vEKtor consultants

t: +1.347.871.0750 info@vektorconsultants.com
f: +1.347.402.7735 www.vektorconsultants.com

REMEDIAL INVESTIGATION REPORT

Site Name: 2425 Atlantic Avenue and 30 Havens Place
Site Address: 2425 Atlantic Avenue and 30 Havens Place
Brooklyn, New York 11233
BCP Site Number: TBD
Report Date: March 2026

Submitted to:
New York State Department of Environmental Conservation
Division of Environmental Remediation
625 Broadway
Albany, New York 12233-7020

Prepared for:
Atlantic Junction GP Inc.
5308 13th Avenue, Suite 515
Brooklyn, New York 11219

REMEDIAL INVESTIGATION REPORT

TABLE OF CONTENTS

1.0 INTRODUCTION 2

2.0 SITE BACKGROUND 3

2.1 Site Location and Current Usage 3

2.2 Description of Surrounding Property 3

2.3 Geology and Hydrogeology 4

2.4 Redevelopment Plans 5

3.0 SITE HISTORY 6

3.1 Past Uses and Ownership 6

3.2 Previous Investigations 6

4.0 REMEDIAL INVESTIGATION ACTIVITIES 8

4.1 Geophysical Investigation 8

4.2 Soil Investigation 9

4.2.1 Soil Boring Installation 9

4.2.2 Supplemental Boring Installation 9

4.2.3 Soil Sampling 10

4.3 Groundwater Investigation 11

4.3.1 Monitoring Well Installation 11

4.3.2 Groundwater Sampling 12

4.4 Soil Vapor Investigation 13

4.4.1 Soil Vapor Point/ Sub-Slab Vapor Point Installation 13

4.4.2 Soil Vapor Sampling 14

4.5 Quality Assurance / Quality Control Sampling 14

4.6 Data Validation 15

4.7 Investigation Derived Waste 15

5.0 REMEDIAL INVESTIGATION RESULTS 16

5.1 Fish and Wildlife Remedial Impact Analysis 16

5.2 Geological and Hydrogeological Conditions 16

5.2.1 Stratigraphy 16

5.2.2 Hydrogeology 16

5.3 Geophysical Investigation Findings 16

5.4 Soil Results 17
5.5 Groundwater Results 18
5.6 Soil Vapor Results 21
5.6.1 Soil Vapor 21
5.6.2 Sub-Slab Vapor Results 23
5.7 Data Usability Summary 24
6.0 CONCEPTUAL SITE MODEL 25
6.1 Site Contaminants 25
6.1.1 Chlorinated VOC Impacts in Soil Vapor 25
6.1.2 Localized Petroleum Contamination in Groundwater 25
7.0 QUALITATIVE EXPOSURE ASSESSMENT 26
7.1 Contaminant Sources 26
7.2 Current Conditions 26
7.3 Exposure Route 26
7.4 Potential Sensitive Receptors 27
7.5 Potential Exposure Pathways 27
7.6 Exposure Assessment Conclusions and Recommendations 28
8.0 CONCLUSIONS AND RECOMMENDATIONS 29
9.0 REFERENCES 30

FIGURES

Figure 1: Site Location Map
Figure 2: Site Boundary Map and Surrounding Land Use
Figure 3: Site and Sampling Plan
Figure 4: Groundwater Contour Map
Figure 5: Soil Exceedances Map
Figure 6: Groundwater Exceedances Map
Figure 7: Soil Vapor Detections Map
Figure 8: Subsurface Cross Section N-S
Figure 9: Subsurface Cross Section E-W

TABLES

Table 1: Construction Details for Soil Borings and Vapor Points
Table 2: Construction Details for Monitoring Wells
Table 3: Soil Vapor Sampling Logs
Table 4: Volatile Organic Compounds (VOCs) in Soil
Table 5: Semi-Volatile Organic Compounds (SVOCs) in Soil
Table 6: Metals in Soil
Table 7: Pesticides and Poly-Chlorinated Biphenyls (PCBs) in Soil
Table 8: Per- and Polyfluoroalkyl Substances (PFAS) in Soil
Table 9: VOCs in Groundwater
Table 10: SVOCs in Groundwater
Table 11: Total and Dissolved Metals in Groundwater
Table 12: PCBs and Pesticides in Groundwater
Table 13: VOCs in Soil Vapor
Table 14: VOCs in Sub-Slab Vapor

APPENDICES

Appendix A: Prior Environmental Reports
Appendix B: Geophysical Survey Report
Appendix C: Soil Boring Logs
Appendix D: Monitoring Well Construction Logs
Appendix E: Monitoring Well Survey
Appendix F: Laboratory Data Deliverables for Soil Analytical Data
Appendix G: Laboratory Data Deliverables for Groundwater Analytical Data
Appendix H: Laboratory Data Deliverables for Soil Vapor Analytical Data
Appendix I: Data Usability Summary Reports

LIST OF ACRONYMS

AOC	Area of Concern
AWQS	Ambient Water Quality Standards
AGV	Air Guidance Value
ASP	Analytical Services Protocol
AST	Aboveground Storage Tank
ASTM	American Society for Testing and Materials
BCA	Brownfield Cleanup Agreement
BCP	Brownfield Cleanup Program
BGS	Below Grade Surface
CAMP	Community Air Monitoring Program
COC	Chain of Custody
CPP	Citizen Participation Program
CSM	Conceptual Site Model
CVOC	Chlorinated Volatile Organic Compounds
DER-10	Department of Remediation Technical Guidance
DUSR	Data Usability Summary Report
ELAP	Environmental Laboratory Accreditation Program
EPA	Environmental Protection Agency
ESA	Environmental Site Assessment
GPS	Global Positioning System
GPR	Ground Penetrating Radar
HASP	Health and Safety Plan
HAZWOPER	Hazardous Waste Operations and Emergency Response
IRM	Interim Remedial Measures
MCL	Maximum Contaminant Limit
MDL	Method Detection Limit
MS	Matrix Spike
MSD	Matrix Spike Duplicate
NAPL	Non-aqueous Phase Liquid
ng/L	Nanograms per Liter
NYCRR	New York Codes Rules and Regulations
NYSDEC	New York State Department of Environmental Conservation
NYSDOH	New York State Department of Health
OSHA	Occupational Safety and Health Administration
PAH	Polycyclic Aromatic Hydrocarbon
PCB	Polychlorinated Biphenyl
PCE	Tetrachloroethylene

PFAS	Per- and Polyfluoroalkyl Substances
PFOA	Perfluorooctanoic Acid
PFOS	Perfluorooctanesulfonic Acid
PID	Photo Ionization Detector
PPB	Parts per Billion
PPM	Parts per Million
PVC	Polyvinyl Chloride
QA/QC	Quality Assurance/ Quality Control
QAPP	Quality Assurance Project Plan
QEP	Qualified Environmental Professional
QHHEA	Qualitative Human Health Exposure Assessment
RAO	Remedial Action Objective
RAWP	Remedial Action Work Plan
REC	Recognized Environmental Condition
RI	Remedial Investigation
RIR	Remedial Investigation Report
RIWP	Remedial Investigation Work Plan
RL	Reporting Limit
RRSCO	Restricted Residential Use Soil Cleanup Objective
SCG	Standards, Criteria and Guidance
SCO	Soil Cleanup Objective
SMP	Site Management Plan
SVOC	Semi-volatile Organic Compound
TAL	Target Analyte List
TCL	Target Compounds List
TCLP	Toxicity Characteristic Leaching Procedure
TOGS	Technical and Operational Guidance Series
µg/L	Micrograms per Liter
$\mu g/m^3$	Micrograms per Cubic Meter
USGS	United States Geological Survey
UST	Underground Storage Tank
UUSCOs	Unrestricted Use Soil Cleanup Objectives
VOC	Volatile Organic Compound

CERTIFICATION

I, Hilmi U. Aydin, certify that I am currently a Qualified Environmental Professional as defined in 6 New York Codes, Rules, and Regulations (NYCRR) Part 375 and that this Remedial Investigation Report as prepared in accordance with all applicable statutes and regulations and in substantial conformance with the Division of Environmental Remediation (DER) Technical Guidance for Site Investigation and Remediation (DER-10).



Hilmi U. Aydin
Principal Engineer

1.0 INTRODUCTION

This Remedial Investigation Report (RIR) was prepared on behalf of Haven Junction GP, Inc. (the "Applicant") for the 2425 Atlantic Avenue Site, located at 2425 Atlantic Avenue in Brooklyn, Kings County, New York (the "Site"). An application to enroll in the New York State Brownfield Cleanup Program (BCP) is submitted along with this RIR. The purpose of this remedial investigation (RI) was to characterize the nature and extent of contamination associated with historic operations at the Site; identify potential contaminant source areas; perform a qualitative exposure assessment for current and potential future occupants of the Site and the surrounding community; and provide data necessary to support the evaluation of remedial alternatives.

This Remedial Investigation Report (RIR) provides the data and findings of the RI conducted at the Site on June 20, 2025, October 30, 2025, November 11, 2025, and December 16-18, 2025. The RI was conducted in accordance with the NYSDEC Division of Environmental Remediation (DER) Program Policy: Technical Guidance for Site Investigation and Remediation (DER-10); and the New York State Department of Health (NYSDOH) Guidance for Evaluating Soil Vapor Intrusion in the State of New York, with revisions (October 2006).

2.0 SITE BACKGROUND

2.1 Site Location and Current Usage

The Site is located at 2425 Atlantic Avenue and 30 Havens Place in the Ocean Hills section in Brooklyn, New York and is identified as Block 1574 and Lots 23 and 24 (previously lot 23) on the New York City Tax Map. Lot 23 was split into two new Lots 23 and 24 in July 2025. The two adjacent tax parcels total approximately 17,533.40 square feet (0.402 acres). At the time of the RI activities, the Site was improved with an unoccupied one-story brick warehouse with a partial cellar that was approximately 8 feet bgs on the southern portion of the property, and a slab on grade metal one-story warehouse on the northern portion of the property. Both warehouses were demolished in February 2026 and currently, only the ground floor slab of the northern extension, and the cellar slab in the south of the property remain onsite. The Site is secured with construction fencing and locked gated entrances.

A Site Location Map is provided in Figure 1.

2.2 Description of Surrounding Property

North	One three-story residential building along Havens Place (18 Havens Place)
South	Atlantic Avenue, followed by commercial and industrial use buildings
West	One two-story commercial building along Atlantic Avenue (2413 Atlantic Avenue) and seven two-story residential buildings along Jardine Place (7 through 19 Jardine Place)
East	Havens Place, followed by a parking lot

The Site is approximately 17,533-square feet cand is bounded by residential buildings to the north, Atlantic Avenue followed by commercial and industrial buildings to the south, Havens Place followed by a parking lot to the east, and residential and commercial buildings to the west.

A Site Boundary and Surrounding Land Usage Map is provided in Figure 2.

The nearest ecological receptors are Highland Park, located approximately 0.33 miles to the northeast of the Site and Jamaica Bay, located approximately 3 miles to the south of the Site. Other sensitive receptors, as defined in DER-10, within a half mile of the Site include the following:

<u>Educational Facilities:</u>

- Bushwick Ascend Middle School (2 Aberdeen Street, Brooklyn, NY 11207)
- Christopher Avenue Community School (51 Christopher Avenue 4th Floor, Brooklyn, NY 11212)
- Achievement First Brownsville CS (2021 Bergen Street RM 149, Brooklyn, NY 11233)
- William H. Maxwell Career and Technical Education High School (145 Pennsylvania Avenue, Brooklyn, NY 11207)

Childcare/Daycare Facilities:

- Trey Whitfield School (17 Hinsdale Street, Brooklyn, NY 11207)
- Christopher Avenue Community School (51 Christopher Avenue, Brooklyn, NY 11212)
- Brooklyn Kindergarten Society (1592 East New York Avenue, Brooklyn, NY 11212)
- Shirley Chisholm Day Care Center #4 (33 Sommers Street, Brooklyn, NY 11233)

Parks and Recreational Areas:

- Hull Street Garden (227 Hull Street, Brooklyn, NY 11233)
- Garden (45 Somers Street, Brooklyn, NY 11233)
- Phoenix Community Garden (2037 Fulton Street, Brooklyn, NY 11233)
- Fish Playground (231 Saratoga Avenue, Brooklyn, NY 11233)
- Thomas Boyland Park (16 Furman Avenue, Brooklyn, NY 11207)
- Granite St. Block Association (28 Granite Street, Brooklyn, NY 11207)
- SH'MA Yisrael (2084 Pacific Street, Brooklyn, NY 11233)
- Ocean Hill Playground (275 Hopkinson Avenue, Brookyln, NY 11233)
- Houston Playground (145 Glenmore Avenue, Brooklyn, NY 11233)
- TLC Sculpture Park Garden (271 Glenmore Avenue, Brooklyn, NY 11207)
- George Walker Jr. Park (57 Vermont Street, Brooklyn, NY 11207)

2.3 Geology and Hydrogeology

Geology

The Site is located in the western portion of Brooklyn, New York, within the Paleozoic Hartland formation of bedrock at a depth of approximately 400 to 500 feet below grade surface. The ground surface elevation at the Site is approximately 90 feet above mean sea level (USGS 7.5-Minute Brooklyn, New York Quadrangle, 2013). The Site is situated in an area historically influenced by glacial activity, with surficial deposits consisting of fill material overlying native glacial and coastal plain sediments.

Near surface geology in heavily developed areas such as the site and its vicinity is considered urban land and is characterized by a non-homogenous distribution of soil and fill types. During the RI, soil/fill onsite was classified as brown fine to medium silty sand from below the slab to 14 feet bgs with some gravel.

Hydrogeology

The average depth to water beneath the Site was identified at approximately 59.46 feet bgs and ranged from 56.75 to 62.16 feet bgs across the Site. Regional groundwater flows generally move from northwest to southeast towards Jamaica Bay.

According to the United States Fish & Wildlife Service National Wetlands Inventory and the NYSDEC regulated wetlands map, there are no wetlands at or adjacent to the Site.

2.4 Redevelopment Plans

The proposed future use of the Site will consist of two new 13-story residential buildings with an open space in the western portion. According to the New York City Planning's Zoning and Land Use Map, the current zoning of the Site is C4-5D, which is generally characterized as commercial contextual zoning district allowing for various commercial, community facility, and residential uses. C4-5D has a residential equivalent of R7D. Contextual zoning districts are required to comply with the Quality Housing Program for residential use. A floor area ratio (FAR) of 4.2 is permitted in C4-5D districts, and height and setback distances are controlled by a sky exposure plan. Accessory parking is permitted in C4-5D districts at a ratio of 1 parking space per 1,000 square feet. The new buildings are subject to mandatory inclusionary housing (MIH) requirements and will provide affordable housing.

3.0 SITE HISTORY

3.1 Past Uses and Ownership

Based on the review of the available historical records, the Site was undeveloped as early as 1888 and consisted of eight adjacent tax parcels. In 1946, five out of the eight tax parcels were merged in the southern portion of the Site (former lot 23), and the southern portion was improved with a one-story building with a basement and utilized as a loft with a spray booth identified in the northwestern corner of the building. Sometime between 1995 and 2007, the southern building was converted to a warehouse, and the spray booth was no longer present. In 2001, the three tax parcels in the northern portion of the Site were merged and the northern portion of the Site was improved with a one-story slab on grade pre-fab structure. In 2007, the northern building was utilized as storage. The Site layout remained unchanged until the recent demolition in February 2026.

The tenants included private residents (1934), Polaray Co. Plastics, Pycolite Plastics Corp, Pilgrim Art Co and Art Quilting Co. (1949), clothing/knitting store (1960-1976), A-I-D Labs of NY Inc. (1980), metal products shop (1985-1997), Active World Solutions and Continental Mailing Incorporated (1999), an archival storage facility (2004-2017) and a mattress fabrication shop identified as Z-Studios (2017-March 2025).

According to the Automated City Register Information System (ACRIS) operated by the New York City Department of Finance, the Site is currently owned by Haven Junction GP Inc. (Atlantic Haven Realty LP and Haven Junction LP).

3.2 Previous Investigations

Phase II Environmental Site Assessment Report by Impact Environmental, July 26, 2001

A Phase II ESA was conducted by Impact Environmental (IE) in 2001 on behalf of Comprehensive Archives, Inc.

The scope of the Phase II consisted of: 1) a remote sensing survey to confirm the presence of any abandoned USTs and 2) an investigation to determine what, if any, contaminants were released to the subsurface soil of the Site as a result of the on-Site operations.

A GPR survey was performed to identify the presence of abandoned USTs. Two subsurface anomalies were identified. One anomaly was detected on the northern side of the existing building immediately adjacent to a structure that contained a heating unit. The other anomaly was detected on the southern side of the building within the basement. Both anomalies had an east-west orientation.

- Five boring locations, designated SP-1 through SP-5, were advanced at the site. One sample each was collected from the two tank areas and one sample each was collected from the four UIW structures for a total of 6 soil samples.

- Analytical results from the SP-2 UST location identified VOCs and total Xylenes above the TAGM #4046 guidelines and sample results from the SP-4 UST location were detected below the applicable guidance criteria.
- UIW sampling results identified exceedances of PAH SVOCs in UIW-1 and UIW-4 and Metals in all four UIW sample locations.

Phase III Environmental Site Assessment Letter Report by Impact Environmental, December 5, 2001

Following the Phase II ESA, IE then conducted closure activities in order to address the contaminated soil associated with the 1,100-gallon fuel oil UST and proper removal of same.

A 1,100-gallon UST and contaminated soil was excavated and removed from the property under the auspices of the NYSDEC. Endpoint samples were collected and the analytical results satisfied the NYSDEC soil cleanup objectives according to TAGM#HR-94-4046 and Spill No. 01-06974 was closed. Impacted sediments detected within the IUWs were excavated and removed from the property in accordance with a remediation plan approved by USEPA. Endpoint samples from the UIWs satisfied NYSDEC soil cleanup objectives according to TAGM#HR-94-4046.

Copies of the previous reports are provided as Appendix A.

Phase I Environmental Site Assessment Report by Middleton Environmental Inc., July 2022

A Phase I Environmental Site Assessment (ESA) Report prepared by Middleton Environmental Inc. (MEI) dated July 2022, indicated that the previous reports prepared by IE were reviewed. At the time of MEI's reconnaissance, the Site was occupied by a mattress fabrication shop identified as Z-Studios. Since 1934, the Site has been utilized for commercial and industrial use (clothing/knitting store (1965-1976), metal products shop (1985-1997), archival storage facility (2004-2017), fabrication shop (2017-March 2025) and residential use. The Middleton Phase 1 ESA also indicated that a Phase 1 ESA prepared by GEI Consultants, dated August 2017, had been provided to MEI for review. According to MEI, the GEI report indicated that the previous actions conducted by IE were classified as HRECs not requiring further action and did not require any immediate testing. However, GEI noted that due to the properties E-Designation status, redevelopment would require detailed soil, groundwater and soil vapor testing as required by the City of New York. MEI concluded that based on the findings of the previous environmental reports, no further action was recommended.

4.0 REMEDIAL INVESTIGATION ACTIVITIES

On behalf of Haven Junction GP Inc., Vektor performed the following scope of work on June 20, 2025, October 30, 2025, November 11, 2025, and December 18-22, 2025:

1. Conducted a Site inspection to identify AOCs and physical obstructions (i.e. structures, buildings, etc.);
2. Performed a geophysical survey to locate unidentified underground storage tanks (USTs) and identify utilities in the vicinity of the boring locations;
3. Installed twenty soil borings across the entire project Site, and collected fifty-three soil samples in addition to one duplicate soil sample for chemical analysis to evaluate soil quality;
4. Installed two off-site monitoring wells in the sidewalk adjacent to the southern and eastern Site boundaries, four on-site monitoring wells, and collected six groundwater samples to evaluate groundwater quality;
5. Installed eleven soil vapor probes throughout the Site and collected nine samples for chemical analysis to evaluate soil vapor quality; and
6. Installed seven sub-slab vapor probes throughout the Site and collected seven samples for chemical analysis to evaluate sub-slab vapor quality.

A summary of the construction details for soil borings and soil vapor points are provided in Table 1 and groundwater well construction details are provided in Table 2. The locations of all soil borings, groundwater monitoring wells, and soil vapor points from the RI are shown on the Sampling Plan which is provided as Figure 3.

4.1 Geophysical Investigation

A geophysical survey was performed by Coastal Environmental Solutions, Inc. (Coastal) of Bohemia, New York at the site on June 20, 2025. The purpose of the geophysical survey was to identify anomalies, located buried utilities, clear boring locations, and identify possible suspect underground storage tank areas. Coastal utilized a Geophysical Survey Systems Inc. SIR-3000 cart mounted Ground Penetrating Radar (GPR) unit with a 400 Mhz antenna, a radio-detection RD7000 precision utility locator, and a Fisher M-Scope TW-6 pipe and cable locator. The geophysical survey was conducted only in the accessible areas of the site. The geophysical scan did not identify any anomalies or areas of concern indicative of potential USTs.

A copy of the geophysical report is provided in Appendix B.

4.2 Soil Investigation

4.2.1 Soil Boring Installation

Coastal Environmental Solutions, Inc. (Coastal) of Bohemia, New York, was retained to install soil borings at the site on June 20, 2025, and October 30, 2025. A direct-push GeoProbe 6011DT was utilized on June 20, 2025 and a direct-push GeoProbe 6620DT was utilized on October 30, 2025.

Eleven borings designated as SB-1 through SB-11 were advanced to depths ranging between 7 to 14 feet bgs. Soil borings SB-1, SB-4, SB-5, and SB-9 were installed from grade in the northern portion of the building on the subject property where SB-1, SB-4, and SB-5 were installed to 8 feet bgs and SB-9 was installed to 10.5 feet. Soil borings SB-2, SB-3, SB-6, SB-7, SB-8, SB-10, and SB-11 were installed in the southern portion of the subject property building in the cellar. The cellar floor was approximately 8 feet below grade surface, and SB-2, SB-3, SB-6, SB-7, SB-8, and SB-11 were installed to 5 feet below the basement grade surface (bbgs) to a depth of approximately 13 feet below grade surface. SB-10 was installed to 6 feet bbgs, or approximately 14 feet below grade surface.

Refusals were encountered at depths of 8 feet bgs in the northern portion of the site and 14 feet bgs in the southern portion of the site. Soil samples were collected continuously into 5-foot acetate sleeves. The soil from each boring was field screened for the presence of volatile organic compounds (VOCs) with a photoionization detector (PID) and were inspected for visual and olfactory indications of contamination. Nominal PID readings ranged between 1.3 and 5.0 parts per million (ppm). Otherwise, no elevated PID readings were detected during soil screening activities. For SB-1 through SB-8, two samples were collected from each soil boring location. One sample was collected from each boring two-foot depth interval immediately below the slab; and one sample was collected from the two-foot depth interval at the bottom of the boring, prior to termination due to refusals. Three soil samples each were collected from SB-9, SB-10 and SB-11, for a total of nine samples. Soils logged during the RI were generally classified as brown fine to medium grained sand with varying amounts of gravel.

Boring logs were prepared by a geologist and are attached in Appendix C.

4.2.2 Supplemental Boring Installation

PG Environmental Services, Inc. (PG) of Commack, New York, was retained to install soil borings at the site on December 16, 2025 through December 19, 2025. A direct-push GeoProbe 7822DT was utilized on December 16, 2025, a direct-push GeoProbe 6712DT was utilized on December 17, 2025, a direct-push GeoProbe 6712DT was utilized on December 18, 2025, and a direct-push Geoprobe 7822DT was utilized on December 19, 2025.

Nine borings designated as 25SB-1 through 25SB-9 were advanced to depths ranging between 10 to 25 feet bgs. Soil borings 25SB-1 and 25SB-9 were installed from grade in the northern portion of the subject property, with 25SB-1 installed to 25 feet bgs and 25SB-9 installed to 20 feet bgs. Soil borings 25SB-2, 25SB-3, 25SB-4, 25SB-5, 25SB-6, 25SB-7, and 25SB-8 were installed in

the southern portion of the former building cellar. The cellar floor was approximately 8 feet below grade surface, and 25SB-3, and 25SB-4 were installed to 25 feet below the basement grade surface (bbgs) to a depth of approximately 33 feet below grade surface. Additionally, 25SB-2, 25SB-5, 25SB-6, 25SB-7, and 25SB-8 were installed to 10 feet bbgs, or approximately 18 feet below grade surface.

It should be noted that during the installation of the supplementary soil borings and soil sample collection, a cellar depth of 5 feet bgs was used for the sample depth intervals. The cellar depth was later revised to 8 feet bgs based on the elevation information provided by the groundwater well survey conducted by Montrose. All sample intervals in the relevant boring logs and within this report text have been revised to account for this change. The laboratory analytical reports and DUSRs have not been revised, and sample ids within those documents contain the original sample depth intervals.

4.2.3 Soil Sampling

Fifty-two soil samples were collected in addition to one duplicate soil sample for chemical analysis during the RI and supplemental RI conducted on June 20, October 30, and December 16, 2025.

Soil samples were collected continuously into 5-foot-long acetate sleeves. Continuous soil samples were collected from each boring and field screened for presence of VOCs with a photoionization detector (PID) and were inspected for visual and olfactory evidence of contamination. Generally, elevated PID readings were not identified during the RI and supplemental RI.

Two or three samples were collected from each soil boring. At each boring location, one soil sample was collected from the shallow soil interval at 0 to 2 feet bbgs from 25SB-1, 25SB-4, 25SB-5, and 25SB-9. One sample was collected from directly above the groundwater interface in 25SB-1 through 25SB-11. Additionally, a third, intermediate depth sample was collected from 25SB-9, 25SB-10 and 25SB-11.

All soil samples were collected using a dedicated, disposable sampling scoop to prevent cross-contamination. VOC samples were collected via a dedicated one-time use 5g Terra-core sampler tool provided by the laboratory for each sample. Soil samples were immediately containerized in pre-cleaned, laboratory-supplied glassware, stored in a chilled cooler (4 °C), and submitted to York Analytical Laboratories, Inc. (York) of Queens, NY, under proper chain of custody procedures.

Approximate corresponding datum depths are as follows:

Sample ID	Sample Intervals
SB-1	0-2 feet bgs, 6-8 feet, bgs
SB-2	8-10 feet bgs, 10-12 feet bgs
SB-3	8-10 feet bgs, 10-12 feet bgs
SB-4	0-2 feet bgs, 6-8 feet bgs
SB-5	0-2 feet bgs, 6-8 feet bgs
SB-6	8-10 feet bgs, 10-12 feet bgs
SB-7	8-10 feet bgs, 10-12 feet bgs
SB-8	8-10 feet bgs, 10-12 feet bgs

Sample ID	Sample Intervals
SB-9	0-2 feet bgs, 6-8 feet bgs, 8-10 feet bgs
SB-10	8-10 feet bgs, 10-12 feet bgs, 12-14 feet bgs
SB-11	8-10 feet bgs, 10-12 feet bgs, 12-13 feet bgs
25SB-1	4-6 feet bgs, 8-10 feet bgs, 14-16 feet bgs
25SB-2	8-10 feet bgs, 12-14 feet bgs, 16-18 feet bgs
25SB-3	8-10 feet bgs, 12-14 feet bgs, 16-18 feet bgs
25SB-4	8-10 feet bgs, 12-14 feet bgs, 16-18 feet bgs
25SB-5	8-10 feet bgs, 12-14 feet bgs, 16-18 feet bgs
25SB-6	8-10 feet bgs, 12-14 feet bgs, 16-18 feet bgs
25SB-7	8-10 feet bgs, 12-14 feet bgs, 16-18 feet bgs
25SB-8	8-10 feet bgs, 12-14 feet bgs, 16-18 feet bgs
25SB-9	4-6 feet bgs, 8-10 feet bgs, 14-16 feet bgs
DUP-1 (from parent sample SB-3)	8-10 feet bgs

Soil samples were analyzed at NYSDOH ELAP-certified laboratory for the presence of Part 375 Target Compound List (TCL) volatile organic compounds (VOCs) by EPA Method 8260, TCL semi-volatile organic compounds (SVOCs) by EPA Method 8270, pesticides by EPA Method 8081, polychlorinated biphenyls (PCBs) by EPA Method 8082, Target Analyte List (TAL) metals including mercury by EPA Methods 6010 and 7471, 1,4-dioxane by EPA Method 8270SIM, and 40 per- and polyfluoroalkyl substances (PFAS) compounds via EPA Method 1633.

4.3 Groundwater Investigation

4.3.1 Monitoring Well Installation

Two monitoring wells, identified as SW-1 and SW-2, were installed off-Site (located within the sidewalk adjacent to the Site) during the performance of the RI on October 30, 2025. HRF and PG Environmental Services, Inc. utilized a GeoProbe 7822DT to install both wells. The initial 10 feet below grade was cleared via hand auger before direct push methodology was used to install the remainder of the well string. SW-1 was installed to 65.18 feet bgs within the sidewalk on Havens Place and SW-2 was installed to 71.09 feet bgs within the sidewalk on Atlantic Avenue. Both wells were installed with twenty feet of 10-mil slotted screen PVC at the bottom of both wells.

Four additional monitoring wells, 25MW-1 through 25MW-4, were installed by PG Environmental Services, Inc. utilizing a GeoProbe 7822DT during the RI between December 16 and December 19, 2025. 25MW-1 was installed to 75 feet bgs outside of the cellar in the northwest of the Site. 25MW-2 was installed to 68 feet bbgs (below basement grade surface) which is approximately 76 feet bgs. 25MW-3 was installed to 70 feet bbgs which is approximately 78 feet bgs. 25MW-4 was installed to 69.5 feet bbgs which is approximately 77.5 feet bgs. 25MW-1 was installed with fifteen feet of 10-mil slotted screen PVC, and 25MW-2, 25MW-3, and 25MW-4 were installed with twenty feet of 10-mil slotted screen PVC.

Monitoring well construction logs are attached in Appendix D. A map of groundwater elevations with groundwater contours is shown in Figure 4.

Installed Monitoring Well Construction Information

Monitoring Well ID	Gauging Date	TOC** Elevation (NAVD88)	Depth to Water* (Feet)	Groundwater Elevation (NAVD88)	Bottom of Screen* (Feet)	Top of Screen* (Feet)	Total Screen Depth* (Feet)
SW-1	10/30/2025	70.08	56.75	13.33	45.18	65.18	20
SW-2	10/30/2025	69.65	62.16	7.49	71.09	51.09	20
25MW-1	12/22/2025	72.38	63.30	9.08	75.60	55.60	15
25MW-2	12/22/2025	63.11	53.80	9.31	68.00	48.00	20
25MW-3	12/22/2025	63.27	54.95	8.32	70.00	50.00	20
25MW-4	12/22/2025	63.24	54.30	8.94	49.50	69.53	20

* All measurements shown are in feet from grade level.

**TOC: Top of Casing

All monitoring wells were developed following installation, using a submersible pump, until the water was clear and the turbidity was less than 50 Nephelometric Turbidity Units (NTUs). Monitoring wells were gauged and surveyed by Montrose Surveying Co. LLP. Groundwater elevations ranged from el. 8.32 feet North American Vertical Datum 1988 (NAVD88) in 25MW-3 to el. 9.31 feet (NAVD88) in 25MW-2.

4.3.2 Groundwater Sampling

Two groundwater samples and one Field Blank were collected for chemical analysis during the RI on November 11, 2025, utilizing a monsoon pump and high-density polyethylene tubing. Approximately three well volumes were purged from each monitoring well prior to sampling. Due to limited water column recharge, low-flow sampling conditions could not be achieved, and sufficient sample aliquots could not be obtained for all analytical parameters.

On December 22, 2025, four groundwater samples were collected, one from each of the four monitoring wells located on-Site. In addition, one trip blank was also collected. Approximately three well volumes were purged from each monitoring well prior to sampling, utilizing a Grundfos pump. The tubing was changed between each monitoring well to prevent cross-contamination, and the low-flow sampling equipment was cleaned with Alconox and distilled water. Samples were collected with a Grundfos pump with dedicated low-density polyethylene tubing. Groundwater samples were placed into laboratory supplied glassware and stored in a chilled cooler (4 degrees Celsius) and submitted to York Analytical of Stratford, CT, under proper chain of custody procedures.

Groundwater samples collected at groundwater interface were submitted to York Analytical, an ELAP certified laboratory, for analysis for TCL VOCs by EPA Method 8260, TCL SVOCs by EPA Method 8270, pesticides by EPA Method 8081, herbicides via EPA Method 8151, PCBs by EPA Method 8082, and TAL metals including mercury (total and dissolved) via EPA Method 6010 and 7471, 40 per- and polyfluoroalkyl substances (PFAS) compounds via EPA Method 1633, and 1,4-dioxane via 8270SIM.

All groundwater monitoring wells were surveyed to a common datum on February 10, 2026. The monitoring well survey is provided in Appendix E.

4.4 Soil Vapor Investigation

4.4.1 Soil Vapor Point/ Sub-Slab Vapor Point Installation

Six soil vapor probes, identified as SV-1 through SV-6, were installed and four soil vapor samples were collected for chemical analysis during the RI on June 20, 2025. The soil vapor points were installed using the same drilling equipment as the soil borings. SV-1 and SV-4 were installed in the northern portion of the building on the subject property and were installed to 7.5 and 7 feet bgs, respectively. SV-2, SV-3, SV-5, and SV-6 were installed in the southern portion of the building on the subject property, in the cellar. The cellar floor is approximately 8 feet below grade surface. Soil Vapor probe SV-2 was installed 7 feet bbgs, to a total depth of 15 feet bgs while SV-3, SV-5, and SV-6 were installed to 4.5 feet bbgs, to a total depth of 12.5 feet bgs. Due to improperly calibrated flow regulators for two SUMMA canisters, samples could not be collected from SV-2 or SV-6.

Four sub-slab vapor probes, identified as SS-1 through SS-4, were installed and four sub-slab vapor samples were collected for chemical analysis during the RI on October 30, 2025. The sub-slab points were installed using a portable hammer drill. SS-1 was installed adjacent to SB-10 and SV-2, SS-2 was installed adjacent to SV-6, SS-3 was installed adjacent to SB-7, and SS-4 was installed adjacent to SV-5.

Five soil vapor probes, identified as 25SV-1 through 25SV-4 and 25SV-6, were installed and five soil vapor samples were collected for chemical analysis during the supplemental RI on December 22, 2025. The soil vapor points were installed using the same drilling equipment as the borings. 25SV-1, 25SV-2, 25SV-3, 25SV-4, and 25SV-6 were installed within the southern portion of the building, within the cellar footprint, which is approximately 8 feet below grade surface. Soil Vapor probe 25SV-1 was installed 10 feet bbgs (below basement grade surface) to a total depth of 18 feet bgs, 25SV-2 and 25SV-4 were installed to 5 feet bbgs to a total depth of 13 feet bgs, and 25SV-3 and 25SV-6 were installed to 2 feet bbgs to a total depth of 10 feet bgs.

Additionally, three sub-slab vapor probes, identified as 25SS-5, 25SS-7, and 25SS-8, were installed in the southern portion of the site, in the cellar, and three sub-slab vapor samples were collected for chemical analysis during the supplemental RI on December 22, 2025. The sub-slab vapor samples were installed using a portable hammer drill. 25SS-8 was installed within the northwestern corner of the cellar, 25SS-7 was installed within the northeastern corner of the cellar, and 25SS-5 was installed within the southwestern corner of the cellar.

The construction of the vapor points followed the design of the NYSDOH “Guidance for Evaluating Soil Vapor Intrusion in the State of New York” dated October 2006 with updates. For the installation of the soil vapor points, the soil vapor points were connected to ¼ inch outer diameter inert polyethylene, Teflon-lined, tubing which extended above ground surface to allow for purging and sampling. Prior to testing, the integrity of the seal was tested by placing a plastic

shroud over the vapor points to isolate them from ambient air. Then, a helium tracer gas was applied into the shroud and was screened utilizing a helium detector for presence of helium. No helium was detected in any of the vapor points; therefore, the sampling points were confirmed to be sealed properly prior to sampling.

4.4.2 Soil Vapor Sampling

Representative samples were collected for laboratory analysis using 6-liter SUMMA canisters fitted with 2-hour flow controllers set not to exceed 0.2 liters per minute, as established in the NYSDOH Guidance. Upon completion of the vapor sampling, all canisters were labeled properly with sample ID numbers and vacuum pressure readings in the canisters from before and after the sample collected. The vapor samples were submitted to Phoenix Environmental Laboratories, Inc. of Manchester, CT, under proper chain of custody procedures for the RI completed on June 20, 2025. The vapor samples were submitted to York Analytical Laboratories, Inc. of Queens, NY, under proper chain of custody procedures for the supplemental RI completed on October 30 and December 22, 2025. All soil vapor samples during the RI and supplemental RI were analyzed for VOCs via USEPA Method TO-15. Methodologies used for the soil and sub-slab vapor assessments conform to the *NYSDOH Final Guidance on Soil Vapor Intrusion, October 2006.*

Soil vapor sampling logs are included in Table 3.

4.5 Quality Assurance / Quality Control Sampling

During the RI and supplemental RI, field blanks, trip blanks, and duplicate samples were collected and submitted for laboratory analysis. QA/QC samples collected during the RI include the following:

Soil QA/QC:

- June 20, 2025: Duplicate DUP-1 collected from parent sample SB-3(8-10), field blank FB-1, and a trip blank TB-1 were collected.
- October 30, 2025: Trip blank TB-1(10/25) was collected.

Groundwater QA/QC:

- November 11, 2025: Field blank FB-1 and trip blank TB-1 were collected.
- December 19, 2025: Trip blank TRIP BLANK was collected.

Soil and Sub-Slab Vapor QA/QC:

- No QA/QC samples were collected

The duplicates were collected to assess the accuracy of the analytical methods relative to the sample matrix. The duplicates were collected from the same sample media as the primary sample by splitting the volume of the homogenized sample collected in the field into two sample containers.

The trip blanks were collected to assess the potential for contamination of the sample containers and samples during the trip from the laboratory to the field, and back to the laboratory for analysis. Trip blanks contain approximately 40 milliliters of acidic water (doped with hydrochloric acid) that is sealed by the laboratory when the empty sample containers are shipped to the field and unsealed and analyzed by the laboratory when the sample shipment is received from the field. Trip blanks accompanied samples each time they were transported to the laboratory and were analyzed for VOCs.

Field blank samples were collected to determine the effectiveness of the decontamination procedures for the groundwater samplings equipment train and the cleanliness of unused nitrile gloves and acetate liners used to collect soil samples. Field blank samples consisted of deionized, distilled water provided by the laboratory that has passed through the sampling.

4.6 Data Validation

Laboratory reports included ASP Category B deliverables for use in the preparation of a data usability report (DUSR). All analyses were reported using NYSDEC ASP Category B deliverables. Laboratory data for all media (soil, groundwater, soil vapor) during the RI were validated by Alpha Geoscience, a third-party validator. The DUSRs are applicable to all samples collected during the RI. Refer to Section 5.7 for further details.

4.7 Investigation Derived Waste

Investigation-derived wastes (IDW) generated during the RI were minor and deemed non-hazardous. Soil cuttings were returned to their respective bore holes.

5.0 REMEDIAL INVESTIGATION RESULTS

All media, including soil, groundwater, and soil vapor, have been sampled and evaluated in this RIR. Discrete (grab) samples have been used for delineating the nature and extent of contamination and to determine the impact of contaminants on public health and the environment.

Soil results are compared to the 6 NYCRR Part 375 Unrestricted Use SCOs and Restricted Residential Use SCOs.

Groundwater results are compared to the NYSDEC Division of Water Technical and Operational Guidance Series (TOGS 1.1.1) AWQS and Guidance Values published in "Sampling, Analysis and Assessment of PFAS under NYSDEC's Part 375 Remedial Programs".

Soil vapor, sub-slab vapor, and air results were reviewed in conjunction with groundwater and soil data.

5.1 Fish and Wildlife Remedial Impact Analysis

The Site provides no wildlife habitat or food value. There are no natural waterways, wetlands, resources, or critical habitats of endangered species present on or adjacent to the Site. The Site was evaluated in accordance with the Fish and Wildlife Resources Impact Analysis (FWRIA) Decision Key provided in DER-10, Appendix 3C, to determine if an FWRIA was required. It was determined that an FWRIA was not required.

5.2 Geological and Hydrogeological Conditions

5.2.1 Stratigraphy

Near surface geology in heavily developed areas such as the site and its vicinity is considered urban land and is characterized by a non-homogenous distribution of soil and fill types. During the RI, soil/fill onsite was classified as brown fine to medium silty sand from below the slab to 14 feet bgs with some gravel mixed in.

5.2.2 Hydrogeology

The average depth to water beneath the Site was identified at approximately 56.58 feet bgs (el. 8.91 NAVD88) and ranged from 54.30 (el. 8.32 NAVD88) to 63.30 (el. 9.08 NAVD88) feet bgs across the Site. Regional groundwater flows generally from northwest to southeast towards Jamaica Bay.

5.3 Geophysical Investigation Findings

The geophysical survey performed on June 20, 2025, was conducted only in the accessible areas of the site. The geophysical scan did not identify any anomalies or areas of concern indicative of potential USTs.

5.4 Soil Results

Soil/fill sample results were compared to NYSDEC UUSCOs and RRSCOs as presented in 6NYCRR Part 375-6.8. Samples collected during the RI showed:

Volatile Organic Compounds

Two VOCs, acetone (max. of 0.084 ppm in SB-7 (8-10') and trichloroethene (max. of 1.6 ppm in SB-10 (8-10') were identified above the UUSCO of 0.05 ppm and 0.47 ppm, respectively, but below the RRSCO of 100 ppm and 21 ppm, respectively. Acetone is a common laboratory contaminant and is not a contaminant of concern at the site. Acetone, which is a common laboratory artifact, was detected in several samples at low concentrations.

VOCs	Minimum Detected Concentration > SCOs		Maximum Detected Concentration> SCOs		UUSCO (ppm)	RRSCO (ppm)
Acetone	0.052	25SB-2(9-11)	0.084	SB-7(8-10)	0.05	100
Trichloroethene	1.2	SB-11(8-10)	1.6	SB-10(8-10)	0.47	21

- All concentrations are reported in parts per million (ppm).
- Underscored concentrations are above UUSCOs.

Semi-Volatile Organic Compounds

No SVOCs were detected in the soil samples above the UUSCOs or RRSCOs.

Pesticides

Five pesticides, 4,4'-DDD (max. of 0.00382 ppm in SB-7 (8-10')), 4,4'-DDE (max. of 0.0519 ppm in SB-7 (8-10')), 4,4'-DDT (max. of 0.00847 ppm in SB-5 (0-2')), alpha-chlordane (max. of 0.0249 ppm in SB-5 (0-2)), and dieldrin (max. of 0.0121 ppm in SB-5 (0-2')) were detected at concentrations exceeding UUSCOs (0.0033 ppm for 4,4'-DDD, 4,4'-DDE, and 4,4'-DDT and 0,005 ppm for dieldrin) but below RRSCOs (13 ppm for 4,4'-DDD, 8.9 ppm for 4,4'-DDE, 7.9 ppm for 4,4'-DDT, and 0.2 ppm for dieldrin.

Pesticides	Minimum Detected Concentration > SCOs		Maximum Detected Concentration> SCOs		UUSCO (ppm)	RRSCO (ppm)
4,4'-DDD	-	-	0.00382	SB-7(8-10)	0.0033	13
4,4'-DDE	-	-	0.0519	SB-7(8-10)	0.0033	8.9
4,4'-DDT	0.00847	SB-5(0-2)	0.0387	SB-7(8-10)	0.0033	7.9
Alpha-Chlordane	-	-	0.0249	SB-5(0-2)	0.014	0.65
Dieldrin	-	-	0.0121	SB-5(0-2)	0.005	0.2

- All concentrations are reported in parts per million (ppm).

- Underscored concentrations are above UUSCOs.

Polychlorinated Biphenyls

Total PCBs were detected at concentrations exceeding the UUSCO of 0.1 ppm in SB-4 (0-2) (0.118 ppm) and SB-4 (6-8) (0.142 ppm) but below the RRSCO of 1 ppm.

Metals

Three metals, copper (max. of 99.9 ppm in SB-4(0-2')), lead (max. of 159 ppm in SB-4(0-2')), and zinc (max. of 272 ppm in SB-4 (0-2')) were detected at concentrations exceeding the UUSCOs of 50 ppm, 63 ppm, and 109 ppm, respectively but below the RRSCOs of 270 ppm, 400 ppm, and 10,000 ppm, respectively. One metal, manganese (2,100 ppm in the duplicate sample DUP-1, collected from parent sample SB-3 (8-10) was identified at a concentration exceeding the RRSCO of 2,000 ppm).

Contaminant	Minimum Detected Concentration > SCOs		Maximum Detected Concentration > RRSCOs		UUSCO (ppm)	RRSCO (ppm)
Copper	-	-	99.9	SB-4(0-2)	50	270
Lead	64	SB-3(8-10)	159	SB-4(0-2)	63	400
Manganese	-	-	**2,100**	DUP-1	1,600	2,000
Zinc	-	-	272	SB-4(0-2)	109	10,000

- All concentrations are reported in parts per million (ppm).
- Underscored concentrations are above UUSCOs.
- **Bold concentrations are above RRSCOs.**

Emerging Contaminants

No PFAS compounds or 1,4-dioxane were detected in the soil samples above the UUSCOs or RRSCOs. A summary table of data for chemical analyses performed on soil samples is included in Tables 3 through 8. A Soil Exceedance Map is provided as Figure 5. Laboratory Analytical Data Packages for all soil samples are provided as Appendix F.

5.5 Groundwater Results

Groundwater results collected during the RI were compared to the NYSDEC Division of Water Technical and Operational Guidance Series (TOGS 1.1.1) Ambient Water Quality Standards (AWQS) and Guidance Values published in "Sampling, Analysis and Assessment of PFAS under NYSDEC' Part 375 Remedial Programs". Samples collected during the RI showed:

Volatile Organic Compounds

One VOC, benzene, was detected above its respective AWQS in the groundwater samples at the Site as follows:

On-Site Groundwater VOC Analytical Results			
Contaminant (VOC)	**Monitoring Well ID**	**Concentration (ppb)**	**AWQS (ppb)**
Benzene	25MW-4	1.32	1

Two chlorinated VOCs (CVOCs), chloroform and methylene chloride, were detected above their respective AWQS in the off-Site groundwater samples as follows:

Off-Site Groundwater VOC Analytical Results			
Contaminant (VOC)	**Monitoring Well ID**	**Concentration (ppb)**	**AWQS (ppb)**
Chloroform	SW-1	11.8	7
	SW-2	8.78	
Methylene Chloride	SW-1	6.08	5

Semi-Volatile Organic Compounds

No SVOCs were detected in the on or off-site groundwater samples above laboratory reporting limits.

Pesticides

No pesticides were detected in the off-site groundwater samples above laboratory reporting limits.

Polychlorinated Biphenyls

No PCBs were detected in the off-site groundwater samples above laboratory reporting limits.

Total Metals

Six natural occurring total metals, including beryllium, copper, magnesium, manganese, nickel, and sodium, and one heavy metal, chromium, were identified at concentrations exceeding their respective AWQS in the on-Site groundwater samples as follows:

Total Metals	Monitoring Well	Concentration (ppb)	AWQS (ppb)
Beryllium, total	SW-1	3.82	3
Chromium, total		476	50
Copper, total		250	200
Magnesium, total		35,500	35,000
Manganese, total		12,300	300
Nickel, total		368	100
Sodium, total		92,300	20,000

Dissolved Metals

A total of six natural occurring dissolved metals, including beryllium, copper, magnesium, manganese, nickel, and sodium, and one heavy metal, chromium, were identified at concentrations exceeding their respective AWQS in the on-Site groundwater samples as follows:

Total Metals	Monitoring Well	Concentration (ppb)	AWQS (ppb)
Beryllium, total	SW-1	3.41	3
Chromium, total		1,270	50
Copper, total		299	200
Magnesium, total		42,800	35,000
Manganese, total		4,590	300
Nickel, total		258	100
Sodium, total		77,000	20,000

Emerging Contaminants

Emerging contaminants were not sampled during the RI due to limited recharge and high turbidity.

Summary of Groundwater Analytical Results

It should be noted that due to limited groundwater recharge, the groundwater sample collected from the SW-1 groundwater monitoring well location contained a high silt content and after filtration the aliquot for the metals analysis required additional laboratory dilution.

- No SVOCs, PCBs, or pesticides were detected at concentrations exceeding their respective AWQS.
- Three VOCs, chloroform (max. of 11.8 µg/L in SW-1), methylene chloride (max. of 6.08 µg/L in SW-1), and benzene (max. of 1.32 µg/L in 25MW-4) were detected at concentrations exceeding their respective AWQS (7 µg/L for chloroform, 5 µg/L for methylene chloride, and 1 µg/L for benzene). It should be noted that chloroform and methylene chloride are common laboratory contaminants and chloroform was detected at an elevated concentration of 24.4 µg/L in the field blank collected during the sampling event. Chloroform and methylene chloride are not contaminants of concern at this site.
- Seven total metals were detected in SW-1 at concentrations exceeding their respective AWQS. Specifically, chromium (476 µg/L exceeding 50 µg/L), copper (250 µg/L exceeding 200 µg/L), magnesium (35,500 µg/L exceeding 35,500 µg/L), manganese (12,300 µg/L exceeding 300 µg/L), nickel (368 µg/L exceeding 100 µg/L), sodium (92,300 µg/L exceeding 20,000 µg/L), and beryllium (3.82 µg/L exceeding 3 µg/L).
- Seven dissolved metals were detected in SW-1 at concentrations exceeding their respective AWQS. Specifically, chromium (1,270 µg/L exceeding 50 µg/L), copper (299 µg/L exceeding 200 µg/L), magnesium (42,800 µg/L exceeding 35,500 µg/L), manganese (4,590 µg/L exceeding 300 µg/L), nickel (258 µg/L exceeding 100 µg/L),

sodium (77,000 µg/L exceeding 20,000 µg/L), and beryllium (3.41 µg/L exceeding 3 µg/L).

A summary table of data for chemical analyses performed on groundwater samples is included in Tables 9 through 12. A Groundwater Exceedance Map is provided as Figure 6. Laboratory Analytical Data Packages for all soil samples are provided as Appendix G.

5.6 Soil Vapor Results

A summary table of data for chemical analyses performed on soil vapor samples is included in Table 13 for soil vapor and Table 14 for sub-slab soil vapor. A Vapor Detections Map is provided as Figure 7. Laboratory Analytical Data Packages for all vapor samples are provided as Appendix H.

5.6.1 Soil Vapor

Soil vapor results collected during the RI were compared to the compounds listed in Table 3.1 of the Air Guideline Values in the NYSDOH Final Guidance for Evaluating Soil Vapor Intrusion dated October 2006, updated February 2024, and the NYSDOH Decision Matrices (A-F).

Soil Vapor (July 2025)

Four soil vapor samples were collected on July 20, 2025. SV-1, SV-3, SV-4 and SV-5. SV-1 and SV-4 were installed to a depth of 7.5 and 7 feet, respectively. SV-2, SV-3, SV-5 and SV-6 were installed in the building cellar which was approximately 8 feet bgs. SV-2 and SV-6 were installed to a total depth of 15 feet and SV-3 and SV-5 were installed to a total depth of 12.5 feet. Two soil vapor samples (SV-2 and SV-6) were not analyzed due to improperly calibrated flow regulators.

- The total concentrations of benzene, toluene, ethyl benzene, and total xylenes (BTEX) ranged from 5.51 micrograms per cubic meter (ug/m^3) in SV-5 to 334 ug/m^3 in SV-1.
- Other petroleum compounds detected included Cyclohexane in SV-3 at 85.3 ug/m^3 in exceedance of the NYSDOH Decision Matrices minimum concentration value of 60 ug/m^3, and Isooctane in SV-4 at 267 ug/m^3 in exceedance of the NYSDOH Decision Matrices minimum concentration value of 60 ug/m^3.
- Concentrations of the chlorinated VOC Tetrachloroethene (PCE) were detected in exceedance of the NYSDOH Decision Matrices minimum concentration value of 100 ug/m^3 in SV-3 at 330 ug/m^3, and 191 ug/m^3 in SV-4. Concentrations of Trichloroethene (TCE) exceeded the NYSDOH Decision Matrices minimum concentration value of 6 ug/m^3 in all four samples, with a maximum concentration of 418 ug/m^3 detected in SV-3. Concentrations of Cis-1,2-Dicholorethene, a common breakdown compound of solvents

like TCE, was detected in exceedance of the NYSDOH Decision Matrices minimum concentration value of 6 ug/m^3 in SV-3 at 13.6 ug/m^3 and in SV-4 at 16.2 ug/m^3.

Soil Vapor (December 2025)

Five soil vapor samples [25SV-1 (10'), 25SV-2 (5'), 25SV-3 (2'), 25SV-4 (5') and 25SV-6 (2')] were collected on December 22, 2025, at varying depths. 25SV-1 (10'), 25SV-2 (5') and 25SV-3 (2') were collected in the building cellar along the western property boundary (adjacent to lot 32) and 25SV-4 (5') and 25SV-6 (2') were collected in the northern portion of the building cellar.

- The total concentrations of benzene, toluene, ethyl benzene, and total xylenes (BTEX) ranged from 136.9 ug/m^3 in 25SV-1 (10') to 501 ug/m^3 in 25SV-4 (5'). Concentrations of ethyl benzene exceeded the NYSDOH Decision Matrices minimum concentration value of 60 ug/m^3 in 25SV-2 (5') at 67 ug/m^3, 25SV-3 (2') at 62 ug/m^3 and 25SV-4 (5') at 88 ug/m^3. Concentrations of p&m-Xylenes exceeded the NYSDOH Decision Matrices minimum concentration value of 200 ug/m^3 in 25SV-2 (5') at 250 ug/m^3, 25SV-3 (2') at 230 ug/m^3 and 25SV-4 (5') at 320 ug/m^3.
- Concentrations of PCE exceeded the NYSDOH Decision Matrices minimum concentration value of 100 ug/m^3 in four samples, with a maximum concentration of 830 ug/m^3 in 25SV-4 (5')
- Concentrations of TCE exceeded the NYSDOH Decision Matrices minimum concentration value of 6 ug/m^3 in all five samples, with concentrations ranging from 560 ug/m^3 in 25SV-1 (10') to 7,800 ug/m^3 in 25SV-4 (5').

The table below outlines the VOCs detected in the soil vapor samples exceeding the minimum concentrations listed on the NYSDOH Decision Matrices.

Matrix	Compound	Minimum Detection (ug/m^3)	Maximum Detection (ug/m^3)
A	Trichloroethene	6.07 (SV-5)	7800 (25SV-4)
	Cis-1,2-Dichloroethene	13.6 (SV-3)	55 (25SV-3)
	Carbon Tetrachloride	-	1.07 (SV-3)
B	Tetrachloroethene	5.49 (SV-5)	680 (25SV-3)
	1,1,1-Trichloroethane	-	7.63 (SV-3)
D	Benzene	7.4 (25SV-2)	37 (SV-3)
	Ethylbenzene	8.03 (SV-4)	88 (25SV-4)
	Cyclohexane	2.7 (25SV-2)	85.3 (SV-3)
	Isooctane (2,2,4-Trimethylpentane)	3.1 (25SV-1)	267 (SV-4)
	1,2,4-Trimethylbenzene	4.1 (25SV-1)	18.3 (SV-4)
	1,3,5-Trimethylbenzene	1.2 (25SV-1)	10.2 (SV-4)
	O-Xylene	9.9 (25SV-1)	50 (25SV-4)
E	M,P-Xylene	5.51 (SV-5)	320 (25SV-4)
	Heptane	13 (25SV-4)	10.3 (SV-4)

	Hexane	2.5 (25SV-3)	32.2 (SV-3)
F	Toluene	13 (25SV-5)	102 (SV-1)

5.6.2 Sub-Slab Vapor Results

Sub-slab vapor results collected during the RI were compared to the compounds listed in Table 3.1 of the Air Guideline Values in the NYSDOH Final Guidance for Evaluating Soil Vapor Intrusion dated October 2006 and updated in February 2024 and the NYSDOH Decision Matrices (A-F).

Sub-Slab Vapor (October and December 2025)

Four sub-slab soil vapor samples (SS-1 through SS-4) were collected on October 30, 2025, and three sub-slab soil vapor samples (25SS-5, 25SS-7 and 25SS-8) were collected on December 22, 2025.

- Of the seven sub-slab soil vapor samples collected in October and December 2025, no exceedances of BTEX or other petroleum compounds were identified.
- Concentrations of PCE exceeded the NYSDOH Decision Matrices minimum concentration value of 100 ug/m^3 in all seven samples, with concentrations ranging from 130 ug/m^3 in 25SS-7 to 1,800 ug/m^3 in SS-1 and SS-2.
- Concentrations of TCE exceeded the NYSDOH Decision Matrices minimum concentration value of 6 ug/m^3 in all seven samples, with concentrations ranging from 380 ug/m^3 in 25SS-5 and SS-4 to 12,000 ug/m^3 in SS-2.
- Concentrations of Cis-1,2-Dichloroethene exceeded the NYSDOH Decision Matrices minimum concentration value of 6 ug/m^3 in three samples, with concentrations ranging from 16 ug/m^3 in SS-3 to 100 ug/m^3 in SS-2.

The concentrations of PCE and TCE detected in SS-1 through SS-3 yields a "Mitigate" action for the NYSDOH Indoor Air Matrices A and B, regardless of indoor air concentrations.
The table below outlines the VOCs detected in the sub-slab vapor samples exceeding the minimum concentrations listed on the NYSDOH Decision Matrices.

Matrix	Compound	Minimum Detection (ug/m^3)	Maximum Detection (ug/m^3)
A	Trichloroethene	380 (SS-4/25SS-5)	12,000 (SS-2
	Cis-1,2-Dichloroethene	16 (SS-3)	100 (SS-2)
B	Tetrachloroethene	130 (25SS-7)	1,800 (SS-1/SS-2)
	1,1,1-Trichloroethane	0.94 (25SS-8)	9.2 (SS-1)
D	Benzene	0.55 (25SS-8)	1.1 (SS-4/25SS-5)
	Ethylbenzene	0.94 (SS-4)	44 (25SS-8)
	Cyclohexane	-	6 (SS-1/SS-3)
	1,2,4-Trimethylbenzene	1.6 (SS-4)	9.3 (25SS-7)
	1,3,5-Trimethylbenzene	1 (25SS-5)	3 (25SS-8)

	O-Xylene	1.1 (SS-4)	27 (25SS-8)
E	M,P-Xylene	3.8 (SS-4)	180 (25SS-8)
	Heptane	0.9 (25SS-8)	29 (SS-1)
	Hexane	-	42 (SS-1)
F	Toluene	6 (SS-3)	18 (SS-1)

5.7 Data Usability Summary

New York Analytical Services Protocols (ASP) Category B laboratory reports for the soil groundwater and soil vapor for the RI were provided by York Analytical Laboratories and sent to be validated by Alpha Geoscience, a third-party data validator. The data was reported electronically to the NYSDEC via the Environmental Quality Information Systems (EQuIS). The data was deemed mostly usable. All the data that were not qualified rejected (R) are usable. Below is a summary of the rejected data:

Soil

- Two PFAS compounds were identified as "rejected, unusable" due to percent recoveries below surrogate QC limits.
- Results for multiple SVOCs compounds in three soil samples were identified as "rejected, unusable" due to low surrogate percent recoveries and low average RRF in initial calibration.

Groundwater

- The "not detected" SVOC results in three groundwater samples for 4-nitrophenol, pyridine and hexachlorocyclopentadiene were identified as "rejected, unusable," due to percent recoveries below QC limits and below 30% in the LCS/LCSD.
- The "not detected" SVOC results for 14 acid extractable compounds were identified as "rejected, unusable" for one sample due to surrogate recoveries below control limits and one below 10% in the sample.
- The "not detected" SIM SVOC results for n-nitrosodimethylamine were identified as "rejected, unusable"for all 4 ground water samples because the percent recoveries were below QC limits and below 30% in the associated aqueous LCSs.

Soil Vapor

- No soil vapor data was identified as "rejected, unusable."

The overall performances of the analyses were acceptable.

The DUSRs are provided in Appendix I.

6.0 CONCEPTUAL SITE MODEL

Investigation results were compared to the following applicable standards and guidance values, and three areas of concern were identified:

- NYSDEC Part 375 Unrestricted Use SCOs and Restricted Residential Use SCOs
- NYSDEC TOGS 1.1.1 AWQS and NYSDEC Guidance Values
- NYSDOH Air Guideline Values and Decision Matrices for Sub-Slab Vapor/Indoor Air

6.1 Site Contaminants

The following contaminants of concern were identified at the Site:

- Chlorinated VOC Impacts in Soil Vapor
- Localized Petroleum Contamination in Groundwater

6.1.1 Chlorinated VOC Impacts in Soil Vapor

Soil vapor and sub-slab vapor results showed moderate to elevated concentrations of CVOCs detected across the Site.

Notably, of the five sub-slab soil vapor samples collected during the October 30, 2025, sampling event, the concentrations of PCE and TCE detected in sub-slab soil vapor samples SS-1, SS-2 and SS-3 yielded a mitigation action for the NYSDOH Indoor Air Matrices A and B, regardless of indoor air concentrations. The highest detection of TCE was identified in sub slab soil vapor sample SS-2 located in the western portion of the partial cellar at 12,000 ug/m^3, and in SS-1 located in the northern portion of the partial cellar at 10,000 ug/m^3. Soil vapor samples 25SV-1 (10'), 25SV-2 (5') and 25SV-3 (2') were collected along the western property boundary in the partial cellar, adjacent to the SS-2 sampling location; detections of TCE in these three samples ranged from 3,800 ug/m^3 in 25SV-3 (2') to 3,000 ug/m^3 in 25SV-2 (5') to 560 ug/m^3 in 25SV-1 (10').

Additionally, the CVOC trichloroethylene (TCE) was detected above its UUSCO (max. of 1.6 ppm in SB-10 (8-10') in two soil samples, however, was not detected above its RRSCO. Due to the historical use of the Site, the CVOCs in soil vapor could be attributed to a potential on-Site source.

6.1.2 Localized Petroleum Contamination in Groundwater

One VOC exceedance of benzene (1.3 ppb) was identified in on-Site groundwater monitoring well 25MW-4, slightly above its AWQS of 1 ppb. Based on historical records, this detected benzene is likely attributable to releases associated with former underground storage tanks (USTs). However, based on off-site groundwater data, there is no off-site migration of petroleum contamination. The residual contamination appears limited in extent and is expected to continue decreasing over time through natural attenuation, ultimately reaching asymptotic levels.

7.0 QUALITATIVE EXPOSURE ASSESSMENT

The objective of the qualitative exposure assessment is to identify potential receptors and pathways for human exposure to the contaminants of concern (COC) that are present at, or migrating from, the Site. Human health exposure risk was evaluated in accordance with Appendix 3B NYSDOH Qualitative Human Health Exposure Assessment and Section 3.3(c)4 of the NYSDEC DER-10. The five elements of an exposure pathway are the (1) source of contamination; (2) environmental media and transport mechanisms; (3) point of exposure; (4) route of exposure; (5) receptor population based on past, present or future events. The potentially exposed receptors and how any unacceptable exposures may be eliminated are determined from an assessment of the primary use of the area, actual and potential use of ground and surface waters that are impacted or threatened, and how any potential routes of exposure may be eliminated.

7.1 Contaminant Sources

Based on the results of the RI, on-site contaminants to be evaluated for human health exposure risk include contaminants of concern at the Site which include primarily CVOCs in soil vapor, and localized petroleum contamination in groundwater in the southeastern portion of the Site.

7.2 Current Conditions

The Site is located in a densely developed part of Brooklyn, New York. The Site is currently vacant and is currently covered with the previous building's concrete slab.

Therefore, human exposure to contaminated soil through dermal absorption, inhalation, and ingestion is limited and unlikely under the current conditions.

As groundwater in this area of New York City is not used as a potable water source, a complete exposure pathway to groundwater under current Site conditions is unlikely.

An incomplete exposure pathway to soil vapor is concluded based on the current site use and occupancy. Specifically, the Site is currently vacant and unoccupied. As such, there are no receptors currently present, and no indoor air exposure is occurring since the building was recently demolished.

7.3 Exposure Route

An exposure route is the mechanism by which a receptor comes into contact with a chemical. Three potential primary routes exist by which chemicals can enter the body:

- Ingestion of water, fill, and/or soil;
- Inhalation of vapors and/or particulates; and
- Dermal contact with water, fill, soil, and/or building materials.

7.4 Potential Sensitive Receptors

On-Site Receptors: The Site is currently vacant and capped with the previous building's concrete slab. The Site is secured with construction fencing locked gated entrances. On Site receptors are limited to workers, trespassers, Site representatives and visitors granted access to the property. Under proposed future conditions, potential on-Site receptors include workers, residents, and visitors.

Off-Site Receptors: Potential off-Site receptors within a 500-foot radius of the Site include adult and child residents; commercial and construction workers; pedestrians; students at local schools, and trespassers based on the following land uses within 500 feet of the Site:

1. Commercial Businesses – existing and future
2. Residential Buildings – existing and future
3. Building Construction/ Renovation – existing and future
4. Pedestrians, Trespassers, Cyclists – existing and future
5. Schools – existing and future

Community Air Monitoring Program (CAMP) will be implemented at the Site during intrusive activities to monitor air-quality the public.

7.5 Potential Exposure Pathways

On-Site: The Site is currently capped with the previous building's concrete. Human exposure to contaminated soil through dermal absorption, inhalation, and ingestion is unlikely due to the current Site cover.
As groundwater in this area of New York City is not used as a potable water source, a complete exposure pathway to groundwater under current Site conditions is unlikely. Since the Site is currently vacant and unoccupied, no receptors are present, and as such, a potential exposure pathway for soil vapor is unlikely. No indoor air exposure exists since the building was recently demolished. Once construction activities begin, a potential exposure pathway may exist for construction workers and inspectors to come into direct contact with soil. Any future Site remediation activities would be conducted under a HASP, which would control and limit human exposure to on-Site contaminants.

Off-Site: There is an existing potential exposure pathway from soil gas emanating from on-Site VOCs entering neighboring properties as a result of any floor or wall openings/cracks. Although it is unlikely, the indoor air quality at the adjoining properties may be susceptible to contamination from subsurface vapor intrusion attributable to CVOCs in the area. The potential receptors from such a migration pathway into the building would be to: off-Site construction and commercial workers, adult and child residents, and visitors. The primary route of exposure would be inhalation.

During the redevelopment (excavation activities), the potential exists for off-Site vapor intrusion risk to off-Site receptors. In the absence of a CAMP and HASP, during ground intrusive activities, off-Site receptors could be exposed to particulates and vapors. The implementation of a CAMP

and HASP during intrusive work will monitor and limit off-Site receptor's exposure to particulates and vapors.

As groundwater in this area of New York City is not used as a potable water source, a complete exposure pathway to groundwater under the redeveloped conditions is unlikely.

Once the redevelopment is completed, it is unlikely for a new foundation with the addition of a vapor barrier and sub-slab depressurization system (SSDS) engineering controls to allow for vapor migration into the building. Based on the findings, the evaluation during the remedy will include a provision for implementing actions recommended to address exposures related to soil vapor intrusion.

7.6 Exposure Assessment Conclusions and Recommendations

Based upon this analysis, exposure to contaminants in soil and groundwater is not expected under current conditions as the Site is capped with concrete slabs, and groundwater in this area of New York City is not used as a potable water source. The soil intrusion pathway is currently incomplete on-site because there is no building or occupant present. There is an existing potential exposure pathway from soil gas emanating from VOCs entering neighboring properties as a result of any possible floor or wall openings/cracks. Although it is unlikely, the indoor air quality at the adjoining properties may be susceptible to contamination from subsurface vapor intrusion attributable to CVOCs in the area. Once remediation/construction activities start, any potential exposure pathway will be monitored and controlled by implementation of a CAMP and HASP.

During redevelopment (including excavation or other ground-intrusive activities), there is a temporary potential for the generation of dust and volatilized compounds that could result in inhalation exposure to both on-Site workers and off-Site receptors. This potential exposure mechanism would be related to short-term constriction-phase emissions rather than vapor intrusion into enclosed structures. In the absence of a CAMP and HASP, during ground intrusive activities, off-Site receptors could be exposed to particulates and vapors. Monitoring and control measures have been and will continue to be used during any investigation and any future planned remediation to prevent completion of this pathway. Under future conditions, the Site will be remediated, and engineering and institutional controls will be implemented, as necessary, to prevent completion of this pathway.

8.0 CONCLUSIONS AND RECOMMENDATIONS

Based on the results of the RI, the following conclusions were made:


- Geophysical survey did not identify any areas of concern indicative of anomalies consistent with USTs.
- In general, a limited number of PCBs, pesticides and metals were detected in soil above UUSCOs, and
- one naturally occurring metal, manganese, was detected above its RRSCO in one soil sample.
- One exceedance of benzene was identified in on-Site groundwater monitoring well 25MW-4, slightly above its AWQS.
- The topography of the Site is relatively level, ranging from approximately 70.00 feet (NAVD88) in the southern portion to 72.00 feet (NAVD88) in the northern portion. Average depth to groundwater was observed as 8.91 (NAVD88) during the RI.
- Elevated levels of chlorinated VOCs requiring mitigation have been identified in soil vapor at the Site, with elevated levels extending to at least 12.5 feet below the current partial cellar grade in some sampling locations.

Based on the results of the RI, remedial action will be necessary. Applicable strategies and technologies may include, but are not limited to, excavation of soil in accordance with all applicable laws and regulations, and installation of engineering controls.

9.0 REFERENCES

- NYSDEC DER-10 Technical Guidance for Site Investigation and Remediation. New York: issued May 3, 2010, effective June 18, 2010.
- NYSDEC 6 NYCRR Part 375 Environmental Remediation Programs, Environmental Remediation Programs, Subparts 375-1 to 375- 4 & 375-6. New York: Author, December 2006.
- NYSDEC, October 22, 1993, Technical and Operational Guidance Series (1.1.1) Ambient Water Quality Standards and Guidance Values.
- NYSDOH "Guidance for Evaluating Soil Vapor Intrusion in the State of New York" dated October 2006 with updates.
- Phase II Environmental Site Assessment at 2425 Atlantic Avenue/30-42 Havens Place, Brooklyn, NY – Prepared by Impact Environmental, dated July 26, 2001
- Phase III Environmental Site Assessment at 2425 Atlantic Avenue/30-42 Havens Place, Brooklyn, NY – Prepared by Impact Environmental, dated December 5, 2001
- Phase I Environmental Site Assessment at 2425-2435 Atlantic Avenue, Brooklyn, NY – Prepared by Middleton Environmental Inc., dated July 28, 2022
- United States Environmental Protection Agency (USEPA), Low Flow Purging and Sampling Procedure for the Collection of Groundwater Samples from Monitoring Wells, September 19, 2017.

FIGURES

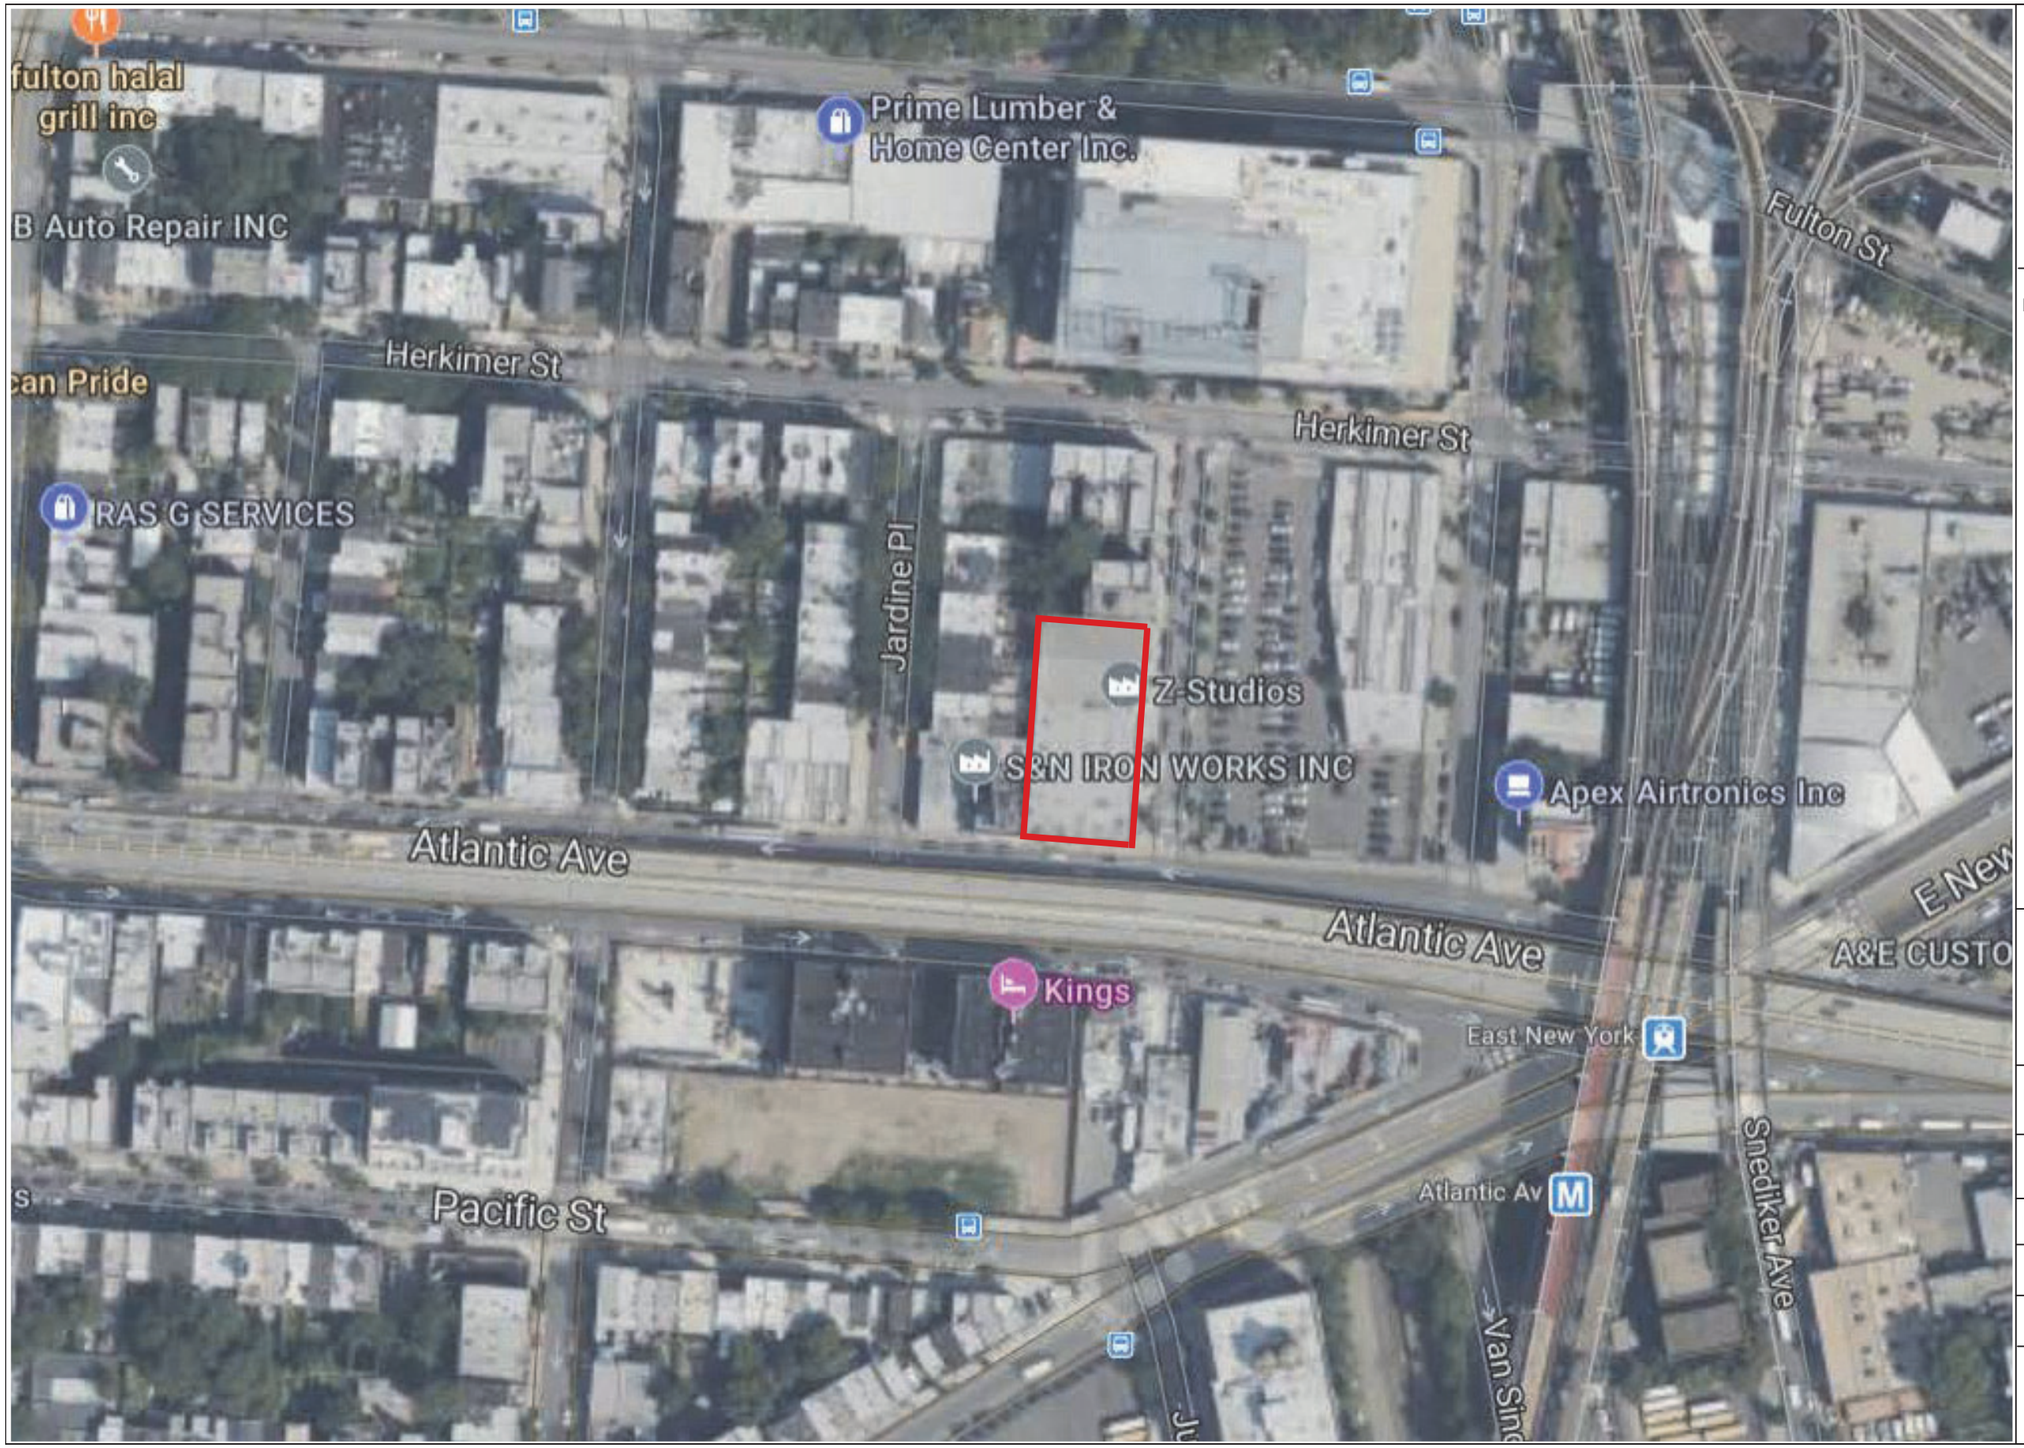

vEKtor consultants


t: +1.347.871.0750
f: +1.347.402.7735
e: info@vektorconsultants.com
www.vektorconsultants.com

Legend:

Site Boundary

N
W E
S

Scale:	NOT TO SCALE
Figure No.:	1
Figure Name:	SITE LOCATION MAP
Report:	RIR
Date:	2/4/2026
Drawn By:	BN
Site Address:	2425 ATLANTIC AVENUE BROOKLYN, NY 11233

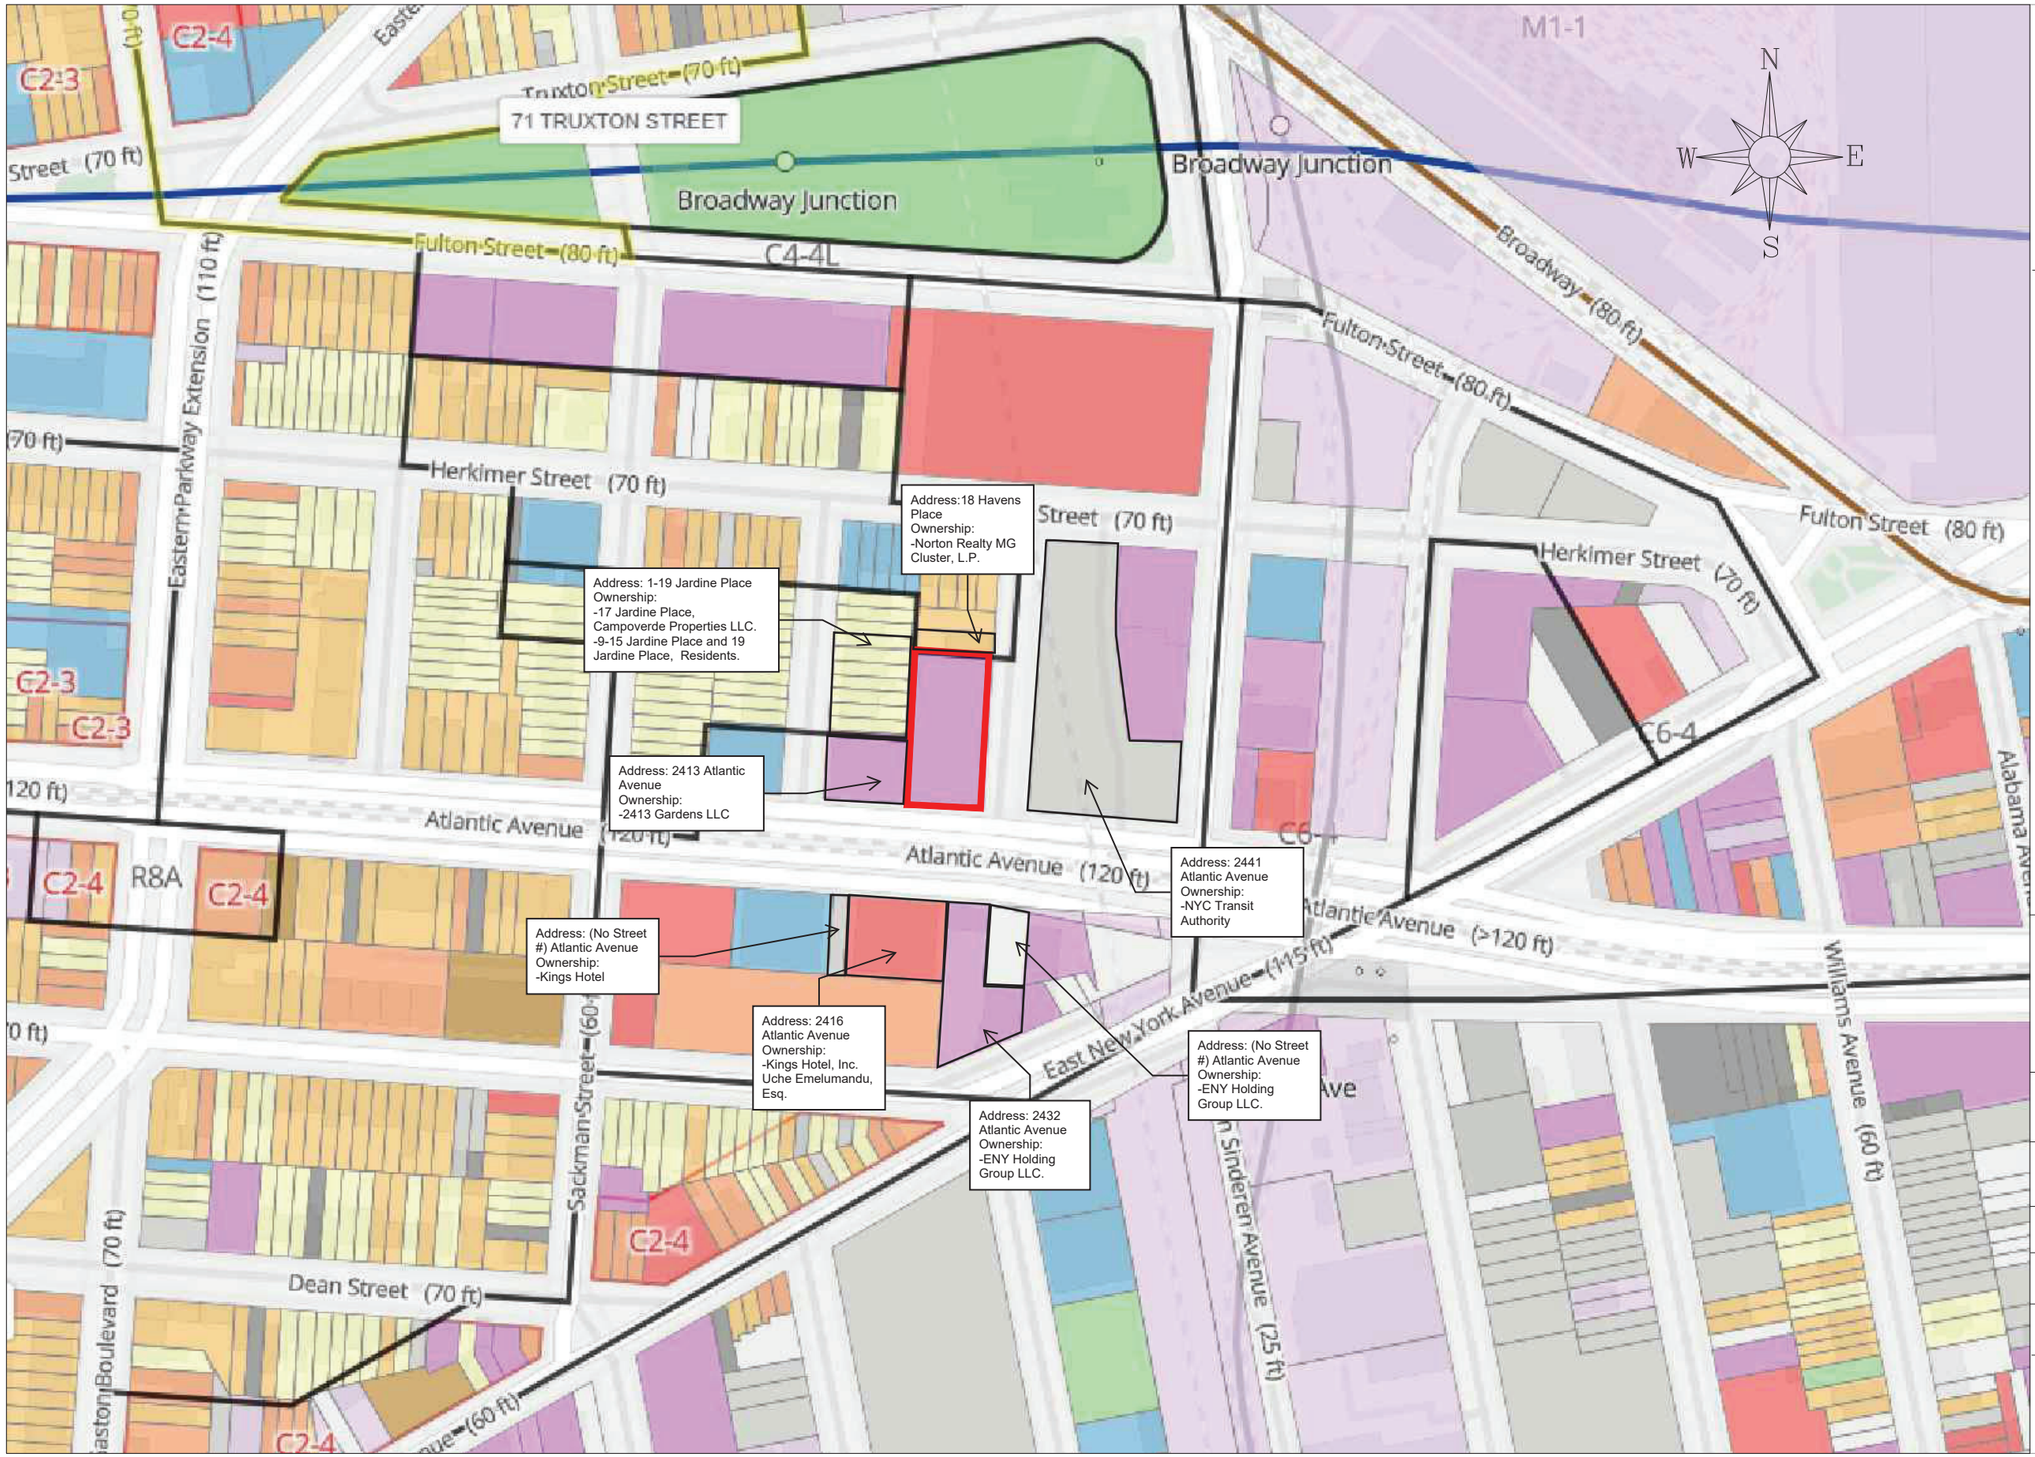

vEKtor consultants

t: +1.347.871.0750
f: +1.347.402.7735
e: info@vektorconsultants.com
www.vektorconsultants.com

Legend:

- Site Boundary
- One and Two Family Buildings
- Multi-Family Walk-Up Buildings
- Multi-Family Elevator Buildings
- Mixed Residential and Commercial Buildings
- Commercial and Office Buildings
- Industrial and Manufacturing
- Transportation and Utility
- Public Facilities and Institutions
- Open Space and Outdoor Recreation
- Parking Facilities
- Vacant Land
- Other


Notes:

1. Base Map provided by Google Maps

Scale:

0 200' 400'

Figure No.	2
Figure Name:	SURROUNDING AREA USAGE MAP
Report:	RIR
Date:	3/24/26
Drawn By:	KB
Site Address:	2425 ATLANTIC AVENUE BROOKLYN, NY 11233

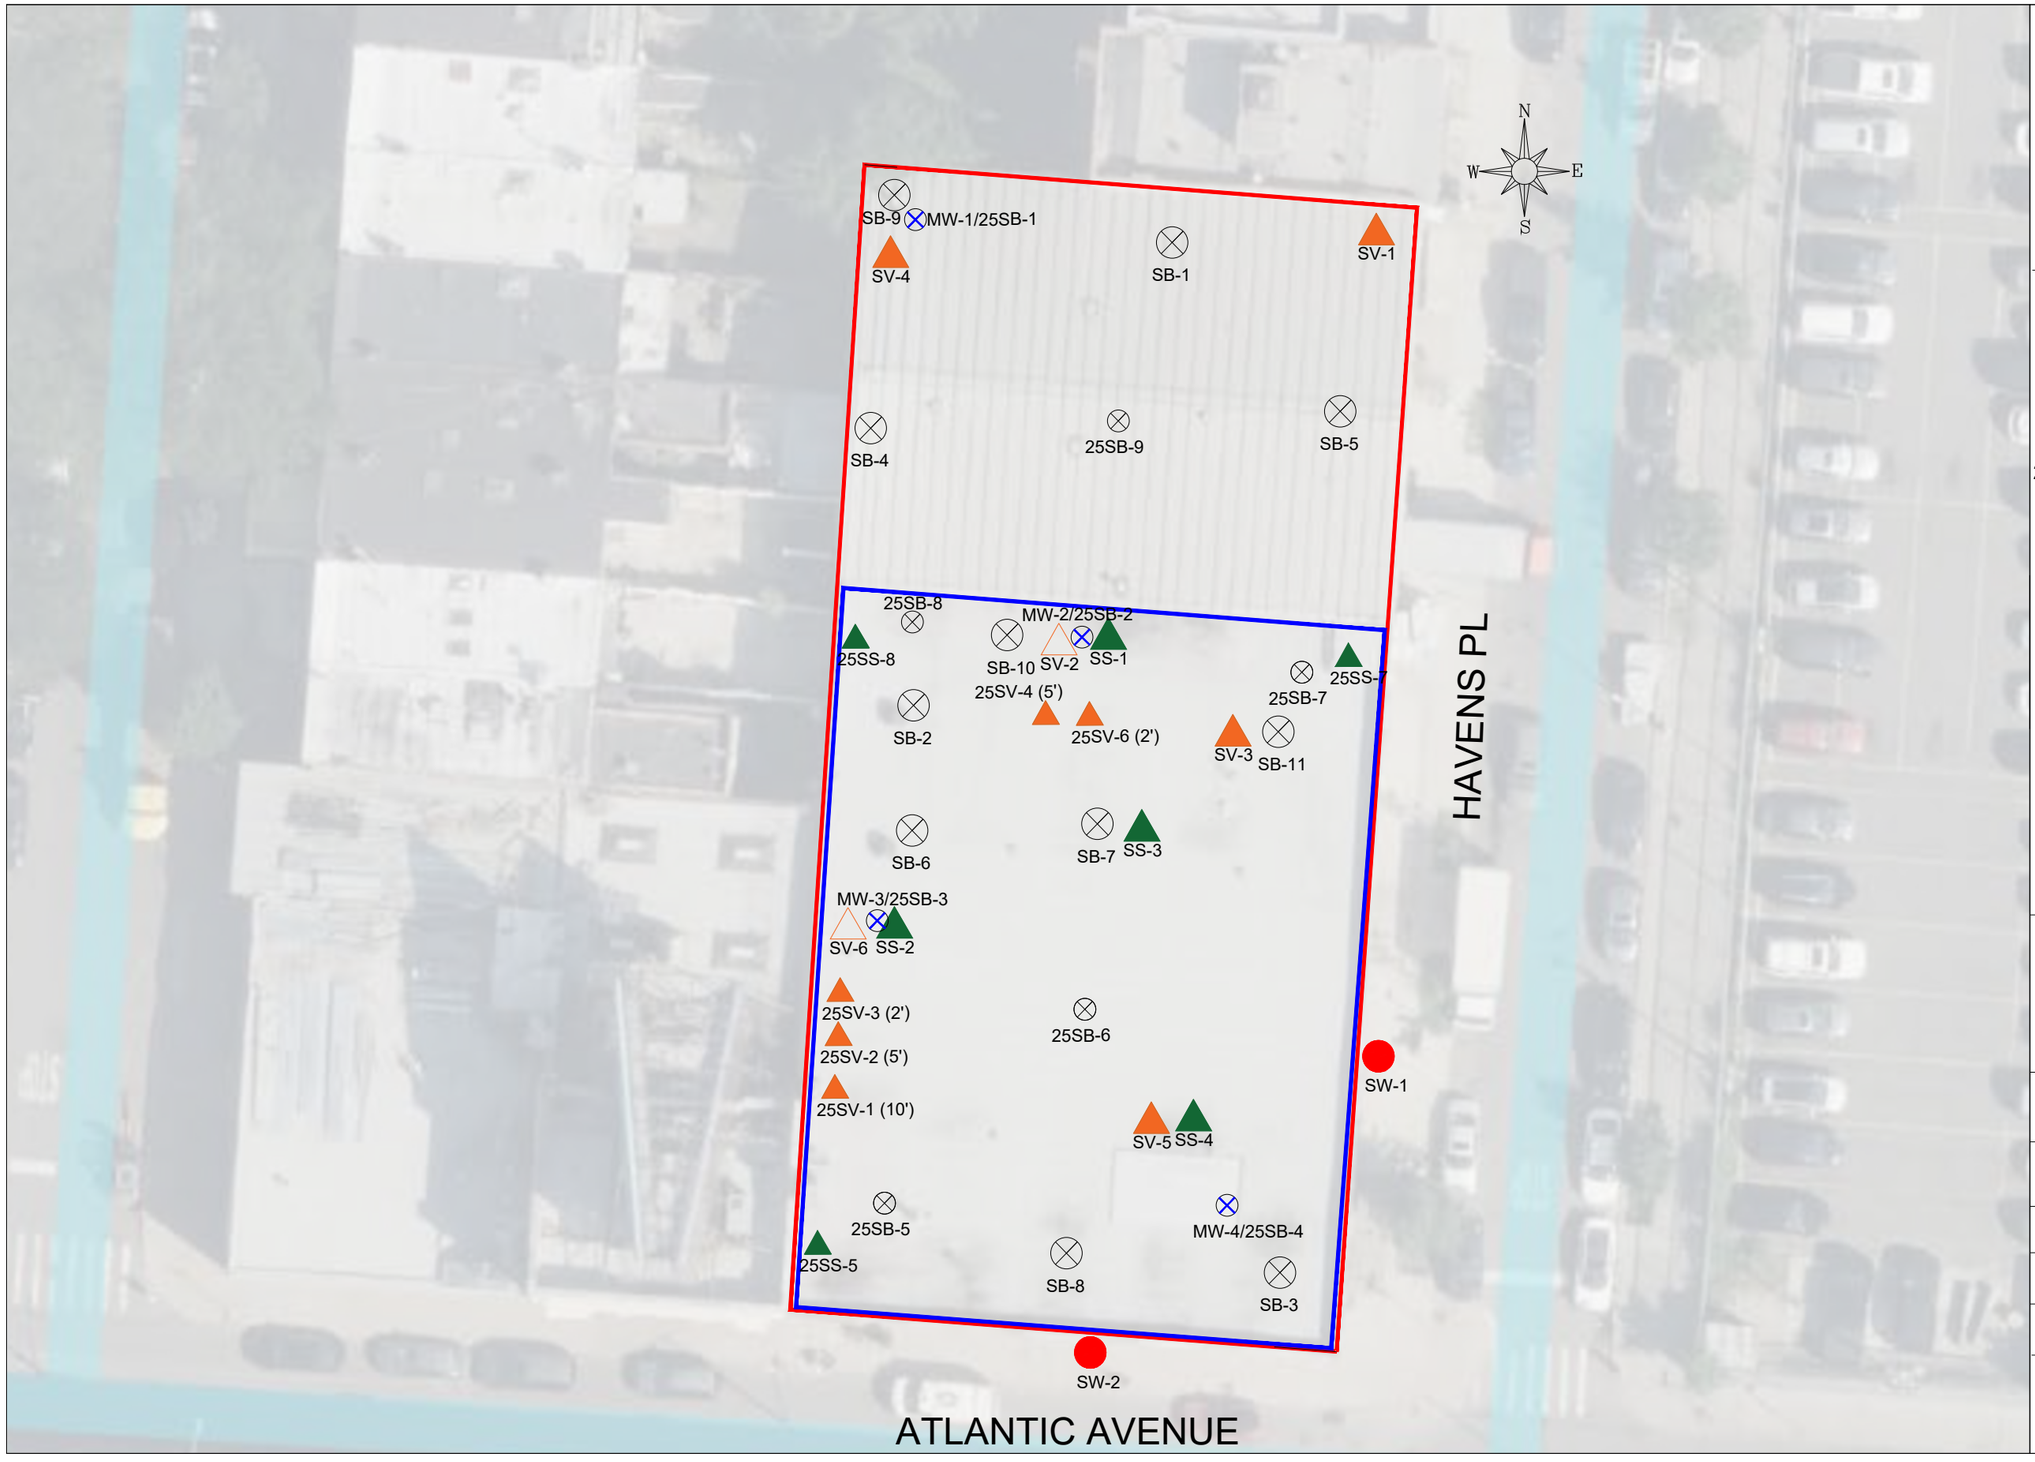

vEKtor consultants

t: +1.347.871.0750
f: +1.347.402.7735
e: info@vektorconsultants.com
www.vektorconsultants.com


Legend:

- SITE BOUNDARY
- CELLAR FOOTPRINT
- SOIL BORING LOCATION AND ID (2025) — 25SB-X
- SOIL VAPOR POINT LOCATION AND ID (2025) — 25SV-X
- MONITORING WELL AND SOIL BORING LOCATIONS AND ID — MW-X/25SB-X
- SUB-SLAB POINT LOCATION AND ID (2025) — 25SS-X
- SOIL VAPOR POINT LOCATION AND ID (2025) – NO SAMPLE COLLECTED DUE TO FAULTY REGULATORS — SV-X

Notes:
1. Base Map provided by Google Earth

Scale: 0 — 25' — 50'

Figure No.	3
Figure Name:	SAMPLE LOCATIONS
Report:	RIR
Date:	1/13/2026
Drawn By:	KB
Site Address:	2425 Atlantic Avenue Brooklyn, NY 11233

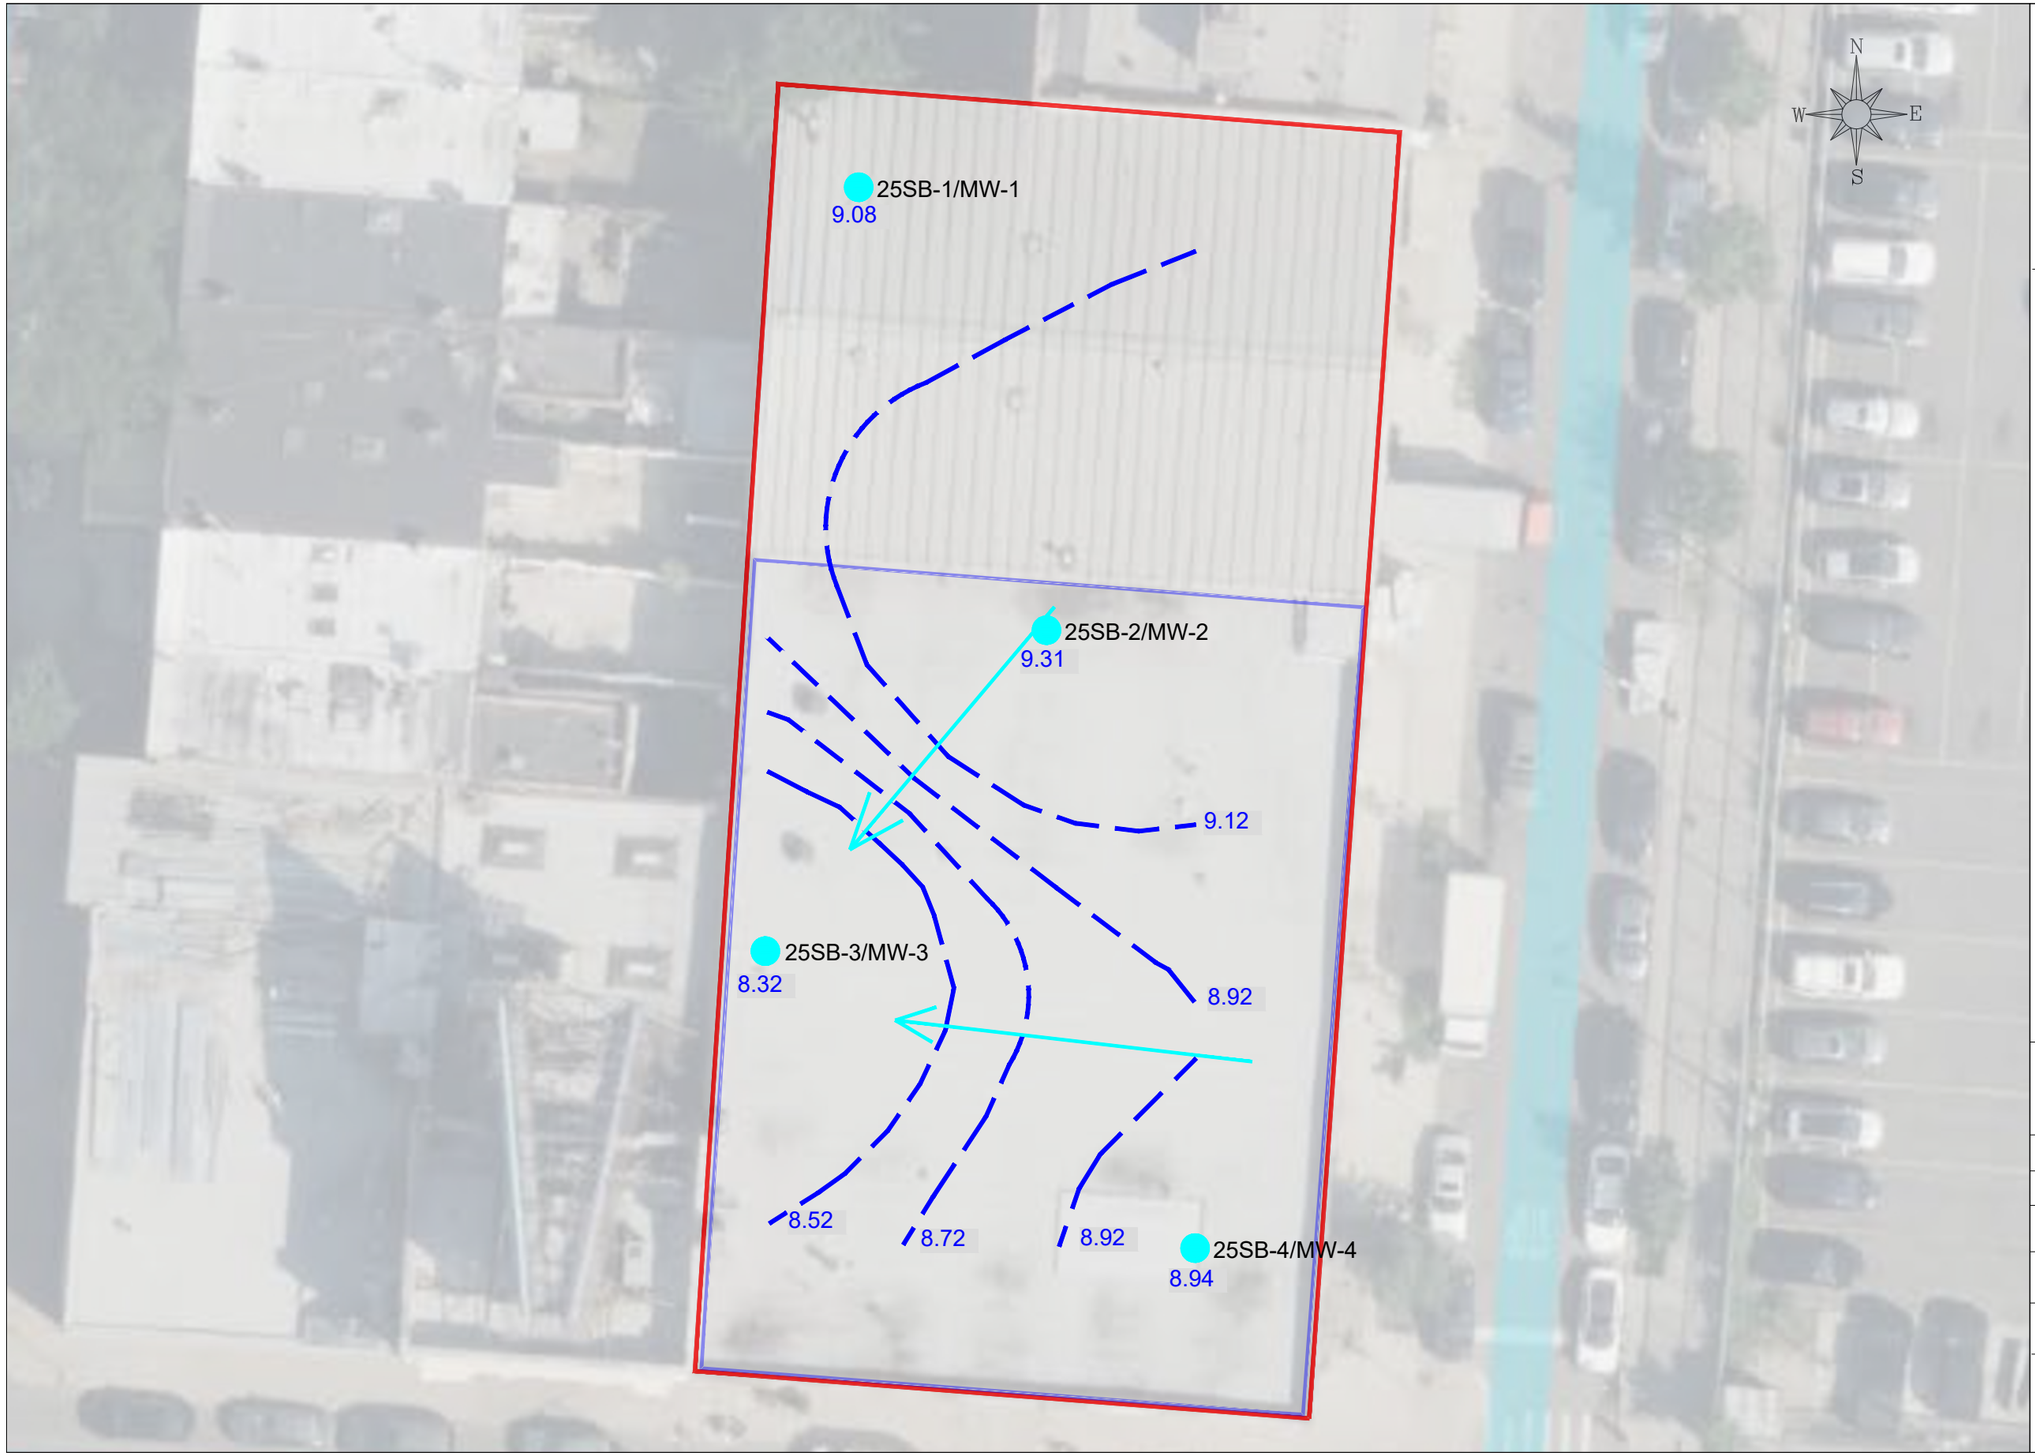

vEKtor consultants


t: +1.347.871.0750
f: +1.347.402.7735
e: info@vektorconsultants.com
www.vektorconsultants.com

Legend:

- SITE BOUNDARY
- 7.16 GROUNDWATER ELEVATION (FEET)
- GROUNDWATER ELEVATION CONTOUR LINE
- MW-X BOREHOLE
- CELLAR FOOTPRINT
- FLOW DIRECTION

Scale: 0 25' 50'

Figure No.	4
Figure Name:	GROUNDWATER CONTOUR
Report:	RIR
Date:	2/27/26
Drawn By:	KB
Site Address:	2425 ATLANTIC AVENUE BROOKLYN, NY 11233

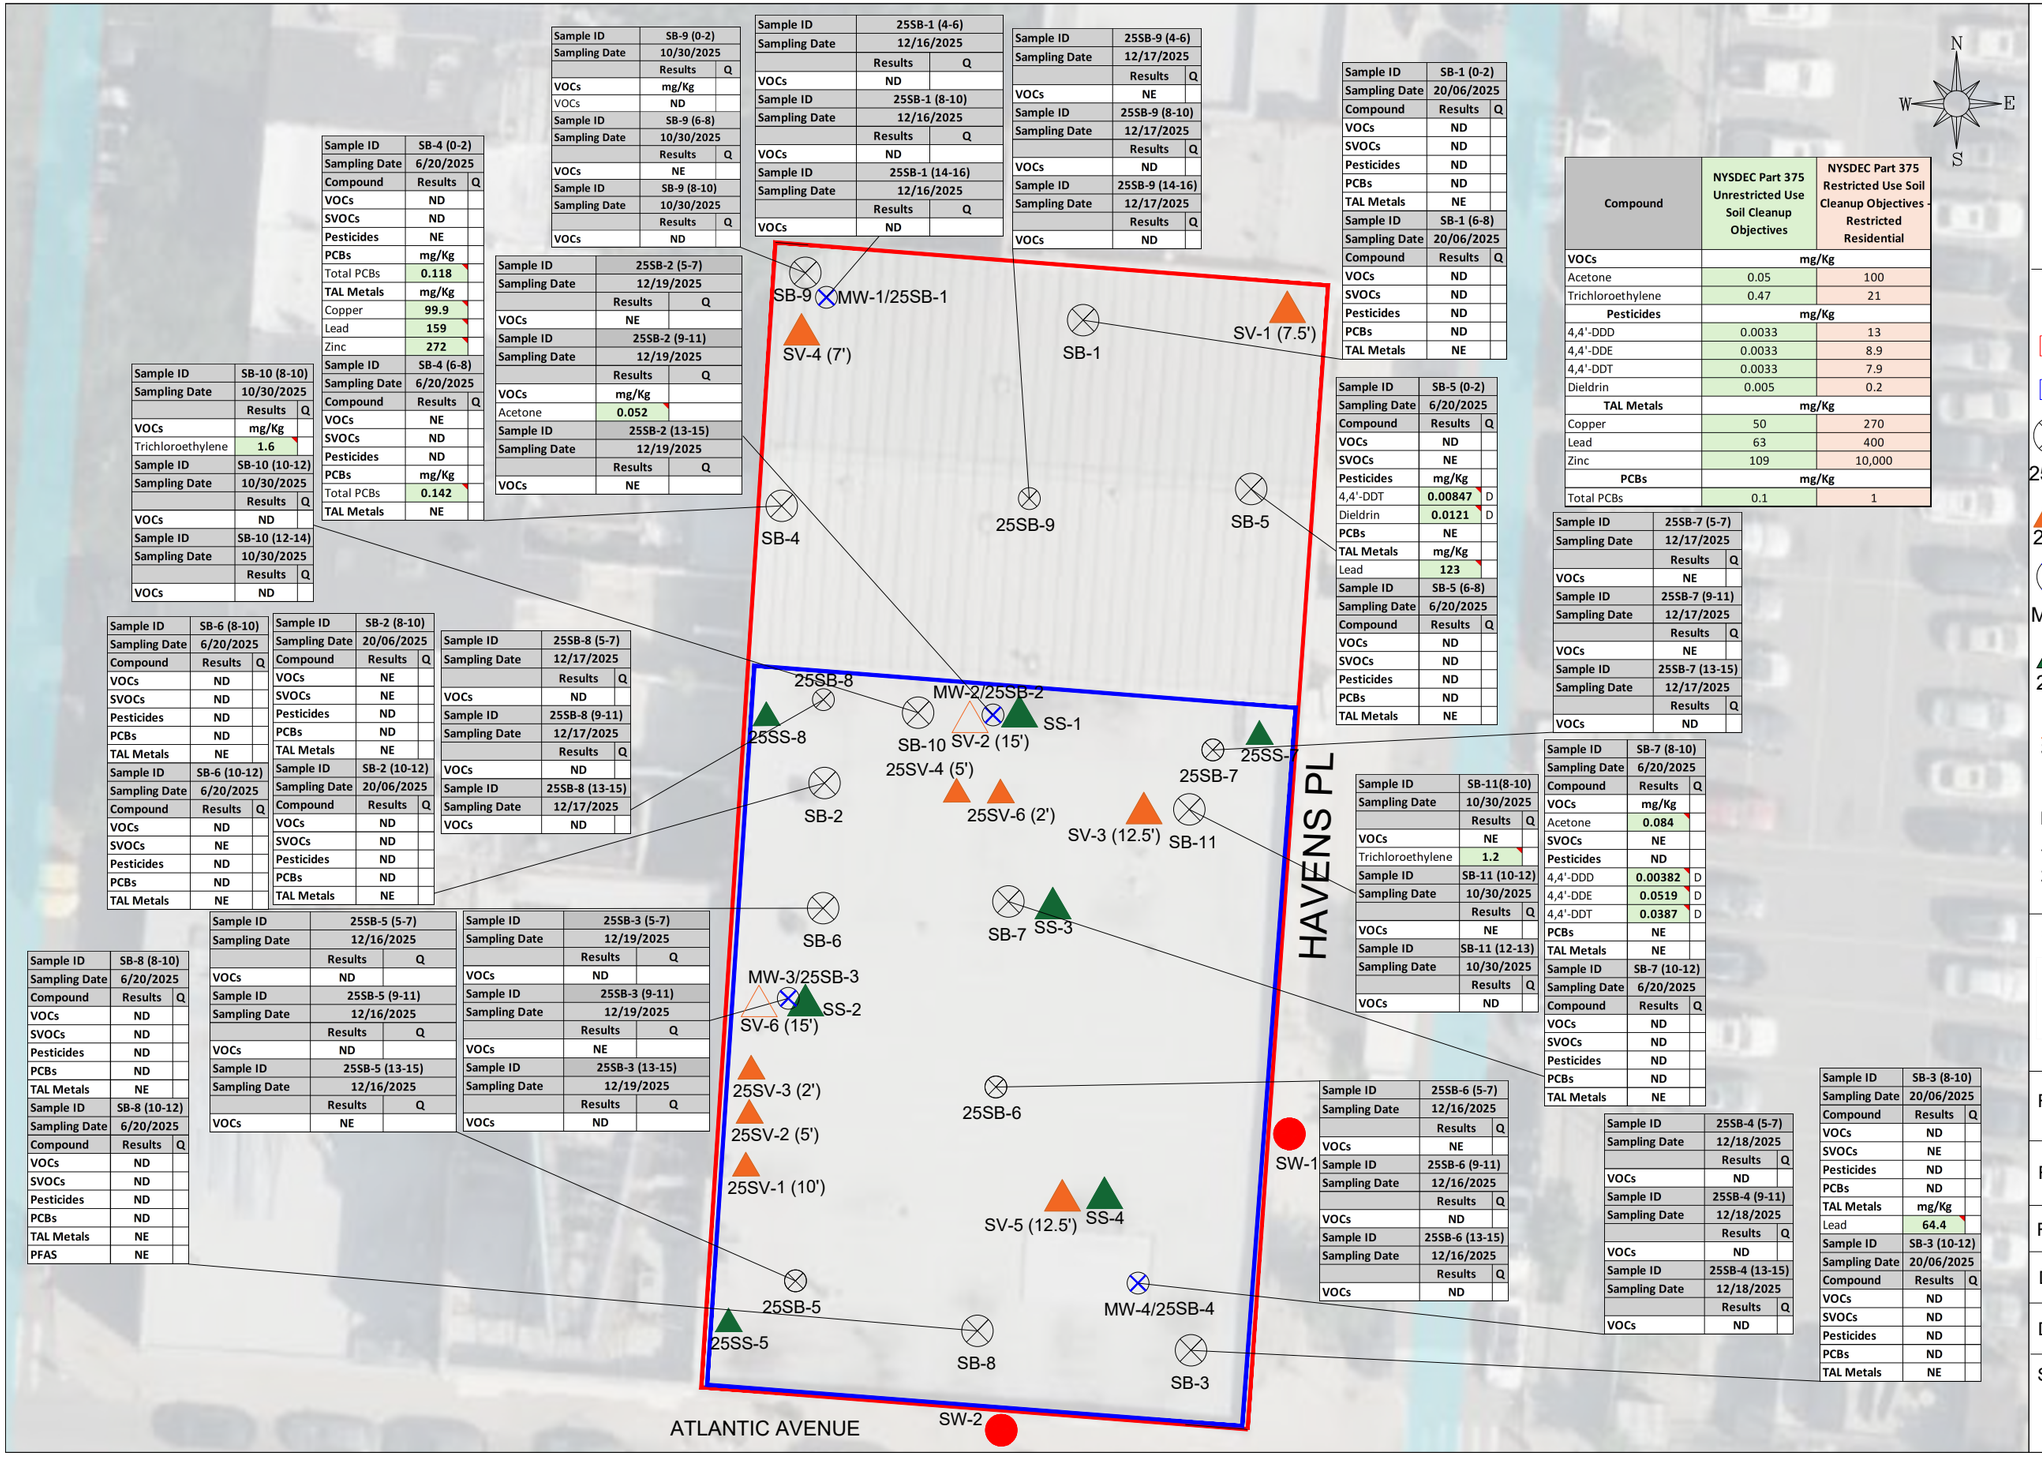

Sample ID	SB-9 (0-2)	
Sampling Date	10/30/2025	
	Results	Q
VOCs	mg/Kg	
VOCs	ND	
Sample ID	SB-9 (6-8)	
Sampling Date	10/30/2025	
	Results	Q
VOCs	NE	
Sample ID	SB-9 (8-10)	
Sampling Date	10/30/2025	
	Results	Q
VOCs	ND	

Sample ID	25SB-1 (4-6)	
Sampling Date	12/16/2025	
	Results	Q
VOCs	ND	
Sample ID	25SB-1 (8-10)	
Sampling Date	12/16/2025	
	Results	Q
VOCs	ND	
Sample ID	25SB-1 (14-16)	
Sampling Date	12/16/2025	
	Results	Q
VOCs	ND	

Sample ID	25SB-9 (4-6)	
Sampling Date	12/17/2025	
	Results	Q
VOCs	NE	
Sample ID	25SB-9 (8-10)	
Sampling Date	12/17/2025	
	Results	Q
VOCs	ND	
Sample ID	25SB-9 (14-16)	
Sampling Date	12/17/2025	
	Results	Q
VOCs	ND	

Sample ID	SB-1 (0-2)	
Sampling Date	20/06/2025	
Compound	Results	Q
VOCs	ND	
SVOCs	ND	
Pesticides	ND	
PCBs	ND	
TAL Metals	NE	
Sample ID	SB-1 (6-8)	
Sampling Date	20/06/2025	
Compound	Results	Q
VOCs	ND	
SVOCs	ND	
Pesticides	ND	
PCBs	ND	
TAL Metals	NE	

Sample ID	SB-4 (0-2)	
Sampling Date	6/20/2025	
Compound	Results	Q
VOCs	ND	
SVOCs	ND	
Pesticides	NE	
PCBs	mg/Kg	
Total PCBs	0.118	
TAL Metals	mg/Kg	
Copper	99.9	
Lead	159	
Zinc	272	
Sample ID	SB-4 (6-8)	
Sampling Date	6/20/2025	
Compound	Results	Q
VOCs	NE	
SVOCs	ND	
Pesticides	ND	
PCBs	mg/Kg	
Total PCBs	0.142	
TAL Metals	NE	

Sample ID	25SB-2 (5-7)	
Sampling Date	12/19/2025	
	Results	Q
VOCs	NE	
Sample ID	25SB-2 (9-11)	
Sampling Date	12/19/2025	
	Results	Q
VOCs	mg/Kg	
Acetone	0.052	
Sample ID	25SB-2 (13-15)	
Sampling Date	12/19/2025	
	Results	Q
VOCs	NE	

Sample ID	SB-5 (0-2)	
Sampling Date	6/20/2025	
Compound	Results	Q
VOCs	ND	
SVOCs	NE	
Pesticides	mg/Kg	
4,4'-DDT	0.00847	D
Dieldrin	0.0121	D
PCBs	NE	
TAL Metals	mg/Kg	
Lead	123	
Sample ID	SB-5 (6-8)	
Sampling Date	6/20/2025	
Compound	Results	Q
VOCs	ND	
SVOCs	ND	
Pesticides	ND	
PCBs	ND	
TAL Metals	NE	

Compound	NYSDEC Part 375 Unrestricted Use Soil Cleanup Objectives	NYSDEC Part 375 Restricted Use Soil Cleanup Objectives - Restricted Residential
VOCs	mg/Kg	
Acetone	0.05	100
Trichloroethylene	0.47	21
Pesticides	mg/Kg	
4,4'-DDD	0.0033	13
4,4'-DDE	0.0033	8.9
4,4'-DDT	0.0033	7.9
Dieldrin	0.005	0.2
TAL Metals	mg/Kg	
Copper	50	270
Lead	63	400
Zinc	109	10,000
PCBs	mg/Kg	
Total PCBs	0.1	1

Sample ID	SB-10 (8-10)	
Sampling Date	10/30/2025	
	Results	Q
VOCs	mg/Kg	
Trichloroethylene	1.6	
Sample ID	SB-10 (10-12)	
Sampling Date	10/30/2025	
	Results	Q
VOCs	ND	
Sample ID	SB-10 (12-14)	
Sampling Date	10/30/2025	
	Results	Q
VOCs	ND	

Sample ID	25SB-7 (5-7)	
Sampling Date	12/17/2025	
	Results	Q
VOCs	NE	
Sample ID	25SB-7 (9-11)	
Sampling Date	12/17/2025	
	Results	Q
VOCs	NE	
Sample ID	25SB-7 (13-15)	
Sampling Date	12/17/2025	
	Results	Q
VOCs	ND	

Sample ID	SB-6 (8-10)	
Sampling Date	6/20/2025	
Compound	Results	Q
VOCs	ND	
SVOCs	ND	
Pesticides	ND	
PCBs	ND	
TAL Metals	NE	
Sample ID	SB-6 (10-12)	
Sampling Date	6/20/2025	
Compound	Results	Q
VOCs	ND	
SVOCs	NE	
Pesticides	ND	
PCBs	ND	
TAL Metals	NE	

Sample ID	SB-2 (8-10)	
Sampling Date	20/06/2025	
Compound	Results	Q
VOCs	NE	
SVOCs	NE	
Pesticides	ND	
PCBs	ND	
TAL Metals	NE	
Sample ID	SB-2 (10-12)	
Sampling Date	20/06/2025	
Compound	Results	Q
VOCs	ND	
SVOCs	ND	
Pesticides	ND	
PCBs	ND	
TAL Metals	NE	

Sample ID	25SB-8 (5-7)	
Sampling Date	12/17/2025	
	Results	Q
VOCs	ND	
Sample ID	25SB-8 (9-11)	
Sampling Date	12/17/2025	
	Results	Q
VOCs	ND	
Sample ID	25SB-8 (13-15)	
Sampling Date	12/17/2025	
	Results	Q
VOCs	ND	

Sample ID	SB-11(8-10)	
Sampling Date	10/30/2025	
	Results	Q
VOCs	NE	
Trichloroethylene	1.2	
Sample ID	SB-11 (10-12)	
Sampling Date	10/30/2025	
	Results	Q
VOCs	NE	
Sample ID	SB-11 (12-13)	
Sampling Date	10/30/2025	
	Results	Q
VOCs	ND	

Sample ID	SB-7 (8-10)	
Sampling Date	6/20/2025	
Compound	Results	Q
VOCs	mg/Kg	
Acetone	0.084	
SVOCs	NE	
Pesticides	ND	
4,4'-DDD	0.00382	D
4,4'-DDE	0.0519	D
4,4'-DDT	0.0387	D
PCBs	NE	
TAL Metals	NE	
Sample ID	SB-7 (10-12)	
Sampling Date	6/20/2025	
Compound	Results	Q
VOCs	ND	
SVOCs	ND	
Pesticides	ND	
PCBs	ND	
TAL Metals	NE	

Sample ID	SB-8 (8-10)	
Sampling Date	6/20/2025	
Compound	Results	Q
VOCs	ND	
SVOCs	ND	
Pesticides	ND	
PCBs	ND	
TAL Metals	NE	
Sample ID	SB-8 (10-12)	
Sampling Date	6/20/2025	
Compound	Results	Q
VOCs	ND	
SVOCs	ND	
Pesticides	ND	
PCBs	ND	
TAL Metals	NE	
PFAS	NE	

Sample ID	25SB-5 (5-7)	
Sampling Date	12/16/2025	
	Results	Q
VOCs	ND	
Sample ID	25SB-5 (9-11)	
Sampling Date	12/16/2025	
	Results	Q
VOCs	ND	
Sample ID	25SB-5 (13-15)	
Sampling Date	12/16/2025	
	Results	Q
VOCs	NE	

Sample ID	25SB-3 (5-7)	
Sampling Date	12/19/2025	
	Results	Q
VOCs	ND	
Sample ID	25SB-3 (9-11)	
Sampling Date	12/19/2025	
	Results	Q
VOCs	NE	
Sample ID	25SB-3 (13-15)	
Sampling Date	12/19/2025	
	Results	Q
VOCs	ND	

Sample ID	25SB-6 (5-7)	
Sampling Date	12/16/2025	
	Results	Q
VOCs	NE	
Sample ID	25SB-6 (9-11)	
Sampling Date	12/16/2025	
	Results	Q
VOCs	ND	
Sample ID	25SB-6 (13-15)	
Sampling Date	12/16/2025	
	Results	Q
VOCs	ND	

Sample ID	25SB-4 (5-7)	
Sampling Date	12/18/2025	
	Results	Q
VOCs	ND	
Sample ID	25SB-4 (9-11)	
Sampling Date	12/18/2025	
	Results	Q
VOCs	ND	
Sample ID	25SB-4 (13-15)	
Sampling Date	12/18/2025	
	Results	Q
VOCs	ND	

Sample ID	SB-3 (8-10)	
Sampling Date	20/06/2025	
Compound	Results	Q
VOCs	ND	
SVOCs	NE	
Pesticides	ND	
PCBs	ND	
TAL Metals	mg/Kg	
Lead	64.4	
Sample ID	SB-3 (10-12)	
Sampling Date	20/06/2025	
Compound	Results	Q
VOCs	ND	
SVOCs	ND	
Pesticides	ND	
PCBs	ND	
TAL Metals	NE	

vEKtor consultants

t: +1.347.871.0750
f: +1.347.402.7735
e: info@vektorconsultants.com
www.vektorconsultants.com

Legend:

- SITE BOUNDARY
- CELLAR FOOTPRINT
- SOIL BORING LOCATION AND ID (2025) — 25SB-X
- SOIL VAPOR POINT LOCATION AND ID (2025) — 25SV-X
- MONITORING WELL AND SOIL BORING LOCATIONS AND ID — MW-X/25SB-X
- SUB-SLAB POINT LOCATION AND ID (2025) — 25SS-X
- SOIL VAPOR POINT LOCATION AND ID (2025) – NO SAMPLE COLLECTED DUE TO FAULTY REGULATORS — SV-X

Notes:

1. Base Map provided by Google Earth
2. Any Regulatory Exceedences are color coded by Regulation

Scale: 0 – 25' – 50'

Figure No.	5
Figure Name:	MAP OF SOIL CHEMISTRY RESULTS
Report:	RIR
Date:	02/18/2026
Drawn By:	KB
Site Address:	2425 ATLANTIC AVENUE BROOKLYN, NY 11233



Sample ID	25MW-1	
Sampling Date	12/22/2025	
Compound	Results	Q
VOCs	NE	
SVOCs	NE	

Sample ID	25MW-2	
Sampling Date	12/22/2025	
Compound	Results	Q
VOCs	NE	
SVOCs	ND	

Sample ID	25MW-3	
Sampling Date	12/22/2025	
Compound	Results	Q
VOCs	NE	
SVOCs	ND	

Sample ID	25MW-4	
Sampling Date	12/22/2025	
Compound	Results	Q
VOCs	ug/L	
Benzene	1.32	
SVOCs	ND	

Sample ID	SW-2	
Sampling Date	11/11/2025	
Compound	Result	Q
VOCs	ug/L	
Chloroform	8.78	
SVOCs	NT	
Pesticides	NT	
Total Metals	NT	
Dissolved Metals	NT	
PCBs	NT	
PFAS	NT	

Compound	NYSDEC TOGS 1.1.3
VOCs	ug/L
Benzene	1
Chloroform	7
Methylene chloride	5
Total & Dissolved Metals	ug/L
Beryllium	3
Chromium	50
Copper	200
Magnesium	35,000
Manganese	300
Nickel	100
Sodium	20,000

Sample ID	SW-1	
Sampling Date	11/11/2025	
Compound	Result	Q
VOCs	ug/L	
Chloroform	11.8	D
Methylene chloride	6.08	BD
SVOCs	NE	
Pesticides	ND	
Total Metals	ug/L	
Beryllium	3.82	
Chromium	476	
Copper	250	
Magnesium	35,500	
Manganese	12,300	
Nickel	368	
Sodium	92,300	
Dissolved Metals	ug/L	
Beryllium	3.41	
Chromium	1,270	
Copper	299	
Magnesium	42,800	
Manganese	4,590	
Nickel	258	
Sodium	77,000	
PCBs	ND	
PFAS	NT	

vEKtor consultants

t: +1.347.871.0750
f: +1.347.402.7735
e: info@vektorconsultants.com
www.vektorconsultants.com

Legend:


- SITE BOUNDARY
- CELLAR FOOTPRINT
- SOIL BORING LOCATION AND ID (2025) — 25SB-X
- SOIL VAPOR POINT LOCATION AND ID (2025) — 25SV-X
- MONITORING WELL AND SOIL BORING LOCATIONS AND ID — MW-X/25SB-X
- SUB-SLAB POINT LOCATION AND ID (2025) — 25SS-X
- SOIL VAPOR POINT LOCATION AND ID (2025) – NO SAMPLE COLLECTED DUE TO FAULTY REGULATORS — SV-X

Notes:

1. Base Map provided by Google Earth
2. Any Regulatory Exceedences are color coded by Regulation

Scale: 0 — 25' — 50'

Figure No.	4
Figure Name:	MAP OF GROUNDWATER CHEMISTRY RESULTS
Report:	RIR
Date:	01/14/2026
Drawn By:	KB
Site Address:	2425 Atlantic Avenue Brooklyn, NY 11233

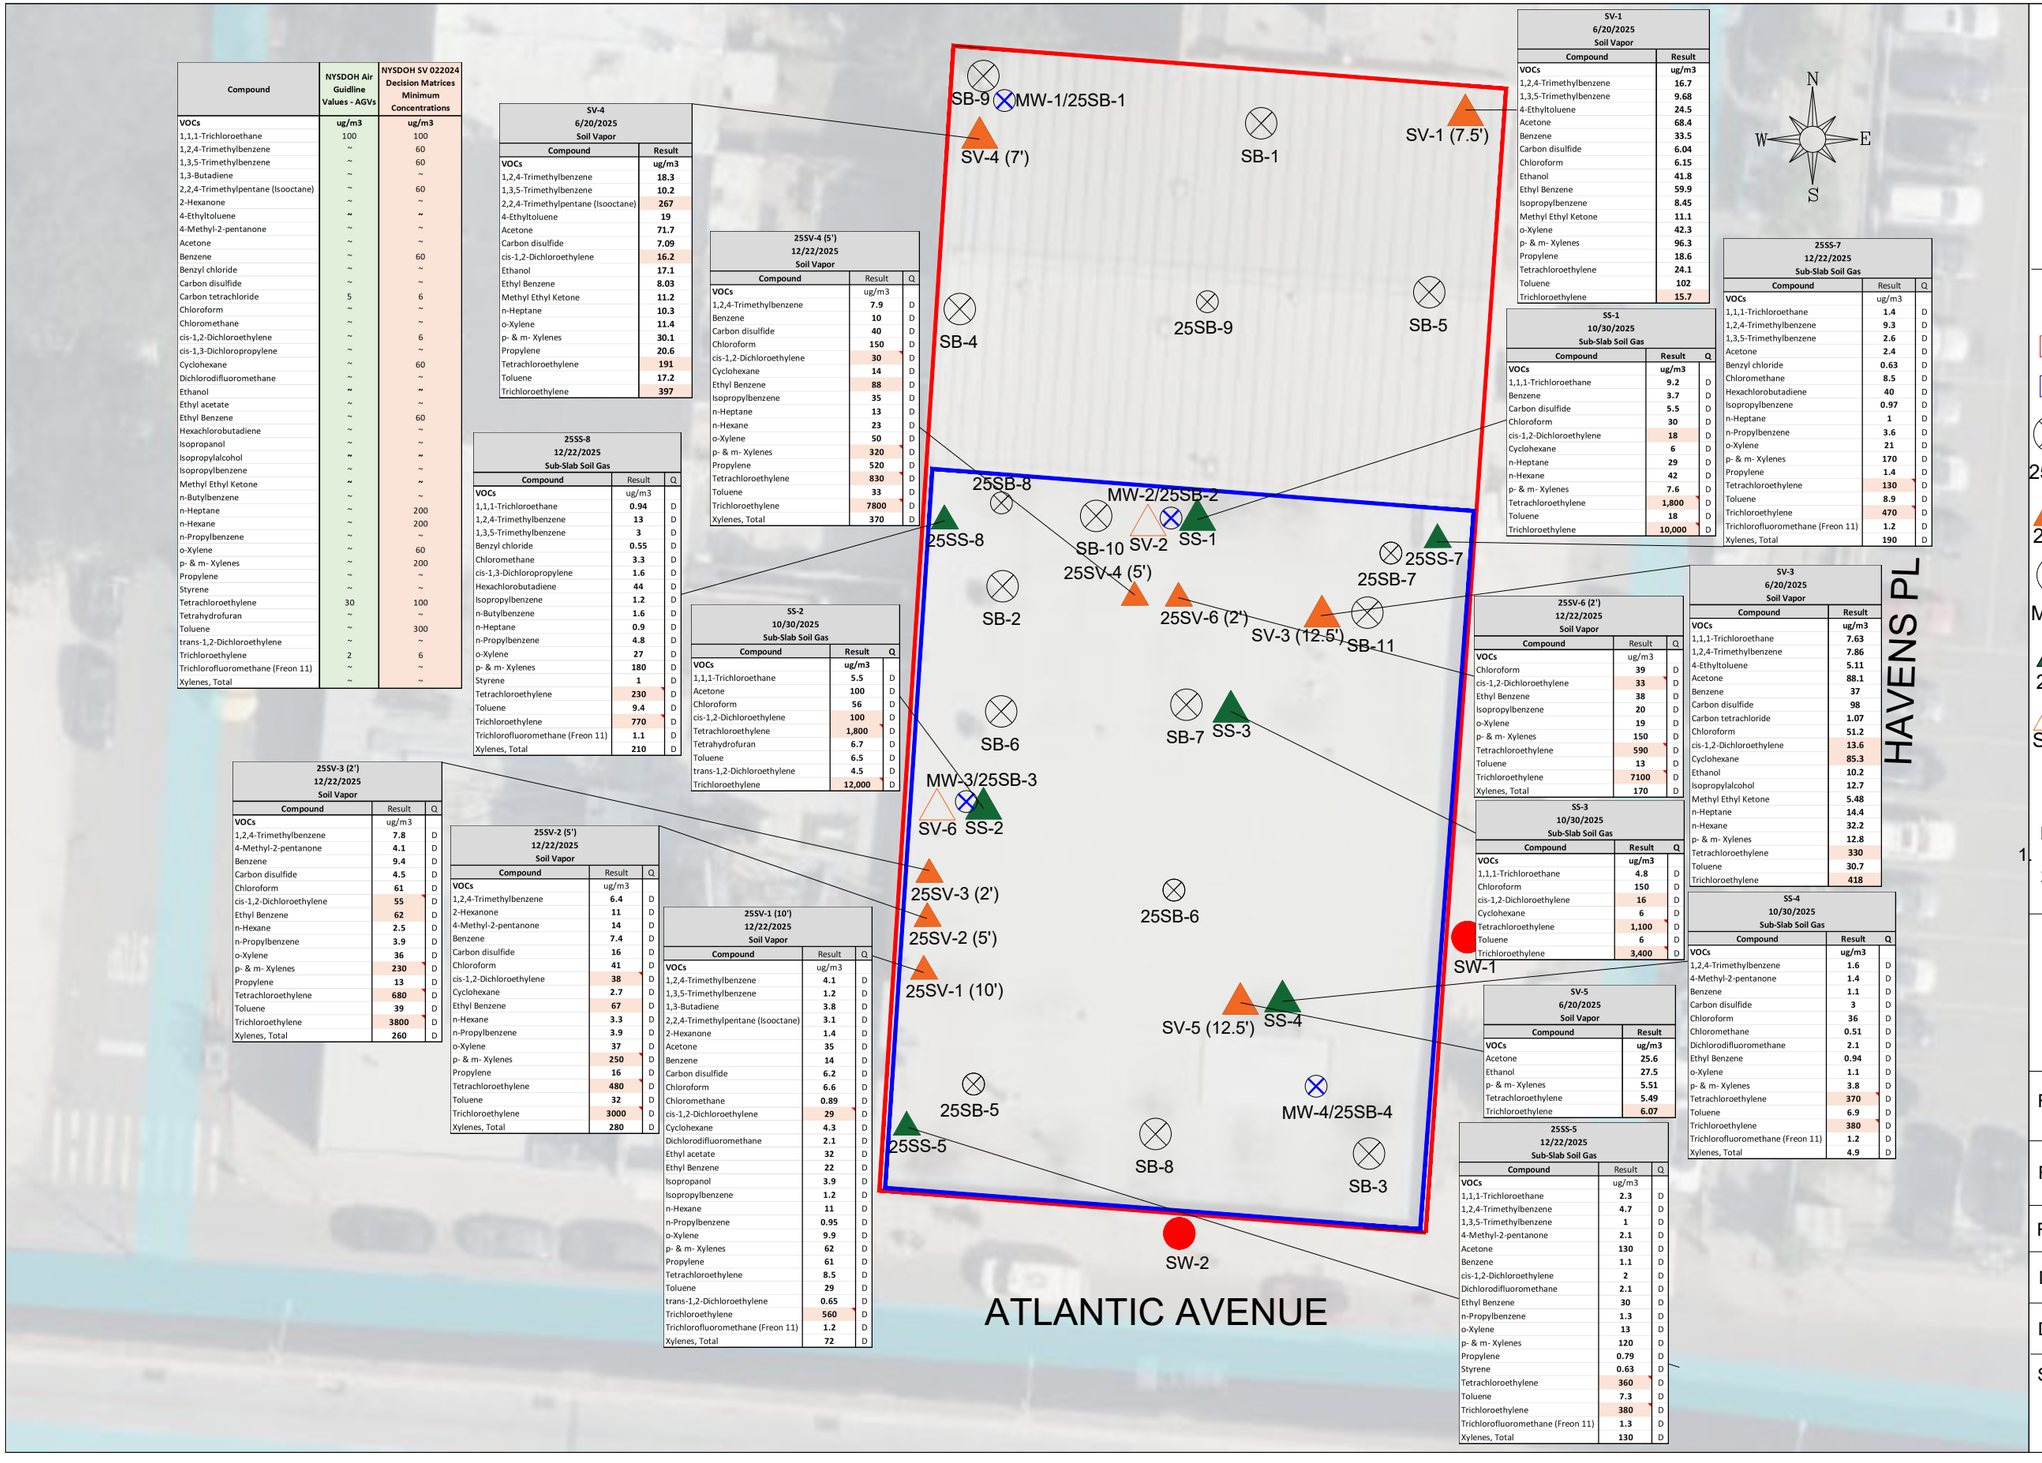

Compound	NYSDOH Air Guidline Values - AGVs	NYSDOH SV 022024 Decision Matrices Minimum Concentrations
VOCs	**ug/m3**	**ug/m3**
1,1,1-Trichloroethane	100	100
1,2,4-Trimethylbenzene	~	60
1,3,5-Trimethylbenzene	~	60
1,3-Butadiene	~	~
2,2,4-Trimethylpentane (Isooctane)	~	60
2-Hexanone	~	~
4-Ethyltoluene	~	~
4-Methyl-2-pentanone	~	~
Acetone	~	~
Benzene	~	60
Benzyl chloride	~	~
Carbon disulfide	~	~
Carbon tetrachloride	5	6
Chloroform	~	~
Chloromethane	~	~
cis-1,2-Dichloroethylene	~	6
cis-1,3-Dichloropropylene	~	~
Cyclohexane	~	60
Dichlorodifluoromethane	~	~
Ethanol	~	~
Ethyl acetate	~	~
Ethyl Benzene	~	60
Hexachlorobutadiene	~	~
Isopropanol	~	~
Isopropylalcohol	~	~
Isopropylbenzene	~	~
Methyl Ethyl Ketone	~	~
n-Butylbenzene	~	~
n-Heptane	~	200
n-Hexane	~	200
n-Propylbenzene	~	~
o-Xylene	~	60
p- & m- Xylenes	~	200
Propylene	~	~
Styrene	~	~
Tetrachloroethylene	30	100
Tetrahydrofuran	~	~
Toluene	~	300
trans-1,2-Dichloroethylene	~	~
Trichloroethylene	2	6
Trichlorofluoromethane (Freon 11)	~	~
Xylenes, Total	~	~

SV-4
6/20/2025
Soil Vapor

Compound	Result
VOCs	**ug/m3**
1,2,4-Trimethylbenzene	**18.3**
1,3,5-Trimethylbenzene	**10.2**
2,2,4-Trimethylpentane (Isooctane)	**267**
4-Ethyltoluene	**19**
Acetone	**71.7**
Carbon disulfide	**7.09**
cis-1,2-Dichloroethylene	**16.2**
Ethanol	**17.1**
Ethyl Benzene	**8.03**
Methyl Ethyl Ketone	**11.2**
n-Heptane	**10.3**
o-Xylene	**11.4**
p- & m- Xylenes	**30.1**
Propylene	**20.6**
Tetrachloroethylene	**191**
Toluene	**17.2**
Trichloroethylene	**397**

25SV-4 (5')
12/22/2025
Soil Vapor

Compound	Result	Q
VOCs	ug/m3	
1,2,4-Trimethylbenzene	**7.9**	D
Benzene	**10**	D
Carbon disulfide	**40**	D
Chloroform	**150**	D
cis-1,2-Dichloroethylene	**30**	D
Cyclohexane	**14**	D
Ethyl Benzene	**88**	D
Isopropylbenzene	**35**	D
n-Heptane	**13**	D
n-Hexane	**23**	D
o-Xylene	**50**	D
p- & m- Xylenes	**320**	D
Propylene	**520**	D
Tetrachloroethylene	**830**	D
Toluene	**33**	D
Trichloroethylene	**7800**	D
Xylenes, Total	**370**	D

SV-1
6/20/2025
Soil Vapor

Compound	Result
VOCs	**ug/m3**
1,2,4-Trimethylbenzene	**16.7**
1,3,5-Trimethylbenzene	**9.68**
4-Ethyltoluene	**24.5**
Acetone	**68.4**
Benzene	**33.5**
Carbon disulfide	**6.04**
Chloroform	**6.15**
Ethanol	**41.8**
Ethyl Benzene	**59.9**
Isopropylbenzene	**8.45**
Methyl Ethyl Ketone	**11.1**
o-Xylene	**42.3**
p- & m- Xylenes	**96.3**
Propylene	**18.6**
Tetrachloroethylene	**24.1**
Toluene	**102**
Trichloroethylene	**15.7**

SS-1
10/30/2025
Sub-Slab Soil Gas

Compound	Result	Q
VOCs	**ug/m3**	
1,1,1-Trichloroethane	**9.2**	D
Benzene	**3.7**	D
Carbon disulfide	**5.5**	D
Chloroform	**30**	D
cis-1,2-Dichloroethylene	**18**	D
Cyclohexane	**6**	D
n-Heptane	**29**	D
n-Hexane	**42**	D
p- & m- Xylenes	**7.6**	D
Tetrachloroethylene	**1,800**	D
Toluene	**18**	D
Trichloroethylene	**10,000**	D

25SS-7
12/22/2025
Sub-Slab Soil Gas

Compound	Result	Q
VOCs	ug/m3	
1,1,1-Trichloroethane	**1.4**	D
1,2,4-Trimethylbenzene	**9.3**	D
1,3,5-Trimethylbenzene	**2.6**	D
Acetone	**2.4**	D
Benzyl chloride	**0.63**	D
Chloromethane	**8.5**	D
Hexachlorobutadiene	**40**	D
Isopropylbenzene	**0.97**	D
n-Heptane	**1**	D
n-Propylbenzene	**3.6**	D
o-Xylene	**21**	D
p- & m- Xylenes	**170**	D
Propylene	**1.4**	D
Tetrachloroethylene	**130**	D
Toluene	**8.9**	D
Trichloroethylene	**470**	D
Trichlorofluoromethane (Freon 11)	**1.2**	D
Xylenes, Total	**190**	D

25SS-8
12/22/2025
Sub-Slab Soil Gas

Compound	Result	Q
VOCs	ug/m3	
1,1,1-Trichloroethane	**0.94**	D
1,2,4-Trimethylbenzene	**13**	D
1,3,5-Trimethylbenzene	**3**	D
Benzyl chloride	**0.55**	D
Chloromethane	**3.3**	D
cis-1,3-Dichloropropylene	**1.6**	D
Hexachlorobutadiene	**44**	D
Isopropylbenzene	**1.2**	D
n-Butylbenzene	**1.6**	D
n-Heptane	**0.9**	D
n-Propylbenzene	**4.8**	D
o-Xylene	**27**	D
p- & m- Xylenes	**180**	D
Styrene	**1**	D
Tetrachloroethylene	**230**	D
Toluene	**9.4**	D
Trichloroethylene	**770**	D
Trichlorofluoromethane (Freon 11)	**1.1**	D
Xylenes, Total	**210**	D

SS-2
10/30/2025
Sub-Slab Soil Gas

Compound	Result	Q
VOCs	**ug/m3**	
1,1,1-Trichloroethane	**5.5**	D
Acetone	**100**	D
Chloroform	**56**	D
cis-1,2-Dichloroethylene	**100**	D
Tetrachloroethylene	**1,800**	D
Tetrahydrofuran	**6.7**	D
Toluene	**6.5**	D
trans-1,2-Dichloroethylene	**4.5**	D
Trichloroethylene	**12,000**	D

25SV-6 (2')
12/22/2025
Soil Vapor

Compound	Result	Q
VOCs	ug/m3	
Chloroform	**39**	D
cis-1,2-Dichloroethylene	**33**	D
Ethyl Benzene	**38**	D
Isopropylbenzene	**20**	D
o-Xylene	**19**	D
p- & m- Xylenes	**150**	D
Tetrachloroethylene	**590**	D
Toluene	**13**	D
Trichloroethylene	**7100**	D
Xylenes, Total	**170**	D

SV-3
6/20/2025
Soil Vapor

Compound	Result
VOCs	**ug/m3**
1,1,1-Trichloroethane	**7.63**
1,2,4-Trimethylbenzene	**7.86**
4-Ethyltoluene	**5.11**
Acetone	**88.1**
Benzene	**37**
Carbon disulfide	**98**
Carbon tetrachloride	**1.07**
Chloroform	**51.2**
cis-1,2-Dichloroethylene	**13.6**
Cyclohexane	**85.3**
Ethanol	**10.2**
Isopropylalcohol	**12.7**
Methyl Ethyl Ketone	**5.48**
n-Heptane	**14.4**
n-Hexane	**32.2**
p- & m- Xylenes	**12.8**
Tetrachloroethylene	**330**
Toluene	**30.7**
Trichloroethylene	**418**

25SV-3 (2')
12/22/2025
Soil Vapor

Compound	Result	Q
VOCs	ug/m3	
1,2,4-Trimethylbenzene	**7.8**	D
4-Methyl-2-pentanone	**4.1**	D
Benzene	**9.4**	D
Carbon disulfide	**4.5**	D
Chloroform	**61**	D
cis-1,2-Dichloroethylene	**55**	D
Ethyl Benzene	**62**	D
n-Hexane	**2.5**	D
n-Propylbenzene	**3.9**	D
o-Xylene	**36**	D
p- & m- Xylenes	**230**	D
Propylene	**13**	D
Tetrachloroethylene	**680**	D
Toluene	**39**	D
Trichloroethylene	**3800**	D
Xylenes, Total	**260**	D

25SV-2 (5')
12/22/2025
Soil Vapor

Compound	Result	Q
VOCs	ug/m3	
1,2,4-Trimethylbenzene	**6.4**	D
2-Hexanone	**11**	D
4-Methyl-2-pentanone	**14**	D
Benzene	**7.4**	D
Carbon disulfide	**16**	D
Chloroform	**41**	D
cis-1,2-Dichloroethylene	**38**	D
Cyclohexane	**2.7**	D
Ethyl Benzene	**67**	D
n-Hexane	**3.3**	D
n-Propylbenzene	**3.9**	D
o-Xylene	**37**	D
p- & m- Xylenes	**250**	D
Propylene	**16**	D
Tetrachloroethylene	**480**	D
Toluene	**32**	D
Trichloroethylene	**3000**	D
Xylenes, Total	**280**	D

25SV-1 (10')
12/22/2025
Soil Vapor

Compound	Result	Q
VOCs	ug/m3	
1,2,4-Trimethylbenzene	**4.1**	D
1,3,5-Trimethylbenzene	**1.2**	D
1,3-Butadiene	**3.8**	D
2,2,4-Trimethylpentane (Isooctane)	**3.1**	D
2-Hexanone	**1.4**	D
Acetone	**35**	D
Benzene	**14**	D
Carbon disulfide	**6.2**	D
Chloroform	**6.6**	D
Chloromethane	**0.89**	D
cis-1,2-Dichloroethylene	**29**	D
Cyclohexane	**4.3**	D
Dichlorodifluoromethane	**2.1**	D
Ethyl acetate	**32**	D
Ethyl Benzene	**22**	D
Isopropanol	**3.9**	D
Isopropylbenzene	**1.2**	D
n-Hexane	**11**	D
n-Propylbenzene	**0.95**	D
o-Xylene	**9.9**	D
p- & m- Xylenes	**62**	D
Propylene	**61**	D
Tetrachloroethylene	**8.5**	D
Toluene	**29**	D
trans-1,2-Dichloroethylene	**0.65**	D
Trichloroethylene	**560**	D
Trichlorofluoromethane (Freon 11)	**1.2**	D
Xylenes, Total	**72**	D

SS-3
10/30/2025
Sub-Slab Soil Gas

Compound	Result	Q
VOCs	**ug/m3**	
1,1,1-Trichloroethane	**4.8**	D
Chloroform	**150**	D
cis-1,2-Dichloroethylene	**16**	D
Cyclohexane	**6**	D
Tetrachloroethylene	**1,100**	D
Toluene	**6**	D
Trichloroethylene	**3,400**	D

SV-5
6/20/2025
Soil Vapor

Compound	Result
VOCs	**ug/m3**
Acetone	**25.6**
Ethanol	**27.5**
p- & m- Xylenes	**5.51**
Tetrachloroethylene	**5.49**
Trichloroethylene	**6.07**

SS-4
10/30/2025
Sub-Slab Soil Gas

Compound	Result	Q
VOCs	**ug/m3**	
1,2,4-Trimethylbenzene	**1.6**	D
4-Methyl-2-pentanone	**1.4**	D
Benzene	**1.1**	D
Carbon disulfide	**3**	D
Chloroform	**36**	D
Chloromethane	**0.51**	D
Dichlorodifluoromethane	**2.1**	D
Ethyl Benzene	**0.94**	D
o-Xylene	**1.1**	D
p- & m- Xylenes	**3.8**	D
Tetrachloroethylene	**370**	D
Toluene	**6.9**	D
Trichloroethylene	**380**	D
Trichlorofluoromethane (Freon 11)	**1.2**	D
Xylenes, Total	**4.9**	D

25SS-5
12/22/2025
Sub-Slab Soil Gas

Compound	Result	Q
VOCs	ug/m3	
1,1,1-Trichloroethane	**2.3**	D
1,2,4-Trimethylbenzene	**4.7**	D
1,3,5-Trimethylbenzene	**1**	D
4-Methyl-2-pentanone	**2.1**	D
Acetone	**130**	D
Benzene	**1.1**	D
cis-1,2-Dichloroethylene	**2**	D
Dichlorodifluoromethane	**2.1**	D
Ethyl Benzene	**30**	D
n-Propylbenzene	**1.3**	D
o-Xylene	**13**	D
p- & m- Xylenes	**120**	D
Propylene	**0.79**	D
Styrene	**0.63**	D
Tetrachloroethylene	**360**	D
Toluene	**7.3**	D
Trichloroethylene	**380**	D
Trichlorofluoromethane (Freon 11)	**1.3**	D
Xylenes, Total	**130**	D

vEKtor consultants

t: +1.347.871.0750
f: +1.347.402.7735
e: info@vektorconsultants.com
www.vektorconsultants.com

Legend:

- SITE BOUNDARY
- CELLAR FOOTPRINT
- SOIL BORING LOCATION AND ID (2025) — 25SB-X
- SOIL VAPOR POINT LOCATION AND ID (2025) — 25SV-X
- MONITORING WELL AND SOIL BORING LOCATIONS AND ID — MW-X/25SB-X
- SUB-SLAB POINT LOCATION AND ID (2025) — 25SS-X
- SOIL VAPOR POINT LOCATION AND ID (2025) – NO SAMPLE COLLECTED DUE TO FAULTY REGULATORS — SV-X

Notes:

1. Base Map provided by Google Earth
2. Any Regulatory Exceedences are color coded by Regulation

Scale: 0 — 25' — 50'

Figure No.	5
Figure Name:	MAP OF SOIL VAPOR CHEMISTRY RESULTS
Report:	RIR
Date:	02/18/2026
Drawn By:	KB
Site Address:	2425 ATLANTIC AVENUE BROOKLYN, NY 11233

Elevation (ft)

Elevation (ft)

SB-1

25SB-9

25SB-2/MW-2

SB-7

25SB-6

SB-8

75 70 65 60 55 50 45 40 35 30 25 20 15 10 5 0

Distance (ft)

29 40 29 22 59

Horizontal scale: 5 feet
Vertical scale: 10 feet

Legend

- CONCRETE
- SILT (ML)
- Silty SAND (SM)
- Well-graded SAND (SW)
- ASPHALT
- Poorly graded SAND (SP)

- Water Level During Drilling
- Water Level at End of Drilling
- Cap
- Screen
- Annular Seal
- Sanitary Seal
- Filter Pack
- Backfill

Built with Google Maps




vEKtor consultants

FIGURE 8
GEOLOGIC CROSS SECTION N-S

Atlantic Haven Realty LP
2425 Atlantic Avenue

2425 Atlantic Avenue
Brooklyn, New York

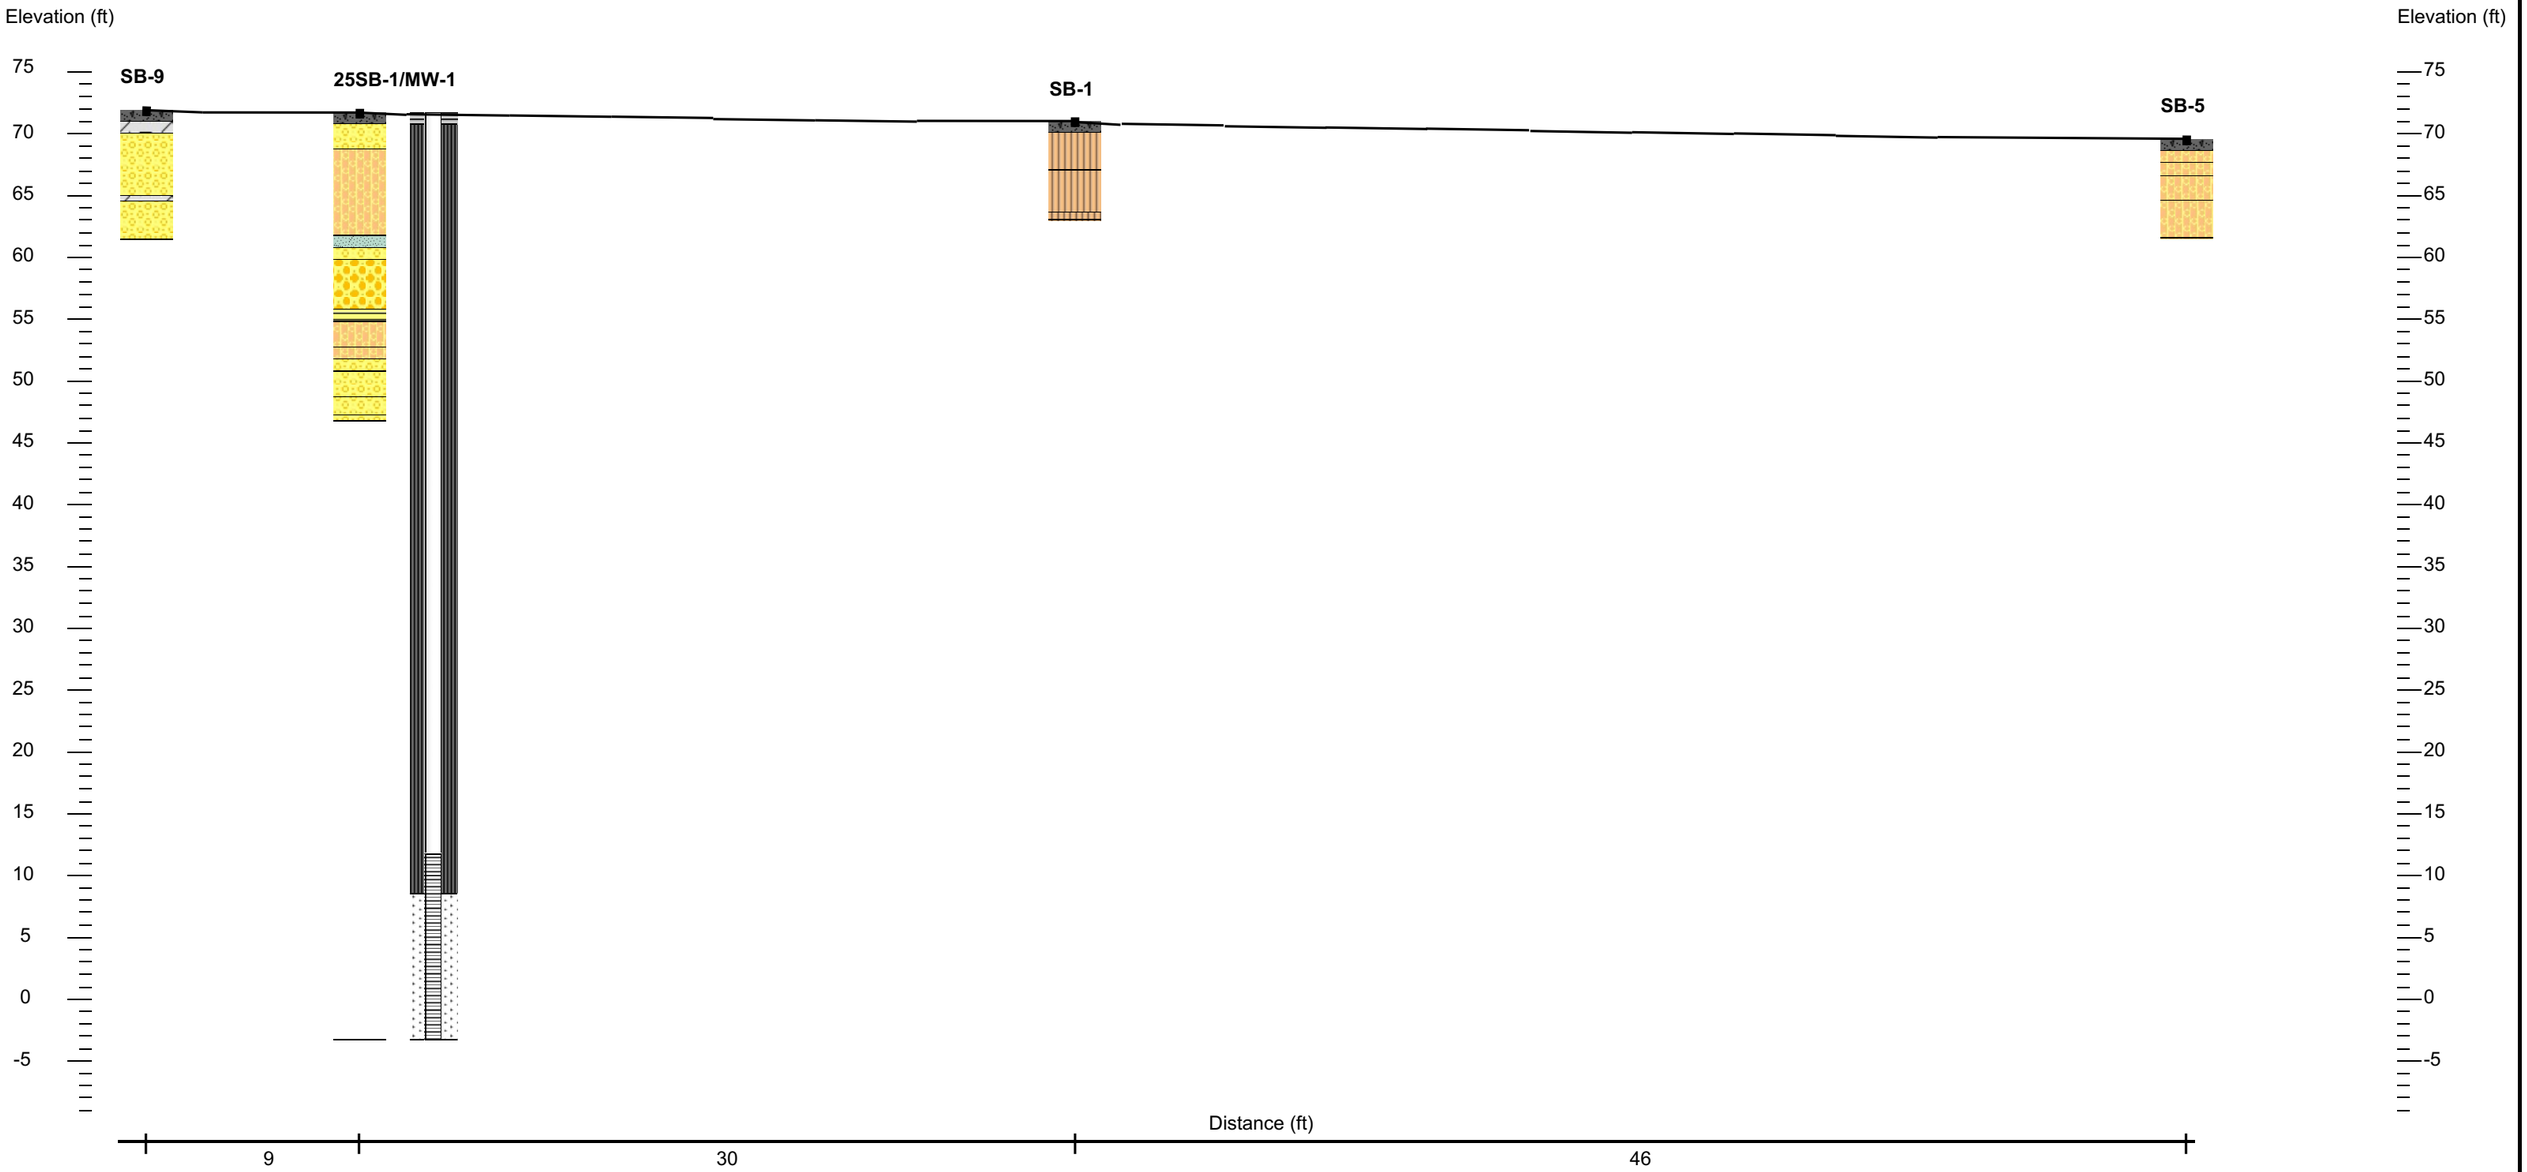

Horizontal scale: 5 feet
Vertical scale: 10 feet

Legend

- CONCRETE
- FILL
- Well-graded SAND (SW)
- SILT (ML)
- Silty SAND (SM)
- Rock quartzite
- Poorly graded SAND (SP)
- SEDIMENTARY Rock

- Water Level During Drilling
- Water Level at End of Drilling
- Cap
- Screen
- Annular Seal
- Sanitary Seal
- Filter Pack
- Backfill

Built with Google Maps



vEKtor consultants

FIGURE 9
GEOLOGIC CROSS SECTION E-W

Atlantic Haven Realty LP
2425 Atlantic Avenue

2425 Atlantic Avenue
Brooklyn, New York

TABLES

Table 1
Monitoring Well Construction Details
2425 Atlantic Avenue, Brooklyn, NY

MW ID	Installation Date	Total Depth from Grade (Feet)	Screened Interval (Feet)	Depth to Water (Feet)
SW-1	10/30/2025	65.18	45.18 - 65.18	56.75
SW-2	10/30/2025	71.09	51.09 - 71.09	62.16
MW-1	12/16/2025	75.6	55.6 - 75.6	63.3
MW-2	12/19/2025	71	48 - 68	61.8
MW-3	12/19/2025	78	50 - 70	62.95
MW-4	12/18/2025	77.5	49.5 - 69.5	62.3

Table 2
Soil Boring and Vapor Point Construction Details
2425 Atlantic Avenue, Brooklyn, NY

Installation Date	Sample Media	Sample ID	Total Depth from Street Grade (SG) (Cellar Grade = 8bgs) (feet)	Depth to Water (feet)
6/20/2025	Soil	SB-1 (0-2) & SB-1 (6-8)	8	NA
6/20/2025		SB-2 (8-10) & SB-2 (10-12)	13	NA
6/20/2025		SB-3 (8-10) & SB-3 (10-12)	13	NA
6/20/2025		SB-4 (0-2) & SB-4 (6-8)	8	NA
6/20/2025		SB-5 (0-2) & SB-5 (6-8)	8	NA
6/20/2025		SB-6 (8-10) & SB-6 (10-12)	13	NA
6/20/2025		SB-7 (8-10) & SB-7 (10-12)	13	NA
6/20/2025		SB-8(8-10) & SB-8 (10-12)	13	NA
10/30/2025		SB-9 (0-2), SB-9 (6-8), & SB-9 (8-10)	10.5	NA
10/30/2025		SB-10 (8-10), SB-10 (10-12), & SB-10 (12-14)	14	NA
10/30/2025		SB-11 (8-10), SB-11 (10-12), & SB-11 (12-13)	13	NA
12/16/2025		25SB-1 (0-2), 25SB-1 (2-4), 25SB-1 (4-6), 25SB-1 (6-8), 25SB-1 (8-10), 25SB-1 (10-12), 25SB-1 (12-14), 25SB-1 (14-16)	25	63.3
12/19/2025		25SB-2 (5-7), 25SB-2 (7-9), 25SB-2(9-11), 25SB-2 (11-13), 25SB-2 (13-15)	18	61.8
12/18/2025		25SB-3 (5-7), 25SB-3(7-9), 25SB-3 (9-11), 25SB-3 (11-13), 25SB-3 (13-15)	33	62.95
12/18/2025		25SB-4(5-7), 25SB-4(7-9), 25SB-4(9-11), 25SB-4 (11-13), 25SB-4 (13-15)	33	62.3
12/16/2025		25SB-5 (5-7), 25SB-5 (7-9), 25SB-5 (9-11), 25SB-5 (11-13), 25SB-5 (13-15)	18	NA
12/16/2025		25SB-6 (5-7), 25SB-6 (7-9), 25SB-6 (9-11), 25SB-6 (11-13), 25SB-6 (13-15)	18	NA
12/16/2025		25SB-7 (5-7), 25SB-7 (7-9), 25SB-7 (9-11), 25SB-7 (11-13), 25SB-7 (13-15)	18	NA
12/17/2025		25SB-8 (5-7), 25SB-8 (7-9), 25SB-8 (9-11), 25SB-8 (11-13), 25SB-8 (13-15)	18	NA
12/17/2025		25SB-9 (0-2), 25SB-9 (2-4), 25SB-9 (4-6), 25SB-9 (6-8), 25SB-9 (8-10), 25SB-9 (10-12), 25SB-9 (12-14), 25SB-9 (14-16)	20	NA
10/30/2025	Groundwater	SW-1	65.18	56.75
10/30/2025		SW-2	71.09	62.16
12/16/2025		MW-1	75.6	63.3
12/19/2025		MW-2	71	61.8
12/19/2025		MW-3	78	62.95
12/18/2025		MW-4	77.5	62.3
6/20/2025	Soil Vapor	SV-1	7.5	NA
6/20/2025		SV-3	12.5	NA
6/20/2025		SV-4	7	NA
6/20/2025		SV-5	12.5	NA
12/22/2025		25SV-1 (10')	18	NA
12/22/2025		25SV-2 (5')	13	NA
12/22/2025		25SV-3 (2')	10	NA
12/22/2025		25SV-4 (5')	13	NA
12/22/2025		25SV-6 (2')	10	NA
10/30/2025		SS-1	6" Below Cellar Slab (8.5' bgs)	NA
10/30/2025		SS-2	6" Below Cellar Slab (8.5' bgs)	NA
10/30/2025		SS-3	6" Below Cellar Slab (8.5' bgs)	NA
10/30/2025		SS-4	6" Below Cellar Slab (8.5' bgs)	NA
12/22/2025		25SS-5	6" Below Cellar Slab (8.5' bgs)	NA
12/22/2025		25SS-7	6" Below Cellar Slab (8.5' bgs)	NA
12/22/2025		25SS-8	6" Below Cellar Slab (8.5' bgs)	NA

Table 3
Soil Vapor Sub-Slab Vapor Sampling Log
2425 Atlantic Avenue, Brooklyn, New York

Sample Date	Sample ID	Canister ID	Flow Controller ID	Canister Pressure in Field ('Hg') Start	Canister Pressure in Field ('Hg') Stop	Start Sampling Time	Start Sampling Date	Stop Sampling Time	Stop Sampling Date
6/20/2025	SV-1	7304	10575	~30	~5	13:16	6/20/2025	15:16	6/20/2025
6/20/2025	SV-2	28613	10560	~30	~28.5	13:27	6/20/2025	15:27	6/20/2025
6/20/2025	SV-3	11287	2888	~30	~4	13:24	6/20/2025	15:24	6/20/2025
6/20/2025	SV-4	23871	10666	~30	~5	13:22	6/20/2025	15:22	6/20/2025
6/20/2025	SV-5	10628	5350	~30	~7	13:29	6/20/2025	15:29	6/20/2025
6/20/2025	SV-6	16006	2073	~30	~30	13:31	6/20/2025	15:31	6/20/2025
10/30/2025	SS-1	369999	19381	~30	~-5	12:22	10/30/2025	14:22	10/30/2025
10/30/2025	SS-2	49989	20953	~-28	~-1	12:23	10/30/2025	14:23	10/30/2025
10/30/2025	SS-3	48326	20961	~30	~-8.5	12:24	10/30/2025	14:24	10/30/2025
10/30/2025	SS-4	51003	5123	~30	~-4	12:25	10/30/2025	14:25	10/30/2025
12/22/2025	25SV-1	23197	19396	-28	-5	10:25	12/22/2025	12:25	12/22/2025
12/22/2025	25SV-2	28298	7361	-25	-4	10:10	12/22/2025	12:10	12/22/2025
12/22/2025	25SV-3	23196	20423	-28.5	-4.5	10:26	12/22/2025	12:26	12/22/2025
12/22/2025	25SV-4	53072	20236	-29	-5	10:28	12/22/2025	12:28	12/22/2025
12/22/2025	25SS-5	48329	19405	-31	-5	10:23	12/22/2025	12:23	12/22/2025
12/22/2025	25SV-6	28304	20960	-30.5	-8	10:29	12/22/2025	12:29	12/22/2025
12/22/2025	25SS-7	49563	21026	-30.5	-9	10:30	12/22/2025	12:30	12/22/2025
12/22/2025	25SS-8	51038	5624	-30	-6	10:27	12/22/2025	12:27	12/22/2025

Table 4
VOCs in Soil Samples
2425 Atlantic Avenue, Brooklyn, NY

Sample ID Laboratory ID Sampling Date Sample Matrix	NYSDEC Part 375 Unrestricted Use Soil Cleanup Objectives	NYSDEC Part 375 Restricted Residential Use Soil Cleanup Objectives	SB-1 (0-2) 25F1387-01 6/20/2025 Soil		SB-1 (6-8) 25F1387-02 6/20/2025 Soil		SB-2 (8-10) 25F1387-03 6/20/2025 Soil		SB-2 (10-12) 25F1387-04 6/20/2025 Soil		SB-3 (8-10) 25F1387-05 6/20/2025 Soil		SB-3 (10-12) 25F1387-06 6/20/2025 Soil	
Compound			**Result**	**Q**	**Result**	**Q**	**Result**	**Q**	**Result**	**Q**	**Result**	**Q**	**Result**	**Q**
VOCs	**mg/Kg**	**mg/Kg**	mg/Kg		mg/Kg		mg/Kg		mg/Kg		mg/Kg		mg/Kg	
Dilution Factor			1		1		1		1		1		1	
1,1,1,2-Tetrachloroethane	~	~	0.0036	U	0.0023	U	0.0022	U	0.0025	U	0.0024	U	0.003	U
1,1,1-Trichloroethane	0.68	100	0.0036	U	0.0023	U	0.0022	U	0.0025	U	0.0024	U	0.003	U
1,1,2,2-Tetrachloroethane	~	~	0.0036	U	0.0023	U	0.0022	U	0.0025	U	0.0024	U	0.003	U
1,1,2-Trichloro-1,2,2-trifluoroethane (Freon 113)	~	~	0.0036	U	0.0023	U	0.0022	U	0.0025	U	0.0024	U	0.003	U
1,1,2-Trichloroethane	~	~	0.0036	U	0.0023	U	0.0022	U	0.0025	U	0.0024	U	0.003	U
1,1-Dichloroethane	0.27	47	0.0036	U	0.0023	U	0.0022	U	0.0025	U	0.0024	U	0.003	U
1,1-Dichloroethylene	0.24	0.98	0.0036	U	0.0023	U	0.0022	U	0.0025	U	0.0024	U	0.003	U
1,2,3-Trichlorobenzene	~	~	0.0036	U	0.0023	U	0.0022	U	0.0025	U	0.0024	U	0.003	U
1,2,3-Trichloropropane	~	~	0.0036	U	0.0023	U	0.0022	U	0.0025	U	0.0024	U	0.003	U
1,2,4-Trichlorobenzene	~	~	0.0036	U	0.0023	U	0.0022	U	0.0025	U	0.0024	U	0.003	U
1,2,4-Trimethylbenzene	5.9	100	0.0036	U	0.0023	U	0.0022	U	0.0025	U	0.0024	U	0.003	U
1,2-Dibromo-3-chloropropane	~	~	0.0036	U	0.0023	U	0.0022	U	0.0025	U	0.0024	U	0.003	U
1,2-Dibromoethane	~	~	0.0036	U	0.0023	U	0.0022	U	0.0025	U	0.0024	U	0.003	U
1,2-Dichlorobenzene	1.1	100	0.0036	U	0.0023	U	0.0022	U	0.0025	U	0.0024	U	0.003	U
1,2-Dichloroethane	0.02	5.8	0.0036	U	0.0023	U	0.0022	U	0.0025	U	0.0024	U	0.003	U
1,2-Dichloropropane	~	~	0.0036	U	0.0023	U	0.0022	U	0.0025	U	0.0024	U	0.003	U
1,3,5-Trimethylbenzene	3.1	100	0.0036	U	0.0023	U	0.0022	U	0.0025	U	0.0024	U	0.003	U
1,3-Dichlorobenzene	2.6	38	0.0036	U	0.0023	U	0.0022	U	0.0025	U	0.0024	U	0.003	U
1,4-Dichlorobenzene	1.8	24	0.0036	U	0.0023	U	0.0022	U	0.0025	U	0.0024	U	0.003	U
1,4-Dioxane	0.1	5.7	0.0710	U	0.0450	U	0.044	U	0.05	U	0.048	U	0.060	U
2-Butanone	0.10	100	0.0036	U	0.0023	U	0.0022	U	0.0025	U	0.0024	U	0.003	U
2-Hexanone	~	~	0.0036	U	0.0023	U	0.0022	U	0.0025	U	0.0024	U	0.003	U
4-Methyl-2-pentanone	~	~	0.0036	U	0.0023	U	0.0022	U	0.0025	U	0.0024	U	0.003	U
Acetone	0.03	100	0.0071	U	0.0045	U	0.0044	U	0.0050	U	0.0048	U	0.006	U
Acrolein	~	~	0.0071	U	0.0045	U	0.0044	U	0.0050	U	0.0048	U	0.006	U
Acrylonitrile	~	~	0.0036	U	0.0023	U	0.0022	U	0.0025	U	0.0024	U	0.003	U
Benzene	0.06	3.7	0.0036	U	0.0023	U	0.0022	U	0.0025	U	0.0024	U	0.003	U
Bromochloromethane	~	~	0.0036	U	0.0023	U	0.0022	U	0.0025	U	0.0024	U	0.003	U
Bromodichloromethane	~	~	0.0036	U	0.0023	U	0.0022	U	0.0025	U	0.0024	U	0.003	U
Bromoform	~	~	0.0036	U	0.0023	U	0.0022	U	0.0025	U	0.0024	U	0.003	U
Bromomethane	~	~	0.0036	U	0.0023	U	0.0022	U	0.0025	U	0.0024	U	0.003	U
Carbon disulfide	~	~	0.0036	U	0.0023	U	0.0022	U	0.0025	U	0.0024	U	0.003	U
Carbon tetrachloride	0.76	7.1	0.0036	U	0.0023	U	0.0022	U	0.0025	U	0.0024	U	0.003	U
Chlorobenzene	4.5	100	0.0036	U	0.0023	U	0.0022	U	0.0025	U	0.0024	U	0.003	U
Chloroethane	~	~	0.0036	U	0.0023	U	0.0022	U	0.0025	U	0.0024	U	0.003	U
Chloroform	0.37	24	0.0036	U	0.0023	U	0.0022	U	0.0025	U	0.0024	U	0.003	U
Chloromethane	~	~	0.0036	U	0.0023	U	0.0022	U	0.0025	U	0.0024	U	0.003	U
cis-1,2-Dichloroethylene	0.19	41	0.0036	U	0.0023	U	0.0022	U	0.0025	U	0.0024	U	0.003	U
cis-1,3-Dichloropropylene	~	~	0.0036	U	0.0023	U	0.0022	U	0.0025	U	0.0024	U	0.003	U
Cyclohexane	~	~	0.0036	U	0.0023	U	0.0022	U	0.0025	U	0.0024	U	0.003	U
Dibromochloromethane	~	~	0.0036	U	0.0023	U	0.0022	U	0.0025	U	0.0024	U	0.003	U
Dibromomethane	~	~	0.0036	U	0.0023	U	0.0022	U	0.0025	U	0.0024	U	0.003	U
Dichlorodifluoromethane	~	~	0.0036	U	0.0023	U	0.0022	U	0.0025	U	0.0024	U	0.003	U
Ethyl Benzene	1	76	0.0036	UJ	0.0023	UJ	0.0022	UJ	0.0025	UJ	0.0024	UJ	0.003	UJ
Hexachlorobutadiene	~	~	0.0036	U	0.0023	U	0.0022	U	0.0025	U	0.0024	U	0.003	U
Isopropylbenzene	~	~	0.0036	U	0.0023	U	0.0022	U	0.0025	U	0.0024	U	0.003	U
Methyl acetate	~	~	0.0036	U	0.0023	U	0.0022	U	0.0025	U	0.0024	U	0.003	U
Methyl tert-butyl ether (MTBE)	0.10	100	0.0036	UJ	0.0023	UJ	0.0022	UJ	0.0025	UJ	0.0024	UJ	0.003	UJ
Methylcyclohexane	~	~	0.0036	U	0.0023	U	0.0022	U	0.0025	U	0.0024	U	0.003	U
Methylene chloride	0.05	81	0.0071	U	0.0045	U	0.0044	U	0.005	U	0.0048	U	0.006	U
n-Butylbenzene	18	100	0.0036	U	0.0023	U	0.0022	U	0.0025	U	0.0024	U	0.003	U
n-Propylbenzene	5	100	0.0036	U	0.0023	U	0.0022	U	0.0025	U	0.0024	U	0.003	U
o-Xylene	~	~	0.0036	UJ	0.0023	UJ	0.0022	UJ	0.0025	UJ	0.0024	UJ	0.003	UJ
p- & m- Xylenes	~	~	0.0071	U	0.0045	U	0.0044	U	0.005	U	0.0048	U	0.006	U
p-Isopropyltoluene	~	~	0.0036	U	0.0023	U	0.0022	U	0.0025	U	0.0024	U	0.003	U
sec-Butylbenzene	25	100	0.0036	U	0.0023	U	0.0022	U	0.0025	U	0.0024	U	0.003	U
Styrene	~	~	0.0036	UJ	0.0023	UJ	0.0022	UJ	0.0025	UJ	0.0024	UJ	0.003	UJ
tert-Butyl alcohol (TBA)	~	~	0.018	UJ	0.011	UJ	0.011	UJ	0.012	UJ	0.012	UJ	0.015	UJ
tert-Butylbenzene	11	100	0.0036	U	0.0023	U	0.0022	U	0.0025	U	0.0024	U	0.003	U
Tetrachloroethylene	1.3	18	0.0036	UJ	0.0023	UJ	0.0022	J	0.0025	UJ	0.0024	UJ	0.003	UJ
Toluene	0.7	100	0.0036	U	0.0023	U	0.0022	U	0.0025	U	0.0024	U	0.003	U
trans-1,2-Dichloroethylene	0.19	100	0.0036	U	0.0023	U	0.0022	U	0.0025	U	0.0024	U	0.003	U
trans-1,3-Dichloropropylene	~	~	0.0036	U	0.0023	U	0.0022	U	0.0025	U	0.0024	U	0.003	U
Trichloroethylene	0.47	6.4	0.0036	U	0.0023	U	**0.026**		0.0025	U	0.0024	U	0.003	U
Trichlorofluoromethane	~	~	0.0036	U	0.0023	U	0.0022	U	0.0025	U	0.0024	U	0.003	U
Vinyl Chloride	0.03	0.48	0.0036	U	0.0023	U	0.0022	U	0.0025	U	0.0024	U	0.003	U
Xylenes, Total	0.26	100	0.0110	U	0.0068	U	0.0066	U	0.0075	U	0.0072	U	0.009	U

NOTES:

[Conc.] = Detected Concentration in Sample

Any Regulatory Exceedances are color coded by regulation:

[Conc.] = Exceedance of NYSDEC Part 375 UUSCO

[Conc.] = Exceedance of NYSDEC Part 375 RRSCO

Q = Laboratory Qualifiers:

~ = This indicates that no regulatory limit has been established for this analyte

U = Analyte not detected at or above the level indicated

D = Result is from an analysis that required a dilution

J* = Analyte detected at or above the MDL (method detection limit) but below the RL (Reporting Limit) - data is estimated

B = Analyte found in the analysis batch blank

NT = This indicates the analyte was not a target for this sample

R = Unreliable result; data is rejected or unusable. Analyte may or may not be present in the sample. Supporting data or information is necessary to confirm the result.

J = Analyte is present. Reported value may be associated with a higher level of uncertainty than is normally expected with the analytical method.

J- = Analyte is present. Reported value may be biased low and associated with a higher level of uncertainty than is normally expected with the analytical method.

J+ = Analyte is present. Reorted value may be biased high and associated with a higher level of uncertainty than is normally expected with the analytical method.

UJ = Not detected, quantitation limit may be inaccurate or imprecise.

Table 4
VOCs in Soil Samples
2425 Atlantic Avenue, Brooklyn, NY

Sample ID Laboratory ID Sampling Date Sample Matrix	NYSDEC Part 375 Unrestricted Use Soil Cleanup Objectives	NYSDEC Part 375 Restricted Residential Use Soil Cleanup Objectives	SB-4 (0-2) 25F1387-07 6/20/2025 Soil		SB-4 (6-8) 25F1387-08 6/20/2025 Soil		SB-5 (0-2) 25F1387-09 6/20/2025 Soil		SB-5 (6-8) 25F1387-10 6/20/2025 Soil		SB-6 (8-10) 25F1387-11 6/20/2025 Soil		SB-6 (10-12) 25F1387-12 6/20/2025 Soil	
Compound			**Result**	**Q**	**Result**	**Q**	**Result**	**Q**	**Result**	**Q**	**Result**	**Q**	**Result**	**Q**
VOCs	**mg/Kg**	**mg/Kg**	mg/Kg		mg/Kg		mg/Kg		mg/Kg		mg/Kg		mg/Kg	
Dilution Factor			1		1		1		1		1		1	
1,1,1,2-Tetrachloroethane	~	~	0.0024	U	0.0023	U	0.0027	U	0.0026	U	0.0026	U	0.0026	U
1,1,1-Trichloroethane	0.68	100	0.0024	U	0.0023	U	0.0027	U	0.0026	U	0.0026	U	0.0026	U
1,1,2,2-Tetrachloroethane	~	~	0.0024	U	0.0023	U	0.0027	U	0.0026	U	0.0026	U	0.0026	U
1,1,2-Trichloro-1,2,2-trifluoroethane (Freon 113)	~	~	0.0024	U	0.0023	U	0.0027	U	0.0026	U	0.0026	U	0.0026	U
1,1,2-Trichloroethane	~	~	0.0024	U	0.0023	U	0.0027	U	0.0026	U	0.0026	U	0.0026	U
1,1-Dichloroethane	0.27	47	0.0024	U	0.0023	U	0.0027	U	0.0026	U	0.0026	U	0.0026	U
1,1-Dichloroethylene	0.24	0.98	0.0024	U	0.0023	U	0.0027	U	0.0026	U	0.0026	U	0.0026	U
1,2,3-Trichlorobenzene	~	~	0.0024	U	0.0023	U	0.0027	U	0.0026	U	0.0026	U	0.0026	U
1,2,3-Trichloropropane	~	~	0.0024	U	0.0023	U	0.0027	U	0.0026	U	0.0026	U	0.0026	U
1,2,4-Trichlorobenzene	~	~	0.0024	U	0.0023	U	0.0027	U	0.0026	U	0.0026	U	0.0026	U
1,2,4-Trimethylbenzene	5.9	100	0.0024	U	0.0023	U	0.0027	U	0.0026	U	0.0026	U	0.0026	U
1,2-Dibromo-3-chloropropane	~	~	0.0024	U	0.0023	U	0.0027	U	0.0026	U	0.0026	U	0.0026	U
1,2-Dibromoethane	~	~	0.0024	U	0.0023	U	0.0027	U	0.0026	U	0.0026	U	0.0026	U
1,2-Dichlorobenzene	1.1	100	0.0024	U	0.0023	U	0.0027	U	0.0026	U	0.0026	U	0.0026	U
1,2-Dichloroethane	0.02	5.8	0.0024	U	0.0023	U	0.0027	U	0.0026	U	0.0026	U	0.0026	U
1,2-Dichloropropane	~	~	0.0024	U	0.0023	U	0.0027	U	0.0026	U	0.0026	U	0.0026	U
1,3,5-Trimethylbenzene	3.1	100	0.0024	U	0.0023	U	0.0027	U	0.0026	U	0.0026	U	0.0026	U
1,3-Dichlorobenzene	2.6	38	0.0024	U	0.0023	U	0.0027	U	0.0026	U	0.0026	U	0.0026	U
1,4-Dichlorobenzene	1.8	24	0.0024	U	0.0023	U	0.0027	U	0.0026	U	0.0026	U	0.0026	U
1,4-Dioxane	0.1	5.7	0.048	U	0.046	U	0.054	U	0.051	U	0.051	U	0.051	U
2-Butanone	0.10	100	0.0024	U	0.0023	U	0.0027	U	0.0026	U	0.0026	U	0.0026	U
2-Hexanone	~	~	0.0024	U	0.0023	U	0.0027	U	0.0026	U	0.0026	U	0.0026	U
4-Methyl-2-pentanone	~	~	0.0024	U	0.0023	U	0.0027	U	0.0026	U	0.0026	UJ	0.0026	U
Acetone	0.03	100	0.0048	U	0.0046	U	0.0054	U	0.0051	U	0.0051	U	0.0051	U
Acrolein	~	~	0.0048	U	0.0046	U	0.0054	U	0.0051	U	0.0051	U	0.0051	U
Acrylonitrile	~	~	0.0024	U	0.0023	U	0.0027	U	0.0026	U	0.0026	U	0.0026	U
Benzene	0.06	3.7	0.0024	U	0.0023	U	0.0027	U	0.0026	U	0.0026	U	0.0026	U
Bromochloromethane	~	~	0.0024	U	0.0023	U	0.0027	U	0.0026	U	0.0026	U	0.0026	U
Bromodichloromethane	~	~	0.0024	U	0.0023	U	0.0027	U	0.0026	U	0.0026	UJ	0.0026	U
Bromoform	~	~	0.0024	U	0.0023	U	0.0027	U	0.0026	U	0.0026	U	0.0026	U
Bromomethane	~	~	0.0024	U	0.0023	U	0.0027	U	0.0026	U	0.0026	U	0.0026	U
Carbon disulfide	~	~	0.0024	U	0.0023	U	0.0027	U	0.0026	U	0.0026	U	0.0026	U
Carbon tetrachloride	0.76	7.1	0.0024	U	0.0023	U	0.0027	U	0.0026	U	0.0026	U	0.0026	U
Chlorobenzene	4.5	100	0.0024	U	0.0023	U	0.0027	U	0.0026	U	0.0026	U	0.0026	U
Chloroethane	~	~	0.0024	U	0.0023	U	0.0027	U	0.0026	U	0.0026	U	0.0026	U
Chloroform	0.37	24	0.0024	U	0.0023	U	0.0027	U	0.0026	U	0.0026	U	0.0026	U
Chloromethane	~	~	0.0024	U	0.0023	U	0.0027	U	0.0026	U	0.0026	U	0.0026	U
cis-1,2-Dichloroethylene	0.19	41	0.0024	U	0.0023	U	0.0027	U	0.0026	U	0.0026	U	0.0026	U
cis-1,3-Dichloropropylene	~	~	0.0024	U	0.0023	U	0.0027	U	0.0026	U	0.0026	U	0.0026	U
Cyclohexane	~	~	0.0024	U	0.0023	U	0.0027	U	0.0026	U	0.0026	U	0.0026	U
Dibromochloromethane	~	~	0.0024	U	0.0023	U	0.0027	U	0.0026	U	0.0026	U	0.0026	U
Dibromomethane	~	~	0.0024	U	0.0023	U	0.0027	U	0.0026	U	0.0026	UJ	0.0026	U
Dichlorodifluoromethane	~	~	0.0024	U	0.0023	U	0.0027	U	0.0026	U	0.0026	U	0.0026	U
Ethyl Benzene	1	76	0.0024	UJ	0.0023	UJ	0.0027	UJ	0.0026	UJ	0.0026	U	0.0026	UJ
Hexachlorobutadiene	~	~	0.0024	U	0.0023	U	0.0027	U	0.0026	U	0.0026	U	0.0026	U
Isopropylbenzene	~	~	0.0024	U	0.0023	U	0.0027	U	0.0026	U	0.0026	U	0.0026	U
Methyl acetate	~	~	0.0024	U	0.0023	U	0.0027	U	0.0026	U	0.0026	U	0.0026	U
Methyl tert-butyl ether (MTBE)	0.10	100	0.0024	UJ	0.0023	UJ	0.0027	UJ	0.0026	UJ	0.0026	U	0.0026	UJ
Methylcyclohexane	~	~	0.0024	U	0.0023	U	0.0027	U	0.0026	U	0.0026	U	0.0026	U
Methylene chloride	0.05	81	0.0048	U	0.0046	U	0.0054	U	0.0051	U	0.0051	U	0.0051	U
n-Butylbenzene	18	100	0.0024	U	0.0023	U	0.0027	U	0.0026	U	0.0026	U	0.0026	U
n-Propylbenzene	5	100	0.0024	U	0.0023	U	0.0027	U	0.0026	U	0.0026	U	0.0026	U
o-Xylene	~	~	0.0024	UJ	0.0023	UJ	0.0027	UJ	0.0026	UJ	0.0026	U	0.0026	UJ
p- & m- Xylenes	~	~	0.0048	U	0.0046	U	0.0054	U	0.0051	U	0.0051	U	0.0051	U
p-Isopropyltoluene	~	~	0.0024	U	0.0023	U	0.0027	U	0.0026	U	0.0026	U	0.0026	U
sec-Butylbenzene	25	100	0.0024	U	0.0023	U	0.0027	U	0.0026	U	0.0026	U	0.0026	U
Styrene	~	~	0.0024	UJ	0.0023	UJ	0.0027	UJ	0.0026	UJ	0.0026	U	0.0026	UJ
tert-Butyl alcohol (TBA)	~	~	0.012	UJ	0.011	UJ	0.014	UJ	0.013	UJ	0.013	UJ	0.013	UJ
tert-Butylbenzene	11	100	0.0024	U	0.0023	U	0.0027	U	0.0026	U	0.0026	U	0.0026	U
Tetrachloroethylene	1.3	18	0.0024	UJ	**0.019**	J-	0.0027	UJ	0.0026	UJ	0.0026	U	0.0026	UJ
Toluene	0.7	100	0.0024	U	0.0023	U	0.0027	U	0.0026	U	0.0026	U	0.0026	U
trans-1,2-Dichloroethylene	0.19	100	0.0024	U	0.0023	U	0.0027	U	0.0026	U	0.0026	U	0.0026	U
trans-1,3-Dichloropropylene	~	~	0.0024	U	0.0023	U	0.0027	U	0.0026	U	0.0026	U	0.0026	U
Trichloroethylene	0.47	6.4	**0.0032**	J*	0.0023	U	0.0027	U	0.0026	U	0.0026	U	0.0026	U
Trichlorofluoromethane	~	~	0.0024	U	0.0023	U	0.0027	U	0.0026	U	0.0026	U	0.0026	U
Vinyl Chloride	0.03	0.48	0.0024	U	0.0023	U	0.0027	U	0.0026	U	0.0026	U	0.0026	U
Xylenes, Total	0.26	100	0.0072	U	0.0068	U	0.0081	U	0.0077	U	0.0077	U	0.0077	U

NOTES:

[Conc.] = Detected Concentration in Sample

Any Regulatory Exceedances are color coded by regulation:

[Conc.] = Exceedance of NYSDEC Part 375 UUSCO

[Conc.] = Exceedance of NYSDEC Part 375 RRSCO

Q = Laboratory Qualifiers:

~ = This indicates that no regulatory limit has been established for this analyte

U = Analyte not detected at or above the level indicated

D = Result is from an analysis that required a dilution

J* = Analyte detected at or above the MDL (method detection limit) but below the RL (Reporting

B = Analyte found in the analysis batch blank

NT = This indicates the analyte was not a target for this sample

R = Unreliable result; data is rejected or unusable. Analyte may or may not be present in the sar

J = Analyte is present. Reported value may be associated with a higher level of uncertainty than

J- = Analyte is present. Reported value may be biased low and associated with a higher level of u

J+ = Analyte is present. Reorted value may be biased high and associated with a higher level of u

UJ = Not detected, quantitation limit may be inaccurate or imprecise.

Table 4
VOCs in Soil Samples
2425 Atlantic Avenue, Brooklyn, NY

Sample ID Laboratory ID Sampling Date Sample Matrix	NYSDEC Part 375 Unrestricted Use Soil Cleanup Objectives	NYSDEC Part 375 Restricted Residential Use Soil Cleanup Objectives	SB-7 (8-10) 25F1387-13 6/20/2025 Soil		SB-7 (10-12) 25F1387-14 6/20/2025 Soil		SB-8 (8-10) 25F1387-15 6/20/2025 Soil		SB-8 (10-12) 25F1387-16 6/20/2025 Soil		DUP-1 25F1387-17 6/20/2025 Soil	
Compound			**Result**	**Q**	**Result**	**Q**	**Result**	**Q**	**Result**	**Q**	**Result**	**Q**
VOCs	**mg/Kg**	**mg/Kg**	mg/Kg		mg/Kg		mg/Kg		mg/Kg		mg/Kg	
Dilution Factor			1		1		1		1		1	
1,1,1,2-Tetrachloroethane	~	~	0.0028	U	0.0029	U	0.0026	U	0.0028	U	0.0033	U
1,1,1-Trichloroethane	0.68	100	0.0028	U	0.0029	U	0.0026	U	0.0028	U	0.0033	U
1,1,2,2-Tetrachloroethane	~	~	0.0028	U	0.0029	U	0.0026	U	0.0028	U	0.0033	U
1,1,2-Trichloro-1,2,2-trifluoroethane (Freon 113)	~	~	0.0028	U	0.0029	U	0.0026	U	0.0028	U	0.0033	U
1,1,2-Trichloroethane	~	~	0.0028	U	0.0029	U	0.0026	U	0.0028	U	0.0033	U
1,1-Dichloroethane	0.27	47	0.0028	U	0.0029	U	0.0026	U	0.0028	U	0.0033	U
1,1-Dichloroethylene	0.24	0.98	0.0028	U	0.0029	U	0.0026	U	0.0028	U	0.0033	U
1,2,3-Trichlorobenzene	~	~	0.0028	U	0.0029	U	0.0026	U	0.0028	U	0.0033	U
1,2,3-Trichloropropane	~	~	0.0028	U	0.0029	U	0.0026	U	0.0028	U	0.0033	U
1,2,4-Trichlorobenzene	~	~	0.0028	U	0.0029	U	0.0026	U	0.0028	U	0.0033	U
1,2,4-Trimethylbenzene	5.9	100	0.0028	U	0.0029	U	0.0026	U	0.0028	U	0.0033	U
1,2-Dibromo-3-chloropropane	~	~	0.0028	U	0.0029	U	0.0026	U	0.0028	U	0.0033	U
1,2-Dibromoethane	~	~	0.0028	U	0.0029	U	0.0026	U	0.0028	U	0.0033	U
1,2-Dichlorobenzene	1.1	100	0.0028	U	0.0029	U	0.0026	U	0.0028	U	0.0033	U
1,2-Dichloroethane	0.02	5.8	0.0028	U	0.0029	U	0.0026	U	0.0028	U	0.0033	U
1,2-Dichloropropane	~	~	0.0028	U	0.0029	U	0.0026	U	0.0028	U	0.0033	U
1,3,5-Trimethylbenzene	3.1	100	0.0028	U	0.0029	U	0.0026	U	0.0028	U	0.0033	U
1,3-Dichlorobenzene	2.6	38	0.0028	U	0.0029	U	0.0026	U	0.0028	U	0.0033	U
1,4-Dichlorobenzene	1.8	24	0.0028	U	0.0029	U	0.0026	U	0.0028	U	0.0033	U
1,4-Dioxane	0.1	5.7	0.055	U	0.058	U	0.052	U	0.057	U	0.066	U
2-Butanone	0.10	100	**0.0096**		0.0029	U	0.0026	U	0.0028	U	0.0033	U
2-Hexanone	~	~	0.0053	J	0.0029	U	0.0026	U	0.0028	U	0.0033	U
4-Methyl-2-pentanone	~	~	0.0028	U	0.0029	U	0.0026	U	0.0028	U	0.0033	U
Acetone	0.03	100	**0.084**	J	0.0058	U	0.0052	U	0.0057	U	0.0066	U
Acrolein	~	~	0.0055	U	0.0058	U	0.0052	U	0.0057	U	0.0066	U
Acrylonitrile	~	~	0.0028	U	0.0029	U	0.0026	U	0.0028	U	0.0033	U
Benzene	0.06	3.7	0.0028	U	0.0029	U	0.0026	U	0.0028	U	0.0033	U
Bromochloromethane	~	~	0.0028	U	0.0029	U	0.0026	U	0.0028	U	0.0033	U
Bromodichloromethane	~	~	0.0028	UJ	0.0029	U	0.0026	UJ	0.0028	U	0.0033	U
Bromoform	~	~	0.0028	U	0.0029	U	0.0026	U	0.0028	U	0.0033	U
Bromomethane	~	~	0.0028	U	0.0029	U	0.0026	U	0.0028	U	0.0033	U
Carbon disulfide	~	~	0.0028	U	0.0029	U	0.0026	U	0.0028	U	0.0033	U
Carbon tetrachloride	0.76	7.1	0.0028	U	0.0029	U	0.0026	U	0.0028	U	0.0033	U
Chlorobenzene	4.5	100	0.0028	U	0.0029	U	0.0026	U	0.0028	U	0.0033	U
Chloroethane	~	~	0.0028	U	0.0029	U	0.0026	U	0.0028	U	0.0033	U
Chloroform	0.37	24	0.0028	U	0.0029	U	0.0026	U	0.0028	U	0.0033	U
Chloromethane	~	~	0.0028	U	0.0029	U	0.0026	U	0.0028	U	0.0033	U
cis-1,2-Dichloroethylene	0.19	41	0.0028	U	0.0029	U	0.0026	U	0.0028	U	0.0033	U
cis-1,3-Dichloropropylene	~	~	0.0028	U	0.0029	U	0.0026	U	0.0028	U	0.0033	U
Cyclohexane	~	~	0.0028	U	0.0029	U	0.0026	U	0.0028	U	0.0033	U
Dibromochloromethane	~	~	0.0028	U	0.0029	U	0.0026	U	0.0028	U	0.0033	U
Dibromomethane	~	~	0.0028	UJ	0.0029	U	0.0026	UJ	0.0028	U	0.0033	U
Dichlorodifluoromethane	~	~	0.0028	U	0.0029	U	0.0026	U	0.0028	U	0.0033	U
Ethyl Benzene	1	76	**0.0075**		0.0029	UJ	0.0026	U	0.0028	UJ	0.0033	UJ
Hexachlorobutadiene	~	~	0.0028	U	0.0029	U	0.0026	U	0.0028	U	0.0033	U
Isopropylbenzene	~	~	0.0028	U	0.0029	U	0.0026	U	0.0028	U	0.0033	U
Methyl acetate	~	~	0.0028	U	0.0029	U	0.0026	U	0.0028	U	0.0033	U
Methyl tert-butyl ether (MTBE)	0.10	100	0.0028	U	0.0029	UJ	0.0026	U	0.0028	UJ	0.0033	UJ
Methylcyclohexane	~	~	0.0028	U	0.0029	U	0.0026	U	0.0028	U	0.0033	U
Methylene chloride	0.05	81	0.0055	U	0.0058	U	0.0052	U	0.0057	U	0.0066	U
n-Butylbenzene	18	100	0.0028	U	0.0029	U	0.0026	U	0.0028	U	0.0033	U
n-Propylbenzene	5	100	0.0028	U	0.0029	U	0.0026	U	0.0028	U	0.0033	U
o-Xylene	~	~	**0.015**		0.0029	UJ	0.0026	U	0.0028	U	0.0033	UJ
p- & m- Xylenes	~	~	**0.037**		0.0058	U	0.0052	U	0.0057	U	0.0066	U
p-Isopropyltoluene	~	~	0.0028	U	0.0029	U	0.0026	U	0.0028	U	0.0033	U
sec-Butylbenzene	25	100	0.0028	U	0.0029	U	0.0026	U	0.0028	U	0.0033	U
Styrene	~	~	0.0028	U	0.0029	UJ	0.0026	U	0.0028	UJ	0.0033	UJ
tert-Butyl alcohol (TBA)	~	~	0.014	UJ	0.015	UJ	0.013	UJ	0.014	UJ	0.016	UJ
tert-Butylbenzene	11	100	0.0028	U	0.0029	U	0.0026	U	0.0028	U	0.0033	U
Tetrachloroethylene	1.3	18	0.0028	U	0.0029	UJ	0.0026	U	0.0028	UJ	0.0033	UJ
Toluene	0.7	100	0.0028	U	0.0029	U	0.0026	U	0.0028	U	0.0033	U
trans-1,2-Dichloroethylene	0.19	100	0.0028	U	0.0029	U	0.0026	U	0.0028	U	0.0033	U
trans-1,3-Dichloropropylene	~	~	0.0028	U	0.0029	U	0.0026	U	0.0028	U	0.0033	U
Trichloroethylene	0.47	6.4	**0.015**		0.0029	U	0.0026	U	0.0028	U	0.0033	U
Trichlorofluoromethane	~	~	0.0028	U	0.0029	U	0.0026	U	0.0028	U	0.0033	U
Vinyl Chloride	0.03	0.48	0.0028	U	0.0029	U	0.0026	U	0.0028	U	0.0033	U
Xylenes, Total	0.26	100	**0.052**		0.0087	U	0.0078	U	0.0085	U	0.0098	U

NOTES:

[Conc.] = Detected Concentration in Sample

Any Regulatory Exceedances are color coded by regulation:

[Conc.] = Exceedance of NYSDEC Part 375 UUSCO

[Conc.] = Exceedance of NYSDEC Part 375 RRSCO

Q = Laboratory Qualifiers:

~ = This indicates that no regulatory limit has been established for this analyte

U = Analyte not detected at or above the level indicated

D = Result is from an analysis that required a dilution

J* = Analyte detected at or above the MDL (method detection limit) but below the RL (Reporting

B = Analyte found in the analysis batch blank

NT = This indicates the analyte was not a target for this sample

R = Unreliable result; data is rejected or unusable. Analyte may or may not be present in the sar

J = Analyte is present. Reported value may be associated with a higher level of uncertainty than

J- = Analyte is present. Reported value may be biased low and associated with a higher level of u

J+ = Analyte is present. Reorted value may be biased high and associated with a higher level of u

UJ = Not detected, quantitation limit may be inaccurate or imprecise.

Table 4
VOCs in Soil Samples
2425 Atlantic Avenue, Brooklyn, NY

Sample ID Laboratory ID Sampling Date Sample Matrix	NYSDEC Part 375 Unrestricted Use Soil Cleanup Objectives	NYSDEC Part 375 Restricted Residential Use Soil Cleanup Objectives	25SB-1 (4-6) 25L1023-03 12/16/2025 Soil		25SB-1 (8-10) 25L1023-05 12/16/2025 Soil		25SB-1 (14-16) 25L1023-08 12/16/2025 Soil		25SB-5 (5-7) 25L1023-09 12/16/2025 Soil		25SB-5 (9-11) 25L1023-11 12/16/2025 Soil		25SB-5 (13-15) 25L1023-13 12/16/2025 Soil	
Compound			**Result**	**Q**	**Result**	**Q**	**Result**	**Q**	**Result**	**Q**	**Result**	**Q**	**Result**	**Q**
VOCs	**mg/Kg**	**mg/Kg**	mg/Kg		mg/Kg		mg/Kg		mg/Kg		mg/Kg		mg/Kg	
Dilution Factor			1		1		1		1		1		1	
1,1,1,2-Tetrachloroethane	~	~	0.0027	U	0.0031	U	0.0024	U	0.0034	U	0.003	U	0.0022	U
1,1,1-Trichloroethane	0.68	100	0.0027	U	0.0031	U	0.0024	U	0.0034	U	0.003	U	0.0022	U
1,1,2,2-Tetrachloroethane	~	~	0.0027	U	0.0031	U	0.0024	U	0.0034	U	0.003	U	0.0022	U
1,1,2-Trichloro-1,2,2-trifluoroethane (Freon 113)	~	~	0.0027	U	0.0031	U	0.0024	U	0.0034	U	0.003	U	0.0022	U
1,1,2-Trichloroethane	~	~	0.0027	U	0.0031	U	0.0024	U	0.0034	U	0.003	U	0.0022	U
1,1-Dichloroethane	0.27	47	0.0027	U	0.0031	U	0.0024	U	0.0034	U	0.003	U	0.0022	U
1,1-Dichloroethylene	0.24	0.98	0.0027	U	0.0031	U	0.0024	U	0.0034	U	0.003	U	0.0022	U
1,2,3-Trichlorobenzene	~	~	0.0027	U	0.0031	U	0.0024	U	0.0034	U	0.003	U	0.0022	U
1,2,3-Trichloropropane	~	~	0.0027	U	0.0031	U	0.0024	U	0.0034	U	0.003	U	0.0022	U
1,2,4-Trichlorobenzene	~	~	0.0027	UJ	0.0031	UJ	0.0024	UJ	0.0034	UJ	0.003	UJ	0.0022	UJ
1,2,4-Trimethylbenzene	5.9	100	0.0027	UJ	0.0031	UJ	0.0024	UJ	0.0034	UJ	0.003	UJ	0.0022	UJ
1,2-Dibromo-3-chloropropane	~	~	0.0027	U	0.0031	U	0.0024	U	0.0034	U	0.003	U	0.0022	U
1,2-Dibromoethane	~	~	0.0027	U	0.0031	U	0.0024	U	0.0034	U	0.003	U	0.0022	U
1,2-Dichlorobenzene	1.1	100	0.0027	UJ	0.0031	UJ	0.0024	UJ	0.0034	UJ	0.003	UJ	0.0022	UJ
1,2-Dichloroethane	0.02	5.8	0.0027	U	0.0031	U	0.0024	U	0.0034	U	0.003	U	0.0022	U
1,2-Dichloropropane	~	~	0.0027	U	0.0031	U	0.0024	U	0.0034	U	0.003	U	0.0022	U
1,3,5-Trimethylbenzene	3.1	100	0.0027	U	0.0031	U	0.0024	U	0.0034	U	0.003	U	0.0022	U
1,3-Dichlorobenzene	2.6	38	0.0027	UJ	0.0031	UJ	0.0024	UJ	0.0034	UJ	0.003	UJ	0.0022	UJ
1,4-Dichlorobenzene	1.8	24	0.0027	UJ	0.0031	UJ	0.0024	UJ	0.0034	UJ	0.003	UJ	0.0022	UJ
1,4-Dioxane	0.1	5.7	NT		NT		NT		NT		NT		NT	
2-Butanone	0.10	100	0.0027	U	0.0031	U	0.0024	U	0.0034	U	0.003	U	0.0022	U
2-Hexanone	~	~	0.0027	U	0.0031	U	0.0024	U	0.0034	U	0.003	U	0.0022	U
4-Methyl-2-pentanone	~	~	0.0027	U	0.0031	U	0.0024	U	0.0034	U	0.003	U	0.0022	U
Acetone	0.03	100	0.0054	U	0.0062	U	0.0049	U	0.0069	U	0.0072	J	**0.0091**	
Acrolein	~	~	0.0054	U	0.0062	U	0.0049	U	0.0069	U	0.006	U	0.0043	U
Acrylonitrile	~	~	0.0027	U	0.0031	U	0.0024	U	0.0034	U	0.003	U	0.0022	U
Benzene	0.06	3.7	0.0027	U	0.0031	U	0.0024	U	0.0034	U	0.003	U	0.0022	U
Bromochloromethane	~	~	0.0027	U	0.0031	U	0.0024	U	0.0034	U	0.003	U	0.0022	U
Bromodichloromethane	~	~	0.0027	U	0.0031	U	0.0024	U	0.0034	U	0.003	U	0.0022	U
Bromoform	~	~	0.0027	U	0.0031	U	0.0024	U	0.0034	U	0.003	U	0.0022	U
Bromomethane	~	~	0.0027	U	0.0031	U	0.0024	U	0.0034	U	0.003	U	0.0022	U
Carbon disulfide	~	~	0.0027	U	0.0031	U	0.0024	U	0.0034	U	0.003	U	0.0022	U
Carbon tetrachloride	0.76	7.1	0.0027	U	0.0031	U	0.0024	U	0.0034	U	0.003	U	0.0022	U
Chlorobenzene	4.5	100	0.0027	U	0.0031	U	0.0024	U	0.0034	U	0.003	U	0.0022	U
Chloroethane	~	~	0.0027	U	0.0031	U	0.0024	U	0.0034	U	0.003	U	0.0022	U
Chloroform	0.37	24	0.0027	U	0.0031	U	0.0024	U	0.0034	U	0.003	U	0.0022	U
Chloromethane	~	~	0.0027	U	0.0031	U	0.0024	U	0.0034	U	0.003	U	0.0022	U
cis-1,2-Dichloroethylene	0.19	41	0.0027	U	0.0031	U	0.0024	U	0.0034	U	0.003	U	0.0022	U
cis-1,3-Dichloropropylene	~	~	0.0027	U	0.0031	U	0.0024	U	0.0034	U	0.003	U	0.0022	U
Cyclohexane	~	~	0.0027	U	0.0031	U	0.0024	U	0.0034	U	0.003	U	0.0022	U
Dibromochloromethane	~	~	0.0027	U	0.0031	U	0.0024	U	0.0034	U	0.003	U	0.0022	U
Dibromomethane	~	~	0.0027	U	0.0031	U	0.0024	U	0.0034	U	0.003	U	0.0022	U
Dichlorodifluoromethane	~	~	0.0027	U	0.0031	U	0.0024	U	0.0034	U	0.003	U	0.0022	U
Ethyl Benzene	1	76	0.0027	U	0.0031	U	0.0024	U	0.0034	U	0.003	U	0.0022	U
Hexachlorobutadiene	~	~	0.0027	UJ	0.0031	UJ	0.0024	UJ	0.0034	UJ	0.003	UJ	0.0022	UJ
Isopropylbenzene	~	~	0.0027	U	0.0031	U	0.0024	U	0.0034	U	0.003	U	0.0022	U
Methyl acetate	~	~	0.0027	U	0.0031	U	0.0024	U	0.0034	U	0.003	U	0.0022	U
Methyl tert-butyl ether (MTBE)	0.10	100	0.0027	U	0.0031	U	0.0024	U	0.0034	U	0.003	U	0.0022	U
Methylcyclohexane	~	~	0.0027	U	0.0031	U	0.0024	U	0.0034	U	0.003	U	0.0022	U
Methylene chloride	0.05	81	0.0054	U	0.0062	U	0.0049	U	0.0069	U	0.006	U	0.0043	U
n-Butylbenzene	18	100	0.0027	U	0.0031	U	0.0024	U	0.0034	U	0.003	U	0.0022	U
n-Propylbenzene	5	100	0.0027	U	0.0031	U	0.0024	U	0.0034	U	0.003	U	0.0022	U
o-Xylene	~	~	0.0027	U	0.0031	U	0.0024	U	0.0034	U	0.003	U	0.0022	U
p- & m- Xylenes	~	~	0.0054	U	0.0062	U	0.0049	U	0.0069	U	0.006	U	0.0043	U
p-Isopropyltoluene	~	~	0.0027	U	0.0031	U	0.0024	U	0.0034	U	0.003	U	0.0022	U
sec-Butylbenzene	25	100	0.0027	U	0.0031	U	0.0024	U	0.0034	U	0.003	U	0.0022	U
Styrene	~	~	0.0027	UJ	0.0031	UJ	0.0024	UJ	0.0034	UJ	0.003	UJ	0.0022	UJ
tert-Butyl alcohol (TBA)	~	~	0.013	U	0.016	U	0.012	U	0.017	U	0.015	U	0.011	U
tert-Butylbenzene	11	100	0.0027	U	0.0031	U	0.0024	U	0.0034	U	0.003	U	0.0022	U
Tetrachloroethylene	1.3	18	0.0027	UJ	0.0031	UJ	0.0024	UJ	0.0034	UJ	0.003	UJ	0.0022	UJ
Toluene	0.7	100	0.0027	U	0.0031	U	0.0024	U	0.0034	U	0.003	U	0.0022	U
trans-1,2-Dichloroethylene	0.19	100	0.0027	U	0.0031	U	0.0024	U	0.0034	U	0.003	U	0.0022	U
trans-1,3-Dichloropropylene	~	~	0.0027	U	0.0031	U	0.0024	U	0.0034	U	0.003	U	0.0022	U
Trichloroethylene	0.47	6.4	0.0027	U	0.0031	U	0.0024	U	0.0034	U	0.003	U	0.0022	U
Trichlorofluoromethane	~	~	0.0027	U	0.0031	U	0.0024	U	0.0034	U	0.003	U	0.0022	U
Vinyl Chloride	0.03	0.48	0.0027	U	0.0031	U	0.0024	U	0.0034	U	0.003	U	0.0022	U
Xylenes, Total	0.26	100	0.0081	U	0.0094	U	0.0073	U	0.01	U	0.009	U	0.0065	U

NOTES:

[Conc.] = Detected Concentration in Sample

Any Regulatory Exceedances are color coded by regulation:

[Conc.] = Exceedance of NYSDEC Part 375 UUSCO

[Conc.] = Exceedance of NYSDEC Part 375 RRSCO

Q = Laboratory Qualifiers:

~ = This indicates that no regulatory limit has been established for this analyte

U = Analyte not detected at or above the level indicated

D = Result is from an analysis that required a dilution

J* = Analyte detected at or above the MDL (method detection limit) but below the RL (Reporting

B = Analyte found in the analysis batch blank

NT = This indicates the analyte was not a target for this sample

R = Unreliable result; data is rejected or unusable. Analyte may or may not be present in the sar

J = Analyte is present. Reported value may be associated with a higher level of uncertainty than

J- = Analyte is present. Reported value may be biased low and associated with a higher level of u

J+ = Analyte is present. Reorted value may be biased high and associated with a higher level of u

UJ = Not detected, quantitation limit may be inaccurate or imprecise.

Table 4
VOCs in Soil Samples
2425 Atlantic Avenue, Brooklyn, NY

Sample ID Laboratory ID Sampling Date Sample Matrix	NYSDEC Part 375 Unrestricted Use Soil Cleanup Objectives	NYSDEC Part 375 Restricted Residential Use Soil Cleanup Objectives	25SB-6 (5-7) 25L1023-14 12/16/2025 Soil		25SB-6 (9-11) 25L1023-16 12/16/2025 Soil		25SB-6 (13-15) 25L1023-18 12/16/2025 Soil		25SB-8 (5-7) 25L1023-19 12/17/2025 Soil		25SB-8 (9-11) 25L1023-21 12/17/2025 Soil		25SB-8 (13-15) 25L1023-23 12/17/2025 Soil	
Compound			**Result**	**Q**	**Result**	**Q**	**Result**	**Q**	**Result**	**Q**	**Result**	**Q**	**Result**	**Q**
VOCs	**mg/Kg**	**mg/Kg**	mg/Kg		mg/Kg		mg/Kg		mg/Kg		mg/Kg		mg/Kg	
Dilution Factor			1		1		1		1		1		1	
1,1,1,2-Tetrachloroethane	~	~	0.003	U	0.0024	U	0.003	U	0.0028	U	0.0026	U	0.0031	U
1,1,1-Trichloroethane	0.68	100	0.003	U	0.0024	U	0.003	U	0.0028	U	0.0026	U	0.0031	U
1,1,2,2-Tetrachloroethane	~	~	0.003	U	0.0024	U	0.003	U	0.0028	U	0.0026	U	0.0031	U
1,1,2-Trichloro-1,2,2-trifluoroethane (Freon 113)	~	~	0.003	U	0.0024	U	0.003	U	0.0028	U	0.0026	U	0.0031	U
1,1,2-Trichloroethane	~	~	0.003	U	0.0024	U	0.003	U	0.0028	U	0.0026	U	0.0031	U
1,1-Dichloroethane	0.27	47	0.003	U	0.0024	U	0.003	U	0.0028	U	0.0026	U	0.0031	U
1,1-Dichloroethylene	0.24	0.98	0.003	U	0.0024	U	0.003	U	0.0028	U	0.0026	U	0.0031	U
1,2,3-Trichlorobenzene	~	~	0.003	U	0.0024	U	0.003	U	0.0028	U	0.0026	U	0.0031	U
1,2,3-Trichloropropane	~	~	0.003	U	0.0024	U	0.003	U	0.0028	U	0.0026	U	0.0031	U
1,2,4-Trichlorobenzene	~	~	0.003	U	0.0024	U	0.003	U	0.0028	U	0.0026	U	0.0031	U
1,2,4-Trimethylbenzene	5.9	100	0.003	U	0.0024	U	0.003	U	0.0028	U	0.0026	U	0.0031	U
1,2-Dibromo-3-chloropropane	~	~	0.003	U	0.0024	U	0.003	U	0.0028	U	0.0026	U	0.0031	U
1,2-Dibromoethane	~	~	0.003	U	0.0024	U	0.003	U	0.0028	U	0.0026	U	0.0031	U
1,2-Dichlorobenzene	1.1	100	0.003	U	0.0024	U	0.003	U	0.0028	U	0.0026	U	0.0031	U
1,2-Dichloroethane	0.02	5.8	0.003	U	0.0024	U	0.003	U	0.0028	U	0.0026	U	0.0031	U
1,2-Dichloropropane	~	~	0.003	U	0.0024	U	0.003	U	0.0028	U	0.0026	U	0.0031	U
1,3,5-Trimethylbenzene	3.1	100	0.003	U	0.0024	U	0.003	U	0.0028	U	0.0026	U	0.0031	U
1,3-Dichlorobenzene	2.6	38	0.003	U	0.0024	U	0.003	U	0.0028	U	0.0026	U	0.0031	U
1,4-Dichlorobenzene	1.8	24	0.003	U	0.0024	U	0.003	U	0.0028	U	0.0026	U	0.0031	U
1,4-Dioxane	0.1	5.7	NT		NT		NT		NT		NT		NT	
2-Butanone	0.10	100	0.003	U	0.0024	U	0.003	U	0.0028	U	0.0026	U	0.0031	U
2-Hexanone	~	~	0.003	U	0.0024	U	0.003	U	0.0028	U	0.0026	U	0.0031	U
4-Methyl-2-pentanone	~	~	0.003	U	0.0024	U	0.003	U	0.0028	U	0.0026	U	0.0031	U
Acetone	0.03	100	0.006	U	0.0049	U	0.0059	U	0.0056	U	0.0065	J	0.0061	U
Acrolein	~	~	0.006	U	0.0049	U	0.0059	U	0.0056	U	0.0052	U	0.0061	U
Acrylonitrile	~	~	0.003	U	0.0024	U	0.003	U	0.0028	U	0.0026	U	0.0031	U
Benzene	0.06	3.7	0.003	U	0.0024	U	0.003	U	0.0028	U	0.0026	U	0.0031	U
Bromochloromethane	~	~	0.003	U	0.0024	U	0.003	U	0.0028	U	0.0026	U	0.0031	U
Bromodichloromethane	~	~	0.003	U	0.0024	U	0.003	U	0.0028	U	0.0026	U	0.0031	U
Bromoform	~	~	0.003	U	0.0024	U	0.003	U	0.0028	U	0.0026	U	0.0031	U
Bromomethane	~	~	0.003	U	0.0024	U	0.003	U	0.0028	U	0.0026	U	0.0031	U
Carbon disulfide	~	~	0.003	U	0.0024	U	0.003	U	0.0028	U	0.0026	U	0.0031	U
Carbon tetrachloride	0.76	7.1	0.003	U	0.0024	U	0.003	U	0.0028	U	0.0026	U	0.0031	U
Chlorobenzene	4.5	100	0.003	U	0.0024	U	0.003	U	0.0028	U	0.0026	U	0.0031	U
Chloroethane	~	~	0.003	U	0.0024	U	0.003	U	0.0028	U	0.0026	U	0.0031	U
Chloroform	0.37	24	0.003	U	0.0024	U	0.003	U	0.0028	U	0.0026	U	0.0031	U
Chloromethane	~	~	0.003	U	0.0024	U	0.003	U	0.0028	U	0.0026	U	0.0031	U
cis-1,2-Dichloroethylene	0.19	41	**0.0062**		0.0024	U	0.003	U	0.0028	U	0.0026	U	0.0031	U
cis-1,3-Dichloropropylene	~	~	0.003	U	0.0024	U	0.003	U	0.0028	U	0.0026	U	0.0031	U
Cyclohexane	~	~	0.003	U	0.0024	U	0.003	U	0.0028	U	0.0026	U	0.0031	U
Dibromochloromethane	~	~	0.003	U	0.0024	U	0.003	U	0.0028	U	0.0026	U	0.0031	U
Dibromomethane	~	~	0.003	U	0.0024	U	0.003	U	0.0028	U	0.0026	U	0.0031	U
Dichlorodifluoromethane	~	~	0.003	U	0.0024	U	0.003	U	0.0028	U	0.0026	U	0.0031	U
Ethyl Benzene	1	76	0.003	U	0.0024	U	0.003	U	0.0028	U	0.0026	U	0.0031	U
Hexachlorobutadiene	~	~	0.003	UJ	0.0024	UJ	0.003	UJ	0.0028	UJ	0.0026	UJ	0.0031	UJ
Isopropylbenzene	~	~	0.003	U	0.0024	U	0.003	U	0.0028	U	0.0026	U	0.0031	U
Methyl acetate	~	~	0.003	U	0.0024	U	0.003	U	0.0028	U	0.0026	U	0.0031	U
Methyl tert-butyl ether (MTBE)	0.10	100	0.003	U	0.0024	U	0.003	U	0.0028	U	0.0026	U	0.0031	U
Methylcyclohexane	~	~	0.0031	J	0.0024	U	0.003	U	0.0028	U	0.0026	U	0.0031	U
Methylene chloride	0.05	81	0.006	U	0.0049	U	0.0059	U	0.0056	U	0.0052	U	0.0061	U
n-Butylbenzene	18	100	0.003	UJ	0.0024	UJ	0.003	UJ	0.0028	UJ	0.0026	UJ	0.0031	UJ
n-Propylbenzene	5	100	0.003	U	0.0024	U	0.003	U	0.0028	U	0.0026	U	0.0031	U
o-Xylene	~	~	0.003	U	0.0024	U	0.003	U	0.0028	U	0.0026	U	0.0031	U
p- & m- Xylenes	~	~	0.006	U	0.0049	U	0.0059	U	0.0056	U	0.0052	U	0.0061	U
p-Isopropyltoluene	~	~	0.003	U	0.0024	U	0.003	U	0.0028	U	0.0026	U	0.0031	U
sec-Butylbenzene	25	100	0.003	U	0.0024	U	0.003	U	0.0028	U	0.0026	U	0.0031	U
Styrene	~	~	0.003	U	0.0024	U	0.003	U	0.0028	U	0.0026	U	0.0031	U
tert-Butyl alcohol (TBA)	~	~	0.015	U	0.012	U	0.015	U	0.014	U	0.013	U	0.015	U
tert-Butylbenzene	11	100	0.003	U	0.0024	U	0.003	U	0.0028	U	0.0026	U	0.0031	U
Tetrachloroethylene	1.3	18	**0.015**	J-	0.0024	UJ	0.003	UJ	0.0028	UJ	0.0026	UJ	0.0031	UJ
Toluene	0.7	100	0.003	U	0.0024	U	0.003	U	0.0028	U	0.0026	U	0.0031	U
trans-1,2-Dichloroethylene	0.19	100	0.003	U	0.0024	U	0.003	U	0.0028	U	0.0026	U	0.0031	U
trans-1,3-Dichloropropylene	~	~	0.003	U	0.0024	U	0.003	U	0.0028	U	0.0026	U	0.0031	U
Trichloroethylene	0.47	6.4	**0.17**		0.0024	U	0.003	U	**0.0046**	J*	0.0026	U	0.0031	U
Trichlorofluoromethane	~	~	0.003	U	0.0024	U	0.003	U	0.0028	U	0.0026	U	0.0031	U
Vinyl Chloride	0.03	0.48	0.003	U	0.0024	U	0.003	U	0.0028	U	0.0026	U	0.0031	U
Xylenes, Total	0.26	100	0.009	U	0.0073	U	0.0089	U	0.0085	U	0.0078	U	0.0092	U

NOTES:

[Conc.] = Detected Concentration in Sample

Any Regulatory Exceedances are color coded by regulation:

[Conc.] = Exceedance of NYSDEC Part 375 UUSCO

[Conc.] = Exceedance of NYSDEC Part 375 RRSCO

Q = Laboratory Qualifiers:

~ = This indicates that no regulatory limit has been established for this analyte

U = Analyte not detected at or above the level indicated

D = Result is from an analysis that required a dilution

J* = Analyte detected at or above the MDL (method detection limit) but below the RL (Reporting

B = Analyte found in the analysis batch blank

NT = This indicates the analyte was not a target for this sample

R = Unreliable result; data is rejected or unusable. Analyte may or may not be present in the sar

J = Analyte is present. Reported value may be associated with a higher level of uncertainty than

J- = Analyte is present. Reported value may be biased low and associated with a higher level of u

J+ = Analyte is present. Reorted value may be biased high and associated with a higher level of u

UJ = Not detected, quantitation limit may be inaccurate or imprecise.

Table 4
VOCs in Soil Samples
2425 Atlantic Avenue, Brooklyn, NY

Sample ID Laboratory ID Sampling Date Sample Matrix	NYSDEC Part 375 Unrestricted Use Soil Cleanup Objectives	NYSDEC Part 375 Restricted Residential Use Soil Cleanup Objectives	25SB-9 (4-6) 25L1023-26 12/17/2025 Soil		25SB-9 (8-10) 25L1023-28 12/17/2025 Soil		25SB-9 (14-16) 25L1023-31 12/17/2025 Soil		25SB-7 (5-7) 25L1023-32 12/17/2025 Soil		25SB-7 (9-11) 25L1023-34 12/17/2025 Soil		25SB-7 (13-15) 25L1023-36 12/17/2025 Soil	
Compound			**Result**	**Q**	**Result**	**Q**	**Result**	**Q**	**Result**	**Q**	**Result**	**Q**	**Result**	**Q**
VOCs	**mg/Kg**	**mg/Kg**	mg/Kg		mg/Kg		mg/Kg		mg/Kg		mg/Kg		mg/Kg	
Dilution Factor			1		1		1		1		1		1	
1,1,1,2-Tetrachloroethane	~	~	0.0036	U	0.0027	U	0.0028	U	0.003	U	0.0026	U	0.003	U
1,1,1-Trichloroethane	0.68	100	0.0036	U	0.0027	U	0.0028	U	0.003	U	0.0026	U	0.003	U
1,1,2,2-Tetrachloroethane	~	~	0.0036	U	0.0027	U	0.0028	U	0.003	U	0.0026	U	0.003	U
1,1,2-Trichloro-1,2,2-trifluoroethane (Freon 113)	~	~	0.0036	U	0.0027	U	0.0028	U	0.003	U	0.0026	U	0.003	U
1,1,2-Trichloroethane	~	~	0.0036	U	0.0027	U	0.0028	U	0.003	U	0.0026	U	0.003	U
1,1-Dichloroethane	0.27	47	0.0036	U	0.0027	U	0.0028	U	0.003	U	0.0026	U	0.003	U
1,1-Dichloroethylene	0.24	0.98	0.0036	U	0.0027	U	0.0028	U	0.003	U	0.0026	U	0.003	U
1,2,3-Trichlorobenzene	~	~	0.0036	U	0.0027	U	0.0028	U	0.003	U	0.0026	U	0.003	U
1,2,3-Trichloropropane	~	~	0.0036	U	0.0027	U	0.0028	U	0.003	U	0.0026	U	0.003	U
1,2,4-Trichlorobenzene	~	~	0.0036	U	0.0027	U	0.0028	U	0.003	U	0.0026	U	0.003	U
1,2,4-Trimethylbenzene	5.9	100	0.0036	U	0.0027	U	0.0028	U	0.003	U	0.0026	U	0.003	U
1,2-Dibromo-3-chloropropane	~	~	0.0036	U	0.0027	U	0.0028	U	0.003	U	0.0026	U	0.003	U
1,2-Dibromoethane	~	~	0.0036	U	0.0027	U	0.0028	U	0.003	U	0.0026	U	0.003	U
1,2-Dichlorobenzene	1.1	100	0.0036	U	0.0027	U	0.0028	U	0.003	U	0.0026	U	0.003	U
1,2-Dichloroethane	0.02	5.8	0.0036	U	0.0027	U	0.0028	U	0.003	U	0.0026	U	0.003	U
1,2-Dichloropropane	~	~	0.0036	U	0.0027	U	0.0028	U	0.003	U	0.0026	U	0.003	U
1,3,5-Trimethylbenzene	3.1	100	0.0036	U	0.0027	U	0.0028	U	0.003	U	0.0026	U	0.003	U
1,3-Dichlorobenzene	2.6	38	0.0036	U	0.0027	U	0.0028	U	0.003	U	0.0026	U	0.003	U
1,4-Dichlorobenzene	1.8	24	0.0036	U	0.0027	U	0.0028	U	0.003	U	0.0026	U	0.003	U
1,4-Dioxane	0.1	5.7	NT		NT		NT		NT		NT		NT	
2-Butanone	0.10	100	0.0036	U	0.0027	U	0.0028	U	0.003	U	0.0026	U	0.003	U
2-Hexanone	~	~	0.0036	U	0.0027	U	0.0028	U	0.003	U	0.0026	U	0.003	U
4-Methyl-2-pentanone	~	~	0.0036	U	0.0027	U	0.0028	U	0.003	U	0.0026	U	0.003	U
Acetone	0.03	100	**0.009**	J	0.0054	U	0.0056	U	0.0059	U	**0.02**	J	0.0065	J
Acrolein	~	~	0.0073	U	0.0054	U	0.0056	U	0.0059	U	0.0052	U	0.006	U
Acrylonitrile	~	~	0.0036	U	0.0027	U	0.0028	U	0.003	U	0.0026	U	0.003	U
Benzene	0.06	3.7	0.0036	U	0.0027	U	0.0028	U	0.003	U	0.0026	U	0.003	U
Bromochloromethane	~	~	0.0036	U	0.0027	U	0.0028	U	0.003	U	0.0026	U	0.003	U
Bromodichloromethane	~	~	0.0036	U	0.0027	U	0.0028	U	0.003	U	0.0026	U	0.003	U
Bromoform	~	~	0.0036	U	0.0027	U	0.0028	U	0.003	U	0.0026	U	0.003	U
Bromomethane	~	~	0.0036	U	0.0027	U	0.0028	U	0.003	U	0.0026	U	0.003	U
Carbon disulfide	~	~	0.0036	U	0.0027	U	0.0028	U	0.003	U	0.0026	U	0.003	U
Carbon tetrachloride	0.76	7.1	0.0036	U	0.0027	U	0.0028	U	0.003	U	0.0026	U	0.003	U
Chlorobenzene	4.5	100	0.0036	U	0.0027	U	0.0028	U	0.003	U	0.0026	U	0.003	U
Chloroethane	~	~	0.0036	U	0.0027	U	0.0028	U	0.003	U	0.0026	U	0.003	U
Chloroform	0.37	24	0.0036	U	0.0027	U	0.0028	U	0.003	U	0.0026	U	0.003	U
Chloromethane	~	~	0.0036	U	0.0027	U	0.0028	U	0.003	U	0.0026	U	0.003	U
cis-1,2-Dichloroethylene	0.19	41	0.0036	U	0.0027	U	0.0028	U	0.003	U	0.0026	U	0.003	U
cis-1,3-Dichloropropylene	~	~	0.0036	U	0.0027	U	0.0028	U	0.003	U	0.0026	U	0.003	U
Cyclohexane	~	~	0.0036	U	0.0027	U	0.0028	U	0.003	U	0.0026	U	0.003	U
Dibromochloromethane	~	~	0.0036	U	0.0027	U	0.0028	U	0.003	U	0.0026	U	0.003	U
Dibromomethane	~	~	0.0036	U	0.0027	U	0.0028	U	0.003	U	0.0026	U	0.003	U
Dichlorodifluoromethane	~	~	0.0036	U	0.0027	U	0.0028	U	0.003	U	0.0026	U	0.003	U
Ethyl Benzene	1	76	0.0036	U	0.0027	U	0.0028	U	0.003	U	0.0026	U	0.003	U
Hexachlorobutadiene	~	~	0.0036	UJ	0.0027	UJ	0.0028	UJ	0.003	UJ	0.0026	UJ	0.003	UJ
Isopropylbenzene	~	~	0.0036	U	0.0027	U	0.0028	U	0.003	U	0.0026	U	0.003	U
Methyl acetate	~	~	0.0036	U	0.0027	U	0.0028	U	0.003	U	0.0026	U	0.003	U
Methyl tert-butyl ether (MTBE)	0.10	100	0.0036	U	0.0027	U	0.0028	U	0.003	U	0.0026	U	0.003	U
Methylcyclohexane	~	~	0.0036	U	0.0027	U	0.0028	U	0.003	U	0.0039	J	0.003	U
Methylene chloride	0.05	81	0.0073	U	0.0054	U	0.0056	U	0.0059	U	0.0052	U	0.006	U
n-Butylbenzene	18	100	0.0036	UJ	0.0027	UJ	0.0028	UJ	0.003	UJ	0.0026	UJ	0.003	UJ
n-Propylbenzene	5	100	0.0036	U	0.0027	U	0.0028	U	0.003	U	0.0026	U	0.003	U
o-Xylene	~	~	0.0036	U	0.0027	U	0.0028	U	0.003	U	0.0026	U	0.003	U
p- & m- Xylenes	~	~	0.0073	U	0.0054	U	0.0056	U	0.0059	U	0.0052	U	0.006	U
p-Isopropyltoluene	~	~	0.0036	U	0.0027	U	0.0028	U	0.003	U	0.0026	U	0.003	U
sec-Butylbenzene	25	100	0.0036	U	0.0027	U	0.0028	U	0.003	U	0.0026	U	0.003	U
Styrene	~	~	0.0036	U	0.0027	U	0.0028	U	0.003	U	0.0026	U	0.003	U
tert-Butyl alcohol (TBA)	~	~	0.018	U	0.013	U	0.014	U	0.015	U	0.013	U	0.015	U
tert-Butylbenzene	11	100	0.0036	U	0.0027	U	0.0028	U	0.003	U	0.0026	U	0.003	U
Tetrachloroethylene	1.3	18	**0.04**	J-	0.0027	UJ	0.0028	UJ	0.003	UJ	0.0026	UJ	0.003	UJ
Toluene	0.7	100	0.0036	U	0.0027	U	0.0028	U	0.003	U	0.0026	U	0.003	U
trans-1,2-Dichloroethylene	0.19	100	0.0036	U	0.0027	U	0.0028	U	0.003	U	0.0026	U	0.003	U
trans-1,3-Dichloropropylene	~	~	0.0036	U	0.0027	U	0.0028	U	0.003	U	0.0026	U	0.003	U
Trichloroethylene	0.47	6.4	0.0036	U	0.0027	U	0.0028	U	**0.012**		**0.083**		0.003	U
Trichlorofluoromethane	~	~	0.0036	U	0.0027	U	0.0028	U	0.003	U	0.0026	U	0.003	U
Vinyl Chloride	0.03	0.48	0.0036	U	0.0027	U	0.0028	U	0.003	U	0.0026	U	0.003	U
Xylenes, Total	0.26	100	0.011	U	0.0081	U	0.0084	U	0.0089	U	0.0078	U	0.0091	U

NOTES:

[Conc.] = Detected Concentration in Sample

Any Regulatory Exceedances are color coded by regulation:

[Conc.] = Exceedance of NYSDEC Part 375 UUSCO

[Conc.] = Exceedance of NYSDEC Part 375 RRSCO

Q = Laboratory Qualifiers:

~ = This indicates that no regulatory limit has been established for this analyte

U = Analyte not detected at or above the level indicated

D = Result is from an analysis that required a dilution

J* = Analyte detected at or above the MDL (method detection limit) but below the RL (Reporting

B = Analyte found in the analysis batch blank

NT = This indicates the analyte was not a target for this sample

R = Unreliable result; data is rejected or unusable. Analyte may or may not be present in the sar

J = Analyte is present. Reported value may be associated with a higher level of uncertainty than

J- = Analyte is present. Reported value may be biased low and associated with a higher level of u

J+ = Analyte is present. Reorted value may be biased high and associated with a higher level of u

UJ = Not detected, quantitation limit may be inaccurate or imprecise.

Table 4
VOCs in Soil Samples
2425 Atlantic Avenue, Brooklyn, NY

Sample ID Laboratory ID Sampling Date Sample Matrix	NYSDEC Part 375 Unrestricted Use Soil Cleanup Objectives	NYSDEC Part 375 Restricted Residential Use Soil Cleanup Objectives	25SB-4 (5-7) 25L1201-01 12/18/2025 Soil		25SB-4 (9-11) 25L1201-03 /18/2025 10:34:00 A Soil		25SB-4 (13-15) 25L1201-05 12/18/2025 Soil		25SB-3 (5-7) 25L1201-06 12/19/2025 Soil		25SB-3 (9-11) 25L1201-08 12/19/2025 Soil		25SB-3 (13-15) 25L1201-10 12/19/2025 Soil		25SB-2 (5-7) 25L1201-11 12/19/2025 Soil		25SB-2 (9-11) 25L1201-13 12/19/2025 Soil		25SB-2 (13-15) 25L1201-15 12/19/2025 Soil	
Compound			**Result**	**Q**	**Result**	**Q**	**Result**	**Q**	**Result**	**Q**	**Result**	**Q**	**Result**	**Q**	**Result**	**Q**	**Result**	**Q**	**Result**	**Q**
VOCs	**mg/Kg**	**mg/Kg**	mg/Kg		mg/Kg		mg/Kg		mg/Kg		mg/Kg		mg/Kg		mg/Kg		mg/Kg		mg/Kg	
Dilution Factor			1		1		1		1		1		1		1		1		1	
1,1,1,2-Tetrachloroethane	~	~	0.0027	U	0.0024	U	0.0024	U	0.0026	U	0.0027	U	0.0027	U	0.0024	U	0.0029	U	0.0029	U
1,1,1-Trichloroethane	0.68	100	0.0027	U	0.0024	U	0.0024	U	0.0026	U	0.0027	U	0.0027	U	0.0024	U	0.0029	U	0.0029	U
1,1,2,2-Tetrachloroethane	~	~	0.0027	U	0.0024	U	0.0024	U	0.0026	U	0.0027	U	0.0027	U	0.0024	U	0.0029	U	0.0029	U
1,1,2-Trichloro-1,2,2-trifluoroethane (Freon 113)	~	~	0.0027	U	0.0024	U	0.0024	U	0.0026	U	0.0027	U	0.0027	U	0.0024	U	0.0029	U	0.0029	U
1,1,2-Trichloroethane	~	~	0.0027	U	0.0024	U	0.0024	U	0.0026	U	0.0027	U	0.0027	U	0.0024	U	0.0029	U	0.0029	U
1,1-Dichloroethane	0.27	47	0.0027	U	0.0024	U	0.0024	U	0.0026	U	0.0027	U	0.0027	U	0.0024	U	0.0029	U	0.0029	U
1,1-Dichloroethylene	0.24	0.98	0.0027	U	0.0024	U	0.0024	U	0.0026	U	0.0027	U	0.0027	U	0.0024	U	0.0029	U	0.0029	U
1,2,3-Trichlorobenzene	~	~	0.0027	U	0.0024	U	0.0024	U	0.0026	U	0.0027	U	0.0027	U	0.0024	U	0.0029	U	0.0029	U
1,2,3-Trichloropropane	~	~	0.0027	U	0.0024	U	0.0024	U	0.0026	U	0.0027	U	0.0027	U	0.0024	U	0.0029	U	0.0029	U
1,2,4-Trichlorobenzene	~	~	0.0027	U	0.0024	U	0.0024	U	0.0026	U	0.0027	U	0.0027	U	0.0024	U	0.0029	U	0.0029	U
1,2,4-Trimethylbenzene	5.9	100	0.0027	U	0.0024	U	0.0024	U	0.0026	U	0.0027	U	0.0027	U	0.0024	U	0.0029	U	0.0029	U
1,2-Dibromo-3-chloropropane	~	~	0.0027	U	0.0024	U	0.0024	U	0.0026	U	0.0027	U	0.0027	U	0.0024	U	0.0029	U	0.0029	U
1,2-Dibromoethane	~	~	0.0027	U	0.0024	U	0.0024	U	0.0026	U	0.0027	U	0.0027	U	0.0024	U	0.0029	U	0.0029	U
1,2-Dichlorobenzene	1.1	100	0.0027	U	0.0024	U	0.0024	U	0.0026	U	0.0027	U	0.0027	U	0.0024	U	0.0029	U	0.0029	U
1,2-Dichloroethane	0.02	5.8	0.0027	U	0.0024	U	0.0024	U	0.0026	U	0.0027	U	0.0027	U	0.0024	U	0.0029	U	0.0029	U
1,2-Dichloropropane	~	~	0.0027	U	0.0024	U	0.0024	U	0.0026	U	0.0027	U	0.0027	U	0.0024	U	0.0029	U	0.0029	U
1,3,5-Trimethylbenzene	3.1	100	0.0027	U	0.0024	U	0.0024	U	0.0026	U	0.0027	U	0.0027	U	0.0024	U	0.0029	U	0.0029	U
1,3-Dichlorobenzene	2.6	38	0.0027	U	0.0024	U	0.0024	U	0.0026	U	0.0027	U	0.0027	U	0.0024	U	0.0029	U	0.0029	U
1,4-Dichlorobenzene	1.8	24	0.0027	U	0.0024	U	0.0024	U	0.0026	U	0.0027	U	0.0027	U	0.0024	U	0.0029	U	0.0029	U
1,4-Dioxane	0.1	5.7	NT		NT		NT		NT		NT		NT		NT		NT		NT	
2-Butanone	0.10	100	0.0027	U	0.0024	U	0.0024	U	0.0026	U	0.0027	U	0.0027	U	0.0024	U	0.0029	U	0.0029	U
2-Hexanone	~	~	0.0027	U	0.0024	U	0.0024	U	0.0026	U	0.0027	U	0.0027	U	0.0024	U	0.0029	U	0.0029	U
4-Methyl-2-pentanone	~	~	0.0027	U	0.0024	U	0.0024	U	0.0026	U	0.0027	U	0.0027	U	0.0024	U	0.0029	U	0.0029	U
Acetone	0.03	100	0.0054	U	**0.0054**	J	0.0048	U	0.0053	U	**0.016**	J	0.0054	U	**0.0092**	J	**0.052**	J	**0.014**	J
Acrolein	~	~	0.0054	U	0.0049	U	0.0048	U	0.0053	U	0.0054	U	0.0054	U	0.0048	U	0.0059	U	0.0057	U
Acrylonitrile	~	~	0.0027	U	0.0024	U	0.0024	U	0.0026	U	0.0027	U	0.0027	U	0.0024	U	0.0029	U	0.0029	U
Benzene	0.06	3.7	0.0027	U	0.0024	U	0.0024	U	0.0026	U	0.0027	U	0.0027	U	0.0024	U	0.0029	U	0.0029	U
Bromochloromethane	~	~	0.0027	U	0.0024	U	0.0024	U	0.0026	U	0.0027	U	0.0027	U	0.0024	U	0.0029	U	0.0029	U
Bromodichloromethane	~	~	0.0027	U	0.0024	U	0.0024	U	0.0026	U	0.0027	U	0.0027	U	0.0024	U	0.0029	U	0.0029	U
Bromoform	~	~	0.0027	U	0.0024	U	0.0024	U	0.0026	U	0.0027	U	0.0027	U	0.0024	U	0.0029	U	0.0029	U
Bromomethane	~	~	0.0027	U	0.0024	U	0.0024	U	0.0026	U	0.0027	U	0.0027	U	0.0024	U	0.0029	U	0.0029	U
Carbon disulfide	~	~	0.0027	U	0.0024	U	0.0024	U	0.0026	U	0.0027	U	0.0027	U	0.0024	U	0.0029	U	0.0029	U
Carbon tetrachloride	0.76	7.1	0.0027	U	0.0024	U	0.0024	U	0.0026	U	0.0027	U	0.0027	U	0.0024	U	0.0029	U	0.0029	U
Chlorobenzene	4.5	100	0.0027	U	0.0024	U	0.0024	U	0.0026	U	0.0027	U	0.0027	U	0.0024	U	0.0029	U	0.0029	U
Chloroethane	~	~	0.0027	U	0.0024	U	0.0024	U	0.0026	U	0.0027	U	0.0027	U	0.0024	U	0.0029	U	0.0029	U
Chloroform	0.37	24	0.0027	U	0.0024	U	0.0024	U	0.0026	U	0.0027	U	0.0027	U	0.0024	U	0.0029	U	0.0029	U
Chloromethane	~	~	0.0027	U	0.0024	U	0.0024	U	0.0026	U	0.0027	U	0.0027	U	0.0024	U	0.0029	U	0.0029	U
cis-1,2-Dichloroethylene	0.19	41	0.0027	U	0.0024	U	0.0024	U	0.0026	U	0.0027	U	0.0027	U	0.0024	U	0.0029	U	0.0029	U
cis-1,3-Dichloropropylene	~	~	0.0027	U	0.0024	U	0.0024	U	0.0026	U	0.0027	U	0.0027	U	0.0024	U	0.0029	U	0.0029	U
Cyclohexane	~	~	0.0027	U	0.0024	U	0.0024	U	0.0026	U	0.0027	U	0.0027	U	0.0024	U	0.0029	U	0.0029	U
Dibromochloromethane	~	~	0.0027	U	0.0024	U	0.0024	U	0.0026	U	0.0027	U	0.0027	U	0.0024	U	0.0029	U	0.0029	U
Dibromomethane	~	~	0.0027	U	0.0024	U	0.0024	U	0.0026	U	0.0027	U	0.0027	U	0.0024	U	0.0029	U	0.0029	U
Dichlorodifluoromethane	~	~	0.0027	U	0.0024	U	0.0024	U	0.0026	U	0.0027	U	0.0027	U	0.0024	U	0.0029	U	0.0029	U
Ethyl Benzene	1	76	0.0027	U	0.0024	U	0.0024	U	0.0026	U	0.0027	U	0.0027	U	0.0024	U	0.0029	U	0.0029	U
Hexachlorobutadiene	~	~	0.0027	U	0.0024	U	0.0024	U	0.0026	U	0.0027	U	0.0027	U	0.0024	U	0.0029	U	0.0029	U
Isopropylbenzene	~	~	0.0027	U	0.0024	U	0.0024	U	0.0026	U	0.0027	U	0.0027	U	0.0024	U	0.0029	U	0.0029	U
Methyl acetate	~	~	0.0027	U	0.0024	U	0.0024	U	0.0026	U	0.0027	U	0.0027	U	0.0024	U	0.0029	U	0.0029	U
Methyl tert-butyl ether (MTBE)	0.10	100	0.0027	U	0.0024	U	0.0024	U	0.0026	U	0.0027	U	0.0027	U	0.0024	U	0.0029	U	0.0029	U
Methylcyclohexane	~	~	0.0027	U	0.0024	U	0.0024	U	0.0026	U	0.0027	U	0.0027	U	0.0024	U	0.0029	U	0.0029	U
Methylene chloride	0.05	81	0.0054	U	0.0049	U	0.0048	U	0.0053	U	0.0054	U	0.0054	U	0.0048	U	0.0059	U	0.0057	U
n-Butylbenzene	18	100	0.0027	UJ	0.0024	UJ	0.0024	UJ	0.0026	UJ	0.0027	UJ	0.0027	UJ	0.0024	UJ	0.0029	UJ	0.0029	UJ
n-Propylbenzene	5	100	0.0027	U	0.0024	U	0.0024	U	0.0026	U	0.0027	U	0.0027	U	0.0024	U	0.0029	U	0.0029	U
o-Xylene	~	~	0.0027	U	0.0024	U	0.0024	U	0.0026	U	0.0027	U	0.0027	U	0.0024	U	0.0029	U	0.0029	U
p- & m- Xylenes	~	~	0.0054	U	0.0049	U	0.0048	U	0.0053	U	0.0054	U	0.0054	U	0.0048	U	0.0059	U	0.0057	U
p-Isopropyltoluene	~	~	0.0027	U	0.0024	U	0.0024	U	0.0026	U	0.0027	U	0.0027	U	0.0024	U	0.0029	U	0.0029	U
sec-Butylbenzene	25	100	0.0027	U	0.0024	U	0.0024	U	0.0026	U	0.0027	U	0.0027	U	0.0024	U	0.0029	U	0.0029	U
Styrene	~	~	0.0027	U	0.0024	U	0.0024	U	0.0026	U	0.0027	U	0.0027	U	0.0024	U	0.0029	U	0.0029	U
tert-Butyl alcohol (TBA)	~	~	0.014	U	0.012	U	0.012	U	0.013	U	0.013	U	0.013	U	0.012	U	0.015	U	0.014	U
tert-Butylbenzene	11	100	0.0027	U	0.0024	U	0.0024	U	0.0026	U	0.0027	U	0.0027	U	0.0024	U	0.0029	U	0.0029	U
Tetrachloroethylene	1.3	18	0.0027	U	0.0024	U	0.0024	U	0.0026	U	0.0027	U	0.0027	U	0.0024	U	0.0029	U	0.0029	U
Toluene	0.7	100	0.0027	U	0.0024	U	0.0024	U	0.0026	U	0.0027	U	0.0027	U	0.0024	U	0.0029	U	0.0029	U
trans-1,2-Dichloroethylene	0.19	100	0.0027	U	0.0024	U	0.0024	U	0.0026	U	0.0027	U	0.0027	U	0.0024	U	0.0029	U	0.0029	U
trans-1,3-Dichloropropylene	~	~	0.0027	U	0.0024	U	0.0024	U	0.0026	U	0.0027	U	0.0027	U	0.0024	U	0.0029	U	0.0029	U
Trichloroethylene	0.47	6.4	0.0027	U	0.0024	U	0.0024	U	0.0026	U	**0.004**	J	0.0027	U	**0.0083**		**0.056**		**0.016**	
Trichlorofluoromethane	~	~	0.0027	U	0.0024	U	0.0024	U	0.0026	U	0.0027	U	0.0027	U	0.0024	U	0.0029	U	0.0029	U
Vinyl Chloride	0.03	0.48	0.0027	U	0.0024	U	0.0024	U	0.0026	U	0.0027	U	0.0027	U	0.0024	U	0.0029	U	0.0029	U
Xylenes, Total	0.26	100	0.0081	U	0.0073	U	0.0072	U	0.0079	U	0.0081	U	0.0081	U	0.0072	U	0.0088	U	0.0086	U

NOTES:

[Conc.] = Detected Concentration in Sample

Any Regulatory Exceedances are color coded by regulation:

[Conc.] = Exceedance of NYSDEC Part 375 UUSCO

[Conc.] = Exceedance of NYSDEC Part 375 RRSCO

Q = Laboratory Qualifiers:

~ = This indicates that no regulatory limit has been established for this analyte

U = Analyte not detected at or above the level indicated

D = Result is from an analysis that required a dilution

J* = Analyte detected at or above the MDL (method detection limit) but below the RL (Reporting

B = Analyte found in the analysis batch blank

NT = This indicates the analyte was not a target for this sample

R = Unreliable result; data is rejected or unusable. Analyte may or may not be present in the sar

J = Analyte is present. Reported value may be associated with a higher level of uncertainty than

J- = Analyte is present. Reported value may be biased low and associated with a higher level of u

J+ = Analyte is present. Reorted value may be biased high and associated with a higher level of u

UJ = Not detected, quantitation limit may be inaccurate or imprecise.

Table 4
VOCs in Soil Samples
2425 Atlantic Avenue, Brooklyn, NY

Sample ID Laboratory ID Sampling Date Sample Matrix	NYSDEC Part 375 Unrestricted Use Soil Cleanup Objectives	NYSDEC Part 375 Restricted Residential Use Soil Cleanup Objectives	SB-9 (0-2) 25J1851-01 10/30/2025 Soil		SB-9(6-8) 25J1851-04 10/30/2025 Soil		SB-9(8-10) 25J1851-05 10/30/2025 Soil		SB-10 (8-10) 25J1851-06 10/30/2025 Soil		SB-10 (10-12) 25J1851-07 10/30/2025 Soil		SB-10 (12-14) 25J1851-08 10/30/2025 Soil		SB-11(8-10) 25J1851-09 10/30/2025 Soil		SB-11 (10-12) 25J1851-10 10/30/2025 Soil		SB-11 (12-13) 25J1851-11 10/30/2025 Soil	
Compound			Result	Q	Result	Q	Result	Q	Result	Q	Result	Q	Result	Q	Result	Q	Result	Q	Result	Q
VOCs	**mg/Kg**	**mg/Kg**	mg/Kg		mg/Kg		mg/Kg		mg/Kg		mg/Kg		mg/Kg		mg/Kg		mg/Kg		mg/Kg	
Dilution Factor			1		1		1		1		1		1		1		1		1	
1,1,1,2-Tetrachloroethane	~	~	0.02	U	0.03	U	0.026	U	0.02	U	0.02	U	0.025	U	0.033	U	0.026	U	0.034	U
1,1,1-Trichloroethane	0.68	100	0.0049	U	0.0074	U	0.0065	U	0.0049	U	0.0051	U	0.0061	U	0.0082	U	0.0065	U	0.0084	U
1,1,2,2-Tetrachloroethane	~	~	0.0049	U	0.0074	U	0.0065	U	0.0049	U	0.0051	U	0.0061	U	0.62	U	0.0065	U	0.0084	U
1,1,2-Trichloro-1,2,2-trifluoroethane (Freon 113)	~	~	0.0049	U	0.0074	U	0.0065	U	0.0049	U	0.0051	U	0.0061	U	0.0082	U	0.0065	U	0.0084	U
1,1,2-Trichloroethane	~	~	0.0049	U	0.0074	U	0.0065	U	0.0049	U	0.0051	U	0.0061	U	0.0082	U	0.0065	U	0.0084	U
1,1-Dichloroethane	0.27	47	0.0049	U	0.0074	U	0.0065	U	0.0049	U	0.0051	U	0.0061	U	0.0082	U	0.0065	U	0.0084	U
1,1-Dichloroethylene	0.24	0.98	0.0049	U	0.0074	U	0.0065	U	0.0049	U	0.0051	U	0.0061	U	0.62	U	0.0065	U	0.0084	U
1,2,3-Trichlorobenzene	~	~	0.0049	U	0.0074	U	0.0065	U	0.0049	U	0.0051	U	0.0061	U	0.62	U	0.0065	U	0.0084	U
1,2,3-Trichloropropane	~	~	0.0049	U	0.0074	U	0.0065	U	0.0049	U	0.0051	U	0.0061	U	0.62	U	0.0065	U	0.0084	U
1,2,4-Trichlorobenzene	~	~	0.0049	U	0.0074	U	0.0065	U	0.0049	U	0.0051	U	0.0061	U	0.62	U	0.0065	U	0.0084	U
1,2,4-Trimethylbenzene	5.9	100	0.0049	U	0.0074	U	0.0065	U	0.0049	U	0.0051	U	0.0061	U	0.62	U	0.0065	U	0.0084	U
1,2-Dibromo-3-chloropropane	~	~	0.0049	U	0.0074	U	0.0065	U	0.0049	U	0.0051	U	0.0061	U	0.0082	U	0.0065	U	0.0084	U
1,2-Dibromoethane	~	~	0.0049	U	0.0074	U	0.0065	U	0.0049	U	0.0051	U	0.0061	U	0.62	U	0.0065	U	0.0084	U
1,2-Dichlorobenzene	1.1	100	0.0049	U	0.0074	U	0.0065	U	0.0049	U	0.0051	U	0.0061	U	0.0082	U	0.0065	U	0.0084	U
1,2-Dichloroethane	0.02	5.8	0.0049	U	0.0074	U	0.0065	U	0.0049	U	0.0051	U	0.0061	U	0.0082	U	0.0065	U	0.0084	U
1,2-Dichloropropane	~	~	0.0049	U	0.0074	U	0.0065	U	0.0049	U	0.0051	U	0.0061	U	0.62	U	0.0065	U	0.0084	U
1,3,5-Trimethylbenzene	3.1	100	0.0049	U	0.0074	U	0.0065	U	0.0049	U	0.0051	U	0.0061	U	0.62	U	0.0065	U	0.0084	U
1,3-Dichlorobenzene	2.6	38	0.0049	U	0.0074	U	0.0065	U	0.0049	U	0.0051	U	0.0061	U	0.62	U	0.0065	U	0.0084	U
1,4-Dichlorobenzene	1.8	24	0.025	U	0.037	U	0.032	U	0.025	U	0.025	U	0.031	U	0.041	U	0.032	U	0.042	U
1,4-Dioxane	0.1	5.7	0.025	U	0.037	U	0.032	U	0.025	U	0.025	U	0.031	U	0.041	U	0.032	U	0.042	U
2-Butanone	0.10	100	0.049	U	0.05	U	0.05	U	0.049	U	0.05	U	0.05	U	0.05	U	0.05	U	0.05	U
2-Hexanone	~	~	0.0049	U	0.0074	U	0.0065	U	0.0049	U	0.0051	U	0.0061	U	0.0082	U	0.0065	U	0.0084	U
4-Methyl-2-pentanone	~	~	0.02	U	0.03	U	0.026	U	0.02	U	0.02	U	0.025	U	0.033	U	0.0260	U	0.034	U
Acetone	0.03	100	0.0049	U	0.0074	U	0.0065	U	0.0049	U	0.0051	U	0.0061	U	**0.0089**		0.0065	U	0.0084	U
Acrolein	~	~	0.0049	U	0.0074	U	0.0065	U	0.0049	U	0.0051	U	0.0061	U	0.0082	U	0.0065	U	0.0084	U
Acrylonitrile	~	~	0.0049	U	0.0074	U	0.0065	U	0.0049	U	0.0051	U	0.0061	U	0.0082	U	0.0065	U	0.0084	U
Benzene	0.06	3.7	0.0049	U	0.0074	U	0.0065	U	0.0049	U	0.0051	U	0.0061	U	0.0082	U	0.0065	U	0.0084	U
Bromochloromethane	~	~	0.0049	U	0.0074	U	0.0065	U	0.0049	U	0.0051	U	0.0061	U	0.0082	U	0.0065	U	0.0084	U
Bromodichloromethane	~	~	0.0049	U	0.0074	U	0.0065	U	0.0049	U	0.0051	U	0.0061	U	0.0082	U	0.0065	U	0.0084	U
Bromoform	~	~	0.0049	U	0.0074	U	0.0065	U	0.0049	U	0.0051	U	0.0061	U	0.0082	U	0.0065	U	0.0084	U
Bromomethane	~	~	0.0049	U	0.0074	U	0.0065	U	0.0049	U	0.0051	U	0.0061	U	0.0082	U	0.0065	U	0.0084	U
Carbon disulfide	~	~	0.0049	U	0.0074	U	0.0065	U	0.0049	U	0.0051	U	0.0061	U	0.0082	U	0.0065	U	0.0084	U
Carbon tetrachloride	0.76	7.1	0.0049	U	0.0074	U	0.0065	U	0.0049	U	0.0051	U	0.0061	U	0.0082	U	0.0065	U	0.0084	U
Chlorobenzene	4.5	100	0.0049	U	0.0074	U	0.0065	U	0.0049	U	0.0051	U	0.0061	U	0.0082	U	0.0065	U	0.0084	U
Chloroethane	~	~	0.0049	U	0.0074	U	0.0065	U	0.0049	U	0.0051	U	0.0061	U	0.0082	U	0.0065	U	0.0084	U
Chloroform	0.37	24	0.0049	U	0.0074	U	0.0065	U	0.0049	U	0.0051	U	0.0061	U	0.0082	U	0.0065	U	0.0084	U
Chloromethane	~	~	0.0049	U	0.0074	U	0.0065	U	0.0049	U	0.0051	U	0.0061	U	0.0082	U	0.0065	U	0.0084	U
cis-1,2-Dichloroethylene	0.19	41	0.0049	U	0.0074	U	0.0065	U	0.0049	U	0.0051	U	0.0061	U	0.0082	U	0.0065	U	0.0084	U
cis-1,3-Dichloropropylene	~	~	0.0049	U	0.0074	U	0.0065	U	0.0049	U	0.0051	U	0.0061	U	0.0082	U	0.0065	U	0.0084	U
Cyclohexane	~	~	0.0049	U	0.0074	U	0.0065	U	0.0049	U	0.0051	U	0.0061	U	0.0082	U	0.0065	U	0.0084	U
Dibromochloromethane	~	~	0.0049	U	0.0074	U	0.0065	U	0.0049	U	0.0051	U	0.0061	U	0.0082	U	0.0065	U	0.0084	U
Dibromomethane	~	~	0.0049	U	0.0074	U	0.0065	U	0.0049	U	0.0051	U	0.0061	U	0.62	U	0.0065	U	0.0084	U
Dichlorodifluoromethane	~	~	0.0049	U	0.0074	U	0.0065	U	0.0049	U	0.0051	U	0.0061	U	0.62	U	0.0065	U	0.0084	U
Ethyl Benzene	1	76	0.0049	U	0.0074	U	0.0065	U	0.0049	U	0.0051	U	0.0061	U	0.0082	U	0.0065	U	0.0084	U
Hexachlorobutadiene	~	~	0.03	U	0.045	U	0.039	U	0.03	U	0.03	U	0.037	U	0.049	U	0.039	U	0.05	U
Isopropylbenzene	~	~	0.0099	U	0.015	U	0.013	U	0.0099	U	0.01	U	0.012	U	0.016	U	0.013	U	0.017	U
Methyl acetate	~	~	0.049	U	0.074	U	0.065	U	0.049	U	0.051	U	0.061	U	0.082	U	0.065	U	0.084	U
Methyl tert-butyl ether (MTBE)	0.10	100	0.0049	U	0.0074	U	0.0065	U	0.0049	U	0.0051	U	0.0061	U	0.0082	U	0.0065	U	0.0084	U
Methylcyclohexane	~	~	0.025	U	0.037	U	0.032	U	0.025	U	0.025	U	0.031	U	0.041	U	0.032	U	0.042	U
Methylene chloride	0.05	81	0.0049	U	0.0074	U	0.0065	U	0.0049	U	0.0051	U	0.0061	U	0.62	U	0.0065	U	0.0084	U
n-Butylbenzene	18	100	0.0049	U	0.0074	U	0.0065	U	0.0049	U	0.0051	U	0.0061	U	0.62	U	0.0065	U	0.0084	U
n-Propylbenzene	5	100	0.0049	U	0.0074	U	0.0065	U	0.0049	U	0.0051	U	0.0061	U	0.0082	U	0.0065	U	0.0084	U
o-Xylene	~	~	0.0049	U	0.0074	U	0.0065	U	0.0049	U	0.0051	U	0.0061	U	0.62	U	0.0065	U	0.0084	U
p- & m- Xylenes	~	~	0.0049	U	0.0074	U	0.0065	U	0.0049	U	0.0051	U	0.0061	U	0.62	U	0.0065	U	0.0084	U
p-Isopropyltoluene	~	~	0.0049	U	0.0074	U	0.0065	U	0.0049	U	0.0051	U	0.0061	U	0.0082	U	0.0065	U	0.0084	U
sec-Butylbenzene	25	100	0.099	U	0.15	U	0.130	U	0.099	U	0.1	U	0.12	U	0.16	U	0.13	U	0.17	U
Styrene	~	~	0.0049	U	0.0074	U	0.0065	U	0.0049	U	0.0051	U	0.0061	U	0.62	U	0.0065	U	0.0084	U
tert-Butyl alcohol (TBA)	~	~	0.0049	U	0.0074	U	0.0065	U	0.0049	U	0.0051	U	0.0061	U	0.0082	U	0.0065	U	0.0084	U
tert-Butylbenzene	11	100	0.0049	U	0.0074	U	0.0065	U	0.0049	U	0.0051	U	0.0061	U	**0.016**		0.0065	U	0.0084	U
Tetrachloroethylene	1.3	18	0.0049	U	0.0074	U	0.0065	U	0.0049	U	0.0051	U	0.0061	U	0.0082	U	0.0065	U	0.0084	U
Toluene	0.7	100	0.0049	U	0.0074	U	0.0065	U	0.0049	U	0.0051	U	0.0061	U	0.0082	U	0.0065	U	0.0084	U
trans-1,2-Dichloroethylene	0.19	100	0.0049	U	0.0074	U	0.0065	U	0.0049	U	0.0051	U	0.0061	U	0.0082	U	0.0065	U	0.0084	U
trans-1,3-Dichloropropylene	~	~	0.0099	U	0.0150	U	0.0130	U	0.0099	U	0.01	U	0.012	U	1.2	U	0.013	U	0.017	U
Trichloroethylene	0.47	6.4	0.0049	U	0.0074	U	0.0065	U	**1.6**		0.0051	U	0.0061	U	**1.2**		**0.017**		0.0084	U
Trichlorofluoromethane	~	~	0.0049	U	0.0074	U	0.0065	U	0.0049	U	0.0051	U	0.0061	U	0.0082	U	0.0065	U	0.0084	U
Vinyl Chloride	0.03	0.48	0.0049	U	0.0074	U	0.0065	U	0.0049	U	0.0051	U	0.0061	U	0.0082	U	0.0065	U	0.0084	U
Xylenes, Total	0.26	100	0.0049	U	0.0074	U	0.0065	U	0.0049	U	0.0051	U	0.0061	U	0.0082	U	0.0065	U	0.0084	U

NOTES:

[Conc.] = Detected Concentration in Sample

Any Regulatory Exceedances are color coded by regulation:

[Conc.] = Exceedance of NYSDEC Part 375 UUSCO

[Conc.] = Exceedance of NYSDEC Part 375 RRSCO

Q = Laboratory Qualifiers:

~ = This indicates that no regulatory limit has been established for this analyte

U = Analyte not detected at or above the level indicated

D = Result is from an analysis that required a dilution

J* = Analyte detected at or above the MDL (method detection limit) but below the RL (Reporting

B = Analyte found in the analysis batch blank

NT = This indicates the analyte was not a target for this sample

R = Unreliable result; data is rejected or unusable. Analyte may or may not be present in the sar

J = Analyte is present. Reported value may be associated with a higher level of uncertainty than

J- = Analyte is present. Reported value may be biased low and associated with a higher level of u

J+ = Analyte is present. Reorted value may be biased high and associated with a higher level of u

UJ = Not detected, quantitation limit may be inaccurate or imprecise.

Table 5
SVOCs in Soil Samples
2425 Atlantic Avenue, Brooklyn, NY

Sample ID Laboratory ID Sampling Date Sample Matrix	NYSDEC Part 375 Unrestricted Use Soil Cleanup Objectives	NYSDEC Part 375 Restricted Residential Use Soil Cleanup Objectives	SB-1 (0-2) 25F1387-01 6/20/2025 Soil		SB-1 (6-8) 25F1387-02 6/20/2025 Soil		SB-2 (8-10) 25F1387-03 6/20/2025 Soil		SB-2 (10-12) 25F1387-04 6/20/2025 Soil		SB-3 (8-10) 25F1387-05 6/20/2025 Soil		SB-3 (10-12) 25F1387-06 6/20/2025 Soil	
Compound			**Result**	**Q**	**Result**	**Q**	**Result**	**Q**	**Result**	**Q**	**Result**	**Q**	**Result**	**Q**
1,4-Dioxane	mg/Kg	mg/Kg												
Dilution Factor														
1,4-Dioxane	0.1	6	NT		NT		NT		NT		NT		NT	
SVOCs	mg/Kg	mg/Kg	mg/Kg		mg/Kg		mg/Kg		mg/Kg		mg/Kg		mg/Kg	
Dilution Factor			2		2		2		2		2		2	
1,1-Biphenyl	~	~	0.0485	U	0.0469	U	0.043	U	0.0425	U	0.0446	U	0.0419	U
1,2,4,5-Tetrachlorobenzene	~	~	0.0967	U	0.0935	U	0.0859	U	0.0848	U	0.089	U	0.0835	U
1,2,4-Trichlorobenzene	~	~	0.0485	U	0.0469	U	0.043	U	0.0425	U	0.0446	U	0.0419	U
1,2-Dichlorobenzene	1.1	100	0.0485	U	0.0469	U	0.043	U	0.0425	U	0.0446	U	0.0419	U
1,2-Diphenylhydrazine (as Azobenzene)	~	~	0.0485	U	0.0469	U	0.043	U	0.0425	U	0.0446	U	0.0419	U
1,3-Dichlorobenzene	2.6	38	0.0485	U	0.0469	U	0.043	U	0.0425	U	0.0446	U	0.0419	U
1,4-Dichlorobenzene	1.8	24	0.0485	U	0.0469	U	0.043	U	0.0425	U	0.0446	U	0.0419	U
2,3,4,6-Tetrachlorophenol	~	~	0.0967	U	0.0935	U	0.0859	U	0.0848	U	0.089	U	0.0835	U
2,4,5-Trichlorophenol	~	~	0.0485	U	0.0469	U	0.043	U	0.0425	U	0.0446	U	0.0419	U
2,4,6-Trichlorophenol	~	~	0.0485	U	0.0469	U	0.043	U	0.0425	U	0.0446	U	0.0419	U
2,4-Dichlorophenol	~	~	0.0485	U	0.0469	U	0.043	U	0.0425	U	0.0446	U	0.0419	U
2,4-Dimethylphenol	~	~	0.0485	U	0.0469	U	0.043	U	0.0425	U	0.0446	R	0.0419	U
2,4-Dinitrophenol	~	~	0.0967	U	0.0935	U	0.0859	U	0.0848	U	0.089	R	0.0835	U
2,4-Dinitrotoluene	~	~	0.0485	U	0.0469	U	0.043	U	0.0425	U	0.0446	U	0.0419	U
2,6-Dinitrotoluene	~	~	0.0485	U	0.0469	U	0.043	U	0.0425	U	0.0446	U	0.0419	U
2-Chloronaphthalene	~	~	0.0485	U	0.0469	U	0.043	U	0.0425	U	0.0446	U	0.0419	U
2-Chlorophenol	~	~	0.0485	U	0.0469	U	0.043	U	0.0425	U	0.0446	U	0.0419	U
2-Methylnaphthalene	~	~	0.0485	U	0.0469	U	0.043	U	0.0425	U	**0.0797**	JD	0.0419	U
2-Methylphenol	0.33	100	0.0485	U	0.0469	U	0.043	U	0.0425	U	0.0446	U	0.0419	U
2-Nitroaniline	~	~	0.0967	U	0.0935	U	0.0859	U	0.0848	U	0.089	R	0.0835	U
2-Nitrophenol	~	~	0.0485	U	0.0469	U	0.043	U	0.0425	U	0.0446	U	0.0419	U
3- & 4-Methylphenols	0.33	100	0.0485	U	0.0469	U	0.043	U	0.0425	U	0.0446	U	0.0419	U
3,3-Dichlorobenzidine	~	~	0.0485	U	0.0469	U	0.043	U	0.0425	U	0.0446	U	0.0419	U
3-Nitroaniline	~	~	0.0967	U	0.0935	U	0.0859	U	0.0848	U	0.089	U	0.0835	U
4,6-Dinitro-2-methylphenol	~	~	0.0967	U	0.0935	U	0.0859	U	0.0848	U	0.089	U	0.0835	U
4-Bromophenyl phenyl ether	~	~	0.0485	U	0.0469	U	0.043	U	0.0425	U	0.0446	U	0.0419	U
4-Chloro-3-methylphenol	~	~	0.0485	U	0.0469	U	0.043	U	0.0425	U	0.0446	U	0.0419	U
4-Chloroaniline	~	~	0.0485	U	0.0469	U	0.043	U	0.0425	U	0.0446	U	0.0419	U
4-Chlorophenyl phenyl ether	~	~	0.0485	U	0.0469	U	0.043	U	0.0425	U	0.0446	U	0.0419	U
4-Nitroaniline	~	~	0.0967	U	0.0935	U	0.0859	U	0.0848	U	0.089	U	0.0835	U
4-Nitrophenol	~	~	0.0967	U	0.0935	U	0.0859	U	0.0848	U	0.089	U	0.0835	U
Acenaphthene	20	100	0.0485	U	0.0469	U	0.043	U	0.0425	U	**0.175**	D	0.0419	U
Acenaphthylene	100	100	0.0485	U	0.0469	U	0.043	U	0.0425	U	**0.0605**	J*D	0.0419	U
Acetophenone	~	~	0.0485	U	0.0469	U	0.043	U	0.0425	U	0.0446	U	0.0419	U
Aniline	0.04	8.1	0.194	U	0.187	U	0.172	U	0.17	U	0.178	U	0.167	U
Anthracene	100	100	0.0485	U	0.0469	U	0.043	U	0.0425	U	**0.455**	D	0.0419	U
Atrazine	~	~	0.0485	U	0.0469	U	0.043	U	0.0425	U	0.0446	U	0.0419	U
Benzaldehyde	~	~	0.0485	U	0.0469	U	0.043	U	0.0425	U	0.0446	U	0.0419	U
Benzidine	~	~	0.194	U	0.187	U	0.172	U	0.17	U	0.178	U	0.167	U
Benzo(a)anthracene	1	1.4	0.0485	U	0.0469	U	**0.0584**	J*D	0.0425	U	**0.919**	JD	0.0419	U
Benzo(a)pyrene	1	1	0.0485	U	0.0469	U	**0.0549**	J*D	0.0425	U	**0.747**	JD	0.0419	U
Benzo(b)fluoranthene	1	1.4	0.0485	U	0.0469	U	**0.0508**	J*D	0.0425	U	**0.939**	JD	0.0419	U
Benzo(g,h,i)perylene	0.64	4.9	0.0485	U	0.0469	U	0.043	U	0.0425	U	**0.488**	JD	0.0419	U
Benzo(k)fluoranthene	0.8	4.9	0.0485	U	0.0469	U	**0.0522**	J*D	0.0425	U	**0.337**	JD	0.0419	U
Benzoic acid	~	~	0.0485	U	0.0469	U	0.043	U	0.0425	U	0.0446	U	0.0419	U
Benzyl alcohol	~	~	0.0485	U	0.0469	U	0.043	U	0.0425	U	0.0446	U	0.0419	U
Benzyl butyl phthalate	~	~	0.0485	U	0.0469	U	0.043	U	0.0425	U	0.0446	U	0.0419	U
Bis(2-chloroethoxy)methane	~	~	0.0485	U	0.0469	U	0.043	U	0.0425	U	0.0446	U	0.0419	U
Bis(2-chloroethyl)ether	~	~	0.0485	U	0.0469	U	0.043	U	0.0425	U	0.0446	U	0.0419	U
Bis(2-chloroisopropyl)ether	~	~	0.0485	U	0.0469	U	0.043	U	0.0425	U	0.0446	U	0.0419	U
Bis(2-ethylhexyl)phthalate	~	~	0.0485	U	0.0469	U	0.043	U	0.0425	U	0.0446	U	0.0419	U
Caprolactam	~	~	0.0967	U	0.0935	U	0.0859	U	0.0848	U	0.089	R	0.0835	U
Carbazole	~	~	0.0485	U	0.0469	U	0.043	U	0.0425	U	**0.159**	D	0.0419	U
Chrysene	1	4.9	0.0485	U	0.0469	U	**0.0645**	J*D	0.0425	U	**0.882**	JD	0.0419	U
Dibenzo(a,h)anthracene	0.33	0.33	0.0485	U	0.0469	U	0.043	U	0.0425	U	**0.105**	D	0.0419	U
Dibenzofuran	2.1	18	0.0485	U	0.0469	U	0.043	U	0.0425	U	**0.134**	D	0.0419	U
Diethyl phthalate	~	~	0.0485	U	0.0469	U	0.043	U	0.0425	U	0.0446	U	0.0419	U
Dimethyl phthalate	~	~	0.0485	U	0.0469	U	0.043	U	0.0425	U	0.0446	U	0.0419	U
Di-n-butyl phthalate	~	~	0.0485	U	0.0469	U	0.043	U	0.0425	U	0.0446	U	0.0419	U
Di-n-octyl phthalate	~	~	0.0485	U	0.0469	U	0.043	U	0.0425	U	0.0446	U	0.0419	U
Fluoranthene	85	100	0.0485	U	0.0469	U	**0.113**	D	0.0425	U	**2.17**	JD	0.0419	U
Fluorene	30	100	0.0485	U	0.0469	U	0.043	U	0.0425	U	**0.157**	D	0.0419	U
Hexachlorobenzene	0.33	0.33	0.0485	U	0.0469	U	0.043	U	0.0425	U	0.0446	U	0.0419	U
Hexachlorobutadiene	~	~	0.0485	U	0.0469	U	0.043	U	0.0425	U	0.0446	U	0.0419	U
Hexachlorocyclopentadiene	~	~	0.0485	U	0.0469	U	0.043	U	0.0425	U	0.0446	R	0.0419	U
Hexachloroethane	~	~	0.0485	U	0.0469	U	0.043	U	0.0425	U	0.0446	U	0.0419	U
Indeno(1,2,3-cd)pyrene	0.5	1.4	0.0485	U	0.0469	U	0.043	U	0.0425	U	**0.443**	JD	0.0419	U
Isophorone	~	~	0.0485	U	0.0469	U	0.043	U	0.0425	U	0.0446	U	0.0419	U
Naphthalene	12	100	0.0485	U	0.0469	U	0.043	U	0.0425	U	**0.108**	D	0.0419	U
Nitrobenzene	0.08	1.8	0.0485	U	0.0469	U	0.043	U	0.0425	U	0.0446	U	0.0419	U
N-Nitrosodimethylamine	~	~	0.0485	U	0.0469	U	0.043	U	0.0425	U	0.0446	U	0.0419	U
N-nitroso-di-n-propylamine	~	~	0.0485	U	0.0469	U	0.043	U	0.0425	U	0.0446	U	0.0419	U
N-Nitrosodiphenylamine	~	~	0.0485	U	0.0469	U	0.043	U	0.0425	U	0.0446	U	0.0419	U
Pentachlorophenol	0.8	1.3	0.0485	R	0.0469	R	0.043	R	0.0425	R	0.0446	R	0.0419	U
Phenanthrene	1.1	4.9	0.0485	U	0.0469	U	**0.068**	J*D	0.0425	U	**2.15**	D	0.0419	U
Phenol	0.33	100	0.0485	U	0.0469	U	0.043	U	0.0425	U	0.0446	U	0.0419	U
Pyrene	100	100	0.0485	U	0.0469	U	**0.101**	D	0.0425	U	**2.16**	JD	0.0419	U
Pyridine	~	~	0.194	U	0.187	U	0.172	U	0.17	U	0.178	U	0.167	U

NOTES:

[Conc.] = Detected Concentration in Sample

Any Regulatory Exceedances are color coded by regulation:

[Conc.] = Exceedance of NYSDEC Part 375 UUSCO

[Conc.] = Exceedance of NYSDEC Part 375 RRSCO

Q = Laboratory Qualifiers:

~ = This indicates that no regulatory limit has been established for this analyte

U = Analyte not detected at or above the level indicated

D = Result is from an analysis that required a dilution

J* = Analyte detected at or above the MDL (method detection limit) but below the RL (Reporting Limit) - data is estimated

B = Analyte found in the analysis batch blank

NT = This indicates the analyte was not a target for this sample

R = Unreliable result; data is rejected or unusable. Analyte may or may not be present in the sample. Supporting data or information is necessary to confirm the result.

J = Analyte is present. Reported value may be associated with a higher level of uncertainty than is normally expected with the analytical method.

J- = Analyte is present. Reported value may be biased low and associated with a higher level of uncertainty than is normally expected with the analytical method.

J+ = Analyte is present. Reorted value may be biased high and associated with a higher level of uncertainty than is normally expected with the analytical method.

UJ = Not detected, quantitation limit may be inaccurate or imprecise.

Table 5
SVOCs in Soil Samples
2425 Atlantic Avenue, Brooklyn, NY

Sample ID Laboratory ID Sampling Date Sample Matrix	NYSDEC Part 375 Unrestricted Use Soil Cleanup Objectives	NYSDEC Part 375 Restricted Residential Use Soil Cleanup Objectives	SB-4 (0-2) 25F1387-07 6/20/2025 Soil		SB-4 (6-8) 25F1387-08 6/20/2025 Soil		SB-5 (0-2) 25F1387-09 6/20/2025 Soil		SB-5 (6-8) 25F1387-10 6/20/2025 Soil		SB-6 (8-10) 25F1387-11 6/20/2025 Soil		SB-6 (10-12) 25F1387-12 6/20/2025 Soil	
Compound			**Result**	**Q**	**Result**	**Q**	**Result**	**Q**	**Result**	**Q**	**Result**	**Q**	**Result**	**Q**
1,4-Dioxane	mg/Kg	mg/Kg												
Dilution Factor														
1,4-Dioxane	0.1	6	NT		NT		NT		NT		NT		NT	
SVOCs	mg/Kg	mg/Kg	mg/Kg		mg/Kg		mg/Kg		mg/Kg		mg/Kg		mg/Kg	
Dilution Factor			2		2		2		2		2		2	
1,1-Biphenyl	~	~	0.0459	U	0.0434	U	0.0445	U	0.0488	U	0.0425	U	0.0426	U
1,2,4,5-Tetrachlorobenzene	~	~	0.0916	U	0.0866	U	0.0889	U	0.0973	U	0.0847	U	0.085	U
1,2,4-Trichlorobenzene	~	~	0.0459	U	0.0434	U	0.0445	U	0.0488	U	0.0425	U	0.0426	U
1,2-Dichlorobenzene	1.1	100	0.0459	U	0.0434	U	0.0445	U	0.0488	U	0.0425	U	0.0426	U
1,2-Diphenylhydrazine (as Azobenzene)	~	~	0.0459	U	0.0434	U	0.0445	U	0.0488	U	0.0425	U	0.0426	U
1,3-Dichlorobenzene	2.6	38	0.0459	U	0.0434	U	0.0445	U	0.0488	U	0.0425	U	0.0426	U
1,4-Dichlorobenzene	1.8	24	0.0459	U	0.0434	U	0.0445	U	0.0488	U	0.0425	U	0.0426	U
2,3,4,6-Tetrachlorophenol	~	~	0.0916	U	0.0866	U	0.0889	U	0.0973	U	0.0847	U	0.085	U
2,4,5-Trichlorophenol	~	~	0.0459	U	0.0434	U	0.0445	U	0.0488	U	0.0425	U	0.0426	U
2,4,6-Trichlorophenol	~	~	0.0459	U	0.0434	U	0.0445	U	0.0488	U	0.0425	U	0.0426	U
2,4-Dichlorophenol	~	~	0.0459	U	0.0434	U	0.0445	U	0.0488	U	0.0425	U	0.0426	U
2,4-Dimethylphenol	~	~	0.0459	U	0.0434	U	0.0445	U	0.0488	U	0.0425	U	0.0426	U
2,4-Dinitrophenol	~	~	0.0916	U	0.0866	U	0.0889	U	0.0973	U	0.0847	U	0.085	U
2,4-Dinitrotoluene	~	~	0.0459	U	0.0434	U	0.0445	U	0.0488	U	0.0425	U	0.0426	U
2,6-Dinitrotoluene	~	~	0.0459	U	0.0434	U	0.0445	U	0.0488	U	0.0425	U	0.0426	U
2-Chloronaphthalene	~	~	0.0459	U	0.0434	U	0.0445	U	0.0488	U	0.0425	U	0.0426	U
2-Chlorophenol	~	~	0.0459	U	0.0434	U	0.0445	U	0.0488	U	0.0425	U	0.0426	U
2-Methylnaphthalene	~	~	0.0459	U	0.0434	U	0.0445	U	0.0488	U	0.0425	U	0.0426	U
2-Methylphenol	0.33	100	0.0459	U	0.0434	U	0.0445	U	0.0488	U	0.0425	U	0.0426	U
2-Nitroaniline	~	~	0.0916	U	0.0866	U	0.0889	U	0.0973	U	0.0847	U	0.085	U
2-Nitrophenol	~	~	0.0459	U	0.0434	U	0.0445	U	0.0488	U	0.0425	U	0.0426	U
3- & 4-Methylphenols	0.33	100	0.0459	U	0.0434	U	0.0445	U	0.0488	U	0.0425	U	0.0426	U
3,3-Dichlorobenzidine	~	~	0.0459	U	0.0434	U	0.0445	U	0.0488	U	0.0425	U	0.0426	U
3-Nitroaniline	~	~	0.0916	U	0.0866	U	0.0889	U	0.0973	U	0.0847	U	0.085	U
4,6-Dinitro-2-methylphenol	~	~	0.0916	U	0.0866	U	0.0889	U	0.0973	U	0.0847	U	0.085	U
4-Bromophenyl phenyl ether	~	~	0.0459	U	0.0434	U	0.0445	U	0.0488	U	0.0425	U	0.0426	U
4-Chloro-3-methylphenol	~	~	0.0459	U	0.0434	U	0.0445	U	0.0488	U	0.0425	U	0.0426	U
4-Chloroaniline	~	~	0.0459	U	0.0434	U	0.0445	U	0.0488	U	0.0425	U	0.0426	U
4-Chlorophenyl phenyl ether	~	~	0.0459	U	0.0434	U	0.0445	U	0.0488	U	0.0425	U	0.0426	U
4-Nitroaniline	~	~	0.0916	U	0.0866	U	0.0889	U	0.0973	U	0.0847	U	0.085	U
4-Nitrophenol	~	~	0.0916	U	0.0866	U	0.0889	U	0.0973	U	0.0847	U	0.085	U
Acenaphthene	20	100	0.0459	U	0.0434	U	0.0445	U	0.0488	U	0.0425	U	0.0426	U
Acenaphthylene	100	100	0.0459	U	0.0434	U	0.0445	U	0.0488	U	0.0425	U	0.0426	U
Acetophenone	~	~	0.0459	U	0.0434	U	0.0445	U	0.0488	U	0.0425	U	0.0426	U
Aniline	0.04	8.1	0.183	U	0.174	U	0.178	U	0.195	U	0.17	U	0.17	U
Anthracene	100	100	0.0459	U	0.0434	U	**0.105**	D	0.0488	U	0.0425	U	0.0426	U
Atrazine	~	~	0.0459	U	0.0434	U	0.0445	U	0.0488	U	0.0425	U	0.0426	U
Benzaldehyde	~	~	0.0459	U	0.0434	U	0.0445	U	0.0488	U	0.0425	U	0.0426	U
Benzidine	~	~	0.183	U	0.174	U	0.178	U	0.195	U	0.17	U	0.17	U
Benzo(a)anthracene	1	1.4	0.0459	U	0.0434	U	**0.397**	D	0.0488	U	0.0425	U	**0.0605**	JD
Benzo(a)pyrene	1	1	0.0459	U	0.0434	U	**0.35**	D	0.0488	U	0.0425	U	**0.051**	JD
Benzo(b)fluoranthene	1	1.4	0.0459	U	0.0434	U	**0.458**	D	0.0488	U	0.0425	U	**0.0741**	JD
Benzo(g,h,i)perylene	0.64	4.9	0.0459	U	0.0434	U	**0.247**	D	0.0488	U	0.0425	U	0.0426	U
Benzo(k)fluoranthene	0.8	4.9	0.0459	U	0.0434	U	**0.168**	D	0.0488	U	0.0425	U	**0.07**	JD
Benzoic acid	~	~	0.0459	U	0.0434	U	0.0445	U	0.0488	U	0.0425	U	0.0426	U
Benzyl alcohol	~	~	0.0459	U	0.0434	U	0.0445	U	0.0488	U	0.0425	U	0.0426	U
Benzyl butyl phthalate	~	~	0.0459	U	0.0434	U	0.0445	U	0.0488	U	0.0425	U	0.0426	U
Bis(2-chloroethoxy)methane	~	~	0.0459	U	0.0434	U	0.0445	U	0.0488	U	0.0425	U	0.0426	U
Bis(2-chloroethyl)ether	~	~	0.0459	U	0.0434	U	0.0445	U	0.0488	U	0.0425	U	0.0426	U
Bis(2-chloroisopropyl)ether	~	~	0.0459	U	0.0434	U	0.0445	U	0.0488	U	0.0425	U	0.0426	U
Bis(2-ethylhexyl)phthalate	~	~	0.0459	U	0.0434	U	**0.612**	D	0.0488	U	0.0425	U	0.0426	U
Caprolactam	~	~	0.0916	U	0.0866	U	0.0889	U	0.0973	U	0.0847	U	0.085	U
Carbazole	~	~	0.0459	U	0.0434	U	0.0445	U	0.0488	U	0.0425	U	0.0426	U
Chrysene	1	4.9	0.0459	U	0.0434	U	**0.386**	D	0.0488	U	0.0425	U	**0.0598**	JD
Dibenzo(a,h)anthracene	0.33	0.33	0.0459	U	0.0434	U	**0.0561**	J*D	0.0488	U	0.0425	U	0.0426	U
Dibenzofuran	2.1	18	0.0459	U	0.0434	U	0.0445	U	0.0488	U	0.0425	U	0.0426	U
Diethyl phthalate	~	~	0.0459	U	0.0434	U	0.0445	U	0.0488	U	0.0425	U	0.0426	U
Dimethyl phthalate	~	~	0.0459	U	0.0434	U	0.0445	U	0.0488	U	0.0425	U	0.0426	U
Di-n-butyl phthalate	~	~	0.0459	U	0.0434	U	0.0445	U	0.0488	U	0.0425	U	**0.0951**	D
Di-n-octyl phthalate	~	~	0.0459	U	0.0434	U	0.0445	U	0.0488	U	0.0425	U	0.0426	U
Fluoranthene	85	100	0.0459	U	0.0434	U	**0.643**	D	0.0488	U	0.0425	U	**0.0836**	J*D
Fluorene	30	100	0.0459	U	0.0434	U	0.0445	U	0.0488	U	0.0425	U	0.0426	U
Hexachlorobenzene	0.33	0.33	0.0459	U	0.0434	U	0.0445	U	0.0488	U	0.0425	U	0.0426	U
Hexachlorobutadiene	~	~	0.0459	U	0.0434	U	0.0445	U	0.0488	U	0.0425	U	0.0426	U
Hexachlorocyclopentadiene	~	~	0.0459	U	0.0434	U	0.0445	U	0.0488	U	0.0425	U	0.0426	U
Hexachloroethane	~	~	0.0459	U	0.0434	U	0.0445	U	0.0488	U	0.0425	U	0.0426	U
Indeno(1,2,3-cd)pyrene	0.5	1.4	0.0459	U	0.0434	U	**0.202**	D	0.0488	U	0.0425	U	0.0426	U
Isophorone	~	~	0.0459	U	0.0434	U	0.0445	U	0.0488	U	0.0425	U	0.0426	U
Naphthalene	12	100	0.0459	U	0.0434	U	0.0445	U	0.0488	U	0.0425	U	0.0426	U
Nitrobenzene	0.08	1.8	0.0459	U	0.0434	U	0.0445	U	0.0488	U	0.0425	U	0.0426	U
N-Nitrosodimethylamine	~	~	0.0459	U	0.0434	U	0.0445	U	0.0488	U	0.0425	U	0.0426	U
N-nitroso-di-n-propylamine	~	~	0.0459	U	0.0434	U	0.0445	U	0.0488	U	0.0425	U	0.0426	U
N-Nitrosodiphenylamine	~	~	0.0459	U	0.0434	U	0.0445	U	0.0488	U	0.0425	U	0.0426	U
Pentachlorophenol	0.8	1.3	0.0459	U	0.0434	U	0.0445	U	0.0488	U	0.0425	U	0.0426	U
Phenanthrene	1.1	4.9	0.0459	U	0.0434	U	**0.46**	D	0.0488	U	0.0425	U	0.0426	U
Phenol	0.33	100	0.0459	U	0.0434	U	0.0445	U	0.0488	U	0.0425	U	0.0426	U
Pyrene	100	100	0.0459	U	0.0434	U	**0.874**	D	0.0488	U	0.0425	U	**0.0945**	D
Pyridine	~	~	0.183	U	0.174	U	0.178	U	0.195	U	0.17	U	0.17	U

NOTES:

[Conc.] = Detected Concentration in Sample

Any Regulatory Exceedances are color coded by regulation:

[Conc.] = Exceedance of NYSDEC Part 375 UUSCO

[Conc.] = Exceedance of NYSDEC Part 375 RRSCO

Q = Laboratory Qualifiers:

~ = This indicates that no regulatory limit has been established for this analyte

U = Analyte not detected at or above the level indicated

D = Result is from an analysis that required a dilution

J* = Analyte detected at or above the MDL (method detection limit) but below the RL (

B = Analyte found in the analysis batch blank

NT = This indicates the analyte was not a target for this sample

R = Unreliable result; data is rejected or unusable. Analyte may or may not be present

J = Analyte is present. Reported value may be associated with a higher level of uncerta

J- = Analyte is present. Reported value may be biased low and associated with a higher

J+ = Analyte is present. Reorted value may be biased high and associated with a higher

UJ = Not detected, quantitation limit may be inaccurate or imprecise.

Table 5
SVOCs in Soil Samples
2425 Atlantic Avenue, Brooklyn, NY

Sample ID Laboratory ID Sampling Date Sample Matrix	NYSDEC Part 375 Unrestricted Use Soil Cleanup Objectives	NYSDEC Part 375 Restricted Residential Use Soil Cleanup Objectives	SB-7 (8-10) 25F1387-13 6/20/2025 Soil		SB-7 (10-12) 25F1387-14 6/20/2025 Soil		SB-8 (8-10) 25F1387-15 6/20/2025 Soil		SB-8 (10-12) 25F1387-16 6/20/2025 Soil		DUP-1 25F1387-17 6/20/2025 Soil	
Compound			**Result**	**Q**	**Result**	**Q**	**Result**	**Q**	**Result**	**Q**	**Result**	**Q**
1,4-Dioxane	mg/Kg	mg/Kg							mg/Kg			
Dilution Factor									1			
1,4-Dioxane	0.1	6	NT		NT		NT		0.0192	U	NT	
SVOCs	mg/Kg	mg/Kg	mg/Kg		mg/Kg		mg/Kg		mg/Kg		mg/Kg	
Dilution Factor			2		2		2		2		2	
1,1-Biphenyl	~	~	0.0417	U	0.0432	U	0.044	U	0.0454	U	0.044	U
1,2,4,5-Tetrachlorobenzene	~	~	0.0833	U	0.0863	U	0.0878	U	0.0905	U	0.0878	U
1,2,4-Trichlorobenzene	~	~	0.0417	U	0.0432	U	0.044	U	0.0454	U	0.044	U
1,2-Dichlorobenzene	1.1	100	0.0417	U	0.0432	U	0.044	U	0.0454	U	0.044	U
1,2-Diphenylhydrazine (as Azobenzene)	~	~	0.0417	U	0.0432	U	0.044	U	0.0454	U	0.044	U
1,3-Dichlorobenzene	2.6	38	0.0417	U	0.0432	U	0.044	U	0.0454	U	0.044	U
1,4-Dichlorobenzene	1.8	24	0.0417	U	0.0432	U	0.044	U	0.0454	U	0.044	U
2,3,4,6-Tetrachlorophenol	~	~	0.0833	R	0.0863	U	0.0878	U	0.0905	U	0.0878	U
2,4,5-Trichlorophenol	~	~	0.0417	R	0.0432	U	0.044	U	0.0454	U	0.044	U
2,4,6-Trichlorophenol	~	~	0.0417	R	0.0432	U	0.044	U	0.0454	U	0.044	U
2,4-Dichlorophenol	~	~	0.0417	R	0.0432	U	0.044	U	0.0454	U	0.044	U
2,4-Dimethylphenol	~	~	0.0417	R	0.0432	U	0.044	U	0.0454	U	0.044	U
2,4-Dinitrophenol	~	~	0.0833	R	0.0863	U	0.0878	U	0.0905	U	0.0878	U
2,4-Dinitrotoluene	~	~	0.0417	U	0.0432	U	0.044	U	0.0454	U	0.044	U
2,6-Dinitrotoluene	~	~	0.0417	U	0.0432	U	0.044	U	0.0454	U	0.044	U
2-Chloronaphthalene	~	~	0.0417	U	0.0432	U	0.044	U	0.0454	U	0.044	U
2-Chlorophenol	~	~	0.0417	R	0.0432	U	0.044	U	0.0454	U	0.044	U
2-Methylnaphthalene	~	~	0.0417	U	0.0432	U	0.044	U	0.0454	U	0.044	U
2-Methylphenol	0.33	100	0.0417	R	0.0432	U	0.044	U	0.0454	U	0.044	U
2-Nitroaniline	~	~	0.0833	U	0.0863	U	0.0878	U	0.0905	U	0.0878	U
2-Nitrophenol	~	~	0.0417	R	0.0432	U	0.044	U	0.0454	U	0.044	U
3- & 4-Methylphenols	0.33	100	0.0417	R	0.0432	U	0.044	U	0.0454	U	0.044	U
3,3-Dichlorobenzidine	~	~	0.0417	U	0.0432	U	0.044	U	0.0454	U	0.044	U
3-Nitroaniline	~	~	0.0833	U	0.0863	U	0.0878	U	0.0905	U	0.0878	U
4,6-Dinitro-2-methylphenol	~	~	0.0833	R	0.0863	U	0.0878	U	0.0905	U	0.0878	U
4-Bromophenyl phenyl ether	~	~	0.0417	U	0.0432	U	0.044	U	0.0454	U	0.044	U
4-Chloro-3-methylphenol	~	~	0.0417	R	0.0432	U	0.044	U	0.0454	U	0.044	U
4-Chloroaniline	~	~	0.0417	U	0.0432	U	0.044	U	0.0454	U	0.044	U
4-Chlorophenyl phenyl ether	~	~	0.0417	U	0.0432	U	0.044	U	0.0454	U	0.044	U
4-Nitroaniline	~	~	0.0833	U	0.0863	U	0.0878	U	0.0905	U	0.0878	U
4-Nitrophenol	~	~	0.0833	R	0.0863	U	0.0878	U	0.0905	U	0.0878	U
Acenaphthene	20	100	0.0417	U	0.0432	U	0.044	U	0.0454	U	0.044	U
Acenaphthylene	100	100	0.0417	U	0.0432	U	0.044	U	0.0454	U	0.044	U
Acetophenone	~	~	0.0417	U	0.0432	U	0.044	U	0.0454	U	0.044	U
Aniline	0.04	8.1	0.167	U	0.173	U	0.176	U	0.181	U	0.176	U
Anthracene	100	100	0.0417	U	0.0432	U	0.044	U	0.0454	U	0.044	U
Atrazine	~	~	0.0417	U	0.0432	U	0.044	U	0.0454	U	0.044	U
Benzaldehyde	~	~	0.0417	U	0.0432	U	0.044	U	0.0454	U	0.044	U
Benzidine	~	~	0.167	U	0.173	U	0.176	U	0.181	U	0.176	U
Benzo(a)anthracene	1	1.4	0.0417	U	0.0432	U	0.044	U	0.0454	U	**0.185**	JD
Benzo(a)pyrene	1	1	0.0417	U	0.0432	U	0.044	U	0.0454	U	**0.165**	JD
Benzo(b)fluoranthene	1	1.4	0.0417	U	0.0432	U	0.044	U	0.0454	U	**0.234**	JD
Benzo(g,h,i)perylene	0.64	4.9	0.0417	U	0.0432	U	0.044	U	0.0454	U	**0.118**	JD
Benzo(k)fluoranthene	0.8	4.9	0.0417	U	0.0432	U	0.044	U	0.0454	U	**0.087**	JD
Benzoic acid	~	~	0.0417	U	0.0432	U	0.044	U	0.0454	U	0.044	U
Benzyl alcohol	~	~	0.0417	U	0.0432	U	0.044	U	0.0454	U	0.044	U
Benzyl butyl phthalate	~	~	**0.0759**	JD	0.0432	U	0.044	U	0.0454	U	0.044	U
Bis(2-chloroethoxy)methane	~	~	0.0417	U	0.0432	U	0.044	U	0.0454	U	0.044	U
Bis(2-chloroethyl)ether	~	~	0.0417	U	0.0432	U	0.044	U	0.0454	U	0.044	U
Bis(2-chloroisopropyl)ether	~	~	0.0417	U	0.0432	U	0.044	U	0.0454	U	0.044	U
Bis(2-ethylhexyl)phthalate	~	~	**2.1**	D	0.0432	U	0.044	U	0.0454	U	0.044	U
Caprolactam	~	~	0.0833	U	0.0863	U	0.0878	U	0.0905	U	0.0878	U
Carbazole	~	~	0.0417	U	0.0432	U	0.044	U	0.0454	U	0.044	U
Chrysene	1	4.9	0.0417	U	0.0432	U	0.044	U	0.0454	U	**0.173**	JD
Dibenzo(a,h)anthracene	0.33	0.33	0.0417	U	0.0432	U	0.044	U	0.0454	U	0.044	U
Dibenzofuran	2.1	18	0.0417	U	0.0432	U	0.044	U	0.0454	U	0.044	U
Diethyl phthalate	~	~	0.0417	U	0.0432	U	0.044	U	0.0454	U	0.044	U
Dimethyl phthalate	~	~	0.0417	U	0.0432	U	0.044	U	0.0454	U	0.044	U
Di-n-butyl phthalate	~	~	**0.125**	J	0.0432	U	0.044	U	0.0454	U	0.044	U
Di-n-octyl phthalate	~	~	**0.107**	D	0.0432	U	0.044	U	0.0454	U	0.044	U
Fluoranthene	85	100	0.0417	U	0.0432	U	0.044	U	0.0454	U	**0.23**	JD
Fluorene	30	100	0.0417	U	0.0432	U	0.044	U	0.0454	U	0.044	U
Hexachlorobenzene	0.33	0.33	0.0417	U	0.0432	U	0.044	U	0.0454	U	0.044	U
Hexachlorobutadiene	~	~	0.0417	U	0.0432	U	0.044	U	0.0454	U	0.044	U
Hexachlorocyclopentadiene	~	~	0.0417	U	0.0432	U	0.044	U	0.0454	U	0.044	U
Hexachloroethane	~	~	0.0417	U	0.0432	U	0.044	U	0.0454	U	0.044	U
Indeno(1,2,3-cd)pyrene	0.5	1.4	0.0417	U	0.0432	U	0.044	U	0.0454	U	**0.111**	JD
Isophorone	~	~	0.0417	U	0.0432	U	0.044	U	0.0454	U	0.044	U
Naphthalene	12	100	0.0417	U	0.0432	U	0.044	U	0.0454	U	0.044	U
Nitrobenzene	0.08	1.8	0.0417	U	0.0432	U	0.044	U	0.0454	U	0.044	U
N-Nitrosodimethylamine	~	~	0.0417	U	0.0432	U	0.044	U	0.0454	U	0.044	U
N-nitroso-di-n-propylamine	~	~	0.0417	U	0.0432	U	0.044	U	0.0454	U	0.044	U
N-Nitrosodiphenylamine	~	~	0.0417	U	0.0432	U	0.044	U	0.0454	U	0.044	U
Pentachlorophenol	0.8	1.3	0.0417	R	0.0432	U	0.044	U	0.0454	U	0.044	U
Phenanthrene	1.1	4.9	0.0417	U	0.0432	U	0.044	U	0.0454	U	0.044	U
Phenol	0.33	100	0.0417	R	0.0432	U	0.044	U	0.0454	U	0.044	U
Pyrene	100	100	0.0417	U	0.0432	U	0.044	U	0.0454	U	**0.305**	JD
Pyridine	~	~	0.167	U	0.173	U	0.176	U	0.181	U	0.176	U

NOTES:

[Conc.] = Detected Concentration in Sample

Any Regulatory Exceedances are color coded by regulation:

[Conc.] = Exceedance of NYSDEC Part 375 UUSCO

[Conc.] = Exceedance of NYSDEC Part 375 RRSCO

Q = Laboratory Qualifiers:

~ = This indicates that no regulatory limit has been established for this analyte

U = Analyte not detected at or above the level indicated

D = Result is from an analysis that required a dilution

J* = Analyte detected at or above the MDL (method detection limit) but below the RL (

B = Analyte found in the analysis batch blank

NT = This indicates the analyte was not a target for this sample

R = Unreliable result; data is rejected or unusable. Analyte may or may not be present

J = Analyte is present. Reported value may be associated with a higher level of uncerta

J- = Analyte is present. Reported value may be biased low and associated with a higher

J+ = Analyte is present. Reorted value may be biased high and associated with a higher

UJ = Not detected, quantitation limit may be inaccurate or imprecise.

Table 6
Pesticides & PCBs in Soil Samples
2425 Atlantic Avenue, Brooklyn, NY

Sample ID Laboratory ID Sampling Date Sample Matrix	NYSDEC Part 375 Unrestricted Use Soil Cleanup Objectives	NYSDEC Part 375 Restricted Residential Use Soil Cleanup Objectives	SB-1 (0-2) 25F1387-01 6/20/2025 Soil		SB-1 (6-8) 25F1387-02 6/20/2025 Soil		SB-2 (8-10) 25F1387-03 6/20/2025 Soil		SB-2 (10-12) 25F1387-04 6/20/2025 Soil		SB-3 (8-10) 25F1387-05 6/20/2025 Soil		SB-3 (10-12) 25F1387-06 6/20/2025 Soil		SB-4 (0-2) 25F1387-07 6/20/2025 Soil		SB-4 (6-8) 25F1387-08 6/20/2025 Soil		SB-5 (0-2) 25F1387-09 6/20/2025 Soil	
Compound			**Result**	**Q**	**Result**	**Q**	**Result**	**Q**	**Result**	**Q**	**Result**	**Q**	**Result**	**Q**	**Result**	**Q**	**Result**	**Q**	**Result**	**Q**
Pesticides	mg/Kg	mg/Kg	mg/Kg		mg/Kg		mg/Kg		mg/Kg		mg/Kg		mg/Kg		mg/Kg		mg/Kg		mg/Kg	
Dilution Factor			5		5		5		5		5		5		5		5		5	
4,4'-DDD	0.0033	5	0.00187	U	0.00181	U	0.00166	U	0.00163	U	0.00172	U	0.00161	U	NT		NT		0.00176	U
4,4'-DDD [2C]	0.0033	5	NT		NT		NT		NT		NT		NT		**0.00199**	JN	0.00168	U	NT	
4,4'-DDE	0.0033	3.4	0.00187	U	0.00181	U	0.00166	U	0.00163	U	0.00172	U	0.00161	U	0.00177	U	0.00168	U	0.00176	U
4,4'-DDT	0.0033	3.8	0.00187	U	0.00181	U	0.00166	U	0.00163	U	0.00172	U	0.00161	U	0.00177	U	0.00168	U	**0.00847**	D
Aldrin	0.0048	0.044	0.00187	U	0.00181	U	0.00166	U	0.00163	U	0.00172	U	0.00161	U	0.00177	U	0.00168	U	0.00176	U
alpha-BHC	0.02	0.18	0.00187	U	0.00181	U	0.00166	U	0.00163	U	0.00172	U	0.00161	U	0.00177	U	0.00168	U	0.00176	U
alpha-Chlordane	0.014	0.65	0.00187	U	0.00181	U	0.00166	U	0.00163	U	0.00172	U	0.00161	U	0.00177	U	0.00168	U	**0.0249**	D
beta-BHC	0.021	0.18	0.00187	U	0.00181	U	0.00166	U	0.00163	U	0.00172	U	0.00161	U	0.00177	U	0.00168	U	0.00176	U
delta-BHC	0.04	100	0.00187	U	0.00181	U	0.00166	U	0.00163	U	0.00172	U	0.00161	U	0.00177	U	0.00168	U	0.00176	U
Dieldrin	0.005	0.075	0.00187	U	0.00181	U	0.00166	U	0.00163	U	0.00172	U	0.00161	U	0.00177	U	0.00168	U	**0.0121**	D
Endosulfan I	4.3	35	0.00187	U	0.00181	U	0.00166	U	0.00163	U	0.00172	U	0.00161	U	0.00177	U	0.00168	U	0.00176	U
Endosulfan II	4.3	35	0.00187	U	0.00181	U	0.00166	U	0.00163	U	0.00172	U	0.00161	U	0.00177	U	0.00168	U	0.00176	U
Endosulfan sulfate	4.3	35	0.00187	U	0.00181	U	0.00166	U	0.00163	U	0.00172	U	0.00161	U	0.00177	U	0.00168	U	0.00176	U
Endrin	0.014	5.3	0.00187	U	0.00181	U	0.00166	U	0.00163	U	0.00172	U	0.00161	U	0.00177	U	0.00168	U	0.00176	U
gamma-BHC (Lindane)	0.025	1.3	0.00187	U	0.00181	U	0.00166	U	0.00163	U	0.00172	U	0.00161	U	0.00177	U	0.00168	U	0.00176	U
Heptachlor	0.013	0.53	0.00187	U	0.00181	U	0.00166	U	0.00163	U	0.00172	U	0.00161	U	0.00177	U	0.00168	U	**0.00222**	D
PCBs	mg/Kg	mg/Kg	mg/Kg		mg/Kg		mg/Kg		mg/Kg		mg/Kg		mg/Kg		mg/Kg		mg/Kg		mg/Kg	
Dilution Factor			1		1		1		1		1		1		1		1		1	
Aroclor 1016	~	~	0.0189	U	0.0183	U	0.0168	U	0.0165	U	0.0173	U	0.0163	U	0.0178	U	0.017	U	0.0178	U
Aroclor 1221	~	~	0.0189	U	0.0183	U	0.0168	U	0.0165	U	0.0173	U	0.0163	U	0.0178	U	0.017	U	0.0178	U
Aroclor 1232	~	~	0.0189	U	0.0183	U	0.0168	U	0.0165	U	0.0173	U	0.0163	U	0.0178	U	0.017	U	0.0178	U
Aroclor 1242	~	~	0.0189	U	0.0183	U	0.0168	U	0.0165	U	0.0173	U	0.0163	U	0.0178	U	0.017	U	0.0178	U
Aroclor 1248	~	~	0.0189	U	0.0183	U	0.0168	U	0.0165	U	0.0173	U	0.0163	U	0.0178	U	0.017	U	0.0178	U
Aroclor 1254	~	~	0.0189	U	0.0183	U	0.0168	U	0.0165	U	0.0173	U	0.0163	U	0.0178	U	0.017	U	**0.0297**	
Aroclor 1260	~	~	0.0189	U	0.0183	U	0.0168	U	0.0165	U	0.0173	U	0.0163	U	0.0178	U	0.017	U	**0.0216**	
Aroclor 1262	~	~	NT		NT		NT		NT		NT		NT		**0.118**		**0.142**	J+	NT	
Total PCBs	0.1	1	0.0189	U	0.0183	U	0.0168	U	0.0165	U	0.0173	U	0.0163	U	**0.118**		**0.142**		**0.0512**	

NOTES:

[Conc.] = Detected Concentration in Sample

Any Regulatory Exceedances are color coded by regulation:

[Conc.] = Exceedance of NYSDEC Part 375 UUSCO

[Conc.] = Exceedance of NYSDEC Part 375 RRSCO

Q = Laboratory Qualifiers:

~ = This indicates that no regulatory limit has been established for this analyte

U = Analyte not detected at or above the level indicated

D = Result is from an analysis that required a dilution

J* = Analyte detected at or above the MDL (method detection limit) but below the RL (Reporting Limit) - data is estimated

B = Analyte found in the analysis batch blank

NT = This indicates the analyte was not a target for this sample

R = Unreliable result; data is rejected or unusable. Analyte may or may not be present in the sample. Supporting data or information is necessary to confirm the result.

J = Analyte is present. Reported value may be associated with a higher level of uncertainty than is normally expected with the analytical method.

J- = Analyte is present. Reported value may be biased low and associated with a higher level of uncertainty than is normally expected with the analytical method.

J+ = Analyte is present. Reorted value may be biased high and associated with a higher level of uncertainty than is normally expected with the analytical method.

UJ = Not detected, quantitation limit may be inaccurate or imprecise.

Table 6
Pesticides & PCBs in Soil Samples
2425 Atlantic Avenue, Brooklyn, NY

Sample ID Laboratory ID Sampling Date Sample Matrix	NYSDEC Part 375 Unrestricted Use Soil Cleanup Objectives	NYSDEC Part 375 Restricted Residential Use Soil Cleanup Objectives	SB-5 (6-8) 25F1387-10 6/20/2025 Soil		SB-6 (8-10) 25F1387-11 6/20/2025 Soil		SB-6 (10-12) 25F1387-12 6/20/2025 Soil		SB-7 (8-10) 25F1387-13 6/20/2025 Soil		SB-7 (10-12) 25F1387-14 6/20/2025 Soil		SB-8 (8-10) 25F1387-15 6/20/2025 Soil		SB-8 (10-12) 25F1387-16 6/20/2025 Soil		DUP-1 25F1387-17 6/20/2025 Soil	
Compound			**Result**	**Q**	**Result**	**Q**	**Result**	**Q**	**Result**	**Q**	**Result**	**Q**	**Result**	**Q**	**Result**	**Q**	**Result**	**Q**
Pesticides	mg/Kg	mg/Kg	mg/Kg		mg/Kg		mg/Kg		mg/Kg		mg/Kg		mg/Kg		mg/Kg		mg/Kg	
Dilution Factor			5		5		5		5		5		5		5		5	
4,4'-DDD	0.0033	5	0.00195	U	0.00168	U	0.00169	U	**0.00382**	J+	0.00172	U	0.00174	U	0.00179	U	0.00173	U
4,4'-DDD [2C]	0.0033	5	NT		NT		NT		NT		NT		NT		NT		NT	
4,4'-DDE	0.0033	3.4	0.00195	U	0.00168	U	0.00169	U	**0.0519**	D	0.00172	U	0.00174	U	0.00179	U	0.00173	U
4,4'-DDT	0.0033	3.8	0.00195	U	0.00168	U	0.00169	U	**0.0387**	D	0.00172	U	0.00174	U	0.00179	U	0.00173	U
Aldrin	0.0048	0.044	0.00195	U	0.00168	U	0.00169	U	0.00167	U	0.00172	U	0.00174	U	0.00179	U	0.00173	U
alpha-BHC	0.02	0.18	0.00195	U	0.00168	U	0.00169	U	0.00167	U	0.00172	U	0.00174	U	0.00179	U	0.00173	U
alpha-Chlordane	0.014	0.65	0.00195	U	0.00168	U	0.00169	U	0.00167	U	0.00172	U	0.00174	U	0.00179	U	0.00173	U
beta-BHC	0.021	0.18	0.00195	U	0.00168	U	0.00169	U	0.00167	U	0.00172	U	0.00174	U	0.00179	U	0.00173	U
delta-BHC	0.04	100	0.00195	U	0.00168	U	0.00169	U	0.00167	U	0.00172	U	0.00174	U	0.00179	U	0.00173	U
Dieldrin	0.005	0.075	0.00195	U	0.00168	U	0.00169	U	**0.00352**	D	0.00172	U	0.00174	U	0.00179	U	0.00173	U
Endosulfan I	4.3	35	0.00195	U	0.00168	U	0.00169	U	0.00167	U	0.00172	U	0.00174	U	0.00179	U	0.00173	U
Endosulfan II	4.3	35	0.00195	U	0.00168	U	0.00169	U	0.00167	U	0.00172	U	0.00174	U	0.00179	U	0.00173	U
Endosulfan sulfate	4.3	35	0.00195	U	0.00168	U	0.00169	U	0.00167	U	0.00172	U	0.00174	U	0.00179	U	0.00173	U
Endrin	0.014	5.3	0.00195	U	0.00168	U	0.00169	U	0.00167	U	0.00172	U	0.00174	U	0.00179	U	0.00173	U
gamma-BHC (Lindane)	0.025	1.3	0.00195	U	0.00168	U	0.00169	U	0.00167	U	0.00172	U	0.00174	U	0.00179	U	0.00173	U
Heptachlor	0.013	0.53	0.00195	U	0.00168	U	0.00169	U	0.00167	U	0.00172	U	0.00174	U	0.00179	U	0.00173	U
PCBs	mg/Kg	mg/Kg	mg/Kg		mg/Kg		mg/Kg		mg/Kg		mg/Kg		mg/Kg		mg/Kg		mg/Kg	
Dilution Factor			1		1		1		1		1		1		1		1	
Aroclor 1016	~	~	0.0197	U	0.017	U	0.0171	U	0.0169	U	0.0173	U	0.0176	U	0.018	U	0.0175	U
Aroclor 1221	~	~	0.0197	U	0.017	U	0.0171	U	0.0169	U	0.0173	U	0.0176	U	0.018	U	0.0175	U
Aroclor 1232	~	~	0.0197	U	0.017	U	0.0171	U	0.0169	U	0.0173	U	0.0176	U	0.018	U	0.0175	U
Aroclor 1242	~	~	0.0197	U	0.017	U	0.0171	U	0.0169	U	0.0173	U	0.0176	U	0.018	U	0.0175	U
Aroclor 1248	~	~	0.0197	U	0.017	U	0.0171	U	0.0169	U	0.0173	U	0.0176	U	0.018	U	0.0175	U
Aroclor 1254	~	~	0.0197	U	0.017	U	0.0171	U	**0.0198**		0.0173	U	0.0176	U	0.018	U	0.0175	U
Aroclor 1260	~	~	0.0197	U	0.017	U	0.0171	U	**0.0258**		0.0173	U	0.0176	U	0.018	U	0.0175	U
Aroclor 1262	~	~	NT		NT		NT		NT		NT		NT		NT		NT	
Total PCBs	0.1	1	0.0197	U	0.017	U	0.0171	U	**0.0456**		0.0173	U	0.0176	U	0.018	U	0.0175	U

NOTES:

[Conc.] = Detected Concentration in Sample

Any Regulatory Exceedances are color coded by regulation:

[Conc.] = Exceedance of NYSDEC Part 375 UUSCO

[Conc.] = Exceedance of NYSDEC Part 375 RRSCO

Q = Laboratory Qualifiers:

~ = This indicates that no regulatory limit has been established for this a

U = Analyte not detected at or above the level indicated

D = Result is from an analysis that required a dilution

J* = Analyte detected at or above the MDL (method detection limit) but

B = Analyte found in the analysis batch blank

NT = This indicates the analyte was not a target for this sample

R = Unreliable result; data is rejected or unusable. Analyte may or may r

J = Analyte is present. Reported value may be associated with a higher le

J- = Analyte is present. Reported value may be biased low and associate

J+ = Analyte is present. Reorted value may be biased high and associate

UJ = Not detected, quantitation limit may be inaccurate or imprecise.

Table 7
Metals in Soil Samples
2425 Atlantic Avenue, Brooklyn, NY

Sample ID Laboratory ID Sampling Date Sample Matrix	NYSDEC Part 375 Unrestricted Use Soil Cleanup Objectives	NYSDEC Part 375 Restricted Residential Use Soil Cleanup Objectives	SB-1 (0-2) 25F1387-01 6/20/2025 Soil		SB-1 (6-8) 25F1387-02 6/20/2025 Soil		SB-2 (8-10) 25F1387-03 6/20/2025 Soil		SB-2 (10-12) 25F1387-04 6/20/2025 Soil		SB-3 (8-10) 25F1387-05 6/20/2025 Soil		SB-3 (10-12) 25F1387-06 6/20/2025 Soil		SB-4 (0-2) 25F1387-07 6/20/2025 Soil		SB-4 (6-8) 25F1387-08 6/20/2025 Soil	
Compound			**Result**	**Q**	**Result**	**Q**	**Result**	**Q**	**Result**	**Q**	**Result**	**Q**	**Result**	**Q**	**Result**	**Q**	**Result**	**Q**
TAL Metals	mg/Kg	mg/Kg	mg/Kg		mg/Kg		mg/Kg		mg/Kg		mg/Kg		mg/Kg		mg/Kg		mg/Kg	
Dilution Factor			1		1		1		1		1		1		1		1	
Aluminum	~	~	**17900**	J	**14200**	J	**5910**	J	**8290**	J	**9870**	J	**4470**	J	**10300**	J	**16300**	J
Antimony	~	~	2.43	UJ	2.35	UJ	2.16	UJ	2.13	UJ	2.23	UJ	2.1	UJ	2.3	UJ	2.19	UJ
Arsenic	13	16	**3.29**		**4.35**		**2.18**		**3.91**		**4.6**		**1.97**		**4.02**		**4.42**	
Barium	410	410	**60.7**	J	**42.1**	J	**37.4**	J	**51**	J	**79.2**	J	**22.4**	J	**83.8**	J	**52.7**	J
Beryllium	4.4	43	**0.255**	J	**0.314**	J	0.044	U	**0.072**	J	**0.228**	J	**0.098**	J	**0.237**	J	**0.282**	J
Cadmium	2.5	2.5	0.292	U	0.282	U	0.259	U	0.255	U	0.268	U	0.252	U	**0.772**		0.262	U
Calcium	~	~	1300	JB	1000	JB	6180	JB	1830	JB	4670	JB	935	JB	5020	JB	4470	JB
Chromium	~	~	**25.2**	J+	**25.1**	J+	**10**	J+	**16.9**	J+	**18.1**	J+	**10.2**	J+	**28.9**	J+	**32.6**	J+
Cobalt	~	~	**8.87**	J	**8.35**	J	**3.83**	J	**8.56**	J	**11.7**	J	**4.38**	J	**7.57**	J	**9.13**	J
Copper	50	280	**12.2**	J+	**27.2**	J+	**20.5**	J+	**45.5**	J+	**32.3**	J+	**12.2**	J+	**99.9**	J+	**40.6**	J+
Iron	~	~	**23000**	J	**35100**	J	**14500**	J	**43500**	J	**25100**	J	**21200**	J	**29100**	J	**32800**	J
Lead	63	400	**10.6**	J	**5.08**	J	**11.3**	J	**4.02**	J	**64.4**	J	**1.88**	J	**159**	J	**10.5**	J
Magnesium	~	~	2120	JB	3570	JB	2720	JB	2800	JB	2340	JB	1560	JB	2600	JB	2600	JB
Manganese	1,600	2,000	**275**	J	**266**	J	**285**	J	**904**	J	**482**	J	**413**	J	**355**	J	**343**	J
Nickel	30	320	**14**	J	**16.6**	J	**6**	J	**15.1**	J	**14.4**	J	**9.53**	J	**15.3**	J	**14.9**	J
Potassium	~	~	**829**	J	**1010**	J	**1260**	J	**1250**	J	**851**	J	**485**	J	**992**	J	**972**	J
Selenium	3.9	110	2.43	U	2.35	U	2.16	U	2.13	U	2.23	U	2.1	U	2.3	U	2.19	U
Silver	2	110	0.49	U	0.474	U	0.435	U	0.429	U	0.45	U	0.423	U	0.463	U	0.441	U
Sodium	~	~	**152**	J	**111**	J	**120**	J	**346**	J	**178**	J	**123**	J	**159**	J	**162**	J
Thallium	~	~	1.95	U	1.88	U	1.73	U	1.7	U	1.79	U	1.68	U	1.84	U	1.75	U
Vanadium	~	~	**35.8**	J+	**38.5**	J+	**13.9**	J+	**30.8**	J+	**31**	J+	**17.4**	J+	**37.3**	J+	**40.4**	J+
Zinc	109	6,600	**23.9**	J	**33.7**	J	**23.7**	J	**22.9**	J	**44.8**	J	**11.9**	J	**272**	J	**57.9**	J
Mercury	mg/Kg	mg/Kg	mg/Kg		mg/Kg		mg/Kg		mg/Kg		mg/Kg		mg/Kg		mg/Kg		mg/Kg	
Dilution Factor			1		1		1		1		1		1		1		1	
Mercury	0.18	0.300	0.035	U	0.0339	U	0.0311	U	0.0306	U	**0.114**		0.0302	U	**0.107**		0.0315	U

NOTES:

[Conc.] = Detected Concentration in Sample

Any Regulatory Exceedances are color coded by regulation:

[Conc.] = Exceedance of NYSDEC Part 375 UUSCO

[Conc.] = Exceedance of NYSDEC Part 375 RRSCO

Q = Laboratory Qualifiers:

~ = This indicates that no regulatory limit has been established for this analyte

U = Analyte not detected at or above the level indicated

D = Result is from an analysis that required a dilution

J* = Analyte detected at or above the MDL (method detection limit) but below the RL (Reporting Limit) - data is estimated

B = Analyte found in the analysis batch blank

NT = This indicates the analyte was not a target for this sample

R = Unreliable result; data is rejected or unusable. Analyte may or may not be present in the sample. Supporting data or information is necessary to confirm the result.

J = Analyte is present. Reported value may be associated with a higher level of uncertainty than is normally expected with the analytical method.

J- = Analyte is present. Reported value may be biased low and associated with a higher level of uncertainty than is normally expected with the analytical method.

J+ = Analyte is present. Reorted value may be biased high and associated with a higher level of uncertainty than is normally expected with the analytical method.

UJ = Not detected, quantitation limit may be inaccurate or imprecise.

Table 7
Metals in Soil Samples
2425 Atlantic Avenue, Brooklyn, NY

Sample ID Laboratory ID Sampling Date Sample Matrix	NYSDEC Part 375 Unrestricted Use Soil Cleanup Objectives	NYSDEC Part 375 Restricted Residential Use Soil Cleanup Objectives	SB-5 (0-2) 25F1387-09 6/20/2025 Soil		SB-5 (6-8) 25F1387-10 6/20/2025 Soil		SB-6 (8-10) 25F1387-11 6/20/2025 Soil		SB-6 (10-12) 25F1387-12 6/20/2025 Soil		SB-7 (8-10) 25F1387-13 6/20/2025 Soil		SB-7 (10-12) 25F1387-14 6/20/2025 Soil		SB-8 (8-10) 25F1387-15 6/20/2025 Soil		SB-8 (10-12) 25F1387-16 6/20/2025 Soil		DUP-1 25F1387-17 6/20/2025 Soil	
Compound			**Result**	**Q**	**Result**	**Q**	**Result**	**Q**	**Result**	**Q**	**Result**	**Q**	**Result**	**Q**	**Result**	**Q**	**Result**	**Q**	**Result**	**Q**
TAL Metals	mg/Kg	mg/Kg	mg/Kg		mg/Kg		mg/Kg		mg/Kg		mg/Kg		mg/Kg		mg/Kg		mg/Kg		mg/Kg	
Dilution Factor			1		1		1		1		1		1		1		1		10	
Aluminum	~	~	**7850**	J	**16000**	J	**5860**	J	**9200**	J	**6620**	J	**12100**	J	**7540**	J	**9840**	J	**10300**	J
Antimony	~	~	2.23	UJ	2.47	UJ	2.13	UJ	2.14	UJ	2.11	UJ	2.18	UJ	2.21	UJ	2.27	UJ	2.21	UJ
Arsenic	13	16	**5.68**		**5.33**		**2.35**		**4.9**		**12.1**		**2.39**		**4.07**		**4.71**		**3.8**	
Barium	410	410	**81.8**	J	**42.8**	J	**37.3**	J	**59.7**	J	**70.5**	J	**86.8**	J	**40.6**	J	**118**	J	**71.6**	J
Beryllium	4.4	43	**0.158**	J	**0.415**	J	**0.152**	J	**0.174**	J	0.043	U	0.044	U	**0.201**	J	**0.236**	J	**0.524**	J
Cadmium	2.5	2.5	**0.358**		0.297	U	0.256	U	0.257	U	0.254	U	0.261	U	0.265	U	0.272	U	**0.574**	
Calcium	~	~	41200	JB	1400	JB	19700	JB	16500	JB	38600	JB	7870	JB	6160	JB	6120	JB	3700	JB
Chromium	~	~	**17.2**	J+	**33.7**	J+	**11.6**	J+	**16.9**	J+	**11.5**	J+	**21**	J+	**11.8**	J+	**19.7**	J+	**20.3**	J+
Cobalt	~	~	**4.11**	J	**12.8**	J	**4.54**	J	**9.6**	J	**3.44**	J	**8.87**	J	**4.96**	J	**8.52**	J	**9.62**	J
Copper	50	280	**30.8**	J+	**30.2**	J+	**13.5**	J+	**23.8**	J+	**13.3**	J+	**34.2**	J+	**17.7**	J+	**23.8**	J+	**34.3**	J+
Iron	~	~	**13500**	J	**47600**	J	**18700**	J	**20800**	J	**12800**	J	**38200**	J	**19500**	J	**26900**	J	135000	J
Lead	63	400	**123**	J	**9.18**	J	**7.88**	J	**25.6**	J	**6.9**	J	**5.7**	J	**8.54**	J	**33.8**	J	**6.01**	J
Magnesium	~	~	5960	JB	2940	JB	2020	JB	3300	JB	2560	JB	4180	JB	2490	JB	2690	JB	3040	JB
Manganese	1,600	2,000	**238**	J	**382**	J	**363**	J	**363**	J	**179**	J	**614**	J	**371**	J	**1350**	J	**2100**	J
Nickel	30	320	**11.4**	J	**15.1**	J	**7.93**	J	**13.4**	J	**5.38**	J	**15.4**	J	**9.86**	J	**13.8**	J	**14.8**	J
Potassium	~	~	**1020**	J	**1300**	J	**829**	J	**1230**	J	**1220**	J	**1870**	J	**808**	J	**1010**	J	**1360**	J
Selenium	3.9	110	2.23	U	2.47	U	2.13	U	2.14	U	2.11	U	2.18	U	2.21	U	2.27	U	2.21	U
Silver	2	110	0.451	U	0.498	U	0.43	U	0.432	U	0.426	U	0.439	U	0.445	U	0.457	U	0.445	U
Sodium	~	~	**297**	J	**108**	J	**253**	J	**422**	J	**592**	J	**726**	J	**530**	J	**195**	J	**592**	J
Thallium	~	~	1.79	U	1.98	U	1.71	U	1.72	U	1.7	U	1.74	U	1.77	U	1.82	U	1.77	U
Vanadium	~	~	**27.3**	J+	**49.1**	J+	**21.3**	J+	**27.7**	J+	**10.2**	J+	**44.1**	J+	**21.8**	J+	**44.3**	J+	**36.4**	J+
Zinc	109	6,600	**84.8**	J	**32.8**	J	**16**	J	**38.3**	J	**19.3**	J	**28.9**	J	**19.4**	J	**38.1**	J	**36.5**	J
Mercury	mg/Kg	mg/Kg	mg/Kg		mg/Kg		mg/Kg		mg/Kg		mg/Kg		mg/Kg		mg/Kg		mg/Kg		mg/Kg	
Dilution Factor			1		1		1		1		1		1		1		1		1	
Mercury	0.18	0.300	**0.127**		0.0356	U	**0.0686**		**0.0427**		0.0305	U	0.0313	U	0.0318	U	0.0695		0.0318	U

NOTES:

[Conc.] = Detected Concentration in Sample

Any Regulatory Exceedances are color coded by regulation:

[Conc.] = Exceedance of NYSDEC Part 375 UUSCO

[Conc.] = Exceedance of NYSDEC Part 375 RRSCO

Q = Laboratory Qualifiers:

~ = This indicates that no regulatory limit has been established for th

U = Analyte not detected at or above the level indicated

D = Result is from an analysis that required a dilution

J* = Analyte detected at or above the MDL (method detection limit)

B = Analyte found in the analysis batch blank

NT = This indicates the analyte was not a target for this sample

R = Unreliable result; data is rejected or unusable. Analyte may or m

J = Analyte is present. Reported value may be associated with a high

J- = Analyte is present. Reported value may be biased low and associ

J+ = Analyte is present. Reorted value may be biased high and associ

UJ = Not detected, quantitation limit may be inaccurate or imprecise

Table 7
Metals in Soil Samples
2425 Atlantic Avenue, Brooklyn, NY

Sample ID Laboratory ID Sampling Date Sample Matrix Compound	NYSDEC Part 375 Unrestricted Use Soil Cleanup Objectives	NYSDEC Part 375 Restricted Residential Use Soil Cleanup Objectives
TAL Metals	mg/Kg	mg/Kg
Dilution Factor		
Aluminum	~	~
Antimony	~	~
Arsenic	13	16
Barium	410	410
Beryllium	4.4	43
Cadmium	2.5	2.5
Calcium	~	~
Chromium	~	~
Cobalt	~	~
Copper	50	280
Iron	~	~
Lead	63	400
Magnesium	~	~
Manganese	1,600	2,000
Nickel	30	320
Potassium	~	~
Selenium	3.9	110
Silver	2	110
Sodium	~	~
Thallium	~	~
Vanadium	~	~
Zinc	109	6,600
Mercury	mg/Kg	mg/Kg
Dilution Factor		
Mercury	0.18	0.300

NOTES:
[Conc.] = Detected Concentration in Sample
Any Regulatory Exceedances are color coded by regulation:
[Conc.] = Exceedance of NYSDEC Part 375 UUSCO
[Conc.] = Exceedance of NYSDEC Part 375 RRSCO

Q = Laboratory Qualifiers:
~ = This indicates that no regulatory limit has been established for th
U = Analyte not detected at or above the level indicated
D = Result is from an analysis that required a dilution
J* = Analyte detected at or above the MDL (method detection limit)
B = Analyte found in the analysis batch blank
NT = This indicates the analyte was not a target for this sample
R = Unreliable result; data is rejected or unusable. Analyte may or ma
J = Analyte is present. Reported value may be associated with a high
J- = Analyte is present. Reported value may be biased low and associ
J+ = Analyte is present. Reorted value may be biased high and associ
UJ = Not detected, quantitation limit may be inaccurate or imprecise

Table 8
PFAS in Soil Samples
2425 Atlantic Avenue, Brooklyn, NY

Sample ID Laboratory ID Sampling Date Sample Matrix	NYSDEC Part 375 Unrestricted Use Soil Cleanup Objectives	NYSDEC Part 375 Restricted Residential Use Soil Cleanup Objectives	SB-8 (10-12) 25F1387-16 6/20/2025 Soil		FB-1 25F1387-18 6/20/2025 Water	
Compound			**Result**	**Q**	Result	Q
PFAS	mg/kg	mg/kg	mg/kg		ng/L	
Dilution Factor			1		1	
11CL-PF3OUdS	~	~	0.000339	U	1.31	U
1H,1H,2H,2H-Perfluorodecanesulfonic acid (8:2 FTS)	~	~	0.000824	U	1.94	U
1H,1H,2H,2H-Perfluorohexanesulfonic acid (4:2 FTS)	~	~	0.000649	U	1.7	U
1H,1H,2H,2H-Perfluorooctanesulfonic acid (6:2 FTS)	~	~	0.000819	U	7.1	U
2H,2H,3H,3H-Perfluorodecanoic acid (7:3FTCA)	~	~	0.00164	U	8.97	U
2H,2H,3H,3H-Perfluorooctanoic acid (5:3FTCA)	~	~	0.00229	U	6.94	U
4,4,5,5,6,6,6-Heptafluorohexanoic acid (3:3FTCA)	~	~	0.000692	U	1.92	U
9CL-PF3ONS	~	~	0.000269	U	0.663	U
ADONA	~	~	0.00019	U	0.502	U
HFPO-DA (Gen-X)	~	~	0.000664	U	3.06	U
N-EtFOSA	~	~	0.000216	U	1.7	U
N-EtFOSAA	~	~	0.000212	U	0.975	U
N-EtFOSE	~	~	0.000761	U	3.78	U
N-MeFOSA	~	~	0.000196	U	1.5	U
N-MeFOSAA	~	~	0.000162	U	0.748	U
N-MeFOSE	~	~	0.000667	U	3.78	U
Perfluoro(2-ethoxyethane)sulfonic acid (PFEESA)	~	~	0.000152	U	0.473	U
Perfluoro-1-decanesulfonic acid (PFDS)	~	~	0.000208	U	1.25	U
Perfluoro-1-heptanesulfonic acid (PFHpS)	~	~	0.000169	U	0.862	U
Perfluoro-1-nonanesulfonic acid (PFNS)	~	~	0.000135	U	0.814	U
Perfluoro-1-octanesulfonamide (FOSA)	~	~	0.000159	U	0.833	U
Perfluoro-1-pentanesulfonate (PFPeS)	~	~	0.000171	U	0.72	U
Perfluoro-3,6-dioxaheptanoic acid (NFDHA)	~	~	0.000211	U	2.03	U
Perfluoro-4-oxapentanoic acid (PFMPA)	~	~	0.0000677	U	0.237	R
Perfluoro-5-oxahexanoic acid (PFMBA)	~	~	0.000105	U	0.35	U
Perfluorobutanesulfonic acid (PFBS)	~	~	0.000121	U	0.445	U
Perfluorodecanoic acid (PFDA)	~	~	0.000208	U	0.71	U
Perfluorododecanesulfonic acid (PFDoS)	~	~	0.000184	U	0.881	U
Perfluorododecanoic acid (PFDoA)	~	~	0.000178	U	0.833	U
Perfluoroheptanoic acid (PFHpA)	~	~	0.000115	U	0.672	U
Perfluorohexanesulfonic acid (PFHxS)	~	~	0.000195	U	0.644	U
Perfluorohexanoic acid (PFHxA)	~	~	**0.000213**	J*	0.331	U
Perfluoro-n-butanoic acid (PFBA)	~	~	0.000119	R	0.312	R
Perfluorononanoic acid (PFNA)	~	~	0.000206	U	0.492	U
Perfluorooctanesulfonic acid (PFOS)	**0.00088**	**0.044**	0.000182	U	0.777	U
Perfluorooctanoic acid (PFOA)	**0.00066**	**0.033**	**0.000246**		0.398	U
Perfluoropentanoic acid (PFPeA)	~	~	0.000119	U	0.218	U
Perfluorotetradecanoic acid (PFTA)	~	~	0.000112	U	0.653	U
Perfluorotridecanoic acid (PFTrDA)	~	~	0.000136	U	0.701	U
Perfluoroundecanoic acid (PFUnA)	~	~	0.000216	U	1.07	U

NOTES:
[Conc.] = Detected Concentration in Sample
Any Regulatory Exceedances are color coded by regulation:
[Conc.] = Exceedance of NYSDEC Part 375 UUSCO
[Conc.] = Exceedance of NYSDEC Part 375 RRSCO

Q = Laboratory Qualifiers:
~ = This indicates that no regulatory limit has been established for this analyte
U = Analyte not detected at or above the level indicated

Table 9
VOCs in Groundwater Samples
2425 Atlantic Avenue, Brooklyn, NY

Sample ID Laboratory ID Sampling Date Sample Matrix	NYSDEC TOGS Standards and Guidance Values - GA	SW-1 25K0582-01 11/11/2025 Ground Water		SW-2 25K0582-02 11/11/2025 Ground Water		FB-1 25K0582-03 11/11/2025 Ground Water		25MW-1 25L1272-01 12/22/2025 Ground Water		25MW-2 25L1272-02 12/22/2025 Ground Water		25MW-3 25L1272-03 12/22/2025 Ground Water		25MW-4 25L1272-04 12/22/2025 Ground Water		TRIP BLANK 25L1272-05 12/19/2025 Water	
Compound		**Result**	**Q**	**Result**	**Q**	**Result**	**Q**	Result	Q	Result	Q	Result	Q	Result	Q	Result	Q
VOCs	ug/L	ug/L		ug/L		ug/L		ug/L		ug/L		ug/L		ug/L		ug/L	
Dilution Factor		2		1		1		1		1		1		1		1	
1,1,1,2-Tetrachloroethane	5	0.432	U	0.216	U	0.216	U	0.216	U	0.216	U	0.216	U	0.216	U	0.216	U
1,1,1-Trichloroethane	5	0.532	U	0.266	U	0.266	U	0.266	U	0.266	U	0.266	U	0.266	U	0.266	U
1,1,2,2-Tetrachloroethane	5	0.512	U	0.256	U	0.256	U	0.256	U	0.256	U	0.256	U	0.256	U	0.256	U
1,1,2-Trichloro-1,2,2-trifluoroethane (Freon 113)	5	0.572	U	0.286	U	0.286	U	0.286	U	0.286	U	0.286	U	0.286	U	0.286	U
1,1,2-Trichloroethane	1	0.498	U	0.249	U	0.249	U	0.249	U	0.249	U	0.249	U	0.249	U	0.249	U
1,1-Dichloroethane	5	0.544	U	0.272	U	0.272	U	0.272	U	0.272	U	0.272	U	0.272	U	0.272	U
1,1-Dichloroethylene	5	0.654	U	0.327	U	0.327	U	0.327	U	0.327	U	0.327	U	0.327	U	0.327	U
1,2,3-Trichlorobenzene	5	0.444	U	0.222	U	0.222	U	0.222	U	0.222	U	0.222	U	0.222	U	0.222	U
1,2,3-Trichloropropane	0.04	0.546	U	0.273	U	0.273	U	0.273	U	0.273	U	0.273	U	0.273	U	0.273	U
1,2,4-Trichlorobenzene	5	0.276	U	0.138	U	0.138	U	0.138	U	0.138	U	0.138	U	0.138	U	0.138	U
1,2,4-Trimethylbenzene	5	0.62	U	0.31	U	0.31	U	0.31	U	0.31	U	0.31	U	0.31	U	0.310	U
1,2-Dibromo-3-chloropropane	0.04	0.864	U	0.432	U	0.432	U	0.432	U	0.432	U	0.432	U	0.432	U	0.432	U
1,2-Dibromoethane	0.0006	0.43	U	0.215	U	0.215	U	0.215	U	0.215	U	0.215	U	0.215	U	0.215	U
1,2-Dichlorobenzene	3	0.54	U	0.27	U	0.27	U	0.27	U	0.27	U	0.27	U	0.27	U	0.270	U
1,2-Dichloroethane	0.6	0.754	U	0.377	U	0.377	U	0.377	U	0.377	U	0.377	U	0.377	U	0.377	U
1,2-Dichloropropane	1	0.654	U	0.327	U	0.327	U	0.327	U	0.327	U	0.327	U	0.327	U	0.327	U
1,3,5-Trimethylbenzene	5	0.694	U	0.347	U	0.347	U	0.347	U	0.347	U	0.347	U	0.347	U	0.347	U
1,3-Dichlorobenzene	3	0.566	U	0.283	U	0.283	U	0.283	UJ	0.283	UJ	0.283	UJ	0.283	UJ	0.283	UJ
1,3-Dichloropropane	5	0.52	U	0.26	U	0.26	U	0.26	U	0.26	U	0.26	U	0.26	U	0.260	U
1,4-Dichlorobenzene	3	0.622	U	0.311	U	0.311	U	0.311	UJ	0.311	UJ	0.311	UJ	0.311	UJ	0.311	UJ
2-Butanone	50	**2.4**	D	**12.9**		0.421	U	0.421	U	**1.03**		0.421	U	**3.18**		0.421	U
2-Hexanone	50	0.64	U	0.32	U	0.32	U	0.32	U	0.32	U	0.32	U	**0.46**	J	0.320	U
4-Methyl-2-pentanone	~	0.73	U	0.365	U	0.365	U	0.365	U	0.365	U	0.365	U	**0.45**	J	0.365	U
Acetone	50	**11.5**	BD	**40.5**	B	1.34	U	**6.43**	J	**8.41**	J	1.34	U	**17.6**	J	1.340	U
Acrolein	5	0.894	U	0.447	U	0.447	U	0.447	U	0.447	U	0.447	U	**1.23**	J	0.447	U
Acrylonitrile	~	0.844	U	0.422	U	0.422	U	0.422	U	0.422	U	0.422	U	0.422	U	0.422	U
Benzene	1	0.558	U	0.279	U	0.279	U	0.279	U	0.279	U	0.279	U	**1.32**		0.279	U
Bromochloromethane	5	0.708	U	0.354	U	0.354	U	0.354	U	0.354	U	0.354	U	0.354	U	0.354	U
Bromodichloromethane	50	0.49	U	0.245	U	0.245	U	0.245	U	0.245	U	0.245	U	0.245	U	0.245	U
Bromoform	50	0.326	U	0.163	U	0.163	U	0.163	U	0.163	U	0.163	U	0.163	U	0.163	U
Bromomethane	5	1	U	0.5	U	0.5	U	0.5	U	0.5	U	0.5	U	0.5	U	0.500	U
Carbon disulfide	~	0.724	U	0.362	U	0.362	U	0.362	U	0.362	U	0.362	U	0.362	U	0.362	U
Carbon tetrachloride	5	0.408	U	0.204	U	0.204	U	0.204	U	0.204	U	0.204	U	0.204	U	0.204	U
Chlorobenzene	5	0.568	U	0.284	U	0.284	U	0.284	U	0.284	U	0.284	U	0.284	U	0.284	U
Chloroethane	5	0.896	U	0.448	U	0.448	U	0.448	U	0.448	U	0.448	U	0.448	U	0.448	U
Chloroform	7	**11.8**	D	**8.78**		**24.4**		**1.5**		**3.15**		**3.06**		**3.46**		0.243	U
Chloromethane	5	0.744	U	0.372	U	0.372	U	0.372	U	0.372	U	0.372	U	**0.58**	J	0.372	U
cis-1,2-Dichloroethylene	5	0.588	U	0.294	U	0.294	U	0.294	U	0.294	U	0.294	U	0.294	U	0.294	U
cis-1,3-Dichloropropylene	0.4	0.524	U	0.262	U	0.262	U	0.262	U	0.262	U	0.262	U	0.262	U	0.262	U
Cyclohexane	~	0.982	U	0.491	U	0.491	U	0.491	U	0.491	U	0.491	U	0.491	U	0.491	U
Dibromochloromethane	50	0.292	U	0.146	U	0.146	U	0.146	U	0.146	U	0.146	U	0.146	U	0.146	U
Dibromomethane	~	0.406	U	0.203	U	0.203	U	0.203	U	0.203	U	0.203	U	0.203	U	0.203	U
Dichlorodifluoromethane	5	0.902	U	0.451	U	0.451	U	0.451	U	0.451	U	0.451	U	0.451	U	0.451	U
Ethyl Benzene	5	0.58	U	0.29	U	0.29	U	0.29	U	0.29	U	0.29	U	0.29	U	0.290	U
Hexachlorobutadiene	0.5	0.482	U	0.241	U	0.241	U	0.241	U	0.241	U	0.241	U	0.241	U	0.241	U
Isopropylbenzene	5	0.81	U	0.405	U	0.405	U	0.405	U	0.405	U	0.405	U	0.405	U	0.405	U
Methyl acetate	~	0.884	U	0.442	U	0.442	U	0.442	U	0.442	U	0.442	U	**0.52**		0.442	U
Methyl tert-butyl ether (MTBE)	10	0.488	U	0.244	U	0.244	U	0.244	U	0.244	U	0.244	U	0.244	U	0.244	U
Methylcyclohexane	~	0.954	U	0.477	U	0.477	U	0.477	U	0.477	U	0.477	U	0.477	U	0.477	U
Methylene chloride	5	**6.08**	BD	0.397	U	0.397	U	0.397	U	0.397	U	0.397	U	0.397	U	0.397	U
Naphthalene	10	0.424	U	0.212	U	0.212	U	0.212	U	0.212	U	0.212	U	0.212	U	0.212	U
n-Butylbenzene	5	0.798	U	0.399	U	0.399	U	0.399	U	0.399	U	0.399	U	0.399	U	0.399	U
n-Propylbenzene	5	0.768	U	0.384	U	0.384	U	0.384	U	0.384	U	0.384	U	0.384	U	0.384	U
o-Xylene	5	0.522	U	0.261	U	0.261	U	0.261	U	0.261	U	0.261	U	0.261	U	0.261	U
p- & m- Xylenes	~	1.16	U	0.578	U	0.578	U	0.578	U	0.578	U	0.578	U	0.578	U	0.578	U
p-Diethylbenzene	~	0.682	U	0.341	U	0.341	U	0.341	U	0.341	U	0.341	U	0.341	U	0.341	U
p-Ethyltoluene	~	0.4	U	0.2	U	0.2	U	0.2	UJ	0.2	UJ	0.2	UJ	0.2	UJ	0.200	UJ
p-Isopropyltoluene	5	0.754	U	0.377	U	0.377	U	0.377	U	0.377	U	0.377	U	0.377	U	0.377	U
sec-Butylbenzene	5	0.888	U	0.444	U	0.444	U	0.444	U	0.444	U	0.444	U	0.444	U	0.444	U
Styrene	5	0.51	U	0.255	U	0.255	U	0.255	U	0.255	U	0.255	U	0.255	U	0.255	U
tert-Butyl alcohol (TBA)	~	**88.9**	D	0.608	U	0.608	U	0.608	U	0.608	U	0.608	U	0.608	U	0.608	U
tert-Butylbenzene	5	0.734	U	0.367	U	0.367	U	0.367	U	0.367	U	0.367	U	0.367	U	0.367	U
Tetrachloroethylene	5	**0.860**	JD	**0.46**	J	0.239	U	**0.37**	J-	**0.47**	J-	**0.79**	J-	**0.38**	J-	0.239	UJ
Toluene	5	0.692	U	0.346	U	0.346	U	**0.37**	J	0.346	U	0.346	U	**0.58**		0.346	U
trans-1,2-Dichloroethylene	5	0.558	U	0.279	U	0.279	U	0.279	U	0.279	U	0.279	U	0.279	U	0.279	U
trans-1,3-Dichloropropylene	0.4	0.458	U	0.229	U	0.229	U	0.229	U	0.229	U	0.229	U	0.229	U	0.229	U
Trichloroethylene	5	0.498	U	**0.53**		0.249	U	**1.89**		**1.47**		**4**		**1.69**		0.249	U
Trichlorofluoromethane	5	0.674	U	0.337	U	0.337	U	0.337	U	0.337	U	0.337	U	0.337	U	0.337	U
Vinyl Chloride	2	0.938	U	0.469	U	0.469	U	0.469	U	0.469	U	0.469	U	0.469	U	0.469	U
Xylenes, Total	5	1.68	U	0.839	U	0.839	U	0.839	U	0.839	U	0.839	U	0.839	U	0.839	U

NOTES:

[Conc.] = Detected Concentration in Sample

Any Regulatory Exceedances are color coded by regulation:

[Conc.] = Exceedance of TOGS 1.1.1 AWQS

Q = Laboratory Qualifiers:

~ = This indicates that no regulatory limit has been established for this analyte

U = Analyte not detected at or above the level indicated

D = Result is from an analysis that required a dilution

J* = Analyte detected at or above the MDL (method detection limit) but below the RL (Reporting Limit) - data is estimated

B = Analyte found in the analysis batch blank

NT = This indicates the analyte was not a target for this sample

R = Unreliable result; data is rejected or unusable. Analyte may or may not be present in the sample. Supporting data or information is necessary to confirm the result.

J = Analyte is present. Reported value may be associated with a higher level of uncertainty than is normally expected with the analytical method.

J- = Analyte is present. Reported value may be biased low and associated with a higher level of uncertainty than is normally expected with the analytical method.

J+ = Analyte is present. Reorted value may be biased high and associated with a higher level of uncertainty than is normally expected with the analytical method.

UJ = Not detected, quantitation limit may be inaccurate or imprecise.

Table 10
SVOCs in Groundwater Samples
2425 Atlantic Avenue, Brooklyn, NY

Sample ID Laboratory ID Sampling Date Sample Matrix	NYSDEC TOGS Standards and Guidance Values - GA	SW-1 25K0582-01 11/11/2025 Ground Water		FB-1 25K0582-03 11/11/2025 Ground Water		25MW-1 25L1272-01 12/22/2025 Groundwater		25MW-2 25L1272-02 12/22/2025 Groundwater		25MW-3 25L1272-03 12/22/2025 Groundwater		25MW-4 25L1272-04 12/22/2025 Groundwater	
Compound		**Result**	**Q**	**Result**	**Q**	Result	Q	Result	Q	Result	Q	Result	Q
SVOCs	ug/L	ug/L		ug/L		ug/L		ug/L		ug/L		ug/L	
Dilution Factor		1		1		1		1		1		1	
1,1-Biphenyl	~	5	U	2.5	U	2.5	UJ	2.5	U	2.5	U	2.5	UJ
1,2,4,5-Tetrachlorobenzene	~	5	U	2.5	U	2.5	UJ	2.5	U	2.5	U	2.5	UJ
2,3,4,6-Tetrachlorophenol	~	5	U	2.5	U	2.5	R	2.5	U	2.5	U	2.5	UJ
2,4,5-Trichlorophenol	**1**	5	U	2.5	U	2.5	R	2.5	U	2.5	U	2.5	UJ
2,4,6-Trichlorophenol	**1**	5	U	2.5	U	2.5	R	2.5	U	2.5	U	2.5	UJ
2,4-Dichlorophenol	**5**	5	U	2.5	U	2.5	R	2.5	U	2.5	U	2.5	UJ
2,4-Dimethylphenol	**50**	5	U	2.5	U	2.5	R	2.5	U	2.5	U	2.5	UJ
2,4-Dinitrophenol	**10**	5	U	2.5	U	2.5	R	2.5	U	2.5	U	2.5	UJ
2,4-Dinitrotoluene	**5**	5	U	2.5	U	2.5	UJ	2.5	U	2.5	U	2.5	UJ
2,6-Dinitrotoluene	**5**	5	U	2.5	U	2.5	UJ	2.5	U	2.5	U	2.5	UJ
2-Chloronaphthalene	**10**	5	U	2.5	U	2.5	UJ	2.5	U	2.5	U	2.5	UJ
2-Chlorophenol	**1**	5	U	2.5	U	2.5	R	2.5	U	2.5	U	2.5	UJ
2-Methylnaphthalene	~	5	U	2.5	U	2.5	UJ	2.5	U	2.5	U	2.5	UJ
2-Methylphenol	**1**	5	U	2.5	U	2.5	R	2.5	U	2.5	U	2.5	UJ
2-Nitroaniline	**5**	5	U	2.5	U	2.5	UJ	2.5	U	2.5	U	2.5	UJ
2-Nitrophenol	**1**	5	U	2.5	U	2.5	R	2.5	U	2.5	U	2.5	UJ
3- & 4-Methylphenols	~	5	U	2.5	U	2.5	R	2.5	U	2.5	U	2.5	UJ
3,3-Dichlorobenzidine	**5**	5	U	2.5	U	2.5	UJ	2.5	U	2.5	U	2.5	UJ
3-Nitroaniline	**5**	5	U	2.5	U	2.5	UJ	2.5	U	2.5	U	2.5	UJ
4,6-Dinitro-2-methylphenol	~	5	U	2.5	U	2.5	R	2.5	U	2.5	U	2.5	UJ
4-Bromophenyl phenyl ether	~	5	U	2.5	U	2.5	UJ	2.5	U	2.5	U	2.5	UJ
4-Chloro-3-methylphenol	**1**	5	U	2.5	U	2.5	R	2.5	U	2.5	U	2.5	UJ
4-Chloroaniline	**5**	5	U	2.5	U	2.5	UJ	2.5	U	2.5	U	2.5	UJ
4-Chlorophenyl phenyl ether	~	5	U	2.5	U	2.5	UJ	2.5	U	2.5	U	2.5	UJ
4-Nitroaniline	**5**	5	U	2.5	U	2.5	UJ	2.5	U	2.5	U	2.5	UJ
4-Nitrophenol	**1**	10	U	5	U	5	R	5	R	5	R	5	R
Acetophenone	~	5	U	2.5	U	2.5	UJ	2.5	U	2.5	U	2.5	UJ
Benzaldehyde	~	5	U	2.5	U	2.5	UJ	2.5	U	2.5	U	2.5	UJ
Benzyl butyl phthalate	**50**	5	U	2.5	U	2.5	UJ	2.5	U	2.5	U	2.5	UJ
Bis(2-chloroethoxy)methane	**5**	5	U	2.5	U	2.5	UJ	2.5	U	2.5	U	2.5	UJ
Bis(2-chloroethyl)ether	**1**	2	U	1	U	1	UJ	1	U	1	U	1	UJ
Bis(2-chloroisopropyl)ether	**5**	5	U	2.5	U	2.5	UJ	2.5	U	2.5	U	2.5	UJ
Caprolactam	~	5	U	2.5	U	2.5	UJ	2.5	U	2.5	U	2.5	UJ
Carbazole	~	5	U	2.5	U	2.5	UJ	2.5	U	2.5	U	2.5	UJ
Dibenzofuran	~	5	U	2.5	U	2.5	UJ	2.5	U	2.5	U	2.5	UJ
Diethyl phthalate	**50**	5	U	2.5	U	2.5	UJ	2.5	U	2.5	U	2.5	UJ
Dimethyl phthalate	**50**	5	U	2.5	U	2.5	UJ	2.5	U	2.5	U	2.5	UJ
Di-n-butyl phthalate	**50**	5	U	2.5	U	2.5	UJ	2.5	U	2.5	U	2.5	UJ
Di-n-octyl phthalate	**50**	5	U	2.5	U	2.5	UJ	2.5	U	2.5	U	2.5	UJ
Hexachlorocyclopentadiene	**5**	10	U	5	U	5	UJ	5	U	5	U	5	R
Isophorone	**50**	5	U	2.5	U	2.5	UJ	2.5	U	2.5	U	2.5	UJ
N-nitroso-di-n-propylamine	~	5	U	2.5	U	2.5	UJ	2.5	U	2.5	U	2.5	UJ
N-Nitrosodiphenylamine	**50**	5	U	2.5	U	2.5	UJ	2.5	U	2.5	U	2.5	UJ
Phenol	**1**	1.5	U	0.75	U	0.75	R	0.75	U	0.75	U	0.75	UJ
Propargite	~	5	U	2.5	U	2.5	UJ	2.5	U	2.5	U	2.5	UJ
Pyridine	**50**	5	U	2.5	U	2.5	R	2.5	R	2.5	R	2.5	R
SVOCs	ug/L	ug/L		ug/L		ug/L		ug/L		ug/L		ug/L	
Acenaphthene	**20**	**0.824**		0.05	U	0.05	U	0.05	U	0.05	U	0.05	U
Acenaphthylene	~	0.1	U	0.05	U	0.05	U	0.05	U	0.05	U	0.05	U
Anthracene	**50**	0.1	U	0.05	U	0.05	U	0.05	U	0.05	U	0.05	U
Atrazine	~	1	U	0.5	U	0.5	U	0.5	U	0.5	U	0.5	U
Benzo(a)anthracene	**0.002**	0.1	U	0.05	U	0.05	U	0.05	U	0.05	U	0.05	U
Benzo(a)pyrene	**0.002**	0.1	U	0.05	U	0.05	U	0.05	U	0.05	U	0.05	U
Benzo(b)fluoranthene	**0.002**	0.1	U	0.05	U	0.05	U	0.05	U	0.05	U	0.05	U
Benzo(g,h,i)perylene	~	0.1	U	0.05	U	0.05	U	0.05	U	0.05	U	0.05	U
Benzo(k)fluoranthene	**0.002**	0.1	U	0.05	U	0.05	U	0.05	U	0.05	U	0.05	U
Bis(2-ethylhexyl)phthalate	**5**	**6.23**		0.5	U	**0.584**		0.5	U	0.5	U	0.5	U
Chrysene	**0.002**	0.1	U	0.05	U	0.05	U	0.05	U	0.05	U	0.05	U
Dibenzo(a,h)anthracene	~	0.1	U	0.05	U	0.05	U	0.05	U	0.05	U	0.05	U
Fluoranthene	**50**	**0.171**		0.05	U	0.05	U	0.05	U	0.05	U	0.05	U
Fluorene	**50**	0.1	U	0.05	U	0.05	U	0.05	U	0.05	U	0.05	U
Hexachlorobenzene	**0.04**	0.040	U	0.02	U	0.02	U	0.02	U	0.02	U	0.02	U
Hexachlorobutadiene	**0.5**	1	U	0.5	U	0.5	U	0.5	U	0.5	U	0.5	U
Hexachloroethane	**5**	1	U	0.5	U	0.5	U	0.5	U	0.5	U	0.5	U
Indeno(1,2,3-cd)pyrene	**0.002**	0.1	U	0.05	U	0.05	U	0.05	U	0.05	U	0.05	U
Naphthalene	**10**	0.1	U	0.05	U	0.05	U	0.05	U	0.05	U	0.05	U
Nitrobenzene	**0.4**	0.5	U	0.25	U	0.25	U	0.25	U	0.25	U	0.25	U
N-Nitrosodimethylamine	~	1	U	0.5	U	0.5	R	0.5	R	0.5	R	0.5	R
Pentachlorophenol	**1**	**0.69**		0.25	U	0.25	U	0.25	U	0.25	U	0.25	U
Phenanthrene	**50**	**0.28**		0.05	U	0.05	U	0.05	U	0.05	U	0.05	U
Pyrene	**50**	**0.222**		0.05	U	0.05	U	0.05	U	0.05	U	0.05	U

NOTES:

[Conc.] = Detected Concentration in Sample

Any Regulatory Exceedances are color coded by regulation:

[Conc.] = Exceedance of TOGS 1.1.1 AWQS

Q = Laboratory Qualifiers:

~ = This indicates that no regulatory limit has been established for this analyte

U = Analyte not detected at or above the level indicated

D = Result is from an analysis that required a dilution

J* = Analyte detected at or above the MDL (method detection limit) but below the RL (Reporting Limit) - data is estimated

B = Analyte found in the analysis batch blank

NT = This indicates the analyte was not a target for this sample

R = Unreliable result; data is rejected or unusable. Analyte may or may not be present in the sample. Supporting data or information is necessary to confirm the result.

J = Analyte is present. Reported value may be associated with a higher level of uncertainty than is normally expected with the analytical method.

J- = Analyte is present. Reported value may be biased low and associated with a higher level of uncertainty than is normally expected with the analytical method.

J+ = Analyte is present. Reorted value may be biased high and associated with a higher level of uncertainty than is normally expected with the analytical method.

UJ = Not detected, quantitation limit may be inaccurate or imprecise.

Table 11
Metals in Groundwater Samples
2425 Atlantic Avenue, Brooklyn, NY

Sample ID Laboratory ID Sampling Date Sample Matrix	NYSDEC TOGS Standards and Guidance Values - GA	SW-1 25K0582-01 11/11/2025 Ground Water		FB-1 25K0582-03 11/11/2025 Ground Water	
Compound		**Result**	**Q**	**Result**	**Q**
Total Metals	**ug/L**	**ug/L**		**ug/L**	
Dilution Factor		**1**		**1**	
Aluminum	**~**	**45,600**		556	U
Antimony	**3**	1.11	U	1.11	U
Arsenic	**25**	**6.22**		1.11	U
Barium	**1,000**	**570**		27.8	U
Beryllium	**3**	**3.82**		0.333	U
Cadmium	**5**	**1.08**		0.556	U
Calcium	**~**	**148,000**		556	U
Chromium	**50**	**476**		5.56	U
Cobalt	**~**	**232**		4.44	U
Copper	**200**	**250**		22.2	U
Iron	**~**	**59,800**		278	U
Lead	**25**	**12.9**		6.67	U
Magnesium	**35,000**	**35,500**		66.7	U
Manganese	**300**	**12,300**		5.56	U
Thallium	**~**	1.11	U	1.11	U
Nickel	**100**	**368**		11.1	U
Potassium	**~**	**26,400**		1,110	U
Selenium	**10**	27.8	U	27.8	U
Silver	**50**	6.67	U	6.67	U
Sodium	**20,000**	**92,300**		1,110	U
Mercury	**0.7**	0.2	U	0.2	U
Vanadium	**~**	**70.2**		11.1	U
Zinc	**2,000**	**305**		27.8	U
Dissolved Metals	**ug/L**	**ug/L**		**ug/L**	
Dilution Factor		**1**		**1**	
Aluminum	**~**	**99,600**		556	U
Antimony	**3**	10	U	1.11	U
Arsenic	**25**	**14.9**		1.11	U
Barium	**1,000**	**696**		27.8	U
Beryllium	**3**	**3.41**		0.333	U
Cadmium	**5**	5	U	0.556	U
Calcium	**~**	**52,900**		556	U
Chromium	**50**	**1,270**		5.56	U
Cobalt	**~**	**130**		4.44	U
Copper	**200**	**299**		22.2	U
Iron	**~**	**122,000**		278	U
Lead	**25**	60	U	6.67	U
Magnesium	**35,000**	**42,800**		66.7	U
Manganese	**300**	**4,590**		5.56	U
Mercury	**0.7**	**0.4**		0.2	U
Nickel	**100**	**258**		11.1	U
Potassium	**~**	**32,800**		1,110	U
Selenium	**10**	250	U	27.8	U
Silver	**50**	60	U	6.67	U
Sodium	**20,000**	**77,000**		1,110	U
Thallium	**~**	10	U	1.11	U
Vanadium	**~**	**149**		11.1	U
Zinc	**2,000**	**290**		27.8	U

NOTES:

[Conc.] = Detected Concentration in Sample

Any Regulatory Exceedances are color coded by regulation:

[Conc.] = Exceedance of TOGS 1.1.1 AWQS

Q = Laboratory Qualifiers:

~ = This indicates that no regulatory limit has been established for this analyte

U = Analyte not detected at or above the level indicated

Table 12
Pesticides and PCBs in Groundwater Samples
2425 Atlantic Avenue, Brooklyn, NY

Sample ID Laboratory ID Sampling Date Sample Matrix	NYSDEC TOGS Standards and Guidance Values - GA	SW-1 25K0582-01 11/11/2025 Ground Water		FB-1 25K0582-03 11/11/2025 Ground Water	
Compound		**Result**	**Q**	**Result**	**Q**
Pesticides	**ug/L**	**ug/L**		**ug/L**	
Dilution Factor		**1**		**1**	
4,4'-DDD	**0.3**	0.00571	U	0.004	U
4,4'-DDE	**0.2**	0.00571	U	0.004	U
4,4'-DDT	**0.2**	0.00571	U	0.004	U
Aldrin	**~**	0.00571	U	0.004	U
alpha-BHC	**0.01**	0.00571	U	0.004	U
alpha-Chlordane	**~**	0.00571	U	0.004	U
beta-BHC	**0.04**	0.00571	U	0.004	U
Chlordane, total	**0.05**	0.286	U	0.2	U
Chlordane, total (alpha, gamma)	**0.05**	0.0143	U	0.01	U
delta-BHC	**0.04**	0.00571	U	0.004	U
Dieldrin	**0.004**	0.00286	U	0.002	U
Endosulfan I	**~**	0.00571	U	0.004	U
Endosulfan II	**~**	0.00571	U	0.004	U
Endosulfan sulfate	**~**	0.00571	U	0.004	U
Endrin	**~**	0.00571	U	0.004	U
Endrin aldehyde	**5**	0.0143	U	0.01	U
Endrin ketone	**5**	0.0143	U	0.01	U
gamma-BHC (Lindane)	**0.05**	0.00571	U	0.004	U
gamma-Chlordane	**~**	0.0143	U	0.01	U
Heptachlor	**0.04**	0.00571	U	0.004	U
Heptachlor epoxide	**0.03**	0.00571	U	0.004	U
Methoxychlor	**35**	0.00571	U	0.004	U
Toxaphene	**0.06**	0.143	U	0.1	U
PCBs	**ug/L**	**ug/L**		**ug/L**	
Dilution Factor		**1**		**1**	
Aroclor 1016	**~**	0.0714	U	0.05	U
Aroclor 1221	**~**	0.0714	U	0.05	U
Aroclor 1232	**~**	0.0714	U	0.05	U
Aroclor 1242	**~**	0.0714	U	0.05	U
Aroclor 1248	**~**	0.0714	U	0.05	U
Aroclor 1254	**~**	0.0714	U	0.05	U
Aroclor 1260	**~**	0.0714	U	0.05	U
Total PCBs	**0.09**	0.0714	U	0.05	U

NOTES:

[Conc.] = Detected Concentration in Sample

Any Regulatory Exceedances are color coded by regulation:

[Conc.] = Exceedance of TOGS 1.1.1 AWQS

Q = Laboratory Qualifiers:

~ = This indicates that no regulatory limit has been established for this analyte

U = Analyte not detected at or above the level indicated

Table 13A
VOCs in Soil Vapor Samples
2425 Atlantic Avenue, Brooklyn, NY

Sample ID Laboratory ID Sampling Date Sample Matrix	NYSDOH Air Guidline Values - AGVs	NYSDOH SV 022024 Decision Matrices Minimum Concentrations	SV-1 CT58249 6/20/2025 Soil Vapor		SV-3 CT58247 6/20/2025 Soil Vapor		SV-4 CT58246 6/20/2025 Soil Vapor		SV-5 CT58248 6/20/2025 Soil Vapor	
Compound			**Result**	**Q**	**Result**	**Q**	**Result**	**Q**	**Q**	**Q**
VOCs	**ug/m3**	**ug/m3**	**ug/m3**		**ug/m3**		**ug/m3**		**ug/m3**	
1,1,1,2-Tetrachloroethane	~	~	< 5.00	U	< 5.00	U	< 5.00	U	< 5.00	U
1,1,1-Trichloroethane	100	100	< 5.00	U	7.63		< 5.00	U	< 5.00	U
1,1,2,2-Tetrachloroethane	~	~	< 5.00	U	< 5.00	U	< 5.00	U	< 5.00	U
1,1,2-Trichloroethane	~	~	< 5.00	U	< 5.00	U	< 5.00	U	< 5.00	U
1,1-Dichloroethane	~	~	< 5.02	U	< 5.02	U	< 5.02	U	< 5.02	U
1,1-Dichloroethene	~	6	< 1.00	U	< 1.00	U	< 1.00	U	< 1.00	U
1,2,4-Trichlorobenzene	~	~	< 5.00	UJ	< 5.00	UJ	< 5.00	UJ	< 5.00	UJ
1,2,4-Trimethylbenzene	~	60	16.7		7.86		18.3		< 5.01	U
1,2-Dibromoethane(EDB)	~	~	< 5.00	U	< 5.00	U	< 5.00	U	< 5.00	U
1,2-Dichlorobenzene	~	~	< 5.00	U	< 5.00	U	< 5.00	U	< 5.00	U
1,2-Dichloroethane	~	~	< 5.02	U	< 5.02	U	< 5.02	U	< 5.02	U
1,2-dichloropropane	~	~	< 4.99	U	< 4.99	U	< 4.99	U	< 4.99	U
1,2-Dichlorotetrafluoroethane	~	~	< 5.00	U	< 5.00	U	< 5.00	U	< 5.00	U
1,3,5-Trimethylbenzene	~	60	9.68		< 5.01	U	10.2		< 5.01	U
1,3-Butadiene	~	~	< 5.00	U	< 5.00	U	< 5.00	U	< 5.00	U
1,3-Dichlorobenzene	~	~	< 5.00	U	< 5.00	U	< 5.00	U	< 5.00	U
1,4-Dichlorobenzene	~	~	< 5.00	U	< 5.00	U	< 5.00	U	< 5.00	U
1,4-Dioxane	~	~	< 5.01	U	< 5.01	U	< 5.01	U	< 5.01	U
2-Hexanone(MBK)	~	~	< 4.99	U	< 4.99	U	< 4.99	U	< 4.99	U
4-Ethyltoluene	~	~	24.5		5.11		19		< 5.01	U
4-Isopropyltoluene	~	~	< 5.00	U	< 5.00	U	< 5.00	U	< 5.00	U
4-Methyl-2-pentanone(MIBK)	~	~	< 4.99	U	< 4.99	U	< 4.99	U	< 4.99	U
Acetone	~	~	68.4		88.1		71.7		25.6	
Acrylonitrile	~	~	< 5.01	U	< 5.01	U	< 5.01	U	< 5.01	U
Benzene	~	60	33.5		37		< 5.01	U	< 5.01	U
Benzyl chloride	~	~	< 5.00	U	< 5.00	U	< 5.00	U	< 5.00	U
Bromodichloromethane	~	~	< 5.00	U	< 5.00	U	< 5.00	U	< 5.00	U
Bromoform	~	60	< 5.00	U	< 5.00	U	< 5.00	U	< 5.00	U
Bromomethane	~	~	< 5.01	U	< 5.01	U	< 5.01	U	< 5.01	U
Carbon Disulfide	~	~	6.04		98		7.09		< 5.01	U
Carbon Tetrachloride	5	6	< 1.00	U	1.07		< 1.00	U	< 1.00	U
Chlorobenzene	~	~	< 5.01	U	< 5.01	U	< 5.01	U	< 5.01	U
Chloroethane	~	~	< 5.01	U	< 5.01	U	< 5.01	U	< 5.01	U
Chloroform	~	~	6.15		51.2		< 4.98	U	< 4.98	U
Chloromethane	~	~	< 4.99	U	< 4.99	U	< 4.99	U	< 4.99	U
Cis-1,2-Dichloroethene	~	6	< 1.00	U	13.6		16.2		< 1.00	U
cis-1,3-Dichloropropene	~	~	< 4.99	U	< 4.99	U	< 4.99	U	< 4.99	U
Cyclohexane	~	60	< 4.99	U	85.3		< 4.99	U	< 4.99	U
Dibromochloromethane	~	~	< 5.00	U	< 5.00	U	< 5.00	U	< 5.00	U
Dichlorodifluoromethane	~	~	< 4.99	U	< 4.99	U	< 4.99	U	< 4.99	U
Ethanol	~	~	41.8		10.2		17.1		27.5	
Ethyl acetate	~	~	< 5.01	U	< 5.01	U	< 5.01	U	< 5.01	U
Ethylbenzene	~	60	59.9		< 4.99	U	8.03		< 4.99	U
Heptane	~	200	< 5.00	U	14.4		10.3		< 5.00	U
Hexachlorobutadiene	~	~	< 5.00	U	< 5.00	U	< 5.00	U	< 5.00	U
Hexane	~	200	< 5.00	U	32.2		< 5.00	U	< 5.00	U
Isooctane	~	60	< 4.99	U	< 4.99	U	267		< 4.99	U
Isopropylalcohol	~	~	< 5.01	U	12.7		< 5.01	U	< 5.01	U
Isopropylbenzene	~	~	8.45		< 5.01	U	< 5.01	U	< 5.01	U
m,p-Xylene	~	200	96.3		12.8		30.1		5.51	
Methyl Ethyl Ketone	~	~	11.1		5.48		11.2		< 5.01	U
Methyl tert-butyl ether(MTBE)	~	~	< 5.01	U	< 5.01	U	< 5.01	U	< 5.01	U
Methylene Chloride	60	100	< 15.0	U	< 15.0	U	< 15.0	U	< 15.0	U
Naphthalene	~	60	< 5.23	UJ	< 5.23	UJ	< 5.23	UJ	< 5.23	UJ
n-Butylbenzene	~	~	< 5.00	U	< 5.00	U	< 5.00	U	< 5.00	U
o-Xylene	~	60	42.3		< 4.99	U	11.4		< 4.99	U
Propylene	~	~	18.6		< 5.01	U	20.6		< 5.01	U
sec-Butylbenzene	~	~	< 5.00	U	< 5.00	U	< 5.00	U	< 5.00	U
Styrene	~	~	< 4.98	U	< 4.98	U	< 4.98	U	< 4.98	U
Tetrachloroethene	30	100	24.1		330		191		5.49	
Tetrahydrofuran	~	~	< 5.01	U	< 5.01	U	< 5.01	U	< 5.01	U
Toluene	~	300	102		30.7		17.2		< 5.01	U
Trans-1,2-Dichloroethene	~	~	< 4.99	U	< 4.99	U	< 4.99	U	< 4.99	U
trans-1,3-Dichloropropene	~	~	< 4.99	U	< 4.99	U	< 4.99	U	< 4.99	U
Trichloroethene	2	6	15.7		418		397		6.07	
Trichlorofluoromethane	~	~	< 5.00	U	< 5.00	U	< 5.00	U	< 5.00	U
Trichlorotrifluoroethane	~	~	< 5.00	U	< 5.00	U	< 5.00	U	< 5.00	U
Vinyl Chloride	~	6	< 1.00	U	< 1.00	U	< 1.00	U	< 1.00	U

NOTES:

[Conc.] = Detected Concentration in Sample

Any Regulatory Exceedances are color coded by regulation:

[Conc.] = Exceedance of NYSDOH Decision Matrices Minimum Concentrations

[Conc.] = Exceedance of NYSDOH Air Guideline Values

Q = Laboratory Qualifiers:

~ = This indicates that no regulatory limit has been established for this analyte

U = Analyte not detected at or above the level indicated

UJ = Not detected, quantitation limit may be inaccurate or imprecise.

Table 13B
VOCs in Soil Vapor Samples
2425 Atlantic Avenue, Brooklyn, NY

Sample ID Laboratory ID Sampling Date Sample Matrix	NYSDOH Air Guidline Values - AGVs	NYSDOH Decision Matrices Minimum Concentrations	25SV-1 (10') 25L1273-01 12/22/2025 Soil Vapor		25SV-2 (5') 25L1273-02 12/22/2025 Soil Vapor		25SV-3 (2') 25L1273-03 12/22/2025 Soil Vapor		25SV-4 (5') 25L1273-04 12/22/2025 Soil Vapor		25SV-6 (2') 25L1273-06 12/22/2025 Soil Vapor	
Compound			Result	Q	Result	Q	Result	Q	Result	Q	Result	Q
VOCs	ug/m3	ug/m3	ug/m3		ug/m3		ug/m3		ug/m3		ug/m3	
Dilution Factor			14.88		28.9		28.6		85.61		87.109	
1,1,1,2-Tetrachloroethane	~	~	1	U	5	U	4.9	U	11	U	11	U
1,1,1-Trichloroethane	100	100	0.81	U	3.9	U	3.9	U	8.7	U	8.9	U
1,1,2,2-Tetrachloroethane	~	~	1	U	5	U	4.9	U	11	U	11	U
1,1,2-Trichloro-1,2,2-trifluoroethane (Freon 113)	~	~	1.1	U	5.5	U	5.5	U	12	U	12	U
1,1,2-Trichloroethane	~	~	0.81	U	3.9	U	3.9	U	8.7	U	8.9	U
1,1-Dichloroethane	~	~	0.6	U	2.9	U	2.9	U	6.5	U	6.6	U
1,1-Dichloroethylene	~	6	0.29	U	1.4	U	1.4	U	3.2	U	3.2	U
1,2,4-Trichlorobenzene	~	~	55	U	270	U	270	U	590	U	600	U
1,2,4-Trimethylbenzene	~	60	**4.1**	D	**6.4**	D	**7.8**	D	**7.9**	D	8	U
1,2-Dibromoethane	~	~	1.1	U	5.6	U	5.5	U	12	U	13	U
1,2-Dichlorobenzene	~	~	0.89	U	4.3	U	4.3	U	9.6	U	9.8	U
1,2-Dichloroethane	~	~	0.6	U	2.9	U	2.9	U	6.5	U	6.6	U
1,2-Dichloropropane	~	~	0.69	U	3.3	U	3.3	U	7.4	U	7.5	U
1,2-Dichlorotetrafluoroethane	~	~	1	U	5.1	U	5	U	11	U	11	U
1,3,5-Trimethylbenzene	~	60	**1.2**	D	3.6	U	3.5	U	7.9	U	8	U
1,3-Butadiene	~	~	**3.8**	D	4.8	U	4.8	U	11	U	11	U
1,3-Dichlorobenzene	~	~	0.89	U	4.3	U	4.3	U	9.6	U	9.8	U
1,3-Dichloropropane	~	~	0.69	U	3.3	U	3.3	U	7.4	U	7.5	U
1,4-Dichlorobenzene	~	~	0.89	U	4.3	U	4.3	U	9.6	U	9.8	U
1,4-Dioxane	~	~	2.7	U	13	U	13	U	29	U	29	U
2,2,4-Trimethylpentane	~	60	**3.1**	D	1.7	U	1.7	U	3.7	U	3.8	U
2-Butanone	~	~	22	U	110	U	110	U	240	U	240	U
2-Hexanone	~	~	**1.4**	D	**11**	D	5.9	U	13	U	13	U
3-Chloropropene	~	~	2.3	U	11	U	11	U	25	U	25	U
4-Methyl-2-pentanone	~	~	0.61	U	**14**	D	**4.1**	D	6.6	U	6.7	U
Acetone	~	~	**35**	D	86	U	85	U	190	U	190	U
Acrolein	~	~	0.34	U	1.7	U	1.6	U	3.7	U	3.7	U
Acrylonitrile	~	~	16	U	78	U	78	U	170	U	180	U
Benzene	~	60	**14**	D	**7.4**	D	**9.4**	D	**10**	D	5.2	U
Benzyl chloride	~	~	19	U	94	U	93	U	210	U	210	U
Bromodichloromethane	~	~	1	U	4.8	U	4.8	U	11	U	11	U
Bromoform	~	60	1.5	U	7.5	U	7.4	U	17	U	17	U
Bromomethane	~	~	0.58	U	2.8	U	2.8	U	6.2	U	6.3	U
Carbon disulfide	~	~	**6.2**	D	**16**	D	**4.5**	D	**40**	D	5.1	U
Carbon tetrachloride	5	6	0.28	U	1.4	U	1.4	U	3	U	3.1	U
Chlorobenzene	~	~	0.69	U	3.3	U	3.3	U	7.4	U	7.5	U
Chloroethane	~	~	0.39	U	1.9	U	1.9	U	4.2	U	4.3	U
Chloroform	~	~	**6.6**	D	**41**	D	**61**	D	**150**	D	**39**	D
Chloromethane	~	~	**0.89**	D	1.5	U	1.5	U	3.3	U	3.4	U
cis-1,2-Dichloroethylene	~	6	**29**	D	**38**	D	**55**	D	**30**	D	**33**	D
cis-1,3-Dichloropropylene	~	~	0.68	U	3.3	U	3.3	U	7.3	U	7.4	U
Cyclohexane	~	60	**4.3**	D	**2.7**	D	2.5	U	**14**	D	5.6	U
Dibromochloromethane	~	~	1.3	U	6.2	U	6.1	U	14	U	14	U
Dichlorodifluoromethane	~	~	**2.1**	D	3.6	U	3.6	U	7.9	U	8	U
Ethyl acetate	~	~	**32**	D	130	U	130	U	290	U	290	U
Ethyl Benzene	~	60	**22**	D	**67**	D	**62**	D	**88**	D	**38**	D
Hexachlorobutadiene	~	~	1.6	U	7.7	U	7.7	U	17	U	17	U
Isopropanol	~	~	**3.9**	D	11	U	11	U	24	U	24	U
Isopropylbenzene	~	~	**1.2**	D	3.6	U	3.5	U	**35**	D	**20**	D
Methyl Methacrylate	~	~	0.61	U	3	U	2.9	U	6.5	U	6.7	U
Methyl tert-butyl ether (MTBE)	~	~	0.54	U	2.6	U	2.6	U	5.8	U	5.9	U
Methylene chloride	60	100	3.1	U	15	U	15	U	33	U	34	U
Naphthalene	~	60	7.8	U	38	U	38	U	84	U	85	U
n-Butylbenzene	~	~	0.82	U	4	U	3.9	U	8.8	U	8.9	U
n-Heptane	~	200	0.61	U	3	U	2.9	U	**13**	D	6.7	U
n-Hexane	~	200	**11**	D	**3.3**	D	**2.5**	D	**23**	D	5.7	U
n-Propylbenzene	~	~	**0.95**	D	**3.9**	D	**3.9**	D	7.9	U	8	U
o-Xylene	~	60	**9.9**	D	**37**	D	**36**	D	**50**	D	**19**	D
p- & m- Xylenes	~	200	**62**	D	**250**	D	**230**	D	**320**	D	**150**	D
p-Ethyltoluene	~	~	0.73	U	3.6	U	3.5	U	7.9	U	8	U
p-Isopropyltoluene	~	~	0.82	U	4	U	3.9	U	8.8	U	8.9	U
Propylene	~	~	**61**	D	**16**	D	**13**	D	**520**	D	2.8	U
sec-Butylbenzene	~	~	0.82	U	4	U	3.9	U	8.8	U	8.9	U
Styrene	~	~	0.63	U	3.1	U	3.1	U	6.8	U	6.9	U
tert-Butylbenzene	~	~	0.82	U	4	U	3.9	U	8.8	U	8.9	U
Tetrachloroethylene	30	100	**8.5**	D	**480**	D	**680**	D	**830**	D	**590**	D
Tetrahydrofuran	~	~	0.88	U	4.3	U	4.2	U	9.4	U	9.6	U
Toluene	~	300	**29**	D	**32**	D	**39**	D	**33**	D	**13**	D
trans-1,2-Dichloroethylene	~	~	**0.65**	D	2.9	U	2.8	U	6.3	U	6.5	U
trans-1,3-Dichloropropylene	~	~	0.68	U	3.3	U	3.3	U	7.3	U	7.4	U
Trichloroethylene	2	6	**560**	D	**3000**	D	**3800**	D	**7800**	D	**7100**	D
Trichlorofluoromethane (Freon 11)	~	~	**1.2**	D	4.1	U	4	U	9	U	9.1	U
Vinyl acetate	~	~	0.52	U	2.5	U	2.5	U	5.6	U	5.7	U
Vinyl bromide	~	~	0.65	U	3.2	U	3.1	U	7	U	7.1	U
Vinyl Chloride	~	6	0.19	U	0.92	U	0.92	U	2	U	2.1	U
Xylenes, Total	~	~	**72**	D	**280**	D	**260**	D	**370**	D	**170**	D

NOTES:

[Conc.] = Detected Concentration in Sample

Any Regulatory Exceedances are color coded by regulation:

[Conc.] = Exceedance of NYSDOH Decision Matrices Minimum Concentrations

[Conc.] = Exceedance of NYSDOH Air Guideline Values

Q = Laboratory Qualifiers:

~ = This indicates that no regulatory limit has been established for this analyte

U = Analyte not detected at or above the level indicated

D = Result is from an analysis that required a dilution

Table 14
VOCs in Sub-Slab Vapor Samples
2425 Atlantic Avenue, Brooklyn, NY

Sample ID Laboratory ID Sampling Date Sample Matrix	NYSDOH Air Guidline Values - AGVs	NYSDOH SV 022024 Decision Matrices Minimum Concentrations	SS-1 25J1850-01 10/30/2025 Sub-Slab Soil Gas		SS-2 25J1850-02 10/30/2025 Sub-Slab Soil Gas		SS-3 25J1850-03 10/30/2025 Sub-Slab Soil Gas		SS-4 25J1850-04 10/30/2025 Sub-Slab Soil Gas		25SS-5 25L1273-05 12/22/2025 Sub-Slab Soil Gas		25SS-7 25L1273-07 12/22/2025 Sub-Slab Soil Gas		25SS-8 25L1273-08 12/22/2025 Sub-Slab Soil Gas	
Compound			**Result**	**Q**	**Result**	**Q**	**Result**	**Q**	**Result**	**Q**	Result	Q	Result	Q	Result	Q
VOCs	**ug/m3**	**ug/m3**	ug/m3		ug/m3		ug/m3		ug/m3		ug/m3		ug/m3		ug/m3	
Dilution Factor			81.755		76.455		29.1		3.104		5.908		6.996		15.67	
1,1,1,2-Tetrachloroethane	~	~	5.2	U	4.9	U	5	U	1.1	U	1	U	1.2	U	1.1	U
1,1,1-Trichloroethane	100	100	**9.2**	D	**5.5**	D	**4.8**	D	0.85	U	**2.3**	D	**1.4**	D	**0.94**	D
1,1,2,2-Tetrachloroethane	~	~	5.2	U	4.9	U	5	U	1.1	U	1	U	1.2	U	1.1	U
1,1,2-Trichloro-1,2,2-trifluoroethane (Freon 113)	~	~	5.9	U	5.5	U	5.6	U	1.2	U	1.1	U	1.4	U	1.2	U
1,1,2-Trichloroethane	~	~	4.2	U	3.9	U	4	U	0.85	U	0.81	U	0.98	U	0.86	U
1,1-Dichloroethane	~	~	3.1	U	2.9	U	2.9	U	0.63	U	0.6	U	0.73	U	0.63	U
1,1-Dichloroethylene	~	6	1.5	U	1.4	U	1.4	U	0.31	U	0.29	U	0.36	U	0.31	U
1,2,4-Trichlorobenzene	~	~	280	U	260	U	270	U	58	U	55	U	67	U	58	U
1,2,4-Trimethylbenzene	~	60	3.8	U	3.5	U	3.6	U	**1.6**	D	**4.7**	D	**9.3**	D	**13**	D
1,2-Dibromoethane	~	~	5.9	U	5.5	U	5.6	U	1.2	U	1.1	U	1.4	U	1.2	U
1,2-Dichlorobenzene	~	~	4.6	U	4.3	U	4.4	U	0.93	U	0.89	U	1.1	U	0.94	U
1,2-Dichloroethane	~	~	3.1	U	2.9	U	2.9	U	0.63	U	0.6	U	0.73	U	0.63	U
1,2-Dichloropropane	~	~	3.5	U	3.3	U	3.4	U	0.72	U	0.68	U	0.83	U	0.72	U
1,2-Dichlorotetrafluoroethane	~	~	5.30	U	5	U	5.1	U	1.1	U	1	U	1.3	U	1.1	U
1,3,5-Trimethylbenzene	~	60	3.8	U	3.5	U	3.6	U	0.76	U	**1**	D	**2.6**	D	**3**	D
1,3-Butadiene	~	~	5.1	U	4.7	U	4.8	U	1	U	0.98	U	1.2	U	1	U
1,3-Dichlorobenzene	~	~	4.6	U	4.3	U	4.4	U	0.93	U	0.89	U	1.1	U	0.94	U
1,3-Dichloropropane	~	~	3.5	U	3.3	U	3.4	U	0.72	U	0.68	U	0.83	U	0.72	U
1,4-Dichlorobenzene	~	~	4.6	U	4.3	U	4.4	U	0.93	U	0.89	U	1.1	U	0.94	U
1,4-Dioxane	~	~	14	U	13	U	13	U	2.8	U	2.7	U	3.2	U	2.8	U
2,2,4-Trimethylpentane	~	60	1.8	U	1.7	U	1.7	U	0.36	U	0.35	U	0.42	U	0.37	U
2-Butanone	~	~	110	U	110	U	110	U	23	U	22	U	26	U	23	U
2-Hexanone	~	~	6.3	U	5.8	U	6	U	1.3	U	1.2	U	1.5	U	1.3	U
3-Chloropropene	~	~	12	U	11	U	11	U	2.4	U	2.3	U	2.8	U	2.5	U
4-Methyl-2-pentanone	~	~	3.1	U	2.9	U	3	U	**1.4**	D	**2.1**	D	**2.4**	D	0.64	U
Acetone	~	~	91	U	**100**	D	86	U	18	U	**130**	D	21	U	19	U
Acrolein	~	~	1.8	U	1.6	U	1.7	U	0.36	U	0.34	U	0.41	U	0.36	U
Acrylonitrile	~	~	83	U	77	U	79	U	17	U	16	U	19	U	17	U
Benzene	~	60	**3.7**	D	2.3	U	2.3	U	**1.1**	D	**1.1**	D	**0.63**	D	**0.55**	D
Benzyl chloride	~	~	99	U	92	U	94	U	20	U	19	U	23	U	20	U
Bromodichloromethane	~	~	5.1	U	4.8	U	4.9	U	1	U	0.99	U	1.2	U	1	U
Bromoform	~	60	7.9	U	7.4	U	7.5	U	2	U	1.5	U	1.9	U	1.6	U
Bromomethane	~	~	3	U	2.8	U	2.8	U	0.6	U	0.57	U	0.7	U	0.61	U
Carbon disulfide	~	~	**5.5**	D	2.2	U	2.3	U	**3**	D	0.46	U	0.56	U	0.49	U
Carbon tetrachloride	5	6	1.2	U	1.1	U	1.1	U	0.24	U	0.28	U	0.34	U	0.3	U
Chlorobenzene	~	~	3.5	U	3.3	U	3.3	U	0.71	U	0.68	U	0.83	U	0.72	U
Chloroethane	~	~	2	U	1.9	U	1.9	U	0.41	U	0.39	U	0.47	U	0.41	U
Chloroform	~	~	**30**	D	**56**	D	**150**	D	**36**	D	0.72	U	**8.5**	D	**3.3**	D
Chloromethane	~	~	1.6	U	1.5	U	1.5	U	**0.51**	D	0.31	U	0.37	U	0.32	U
cis-1,2-Dichloroethylene	~	6	**18**	D	**100**	D	**16**	D	0.31	U	**2**	D	0.36	U	**1.6**	D
cis-1,3-Dichloropropylene	~	~	3.5	U	3.2	U	3.3	U	0.7	U	0.67	U	0.81	U	0.71	U
Cyclohexane	~	60	**6**	D	2.5	U	**6**	D	0.53	U	0.51	U	0.62	U	0.54	U
Dibromochloromethane	~	~	6.5	U	6.1	U	6.2	U	1.3	U	1.3	U	1.5	U	1.3	U
Dichlorodifluoromethane	~	~	3.8	U	3.5	U	3.6	U	**2.1**	D	**2.1**	D	0.89	U	0.77	U
Ethyl acetate	~	~	140	U	130	U	130	U	28	U	27	U	32	U	28	U
Ethyl Benzene	~	60	3.3	U	3.1	U	3.2	U	**0.94**	D	**30**	D	**40**	D	**44**	D
Hexachlorobutadiene	~	~	8.1	U	7.6	U	7.8	U	1.7	U	1.6	U	1.9	U	1.7	U
Isopropanol	~	~	11	U	11	U	11	U	2.3	U	2.2	U	2.6	U	2.3	U
Isopropylbenzene	~	~	3.8	U	3.5	U	3.6	U	0.76	U	0.73	U	**0.97**	D	**1.2**	D
Methyl Methacrylate	~	~	3.1	U	2.9	U	3	U	0.64	U	0.6	U	0.73	U	0.64	U
Methyl tert-butyl ether (MTBE)	~	~	2.8	U	2.6	U	2.6	U	0.56	U	0.53	U	0.65	U	0.56	U
Methylene chloride	60	100	16	U	15	U	15	U	3.2	U	3.1	U	3.7	U	3.3	U
Naphthalene	~	60	40	U	37	U	38	U	8.1	U	7.7	U	9.4	U	8.2	U
n-Butylbenzene	~	~	4.2	U	3.9	U	4	U	0.85	U	0.81	U	0.98	U	**1.6**	D
n-Heptane	~	200	**29**	D	2.9	U	3	U	0.64	U	0.61	U	**1**	D	**0.9**	D
n-Hexane	~	200	**42**	D	2.5	U	2.6	U	0.55	U	0.52	U	0.63	U	0.55	U
n-Propylbenzene	~	~	3.8	U	3.5	U	3.6	U	0.76	U	**1.3**	D	**3.6**	D	**4.8**	D
o-Xylene	~	60	3.3	U	3.1	U	3.2	U	**1.1**	D	**13**	D	**21**	D	**27**	D
p- & m- Xylenes	~	200	**7.6**	D	6.2	U	6.3	U	**3.8**	D	**120**	D	**170**	D	**180**	D
p-Ethyltoluene	~	~	3.8	U	3.5	U	3.6	U	**1.4**	D	0.73	U	0.88	U	0.77	U
p-Isopropyltoluene	~	~	4.2	U	3.9	U	4	U	0.85	U	0.81	U	0.98	U	0.86	U
Propylene	~	~	1.3	U	1.2	U	1.3	U	0.27	U	**0.79**	D	**1.4**	D	0.27	U
sec-Butylbenzene	~	~	4.2	U	3.9	U	4	U	0.85	U	0.81	U	0.98	U	0.86	U
Styrene	~	~	3.3	U	3	U	3.1	U	0.66	U	**0.63**	D	0.76	U	**1**	D
tert-Butylbenzene	~	~	4.2	U	3.9	U	4	U	0.85	U	0.81	U	0.98	U	0.86	U
Tetrachloroethylene	30	100	**1,800**	D	**1,800**	D	**1,100**	D	**370**	D	**360**	D	**130**	D	**230**	D
Tetrahydrofuran	~	~	4.5	U	**6.7**	D	4.3	U	0.92	U	0.87	U	1.1	U	0.92	U
Toluene	~	300	**18**	D	**6.5**	D	**6**	D	**6.9**	D	**7.3**	D	**8.9**	D	**9.4**	D
trans-1,2-Dichloroethylene	~	~	3	U	**4.5**	D	2.9	U	0.62	U	0.59	U	0.71	U	0.62	U
trans-1,3-Dichloropropylene	~	~	3.5	U	3.2	U	3.3	U	0.7	U	0.67	U	0.81	U	0.71	U
Trichloroethylene	2	6	**10,000**	D	**12,000**	D	**3,400**	D	**380**	D	**380**	D	**470**	D	**770**	D
Trichlorofluoromethane (Freon 11)	~	~	4.3	U	4	U	4.1	U	**1.2**	D	**1.3**	D	**1.2**	D	**1.1**	D
Vinyl acetate	~	~	2.7	U	2.5	U	2.6	U	0.55	U	0.52	U	0.63	U	0.55	U
Vinyl bromide	~	~	3.3	U	3.1	U	3.2	U	0.7	U	0.65	U	0.78	U	0.69	U
Vinyl Chloride	~	6	0.98	U	0.91	U	0.93	U	0.2	U	0.19	U	0.23	U	0.2	U
Xylenes, Total	~	~	9.9	U	9.3	U	9.5	U	**4.9**	D	**130**	D	**190**	D	**210**	D

NOTES:

[Conc.] = Detected Concentration in Sample

Any Regulatory Exceedances are color coded by regulation:

[Conc.] = Exceedance of NYSDOH Decision Matrices Minimum Concentrations

[Conc.] = Exceedance of NYSDOH Air Guideline Values

Q = Laboratory Qualifiers:

~ = This indicates that no regulatory limit has been established for this analyte

U = Analyte not detected at or above the level indicated

D = Result is from an analysis that required a dilution

APPENDICES

APPENDIX A

PRIOR ENVIRONMENTAL REPORTS

Phase II Environmental Site Assessment

Selective Sampling Investigation

July 26, 2001

01-222A

conducted at:

2425 Atlantic Avenue / 30 - 42 Havens Place
Brooklyn, New York
New York City Tax Map Designation: *Block 1574; Lot 23*

prepared for:

Comprehensive Archives, Inc.
87-46 123rd Street
Richmond Hill, New York

report user:

The Bank of New York
123 Main Street
White Plains, New York

IMPACT ENVIRONMENTAL

a division of impact environmental consulting, inc.

1 VILLAGE PLAZA, KINGS PARK, NEW YORK 11754 ❖ 631.269.8800 TELEPHONE ❖ 631.269.1599 FACSIMILE ❖ IMPACTENVIRONMENTAL.COM

TABLE OF CONTENTS

Section **Topic** **Page**

1.0 Purpose & Scope **4**

2.0 Site Description **5**

2.1 Topography 5
2.2 Land Use 5
2.3 Recognized Environmental Conditions 5

3.0 Survey, Sampling and Analysis Plan **6**

3.1 Remote Sensing Survey 6
3.1.1 GPR Procedures *6*
3.2 Subsurface Soil Sampling 7
3.2.1 Subsurface Probe Installation *7*
3.3 Headspace Analysis 8
3.3.1 Headspace Analysis Procedure *8*
3.4 Sample Characterization 9
3.5 Laboratory Sample Location and Frequency 9

4.0 Quality Assurance and Quality Control Procedures (QA/QC) **10**

4.1 Sampling Personnel 10
4.2 Sampling Equipment 10
4.2.1 Geoprobe *10*
4.2.2 Photo Ionization Detector *10*
4.2.3 Sample Vessels *11*
4.3 Sample Documentation 11
4.3.1 Sample Identification *11*
4.3.2 Chain-of-Custody Procedures *11*
4.3.3 Laboratory-Custody Procedures *11*

5.0 Laboratory Analysis **13**

5.1 Analytical Test Methods 13

6.0 Evaluation of Results **14**

7.0 Conclusions **15**

PLATES

Plate 1: Project Location Map, *Brooklyn, New York*
Plate 2: Sample Acquisition Plan, *Brooklyn, New York*

TABLES

Table 1: Field Headspace Analysis Results, *Brooklyn, New York*
Table 2: Detected Analytes in Soil, *Brooklyn, New York*

DIAGRAM

Diagram 1: Geoprobe Operating System

APPENDICES

Appendix A: Laboratory Report, Long Island Analytical Laboratories, Inc.

DISTRIBUTION LIST

Report Holder	*Number of Reports Issued*
Comprehensive Archives, Inc.	1
The Bank of New York	1
Impact Environmental Consulting, Inc. Corporate Records	1

This document is not to be reproduced in any way. The document is protected by the copyright laws of the United States of America.

1.0 Purpose & Scope


This Phase II Environmental Site Assessment (ESA) was conducted to define what, if any, contaminants have impacted the environmental quality of the property located at 2425 Atlantic Avenue / 30-42 Havens Place, Brooklyn, New York, herein identified as the subject property. The scope of this investigation was based on the recommendations presented in a Phase I ESA report prepared by Impact Environmental Consulting, Inc., dated July 12, 2001. Said assessment identified issues requiring supplemental data to further define the environmental quality of the subject property.

The investigative protocols used for this assessment were based, in part, upon the following documents: 1) the New York State Department of Environmental Conservation Technical and Administrative Guidance Memorandum (TAGM) #4046, Determination of Soil Cleanup Objectives; and 2) the New York State Department of Environmental Conservation, Sampling Guidelines and Protocols, Technical Background and Quality Control Assurance for the New York State Department of Environmental Conservation Spill Response Program, dated September 1992. The activities performed under the scope of this investigation have been summarized in this report in the following sections.

- **Site Description**
- **Survey, Sampling and Analysis Plan**
- **Quality Assurance and Control Procedures (QA/QC)**
- **Laboratory Analysis**
- **Evaluation of Results**
- **Conclusions**

Presented herein are the results of the Phase II Environmental Site Assessment conducted by Impact Environmental Consulting, Inc. on the subject property [see **Plate 1:** Project Location Map, *Brooklyn, New York*].

Plate #1: Project Location Map, Brooklyn, New York

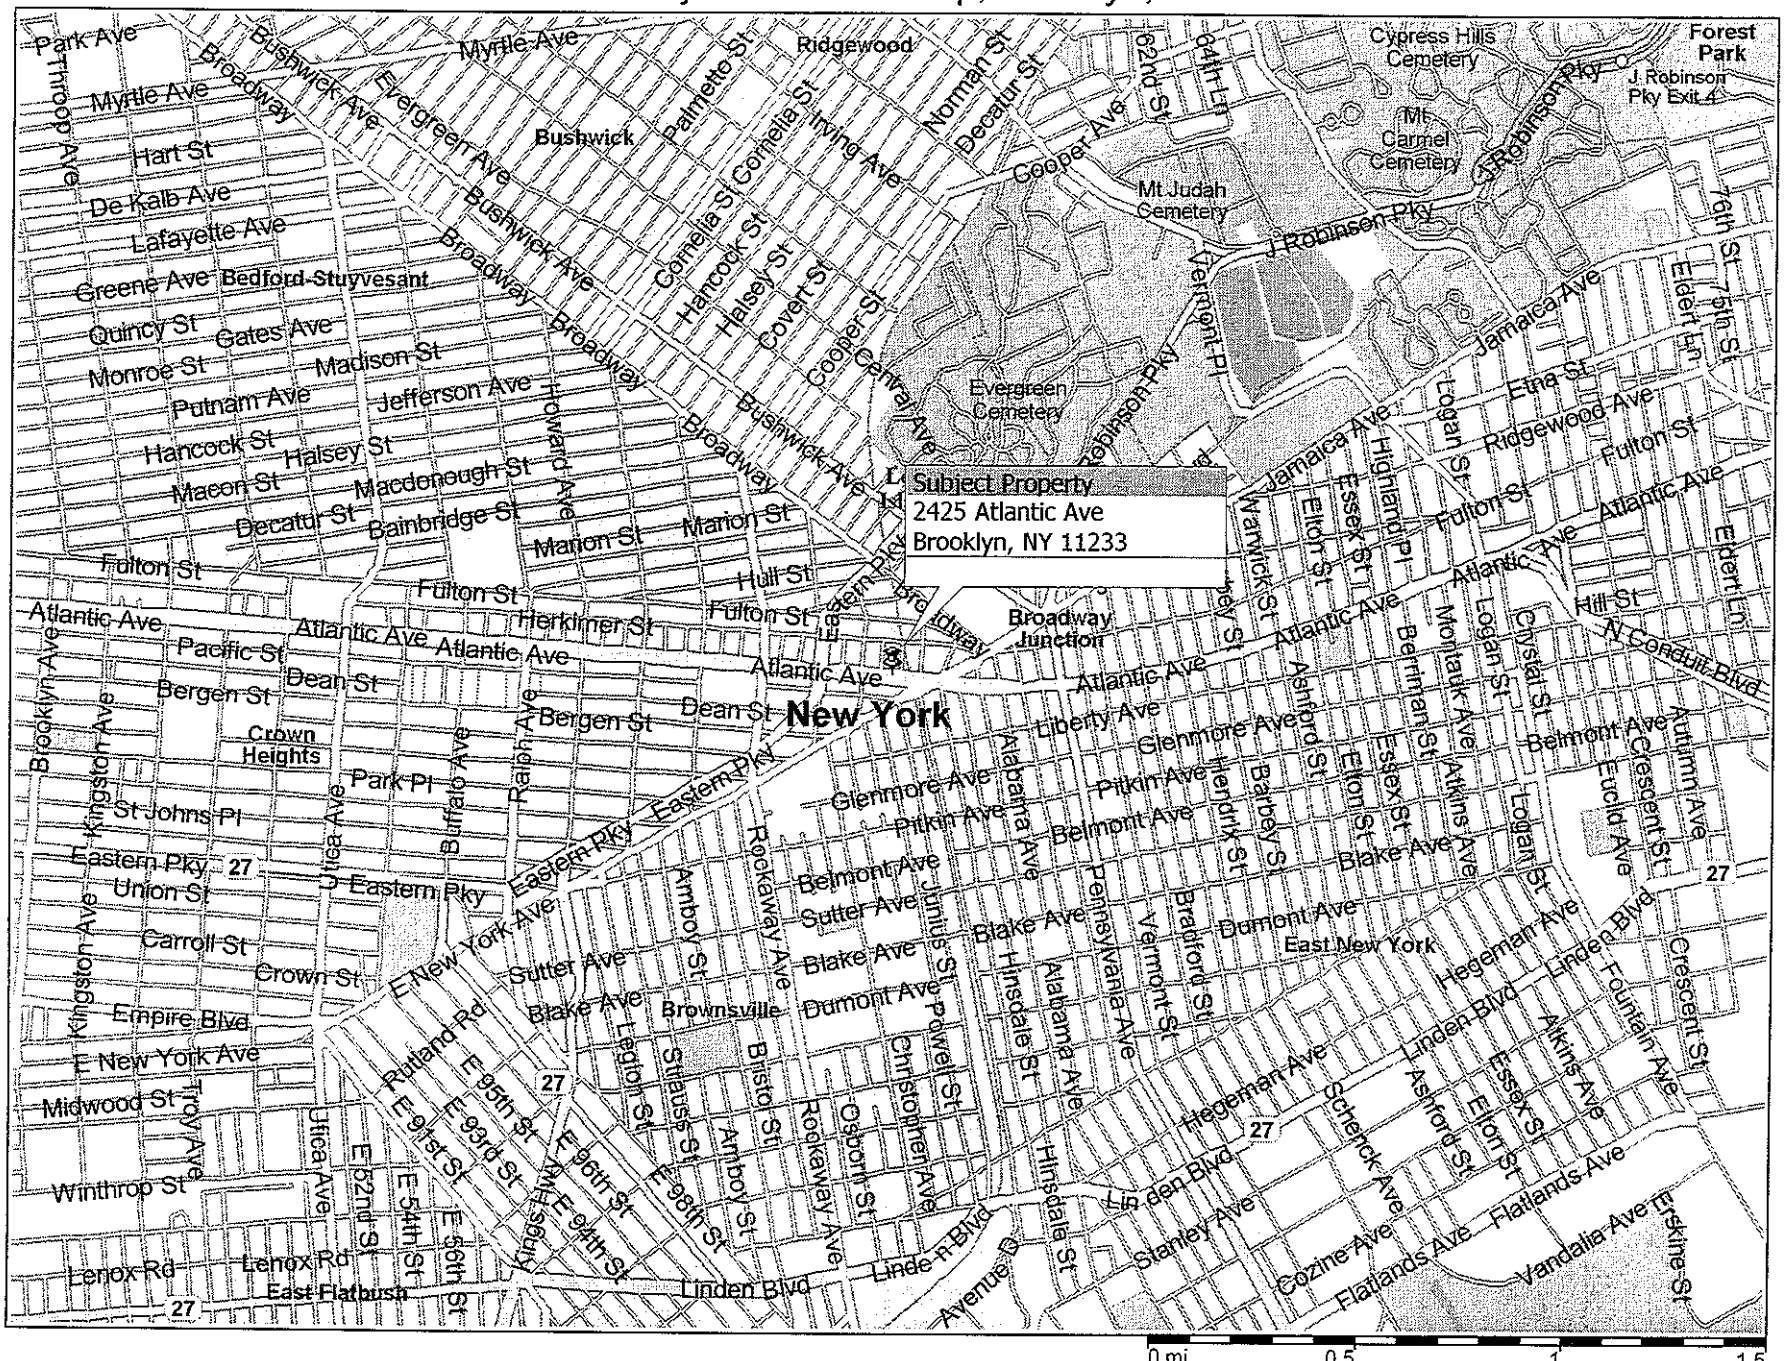

Copyright © 1988-2000 Microsoft Corp. and/or its suppliers. All rights reserved. http://www.microsoft.com/Streets
© Copyright 1999 by Geographic Data Technology, Inc. All rights reserved. © 1999 Navigation Technologies. All rights reserved. This data includes information taken with permission from Canadian authorities © Her Majesty the Queen in Right of Canada.
© Copyright 1999 by Compusearch Micromarketing Data and Systems Ltd.

2.0 Site Description

All of the information presented in this section of the report was compiled during the performance of the Phase I ESA.

2.1 Topography

The areal extent of the subject property was approximately 17,500 square feet. The subject property contained one two-story, masonry building with an approximate footprint of 10,600 square feet. The surface area of the subject property consisted of asphalt parking areas, concrete walkways, and scrub vegetation. The subject property exhibited low topographic relief (less than three percent slopes).

2.2 Land Use

The interior of the building was utilized as office and operational space. The interior space was divided to facilitate two tenants. The upper floor was vacant at the time of inspection, but was reportedly last occupied by The Candle Factory, a candle manufacturer. The lower floor was occupied by Active World Solutions, a silk screened clothing distributor. A boiler room was located in the southwestern corner of the lower floor of the building.

2.3 Recognized Environmental Conditions

The Phase I ESA revealed evidence of two inactive underground storage tanks (USTs) on the subject property. No records were available concerning the management of these USTs. This absence of records represents a *recognized environmental condition*. Accordingly, it was recommended that a remote sensing survey be performed to confirm the presence and orientation of any abandoned USTs, and that a limited subsurface investigation be performed to determine if the use of these USTs impacted the environmental quality of the subject property.

The Phase I ESA identified four unpermitted underground injection wells (UIWs). The industrial use of the property has created the potential for these structures to have been polluted from organic and inorganic contaminants. This potential represents a *recognized environmental condition*. Consequently, it was recommended that a limited subsurface investigation be performed to determine if the UIWs have received any discharges that may have impacted the environmental quality of the subject property.

3.0 Survey, Sampling and Analysis Plan

A survey, sampling and analysis program was developed to address the recognized environmental conditions identified in the Phase I ESA. The plan included: 1) a remote sensing survey to confirm the presence of any abandoned USTs; and 2) an investigation to determine what, if any, contaminants were released to the subsurface soil of the subject property as a result of on-site operations. The following work was performed to satisfy the sampling and analysis plan. All locations can be referenced with **Plate 2:** Sample Acquisition Plan, *Brooklyn, New York.*

3.1 Remote Sensing Survey

A remote sensing survey was performed over portions of the planimetric surface of the subject property to identify the presence of any abandoned USTs at locations corresponding to information provided in the Phase I ESA. A GSSI model SIR-2 ground penetrating radar (GPR) system equipped with a 400MHz antenna was used to perform the survey. An analysis of the data collected from the survey identified two significant subsurface anomalies.

An anomaly was detected on the northern side of the existing building immediately adjacent to a structure that contained a heating unit. Based on the data collected from the survey in this area, it was anticipated that a UST was situated beneath this heating unit. The UST had an east-west orientation


An anomaly was detected on the southern side of the building within the basement. This anomaly was interpreted to represent a UST beneath the basement slab. The UST had an east-west orientation.


3.1.1 GPR Procedures

A GPR system consists of a radar control unit, control cable and a transducer (antenna). The control unit transmits a trigger pulse at a normal repetition rate of 50 KHz. The trigger pulse is sent to the transmitter electronics in the transducer via the control cable. The transmitter electronics amplify the trigger pulses into bipolar pulses that are radiated to the subsurface. The transformed pulses vary in shape and frequency according to the transducer used. In the subsurface, variations of the signal occur at boundaries where there is a dielectric contrast (void, steel, soil type, etc.). Signal reflections travel back to the control unit represented as color graphic images for interpolation. This system is capable of transmitting electromagnetic energy in the frequency range of 16MHz to 2000MHz.

A qualified Impact Environmental Consulting, Inc. technician specified a coordinate system on the planimetric surface of the site to map any subsurface dielectric anomalies detected on the premises. The operator used

Atlantic Avenue

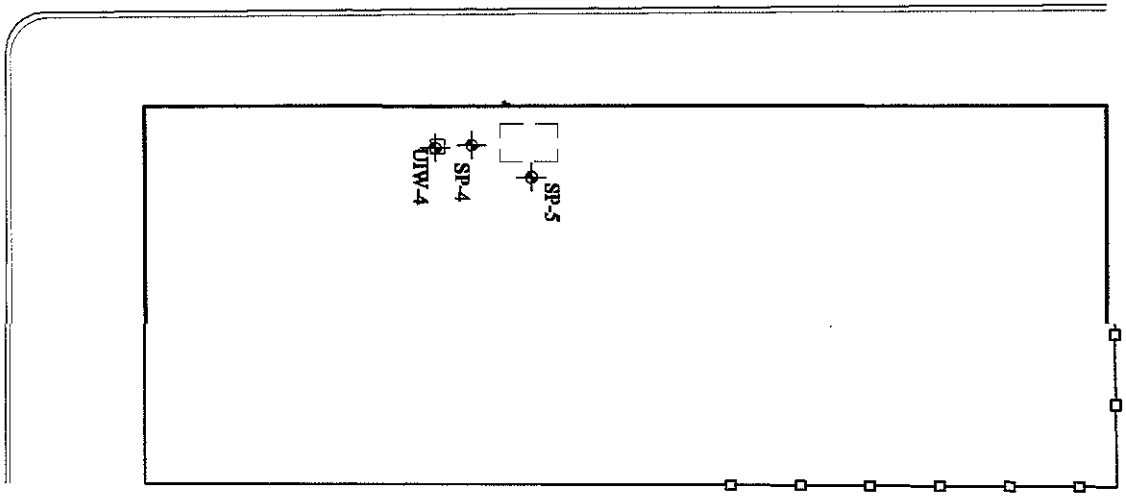

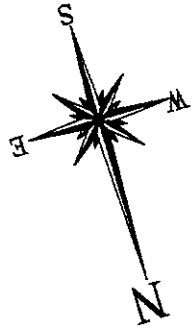

IMPACT ENVIRONMENTAL
a division of Impact Environmental Consulting Inc.
1 Village Plaza
Kings Park, New York 11754
631.269.8800 telephone
631.269.1599 facsimile

01-222A


Plate 2: Sample Acquisition Plan

Brooklyn, New York

Legend

soil probe node

scale: 1" = 20'

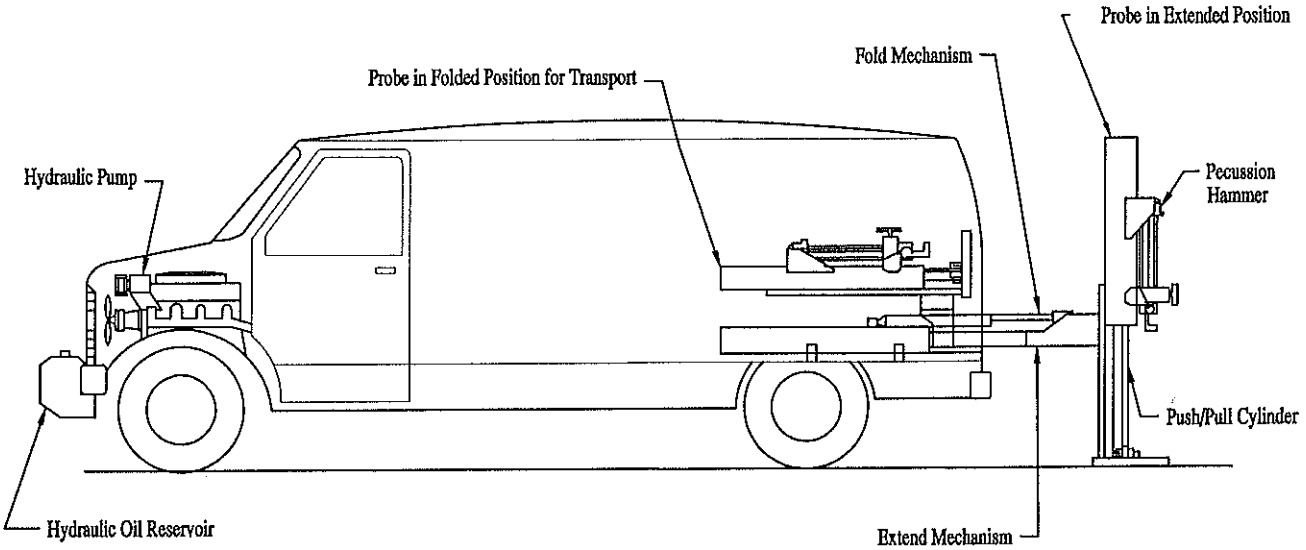


Basics


- Hydraulic powered probe unit isoperated from a engine driven pump.
- Remote vehicle ignition allows operator to start engine from probe unit.
- Belt driven hydraulic pump supplies 10 gpm @ 2000 rpm, 3000 psi operating pressure
- Probe unit folds for transport
- Unit utilizes static weight of vehicle and pecussion hammer to advance probing tools.
- Hydraulic hammer delivers pecussion rate of 30 Hz.
- Probes have greater than 18,000 lbs of down force and 25,000 lbs of retraction force.
- Drives multiple diameter probes (1", 1.25" and 2.25") to depths over 100 feet.

Soil Probing Tool
The tools are advanced and a sample is acquired in a non-reactive plastic sheathing. The system offers two sizes of sample retrieval:

Large bore - 1.5" x 2'
Macro - 2.25" x (2', 3' & 4')

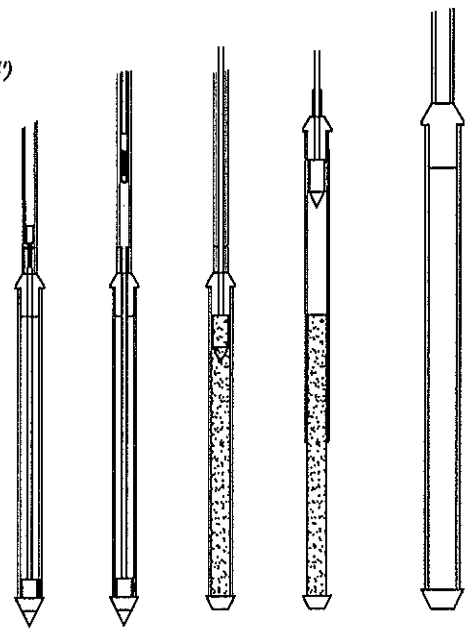

Groundwater SP-15 Sampler
The tool allows a stainless steel, 4' screen to be delivered to the underlying groundwater. At the desired depth, the screen is retracted and samples are obtained via a check valve assembly.

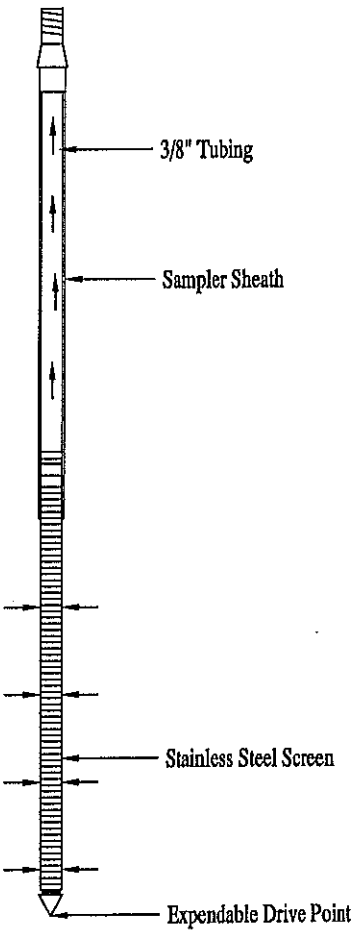

IMPACT ENVIRONMENTAL
a division of Impact Environmental Consulting Inc.
1 Village Plaza
Kings Park, New York 11754
631.269.8600 TELEPHONE
631.269.1500 FACSIMILE

Diagram 1: Geoprobe Operating System

Legend:
- groundwater probe node
- soil probe node

were secured at the desired depths and were contained within a non-reactive transparent plastic sleeve that lined the hollow probe. The plastic sleeves were removed for subsequent inspection and sample aliquot acquisition.

3.3 Headspace Analysis

Headspace analysis was performed on each unsaturated soil sample acquired from probe nodes SP-1, SP-2, SP-3, SP-4 and SP-5 to provide precursory data regarding contamination. Results of the analysis were used to adjust the sample and analysis program to yield the most accurate and representative results. The results of the field analysis are presented in **Table 1**: Field Headspace Analysis Results, *Brooklyn, New York.*

Table 1: Field Headspace Analysis Results, *Brooklyn, New York*

Sample ID	**SP-1**	**SP-2**	**SP-3**	**SP-4**	**SP-5**
Unit	*ppm*	*ppm*	*ppm*	*ppm*	*ppm*
Depth BEG					
0'-2'	<1	<1	<1	<1	<1
2'-4'	<1	24.3	<1	1.5	<1
4'-6'	<1	13.2	<1	<1	<1
6'-8'	<1	2.3	<1	<1	<1
8'-10'	<1	<1	<1	<1	<1

3.3.1 Headspace Analysis Procedure

Headspace analysis was performed on each of the acquired samples utilizing a portable photo ionization detection meter to measure what, if any, hydrocarbon concentrations were present in isolated portions of the secured samples. Headspace analysis was conducted by partially filling a wide-mouth glass container with sample aliquot and sealing the top with aluminum foil, thereby creating a void. This void is referred to as the sample headspace.

To facilitate the detection of any hydrocarbons contained within the head space, the container was agitated for a period of thirty (30) seconds. The probe of the vapor analyzer was then injected through the foil into the headspace to measure the hydrocarbon concentrations present. A Photovac Micro-Tip, photo ionization detection meter (PID) was the organic vapor analyzer selected for the head space analysis. A PID utilizes the principle of photo ionization for detection and measurement of hydrocarbon compounds. A PID does not respond to all compounds similarly; rather, each compound has its own response factor relative to its calibration. For this investigation, the PID was calibrated to isobutylene. Hydrocarbon relative response factors for a PID calibrated to isobutylene are published by the manufacturer.

3.4 Sample Characterization

A visual inspection of all samples recovered during the installation of each of the soil probes was conducted to identify any gross signs of chemical contamination and to classify the sample media. Color classifications were made in accordance with the Munsell Classification System. Gradation classifications were made in accordance with the Unified Soil Classification System.

In general, the samples obtained under the scope of this investigation were found to consist of a brown fine to medium sand with gravel. Odors consistent with petroleum product were noted in samples secured from soil probe node SP-2.

3.5 Laboratory Sample Location and Frequency

The samples secured from probe nodes SP-1, SP-2, SP-3, SP-4 and SP-5 were subjected to headspace analysis. The headspace analysis of the subsurface soil samples secured from SP-2 and SP-4 detected concentrations of hydrocarbons above ambient levels (see Table 1). The soil samples selected for laboratory analysis were intended to represent soil quality based on the highest field headspace analysis or the deepest samples secured where no response was detected from field screening activities.

The samples selected for laboratory analysis with respect to the USTs were labeled for identification purposes as: 01-222A-SP-2 (2'-4') and 01-222A-SP-4 (1'-3).

The samples selected for laboratory analysis with respect to the UIWs were labeled for identification purposes as: 01-222A-UIW-1, 01-222A-UIW-2, 01-222A-UIW-3 and 01-222A-UIW-4.

The soil and groundwater samples selected for laboratory analysis were containerized in the appropriate vessels, preserved at 4ºC in a cooler and transported under proper chain-of-custody procedures to a NYS-DOH certified commercial laboratory for analysis.

4.0 Quality Assurance and Quality Control Procedures (QA/QC)

The following sampling QA/QC protocol is in accordance with the United States Environmental Protection Agency's (USEPA) accepted sampling procedures for hazardous waste streams [Municipal Research Laboratory, 1980, Sampling and Analysis Procedures for Hazardous Material Waste Streams, Office of Emergency and Remedial Response, Cincinnati, Ohio. EPA-600/280-018] and American Society of Testing and Material's (ASTM's) Sampling Procedures.

4.1 Sampling Personnel

The activities associated with the survey, sampling and analysis plan were performed by or under the auspices of a USEPA Office of Emergency and Remedial Response, Certified Sampler for Hazardous Materials. The sample staff (samplers) possessed a minimum of a B.A. Degree in the Earth, Space or Biological Sciences or a B.S. Degree in Engineering. Samplers had a minimum of one (1) year experience in environmental/geological field work. Additionally, all samplers had received mandatory forty-hour Occupational Safety and Health Administration (OSHA) training on working with potentially hazardous materials and appropriate Hazard Communication Program and "Right-To-Know" training.

4.2 Sampling Equipment

Separate QA/QC measures were implemented for each of the instruments used in the performance of the SAP.

4.2.1 Geoprobe

Prior to arrival on the subject property and between sample locations, the probes were decontaminated by washing them with a detergent (Alconox) and potable water solution and rinsing them with distilled water.

4.2.2 Photo Ionization Detector

Calibration of the PID was conducted prior to sampling using a span gas of known concentration. The PID was a Photovac Micro-Tip, photo ionization detection meter.

4.2.3 Sample Vessels

All sample vessels were "level A" certified decontaminated containers supplied by a New York State Certified Commercial Laboratory. Samples analyzed for hydrocarbons were placed in containers with Teflon lined caps. All samples were preserved by cooling them to a temperature of approximately four degrees Celsius.

4.3 Sample Documentation

A sample represents physical evidence. An essential part of liability reduction is the proper control of gathered evidence. To establish proper control, the following sample identification and chain-of custody procedures were followed.

4.3.1 Sample Identification

Sample identification was executed by use of a sample tag, log book and chain-of-custody form. Said documentation provided the following information: 1) the project code; 2) the sample laboratory number; 3) the sample preservation; 4) instrument used for source sample grabs; 5) the composite medium used for source sample grabs; 6) the date the sample was secured from the source media; 7) the time the sample was secured from the source media; and 8) the person who secured the sample from the source media.

4.3.2 Chain-of-Custody Procedures

Due to the evidential nature of samples, possession was traceable from the time the samples were collected until they were received by the testing laboratory. A sample was considered under custody if it: was in a person's possession; it was in a person's view, after being in possession; if it was in a person's possession and they locked it up; or, it was in a designated secure area. When transferring custody, the individuals relinquishing and receiving the samples signed, dated and noted the time on the Chain-of-Custody Form.

4.3.3 Laboratory-Custody Procedures

A designated sample custodian accepted custody of the shipped samples and verified that the information on the sample tags matched that on the Chain-of-Custody Records. Pertinent information as to shipment, pick-up, courier, etc., were entered in the "remarks" section. The custodian entered the sample tag data into a bound logbook.

The laboratory custodian used the sample tag number, or assigned a unique laboratory number to each sample tag, and assured that all samples were transferred to the proper analyst or stored in the appropriate source area. The

laboratory custodian distributed samples to the appropriate analysts. Laboratory personnel were responsible for the care and custody of samples, from the time they were received, until the sample was exhausted or returned to the sample custodian. All identifying data sheets and laboratory records were retained as part of the permanent documentation. Samples received by the laboratory were retained until after analysis and quality assurance checks were completed.

5.0 Laboratory Analysis

5.1 Analytical Test Methods

The samples were transported to a New York State Certified Commercial Laboratory for analysis. Selection of the analytical test methods was based on the New York State Department of Environmental Conservation Technical and Administrative Guidance Memorandum (TAGM) #4046, Determination of Soil Cleanup Objectives.

The laboratory analysis performed on the samples secured from probe nodes SP-2 and SP-4 consisted of United States Environmental Protection Agency (USEPA) Test Method 8260 (TAGM) for target volatile organic analytes and USEPA Test Method 8270 (TAGM) for target base-neutral semi-volatile organic analytes.

The laboratory analysis performed on the samples secured from probe nodes UIW-1, UIW-2, UIW-3 and UIW-4 consisted of USEPA Test Method 8260 (TAGM) for target volatile organic analytes, USEPA Test Method 8270 (TAGM) for target base-neutral semi-volatile organic analytes and USEPA Test Method 6010 for target inorganic analytes.

5.2 Analytical Results

The laboratory analysis performed on the subsurface soil samples secured from probe nodes SP-2 and SP-4 detected concentrations of target volatile and semi-volatile organic analytes.

The laboratory analysis performed on the subsurface soil samples secured from probe nodes UIW-1, UIW-2, UIW-3 and UIW-4 detected concentrations of target volatile, semi-volatile organic and inorganic analytes.

Table 2: Detected Analytes, *Brooklyn, New York* presents a summary of the detected concentrations versus the relevant guidance values that apply in New York State. The original laboratory analysis report as prepared by Long Island Analytical Laboratories, Inc. is presented in **Appendix A** of this document.

Table 2: Detected Analytes

Brooklyn, New York

01-222A

Sample ID	**SP-2 (2'-4')**	**SP-4 (1'-3')**	**UIW-1**	**UIW-2**	**UIW-3**	**UIW-4**	NYSDEC TAGM #4046 Recommended Soil Cleanup Objectives	NYSDEC McGovern Background Levels
Units	µg/Kg	µg/Kg	µg/Kg	µg/Kg	µg/Kg	µg/Kg	µg/Kg	*mg/Kg*
Volatile Organic Analytes:								
Acetone	ND	ND	ND	ND	ND	61	200	NA
Ethylbenzene	1,627	ND	ND	ND	ND	ND	5,500	NA
Trichloroethene	ND	ND	12	9	8	5	700	NA
Tetrachloroethene	ND	ND	10	11	12	15	1,400	NA
Toluene	683	ND	ND	ND	ND	ND	1,500	NA
Total Xylenes	**7,788**	5	ND	ND	ND	ND	1,200	NA
Total VOCs	**10,098**	5	22	20	20	81	10,000	NA
Semi-Volatile Organic Analytes:								
Naphthalene	10,930	299	ND	335	ND	308	13,000	NA
2-Methylnaphthalene	**37,370**	804	524	790	ND	561	36,400	NA
Acenaphthene	1,727	77	ND	ND	ND	4,589	50,000	NA
Fluorene	5,063	217	ND	ND	ND	795	50,000	NA
Diethylphthalate	ND	40	ND	ND	ND	ND	7,100	NA
Phenanthrene	16,393	1,029	362	344	ND	4,682	50,000	NA
Anthracene	216	79	ND	ND	ND	396	50,000	NA
Di-n-Butylphthalate	ND	804	522	640	608	ND	8,100	NA
Di-n-Octylphthalate	ND	5,535	508	5,159	ND	768	50,000	NA
Fluoranthene	ND	194	420	399	ND	1,216	50,000	NA
Pyrene	1,810	321	544	433	ND	7,417	50,000	NA
Butylbenzylphthalate	ND	3,499	692	898	583	493	50,000	NA
Benzo-a-Anthracene	ND	70	ND	ND	ND	393	224	NA
Chrysene	78	100	449	ND	ND	859	400	NA
Bis(2-Ethylhexyl)Phthalate	46	2,727	17,238	18,727	12,165	5,570	50,000	NA
Benzo-b-Fluoroanthene	ND	67	382	ND	ND	ND	224	NA
Benzo-k-Fluoroanthene	ND	48	ND	ND	ND	ND	224	NA
Benzo-a-Pyrene	ND	60	564	ND	ND	ND	61	NA
Indeno(1,2,3-c,d)Pyrene	ND	44	610	ND	380	ND	3,200	NA
Dibenzofuran	1,953	ND	ND	ND	ND	ND	6,200	NA
Benzo-g,h,i-Perylene	ND	48	2,432	ND	1,193	ND	50,000	NA
Total SVOCs	75,586	16,062	25,247	27,725	14,929	28,047	500,000	NA
Unit	*mg/Kg*	*mg/Kg*	*mg/Kg*	*mg/Kg*	*mg/Kg*	*mg/Kg*	*mg/Kg*	*mg/Kg*
Inorganics Analytes:								
Silver, Ag	NA	NA	1.95	1.77	4.32	ND	SB	NA
Barium, Ba	NA	NA	120	170	171	106	300 or SB	15-600
Cadmium, Cd	NA	NA	**10.3**	**10.3**	**18.1**	**14.6**	1 or SB	0.1 - 1.0
Copper, Cu	NA	NA	**1795**	**915**	**791**	**482**	25 or SB	1.0 - 50.0
Nickel, Ni	NA	NA	**47.4**	**46**	**55**	**41.2**	13 or SB	0.5 -25.0
Selenium, Se	NA	NA	ND	ND	ND	**30.4**	2 or SB	0.1 - 3.9
Zinc, Zn	NA	NA	**11575**	**8130**	**8503**	**6064**	20 or SB	9.0 - 50.0
Iron, Fe	NA	NA	104,452	89,692	71,673	63,090	2,000 or SB	2,000 - 550,000
Manganese, Mn	NA	NA	455	418	465	273	SB	50 - 5,000
Lead, Pb	NA	NA	415	**559**	342	190	SB	200 - 500
Mercury, Hg	NA	NA	0.22	0.12	**0.35**	**0.39**	0.1	0.001 - 0.2
Arsenic, As	NA	NA	**22.2**	**19.5**	**15**	**12.9**	7.5 or SB	3.0 - 12.0
Chromium, Cr	NA	NA	**74.2**	**83.5**	**77.2**	**69.8**	50 or SB	1.5 - 40.0

Bold values represent concentrations above guidance values

ND: Not Detected

NA: Not Avaliable

6.0 Evaluation of Results

A remote sensing survey was performed over portions of the planimetric surface of the subject property to identify the presence of any abandoned USTs at locations corresponding to information provided in the Phase I ESA. A GSSI model SIR-2 ground penetrating radar (GPR) system equipped with a 400MHz antenna was used to perform the survey. An analysis of the data collected from the survey identified two significant subsurface anomalies. An anomaly was detected on the northern side of the existing building immediately adjacent to a structure that contained a heating unit. Based on the data collected from the survey in this area, it was supposed that a UST was situated beneath this heating unit. An anomaly was detected on the southern side of the building within the basement. This anomaly was interpreted to represent a UST beneath the basement slab. These areas were sampled as part of this investigation.

The samples secured from probe nodes SP-1, SP-2, SP-3, SP-4 and SP-5 were subjected to field headspace analysis. The headspace analysis of the subsurface soil samples secured from probe nodes SP-2 and SP-4 detected concentrations of hydrocarbons above ambient levels. The laboratory analysis performed on the subsurface soil samples secured from probe nodes SP-2 and SP-4 detected concentrations of target volatile and semi-volatile organic analytes. Several of the concentrations detected from SP-2 were above the applicable guidance criteria.[1] This data indicates that the former operation and maintenance of the UST identified on the northern side of the existing building actuated a significant release of product to the underlying subsurface soil.

The detected concentrations exhibited from SP-4 were below the applicable guidance criteria.[2] This data indicates that the former operation and maintenance of the UST identified beneath the basement of the existing building has not actuated a significant release of product to the underlying subsurface soil.

The laboratory analysis performed on the subsurface soil samples secured from probe nodes UIW-1, UIW-2, UIW-3 and UIW-4 detected concentrations of target volatile, semi-volatile organic and inorganic analytes. The detected volatile organic analyte concentrations detected were below the applicable guidance criteria.[3] Several of the semi-volatile organic analyte concentrations detected from probe nodes UIW-1 and UIW-4 were above the applicable guidance criteria.[4] Several of the inorganic analyte concentrations detected within samples from probe nodes UIW-1, UIW-2, UIW-3 and UIW-4 were above the applicable guidance criteria.[5]

---

[1] New York State Department of Environmental Conservation Technical and Administrative Guidance Memorandum (TAGM) #4046, Determination of Soil Cleanup Objectives.
[2] Ibid
[3] Ibid
[4] Ibid
[5] Ibid

7.0 Conclusions

Impact Environmental Consulting, Inc. has performed a Phase II Environmental Site Assessment, Selective Sampling Investigation on the subject property in accordance with good commercial and customary practice and generally accepted protocols within the consulting industry. The investigation consisted of the sampling and analysis of subsurface soil and groundwater to further define the environmental quality of the subject property with respect to the recognized environmental conditions outlined in Section 2.3 of this document.

Based upon this assessment, dated July 26, 2001, Impact Environmental Consulting, Inc. concludes that the former operation and maintenance of the UST adjacent to the northern side of the existing building has impacted the environmental quality of the subject property. Accordingly, it is recommended that the UST be properly abandoned and that the NYSDEC be contacted to determine what, if any, actions are necessary to mitigate the detected contaminants.

Further, it has been determined that the UIWs identified within the basement of the building have received discharges that have impacted the environmental quality of the subject property. Accordingly, it is recommended that the detected contaminants within the UIWs be mitigated and that the UIWs be backfilled and permanently sealed. These activities should be performed under the auspices of the USEPA.

IMPACT ENVIRONMENTAL CONSULTING, INC.

Richard S. Parrish, *P.G., C.E.I.*
Senior Geologist

Kevin Kleaka, *C.E.I.*
Environmental Scientist

DISCLAIMER FOR PHASE II

ENVIRONMENTAL SITE ASSESSMENT

The observations described in this report were made under the conditions stated therein. The conclusions presented in the report were based solely upon the services described therein, and not on scientific tasks or procedures beyond the scope of described services or the time and budgetary constraints imposed by the Client.

In preparing this report, Impact Environmental Consulting, Inc. may have relied on certain information provided by state and local officials and other parties referenced therein, and on information contained in the files of state and/or local agencies available to Impact Environmental Consulting, Inc. at the time of the subject property assessment. Although there may have been some degree of overlap in the information provided by these various sources, Impact Environmental Consulting, Inc. did not attempt to independently verify the accuracy or completeness of all information reviewed or received during the course of this subject property assessment.

Observations were made of the subject property and of structures on the subject property as indicated within the report. Where access to portions of the subject property or to structures on the subject property was unavailable or limited, Impact Environmental Consulting, Inc. renders no opinion as to the presence of non-hazardous or hazardous materials, or to the presence of indirect evidence relating to non-hazardous or hazardous materials, in that portion of the subject property or structure. In addition, Impact Environmental Consulting, Inc. renders no opinion as to the presence of hazardous materials, or the presence of indirect evidence relating to hazardous materials, where direct observation of the interior walls, floor, or ceiling of a structure on a subject property was obstructed by objects or coverings on or over these surfaces.

Impact Environmental Consulting, Inc. did not perform testing or analyses to determine the presence or concentration of asbestos at the subject property or in the environment of the subject property under the scope of the services performed.

The conclusions and recommendations contained in this report are based in part, where noted, upon the data obtained from a limited number of soil samples obtained from widely spaced subsurface explorations. The nature and extent of variations between these explorations may not become evident until further exploration. If variations or other latent conditions then appear evident, it will be necessary to reevaluate the conclusions and recommendations of this report.

Any water level readings made in test pits, borings, and/or observation wells were made at the times and under the conditions stated in the report. However, it must be noted that fluctuations in the level of groundwater may occur due to variations in rainfall and other factors different from those prevailing at the time measurements were made.

Except as noted within the text of the report, no qualitative laboratory testing was performed as part of the subject property assessment. Where such analyses have been conducted by an outside laboratory, Impact Environmental Consulting, Inc. has relied upon the data provided, and has not conducted an independent evaluation of the reliability of the data.

The conclusions and recommendations contained in this report are based in part, where noted, upon various types of chemical data and are contingent upon their validity. The data have been reviewed and interpretations were made in the report. As indicated within the report, some of the data may be preliminary "screening" level data, and should be confirmed with quantitative analyses if more specific information is necessary. Moreover, it should be noted that variations in the types and concentrations of contaminants and variations in their flow paths may occur due to seasonal water table fluctuations, past disposal practices, the passage of time, and other factors. Should additional chemical data become available in the future, the data should be reviewed, and the conclusions and recommendations presented herein modified accordingly.

Chemical analyses have been performed for specific constituents during the course of this subject property assessment, as described in the text. However, it should be noted that additional chemical constituents not searched for during the current study may be present in soil and/or groundwater at the subject property.

APPENDIX A:

Laboratory Report, Long Island Analytical Laboratories, Inc.

Brooklyn, New York

01-222A

LONG ISLAND ANALYTICAL LABORATORIES INC.

"TOMORROWS ANALYTICAL SOLUTIONS TODAY"

NYSDOH ELAP# 11693
USEPA# NY01273

July 26, 2001

Impact Environmental
Kevin Kleaka
1 Village Plaza
Kings Park, New York, 11754

Re: 01-222A, Brooklyn

Dear Mr. Kleaka:

Enclosed please find the Laboratory Analysis Report(s) for sample(s) received on July 23, 2001. Long Island Analytical Laboratories analyzed the samples on July 25, 2001 for the following:

CLIENT ID	ANALYSIS
01-222A-SP-2 (2'-4')	TAGM Volatile and Semi-Volatile Analysis
01-222A-SP-4 (1'-3')	TAGM Volatile and Semi-Volatile Analysis
01-222A-UIW-1	TAGM Volatile and Semi-Volatile Analysis, Total (13) Metals
01-222A-UIW-2	TAGM Volatile and Semi-Volatile Analysis, Total (13) Metals
01-222A-UIW-3	TAGM Volatile and Semi-Volatile Analysis, Total (13) Metals
01-222A-UIW-4	TAGM Volatile and Semi-Volatile Analysis, Total (13) Metals

If you have any questions or require further information, please call at your convenience. Long Island Analytical Laboratories would like to thank you for the opportunity to be of service to you.

Best Regards,

Long Island Analytical Laboratories, Inc.

Client: Impact	Client ID: 01-222A, Brooklyn (01-222A-SP-2 (2'-4'))
Date received: 7/23/01	Laboratory ID: 0117479
Date extracted: 7/24/01	Matrix: Soil
Date analyzed: 7/24/01	ELAP #: 11693

NYS TAGM VOLATILES

Parameter	CAS No.	Results ug/kg
ACETONE	62-64-1	<1,000
BENZENE	71-43-2	<100
2-BUTANONE (MEK)	78-93-3	<200
CARBON DISULFIDE	75-15-0	<100
CARBON TETRACHLORIDE	56-23-5	<100
CHLOROBENZENE	108-90-7	<100
CHLOROETHANE	75-00-3	<100
CHLOROFORM	67-66-3	<100
DIBROMOCHLOROMETHANE	1868-53-7	<100
1,2-DICHLOROBENZENE	95-50-1	<100
1,3-DICHLOROBENZENE	541-73-1	<100
1,4-DICHLOROBENZENE	106-46-7	<100
1,1-DICHLOROETHANE	75-34-3	<100
1,2-DICHLOROETHANE	107-06-2	<100
1,1-DICHLOROETHENE	75-35-4	<100
trans-1,2-DICHLOROETHENE	156-60-5	<100
1,3-DICHLOROPROPANE	142-28-9	<100
ETHYLBENZENE	100-41-4	1,627
1,1,2-TRICHLOROETHANE	79-00-5	<100
METHYLENE CHLORIDE	75-09-2	<100
4-METHYL-2-PENTANONE	108-10-1	<100
TETRACHLOROETHENE	127-18-4	<100
1,1,1-TRICHLOROETHANE	71-55-6	<100
1,1,2,2-TETRACHLOROETHANE	79-34-5	<100
1,2,3-TRICHLOROBENZENE	87-61-6	<100
1,2,4-TRICHLOROBENZENE	120-82-1	<100
TOLUENE	108-88-3	683
TRICHLOROETHENE	79-01-6	<100
VINYL CHLORIDE	75-01-4	<100
p & m-XYLENE	1330-20-7	5,227
o-XYLENE	1330-20-7	2,561

Note: MDL's are raised due to high levels of non-target compounds.

Michael Venuti

Laboratory Director

LONG ISLAND ANALYTICAL LABORATORIES INC.
101-4 Colin Drive • Holbrook, New York 11741
"TOMORROWS ANALYTICAL SOLUTIONS TODAY" Phone (631) 472-3400 • Fax (631) 472-8505 • Email: LIAL@lialinc.com

Client: Impact	Client ID: 01-222A, Brooklyn (01-222A-SP-2 (2'-4'))
Date received: 7/23/01	Laboratory ID: 0117479
Date extracted: 7/24/01	Matrix: Soil
Date analyzed: 7/24/01	ELAP #: 11693

NYS TAGM SEMI-VOLATILES

Parameter	CAS No.	Results ug/kg
ACENAPHTHENE	83-32-9	1,727
ACENAPHTHYLENE	208-96-8	<40
ANILINE	65-53-3	<40
ANTHRACENE	120-12-7	216
BENZO-a-ANTHRACENE	56-55-3	<40
BENZO-a-PYRENE	50-32-8	<40
BENZO-b-FLUOROANTHENE	205-99-2	<40
BENZO-g,h,i-PERYLENE	191-24-2	<40
BENZO-k- FLUOROANTHENE	207-08-9	<40
Bis(2-ETHYLEXYL)PHTALATE	117-81-7	46
BUTYLBENZYLPHTHALATE	85-68-7	<40
CHRYSENE	218-01-9	78
4-CHLOROANILINE	106-47-8	<40
4-CHLORO-3-METHYLPHENOL	59-50-7	<40
2-CHLOROPHENOL	95-57-8	<40
DIBENZOFURAN	132-64-9	1,953
DIBENZO-a,h-ANTHRACENE	53-70-3	<40
3,3-DICHLOROBENZIDINE	91-94-1	<40
2,4-DICHLOROPHENOL	102-83-2	<40
2,4-DINITROPHENOL	51-28-5	<40
2,6-DINITROTOLUENE	606-20-2	<40
DIETHYLPHTHALATE	84-66-2	<40
DIMETHYLPHTHALATE	131-11-3	<40

Client: Impact	Client ID: 01-222A, Brooklyn (01-222A-SP-2 (2'-4'))
Date received: 7/23/01	Laboratory ID: 0117479
Date extracted: 7/24/01	Matrix: Soil
Date analyzed: 7/24/01	ELAP #: 11693

NYS TAGM SEMI-VOLATILES

Parameter	CAS No.	Results ug/kg
Di-n-BUTYLPHTHALATE	84-74-2	<40
DI-n-OCTYLPHTHALATE	117-84-0	<40
FLUORANTHENE	206-44-0	254
FLUORENE	86-73-7	5,063
HEXACHLOROBENZENE	118-74-1	<40
INDENO(1,2,3-c,d)PYRENE	193-39-5	<40
ISOPHORONE	78-59-1	<40
2-METHYLNAPHTHALENE	91-57-6	37,370
2-METHYLPHENOL	95-48-7	<40
4-METHYLPHENOL	106-44-5	<40
NAPHTHALENE	91-20-3	10,930
NITROBENZENE	98-95-3	<40
2-NITROANILINE	88-74-4	<40
2-NITROPHENOL	88-75-5	<40
4-NITROPHENOL	100-02-7	<40
3-NITROANILINE	99-09-2	<40
PENTACHLORPHENOL	87-86-5	<40
PHENANTHRENE	85-01-8	16,393
PHENOL	108-95-1	<40
PYRENE	129-00-0	1,810
2,4,5-TRICHLOROPHENOL	95-95-4	<40

Michael Venditto

Laboratory Director

Client: Impact	Client ID: 01-222A, Brooklyn (01-222A-SP-4 (1'-3'))
Date received: 7/23/01	Laboratory ID: 0117480
Date extracted: 7/24/01	Matrix: Soil
Date analyzed: 7/24/01	ELAP #: 11693

NYS TAGM VOLATILES

Parameter	CAS No.	Results ug/kg
ACETONE	62-64-1	<50
BENZENE	71-43-2	<5
2-BUTANONE (MEK)	78-93-3	<10
CARBON DISULFIDE	75-15-0	<5
CARBON TETRACHLORIDE	56-23-5	<5
CHLOROBENZENE	108-90-7	<5
CHLOROETHANE	75-00-3	<5
CHLOROFORM	67-66-3	<5
DIBROMOCHLOROMETHANE	1868-53-7	<5
1,2-DICHLOROBENZENE	95-50-1	<5
1,3-DICHLOROBENZENE	541-73-1	<5
1,4-DICHLOROBENZENE	106-46-7	<5
1,1-DICHLOROETHANE	75-34-3	<5
1,2-DICHLOROETHANE	107-06-2	<5
1,1-DICHLOROETHENE	75-35-4	<5
trans-1,2-DICHLOROETHENE	156-60-5	<5
1,3-DICHLOROPROPANE	142-28-9	<5
ETHYLBENZENE	100-41-4	<5
1,1,2-TRICHLOROETHANE	79-00-5	<5
METHYLENE CHLORIDE	75-09-2	<5
4-METHYL-2-PENTANONE	108-10-1	<5
TETRACHLOROETHENE	127-18-4	<5
1,1,1-TRICHLOROETHANE	71-55-6	<5
1,1,2,2-TETRACHLOROETHANE	79-34-5	<5
1,2,3-TRICHLOROBENZENE	87-61-6	<5
1,2,4-TRICHLOROBENZENE	120-82-1	<5
TOLUENE	108-88-3	<5
TRICHLOROETHENE	79-01-6	<5
VINYL CHLORIDE	75-01-4	<5
p & m-XYLENE	1330-20-7	<10
o-XYLENE	1330-20-7	5

Michael Venuti

Laboratory Director

LONG ISLAND ANALYTICAL LABORATORIES INC.
"TOMORROWS ANALYTICAL SOLUTIONS TODAY"
101-4 Colin Drive • Holbrook, New York 11741
Phone (631) 472-3400 • Fax (631) 472-8505 • Email: LIAL@lialinc.com

Client: Impact	Client ID: 01-222A, Brooklyn (01-222A-SP-4 (1'-3'))
Date received: 7/23/01	Laboratory ID: 0117480
Date extracted: 7/23/01	Matrix: Soil
Date analyzed: 7/23/01	ELAP #: 11693

NYS TAGM SEMI-VOLATILES

Parameter	CAS No.	Results ug/kg
ACENAPHTHENE	83-32-9	77
ACENAPHTHYLENE	208-96-8	<40
ANILINE	65-53-3	<40
ANTHRACENE	120-12-7	79
BENZO-a-ANTHRACENE	56-55-3	70
BENZO-a-PYRENE	50-32-8	60
BENZO-b-FLUOROANTHENE	205-99-2	67
BENZO-g,h,i-PERYLENE	191-24-2	48
BENZO-k- FLUOROANTHENE	207-08-9	48
Bis(2-ETHYLEXYL)PHTALATE	117-81-7	2,727
BUTYLBENZYLPHTHALATE	85-68-7	3,499
CHRYSENE	218-01-9	100
4-CHLOROANILINE	106-47-8	<40
4-CHLORO-3-METHYLPHENOL	59-50-7	<40
2-CHLOROPHENOL	95-57-8	<40
DIBENZOFURAN	132-64-9	<40
DIBENZO-a,h-ANTHRACENE	53-70-3	<40
3,3-DICHLOROBENZIDINE	91-94-1	<40
2,4-DICHLOROPHENOL	102-83-2	<40
2,4-DINITROPHENOL	51-28-5	<40
2,6-DINITROTOLUENE	606-20-2	<40
DIETHYLPHTHALATE	84-66-2	40
DIMETHYLPHTHALATE	131-11-3	<40

Client: Impact	Client ID: 01-222A, Brooklyn (01-222A-SP-4 (1'-3'))
Date received: 7/23/01	Laboratory ID: 0117480
Date extracted: 7/23/01	Matrix: Soil
Date analyzed: 7/23/01	ELAP #: 11693

NYS TAGM SEMI-VOLATILES

Parameter	CAS No.	Results ug/kg
Di-n-BUTYLPHTHALATE	84-74-2	804
DI-n-OCTYLPHTHALATE	117-84-0	5,535
FLUORANTHENE	206-44-0	194
FLUORENE	86-73-7	217
HEXACHLOROBENZENE	118-74-1	<40
INDENO(1,2,3-c,d)PYRENE	193-39-5	44
ISOPHORONE	78-59-1	<40
2-METHYLNAPHTHALENE	91-57-6	804
2-METHYLPHENOL	95-48-7	<40
4-METHYLPHENOL	106-44-5	<40
NAPHTHALENE	91-20-3	299
NITROBENZENE	98-95-3	<40
2-NITROANILINE	88-74-4	<40
2-NITROPHENOL	88-75-5	<40
4-NITROPHENOL	100-02-7	<40
3-NITROANILINE	99-09-2	<40
PENTACHLORPHENOL	87-86-5	<40
PHENANTHRENE	85-01-8	1,029
PHENOL	108-95-1	<40
PYRENE	129-00-0	321
2,4,5-TRICHLOROPHENOL	95-95-4	<40

Michael Venuti

Laboratory Director

LONG ISLAND ANALYTICAL LABORATORIES INC.
"TOMORROWS ANALYTICAL SOLUTIONS TODAY"
101-4 Colin Drive • Holbrook, New York 11741
Phone (631) 472-3400 • Fax (631) 472-8505 • Email: LIAL@lialinc.com

Client: Impact	Client ID: 01-222A, Brooklyn (01-222A-UIW-1)
Date received: 7/23/01	Laboratory ID: 0117481
Date extracted: 7/24/01	Matrix: Soil
Date analyzed: 7/24/01	ELAP #: 11693

NYS TAGM VOLATILES

Parameter	CAS No.	Results ug/kg
ACETONE	62-64-1	<50
BENZENE	71-43-2	<5
2-BUTANONE (MEK)	78-93-3	<10
CARBON DISULFIDE	75-15-0	<5
CARBON TETRACHLORIDE	56-23-5	<5
CHLOROBENZENE	108-90-7	<5
CHLOROETHANE	75-00-3	<5
CHLOROFORM	67-66-3	<5
DIBROMOCHLOROMETHANE	1868-53-7	<5
1,2-DICHLOROBENZENE	95-50-1	<5
1,3-DICHLOROBENZENE	541-73-1	<5
1,4-DICHLOROBENZENE	106-46-7	<5
1,1-DICHLOROETHANE	75-34-3	<5
1,2-DICHLOROETHANE	107-06-2	<5
1,1-DICHLOROETHENE	75-35-4	<5
trans-1,2-DICHLOROETHENE	156-60-5	<5
1,3-DICHLOROPROPANE	142-28-9	<5
ETHYLBENZENE	100-41-4	<5
1,1,2-TRICHLOROETHANE	79-00-5	<5
METHYLENE CHLORIDE	75-09-2	<5
4-METHYL-2-PENTANONE	108-10-1	<5
TETRACHLOROETHENE	127-18-4	10
1,1,1-TRICHLOROETHANE	71-55-6	<5
1,1,2,2-TETRACHLOROETHANE	79-34-5	<5
1,2,3-TRICHLOROBENZENE	87-61-6	<5
1,2,4-TRICHLOROBENZENE	120-82-1	<5
TOLUENE	108-88-3	<5
TRICHLOROETHENE	79-01-6	12
VINYL CHLORIDE	75-01-4	<5
p & m-XYLENE	1330-20-7	<10
o-XYLENE	1330-20-7	<5

Michael Venuti

Laboratory Director

LONG ISLAND ANALYTICAL LABORATORIES INC.
"TOMORROWS ANALYTICAL SOLUTIONS TODAY"
101-4 Colin Drive • Holbrook, New York 11741
Phone (631) 472-3400 • Fax (631) 472-8505 • Email: LIAL@lialinc.com

Client: Impact	Client ID: 01-222A, Brooklyn (01-222A-UIW-1)
Date received: 7/23/01	Laboratory ID: 0117481
Date extracted: 7/24/01	Matrix: Soil
Date analyzed: 7/24/01	ELAP #: 11693

NYS TAGM SEMI-VOLATILES

Parameter	CAS No.	Results ug/kg
ACENAPHTHENE	83-32-9	<300
ACENAPHTHYLENE	208-96-8	<300
ANILINE	65-53-3	<300
ANTHRACENE	120-12-7	<300
BENZO-a-ANTHRACENE	56-55-3	<300
BENZO-a-PYRENE	50-32-8	564
BENZO-b-FLUOROANTHENE	205-99-2	382
BENZO-g,h,i-PERYLENE	191-24-2	2,432
BENZO-k- FLUOROANTHENE	207-08-9	<300
Bis(2-ETHYLEXYL)PHTALATE	117-81-7	17,238
BUTYLBENZYLPHTHALATE	85-68-7	692
CHRYSENE	218-01-9	449
4-CHLOROANILINE	106-47-8	<300
4-CHLORO-3-METHYLPHENOL	59-50-7	<300
2-CHLOROPHENOL	95-57-8	<300
DIBENZOFURAN	132-64-9	<300
DIBENZO-a,h-ANTHRACENE	53-70-3	<300
3,3-DICHLOROBENZIDINE	91-94-1	<300
2,4-DICHLOROPHENOL	102-83-2	<300
2,4-DINITROPHENOL	51-28-5	<300
2,6-DINITROTOLUENE	606-20-2	<300
DIETHYLPHTHALATE	84-66-2	<300
DIMETHYLPHTHALATE	131-11-3	<300

Note: MDL's are raised due to matrix interference.

Client: Impact	Client ID: 01-222A, Brooklyn (01-222A-UIW-1)
Date received: 7/23/01	Laboratory ID: 0117481
Date extracted: 7/24/01	Matrix: Soil
Date analyzed: 7/24/01	ELAP #: 11693

NYS TAGM SEMI-VOLATILES

Parameter	CAS No.	Results ug/kg
Di-n-BUTYLPHTHALATE	84-74-2	522
DI-n-OCTYLPHTHALATE	117-84-0	508
FLUORANTHENE	206-44-0	420
FLUORENE	86-73-7	<300
HEXACHLOROBENZENE	118-74-1	<300
INDENO(1,2,3-c,d)PYRENE	193-39-5	610
ISOPHORONE	78-59-1	<300
2-METHYLNAPHTHALENE	91-57-6	524
2-METHYLPHENOL	95-48-7	<300
4-METHYLPHENOL	106-44-5	<300
NAPHTHALENE	91-20-3	<300
NITROBENZENE	98-95-3	<300
2-NITROANILINE	88-74-4	<300
2-NITROPHENOL	88-75-5	<300
4-NITROPHENOL	100-02-7	<300
3-NITROANILINE	99-09-2	<300
PENTACHLORPHENOL	87-86-5	<300
PHENANTHRENE	85-01-8	362
PHENOL	108-95-1	<300
PYRENE	129-00-0	544
2,4,5-TRICHLOROPHENOL	95-95-4	<300

Note: MDL's are raised due to matrix interference.

Michael Venuto
Laboratory Director

Client: Impact	Client ID: 01-222A, Brooklyn (01-222A-UIW-1)
Date received: 7/23/01	Laboratory ID: 0117481
Date extracted: 7/25/01	Matrix: Soil
Date analyzed: 7/25/01	ELAP #: 11693

METALS ANALYSIS

PARAMETER	MDL	RESULTS mg/kg
SILVER, Ag	1.65 mg/kg	1.95
ARSENIC, As	6.60 mg/kg	22.2
BARIUM, Ba	3.33 mg/kg	120
CADMIUM, Cd	1.65 mg/kg	10.3
CHROMIUM, Cr	1.65 mg/kg	74.2
COPPER, Cu	1.65 mg/kg	1,795
IRON, Fe	1.65 mg/kg	104,452
MERCURY, Hg	0.020 mg/kg	0.22
MANGANESE, Mn	1.65 mg/kg	455
NICKEL, Ni	1.65 mg/kg	47.4
LEAD, Pb	1.65 mg/kg	415
SELENIUM, Se	1.65 mg/kg	<1.65
ZINC, Zn	1.65 mg/kg	11,575

Preformed by SW-846 Method 6010

Michael Verrillo

Laboratory Director

Client: Impact	Client ID: 01-222A, Brooklyn (01-222A-UIW-2)
Date received: 7/23/01	Laboratory ID: 0117482
Date extracted: 7/24/01	Matrix: Soil
Date analyzed: 7/24/01	ELAP #: 11693

NYS TAGM VOLATILES

Parameter	CAS No.	Results ug/kg
ACETONE	62-64-1	<50
BENZENE	71-43-2	<5
2-BUTANONE (MEK)	78-93-3	<10
CARBON DISULFIDE	75-15-0	<5
CARBON TETRACHLORIDE	56-23-5	<5
CHLOROBENZENE	108-90-7	<5
CHLOROETHANE	75-00-3	<5
CHLOROFORM	67-66-3	<5
DIBROMOCHLOROMETHANE	1868-53-7	<5
1,2-DICHLOROBENZENE	95-50-1	<5
1,3-DICHLOROBENZENE	541-73-1	<5
1,4-DICHLOROBENZENE	106-46-7	<5
1,1-DICHLOROETHANE	75-34-3	<5
1,2-DICHLOROETHANE	107-06-2	<5
1,1-DICHLOROETHENE	75-35-4	<5
trans-1,2-DICHLOROETHENE	156-60-5	<5
1,3-DICHLOROPROPANE	142-28-9	<5
ETHYLBENZENE	100-41-4	<5
1,1,2-TRICHLOROETHANE	79-00-5	<5
METHYLENE CHLORIDE	75-09-2	<5
4-METHYL-2-PENTANONE	108-10-1	<5
TETRACHLOROETHENE	127-18-4	11
1,1,1-TRICHLOROETHANE	71-55-6	<5
1,1,2,2-TETRACHLOROETHANE	79-34-5	<5
1,2,3-TRICHLOROBENZENE	87-61-6	<5
1,2,4-TRICHLOROBENZENE	120-82-1	<5
TOLUENE	108-88-3	<5
TRICHLOROETHENE	79-01-6	9
VINYL CHLORIDE	75-01-4	<5
p & m-XYLENE	1330-20-7	<10
o-XYLENE	1330-20-7	<5

Michael Venaldi

Laboratory Director

LONG ISLAND ANALYTICAL LABORATORIES INC.
"TOMORROWS ANALYTICAL SOLUTIONS TODAY"
101-4 Colin Drive • Holbrook, New York 11741
Phone (631) 472-3400 • Fax (631) 472-8505 • Email: LIAL@lialinc.com

Client: Impact	Client ID: 01-222A, Brooklyn (01-222A-UIW-2)
Date received: 7/23/01	Laboratory ID: 0117482
Date extracted: 7/24/01	Matrix: Soil
Date analyzed: 7/24/01	ELAP #: 11693

NYS TAGM SEMI-VOLATILES

Parameter	CAS No.	Results ug/kg
ACENAPHTHENE	83-32-9	<333
ACENAPHTHYLENE	208-96-8	<333
ANILINE	65-53-3	<333
ANTHRACENE	120-12-7	<333
BENZO-a-ANTHRACENE	56-55-3	<333
BENZO-a-PYRENE	50-32-8	<333
BENZO-b-FLUOROANTHENE	205-99-2	<333
BENZO-g,h,i-PERYLENE	191-24-2	<333
BENZO-k- FLUOROANTHENE	207-08-9	<333
Bis(2-ETHYLEXYL)PHTALATE	117-81-7	18,727
BUTYLBENZYLPHTHALATE	85-68-7	898
CHRYSENE	218-01-9	<333
4-CHLOROANILINE	106-47-8	<333
4-CHLORO-3-METHYLPHENOL	59-50-7	<333
2-CHLOROPHENOL	95-57-8	<333
DIBENZOFURAN	132-64-9	<333
DIBENZO-a,h-ANTHRACENE	53-70-3	<333
3,3-DICHLOROBENZIDINE	91-94-1	<333
2,4-DICHLOROPHENOL	102-83-2	<333
2,4-DINITROPHENOL	51-28-5	<333
2,6-DINITROTOLUENE	606-20-2	<333
DIETHYLPHTHALATE	84-66-2	<333
DIMETHYLPHTHALATE	131-11-3	<333

Note: MDL's are raised due to matrix interference.

Client: Impact	Client ID: 01-222A, Brooklyn (01-222A-UIW-2)
Date received: 7/23/01	Laboratory ID: 0117482
Date extracted: 7/24/01	Matrix: Soil
Date analyzed: 7/24/01	ELAP #: 11693

NYS TAGM SEMI-VOLATILES

Parameter	CAS No.	Results ug/kg
Di-n-BUTYLPHTHALATE	84-74-2	640
Di-n-OCTYLPHTHALATE	117-84-0	5,159
FLUORANTHENE	206-44-0	399
FLUORENE	86-73-7	<333
HEXACHLOROBENZENE	118-74-1	<333
INDENO(1,2,3-c,d)PYRENE	193-39-5	<333
ISOPHORONE	78-59-1	<333
2-METHYLNAPHTHALENE	91-57-6	790
2-METHYLPHENOL	95-48-7	<333
4-METHYLPHENOL	106-44-5	<333
NAPHTHALENE	91-20-3	395
NITROBENZENE	98-95-3	<333
2-NITROANILINE	88-74-4	<333
2-NITROPHENOL	88-75-5	<333
4-NITROPHENOL	100-02-7	<333
3-NITROANILINE	99-09-2	<333
PENTACHLORPHENOL	87-86-5	<333
PHENANTHRENE	85-01-8	344
PHENOL	108-95-1	<333
PYRENE	129-00-0	433
2,4,5-TRICHLOROPHENOL	95-95-4	<333

Note: MDL's are raised due to matrix interference.

Michael Venditti

Laboratory Director

Client: Impact	Client ID: 01-222A, Brooklyn (01-222A-UIW-2)
Date received: 7/23/01	Laboratory ID: 0117482
Date extracted: 7/25/01	Matrix: Soil
Date analyzed: 7/25/01	ELAP #: 11693

METALS ANALYSIS

PARAMETER	MDL	RESULTS mg/kg
SILVER, Ag	1.65 mg/kg	1.77
ARSENIC, As	6.60 mg/kg	19.5
BARIUM, Ba	3.33 mg/kg	170
CADMIUM, Cd	1.65 mg/kg	10.3
CHROMIUM, Cr	1.65 mg/kg	83.5
COPPER, Cu	1.65 mg/kg	915
IRON, Fe	1.65 mg/kg	89,692
MERCURY, Hg	0.020 mg/kg	0.12
MANGANESE, Mn	1.65 mg/kg	418
NICKEL, Ni	1.65 mg/kg	46.0
LEAD, Pb	1.65 mg/kg	559
SELENIUM, Se	1.65 mg/kg	<1.65
ZINC, Zn	1.65 mg/kg	8,130

Preformed by SW-846 Method 6010

Michael Venuti

Laboratory Director

Client: Impact	Client ID: 01-222A, Brooklyn (01-222A-UIW-3)
Date received: 7/23/01	Laboratory ID: 0117483
Date extracted: 7/24/01	Matrix: Soil
Date analyzed: 7/24/01	ELAP #: 11693

NYS TAGM VOLATILES

Parameter	CAS No.	Results ug/kg
ACETONE	62-64-1	<50
BENZENE	71-43-2	<5
2-BUTANONE (MEK)	78-93-3	<10
CARBON DISULFIDE	75-15-0	<5
CARBON TETRACHLORIDE	56-23-5	<5
CHLOROBENZENE	108-90-7	<5
CHLOROETHANE	75-00-3	<5
CHLOROFORM	67-66-3	<5
DIBROMOCHLOROMETHANE	1868-53-7	<5
1,2-DICHLOROBENZENE	95-50-1	<5
1,3-DICHLOROBENZENE	541-73-1	<5
1,4-DICHLOROBENZENE	106-46-7	<5
1,1-DICHLOROETHANE	75-34-3	<5
1,2-DICHLOROETHANE	107-06-2	<5
1,1-DICHLOROETHENE	75-35-4	<5
trans-1,2-DICHLOROETHENE	156-60-5	<5
1,3-DICHLOROPROPANE	142-28-9	<5
ETHYLBENZENE	100-41-4	<5
1,1,2-TRICHLOROETHANE	79-00-5	<5
METHYLENE CHLORIDE	75-09-2	<5
4-METHYL-2-PENTANONE	108-10-1	<5
TETRACHLOROETHENE	127-18-4	12
1,1,1-TRICHLOROETHANE	71-55-6	<5
1,1,2,2-TETRACHLOROETHANE	79-34-5	<5
1,2,3-TRICHLOROBENZENE	87-61-6	<5
1,2,4-TRICHLOROBENZENE	120-82-1	<5
TOLUENE	108-88-3	<5
TRICHLOROETHENE	79-01-6	8
VINYL CHLORIDE	75-01-4	<5
p & m-XYLENE	1330-20-7	<10
o-XYLENE	1330-20-7	<5

Michael Venuti

Laboratory Director

Client: Impact	Client ID: 01-222A, Brooklyn (01-222A-UIW-3)
Date received: 7/23/01	Laboratory ID: 0117483
Date extracted: 7/23/01	Matrix: Soil
Date analyzed: 7/23/01	ELAP #: 11693

NYS TAGM SEMI-VOLATILES

Parameter	CAS No.	Results ug/kg
ACENAPHTHENE	83-32-9	<333
ACENAPHTHYLENE	208-96-8	<333
ANILINE	65-53-3	<333
ANTHRACENE	120-12-7	<333
BENZO-a-ANTHRACENE	56-55-3	<333
BENZO-a-PYRENE	50-32-8	<333
BENZO-b-FLUOROANTHENE	205-99-2	<333
BENZO-g,h,i-PERYLENE	191-24-2	1,193
BENZO-k- FLUOROANTHENE	207-08-9	<333
Bis(2-ETHYLEXYL)PHTALATE	117-81-7	12,165
BUTYLBENZYLPHTHALATE	85-68-7	583
CHRYSENE	218-01-9	<333
4-CHLOROANILINE	106-47-8	<333
4-CHLORO-3-METHYLPHENOL	59-50-7	<333
2-CHLOROPHENOL	95-57-8	<333
DIBENZOFURAN	132-64-9	<333
DIBENZO-a,h-ANTHRACENE	53-70-3	<333
3,3-DICHLOROBENZIDINE	91-94-1	<333
2,4-DICHLOROPHENOL	102-83-2	<333
2,4-DINITROPHENOL	51-28-5	<333
2,6-DINITROTOLUENE	606-20-2	<333
DIETHYLPHTHALATE	84-66-2	<333
DIMETHYLPHTHALATE	131-11-3	<333

Note: MDL's are raised due to matrix interference.

Client: Impact	Client ID: 01-222A, Brooklyn (01-222A-UIW-3)
Date received: 7/23/01	Laboratory ID: 0117483
Date extracted: 7/23/01	Matrix: Soil
Date analyzed: 7/23/01	ELAP #: 11693

NYS TAGM SEMI-VOLATILES

Parameter	CAS No.	Results ug/kg
Di-n-BUTYLPHTHALATE	84-74-2	608
DI-n-OCTYLPHTHALATE	117-84-0	<333
FLUORANTHENE	206-44-0	<333
FLUORENE	86-73-7	<333
HEXACHLOROBENZENE	118-74-1	<333
INDENO(1,2,3-c,d)PYRENE	193-39-5	380
ISOPHORONE	78-59-1	<333
2-METHYLNAPHTHALENE	91-57-6	<333
2-METHYLPHENOL	95-48-7	<333
4-METHYLPHENOL	106-44-5	<333
NAPHTHALENE	91-20-3	<333
NITROBENZENE	98-95-3	<333
2-NITROANILINE	88-74-4	<333
2-NITROPHENOL	88-75-5	<333
4-NITROPHENOL	100-02-7	<333
3-NITROANILINE	99-09-2	<333
PENTACHLORPHENOL	87-86-5	<333
PHENANTHRENE	85-01-8	<333
PHENOL	108-95-1	<333
PYRENE	129-00-0	<333
2,4,5-TRICHLOROPHENOL	95-95-4	<333

Note: MDL's are raised due to matrix interference.

Michael Verneuil
Laboratory Director

Client: Impact	Client ID: 01-222A, Brooklyn (01-222A-UIW-3)
Date received: 7/23/01	Laboratory ID: 0117483
Date extracted: 7/26/01	Matrix: Soil
Date analyzed: 7/26/01	ELAP #: 11693

METALS ANALYSIS

PARAMETER	MDL	RESULTS mg/kg
SILVER, Ag	1.65 mg/kg	4.32
ARSENIC, As	6.60 mg/kg	15.0
BARIUM, Ba	3.33 mg/kg	171
CADMIUM, Cd	1.65 mg/kg	18.1
CHROMIUM, Cr	1.65 mg/kg	77.2
COPPER, Cu	1.65 mg/kg	791
IRON, Fe	1.65 mg/kg	71,673
MERCURY, Hg	0.020 mg/kg	0.35
MANGANESE, Mn	1.65 mg/kg	465
NICKEL, Ni	1.65 mg/kg	55.0
LEAD, Pb	1.65 mg/kg	342
SELENIUM, Se	1.65 mg/kg	<1.65
ZINC, Zn	1.65 mg/kg	8,503

Preformed by SW-846 Method 6010

Michael Verrillo

Laboratory Director

Client: Impact	Client ID: 01-222A, Brooklyn (01-222A-UIW-4)
Date received: 7/23/01	Laboratory ID: 0117484
Date extracted: 7/24/01	Matrix: Soil
Date analyzed: 7/24/01	ELAP #: 11693

NYS TAGM VOLATILES

Parameter	CAS No.	Results ug/kg
ACETONE	62-64-1	61
BENZENE	71-43-2	<5
2-BUTANONE (MEK)	78-93-3	<10
CARBON DISULFIDE	75-15-0	<5
CARBON TETRACHLORIDE	56-23-5	<5
CHLOROBENZENE	108-90-7	<5
CHLOROETHANE	75-00-3	<5
CHLOROFORM	67-66-3	<5
DIBROMOCHLOROMETHANE	1868-53-7	<5
1,2-DICHLOROBENZENE	95-50-1	<5
1,3-DICHLOROBENZENE	541-73-1	<5
1,4-DICHLOROBENZENE	106-46-7	<5
1,1-DICHLOROETHANE	75-34-3	<5
1,2-DICHLOROETHANE	107-06-2	<5
1,1-DICHLOROETHENE	75-35-4	<5
trans-1,2-DICHLOROETHENE	156-60-5	<5
1,3-DICHLOROPROPANE	142-28-9	<5
ETHYLBENZENE	100-41-4	<5
1,1,2-TRICHLOROETHANE	79-00-5	<5
METHYLENE CHLORIDE	75-09-2	<5
4-METHYL-2-PENTANONE	108-10-1	<5
TETRACHLOROETHENE	127-18-4	15
1,1,1-TRICHLOROETHANE	71-55-6	<5
1,1,2,2-TETRACHLOROETHANE	79-34-5	<5
1,2,3-TRICHLOROBENZENE	87-61-6	<5
1,2,4-TRICHLOROBENZENE	120-82-1	<5
TOLUENE	108-88-3	<5
TRICHLOROETHENE	79-01-6	5
VINYL CHLORIDE	75-01-4	<5
p & m-XYLENE	1330-20-7	<10
o-XYLENE	1330-20-7	<5

Michael Venuti

Laboratory Director

LONG ISLAND ANALYTICAL LABORATORIES INC.
"TOMORROWS ANALYTICAL SOLUTIONS TODAY"
101-4 Colin Drive • Holbrook, New York 11741
Phone (631) 472-3400 • Fax (631) 472-8505 • Email: LIAL@lialinc.com

Client: Impact	Client ID: 01-222A, Brooklyn (01-222A-UIW-4)
Date received: 7/23/01	Laboratory ID: 0117484
Date extracted: 7/23/01	Matrix: Soil
Date analyzed: 7/23/01	ELAP #: 11693

NYS TAGM SEMI-VOLATILES

Parameter	CAS No.	Results ug/kg
ACENAPHTHENE	83-32-9	4,589
ACENAPHTHYLENE	208-96-8	<200
ANILINE	65-53-3	<200
ANTHRACENE	120-12-7	396
BENZO-a-ANTHRACENE	56-55-3	393
BENZO-a-PYRENE	50-32-8	<200
BENZO-b-FLUOROANTHENE	205-99-2	<200
BENZO-g,h,i-PERYLENE	191-24-2	<200
BENZO-k- FLUOROANTHENE	207-08-9	<200
Bis(2-ETHYLEXYL)PHTALATE	117-81-7	5,570
BUTYLBENZYLPHTHALATE	85-68-7	493
CHRYSENE	218-01-9	859
4-CHLOROANILINE	106-47-8	<200
4-CHLORO-3-METHYLPHENOL	59-50-7	<200
2-CHLOROPHENOL	95-57-8	<200
DIBENZOFURAN	132-64-9	<200
DIBENZO-a,h-ANTHRACENE	53-70-3	<200
3,3-DICHLOROBENZIDINE	91-94-1	<200
2,4-DICHLOROPHENOL	102-83-2	<200
2,4-DINITROPHENOL	51-28-5	<200
2,6-DINITROTOLUENE	606-20-2	<200
DIETHYLPHTHALATE	84-66-2	<200
DIMETHYLPHTHALATE	131-11-3	<200

Note: MDL's are raised due to matrix interference.

Client: Impact	Client ID: 01-222A, Brooklyn (01-222A-UIW-4)
Date received: 7/23/01	Laboratory ID: 0117484
Date extracted: 7/23/01	Matrix: Soil
Date analyzed: 7/23/01	ELAP #: 11693

NYS TAGM SEMI-VOLATILES

Parameter	CAS No.	Results ug/kg
Di-n-BUTYLPHTHALATE	84-74-2	<200
DI-n-OCTYLPHTHALATE	117-84-0	768
FLUORANTHENE	206-44-0	1,216
FLUORENE	86-73-7	795
HEXACHLOROBENZENE	118-74-1	<200
INDENO(1,2,3-c,d)PYRENE	193-39-5	<200
ISOPHORONE	78-59-1	<200
2-METHYLNAPHTHALENE	91-57-6	561
2-METHYLPHENOL	95-48-7	<200
4-METHYLPHENOL	106-44-5	<200
NAPHTHALENE	91-20-3	308
NITROBENZENE	98-95-3	<200
2-NITROANILINE	88-74-4	<200
2-NITROPHENOL	88-75-5	<200
4-NITROPHENOL	100-02-7	<200
3-NITROANILINE	99-09-2	<200
PENTACHLORPHENOL	87-86-5	<200
PHENANTHRENE	85-01-8	4,682
PHENOL	108-95-1	<200
PYRENE	129-00-0	7,417
2,4,5-TRICHLOROPHENOL	95-95-4	<200

Note: MDL's are raised due to matrix interference.

Michael Venuti

Laboratory Director

Client: Impact	Client ID: 01-222A, Brooklyn (01-222A-UIW-4)
Date received: 7/23/01	Laboratory ID: 0117484
Date extracted: 7/25/01	Matrix: Soil
Date analyzed: 7/25/01	ELAP #: 11693

METALS ANALYSIS

PARAMETER	MDL	RESULTS mg/kg
SILVER, Ag	1.65 mg/kg	<1.65
ARSENIC, As	6.60 mg/kg	12.9
BARIUM, Ba	3.33 mg/kg	106
CADMIUM, Cd	1.65 mg/kg	14.6
CHROMIUM, Cr	1.65 mg/kg	69.8
COPPER, Cu	1.65 mg/kg	482
IRON, Fe	1.65 mg/kg	63,090
MERCURY, Hg	0.020 mg/kg	0.39
MANGANESE, Mn	1.65 mg/kg	273
NICKEL, Ni	1.65 mg/kg	41.2
LEAD, Pb	1.65 mg/kg	190
SELENIUM, Se	1.65 mg/kg	30.4
ZINC, Zn	1.65 mg/kg	6,064

Preformed by SW-846 Method 6010

Michael Verrelli

Laboratory Director

LONG ISLAND ANALYTICAL LABORATORIES INC.
"TOMORROWS ANALYTICAL SOLUTIONS TODAY"
101-4 Colin Drive • Holbrook, New York 11741
Phone (631) 472-3400 • Fax (631) 472-8505 • Email: LIAL@lialinc.com

IMPACT ENVIRONMENTAL
a division of impact environmental consulting, inc.
1 VILLAGE PLAZA
KINGS PARK, NEW YORK 11754
631.269.8800 TELEPHONE
631.269.1599 FACSIMILE
IMPACTENVIRONMENTAL.COM

December 5, 2001

Ms. Anita Abrams
The Bank of New York
123 Main Street
White Plains, New York

Re: *2425 Atlantic Avenue / 30 - 42 Havens Place, Brooklyn, New York*

Dear Ms. Abrams:

This letter serves as a Phase III Environmental Site Assessment (ESA) report prepared with respect to the above referenced property. This assessment was performed in accordance with recommendations made in a Phase II ESA, Selective Sampling Investigation report performed by Impact Environmental Consulting, Inc. for the subject property, dated July 26, 2001. The Phase II ESA identified several areas of concern that were addressed during the performance of the Phase III ESA.

The Phase II ESA established that the former operation and maintenance of the underground storage tank (UST) adjacent to the northern side of the existing building impacted the environmental quality of the subject property. Consequently, it was recommended that the UST be properly abandoned and that the New York State Department of Environmental Conservation (NYSDEC) be contacted to determine what, if any, actions are necessary to mitigate the detected contaminants. [See the attached UST Closure Report.]

The eleven hundred (1,100) gallon fuel oil UST and the associated contaminated soil was excavated and removed from the subject property under the auspices of the New York State Department of Environmental Conservation (NYSDEC). Laboratory analysis of the endpoint samples secured from the remediated UST excavation, generated data that satisfies the NYSDEC Recommended Soil Cleanup Objectives according to TAGM # HR-94-4046. Accordingly, we have prompted the NYSDEC to close the associated spill file #0106974.

It was determined that the Underground Injection Wells (UIWs) identified within the basement of the building received discharges that impacted the environmental quality of the subject property. Accordingly, it was recommended that the detected contaminants within the UIWs be mitigated and that the UIWs be backfilled and permanently sealed. Additionally, it was recommended that these activities be performed under the auspices of the United States Environmental Protection Agency (USEPA). [See the attached UIW Closure Report.]

The impacted sediments detected within the UIWs were excavated and removed from the subject property in accordance with a Remediation Plan approved by the USEPA. Laboratory analysis of the endpoint samples secured from the remediated UIWs generated data that satisfies the NYSDEC Recommended

Soil Cleanup Objectives according to TAGM # HR-94-4046. Accordingly, we have prompted the USEPA to close the Underground Injection Control file for the subject property.

During the performance of a remote survey, an anomaly was detected on the southern side of the building within the basement. Said anomaly was suspected to represent a UST beneath the basement slab. A destructive survey was performed on October 4, 2001 to investigate the area of detected anomaly for the presence of an underground storage tank. The destructive survey failed to identify an underground storage tank associated with the detected anomaly.

Impact Environmental Consulting, Inc. has performed a Phase III Environmental Site Assessment on the subject property in accordance with good commercial and customary practice and generally accepted protocols within the consulting industry. Based upon the data generated from the performance of the Phase I, II and III Environmental Site Assessments, Impact Environmental Consulting, Inc. concludes that the remedial activities performed have sufficiently mitigated the contaminants that existed on the subject property. Accordingly, no additional activities are required to further define or enhance the environmental quality of the subject property.

Sincerely,
Impact Environmental Consulting, Inc.

Kristin E. Scroope

Kristin E. Scroope
Environmental Engineer

cc: Michael Hamroff @ 2425 Holding Corp.

attachments:
- *UST Closure Report, dated November 15, 2001*
- *Underground Injection Control Closure Report, dated November 15, 2001*

UNITED STATES ENVIRONMENTAL PROTECTION AGENCY
REGION 2
290 BROADWAY
NEW YORK, NY 10007-1866

DEC 12 2001

CERTIFIED MAIL - RETURN RECEIPT REQUESTED
Article Number:7001 0320 0002 1056 8061

Property Owner:
Michael Hamroff
2425 Holding Corporation
87-46 123rd Street
Richmond Hill NY 11418

Facility:
2425 Atlantic Avenue/30 Havens Place
Brooklyn NY
NYC Tax Map Designation:
Block 1574; Lots 23

Re: Class V Underground Injection Control (UIC) Closeout Letter

Dear Mr. Hamroff:

The Ground Water Compliance Section of the U.S. Environmental Protection Agency (EPA) has reviewed the report prepared by Impact Environmental (dated November 15, 2001), concerning the remediation of the four (4) Class V underground injection wells, UIW-1-EP, UIW-2-EP, UIW-3-EP and UIW-4-EP.

The Class V UIC wells have been remediated to the satisfaction of this office. Based on my review, the UIC Program will now close its file on the above subject matter.

Please be advised that you are under a continuing obligation to comply with all applicable federal, state, and local regulations.

If you have any questions, please contact Margaret Halley of my staff at (212) 637-3092 or at halley.margaret@epamail.epa.gov.

Sincerely,

Robert Ferri

Robert Ferri, Acting Chief
Ground Water Compliance Section

cc: Paul Kolakowsky
Environmental Engineer II
Division of Water
New York State Department
of Environmental Conservation

Kristin E. Scroope
Impact Environmental Consulting, Inc.
1 Village Plaza
Kings Park, NY 11754

New York State Department of Environmental Conservation
Division of Environmental Remediation
Bureau of Spills Management
47-40 21st Street, Long Island City, NY 11101
Phone: (718) 482-4927
Fax: (718) 482-4098

Erin M. Crotty
Commissioner

February 13, 2002

Mr.Kristen Scroope
Impact Environmental
1 Village Plaza
Kings Park, New York 11745

RE:2425 Holding Corp.
2425 ~~Atlantic Ave/30-42~~ Havens Place
Brooklyn, New York

Spill#: 0106974

Dear Mr. Scroope:

Based on the submitted documentation provided to date by Impact Environmental Inc., no further investigation or response will be required concerning the #2 oil tank removal performed at 2425 Atlantic Avenue/30-42 Havens Place Brooklyn, New York, with regard to spill number 0106974.

Notwithstanding this approval, the New York Department hereby reserves all of its rights concerning, and such forbearance shall not extend to, any further investigation or remedial action the Department deems necessary:

I. Due to the off-site migration of petroleum contaminants that was not addressed by this evaluation.

II. Due to environmental conditions related to the Site which were unknown to the Department at the time of this approval.

III. Due to information received, in whole or part, after the Department's approval for inactivation, which indicates that inactivation decision and/or corrective action is not sufficiently protective of human health for the reasonably anticipated use of the site.

IV. Due to fraud in obtaining this approval for inactivation.

Please be advised that you should maintain a permanent file of all documentation and correspondence regarding this release for future property transactions, refinancing, etc. The Department's files regarding this release may not be maintained indefinitely.

Sincerely,

Michelle Tipple
Engineering Geologist
Environmental Remediation Division

Middleton Environmental Inc.
Environmental Consultants and Engineers

50 Park Avenue, Babylon, NY 11702
(631) 321-4300 • Fax (631) 321-4349
middletonenvironmental.com | midenv.com

Phase I Environmental Site Assessment Report

MEI Project Number 22-1346



Property located at 2425-2435 Atlantic Avenue in Brooklyn, New York

July 28, 2022

Prepared for Maspeth Federal Savings

Middleton Environmental Inc.

Environmental Consultants and Engineers

50 Park Avenue, Babylon, NY 11702
(631) 321-4300 • Fax (631) 321-4349
middletonenvironmental.com | midenv.com

July 28, 2022

Ms. Elsa Grullon
Maspeth Federal Savings
56-05 69th Street
Maspeth, NY 11378

Re: Phase I Environmental Site Assessment Report
2425-2435 Atlantic Avenue in Brooklyn, New York 11233
MEI Project #: 22-1346

In accordance with our agreement, Middleton Environmental Incorporated (MEI), has performed a Phase I Environmental Assessment of the above referenced property in accordance with ASTM E 1527-13 Scope of Work. Please find a copy of the report enclosed.

We declare that to the best of our knowledge and belief, we meet the definition of Environmental professional as defined in §312.10 of 40 CFR and, we have the specific qualifications based on education, training, and experience to assess a property of the nature, history, and setting of the subject property. We have developed and performed all the appropriate inquiries in conformance with the standards and practices set forth in 40 CFR Part 312.

Thank you for choosing MEI as your consultant for this project. If you have any questions, or if we can be of additional service, please contact us at (631) 321 4300.

Respectfully submitted,

Middleton Environmental Incorporated

Prepared by: Thomas R. Tompkins
Project Manager

Reviewed by: Donald J. Middleton Jr.
President

TABLE OF CONTENTS FOR PHASE I ENVIRONMENTAL SITE ASSESSMENT REPORT (AS PER ASTM E1527-13 PROTOCOL)

1.0 EXECUTIVE SUMMARY 5

2.0 INTRODUCTION 6
2.1 Purpose 6
2.2 Scope of Services 6
2.3 Assumptions and Limitations 7
2.4 Special Terms and Conditions 8
2.5 Data Gaps 8
2.6 Deviations 8
2.7 User Reliance 8

3.0 SITE DESCRIPTION 9
3.1 Ownership and Location 9
3.2 Improvements 9
3.3 Current Use of the Subject Property 9
3.4 Services, Utilities and Roadways 10
3.5 Adjoining Property Usage 10

4.0 USER PROVIDED INFORMATION 11
4.1 Environmental Pre-Survey Questionnaire 11
4.2 Title Records 11
4.3 Environmental Liens or Activity and Use Limitation 11
4.4 Specialized Knowledge 12
4.5 Commonly Known or Reasonably Ascertainable Information 12
4.6 Valuation Reduction for Environmental Issues 12
4.7 Identification of Key Site Manager 12
4.8 Reason for Performing Phase I ESA Report 12
4.9 Prior Environmental Reports 13

5.0 RECORDS REVIEW 14
5.1 Standard Environmental Record Sources 14
5.2 Sanborn Fire Insurance Maps 19
5.3 Aerial Photographs 20
5.4 City Directories 21
5.5 Vapor Encroachment Condition 22
5.6 Local Regulatory Agency Records 22

6.0 PHYSICAL SETTING 23
6.1 Topography 23
6.2 Geology and Soils 23
6.3 Hydrogeology and Hydrology 23

7.0 SUBJECT PROPERTY RECONNAISSANCE 24
7.1 Methodology and Limited Conditions 24
7.2 Physical Observations 24

8.0 INTERVIEWS 25
8.1 Interview with Property Owner and/or Property Manager 25

9.0 CONDITIONS OUTSIDE THE SCOPE OF ASTM PRACTICE E 1527-13 26
9.1 Asbestos Containing Material (ACM) 26
9.2 Lead Based Paint (LBP) 26
9.3 Lead in Drinking Water 26
9.5 Mold 27
9.6 Wetlands 27

10.0 FINDINGS, OPINIONS AND RECOMMENDATIONS 28

11.0 SIGNATURE OF ENVIRONMENTAL PROFESSIONALS 28

12.0 APPENDIX 29
12.1 Site Map
12.2 USGS Topographic Map
12.3 Site Photographs
12.4 Municipal Information (Assessment Dept., Building Dept., Housing Dept., Health Dept.)
12.5 Environmental Database Report and Regulatory Agency Documentation
12.6 Historical Research Documentation (fire insurance maps, city directories, aerial photos)
12.7 Previous Environmental Reports

1.0 EXECUTIVE SUMMARY

At the request of Maspeth Federal Savings, Middleton Environmental Incorporated (MEI) has performed a Phase I Environmental Site Assessment (ESA) of the property located at 2425-2435 Atlantic Avenue in Brooklyn, New York, herein referred to as the Subject Property. The main objective of this ESA was to identify **Recognized Environmental Conditions (RECs), Controlled Recognized Environmental Conditions (CRECs), or Historical Recognized Environmental Conditions (HRECs)** in connection with the Subject Property, defined in ASTM Practice E 1527-13 as the presence or likely presence of any hazardous substances or petroleum products that indicate an existing release, a past release, or a material threat of a release. This ESA also includes a preliminary evaluation of certain potential environmental conditions that are outside the scope of ASTM Practice E 1527-13. This assessment has identified no evidence of RECs or CRECs in connection with the Subject Property. HRECs pertaining to a closed NYSDEC Spills listing was identified in connection with the Subject Property.

The Subject Property consists of one (1) irregular-shaped parcel with an estimated area of 0.40 acres. The Subject Property is improved with one (1) commercial building with one (1) floor and a basement. This 20,000 square-foot building is occupied by one (1) commercial unit (Z-Studios, non-descript mattress fabrication shop). A review of the New York City Building Department property profile overview indicated that the existing building was constructed circa 1946 and the north portion of the existing building circa 2002. The building occupies the majority of the parcel with landscaped areas bordered by municipal walkways and right-of-ways.

Below is the Assessment Summary Table presenting our recommended actions for the Subject Property. MEI's Findings and Opinions and Recommendations for further action or investigation (if any), are presented in Section 10.0.

ASSESSMENT SUMMARY TABLE			
Assessment Component	**Section(s)**	**Recommended Actions**	**Estimated Cost**
Historical Review	**5.3, 5.4 & 5.5**	**No Further Action**	
Current Occupants / Operations	**3.3**	**No Further Action**	
Hazardous Substances / Petroleum Products	**7.2**	**No Further Action**	
Drains, Sumps & Storm Water Drywells	**7.2**	**No Further Action**	
Storage Tanks	**7.2**	**No Further Action**	
PCBs	**7.2**	**No Further Action**	
Regulatory Agency / Database Review	**5.1**	**No Further Action**	
Asbestos Containing Materials	**9.1**	**No Further Action**	
Lead Based Paint	**9.2**	**No Further Action**	
Lead in Drinking Water	**9.3**	**No Further Action**	
Radon	**9.4**	**No Further Action**	
Mold	**9.5**	**No Further Action**	
Wetlands	**9.6**	**No Further Action**	

2.0 INTRODUCTION

2.1 Purpose

MEI has performed a Phase I Environmental Site Assessment (Phase I ESA) of property located 2425-2435 Atlantic Avenue in Brooklyn, New York (Subject Property). The purpose of this Phase I Environmental Site Assessment (Phase I ESA) is to investigate and identify Recognized Environmental Conditions (RECs), Controlled Recognized Environmental Conditions (CRECs), or Historical Recognized Environmental Conditions (HRECs) associated with the Subject Property and/or surrounding property. Recognized Environmental Conditions, as defined in the ASTM Standard Practice E 1527-13, including the following:

The presence or likely presence of any hazardous substances or petroleum products on a property under conditions that indicate an existing release, a past release, or a material threat of a release of any hazardous substances or petroleum products into structures on the property or into the ground, groundwater, or surface water of the property. The term includes hazardous substances or petroleum products even under conditions in compliance with laws. The term is not intended to include de minimis conditions that generally do not present a material risk of harm to public health or the environment and that generally would not be the subject of an enforcement action if brought to the attention of appropriate governmental agencies.

For the purpose of this Phase I ESA, *recognized environmental conditions (REC's),* may also include the presence or likely presence of other conditions as noted in the Scope of Services.

2.2 Scope of Services

This ESA was conducted utilizing a standard of good commercial and customary practice that was consistent with the ASTM Practice E 1527-13. Any significant scope-of-work additions, deletions or deviations to ASTM Practice E 1527-13 are noted below or in the corresponding sections of this report. The scope-of-work for this assessment included an evaluation of the following:

- Physical characteristics of the Subject Property through a review of referenced sources for topographic, geologic, soils and hydrologic data.
- Subject Property history through a review of referenced sources such as land deeds, fire insurance maps, city directories, aerial photographs, prior reports and interviews.
- Current Subject Property conditions, including observations and interviews regarding the following: the presence or absence of hazardous substances or petroleum products; generation, treatment, storage, or disposal of hazardous, regulated, or biomedical waste; equipment that utilizes oils which potentially contain PCBs; and storage tanks (aboveground and underground).
- Usage of surrounding area properties and the likelihood for releases of hazardous substances and petroleum products (if known and/or suspected) to migrate onto the Subject Property.
- Information in referenced environmental agency databases and local environmental records, within specified minimum search distances.
- Past ownership through a review of available prior reports and local municipal file review. The scope-of-work also included consideration of the following potential environmental conditions that are outside the scope of ASTM Practice E 1527-13: asbestos-containing materials (ACM), lead-based paint (LBP), lead in drinking water, radon, mold, and wetlands.

2.3 Assumptions and Limitations

There is a possibility that even with the proper application of these methodologies there may exist on the Subject Property conditions that could not be identified within the scope of the assessment or which were not reasonably identifiable from the available information. The information and conclusions contained in this report are based upon work undertaken by trained professional in accordance with generally accepted engineering and scientific practices current at the time the work was performed. MEI believes that the information obtained from the record review and the interviews concerning the Subject Property is reliable. However, MEI cannot and does not warrant or guarantee that the information provided by these other sources is accurate or complete. The methodologies of this assessment are not intended to produce all-inclusive or comprehensive results, but rather to provide the User with information relating to the Subject Property. Due to the nature of this investigation and data available, MEI cannot warrant against undiscovered environmental liabilities. Should any additional information become available which differs significantly from our understanding of conditions or findings represented in this report, we request that this information be supplied to MEI so that MEI may reassess the conclusions provided in this report (if necessary).

The findings, opinions and conclusions of this report contain the limitations inherent in these methodologies that are referred to in ASTM E 1527-13. Specific limitations and exceptions to this ESA are set forth below:

Historical and environmental information pertaining to the Subject Property has been included in this report to the extent that such information is "reasonably ascertainable" as defined in the above-referenced standard practice and in accordance with the project specific timeframes.

MEI reviewed an environmental database search report. MEI's conclusions based on the search report are limited to the accuracy of that report. To the extent possible, MEI's field observations are used to verify the information or identify errors and inconsistencies in the search report regarding the listed facilities in the immediate vicinity of the Subject Property.

With respect to conditions outside the scope of the ASTM Standard, MEI's observations are limited to physical observations and a review of published data. Unless otherwise stated, no sampling for Asbestos Containing Materials, Lead Based Paint, Drinking Water, Radon, Mold or Wetlands was conducted.

2.4 Special Terms and Conditions

This Phase I Environmental Site Assessment ("the report") has been prepared to assist Maspeth Federal Savings in its underwriting of a proposed mortgage loan or financing on the Subject Property. This report can be relied upon by only the parties stated in the transmittal letter at the front of this report. MEI's liability to a purchaser wishing to use this report is limited to the cost of the report. Amendments to MEI's limitations as stated herein that may occur after issuance of the report are considered to be included in this report. Payment for the report is made by, and MEI's contract and report extends Maspeth Federal Savings only, in accordance with MEI Terms and Condition and the MEI Scope of Work.

2.5 Data Gaps

Any data gaps identified herein, as defined by ASTM Practice E 1527-13 are not considered to have significantly affected the ability to identify recognized environmental conditions in connection with the Subject Property and do not alter the conclusions of this report.

2.6 Deviations

No deviations from the recommended scope of ASTM Standard E 1527-13 were performed as part of this Phase I ESA with the exception of any additional services noted in Section 2.2 Scope of Services.

2.7 User Reliance

This Phase I Environmental Site Assessment Report is for the benefit of Maspeth Federal Savings and this report may not be relied upon by any other person or entity without the written consent of MEI.

Only if written agreement has been executed granting the right to utilize this report, no third party which obtains all of portion of this report shall have any rights of recourse or recovery under any course of action against MEI, its officers, employees, vendors, successors or assigns.

Reliance is provided in accordance with MEI's Standard Phase I Environmental Site Assessment Contract and this report is for the benefit of Maspeth Federal Savings and its successors and assigns. This report has no other purpose and may not be relied upon by any other person or entity without the written consent of MEI.

3.0 SITE DESCRIPTION

3.1 Ownership and Location

According to the Automated City Register Information System (ACRIS) operated by the New York City Department of Finance, the Subject Property is identified as Block 1574 Lot 23. The Subject Property is owned by 2425 Holding Corp.

The Subject Property is located at 2425-2435 Atlantic Avenue in Brooklyn, New York. MEI did not identify any prior owners or occupants of potential environmental concern in the property records obtained from the NYC Department of Finance.

3.2 Improvements

The Subject Property consists of one (1) irregular-shaped parcel with an estimated area of 0.40 acres. The Subject Property is improved with one (1) commercial building with one (1) floor and a basement. A review of the New York City Building Department property profile overview indicated that the existing building was constructed circa 1946 and the north portion of the existing building circa 2002. The building occupies the majority of the parcel with landscaped areas bordered by municipal walkways and right-of-ways.

3.3 Current Use of the Subject Property

The building is occupied by one (1) commercial unit (Z-Studios, non-descript mattress fabrication shop).

3.4 Services, Utilities and Roadways

Street Address(es): 2425-2435 Atlantic Avenue, (30-42 Havens Place)

City and State: Brooklyn, New York

County: Kings

Owner: New 1024 New York, LLC

Property Size: 0.40 acres

Access Roadway to site: Atlantic Avenue to the south and Havens Place to the east of the Subject Property.

Site Use: The Subject Property is improved with one (1) commercial building with one (1) floor and a basement.

Occupants: The Subject Property is occupied by one (1) commercial unit (Z-Studios, non-descript mattress fabrication shop).

Electricity Provider: Consolidated Edison

Natural Gas Provider: National Grid

Fuel Oil Provider: Not Applicable

Potable Water: Municipal Water Supply System

Sewer Services: Municipal Sewer System

Heating System: Z-Studios is heated by individual natural gas-fired heaters suspended from the ceilings and the mattress shop is heated by a natural gas-fired boiler located in the basement.

3.5 Adjoining Property Usage

The current use of the adjoining properties is mixed. The Subject Property borders are as follows:

North - The property is bordered to the north by a residential building.

South - The property is bordered to the south by Atlantic Avenue and commercial buildings.

East - The property is bordered to the east by Haven Place and a commercial parking lot.

West - The property is bordered to the west by a commercial and residential buildings.

4.0 USER PROVIDED INFORMATION

4.1 Environmental Pre-Survey Questionnaire

Pursuant to ASTM E 1527-13, MEI requested the following site information from the User of this report and from the site contact. The following section summarizes information provided Maspeth Federal Savings with regard to this Phase I Environmental Site Assessment.

ITEM	PROVIDED BY USER	NOT PROVIDED BY USER	DISCUSSED BELOW	DOES NOT APPLY
4.1 Environmental Pre-survey Questionnaire		X		
4.2 Title Records		X		
4.3 Environmental Liens or Activity and Use Limitation	X			
4.4 Specialized Knowledge		X		
4.5 Commonly Known or Reasonably Ascertainable Information		X		
4.6 Valuation Reduction for Environmental Issues		X		
4.7 Identification of Key Site Manager		X		
4.8 Reason for Performing Phase 1 ESA	X			
4.9 Prior Environmental Reports		X		

4.2 Title Records

Title record information associated with the Subject Property has not been provided to MEI by Maspeth Federal Savings. Land title records provide information on previous ownership of a property. Typically, deeds signifying transfer of a land parcel are recorded in county files and can be researched to determine the identity of past owners. A "chain of title" is a continuous record of ownership for a specific parcel. A 50-year chain of title search was not included in the scope of work for this assessment.

4.3 Environmental Liens or Activity and Use Limitation

The property owner/user/key site personnel did not report any Environmental Liens or Activity/Use Limitations on the site. An environmental lien search was included in the scope of work of this assessment and no Environmental Liens nor Other Activity and Use Limitations (AULs) were identified in connection with the Subject Property.

4.4 Specialized Knowledge

Maspeth Federal Savings provided no specialized knowledge that is material to Recognized Environmental Conditions (RECs), Controlled Recognized Environmental Conditions (CRECs), or Historical Recognized Environmental Conditions (HRECs). MEI was not provided with or made aware of previous environmental assessments or other documentation that is material to RECs, CRECs or HRECs in connection with the Subject Property, except as presented in Section 4.3 of this report.

4.5 Commonly Known or Reasonably Ascertainable Information

Maspeth Federal Savings has provided no commonly known or reasonably ascertainable information within the local community about the Subject Property that is material to recognized environmental conditions in connection with the Subject Property.

4.6 Valuation Reduction for Environmental Issues

Maspeth Federal Savings has provided no information regarding valuation reduction for environmental issues in connection with the Subject Property.

4.7 Identification of Key Site Manager

Maspeth Federal Savings provided contact information for the Subject Property owner, manager and/or occupants. The Contact person for site access was Mr. Michael Hamroff.

4.8 Reason for Performing Phase I ESA Report

The purpose of this Phase I Environmental Site Assessment (ESA) was to identify existing or potential Recognized Environmental Conditions (as defined by ASTM Standard E-1527-13) in connection with the Subject Property. This ESA was also performed to permit the User to satisfy one of the requirements to qualify for the innocent landowner, contiguous property owner, or bona fide prospective purchaser limitations on scope of Comprehensive Environmental Response, Compensation and Liability Act (CERCLA) (42 U.S.C. §9601) liability (hereinafter, the "landowner liability protections," or "LLPs"). ASTM Standard E-1527-13 constitutes "all appropriate inquiry into the previous ownership and uses of the property consistent with good commercial or customary practice" as defined at 42 U.S.C. §9601(35)(B).

4.9 Prior Environmental Reports

A Phase I ESA prepared by Impact Environmental (IE) dated July 12, 2001, was provided for review pertaining to the Subject Property. IE identified two (2) inactive fuel oil underground tanks which were tentatively identified on the Subject Property with no documentation and therefore represented a REC. IE identified four (4) floor drains on the lower level of the building that reportedly discharge directly to soil and classifiable as underground injection wells. IE indicated that the industrial use of the Subject Property had created the potential for these structures to have been polluted from organic and inorganic contaminated and therefore represented a REC. IE noted several off-site confirmed or potential contamination sources were identified. IE recommended a Limited Subsurface Investigation to determine the presence of any tanks and adverse impacts to the subsurface by the historical use and / or presence of USTs on the Subject Property.

A Phase II ESA prepared by IE dated July 26, 2001, was provided for review pertaining to the Subject Property in order to investigate the evidence of RECs noted in the above referenced IE Phase I. The investigation consisted of sampling and analysis of subsurface soil and groundwater to further define environmental quality of the Subject Property. It was found that former operation and maintenance of the UST adjacent to the north side of the existing building had impacted the environmental quality of the Subject Property and recommended that the UST be properly abandoned and that the NYSDEC be contacted to determine what, if any, actions are necessary to mitigate detected contaminants. It was also determined that discharges within the basement of the building had adversely impacted the environmental quality of the Subject Property. IE recommended that the detected contaminants be mitigated and that the UIWs be backfilled and permanently sealed, and these activities should be performed under the oversite of the USEPA.

A Close Out Letter prepared by IE dated December 5, 2001, was provided for review pertaining to the Subject Property which served as a Phase III ESA to address the IE recommendations in the Phase II ESA. An 1,100-gallon UST and associated contaminated soil was excavated and removed from the Subject Property under the oversite of the NYSDEC. Endpoint sample results from the remediated UST excavation satisfied the NYSDEC Recommended Soil Cleanup Objectives (SCO) according to TAGM # HR-94-4046, and IE prompted the NYSDEC to closed associated spill case file 0106974. The impacted sediments detected within the UIWs were excavated and removed from the Subject Property in accordance with a Remediation Plan approved by the USEPA. Laboratory analysis of endpoint samples secured from the remediated UIW's generated data that satisfied the NYSDEC Recommended Soil Cleanup Objectives (SCO) according to TAGM # HR-94-4046. IE subsequently prompted the USEPA to close the Underground Injection Control file for the Subject Property. An anomaly was detected on the southern side of the building within the basement during a remote survey suspected to represents a UST beneath the basement slap. A destructive survey was performed on October 1, 2001, to investigate the area of the detected anomaly and the destructive survey failed to identify any USTs associated with the detected anomaly. Based on the data generated by the Phase I, II, and II ESAs, IE concluded that remedial activities performed had sufficiently mitigated the contaminants that existed on the Subject Property and no further activities were recommended.

A Phase I ESA prepared by GEI Consultants (GEI) dated August 2017, was provided for review pertaining to the Subject Property. GEI cites the Phase I, II, and III remedial reports conducted by IE, classifying the RECs noted in the Phase I as HRECs not requiring further action. GEI did not recommend any immediate testing pertaining to the Subject Property's status as an E-Designation site. GEI noted that if the property changes, significant and detailed environmental testing that included soil, groundwater, and soil vapor testing will be required by the City of New York prior to any building permits.

Based upon the findings of these previous environmental reports, MEI does not recommend any further action at this time pertaining to the environmental quality of the Subject Property.

5.0 RECORDS REVIEW

5.1 Standard Environmental Record Sources

Information from standard Federal and state environmental record sources was provided through EDR. Data from governmental agency lists are updated and integrated into one database, which is updated as these data are released. This integrated database also contains postal service data in order to enhance address matching. Records from one government source are compared to records from another to clarify any address ambiguities. The demographic and geographic information available provides assistance in identifying and managing risk. The accuracy of the geocoded locations is approximately +/-300 feet.

In some cases, location information supplied by the regulatory agencies is insufficient to allow the database companies to geocode facility locations. These facilities are listed under the unmappable section within the EDR report. A review of the unmappable facilities indicated that none of these facilities are within the ASTM minimum search distance from the Site. Pertinent regulatory files / records associated with the Subject Property and/or any adjoining site will be requested for review in the event the listing is associated with a facility at which a suspected or confirmed release has occurred that has not yet been closed to the satisfaction of the regulatory agency and/or if the facility represents a REC in connection with the Subject Property.

Regulatory information from the following database sources regarding possible recognized environmental conditions, within the ASTM minimum search distance from the Site, was reviewed. Specific facilities are discussed below if determined likely that a potential recognized environmental condition has resulted at the Site from the listed facilities (see appendix 12.5 for Environmental Database Report).

The following table provides a summary of the findings of the environmental database report. Specific properties identified within the database report are further discussed below.

SUMMARY OF FEDERAL, STATE, AND TRIBAL AGENCY DATABASE FINDINGS			
Regulatory Database	**Approximate Minimum Search Distance**	**Subject Property Listed**	**Off-site Listing Within Search Distance**
Federal NPL Sites	**1.0 mile**	**No**	**0**
Federal Delisted NPL Sites	**0.5 mile**	**No**	**0**
Federal SEMS Sites (formerly CERCLIS Sites)	**0.5 mile**	**No**	**0**
Federal SEMS Archive Sites (formerly CERCLIS NFRAP)	**0.5 mile**	**No**	**0**
Federal RCRA CORRACTS Sites	**1.0 mile**	**No**	**0**
Federal RCRA Generators Sites	**Property & Adjoining**	**Yes**	**0**
Federal RCRA Non-CORRACTS TSD Sites	**0.5 mile**	**No**	**0**
Federal Engineering / Institutional Control Sites	**Property & Adjoining**	**No**	**0**
Federal ERNS Sites	**Subject Property**	**No**	**0**
State and Tribal equivalent NPL Sites	**1.0 mile**	**No**	**2**
State and Tribal equivalent CERCLIS Sites	**0.5 mile**	**No**	**0**
State and Tribal Leaking Storage Tank Sites	**0.5 mile**	**No**	**25**
State and Tribal Spills Sites	**Property & Adjoining**	**Yes**	**0**
State and Tribal Landfill or Solid Waste Disposal Sites	**0.5 mile**	**No**	**5**
State and Tribal Registered Storage Tank Sites	**Property & Adjoining**	**No**	**0**
State and Tribal Engineering / Institutional Control Sites	**Property & Adjoining**	**No**	**0**
State and Tribal Voluntary Cleanup Sites	**0.5 mile**	**No**	**11**
State and Tribal Brownfield Sites	**0.5 mile**	**No**	**2**

- **Federal National Priority List (NPL) Sites**

The National Priorities List (NPL) is the Environmental Protection Agency (EPA) database of uncontrolled or abandoned hazardous waste sites identified for priority remedial actions under the Superfund Program. The Subject Property is not listed as a Federal NPL site. No Federal NPL sites were identified within a mile radius of the Subject Property.

- **Federal Delisted National Priority List (NPL) Sites**

The National Oil and Hazardous Substances Pollution Contingency Plan (NCP) establishes criteria that the EPA uses to delete sites from the NPL. In accordance with 40 CFR 300.425(e), sites may be deleted from the NPL where no further response is appropriate. The Subject Property is not listed as a Federal Delisted NPL site. No Federal Delisted NPL sites are located within a mile radius of the Subject Property.

- **Federal SEMS Sites (formerly CERCLIS Sites)**

The SEMS (Superfund Enterprise Management System) tracks hazardous waste sites, potentially hazardous waste sites and remedial activities performed in support of EPA's Superfund Program across the United States. The list was formerly known as CERCLIS, renamed to SEMS by the EPA in 2015. The list contains data on potentially hazardous waste sites that have been reported to the USEPA by states, municipalities, private companies and private persons, pursuant to Section 103 of the Comprehensive Environmental Response, Compensation, and Liability Act (CERCLA). This dataset also contains sites which are either proposed to or on the SEMS List and the sites which are in the screening and assessment phase for possible inclusion on the SEMS. The Subject Property is not identified as a Federal SEMS facility. No SEMS facilities were identified within a half mile of the Subject Property.

- **Federal SEMS-ARCHIVE List**

The SEMS-ARCHIVE (Superfund Enterprise Management System Archive) tracks sites that have no further interest under the Federal Superfund Program based on available information. The list was formerly known as the CERCLIS-NFRAP, renamed to SEMS ARCHIVE by the EPA in 2015. EPA may perform a minimal level of assessment work at a site while it is archived if site conditions change and/or new information becomes available. Archived sites have been removed and archived from the inventory of SEMS sites. Archived status indicates that, to the best of EPA's knowledge, assessment at a site has been completed and that EPA has determined no further steps will be taken to list the site on the SEMS List. The Subject Property is not identified as a SEMS-ARCHIVE facility. No SEMS-ARCHIVE facilities were identified within a half mile of the Subject Property.

- **Federal RCRA CORRACTS Sites**

RCRA Corrective Action Tracking System (CORRACTS) is EPA's comprehensive information system, providing access to data supporting the Resource Conservation and Recovery Act (RCRA) of 1976 and the Hazardous and Solid Waste Amendments (HSWA) of 1984. The database includes selective information regarding sites that generate, transport, store, treat, and/or dispose of hazardous waste as defined by RCRA. The RCRA-CORRACTS database identifies Transportation, Storage or Disposal (TSD), facilities that have conducted, or are currently conducting, corrective action(s) as regulated under RCRA. The Subject Property was not identified on the RCRA CORRACTS site list. No RCRA CORRACTS sites were identified within a mile radius of the Subject Property.

- **Federal RCRA Hazardous Waste Generators Sites**

Hazardous waste generators tracked under the Resource Conservation and Recovery Act (RCRA) are classified as either Large Quantity Generators (LQGs), Small Quantity Generators (SQGs), or Conditionally Exempt Small Quantity Generators (CESQGs). A RCRA-LQG is a facility that generates over 1,000 kilograms (Kg) of hazardous waste. A RCRA-SQG is a facility that generates between 100 Kg and 1,000 Kg of hazardous waste per month while a RCRA-CESQG generates less than 100 Kg of hazardous waste per month. The Subject Property is not listed as a Federal RCRA Hazardous Waste Generators Site. However, the Subject Property is presently listed as a RCRA NonGen / NLR site. There is a RCRA-LQG listing listed under Handler Name NYCT – 30 Haven's Place during 1994. There are no violations associated with this site. Based on regulatory status, this historic generator is not likely to have an adverse impact on the Subject Property.

No adjacent properties were identified as a Federal RCRA Hazardous Waste Generator Site.

- **Federal RCRA non-CORRACTS TSD Sites**

RCRA non-CORRACTS Treatment, Storage and/or Disposal (TSD) sites are required to register hazardous waste activity under the Resource Conservation and Recovery Act (RCRA). The Subject Property is not listed as a Federal RCRA non-CORRACTS TSD site. The Subject Property is not listed as a Federal RCRA non-CORRACTS TSD Site. No Federal RCRA non-CORRACTS TSD sites were identified within a mile radius of the Subject Property.

- **Federal Engineering Control / Institutional Control Sites**

The completion of site cleanup activities may include the implementation of engineering controls or institutional controls as part of the response action. Engineering controls include various forms of caps, building foundations, liners, and treatment methods to create pathway elimination for regulated substances to enter environmental media or effect human health. Institutional controls include administrative measures, such as groundwater use restrictions, construction restrictions, property use restrictions, and post remediation care requirements intended to prevent exposure to contaminants remaining on site. Deed restrictions are generally required as part of the institutional controls. Neither the Subject Property nor any of the surrounding properties were listed as a Federal Engineering Control or Institutional Control Site.

- **Federal Emergency Response Notification System (ERNS) Sites**

ERNS is a national database used to collect information regarding reported releases of petroleum products and/or hazardous substances. The database contains information from spill reports submitted to Federal agencies, including the EPA, the U.S. Coast Guard, the National Response Center, and the U.S. Department of Transportation. A review of this database was conducted in order to determine whether any spills or incidents involving releases of hazardous substances or petroleum products have occurred at the Subject Property. The Subject Property is not listed as a Federal ERNS site.

- **State and Tribal Equivalent NPL Sites**

State and Tribal equivalent NPL databases were searched for sites located within a mile of the Subject Property. The Subject Property is not listed as a State and Tribal Equivalent NPL Site. Two (2) State and Tribal equivalent NPL sites were identified within 1.0 miles of the Subject Property. Both sites are located greater than 0.100 miles from the Subject Property. Based on distance and the dense urban environment of the surrounding area, the sites are unlikely to have an adverse impact on the Subject Property.

- **State and Tribal equivalent CERCLIS Sites**

State and Tribal equivalent CERCLIS databases were searched for sites located within a half mile of the Subject Property. The Subject Property is not listed as a State and Tribal equivalent CERCLIS Site. No State and Tribal equivalent CERCLIS sites are located within a half mile radius of the Subject Property.

- **State and Tribal Leaking Storage Tank Sites**

Leaking Storage Tank Sites are properties where releases of hazardous substances or petroleum products from underground storage tanks (USTs) and/or aboveground storage tanks (ASTs) have been identified and reported to state, tribal, or local agencies. The Subject Property is not listed as a State and Tribal Leaking Storage Tank site. Twenty-five (25) State and Tribal Leaking Storage Tank Sites were identified within 0.5 miles of the Subject Property. Twenty-two (22) sites are located greater than 0.100 miles from the Subject Property. The three (3) remaining sites have since been remediated and associated spill files closed by the NYSDEC. Based on distance, regulatory status, and the dense urban environment of the surrounding area, the sites are unlikely to have an adverse impact on the Subject Property.

- **State and Tribal Spills Sites**

A review of the State and Tribal Spills database was conducted in order to determine whether any spills or incidents involving releases of hazardous substances or petroleum products have occurred at the Subject Property. The Subject Property is listed as a State and Tribal Spills Site assigned NYSDEC Spill Number 0106974. On October 5, 2001, an equipment failure at 30 Havens Place during the excavation of a 1,000-gallon UST resulted in contaminated soil. The spill was remediated under the oversite of the NYSDEC and carried out by Impact Environmental. A tank closure report dated November 15, 2001, was submitted to PBS and transferred to the NYSDEC on December 3, 2001. The associated spill file was closed by the NYSDEC on December 19, 2005. Based on regulatory status, this site is not likely to have an adverse impact on the Subject Property. This closed NY Spills listing represents a HREC in connection with the Subject Property.

No adjoining properties were listed as a State and Tribal Spills Site.

- **State and Tribal Landfill Sites and Solid Waste Disposal Sites**

The State and Tribal landfill and solid waste disposal site databases identify active or inactive landfill and transfer station facilities, as well as open dumps that failed to meet RCRA Subtitle D Section 4004 criteria for solid waste landfills or disposal sites. The Subject Property is not listed as a State and Tribal Landfill and Solid Waste Disposal Site. Four (4) State and Tribal Landfill Sites and Solid Waste Disposal sites were identified within a half mile radius of the Subject Property. Three (3) sites are located greater than 0.100 miles from the Subject Property. The last site is located 0.061-miles down-gradient of the Subject Property. Based on distance, presumed hydrogeologic gradient relative to the Subject Property, and the dense urban environment of the surrounding area, the sites are unlikely to have an adverse impact on the Subject Property.

- **State and Tribal Registered Storage Tank Sites**

The Subject Property is not listed as a State and Tribal Registered Storage Tank site. No adjoining properties were listed as a State and Tribal Registered Storage Tank.

- **State and Tribal Engineering Control / Institutional Control Sites**

The completion of site cleanup activities may include the implementation of engineering controls or institutional controls as part of the response action. Engineering controls include various forms of caps, building foundations, liners, and treatment methods to create pathway elimination for regulated substances to enter environmental media or effect human health. Institutional controls include administrative measures, such as groundwater use restrictions, construction restrictions, property use restrictions, and post remediation care requirements intended to prevent exposure to contaminants remaining on site. Deed restrictions are generally required as part of the institutional controls. The Subject Property was not listed as a State Engineering Control or Institutional Control Site. However, the Subject Property is listed as an E-Designation Site requiring further evaluation of Air Quality – HVAC fuel limited to natural gas, Hazardous Materials* Phase I and Phase II Testing Protocol, and Window Wall Attenuation & Alternative Ventilation. Any future redevelopments at the Subject Property should be conducted under of the oversite of the New York City Office of Environmental Remediation (NYCOER) to address the E-designation status of the Subject Property. None of the surrounding properties were listed as a State Engineering Control or Institutional Control Site.

- **State and Tribal Voluntary Cleanup Sites**

The Subject Property is not listed as a State and Tribal Voluntary Cleanup site. Eleven (11) State and Tribal Voluntary Cleanup sites were identified within a half mile radius of the Subject Property. Ten (10) sites are located greater than 0.100 miles from the Subject Property. The last site is located 0.059-miles cross-gradient of the Subject Property. Based on distance, presumed hydrogeologic gradient relative to the Subject Property, and the dense urban environment of the surrounding area, the sites are unlikely to have an adverse impact on the Subject Property.

- **State and Tribal Brownfield Sites**

The Subject Property is not listed as a State and Tribal Brownfield site. Two (2) State and Tribal Brownfield sites were identified within a half mile radius of the Subject Property. One (1) site is located greater than 0.100 miles from the Subject Property and the second site is located 0.065-miles down-gradient of the Subject Property.

5.2 Sanborn Fire Insurance Maps

Historical fire insurance maps depicting the Subject Property were reviewed and are summarized in the following table. Copies of available fire insurance maps are presented in Appendix 12.6.

FIRE INSURANCE MAP SUMMARY		
Year	**Issues Noted**	**Observations**
1888	**No**	**Subject Property: The 1888 Sanborn Map shows the Subject Property as undeveloped.**
		Surrounding Area: The 1888 Sanborn Map shows the surrounding properties as undeveloped. However, there is a Long Island Railroad line to the south of the Subject Property.
1908	**No**	**Subject Property: Conditions on the Subject Property are similar to those depicted on the 1888 Sanborn Map.**
		Surrounding Area: Conditions on the surrounding properties are similar to those depicted on the 1888 Sanborn Map. However, the north and west-northwestern lots are developed with dwellings and Atlantic Avenue is depicted to the south of the Subject Property.
1932	**No**	**Subject Property: Conditions on the Subject Property are similar to those depicted on the 1908 Sanborn Map.**
		Surrounding Area: Conditions on the surrounding properties are similar to those depicted on the 1908 Sanborn Map. However, the south adjacent lot is developed with a school and warehouse and the west-southwestern-most adjacent lot is developed with a commercial building depicted as auto building material storage.
1951-1993	**No**	**Subject Property: The 1951 Sanborn Map shows the Subject Property as developed with the existing building. The building is depicted as a loft.**
		Surrounding Area: Conditions on the surrounding properties are similar to those depicted on the 1932 Sanborn Map. However, the south adjacent lot is developed with a school and warehouse and the west-southwestern-most adjacent lot is developed with a commercial building depicted as auto building material storage.
1994-2001	**No**	**Subject Property: Conditions on the Subject Property are similar to those depicted on the 1951 Sanborn Map.**
		Surrounding Area: Conditions on the surrounding properties are similar to those depicted on the 1951 Sanborn Map. However, the east adjacent lot is depicted as a bus storage lot.
2002-2007	**No**	**Subject Property: Conditions on the Subject Property are similar to those depicted on the 1994 Sanborn Map. However, the northern portion of the existing building is now developed and depicted as storage.**
		Surrounding Area: Conditions on the surrounding properties are similar to those depicted on the 1951 Sanborn Map. However, the east adjacent lot is depicted as a bus storage lot.

5.3 Aerial Photographs

Historical aerial photographs may be used to evaluate changes in land use and to identify visible areas of potential environmental concern. A search for historical aerial photographs depicting the Subject Property and vicinity was conducted by researching available historical aerial photographs from and other available resources. Aerial photographs depicting the Subject Property were reviewed and are summarized in the following table:

AERIAL PHOTOGRAPH SUMMARY		
Year	**Issues Noted**	**Observations**
1954	**No**	**Subject Property: The 1954 aerial photograph appears to show the Subject Property as developed with the existing building.**
		Surrounding Area: The 1954 aerial photograph appears to show the surrounding properties as developed with residential buildings to the north, south, and west. There appears to be a school / facility to the east.
1966	**No**	**Subject Property: Conditions on the Subject Property appears to be similar to those depicted on the 1954 aerial photograph.**
		Surrounding Area: Conditions on the surrounding properties appear to be similar to those depicted on the 1954 aerial photograph.
1980	**No**	**Subject Property: Conditions on the Subject Property appear to be similar to those depicted on the 1966 aerial photograph.**
		Surrounding Area: Conditions on the surrounding properties appear to be similar to those depicted on the 1966 aerial photograph.
1994	**No**	**Subject Property: Conditions on the Subject Property appear to be similar to those depicted on the 1980 aerial photograph.**
		Surrounding Area: Conditions on the surrounding properties appear to be similar to those depicted on the 1980 aerial photograph.
2004 -2012	**No**	**Subject Property: Conditions on the Subject Property appear to be similar to those depicted on the 1994 aerial photograph.**
		Surrounding Area: Conditions on the surrounding properties appear to be similar to those depicted on the 1994 aerial photograph.
2013-2019	**No**	**Subject Property: Conditions on the Subject Property appear to be similar to those depicted on the 2004 aerial photograph.**
		Surrounding Area: Conditions on the surrounding properties appear to be similar to those depicted on the 2004 aerial photograph.

5.4 City Directories

Street directories are commercial publications containing names and addresses, and in many cases, occupations of the occupants of a particular community. The directories may also contain information pertaining to business processes conducted within a community. A search for historical street directories was conducted by MEI and EDR. Historical street directories were reviewed and are summarized in the following table. Copies of the street directories are presented in Appendix 12.6.

CITY DIRECTORY SUMMARY		
Year	Issues Noted	Occupants
1934	No	Grimaldi Inspr
1949	No	Art Quilting Co, Pilgram Art Co, Polary Co Plastics, Pycolite Plastics Corp
1960	No	Grusha Bros Clothing
1965	No	Grusha Bros Clothing, Mc Roth Needles, LTD
1970	No	Grusha Bros Clothing, Rothkopf Mac M & Co Inc.
1973	No	Grusha Bros Clothing
1976	No	Mcgroth Properties, Inc., Grusha Bros Clothing
1980	No	A-I-D Labs of NY, Inc.
1985	No	Swift Sheet Metal Corp
1992	No	Swift Sheet Metal Corp - Louvers Dampers Penthouses Access Doors
1994	No	Energy Metal Products, Inc
1997	No	Energy Metal Products, Inc – Louvers Dampers Penthouses Access Doors
1999	No	Active World Solutions, Inc., Continental Mailing Inc.
2000	No	Residential tenants
2004	No	Comprehensive Archives, Inc
2005	No	Comprehensive Archives, Inc
2009	No	Comprehensive Archives, Inc
2014	No	Comprehensive Archives, Inc
2017	No	2425 Holding Corp, Comprehensive Archives, Inc

5.5 Vapor Encroachment Condition

All readily ascertainable information including all applicable Federal, State, Tribal and local database information, historical usage information, soil and groundwater sources and information from the site reconnaissance were reviewed in order to determine if there is a possibility of a Vapor Encroachment Condition regarding the Subject Property. Based upon the results of the site reconnaissance and review of readily ascertainable information, the Vapor Encroachment Condition survey is described below:

POTENTIAL AREA OF CONCERN	RESULT
Does the Subject Property have a current or past contamination concern?	**None identified**
Does the Subject Property have a suspected contamination concern?	**None identified**
Does an adjacent property have a current or past contamination concern?	**None identified**
Does a nearby property have a have a current or past contamination concern which may impact the Subject Property?	**None identified**
Does a regional groundwater contamination concern exist beneath the Subject Property?	**None identified**
Does there exist the possibility for vapor intrusion on the Subject Property?	**None identified**

Based upon this information, there is no concern for a vapor encroachment condition (VEC) with regard to the Subject Property.

5.6 Local Regulatory Agency Records

Local municipal offices consulted during the completion of this assessment included the New York City Building Department, the New York City Department of Finance and the New York City Fire Department. Information was reviewed in order to determine the possibility of documented adverse environmental conditions, violations or complaints associated with the Subject Property.

New York City Building Department and New York City Department of Finance

MEI reviewed information listed in the online NYC Building Information System (BIS) provided by the New York City Building Department's website, as well as information from the New York City Department of Finance website, Automated City Register Information System (ACRIS), http://a836-acris.nyc.gov/CP. Specific information provided by these websites includes lot sizes and dimensions, building zoning and usage. These websites also include information pertaining to interior renovations, building improvements and approximate date of construction. The information provided by New York City Department of Finance and New York City Department of Buildings (NYCDOB) did not identify any conditions or reported events that would indicate the presence of a recognized environmental condition. The estimated construction date for the existing building is 1946 and the north portion of the existing building circa 2002.

New York City Fire Department

MEI reviewed information provided by the New York City Fire Department (NYCFD). Specific information obtained from the NYCFD includes any active and/or voided storage tank permits for the Subject Property. A review of the NYCFD storage tank files indicated that there are no "active" tanks at the Subject Property.

6.0 PHYSICAL SETTING

6.1 Topography

The Subject Property and vicinity characteristics listed below were analyzed utilizing a current USGS 7.5 Minute Topographic Map. This information is useful in determining the grade and topography of the Subject Property. The Subject Property is located at an elevation of approximately 71 feet above mean sea level (msl). The topography of the Subject Property is relatively flat and there were no slopes, depressions or rolling hills observed on the Subject Property and slopes on the Subject Property range from 0 to 3 percent. The Subject Property has been graded for residential usage.

6.2 Geology and Soils

No bedrock outcroppings were observed at the Subject Property. Near-surface geology in heavily developed areas such as the Subject Property and vicinity is considered "urban land" and is characterized by a non-homogeneous distribution of soil and fill types. Excavation and backfilling for building foundations, utility conduits, subway systems and other construction results in a varied subsurface profile. In this setting, estimation of local subsurface parameters such as permeability, moisture content, and organic fraction is not feasible without site-specific testing data.

6.3 Hydrogeology and Hydrology

No natural surface water bodies were identified on or adjacent to the Subject Property. The nearest surface water body is Jamaica Bay to the south-east of the Subject Property.

Local groundwater gradient is expected to follow surface topography. Groundwater flow near the Subject Property is expected to flow south-east, towards Jamaica Bay. Groundwater depths and flow gradients are best evaluated by a subsurface investigation involving the installation of at least three groundwater monitoring wells and precise measurements of hydrostatic pressure. Monitoring wells were not observed on the Subject Property.

7.0 SUBJECT PROPERTY RECONNAISSANCE

The Subject Property reconnaissance was conducted by Mr. Thomas R. Tompkins, Project Manager, on July 22, 2022. All proper measures were taken by MEI personnel during the site inspection to limit any COVID-19 exposures.

7.1 Methodology and Limited Conditions

The Subject Property reconnaissance consisted of visual and/or physical observations of the Subject Property and improvements, adjoining properties as viewed from the Subject Property boundaries, and the surrounding area based on visual observations made from adjacent public thoroughfares. The basement / mechanical rooms, workshops, and commercial spaces were observed during inspection.

7.2 Physical Observations

- **Underground Storage Tanks**

  MEI did not observe any underground storage tanks at the Subject Property.

- **Aboveground Storage Tanks**

  MEI did not observation aboveground storage tanks at the Subject Property.

- **Hazardous Substances and Petroleum Products**

  MEI did not observe any hazardous substances or petroleum products at the Subject Property.

- **Non-Hazardous Substances and Non-Petroleum Products**

  MEI did not observe any non-hazardous substances or petroleum products at the Subject Property.

- **Unidentified Substances Containers**

  MEI did not observe any unidentified substance containers at the Subject Property.

- **Drains or Storm Water Drywells**

  MEI observed drains in the basement that did not show any signs of chemical staining. MEI did not observe any storm water drywells.

- **Polychlorinated Biphenyls (PCB's)**

  MEI did not observe any PCB-containing equipment at the Subject Property.

- **Stains or Corrosion**

  MEI did not observe any stains or corrosion at the Subject Property.

- **Odors**

  MEI did not observe any strong, pungent or noxious odors at the Subject Property.

- **Pools of Liquid**

  MEI did not observe any pools of liquid at the Subject Property.

- **Stressed Vegetation**

  MEI did not observe any stressed vegetation at the Subject Property.

- **Stained Soil or Pavement**

  MEI did not observe any stained soil or pavement at the Subject Property.

- **Wells**

  MEI did not observe any irrigation wells or ground-water monitoring wells at the Subject Property.

- **Sumps, Pits, Ponds or Lagoons**

  MEI observed one (1) sump in the boiler room that did not show any signs of chemical or petroleum staining. MEI did not observe any pits, ponds, or lagoons at the Subject Property.

- **Waste Water**

  MEI did not observe any improper disposal of waste water into drains, ditches or streams at the Subject Property.

- **Solid Wastes Disposal**

  All solid wastes generated on-site are carted away by a licensed waste hauler to an approved solid waste facility and are not disposed at on-site.

8.0 INTERVIEWS

8.1 Interview with Property Owner and/or Property Manager

A building representative was interviewed as part of the site reconnaissance. The representative did not indicate the presence of any environmental liens or was unaware of any contamination concerns regarding the Subject Property.

9.0 CONDITIONS OUTSIDE THE SCOPE OF ASTM PRACTICE E 1527-13

9.1 Asbestos Containing Material (ACM)

Asbestos is a term used to describe a group of six naturally occurring crystalline fiber minerals. Asbestos has excellent thermal stability, a high degree of tensile strength, and has been used extensively in the textile, insulation, and building industries, particularly as a component in fireproofing, decorative coatings, insulation materials, and as reinforcement for plaster binders in building products. Asbestos-containing building materials are generally classified as friable or non-friable. Friable ACM are those which can be crumbled, pulverized, or reduced to powder by hand pressure, or by normal use or maintenance can be expected to emit asbestos fibers into the air. Non-friable ACM is a potential concern if it is damaged by maintenance work, demolition, or other activities, at which time it may be considered friable.

It should be noted that the limited visual screening survey conducted under the scope of work for this assessment does not constitute a full asbestos inspection, in which all areas of the building would have been thoroughly surveyed and sampled. MEI did not observe any ACM on the heating system. MEI did not observe any spray on fire-proofing in accessible areas of the building. MEI did not observe any ACM pipe-wrap in accessible areas of the building.

9.2 Lead Based Paint (LBP)

Use of lead in household paint was banned by the U.S. Environmental Protection Agency (EPA) effective January I, 1978. The EPA and the U.S. Department of Housing and Urban Development (HUD) consider lead based paint as containing a lead concentration equal to or greater than 1.0 milligram per square centimeter (mg/cm') or 0.5% lead by weight, as defined by Title X of the 1992 Housing and Community Development Act.

MEI observed that the painted surfaces inside the accessible areas of the building were in good condition, free of obvious flaking or chipping. A review of the New York City Department of Housing Preservation and Development's (NYCHPD) Code Enforcement Database indicated that there are no open lead-based paint violation associated with the Subject Property.

9.3 Lead in Drinking Water

Lead has historically been used in pipes, solder, and brass fixtures used in water distribution systems and building plumbing systems. In 1986, the USEPA banned the use of lead at concentrations exceeding 0.2% lead in solder and 8% lead in other plumbing materials. Lead in drinking water results primarily from corrosion of lead containing materials in service lines or from corrosion of lead containing materials in building plumbing such as lead solder, brass, bronze, and other lead containing alloys. The USEPA Action Level for lead in public drinking water supplies is 0.015 parts per million (ppm) or 0.015 milligrams per liter (mg/L). MEI did not observe any brass or lead fixtures at the Subject Property. The Property is connected to the municipal water supply provided by the City of New York and is managed by the City of New York Department of Environmental Protection (NYCDEP). According to the New York City Drinking Water Supply and Quality Report (available online from the City of New York at http://www.nyc.gov/html/dep/pdf/wsstate16.pdf), drinking water supplied to the Property is compliant with state and federal standards, including those for lead and copper. Of note, MEI did not conduct sampling of drinking water at the Property for the potential presence of lead.

9.4 Radon

Radon is a colorless, odorless, radioactive gas. Radon comes from the natural decay of uranium that is found in nearly all soils. Radon typically moves through the ground and into building through cracks and openings in the foundation. The USEPA has developed a "Map of Radon Zones" indicating the levels of radon concentrations from testing and aerial surveys conducted in all counties in New York State. The U.S. Environmental Protection Agency's Map of Radon Zones identified the Subject Property as a radon zone Level 3. Level 3 signifies that the average predicted radon level indoors is less than 2 pico-Curies per liter, and this is the lowest level in the state. This level compares favorably with the EPA action level of 4.0 pico-Curies per liter as the guideline (it should be noted that current radon information and EPA Action Levels are designated for residential spaces only and commercial and industrial facilities are not subject to EPA's Action Level of 4 pico-Curies per liter as the guideline and definitive information concerning radon gas in an individual building can only be obtained through long term testing).

9.5 Mold

Molds are a class of fungi and have been found to cause a variety of health problems in humans, including allergic, toxicological, and infectious responses. Molds are decomposers of organic materials and thrive in humid environments. As such, interior areas of buildings characterized by poor ventilation and high humidity are the most common locations of mold growth. Building materials including drywall, wallpaper, baseboards, wood framing, insulation and carpeting often play host to such growth.

As part of this assessment, MEI performed a limited visual inspection for the conspicuous presence of mold. MEI observed the accessible interior areas of the Subject Property structure(s), including interior walls and ceilings of the building for the presence of conspicuous mold or observed water intrusion or accumulation. This evaluation did not include a review of pipe chases or areas behind enclosed walls and ceilings. MEI did not observe conspicuous visual or olfactory indications of the presence of mold or water damage inside accessible areas of the Subject Property.

9.6 Wetlands

MEI reviewed available information regarding wetlands on the Subject Property, including National Wetlands Inventory online GIS mapping. MEI additionally made general site observations for readily observable potential wetland characteristics. MEI did not observe surface water bodies or any evidence of potential wetlands on or adjacent to the Subject Property.

10.0 FINDINGS, OPINIONS AND RECOMMENDATIONS

MEI has performed this Phase I Environmental Site Assessment of the Subject Property in conformance with the scope and limitations of ASTM Standard E 1527-13. This assessment has identified no evidence of RECs or CRECs in connection with the Subject Property. Evidence of a HREC pertaining to a closed NY Spills listing was identified in connection with the Subject Property.


The site reconnaissance, interviews and review of records have not found the presence or possible presence of hazardous substances or petroleum related products in, on, or at the Subject Property due to any release to the environment; under conditions indicative of a release to the environment; or under conditions that pose a material threat of a future release to the environment.


Lastly, no conditions outside of ASTM E 1527-13 was identified in connection with the Subject Property. It is the opinion of MEI that no further testing (subsurface or otherwise), is warranted on the Subject Property.

11.0 SIGNATURE OF ENVIRONMENTAL PROFESSIONALS

This Phase I Environmental Site Assessment (ESA) Report documents the research methodology used by qualified environmental professionals of MEI to identify recognized environmental conditions using the scope and limitations of ASTM Standard E 1527-13.

Middleton Environmental Incorporated

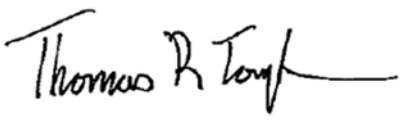

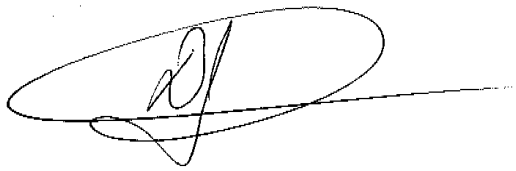


Prepared by: Thomas R. Tompkins
Project Manager

Reviewed by: Donald J. Middleton Jr.
President


12.0 APPENDIX

12.1 Site Map


2425-2435 Atlantic Avenue
Brooklyn, New York

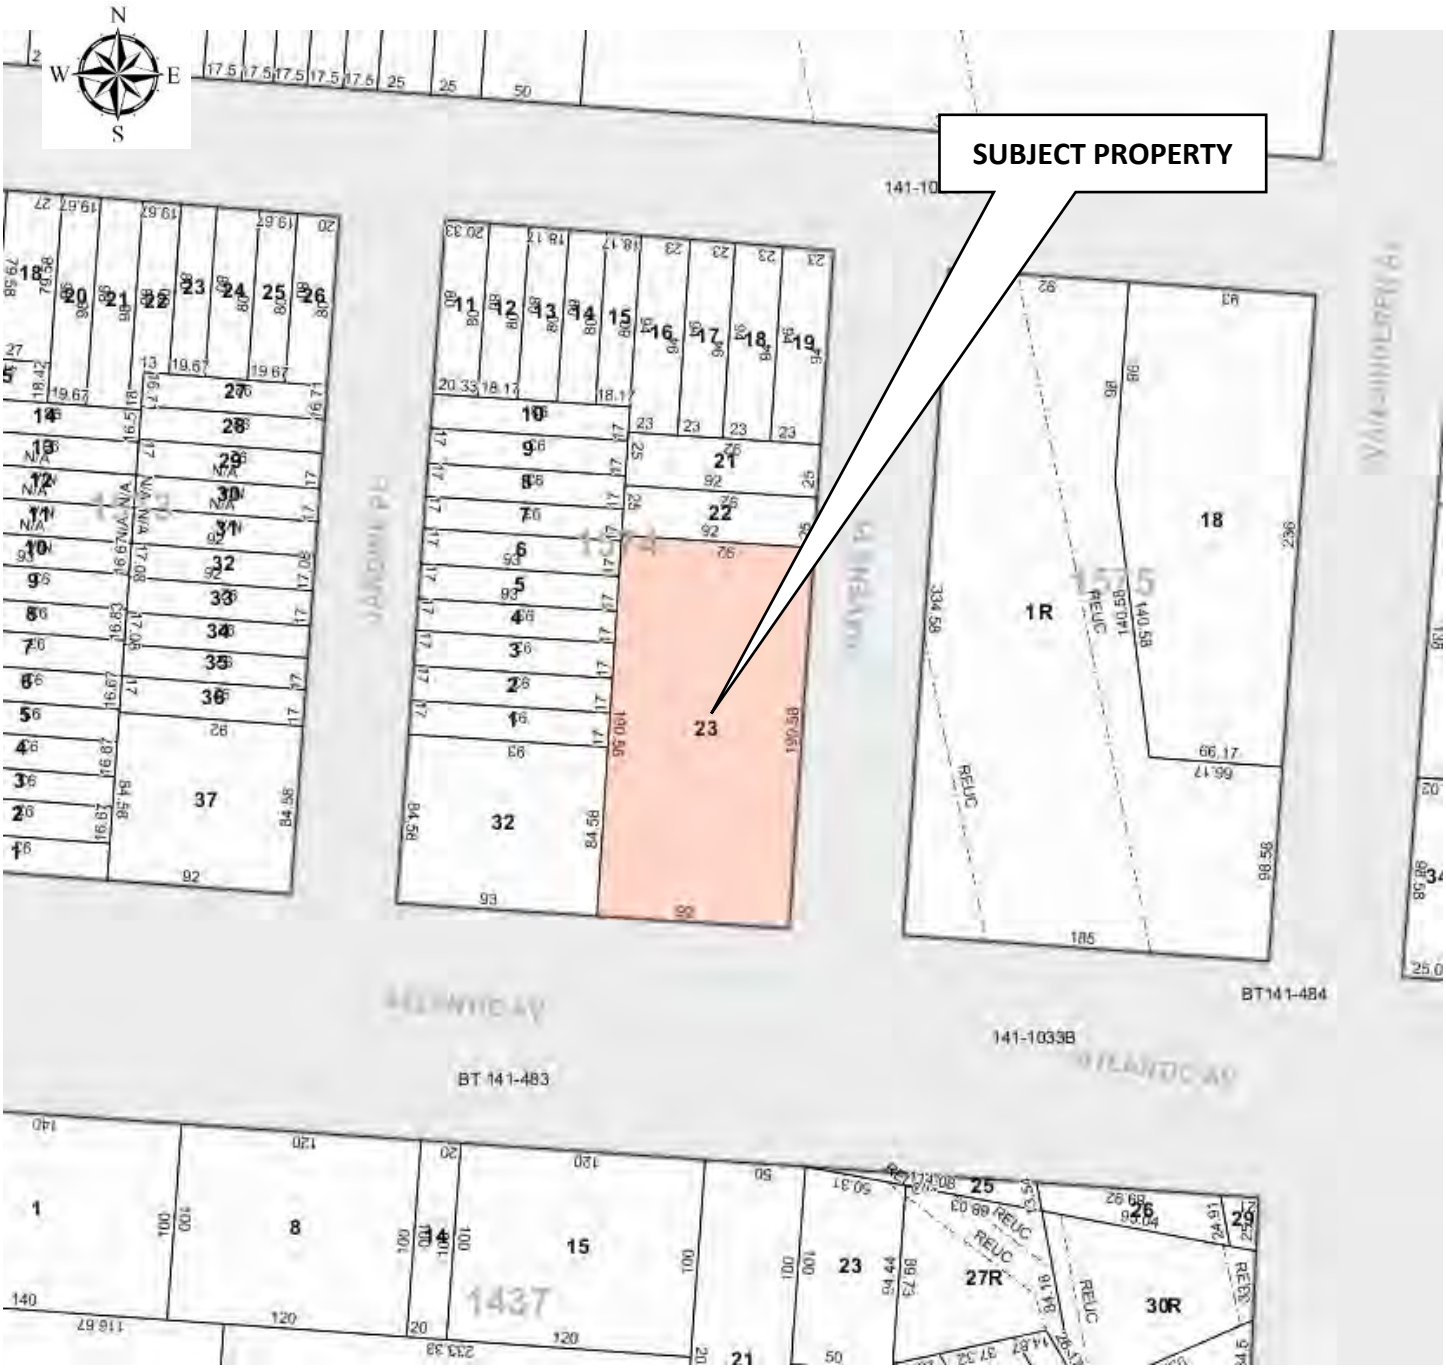


12.2 USGS Topographic Map
2425-2435 Atlantic Avenue
Brooklyn, New York

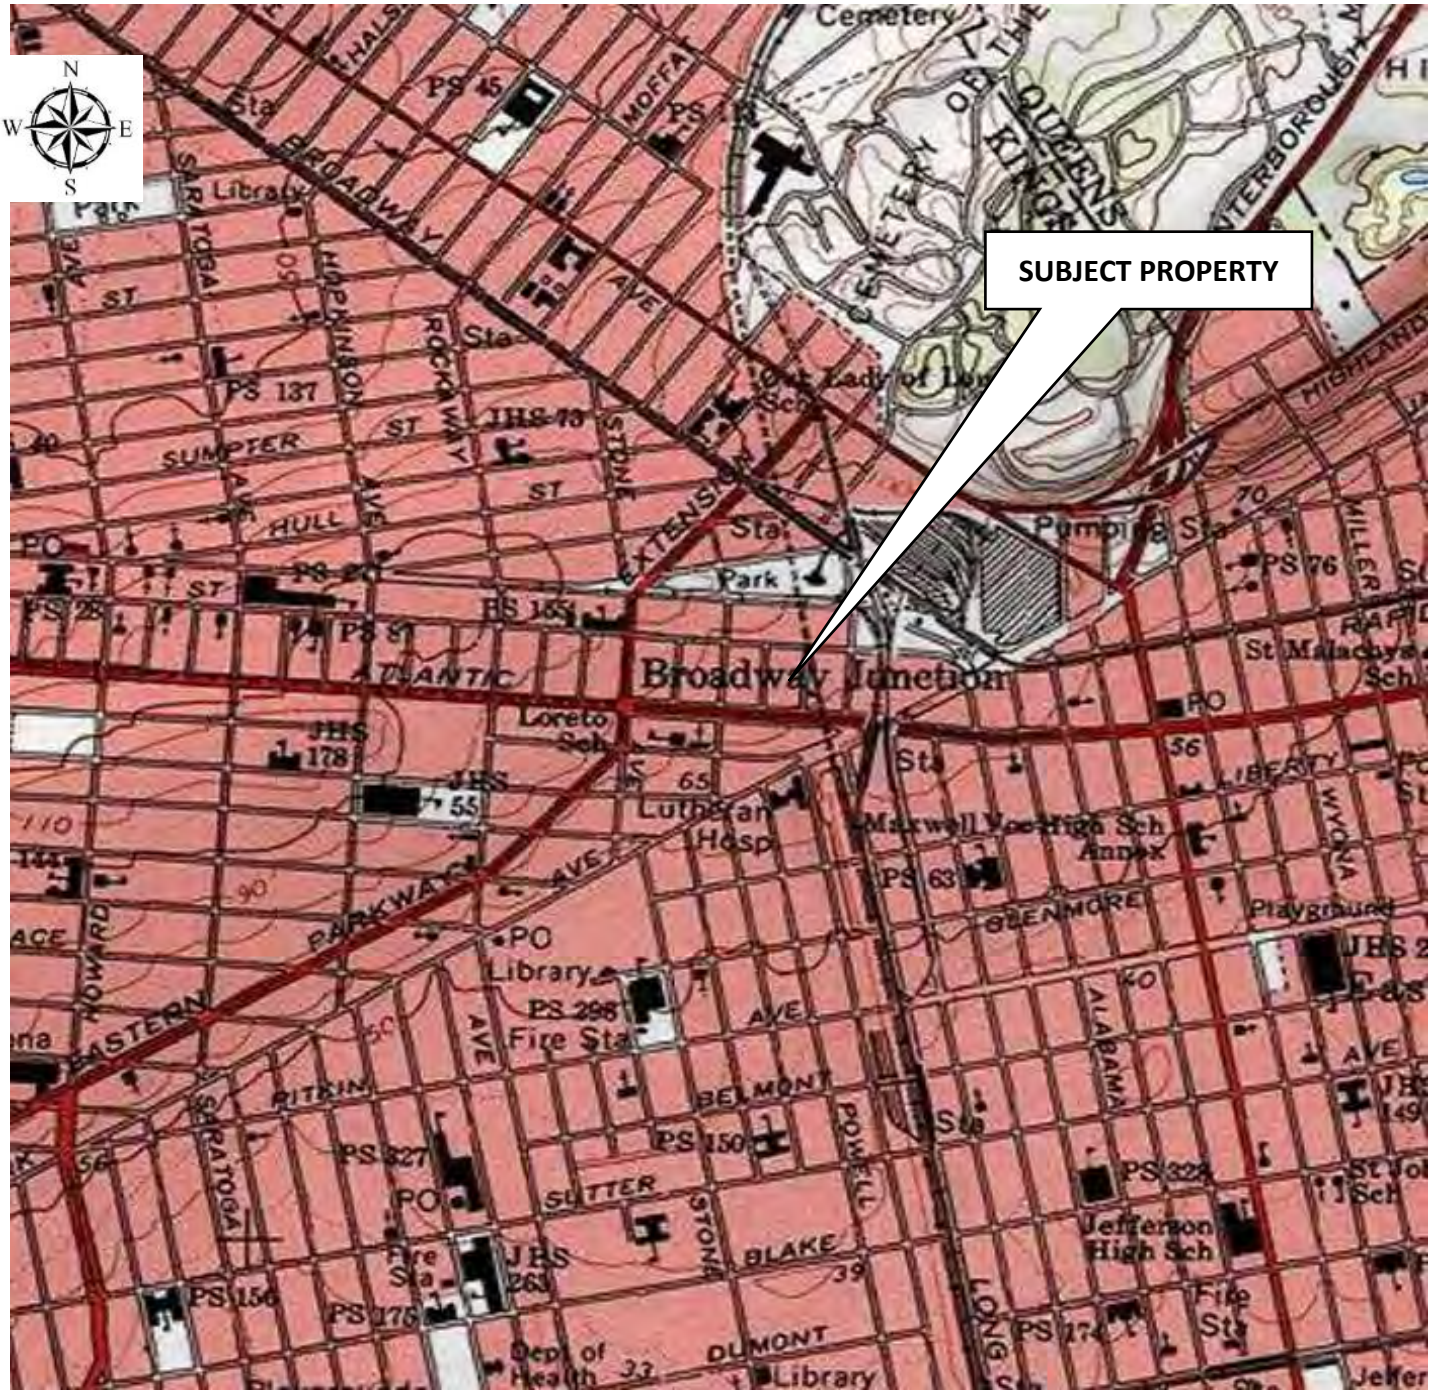


12.3 Site Photographs

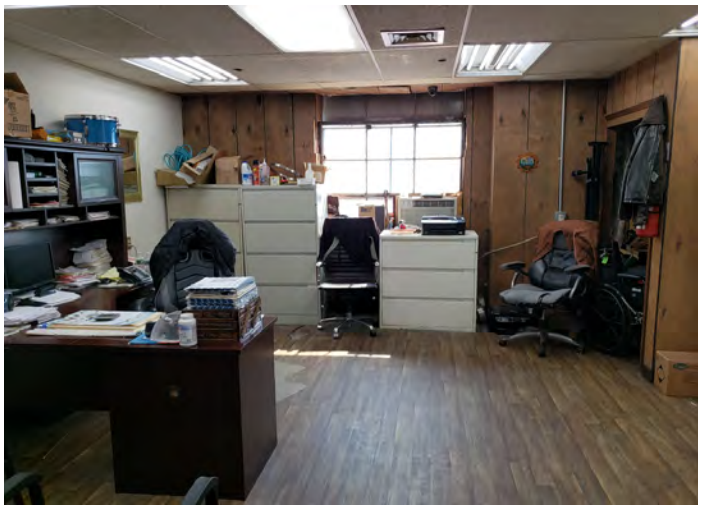

Office

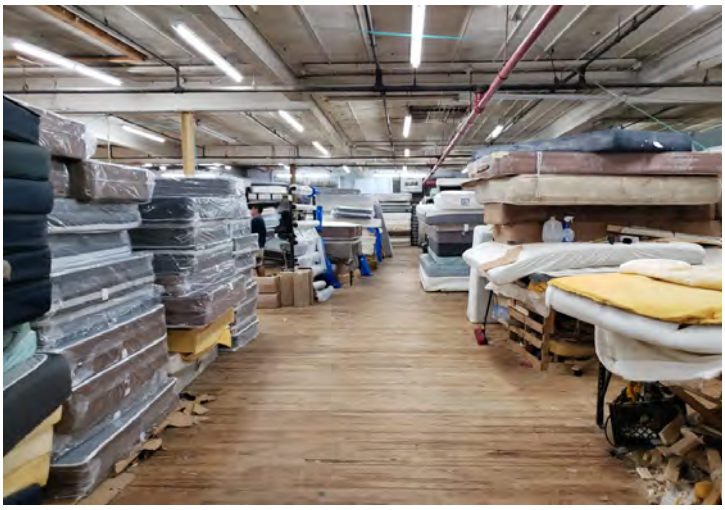

Mattress shop

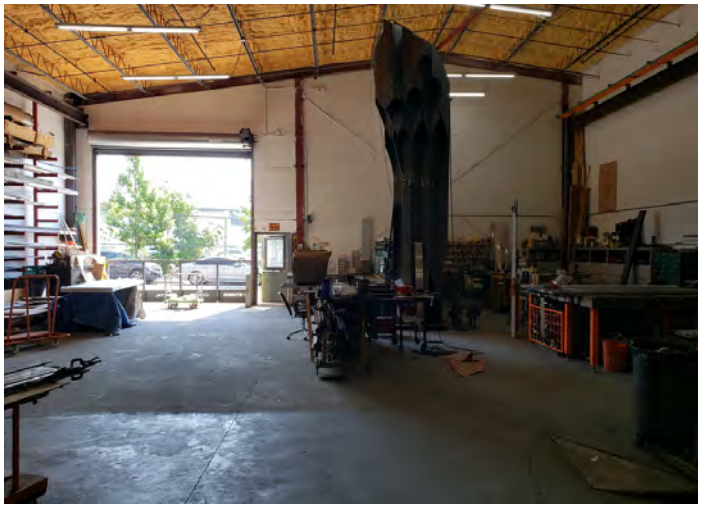

Workshop



Drain in basement



Natural gas-fired boiler in basement



Sump

12.3 Site Photographs (Borders)

The current use of the adjoining properties is mixed. The Subject Property borders are as follows:

North - The property is bordered to the north by a residential building.

South - The property is bordered to the south by Atlantic Avenue and commercial buildings.

East - The property is bordered to the east by Haven Place and a commercial parking lot.

West - The property is bordered to the west by a commercial and residential buildings.



Border to the North



Border to the South




Border to the East



Border to the West

30 HAVEN PL, BROOKLYN, NY 11233-3408

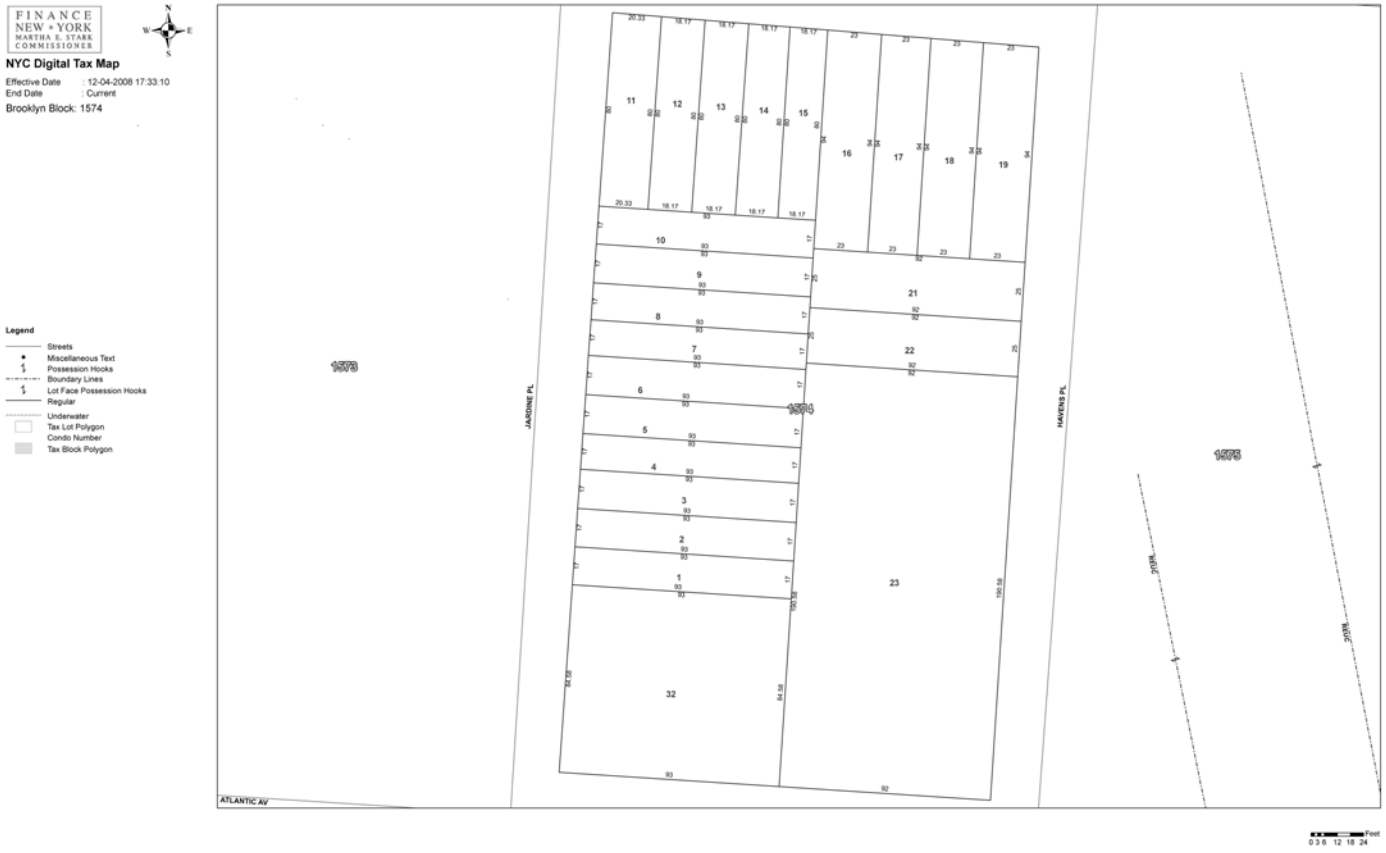

Property Detail Report

For Property Located At :
30 HAVEN PL, BROOKLYN, NY 11233-3408

CoreLogic RealQuest Professional

Owner Information

Owner Name:	**2425 HOLDING CORP**
Mailing Address:	**PO BOX 234193, GREAT NECK NY 11023-4193 B009**
Vesting Codes:	/ /

Location Information

Legal Description:			
County:	BROOKLYN, NY	APN:	01574-0023
Census Tract / Block:	367.00 / 2	Alternate APN:	01574-00023
Township-Range-Sect:	03-00-06	Subdivision:	
Legal Book/Page:		Map Reference:	06-03-21 /
Legal Lot:	23	Tract #:	
Legal Block:	1574	School District:	3620580
Market Area:		School District Name:	NYC DEPT OF ED
Neighbor Code:	28	Munic/Township:	BEDFORD STUYVESANT

Owner Transfer Information

Recording/Sale Date:	/	Deed Type:	
Sale Price:		1st Mtg Document #:	
Document #:			

Last Market Sale Information

Recording/Sale Date:	09/19/2001 / 08/20/2001	1st Mtg Amount/Type:	$648,650 / CONV
Sale Price:	$723,500	1st Mtg Int. Rate/Type:	/
Sale Type:	FULL	1st Mtg Document #:	5287-2197
Document #:	5287-2194	2nd Mtg Amount/Type:	/
Deed Type:	DEED (REG)	2nd Mtg Int. Rate/Type:	/
Transfer Document #:		Price Per SqFt:	$36.17
New Construction:		Multi/Split Sale:	
Title Company:			
Lender:	BANK OF NY		
Seller Name:	HAVENS PLACE REALTY LLC		

Prior Sale Information

Prior Rec/Sale Date:	05/29/1998 / 04/01/1998	Prior Lender:	
Prior Sale Price:	$420,000	Prior 1st Mtg Amt/Type:	$360,000 / PRIVATE PARTY
Prior Doc Number:	4208-567	Prior 1st Mtg Rate/Type:	/
Prior Deed Type:	DEED (REG)		

Property Characteristics


Year Built / Eff:	1926 /	Total Rooms/Offices		Garage Area:	
Gross Area:	20,000	Total Restrooms:		Garage Capacity:	
Building Area:	20,000	Roof Type:		Parking Spaces:	
Tot Adj Area:		Roof Material:		Heat Type:	
Above Grade:		Construction:		Air Cond:	
# of Stories:	1	Foundation:		Pool:	
Other Improvements:	Building Permit	Exterior wall:		Quality:	
		Basement Area:		Condition:	

Site Information

Zoning:	C4-5D	Acres:	0.40	County Use:	FIREPROOF WAREHOUSE (E1)
Lot Area:	17,533	Lot Width/Depth:	191 x 92	State Use:	
Land Use:	WAREHOUSE	Res/Comm Units:	1 / 1	Water Type:	
Site Influence:	CORNER			Sewer Type:	

Tax Information

Total Value:	$1,865,000	Assessed Year:	2022	Property Tax:	$59,605.16
Land Value:	$438,000	Improved %:	77%	Tax Area:	4
Improvement Value:	$1,427,000	Tax Year:	2021	Tax Exemption:	
Total Taxable Value:	$631,980				

 

Sarah Heyne
Phone: **(631) 321-4300**
sarahh@midenv.com

Property Report by PropertyShark.com, for:

30 Havens Pl, Brooklyn, NY 11233

General

1. Overview

Address

Primary address	**30 Havens Pl**
Alternate address(es)	**2425-2435 Atlantic Ave** **30-42 Havens Pl**
Zip code	**11233**
Neighborhood	**Ocean Hill**
Borough	**Brooklyn**
Block & lot	**01574-0023**

Owner

Name	**2425 Holding Corp**
Address	**PO Box 234193** **Great Neck, NY 11023**
Purchase date	**08/20/2001**
Purchase price	**$0**

Property Taxes

Tax class	**4**
Property tax	**$67,969**

Lot

Lot sqft	**17,533**
Lot dimensions	**190.58 ft x 92 ft**
Ground elevation	**72 ft**
Corner lot	**No**

Zoning

Zoning districts	**C4-5D**
Zoning map	**17c**
Qualified opportunity zone	**Yes (map)**

Building

Building class	**Fireproof Warehouse (E1)**
Square feet	**20,000**
Building dimensions	**92 ft x 122 ft**
Buildings on lot	**1**
Stories	**1**
Roof height	**23 ft**
Year built	**1926**
Year last altered	**2002**
Structure type	**Heavy manufacture factory**
Construction type	**Masonry**
Grade	**C**

Use

Commercial units	**1**
Storage sqft	**20,000**
Certificate(s) of occupancy	**Click here**

Floor Area Ratio (FAR)


Residential FAR	**4.2**
Commercial FAR	**4.2**
Facility FAR	**4.2**
FAR as built	**1.14**
Allowed usable floor area	**73,639**
Usable floor area as built	**19,988**
Unused FAR	**53,651**

2. Photos



Uploaded in April, 2022 by Nicholas Strini

3. Maps

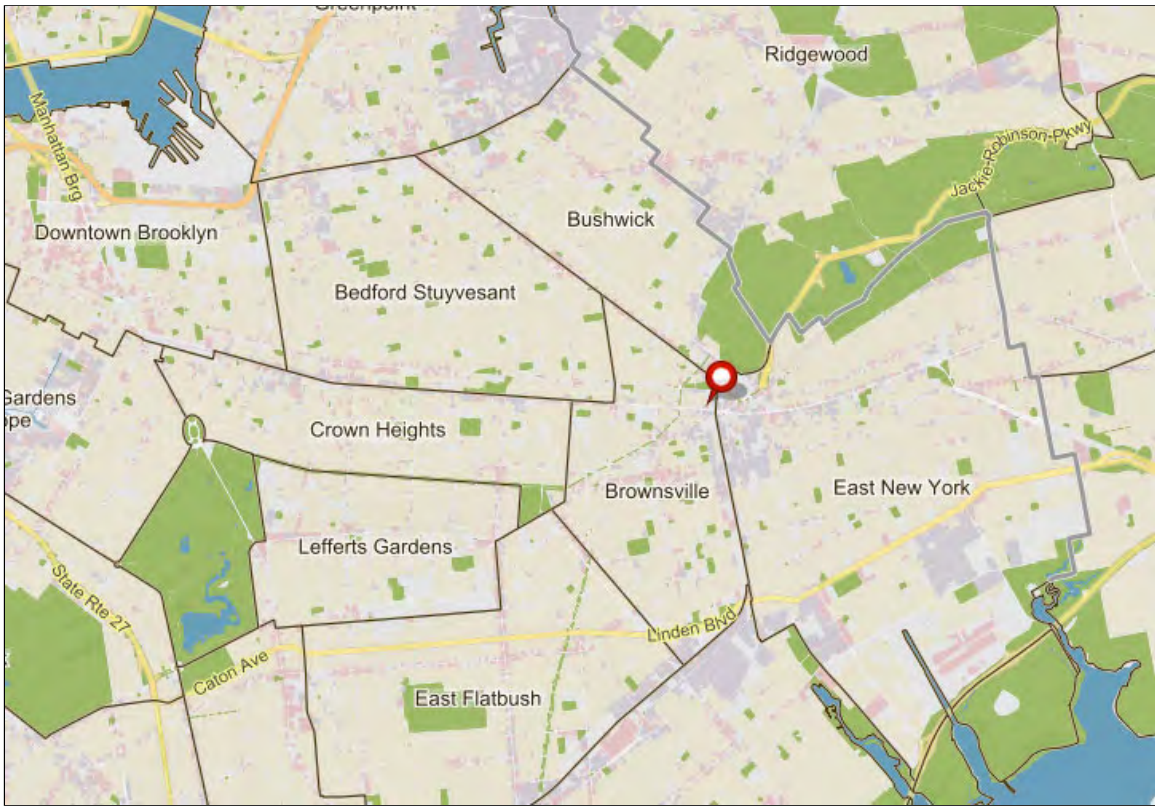

Community district	**16**	Closest police station	**0.56 Miles**
School district	**23**	Closest fire station	**0.41 Miles**
Census tract	**367**	Tax map	**30603**
Lat long	**40.67642, -73.90459**	Sanborn map	**307 012**

Contacts

1. Real Owners

Get access to manually researched real owner contact info for 260,000 LLC-owned properties in NYC.
We have a verified phone number for the owner of this property. One of our researchers called the number and confirmed it reaches the real owner.



Upgrade

Name

Address

Phone

Verified personal number
E-mail

to unlock Real Owners and their phone numbers.

2. Registered Owner

2425 Holding Corp
PO Box 234193
Great Neck, NY 11023
Source: Assessment Roll
Last recorded: 04/25/2022

Add to address book

Ownership data is aggregated from governmental sources like deeds and the assessment roll. If the registered owner is an LLC or other form of company, use our Real Owners service to find the person behind the company.

3. Contacts from Building Permits

Registration date	Role	Name	Address	Phone number	Email
12/20/2016	Applicant	Gregory Ottmar Gregory J Ottmar		(212) 675-8837	
12/20/2016	Owner	Michael Hamroff 2425 Holding Company	PO Box 180065 Richmond Hill, NY 11418	(516) 318-0465	
12/08/2016	Owner	Michael Hamroff 2425 Holding Company	PO Box PO Box 180065 Richmond Hill, NY 11418	(516) 318-0465	michaelhamroff@gmail.com
12/08/2016	Applicant	Richard Balser			
12/02/2002	Applicant	Robert M Scarano C/O Kiwi Yona Ingraham Shine Scarano & Associates Architects	216 Hall St Brooklyn, NY 11205	(718) 398-4338	
11/25/2002	Applicant	Robert M Scarano C/O Kiwi Yona Ingraham Shine Scarano & Associates Architects	216 Hall St Brooklyn, NY 11205	(718) 398-4338	
10/10/2002	Applicant	Robert M Scarano C/O Kiwi Yona Ingraham Shine Scarano & Associates Architects	110 York St Brooklyn, NY 11201	(718) 398-4338	
10/03/2002	Applicant	Pasquale Quarantino Harris Plbg & Htg	79 Georgia Ave Brooklyn, NY 11207	(718) 495-3400	
10/03/2002	Superintendent	Pasquale Quarantino Harris Plbg & Htg	79 Georgia Ave Brooklyn, NY 11207	(718) 495-3400	
08/23/2002	Owner	Michael Hamroff 2425 Holding Comp LLC	87-46 123rd Street Richmond Hill, NY 11418	(718) 849-7277	
08/23/2002	Applicant	Robert M Scarano C/O Kiwi Yona Ingraham Shine Scarano & Associates Architects	110 York St Brooklyn, NY 11201	(718) 222-0322	
07/30/2002	Applicant	Pasquale Quaratino C/O Yona Shine Harris Plumbing & Htg	79 Georgia Ave Brooklyn, NY 11207	(718) 495-3400	
07/30/2002	Superintendent	Pasquale Quaratino Harris Plumbing & Htg	79 Georgia Ave Brooklyn, NY 11207	(718) 495-3400	
07/09/2002	Applicant	Michael Hamroff C/O Kiwi Yona Ingraham Shine H & L Partners, Inc	10 Meryl Ln Great Neck, NY 11024	(718) 849-7277	

Valuation

1. Last Sale

Purchase date	**08/20/2001**
Purchase price	**$0**

2. Assessment History

Year	Building class	Market value	Assessed value	Taxable	Tax rate%	Base tax	Property tax
2021/22	E1	$1,349,000	$607,050	$557,370	10.755%	$59,945	$59,945
2020/21	E1	$1,365,000	$614,250	$525,060	10.694%	$56,150	$56,150
2019/20	E1	$1,169,000	$526,050	$487,800	10.537%	$51,399	$51,399
2018/19	E1	$1,274,000	$573,300	$468,360	10.514%	$49,243	$49,243
2017/18	E1	$1,036,000	$466,200	$466,200	10.514%	$49,016	$49,016
2016/17	E9	$990,000	$445,500	$445,500	10.574%	$47,107	$47,107
2015/16	E9	$951,000	$427,950	$427,950	10.656%	$45,602	$45,602
2014/15	E9	$953,000	$428,850	$428,850	10.684%	$45,818	$45,818
2013/14	E9	$1,295,000	$582,750	$526,360	10.323%	$54,336	$54,336
2012/13	E9	$1,199,000	$539,550	$485,810	10.228%	$49,689	$49,689
2011/12	E9	$1,480,000	$666,000	$468,800	10.152%	$47,593	$47,593
2010/11	E9	$1,030,000	$463,500	$364,310	10.312%	$37,568	$37,568
2009/10	E9	$1,030,000	$463,500	$328,770	10.426%	$34,278	$34,278
2008/09	E9	$979,000	$440,550	$262,170	10.241%	$26,849	$26,849
2007/08	E9	$1,010,000	$454,500	$202,410	10.059%	$20,360	$20,360

Documents

1. Title Documents

Export to Excel (35 records)

Date	Type	Amount	Party 1	Party 2	Doc image
8/29/2017 - D 9/19/2017 - R	Assignment of leases and rents (2017090800859002)	$1,500,000	2425 Holding CORP 10 Meryl Lane Great Neck NY 11024	Maspeth Federal Savings and Loan Association 56-18 69th Street Maspeth NY 11378	
8/29/2017 - D 9/19/2017 - R	Mortgage (2017090800859001)	$1,500,000	2425 Holding CORP 10 Meryl Lane Great Neck NY 11024	Maspeth Federal Savings and Loan Association 56-18 69th Street Maspeth NY 11378	
6/8/2017 - R	UCC3 termination (2017051801449001)		2425 Holding CORP 4746 123rd Street Richmond Hill NY 11418	JPMorgan Chase Bank NA Ky1-2514 P O Box 33035 Louisville KY 40232	
7/19/2016 - R	UCC3 continuation (2016062201501001)		2425 Holding CORP 4746 123rd Street Richmond Hill NY 11418	JPMorgan Chase Bank NA Ky1-2514 P O Box 33035 Louisville KY 40232	
10/20/2015 - D 11/4/2015 - R	Termination of assign of L&R (2015102700551001)		JPMorgan Chase Bank NA 10 S Dearborn St Chicago IL 60603	2425 Holding CORP A New York Corporation 8746 123rd St Richmond Hill NY 11418	
10/20/2015 - D 11/4/2015 - R	Satisfaction of mortgage (2015102700530001)		2425 Holding CORP A New York Corporation	JPMorgan Chase Bank NA	
11/10/2011 - R	Initial UCC1 (2011111000024001)		2425 Holding CORP 4746 123rd Street Richmond Hill NY 11418	JPMorgan Chase Bank NA Ky1-2514 P O Box 33035 Louisville KY 40232	
4/26/2007 - D 8/1/2007 - R	Assignment of assignment of leases & rents (2007072300094001)		2425 Holding CORP 8746 123rd Street Richmond Hill NY 11418	JPMorgan Chase Bank NA 1111 Polaris Parkway Columbus OH 43240	
4/26/2007 - D 8/1/2007 - R	Assignment, mortgage (2007072300084001)		2425 Holding CORP 8746 123rd Street Richmond Hill NY 11418	JPMorgan Chase Bank NA 1111 Polaris Parkway Columbus OH 43240	
3/23/2007 - D 6/13/2007 - R	UCC3 assignment (2007032301794001)		2425 Holding CORP 8746 123rd Street Richmond Hill NY 11418	The Bank of New York 90 Crystal Run Road Middletown NY 10940	
8/31/2006 - R	Ucc 5 correction statement (2006083000973001)		2425 Holding Cor P 8746 123rd Street Richmond Hill NY 11418	Bank of New York 90 Crystal Run Road Middletown, NY 10940	
7/3/2006 - D 8/3/2006 - R	UCC3 continuation (2006070300785001)		2425 Holding CORP 8746 123rd Street Richmond Hill NY 11418	The Bank of New York 90 Crystal Run Road Middletown NY 10948	
5/17/2006 - R	Ucc 5 correction statement (2006051700213001)		2425 Holding CORP 8746 123rd Street Richmond Hill NY 11418	Bank of New York 90 Crystal Run Road Middletown NY 10948	
3/31/2006 - D 9/8/2006 - R	UCC3 continuation (2006033101253001)		2425 Holding CORP 8746 123rd Street Richmond Hill NY 11418	The Bank of New York 90 Crystal Run Road . Middletown NY 10940	
11/14/2001 - R	Satisfaction of mortgage (3590007886259)				
11/9/2001 - R	Satisfaction of mortgage (3790007880379)		Mutzen Hershey	K G Sheetmetal CORP	
9/19/2001 - R	Mortgage (3310007815331)	$648,650	2425 Holding CORP	Bank of New York	
9/19/2001 - R	Agreement (3110007815811)		2425 Holding CORP 8746 123 St Richmond Hill NY	Bank of New York 123 Main St White Plains NY	
9/1/2001 - D 6/8/2011 - R	Correction doc-office use only (2011060800301001)		2425 Holding CORP 4746 123rd Street Richmond Hill NY 11418	The Bank of New York 90 Crystal Run Road Middletown NY 10948	

Date	Type	Amount	Party 1	Party 2	Doc image
8/20/2001 - D 9/19/2001 - R	Deed (3130007815813)		Havens Place Realtyllc 30 Haven Pl Bklyn NY	2425 Holding CORP 87-46 123rd St Richmond Hill NY	
2/9/2000 - R	Assignment, mortgage (3910007064891)		KG Sheetmetal CORP	Staten Island Savings Bank	
2/9/2000 - R	Mortgage (3430007062743)	$12,793	Havens Place Realtyllc	Staten Island Savings Bank	
2/9/2000 - R	Agreement (3150007065115)		Staten Island Savings Bank	Havens Place Realtyllc	
2/9/2000 - R	Assignment, mortgage (3750007064875)		Havens Place Realtyllc	Staten Island Savings Bank	
5/29/1998 - R	Mortgage (3490006073649)	$360,000	Mutzen Hershey 43 Hall ST Bklyn NY	KG Sheetmetal CORP 7 Susan CT. Plainview NY	
4/1/1998 - D 5/29/1998 - R	Deed (3690006074069)		K G Sheetmetal CORP 7 Susan Court Plainview NY	Mutzen Hershey 43 Hall Street Bklyn NY	
4/1/1998 - D 2/9/2000 - R	Deed (3070007063807)		Mutzen Hershey 30 Havens Pl Bklyn NY	Havens Place Realtyllc 30 Havens Pl Bklyn NY	
10/1/1987 - R	Mortgage (3290001304829)	$450,000	Kgsheetmetal CORP	Emergy Liquidation CORP	
10/1/1987 - R	Deed (3280001304828)		Nabo Enterprises INC	Kgsheetmetal CORP	
10/1/1987 - R	Power of attorney (3270001304827) - **M**		KG Sheet Metal INC	Litwack Kenneth	

R: Record date
D: Document date

2. Liens

Export to Excel (2 records)

Active	Effective date	Expiration date	Document type	Creditor	Amount	Details
Yes	4/7/2017	4/7/2037	Sidewalk lien	NYC Bureau of Highway Operations 40 Worth St		
No	1/27/1992	1/27/1995	Foreclose mortgage	Energy Sheet Metal Products,INC.		

Financials

1. Mortgage Summary

Origination date	Lender(s)	Amount	Loan type	Lien position	Maturity date	Doc image
🔒	🔒	🔒	🔒	🔒	🔒	🔒

to unlock the property's mortgage balance, maturity date, interest rate and much more.

2. Income and Expenses

Owners of income-producing properties that have an actual assessed value of more than $40,000 are required to file annual Real Property Income and Expense (RPIE) statements with the Department of Finance(DOF). The DOF uses the information from these statements, or data from comparables, to estimate the market value of a property for tax purposes.

	2021	2020	2019	2018	2017	2016	2015	2014	2013	2012
Rooms	0	0	0	0	0	0	1	0	0	0
Commercial sqft	20,000	20,000	0	20,000	20,000	20,000	0	20,000	20,000	34,000
Total sqft	**20,000**	**20,000**	**0**	**20,000**	**20,000**	**20,000**	**0**	**20,000**	**20,000**	**34,000**
Owner occupied income	$0	$0	$0	$0	$0	$0	$0	$0	$0	$198,800
Operating escalation income	$0	$0	$0	$0	$0	$0	$0	$0	$0	$0
Total income	**$264,379**	**$277,209**	**$0**	**$234,200**	**$0**	**$0**	**$0**	**$0**	**$0**	**$198,800**
Light expense	$0	$0	$0	$0	$0	$0	$0	$0	$0	$21,426
Repair & mainenance expense	$0	$0	$0	$0	$0	$0	$0	$0	$0	$7,271
Insurance expense	$0	$0	$0	$0	$0	$0	$0	$0	$0	$6,572
Miscellaneous expenses 1	$0	$0	$0	$0	$0	$0	$0	$0	$0	$7,106
Total expenses	**$68,892**	**$83,080**	**$0**	**$46,000**	**$0**	**$0**	**$0**	**$0**	**$0**	**$42,375**
Net profit	**$195,487**	**$194,129**	**$0**	**$188,200**	**$0**	**$0**	**$0**	**$0**	**$0**	**$156,425**

Occupancy

Taxes

1. Tax Bill


Property tax bill for 7/1/2022 to 6/30/2023	**$67,969**

2. Key Values in Calculating the Bill

Tax class	**4**
Market value	**$1,865,000**
Assessed value	**$839,250**
Exemptions granted by city	**$0**
Transitional value	**$631,980**
Transitional exemption value	**$0**
Tax abatements	**$0**

3. Assessed Value Evolution

The state law requires to phase in any changes to the assessed value over a five-year period. In any given year, multiple transitions are being applied to the property, which result in different assessed and transitional values each year. The law requires the use of the lowest value between the two - assessed or transitional - to calculate the property tax bill.Please note that assessment changes due to physical alterations/renovations to the property are not phased in. Additionally, if a tax class change has occurred in the past two years, we are unable to estimate value increases for the next 5 years.

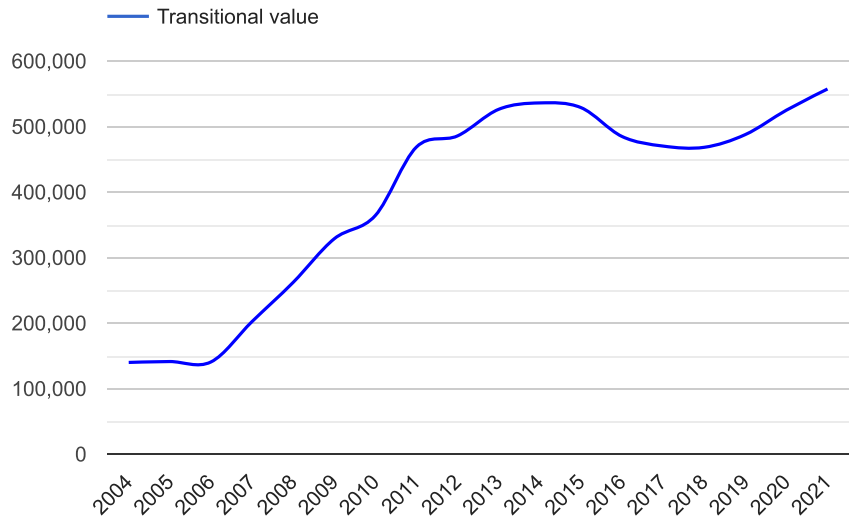

4. Property Tax Calculation

Market Value

The first step is for the City Assessor to determine the *market value* of the property. While the term *market value* would seemingly refer to how much the property would sell for on the open market, in reality the *market value* established by the City Assessor is almost always substantially lower.

Land market value		$438,000
Building market value	+	$1,427,000
Market value	**=**	**$1,865,000**

Assessed Value

Next, the market value is used to compute the assessed value, which is a percentage of the market value. The exact percentage is determined by the tax class of the property. Tax class 1 is assessed at 6% of the market value, and tax classes 2,3 and 4 are assessed at 45%.

Market value		$1,865,000
Assessment ratio	x	45%
Maximum assessed value	**=**	**$839,250**

Transitional Value

To protect property owners from sudden large increases in property tax, the state limits how quickly the city can increase the assessed value. Typically these limits are applied when the City Assessor makes a big increase to the market value. Without the limits the assessed value would increase by a similar percentage. Instead, the change to the assessed value is phased in over a number of years.

The market value of this property was increased in previous years and the assessed value is currently being phased in. Because this property is in **tax class 4**, the assessment cannot be raised more than 8% from the year before or 30% over five years. Assessed value cannot be raised more than 45% from market value.

Assessed value		$839,250
Exemptions granted by city	-	$0
Net assessed value	**=**	**$839,250**

Transitional value		$631,980
Transitional exemption value	-	$0
Transitional net value	**=**	**$631,980**

Taxable Value

The *taxable value*, for 22/23, is the smaller of the city's net assessed value and the transitional net assessed value.


Taxable value	=	$631,980

Property Tax

Current tax is calculated by multiplying the taxable value (the assessed value minus any exemptions) by the tax rate.
The city also grants some properties incentives called tax abatements, which are subtracted directly from the current tax. This results in the property tax, the amount the current owner pays.

Tax description	Billable value 22/23		Tax rate 22/23		Tax bill 22/23
Current tax	$631,980	x	10.7550%	=	$67,969
Total abatements				-	$0
Property tax				**=**	**$67,969**

For more information, you can view this property's assessment, tax bill, and account statements by clicking here and entering the Borough, Block, & Lot.

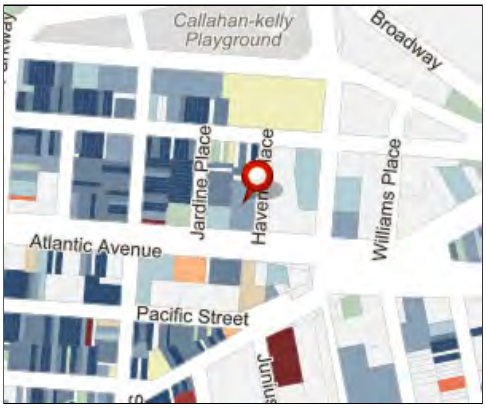

This map shows property tax in correlation with square footage of the property.

Above $10.00	$4.00 - $5.00
$9.00 - $10.00	$3.00 - $4.00
$8.00 - $9.00	$2.00 - $3.00
$7.00 - $8.00	$1.00 - $2.00
$6.00 - $7.00	Below $1.00
$5.00 - $6.00	No Data

Property tax	**$67,969**
Tax year	**2022-2023**
Square feet	**20,000**
Tax per sqft	**$3**

5. Exemptions and Tax Abatements

Both the City and State of New York offer property tax reductions through exemptions and abatements for residential property, commercial constructions, and properties used by governmental, industrial, and nonprofit organizations. Exemptions provide tax relief by reducing a property's assessed value, and abatements reduce taxes by applying credits to the amount of tax due. The information in this section presents a summary of the granted amounts and other related values of the benefit programs. Some of this data comes from NYC Department of Housing Preservation and Development (HPD) and the Department of Finance, departments which administer the J-51 Program, 421a Program and the Cooperative and Condominium program .

We believe that no exemptions or abatements currently apply to this property.

Permits

1. Permits

Filing date	Job type	Initial cost	Job status	Work type	Link to job
12/08/2016	Alteration type 2	$50,000	Permit issued - entire job/work	Structural	
	Proposed structure work for installation of gantry crane, no change of use, egress and occupancy				
12/02/2002	Alteration type 2		Plan exam - approved	Plumbing	
11/25/2002	Alteration type 2		Plan exam - approved	Plumbing	
10/10/2002	Alteration type 2		Plan exam - approved	Plumbing	
09/12/2002	Alteration type 2		Plan exam - approved		
	Proposed horizontal expansion of existin G building including the demoliinstallation of interior and exterior be aring and non-bearing walls, fixtures,finishes, cabinets and casework to stora ge use.				
08/23/2002	Alteration type 2	$18,000	Signed-off	Sprinkler, fire alarm	
	Proposed installation of extended sprinkler . no change touse, occupancy or egress under this application.				
05/20/2002	Alteration type 2	$50,000	Signed-off	Plumbing, mechanical, equipment, enl	
	Proposed horizontal expansion of existin G building including the demoliinstallation of interior and exterior be aring and non-bearing walls, fixtures,finishes, cabinets and casework to stora ge use.				
12/21/1998	Alteration type 2	$12,000	Signed-off	Plumbing, boiler	
	Conversion from oil to gas: Replace oil fired boiler and burner with a new gas fired boiler and integral burner in existing boiler room in cellar,boileris for space heating only. New gas servi ce,gas meter and gas line from meter toboiler. No change in use,occupancy or egr ess				

2. Boiler Permits

Issue date	**1/12/1998**	Primary fuel	**Natural gas**
Expiration date	**1/6/2002**	Boiler model	**Peerless, 211a-05**
Request type	**Registration**	Burner model	**Integral**
Status	**Expired**	Link to permit	**CA263598**

Development

1. Zoning

New York City is divided into three basic *zoning districts:* residential (R), commercial (C) and manufacturing (M). These basic zoning districts are subdivided by the intensity of use. Development is governed by the use, bulk, and parking requirements of the zoning district.



R Residential district
C Commercial district
M Manufacturing district

Rezoning Proposal Active
Rezoning Recently Adopted

This map was created from the NYC Department of City Planning's online zoning map files. It includes updates found in those files through 4/22/2020.

Zoning Designation

Commercial	**C4-5D**
E-Designation	**E-366**

Rezoning Projects

Since	**2016**
Project	**East New York**
Status	**Recently Adopted**

For more information about zoning district regulations, click here.

Parcel Vicinity

Frontage(s)	**Atlantic Av (narrow)** **Havens Pl (narrow)**
Nearest wide street	**Van Sinderen Av (Wide)**
Distance to wide street	**264 ft**

Commercial — C4-5D




C4 districts are mapped in regional commercial centers, such as Flushing in Queens and the Hub in the Bronx, that are located outside of the central business districts. In these areas, specialty and department stores, theaters and other commercial and office uses serve a larger region and generate more traffic than neighborhood shopping areas. C4-2 - C4-5 districts are mapped in more densely built areas. More info

Map Disclaimer: Our maps are not official zoning maps. The print version of the NYC Zoning Resolution, which includes the zoning maps, together with any amendments adopted by the City Council subsequent to the most recent update to the print version, remains the official version of the Zoning Resolution. All zoning descriptions have been taken from the NYC Planning official source.


2. Building Class

The *building class* specifies how a property is used or what type of building is present on that property. Building classes range from A to Z (excluding X). There are at most 10 different sub-classes within each building class (ranging from 0 to 10). These building classes cover all property uses from residential and commercial to government buildings and parks.

The full list of building classes can be found here.

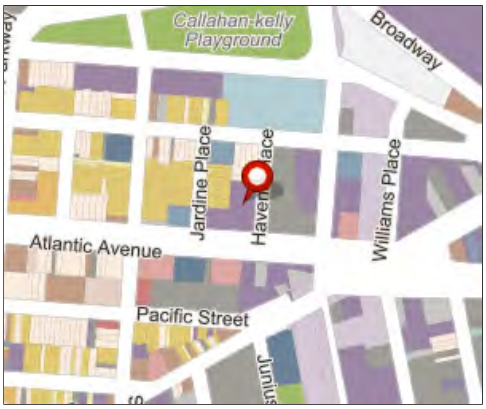

Building class: **Fireproof Warehouse (E1)**

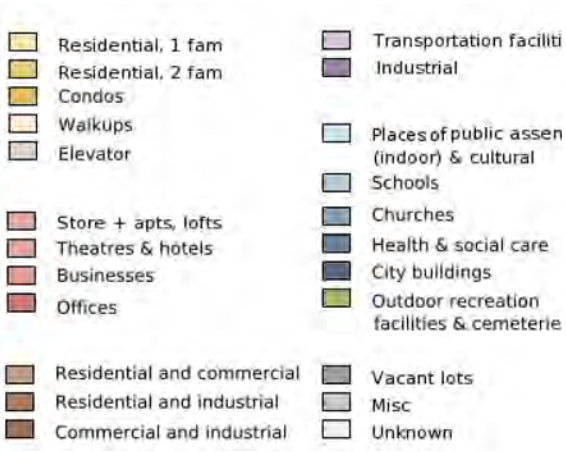

3. Floor Area Ratio & Air Rights

There are many rules that limit what you can build on a lot and how large it can be. But the most important is the Floor Area Ratio, or FAR. The FAR is expressed as a ratio of the size of the building in square feet to the size of the lot in square feet. For example, if a lot is 2,000 square feet and has an allowable FAR of 4.0, then you cannot build a building larger than 8,000 square feet. Max FAR depends on several factors including zoning, location and use.


The maximum usable floor area is calculated by multiplying the size of the lot by the larger of the residential or commercial FAR.

Area of lot in square feet		**17,533**
FAR	x	**4.2**
Maximum usable floor area of building	=	**73,639**

Available Air Rights by Parcel

The building on this lot is smaller than the maximum set by the FAR. Thus it may be possible to add to the building (either more floors or an extension) or it may be possible to sell the "air rights" to a developer who owns a nearby lot. (Note: other factors may limit what you can do.)


Maximum usable floor area		**73,639**
Usable floor area	-	**19,988**
Unused buildable square feet ("air rights")	=	**53,651**

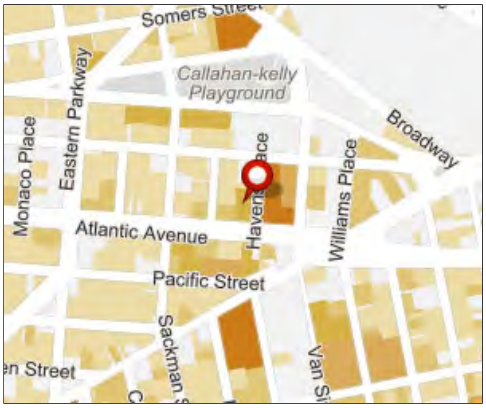



Residential FAR	**4.2**
Commercial FAR	**4.2**
Facility FAR	**4.2**
FAR as built	**1.14**

4. Urban Landscape Maps

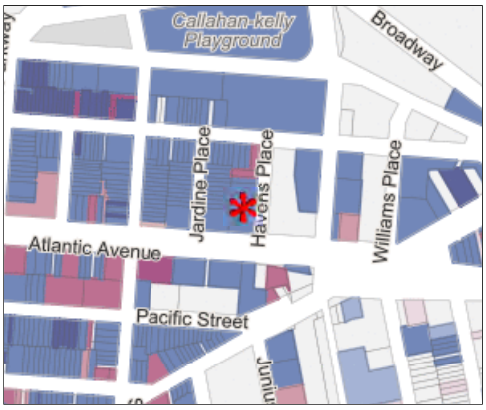


Click on the map to expand.

Year built: **1926**

On this color-coded map, view the year each property was built.

- >2020
- 2011-2020
- 2001-2010
- 1981-2000
- 1961-1980
- 1941-1960
- 1900-1940
- <1900

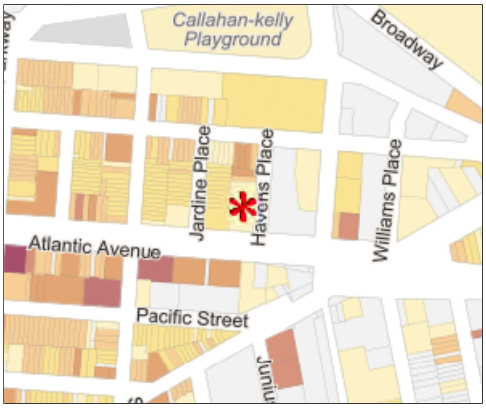

Click on the map to expand.


Stories: **1**

On this map, view the number of stories per building.

- 10 & Up stories
- 7 to 9 Stories
- 5 to 6 Stories
- 4 Stories
- 3 Stories
- 2 Stories
- 1 Story
- No data

5. Planimetric Map

This planimetric map shows features such as retaining walls, sidewalks, medians, curbs, and roadbeds that have been digitized from aerial photography. These features must be taken into consideration when determining how a new building, or extensions to an existing building, are situated within the lot. They can also affect the maximum height that can be built.

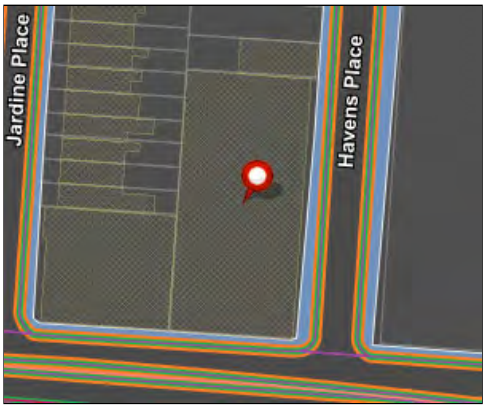




BIN	**3042802**
Type	**Building**
Status	**Constructed**
Roof height	**23 ft**
Ground elevation	**72 ft**

6. HPD Alternative Enforcement Program

The HPD Alternative Enforcement Program map is based on the current month's HPD violations in a building divided by the number of units in the building. It takes in consideration the open hazardous and immediately hazardous violations (I/B/C class) in the last 5 years.

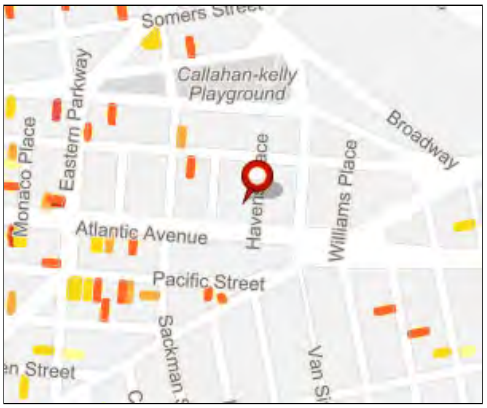




For more information, visit the HPD website.

Neighborhood

1. Transportation


On this color-coded map, view the nearest subway station for each building.

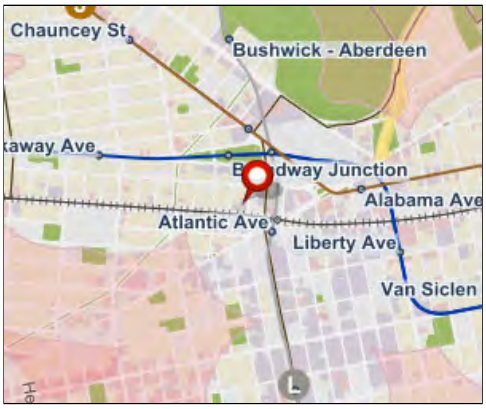



Closest station	**Snediker Ave & New York Ave at SW Corner**
Station lines	**L**
Distance (miles)	**0.111**


On this map, view the closest local or express bus routes and stations.

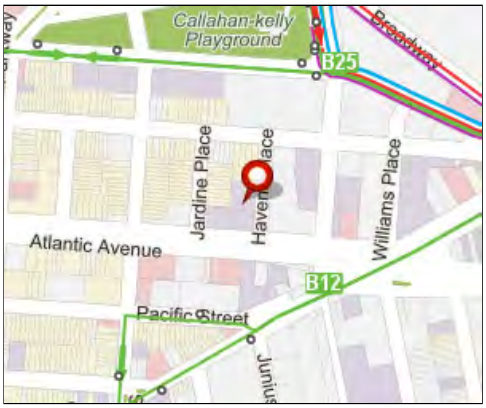



Name	**Pacific St/East New York Av**
Line	**B12**
Distance (miles)	**0.086**

2. Distance to Schools

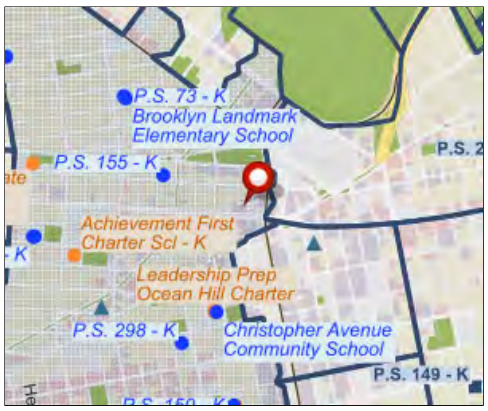

Elementary School Proximity

This map shows zoned Elementary School and other public and private schools available in the area, with exact distances from the subject property to the school of interest.

Elementary schools
District boundary
Attendance zone
Unzoned area

School locations
Zoned
Other public
Charter
Private

School district **23**

Attendance Elementary School(s)

No zoned school


Nearest Public Elementary School (not zoned)

School	**P.S. 155 - K**
School code	**23K155**
Distance (miles)	**0.231**
Principal	**Michelle Manns**
Phone number	**(718) 495-7751**
Quality score	**Excellent**

Find more info at NYC Department of Education

Nearest Private Elementary School

School	**Trey Whitfield School**
Distance (miles)	**0.214**
Principal	**Janie Whitney**
Phone number	**(718) 342-7722**

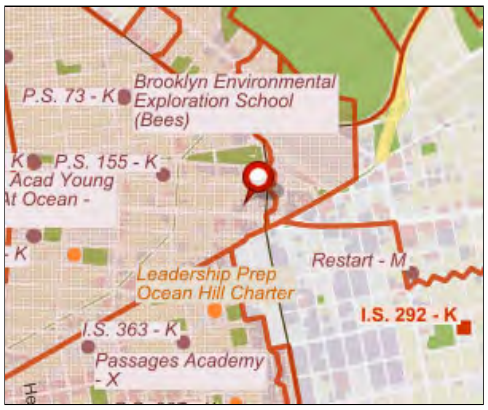

Middle School Proximity

This map shows zoned Middle School and other public and private schools available in the area, with exact distances from the subject property to the school of interest.

Middle schools
District boundary
Attendance zone
Unzoned area

School locations
Zoned
Other public
Charter
Private

School district **23**

Attendance Middle School(s)

No zoned school


Nearest Public Middle School (not zoned)

School	**P.S. 155 - K**
School code	**23K155**
Distance (miles)	**0.231**
Principal	**Michelle Manns**
Phone number	**(718) 495-7751**
Quality score	**Excellent**

Find more info at NYC Department of Education

Nearest Private Middle School

School	**Leadership Prep Ocean Hill Charter**
Distance (miles)	**0.291**
Principal	**Rachel King**
Phone number	**(718) 250-5767**

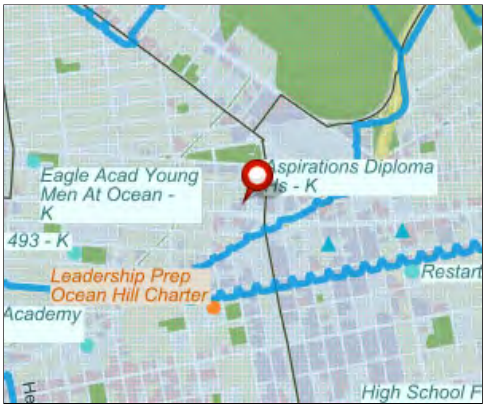

High School Proximity

This map shows zoned High School and other public and private schools available in the area, with exact distances from the subject property to the school of interest.

High schools
District boundary
Attendance zone
Unzoned area

School locations
Zoned
Other public
Charter
Private

School district **23**

Attendance High School(s)

No zoned school

Nearest Public High School (not zoned)


School	**Aspirations Diploma HS - K**
School code	**23K646**
Distance (miles)	**0.082**
Principal	**Sherma Fleming**
Phone number	**(718) 498-5257**

Find more info at NYC Department of Education

Nearest Private High School

School	**Roads Charter School I**
School code	**23K395**
Distance (miles)	**0.084**
Principal	**Kristin Greer**
Phone number	**(718) 269-7090**

3. Traffic Map

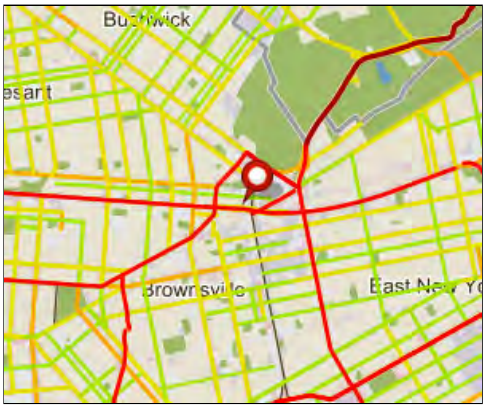

Estimated average daily traffic volume on a route segment at a particular count location.

Average daily traffic
75001 - 300000
25001 - 75000
10001 - 25000
4001 - 10000
1501 - 4000
1 - 1500

4. Demographics By Zip Code

Demographic data shown in this section was gathered from the 2020 American Community Survey and refers to zip code **11233**.

Population Demographics

Total population	**79,796**
Female population	**54.3%**
Male population	**45.7%**
Median age	**33.7**
Male median age	**31.5**
Female median age	**35.4**

Education

No highschool	**6.1%**
Some highschool or college	**59.0%**
Bachelors degree	**19.5%**

Other

Citizens	**91.0%**
Citizens born in US	**74.2%**
English speakers	**97.5%**

Journey to Work

Work in a metropolitan area	**100.0%**
Work at home	**5.3%**
Go to work by car	**19.2%**
Go to work after 10 am	**18.6%**

Economic/Employment

Average household income	**$71,104**
White collar	**85.3%**
Blue collar	**14.7%**

Housing

Family households	**57.7%**
Households with kids	**31.1%**
Housing units	**33,791**
Occupied housing units	**31,811**
Owner occupied units	**22.3%**
Average number of people per household	**2.45**
Houses with mortgages	**73.8%**

Wealth

Median value for units with a mortgage	**$968,600**
Median value for units without a mortgage	**$750,400**
Median gross rent	**$1,308**
Median mobile home values	**$0**
Median housing costs per month	**$1,408**
Population in poverty	**26.6%**

Violations

1. HPD Violations

When excessive violations are present, this can adversely affect the support given by The NYC Department of Housing Preservation and Development (HPD). These violations can result in building-wide inspections, fees, and the requirement of extensive repair work to correct underlying conditions. In some cases, outstanding violations may result in a lien being placed on the property. It is also substantially more difficult to mortgage a building with extensive violations.

We do not have any record of violations in our database. Status can be verified here.

2. 311 Complaints

Created	Agency	Type	Descriptor	Disposition	Closed
10/1/2021	NYPD	Encampment		The Police Department visited the location and no Encampment was found.	10/1/2021
6/2/2022	NYPD	Abandoned vehicle	With license plate	The Police Department responded to the complaint and with the information available observed no evidence of the violation at that time.	6/2/2022
8/21/2016	DEP	Water system	Hydrant running (WC3)	The Department of Environmental Protection investigated this complaint and shut the running hydrant.	8/21/2016
1/26/2017	DEP	Water system	Hydrant leaking (WC1)	The Department of Environmental Protection investigated this complaint and shut the running hydrant.	1/27/2017
1/24/2013	DEP	Water system	Leak (use comments) (wa2)	The Department of Environmental Protection has investigated this complaint and a leak, not a city issue, has been resolved by homeowner.	2/4/2013
9/19/2019	DEP	Water system	Hydrant running (WC3)	The Department of Environment Protection inspected your complaint but could not find the problem you reported. If the condition persists, please call 311 (or 212-639-9675 if calling from a non-New York City area code) with more detailed information to submit a new complaint.	9/19/2019

Complaint status can be verified here.

3. DOB Complaints

Date entered	Complaint	Complaint category	Disposition	Inspection
4/7/2017	3597895	Permit - none (building/PA/demo etc.)	Complaint unsubstantiated based on department records	4/12/2017

Complaint status can be verified here.

4. DOB Violations

Violation ID	Issue date	Type	Status
V*030113LBLVIO07321	3/1/2013	Lblvio-low pressure boiler	Dismissed
Violation issued for failure to file annual boiler 2011 inspection report 06/18/2013 - Ciakst dismiss,$1000 full penalty paid see inv#61282575			
V*121311LBLVIO09879	12/13/2011	Lblvio-low pressure boiler	Dismissed
Violation issued for failure to file annual boiler 2010 inspection report 04/05/2012 - Rrecia dismissed-full penalty paid $1000 inv#61101339 CK#9433905443			
V*021304LL629116930	2/13/2004	Ll6291-local law 62/91 - boilers	Dismissed
06/16/2004 - Apecia dismissed, full penalty paid $500 CK#3000030525 inv#60442161			
V*031903LL629115649	3/19/2003	Ll6291-local law 62/91 - boilers	Dismissed
09/27/2013 - Ciakst dismiss, $500 full penalty paid see inv#61324262			
V*101602C051RH	10/16/2002	C-construction	Dismissed
V*031699LL629116110	3/16/1999	Ll6291-local law 62/91 - boilers	Dismissed
11/15/1999 - Mbucia cancelled boiler filed on time			
V*021097LL629120872	2/10/1997	Ll6291-local law 62/91 - boilers	Dismissed
07/09/1997 - Dismissed penalty paid see inv#60142108			

Please note: the NYC Department of Buildings is the only authoritative source for information on DOB violations. Verify the status of the violation on DOB website.

obtains its records from DOB and updates them daily.

5. Neighborhood Complaints

Created	Agency	Type	Descriptor	Disposition	Closed
7/31/2020	DEP	Sewer	Sewer backup (use comments) (sa)		
11/27/2021	DEP	Sewer	Rain garden debris (SRGDBR)		
7/31/2020	DEP	Sewer	Sewer backup (use comments) (sa)	The Department of Environmental Protection investigated this complaint and found there was no sewer back up in the city system at the time of the inspection.	7/31/2020
8/29/2019	NYPD	Illegal parking	Posted parking sign violation	The Police Department responded to the complaint and determined that police action was not necessary	8/29/2019
9/14/2017	DOT	Street condition	Cave-in	The Department of Transportation inspected the condition you reported and found that the condition meets its standards and/or there is a valid permit to conduct work.	9/15/2017
1/5/2010	NYPD	Blocked driveway	No access		1/5/2010
4/29/2014	DPR	Damaged tree	Branch or limb has fallen down	The Department of Parks and Recreation has corrected the condition.	4/30/2014


Risk

1. Toxic Sites

Get a Phase I environmental report Site Assessment or a Home Environmental Database Report for this property directly from Toxics Targeting.

This screening map, provided to by Toxics Targeting, shows environmental hazards such as toxic dumps, garbage landfills, leaking tanks, hazardous waste sites, and pollution discharges reported by local, state and federal government authorities.

Call 800-2-TOXICS (800-286-9427 NYS only) or 607-273-3391 for more info.

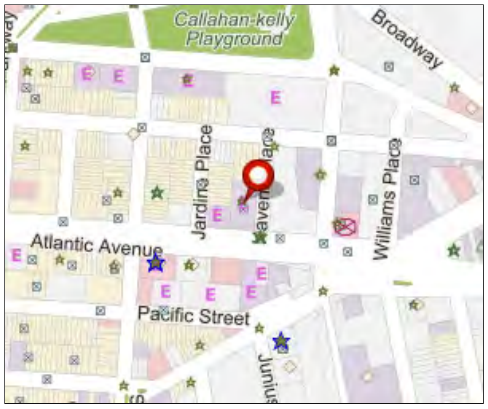

Toxic Sites on the Property

Selected NYC environmental quality review 'E' designation	1
Spill	1
Haz waste generator or transporter	1
Total toxic sites on the property	3

Toxic Sites near the Property

Haz waste generator or transporter	3
Spill greater than 25 gal/lbs	1
Spill	3
Selected NYC environmental quality review 'E' designation	1
Total neighboring toxic sites	8






Map Disclaimer: Mapped locations are approximate; sites are identified based on current and/or historic information. Regulatory status of sites may have changed. Site symbols can refer to large properties, additional toxic sites are not mapped. Contamination problems can impact properties far from toxic sources. Sites include known and potential hazards.

2. FEMA Flood Zones

Use this map to determine if the property is in a flood zone.

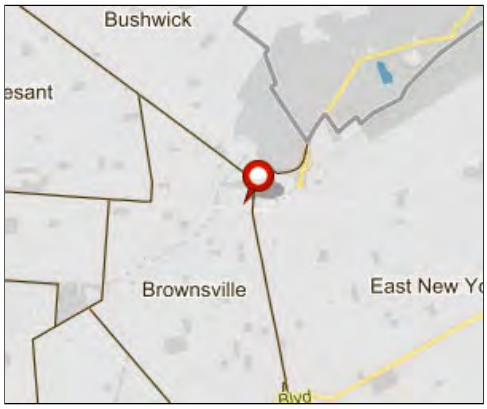



Link to the map for this property at **FEMA's Map Service Center** (may not be available in all locations).


FEMA Flood Zoning

FEMA flood zone(s)	**X**
Coastal barrier resources system area (COBRA)	**Out**
Floodway	**Out**
FEMA special flood hazard area	**Out**
Map panel ID	**3604970217F**
Map quaderant ID	**40073-F8**


Distance to...

Nearest distance to coastline (miles)	**1.978**
Compass direction to coastline	**291**
Nearest distance to 100 year flood zone area (ft)	**3**
Angle100	**199**

3. Hurricane Evacuation Zones

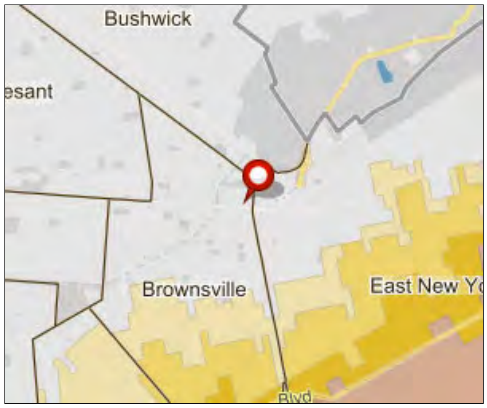

This map shows hurricane evacuation zones. In the case of coastal storms, the City may order the evacuation of neighborhoods in danger of flooding, the most critical being Zone 1.

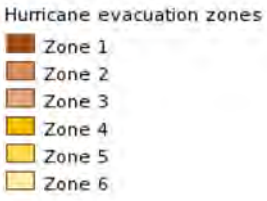

Disclaimer

Copyright 2003-2022 by Property Research Partners LLC

All data comes from government sources. No attempt has been made to validate it. No attempt has been made to validate the accuracy of the programming of this web site. Do not rely on this report to support investment decisions. The only authoritative source for the information in this report is the government agencies from which the data was acquired.

CLICK HERE TO SIGN UP FOR BUILDINGS NEWS

NYC Department of Buildings

Property Profile Overview

30 HAVENS PLACE — **BROOKLYN 11233** — **BIN# 3042802**

ATLANTIC AVENUE	2425 - 2435	**Health Area**	: 3700	**Tax Block**	: 1574
HAVENS PLACE	30 - 42	**Census Tract**	: 367	**Tax Lot**	: 23
		Community Board	: 316	**Condo**	: NO
		Buildings on Lot	: 1	**Vacant**	: NO

View DCP Addresses... Browse Block

View Zoning Documents | View Challenge Results | Pre - BIS PA | View Certificates of Occupancy

Cross Street(s):	HERKIMER STREET, ATLANTIC AVENUE		
DOB Special Place Name:			
DOB Building Remarks:			
Landmark Status:		**Special Status:**	N/A
Local Law:	NO	**Loft Law:**	NO
SRO Restricted:	NO	**TA Restricted:**	NO
UB Restricted:	NO		
Environmental Restrictions:	HAZMAT/NOISE/AIR	**Grandfathered Sign:**	NO
Legal Adult Use:	NO	**City Owned:**	NO
Additional BINs for Building:	NONE		
Additional Designation(s):	MIH - MIH AREA		
HPD Multiple Dwelling:	No		

Special District: UNKNOWN

This property is not located in an area that may be affected by Tidal Wetlands, Freshwater Wetlands, Coastal Erosion Hazard Area, or Special Flood Hazard Area. Click here for more information

Department of Finance Building Classification: E1-WAREHOUSE

Please Note: The Department of Finance's building classification information shows a building's tax status, which may not be the same as the legal use of the structure. To determine the legal use of a structure, research the records of the Department of Buildings.

	Total	Open
Complaints	1	0
Violations-DOB	11	0
Violations-OATH/ECB	0	0
Jobs/Filings	8	
ARA / LAA Jobs	0	
Total Jobs	8	
Actions	29	

OR Enter Action Type:

OR Select from List: Select...

AND Show Actions

Elevator Records
Electrical Applications
Permits In-Process / Issued
Illuminated Signs Annual Permits
Plumbing Inspections
Open Plumbing Jobs / Work Types
Facades
Marquee Annual Permits
Boiler Records
DEP Boiler Information
Crane Information
After Hours Variance Permits

If you have any questions please review these Frequently Asked Questions, the Glossary, or call the 311 Citizen Service Center by dialing 311 or (212) NEW YORK outside of New York City.

CLICK HERE TO SIGN UP FOR BUILDINGS NEWS

NYC Department of Buildings

Actions

Premises: 30 HAVENS PLACE BROOKLYN **BIN: 3042802 Block: 1574 Lot: 23**

NUMBER		TYPE	FILE DATE
ALT 2468-071549		ALTERATION	00/00/1907
ALT 3334-50		ALTERATION	08/29/1930
BN 181-012157		BUILDING NOTICE	00/00/1901
BN 1379-070847		BUILDING NOTICE	00/00/1907
BN 1977-103149		BUILDING NOTICE	00/00/1910
BN 1922-102449		BUILDING NOTICE	00/00/1910
BN 1712-47		BUILDING NOTICE	11/10/1947
CC 1712-082647		CURB CUT	00/00/1908
CC 1965-51		CURB CUT	10/01/1951
CERT 118953-111047	(PDF)	CERTIFICATE OF OCCUPANCY	00/00/1911
CERT 130710-51	(PDF)	CERTIFICATE OF OCCUPANCY	10/17/1951
DOC 9928-47		DOCKET	11/10/1947
DOC 15357-51		DOCKET	10/30/1951
FO 490-022057		OIL BURNER APPLICATION	00/00/1902
FO 3377-050247		OIL BURNER APPLICATION	00/00/1905
IV 676-2425(BDM)-04218			00/00/1924
NB 2060-081446		NEW BUILDING	00/00/1908
NBNB 2060-46			00/00/1946
PDP &D7967			00/00/0000
PRS 3621-120649		PLUMBING REPAIR SLIP	00/00/1912
PRS 3550-120249		PLUMBING REPAIR SLIP	00/00/1912
PRS 4100-51		PLUMBING REPAIR SLIP	11/29/1951
PRS 725NB930-90B1574L-050648		PLUMBING REPAIR SLIP	00/00/1990
SPR 346--120756		SPRINKLERS	00/00/0000
SPR 5921-070847		SPRINKLERS	00/00/1907

Next

Select Violation Type: Show All Violations Refresh

If you have any questions please review these Frequently Asked Questions, the Glossary, or call the 311 Citizen Service Center by dialing 311 or (212) NEW YORK outside of New York City.

CLICK HERE TO SIGN UP FOR BUILDINGS NEWS

NYC Department of Buildings

Actions

Premises: 30 HAVENS PLACE BROOKLYN **BIN: 3042802** **Block: 1574** **Lot: 23**

NUMBER	TYPE	FILE DATE
SPR 3460-56	SPRINKLERS	12/07/1956
SR 541-2425JENSEN-071564	SPECIAL REPORT	00/00/1924
UNK 47+N1712	UNKNOWN	00/00/0000
UNK 47+OC9928	UNKNOWN	00/00/0000
V* 314FLANAGANVIOL-011747	DOB VIOLATION - DISMISSED	00/00/0000
V* 676-82(2425)BDM	DOB VIOLATION - DISMISSED	04/21/1982
DISMISSAL DATE: 11/03/1999	**AGENCY LICENSE:** SWICIA	
V* 12779-85(2425)BDM	DOB VIOLATION - DISMISSED	11/20/1985
DISMISSAL DATE: 11/03/1999	**AGENCY LICENSE:** SWICIA	
V* 021097LL629120872	DOB VIOLATION - DISMISSED	02/10/1997
V* 031699LL629116110	DOB VIOLATION - DISMISSED	03/16/1999
V* 101602C051RH	DOB VIOLATION - DISMISSED	10/16/2002
V* 031903LL629115649	DOB VIOLATION - DISMISSED	03/19/2003
V* 021304LL629116930	DOB VIOLATION - DISMISSED	02/13/2004
V* 121311LBLVIO09879	DOB VIOLATION - DISMISSED	12/13/2011
V* 030113LBLVIO07321	DOB VIOLATION - DISMISSED	03/01/2013
V* 110819LBLVIO08686	DOB VIOLATION - DISMISSED	11/08/2019

Previous

Select Violation Type: Show All Violations Refresh

If you have any questions please review these Frequently Asked Questions, the Glossary, or call the 311 Citizen Service Center by dialing 311 or (212) NEW YORK outside of New York City.

12.5 Environmental Database Report and Regulatory Agency Documentation

22-1346
2425 Atlantic Avenue
Brooklyn, NY 11233

Inquiry Number: 7052786.2s
July 14, 2022

The EDR Radius Map™ Report

6 Armstrong Road, 4th floor
Shelton, CT 06484
Toll Free: 800.352.0050
www.edrnet.com

TABLE OF CONTENTS

SECTION	PAGE
Executive Summary	ES1
Overview Map	2
Detail Map	3
Map Findings Summary	4
Map Findings	8
Orphan Summary	784
Government Records Searched/Data Currency Tracking	GR-1

GEOCHECK ADDENDUM

GeoCheck - Not Requested

Thank you for your business.
Please contact EDR at 1-800-352-0050
with any questions or comments.

Disclaimer - Copyright and Trademark Notice

This Report contains certain information obtained from a variety of public and other sources reasonably available to Environmental Data Resources, Inc. It cannot be concluded from this Report that coverage information for the target and surrounding properties does not exist from other sources. **NO WARRANTY EXPRESSED OR IMPLIED, IS MADE WHATSOEVER IN CONNECTION WITH THIS REPORT. ENVIRONMENTAL DATA RESOURCES, INC. SPECIFICALLY DISCLAIMS THE MAKING OF ANY SUCH WARRANTIES, INCLUDING WITHOUT LIMITATION, MERCHANTABILITY OR FITNESS FOR A PARTICULAR USE OR PURPOSE. ALL RISK IS ASSUMED BY THE USER. IN NO EVENT SHALL ENVIRONMENTAL DATA RESOURCES, INC. BE LIABLE TO ANYONE, WHETHER ARISING OUT OF ERRORS OR OMISSIONS, NEGLIGENCE, ACCIDENT OR ANY OTHER CAUSE, FOR ANY LOSS OF DAMAGE, INCLUDING, WITHOUT LIMITATION, SPECIAL, INCIDENTAL, CONSEQUENTIAL, OR EXEMPLARY DAMAGES. ANY LIABILITY ON THE PART OF ENVIRONMENTAL DATA RESOURCES, INC. IS STRICTLY LIMITED TO A REFUND OF THE AMOUNT PAID FOR THIS REPORT.** Purchaser accepts this Report "AS IS". Any analyses, estimates, ratings, environmental risk levels or risk codes provided in this Report are provided for illustrative purposes only, and are not intended to provide, nor should they be interpreted as providing any facts regarding, or prediction or forecast of, any environmental risk for any property. Only a Phase I Environmental Site Assessment performed by an environmental professional can provide information regarding the environmental risk for any property. Additionally, the information provided in this Report is not to be construed as legal advice.

Copyright 2020 by Environmental Data Resources, Inc. All rights reserved. Reproduction in any media or format, in whole or in part, of any report or map of Environmental Data Resources, Inc., or its affiliates, is prohibited without prior written permission.

EDR and its logos (including Sanborn and Sanborn Map) are trademarks of Environmental Data Resources, Inc. or its affiliates. All other trademarks used herein are the property of their respective owners.

EXECUTIVE SUMMARY

A search of available environmental records was conducted by Environmental Data Resources, Inc (EDR). The report was designed to assist parties seeking to meet the search requirements of EPA's Standards and Practices for All Appropriate Inquiries (40 CFR Part 312), the ASTM Standard Practice for Environmental Site Assessments (E1527-21), the ASTM Standard Practice for Environmental Site Assessments for Forestland or Rural Property (E 2247-16), the ASTM Standard Practice for Limited Environmental Due Diligence: Transaction Screen Process (E 1528-14) or custom requirements developed for the evaluation of environmental risk associated with a parcel of real estate.

TARGET PROPERTY INFORMATION

ADDRESS

2425 ATLANTIC AVENUE
BROOKLYN, NY 11233

COORDINATES

Latitude (North):	40.6764260 - 40ˆ 40' 35.13''
Longitude (West):	73.9045900 - 73ˆ 54' 16.52''
Universal Tranverse Mercator:	Zone 18
UTM X (Meters):	592578.1
UTM Y (Meters):	4503204.0
Elevation:	71 ft. above sea level

USGS TOPOGRAPHIC MAP ASSOCIATED WITH TARGET PROPERTY

Target Property Map:	14115940 BROOKLYN, NY
Version Date:	2019

AERIAL PHOTOGRAPHY IN THIS REPORT

Portions of Photo from:	20150522
Source:	USDA

MAPPED SITES SUMMARY

Target Property Address:
2425 ATLANTIC AVENUE
BROOKLYN, NY 11233

Click on Map ID to see full detail.

MAP ID	SITE NAME	ADDRESS	DATABASE ACRONYMS	RELATIVE ELEVATION	DIST (ft. & mi.) DIRECTION
A1	SPILL NUMBER 0007769	HAVEL PLACE & ATLANT	NY Spills	Lower	20, 0.004, SE
A2	CON EDISON	ATLANTIC AVE & HAVEN	RCRA NonGen / NLR, NJ MANIFEST, NY MANIFEST	Lower	25, 0.005, SSE
A3	NYC TRANSIT PARKING	HAVENS PLACE AND ATL	NY Spills	Lower	25, 0.005, SSE
A4	LOT 32,TAXBLOCK 1574	2413 ATLANTIC AVENUE	NY E DESIGNATION	Higher	47, 0.009, WSW
A5	NYCTA - 30 HAVENS PL	30 HAVENS PL	NY Spills, RCRA NonGen / NLR, FINDS, ECHO, NY...	Higher	56, 0.011, NNE
A6	LOT 23,TAXBLOCK 1574	30 HAVENS PLACE	NY E DESIGNATION	Higher	56, 0.011, NNE
A7	NYCDOT BRIDGE BIN 22	ATLANTIC AVE OVER LI	RCRA NonGen / NLR	Higher	97, 0.018, ENE
A8	LOT 23,TAXBLOCK 1437	ATLANTIC AVENUE	NY E DESIGNATION	Lower	138, 0.026, SSE
A9	LOT 21,TAXBLOCK 1437	2432 ATLANTIC AVENUE	NY E DESIGNATION	Lower	162, 0.031, South
B10	SPILL NUMBER 0007586	1 HAVENS PL	NY Spills	Higher	168, 0.032, NNE
C11	CON EDISON	FRONT OF 12 JARDINE	NY MANIFEST	Higher	185, 0.035, WNW
D12	FLYING SERVICE BOX C	2402 ATLANTIC AVE	NY Spills	Higher	212, 0.040, SW
D13	2402 ATLANTIC HOLDIN	2402 ATLANTIC AVENUE	NY AST	Higher	212, 0.040, SW
B14	LOT 16,TAXBLOCK 1554	1495 HERKIMER STREET	NY E DESIGNATION	Higher	252, 0.048, NNE
A15	NYCTA - ATLANTIC AVE	ATLANTIC AVE & VAN S	RCRA-VSQG, NY MANIFEST, NJ MANIFEST	Lower	273, 0.052, ESE
A16	CON EDISON HTV5519	VAN SIDEREN & ATLANT	RCRA NonGen / NLR	Lower	273, 0.052, ESE
D17	2435 PACIFIC STREET	2435 PACIFIC STREET	NY BROWNFIELDS, NY E DESIGNATION	Lower	289, 0.055, SSW
C18	89-91 SACKMAN STREET	89-91 SACKMAN STREET	NY Spills	Higher	299, 0.057, West
E19	CON EDISON SERVICE B	NEW YORK AVE & ATLAN	RCRA NonGen / NLR	Lower	311, 0.059, SE
E20	CON EDISON	NEW YORK AVE & ATLAN	NY MANIFEST	Lower	311, 0.059, SE
D21	LOT 1,TAXBLOCK 1437	2384 ATLANTIC AVENUE	NY E DESIGNATION	Higher	312, 0.059, SW
D22	INSTITUTE FOR COMMUN	2384 ATLANTIC AVE	NY LTANKS	Higher	312, 0.059, SW
D23	2384 ATLANTIC AVENUE	2384 ATLANTIC AVENUE	NY VCP	Higher	312, 0.059, SW
D24	INSTITUTE FOR COMMUN	2384 ATLANTIC AVENUE	NY UST	Higher	312, 0.059, SW
E25	APEX AIRTRONICS INC	2465-69 ATLANTIC AVE	RCRA NonGen / NLR, ICIS, US AIRS, FINDS, ECHO, NY...	Lower	319, 0.060, ESE
E26	APEX AIRTRONICS INC	2465 ATLANTIC AVE	NY AST	Lower	319, 0.060, ESE
E27	FACTORY	2465 ATLANTIC AVE	NY Spills	Lower	319, 0.060, ESE
E28	ARIES AUTOWORLD LTD	2471 ATLANTIC AVE	NY SWF/LF	Lower	320, 0.061, ESE
B29	CON EDISON	HERKIMER 60 FEET E O	RCRA NonGen / NLR, NY MANIFEST	Higher	321, 0.061, NE
B30	CONSOLIDATED EDISON	HERKIMER ST & VAN SI	NY MANIFEST	Higher	322, 0.061, NE
B31	MTA NYCT BUS PARKING	VAN SINDEREN AVE & H	RCRA NonGen / NLR, NY MANIFEST	Higher	322, 0.061, NE
B32	CON EDISON MANHOLE 6	HERKIMER ST & VAN SI	RCRA NonGen / NLR	Higher	322, 0.061, NE
B33	CONSOLIDATED EDISON	HERKIMER ST & VAN SI	NY MANIFEST	Higher	324, 0.061, NE
E34	CON EDISON MANHOLE:	2473 ATLANTIC AVE	RCRA NonGen / NLR, NY MANIFEST	Lower	366, 0.069, East
D35	LOT 58,TAXBLOCK 1437	PACIFIC STREET	NY E DESIGNATION	Lower	382, 0.072, SW
F36	LINCOLN SERVICE STAT	1727 E NEW YORK AVE	EDR Hist Auto	Lower	395, 0.075, South
D37	CON EDISON	F/O 2395 PACIFIC ST	NY MANIFEST	Lower	398, 0.075, SW
B38	SPILL NUMBER 0206144	38 VAN SINDEREN AVE	NY LTANKS	Higher	403, 0.076, NE
B39	WROUGHT ORIGINALS IN	38 VAN SINDERIN AVE	NY TANKS	Higher	403, 0.076, NE

MAPPED SITES SUMMARY

Target Property Address:
2425 ATLANTIC AVENUE
BROOKLYN, NY 11233

Click on Map ID to see full detail.

MAP ID	SITE NAME	ADDRESS	DATABASE ACRONYMS	RELATIVE ELEVATION	DIST (ft. & mi.) DIRECTION
F40	VAULT	1 JUNIUS ST	NY Spills	Lower	409, 0.077, SSE
F41	CON EDISON - VAULT V	1 JUNIUS ST	NY LTANKS, NY Spills, NY MANIFEST	Lower	409, 0.077, SSE
F42	JUNIUS DEVELOPMENT L	1-25 JUNIUS STREET	NY AST	Lower	409, 0.077, SSE
F43	CON ED V 2312	1 JUNIS ST	RCRA NonGen / NLR, NY MANIFEST	Lower	409, 0.077, SSE
C44	92 SACKMAN ST	92 SACKMAN ST	NY Spills	Higher	429, 0.081, West
G45	LOT 1,TAXBLOCK 1554	2360 FULTON STREET	NY E DESIGNATION	Higher	432, 0.082, NNW
G46	2360 FULTON STREET	2360 FULTON STREET	NY Spills	Higher	432, 0.082, NNW
H47	CON EDISON SERVICE B	102 SACKMAN ST	RCRA NonGen / NLR, NY MANIFEST	Higher	435, 0.082, West
I48	MAGNOLIA HOUSE	1430 HERKIMER STREET	NY AST	Higher	442, 0.084, WNW
E49	EAST NY SUMP STATION	1762 EAST NEW YORK A	NY Spills	Lower	446, 0.084, SE
F50	CONSOLIDATED BUS	10 JUNIUS STREET	NY AST	Lower	457, 0.087, South
F51	PVT RESIDENCE	1713 EAST NEW YORK A	NY Spills	Lower	468, 0.089, SSW
H52	CON EDISON - MANHOLE	2371 ATLANTIC AVE AN	RCRA-LQG, NY MANIFEST, NJ MANIFEST	Higher	485, 0.092, West
53	OUR LADY OF LORETO C	124 SACKMAN ST	NY UST, NY Spills, NY MANIFEST	Lower	498, 0.094, SW
J54	NYCDEP	30 WILLIAMS PL	NY MANIFEST	Lower	501, 0.095, East
K55	VANSINDREN AVE	AT FULTON STREET	NY Spills	Higher	524, 0.099, NE
K56	MANHOLE #04264	FULTON STREET & VAN	NY Spills	Higher	524, 0.099, NE
J57	CON EDISON	90 WILLIAMS ST	RCRA NonGen / NLR, FINDS, ECHO	Lower	531, 0.101, ESE
J58	NYCT HERKIMER STREET	HERKIMER & WILLIAMS	RCRA NonGen / NLR, NY MANIFEST	Higher	550, 0.104, ENE
J59	NYC TRANSIT CPM ENV-	WILLIAMS PL & HERKIM	NY MANIFEST	Higher	552, 0.105, ENE
J60	CON ED - MH 3629	HERKIMER ST & WILLIA	RCRA NonGen / NLR, NY MANIFEST	Higher	552, 0.105, ENE
J61	CON EDISON SERVICE B	63 WILLIAMS PL	RCRA NonGen / NLR, NY MANIFEST	Higher	590, 0.112, ENE
F62	VAULT # 2483	JUNIUS ST/NEW YORK A	NY Spills	Lower	591, 0.112, South
K63	2440 FULTON STREET	2440 FULTON STREET	NY VCP	Higher	602, 0.114, NE
K64	2440 FULTON STREET	2440 FULTON STREET	NY AST	Higher	602, 0.114, NE
H65	CON EDISON MANHOLE:	2356 ATLANTIC AVE	RCRA NonGen / NLR, FINDS	Higher	607, 0.115, WSW
H66	CON EDISON	2356 ATLANTIC AVE	NY MANIFEST	Higher	607, 0.115, WSW
I67	LOT 18,TAXBLOCK 1553	2246 FULTON STREET	NY E DESIGNATION	Higher	608, 0.115, NW
F68	DRUM RUN	6 POWELL ST	NY Spills	Lower	627, 0.119, SSW
H69	CON EDISON SERVICE B	ATLANTIC AVE & SHERL	RCRA NonGen / NLR, NY MANIFEST	Higher	651, 0.123, West
L70	DRUM RUN	WILLIAMS PLACE AND F	NY Spills	Higher	659, 0.125, NE
71	PEREY TURNSTILES	2490 ATLANTIC AVENUE	NY UST, NY Spills	Lower	688, 0.130, ESE
M72	MILTON UNGER	2234 FULTON STREET	NY UST, NY AST	Higher	709, 0.134, NW
N73	20-50 POWELL STREET	20-50 POWELL STREET	NY AST	Lower	712, 0.135, SSW
O74	CON EDISON	2342 ATLANTIC AV	NY MANIFEST, NY LEAD	Higher	774, 0.147, WSW
75	EAST NEW SERVICE COR	36 SNEDIKER AVENUE	NY UST	Lower	784, 0.148, SE
O76	CON EDISON SERVICE B	2349 PACIFIC ST	RCRA NonGen / NLR, FINDS	Higher	787, 0.149, WSW
O77	CON EDISON	2349 PACIFIC ST	NY MANIFEST	Higher	787, 0.149, WSW
P78	CON EDISON	2425 DEAN ST	NY MANIFEST	Lower	804, 0.152, SW

MAPPED SITES SUMMARY

Target Property Address:
2425 ATLANTIC AVENUE
BROOKLYN, NY 11233

Click on Map ID to see full detail.

MAP ID	SITE NAME	ADDRESS	DATABASE ACRONYMS	RELATIVE ELEVATION	DIST (ft. & mi.) DIRECTION
P79	CON EDISON SERVICE B	2425 DEAN ST	RCRA NonGen / NLR, FINDS	Lower	804, 0.152, SW
L80	CON EDISON	FRONT OF 2493 FULTON	NY MANIFEST	Higher	808, 0.153, ENE
M81	CON EDISON	1385 HERKIMER ST	NY MANIFEST	Higher	822, 0.156, WNW
M82	CON EDISON	1385 HERKIMER ST	RCRA NonGen / NLR, FINDS, ECHO	Higher	822, 0.156, WNW
M83	CON EDISON	1385 HERKIMER ST	NJ MANIFEST	Higher	822, 0.156, WNW
O84	1860 EASTERN PARKWAY	1860 EASTERN PARKWAY	NY VCP	Higher	834, 0.158, WSW
O85	HARRY T NANCE APARTM	1860 EASTERN PARKWAY	NY UST	Higher	834, 0.158, WSW
Q86	MTA NYCT - MANHOLE A	BROADWAY & VAN SINDE	RCRA-LQG, NY MANIFEST, NJ MANIFEST	Higher	846, 0.160, NNE
Q87	CON EDISON - MANHOLE	BROADWAY & VAN SINDE	RCRA-LQG, NY MANIFEST, NJ MANIFEST	Higher	846, 0.160, NNE
Q88	MTA NYCT - BROADWAY	BROADWAY & VAN SINDE	RCRA-SQG	Higher	846, 0.160, NNE
R89	VENTURE METAL PRODUC	2523 ATLANTIC AVENUE	RCRA NonGen / NLR, ICIS, US AIRS, FINDS, ECHO, NY...	Lower	871, 0.165, ESE
O90	CON EDISON SERVICE B	2346 PACIFIC ST	RCRA NonGen / NLR	Higher	876, 0.166, WSW
O91	CON EDISON	2346 PACIFIC ST	NY MANIFEST	Higher	876, 0.166, WSW
P92	CON EDISON	FRONT OF 2413 DEAN S	NY MANIFEST	Lower	877, 0.166, SW
N93	VACANT LOT	170-180 SACKMAN ST	NY LTANKS	Lower	891, 0.169, SSW
M94	CON EDISON SERVICE B	1910 EASTERN PKWY	RCRA NonGen / NLR	Higher	897, 0.170, WNW
M95	CON EDISON	1910 EASTERN PKWY	NY MANIFEST	Higher	897, 0.170, WNW
O96	CON EDISON - MANHOLE	ATLANTIC AVENUE AND	RCRA-LQG	Higher	913, 0.173, West
S97	EAST NEW YORK TRUCK	1997 BROADWAY	NY AST	Higher	919, 0.174, ENE
S98	EAST NEW YORK TRUCK	1997 BROADWAY	NY AST	Higher	919, 0.174, ENE
S99	EAST NEW YORK TRUCK	1997 BROADWAY	NY UST, NY CBS	Higher	919, 0.174, ENE
S100	CON EDISON	1997 BROADWAY	RCRA NonGen / NLR, FINDS, ECHO	Higher	919, 0.174, ENE
P101	CON EDISON SERVICE B	2403 DEAN ST	RCRA NonGen / NLR, NY MANIFEST	Lower	939, 0.178, SW
S102	CON EDISON	2020 BROADWAY	NY MANIFEST	Higher	941, 0.178, ENE
S103	CON EDISON - VAULT S	2020 BROADWAY	RCRA-LQG	Higher	941, 0.178, ENE
S104	MTA NYCT - SUBWAY EL	2020 BROADWAY	RCRA-SQG, FINDS, ECHO	Higher	941, 0.178, ENE
Q105	SOLID GOLD TOWING IN	1960 BROADWAY	NY UST, NY Spills	Higher	944, 0.179, North
T106	EINAV GELBERG	156-158 SOMERS ST	RCRA-VSQG	Higher	951, 0.180, NNW
T107	156 - 158 SOMERS STR	156 - 158 SOMERS STR	NY VCP	Higher	951, 0.180, NNW
T108	SACKMAN REALTY LLC	10 SACKMAN ST	NY AST	Higher	953, 0.180, NNW
U109	GRAFTON REALTY CORP.	1660 EAST NEW YORK A	NY AST	Lower	972, 0.184, SSW
V110	EASTERN PKWY MANAGEM	1895 EASTERN PARKWAY	NY AST	Higher	980, 0.186, WNW
S111	CON EDISON - VAULT S	2051 BROADWAY	RCRA-LQG	Higher	981, 0.186, ENE
S112	CON EDISON	2051 BROADWAY	NY MANIFEST	Higher	981, 0.186, ENE
V113	BROOKDALE FAMILY CAR	1883 EASTERN PARKWAY	NY AST	Higher	996, 0.189, West
W114	CON EDISON	2245 ATLANTIC AVE	NJ MANIFEST	Higher	1003, 0.190, West
W115	CON ED	2245 ATLANTIC AVE	NY MANIFEST	Higher	1003, 0.190, West
W116	CON EDISON	2245 ATLANTIC AVE	RCRA NonGen / NLR	Higher	1003, 0.190, West
P117	DISCOUNT AUTO REPAIR	1649 EAST NEW YORK A	NY AST	Lower	1004, 0.190, SW

MAPPED SITES SUMMARY

Target Property Address:
2425 ATLANTIC AVENUE
BROOKLYN, NY 11233

Click on Map ID to see full detail.

MAP ID	SITE NAME	ADDRESS	DATABASE ACRONYMS	RELATIVE ELEVATION	DIST (ft. & mi.) DIRECTION
X118	NYCTA EASTERN PARKWA	FULTON ST & EASTERN	RCRA NonGen / NLR, NY MANIFEST	Higher	1023, 0.194, WNW
Y119	NYCDEP DERTA	193 MOTHER GASTON BL	RCRA NonGen / NLR	Lower	1024, 0.194, WSW
Y120	NYC DEP	193 MOTHER GASTON BL	NY MANIFEST	Lower	1024, 0.194, WSW
X121	CON EDISON SERVICE B	1939 EASTERN PKWY	RCRA NonGen / NLR, NY MANIFEST	Higher	1033, 0.196, NW
P122	CON EDISON SERVICE B	2402 DEAN ST	RCRA NonGen / NLR, NY MANIFEST	Lower	1038, 0.197, SW
W123	PETE AUTO REPAIR	2316 ATLANTIC AVENUE	NY AST	Higher	1040, 0.197, West
P124	DEAN STREET - HABITA	2396 DEAN STREET	NY VCP	Lower	1053, 0.199, SW
R125	H E L P BROOKLYN HOU	HINSDALE ST & SNEDIK	RCRA NonGen / NLR	Lower	1058, 0.200, ESE
Q126	NYCT-40 CONWAY ST	40 CONWAY ST	RCRA-LQG, FINDS, ECHO, NJ MANIFEST, NY MANIFEST	Higher	1059, 0.201, NNE
X127	CON EDISON	1943 EASTERN PKWY	NJ MANIFEST	Higher	1066, 0.202, NW
X128	CON EDISON	1943 EASTERN PKWY	NY MANIFEST	Higher	1066, 0.202, NW
X129	CON EDISON	1943 EASTERN PKWY	RCRA NonGen / NLR, FINDS, ECHO	Higher	1066, 0.202, NW
T130	1848 STEWART ST	1848 STEWART ST	NY LTANKS	Higher	1070, 0.203, North
U131	CON EDISON SERVICE B	1643 EAST NEW YORK A	RCRA NonGen / NLR, NY MANIFEST	Lower	1083, 0.205, SW
V132	PS 155K SCHOOL	1355 HERKIMER ST	RCRA-LQG, ICIS, FINDS, ECHO, NY MANIFEST, NY LEAD	Higher	1087, 0.206, WNW
V133	P.S. 155 - BROOKLYN	1355 HERKIMER STREET	NY AST	Higher	1087, 0.206, WNW
Z134	CON EDISON MANHOLE 5	LIBERTY AVE & POWELL	RCRA NonGen / NLR	Lower	1090, 0.206, South
Z135	CON ED - MH 5143	LIBERTY AVE & POWELL	RCRA NonGen / NLR, NY MANIFEST	Lower	1090, 0.206, South
Z136	CON EDISON MANHOLE 5	LIBERTY AVE & POWELL	RCRA NonGen / NLR	Lower	1090, 0.206, South
Z137	CONSOLIDATED EDISON	LIBERTY AVE & POWELL	NY MANIFEST	Lower	1090, 0.206, South
Z138	CON EDISON MANHOLE 5	POWELL ST & LIBERTY	RCRA NonGen / NLR, NY MANIFEST	Lower	1090, 0.206, South
Z139	CONSOLIDATED EDISON	POWELL & LIBERTY AVE	NY MANIFEST	Lower	1093, 0.207, South
AA140	CON EDISON - SERVICE	60 WILLIAMS AVE	RCRA-LQG	Lower	1096, 0.208, ESE
AA141	CON EDISON - SERVICE	60 WILLIAMS AVE	NJ MANIFEST	Lower	1096, 0.208, ESE
AA142	CON EDISON	60 WILLIAMS AVE	NY MANIFEST	Lower	1096, 0.208, ESE
X143	CON EDISON	2204 FULTON ST	NJ MANIFEST	Higher	1105, 0.209, WNW
X144	CON EDISON	2204 FULTON ST	RCRA NonGen / NLR	Higher	1105, 0.209, WNW
X145	CON ED	2204 FULTON ST	NY MANIFEST, NY LEAD	Higher	1105, 0.209, WNW
T146	BRADFORD SWETT	2000 EASTERN PARKWAY	NY UST	Higher	1117, 0.212, NNW
147	PARK AVENUE BUILDING	68 CONWAY STREET	NY UST	Higher	1126, 0.213, NNE
W148	AKA 31-33 MONACO PLA	2121 MONACO PLACE	NY LTANKS	Higher	1126, 0.213, West
T149	AMERICAN TRUCK REPAI	2020 EASTERN PARKWAY	NY UST, NY Spills	Higher	1130, 0.214, NNW
X150	CON EDISON - VAULT T	97 MOTHER GASTON BLV	NY MANIFEST	Higher	1132, 0.214, NW
AB151	BROADWAY FILTON	2090 BROADWAY	NY UST	Lower	1140, 0.216, East
AC152	CON EDISON	SNEDIKER AVE & LIBER	RCRA NonGen / NLR, NJ MANIFEST, NY MANIFEST	Lower	1142, 0.216, SE
AC153	CON EDISON	LIBERTY AVE & SNEIDI	RCRA NonGen / NLR, FINDS, ECHO	Lower	1142, 0.216, SE
AC154	CON EDISON	LIBERTY & SNEIDIKER	NJ MANIFEST	Lower	1142, 0.216, SE
AC155	CON EDISON	SNEDIKER AVE & LIBER	RCRA NonGen / NLR, NJ MANIFEST, NY MANIFEST	Lower	1142, 0.216, SE
AC156	CON EDISON	LIBERTY AVE & SNEIDI	NY MANIFEST	Lower	1142, 0.216, SE

MAPPED SITES SUMMARY

Target Property Address:
2425 ATLANTIC AVENUE
BROOKLYN, NY 11233

Click on Map ID to see full detail.

MAP ID	SITE NAME	ADDRESS	DATABASE ACRONYMS	RELATIVE ELEVATION	DIST (ft. & mi.) DIRECTION
AD157	CON EDISON SERVICE B	147 SOMERS ST	RCRA NonGen / NLR, FINDS, ECHO, NY MANIFEST	Higher	1145, 0.217, NNW
U158	CON EDISON SERVICE B	19 CHRISTOPHER AVE S	RCRA NonGen / NLR	Lower	1147, 0.217, SSW
U159	CON EDISON SERVICE B	19 CHRISTOPHER AVE S	RCRA NonGen / NLR, NY MANIFEST	Lower	1147, 0.217, SSW
U160	CON EDISON	OPP 19 CHRISTOPHER A	NY MANIFEST	Lower	1147, 0.217, SSW
Y161	CYPRESS HILL LDC	2381 DEAN STREET	NY AST	Lower	1153, 0.218, WSW
U162	HOWARD POOL	N.Y. AVE. & MOTHER G	NY CBS, NY AST, NY CBS AST	Lower	1162, 0.220, SW
U163	CON EDISON	BERGEN ST & E NEW YO	RCRA NonGen / NLR	Lower	1166, 0.221, SW
U164	CON ED	BERGEN ST & E NEW YO	NY MANIFEST	Lower	1166, 0.221, SW
U165	CON EDISON	BERGEN ST & E NEW YO	NY MANIFEST	Lower	1166, 0.221, SW
U166	CON EDISON	BERGEN ST & E NEW YO	RCRA NonGen / NLR, FINDS, ECHO	Lower	1166, 0.221, SW
U167	CON EDISON	BERGEN ST & E NEW YO	NJ MANIFEST	Lower	1166, 0.221, SW
U168	CON EDISON	BERGEN ST & E NEW YO	NJ MANIFEST	Lower	1166, 0.221, SW
W169	CON EDISON MANHOLE:	2310 ATLANTIC AVE	RCRA NonGen / NLR, NY MANIFEST	Higher	1168, 0.221, West
W170	CON EDISON	2310 ATLANTIC AVENUE	NY MANIFEST	Higher	1168, 0.221, West
W171	CERAMIC BODY & FENDE	2310 ATLANTIC AVE	RCRA NonGen / NLR, FINDS, ECHO, NY MANIFEST	Higher	1168, 0.221, West
V172	M. FUND	2127 MONACO PLACE	NY UST	Higher	1168, 0.221, West
Y173	PETER NAKOS 7A ADMIN	1828 EASTERN PKWY	NY AST	Higher	1171, 0.222, WSW
AB174	MTA NYCT - JAMAICA L	KENT AVE & S 6TH ST	RCRA-SQG, NJ MANIFEST	Lower	1179, 0.223, East
AC175	ROYAL LACE CORP.	200 LIBERTY AVENUE	NY UST	Lower	1180, 0.223, SSE
AB176	CON ED	BROADWAY & JAMAICA A	NY MANIFEST	Lower	1183, 0.224, East
AB177	CON EDISON - MANHOLE	BROADWAY AND JAMAICA	RCRA-LQG, NY MANIFEST	Lower	1183, 0.224, East
AB178	NYCTA - BROADWAY ENY	BROADWAY & JAMAICA A	RCRA-VSQG, NY MANIFEST	Lower	1183, 0.224, East
AB179	CON EDISON	BROADWAY & JAMAICA A	NJ MANIFEST	Lower	1183, 0.224, East
AB180	CON EDISON - VAULT 1	JAMAICA AVE & BROADW	RCRA NonGen / NLR, NY MANIFEST	Lower	1183, 0.224, East
AB181	NYCTA-CPM ENVIRO ENG	BROADWAY & JAMAICA	NJ MANIFEST	Lower	1183, 0.224, East
AB182	CON EDISON	BROADWAY & JAMAICA A	RCRA NonGen / NLR	Lower	1183, 0.224, East
AB183	EAST NEW YORK DEPOT	25 JAMAICA AVE/NYCTA	NY LTANKS	Lower	1184, 0.224, East
AE184	MTA NYCT - NEW YARD	1925 BROADWAY	RCRA NonGen / NLR, FINDS, ECHO, NY MANIFEST	Higher	1187, 0.225, North
AF185	CON EDISON SERVICE B	113 LIBERTY AVE	RCRA NonGen / NLR, NY MANIFEST	Lower	1189, 0.225, SSW
AG186	CON EDISON	2179 BERGEN ST	NY MANIFEST	Lower	1191, 0.226, SW
AG187	CON EDISON	2179 BERGEN ST	RCRA NonGen / NLR	Lower	1191, 0.226, SW
AG188	2175 BERGEN STREET	217-221 MOTHER GASTO	NY VCP	Lower	1212, 0.230, SW
189	81-111 JUNIUS STREET	81 JUNIUS STREET	NY VCP	Lower	1221, 0.231, SSE
AG190	CON EDISON SERVICE B	1640 EAST NEW YORK A	RCRA NonGen / NLR, NY MANIFEST	Lower	1221, 0.231, SW
AE191	CON EDISON TRANSFORM	2009 EASTERN PKWY	RCRA NonGen / NLR, FINDS	Higher	1235, 0.234, NNW
AE192	CON EDISON	2009 EASTERN PKWY	NY MANIFEST	Higher	1235, 0.234, NNW
AD193	228 HULL ST	228 HULL ST	NY LTANKS	Higher	1251, 0.237, NNW
AC194	STAR POLY BAG INC	96 SNEDIKER AVE	RCRA-VSQG	Lower	1261, 0.239, SSE
AE195	CON EDISON	17 STEWART ST	NY MANIFEST	Higher	1269, 0.240, North

MAPPED SITES SUMMARY

Target Property Address:
2425 ATLANTIC AVENUE
BROOKLYN, NY 11233

Click on Map ID to see full detail.

MAP ID	SITE NAME	ADDRESS	DATABASE ACRONYMS	RELATIVE ELEVATION	DIST (ft. & mi.) DIRECTION
AE196	CON EDISON SERVICE B	17 STEWART ST	RCRA NonGen / NLR	Higher	1269, 0.240, North
AB197	CON EDISON	2572 FULTON ST	NJ MANIFEST	Lower	1276, 0.242, East
AB198	CON EDISON	2572 FULTON ST	NY MANIFEST	Lower	1276, 0.242, East
AB199	CON EDISON	2572 FULTON ST	RCRA NonGen / NLR	Lower	1276, 0.242, East
AF200	103 LIBERTY AVENUE	103 LIBERTY AVENUE	NY VCP	Lower	1283, 0.243, SSW
AF201	CON EDISON SERVICE B	103 LIBERTY AVE	RCRA NonGen / NLR, NY MANIFEST	Lower	1283, 0.243, SSW
202	CON EDISON - SERVICE	92 WILLIAMS AVE	NY MANIFEST, NY LEAD	Lower	1299, 0.246, SE
AH203	CON EDISON SERVICE B	21 TRUXTON ST	RCRA NonGen / NLR	Higher	1301, 0.246, WNW
AH204	CON EDISON	21 TRUXTON ST	NY MANIFEST	Higher	1301, 0.246, WNW
AI205	CON EDISON	21 ALABAMA AVE	NJ MANIFEST	Lower	1312, 0.248, East
AI206	CON EDISON	21 ALABAMA AVE	NY MANIFEST	Lower	1312, 0.248, East
AI207	CON EDISON	21 ALABAMA AVE	RCRA NonGen / NLR	Lower	1312, 0.248, East
AI208	CON EDISON	23 ALABAMA AVE	NY MANIFEST	Lower	1318, 0.250, East
AI209	CON EDISON	23 ALABAMA AVE	RCRA NonGen / NLR, FINDS, ECHO	Lower	1318, 0.250, East
AI210	CON EDISON	23 ALABAMA AVE	NJ MANIFEST	Lower	1318, 0.250, East
AI211	KANES INDUSTRIES	23 ALABAMA AVE	RCRA NonGen / NLR	Lower	1318, 0.250, East
212	HESS-MERIT GAS STATI	1630-76 BUSHWICK AVE	NY LTANKS	Higher	1359, 0.257, NNE
AJ213	NYC-TA EAST NY BUS D	1 JAMAICA AVE	NY LTANKS, NY Spills, US AIRS, NY AIRS	Lower	1445, 0.274, ENE
214	ON SIDEWALK	211 HULL STREET	NY LTANKS, NY Spills	Higher	1547, 0.293, NW
AJ215	NYCTA	25 JAMAICA AVENUE	NY LTANKS, NY CBS, NY CBS AST, NY Spills, NY...	Lower	1582, 0.300, ENE
AK216	WARTBURG LUTHERAN HO	50 SHEFFIELD AVENUE	NY LTANKS	Lower	1691, 0.320, East
217	GERSHOW RECYCLING OF	1885 PITKEN AVENUE	NY SWF/LF	Lower	1744, 0.330, SSE
AL218	77-11 GLENMORE AVE/Q	77-11 GLENMORE AVENU	NY LTANKS	Lower	1764, 0.334, SSW
AL219	GLENMORE PLAZA	108 CHRISTOPHER AVE	NY LTANKS, NY Spills	Lower	1778, 0.337, SSW
AK220	2618 FULTON STREET	2618 FULTON STREET	NY VCP	Lower	1802, 0.341, East
AM221	SUNOCO	35 HIGHLAND BLVD	NY LTANKS, NY Spills	Higher	1819, 0.345, NE
AN222	WOLF PETROLEUM CORP	1532 BUSHWICK AVE	NY LTANKS	Higher	1996, 0.378, North
223	OCEAN HILL -NYCHA	24 STONE AVENUE	NY LTANKS, NY Spills	Higher	2034, 0.385, NNW
AM224	20 INTERBOROUGH PKWY	20 INTERBOROUGH PKWY	NY LTANKS	Higher	2044, 0.387, NE
AN225	FIVE STAR AUTO REBUI	1533 BUSHWICK AVE	NY SWF/LF	Higher	2045, 0.387, North
AO226	UNKNOWN	2642 FULTON ST.	NY LTANKS, NY Spills	Lower	2047, 0.388, East
AP227	BIG APPLE AUTO INC	1934 PITKIN AVE	NY SWF/LF, NY SPDES	Lower	2097, 0.397, SSE
AP228	NATIONWIDE SCRAP LLC	178-214 SNEDIKER AVE	NY SWRCY	Lower	2175, 0.412, SSE
229	SETH LOW	180 POWELL STREET	NY LTANKS, NY Spills	Lower	2196, 0.416, South
AO230	118 NEW JERSEY AVENU	118 NEW JERSEY AVENU	NY VCP	Lower	2223, 0.421, East
AQ231	HOWARD HOUSES	1548 EAST NEW YORK A	NY LTANKS, NY UST, NY Spills	Lower	2305, 0.437, SW
232	157 NEW JERSEY AVENU	157 NEW JERSEY AVENU	NY VCP	Lower	2403, 0.455, East
233	F & S AUTO	202 SHEFFIELD AVE	NY SWF/LF	Lower	2429, 0.460, SE
234	1634 SAINT MARKS PLA	1634 SAINT MARKS PLA	NY LTANKS, NY Spills	Higher	2452, 0.464, WSW

MAPPED SITES SUMMARY

Target Property Address:
2425 ATLANTIC AVENUE
BROOKLYN, NY 11233

Click on Map ID to see full detail.

MAP ID	SITE NAME	ADDRESS	DATABASE ACRONYMS	RELATIVE ELEVATION	DIST (ft. & mi.) DIRECTION
AQ235	326-350 ROCKAWAY AVE	326-350 ROCKAWAY AVE	NY BROWNFIELDS	Lower	2458, 0.466, SW
AR236	ATA HOUSING CORP	249 BOYLAND BD	NY LTANKS	Higher	2470, 0.468, West
AR237	ATLANTIC PLAZA TOWER	249 THOMAS S. BOYLAN	NY LTANKS, NY UST	Higher	2478, 0.469, West
238	BELMONT STATION	BELMONT, WILLIAMS, A	EDR MGP	Lower	2908, 0.551, SSE
239	FORMER SEP S CLEANER	242-288 LIVONIA AVEN	NY SHWS	Lower	5093, 0.965, South
AS240	K - UNION STATION HO	ATLANTIC AVE, ASHFOR	NY SHWS, NY BROWNFIELDS	Lower	5212, 0.987, East
AS241	UNION STATION (CITIZ	ATLANTIC AVE., ASHFO	EDR MGP	Lower	5221, 0.989, East

EXECUTIVE SUMMARY

TARGET PROPERTY SEARCH RESULTS

The target property was not listed in any of the databases searched by EDR.

DATABASES WITH NO MAPPED SITES

No mapped sites were found in EDR's search of available ("reasonably ascertainable ") government records either on the target property or within the search radius around the target property for the following databases:

STANDARD ENVIRONMENTAL RECORDS

Lists of Federal NPL (Superfund) sites

NPL ---------- National Priority List
Proposed NPL ---------- Proposed National Priority List Sites
NPL LIENS ---------- Federal Superfund Liens

Lists of Federal Delisted NPL sites

Delisted NPL ---------- National Priority List Deletions

Lists of Federal sites subject to CERCLA removals and CERCLA orders

FEDERAL FACILITY ---------- Federal Facility Site Information listing
SEMS ---------- Superfund Enterprise Management System

Lists of Federal CERCLA sites with NFRAP

SEMS-ARCHIVE ---------- Superfund Enterprise Management System Archive

Lists of Federal RCRA facilities undergoing Corrective Action

CORRACTS ---------- Corrective Action Report

Lists of Federal RCRA TSD facilities

RCRA-TSDF ---------- RCRA - Treatment, Storage and Disposal

Federal institutional controls / engineering controls registries

LUCIS ---------- Land Use Control Information System
US ENG CONTROLS ---------- Engineering Controls Sites List
US INST CONTROLS ---------- Institutional Controls Sites List

Federal ERNS list

ERNS ---------- Emergency Response Notification System

Lists of state and tribal leaking storage tanks

INDIAN LUST ---------- Leaking Underground Storage Tanks on Indian Land

NY HIST LTANKS Listing of Leaking Storage Tanks

Lists of state and tribal registered storage tanks

FEMA UST Underground Storage Tank Listing
NY CBS UST Chemical Bulk Storage Database
NY MOSF UST Major Oil Storage Facilities Database
NY MOSF Major Oil Storage Facility Site Listing
NY MOSF AST Major Oil Storage Facilities Database
INDIAN UST Underground Storage Tanks on Indian Land

State and tribal institutional control / engineering control registries

NY RES DECL Restrictive Declarations Listing
NY ENG CONTROLS Registry of Engineering Controls
NY INST CONTROL Registry of Institutional Controls

Lists of state and tribal voluntary cleanup sites

INDIAN VCP Voluntary Cleanup Priority Listing

Lists of state and tribal brownfield sites

NY ERP Environmental Restoration Program Listing

ADDITIONAL ENVIRONMENTAL RECORDS

Local Brownfield lists

US BROWNFIELDS A Listing of Brownfields Sites

Local Lists of Landfill / Solid Waste Disposal Sites

NY SWTIRE Registered Waste Tire Storage & Facility List
INDIAN ODI Report on the Status of Open Dumps on Indian Lands
DEBRIS REGION 9 Torres Martinez Reservation Illegal Dump Site Locations
ODI Open Dump Inventory
IHS OPEN DUMPS Open Dumps on Indian Land

Local Lists of Hazardous waste / Contaminated Sites

US HIST CDL Delisted National Clandestine Laboratory Register
NY DEL SHWS Delisted Registry Sites
US CDL National Clandestine Laboratory Register
NY PFAS PFAS Contamination Site Location Listing

Local Lists of Registered Storage Tanks

NY HIST UST Historical Petroleum Bulk Storage Database
NY HIST AST Historical Petroleum Bulk Storage Database

Local Land Records

NY LIENS Spill Liens Information

LIENS 2 ---------- CERCLA Lien Information

Records of Emergency Release Reports

HMIRS ---------- Hazardous Materials Information Reporting System
NY Hist Spills ---------- SPILLS Database
NY SPILLS 90 ---------- SPILLS 90 data from FirstSearch
NY SPILLS 80 ---------- SPILLS 80 data from FirstSearch

Other Ascertainable Records

FUDS ---------- Formerly Used Defense Sites
DOD ---------- Department of Defense Sites
SCRD DRYCLEANERS ---------- State Coalition for Remediation of Drycleaners Listing
US FIN ASSUR ---------- Financial Assurance Information
EPA WATCH LIST ---------- EPA WATCH LIST
2020 COR ACTION ---------- 2020 Corrective Action Program List
TSCA ---------- Toxic Substances Control Act
TRIS ---------- Toxic Chemical Release Inventory System
SSTS ---------- Section 7 Tracking Systems
ROD ---------- Records Of Decision
RMP ---------- Risk Management Plans
RAATS ---------- RCRA Administrative Action Tracking System
PRP ---------- Potentially Responsible Parties
PADS ---------- PCB Activity Database System
FTTS ---------- FIFRA/ TSCA Tracking System - FIFRA (Federal Insecticide, Fungicide, & Rodenticide Act)/TSCA (Toxic Substances Control Act)
MLTS ---------- Material Licensing Tracking System
COAL ASH DOE ---------- Steam-Electric Plant Operation Data
COAL ASH EPA ---------- Coal Combustion Residues Surface Impoundments List
PCB TRANSFORMER ---------- PCB Transformer Registration Database
RADINFO ---------- Radiation Information Database
HIST FTTS ---------- FIFRA/TSCA Tracking System Administrative Case Listing
DOT OPS ---------- Incident and Accident Data
CONSENT ---------- Superfund (CERCLA) Consent Decrees
INDIAN RESERV ---------- Indian Reservations
FUSRAP ---------- Formerly Utilized Sites Remedial Action Program
UMTRA ---------- Uranium Mill Tailings Sites
LEAD SMELTERS ---------- Lead Smelter Sites
US MINES ---------- Mines Master Index File
ABANDONED MINES ---------- Abandoned Mines
DOCKET HWC ---------- Hazardous Waste Compliance Docket Listing
UXO ---------- Unexploded Ordnance Sites
FUELS PROGRAM ---------- EPA Fuels Program Registered Listing
NY COAL ASH ---------- Coal Ash Disposal Site Listing
NY DRYCLEANERS ---------- Registered Drycleaners
NY Financial Assurance ---------- Financial Assurance Information Listing
NY HSWDS ---------- Hazardous Substance Waste Disposal Site Inventory
NY VAPOR REOPENED ---------- Vapor Intrusion Legacy Site List
NY UIC ---------- Underground Injection Control Wells
NY COOLING TOWERS ---------- Registered Cooling Towers
MINES MRDS ---------- Mineral Resources Data System

EDR HIGH RISK HISTORICAL RECORDS

EDR Exclusive Records

EDR Hist Cleaner ---------- EDR Exclusive Historical Cleaners

EXECUTIVE SUMMARY

EDR RECOVERED GOVERNMENT ARCHIVES

Exclusive Recovered Govt. Archives

NY RGA HWS ---------- Recovered Government Archive State Hazardous Waste Facilities List
NY RGA LF ---------- Recovered Government Archive Solid Waste Facilities List

SURROUNDING SITES: SEARCH RESULTS

Surrounding sites were identified in the following databases.

Elevations have been determined from the USGS Digital Elevation Model and should be evaluated on a relative (not an absolute) basis. Relative elevation information between sites of close proximity should be field verified. Sites with an elevation equal to or higher than the target property have been differentiated below from sites with an elevation lower than the target property.
Page numbers and map identification numbers refer to the EDR Radius Map report where detailed data on individual sites can be reviewed.

Sites listed in ***bold italics*** are in multiple databases.

Unmappable (orphan) sites are not considered in the foregoing analysis.

STANDARD ENVIRONMENTAL RECORDS

Lists of Federal RCRA generators

RCRA-LQG: RCRAInfo is EPA's comprehensive information system, providing access to data supporting the Resource Conservation and Recovery Act (RCRA) of 1976 and the Hazardous and Solid Waste Amendments (HSWA) of 1984. The database includes selective information on sites which generate, transport, store, treat and/or dispose of hazardous waste as defined by the Resource Conservation and Recovery Act (RCRA). Large quantity generators (LQGs) generate over 1,000 kilograms (kg) of hazardous waste, or over 1 kg of acutely hazardous waste per month.

A review of the RCRA-LQG list, as provided by EDR, and dated 06/20/2022 has revealed that there are 10 RCRA-LQG sites within approximately 0.25 miles of the target property.

Equal/Higher Elevation	Address	Direction / Distance	Map ID	Page
CON EDISON - MANHOLE EPA ID:: NYP004197497	***2371 ATLANTIC AVE AN***	***W 0 - 1/8 (0.092 mi.)***	***H52***	***127***
MTA NYCT - MANHOLE A EPA ID:: NYP000967760	***BROADWAY & VAN SINDE***	***NNE 1/8 - 1/4 (0.160 mi.)***	***Q86***	***205***
CON EDISON - MANHOLE EPA ID:: NYP004185344	***BROADWAY & VAN SINDE***	***NNE 1/8 - 1/4 (0.160 mi.)***	***Q87***	***211***
CON EDISON - MANHOLE EPA ID:: NYP004194429	ATLANTIC AVENUE AND	W 1/8 - 1/4 (0.173 mi.)	O96	239
CON EDISON - VAULT S EPA ID:: NYP005115332	2020 BROADWAY	ENE 1/8 - 1/4 (0.178 mi.)	S103	256
CON EDISON - VAULT S EPA ID:: NYP005115324	2051 BROADWAY	ENE 1/8 - 1/4 (0.186 mi.)	S111	277
NYCT-40 CONWAY ST	***40 CONWAY ST***	***NNE 1/8 - 1/4 (0.201 mi.)***	***Q126***	***310***

EPA ID:: NYR000027821

PS 155K SCHOOL	***1355 HERKIMER ST***	***WNW 1/8 - 1/4 (0.206 mi.)***	***V132***	***346***

EPA ID:: NYR000093211

Lower Elevation	Address	Direction / Distance	Map ID	Page
CON EDISON - SERVICE	60 WILLIAMS AVE	ESE 1/8 - 1/4 (0.208 mi.)	AA140	372
EPA ID:: NYP004868172				
CON EDISON - MANHOLE	***BROADWAY AND JAMAICA***	***E 1/8 - 1/4 (0.224 mi.)***	***AB177***	***492***
EPA ID:: NYP004198453				

RCRA-SQG: RCRAInfo is EPA's comprehensive information system, providing access to data supporting the Resource Conservation and Recovery Act (RCRA) of 1976 and the Hazardous and Solid Waste Amendments (HSWA) of 1984. The database includes selective information on sites which generate, transport, store, treat and/or dispose of hazardous waste as defined by the Resource Conservation and Recovery Act (RCRA). Small quantity generators (SQGs) generate between 100 kg and 1,000 kg of hazardous waste per month.

A review of the RCRA-SQG list, as provided by EDR, and dated 06/20/2022 has revealed that there are 3 RCRA-SQG sites within approximately 0.25 miles of the target property.

Equal/Higher Elevation	Address	Direction / Distance	Map ID	Page
MTA NYCT - BROADWAY	BROADWAY & VAN SINDE	NNE 1/8 - 1/4 (0.160 mi.)	Q88	217
EPA ID:: NYR000236273				
MTA NYCT - SUBWAY EL	***2020 BROADWAY***	***ENE 1/8 - 1/4 (0.178 mi.)***	***S104***	***259***
EPA ID:: NYR000078071				

Lower Elevation	Address	Direction / Distance	Map ID	Page
MTA NYCT - JAMAICA L	***KENT AVE & S 6TH ST***	***E 1/8 - 1/4 (0.223 mi.)***	***AB174***	***467***
EPA ID:: NYR000145045				

RCRA-VSQG: RCRAInfo is EPA's comprehensive information system, providing access to data supporting the Resource Conservation and Recovery Act (RCRA) of 1976 and the Hazardous and Solid Waste Amendments (HSWA) of 1984. The database includes selective information on sites which generate, transport, store, treat and/or dispose of hazardous waste as defined by the Resource Conservation and Recovery Act (RCRA). Very small quantity generators (VSQGs) generate less than 100 kg of hazardous waste, or less than 1 kg of acutely hazardous waste per month.

A review of the RCRA-VSQG list, as provided by EDR, and dated 06/20/2022 has revealed that there are 4 RCRA-VSQG sites within approximately 0.25 miles of the target property.

Equal/Higher Elevation	Address	Direction / Distance	Map ID	Page
EINAV GELBERG	156-158 SOMERS ST	NNW 1/8 - 1/4 (0.180 mi.)	T106	267
EPA ID:: NYR000255042				

Lower Elevation	Address	Direction / Distance	Map ID	Page
NYCTA - ATLANTIC AVE	***ATLANTIC AVE & VAN S***	***ESE 0 - 1/8 (0.052 mi.)***	***A15***	***33***
EPA ID:: NYR000042838				
NYCTA - BROADWAY ENY	***BROADWAY & JAMAICA A***	***E 1/8 - 1/4 (0.224 mi.)***	***AB178***	***496***

EPA ID:: NYR000072777				
STAR POLY BAG INC EPA ID:: NYR000229955	96 SNEDIKER AVE	SSE 1/8 - 1/4 (0.239 mi.)	AC194	534

Lists of state- and tribal hazardous waste facilities

NY SHWS: The State Hazardous Waste Sites records are the states' equivalent to CERCLIS. These sites may or may not already be listed on the federal CERCLIS list. Priority sites planned for cleanup using state funds (state equivalent of Superfund) are identified along with sites where cleanup will be paid for by potentially responsible parties. The data come from the Department of Environmental Conservation's Inactive Hazardous waste Disposal Sites in New York State.

A review of the NY SHWS list, as provided by EDR, and dated 02/08/2022 has revealed that there are 2 NY SHWS sites within approximately 1 mile of the target property.

Lower Elevation	Address	Direction / Distance	Map ID	Page
FORMER SEP S CLEANER Site Code: 576845	242-288 LIVONIA AVEN	S 1/2 - 1 (0.965 mi.)	239	779
K - UNION STATION HO Site Code: 378991	***ATLANTIC AVE, ASHFOR***	***E 1/2 - 1 (0.987 mi.)***	***AS240***	***781***

Lists of state and tribal landfills and solid waste disposal facilities

NY SWF/LF: The Solid Waste Facilities/Landfill Sites records typically contain an inventory of solid waste disposal facilities or landfills in a particular state. The data come from the list.

A review of the NY SWF/LF list, as provided by EDR, and dated 03/29/2022 has revealed that there are 5 NY SWF/LF sites within approximately 0.5 miles of the target property.

Equal/Higher Elevation	Address	Direction / Distance	Map ID	Page
FIVE STAR AUTO REBUI	1533 BUSHWICK AVE	N 1/4 - 1/2 (0.387 mi.)	AN225	741

Lower Elevation	Address	Direction / Distance	Map ID	Page
ARIES AUTOWORLD LTD	2471 ATLANTIC AVE	ESE 0 - 1/8 (0.061 mi.)	E28	82
GERSHOW RECYCLING OF	1885 PITKEN AVENUE	SSE 1/4 - 1/2 (0.330 mi.)	217	722
BIG APPLE AUTO INC	***1934 PITKIN AVE***	***SSE 1/4 - 1/2 (0.397 mi.)***	***AP227***	***745***
F & S AUTO	202 SHEFFIELD AVE	SE 1/4 - 1/2 (0.460 mi.)	233	767

Lists of state and tribal leaking storage tanks

NY LTANKS: Leaking Storage Tank Incident Reports. These records contain an inventory of reported leaking storage tank incidents reported from 4/1/86 through the most recent update. They can be either leaking underground storage tanks or leaking aboveground storage tanks. The causes of the incidents are tank test failures, tank failures or tank overfills

A review of the NY LTANKS list, as provided by EDR, and dated 03/15/2022 has revealed that there are

EXECUTIVE SUMMARY

25 NY LTANKS sites within approximately 0.5 miles of the target property.

Equal/Higher Elevation	Address	Direction / Distance	Map ID	Page
INSTITUTE FOR COMMUN Spill Number/Closed Date: 9402632 / 2003-02-18 Spill Number/Closed Date: 0512499 / 2006-10-06 Site ID: 69637 Site ID: 358824 Spill Date: 1994-05-23 Spill Date: 2006-01-27	2384 ATLANTIC AVE	SW 0 - 1/8 (0.059 mi.)	D22	54
SPILL NUMBER 0206144 Spill Number/Closed Date: 0206144 / 2002-10-08 Site ID: 160781 Spill Date: 2002-09-13	38 VAN SINDEREN AVE	NE 0 - 1/8 (0.076 mi.)	B38	102
1848 STEWART ST Spill Number/Closed Date: 9510983 / 1995-12-01 Site ID: 137876 Spill Date: 1995-12-01	1848 STEWART ST	N 1/8 - 1/4 (0.203 mi.)	T130	342
AKA 31-33 MONACO PLA Spill Number/Closed Date: 0408751 / Not Reported Site ID: 333492 Spill Date: 2004-11-08	2121 MONACO PLACE	W 1/8 - 1/4 (0.213 mi.)	W148	390
228 HULL ST Spill Number/Closed Date: 9600752 / 2003-12-15 Site ID: 207681 Spill Date: 1996-04-16	228 HULL ST	NNW 1/8 - 1/4 (0.237 mi.)	AD193	533
HESS-MERIT GAS STATI Spill Number/Closed Date: 9704864 / 2003-03-18 Spill Number/Closed Date: 9704866 / 2003-03-18 Site ID: 290955 Site ID: 61682 Spill Date: 1997-07-23	1630-76 BUSHWICK AVE	NNE 1/4 - 1/2 (0.257 mi.)	212	571
ON SIDEWALK Spill Number/Closed Date: 0612788 / 2007-09-17 Site ID: 377715 Spill Date: 2007-02-26	***211 HULL STREET***	***NW 1/4 - 1/2 (0.293 mi.)***	***214***	***698***
SUNOCO Spill Number/Closed Date: 9709845 / 2006-04-14 Site ID: 267776 Spill Date: 1997-11-24	***35 HIGHLAND BLVD***	***NE 1/4 - 1/2 (0.345 mi.)***	***AM221***	***731***
WOLF PETROLEUM CORP Spill Number/Closed Date: 0203277 / 2003-09-25 Spill Number/Closed Date: 0212200 / 2004-10-21 Site ID: 122706 Site ID: 153386 Spill Date: 2002-06-27 Spill Date: 2003-03-12	1532 BUSHWICK AVE	N 1/4 - 1/2 (0.378 mi.)	AN222	733
OCEAN HILL -NYCHA Spill Number/Closed Date: 9010234 / 2019-01-14 Site ID: 171459 Spill Date: 1990-12-20	***24 STONE AVENUE***	***NNW 1/4 - 1/2 (0.385 mi.)***	***223***	***735***
20 INTERBOROUGH PKWY	20 INTERBOROUGH PKWY	NE 1/4 - 1/2 (0.387 mi.)	AM224	740

Spill Number/Closed Date: 9213957 / 1993-03-20
Site ID: 244192
Spill Date: 1993-03-20

1634 SAINT MARKS PLA ***1634 SAINT MARKS PLA*** ***WSW 1/4 - 1/2 (0.464 mi.)*** ***234*** ***768***
Spill Number/Closed Date: 0104652 / 2008-09-23
Site ID: 144327
Spill Date: 2001-07-31

ATA HOUSING CORP 249 BOYLAND BD W 1/4 - 1/2 (0.468 mi.) AR236 773
Spill Number/Closed Date: 0506553 / 2005-08-29
Site ID: 351786
Spill Date: 2005-08-27

ATLANTIC PLAZA TOWER ***249 THOMAS S. BOYLAN*** ***W 1/4 - 1/2 (0.469 mi.)*** ***AR237*** ***774***
Spill Number/Closed Date: 0506302 / 2005-11-28
Site ID: 351493
Spill Date: 2005-08-22

Lower Elevation	Address	Direction / Distance	Map ID	Page
CON EDISON - VAULT V	***1 JUNIUS ST***	***SSE 0 - 1/8 (0.077 mi.)***	***F41***	***105***
Spill Number/Closed Date: 0101889 / 2003-08-14 Site ID: 159948 Spill Date: 2001-05-17				
VACANT LOT	170-180 SACKMAN ST	SSW 1/8 - 1/4 (0.169 mi.)	N93	233
Spill Number/Closed Date: 0510241 / 2006-04-25 Site ID: 356181 Spill Date: 2005-11-29				
EAST NEW YORK DEPOT	25 JAMAICA AVE/NYCTA	E 1/8 - 1/4 (0.224 mi.)	AB183	511
Spill Number/Closed Date: 9102804 / 2000-12-27 Site ID: 300659 Spill Date: 1991-06-10				
NYC-TA EAST NY BUS D	***1 JAMAICA AVE***	***ENE 1/4 - 1/2 (0.274 mi.)***	***AJ213***	***573***
Spill Number/Closed Date: 0902562 / 2009-08-24 Site ID: 414609 Spill Date: 2009-05-31				
NYCTA	***25 JAMAICA AVENUE***	***ENE 1/4 - 1/2 (0.300 mi.)***	***AJ215***	***704***
Spill Number/Closed Date: 0608907 / 2006-11-06 Site ID: 372980 Spill Date: 2006-11-02				
WARTBURG LUTHERAN HO	50 SHEFFIELD AVENUE	E 1/4 - 1/2 (0.320 mi.)	AK216	721
Spill Number/Closed Date: 0908501 / 2010-01-15 Site ID: 421105 Spill Date: 2009-10-28				
77-11 GLENMORE AVE/Q	77-11 GLENMORE AVENU	SSW 1/4 - 1/2 (0.334 mi.)	AL218	723
Spill Number/Closed Date: 8910343 / 1990-01-30 Site ID: 330849 Spill Date: 1990-01-29				
GLENMORE PLAZA	***108 CHRISTOPHER AVE***	***SSW 1/4 - 1/2 (0.337 mi.)***	***AL219***	***724***
Spill Number/Closed Date: 9413245 / 2019-09-10 Spill Number/Closed Date: 9602447 / 1996-07-24 Spill Number/Closed Date: 9611221 / 1996-12-13 Site ID: 272843				

Site ID: 110612
Site ID: 120585
Spill Date: 1995-01-04
Spill Date: 1996-05-21
Spill Date: 1996-12-11

UNKNOWN ***2642 FULTON ST.*** ***E 1/4 - 1/2 (0.388 mi.)*** ***AO226*** ***742***
Spill Number/Closed Date: 1909031 / Not Reported
Site ID: 599249
Spill Date: 2019-12-15

SETH LOW ***180 POWELL STREET*** ***S 1/4 - 1/2 (0.416 mi.)*** ***229*** ***748***
Spill Number/Closed Date: 9104796 / 1995-06-28
Spill Number/Closed Date: 9503722 / 2006-02-07
Site ID: 249121
Site ID: 249122
Spill Date: 1991-08-02
Spill Date: 1995-06-26

HOWARD HOUSES ***1548 EAST NEW YORK A*** ***SW 1/4 - 1/2 (0.437 mi.)*** ***AQ231*** ***756***
Spill Number/Closed Date: 9315454 / 1998-06-15
Spill Number/Closed Date: 9401443 / 2009-07-07
Spill Number/Closed Date: 9214533 / 1995-04-26
Spill Number/Closed Date: 9803323 / 2007-12-11
Site ID: 174729
Site ID: 227668
Site ID: 218355
Site ID: 218356
Spill Date: 1993-04-06
Spill Date: 1994-04-29
Spill Date: 1993-03-31
Spill Date: 1998-06-15

Lists of state and tribal registered storage tanks

NY UST: The Underground Storage Tank database contains registered USTs. USTs are regulated under Subtitle I of the Resource Conservation and Recovery Act (RCRA). The data come from the Department of Environmental Conservation's Petroleum Bulk Storage (PBS) Database

A review of the NY UST list, as provided by EDR, has revealed that there are 14 NY UST sites within approximately 0.25 miles of the target property.

Equal/Higher Elevation	Address	Direction / Distance	Map ID	Page
INSTITUTE FOR COMMUN	2384 ATLANTIC AVENUE	SW 0 - 1/8 (0.059 mi.)	D24	57
Database: UST, Date of Government Version: 03/21/2022				
MILTON UNGER	***2234 FULTON STREET***	***NW 1/8 - 1/4 (0.134 mi.)***	***M72***	***174***
Database: UST, Date of Government Version: 03/21/2022				
HARRY T NANCE APARTM	1860 EASTERN PARKWAY	WSW 1/8 - 1/4 (0.158 mi.)	O85	203
Database: UST, Date of Government Version: 03/21/2022				
EAST NEW YORK TRUCK	***1997 BROADWAY***	***ENE 1/8 - 1/4 (0.174 mi.)***	***S99***	***247***
Database: UST, Date of Government Version: 03/21/2022				
SOLID GOLD TOWING IN	***1960 BROADWAY***	***N 1/8 - 1/4 (0.179 mi.)***	***Q105***	***264***
Database: UST, Date of Government Version: 03/21/2022				
BRADFORD SWETT	2000 EASTERN PARKWAY	NNW 1/8 - 1/4 (0.212 mi.)	T146	385
Database: UST, Date of Government Version: 03/21/2022				

EXECUTIVE SUMMARY

Equal/Higher Elevation	Address	Direction / Distance	Map ID	Page
PARK AVENUE BUILDING Database: UST, Date of Government Version: 03/21/2022	68 CONWAY STREET	NNE 1/8 - 1/4 (0.213 mi.)	147	387
AMERICAN TRUCK REPAI Database: UST, Date of Government Version: 03/21/2022	***2020 EASTERN PARKWAY***	***NNW 1/8 - 1/4 (0.214 mi.)***	***T149***	***396***
M. FUND Database: UST, Date of Government Version: 03/21/2022	2127 MONACO PLACE	W 1/8 - 1/4 (0.221 mi.)	V172	460

Lower Elevation	Address	Direction / Distance	Map ID	Page
OUR LADY OF LORETO C Database: UST, Date of Government Version: 03/21/2022	***124 SACKMAN ST***	***SW 0 - 1/8 (0.094 mi.)***	***53***	***132***
PEREY TURNSTILES Database: UST, Date of Government Version: 03/21/2022	***2490 ATLANTIC AVENUE***	***ESE 1/8 - 1/4 (0.130 mi.)***	***71***	***170***
EAST NEW SERVICE COR Database: UST, Date of Government Version: 03/21/2022	36 SNEDIKER AVENUE	SE 1/8 - 1/4 (0.148 mi.)	75	182
BROADWAY FILTON Database: UST, Date of Government Version: 03/21/2022	2090 BROADWAY	E 1/8 - 1/4 (0.216 mi.)	AB151	404
ROYAL LACE CORP. Database: UST, Date of Government Version: 03/21/2022	200 LIBERTY AVENUE	SSE 1/8 - 1/4 (0.223 mi.)	AC175	487

NY CBS: These facilities store regulated hazardous substances in aboveground tanks with capacities of 185 gallons or greater, and/or in underground tanks of any size

A review of the NY CBS list, as provided by EDR, and dated 03/21/2022 has revealed that there are 2 NY CBS sites within approximately 0.25 miles of the target property.

Equal/Higher Elevation	Address	Direction / Distance	Map ID	Page
EAST NEW YORK TRUCK Facility Status: Unregulated/Closed CBS Number: 2-000445	***1997 BROADWAY***	***ENE 1/8 - 1/4 (0.174 mi.)***	***S99***	***247***

Lower Elevation	Address	Direction / Distance	Map ID	Page
HOWARD POOL Facility Status: Unregulated/Closed CBS Number: 2-000139	***N.Y. AVE. & MOTHER G***	***SW 1/8 - 1/4 (0.220 mi.)***	***U162***	***438***

NY AST: The Aboveground Storage Tank database contains registered ASTs. The data come from the Department of Environmental Conservation's Petroleum Bulk Storage (PBS) Database.

A review of the NY AST list, as provided by EDR, has revealed that there are 20 NY AST sites within approximately 0.25 miles of the target property.

Equal/Higher Elevation	Address	Direction / Distance	Map ID	Page
2402 ATLANTIC HOLDIN Database: AST, Date of Government Version: 03/21/2022	2402 ATLANTIC AVENUE	SW 0 - 1/8 (0.040 mi.)	D13	31

Facility Id: 2-608095

MAGNOLIA HOUSE 1430 HERKIMER STREET WNW 0 - 1/8 (0.084 mi.) I48 119
Database: AST, Date of Government Version: 03/21/2022
Facility Id: 2-608733

2440 FULTON STREET 2440 FULTON STREET NE 0 - 1/8 (0.114 mi.) K64 157
Database: AST, Date of Government Version: 03/21/2022
Facility Id: 2-613260

MILTON UNGER ***2234 FULTON STREET*** ***NW 1/8 - 1/4 (0.134 mi.)*** ***M72*** ***174***
Database: AST, Date of Government Version: 03/21/2022
Facility Id: 2-607309

EAST NEW YORK TRUCK 1997 BROADWAY ENE 1/8 - 1/4 (0.174 mi.) S97 242
Database: AST, Date of Government Version: 03/21/2022
Facility Id: 2-000445

EAST NEW YORK TRUCK 1997 BROADWAY ENE 1/8 - 1/4 (0.174 mi.) S98 243
Database: AST, Date of Government Version: 03/21/2022
Facility Id: 2-609105

SACKMAN REALTY LLC 10 SACKMAN ST NNW 1/8 - 1/4 (0.180 mi.) T108 270
Database: AST, Date of Government Version: 03/21/2022
Facility Id: 2-611080

EASTERN PKWY MANAGEM 1895 EASTERN PARKWAY WNW 1/8 - 1/4 (0.186 mi.) V110 275
Database: AST, Date of Government Version: 03/21/2022
Facility Id: 2-400351

BROOKDALE FAMILY CAR 1883 EASTERN PARKWAY W 1/8 - 1/4 (0.189 mi.) V113 280
Database: AST, Date of Government Version: 03/21/2022
Facility Id: 2-602423

PETE AUTO REPAIR 2316 ATLANTIC AVENUE W 1/8 - 1/4 (0.197 mi.) W123 304
Database: AST, Date of Government Version: 03/21/2022
Facility Id: 2-608611

P.S. 155 - BROOKLYN 1355 HERKIMER STREET WNW 1/8 - 1/4 (0.206 mi.) V133 355
Database: AST, Date of Government Version: 03/21/2022
Facility Id: 2-355968

PETER NAKOS 7A ADMIN 1828 EASTERN PKWY WSW 1/8 - 1/4 (0.222 mi.) Y173 465
Database: AST, Date of Government Version: 03/21/2022
Facility Id: 2-479705

Lower Elevation	Address	Direction / Distance	Map ID	Page

APEX AIRTRONICS INC 2465 ATLANTIC AVE ESE 0 - 1/8 (0.060 mi.) E26 78
Database: AST, Date of Government Version: 03/21/2022
Facility Id: 2-611061

JUNIUS DEVELOPMENT L 1-25 JUNIUS STREET SSE 0 - 1/8 (0.077 mi.) F42 108
Database: AST, Date of Government Version: 03/21/2022
Facility Id: 2-604881

CONSOLIDATED BUS 10 JUNIUS STREET S 0 - 1/8 (0.087 mi.) F50 124
Database: AST, Date of Government Version: 03/21/2022
Facility Id: 2-613222

20-50 POWELL STREET 20-50 POWELL STREET SSW 1/8 - 1/4 (0.135 mi.) N73 178
Database: AST, Date of Government Version: 03/21/2022
Facility Id: 2-612527

GRAFTON REALTY CORP. 1660 EAST NEW YORK A SSW 1/8 - 1/4 (0.184 mi.) U109 272
Database: AST, Date of Government Version: 03/21/2022

Facility Id: 2-082570

DISCOUNT AUTO REPAIR | 1649 EAST NEW YORK A | SW 1/8 - 1/4 (0.190 mi.) | P117 | 287
Database: AST, Date of Government Version: 03/21/2022
Facility Id: 2-610441

CYPRESS HILL LDC | 2381 DEAN STREET | WSW 1/8 - 1/4 (0.218 mi.) | Y161 | 436
Database: AST, Date of Government Version: 03/21/2022
Facility Id: 2-466522

HOWARD POOL | N.Y. AVE. & MOTHER G | SW 1/8 - 1/4 (0.220 mi.) | U162 | 438
Database: AST, Date of Government Version: 03/21/2022
Facility Id: 2-000139

NY CBS AST: Chemical Bulk Storage Database. Registration data collected as required by 6 NYCRR Part 596. It includes facilities storing hazardous substances listed in 6 NYCRR Part 597, in aboveground tanks with capacities of 185 gallons or greater, and/or in underground tanks of any size. Includes facilities registered (and closed) since effective date of CBS regulations (July 15, 1988) through the date request is processed.

A review of the NY CBS AST list, as provided by EDR, and dated 01/01/2002 has revealed that there is 1 NY CBS AST site within approximately 0.25 miles of the target property.

Lower Elevation	Address	Direction / Distance	Map ID	Page
HOWARD POOL	***N.Y. AVE. & MOTHER G***	***SW 1/8 - 1/4 (0.220 mi.)***	***U162***	***438***

Facility Status: 1
Facility Status: 1
CBS Number: 2-000139

NY TANKS: This database contains records of facilities that are or have been regulated under Bulk Storage Program. Tank information for these facilities may not be releasable by the state agency.

A review of the NY TANKS list, as provided by EDR, has revealed that there is 1 NY TANKS site within approximately 0.25 miles of the target property.

Equal/Higher Elevation	Address	Direction / Distance	Map ID	Page
WROUGHT ORIGINALS IN	38 VAN SINDERIN AVE	NE 0 - 1/8 (0.076 mi.)	B39	103

Database: TANKS, Date of Government Version: 03/21/2022
Facility Id: 2-608012
Site Status: Unregulated/Closed

Lists of state and tribal voluntary cleanup sites

NY VCP: Voluntary Cleanup Agreements. The voluntary remedial program uses private monies to get contaminated sites remediated to levels allowing for the sites' productive use. The program covers virtually any kind of site and contamination.

A review of the NY VCP list, as provided by EDR, has revealed that there are 11 NY VCP sites within approximately 0.5 miles of the target property.

Equal/Higher Elevation	Address	Direction / Distance	Map ID	Page
2384 ATLANTIC AVENUE Database: VCP NYC, Date of Government Version: 03/07/2022	2384 ATLANTIC AVENUE	SW 0 - 1/8 (0.059 mi.)	D23	57
2440 FULTON STREET Database: VCP NYC, Date of Government Version: 03/07/2022	2440 FULTON STREET	NE 0 - 1/8 (0.114 mi.)	K63	157
1860 EASTERN PARKWAY Database: VCP NYC, Date of Government Version: 03/07/2022	1860 EASTERN PARKWAY	WSW 1/8 - 1/4 (0.158 mi.)	O84	203
156 - 158 SOMERS STR Database: VCP NYC, Date of Government Version: 03/07/2022	156 - 158 SOMERS STR	NNW 1/8 - 1/4 (0.180 mi.)	T107	270

Lower Elevation	Address	Direction / Distance	Map ID	Page
DEAN STREET - HABITA Database: VCP NYC, Date of Government Version: 03/07/2022	2396 DEAN STREET	SW 1/8 - 1/4 (0.199 mi.)	P124	306
2175 BERGEN STREET Database: VCP NYC, Date of Government Version: 03/07/2022	217-221 MOTHER GASTO	SW 1/8 - 1/4 (0.230 mi.)	AG188	524
81-111 JUNIUS STREET Database: VCP NYC, Date of Government Version: 03/07/2022	81 JUNIUS STREET	SSE 1/8 - 1/4 (0.231 mi.)	189	524
103 LIBERTY AVENUE Database: VCP NYC, Date of Government Version: 03/07/2022	103 LIBERTY AVENUE	SSW 1/8 - 1/4 (0.243 mi.)	AF200	546
2618 FULTON STREET Database: VCP NYC, Date of Government Version: 03/07/2022	2618 FULTON STREET	E 1/4 - 1/2 (0.341 mi.)	AK220	730
118 NEW JERSEY AVENU Database: VCP NYC, Date of Government Version: 03/07/2022	118 NEW JERSEY AVENU	E 1/4 - 1/2 (0.421 mi.)	AO230	755
157 NEW JERSEY AVENU Database: VCP NYC, Date of Government Version: 03/07/2022	157 NEW JERSEY AVENU	E 1/4 - 1/2 (0.455 mi.)	232	766

Lists of state and tribal brownfield sites

NY BROWNFIELDS: Brownfields Site List

A review of the NY BROWNFIELDS list, as provided by EDR, and dated 02/08/2022 has revealed that there are 2 NY BROWNFIELDS sites within approximately 0.5 miles of the target property.

Lower Elevation	Address	Direction / Distance	Map ID	Page
2435 PACIFIC STREET Site Code: 617184	***2435 PACIFIC STREET***	***SSW 0 - 1/8 (0.055 mi.)***	***D17***	***46***
326-350 ROCKAWAY AVE Site Code: 619751	326-350 ROCKAWAY AVE	SW 1/4 - 1/2 (0.466 mi.)	AQ235	770

ADDITIONAL ENVIRONMENTAL RECORDS

Local Lists of Landfill / Solid Waste Disposal Sites

Registered Recycling Facility List from the Department of Environmental Conservation.

A review of the NY SWRCY list, as provided by EDR, and dated 03/29/2022 has revealed that there is 1

NY SWRCY site within approximately 0.5 miles of the target property.

Lower Elevation	Address	Direction / Distance	Map ID	Page
NATIONWIDE SCRAP LLC	178-214 SNEDIKER AVE	SSE 1/4 - 1/2 (0.412 mi.)	AP228	747

Records of Emergency Release Reports

NY Spills: Data collected on spills reported to NYSDEC. is required by one or more of the following: Article 12 of the Navigation Law, 6 NYCRR Section 613.8 (from PBS regs), or 6 NYCRR Section 595.2 (from CBS regs). It includes spills active as of April 1, 1986, as well as spills occurring since this date.

A review of the NY Spills list, as provided by EDR, and dated 03/15/2022 has revealed that there are 19 NY Spills sites within approximately 0.125 miles of the target property.

Equal/Higher Elevation	Address	Direction / Distance	Map ID	Page
NYCTA - 30 HAVENS PL	***30 HAVENS PL***	***NNE 0 - 1/8 (0.011 mi.)***	***A5***	***15***
Spill Number/Closed Date: 0106974 / 2005-12-19 Site ID: 289484 Spill Date: 2001-10-05				
SPILL NUMBER 0007586	1 HAVENS PL	NNE 0 - 1/8 (0.032 mi.)	B10	25
Spill Number/Closed Date: 0007586 / 2002-09-10 Site ID: 263609 Spill Date: 2000-09-28				
FLYING SERVICE BOX C	2402 ATLANTIC AVE	SW 0 - 1/8 (0.040 mi.)	D12	28
Spill Number/Closed Date: 0514130 / 2006-03-10 Spill Number/Closed Date: 0514131 / 2009-09-10 Site ID: 360778 Site ID: 360779 Spill Date: 2006-03-09				
89-91 SACKMAN STREET	89-91 SACKMAN STREET	W 0 - 1/8 (0.057 mi.)	C18	48
Spill Number/Closed Date: 9414554 / 2005-07-22 Site ID: 245140 Spill Date: 1995-02-03				
92 SACKMAN ST	92 SACKMAN ST	W 0 - 1/8 (0.081 mi.)	C44	113
Spill Number/Closed Date: 0509622 / 2005-11-15 Site ID: 355429 Spill Date: 2005-11-10				
2360 FULTON STREET	2360 FULTON STREET	NNW 0 - 1/8 (0.082 mi.)	G46	114
Spill Number/Closed Date: 9504674 / 1995-07-18 Site ID: 117436 Spill Date: 1995-07-18				
VANSINDREN AVE	AT FULTON STREET	NE 0 - 1/8 (0.099 mi.)	K55	139
Spill Number/Closed Date: 0708240 / 2007-10-29 Site ID: 389092 Spill Date: 2007-10-27				
MANHOLE #04264	FULTON STREET & VAN	NE 0 - 1/8 (0.099 mi.)	K56	140
Spill Number/Closed Date: 0601203 / 2006-06-14 Site ID: 363385 Spill Date: 2006-05-02				
DRUM RUN	WILLIAMS PLACE AND F	NE 0 - 1/8 (0.125 mi.)	L70	169

Spill Number/Closed Date: 2108368 / 2022-02-17
Site ID: 630309
Spill Date: 2021-12-14

Lower Elevation	Address	Direction / Distance	Map ID	Page
SPILL NUMBER 0007769 Spill Number/Closed Date: 0007769 / 2004-02-17 Site ID: 146481 Spill Date: 2000-09-29	HAVEL PLACE & ATLANT	SE 0 - 1/8 (0.004 mi.)	A1	8
NYC TRANSIT PARKING Spill Number/Closed Date: 1102080 / 2011-05-27 Site ID: 449570 Spill Date: 2011-05-25	HAVENS PLACE AND ATL	SSE 0 - 1/8 (0.005 mi.)	A3	13
FACTORY Spill Number/Closed Date: 0708834 / 2009-04-06 Site ID: 389803 Spill Date: 2007-11-13	2465 ATLANTIC AVE	ESE 0 - 1/8 (0.060 mi.)	E27	81
VAULT Spill Number/Closed Date: 1606763 / 2017-12-08 Site ID: 533402 Spill Date: 2016-10-10	1 JUNIUS ST	SSE 0 - 1/8 (0.077 mi.)	F40	104
CON EDISON - VAULT V Spill Number/Closed Date: 9610713 / 1998-10-19 Site ID: 159949 Spill Date: 1996-11-26	***1 JUNIUS ST***	***SSE 0 - 1/8 (0.077 mi.)***	***F41***	***105***
EAST NY SUMP STATION Spill Number/Closed Date: 2100177 / 2021-06-30 Site ID: 617846 Spill Date: 2021-04-07	1762 EAST NEW YORK A	SE 0 - 1/8 (0.084 mi.)	E49	121
PVT RESIDENCE Spill Number/Closed Date: 0909750 / 2010-02-24 Site ID: 422477 Spill Date: 2009-12-03	1713 EAST NEW YORK A	SSW 0 - 1/8 (0.089 mi.)	F51	126
OUR LADY OF LORETO C Spill Number/Closed Date: 1010406 / 2011-09-14 Site ID: 444009 Spill Date: 2011-01-05	***124 SACKMAN ST***	***SW 0 - 1/8 (0.094 mi.)***	***53***	***132***
VAULT # 2483 Spill Number/Closed Date: 0109010 / 2002-02-19 Site ID: 165527 Spill Date: 2001-12-10	JUNIUS ST/NEW YORK A	S 0 - 1/8 (0.112 mi.)	F62	156
DRUM RUN Spill Number/Closed Date: 1004989 / 2010-08-13 Site ID: 438284 Spill Date: 2010-08-03	6 POWELL ST	SSW 0 - 1/8 (0.119 mi.)	F68	164

Other Ascertainable Records

RCRA NonGen / NLR: RCRAInfo is EPA's comprehensive information system, providing access to data supporting the Resource Conservation and Recovery Act (RCRA) of 1976 and the Hazardous and Solid Waste Amendments (HSWA) of 1984. The database includes selective information on sites which generate, transport, store, treat and/or dispose of hazardous waste as defined by the Resource Conservation and Recovery Act (RCRA). Non-Generators do not presently generate hazardous waste.

A review of the RCRA NonGen / NLR list, as provided by EDR, and dated 06/20/2022 has revealed that there are 63 RCRA NonGen / NLR sites within approximately 0.25 miles of the target property.

Equal/Higher Elevation	Address	Direction / Distance	Map ID	Page
NYCTA - 30 HAVENS PL EPA ID:: NY0000340430	***30 HAVENS PL***	***NNE 0 - 1/8 (0.011 mi.)***	***A5***	***15***
NYCDOT BRIDGE BIN 22 EPA ID:: NY0000445619	ATLANTIC AVE OVER LI	ENE 0 - 1/8 (0.018 mi.)	A7	21
CON EDISON EPA ID:: NYP004148136	***HERKIMER 60 FEET E O***	***NE 0 - 1/8 (0.061 mi.)***	***B29***	***83***
MTA NYCT BUS PARKING EPA ID:: NYR000076257	***VAN SINDEREN AVE & H***	***NE 0 - 1/8 (0.061 mi.)***	***B31***	***88***
CON EDISON MANHOLE 6 EPA ID:: NYP004148144	HERKIMER ST & VAN SI	NE 0 - 1/8 (0.061 mi.)	B32	92
CON EDISON SERVICE B EPA ID:: NYP004465704	***102 SACKMAN ST***	***W 0 - 1/8 (0.082 mi.)***	***H47***	***115***
NYCT HERKIMER STREET EPA ID:: NYD982183287	***HERKIMER & WILLIAMS***	***ENE 0 - 1/8 (0.104 mi.)***	***J58***	***144***
CON ED - MH 3629 EPA ID:: NYP000928895	***HERKIMER ST & WILLIA***	***ENE 0 - 1/8 (0.105 mi.)***	***J60***	***149***
CON EDISON SERVICE B EPA ID:: NYP004468666	***63 WILLIAMS PL***	***ENE 0 - 1/8 (0.112 mi.)***	***J61***	***152***
CON EDISON MANHOLE: EPA ID:: NYP004529905	***2356 ATLANTIC AVE***	***WSW 0 - 1/8 (0.115 mi.)***	***H65***	***159***
CON EDISON SERVICE B EPA ID:: NYP004471892	***ATLANTIC AVE & SHERL***	***W 0 - 1/8 (0.123 mi.)***	***H69***	***165***
CON EDISON SERVICE B EPA ID:: NYP004550240	***2349 PACIFIC ST***	***WSW 1/8 - 1/4 (0.149 mi.)***	***O76***	***188***
CON EDISON EPA ID:: NYP004766895	***1385 HERKIMER ST***	***WNW 1/8 - 1/4 (0.156 mi.)***	***M82***	***199***
CON EDISON SERVICE B EPA ID:: NYP004529723	2346 PACIFIC ST	WSW 1/8 - 1/4 (0.166 mi.)	O90	228
CON EDISON SERVICE B EPA ID:: NYP004490033	1910 EASTERN PKWY	WNW 1/8 - 1/4 (0.170 mi.)	M94	235
CON EDISON EPA ID:: NYP004748661	***1997 BROADWAY***	***ENE 1/8 - 1/4 (0.174 mi.)***	***S100***	***249***
CON EDISON EPA ID:: NYP004834673	2245 ATLANTIC AVE	W 1/8 - 1/4 (0.190 mi.)	W116	284
NYCTA EASTERN PARKWA EPA ID:: NYD986872596	***FULTON ST & EASTERN***	***WNW 1/8 - 1/4 (0.194 mi.)***	***X118***	***289***
CON EDISON SERVICE B	***1939 EASTERN PKWY***	***NW 1/8 - 1/4 (0.196 mi.)***	***X121***	***297***

EPA ID:: NYP004444758				
CON EDISON EPA ID:: NYP004739298	***1943 EASTERN PKWY***	***NW 1/8 - 1/4 (0.202 mi.)***	***X129***	***339***
CON EDISON EPA ID:: NYP004836498	2204 FULTON ST	WNW 1/8 - 1/4 (0.209 mi.)	X144	379
CON EDISON SERVICE B EPA ID:: NYP004342333	***147 SOMERS ST***	***NNW 1/8 - 1/4 (0.217 mi.)***	***AD157***	***424***
CON EDISON MANHOLE: EPA ID:: NYP004456414	***2310 ATLANTIC AVE***	***W 1/8 - 1/4 (0.221 mi.)***	***W169***	***451***
CERAMIC BODY & FENDE EPA ID:: NY0000228908	***2310 ATLANTIC AVE***	***W 1/8 - 1/4 (0.221 mi.)***	***W171***	***456***
MTA NYCT - NEW YARD EPA ID:: NYR000087759	***1925 BROADWAY***	***N 1/8 - 1/4 (0.225 mi.)***	***AE184***	***512***
CON EDISON TRANSFORM EPA ID:: NYP004574901	***2009 EASTERN PKWY***	***NNW 1/8 - 1/4 (0.234 mi.)***	***AE191***	***529***
CON EDISON SERVICE B EPA ID:: NYP004570578	17 STEWART ST	N 1/8 - 1/4 (0.240 mi.)	AE196	539
CON EDISON SERVICE B EPA ID:: NYP004553053	21 TRUXTON ST	WNW 1/8 - 1/4 (0.246 mi.)	AH203	553

Lower Elevation	Address	Direction / Distance	Map ID	Page
CON EDISON EPA ID:: NYP004194809	***ATLANTIC AVE & HAVEN***	***SSE 0 - 1/8 (0.005 mi.)***	***A2***	***9***
CON EDISON HTV5519 EPA ID:: NYP005244694	VAN SIDEREN & ATLANT	ESE 0 - 1/8 (0.052 mi.)	A16	43
CON EDISON SERVICE B EPA ID:: NYP004486346	NEW YORK AVE & ATLAN	SE 0 - 1/8 (0.059 mi.)	E19	49
APEX AIRTRONICS INC EPA ID:: NYD001284439	***2465-69 ATLANTIC AVE***	***ESE 0 - 1/8 (0.060 mi.)***	***E25***	***59***
CON EDISON MANHOLE: EPA ID:: NYP004456299	***2473 ATLANTIC AVE***	***E 0 - 1/8 (0.069 mi.)***	***E34***	***96***
CON ED V 2312 EPA ID:: NYP004003547	***1 JUNIS ST***	***SSE 0 - 1/8 (0.077 mi.)***	***F43***	***110***
CON EDISON EPA ID:: NYP004726642	***90 WILLIAMS ST***	***ESE 0 - 1/8 (0.101 mi.)***	***J57***	***142***
CON EDISON SERVICE B EPA ID:: NYP004572301	***2425 DEAN ST***	***SW 1/8 - 1/4 (0.152 mi.)***	***P79***	***193***
VENTURE METAL PRODUC EPA ID:: NYD053563219	***2523 ATLANTIC AVENUE***	***ESE 1/8 - 1/4 (0.165 mi.)***	***R89***	***219***
CON EDISON SERVICE B EPA ID:: NYP004457263	***2403 DEAN ST***	***SW 1/8 - 1/4 (0.178 mi.)***	***P101***	***252***
NYCDEP DERTA EPA ID:: NYP004973774	193 MOTHER GASTON BL	WSW 1/8 - 1/4 (0.194 mi.)	Y119	293
CON EDISON SERVICE B EPA ID:: NYP004457248	***2402 DEAN ST***	***SW 1/8 - 1/4 (0.197 mi.)***	***P122***	***301***
H E L P BROOKLYN HOU	HINSDALE ST & SNEDIK	ESE 1/8 - 1/4 (0.200 mi.)	R125	307

EPA ID:: NYD986925220				
CON EDISON SERVICE B EPA ID:: NYP004431086	***1643 EAST NEW YORK A***	***SW 1/8 - 1/4 (0.205 mi.)***	***U131***	***343***
CON EDISON MANHOLE 5 EPA ID:: NYP004139515	LIBERTY AVE & POWELL	S 1/8 - 1/4 (0.206 mi.)	Z134	357
CON ED - MH 5143 EPA ID:: NYP004010690	***LIBERTY AVE & POWELL***	***S 1/8 - 1/4 (0.206 mi.)***	***Z135***	***359***
CON EDISON MANHOLE 5 EPA ID:: NYP004143012	LIBERTY AVE & POWELL	S 1/8 - 1/4 (0.206 mi.)	Z136	364
CON EDISON MANHOLE 5 EPA ID:: NYP004150199	***POWELL ST & LIBERTY***	***S 1/8 - 1/4 (0.206 mi.)***	***Z138***	***368***
CON EDISON EPA ID:: NYP004195053	***SNEDIKER AVE & LIBER***	***SE 1/8 - 1/4 (0.216 mi.)***	***AC152***	***408***
CON EDISON EPA ID:: NYP004738654	***LIBERTY AVE & SNEIDI***	***SE 1/8 - 1/4 (0.216 mi.)***	***AC153***	***413***
CON EDISON EPA ID:: NYP004194650	***SNEDIKER AVE & LIBER***	***SE 1/8 - 1/4 (0.216 mi.)***	***AC155***	***418***
CON EDISON SERVICE B EPA ID:: NYP004448197	19 CHRISTOPHER AVE S	SSW 1/8 - 1/4 (0.217 mi.)	U158	428
CON EDISON SERVICE B EPA ID:: NYP004448171	***19 CHRISTOPHER AVE S***	***SSW 1/8 - 1/4 (0.217 mi.)***	***U159***	***431***
CON EDISON EPA ID:: NYP004793261	BERGEN ST & E NEW YO	SW 1/8 - 1/4 (0.221 mi.)	U163	440
CON EDISON EPA ID:: NYP004834350	***BERGEN ST & E NEW YO***	***SW 1/8 - 1/4 (0.221 mi.)***	***U166***	***446***
CON EDISON - VAULT 1 EPA ID:: NYP004134607	***JAMAICA AVE & BROADW***	***E 1/8 - 1/4 (0.224 mi.)***	***AB180***	***503***
CON EDISON EPA ID:: NYP004825200	BROADWAY & JAMAICA A	E 1/8 - 1/4 (0.224 mi.)	AB182	508
CON EDISON SERVICE B EPA ID:: NYP004448213	***113 LIBERTY AVE***	***SSW 1/8 - 1/4 (0.225 mi.)***	***AF185***	***517***
CON EDISON EPA ID:: NYP004794442	2179 BERGEN ST	SW 1/8 - 1/4 (0.226 mi.)	AG187	522
CON EDISON SERVICE B EPA ID:: NYP004431078	***1640 EAST NEW YORK A***	***SW 1/8 - 1/4 (0.231 mi.)***	***AG190***	***525***
CON EDISON EPA ID:: NYP004793527	2572 FULTON ST	E 1/8 - 1/4 (0.242 mi.)	AB199	544
CON EDISON SERVICE B EPA ID:: NYP004448205	***103 LIBERTY AVE***	***SSW 1/8 - 1/4 (0.243 mi.)***	***AF201***	***547***
CON EDISON EPA ID:: NYP004793543	21 ALABAMA AVE	E 1/8 - 1/4 (0.248 mi.)	AI207	560
CON EDISON EPA ID:: NYP004726790	***23 ALABAMA AVE***	***E 1/8 - 1/4 (0.250 mi.)***	***AI209***	***564***
KANES INDUSTRIES EPA ID:: NYD987001641	23 ALABAMA AVE	E 1/8 - 1/4 (0.250 mi.)	AI211	568

EXECUTIVE SUMMARY

NY E DESIGNATION: Lots designation with an ?E? on the Zoning Maps of the City of New York for potential hazardous material contamination, air and/or noise quality impacts.

A review of the NY E DESIGNATION list, as provided by EDR, and dated 03/22/2022 has revealed that there are 10 NY E DESIGNATION sites within approximately 0.125 miles of the target property.

Equal/Higher Elevation	Address	Direction / Distance	Map ID	Page
LOT 32,TAXBLOCK 1574	2413 ATLANTIC AVENUE	WSW 0 - 1/8 (0.009 mi.)	A4	14
LOT 23,TAXBLOCK 1574	30 HAVENS PLACE	NNE 0 - 1/8 (0.011 mi.)	A6	21
LOT 16,TAXBLOCK 1554	1495 HERKIMER STREET	NNE 0 - 1/8 (0.048 mi.)	B14	33
LOT 1,TAXBLOCK 1437	2384 ATLANTIC AVENUE	SW 0 - 1/8 (0.059 mi.)	D21	53
LOT 1,TAXBLOCK 1554	2360 FULTON STREET	NNW 0 - 1/8 (0.082 mi.)	G45	114
LOT 18,TAXBLOCK 1553	2246 FULTON STREET	NW 0 - 1/8 (0.115 mi.)	I67	163

Lower Elevation	Address	Direction / Distance	Map ID	Page
LOT 23,TAXBLOCK 1437	ATLANTIC AVENUE	SSE 0 - 1/8 (0.026 mi.)	A8	24
LOT 21,TAXBLOCK 1437	2432 ATLANTIC AVENUE	S 0 - 1/8 (0.031 mi.)	A9	25
2435 PACIFIC STREET	***2435 PACIFIC STREET***	***SSW 0 - 1/8 (0.055 mi.)***	***D17***	***46***
LOT 58,TAXBLOCK 1437	PACIFIC STREET	SW 0 - 1/8 (0.072 mi.)	D35	100

NY MANIFEST: Manifest is a document that lists and tracks hazardous waste from the generator through transporters to a TSD facility.

A review of the NY MANIFEST list, as provided by EDR, and dated 01/01/2019 has revealed that there are 81 NY MANIFEST sites within approximately 0.25 miles of the target property.

Equal/Higher Elevation	Address	Direction / Distance	Map ID	Page
NYCTA - 30 HAVENS PL EPA ID: NY0000340430	***30 HAVENS PL***	***NNE 0 - 1/8 (0.011 mi.)***	***A5***	***15***
CON EDISON EPA ID: NYP004719621	FRONT OF 12 JARDINE	WNW 0 - 1/8 (0.035 mi.)	C11	27
CON EDISON EPA ID: NYP004148136	***HERKIMER 60 FEET E O***	***NE 0 - 1/8 (0.061 mi.)***	***B29***	***83***
CONSOLIDATED EDISON EPA ID: NYP004148144	HERKIMER ST & VAN SI	NE 0 - 1/8 (0.061 mi.)	B30	87
MTA NYCT BUS PARKING EPA ID: NYR000076257	***VAN SINDEREN AVE & H***	***NE 0 - 1/8 (0.061 mi.)***	***B31***	***88***
CONSOLIDATED EDISON EPA ID: NYP004184594	HERKIMER ST & VAN SI	NE 0 - 1/8 (0.061 mi.)	B33	95
CON EDISON SERVICE B EPA ID: NYP004465704	***102 SACKMAN ST***	***W 0 - 1/8 (0.082 mi.)***	***H47***	***115***
CON EDISON - MANHOLE EPA ID: NYP004197497	***2371 ATLANTIC AVE AN***	***W 0 - 1/8 (0.092 mi.)***	***H52***	***127***
NYCT HERKIMER STREET EPA ID: NYD982183287	***HERKIMER & WILLIAMS***	***ENE 0 - 1/8 (0.104 mi.)***	***J58***	***144***
NYC TRANSIT CPM ENV- EPA ID: NYD000076257	WILLIAMS PL & HERKIM	ENE 0 - 1/8 (0.105 mi.)	J59	148
CON ED - MH 3629 EPA ID: NYP000928895	***HERKIMER ST & WILLIA***	***ENE 0 - 1/8 (0.105 mi.)***	***J60***	***149***
CON EDISON SERVICE B	***63 WILLIAMS PL***	***ENE 0 - 1/8 (0.112 mi.)***	***J61***	***152***

EPA ID: NYP004468666				
CON EDISON EPA ID: NYP004529905	2356 ATLANTIC AVE	WSW 0 - 1/8 (0.115 mi.)	H66	162
CON EDISON SERVICE B EPA ID: NYP004471892	***ATLANTIC AVE & SHERL***	***W 0 - 1/8 (0.123 mi.)***	***H69***	***165***
CON EDISON EPA ID: NYP004632832	***2342 ATLANTIC AV***	***WSW 1/8 - 1/4 (0.147 mi.)***	***O74***	***180***
CON EDISON EPA ID: NYP004550240	2349 PACIFIC ST	WSW 1/8 - 1/4 (0.149 mi.)	O77	190
CON EDISON EPA ID: NYP004717518	FRONT OF 2493 FULTON	ENE 1/8 - 1/4 (0.153 mi.)	L80	196
CON EDISON EPA ID: NYP004766895	1385 HERKIMER ST	WNW 1/8 - 1/4 (0.156 mi.)	M81	198
MTA NYCT - MANHOLE A EPA ID: NYP000967760	***BROADWAY & VAN SINDE***	***NNE 1/8 - 1/4 (0.160 mi.)***	***Q86***	***205***
CON EDISON - MANHOLE EPA ID: NYP004185344	***BROADWAY & VAN SINDE***	***NNE 1/8 - 1/4 (0.160 mi.)***	***Q87***	***211***
CON EDISON EPA ID: NYP004529723	2346 PACIFIC ST	WSW 1/8 - 1/4 (0.166 mi.)	O91	230
CON EDISON EPA ID: NYP004490033	1910 EASTERN PKWY	WNW 1/8 - 1/4 (0.170 mi.)	M95	237
CON EDISON EPA ID: NYP005115332	2020 BROADWAY	ENE 1/8 - 1/4 (0.178 mi.)	S102	255
CON EDISON EPA ID: NYP005115324	2051 BROADWAY	ENE 1/8 - 1/4 (0.186 mi.)	S112	279
CON ED EPA ID: NYP004834673	2245 ATLANTIC AVE	W 1/8 - 1/4 (0.190 mi.)	W115	283
NYCTA EASTERN PARKWA EPA ID: NYD986872596	***FULTON ST & EASTERN***	***WNW 1/8 - 1/4 (0.194 mi.)***	***X118***	***289***
CON EDISON SERVICE B EPA ID: NYP004444758	***1939 EASTERN PKWY***	***NW 1/8 - 1/4 (0.196 mi.)***	***X121***	***297***
NYCT-40 CONWAY ST EPA ID: NYR000027821	***40 CONWAY ST***	***NNE 1/8 - 1/4 (0.201 mi.)***	***Q126***	***310***
CON EDISON EPA ID: NYP004739298	1943 EASTERN PKWY	NW 1/8 - 1/4 (0.202 mi.)	X128	338
PS 155K SCHOOL EPA ID: NYR000093211	***1355 HERKIMER ST***	***WNW 1/8 - 1/4 (0.206 mi.)***	***V132***	***346***
CON ED EPA ID: NYP004836498	***2204 FULTON ST***	***WNW 1/8 - 1/4 (0.209 mi.)***	***X145***	***382***
CON EDISON - VAULT T EPA ID: NYP004926945	97 MOTHER GASTON BLV	NW 1/8 - 1/4 (0.214 mi.)	X150	403
CON EDISON SERVICE B EPA ID: NYP004342333	***147 SOMERS ST***	***NNW 1/8 - 1/4 (0.217 mi.)***	***AD157***	***424***
CON EDISON MANHOLE: EPA ID: NYP004456414	***2310 ATLANTIC AVE***	***W 1/8 - 1/4 (0.221 mi.)***	***W169***	***451***
CON EDISON	2310 ATLANTIC AVENUE	W 1/8 - 1/4 (0.221 mi.)	W170	454

EPA ID: NYP004461257				
CERAMIC BODY & FENDE EPA ID: NY0000228908	***2310 ATLANTIC AVE***	***W 1/8 - 1/4 (0.221 mi.)***	***W171***	***456***
MTA NYCT - NEW YARD EPA ID: NYR000087759	***1925 BROADWAY***	***N 1/8 - 1/4 (0.225 mi.)***	***AE184***	***512***
CON EDISON EPA ID: NYP004574901	2009 EASTERN PKWY	NNW 1/8 - 1/4 (0.234 mi.)	AE192	531
CON EDISON EPA ID: NYP004570578	17 STEWART ST	N 1/8 - 1/4 (0.240 mi.)	AE195	537
CON EDISON EPA ID: NYP004553053	21 TRUXTON ST	WNW 1/8 - 1/4 (0.246 mi.)	AH204	556

Lower Elevation	Address	Direction / Distance	Map ID	Page
CON EDISON EPA ID: NYP004194809	***ATLANTIC AVE & HAVEN***	***SSE 0 - 1/8 (0.005 mi.)***	***A2***	***9***
NYCTA - ATLANTIC AVE EPA ID: NYR000042838	***ATLANTIC AVE & VAN S***	***ESE 0 - 1/8 (0.052 mi.)***	***A15***	***33***
CON EDISON EPA ID: NYP004486346	NEW YORK AVE & ATLAN	SE 0 - 1/8 (0.059 mi.)	E20	51
APEX AIRTRONICS INC EPA ID: NYD001284439	***2465-69 ATLANTIC AVE***	***ESE 0 - 1/8 (0.060 mi.)***	***E25***	***59***
CON EDISON MANHOLE: EPA ID: NYP004456299	***2473 ATLANTIC AVE***	***E 0 - 1/8 (0.069 mi.)***	***E34***	***96***
CON EDISON EPA ID: NYP004602231	F/O 2395 PACIFIC ST	SW 0 - 1/8 (0.075 mi.)	D37	101
CON EDISON - VAULT V EPA ID: NYP004994735	***1 JUNIUS ST***	***SSE 0 - 1/8 (0.077 mi.)***	***F41***	***105***
CON ED V 2312 EPA ID: NYP004003547	***1 JUNIS ST***	***SSE 0 - 1/8 (0.077 mi.)***	***F43***	***110***
OUR LADY OF LORETO C EPA ID: NYP004631859	***124 SACKMAN ST***	***SW 0 - 1/8 (0.094 mi.)***	***53***	***132***
NYCDEP EPA ID: NYP010000214	30 WILLIAMS PL	E 0 - 1/8 (0.095 mi.)	J54	139
CON EDISON EPA ID: NYP004572301	2425 DEAN ST	SW 1/8 - 1/4 (0.152 mi.)	P78	192
VENTURE METAL PRODUC EPA ID: NYD053563219	***2523 ATLANTIC AVENUE***	***ESE 1/8 - 1/4 (0.165 mi.)***	***R89***	***219***
CON EDISON EPA ID: NYP004627618	FRONT OF 2413 DEAN S	SW 1/8 - 1/4 (0.166 mi.)	P92	232
CON EDISON SERVICE B EPA ID: NYP004457263	***2403 DEAN ST***	***SW 1/8 - 1/4 (0.178 mi.)***	***P101***	***252***
NYC DEP EPA ID: NYP003669926	193 MOTHER GASTON BL	WSW 1/8 - 1/4 (0.194 mi.)	Y120	295
CON EDISON SERVICE B EPA ID: NYP004457248	***2402 DEAN ST***	***SW 1/8 - 1/4 (0.197 mi.)***	***P122***	***301***
CON EDISON SERVICE B	***1643 EAST NEW YORK A***	***SW 1/8 - 1/4 (0.205 mi.)***	***U131***	***343***

EPA ID: NYP004431086				
CON ED - MH 5143 EPA ID: NYP004139515 EPA ID: NYP004010690	***LIBERTY AVE & POWELL***	***S 1/8 - 1/4 (0.206 mi.)***	***Z135***	***359***
CONSOLIDATED EDISON EPA ID: NYP004147526	LIBERTY AVE & POWELL	S 1/8 - 1/4 (0.206 mi.)	Z137	366
CON EDISON MANHOLE 5 EPA ID: NYP004150199	***POWELL ST & LIBERTY***	***S 1/8 - 1/4 (0.206 mi.)***	***Z138***	***368***
CONSOLIDATED EDISON EPA ID: NYP004103420	POWELL & LIBERTY AVE	S 1/8 - 1/4 (0.207 mi.)	Z139	372
CON EDISON EPA ID: NYP004868172	60 WILLIAMS AVE	ESE 1/8 - 1/4 (0.208 mi.)	AA142	376
CON EDISON EPA ID: NYP004195053	***SNEDIKER AVE & LIBER***	***SE 1/8 - 1/4 (0.216 mi.)***	***AC152***	***408***
CON EDISON EPA ID: NYP004194650	***SNEDIKER AVE & LIBER***	***SE 1/8 - 1/4 (0.216 mi.)***	***AC155***	***418***
CON EDISON EPA ID: NYP004738654	LIBERTY AVE & SNEIDI	SE 1/8 - 1/4 (0.216 mi.)	AC156	423
CON EDISON SERVICE B EPA ID: NYP004448171	***19 CHRISTOPHER AVE S***	***SSW 1/8 - 1/4 (0.217 mi.)***	***U159***	***431***
CON EDISON EPA ID: NYP004448192	OPP 19 CHRISTOPHER A	SSW 1/8 - 1/4 (0.217 mi.)	U160	434
CON ED EPA ID: NYP004834350	BERGEN ST & E NEW YO	SW 1/8 - 1/4 (0.221 mi.)	U164	443
CON EDISON EPA ID: NYP004793261	BERGEN ST & E NEW YO	SW 1/8 - 1/4 (0.221 mi.)	U165	444
CON ED EPA ID: NYP004825200	BROADWAY & JAMAICA A	E 1/8 - 1/4 (0.224 mi.)	AB176	490
CON EDISON - MANHOLE EPA ID: NYP004198453	***BROADWAY AND JAMAICA***	***E 1/8 - 1/4 (0.224 mi.)***	***AB177***	***492***
NYCTA - BROADWAY ENY EPA ID: NYR000072777	***BROADWAY & JAMAICA A***	***E 1/8 - 1/4 (0.224 mi.)***	***AB178***	***496***
CON EDISON - VAULT 1 EPA ID: NYP004134607	***JAMAICA AVE & BROADW***	***E 1/8 - 1/4 (0.224 mi.)***	***AB180***	***503***
CON EDISON SERVICE B EPA ID: NYP004448213	***113 LIBERTY AVE***	***SSW 1/8 - 1/4 (0.225 mi.)***	***AF185***	***517***
CON EDISON EPA ID: NYP004794442	2179 BERGEN ST	SW 1/8 - 1/4 (0.226 mi.)	AG186	520
CON EDISON SERVICE B EPA ID: NYP004431078	***1640 EAST NEW YORK A***	***SW 1/8 - 1/4 (0.231 mi.)***	***AG190***	***525***
CON EDISON EPA ID: NYP004793527	2572 FULTON ST	E 1/8 - 1/4 (0.242 mi.)	AB198	542
CON EDISON SERVICE B EPA ID: NYP004448205	***103 LIBERTY AVE***	***SSW 1/8 - 1/4 (0.243 mi.)***	***AF201***	***547***
CON EDISON - SERVICE EPA ID: NYP004903884	***92 WILLIAMS AVE***	***SE 1/8 - 1/4 (0.246 mi.)***	***202***	***550***
CON EDISON	21 ALABAMA AVE	E 1/8 - 1/4 (0.248 mi.)	AI206	559

EPA ID: NYP004793543				
CON EDISON EPA ID: NYP004726790	23 ALABAMA AVE	E 1/8 - 1/4 (0.250 mi.)	AI208	562

NJ MANIFEST: Hazardous waste manifest information.

A review of the NJ MANIFEST list, as provided by EDR, and dated 12/31/2018 has revealed that there are 22 NJ MANIFEST sites within approximately 0.25 miles of the target property.

Equal/Higher Elevation	Address	Direction / Distance	Map ID	Page
CON EDISON - MANHOLE EPA Id: NYP004197497	***2371 ATLANTIC AVE AN***	***W 0 - 1/8 (0.092 mi.)***	***H52***	***127***
CON EDISON EPA Id: NYP004766895	1385 HERKIMER ST	WNW 1/8 - 1/4 (0.156 mi.)	M83	202
MTA NYCT - MANHOLE A EPA Id: NYP000967760	***BROADWAY & VAN SINDE***	***NNE 1/8 - 1/4 (0.160 mi.)***	***Q86***	***205***
CON EDISON - MANHOLE EPA Id: NYP004185344	***BROADWAY & VAN SINDE***	***NNE 1/8 - 1/4 (0.160 mi.)***	***Q87***	***211***
CON EDISON EPA Id: NYP004834673	2245 ATLANTIC AVE	W 1/8 - 1/4 (0.190 mi.)	W114	282
NYCT-40 CONWAY ST EPA Id: NYR000027821	***40 CONWAY ST***	***NNE 1/8 - 1/4 (0.201 mi.)***	***Q126***	***310***
CON EDISON EPA Id: NYP004739298	1943 EASTERN PKWY	NW 1/8 - 1/4 (0.202 mi.)	X127	336
CON EDISON EPA Id: NYP004836498	2204 FULTON ST	WNW 1/8 - 1/4 (0.209 mi.)	X143	378

Lower Elevation	Address	Direction / Distance	Map ID	Page
CON EDISON EPA Id: NYP004194809	***ATLANTIC AVE & HAVEN***	***SSE 0 - 1/8 (0.005 mi.)***	***A2***	***9***
NYCTA - ATLANTIC AVE EPA Id: NYR000042838	***ATLANTIC AVE & VAN S***	***ESE 0 - 1/8 (0.052 mi.)***	***A15***	***33***
CON EDISON - SERVICE EPA Id: NYP004868172	60 WILLIAMS AVE	ESE 1/8 - 1/4 (0.208 mi.)	AA141	375
CON EDISON EPA Id: NYP004195053	***SNEDIKER AVE & LIBER***	***SE 1/8 - 1/4 (0.216 mi.)***	***AC152***	***408***
CON EDISON EPA Id: NYP004738654	LIBERTY & SNEIDIKER	SE 1/8 - 1/4 (0.216 mi.)	AC154	417
CON EDISON EPA Id: NYP004194650	***SNEDIKER AVE & LIBER***	***SE 1/8 - 1/4 (0.216 mi.)***	***AC155***	***418***
CON EDISON EPA Id: NYP004834350	BERGEN ST & E NEW YO	SW 1/8 - 1/4 (0.221 mi.)	U167	448
CON EDISON EPA Id: NYP004793261	BERGEN ST & E NEW YO	SW 1/8 - 1/4 (0.221 mi.)	U168	449
MTA NYCT - JAMAICA L EPA Id: NYR000145045	***KENT AVE & S 6TH ST***	***E 1/8 - 1/4 (0.223 mi.)***	***AB174***	***467***
CON EDISON	BROADWAY & JAMAICA A	E 1/8 - 1/4 (0.224 mi.)	AB179	501

EPA Id: NYP004825200				
NYCTA-CPM ENVIRO ENG EPA Id: NYR000072777	BROADWAY & JAMAICA	E 1/8 - 1/4 (0.224 mi.)	AB181	507
CON EDISON EPA Id: NYP004793527	2572 FULTON ST	E 1/8 - 1/4 (0.242 mi.)	AB197	541
CON EDISON EPA Id: NYP004793543	21 ALABAMA AVE	E 1/8 - 1/4 (0.248 mi.)	AI205	557
CON EDISON EPA Id: NYP004726790	23 ALABAMA AVE	E 1/8 - 1/4 (0.250 mi.)	AI210	566

EDR HIGH RISK HISTORICAL RECORDS

EDR Exclusive Records

EDR MGP: The EDR Proprietary Manufactured Gas Plant Database includes records of coal gas plants (manufactured gas plants) compiled by EDR's researchers. Manufactured gas sites were used in the United States from the 1800's to 1950's to produce a gas that could be distributed and used as fuel. These plants used whale oil, rosin, coal, or a mixture of coal, oil, and water that also produced a significant amount of waste. Many of the byproducts of the gas production, such as coal tar (oily waste containing volatile and non-volatile chemicals), sludges, oils and other compounds are potentially hazardous to human health and the environment. The byproduct from this process was frequently disposed of directly at the plant site and can remain or spread slowly, serving as a continuous source of soil and groundwater contamination.

A review of the EDR MGP list, as provided by EDR, has revealed that there are 2 EDR MGP sites within approximately 1 mile of the target property.

Lower Elevation	Address	Direction / Distance	Map ID	Page
BELMONT STATION	BELMONT, WILLIAMS, A	SSE 1/2 - 1 (0.551 mi.)	238	778
UNION STATION (CITIZ	ATLANTIC AVE., ASHFO	E 1/2 - 1 (0.989 mi.)	AS241	783

EDR Hist Auto: EDR has searched selected national collections of business directories and has collected listings of potential gas station/filling station/service station sites that were available to EDR researchers. EDR's review was limited to those categories of sources that might, in EDR's opinion, include gas station/filling station/service station establishments. The categories reviewed included, but were not limited to gas, gas station, gasoline station, filling station, auto, automobile repair, auto service station, service station, etc. This database falls within a category of information EDR classifies as "High Risk Historical Records", or HRHR. EDR's HRHR effort presents unique and sometimes proprietary data about past sites and operations that typically create environmental concerns, but may not show up in current government records searches.

A review of the EDR Hist Auto list, as provided by EDR, has revealed that there is 1 EDR Hist Auto site within approximately 0.125 miles of the target property.


Lower Elevation	Address	Direction / Distance	Map ID	Page
LINCOLN SERVICE STAT	1727 E NEW YORK AVE	S 0 - 1/8 (0.075 mi.)	F36	100

EXECUTIVE SUMMARY

Due to poor or inadequate address information, the following sites were not mapped. Count: 6 records.

Site Name	Database(s)
PENNSYLAVANIA AVE MUNICIPAL LANDFI	SEMS-ARCHIVE, RCRA NonGen / NLR
SARATOGA AVE AND BERGEN STREET	NY SWF/LF
MARINE PARK	NY SWF/LF
PENNSYLVANIA AVE	NY SWF/LF
UNION STATION (CITIZENS BRANCH)	NY VCP
BELMONT STATION	NY VCP

OVERVIEW MAP - 7052786.2S

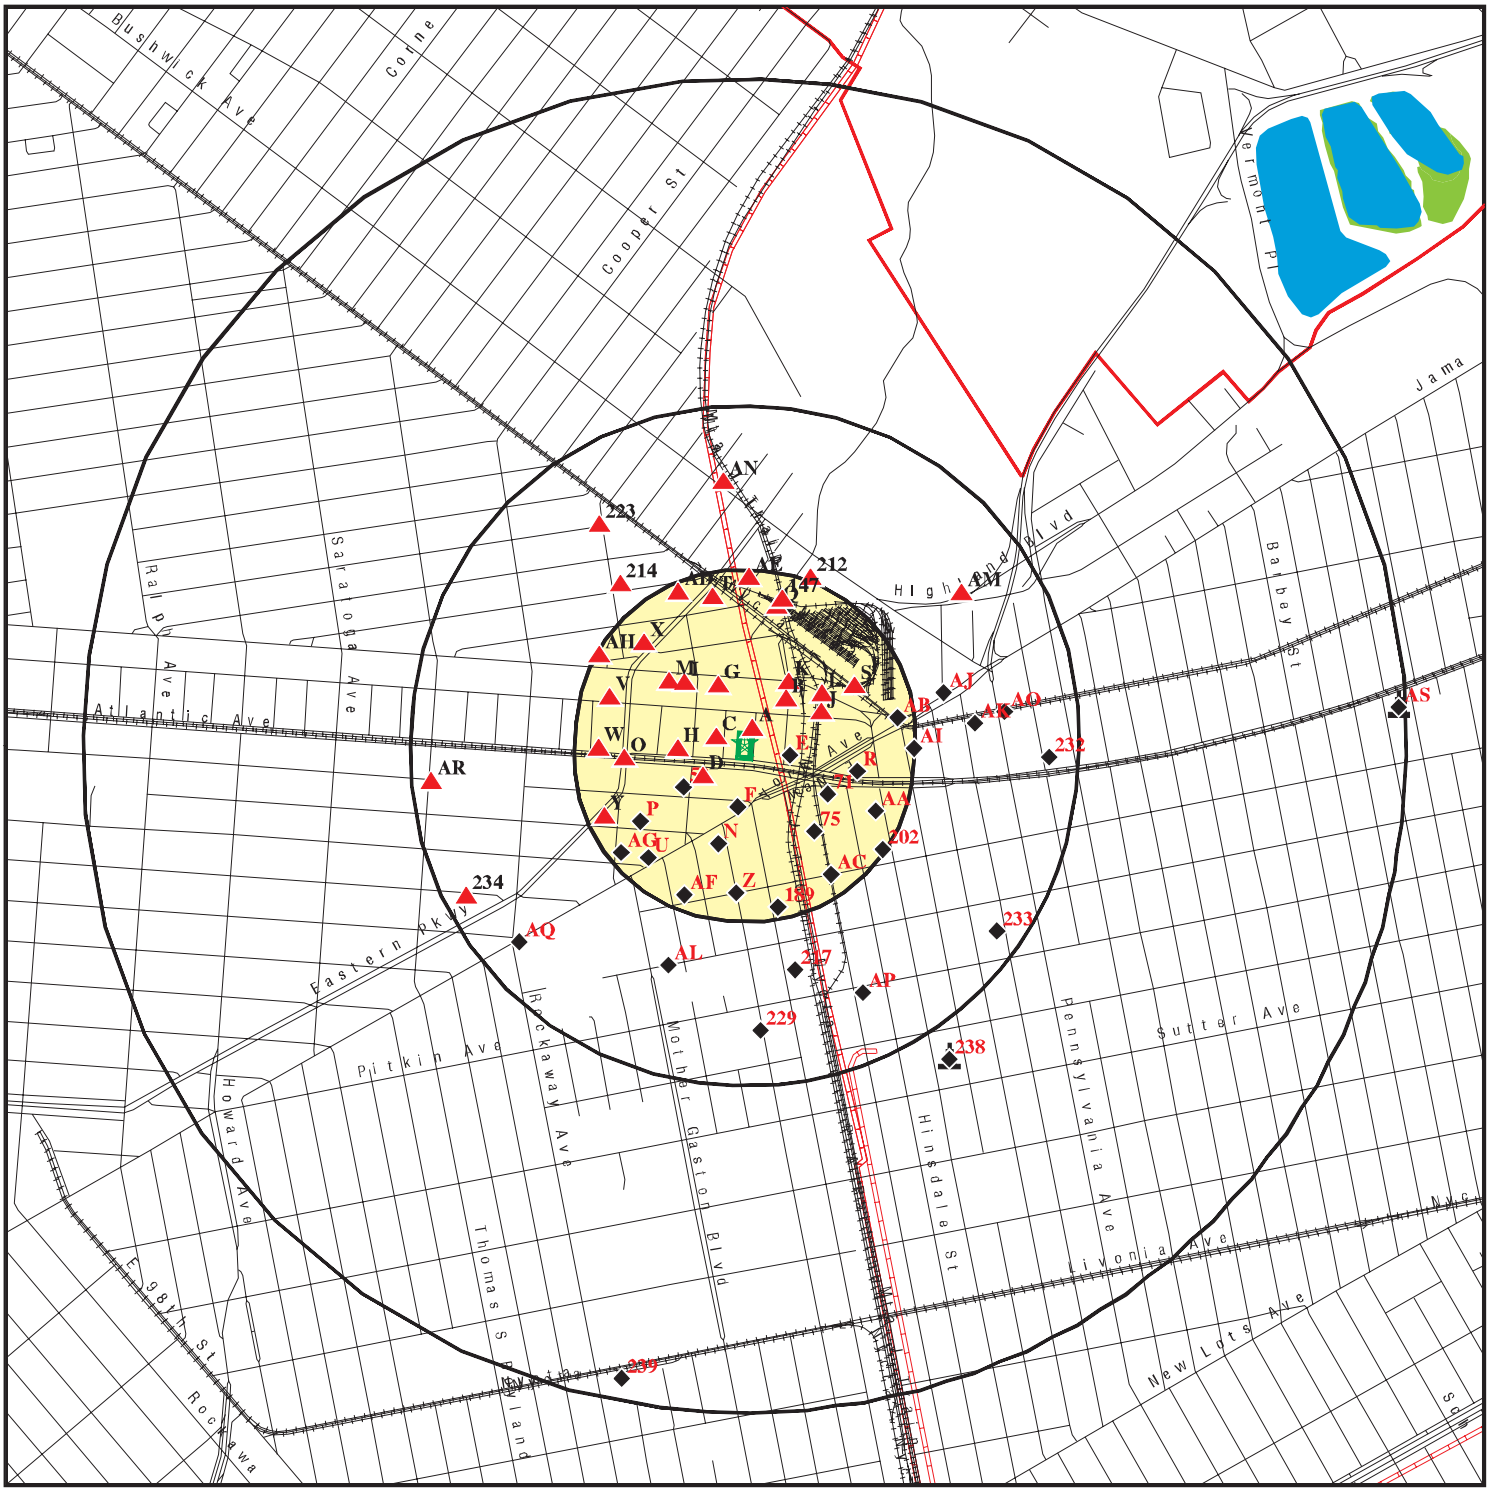


- Target Property
- Sites at elevations higher than or equal to the target property
- Sites at elevations lower than the target property
- Manufactured Gas Plants
- National Priority List Sites
- Dept. Defense Sites
- Indian Reservations BIA
- County Boundary
- Pipelines
- National Wetland Inventory
- State Wetlands

This report includes Interactive Map Layers to display and/or hide map information. The legend includes only those icons for the default map view.

SITE NAME: 22-1346	CLIENT: Middleton Environmental Inc.
ADDRESS: 2425 Atlantic Avenue Brooklyn NY 11233	CONTACT: Sarah Heyne
LAT/LONG: 40.676426 / 73.90459	INQUIRY #: 7052786.2s DATE: July 14, 2022 11:26 am

Copyright © 2022 EDR, Inc. © 2015 TomTom Rel. 2015.

DETAIL MAP - 7052786.2S

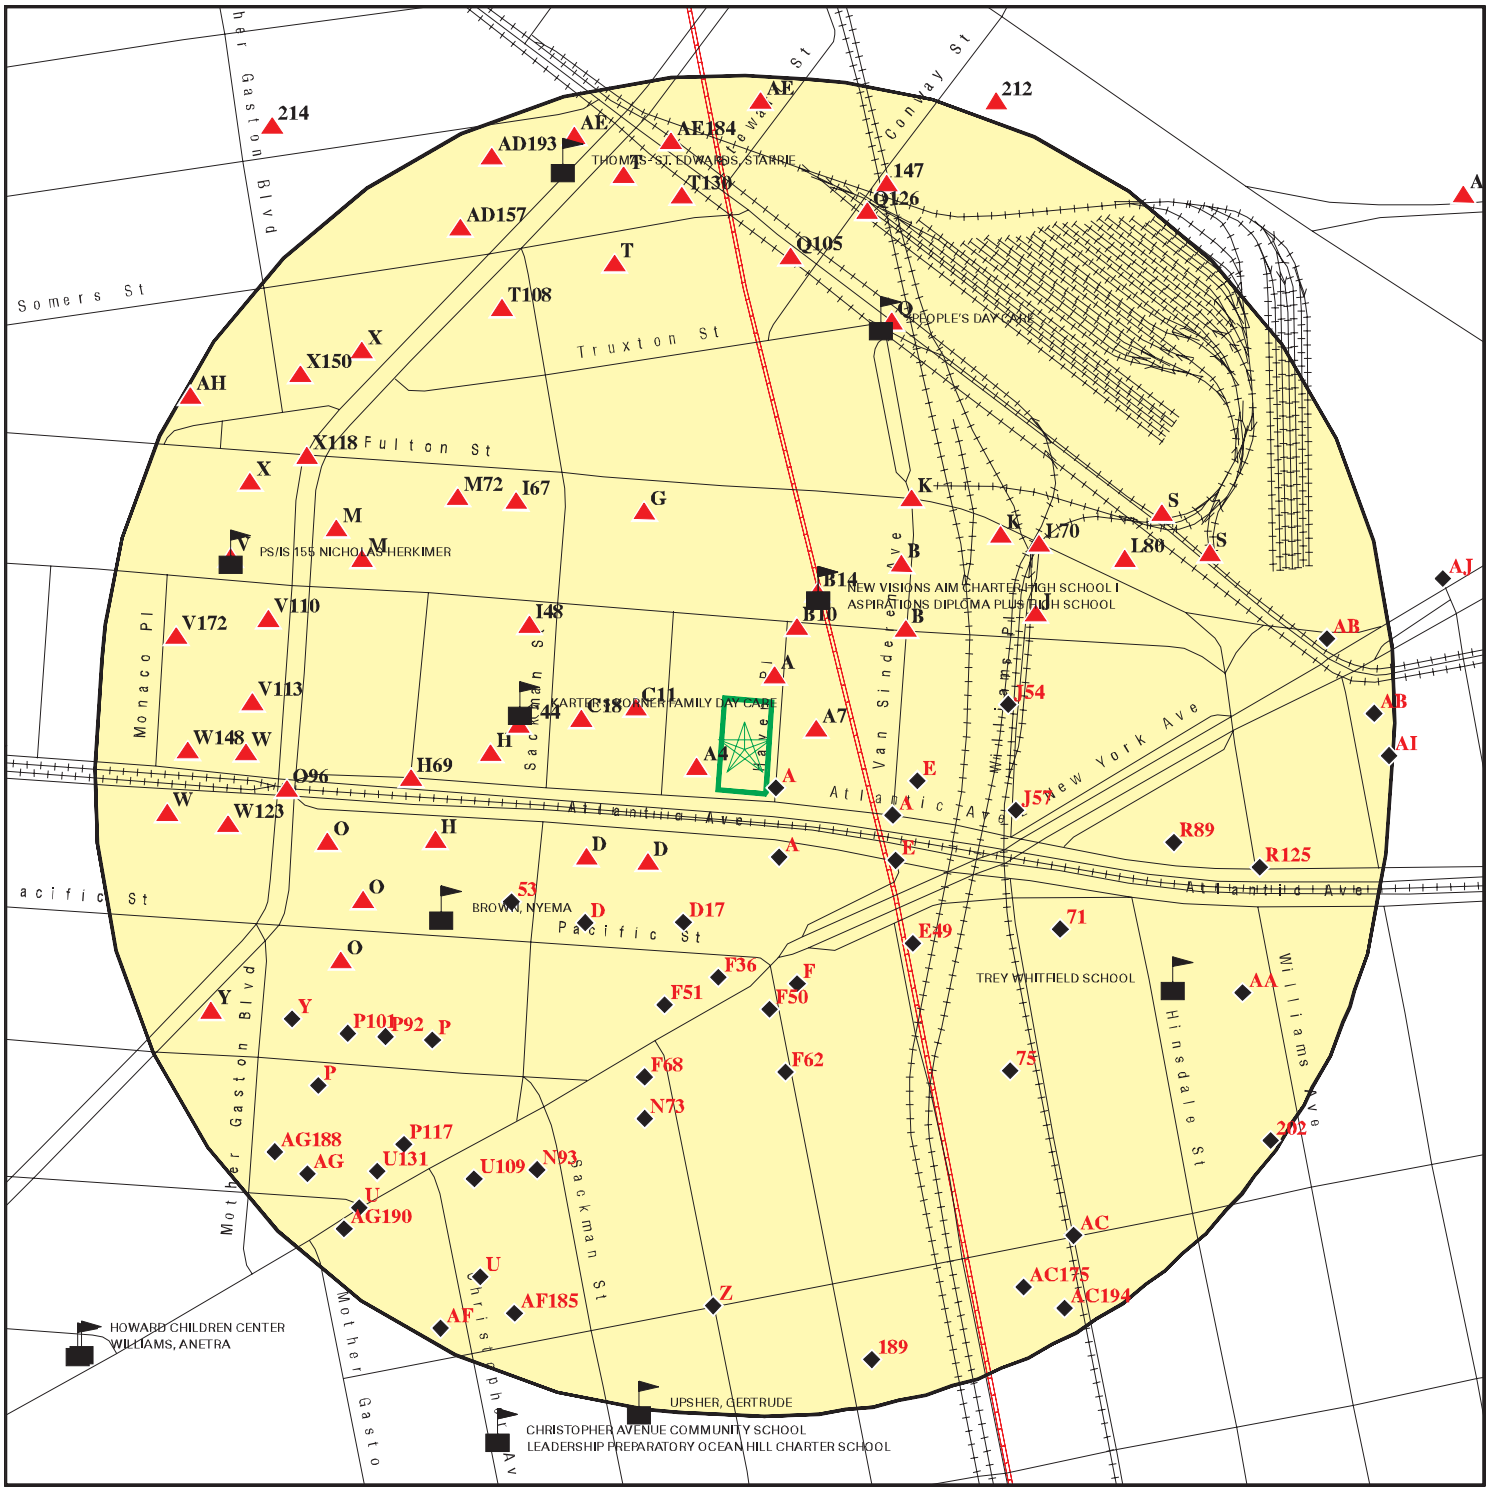

This report includes Interactive Map Layers to display and/or hide map information. The legend includes only those icons for the default map view.

SITE NAME: 22-1346 ADDRESS: 2425 Atlantic Avenue Brooklyn NY 11233 LAT/LONG: 40.676426 / 73.90459	CLIENT: Middleton Environmental Inc. CONTACT: Sarah Heyne INQUIRY #: 7052786.2s DATE: July 14, 2022 11:27 am

Copyright © 2022 EDR, Inc. © 2015 TomTom Rel. 2015.

MAP FINDINGS SUMMARY

Database	Search Distance (Miles)	Target Property	< 1/8	1/8 - 1/4	1/4 - 1/2	1/2 - 1	> 1	Total Plotted
STANDARD ENVIRONMENTAL RECORDS								
Lists of Federal NPL (Superfund) sites								
NPL	1.000		0	0	0	0	NR	0
Proposed NPL	1.000		0	0	0	0	NR	0
NPL LIENS	1.000		0	0	0	0	NR	0
Lists of Federal Delisted NPL sites								
Delisted NPL	1.000		0	0	0	0	NR	0
Lists of Federal sites subject to CERCLA removals and CERCLA orders								
FEDERAL FACILITY	0.500		0	0	0	NR	NR	0
SEMS	0.500		0	0	0	NR	NR	0
Lists of Federal CERCLA sites with NFRAP								
SEMS-ARCHIVE	0.500		0	0	0	NR	NR	0
Lists of Federal RCRA facilities undergoing Corrective Action								
CORRACTS	1.000		0	0	0	0	NR	0
Lists of Federal RCRA TSD facilities								
RCRA-TSDF	0.500		0	0	0	NR	NR	0
Lists of Federal RCRA generators								
RCRA-LQG	0.250		1	9	NR	NR	NR	10
RCRA-SQG	0.250		0	3	NR	NR	NR	3
RCRA-VSQG	0.250		1	3	NR	NR	NR	4
Federal institutional controls / engineering controls registries								
LUCIS	0.500		0	0	0	NR	NR	0
US ENG CONTROLS	0.500		0	0	0	NR	NR	0
US INST CONTROLS	0.500		0	0	0	NR	NR	0
Federal ERNS list								
ERNS	TP		NR	NR	NR	NR	NR	0
Lists of state- and tribal hazardous waste facilities								
NY SHWS	1.000		0	0	0	2	NR	2
Lists of state and tribal landfills and solid waste disposal facilities								
NY SWF/LF	0.500		1	0	4	NR	NR	5
Lists of state and tribal leaking storage tanks								
INDIAN LUST	0.500		0	0	0	NR	NR	0

MAP FINDINGS SUMMARY

Database	Search Distance (Miles)	Target Property	< 1/8	1/8 - 1/4	1/4 - 1/2	1/2 - 1	> 1	Total Plotted
NY LTANKS	0.500		3	5	17	NR	NR	25
NY HIST LTANKS	0.500		0	0	0	NR	NR	0
Lists of state and tribal registered storage tanks								
FEMA UST	0.250		0	0	NR	NR	NR	0
NY UST	0.250		2	12	NR	NR	NR	14
NY CBS UST	0.250		0	0	NR	NR	NR	0
NY MOSF UST	0.500		0	0	0	NR	NR	0
NY CBS	0.250		0	2	NR	NR	NR	2
NY MOSF	0.500		0	0	0	NR	NR	0
NY AST	0.250		6	14	NR	NR	NR	20
NY CBS AST	0.250		0	1	NR	NR	NR	1
NY MOSF AST	0.500		0	0	0	NR	NR	0
INDIAN UST	0.250		0	0	NR	NR	NR	0
NY TANKS	0.250		1	0	NR	NR	NR	1
State and tribal institutional control / engineering control registries								
NY RES DECL	0.125		0	NR	NR	NR	NR	0
NY ENG CONTROLS	0.500		0	0	0	NR	NR	0
NY INST CONTROL	0.500		0	0	0	NR	NR	0
Lists of state and tribal voluntary cleanup sites								
NY VCP	0.500		2	6	3	NR	NR	11
INDIAN VCP	0.500		0	0	0	NR	NR	0
Lists of state and tribal brownfield sites								
NY BROWNFIELDS	0.500		1	0	1	NR	NR	2
NY ERP	0.500		0	0	0	NR	NR	0
ADDITIONAL ENVIRONMENTAL RECORDS								
Local Brownfield lists								
US BROWNFIELDS	0.500		0	0	0	NR	NR	0
Local Lists of Landfill / Solid Waste Disposal Sites								
NY SWTIRE	0.500		0	0	0	NR	NR	0
NY SWRCY	0.500		0	0	1	NR	NR	1
INDIAN ODI	0.500		0	0	0	NR	NR	0
DEBRIS REGION 9	0.500		0	0	0	NR	NR	0
ODI	0.500		0	0	0	NR	NR	0
IHS OPEN DUMPS	0.500		0	0	0	NR	NR	0
Local Lists of Hazardous waste / Contaminated Sites								
US HIST CDL	TP		NR	NR	NR	NR	NR	0
NY DEL SHWS	1.000		0	0	0	0	NR	0
US CDL	TP		NR	NR	NR	NR	NR	0
NY PFAS	0.500		0	0	0	NR	NR	0

MAP FINDINGS SUMMARY

Database	Search Distance (Miles)	Target Property	< 1/8	1/8 - 1/4	1/4 - 1/2	1/2 - 1	> 1	Total Plotted
Local Lists of Registered Storage Tanks								
NY HIST UST	0.250		0	0	NR	NR	NR	0
NY HIST AST	TP		NR	NR	NR	NR	NR	0
Local Land Records								
NY LIENS	TP		NR	NR	NR	NR	NR	0
LIENS 2	TP		NR	NR	NR	NR	NR	0
Records of Emergency Release Reports								
HMIRS	TP		NR	NR	NR	NR	NR	0
NY Spills	0.125		19	NR	NR	NR	NR	19
NY Hist Spills	0.125		0	NR	NR	NR	NR	0
NY SPILLS 90	0.125		0	NR	NR	NR	NR	0
NY SPILLS 80	0.125		0	NR	NR	NR	NR	0
Other Ascertainable Records								
RCRA NonGen / NLR	0.250		18	45	NR	NR	NR	63
FUDS	1.000		0	0	0	0	NR	0
DOD	1.000		0	0	0	0	NR	0
SCRD DRYCLEANERS	0.500		0	0	0	NR	NR	0
US FIN ASSUR	TP		NR	NR	NR	NR	NR	0
EPA WATCH LIST	TP		NR	NR	NR	NR	NR	0
2020 COR ACTION	0.250		0	0	NR	NR	NR	0
TSCA	TP		NR	NR	NR	NR	NR	0
TRIS	TP		NR	NR	NR	NR	NR	0
SSTS	TP		NR	NR	NR	NR	NR	0
ROD	1.000		0	0	0	0	NR	0
RMP	TP		NR	NR	NR	NR	NR	0
RAATS	TP		NR	NR	NR	NR	NR	0
PRP	TP		NR	NR	NR	NR	NR	0
PADS	TP		NR	NR	NR	NR	NR	0
ICIS	TP		NR	NR	NR	NR	NR	0
FTTS	TP		NR	NR	NR	NR	NR	0
MLTS	TP		NR	NR	NR	NR	NR	0
COAL ASH DOE	TP		NR	NR	NR	NR	NR	0
COAL ASH EPA	0.500		0	0	0	NR	NR	0
PCB TRANSFORMER	TP		NR	NR	NR	NR	NR	0
RADINFO	TP		NR	NR	NR	NR	NR	0
HIST FTTS	TP		NR	NR	NR	NR	NR	0
DOT OPS	TP		NR	NR	NR	NR	NR	0
CONSENT	1.000		0	0	0	0	NR	0
INDIAN RESERV	1.000		0	0	0	0	NR	0
FUSRAP	1.000		0	0	0	0	NR	0
UMTRA	0.500		0	0	0	NR	NR	0
LEAD SMELTERS	TP		NR	NR	NR	NR	NR	0
US AIRS	TP		NR	NR	NR	NR	NR	0
US MINES	0.250		0	0	NR	NR	NR	0
ABANDONED MINES	0.250		0	0	NR	NR	NR	0
FINDS	TP		NR	NR	NR	NR	NR	0
DOCKET HWC	TP		NR	NR	NR	NR	NR	0

MAP FINDINGS SUMMARY

Database	Search Distance (Miles)	Target Property	< 1/8	1/8 - 1/4	1/4 - 1/2	1/2 - 1	> 1	Total Plotted
ECHO	TP		NR	NR	NR	NR	NR	0
UXO	1.000		0	0	0	0	NR	0
FUELS PROGRAM	0.250		0	0	NR	NR	NR	0
NY AIRS	TP		NR	NR	NR	NR	NR	0
NY COAL ASH	0.500		0	0	0	NR	NR	0
NY DRYCLEANERS	0.250		0	0	NR	NR	NR	0
NY E DESIGNATION	0.125		10	NR	NR	NR	NR	10
NY Financial Assurance	TP		NR	NR	NR	NR	NR	0
NY HSWDS	0.500		0	0	0	NR	NR	0
NY MANIFEST	0.250		24	57	NR	NR	NR	81
NJ MANIFEST	0.250		3	19	NR	NR	NR	22
NY SPDES	TP		NR	NR	NR	NR	NR	0
NY VAPOR REOPENED	0.500		0	0	0	NR	NR	0
NY UIC	TP		NR	NR	NR	NR	NR	0
NY COOLING TOWERS	TP		NR	NR	NR	NR	NR	0
NY LEAD	TP		NR	NR	NR	NR	NR	0
MINES MRDS	TP		NR	NR	NR	NR	NR	0
EDR HIGH RISK HISTORICAL RECORDS								
EDR Exclusive Records								
EDR MGP	1.000		0	0	0	2	NR	2
EDR Hist Auto	0.125		1	NR	NR	NR	NR	1
EDR Hist Cleaner	0.125		0	NR	NR	NR	NR	0
EDR RECOVERED GOVERNMENT ARCHIVES								
Exclusive Recovered Govt. Archives								
NY RGA HWS	TP		NR	NR	NR	NR	NR	0
NY RGA LF	TP		NR	NR	NR	NR	NR	0
- Totals --		0	93	176	26	4	0	299

NOTES:

TP = Target Property

NR = Not Requested at this Search Distance

Sites may be listed in more than one database

A1
SE
< 1/8
0.004 mi.
20 ft.

SPILL NUMBER 0007769
HAVEL PLACE & ATLANTIC AV
BROOKLYN, NY

Site 1 of 11 in cluster A

NY Spills **S104790176**
N/A

Relative:
Lower

Actual:
69 ft.

SPILLS:

Name:	SPILL NUMBER 0007769
Address:	HAVEL PLACE & ATLANTIC AV
City,State,Zip:	BROOKLYN, NY
Spill Number/Closed Date:	0007769 / 2004-02-17
Facility ID:	0007769
Facility Type:	ER
DER Facility ID:	124739
Site ID:	146481
DEC Region:	2
Spill Cause:	Traffic Accident
Spill Class:	C3
SWIS:	2401
Spill Date:	2000-09-29
Investigator:	SIGONA
Referred To:	Not reported
Reported to Dept:	2000-10-02
CID:	396
Water Affected:	Not reported
Spill Source:	Institutional, Educational, Gov., Other
Spill Notifier:	Responsible Party
Cleanup Ceased:	Not reported
Cleanup Meets Std:	False
Last Inspection:	Not reported
Recommended Penalty:	False
UST Trust:	False
Remediation Phase:	0
Date Entered In Computer:	2000-10-02
Spill Record Last Update:	2004-02-17
Spiller Name:	Not reported
Spiller Company:	SAME
Spiller Address:	Not reported
Spiller Company:	999
Contact Name:	ALDO VASAPOLLI
DEC Memo:	""
Remarks:	"barrels of hyd oil were hit by a truck..speedy dry was put down...some did get into dry wells."

All Materials:

Site ID:	146481
Operable Unit ID:	830272
Operable Unit:	01
Material ID:	545295
Material Code:	0010
Material Name:	hydraulic oil
Case No.:	Not reported
Material FA:	Petroleum
Quantity:	.00
Units:	G
Recovered:	.00
Oxygenate:	Not reported

A2 **CON EDISON** **RCRA NonGen / NLR** **1014397162**
SSE **ATLANTIC AVE & HAVENS PL** **NJ MANIFEST** **NYP004194809**
< 1/8 **BROOKLYN, NY 11233** **NY MANIFEST**
0.005 mi.
25 ft. **Site 2 of 11 in cluster A**

Relative: **Lower**
Actual: **69 ft.**

RCRA NonGen / NLR:

Date Form Received by Agency:		20160601
Handler Name:	CON EDISON	
Handler Address:		ATLANTIC AVE & HAVENS PL
Handler City,State,Zip:		BROOKLYN, NY 11233
EPA ID:		NYP004194809
Contact Name:		CAROLINE ISKANDER
Contact Address:		Not reported
Contact City,State,Zip:		Not reported
Contact Telephone:		718-666-4714
Contact Fax:		Not reported
Contact Email:		Not reported
Contact Title:		Not reported
EPA Region:		02
Land Type:		Private
Federal Waste Generator Description:		Not a generator, verified
Non-Notifier:		Not reported
Biennial Report Cycle:		Not reported
Accessibility:		Not reported
Active Site Indicator:		Not reported
State District Owner:		NY
State District:		NYSDEC R2
Mailing Address:		4 IRVING PL, RM 828
Mailing City,State,Zip:		NEW YORK, NY 10003
Owner Name:		Not reported
Owner Type:		Not reported
Operator Name:		Not reported
Operator Type:		Not reported
Short-Term Generator Activity:		No
Importer Activity:		No
Mixed Waste Generator:		No
Transporter Activity:		No
Transfer Facility Activity:		No
Recycler Activity with Storage:		No
Small Quantity On-Site Burner Exemption:		No
Smelting Melting and Refining Furnace Exemption:		No
Underground Injection Control:		No
Off-Site Waste Receipt:		No
Universal Waste Indicator:		No
Universal Waste Destination Facility:		No
Federal Universal Waste:		No
Active Site Fed-Reg Treatment Storage and Disposal Facility:		Not reported
Active Site Converter Treatment storage and Disposal Facility:		Not reported
Active Site State-Reg Treatment Storage and Disposal Facility:		Not reported
Active Site State-Reg Handler:		---
Federal Facility Indicator:		Not reported
Hazardous Secondary Material Indicator:		NN
Sub-Part K Indicator:		Not reported
Commercial TSD Indicator:		No
Treatment Storage and Disposal Type:		Not reported
2018 GPRA Permit Baseline:		Not on the Baseline
2018 GPRA Renewals Baseline:		Not on the Baseline
Permit Renewals Workload Universe:		Not reported

CON EDISON (Continued) **1014397162**

Permit Workload Universe:	Not reported
Permit Progress Universe:	Not reported
Post-Closure Workload Universe:	Not reported
Closure Workload Universe:	Not reported
202 GPRA Corrective Action Baseline:	No
Corrective Action Workload Universe:	No
Subject to Corrective Action Universe:	No
Non-TSDFs Where RCRA CA has Been Imposed Universe:	No
TSDFs Potentially Subject to CA Under 3004 (u)/(v) Universe:	No
TSDFs Only Subject to CA under Discretionary Auth Universe:	No
Corrective Action Priority Ranking:	No NCAPS ranking
Environmental Control Indicator:	No
Institutional Control Indicator:	No
Human Exposure Controls Indicator:	N/A
Groundwater Controls Indicator:	N/A
Operating TSDF Universe:	Not reported
Full Enforcement Universe:	Not reported
Significant Non-Complier Universe:	No
Unaddressed Significant Non-Complier Universe:	No
Addressed Significant Non-Complier Universe:	No
Significant Non-Complier With a Compliance Schedule Universe:	No
Financial Assurance Required:	Not reported
Handler Date of Last Change:	20160706
Recognized Trader-Importer:	No
Recognized Trader-Exporter:	No
Importer of Spent Lead Acid Batteries:	No
Exporter of Spent Lead Acid Batteries:	No
Recycler Activity Without Storage:	Not reported
Manifest Broker:	Not reported
Sub-Part P Indicator:	No

Historic Generators:

Receive Date:	20090918
Handler Name: CON EDISON	
Federal Waste Generator Description:	Conditionally Exempt Small Quantity Generator
State District Owner:	NY
Large Quantity Handler of Universal Waste:	No
Recognized Trader Importer:	No
Recognized Trader Exporter:	No
Spent Lead Acid Battery Importer:	No
Spent Lead Acid Battery Exporter:	No
Current Record:	No
Non Storage Recycler Activity:	Not reported
Electronic Manifest Broker:	Not reported

Receive Date:	20160601
Handler Name: CON EDISON	
Federal Waste Generator Description:	Not a generator, verified
State District Owner:	NY
Large Quantity Handler of Universal Waste:	No
Recognized Trader Importer:	No
Recognized Trader Exporter:	No
Spent Lead Acid Battery Importer:	No
Spent Lead Acid Battery Exporter:	No
Current Record:	Yes
Non Storage Recycler Activity:	Not reported

CON EDISON (Continued) **1014397162**

Electronic Manifest Broker: Not reported

List of NAICS Codes and Descriptions:
NAICS Codes: No NAICS Codes Found

Facility Has Received Notices of Violations:
Violations: No Violations Found

Evaluation Action Summary:
Evaluations: No Evaluations Found

NJ MANIFEST:

EPA Id:	NYP004194809
Mail Address:	4 IRVING PL, RM 828
Mail City/State/Zip:	NEW YORK, NY 10003
Facility Phone:	Not reported
Emergency Phone:	Not reported
Contact:	CAROLINE ISKANDER
Comments:	Not reported
SIC Code:	Not reported
County:	NY047
Municipal:	Not reported
Previous EPA Id:	Not reported
Gen Flag:	Not reported
Trans Flag:	Not reported
TSDF Flag:	Not reported
Name Change:	Not reported
Date Change:	Not reported

Manifest:

Manifest Number:	000894418GBF
EPA ID:	NYP004194809
Date Shipped:	09/21/2009
TSDF EPA ID:	NJD991291105
Transporter EPA ID:	NJD003812047
Transporter 2 EPA ID:	Not reported
Transporter 3 EPA ID:	Not reported
Transporter 4 EPA ID:	Not reported
Transporter 5 EPA ID:	Not reported
Transporter 6 EPA ID:	Not reported
Transporter 7 EPA ID:	Not reported
Transporter 8 EPA ID:	Not reported
Transporter 9 EPA ID:	Not reported
Transporter 10 EPA ID:	Not reported
Date Trans1 Transported Waste:	09/21/2009
Date Trans2 Transported Waste:	Not reported
Date Trans3 Transported Waste:	Not reported
Date Trans4 Transported Waste:	Not reported
Date Trans5 Transported Waste:	Not reported
Date Trans6 Transported Waste:	Not reported
Date Trans7 Transported Waste:	Not reported
Date Trans8 Transported Waste:	Not reported
Date Trans9 Transported Waste:	Not reported
Date Trans10 Transported Waste:	Not reported
Date TSDF Received Waste:	09/21/2009

CON EDISON (Continued) **1014397162**

TSDF EPA Facility Name:	Not reported
QTY Units:	Not reported
Transporter SEQ ID:	Not reported
Transporter-1 Date:	Not reported
Waste SEQ ID:	Not reported
Waste Type Code 2:	Not reported
Waste Type Code 3:	Not reported
Waste Type Code 4:	Not reported
Waste Type Code 5:	Not reported
Waste Type Code 6:	Not reported
Date Accepted:	Not reported
Manifest Discrepancy Type:	Not reported
Data Entry Number:	Not reported
Was Load Rejected:	NEW YORK, NY 10003
Reason Load Was Rejected:	Not reported

Waste:

Manifest Year:	Not reported
Waste Code:	D008
Hand Code:	H141
Quantity:	200 G

NY MANIFEST:

Name:	CONSOLIDATED EDISON
Address:	ATLANTIC AVE & HAVENS PL
City,State,Zip:	BROOKLYN, NY 11233
Country:	USA
EPA ID:	NYP004194809
Facility Status:	Not reported
Location Address 1:	ATLANTIC AVE & HAVENS PL - MH 5074
Code:	BP
Location Address 2:	Not reported
Total Tanks:	Not reported
Location City:	BROOKLYN
Location State:	NY
Location Zip:	11201
Location Zip 4:	Not reported

NY MANIFEST:

EPAID:	NYP004194809
Mailing Name:	CONSOLIDATED EDISON
Mailing Contact:	FRANKLYN MURRAY
Mailing Address 1:	4 IRVING PLACE RM 828
Mailing Address 2:	Not reported
Mailing City:	NEW YORK
Mailing State:	NY
Mailing Zip:	10003
Mailing Zip 4:	Not reported
Mailing Country:	USA
Mailing Phone:	2124602808

NY MANIFEST:

Document ID:	Not reported
Manifest Status:	Not reported

CON EDISON (Continued) **1014397162**

seq:	Not reported
Year:	2018
Trans1 State ID:	NJD003812047
Trans2 State ID:	Not reported
Generator Ship Date:	09/21/2009
Trans1 Recv Date:	09/21/2009
Trans2 Recv Date:	Not reported
TSD Site Recv Date:	09/21/2009
Part A Recv Date:	Not reported
Part B Recv Date:	Not reported
Generator EPA ID:	NYP004194809
Trans1 EPA ID:	Not reported
Trans2 EPA ID:	Not reported
TSDF ID 1:	NJD991291105
TSDF ID 2:	Not reported
Manifest Tracking Number:	000894418GBF
Import Indicator:	N
Export Indicator:	N
Discr Quantity Indicator:	N
Discr Type Indicator:	N
Discr Residue Indicator:	N
Discr Partial Reject Indicator:	N
Discr Full Reject Indicator:	N
Manifest Ref Number:	Not reported
Alt Facility RCRA ID:	Not reported
Alt Facility Sign Date:	Not reported
MGMT Method Type Code:	H141
Waste Code:	Not reported
Waste Code:	Not reported
Waste Code:	Not reported
Waste Code:	Not reported
Waste Code:	Not reported
Waste Code:	Not reported
Quantity:	200
Units:	G - Gallons (liquids only)* (8.3 pounds)
Number of Containers:	1
Container Type:	TT - Cargo tank, tank trucks
Handling Method:	T Chemical, physical, or biological treatment.
Specific Gravity:	1
Waste Code:	D008
Waste Code 1_2:	Not reported
Waste Code 1_3:	Not reported
Waste Code 1_4:	Not reported
Waste Code 1_5:	Not reported
Waste Code 1_6:	Not reported

A3 **NYC TRANSIT PARKING LOT** **NY Spills** **S111063983**
SSE **HAVENS PLACE AND ATLANTIC AVE** **N/A**
< 1/8 **BROOKLYN, NY**
0.005 mi.
25 ft. **Site 3 of 11 in cluster A**

Relative: SPILLS:
Lower

Name:	NYC TRANSIT PARKING LOT
Address:	HAVENS PLACE AND ATLANTIC AVE
City,State,Zip:	BROOKLYN, NY
Spill Number/Closed Date:	1102080 / 2011-05-27

Actual:
69 ft.

NYC TRANSIT PARKING LOT (Continued) **S111063983**

Facility ID:	1102080
Facility Type:	ER
DER Facility ID:	404159
Site ID:	449570
DEC Region:	2
Spill Cause:	Equipment Failure
Spill Class:	C4
SWIS:	2401
Spill Date:	2011-05-25
Investigator:	smsanges
Referred To:	Not reported
Reported to Dept:	2011-05-25
CID:	Not reported
Water Affected:	Not reported
Spill Source:	Commercial Vehicle
Spill Notifier:	Responsible Party
Cleanup Ceased:	Not reported
Cleanup Meets Std:	False
Last Inspection:	Not reported
Recommended Penalty:	False
UST Trust:	False
Remediation Phase:	0
Date Entered In Computer:	2011-05-25
Spill Record Last Update:	2011-05-27
Spiller Name:	JENNIFER WOUTINEN
Spiller Company:	NYC TRANSIT
Spiller Address:	HAVENS PLACE AND ATLANTIC AVE
Spiller Company:	999
Contact Name:	JENNIFER WOUTINEN
DEC Memo:	"Hydrualic line on a vehicle failed. Spilled to cement. cleanup complete"
Remarks:	"line broke, loss to pavement, clean up in progress, no resources"

All Materials:

Site ID:	449570
Operable Unit ID:	1199779
Operable Unit:	01
Material ID:	2196180
Material Code:	0010
Material Name:	hydraulic oil
Case No.:	Not reported
Material FA:	Petroleum
Quantity:	30.00
Units:	G
Recovered:	Not reported
Oxygenate:	Not reported

A4 **LOT 32,TAXBLOCK 1574** **NY E DESIGNATION** **S118704294**
WSW **2413 ATLANTIC AVENUE** **N/A**
< 1/8 **BROOKLYN, NY**
0.009 mi.
47 ft. **Site 4 of 11 in cluster A**

Relative:
Higher

Actual:
72 ft.

E DESIGNATION:

Name:	LOT 32,TAXBLOCK 1574
Address:	2413 ATLANTIC AVENUE
City,State,Zip:	BROOKLYN, NY

LOT 32,TAXBLOCK 1574 (Continued) **S118704294**

Tax Lot(s):	32
Tax Block:	1574
Borough Code:	Not reported
E-No:	E-366
Effective Date:	4/20/2016
Satisfaction Date:	Not reported
Ceqr Number:	15DCP102K
Ulurp Number:	160035ZMK, 160050ZRK
Zoning Map No:	17c, 17d
Description:	Air Quality - HVAC fuel limited to natural gas
Lot Remediation Date:	Not reported
Description:	Hazardous Materials* Phase I and Phase II Testing Protocol
Lot Remediation Date:	Not reported
Description:	Window Wall Attenuation & Alternate Ventilation
Lot Remediation Date:	Not reported

A5 **NYCTA - 30 HAVENS PLACE** **NY Spills** **1000890325**
NNE **30 HAVENS PL** **RCRA NonGen / NLR** **NY0000340430**
< 1/8 **BROOKLYN, NY 11233** **FINDS**
0.011 mi. **ECHO**
56 ft. **Site 5 of 11 in cluster A** **NY MANIFEST**

Relative: Higher
Actual: 73 ft.

SPILLS:

Name:	30 HAVENS PL
Address:	30 HAVENS PLACE
City,State,Zip:	BROOKLYN, NY
Spill Number/Closed Date:	0106974 / 2005-12-19
Facility ID:	0106974
Facility Type:	ER
DER Facility ID:	234418
Site ID:	289484
DEC Region:	2
Spill Cause:	Equipment Failure
Spill Class:	B3
SWIS:	2401
Spill Date:	2001-10-05
Investigator:	DJEATON
Referred To:	Not reported
Reported to Dept:	2001-10-05
CID:	205
Water Affected:	Not reported
Spill Source:	Private Dwelling
Spill Notifier:	Responsible Party
Cleanup Ceased:	Not reported
Cleanup Meets Std:	False
Last Inspection:	Not reported
Recommended Penalty:	False
UST Trust:	False
Remediation Phase:	0
Date Entered In Computer:	2001-10-05
Spill Record Last Update:	2005-12-19
Spiller Name:	MIKE HEMLOCK
Spiller Company:	30 HAVENS PLACE
Spiller Address:	30 HAVENS PLACE
Spiller Company:	001

NYCTA - 30 HAVENS PLACE (Continued) **1000890325**

Contact Name: CALLER
DEC Memo: "Prior to Sept, 2004 data translation this spill Lead_DEC Field was TIPPLE 1K, UST, FULL HAS BEEN EXCAVATED FROM SITE. UST WAS FULL OF OLD FUEL (SPENT), WAS VACATED OUT, CLEANED, CUT, AND WILL BE REMOVED FROM SITED TODAY. CALLER THINKS CONTAMINATED SOILS ARE DUE TO LINE LEAKING DURING PAST YEARS OF DELIVERER. SOILS ARE BEING EXCAVATED, NO GW REACHED AND SOILS TO BE SAMPLED VIA 4046 TAGM. PART OF SAMPLES WILL BE TAKEN AND CLOSURE REPORT TO BE SUBMITTED TO TIPPLE FOR REVIEW. SPILLER HAS BEEN HOOKED UP TO NG FOR SOME YEARS?. RS DEC Received a tank closure report dated Nov. 15, 2001, submitted to PBS and transferred to DEC (Tipple) on Dec. 3, 2001. Referenced report is not in files, called Impact Environmental to try to obtain second copy. 12/06/05. (Eaton, Albany) No additional files available, closed spill based on tank closure information indicated above. DE"
Remarks: "contaminated soil from leaking u/g tank. cleanup started."

All Materials:
Site ID: 289484
Operable Unit ID: 845164
Operable Unit: 01
Material ID: 531813
Material Code: 0001A
Material Name: #2 fuel oil
Case No.: Not reported
Material FA: Petroleum
Quantity: .00
Units: G
Recovered: .00
Oxygenate: Not reported

RCRA NonGen / NLR:
Date Form Received by Agency: 20070101
Handler Name: NYCTA - 30 HAVENS PLACE
Handler Address: 30 HAVENS PL
Handler City,State,Zip: BROOKLYN, NY 11233-3408
EPA ID: NY0000340430
Contact Name: Not reported
Contact Address: JAY ST ROOM 809
Contact City,State,Zip: BROOKLYN, NY 11201
Contact Telephone: Not reported
Contact Fax: Not reported
Contact Email: Not reported
Contact Title: Not reported
EPA Region: 02
Land Type: Not reported
Federal Waste Generator Description: Not a generator, verified
Non-Notifier: Not reported
Biennial Report Cycle: Not reported
Accessibility: Not reported
Active Site Indicator: Not reported
State District Owner: NY
State District: NYSDEC R2
Mailing Address: JAY ST ROOM 809
Mailing City,State,Zip: BROOKLYN, NY 11201
Owner Name: NEW YORK CITY TRANSIT AUTHORITY
Owner Type: Municipal

NYCTA - 30 HAVENS PLACE (Continued) **1000890325**

Operator Name:	NEW YORK CITY TRANSIT AUTHORITY
Operator Type:	Municipal
Short-Term Generator Activity:	No
Importer Activity:	No
Mixed Waste Generator:	No
Transporter Activity:	No
Transfer Facility Activity:	No
Recycler Activity with Storage:	No
Small Quantity On-Site Burner Exemption:	No
Smelting Melting and Refining Furnace Exemption:	No
Underground Injection Control:	No
Off-Site Waste Receipt:	No
Universal Waste Indicator:	No
Universal Waste Destination Facility:	No
Federal Universal Waste:	No
Active Site Fed-Reg Treatment Storage and Disposal Facility:	Not reported
Active Site Converter Treatment storage and Disposal Facility:	Not reported
Active Site State-Reg Treatment Storage and Disposal Facility:	Not reported
Active Site State-Reg Handler:	---
Federal Facility Indicator:	Not reported
Hazardous Secondary Material Indicator:	N
Sub-Part K Indicator:	Not reported
Commercial TSD Indicator:	No
Treatment Storage and Disposal Type:	Not reported
2018 GPRA Permit Baseline:	Not on the Baseline
2018 GPRA Renewals Baseline:	Not on the Baseline
Permit Renewals Workload Universe:	Not reported
Permit Workload Universe:	Not reported
Permit Progress Universe:	Not reported
Post-Closure Workload Universe:	Not reported
Closure Workload Universe:	Not reported
202 GPRA Corrective Action Baseline:	No
Corrective Action Workload Universe:	No
Subject to Corrective Action Universe:	No
Non-TSDFs Where RCRA CA has Been Imposed Universe:	No
TSDFs Potentially Subject to CA Under 3004 (u)/(v) Universe:	No
TSDFs Only Subject to CA under Discretionary Auth Universe:	No
Corrective Action Priority Ranking:	No NCAPS ranking
Environmental Control Indicator:	No
Institutional Control Indicator:	No
Human Exposure Controls Indicator:	N/A
Groundwater Controls Indicator:	N/A
Operating TSDF Universe:	Not reported
Full Enforcement Universe:	Not reported
Significant Non-Complier Universe:	No
Unaddressed Significant Non-Complier Universe:	No
Addressed Significant Non-Complier Universe:	No
Significant Non-Complier With a Compliance Schedule Universe:	No
Financial Assurance Required:	Not reported
Handler Date of Last Change:	20150414
Recognized Trader-Importer:	No
Recognized Trader-Exporter:	No
Importer of Spent Lead Acid Batteries:	No
Exporter of Spent Lead Acid Batteries:	No
Recycler Activity Without Storage:	No
Manifest Broker:	No
Sub-Part P Indicator:	No

NYCTA - 30 HAVENS PLACE (Continued) **1000890325**

Hazardous Waste Summary:
- Waste Code: D000
- Waste Description: Not Defined

- Waste Code: D009
- Waste Description: MERCURY

Handler - Owner Operator:
- Owner/Operator Indicator: Owner
- Owner/Operator Name: NEW YORK CITY TRANSIT AUTHORITY
- Legal Status: Municipal
- Date Became Current: Not reported
- Date Ended Current: Not reported
- Owner/Operator Address: 370 JAY ST ROOM 809
- Owner/Operator City,State,Zip: BROOKLYN, NY 11201
- Owner/Operator Telephone: 718-330-4581
- Owner/Operator Telephone Ext: Not reported
- Owner/Operator Fax: Not reported
- Owner/Operator Email: Not reported

- Owner/Operator Indicator: Owner
- Owner/Operator Name: NEW YORK CITY TRANSIT AUTHORITY
- Legal Status: Municipal
- Date Became Current: Not reported
- Date Ended Current: Not reported
- Owner/Operator Address: 370 JAY ST ROOM 809
- Owner/Operator City,State,Zip: BROOKLYN, NY 11201
- Owner/Operator Telephone: 718-330-4581
- Owner/Operator Telephone Ext: Not reported
- Owner/Operator Fax: Not reported
- Owner/Operator Email: Not reported

- Owner/Operator Indicator: Operator
- Owner/Operator Name: NEW YORK CITY TRANSIT AUTHORITY
- Legal Status: Municipal
- Date Became Current: Not reported
- Date Ended Current: Not reported
- Owner/Operator Address: 370 JAY ST ROOM 809
- Owner/Operator City,State,Zip: BROOKLYN, NY 11201
- Owner/Operator Telephone: 718-330-4581
- Owner/Operator Telephone Ext: Not reported
- Owner/Operator Fax: Not reported
- Owner/Operator Email: Not reported

Historic Generators:
- Receive Date: 19990708
- Handler Name: NYCTA - 30 HAVENS PLACE
- Federal Waste Generator Description: Not a generator, verified
- State District Owner: NY
- Large Quantity Handler of Universal Waste: No
- Recognized Trader Importer: No
- Recognized Trader Exporter: No
- Spent Lead Acid Battery Importer: No
- Spent Lead Acid Battery Exporter: No
- Current Record: No
- Non Storage Recycler Activity: Not reported

NYCTA - 30 HAVENS PLACE (Continued) **1000890325**

Electronic Manifest Broker: Not reported

Receive Date: 20060101
Handler Name: NYCTA - 30 HAVENS PLACE
Federal Waste Generator Description: Not a generator, verified
State District Owner: NY
Large Quantity Handler of Universal Waste: No
Recognized Trader Importer: No
Recognized Trader Exporter: No
Spent Lead Acid Battery Importer: No
Spent Lead Acid Battery Exporter: No
Current Record: No
Non Storage Recycler Activity: Not reported
Electronic Manifest Broker: Not reported

Receive Date: 20070101
Handler Name: NYCTA - 30 HAVENS PLACE
Federal Waste Generator Description: Not a generator, verified
State District Owner: NY
Large Quantity Handler of Universal Waste: No
Recognized Trader Importer: No
Recognized Trader Exporter: No
Spent Lead Acid Battery Importer: No
Spent Lead Acid Battery Exporter: No
Current Record: Yes
Non Storage Recycler Activity: Not reported
Electronic Manifest Broker: Not reported

Receive Date: 19940601
Handler Name: NYCTA - 30 HAVENS PLACE
Federal Waste Generator Description: Large Quantity Generator
State District Owner: NY
Large Quantity Handler of Universal Waste: No
Recognized Trader Importer: No
Recognized Trader Exporter: No
Spent Lead Acid Battery Importer: No
Spent Lead Acid Battery Exporter: No
Current Record: No
Non Storage Recycler Activity: Not reported
Electronic Manifest Broker: Not reported

List of NAICS Codes and Descriptions:
NAICS Codes: No NAICS Codes Found

Facility Has Received Notices of Violations:
Violations: No Violations Found

Evaluation Action Summary:
Evaluations: No Evaluations Found

FINDS:
Registry ID: 110004315795

NYCTA - 30 HAVENS PLACE (Continued) **1000890325**

Click Here:

Environmental Interest/Information System:
RCRAInfo is a national information system that supports the Resource Conservation and Recovery Act (RCRA) program through the tracking of events and activities related to facilities that generate, transport, and treat, store, or dispose of hazardous waste. RCRAInfo allows RCRA program staff to track the notification, permit, compliance, and corrective action activities required under RCRA.

Click this hyperlink while viewing on your computer to access additional FINDS: detail in the EDR Site Report.

ECHO:

Envid:	1000890325
Registry ID:	110004315795
DFR URL:	http://echo.epa.gov/detailed-facility-report?fid=110004315795
Name:	NYCTA - 30 HAVENS PLACE
Address:	30 HAVENS PL
City,State,Zip:	BROOKLYN, NY 11233

NY MANIFEST:

Name:	NYCTA
Address:	30 HAVENS PL
City,State,Zip:	BROOKLYN, NY 11233-3408
Country:	USA
EPA ID:	NY0000340430
Facility Status:	Not reported
Location Address 1:	30 HAVENS PL
Code:	BP
Location Address 2:	Not reported
Total Tanks:	Not reported
Location City:	BROOKLYN
Location State:	NY
Location Zip:	11237
Location Zip 4:	Not reported

NY MANIFEST:

EPAID:	NY0000340430
Mailing Name:	NYCTA
Mailing Contact:	OLIVER SHOY
Mailing Address 1:	370 JAY ST RM 809
Mailing Address 2:	Not reported
Mailing City:	BROOKLYN
Mailing State:	NY
Mailing Zip:	11201
Mailing Zip 4:	Not reported
Mailing Country:	USA
Mailing Phone:	7183304581

A6
NNE
< 1/8
0.011 mi.
56 ft.

LOT 23,TAXBLOCK 1574
30 HAVENS PLACE
BROOKLYN, NY 11233

Site 6 of 11 in cluster A

NY E DESIGNATION **S118704226**
N/A

Relative:
Higher

Actual:
73 ft.

E DESIGNATION:

Name:	LOT 23,TAXBLOCK 1574
Address:	30 HAVENS PLACE
City,State,Zip:	BROOKLYN, NY 11233
Tax Lot(s):	23
Tax Block:	1574
Borough Code:	BK
E-No:	E-366
Effective Date:	4/20/2016
Satisfaction Date:	Not reported
Ceqr Number:	15DCP102K
Ulurp Number:	160035ZMK, 160050ZRK160035ZMK, 160050ZRK
Zoning Map No:	17c, 17d
Description:	Air Quality - HVAC fuel limited to natural gas
Lot Remediation Date:	Not reported
Description:	Hazardous Materials* Phase I and Phase II Testing Protocol
Lot Remediation Date:	Not reported
Description:	Window Wall Attenuation & Alternate Ventilation
Lot Remediation Date:	Not reported

A7
ENE
< 1/8
0.018 mi.
97 ft.

NYCDOT BRIDGE BIN 2243569
ATLANTIC AVE OVER LIRR
BROOKLYN, NY 11233

Site 7 of 11 in cluster A

RCRA NonGen / NLR **1000912082**
NY0000445619

Relative:
Higher

Actual:
71 ft.

RCRA NonGen / NLR:

Date Form Received by Agency:	20070101
Handler Name:	NYCDOT BRIDGE BIN 2243569
Handler Address:	ATLANTIC AVE OVER LIRR
Handler City,State,Zip:	BROOKLYN, NY 11233
EPA ID:	NY0000445619
Contact Name:	ANTHONY GROSSO
Contact Address:	RECTOR ST - 4TH FLOOR
Contact City,State,Zip:	NEW YORK, NY 10006
Contact Telephone:	212-788-1705
Contact Fax:	Not reported
Contact Email:	Not reported
Contact Title:	Not reported
EPA Region:	02
Land Type:	Municipal
Federal Waste Generator Description:	Not a generator, verified
Non-Notifier:	Not reported
Biennial Report Cycle:	Not reported
Accessibility:	Not reported
Active Site Indicator:	Not reported
State District Owner:	NY
State District:	NYSDEC R2
Mailing Address:	RECTOR ST - 4TH FLOOR
Mailing City,State,Zip:	NEW YORK, NY 10006
Owner Name:	NYCDOT BUREAU OF BRIDGE

NYCDOT BRIDGE BIN 2243569 (Continued) **1000912082**

Owner Type:	Municipal
Operator Name:	NYCDOT BUREAU OF BRIDGE
Operator Type:	Municipal
Short-Term Generator Activity:	No
Importer Activity:	No
Mixed Waste Generator:	No
Transporter Activity:	No
Transfer Facility Activity:	No
Recycler Activity with Storage:	No
Small Quantity On-Site Burner Exemption:	No
Smelting Melting and Refining Furnace Exemption:	No
Underground Injection Control:	No
Off-Site Waste Receipt:	No
Universal Waste Indicator:	No
Universal Waste Destination Facility:	No
Federal Universal Waste:	No
Active Site Fed-Reg Treatment Storage and Disposal Facility:	Not reported
Active Site Converter Treatment storage and Disposal Facility:	Not reported
Active Site State-Reg Treatment Storage and Disposal Facility:	Not reported
Active Site State-Reg Handler:	---
Federal Facility Indicator:	Not reported
Hazardous Secondary Material Indicator:	N
Sub-Part K Indicator:	Not reported
Commercial TSD Indicator:	No
Treatment Storage and Disposal Type:	Not reported
2018 GPRA Permit Baseline:	Not on the Baseline
2018 GPRA Renewals Baseline:	Not on the Baseline
Permit Renewals Workload Universe:	Not reported
Permit Workload Universe:	Not reported
Permit Progress Universe:	Not reported
Post-Closure Workload Universe:	Not reported
Closure Workload Universe:	Not reported
202 GPRA Corrective Action Baseline:	No
Corrective Action Workload Universe:	No
Subject to Corrective Action Universe:	No
Non-TSDFs Where RCRA CA has Been Imposed Universe:	No
TSDFs Potentially Subject to CA Under 3004 (u)/(v) Universe:	No
TSDFs Only Subject to CA under Discretionary Auth Universe:	No
Corrective Action Priority Ranking:	No NCAPS ranking
Environmental Control Indicator:	No
Institutional Control Indicator:	No
Human Exposure Controls Indicator:	N/A
Groundwater Controls Indicator:	N/A
Operating TSDF Universe:	Not reported
Full Enforcement Universe:	Not reported
Significant Non-Complier Universe:	No
Unaddressed Significant Non-Complier Universe:	No
Addressed Significant Non-Complier Universe:	No
Significant Non-Complier With a Compliance Schedule Universe:	No
Financial Assurance Required:	Not reported
Handler Date of Last Change:	20150414
Recognized Trader-Importer:	No
Recognized Trader-Exporter:	No
Importer of Spent Lead Acid Batteries:	No
Exporter of Spent Lead Acid Batteries:	No
Recycler Activity Without Storage:	No
Manifest Broker:	No

NYCDOT BRIDGE BIN 2243569 (Continued) **1000912082**

Sub-Part P Indicator: No

Hazardous Waste Summary:
Waste Code: D000
Waste Description: Not Defined

Waste Code: D008
Waste Description: LEAD

Handler - Owner Operator:
Owner/Operator Indicator: Operator
Owner/Operator Name: NYCDOT BUREAU OF BRIDGE
Legal Status: Municipal
Date Became Current: Not reported
Date Ended Current: Not reported
Owner/Operator Address: 2 RECTOR ST
Owner/Operator City,State,Zip: NEW YORK, NY 10006
Owner/Operator Telephone: 212-788-1705
Owner/Operator Telephone Ext: Not reported
Owner/Operator Fax: Not reported
Owner/Operator Email: Not reported

Owner/Operator Indicator: Owner
Owner/Operator Name: NYCDOT BUREAU OF BRIDGE
Legal Status: Municipal
Date Became Current: Not reported
Date Ended Current: Not reported
Owner/Operator Address: 2 RECTOR ST
Owner/Operator City,State,Zip: NEW YORK, NY 10006
Owner/Operator Telephone: 212-788-1705
Owner/Operator Telephone Ext: Not reported
Owner/Operator Fax: Not reported
Owner/Operator Email: Not reported

Owner/Operator Indicator: Owner
Owner/Operator Name: NYCDOT BUREAU OF BRIDGE
Legal Status: Municipal
Date Became Current: Not reported
Date Ended Current: Not reported
Owner/Operator Address: 2 RECTOR ST
Owner/Operator City,State,Zip: NEW YORK, NY 10006
Owner/Operator Telephone: 212-788-1705
Owner/Operator Telephone Ext: Not reported
Owner/Operator Fax: Not reported
Owner/Operator Email: Not reported

Historic Generators:
Receive Date: 20060101
Handler Name: NYCDOT BRIDGE BIN 2243569
Federal Waste Generator Description: Not a generator, verified
State District Owner: NY
Large Quantity Handler of Universal Waste: No
Recognized Trader Importer: No
Recognized Trader Exporter: No
Spent Lead Acid Battery Importer: No

NYCDOT BRIDGE BIN 2243569 (Continued) **1000912082**

Spent Lead Acid Battery Exporter: No
Current Record: No
Non Storage Recycler Activity: Not reported
Electronic Manifest Broker: Not reported

Receive Date: 20070101
Handler Name: NYCDOT BRIDGE BIN 2243569
Federal Waste Generator Description: Not a generator, verified
State District Owner: NY
Large Quantity Handler of Universal Waste: No
Recognized Trader Importer: No
Recognized Trader Exporter: No
Spent Lead Acid Battery Importer: No
Spent Lead Acid Battery Exporter: No
Current Record: Yes
Non Storage Recycler Activity: Not reported
Electronic Manifest Broker: Not reported

Receive Date: 19940711
Handler Name: NYCDOT BRIDGE BIN 2243569
Federal Waste Generator Description: Not a generator, verified
State District Owner: NY
Large Quantity Handler of Universal Waste: No
Recognized Trader Importer: No
Recognized Trader Exporter: No
Spent Lead Acid Battery Importer: No
Spent Lead Acid Battery Exporter: No
Current Record: No
Non Storage Recycler Activity: Not reported
Electronic Manifest Broker: Not reported

List of NAICS Codes and Descriptions:
NAICS Codes: No NAICS Codes Found

Facility Has Received Notices of Violations:
Violations: No Violations Found

Evaluation Action Summary:
Evaluations: No Evaluations Found

A8 **LOT 23,TAXBLOCK 1437** **NY E DESIGNATION** **S118704225**
SSE **ATLANTIC AVENUE** **N/A**
< 1/8 **BROOKLYN, NY**
0.026 mi.
138 ft. **Site 8 of 11 in cluster A**

Relative:
Lower

Actual:
67 ft.

E DESIGNATION:
Name: LOT 23,TAXBLOCK 1437
Address: ATLANTIC AVENUE
City,State,Zip: BROOKLYN, NY
Tax Lot(s): 23
Tax Block: 1437
Borough Code: Not reported
E-No: E-366
Effective Date: 4/20/2016

LOT 23,TAXBLOCK 1437 (Continued) **S118704225**

Satisfaction Date: Not reported
Ceqr Number: 15DCP102K
Ulurp Number: 160035ZMK, 160050ZRK160035ZMK, 160050ZRK
Zoning Map No: 17c, 17d

Description: Air Quality - HVAC fuel limited to natural gas
Lot Remediation Date: Not reported

Description: Hazardous Materials* Phase I and Phase II Testing Protocol
Lot Remediation Date: Not reported

Description: Window Wall Attenuation & Alternate Ventilation
Lot Remediation Date: Not reported

A9 **LOT 21,TAXBLOCK 1437** **NY E DESIGNATION** **S118704202**
South **2432 ATLANTIC AVENUE** **N/A**
< 1/8 **BROOKLYN, NY**
0.031 mi.
162 ft. **Site 9 of 11 in cluster A**

Relative: **Lower**
Actual: **68 ft.**

E DESIGNATION:
Name: LOT 21,TAXBLOCK 1437
Address: 2432 ATLANTIC AVENUE
City,State,Zip: BROOKLYN, NY
Tax Lot(s): 21
Tax Block: 1437
Borough Code: Not reported
E-No: E-366
Effective Date: 4/20/2016
Satisfaction Date: Not reported
Ceqr Number: 15DCP102K
Ulurp Number: 160035ZMK, 160050ZRK
Zoning Map No: 17c, 17d

Description: Air Quality - HVAC fuel limited to natural gas
Lot Remediation Date: Not reported

Description: Hazardous Materials* Phase I and Phase II Testing Protocol
Lot Remediation Date: Not reported

Description: Window Wall Attenuation & Alternate Ventilation
Lot Remediation Date: Not reported

B10 **SPILL NUMBER 0007586** **NY Spills** **S104790043**
NNE **1 HAVENS PL** **N/A**
< 1/8 **BROOKLYN, NY**
0.032 mi.
168 ft. **Site 1 of 9 in cluster B**

Relative: **Higher**
Actual: **75 ft.**

SPILLS:
Name: SPILL NUMBER 0007586
Address: 1 HAVENS PL
City,State,Zip: BROOKLYN, NY
Spill Number/Closed Date: 0007586 / 2002-09-10
Facility ID: 0007586
Facility Type: ER

SPILL NUMBER 0007586 (Continued) **S104790043**

DER Facility ID:	214893
Site ID:	263609
DEC Region:	2
Spill Cause:	Unknown
Spill Class:	C1
SWIS:	2401
Spill Date:	2000-09-28
Investigator:	MCTIBBE
Referred To:	Not reported
Reported to Dept:	2000-09-28
CID:	312
Water Affected:	Not reported
Spill Source:	Unknown
Spill Notifier:	Affected Persons
Cleanup Ceased:	Not reported
Cleanup Meets Std:	False
Last Inspection:	Not reported
Recommended Penalty:	False
UST Trust:	False
Remediation Phase:	0
Date Entered In Computer:	2000-09-28
Spill Record Last Update:	2002-09-10
Spiller Name:	IRA TURRET
Spiller Company:	CARAVAN TRANSPORTATION
Spiller Address:	141 PILING STR
Spiller Company:	001
Contact Name:	Not reported
DEC Memo:	"Prior to Sept, 2004 data translation this spill Lead_DEC Field was TIBBE LOT WAS A REPAIR SHOP. ACCORDING TO NYCT, LOT CONTAINED APPROX. 20 DRUMS OF WASTE OIL. NYCT WAS SUPPOSED TO START USING THE LOT TODAY TO STORE BUSES, WHEN THEY NOTICED THAT MOST OF THE DRUMS WERE GONE EXCEPT FOR A FEW CRUSHED ONES. THERE APPEARED TO BE STAINING AROUND THE STORM WATER DRAIN ON THE PROERTY. NYCT (SANJIV'S PAGER # 917-651-4670) OBSERVED SERVERAL INCHES OF WASTE OIL IN THE STORM WATER DRAIN. DEP NOTIFIED. DEP REQUESTED THAT I NOTIFY ENCON POLICE. 9/29/00 SITE VISIT. MET WITH SANJIV KURAY (NYCT), CECIL MORRIS (CARAVAN TRANSPORTATION), ALDO VASAPOLLI (CONTRACTOR), MARK TIBBE (DEC). MR. VASAPOLLI INFORMED TIBBE THAT THERE WERE SEVERAL DRUMS ONSITE THAT HIS COMPANY TOOK DURING THE CLEANING OF THE LOT. MOST OF THEM WERE EMPTY AND WERE TAKEN BACK TO HIS YARD. ONE CONTAINED WATER, ONE CONTAINED ANTI-FREEZE, ONE CONTAINED WINDSHIELD WASHER FLUID, ONE CONTAINED A LITTLE WASTE OIL AND TWO CONTAINED WHAT APPEARED TO HYDRALIC OR TRANSMISSION FLUID. NONE OF THE DRUMS WERE FULL. ACCORDING TO MR. VASAPOLLI, ALL BUT THE HYDRALIC FLUID WERE DUMPED IN THE STORM WATER DRAIN ON THE PROPERTY. THE HYDRALIC OIL DRUMS WERE PUNCTURED BY THE BACKHOE WHILE IT WAS CLEANING SOME DEBRIS. THE RESULTING SPILL WAS SWEPT INTO THE SAME DRAIN. TIBBE PLACED A CALL TO IRA TURRET (OWNERS ATTORNEY) AND INFORMED HIM THE THE SPILL AND THE DRAIN WOULD HAVE TO BE CLEANED. HE INFORMED TIBBE THAT HE WAS ALREADY WORKING ON GETTING A CONTRACTOR, BUT HE WOULD LIKE A LETTER DIRECTING THEM WHAT TO DO. THE OWNER OF THE PROPERTY IS LAWRENCE GREEN. As per 10/19/00 letter from Ira Turret, the spill was cleaned by Dola Construction."
Remarks:	"PARKING LOT - NYC TRANSIT WAS SUPPOSED TO OCCUPY THIS TODAY, BUT THERE A LOT OF DRUMS ON SITE - SUBJ MAY HAVE DUMPED THE OIL INTO SEWER"

SPILL NUMBER 0007586 (Continued) **S104790043**

All Materials:

Site ID:	263609
Operable Unit ID:	828340
Operable Unit:	01
Material ID:	545120
Material Code:	0022
Material Name:	waste oil/used oil
Case No.:	Not reported
Material FA:	Petroleum
Quantity:	.00
Units:	G
Recovered:	.00
Oxygenate:	Not reported

C11 **CON EDISON** **NY MANIFEST** **S117738882**
WNW **FRONT OF 12 JARDINE PL** **N/A**
< 1/8 **BROOKLYN, NY 11237**
0.035 mi.
185 ft. **Site 1 of 3 in cluster C**

Relative:
Higher

Actual:
75 ft.

NY MANIFEST:

Name:	CON EDISON
Address:	FRONT OF 12 JARDINE PL
City,State,Zip:	BROOKLYN, NY 11237
Country:	USA
EPA ID:	NYP004719621
Facility Status:	Not reported
Location Address 1:	FRONT OF 12 JARDINE PL
Code:	BP
Location Address 2:	SB21350
Total Tanks:	Not reported
Location City:	BROOKLYN
Location State:	NY
Location Zip:	11237
Location Zip 4:	Not reported

NY MANIFEST:

EPAID:	NYP004719621
Mailing Name:	CON EDISON
Mailing Contact:	CON EDISON
Mailing Address 1:	4 IRVING PL
Mailing Address 2:	15TH FL
Mailing City:	NEW YORK
Mailing State:	NY
Mailing Zip:	10003
Mailing Zip 4:	Not reported
Mailing Country:	USA
Mailing Phone:	Not reported

NY MANIFEST:

Document ID:	Not reported
Manifest Status:	Not reported
seq:	Not reported
Year:	2018
Trans1 State ID:	NJD003812047
Trans2 State ID:	Not reported

CON EDISON (Continued) **S117738882**

Generator Ship Date:	01/28/2015
Trans1 Recv Date:	01/28/2015
Trans2 Recv Date:	Not reported
TSD Site Recv Date:	02/02/2015
Part A Recv Date:	Not reported
Part B Recv Date:	Not reported
Generator EPA ID:	NYP004719621
Trans1 EPA ID:	Not reported
Trans2 EPA ID:	Not reported
TSDF ID 1:	NJD991291105
TSDF ID 2:	Not reported
Manifest Tracking Number:	002620892GBF
Import Indicator:	N
Export Indicator:	N
Discr Quantity Indicator:	N
Discr Type Indicator:	N
Discr Residue Indicator:	N
Discr Partial Reject Indicator:	N
Discr Full Reject Indicator:	N
Manifest Ref Number:	Not reported
Alt Facility RCRA ID:	Not reported
Alt Facility Sign Date:	Not reported
MGMT Method Type Code:	H110
Waste Code:	Not reported
Waste Code:	Not reported
Waste Code:	Not reported
Waste Code:	Not reported
Waste Code:	Not reported
Waste Code:	Not reported
Quantity:	60
Units:	G - Gallons (liquids only)* (8.3 pounds)
Number of Containers:	1
Container Type:	TT - Cargo tank, tank trucks
Handling Method:	T Chemical, physical, or biological treatment.
Specific Gravity:	1
Waste Code:	D008
Waste Code 1_2:	Not reported
Waste Code 1_3:	Not reported
Waste Code 1_4:	Not reported
Waste Code 1_5:	Not reported
Waste Code 1_6:	Not reported

D12 **FLYING SERVICE BOX COVER** **NY Spills** **S107657546**
SW **2402 ATLANTIC AVE** **N/A**
< 1/8 **BROOKLYN, NY**
0.040 mi.
212 ft. **Site 1 of 9 in cluster D**

Relative: **Higher**
Actual: **71 ft.**

SPILLS:

Name:	2402 ATLANTIC AVE
Address:	2402 ATLANTIC AVE
City,State,Zip:	BROOKLYN, NY
Spill Number/Closed Date:	0514130 / 2006-03-10
Facility ID:	0514130
Facility Type:	ER
DER Facility ID:	310961
Site ID:	360778

FLYING SERVICE BOX COVER (Continued) **S107657546**

DEC Region:	2
Spill Cause:	Equipment Failure
Spill Class:	C4
SWIS:	2401
Spill Date:	2006-03-09
Investigator:	rmpiper
Referred To:	Not reported
Reported to Dept:	2006-03-09
CID:	41
Water Affected:	Not reported
Spill Source:	Commercial Vehicle
Spill Notifier:	Fire Department
Cleanup Ceased:	Not reported
Cleanup Meets Std:	True
Last Inspection:	Not reported
Recommended Penalty:	Not reported
UST Trust:	Not reported
Remediation Phase:	0
Date Entered In Computer:	2006-03-10
Spill Record Last Update:	2006-03-10
Spiller Name:	Not reported
Spiller Company:	FARRELL TRUCKING
Spiller Address:	Not reported
Spiller Company:	001
Contact Name:	SAME AS ABOVE
DEC Memo:	"3/9/06- DEC Piper placed call into FDNY. They forwarded me to on site responder. Left message requesting call back. DEC Piper contacted DEP. As per them a truck traveling over a recessed manhole, popped up the manhole and ruptured the saddle tank. Spill to roadway. FDNY pumped catch basin, approx 80 gal. and speedy dried roadway. DEC Piper spoke w/ DEP Celeste on site. No DEC response needed. Under control. Closed."
Remarks:	"SUNKEN MANHOLE COVER POPPED UP AND RUPTURED TANK - UNKNOWN QTY WENT INTO STORM DRAIN"

All Materials:

Site ID:	360778
Operable Unit ID:	1117897
Operable Unit:	01
Material ID:	2108403
Material Code:	0008
Material Name:	diesel
Case No.:	Not reported
Material FA:	Petroleum
Quantity:	200.00
Units:	G
Recovered:	.00
Oxygenate:	Not reported

Name:	FLYING SERVICE BOX COVER
Address:	2402 ATLANTIC AVE
City,State,Zip:	BROOKLYN, NY
Spill Number/Closed Date:	0514131 / 2009-09-10
Facility ID:	0514131
Facility Type:	ER
DER Facility ID:	310961
Site ID:	360779

FLYING SERVICE BOX COVER (Continued) **S107657546**

DEC Region:	2
Spill Cause:	Equipment Failure
Spill Class:	C4
SWIS:	2401
Spill Date:	2006-03-09
Investigator:	JMKRIMGO
Referred To:	Not reported
Reported to Dept:	2006-03-09
CID:	73
Water Affected:	Not reported
Spill Source:	Commercial/Industrial
Spill Notifier:	Responsible Party
Cleanup Ceased:	Not reported
Cleanup Meets Std:	False
Last Inspection:	Not reported
Recommended Penalty:	False
UST Trust:	False
Remediation Phase:	0
Date Entered In Computer:	2006-03-10
Spill Record Last Update:	2009-09-10
Spiller Name:	Not reported
Spiller Company:	CON ED
Spiller Address:	4 IRVING PLACE
Spiller Company:	001
Contact Name:	ERT DESK'
DEC Memo:	"09/10/09 - See eDocs for Con Ed report detailing cleanup and closure. 163273. 3/9/06 2220HRS O.S TINO FERNADEZ #56150 ENVIR OPPS REPORTS ARRIVED ON LOCATION 2402 ATLANTIC AVE AND FOUND THAT A SERVICE BOX COVER F/O 2402 ATLANTIC AVE HIT A TRACTER TRAILER FUEL TANK CAUSING IT TO SPILL APPPROX 100 GALLONS OF DIESEL FUEL ONTO AN AREA OF 400' BY 30' OF ASPHALT .ALSO FOUND APPROX 5-GALLONS OF DIESEL FUEL THAT ENTERED A SB W/O 2402 ATLANTIC AVE.REPORTS 3-CATCH BASINS ALONG THE CURB ALSO AFFECTED WITH FUEL AND 3- PRIVATE VEHICLES THAT WERE PARKED ON LOCATION HAD FUEL ON TIRES . .NYPD ON LOCATION CORDIN AREA OFF STREET .DEPT OF SANITATION ON LOCATION AND PLACED SAND DOWN ON STREET.TINO REPORTS DEP CELEST OKOLI ON LOCATION .ENVIR EH&S RON CONSENTINO WAS NOTIFIED.CIG P MCGUIRE NOTIFIED AT 2240HRS .MORE INFO TO FOLLOW.G DONATONE 3/9/06 UPDATE T.FERNANDEZ REPORTS AREA AFFECTED AT THIS TIME IS 400' BY 15' AND ALSO 2-CATCH BASIN WERE AFFECTED.PLATE # TO TRACTOR -TRAILER IS (253228. INDIANA) THE OWNER OF TRUCK IS (RYAN FARRELL) FERRELL TRUCKING.DRIVER OF TRUCK IS ELVIN MASON.DRIVER WAS TAKEN TO UNKNOWN HOSIPTAL. G DONATONE "
Remarks:	"EXPLOSION IN A MANHOLE CAUSE COVER TO FLY AND HIT A PARKED VEHICLE WHICH RESULTED IN FUEL LEAK COVERING AN AREA OF 400'X30' AREA. SOME MAY HAVE REACHED A CATCH BASIN (PER DEP). On 3/9/06 at 2340pm Petty Officer 2nd Class of the US Coast Guard called inquiring about this report and asked to have the DEC Rep contact him at 917-439-5919 or 203-577-8898. DEC Rep Ryan Piper advised. 163273."

All Materials:

Site ID:	360779
Operable Unit ID:	1117898
Operable Unit:	01
Material ID:	2108404
Material Code:	0008
Material Name:	diesel
Case No.:	Not reported
Material FA:	Petroleum

FLYING SERVICE BOX COVER (Continued) **S107657546**

Quantity: Not reported
Units: G
Recovered: .00
Oxygenate: Not reported

D13 **2402 ATLANTIC HOLDINGS LLC** **NY AST** **A100300849**
SW **2402 ATLANTIC AVENUE** **N/A**
< 1/8 **BROOKLYN, NY 10038**
0.040 mi.
212 ft. **Site 2 of 9 in cluster D**

Relative:
Higher

Actual:
71 ft.

AST:
Name: 2402 ATLANTIC HOLDINGS LLC
Address: 2402 ATLANTIC AVENUE
City,State,Zip: BROOKLYN, NY 10038
Region: STATE
DEC Region: 2
Site Status: Unregulated/Closed
Facility Id: 2-608095
Program Type: PBS
UTM X: 592492.28127
UTM Y: 4503353.46483
Expiration Date: N/A
Site Type: Manufacturing (Other than Chemical)/Processing

Affiliation Records:
Site Id: 29947
Affiliation Type: Facility Owner
Company Name: 2402 ATLANTIC HOLDINGS LLC
Contact Type: Not reported
Contact Name: Not reported
Address1: 49 WEST 44TH STREET
Address2: Not reported
City: NEW YORK
State: NY
Zip Code: 10038
Country Code: 001
Phone: (212) 453-4005
EMail: Not reported
Fax Number: Not reported
Modified By: TRANSLAT
Date Last Modified: 2004-03-04

Site Id: 29947
Affiliation Type: Mail Contact
Company Name: 2402 ATLANTIC HOLDINGS LLC
Contact Type: Not reported
Contact Name: Not reported
Address1: 49 WEST 44TH STREET
Address2: Not reported
City: NEW YORK
State: NY
Zip Code: 10038
Country Code: 001
Phone: (212) 453-4005
EMail: Not reported
Fax Number: Not reported

2402 ATLANTIC HOLDINGS LLC (Continued) **A100300849**

Modified By: TRANSLAT
Date Last Modified: 2004-03-04

Site Id: 29947
Affiliation Type: Facility Operator
Company Name: 2402 ATLANTIC HOLDINGS LLC
Contact Type: Not reported
Contact Name: NA
Address1: Not reported
Address2: Not reported
City: Not reported
State: NN
Zip Code: Not reported
Country Code: 001
Phone: Not reported
EMail: Not reported
Fax Number: Not reported
Modified By: TRANSLAT
Date Last Modified: 2004-03-04

Site Id: 29947
Affiliation Type: Emergency Contact
Company Name: 2402 ATLANTIC HOLDINGS LLC
Contact Type: Not reported
Contact Name: SUIMMY HORN
Address1: Not reported
Address2: Not reported
City: Not reported
State: NN
Zip Code: Not reported
Country Code: 001
Phone: (212) 453-4005
EMail: Not reported
Fax Number: Not reported
Modified By: TRANSLAT
Date Last Modified: 2004-03-04

Tank Info:

Tank Number: 001
Tank Id: 64433
Material Code: 0001
Common Name of Substance: #2 Fuel Oil (On-Site Consumption)

Equipment Records:

G00 - Tank Secondary Containment - None
F00 - Pipe External Protection - None
B00 - Tank External Protection - None
C01 - Pipe Location - Aboveground
H00 - Tank Leak Detection - None
I00 - Overfill - None
A00 - Tank Internal Protection - None
D01 - Pipe Type - Steel/Carbon Steel/Iron
Tank Location: Aboveground - contact with soil.... Tank bottom rests on soil, allowing no visual inspection.
Tank Type: Steel/Carbon Steel/Iron

2402 ATLANTIC HOLDINGS LLC (Continued) **A100300849**

Tank Status:	Closed - Removed
Pipe Model:	Not reported
Install Date:	Not reported
Capacity Gallons:	3000
Tightness Test Method:	NN
Date Test:	Not reported
Next Test Date:	Not reported
Date Tank Closed:	10/01/2002
Register:	True
Modified By:	TRANSLAT
Last Modified:	04/14/2017
Material Name:	#2 fuel oil (on-site consumption)

B14 **LOT 16,TAXBLOCK 1554** **NY E DESIGNATION** **S118704114**
NNE **1495 HERKIMER STREET** **N/A**
< 1/8 **BROOKLYN, NY**
0.048 mi.
252 ft. **Site 2 of 9 in cluster B**

Relative: **Higher**
Actual: **75 ft.**

E DESIGNATION:

Name:	LOT 16,TAXBLOCK 1554
Address:	1495 HERKIMER STREET
City,State,Zip:	BROOKLYN, NY
Tax Lot(s):	16
Tax Block:	1554
Borough Code:	Not reported
E-No:	E-366
Effective Date:	4/20/2016
Satisfaction Date:	Not reported
Ceqr Number:	15DCP102K
Ulurp Number:	160035ZMK, 160050ZRK
Zoning Map No:	17c, 17d
Description:	Air Quality - HVAC fuel limited to natural gas
Lot Remediation Date:	Not reported
Description:	Hazardous Materials* Phase I and Phase II Testing Protocol
Lot Remediation Date:	Not reported
Description:	Window Wall Attenuation & Alternate Ventilation
Lot Remediation Date:	Not reported
Description:	Exhaust stack location limitations
Lot Remediation Date:	Not reported

A15 **NYCTA - ATLANTIC AVE STATION L LINE** **RCRA-VSQG** **1001202984**
ESE **ATLANTIC AVE & VAN SINDEREN AVE** **NY MANIFEST** **NYR000042838**
< 1/8 **BROOKLYN, NY 11201** **NJ MANIFEST**
0.052 mi.
273 ft. **Site 10 of 11 in cluster A**

Relative: **Lower**
Actual: **67 ft.**

RCRA-VSQG:

Date Form Received by Agency:	20070101
Handler Name:	NYCTA - ATLANTIC AVE STATION L LINE
Handler Address:	ATLANTIC AVE & VAN SINDEREN AVE
Handler City,State,Zip:	BROOKLYN, NY 11201

NYCTA - ATLANTIC AVE STATION L LINE (Continued) **1001202984**

EPA ID:	NYR000042838
Contact Name:	JOSEPHINE F BROWN
Contact Address:	JAY ST RM 819
Contact City,State,Zip:	BROOKLYN, NY 11201
Contact Telephone:	718-243-4581
Contact Fax:	Not reported
Contact Email:	Not reported
Contact Title:	Not reported
EPA Region:	02
Land Type:	Not reported
Federal Waste Generator Description:	Conditionally Exempt Small Quantity Generator
Non-Notifier:	Not reported
Biennial Report Cycle:	Not reported
Accessibility:	Not reported
Active Site Indicator:	Handler Activities
State District Owner:	NY
State District:	NYSDEC R2
Mailing Address:	JAY ST RM 819
Mailing City,State,Zip:	BROOKLYN, NY 11201
Owner Name:	MTA NYCT
Owner Type:	Municipal
Operator Name:	MTA NYCT
Operator Type:	Municipal
Short-Term Generator Activity:	No
Importer Activity:	No
Mixed Waste Generator:	No
Transporter Activity:	No
Transfer Facility Activity:	No
Recycler Activity with Storage:	No
Small Quantity On-Site Burner Exemption:	No
Smelting Melting and Refining Furnace Exemption:	No
Underground Injection Control:	No
Off-Site Waste Receipt:	No
Universal Waste Indicator:	No
Universal Waste Destination Facility:	No
Federal Universal Waste:	No
Active Site Fed-Reg Treatment Storage and Disposal Facility:	Not reported
Active Site Converter Treatment storage and Disposal Facility:	Not reported
Active Site State-Reg Treatment Storage and Disposal Facility:	Not reported
Active Site State-Reg Handler:	---
Federal Facility Indicator:	Not reported
Hazardous Secondary Material Indicator:	N
Sub-Part K Indicator:	Not reported
Commercial TSD Indicator:	No
Treatment Storage and Disposal Type:	Not reported
2018 GPRA Permit Baseline:	Not on the Baseline
2018 GPRA Renewals Baseline:	Not on the Baseline
Permit Renewals Workload Universe:	Not reported
Permit Workload Universe:	Not reported
Permit Progress Universe:	Not reported
Post-Closure Workload Universe:	Not reported
Closure Workload Universe:	Not reported
202 GPRA Corrective Action Baseline:	No
Corrective Action Workload Universe:	No
Subject to Corrective Action Universe:	No
Non-TSDFs Where RCRA CA has Been Imposed Universe:	No
TSDFs Potentially Subject to CA Under 3004 (u)/(v) Universe:	No

NYCTA - ATLANTIC AVE STATION L LINE (Continued) **1001202984**

TSDFs Only Subject to CA under Discretionary Auth Universe:	No
Corrective Action Priority Ranking:	No NCAPS ranking
Environmental Control Indicator:	No
Institutional Control Indicator:	No
Human Exposure Controls Indicator:	N/A
Groundwater Controls Indicator:	N/A
Operating TSDF Universe:	Not reported
Full Enforcement Universe:	Not reported
Significant Non-Complier Universe:	No
Unaddressed Significant Non-Complier Universe:	No
Addressed Significant Non-Complier Universe:	No
Significant Non-Complier With a Compliance Schedule Universe:	No
Financial Assurance Required:	Not reported
Handler Date of Last Change:	20220111
Recognized Trader-Importer:	No
Recognized Trader-Exporter:	No
Importer of Spent Lead Acid Batteries:	No
Exporter of Spent Lead Acid Batteries:	No
Recycler Activity Without Storage:	No
Manifest Broker:	No
Sub-Part P Indicator:	No

Biennial: List of Years
Year: 2001

Click Here for Biennial Reporting System Data:

Hazardous Waste Summary:
Waste Code: D000
Waste Description: Not Defined

Waste Code: D008
Waste Description: LEAD

Handler - Owner Operator:

Owner/Operator Indicator:	Owner
Owner/Operator Name:	MTA NYCT
Legal Status:	Municipal
Date Became Current:	Not reported
Date Ended Current:	Not reported
Owner/Operator Address:	10 COLUMBUS CIRCLE 25TH FL
Owner/Operator City,State,Zip:	NEW YORK, NY 10019
Owner/Operator Telephone:	212-307-5589
Owner/Operator Telephone Ext:	Not reported
Owner/Operator Fax:	Not reported
Owner/Operator Email:	Not reported

Owner/Operator Indicator:	Owner
Owner/Operator Name:	MTA NYCT
Legal Status:	Municipal
Date Became Current:	Not reported
Date Ended Current:	Not reported
Owner/Operator Address:	10 COLUMBUS CIR 25TH FLOOR
Owner/Operator City,State,Zip:	NEW YORK, NY 10019
Owner/Operator Telephone:	212-307-5589
Owner/Operator Telephone Ext:	Not reported

NYCTA - ATLANTIC AVE STATION L LINE (Continued) **1001202984**

Owner/Operator Fax: Not reported
Owner/Operator Email: Not reported

Owner/Operator Indicator: Operator
Owner/Operator Name: MTA NYCT
Legal Status: Municipal
Date Became Current: Not reported
Date Ended Current: Not reported
Owner/Operator Address: 10 COLUMBUS CIRCLE 25TH FL
Owner/Operator City,State,Zip: NEW YORK, NY 10019
Owner/Operator Telephone: 212-307-5589
Owner/Operator Telephone Ext: Not reported
Owner/Operator Fax: Not reported
Owner/Operator Email: Not reported

Historic Generators:
Receive Date: 19990708
Handler Name: MTA NYCT - ATLANTIC AVE STATION
Federal Waste Generator Description: Not a generator, verified
State District Owner: NY
Large Quantity Handler of Universal Waste: No
Recognized Trader Importer: No
Recognized Trader Exporter: No
Spent Lead Acid Battery Importer: No
Spent Lead Acid Battery Exporter: No
Current Record: No
Non Storage Recycler Activity: Not reported
Electronic Manifest Broker: Not reported

Receive Date: 20060101
Handler Name: NYCTA-ATLANTIC AVENUE STATION (L LINE)
Federal Waste Generator Description: Conditionally Exempt Small Quantity Generator
State District Owner: NY
Large Quantity Handler of Universal Waste: No
Recognized Trader Importer: No
Recognized Trader Exporter: No
Spent Lead Acid Battery Importer: No
Spent Lead Acid Battery Exporter: No
Current Record: No
Non Storage Recycler Activity: Not reported
Electronic Manifest Broker: Not reported

Receive Date: 20070101
Handler Name: NYCTA - ATLANTIC AVE STATION L LINE
Federal Waste Generator Description: Conditionally Exempt Small Quantity Generator
State District Owner: NY
Large Quantity Handler of Universal Waste: No
Recognized Trader Importer: Not reported
Recognized Trader Exporter: Not reported
Spent Lead Acid Battery Importer: Not reported
Spent Lead Acid Battery Exporter: Not reported
Current Record: Yes
Non Storage Recycler Activity: No
Electronic Manifest Broker: No

Receive Date: 19970724
Handler Name: MTA NYCT - ATLANTIC AVE STATION

NYCTA - ATLANTIC AVE STATION L LINE (Continued) **1001202984**

Federal Waste Generator Description: Small Quantity Generator
State District Owner: NY
Large Quantity Handler of Universal Waste: No
Recognized Trader Importer: No
Recognized Trader Exporter: No
Spent Lead Acid Battery Importer: No
Spent Lead Acid Battery Exporter: No
Current Record: No
Non Storage Recycler Activity: Not reported
Electronic Manifest Broker: Not reported

Receive Date: 20020220
Handler Name: NYCTA-ATLANTIC AVENUE STATION (L LINE)
Federal Waste Generator Description: Large Quantity Generator
State District Owner: NY
Large Quantity Handler of Universal Waste: No
Recognized Trader Importer: No
Recognized Trader Exporter: No
Spent Lead Acid Battery Importer: No
Spent Lead Acid Battery Exporter: No
Current Record: No
Non Storage Recycler Activity: Not reported
Electronic Manifest Broker: Not reported

List of NAICS Codes and Descriptions:
NAICS Code: 485111
NAICS Description: MIXED MODE TRANSIT SYSTEMS

Facility Has Received Notices of Violation:
Found Violation: No
Agency Which Determined Violation: Not reported
Violation Short Description: Not reported
Date Violation was Determined: Not reported
Actual Return to Compliance Date: Not reported
Return to Compliance Qualifier: Not reported
Violation Responsible Agency: Not reported
Scheduled Compliance Date: Not reported
Enforcement Identifier: Not reported
Date of Enforcement Action: Not reported
Enforcement Responsible Agency: Not reported
Enforcement Docket Number: Not reported
Enforcement Attorney: Not reported
Corrective Action Component: Not reported
Appeal Initiated Date: Not reported
Appeal Resolution Date: Not reported
Disposition Status Date: Not reported
Disposition Status: Not reported
Disposition Status Description: Not reported
Consent/Final Order Sequence Number: Not reported
Consent/Final Order Respondent Name: Not reported
Consent/Final Order Lead Agency: Not reported
Enforcement Type: Not reported
Enforcement Responsible Person: Not reported
Enforcement Responsible Sub-Organization: Not reported
SEP Sequence Number: Not reported
SEP Expenditure Amount: Not reported

NYCTA - ATLANTIC AVE STATION L LINE (Continued) **1001202984**

SEP Scheduled Completion Date:	Not reported
SEP Actual Date:	Not reported
SEP Defaulted Date:	Not reported
SEP Type:	Not reported
SEP Type Description:	Not reported
Proposed Amount:	Not reported
Final Monetary Amount:	Not reported
Paid Amount:	Not reported
Final Count:	Not reported
Final Amount:	Not reported

Evaluation Action Summary:

Evaluation Date:	20080220
Evaluation Responsible Agency:	State
Found Violation:	No
Evaluation Type Description:	COMPLIANCE EVALUATION INSPECTION ON-SITE
Evaluation Responsible Person Identifier:	NYFBR
Evaluation Responsible Sub-Organization:	R2
Actual Return to Compliance Date:	Not reported
Scheduled Compliance Date:	Not reported
Date of Request:	Not reported
Date Response Received:	Not reported
Request Agency:	Not reported
Former Citation:	Not reported

NY MANIFEST:

Name:	NYCTA-OFFICE OF SYSTEM SAFETY
Address:	ATLANTIC AVENUE AND VAN
City,State,Zip:	BROOKLYN, NY 11201
Country:	USA
EPA ID:	NYR000042838
Facility Status:	Not reported
Location Address 1:	ATLANTIC AVE STATION
Code:	BP
Location Address 2:	Not reported
Total Tanks:	Not reported
Location City:	BROOKLYN
Location State:	NY
Location Zip:	11201
Location Zip 4:	Not reported

NY MANIFEST:

EPAID:	NYR000042838
Mailing Name:	NYCTA-OFFICE OF SYSTEM SAFETY
Mailing Contact:	N/S
Mailing Address 1:	370 JAY ST-RM 819
Mailing Address 2:	Not reported
Mailing City:	BROOKLYN
Mailing State:	NY
Mailing Zip:	11201
Mailing Zip 4:	Not reported
Mailing Country:	USA
Mailing Phone:	7182434581

NY MANIFEST:

NYCTA - ATLANTIC AVE STATION L LINE (Continued) **1001202984**

Document ID:	Not reported
Manifest Status:	Not reported
seq:	Not reported
Year:	2018
Trans1 State ID:	NJR986628162
Trans2 State ID:	Not reported
Generator Ship Date:	12/23/2015
Trans1 Recv Date:	12/23/2015
Trans2 Recv Date:	Not reported
TSD Site Recv Date:	12/23/2015
Part A Recv Date:	Not reported
Part B Recv Date:	Not reported
Generator EPA ID:	NYR000042838
Trans1 EPA ID:	Not reported
Trans2 EPA ID:	Not reported
TSDF ID 1:	NJD991291105
TSDF ID 2:	Not reported
Manifest Tracking Number:	008273839FLE
Import Indicator:	N
Export Indicator:	N
Discr Quantity Indicator:	N
Discr Type Indicator:	N
Discr Residue Indicator:	N
Discr Partial Reject Indicator:	N
Discr Full Reject Indicator:	N
Manifest Ref Number:	Not reported
Alt Facility RCRA ID:	Not reported
Alt Facility Sign Date:	Not reported
MGMT Method Type Code:	H110
Waste Code:	Not reported
Waste Code:	Not reported
Waste Code:	Not reported
Waste Code:	Not reported
Waste Code:	Not reported
Waste Code:	Not reported
Quantity:	2000
Units:	P - Pounds
Number of Containers:	4
Container Type:	DM - Metal drums, barrels
Handling Method:	T Chemical, physical, or biological treatment.
Specific Gravity:	1
Waste Code:	D008
Waste Code 1_2:	Not reported
Waste Code 1_3:	Not reported
Waste Code 1_4:	Not reported
Waste Code 1_5:	Not reported
Waste Code 1_6:	Not reported

NJ MANIFEST:

EPA Id:	NYR000042838
Mail Address:	2 BROADWAY, 4TH FL
Mail City/State/Zip:	NEW YORK 10004
Facility Phone:	6462523500
Emergency Phone:	Not reported
Contact:	LOU DEFORTE
Comments:	Not reported

NYCTA - ATLANTIC AVE STATION L LINE (Continued) **1001202984**

SIC Code:	Not reported
County:	00
Municipal:	00
Previous EPA Id:	Not reported
Gen Flag:	X
Trans Flag:	Not reported
TSDF Flag:	Not reported
Name Change:	Not reported
Date Change:	Not reported

Manifest:

Manifest Number:	NJA5006850
EPA ID:	NYR000042838
Date Shipped:	02/18/2004
TSDF EPA ID:	NJD991291105
Transporter EPA ID:	NYD046765574
Transporter 2 EPA ID:	Not reported
Transporter 3 EPA ID:	Not reported
Transporter 4 EPA ID:	Not reported
Transporter 5 EPA ID:	Not reported
Transporter 6 EPA ID:	Not reported
Transporter 7 EPA ID:	Not reported
Transporter 8 EPA ID:	Not reported
Transporter 9 EPA ID:	Not reported
Transporter 10 EPA ID:	Not reported
Date Trans1 Transported Waste:	02/18/2004
Date Trans2 Transported Waste:	Not reported
Date Trans3 Transported Waste:	Not reported
Date Trans4 Transported Waste:	Not reported
Date Trans5 Transported Waste:	Not reported
Date Trans6 Transported Waste:	Not reported
Date Trans7 Transported Waste:	Not reported
Date Trans8 Transported Waste:	Not reported
Date Trans9 Transported Waste:	Not reported
Date Trans10 Transported Waste:	Not reported
Date TSDF Received Waste:	02/19/2004
TSDF EPA Facility Name:	Not reported
QTY Units:	Not reported
Transporter SEQ ID:	Not reported
Transporter-1 Date:	Not reported
Waste SEQ ID:	Not reported
Waste Type Code 2:	Not reported
Waste Type Code 3:	Not reported
Waste Type Code 4:	Not reported
Waste Type Code 5:	Not reported
Waste Type Code 6:	Not reported
Date Accepted:	Not reported
Manifest Discrepancy Type:	Not reported
Data Entry Number:	03180425
Was Load Rejected:	NEW YORK 10004
Reason Load Was Rejected:	Not reported

Manifest Number:	008273839FLE
EPA ID:	NYR000042838
Date Shipped:	12/23/2015
TSDF EPA ID:	NJD991291105
Transporter EPA ID:	NJR986628162
Transporter 2 EPA ID:	Not reported

NYCTA - ATLANTIC AVE STATION L LINE (Continued) **1001202984**

Transporter 3 EPA ID:	Not reported
Transporter 4 EPA ID:	Not reported
Transporter 5 EPA ID:	Not reported
Transporter 6 EPA ID:	Not reported
Transporter 7 EPA ID:	Not reported
Transporter 8 EPA ID:	Not reported
Transporter 9 EPA ID:	Not reported
Transporter 10 EPA ID:	Not reported
Date Trans1 Transported Waste:	Not reported
Date Trans2 Transported Waste:	Not reported
Date Trans3 Transported Waste:	Not reported
Date Trans4 Transported Waste:	Not reported
Date Trans5 Transported Waste:	Not reported
Date Trans6 Transported Waste:	Not reported
Date Trans7 Transported Waste:	Not reported
Date Trans8 Transported Waste:	Not reported
Date Trans9 Transported Waste:	Not reported
Date Trans10 Transported Waste:	Not reported
Date TSDF Received Waste:	Not reported
TSDF EPA Facility Name:	Not reported
QTY Units:	Not reported
Transporter SEQ ID:	Not reported
Transporter-1 Date:	Not reported
Waste SEQ ID:	Not reported
Waste Type Code 2:	Not reported
Waste Type Code 3:	Not reported
Waste Type Code 4:	Not reported
Waste Type Code 5:	Not reported
Waste Type Code 6:	Not reported
Date Accepted:	Not reported
Manifest Discrepancy Type:	Not reported
Data Entry Number:	Not reported
Was Load Rejected:	NEW YORK 10004
Reason Load Was Rejected:	Not reported
Manifest Number:	009140443FLE
EPA ID:	NYR000042838
Date Shipped:	2/26/2016
TSDF EPA ID:	NJD991291105
Transporter EPA ID:	NJR986628162
Transporter 2 EPA ID:	Not reported
Transporter 3 EPA ID:	Not reported
Transporter 4 EPA ID:	Not reported
Transporter 5 EPA ID:	Not reported
Transporter 6 EPA ID:	Not reported
Transporter 7 EPA ID:	Not reported
Transporter 8 EPA ID:	Not reported
Transporter 9 EPA ID:	Not reported
Transporter 10 EPA ID:	Not reported
Date Trans1 Transported Waste:	Not reported
Date Trans2 Transported Waste:	Not reported
Date Trans3 Transported Waste:	Not reported
Date Trans4 Transported Waste:	Not reported
Date Trans5 Transported Waste:	Not reported
Date Trans6 Transported Waste:	Not reported
Date Trans7 Transported Waste:	Not reported
Date Trans8 Transported Waste:	Not reported

NYCTA - ATLANTIC AVE STATION L LINE (Continued) **1001202984**

Date Trans9 Transported Waste:	Not reported
Date Trans10 Transported Waste:	Not reported
Date TSDF Received Waste:	Not reported
TSDF EPA Facility Name:	Not reported
QTY Units:	Not reported
Transporter SEQ ID:	Not reported
Transporter-1 Date:	Not reported
Waste SEQ ID:	Not reported
Waste Type Code 2:	Not reported
Waste Type Code 3:	Not reported
Waste Type Code 4:	Not reported
Waste Type Code 5:	Not reported
Waste Type Code 6:	Not reported
Date Accepted:	Not reported
Manifest Discrepancy Type:	Not reported
Data Entry Number:	Not reported
Was Load Rejected:	NEW YORK 10004
Reason Load Was Rejected:	Not reported

Manifest Number:	NJA5104708
EPA ID:	NYR000042838
Date Shipped:	05/12/2004
TSDF EPA ID:	NJD991291105
Transporter EPA ID:	NYD046765574
Transporter 2 EPA ID:	Not reported
Transporter 3 EPA ID:	Not reported
Transporter 4 EPA ID:	Not reported
Transporter 5 EPA ID:	Not reported
Transporter 6 EPA ID:	Not reported
Transporter 7 EPA ID:	Not reported
Transporter 8 EPA ID:	Not reported
Transporter 9 EPA ID:	Not reported
Transporter 10 EPA ID:	Not reported
Date Trans1 Transported Waste:	05/12/2004
Date Trans2 Transported Waste:	Not reported
Date Trans3 Transported Waste:	Not reported
Date Trans4 Transported Waste:	Not reported
Date Trans5 Transported Waste:	Not reported
Date Trans6 Transported Waste:	Not reported
Date Trans7 Transported Waste:	Not reported
Date Trans8 Transported Waste:	Not reported
Date Trans9 Transported Waste:	Not reported
Date Trans10 Transported Waste:	Not reported
Date TSDF Received Waste:	05/12/2004
TSDF EPA Facility Name:	Not reported
QTY Units:	Not reported
Transporter SEQ ID:	Not reported
Transporter-1 Date:	Not reported
Waste SEQ ID:	Not reported
Waste Type Code 2:	Not reported
Waste Type Code 3:	Not reported
Waste Type Code 4:	Not reported
Waste Type Code 5:	Not reported
Waste Type Code 6:	Not reported
Date Accepted:	Not reported
Manifest Discrepancy Type:	Not reported
Data Entry Number:	05270421

NYCTA - ATLANTIC AVE STATION L LINE (Continued) **1001202984**

Was Load Rejected:	NEW YORK 10004
Reason Load Was Rejected:	Not reported
Manifest Number:	NJA5025344
EPA ID:	NYR000042838
Date Shipped:	08/23/2004
TSDF EPA ID:	NJD991291105
Transporter EPA ID:	NYD046765574
Transporter 2 EPA ID:	Not reported
Transporter 3 EPA ID:	Not reported
Transporter 4 EPA ID:	Not reported
Transporter 5 EPA ID:	Not reported
Transporter 6 EPA ID:	Not reported
Transporter 7 EPA ID:	Not reported
Transporter 8 EPA ID:	Not reported
Transporter 9 EPA ID:	Not reported
Transporter 10 EPA ID:	Not reported
Date Trans1 Transported Waste:	08/23/2004
Date Trans2 Transported Waste:	Not reported
Date Trans3 Transported Waste:	Not reported
Date Trans4 Transported Waste:	Not reported
Date Trans5 Transported Waste:	Not reported
Date Trans6 Transported Waste:	Not reported
Date Trans7 Transported Waste:	Not reported
Date Trans8 Transported Waste:	Not reported
Date Trans9 Transported Waste:	Not reported
Date Trans10 Transported Waste:	Not reported
Date TSDF Received Waste:	08/23/2004
TSDF EPA Facility Name:	Not reported
QTY Units:	Not reported
Transporter SEQ ID:	Not reported
Transporter-1 Date:	Not reported
Waste SEQ ID:	Not reported
Waste Type Code 2:	Not reported
Waste Type Code 3:	Not reported
Waste Type Code 4:	Not reported
Waste Type Code 5:	Not reported
Waste Type Code 6:	Not reported
Date Accepted:	Not reported
Manifest Discrepancy Type:	Not reported
Data Entry Number:	09210421
Was Load Rejected:	NEW YORK 10004
Reason Load Was Rejected:	Not reported

A16 **CON EDISON HTV5519** **RCRA NonGen / NLR** **1026059499**
ESE **VAN SIDEREN & ATLANTIC AVE** **NYP005244694**
< 1/8 **BROOKLYN, NY 11207**
0.052 mi.
273 ft. **Site 11 of 11 in cluster A**

Relative: RCRA NonGen / NLR:
Lower

Date Form Received by Agency:		20220316
Actual: Handler Name:	CON EDISON HTV5519	
67 ft. Handler Address:		VAN SIDEREN & ATLANTIC AVE
Handler City,State,Zip:		BROOKLYN, NY 11207
EPA ID:		NYP005244694

CON EDISON HTV5519 (Continued) **1026059499**

Contact Name:	THOMAS TEELING
Contact Address:	IRVING PL 15TH FL NE
Contact City,State,Zip:	NEW YORK, NY 10003
Contact Telephone:	212-460-3770
Contact Fax:	Not reported
Contact Email:	Not reported
Contact Title:	SENIOR SCIENTIST
EPA Region:	02
Land Type:	Not reported
Federal Waste Generator Description:	Not a generator, verified
Non-Notifier:	Not reported
Biennial Report Cycle:	Not reported
Accessibility:	Not reported
Active Site Indicator:	Not reported
State District Owner:	NY
State District:	NYSDEC R2
Mailing Address:	IRVING PL 15TH FL NE
Mailing City,State,Zip:	NEW YORK, NY 10003
Owner Name:	Not reported
Owner Type:	Not reported
Operator Name:	Not reported
Operator Type:	Not reported
Short-Term Generator Activity:	No
Importer Activity:	No
Mixed Waste Generator:	No
Transporter Activity:	No
Transfer Facility Activity:	No
Recycler Activity with Storage:	No
Small Quantity On-Site Burner Exemption:	No
Smelting Melting and Refining Furnace Exemption:	No
Underground Injection Control:	No
Off-Site Waste Receipt:	No
Universal Waste Indicator:	No
Universal Waste Destination Facility:	No
Federal Universal Waste:	No
Active Site Fed-Reg Treatment Storage and Disposal Facility:	Not reported
Active Site Converter Treatment storage and Disposal Facility:	Not reported
Active Site State-Reg Treatment Storage and Disposal Facility:	Not reported
Active Site State-Reg Handler:	---
Federal Facility Indicator:	Not reported
Hazardous Secondary Material Indicator:	N
Sub-Part K Indicator:	Not reported
Commercial TSD Indicator:	No
Treatment Storage and Disposal Type:	Not reported
2018 GPRA Permit Baseline:	Not on the Baseline
2018 GPRA Renewals Baseline:	Not on the Baseline
Permit Renewals Workload Universe:	Not reported
Permit Workload Universe:	Not reported
Permit Progress Universe:	Not reported
Post-Closure Workload Universe:	Not reported
Closure Workload Universe:	Not reported
202 GPRA Corrective Action Baseline:	No
Corrective Action Workload Universe:	No
Subject to Corrective Action Universe:	No
Non-TSDFs Where RCRA CA has Been Imposed Universe:	No
TSDFs Potentially Subject to CA Under 3004 (u)/(v) Universe:	No
TSDFs Only Subject to CA under Discretionary Auth Universe:	No

CON EDISON HTV5519 (Continued) **1026059499**

Corrective Action Priority Ranking:	No NCAPS ranking
Environmental Control Indicator:	No
Institutional Control Indicator:	No
Human Exposure Controls Indicator:	N/A
Groundwater Controls Indicator:	N/A
Operating TSDF Universe:	Not reported
Full Enforcement Universe:	Not reported
Significant Non-Complier Universe:	No
Unaddressed Significant Non-Complier Universe:	No
Addressed Significant Non-Complier Universe:	No
Significant Non-Complier With a Compliance Schedule Universe:	No
Financial Assurance Required:	Not reported
Handler Date of Last Change:	20220316
Recognized Trader-Importer:	No
Recognized Trader-Exporter:	No
Importer of Spent Lead Acid Batteries:	No
Exporter of Spent Lead Acid Batteries:	No
Recycler Activity Without Storage:	No
Manifest Broker:	No
Sub-Part P Indicator:	No

Historic Generators:

Receive Date:	20220316
Handler Name: CON EDISON HTV5519	
Federal Waste Generator Description:	Not a generator, verified
State District Owner:	NY
Large Quantity Handler of Universal Waste:	No
Recognized Trader Importer:	No
Recognized Trader Exporter:	No
Spent Lead Acid Battery Importer:	No
Spent Lead Acid Battery Exporter:	No
Current Record:	Yes
Non Storage Recycler Activity:	No
Electronic Manifest Broker:	No

Receive Date:	20191112
Handler Name: CON EDISON HTV5519	
Federal Waste Generator Description:	Small Quantity Generator
State District Owner:	NY
Large Quantity Handler of Universal Waste:	No
Recognized Trader Importer:	No
Recognized Trader Exporter:	No
Spent Lead Acid Battery Importer:	No
Spent Lead Acid Battery Exporter:	No
Current Record:	No
Non Storage Recycler Activity:	No
Electronic Manifest Broker:	No

List of NAICS Codes and Descriptions:

NAICS Codes:	No NAICS Codes Found

Facility Has Received Notices of Violations:

Violations:	No Violations Found

CON EDISON HTV5519 (Continued) **1026059499**

Evaluation Action Summary:
Evaluations: No Evaluations Found

D17 **2435 PACIFIC STREET** **NY BROWNFIELDS** **S118704373**
SSW **2435 PACIFIC STREET** **NY E DESIGNATION** **N/A**
< 1/8 **BROOKLYN, NY 11233**
0.055 mi.
289 ft. **Site 3 of 9 in cluster D**

Relative: **Lower**

Actual: **68 ft.**

BROWNFIELDS:

Name:	2435 PACIFIC STREET
Address:	2435 PACIFIC STREET
City,State,Zip:	BROOKLYN, NY 11233
Program:	BCP
Site Code:	617184
Acres:	0.800
HW Code:	C224322
SWIS:	2401
Town:	New York City
Record Added Date:	03/17/2021
Record Updated Date:	11/30/2021
Update By:	RKCORCOR
Site Description:	"Location: The property is a 0.8-acre vacant parcel located in an urban setting, comprised of two contiguous tax lots (Lot 46 to the east and Lot 58 to the west) located on the northern side of Pacific Street, between Sackman Street to the west and East New York Avenue to the east. Site Features: The site is comprised primarily of vacant, grassy land. Gravel and paved surface areas are located along the western and southern property borders, respectively. Chain-link fences and concrete block walls define the property borders. Current Zoning and Land Use: The site is currently vacant, and is located in a mixed-use C4-5D/R7D zoning district (a general commercial district with a residential overlay). The adjoining parcels are currently used for a combination of institutional (north), industrial (east), residential (south), and commercial (northeast and west) purposes. Past Uses of the Site: The project Site was undeveloped as early as 1887, and was first developed for commercial and manufacturing use sometime between 1908 and 1928. Known commercial uses have included a large automobile garage (capacity of 130 cars, containing gasoline tanks) on Lot 46, subsequently used as a manufacturing facility for elevators, lamps and clothing, and a warehouse on Lot 58 that was occupied by a clothing manufacturer and several retail stores. On-site buildings were demolished by the 1980s (Lot 58) and 2007 (Lot 46). Site Geology and Hydrogeology: Site soils are derived from glacial materials, which overlie deep glacial deposits of sand, gravel and clay, with bedrock located well below the surface. Neither groundwater nor bedrock was encountered in soil borings extended during the Site investigation, to a maximum depth of 20 feet bgs. The observed site stratigraphy from the surface down consists of approximately 13 feet of historic fill consisting of coarse to medium sand, clay, crushed stone, crushed brick and crushed concrete. Beneath the fill layer is native sand. Shallow groundwater flow in the vicinity of the property is likely to generally follow surficial topography and be in an overall southeasterly direction, toward Jamaica Bay (located approximately 3 miles from the property)."
Env Problem:	"Information submitted with the BCP application regarding the

2435 PACIFIC STREET (Continued) **S118704373**

	environmental condition at the site are currently under review and will be revised as additional information becomes available."
Health Problem:	"Information submitted with the BCP application regarding the conditions at the site are currently under review and will be revised as additional information becomes available."
Dump:	False
Structure:	False
Lagoon:	False
Landfill:	False
Pond:	False
Disp Start:	Not reported
Disp Term:	Not reported
Lat/Long:	Not reported
Dell:	Not reported
Record Add:	2021-06-18 09:16:00
Record Upd:	2021-08-26 13:41:00
Updated By:	RXMUSTIC
Own Op:	1
Sub Type:	NNN
Owner Name:	Elaine Frazier
Owner Company:	Love Fellowship Tabernacle, Inc.
Owner Address:	464 Liberty Avenue
Owner Addr2:	Not reported
Owner City,St,Zip:	Brooklyn, NY 11207
Owner Country:	United States of America
Own Op:	6
Sub Type:	P03
Owner Name:	Mike McCarthy
Owner Company:	2435 Pacific Street LLC
Owner Address:	111 John Street, Suite 1710
Owner Addr2:	Not reported
Owner City,St,Zip:	New York, NY 10038
Owner Country:	United States of America
Own Op:	Document Repository
Sub Type:	NNN
Owner Name:	Paul Levy
Owner Company:	Brooklyn Public Library - Brownsville Branch
Owner Address:	61 Glenmore Avenue
Owner Addr2:	Not reported
Owner City,St,Zip:	Brooklyn, NY 11212
Owner Country:	United States of America
HW Code:	Not reported
Waste Type:	Not reported
Waste Quantity:	Not reported
Waste Code:	Not reported
Crossref ID:	Not reported
Cross Ref Type Code:	Not reported
Cross Ref Type:	Not reported
Record Added Date:	Not reported
Record Updated:	Not reported
Updated By:	Not reported

E DESIGNATION:

Name:	LOT 46,TAXBLOCK 1437
Address:	2435 PACIFIC STREET
City,State,Zip:	BROOKLYN, NY 11233
Tax Lot(s):	46

2435 PACIFIC STREET (Continued) **S118704373**

Tax Block:	1437
Borough Code:	BK
E-No:	E-366
Effective Date:	4/20/2016
Satisfaction Date:	Not reported
Ceqr Number:	15DCP102K
Ulurp Number:	160035ZMK, 160050ZRK160035ZMK, 160050ZRK
Zoning Map No:	17c, 17d
Description:	Air Quality - HVAC fuel limited to natural gas
Lot Remediation Date:	Not reported
Description:	Hazardous Materials* Phase I and Phase II Testing Protocol
Lot Remediation Date:	Not reported
Description:	Window Wall Attenuation & Alternate Ventilation
Lot Remediation Date:	Not reported

C18 **89-91 SACKMAN STREET** **NY Spills** **S104495928**
West **89-91 SACKMAN STREET** **N/A**
< 1/8 **BROOKLYN, NY**
0.057 mi.
299 ft. **Site 2 of 3 in cluster C**

Relative:
Higher

Actual:
75 ft.

SPILLS:

Name:	89-91 SACKMAN STREET
Address:	89-91 SACKMAN STREET
City,State,Zip:	BROOKLYN, NY
Spill Number/Closed Date:	9414554 / 2005-07-22
Facility ID:	9414554
Facility Type:	ER
DER Facility ID:	201370
Site ID:	245140
DEC Region:	2
Spill Cause:	Unknown
Spill Class:	C4
SWIS:	2401
Spill Date:	1995-02-03
Investigator:	JHOCONNE
Referred To:	Not reported
Reported to Dept:	1995-02-03
CID:	Not reported
Water Affected:	Not reported
Spill Source:	Unknown
Spill Notifier:	Responsible Party
Cleanup Ceased:	Not reported
Cleanup Meets Std:	False
Last Inspection:	Not reported
Recommended Penalty:	False
UST Trust:	False
Remediation Phase:	0
Date Entered In Computer:	1995-02-13
Spill Record Last Update:	2005-07-22
Spiller Name:	Not reported
Spiller Company:	CON EDISON
Spiller Address:	128 WEST END AVENUE
Spiller Company:	001
Contact Name:	Not reported

89-91 SACKMAN STREET (Continued) **S104495928**

DEC Memo: "Update 7/22/05 Service box 44238 was inspected on 5/26/05 and no oil or tag was found. "
Remarks: "OIL/WATER MIXTURE CONTAINED IN MANHOLE MATERIAL BEING ANALYZED FOR IDENTIFICATION."

All Materials:
Site ID: 245140
Operable Unit ID: 1012118
Operable Unit: 01
Material ID: 373290
Material Code: 0066A
Material Name: unknown petroleum
Case No.: Not reported
Material FA: Petroleum
Quantity: 70.00
Units: G
Recovered: .00
Oxygenate: Not reported

E19 **CON EDISON SERVICE BOX: 14893** **RCRA NonGen / NLR** **1017771693**
SE **NEW YORK AVE & ATLANTIC AVE** **NYP004486346**
< 1/8 **BROOKLYN, NY 11233**
0.059 mi.
311 ft. **Site 1 of 8 in cluster E**

Relative: **Lower**
Actual: **63 ft.**

RCRA NonGen / NLR:

Date Form Received by Agency:		20140502
Handler Name:	CON EDISON SERVICE BOX:	14893
Handler Address:		NEW YORK AVE & ATLANTIC AVE
Handler City,State,Zip:		BROOKLYN, NY 11233
EPA ID:		NYP004486346
Contact Name:		THOMAS TEELING
Contact Address:		Not reported
Contact City,State,Zip:		Not reported
Contact Telephone:		212-460-3770
Contact Fax:		Not reported
Contact Email:		Not reported
Contact Title:		SENIOR SCIENTIST
EPA Region:		02
Land Type:		Private
Federal Waste Generator Description:		Not a generator, verified
Non-Notifier:		Not reported
Biennial Report Cycle:		Not reported
Accessibility:		Not reported
Active Site Indicator:		Not reported
State District Owner:		NY
State District:		NYSDEC R2
Mailing Address:		IRVING PL, 15TH FL NE
Mailing City,State,Zip:		NEW YORK, NY 10003
Owner Name:		Not reported
Owner Type:		Not reported
Operator Name:		Not reported
Operator Type:		Not reported
Short-Term Generator Activity:		No
Importer Activity:		No
Mixed Waste Generator:		No
Transporter Activity:		No

CON EDISON SERVICE BOX: 14893 (Continued) **1017771693**

Transfer Facility Activity:	No
Recycler Activity with Storage:	No
Small Quantity On-Site Burner Exemption:	No
Smelting Melting and Refining Furnace Exemption:	No
Underground Injection Control:	No
Off-Site Waste Receipt:	No
Universal Waste Indicator:	No
Universal Waste Destination Facility:	No
Federal Universal Waste:	No
Active Site Fed-Reg Treatment Storage and Disposal Facility:	Not reported
Active Site Converter Treatment storage and Disposal Facility:	Not reported
Active Site State-Reg Treatment Storage and Disposal Facility:	Not reported
Active Site State-Reg Handler:	---
Federal Facility Indicator:	Not reported
Hazardous Secondary Material Indicator:	NN
Sub-Part K Indicator:	Not reported
Commercial TSD Indicator:	No
Treatment Storage and Disposal Type:	Not reported
2018 GPRA Permit Baseline:	Not on the Baseline
2018 GPRA Renewals Baseline:	Not on the Baseline
Permit Renewals Workload Universe:	Not reported
Permit Workload Universe:	Not reported
Permit Progress Universe:	Not reported
Post-Closure Workload Universe:	Not reported
Closure Workload Universe:	Not reported
202 GPRA Corrective Action Baseline:	No
Corrective Action Workload Universe:	No
Subject to Corrective Action Universe:	No
Non-TSDFs Where RCRA CA has Been Imposed Universe:	No
TSDFs Potentially Subject to CA Under 3004 (u)/(v) Universe:	No
TSDFs Only Subject to CA under Discretionary Auth Universe:	No
Corrective Action Priority Ranking:	No NCAPS ranking
Environmental Control Indicator:	No
Institutional Control Indicator:	No
Human Exposure Controls Indicator:	N/A
Groundwater Controls Indicator:	N/A
Operating TSDF Universe:	Not reported
Full Enforcement Universe:	Not reported
Significant Non-Complier Universe:	No
Unaddressed Significant Non-Complier Universe:	No
Addressed Significant Non-Complier Universe:	No
Significant Non-Complier With a Compliance Schedule Universe:	No
Financial Assurance Required:	Not reported
Handler Date of Last Change:	20150211
Recognized Trader-Importer:	No
Recognized Trader-Exporter:	No
Importer of Spent Lead Acid Batteries:	No
Exporter of Spent Lead Acid Batteries:	No
Recycler Activity Without Storage:	Not reported
Manifest Broker:	Not reported
Sub-Part P Indicator:	No

Historic Generators:

Receive Date:	20140402
Handler Name: CON EDISON	
Federal Waste Generator Description:	Small Quantity Generator

CON EDISON SERVICE BOX: 14893 (Continued) **1017771693**

State District Owner:	NY
Large Quantity Handler of Universal Waste:	No
Recognized Trader Importer:	No
Recognized Trader Exporter:	No
Spent Lead Acid Battery Importer:	No
Spent Lead Acid Battery Exporter:	No
Current Record:	No
Non Storage Recycler Activity:	Not reported
Electronic Manifest Broker:	Not reported

Receive Date:	20140402
Handler Name: CON EDISON	
Federal Waste Generator Description:	Not a generator, verified
State District Owner:	NY
Large Quantity Handler of Universal Waste:	No
Recognized Trader Importer:	No
Recognized Trader Exporter:	No
Spent Lead Acid Battery Importer:	No
Spent Lead Acid Battery Exporter:	No
Current Record:	No
Non Storage Recycler Activity:	Not reported
Electronic Manifest Broker:	Not reported

Receive Date:	20140502
Handler Name: CON EDISON SERVICE BOX:	14893
Federal Waste Generator Description:	Not a generator, verified
State District Owner:	NY
Large Quantity Handler of Universal Waste:	No
Recognized Trader Importer:	No
Recognized Trader Exporter:	No
Spent Lead Acid Battery Importer:	No
Spent Lead Acid Battery Exporter:	No
Current Record:	Yes
Non Storage Recycler Activity:	Not reported
Electronic Manifest Broker:	Not reported

List of NAICS Codes and Descriptions:
NAICS Codes: No NAICS Codes Found

Facility Has Received Notices of Violations:
Violations: No Violations Found

Evaluation Action Summary:
Evaluations: No Evaluations Found

E20 **CON EDISON** **NY MANIFEST** **S116297094**
SE **NEW YORK AVE & ATLANTIC AVE** **N/A**
< 1/8 **BROOKLYN, NY 11233**
0.059 mi.
311 ft. **Site 2 of 8 in cluster E**

Relative: NY MANIFEST:
Lower

Name:	CON EDISON
Address:	NEW YORK AVE & ATLANTIC AVE
City,State,Zip:	BROOKLYN, NY 11233

Actual:
63 ft.

CON EDISON (Continued) **S116297094**

Country: USA
EPA ID: NYP004486346
Facility Status: Not reported
Location Address 1: NORTH WEST CORNER NEW YORK AVE & ATLANTIC
Code: BP
Location Address 2: SB14893
Total Tanks: Not reported
Location City: BROOKLYN
Location State: NY
Location Zip: 11201
Location Zip 4: Not reported

NY MANIFEST:
EPAID: NYP004486346
Mailing Name: CON EDISON
Mailing Contact: CON EDISON
Mailing Address 1: 4 IRVING ST
Mailing Address 2: 15TH ST
Mailing City: NEW YORK
Mailing State: NY
Mailing Zip: 10003
Mailing Zip 4: Not reported
Mailing Country: USA
Mailing Phone: Not reported

NY MANIFEST:
Document ID: Not reported
Manifest Status: Not reported
seq: Not reported
Year: 2018
Trans1 State ID: NJD003812047
Trans2 State ID: Not reported
Generator Ship Date: 04/02/2014
Trans1 Recv Date: 04/02/2014
Trans2 Recv Date: Not reported
TSD Site Recv Date: 04/02/2014
Part A Recv Date: Not reported
Part B Recv Date: Not reported
Generator EPA ID: NYP004486346
Trans1 EPA ID: Not reported
Trans2 EPA ID: Not reported
TSDF ID 1: NJD991291105
TSDF ID 2: Not reported
Manifest Tracking Number: 002361074GBF
Import Indicator: N
Export Indicator: N
Discr Quantity Indicator: N
Discr Type Indicator: N
Discr Residue Indicator: N
Discr Partial Reject Indicator: N
Discr Full Reject Indicator: N
Manifest Ref Number: Not reported
Alt Facility RCRA ID: Not reported
Alt Facility Sign Date: Not reported
MGMT Method Type Code: H110
Waste Code: Not reported
Waste Code: Not reported

CON EDISON (Continued) **S116297094**

Waste Code:	Not reported
Waste Code:	Not reported
Waste Code:	Not reported
Waste Code:	Not reported
Quantity:	100
Units:	G - Gallons (liquids only)* (8.3 pounds)
Number of Containers:	1
Container Type:	TT - Cargo tank, tank trucks
Handling Method:	T Chemical, physical, or biological treatment.
Specific Gravity:	1
Waste Code:	D008
Waste Code 1_2:	Not reported
Waste Code 1_3:	Not reported
Waste Code 1_4:	Not reported
Waste Code 1_5:	Not reported
Waste Code 1_6:	Not reported

D21 **LOT 1,TAXBLOCK 1437** **NY E DESIGNATION** **S118704017**
SW **2384 ATLANTIC AVENUE** **N/A**
< 1/8 **BROOKLYN, NY**
0.059 mi.
312 ft. **Site 4 of 9 in cluster D**

Relative:
Higher

Actual:
71 ft.

E DESIGNATION:

Name:	LOT 1,TAXBLOCK 1437
Address:	2384 ATLANTIC AVENUE
City,State,Zip:	BROOKLYN, NY
Tax Lot(s):	1
Tax Block:	1437
Borough Code:	Not reported
E-No:	E-366
Effective Date:	4/20/2016
Satisfaction Date:	Not reported
Ceqr Number:	15DCP102K
Ulurp Number:	160035ZMK, 160050ZRK160035ZMK, 160050ZRK
Zoning Map No:	17c, 17d
Description:	Air Quality - HVAC fuel limited to natural gas
Lot Remediation Date:	Not reported
Description:	Hazardous Materials* Phase I and Phase II Testing Protocol
Lot Remediation Date:	Not reported
Description:	Window Wall Attenuation & Alternate Ventilation
Lot Remediation Date:	Not reported

D22 **INSTITUTE FOR COMMUNITY R** **NY LTANKS** **S101174394**
SW **2384 ATLANTIC AVE** **N/A**
< 1/8 **BROOKLYN, NY**
0.059 mi.
312 ft. **Site 5 of 9 in cluster D**

Relative: **Higher**

Actual: **71 ft.**

LTANKS:

Name:	2384 ATLANTIC AVE
Address:	2384 ATLANTIC AVE
City,State,Zip:	BROOKLYN, NY
Spill Number/Closed Date:	9402632 / 2003-02-18
Facility ID:	9402632
Site ID:	69637
Spill Date:	1994-05-23
Spill Cause:	Tank Test Failure
Spill Source:	Private Dwelling
Spill Class:	C3
Cleanup Ceased:	Not reported
SWIS:	2401
Investigator:	SMMARTIN
Referred To:	Not reported
Reported to Dept:	1994-05-23
CID:	Not reported
Water Affected:	Not reported
Spill Notifier:	Tank Tester
Last Inspection:	Not reported
Recommended Penalty:	False
Meets Standard:	False
UST Involvement:	False
Remediation Phase:	0
Date Entered In Computer:	1994-06-08
Spill Record Last Update:	2003-02-18
Spiller Name:	Not reported
Spiller Company:	APT BLDG - HOWIE
Spiller Address:	2384 ATLANTIC AVE
Spiller County:	001
Spiller Contact:	Not reported
Spiller Phone:	Not reported
Spiller Extention:	Not reported
DEC Region:	2
DER Facility ID:	66192
DEC Memo:	"Prior to Sept, 2004 data translation this spill Lead_DEC Field was MARTINKATXX Insufficient Information2/18/2003 - Closed Due To The Nature / Extent Of The Spill Report"
Remarks:	"PUMPING TANK OUT TODAY. (TANK NOT REGISTERED)"

All TTF:

Facility ID:	9402632
Spill Number:	9402632
Spill Tank Test:	1542768
Site ID:	69637
Tank Number:	Not reported
Tank Size:	0
Material:	0001
EPA UST:	Not reported
UST:	Not reported
Cause:	Not reported
Source:	Not reported
Test Method:	00
Test Method 2:	Unknown

INSTITUTE FOR COMMUNITY R (Continued) **S101174394**

Leak Rate:	.00
Gross Fail:	Not reported
Modified By:	Spills
Last Modified Date:	Not reported

All Materials:

Site ID:	69637
Operable Unit ID:	999695
Operable Unit:	01
Material ID:	553954
Material Code:	0001A
Material Name:	#2 fuel oil
Case No.:	Not reported
Material FA:	Petroleum
Quantity:	-1.00
Units:	G
Recovered:	.00
Oxygenate:	Not reported

Name:	INSTITUTE FOR COMMUNITY R
Address:	2384 ATLANTIC AVE
City,State,Zip:	BROOKLYN, NY
Spill Number/Closed Date:	0512499 / 2006-10-06
Facility ID:	0512499
Site ID:	358824
Spill Date:	2006-01-27
Spill Cause:	Tank Test Failure
Spill Source:	Commercial/Industrial
Spill Class:	C4
Cleanup Ceased:	Not reported
SWIS:	2401
Investigator:	HRPATEL
Referred To:	Not reported
Reported to Dept:	2006-01-27
CID:	408
Water Affected:	Not reported
Spill Notifier:	Tank Tester
Last Inspection:	Not reported
Recommended Penalty:	False
Meets Standard:	False
UST Involvement:	False
Remediation Phase:	0
Date Entered In Computer:	2006-01-27
Spill Record Last Update:	2006-10-06
Spiller Name:	BOB TURRENTINE
Spiller Company:	INSTITUTE FOR COMMUNITY R
Spiller Address:	2384 ATLANTIC AVE
Spiller County:	001
Spiller Contact:	BOB TURRENTINE
Spiller Phone:	(212) 385-3030
Spiller Extention:	Not reported
DEC Region:	2
DER Facility ID:	66192
DEC Memo:	"send TTF letter 01/30/06. Feroze . TTF is sent to: Robert Turrentine Institute For Community Living 40 Rector Street New York, NY 10006. 02/22/06. Feroze, I received a letter from above address that they

INSTITUTE FOR COMMUNITY R (Continued) **S101174394**

found a leak at dry portion of the tank. They will repair the tank and test it again. 02/28/06 Feroze. I received a letter from Mr.Robert Turrentine that they will repair or replace the tank and pipe systems. DEC will be informed about their work progress.\\ 03/15/06. Spill is transferred from Feroze to Kumer Patel. 05/17/06-Hiralkumar Patel. Spoke to Jim at Protest. they haven't heard after they submit proposal. Spoke to Pat Valzalerio as Mr. Turrentine is no longer working at management. Pat will call back with more information. 05/18/06-Hiralkumar Patel. Received call from Pat (Ph. 212-385-3030 Ext. 3222, FAX: 212-385-2380). he suggested refurbishing of tank from inside, but landlord is not agree with that. Pat asked to issue a letter requiring such work. Left message for Pat. 05/19/06-Hiralkumar Patel. Received call from Pat. he has an agreement with landlord which covers repair work. and landlord wants this company to do repair, but Pat thinks that this problem can not be solved by repair work as tank needs either to be replaced or refurbished. he gave me owner's information: Scott Milchman (718) 654-5959 Spoke to Mr. Milchman. he doesn't know anything. sent out TTF letter again at following address to owner. Scott Milchman Eastern Industrial Development Corp. 655 Pelham Parkway North Bronx, NY 10467 Ph. (718) 654-5959 FAX (718) 654-6396 letter faxed to Mr. Milchman and to Pat. 05/24/06-Hiralkumar Patel. REceived message from Scott. left message for Scott. 06/05/06-Hiralkumar Patel. REceived message from Pat. left message for Pat. Received message from Pat. they are planning to remove old tank and to install new tank at same location. left message for Pat. 06/26/06-Hiralkumar Patel. Received call from Mr. Milchman. he has hired Eastmond to remove tank. and after removal Eastmond will take required samples and will send tank closure report. 08/01/06-Hiralkumar Patel. left message for Mr. Milchman. left message for Rene at Eastmond. received call from Mr. Milchman. he asked me to talk to Rene at Eastmond. spoke with Rene. they finished tank removal work last thursday and took endpoint samples. they removed 7-10 yards of contaminated soil. Rene will forward lab results once he gets it. 08/29/06-Hiralkumar Patel. spoke with Isaac at Eastmond. he has everything ready but lab analyticals. once he gets it, he will put together and send final report. 09/25/06-Hiralkumar Patel. spoke with Isaac. he will send final report by end of this week. 10/05/06-Hiralkumar Patel. received closure report from Isaac. they removed tank and removed approx. 10 cubic yard of contaminated soil. excavated area has been backfilled and restored to grade. collected 3 endpoint samples. samples doesn't show any contamination. based on available information, case closed."

Remarks: ""

All Materials:

Site ID:	358824
Operable Unit ID:	1116051
Operable Unit:	01
Material ID:	2106175
Material Code:	0001A
Material Name:	#2 fuel oil
Case No.:	Not reported
Material FA:	Petroleum
Quantity:	Not reported
Units:	G
Recovered:	.00
Oxygenate:	Not reported

D23 **2384 ATLANTIC AVENUE** **NY VCP** **S127051299**
SW **2384 ATLANTIC AVENUE** **N/A**
< 1/8 **NEW YORK CITY, NY**
0.059 mi.
312 ft. **Site 6 of 9 in cluster D**

Relative:
Higher

Actual:
71 ft.

VCP NYC:

Project ID:	20TMP1085K,20EHAN224K,21CVCP012K
Name:	2384 ATLANTIC AVENUE
Address:	2384 ATLANTIC AVENUE
City,State,Zip:	NEW YORK CITY, NY
Borough:	Brooklyn
BBL:	3014370001
OER Program:	VCP (Enrolled), E/RD (Review)
Phase:	Approved Remedial Plan
Latitude:	40.676059
Longitude:	-73.905866
Postcode:	16
Community Board:	37
Council District:	36502
Census Tract:	3038665
BIN:	3014370001
NTA:	Ocean Hill

D24 **INSTITUTE FOR COMMUNITY LIVING, INC.** **NY UST** **U002170635**
SW **2384 ATLANTIC AVENUE** **N/A**
< 1/8 **BROOKLYN, NY 11233**
0.059 mi.
312 ft. **Site 7 of 9 in cluster D**

Relative:
Higher

Actual:
71 ft.

UST:

Name:	INSTITUTE FOR COMMUNITY LIVING, INC.
Address:	2384 ATLANTIC AVENUE
City,State,Zip:	BROOKLYN, NY 11233
Id/Status:	2-602054 / Unregulated/Closed
Program Type:	PBS
Region:	STATE
DEC Region:	2
Expiration Date:	N/A
UTM X:	592465.98200
UTM Y:	4503355.46602
Site Type:	Manufacturing (Other than Chemical)/Processing

Affiliation Records:

Site Id:	24013
Affiliation Type:	Facility Owner
Company Name:	EASTERN INDUSTRIAL DEVELOPMENT CORPORATION
Contact Type:	Not reported
Contact Name:	Not reported
Address1:	655 PELHAM PARKWAY NORTH
Address2:	Not reported
City:	BRONX
State:	NY
Zip Code:	10467
Country Code:	001
Phone:	(718) 654-5959
EMail:	Not reported
Fax Number:	Not reported
Modified By:	NRLOMBAR
Date Last Modified:	2010-01-22

INSTITUTE FOR COMMUNITY LIVING, INC. (Continued) **U002170635**

Site Id:	24013
Affiliation Type:	Mail Contact
Company Name:	INSTITUTE FOR COMMUNITY LIVING, INC.
Contact Type:	Not reported
Contact Name:	PAT VALERIO
Address1:	40 RECTOR STREET
Address2:	Not reported
City:	NEW YORK
State:	NY
Zip Code:	10006
Country Code:	001
Phone:	(212) 385-3030
EMail:	Not reported
Fax Number:	Not reported
Modified By:	NRLOMBAR
Date Last Modified:	2010-01-22

Site Id:	24013
Affiliation Type:	Facility Operator
Company Name:	INSTITUTE FOR COMMUNITY LIVING, INC.
Contact Type:	Not reported
Contact Name:	CHRISTOPHER HEIGHTER
Address1:	Not reported
Address2:	Not reported
City:	Not reported
State:	NN
Zip Code:	Not reported
Country Code:	001
Phone:	(347) 219-8991
EMail:	Not reported
Fax Number:	Not reported
Modified By:	NRLOMBAR
Date Last Modified:	2010-01-22

Site Id:	24013
Affiliation Type:	Emergency Contact
Company Name:	EASTERN INDUSTRIAL DEVELOPMENT CORPORATION
Contact Type:	Not reported
Contact Name:	CHRISTOPHER HEIGHTER
Address1:	Not reported
Address2:	Not reported
City:	Not reported
State:	NN
Zip Code:	Not reported
Country Code:	999
Phone:	(347) 219-8991
EMail:	Not reported
Fax Number:	Not reported
Modified By:	NRLOMBAR
Date Last Modified:	2010-01-22

Tank Info:

Tank Number:	001
Tank ID:	48948
Tank Status:	Closed - Removed
Material Name:	Closed - Removed

INSTITUTE FOR COMMUNITY LIVING, INC. (Continued) **U002170635**

Capacity Gallons:	1080
Install Date:	Not reported
Date Tank Closed:	10/19/2006
Registered:	True
Tank Location:	Underground
Tank Type:	Steel/carbon steel
Material Code:	0001
Common Name of Substance:	#2 Fuel Oil (On-Site Consumption)
Tightness Test Method:	21
Date Test:	03/22/2001
Next Test Date:	Not reported
Pipe Model:	Not reported
Modified By:	NRLOMBAR
Last Modified:	04/14/2017

Equipment Records:

B00 - Tank External Protection - None
A01 - Tank Internal Protection - Epoxy Liner
H00 - Tank Leak Detection - None
L09 - Piping Leak Detection - Exempt Suction Piping
I04 - Overfill - Product Level Gauge (A/G)
C02 - Pipe Location - Underground/On-ground
F06 - Pipe External Protection - Wrapped
G00 - Tank Secondary Containment - None
J02 - Dispenser - Suction Dispenser
D01 - Pipe Type - Steel/Carbon Steel/Iron
I05 - Overfill - Vent Whistle

E25 **APEX AIRTRONICS INC** **RCRA NonGen / NLR** **1000438728**
ESE **2465-69 ATLANTIC AVE** **ICIS** **NYD001284439**
< 1/8 **BROOKLYN, NY 11207** **US AIRS**
0.060 mi. **FINDS**
319 ft. **Site 3 of 8 in cluster E** **ECHO**
NY MANIFEST

Relative:
Lower

Actual:
68 ft.

RCRA NonGen / NLR:

Date Form Received by Agency:		20070101
Handler Name:	APEX AIRTRONICS INC	
Handler Address:		2465-69 ATLANTIC AVE
Handler City,State,Zip:		BROOKLYN, NY 11207
EPA ID:		NYD001284439
Contact Name:		Not reported
Contact Address:		ATLANTIC AVE
Contact City,State,Zip:		BROOKLYN, NY 11207
Contact Telephone:		Not reported
Contact Fax:		Not reported
Contact Email:		Not reported
Contact Title:		Not reported
EPA Region:		02
Land Type:		Not reported
Federal Waste Generator Description:		Not a generator, verified
Non-Notifier:		Not reported
Biennial Report Cycle:		Not reported
Accessibility:		Not reported
Active Site Indicator:		Not reported
State District Owner:		NY
State District:		NYSDEC R2

APEX AIRTRONICS INC (Continued) **1000438728**

Mailing Address:	ATLANTIC AVE
Mailing City,State,Zip:	BROOKLYN, NY 11207
Owner Name:	APEX AIRTRONICS INC
Owner Type:	Private
Operator Name:	APEX AIRTRONICS INC
Operator Type:	Private
Short-Term Generator Activity:	No
Importer Activity:	No
Mixed Waste Generator:	No
Transporter Activity:	No
Transfer Facility Activity:	No
Recycler Activity with Storage:	No
Small Quantity On-Site Burner Exemption:	No
Smelting Melting and Refining Furnace Exemption:	No
Underground Injection Control:	No
Off-Site Waste Receipt:	No
Universal Waste Indicator:	No
Universal Waste Destination Facility:	No
Federal Universal Waste:	No
Active Site Fed-Reg Treatment Storage and Disposal Facility:	Not reported
Active Site Converter Treatment storage and Disposal Facility:	Not reported
Active Site State-Reg Treatment Storage and Disposal Facility:	Not reported
Active Site State-Reg Handler:	---
Federal Facility Indicator:	Not reported
Hazardous Secondary Material Indicator:	N
Sub-Part K Indicator:	Not reported
Commercial TSD Indicator:	No
Treatment Storage and Disposal Type:	Not reported
2018 GPRA Permit Baseline:	Not on the Baseline
2018 GPRA Renewals Baseline:	Not on the Baseline
Permit Renewals Workload Universe:	Not reported
Permit Workload Universe:	Not reported
Permit Progress Universe:	Not reported
Post-Closure Workload Universe:	Not reported
Closure Workload Universe:	Not reported
202 GPRA Corrective Action Baseline:	No
Corrective Action Workload Universe:	No
Subject to Corrective Action Universe:	No
Non-TSDFs Where RCRA CA has Been Imposed Universe:	No
TSDFs Potentially Subject to CA Under 3004 (u)/(v) Universe:	No
TSDFs Only Subject to CA under Discretionary Auth Universe:	No
Corrective Action Priority Ranking:	No NCAPS ranking
Environmental Control Indicator:	No
Institutional Control Indicator:	No
Human Exposure Controls Indicator:	N/A
Groundwater Controls Indicator:	N/A
Operating TSDF Universe:	Not reported
Full Enforcement Universe:	Not reported
Significant Non-Complier Universe:	No
Unaddressed Significant Non-Complier Universe:	No
Addressed Significant Non-Complier Universe:	No
Significant Non-Complier With a Compliance Schedule Universe:	No
Financial Assurance Required:	Not reported
Handler Date of Last Change:	20150414
Recognized Trader-Importer:	No
Recognized Trader-Exporter:	No
Importer of Spent Lead Acid Batteries:	No

APEX AIRTRONICS INC (Continued) **1000438728**

Exporter of Spent Lead Acid Batteries:	No
Recycler Activity Without Storage:	No
Manifest Broker:	No
Sub-Part P Indicator:	No

Hazardous Waste Summary:

Waste Code:	F003
Waste Description:	THE FOLLOWING SPENT NONHALOGENATED SOLVENTS: XYLENE, ACETONE, ETHYL ACETATE, ETHYL BENZENE, ETHYL ETHER, METHYL ISOBUTYL KETONE, N-BUTYL ALCOHOL, CYCLOHEXANONE, AND METHANOL; ALL SPENT SOLVENT MIXTURES/BLENDS CONTAINING, BEFORE USE, ONLY THE ABOVE SPENT NONHALOGENATED SOLVENTS; AND ALL SPENT SOLVENT MIXTURES/BLENDS CONTAINING, BEFORE USE, ONE OR MORE OF THE ABOVE NONHALOGENATED SOLVENTS, AND A TOTAL OF TEN PERCENT OR MORE (BY VOLUME) OF ONE OR MORE OF THOSE SOLVENTS LISTED IN F001, F002, F004, AND F005; AND STILL BOTTOMS FROM THE RECOVERY OF THESE SPENT SOLVENTS AND SPENT SOLVENT MIXTURES.
Waste Code:	F005
Waste Description:	THE FOLLOWING SPENT NONHALOGENATED SOLVENTS: TOLUENE, METHYL ETHYL KETONE, CARBON DISULFIDE, ISOBUTANOL, PYRIDINE, BENZENE, 2-ETHOXYETHANOL, AND 2-NITROPROPANE; ALL SPENT SOLVENT MIXTURES/BLENDS CONTAINING, BEFORE USE, A TOTAL OF TEN PERCENT OR MORE (BY VOLUME) OF ONE OR MORE OF THE ABOVE NONHALOGENATED SOLVENTS OR THOSE SOLVENTS LISTED IN F001, F002, OR F004; AND STILL BOTTOMS FROM THE RECOVERY OF THESE SPENT SOLVENTS AND SPENT SOLVENT MIXTURES.
Waste Code:	F017
Waste Description:	Not Defined
Waste Code:	U031
Waste Description:	1-BUTANOL (I) (OR) N-BUTYL ALCOHOL (I)
Waste Code:	U140
Waste Description:	1-PROPANOL, 2-METHYL- (I,T) (OR) ISOBUTYL ALCOHOL (I,T)
Waste Code:	U220
Waste Description:	BENZENE, METHYL- (OR) TOLUENE

Handler - Owner Operator:

Owner/Operator Indicator:	Owner
Owner/Operator Name:	APEX AIRTRONICS INC
Legal Status:	Private
Date Became Current:	Not reported
Date Ended Current:	Not reported
Owner/Operator Address:	NOT REQUIRED
Owner/Operator City,State,Zip:	NOT REQUIRED, WY 99999
Owner/Operator Telephone:	212-555-1212
Owner/Operator Telephone Ext:	Not reported
Owner/Operator Fax:	Not reported
Owner/Operator Email:	Not reported
Owner/Operator Indicator:	Operator
Owner/Operator Name:	APEX AIRTRONICS INC
Legal Status:	Private

APEX AIRTRONICS INC (Continued) **1000438728**

Date Became Current:	Not reported
Date Ended Current:	Not reported
Owner/Operator Address:	NOT REQUIRED
Owner/Operator City,State,Zip:	NOT REQUIRED, WY 99999
Owner/Operator Telephone:	212-555-1212
Owner/Operator Telephone Ext:	Not reported
Owner/Operator Fax:	Not reported
Owner/Operator Email:	Not reported
Owner/Operator Indicator:	Owner
Owner/Operator Name:	APEX AIRTRONICS INC
Legal Status:	Private
Date Became Current:	Not reported
Date Ended Current:	Not reported
Owner/Operator Address:	NOT REQUIRED
Owner/Operator City,State,Zip:	NOT REQUIRED, WY 99999
Owner/Operator Telephone:	212-555-1212
Owner/Operator Telephone Ext:	Not reported
Owner/Operator Fax:	Not reported
Owner/Operator Email:	Not reported

Historic Generators:

Receive Date:	19990714
Handler Name: APEX AIRTRONICS INC	
Federal Waste Generator Description:	Small Quantity Generator
State District Owner:	NY
Large Quantity Handler of Universal Waste:	No
Recognized Trader Importer:	No
Recognized Trader Exporter:	No
Spent Lead Acid Battery Importer:	No
Spent Lead Acid Battery Exporter:	No
Current Record:	No
Non Storage Recycler Activity:	Not reported
Electronic Manifest Broker:	Not reported
Receive Date:	20060101
Handler Name: APEX AIRTRONICS INC	
Federal Waste Generator Description:	Not a generator, verified
State District Owner:	NY
Large Quantity Handler of Universal Waste:	No
Recognized Trader Importer:	No
Recognized Trader Exporter:	No
Spent Lead Acid Battery Importer:	No
Spent Lead Acid Battery Exporter:	No
Current Record:	No
Non Storage Recycler Activity:	Not reported
Electronic Manifest Broker:	Not reported
Receive Date:	20070101
Handler Name: APEX AIRTRONICS INC	
Federal Waste Generator Description:	Not a generator, verified
State District Owner:	NY
Large Quantity Handler of Universal Waste:	No
Recognized Trader Importer:	No
Recognized Trader Exporter:	No
Spent Lead Acid Battery Importer:	No
Spent Lead Acid Battery Exporter:	No

APEX AIRTRONICS INC (Continued) **1000438728**

Current Record: Yes
Non Storage Recycler Activity: Not reported
Electronic Manifest Broker: Not reported

Receive Date: 19800818
Handler Name: APEX AIRTRONICS INC
Federal Waste Generator Description: Large Quantity Generator
State District Owner: NY
Large Quantity Handler of Universal Waste: No
Recognized Trader Importer: No
Recognized Trader Exporter: No
Spent Lead Acid Battery Importer: No
Spent Lead Acid Battery Exporter: No
Current Record: No
Non Storage Recycler Activity: Not reported
Electronic Manifest Broker: Not reported

List of NAICS Codes and Descriptions:
NAICS Code: 336413
NAICS Description: OTHER AIRCRAFT PARTS AND AUXILIARY EQUIPMENT MANUFACTURING

NAICS Code: 42161
NAICS Description: ELECTRICAL APPARATUS AND EQUIPMENT, WIRING SUPPLIES, AND CONSTRUCTION MATERIAL WHOLESALERS

Facility Has Received Notices of Violation:
Found Violation: Yes
Agency Which Determined Violation: State
Violation Short Description: Generators - General
Date Violation was Determined: 19920723
Actual Return to Compliance Date: 19980922
Return to Compliance Qualifier: Observed
Violation Responsible Agency: State
Scheduled Compliance Date: 19930508
Enforcement Identifier: 000
Date of Enforcement Action: 19930423
Enforcement Responsible Agency: State
Enforcement Docket Number: Not reported
Enforcement Attorney: NY
Corrective Action Component: No
Appeal Initiated Date: Not reported
Appeal Resolution Date: Not reported
Disposition Status Date: Not reported
Disposition Status: Not reported
Disposition Status Description: Not reported
Consent/Final Order Sequence Number: Not reported
Consent/Final Order Respondent Name: Not reported
Consent/Final Order Lead Agency: Not reported
Enforcement Type: WRITTEN INFORMAL
Enforcement Responsible Person: NYHHN
Enforcement Responsible Sub-Organization: R2
SEP Sequence Number: Not reported
SEP Expenditure Amount: Not reported
SEP Scheduled Completion Date: Not reported
SEP Actual Date: Not reported
SEP Defaulted Date: Not reported

APEX AIRTRONICS INC (Continued) **1000438728**

SEP Type:	Not reported
SEP Type Description:	Not reported
Proposed Amount:	Not reported
Final Monetary Amount:	Not reported
Paid Amount:	Not reported
Final Count:	Not reported
Final Amount:	Not reported
Found Violation:	Yes
Agency Which Determined Violation:	State
Violation Short Description:	Generators - General
Date Violation was Determined:	19910607
Actual Return to Compliance Date:	19980922
Return to Compliance Qualifier:	Observed
Violation Responsible Agency:	State
Scheduled Compliance Date:	Not reported
Enforcement Identifier:	000
Date of Enforcement Action:	19910607
Enforcement Responsible Agency:	State
Enforcement Docket Number:	Not reported
Enforcement Attorney:	Not reported
Corrective Action Component:	No
Appeal Initiated Date:	Not reported
Appeal Resolution Date:	Not reported
Disposition Status Date:	Not reported
Disposition Status:	Not reported
Disposition Status Description:	Not reported
Consent/Final Order Sequence Number:	Not reported
Consent/Final Order Respondent Name:	Not reported
Consent/Final Order Lead Agency:	Not reported
Enforcement Type:	WRITTEN INFORMAL
Enforcement Responsible Person:	NYHHN
Enforcement Responsible Sub-Organization:	R2
SEP Sequence Number:	Not reported
SEP Expenditure Amount:	Not reported
SEP Scheduled Completion Date:	Not reported
SEP Actual Date:	Not reported
SEP Defaulted Date:	Not reported
SEP Type:	Not reported
SEP Type Description:	Not reported
Proposed Amount:	Not reported
Final Monetary Amount:	Not reported
Paid Amount:	Not reported
Final Count:	Not reported
Final Amount:	Not reported
Found Violation:	Yes
Agency Which Determined Violation:	State
Violation Short Description:	Generators - General
Date Violation was Determined:	19910607
Actual Return to Compliance Date:	19980922
Return to Compliance Qualifier:	Observed
Violation Responsible Agency:	State
Scheduled Compliance Date:	Not reported
Enforcement Identifier:	000
Date of Enforcement Action:	19910607
Enforcement Responsible Agency:	State

APEX AIRTRONICS INC (Continued) **1000438728**

Enforcement Docket Number: Not reported
Enforcement Attorney: Not reported
Corrective Action Component: No
Appeal Initiated Date: Not reported
Appeal Resolution Date: Not reported
Disposition Status Date: Not reported
Disposition Status: Not reported
Disposition Status Description: Not reported
Consent/Final Order Sequence Number: Not reported
Consent/Final Order Respondent Name: Not reported
Consent/Final Order Lead Agency: Not reported
Enforcement Type: WRITTEN INFORMAL
Enforcement Responsible Person: NYHHN
Enforcement Responsible Sub-Organization: R2
SEP Sequence Number: Not reported
SEP Expenditure Amount: Not reported
SEP Scheduled Completion Date: Not reported
SEP Actual Date: Not reported
SEP Defaulted Date: Not reported
SEP Type: Not reported
SEP Type Description: Not reported
Proposed Amount: Not reported
Final Monetary Amount: Not reported
Paid Amount: Not reported
Final Count: Not reported
Final Amount: Not reported

Found Violation: Yes
Agency Which Determined Violation: State
Violation Short Description: Generators - General
Date Violation was Determined: 19910607
Actual Return to Compliance Date: 19980922
Return to Compliance Qualifier: Observed
Violation Responsible Agency: State
Scheduled Compliance Date: Not reported
Enforcement Identifier: 000
Date of Enforcement Action: 19920723
Enforcement Responsible Agency: State
Enforcement Docket Number: Not reported
Enforcement Attorney: Not reported
Corrective Action Component: No
Appeal Initiated Date: Not reported
Appeal Resolution Date: Not reported
Disposition Status Date: Not reported
Disposition Status: Not reported
Disposition Status Description: Not reported
Consent/Final Order Sequence Number: Not reported
Consent/Final Order Respondent Name: Not reported
Consent/Final Order Lead Agency: Not reported
Enforcement Type: WRITTEN INFORMAL
Enforcement Responsible Person: NYHHN
Enforcement Responsible Sub-Organization: R2
SEP Sequence Number: Not reported
SEP Expenditure Amount: Not reported
SEP Scheduled Completion Date: Not reported
SEP Actual Date: Not reported
SEP Defaulted Date: Not reported

APEX AIRTRONICS INC (Continued) **1000438728**

SEP Type: Not reported
SEP Type Description: Not reported
Proposed Amount: Not reported
Final Monetary Amount: Not reported
Paid Amount: Not reported
Final Count: Not reported
Final Amount: Not reported

Found Violation: Yes
Agency Which Determined Violation: State
Violation Short Description: Generators - General
Date Violation was Determined: 19910607
Actual Return to Compliance Date: 19980922
Return to Compliance Qualifier: Observed
Violation Responsible Agency: State
Scheduled Compliance Date: 19930508
Enforcement Identifier: 000
Date of Enforcement Action: 19930423
Enforcement Responsible Agency: State
Enforcement Docket Number: Not reported
Enforcement Attorney: NY
Corrective Action Component: No
Appeal Initiated Date: Not reported
Appeal Resolution Date: Not reported
Disposition Status Date: Not reported
Disposition Status: Not reported
Disposition Status Description: Not reported
Consent/Final Order Sequence Number: Not reported
Consent/Final Order Respondent Name: Not reported
Consent/Final Order Lead Agency: Not reported
Enforcement Type: WRITTEN INFORMAL
Enforcement Responsible Person: NYHHN
Enforcement Responsible Sub-Organization: R2
SEP Sequence Number: Not reported
SEP Expenditure Amount: Not reported
SEP Scheduled Completion Date: Not reported
SEP Actual Date: Not reported
SEP Defaulted Date: Not reported
SEP Type: Not reported
SEP Type Description: Not reported
Proposed Amount: Not reported
Final Monetary Amount: Not reported
Paid Amount: Not reported
Final Count: Not reported
Final Amount: Not reported

Found Violation: Yes
Agency Which Determined Violation: State
Violation Short Description: Generators - General
Date Violation was Determined: 19920723
Actual Return to Compliance Date: 19980922
Return to Compliance Qualifier: Observed
Violation Responsible Agency: State
Scheduled Compliance Date: Not reported
Enforcement Identifier: 000
Date of Enforcement Action: 19920723
Enforcement Responsible Agency: State

APEX AIRTRONICS INC (Continued) **1000438728**

Enforcement Docket Number: Not reported
Enforcement Attorney: Not reported
Corrective Action Component: No
Appeal Initiated Date: Not reported
Appeal Resolution Date: Not reported
Disposition Status Date: Not reported
Disposition Status: Not reported
Disposition Status Description: Not reported
Consent/Final Order Sequence Number: Not reported
Consent/Final Order Respondent Name: Not reported
Consent/Final Order Lead Agency: Not reported
Enforcement Type: WRITTEN INFORMAL
Enforcement Responsible Person: NYHHN
Enforcement Responsible Sub-Organization: R2
SEP Sequence Number: Not reported
SEP Expenditure Amount: Not reported
SEP Scheduled Completion Date: Not reported
SEP Actual Date: Not reported
SEP Defaulted Date: Not reported
SEP Type: Not reported
SEP Type Description: Not reported
Proposed Amount: Not reported
Final Monetary Amount: Not reported
Paid Amount: Not reported
Final Count: Not reported
Final Amount: Not reported

Found Violation: Yes
Agency Which Determined Violation: State
Violation Short Description: Generators - General
Date Violation was Determined: 19920723
Actual Return to Compliance Date: 19980922
Return to Compliance Qualifier: Observed
Violation Responsible Agency: State
Scheduled Compliance Date: Not reported
Enforcement Identifier: 000
Date of Enforcement Action: 19920723
Enforcement Responsible Agency: State
Enforcement Docket Number: Not reported
Enforcement Attorney: Not reported
Corrective Action Component: No
Appeal Initiated Date: Not reported
Appeal Resolution Date: Not reported
Disposition Status Date: Not reported
Disposition Status: Not reported
Disposition Status Description: Not reported
Consent/Final Order Sequence Number: Not reported
Consent/Final Order Respondent Name: Not reported
Consent/Final Order Lead Agency: Not reported
Enforcement Type: WRITTEN INFORMAL
Enforcement Responsible Person: NYHHN
Enforcement Responsible Sub-Organization: R2
SEP Sequence Number: Not reported
SEP Expenditure Amount: Not reported
SEP Scheduled Completion Date: Not reported
SEP Actual Date: Not reported
SEP Defaulted Date: Not reported

APEX AIRTRONICS INC (Continued) **1000438728**

SEP Type: Not reported
SEP Type Description: Not reported
Proposed Amount: Not reported
Final Monetary Amount: Not reported
Paid Amount: Not reported
Final Count: Not reported
Final Amount: Not reported

Found Violation: Yes
Agency Which Determined Violation: State
Violation Short Description: Generators - General
Date Violation was Determined: 19910607
Actual Return to Compliance Date: 19980922
Return to Compliance Qualifier: Observed
Violation Responsible Agency: State
Scheduled Compliance Date: Not reported
Enforcement Identifier: 000
Date of Enforcement Action: 19910607
Enforcement Responsible Agency: State
Enforcement Docket Number: Not reported
Enforcement Attorney: Not reported
Corrective Action Component: No
Appeal Initiated Date: Not reported
Appeal Resolution Date: Not reported
Disposition Status Date: Not reported
Disposition Status: Not reported
Disposition Status Description: Not reported
Consent/Final Order Sequence Number: Not reported
Consent/Final Order Respondent Name: Not reported
Consent/Final Order Lead Agency: Not reported
Enforcement Type: WRITTEN INFORMAL
Enforcement Responsible Person: NYHHN
Enforcement Responsible Sub-Organization: R2
SEP Sequence Number: Not reported
SEP Expenditure Amount: Not reported
SEP Scheduled Completion Date: Not reported
SEP Actual Date: Not reported
SEP Defaulted Date: Not reported
SEP Type: Not reported
SEP Type Description: Not reported
Proposed Amount: Not reported
Final Monetary Amount: Not reported
Paid Amount: Not reported
Final Count: Not reported
Final Amount: Not reported

Found Violation: Yes
Agency Which Determined Violation: State
Violation Short Description: Generators - General
Date Violation was Determined: 19910607
Actual Return to Compliance Date: 19980922
Return to Compliance Qualifier: Observed
Violation Responsible Agency: State
Scheduled Compliance Date: Not reported
Enforcement Identifier: 000
Date of Enforcement Action: 19920723
Enforcement Responsible Agency: State

APEX AIRTRONICS INC (Continued) **1000438728**

Enforcement Docket Number: Not reported
Enforcement Attorney: Not reported
Corrective Action Component: No
Appeal Initiated Date: Not reported
Appeal Resolution Date: Not reported
Disposition Status Date: Not reported
Disposition Status: Not reported
Disposition Status Description: Not reported
Consent/Final Order Sequence Number: Not reported
Consent/Final Order Respondent Name: Not reported
Consent/Final Order Lead Agency: Not reported
Enforcement Type: WRITTEN INFORMAL
Enforcement Responsible Person: NYHHN
Enforcement Responsible Sub-Organization: R2
SEP Sequence Number: Not reported
SEP Expenditure Amount: Not reported
SEP Scheduled Completion Date: Not reported
SEP Actual Date: Not reported
SEP Defaulted Date: Not reported
SEP Type: Not reported
SEP Type Description: Not reported
Proposed Amount: Not reported
Final Monetary Amount: Not reported
Paid Amount: Not reported
Final Count: Not reported
Final Amount: Not reported

Found Violation: Yes
Agency Which Determined Violation: State
Violation Short Description: Generators - General
Date Violation was Determined: 19910607
Actual Return to Compliance Date: 19980922
Return to Compliance Qualifier: Observed
Violation Responsible Agency: State
Scheduled Compliance Date: 19930508
Enforcement Identifier: 000
Date of Enforcement Action: 19930423
Enforcement Responsible Agency: State
Enforcement Docket Number: Not reported
Enforcement Attorney: NY
Corrective Action Component: No
Appeal Initiated Date: Not reported
Appeal Resolution Date: Not reported
Disposition Status Date: Not reported
Disposition Status: Not reported
Disposition Status Description: Not reported
Consent/Final Order Sequence Number: Not reported
Consent/Final Order Respondent Name: Not reported
Consent/Final Order Lead Agency: Not reported
Enforcement Type: WRITTEN INFORMAL
Enforcement Responsible Person: NYHHN
Enforcement Responsible Sub-Organization: R2
SEP Sequence Number: Not reported
SEP Expenditure Amount: Not reported
SEP Scheduled Completion Date: Not reported
SEP Actual Date: Not reported
SEP Defaulted Date: Not reported

APEX AIRTRONICS INC (Continued) **1000438728**

SEP Type: Not reported
SEP Type Description: Not reported
Proposed Amount: Not reported
Final Monetary Amount: Not reported
Paid Amount: Not reported
Final Count: Not reported
Final Amount: Not reported

Found Violation: Yes
Agency Which Determined Violation: State
Violation Short Description: Generators - General
Date Violation was Determined: 19910607
Actual Return to Compliance Date: 19980922
Return to Compliance Qualifier: Observed
Violation Responsible Agency: State
Scheduled Compliance Date: Not reported
Enforcement Identifier: 000
Date of Enforcement Action: 19920723
Enforcement Responsible Agency: State
Enforcement Docket Number: Not reported
Enforcement Attorney: Not reported
Corrective Action Component: No
Appeal Initiated Date: Not reported
Appeal Resolution Date: Not reported
Disposition Status Date: Not reported
Disposition Status: Not reported
Disposition Status Description: Not reported
Consent/Final Order Sequence Number:Not reported
Consent/Final Order Respondent Name: Not reported
Consent/Final Order Lead Agency: Not reported
Enforcement Type: WRITTEN INFORMAL
Enforcement Responsible Person: NYHHN
Enforcement Responsible Sub-Organization: R2
SEP Sequence Number: Not reported
SEP Expenditure Amount: Not reported
SEP Scheduled Completion Date: Not reported
SEP Actual Date: Not reported
SEP Defaulted Date: Not reported
SEP Type: Not reported
SEP Type Description: Not reported
Proposed Amount: Not reported
Final Monetary Amount: Not reported
Paid Amount: Not reported
Final Count: Not reported
Final Amount: Not reported

Found Violation: Yes
Agency Which Determined Violation: State
Violation Short Description: Generators - General
Date Violation was Determined: 19910607
Actual Return to Compliance Date: 19980922
Return to Compliance Qualifier: Observed
Violation Responsible Agency: State
Scheduled Compliance Date: 19930508
Enforcement Identifier: 000
Date of Enforcement Action: 19930423
Enforcement Responsible Agency: State

APEX AIRTRONICS INC (Continued) **1000438728**

Enforcement Docket Number: Not reported
Enforcement Attorney: NY
Corrective Action Component: No
Appeal Initiated Date: Not reported
Appeal Resolution Date: Not reported
Disposition Status Date: Not reported
Disposition Status: Not reported
Disposition Status Description: Not reported
Consent/Final Order Sequence Number: Not reported
Consent/Final Order Respondent Name: Not reported
Consent/Final Order Lead Agency: Not reported
Enforcement Type: WRITTEN INFORMAL
Enforcement Responsible Person: NYHHN
Enforcement Responsible Sub-Organization: R2
SEP Sequence Number: Not reported
SEP Expenditure Amount: Not reported
SEP Scheduled Completion Date: Not reported
SEP Actual Date: Not reported
SEP Defaulted Date: Not reported
SEP Type: Not reported
SEP Type Description: Not reported
Proposed Amount: Not reported
Final Monetary Amount: Not reported
Paid Amount: Not reported
Final Count: Not reported
Final Amount: Not reported

Found Violation: Yes
Agency Which Determined Violation: State
Violation Short Description: Generators - General
Date Violation was Determined: 19920723
Actual Return to Compliance Date: 19980922
Return to Compliance Qualifier: Observed
Violation Responsible Agency: State
Scheduled Compliance Date: 19930508
Enforcement Identifier: 000
Date of Enforcement Action: 19930423
Enforcement Responsible Agency: State
Enforcement Docket Number: Not reported
Enforcement Attorney: NY
Corrective Action Component: No
Appeal Initiated Date: Not reported
Appeal Resolution Date: Not reported
Disposition Status Date: Not reported
Disposition Status: Not reported
Disposition Status Description: Not reported
Consent/Final Order Sequence Number: Not reported
Consent/Final Order Respondent Name: Not reported
Consent/Final Order Lead Agency: Not reported
Enforcement Type: WRITTEN INFORMAL
Enforcement Responsible Person: NYHHN
Enforcement Responsible Sub-Organization: R2
SEP Sequence Number: Not reported
SEP Expenditure Amount: Not reported
SEP Scheduled Completion Date: Not reported
SEP Actual Date: Not reported
SEP Defaulted Date: Not reported

APEX AIRTRONICS INC (Continued) **1000438728**

SEP Type:	Not reported
SEP Type Description:	Not reported
Proposed Amount:	Not reported
Final Monetary Amount:	Not reported
Paid Amount:	Not reported
Final Count:	Not reported
Final Amount:	Not reported

Evaluation Action Summary:

Evaluation Date:	19920619
Evaluation Responsible Agency:	State
Found Violation:	Yes
Evaluation Type Description:	COMPLIANCE EVALUATION INSPECTION ON-SITE
Evaluation Responsible Person Identifier:	NYHHN
Evaluation Responsible Sub-Organization:	R2
Actual Return to Compliance Date:	19980922
Scheduled Compliance Date:	19930508
Date of Request:	Not reported
Date Response Received:	Not reported
Request Agency:	Not reported
Former Citation:	Not reported

Evaluation Date:	19980916
Evaluation Responsible Agency:	State
Found Violation:	Yes
Evaluation Type Description:	COMPLIANCE EVALUATION INSPECTION ON-SITE
Evaluation Responsible Person Identifier:	NYHHN
Evaluation Responsible Sub-Organization:	R2
Actual Return to Compliance Date:	19980922
Scheduled Compliance Date:	Not reported
Date of Request:	Not reported
Date Response Received:	Not reported
Request Agency:	Not reported
Former Citation:	Not reported

Evaluation Date:	19920619
Evaluation Responsible Agency:	State
Found Violation:	Yes
Evaluation Type Description:	COMPLIANCE EVALUATION INSPECTION ON-SITE
Evaluation Responsible Person Identifier:	NYHHN
Evaluation Responsible Sub-Organization:	R2
Actual Return to Compliance Date:	19980922
Scheduled Compliance Date:	Not reported
Date of Request:	Not reported
Date Response Received:	Not reported
Request Agency:	Not reported
Former Citation:	Not reported

Evaluation Date:	19980916
Evaluation Responsible Agency:	State
Found Violation:	Yes
Evaluation Type Description:	COMPLIANCE EVALUATION INSPECTION ON-SITE
Evaluation Responsible Person Identifier:	NYHHN
Evaluation Responsible Sub-Organization:	R2
Actual Return to Compliance Date:	19980922
Scheduled Compliance Date:	Not reported
Date of Request:	Not reported

APEX AIRTRONICS INC (Continued) **1000438728**

Date Response Received:	Not reported
Request Agency:	Not reported
Former Citation:	Not reported
Evaluation Date:	19980916
Evaluation Responsible Agency:	State
Found Violation:	Yes
Evaluation Type Description:	COMPLIANCE EVALUATION INSPECTION ON-SITE
Evaluation Responsible Person Identifier:	NYHHN
Evaluation Responsible Sub-Organization:	R2
Actual Return to Compliance Date:	19980922
Scheduled Compliance Date:	19930508
Date of Request:	Not reported
Date Response Received:	Not reported
Request Agency:	Not reported
Former Citation:	Not reported
Evaluation Date:	19980916
Evaluation Responsible Agency:	State
Found Violation:	Yes
Evaluation Type Description:	COMPLIANCE EVALUATION INSPECTION ON-SITE
Evaluation Responsible Person Identifier:	NYHHN
Evaluation Responsible Sub-Organization:	R2
Actual Return to Compliance Date:	19980922
Scheduled Compliance Date:	Not reported
Date of Request:	Not reported
Date Response Received:	Not reported
Request Agency:	Not reported
Former Citation:	Not reported
Evaluation Date:	19920619
Evaluation Responsible Agency:	State
Found Violation:	Yes
Evaluation Type Description:	COMPLIANCE EVALUATION INSPECTION ON-SITE
Evaluation Responsible Person Identifier:	NYHHN
Evaluation Responsible Sub-Organization:	R2
Actual Return to Compliance Date:	19980922
Scheduled Compliance Date:	Not reported
Date of Request:	Not reported
Date Response Received:	Not reported
Request Agency:	Not reported
Former Citation:	Not reported
Evaluation Date:	19910117
Evaluation Responsible Agency:	State
Found Violation:	Yes
Evaluation Type Description:	COMPLIANCE EVALUATION INSPECTION ON-SITE
Evaluation Responsible Person Identifier:	NYDEC
Evaluation Responsible Sub-Organization:	Not reported
Actual Return to Compliance Date:	19980922
Scheduled Compliance Date:	Not reported
Date of Request:	Not reported
Date Response Received:	Not reported
Request Agency:	Not reported
Former Citation:	Not reported
Evaluation Date:	19910117

APEX AIRTRONICS INC (Continued) **1000438728**

Evaluation Responsible Agency:	State
Found Violation:	Yes
Evaluation Type Description:	COMPLIANCE EVALUATION INSPECTION ON-SITE
Evaluation Responsible Person Identifier:	NYDEC
Evaluation Responsible Sub-Organization:	Not reported
Actual Return to Compliance Date:	19980922
Scheduled Compliance Date:	Not reported
Date of Request:	Not reported
Date Response Received:	Not reported
Request Agency:	Not reported
Former Citation:	Not reported

Evaluation Date:	19920619
Evaluation Responsible Agency:	State
Found Violation:	Yes
Evaluation Type Description:	COMPLIANCE EVALUATION INSPECTION ON-SITE
Evaluation Responsible Person Identifier:	NYHHN
Evaluation Responsible Sub-Organization:	R2
Actual Return to Compliance Date:	19980922
Scheduled Compliance Date:	19930508
Date of Request:	Not reported
Date Response Received:	Not reported
Request Agency:	Not reported
Former Citation:	Not reported

Evaluation Date:	19920619
Evaluation Responsible Agency:	State
Found Violation:	Yes
Evaluation Type Description:	COMPLIANCE EVALUATION INSPECTION ON-SITE
Evaluation Responsible Person Identifier:	NYHHN
Evaluation Responsible Sub-Organization:	R2
Actual Return to Compliance Date:	19980922
Scheduled Compliance Date:	Not reported
Date of Request:	Not reported
Date Response Received:	Not reported
Request Agency:	Not reported
Former Citation:	Not reported

Evaluation Date:	19910117
Evaluation Responsible Agency:	State
Found Violation:	Yes
Evaluation Type Description:	COMPLIANCE EVALUATION INSPECTION ON-SITE
Evaluation Responsible Person Identifier:	NYDEC
Evaluation Responsible Sub-Organization:	Not reported
Actual Return to Compliance Date:	19980922
Scheduled Compliance Date:	19930508
Date of Request:	Not reported
Date Response Received:	Not reported
Request Agency:	Not reported
Former Citation:	Not reported

Evaluation Date:	19980916
Evaluation Responsible Agency:	State
Found Violation:	Yes
Evaluation Type Description:	COMPLIANCE EVALUATION INSPECTION ON-SITE
Evaluation Responsible Person Identifier:	NYHHN
Evaluation Responsible Sub-Organization:	R2

APEX AIRTRONICS INC (Continued) **1000438728**

Actual Return to Compliance Date:	19980922
Scheduled Compliance Date:	19930508
Date of Request:	Not reported
Date Response Received:	Not reported
Request Agency:	Not reported
Former Citation:	Not reported

ICIS:

Enforcement Action ID:	02-000F000360470101500002
FRS ID:	110001596096
Action Name:	APEX AIRTRONICS INC-2465 ATLANTIC AVE 360470101500002
Facility Name:	APEX AIRTRONICS INC-2465 ATLANTIC AVE
Facility Address:	2465 ATLANTIC AVENUE BROOKLYN, NY 11207
Enforcement Action Type:	Notice of Violation
Facility County:	KINGS
Program System Acronym:	AIR
Enforcement Action Forum Desc:	Administrative - Informal
EA Type Code:	NOV
Facility SIC Code:	3479
Federal Facility ID:	Not reported
Latitude in Decimal Degrees:	40.67601
Longitude in Decimal Degrees:	-73.9033
Permit Type Desc:	Not reported
Program System Acronym:	NY0000002610500246
Facility NAICS Code:	336413
Tribal Land Code:	Not reported

US AIRS (AFS):

Envid:	1000438728
Region Code:	02
County Code:	NY047
Programmatic ID:	AIR NY0000002610500246
Facility Registry ID:	110001596096
D and B Number:	Not reported
Facility Site Name:	APEX AIRTRONICS INC-2465 ATLANTIC AVE
Primary SIC Code:	3479
NAICS Code:	336413
Default Air Classification Code:	SMI
Facility Type of Ownership Code:	POF
Air CMS Category Code:	Not reported
HPV Status:	Not reported

US AIRS (AFS):

Region Code:	02
Programmatic ID:	AIR NY0000002610500246
Facility Registry ID:	110001596096
Air Operating Status Code:	OPR
Default Air Classification Code:	SMI
Air Program:	State Implementation Plan for National Primary and Secondary Ambient Air Quality Standards
Activity Date:	1992-08-20 00:00:00
Activity Status Date:	Not reported
Activity Group:	Compliance Monitoring
Activity Type:	Inspection/Evaluation
Activity Status:	Not reported

APEX AIRTRONICS INC (Continued) **1000438728**

Region Code: 02
Programmatic ID: AIR NY0000002610500246
Facility Registry ID: 110001596096
Air Operating Status Code: OPR
Default Air Classification Code: SMI
Air Program: State Implementation Plan for National Primary and Secondary Ambient Air Quality Standards
Activity Date: 1999-06-15 00:00:00
Activity Status Date: Not reported
Activity Group: Compliance Monitoring
Activity Type: Inspection/Evaluation
Activity Status: Not reported

Region Code: 02
Programmatic ID: AIR NY0000002610500246
Facility Registry ID: 110001596096
Air Operating Status Code: OPR
Default Air Classification Code: SMI
Air Program: State Implementation Plan for National Primary and Secondary Ambient Air Quality Standards
Activity Date: 2003-12-15 00:00:00
Activity Status Date: Not reported
Activity Group: Compliance Monitoring
Activity Type: Inspection/Evaluation
Activity Status: Not reported

Region Code: 02
Programmatic ID: AIR NY0000002610500246
Facility Registry ID: 110001596096
Air Operating Status Code: OPR
Default Air Classification Code: SMI
Air Program: State Implementation Plan for National Primary and Secondary Ambient Air Quality Standards
Activity Date: 1993-11-16 00:00:00
Activity Status Date: 1993-11-16 00:00:00
Activity Group: Enforcement Action
Activity Type: Administrative - Informal
Activity Status: Achieved

FINDS:
Registry ID: 110001596096

Click Here:

Environmental Interest/Information System:
AFS (Aerometric Information Retrieval System (AIRS) Facility Subsystem) replaces the former Compliance Data System (CDS), the National Emission Data System (NEDS), and the Storage and Retrieval of Aerometric Data (SAROAD). AIRS is the national repository for information concerning airborne pollution in the United States. AFS is used to track emissions and compliance data from industrial plants. AFS data are utilized by states to prepare State Implementation Plans to comply with regulatory programs and by EPA as an input for the estimation of total national emissions. AFS is undergoing a major redesign to support facility operating permits required under Title V of the Clean Air Act.
AIR SYNTHETIC MINOR
RCRAInfo is a national information system that supports the Resource Conservation and Recovery Act (RCRA) program through the tracking of

APEX AIRTRONICS INC (Continued) **1000438728**

events and activities related to facilities that generate, transport, and treat, store, or dispose of hazardous waste. RCRAInfo allows RCRA program staff to track the notification, permit, compliance, and corrective action activities required under RCRA.
FIS (New York - Facility Information System) is New York's Department of Environmental Conservation (DEC) information system for tracking environmental facility information found across the State.

Click this hyperlink while viewing on your computer to access additional FINDS: detail in the EDR Site Report.

ECHO:

Envid:	1000438728
Registry ID:	110001596096
DFR URL:	http://echo.epa.gov/detailed-facility-report?fid=110001596096
Name:	APEX AIRTRONICS INC-2465 ATLANTIC AVE
Address:	2465 ATLANTIC AVENUE
City,State,Zip:	BROOKLYN, NY 11207

NY MANIFEST:

Name:	APEX AIRTRONICS INC
Address:	2465-69 ATLANTIC AVE
City,State,Zip:	BROOKLYN, NY 11207
Country:	USA
EPA ID:	NYD001284439
Facility Status:	Not reported
Location Address 1:	2465-69 ATLANTIC AVE
Code:	BP
Location Address 2:	Not reported
Total Tanks:	Not reported
Location City:	BROOKLYN
Location State:	NY
Location Zip:	11207
Location Zip 4:	Not reported

NY MANIFEST:

EPAID:	NYD001284439
Mailing Name:	APEX AIRTRONICS INC
Mailing Contact:	FRANK ROSENBLUM
Mailing Address 1:	2465-69 ATLANTIC AVENUE
Mailing Address 2:	Not reported
Mailing City:	BROOKLYN
Mailing State:	NY
Mailing Zip:	11207
Mailing Zip 4:	Not reported
Mailing Country:	USA
Mailing Phone:	7184858560

NY MANIFEST:

Document ID:	Not reported
Manifest Status:	Not reported
seq:	Not reported
Year:	2018
Trans1 State ID:	NJD054126164
Trans2 State ID:	Not reported
Generator Ship Date:	09/25/2008
Trans1 Recv Date:	09/25/2008

APEX AIRTRONICS INC (Continued) **1000438728**

Trans2 Recv Date:	Not reported
TSD Site Recv Date:	10/07/2008
Part A Recv Date:	Not reported
Part B Recv Date:	Not reported
Generator EPA ID:	NYD001284439
Trans1 EPA ID:	Not reported
Trans2 EPA ID:	Not reported
TSDF ID 1:	OHD066060609
TSDF ID 2:	Not reported
Manifest Tracking Number:	003110110JJK
Import Indicator:	N
Export Indicator:	N
Discr Quantity Indicator:	N
Discr Type Indicator:	N
Discr Residue Indicator:	N
Discr Partial Reject Indicator:	N
Discr Full Reject Indicator:	N
Manifest Ref Number:	Not reported
Alt Facility RCRA ID:	Not reported
Alt Facility Sign Date:	Not reported
MGMT Method Type Code:	H061
Waste Code:	Not reported
Waste Code:	Not reported
Waste Code:	Not reported
Waste Code:	Not reported
Waste Code:	Not reported
Waste Code:	Not reported
Quantity:	750
Units:	P - Pounds
Number of Containers:	3
Container Type:	DM - Metal drums, barrels
Handling Method:	B Incineration, heat recovery, burning.
Specific Gravity:	1
Waste Code:	D001
Waste Code 1_2:	D008
Waste Code 1_3:	Not reported
Waste Code 1_4:	Not reported
Waste Code 1_5:	Not reported
Waste Code 1_6:	Not reported

E26 **APEX AIRTRONICS INC** **NY AST** **A100343927**
ESE **2465 ATLANTIC AVE** **N/A**
< 1/8 **BROOKLYN, NY 11207**
0.060 mi.
319 ft. **Site 4 of 8 in cluster E**

Relative: AST:
Lower

Actual:
68 ft.

Name:	APEX AIRTRONICS INC
Address:	2465 ATLANTIC AVE
City,State,Zip:	BROOKLYN, NY 11207
Region:	STATE
DEC Region:	2
Site Status:	Unregulated/Closed
Facility Id:	2-611061
Program Type:	PBS
UTM X:	592686.30560
UTM Y:	4503381.39613

APEX AIRTRONICS INC (Continued) **A100343927**

Expiration Date: N/A
Site Type: Manufacturing (Other than Chemical)/Processing

Affiliation Records:

Site Id: 413008
Affiliation Type: Facility Owner
Company Name: APEX AIRTRONICS INC
Contact Type: MGR
Contact Name: HOWARD KARP
Address1: 2465 ATLANTIC AVE
Address2: Not reported
City: BROOKLYN
State: NY
Zip Code: 11207
Country Code: 001
Phone: (718) 485-8560
EMail: Not reported
Fax Number: Not reported
Modified By: MSBAPTIS
Date Last Modified: 2009-04-27

Site Id: 413008
Affiliation Type: Mail Contact
Company Name: APEX AIRTRONICS INC
Contact Type: MGR
Contact Name: HOWARD KARP
Address1: 2465 ATLANTIC AVE
Address2: Not reported
City: BROOKLYN
State: NY
Zip Code: 11207
Country Code: 001
Phone: (718) 485-8560
EMail: Not reported
Fax Number: Not reported
Modified By: MSBAPTIS
Date Last Modified: 2009-04-27

Site Id: 413008
Affiliation Type: Facility Operator
Company Name: APEX AIRTRONICS INC
Contact Type: Not reported
Contact Name: APEX AIRTRONICS
Address1: Not reported
Address2: Not reported
City: Not reported
State: NN
Zip Code: Not reported
Country Code: 001
Phone: (718) 485-8560
EMail: Not reported
Fax Number: Not reported
Modified By: MSBAPTIS
Date Last Modified: 2009-04-27

Site Id: 413008
Affiliation Type: Emergency Contact
Company Name: APEX AIRTRONICS INC

APEX AIRTRONICS INC (Continued) **A100343927**

Contact Type:	Not reported
Contact Name:	HOWARD KAPP
Address1:	Not reported
Address2:	Not reported
City:	Not reported
State:	NN
Zip Code:	Not reported
Country Code:	001
Phone:	(516) 295-1748
EMail:	Not reported
Fax Number:	Not reported
Modified By:	MSBAPTIS
Date Last Modified:	2009-04-27

Tank Info:

Tank Number:	01
Tank Id:	228149
Material Code:	0001
Common Name of Substance:	#2 Fuel Oil (On-Site Consumption)

Equipment Records:

	G03 - Tank Secondary Containment - Vault (w/o access)
	J02 - Dispenser - Suction Dispenser
	D02 - Pipe Type - Galvanized Steel
	F00 - Pipe External Protection - None
	B00 - Tank External Protection - None
	E03 - Piping Secondary Containment - Vault (without Access)
	C01 - Pipe Location - Aboveground
	L00 - Piping Leak Detection - None
	H06 - Tank Leak Detection - Impervious Barrier/Concrete Pad (A/G)
	K00 - Spill Prevention - None
	I05 - Overfill - Vent Whistle
Tank Location:	Aboveground - contact with impervious barrier... Tank bottom rests on impervious barrier, allowing visual indication of leaks.
Tank Type:	Steel Tank in Concrete
Tank Status:	Tank Converted to Non-Regulated Use
Pipe Model:	Not reported
Install Date:	01/01/1956
Capacity Gallons:	550
Tightness Test Method:	NN
Date Test:	Not reported
Next Test Date:	Not reported
Date Tank Closed:	Not reported
Register:	True
Modified By:	MSBAPTIS
Last Modified:	04/14/2017
Material Name:	#2 fuel oil (on-site consumption)

E27
ESE
< 1/8
0.060 mi.
319 ft.

FACTORY
2465 ATLANTIC AVE
BROOKLYN, NY

Site 5 of 8 in cluster E

NY Spills **S108956688**
N/A

Relative:
Lower

Actual:
68 ft.

SPILLS:

Name:	FACTORY
Address:	2465 ATLANTIC AVE
City,State,Zip:	BROOKLYN, NY
Spill Number/Closed Date:	0708834 / 2009-04-06
Facility ID:	0708834
Facility Type:	ER
DER Facility ID:	339389
Site ID:	389803
DEC Region:	2
Spill Cause:	Equipment Failure
Spill Class:	C3
SWIS:	2401
Spill Date:	2007-11-13
Investigator:	SFRAHMAN
Referred To:	Not reported
Reported to Dept:	2007-11-13
CID:	444
Water Affected:	Not reported
Spill Source:	Commercial/Industrial
Spill Notifier:	Other
Cleanup Ceased:	Not reported
Cleanup Meets Std:	False
Last Inspection:	Not reported
Recommended Penalty:	False
UST Trust:	Not reported
Remediation Phase:	0
Date Entered In Computer:	2007-11-13
Spill Record Last Update:	2009-04-06
Spiller Name:	HOWARD KARP
Spiller Company:	FACTORY
Spiller Address:	2465 ATLANTIC AVE
Spiller Company:	001
Contact Name:	HOWARD KARP
DEC Memo:	"contact at Petro is: Sangesland spoke to Mr. Karp. Yesterday during a fuel delivery they noticed oil coming through the wall around the fill line. Probably oil in the soil under the sidewalk cement along the remote fill pipe line. Mr. Karp said that Petro would be repairing the pipe, but Sangesland specifically wanted to know who would do the soil digout/remediation once the sidewalk was opened up and the fill line exposed. Mr. Karp said Petro would come back on Nov 20th to make the repairs. There is a chance that the sidewalk fill line is installed through a coal chute into the basement wall and NOT through soil. When Petro opens up the sidewalk on Nov 20th they will call the DEC to confirm that either No soil was impacted OR there was soil impact and they will hire a company to do the cleanup. 12/19/08 Spoke with Mr. Karp. Mr. Karp told me the spill in the basement was cleaned up with speedy dry.He has no idea about any soil contamination at the site. I told him to find out exactly where was the leak on fill line and if the leaky portion of the line runs underground through the soil.He said he would contact Petro oil to find out the information. Letter was sent to Apex Airtronics Inc 2465 Atlantic Avenue Brooklyn, NY 11207-2305 Attn: Howard Karp (sr)

FACTORY (Continued) **S108956688**

03/31/09 Performed site visit today. Tank is totally vaulted,i.e can't be seen without taking the top cement off.No PBS registration found though the capacity is above 1,100 gallon. Tightness testing required.As per Mr. Karp, the spill was minor quantity from the fill line in the tank room.Spill was on the concrete floor that was cleaned up by Petro Oil.Fill line has been replaced.No evidence of spill exists in the tank room.I told Mr. Karp to register the tank and have the tightness testing done.(sr) ** Case closed as there is no evidence of oil spill present at the site**S.R."

Remarks: "FILL PIPE IS LEAKING AND SEEPED THROUGH THE WALL; PETRO ON SCENE"

All Materials:

Site ID:	389803
Operable Unit ID:	1146930
Operable Unit:	01
Material ID:	2137321
Material Code:	0001A
Material Name:	#2 fuel oil
Case No.:	Not reported
Material FA:	Petroleum
Quantity:	1.00
Units:	G
Recovered:	.00
Oxygenate:	Not reported

E28 **ARIES AUTOWORLD LTD** **NY SWF/LF** **S108145674**
ESE **2471 ATLANTIC AVE** **N/A**
< 1/8 **BROOKLYN, NY 11207**
0.061 mi.
320 ft. **Site 6 of 8 in cluster E**

Relative: **Lower**

Actual: **67 ft.**

SWF/LF:

Name:	ARIES AUTOWORLD LTD
Address:	2471 ATLANTIC AVE
City,State,Zip:	BROOKLYN, NY 11207
Flag:	INACTIVE
Region Code:	2
Phone Number:	Not reported
Owner Name:	Not reported
Owner Type:	Not reported
Owner Address:	Not reported
Owner Addr2:	Not reported
Owner City,St,Zip:	Not reported
Owner Email:	Not reported
Owner Phone:	Not reported
Contact Name:	Not reported
Contact Address:	Not reported
Contact Addr2:	Not reported
Contact City,St,Zip:	Not reported
Contact Email:	Not reported
Contact Phone:	Not reported
Activity Desc:	Vehicle Dismantling Facility
Activity Number:	Not reported
Active:	No
East Coordinate:	592730
North Coordinate:	4503291
Accuracy Code:	Not reported

ARIES AUTOWORLD LTD (Continued) **S108145674**

Regulatory Status:	Not reported
Waste Type:	Not reported
Authorization #:	Not reported
Authorization Date:	Not reported
Expiration Date:	Not reported
Operator Name:	Not reported
Operator Type:	Not reported
Laste Date:	Not reported

B29 **CON EDISON** **RCRA NonGen / NLR** **1010327678**
NE **HERKIMER 60 FEET E OF VAN** **NY MANIFEST** **NYP004148136**
< 1/8 **BROOKLYN, NY 11203**
0.061 mi.
321 ft. **Site 3 of 9 in cluster B**

Relative: **Higher**
Actual: **73 ft.**

RCRA NonGen / NLR:

Date Form Received by Agency:		20070411
Handler Name:	CON EDISON	
Handler Address:		HERKIMER 60 FEET E OF VAN
Handler City,State,Zip:		BROOKLYN, NY 11203
EPA ID:		NYP004148136
Contact Name:		MICHAEL DAUGHTREY
Contact Address:		4 IRVING PL, RM 828
Contact City,State,Zip:		NEW YORK, NY 10003
Contact Telephone:		212-580-8383
Contact Fax:		Not reported
Contact Email:		Not reported
Contact Title:		Not reported
EPA Region:		02
Land Type:		Not reported
Federal Waste Generator Description:		Not a generator, verified
Non-Notifier:		Not reported
Biennial Report Cycle:		Not reported
Accessibility:		Not reported
Active Site Indicator:		Not reported
State District Owner:		NY
State District:		NYSDEC R2
Mailing Address:		4 IRVING PL, RM 828
Mailing City,State,Zip:		NEW YORK, NY 10003
Owner Name:		Not reported
Owner Type:		Not reported
Operator Name:		Not reported
Operator Type:		Not reported
Short-Term Generator Activity:		No
Importer Activity:		No
Mixed Waste Generator:		No
Transporter Activity:		No
Transfer Facility Activity:		No
Recycler Activity with Storage:		No
Small Quantity On-Site Burner Exemption:		No
Smelting Melting and Refining Furnace Exemption:		No
Underground Injection Control:		No
Off-Site Waste Receipt:		No
Universal Waste Indicator:		No
Universal Waste Destination Facility:		No
Federal Universal Waste:		No
Active Site Fed-Reg Treatment Storage and Disposal Facility:		Not reported
Active Site Converter Treatment storage and Disposal Facility:		Not reported

CON EDISON (Continued) **1010327678**

Active Site State-Reg Treatment Storage and Disposal Facility:	Not reported
Active Site State-Reg Handler:	---
Federal Facility Indicator:	Not reported
Hazardous Secondary Material Indicator:	NN
Sub-Part K Indicator:	Not reported
Commercial TSD Indicator:	No
Treatment Storage and Disposal Type:	Not reported
2018 GPRA Permit Baseline:	Not on the Baseline
2018 GPRA Renewals Baseline:	Not on the Baseline
Permit Renewals Workload Universe:	Not reported
Permit Workload Universe:	Not reported
Permit Progress Universe:	Not reported
Post-Closure Workload Universe:	Not reported
Closure Workload Universe:	Not reported
202 GPRA Corrective Action Baseline:	No
Corrective Action Workload Universe:	No
Subject to Corrective Action Universe:	No
Non-TSDFs Where RCRA CA has Been Imposed Universe:	No
TSDFs Potentially Subject to CA Under 3004 (u)/(v) Universe:	No
TSDFs Only Subject to CA under Discretionary Auth Universe:	No
Corrective Action Priority Ranking:	No NCAPS ranking
Environmental Control Indicator:	No
Institutional Control Indicator:	No
Human Exposure Controls Indicator:	N/A
Groundwater Controls Indicator:	N/A
Operating TSDF Universe:	Not reported
Full Enforcement Universe:	Not reported
Significant Non-Complier Universe:	No
Unaddressed Significant Non-Complier Universe:	No
Addressed Significant Non-Complier Universe:	No
Significant Non-Complier With a Compliance Schedule Universe:	No
Financial Assurance Required:	Not reported
Handler Date of Last Change:	20150414
Recognized Trader-Importer:	No
Recognized Trader-Exporter:	No
Importer of Spent Lead Acid Batteries:	No
Exporter of Spent Lead Acid Batteries:	No
Recycler Activity Without Storage:	Not reported
Manifest Broker:	Not reported
Sub-Part P Indicator:	No

Historic Generators:

Receive Date:	20070409
Handler Name: CON EDISON	
Federal Waste Generator Description:	Not reported
State District Owner:	Not reported
Large Quantity Handler of Universal Waste:	No
Recognized Trader Importer:	No
Recognized Trader Exporter:	No
Spent Lead Acid Battery Importer:	No
Spent Lead Acid Battery Exporter:	No
Current Record:	No
Non Storage Recycler Activity:	Not reported
Electronic Manifest Broker:	Not reported

Receive Date:	20070410

CON EDISON (Continued) **1010327678**

Handler Name: CON EDISON
Federal Waste Generator Description: Not a generator, verified
State District Owner: Not reported
Large Quantity Handler of Universal Waste: No
Recognized Trader Importer: No
Recognized Trader Exporter: No
Spent Lead Acid Battery Importer: No
Spent Lead Acid Battery Exporter: No
Current Record: No
Non Storage Recycler Activity: Not reported
Electronic Manifest Broker: Not reported

Receive Date: 20070411
Handler Name: CON EDISON
Federal Waste Generator Description: Not a generator, verified
State District Owner: NY
Large Quantity Handler of Universal Waste: No
Recognized Trader Importer: No
Recognized Trader Exporter: No
Spent Lead Acid Battery Importer: No
Spent Lead Acid Battery Exporter: No
Current Record: Yes
Non Storage Recycler Activity: Not reported
Electronic Manifest Broker: Not reported

List of NAICS Codes and Descriptions:
NAICS Codes: No NAICS Codes Found

Facility Has Received Notices of Violations:
Violations: No Violations Found

Evaluation Action Summary:
Evaluations: No Evaluations Found

NY MANIFEST:
Name: CONSOLIDATED EDISON
Address: HERKIMER 60 FEET E OF VAN
City,State,Zip: BROOKLYN, NY 11203
Country: USA
EPA ID: NYP004148136
Facility Status: Not reported
Location Address 1: HERKIMER & VAN SINDEREN
Code: BP
Location Address 2: EXCAVATION
Total Tanks: Not reported
Location City: BROOKLYN
Location State: NY
Location Zip: Not reported
Location Zip 4: Not reported

NY MANIFEST:
EPAID: NYP004148136
Mailing Name: CONSOLIDATED EDISON
Mailing Contact: FRANKLYN MURRAY
Mailing Address 1: 4 IRVING PL RM 828

CON EDISON (Continued) **1010327678**

Mailing Address 2:	Not reported
Mailing City:	NEW YORK
Mailing State:	NY
Mailing Zip:	10003
Mailing Zip 4:	Not reported
Mailing Country:	USA
Mailing Phone:	2124602808

NY MANIFEST:

Document ID:	Not reported
Manifest Status:	Not reported
seq:	Not reported
Year:	2018
Trans1 State ID:	NYD006982359
Trans2 State ID:	Not reported
Generator Ship Date:	02/13/2007
Trans1 Recv Date:	02/13/2007
Trans2 Recv Date:	Not reported
TSD Site Recv Date:	02/22/2007
Part A Recv Date:	Not reported
Part B Recv Date:	Not reported
Generator EPA ID:	NYP004148136
Trans1 EPA ID:	Not reported
Trans2 EPA ID:	Not reported
TSDF ID 1:	NYD077444263
TSDF ID 2:	Not reported
Manifest Tracking Number:	001436016FLE
Import Indicator:	N
Export Indicator:	N
Discr Quantity Indicator:	N
Discr Type Indicator:	N
Discr Residue Indicator:	N
Discr Partial Reject Indicator:	N
Discr Full Reject Indicator:	N
Manifest Ref Number:	Not reported
Alt Facility RCRA ID:	Not reported
Alt Facility Sign Date:	Not reported
MGMT Method Type Code:	H141
Waste Code:	Not reported
Waste Code:	Not reported
Waste Code:	Not reported
Waste Code:	Not reported
Waste Code:	Not reported
Waste Code:	Not reported
Quantity:	50
Units:	K - Kilograms (2.2 pounds)
Number of Containers:	1
Container Type:	DM - Metal drums, barrels
Handling Method:	L Landfill.
Specific Gravity:	1
Waste Code:	D006
Waste Code 1_2:	D007
Waste Code 1_3:	D008
Waste Code 1_4:	B007
Waste Code 1_5:	Not reported
Waste Code 1_6:	Not reported

B30 **CONSOLIDATED EDISON** **NY MANIFEST** **S119072876**
NE **HERKIMER ST & VAN SINDEREN AVE** **N/A**
< 1/8 **BROOKLYN, NY 11203**
0.061 mi.
322 ft. **Site 4 of 9 in cluster B**

Relative:
Higher

Actual:
73 ft.

NY MANIFEST:

Name:	CONSOLIDATED EDISON
Address:	HERKIMER ST & VAN SINDEREN AVE
City,State,Zip:	BROOKLYN, NY 11203
Country:	USA
EPA ID:	NYP004148144
Facility Status:	Not reported
Location Address 1:	HERKIMER ST & VAN SINDEREN
Code:	BP
Location Address 2:	EXCAVATION
Total Tanks:	Not reported
Location City:	BROOKLYN
Location State:	NY
Location Zip:	Not reported
Location Zip 4:	Not reported

NY MANIFEST:

EPAID:	NYP004148144
Mailing Name:	CONSOLIDATED EDISON
Mailing Contact:	FRANKLYN MURRAY
Mailing Address 1:	4 IRVING PL RM 828
Mailing Address 2:	Not reported
Mailing City:	NEW YORK
Mailing State:	NY
Mailing Zip:	10003
Mailing Zip 4:	Not reported
Mailing Country:	USA
Mailing Phone:	2124602808

NY MANIFEST:

Document ID:	Not reported
Manifest Status:	Not reported
seq:	Not reported
Year:	2018
Trans1 State ID:	NYD006982359
Trans2 State ID:	Not reported
Generator Ship Date:	02/13/2007
Trans1 Recv Date:	02/13/2007
Trans2 Recv Date:	Not reported
TSD Site Recv Date:	02/22/2007
Part A Recv Date:	Not reported
Part B Recv Date:	Not reported
Generator EPA ID:	NYP004148144
Trans1 EPA ID:	Not reported
Trans2 EPA ID:	Not reported
TSDF ID 1:	NYD077444263
TSDF ID 2:	Not reported
Manifest Tracking Number:	001436014FLE
Import Indicator:	N
Export Indicator:	N
Discr Quantity Indicator:	N
Discr Type Indicator:	N
Discr Residue Indicator:	N

CONSOLIDATED EDISON (Continued) **S119072876**

Discr Partial Reject Indicator:	N
Discr Full Reject Indicator:	N
Manifest Ref Number:	Not reported
Alt Facility RCRA ID:	Not reported
Alt Facility Sign Date:	Not reported
MGMT Method Type Code:	H141
Waste Code:	Not reported
Waste Code:	Not reported
Waste Code:	Not reported
Waste Code:	Not reported
Waste Code:	Not reported
Waste Code:	Not reported
Quantity:	50
Units:	K - Kilograms (2.2 pounds)
Number of Containers:	1
Container Type:	DM - Metal drums, barrels
Handling Method:	L Landfill.
Specific Gravity:	1
Waste Code:	D006
Waste Code 1_2:	D007
Waste Code 1_3:	D008
Waste Code 1_4:	B007
Waste Code 1_5:	Not reported
Waste Code 1_6:	Not reported

B31 **MTA NYCT BUS PARKING LOT** **RCRA NonGen / NLR** **1001818141**
NE **VAN SINDEREN AVE & HERKIMER ST** **NY MANIFEST** **NYR000076257**
< 1/8 **BROOKLYN, NY 11233**
0.061 mi.
322 ft. **Site 5 of 9 in cluster B**

Relative: **Higher**
Actual: **73 ft.**

RCRA NonGen / NLR:

Date Form Received by Agency:	20070101
Handler Name:	MTA NYCT BUS PARKING LOT
Handler Address:	VAN SINDEREN AVE & HERKIMER ST
Handler City,State,Zip:	BROOKLYN, NY 11233
EPA ID:	NYR000076257
Contact Name:	WILLIAM JEHLE
Contact Address:	COLUMBUS CIR 25TH FLOOR
Contact City,State,Zip:	NEW YORK, NY 10019
Contact Telephone:	212-307-6010
Contact Fax:	Not reported
Contact Email:	Not reported
Contact Title:	Not reported
EPA Region:	02
Land Type:	Not reported
Federal Waste Generator Description:	Not a generator, verified
Non-Notifier:	Not reported
Biennial Report Cycle:	Not reported
Accessibility:	Not reported
Active Site Indicator:	Not reported
State District Owner:	NY
State District:	NYSDEC R2
Mailing Address:	COLUMBUS CIR 25TH FLOOR
Mailing City,State,Zip:	NEW YORK, NY 10019
Owner Name:	MTA NEW YORK CITY TRANSIT
Owner Type:	Municipal

MTA NYCT BUS PARKING LOT (Continued) **1001818141**

Operator Name:	MTA NEW YORK CITY TRANSIT
Operator Type:	Municipal
Short-Term Generator Activity:	No
Importer Activity:	No
Mixed Waste Generator:	No
Transporter Activity:	No
Transfer Facility Activity:	No
Recycler Activity with Storage:	No
Small Quantity On-Site Burner Exemption:	No
Smelting Melting and Refining Furnace Exemption:	No
Underground Injection Control:	No
Off-Site Waste Receipt:	No
Universal Waste Indicator:	No
Universal Waste Destination Facility:	No
Federal Universal Waste:	No
Active Site Fed-Reg Treatment Storage and Disposal Facility:	Not reported
Active Site Converter Treatment storage and Disposal Facility:	Not reported
Active Site State-Reg Treatment Storage and Disposal Facility:	Not reported
Active Site State-Reg Handler:	---
Federal Facility Indicator:	Not reported
Hazardous Secondary Material Indicator:	N
Sub-Part K Indicator:	Not reported
Commercial TSD Indicator:	No
Treatment Storage and Disposal Type:	Not reported
2018 GPRA Permit Baseline:	Not on the Baseline
2018 GPRA Renewals Baseline:	Not on the Baseline
Permit Renewals Workload Universe:	Not reported
Permit Workload Universe:	Not reported
Permit Progress Universe:	Not reported
Post-Closure Workload Universe:	Not reported
Closure Workload Universe:	Not reported
202 GPRA Corrective Action Baseline:	No
Corrective Action Workload Universe:	No
Subject to Corrective Action Universe:	No
Non-TSDFs Where RCRA CA has Been Imposed Universe:	No
TSDFs Potentially Subject to CA Under 3004 (u)/(v) Universe:	No
TSDFs Only Subject to CA under Discretionary Auth Universe:	No
Corrective Action Priority Ranking:	No NCAPS ranking
Environmental Control Indicator:	No
Institutional Control Indicator:	No
Human Exposure Controls Indicator:	N/A
Groundwater Controls Indicator:	N/A
Operating TSDF Universe:	Not reported
Full Enforcement Universe:	Not reported
Significant Non-Complier Universe:	No
Unaddressed Significant Non-Complier Universe:	No
Addressed Significant Non-Complier Universe:	No
Significant Non-Complier With a Compliance Schedule Universe:	No
Financial Assurance Required:	Not reported
Handler Date of Last Change:	20150414
Recognized Trader-Importer:	No
Recognized Trader-Exporter:	No
Importer of Spent Lead Acid Batteries:	No
Exporter of Spent Lead Acid Batteries:	No
Recycler Activity Without Storage:	No
Manifest Broker:	No
Sub-Part P Indicator:	No

MTA NYCT BUS PARKING LOT (Continued) **1001818141**

Hazardous Waste Summary:
Waste Code: D000
Waste Description: Not Defined

Waste Code: D008
Waste Description: LEAD

Handler - Owner Operator:
Owner/Operator Indicator: Operator
Owner/Operator Name: MTA NEW YORK CITY TRANSIT
Legal Status: Municipal
Date Became Current: Not reported
Date Ended Current: Not reported
Owner/Operator Address: 10 COLUMBUS CIR 25TH FLOOR
Owner/Operator City,State,Zip: NEW YORK, NY 10019
Owner/Operator Telephone: 212-307-6010
Owner/Operator Telephone Ext: Not reported
Owner/Operator Fax: Not reported
Owner/Operator Email: Not reported

Owner/Operator Indicator: Owner
Owner/Operator Name: MTA NEW YORK CITY TRANSIT
Legal Status: Municipal
Date Became Current: Not reported
Date Ended Current: Not reported
Owner/Operator Address: 10 COLUMBUS CIR 25TH FLOOR
Owner/Operator City,State,Zip: NEW YORK, NY 10019
Owner/Operator Telephone: 212-307-6010
Owner/Operator Telephone Ext: Not reported
Owner/Operator Fax: Not reported
Owner/Operator Email: Not reported

Owner/Operator Indicator: Owner
Owner/Operator Name: MTA NEW YORK CITY TRANSIT
Legal Status: Municipal
Date Became Current: Not reported
Date Ended Current: Not reported
Owner/Operator Address: 10 COLUMBUS CIR 25TH FLOOR
Owner/Operator City,State,Zip: NEW YORK, NY 10019
Owner/Operator Telephone: 212-307-6010
Owner/Operator Telephone Ext: Not reported
Owner/Operator Fax: Not reported
Owner/Operator Email: Not reported

Historic Generators:
Receive Date: 20060101
Handler Name: MTA NYCT BUS PARKING LOT
Federal Waste Generator Description: Not a generator, verified
State District Owner: NY
Large Quantity Handler of Universal Waste: No
Recognized Trader Importer: No
Recognized Trader Exporter: No
Spent Lead Acid Battery Importer: No
Spent Lead Acid Battery Exporter: No
Current Record: No
Non Storage Recycler Activity: Not reported

MTA NYCT BUS PARKING LOT (Continued) **1001818141**

Electronic Manifest Broker: Not reported

Receive Date: 20070101
Handler Name: MTA NYCT BUS PARKING LOT
Federal Waste Generator Description: Not a generator, verified
State District Owner: NY
Large Quantity Handler of Universal Waste: No
Recognized Trader Importer: No
Recognized Trader Exporter: No
Spent Lead Acid Battery Importer: No
Spent Lead Acid Battery Exporter: No
Current Record: Yes
Non Storage Recycler Activity: Not reported
Electronic Manifest Broker: Not reported

Receive Date: 19990902
Handler Name: MTA NYCT BUS PARKING LOT
Federal Waste Generator Description: Large Quantity Generator
State District Owner: NY
Large Quantity Handler of Universal Waste: No
Recognized Trader Importer: No
Recognized Trader Exporter: No
Spent Lead Acid Battery Importer: No
Spent Lead Acid Battery Exporter: No
Current Record: No
Non Storage Recycler Activity: Not reported
Electronic Manifest Broker: Not reported

Receive Date: 20010101
Handler Name: NYC TRANSIT AUTHORITY
Federal Waste Generator Description: Large Quantity Generator
State District Owner: NY
Large Quantity Handler of Universal Waste: No
Recognized Trader Importer: No
Recognized Trader Exporter: No
Spent Lead Acid Battery Importer: No
Spent Lead Acid Battery Exporter: No
Current Record: No
Non Storage Recycler Activity: Not reported
Electronic Manifest Broker: Not reported

List of NAICS Codes and Descriptions:
NAICS Code: 561599
NAICS Description: ALL OTHER TRAVEL ARRANGEMENT AND RESERVATION SERVICES

Facility Has Received Notices of Violations:
Violations: No Violations Found

Evaluation Action Summary:
Evaluations: No Evaluations Found

NY MANIFEST:
Name: NYCTA
Address: VAN SINDEREN AVE & HERKIMER ST

MTA NYCT BUS PARKING LOT (Continued) **1001818141**

City,State,Zip: BROOKLYN, NY 11233
Country: USA
EPA ID: NYR000076257
Facility Status: Not reported
Location Address 1: VAN SINDEREN AVE & HERKIMER ST
Code: BP
Location Address 2: Not reported
Total Tanks: Not reported
Location City: BROOKLYN
Location State: NY
Location Zip: 11233
Location Zip 4: Not reported

NY MANIFEST:
EPAID: NYR000076257
Mailing Name: NYCTA
Mailing Contact: N/S
Mailing Address 1: 10 COLUMBUS CIRCLE
Mailing Address 2: Not reported
Mailing City: NEW YORK
Mailing State: NY
Mailing Zip: 10019
Mailing Zip 4: Not reported
Mailing Country: USA
Mailing Phone: 2123075589

B32 **CON EDISON MANHOLE 65390** **RCRA NonGen / NLR** **1010327680**
NE **HERKIMER ST & VAN SINDEREN AVE** **NYP004148144**
< 1/8 **BROOKLYN, NY 11203**
0.061 mi.
322 ft. **Site 6 of 9 in cluster B**

Relative:
Higher

Actual:
73 ft.

RCRA NonGen / NLR:
Date Form Received by Agency: 20070411
Handler Name: CON EDISON MANHOLE 65390
Handler Address: HERKIMER ST & VAN SINDEREN AVE
Handler City,State,Zip: BROOKLYN, NY 11203
EPA ID: NYP004148144
Contact Name: MICHAEL DAUGHTREY
Contact Address: 4 IRVING PL, RM 828
Contact City,State,Zip: NEW YORK, NY 10003
Contact Telephone: 212-580-8383
Contact Fax: Not reported
Contact Email: Not reported
Contact Title: Not reported
EPA Region: 02
Land Type: Not reported
Federal Waste Generator Description: Not a generator, verified
Non-Notifier: Not reported
Biennial Report Cycle: Not reported
Accessibility: Not reported
Active Site Indicator: Not reported
State District Owner: NY
State District: NYSDEC R2
Mailing Address: 4 IRVING PL, RM 828
Mailing City,State,Zip: NEW YORK, NY 10003
Owner Name: Not reported

CON EDISON MANHOLE 65390 (Continued) **1010327680**

Owner Type:	Not reported
Operator Name:	Not reported
Operator Type:	Not reported
Short-Term Generator Activity:	No
Importer Activity:	No
Mixed Waste Generator:	No
Transporter Activity:	No
Transfer Facility Activity:	No
Recycler Activity with Storage:	No
Small Quantity On-Site Burner Exemption:	No
Smelting Melting and Refining Furnace Exemption:	No
Underground Injection Control:	No
Off-Site Waste Receipt:	No
Universal Waste Indicator:	No
Universal Waste Destination Facility:	No
Federal Universal Waste:	No
Active Site Fed-Reg Treatment Storage and Disposal Facility:	Not reported
Active Site Converter Treatment storage and Disposal Facility:	Not reported
Active Site State-Reg Treatment Storage and Disposal Facility:	Not reported
Active Site State-Reg Handler:	---
Federal Facility Indicator:	Not reported
Hazardous Secondary Material Indicator:	NN
Sub-Part K Indicator:	Not reported
Commercial TSD Indicator:	No
Treatment Storage and Disposal Type:	Not reported
2018 GPRA Permit Baseline:	Not on the Baseline
2018 GPRA Renewals Baseline:	Not on the Baseline
Permit Renewals Workload Universe:	Not reported
Permit Workload Universe:	Not reported
Permit Progress Universe:	Not reported
Post-Closure Workload Universe:	Not reported
Closure Workload Universe:	Not reported
202 GPRA Corrective Action Baseline:	No
Corrective Action Workload Universe:	No
Subject to Corrective Action Universe:	No
Non-TSDFs Where RCRA CA has Been Imposed Universe:	No
TSDFs Potentially Subject to CA Under 3004 (u)/(v) Universe:	No
TSDFs Only Subject to CA under Discretionary Auth Universe:	No
Corrective Action Priority Ranking:	No NCAPS ranking
Environmental Control Indicator:	No
Institutional Control Indicator:	No
Human Exposure Controls Indicator:	N/A
Groundwater Controls Indicator:	N/A
Operating TSDF Universe:	Not reported
Full Enforcement Universe:	Not reported
Significant Non-Complier Universe:	No
Unaddressed Significant Non-Complier Universe:	No
Addressed Significant Non-Complier Universe:	No
Significant Non-Complier With a Compliance Schedule Universe:	No
Financial Assurance Required:	Not reported
Handler Date of Last Change:	20150414
Recognized Trader-Importer:	No
Recognized Trader-Exporter:	No
Importer of Spent Lead Acid Batteries:	No
Exporter of Spent Lead Acid Batteries:	No
Recycler Activity Without Storage:	Not reported
Manifest Broker:	Not reported

CON EDISON MANHOLE 65390 (Continued) **1010327680**

Sub-Part P Indicator: No

Historic Generators:

Receive Date:	20070409
Handler Name: CON EDISON	
Federal Waste Generator Description:	Not reported
State District Owner:	Not reported
Large Quantity Handler of Universal Waste:	No
Recognized Trader Importer:	No
Recognized Trader Exporter:	No
Spent Lead Acid Battery Importer:	No
Spent Lead Acid Battery Exporter:	No
Current Record:	No
Non Storage Recycler Activity:	Not reported
Electronic Manifest Broker:	Not reported

Receive Date:	20070410
Handler Name: CON EDISON	
Federal Waste Generator Description:	Not a generator, verified
State District Owner:	Not reported
Large Quantity Handler of Universal Waste:	No
Recognized Trader Importer:	No
Recognized Trader Exporter:	No
Spent Lead Acid Battery Importer:	No
Spent Lead Acid Battery Exporter:	No
Current Record:	No
Non Storage Recycler Activity:	Not reported
Electronic Manifest Broker:	Not reported

Receive Date:	20070411
Handler Name: CON EDISON MANHOLE 65390	
Federal Waste Generator Description:	Not a generator, verified
State District Owner:	NY
Large Quantity Handler of Universal Waste:	No
Recognized Trader Importer:	No
Recognized Trader Exporter:	No
Spent Lead Acid Battery Importer:	No
Spent Lead Acid Battery Exporter:	No
Current Record:	Yes
Non Storage Recycler Activity:	Not reported
Electronic Manifest Broker:	Not reported

List of NAICS Codes and Descriptions:
NAICS Codes: No NAICS Codes Found

Facility Has Received Notices of Violations:
Violations: No Violations Found

Evaluation Action Summary:
Evaluations: No Evaluations Found

B33 **CONSOLIDATED EDISON** **NY MANIFEST** **S110046396**
NE **HERKIMER ST & VAN SINDEREN AVE - MH 65390** **N/A**
< 1/8 **BROOKLYN, NY 11201**
0.061 mi.
324 ft. **Site 7 of 9 in cluster B**

Relative:
Higher

Actual:
73 ft.

NY MANIFEST:

Name:	CONSOLIDATED EDISON
Address:	HERKIMER ST & VAN SINDEREN AVE - MH 65390
City,State,Zip:	BROOKLYN, NY 11201
Country:	USA
EPA ID:	NYP004184594
Facility Status:	Not reported
Location Address 1:	HERKIMER ST & VAN SINDEREN AVE - MH 65390
Code:	BP
Location Address 2:	Not reported
Total Tanks:	Not reported
Location City:	BROOKLYN
Location State:	NY
Location Zip:	11201
Location Zip 4:	Not reported

NY MANIFEST:

EPAID:	NYP004184594
Mailing Name:	CONSOLIDATED EDISON
Mailing Contact:	FRANKLYN MURRAY
Mailing Address 1:	4 IRVING PLACE RM 828
Mailing Address 2:	Not reported
Mailing City:	NEW YORK
Mailing State:	NY
Mailing Zip:	10003
Mailing Zip 4:	Not reported
Mailing Country:	USA
Mailing Phone:	2124602808

NY MANIFEST:

Document ID:	Not reported
Manifest Status:	Not reported
seq:	Not reported
Year:	2018
Trans1 State ID:	NYD006982359
Trans2 State ID:	Not reported
Generator Ship Date:	07/21/2009
Trans1 Recv Date:	07/21/2009
Trans2 Recv Date:	Not reported
TSD Site Recv Date:	07/22/2009
Part A Recv Date:	Not reported
Part B Recv Date:	Not reported
Generator EPA ID:	NYP004184594
Trans1 EPA ID:	Not reported
Trans2 EPA ID:	Not reported
TSDF ID 1:	NYD077444263
TSDF ID 2:	Not reported
Manifest Tracking Number:	001433310FLE
Import Indicator:	N
Export Indicator:	N
Discr Quantity Indicator:	N
Discr Type Indicator:	N
Discr Residue Indicator:	N

CONSOLIDATED EDISON (Continued) **S110046396**

Discr Partial Reject Indicator:	N
Discr Full Reject Indicator:	N
Manifest Ref Number:	Not reported
Alt Facility RCRA ID:	Not reported
Alt Facility Sign Date:	Not reported
MGMT Method Type Code:	H141
Waste Code:	Not reported
Waste Code:	Not reported
Waste Code:	Not reported
Waste Code:	Not reported
Waste Code:	Not reported
Waste Code:	Not reported
Quantity:	45
Units:	K - Kilograms (2.2 pounds)
Number of Containers:	1
Container Type:	DM - Metal drums, barrels
Handling Method:	L Landfill.
Specific Gravity:	1
Waste Code:	D008
Waste Code 1_2:	D007
Waste Code 1_3:	D006
Waste Code 1_4:	B007
Waste Code 1_5:	Not reported
Waste Code 1_6:	Not reported

E34 **CON EDISON MANHOLE: 5072** **RCRA NonGen / NLR** **1016971878**
East **2473 ATLANTIC AVE** **NY MANIFEST** **NYP004456299**
< 1/8 **BROOKLYN, NY 11233**
0.069 mi.
366 ft. **Site 7 of 8 in cluster E**

Relative: **Lower**
Actual: **67 ft.**

RCRA NonGen / NLR:

Date Form Received by Agency:	20140403
Handler Name:	CON EDISON MANHOLE: 5072
Handler Address:	2473 ATLANTIC AVE
Handler City,State,Zip:	BROOKLYN, NY 11233
EPA ID:	NYP004456299
Contact Name:	THOMAS TEELING
Contact Address:	Not reported
Contact City,State,Zip:	Not reported
Contact Telephone:	212-460-3770
Contact Fax:	Not reported
Contact Email:	Not reported
Contact Title:	SENIOR SCIENTIST
EPA Region:	02
Land Type:	Private
Federal Waste Generator Description:	Not a generator, verified
Non-Notifier:	Not reported
Biennial Report Cycle:	Not reported
Accessibility:	Not reported
Active Site Indicator:	Not reported
State District Owner:	NY
State District:	NYSDEC R2
Mailing Address:	IRVING PL, 15TH FL NE
Mailing City,State,Zip:	NEW YORK, NY 10003
Owner Name:	Not reported
Owner Type:	Not reported

CON EDISON MANHOLE: 5072 (Continued) **1016971878**

Operator Name:	Not reported
Operator Type:	Not reported
Short-Term Generator Activity:	No
Importer Activity:	No
Mixed Waste Generator:	No
Transporter Activity:	No
Transfer Facility Activity:	No
Recycler Activity with Storage:	No
Small Quantity On-Site Burner Exemption:	No
Smelting Melting and Refining Furnace Exemption:	No
Underground Injection Control:	No
Off-Site Waste Receipt:	No
Universal Waste Indicator:	No
Universal Waste Destination Facility:	No
Federal Universal Waste:	No
Active Site Fed-Reg Treatment Storage and Disposal Facility:	Not reported
Active Site Converter Treatment storage and Disposal Facility:	Not reported
Active Site State-Reg Treatment Storage and Disposal Facility:	Not reported
Active Site State-Reg Handler:	---
Federal Facility Indicator:	Not reported
Hazardous Secondary Material Indicator:	NN
Sub-Part K Indicator:	Not reported
Commercial TSD Indicator:	No
Treatment Storage and Disposal Type:	Not reported
2018 GPRA Permit Baseline:	Not on the Baseline
2018 GPRA Renewals Baseline:	Not on the Baseline
Permit Renewals Workload Universe:	Not reported
Permit Workload Universe:	Not reported
Permit Progress Universe:	Not reported
Post-Closure Workload Universe:	Not reported
Closure Workload Universe:	Not reported
202 GPRA Corrective Action Baseline:	No
Corrective Action Workload Universe:	No
Subject to Corrective Action Universe:	No
Non-TSDFs Where RCRA CA has Been Imposed Universe:	No
TSDFs Potentially Subject to CA Under 3004 (u)/(v) Universe:	No
TSDFs Only Subject to CA under Discretionary Auth Universe:	No
Corrective Action Priority Ranking:	No NCAPS ranking
Environmental Control Indicator:	No
Institutional Control Indicator:	No
Human Exposure Controls Indicator:	N/A
Groundwater Controls Indicator:	N/A
Operating TSDF Universe:	Not reported
Full Enforcement Universe:	Not reported
Significant Non-Complier Universe:	No
Unaddressed Significant Non-Complier Universe:	No
Addressed Significant Non-Complier Universe:	No
Significant Non-Complier With a Compliance Schedule Universe:	No
Financial Assurance Required:	Not reported
Handler Date of Last Change:	20141014
Recognized Trader-Importer:	No
Recognized Trader-Exporter:	No
Importer of Spent Lead Acid Batteries:	No
Exporter of Spent Lead Acid Batteries:	No
Recycler Activity Without Storage:	Not reported
Manifest Broker:	Not reported
Sub-Part P Indicator:	No

CON EDISON MANHOLE: 5072 (Continued) **1016971878**

Historic Generators:
Receive Date: 20140303
Handler Name: CON EDISON MANHOLE: 5072
Federal Waste Generator Description: Conditionally Exempt Small Quantity Generator
State District Owner: NY
Large Quantity Handler of Universal Waste: No
Recognized Trader Importer: No
Recognized Trader Exporter: No
Spent Lead Acid Battery Importer: No
Spent Lead Acid Battery Exporter: No
Current Record: No
Non Storage Recycler Activity: Not reported
Electronic Manifest Broker: Not reported

Receive Date: 20140403
Handler Name: CON EDISON MANHOLE: 5072
Federal Waste Generator Description: Not a generator, verified
State District Owner: NY
Large Quantity Handler of Universal Waste: No
Recognized Trader Importer: No
Recognized Trader Exporter: No
Spent Lead Acid Battery Importer: No
Spent Lead Acid Battery Exporter: No
Current Record: Yes
Non Storage Recycler Activity: Not reported
Electronic Manifest Broker: Not reported

List of NAICS Codes and Descriptions:
NAICS Codes: No NAICS Codes Found

Facility Has Received Notices of Violations:
Violations: No Violations Found

Evaluation Action Summary:
Evaluations: No Evaluations Found

NY MANIFEST:
Name: CON EDISON
Address: 2473 ATLANTIC AVE
City,State,Zip: BROOKLYN, NY 11233
Country: USA
EPA ID: NYP004456299
Facility Status: Not reported
Location Address 1: FRONT OF 2473 ATLANTIC AVE
Code: BP
Location Address 2: SB5072
Total Tanks: Not reported
Location City: BROOKLYN
Location State: NY
Location Zip: 11201
Location Zip 4: Not reported

NY MANIFEST:
EPAID: NYP004456299

CON EDISON MANHOLE: 5072 (Continued) **1016971878**

Mailing Name:	CON EDISON
Mailing Contact:	CON EDISION
Mailing Address 1:	4 IRVING PL
Mailing Address 2:	15TH FL
Mailing City:	NEW YORK
Mailing State:	NY
Mailing Zip:	10003
Mailing Zip 4:	Not reported
Mailing Country:	USA
Mailing Phone:	Not reported

NY MANIFEST:

Document ID:	Not reported
Manifest Status:	Not reported
seq:	Not reported
Year:	2018
Trans1 State ID:	NJD003812047
Trans2 State ID:	Not reported
Generator Ship Date:	03/03/2014
Trans1 Recv Date:	03/03/2014
Trans2 Recv Date:	Not reported
TSD Site Recv Date:	03/03/2014
Part A Recv Date:	Not reported
Part B Recv Date:	Not reported
Generator EPA ID:	NYP004456299
Trans1 EPA ID:	Not reported
Trans2 EPA ID:	Not reported
TSDF ID 1:	NJD991291105
TSDF ID 2:	Not reported
Manifest Tracking Number:	002301048GBF
Import Indicator:	N
Export Indicator:	N
Discr Quantity Indicator:	N
Discr Type Indicator:	N
Discr Residue Indicator:	N
Discr Partial Reject Indicator:	N
Discr Full Reject Indicator:	N
Manifest Ref Number:	Not reported
Alt Facility RCRA ID:	Not reported
Alt Facility Sign Date:	Not reported
MGMT Method Type Code:	H110
Waste Code:	Not reported
Waste Code:	Not reported
Waste Code:	Not reported
Waste Code:	Not reported
Waste Code:	Not reported
Waste Code:	Not reported
Quantity:	120
Units:	G - Gallons (liquids only)* (8.3 pounds)
Number of Containers:	1
Container Type:	TT - Cargo tank, tank trucks
Handling Method:	T Chemical, physical, or biological treatment.
Specific Gravity:	1
Waste Code:	D008
Waste Code 1_2:	Not reported
Waste Code 1_3:	Not reported
Waste Code 1_4:	Not reported

CON EDISON MANHOLE: 5072 (Continued) **1016971878**

Waste Code 1_5: Not reported
Waste Code 1_6: Not reported

D35 **LOT 58,TAXBLOCK 1437** **NY E DESIGNATION** **S118704416**
SW **PACIFIC STREET** **N/A**
< 1/8 **BROOKLYN, NY 11233**
0.072 mi.
382 ft. **Site 8 of 9 in cluster D**

Relative: **Lower**
Actual: **68 ft.**

E DESIGNATION:

Name:	LOT 58,TAXBLOCK 1437
Address:	PACIFIC STREET
City,State,Zip:	BROOKLYN, NY 11233
Tax Lot(s):	58
Tax Block:	1437
Borough Code:	BK
E-No:	E-366
Effective Date:	4/20/2016
Satisfaction Date:	Not reported
Ceqr Number:	15DCP102K
Ulurp Number:	160035ZMK, 160050ZRK160035ZMK, 160050ZRK
Zoning Map No:	17c, 17d
Description:	Air Quality - HVAC fuel limited to natural gas
Lot Remediation Date:	Not reported
Description:	Hazardous Materials* Phase I and Phase II Testing Protocol
Lot Remediation Date:	Not reported
Description:	Window Wall Attenuation & Alternate Ventilation
Lot Remediation Date:	Not reported

F36 **LINCOLN SERVICE STATION** **EDR Hist Auto** **1020663340**
South **1727 E NEW YORK AVE** **N/A**
< 1/8 **BROOKLYN, NY 11212**
0.075 mi.
395 ft. **Site 1 of 9 in cluster F**

Relative: **Lower**
Actual: **65 ft.**

EDR Hist Auto

Year:	Name:	Type:
1969	LINCOLN SERVICE STATION	Gasoline Service Stations
1969	LINCOLN SERVICE STATION	Gasoline Service Stations
1970	LINCOLN SERVICE STATION	Gasoline Service Stations
1971	LINCOLN SERVICE STATION	Gasoline Service Stations
1972	LINCOLN SERVICE STATION	Gasoline Service Stations
1973	LINCOLN SERVICE STATION	Gasoline Service Stations
1974	LINCOLN SERVICE STATION	Gasoline Service Stations
1975	LINCOLN SERVICE STATION	Gasoline Service Stations
1983	LINCOLN SERVICE STATION	Gasoline Service Stations
1985	LINCOLN SERVICE STATION	Gasoline Service Stations
1986	LINCOLN SERVICE STATION	Gasoline Service Stations
1987	LINCOLN SERVICE STATION	Gasoline Service Stations
1988	LINCOLN SERVICE STATION	Gasoline Service Stations
1989	LINCOLN SERVICE STATION	Gasoline Service Stations

LINCOLN SERVICE STATION (Continued) **1020663340**

1990	LINCOLN SERVICE STATION	Gasoline Service Stations
1991	LINCOLN SERVICE STATION	Gasoline Service Stations
1992	LINCOLN SERVICE STATION	Gasoline Service Stations
1993	LINCOLN SERVICE STATION	Gasoline Service Stations
1994	LINCOLN SERVICE STATION	Gasoline Service Stations
1995	LINCOLN SERVICE STATION	Gasoline Service Stations

D37 **CON EDISON** **NY MANIFEST** **S117313507**
SW **F/O 2395 PACIFIC ST** **N/A**
< 1/8 **BROOKLYN, NY 11233**
0.075 mi.
398 ft. **Site 9 of 9 in cluster D**

Relative:
Lower

Actual:
69 ft.

NY MANIFEST:

Name:	CON EDISON
Address:	F/O 2395 PACIFIC ST
City,State,Zip:	BROOKLYN, NY 11233
Country:	USA
EPA ID:	NYP004602231
Facility Status:	Not reported
Location Address 1:	F/O 2395 PACIFIC ST
Code:	BP
Location Address 2:	SB33417
Total Tanks:	Not reported
Location City:	BROOKLYN
Location State:	NY
Location Zip:	11233
Location Zip 4:	Not reported

NY MANIFEST:

EPAID:	NYP004602231
Mailing Name:	CON EDISON
Mailing Contact:	CON EDISON
Mailing Address 1:	4 IRVING PL
Mailing Address 2:	15TH FL
Mailing City:	NEW YORK
Mailing State:	NY
Mailing Zip:	10003
Mailing Zip 4:	Not reported
Mailing Country:	USA
Mailing Phone:	Not reported

NY MANIFEST:

Document ID:	Not reported
Manifest Status:	Not reported
seq:	Not reported
Year:	2018
Trans1 State ID:	NJ0000027193
Trans2 State ID:	Not reported
Generator Ship Date:	07/21/2014
Trans1 Recv Date:	07/21/2014
Trans2 Recv Date:	Not reported
TSD Site Recv Date:	07/30/2014
Part A Recv Date:	Not reported
Part B Recv Date:	Not reported
Generator EPA ID:	NYP004602231
Trans1 EPA ID:	Not reported
Trans2 EPA ID:	Not reported

CON EDISON (Continued) **S117313507**

TSDF ID 1:	NJD002200046
TSDF ID 2:	Not reported
Manifest Tracking Number:	012774103JJK
Import Indicator:	N
Export Indicator:	N
Discr Quantity Indicator:	N
Discr Type Indicator:	N
Discr Residue Indicator:	N
Discr Partial Reject Indicator:	N
Discr Full Reject Indicator:	N
Manifest Ref Number:	Not reported
Alt Facility RCRA ID:	Not reported
Alt Facility Sign Date:	Not reported
MGMT Method Type Code:	H110
Waste Code:	Not reported
Waste Code:	Not reported
Waste Code:	Not reported
Waste Code:	Not reported
Waste Code:	Not reported
Waste Code:	Not reported
Quantity:	100
Units:	G - Gallons (liquids only)* (8.3 pounds)
Number of Containers:	1
Container Type:	TT - Cargo tank, tank trucks
Handling Method:	T Chemical, physical, or biological treatment.
Specific Gravity:	1
Waste Code:	D008
Waste Code 1_2:	Not reported
Waste Code 1_3:	Not reported
Waste Code 1_4:	Not reported
Waste Code 1_5:	Not reported
Waste Code 1_6:	Not reported

B38 **SPILL NUMBER 0206144** **NY LTANKS** **S105996747**
NE **38 VAN SINDEREN AVE** **N/A**
< 1/8 **BROOKLYN, NY**
0.076 mi.
403 ft. **Site 8 of 9 in cluster B**

Relative: **Higher**

Actual: **75 ft.**

LTANKS:

Name:	SPILL NUMBER 0206144
Address:	38 VAN SINDEREN AVE
City,State,Zip:	BROOKLYN, NY
Spill Number/Closed Date:	0206144 / 2002-10-08
Facility ID:	0206144
Site ID:	160781
Spill Date:	2002-09-13
Spill Cause:	Tank Overfill
Spill Source:	Commercial/Industrial
Spill Class:	C3
Cleanup Ceased:	Not reported
SWIS:	2401
Investigator:	JBVOUGHT
Referred To:	Not reported
Reported to Dept:	2002-09-13
CID:	211
Water Affected:	Not reported

SPILL NUMBER 0206144 (Continued) **S105996747**

Spill Notifier:	Responsible Party
Last Inspection:	Not reported
Recommended Penalty:	False
Meets Standard:	False
UST Involvement:	False
Remediation Phase:	0
Date Entered In Computer:	2002-09-13
Spill Record Last Update:	2002-10-08
Spiller Name:	Not reported
Spiller Company:	UNKNOWN
Spiller Address:	Not reported
Spiller County:	999
Spiller Contact:	DENNIS MADIGAN
Spiller Phone:	(631) 249-3150
Spiller Extention:	Not reported
DEC Region:	2
DER Facility ID:	135751
DEC Memo:	"Prior to Sept, 2004 data translation this spill Lead_DEC Field was VOUGHT 10/8/2002-VOUGHT-Spill reported soil contamination from one (550-gallon) diesel and one (550-gallon) kerosene tank. Second set of endpoint soil samples show no exceedances above TAGM 4046 Required Soil Cleanup Objectives (analyticals sent to DEC), Soil disposal manifest also sent to DEC. Spill closed by Vought. "
Remarks:	"site is abandoned warehouse - after tanks were removed test results show contamination"

All Materials:

Site ID:	160781
Operable Unit ID:	857676
Operable Unit:	01
Material ID:	516755
Material Code:	0008
Material Name:	diesel
Case No.:	Not reported
Material FA:	Petroleum
Quantity:	.00
Units:	G
Recovered:	.00
Oxygenate:	Not reported

B39 **WROUGHT ORIGINALS INC** **NY TANKS** **S110772084**
NE **38 VAN SINDERIN AVE** **N/A**
< 1/8 **BROOKLYN, NY 11207**
0.076 mi.
403 ft. **Site 9 of 9 in cluster B**

Relative:
Higher

Actual:
75 ft.

TANKS:

Name:	WROUGHT ORIGINALS INC
Address:	38 VAN SINDERIN AVE
City,State,Zip:	BROOKLYN, NY 11207
Facility Id:	2-608012
Region:	STATE
DEC Region:	2
Site Status:	Unregulated/Closed
Program Type:	PBS
Expiration Date:	N/A
UTM X:	592670.61104

WROUGHT ORIGINALS INC (Continued) **S110772084**

UTM Y: 4503460.50048

F40 **VAULT** **NY Spills** **S118952400**
SSE **1 JUNIUS ST** **N/A**
< 1/8 **BROOKLYN, NY**
0.077 mi.
409 ft. **Site 2 of 9 in cluster F**

Relative: **Lower**

Actual: **61 ft.**

SPILLS:

Name:	VAULT
Address:	1 JUNIUS ST
City,State,Zip:	BROOKLYN, NY
Spill Number/Closed Date:	1606763 / 2017-12-08
Facility ID:	1606763
Facility Type:	ER
DER Facility ID:	135108
Site ID:	533402
DEC Region:	2
Spill Cause:	Equipment Failure
Spill Class:	A4
SWIS:	2401
Spill Date:	2016-10-10
Investigator:	RWAUSTIN
Referred To:	Not reported
Reported to Dept:	2016-10-10
CID:	Not reported
Water Affected:	Not reported
Spill Source:	Commercial/Industrial
Spill Notifier:	Other
Cleanup Ceased:	Not reported
Cleanup Meets Std:	False
Last Inspection:	Not reported
Recommended Penalty:	False
UST Trust:	False
Remediation Phase:	0
Date Entered In Computer:	2016-10-10
Spill Record Last Update:	2017-12-08
Spiller Name:	Not reported
Spiller Company:	CON ED
Spiller Address:	Not reported
Spiller Company:	999
Contact Name:	ERT
DEC Memo:	"10/11/16 TJD EMIS Report 251707. Brooklyn underground vault transformer fire-failure; crews pending safe access to inspect and clean area. 12/8/17 - Austin - Transformer fire caused oil/soot to spray approx. 1 gal dielectric fluid onto adjoining sidewalk, street, and building wall - Con Ed contained and cleaned up the spill, and wipe samples came back as <1 ppm PCBs; Affected transformer was removed - See document files for further information - Spill closed - end"
Remarks:	"clean up pending outage"

All Materials:

Site ID:	533402
Operable Unit ID:	1282123
Operable Unit:	01
Material ID:	2287454
Material Code:	0020A

VAULT (Continued) **S118952400**

Material Name:	transformer oil
Case No.:	Not reported
Material FA:	Petroleum
Quantity:	Not reported
Units:	G
Recovered:	Not reported
Oxygenate:	Not reported

F41 **CON EDISON - VAULT V2483** **NY LTANKS S105054906**
SSE **1 JUNIUS ST** **NY Spills N/A**
< 1/8 **BROOKLYN, NY 11212** **NY MANIFEST**
0.077 mi.
409 ft. **Site 3 of 9 in cluster F**

Relative:
Lower

Actual:
61 ft.

LTANKS:

Name:	FACTORY
Address:	1 JUNIUS ST
City,State,Zip:	BROOKLYN, NY
Spill Number/Closed Date:	0101889 / 2003-08-14
Facility ID:	0101889
Site ID:	159948
Spill Date:	2001-05-17
Spill Cause:	Tank Test Failure
Spill Source:	Institutional, Educational, Gov., Other
Spill Class:	C4
Cleanup Ceased:	Not reported
SWIS:	2401
Investigator:	SMSANGES
Referred To:	Not reported
Reported to Dept:	2001-05-18
CID:	323
Water Affected:	Not reported
Spill Notifier:	Tank Tester
Last Inspection:	Not reported
Recommended Penalty:	False
Meets Standard:	False
UST Involvement:	False
Remediation Phase:	0
Date Entered In Computer:	2001-05-18
Spill Record Last Update:	2003-08-14
Spiller Name:	SAME
Spiller Company:	FACTORY
Spiller Address:	1 JUNIUS ST
Spiller County:	001
Spiller Contact:	BILL SILVERI
Spiller Phone:	(212) 563-3933
Spiller Extention:	Not reported
DEC Region:	2
DER Facility ID:	135108
DEC Memo:	"Prior to Sept, 2004 data translation this spill Lead_DEC Field was SANGESLAND 8/14/2003 Property owner Paul Verricelli 631-842-9595 submitted a letter and photos showing that the aboveground tank had been removed and there was no contamination left behind. "
Remarks:	"obvious vent pipe leak, minimally."

All TTF:

Facility ID:	0101889

CON EDISON - VAULT V2483 (Continued) **S105054906**

Spill Number:	0101889
Spill Tank Test:	1526308
Site ID:	159948
Tank Number:	1
Tank Size:	5000
Material:	0001
EPA UST:	Not reported
UST:	Not reported
Cause:	Not reported
Source:	Not reported
Test Method:	03
Test Method 2:	Horner EZ Check I or II
Leak Rate:	.00
Gross Fail:	F
Modified By:	Spills
Last Modified Date:	Not reported

All Materials:

Site ID:	159948
Operable Unit ID:	838763
Operable Unit:	01
Material ID:	537584
Material Code:	0001A
Material Name:	#2 fuel oil
Case No.:	Not reported
Material FA:	Petroleum
Quantity:	.00
Units:	G
Recovered:	.00
Oxygenate:	Not reported

SPILLS:

Name:	1 JUNIUS ST
Address:	1 JUNIUS ST
City,State,Zip:	BROOKLYN, NY
Spill Number/Closed Date:	9610713 / 1998-10-19
Facility ID:	9610713
Facility Type:	ER
DER Facility ID:	135108
Site ID:	159949
DEC Region:	2
Spill Cause:	Equipment Failure
Spill Class:	C4
SWIS:	2401
Spill Date:	1996-11-26
Investigator:	JHOCONNE
Referred To:	Not reported
Reported to Dept:	1996-11-27
CID:	351
Water Affected:	Not reported
Spill Source:	Commercial/Industrial
Spill Notifier:	Responsible Party
Cleanup Ceased:	Not reported
Cleanup Meets Std:	False
Last Inspection:	Not reported

CON EDISON - VAULT V2483 (Continued) **S105054906**

Recommended Penalty:	False
UST Trust:	False
Remediation Phase:	0
Date Entered In Computer:	1996-11-27
Spill Record Last Update:	2003-03-17
Spiller Name:	PAT MCHUGH
Spiller Company:	CON ED
Spiller Address:	4 IRVING PLACE
Spiller Company:	001
Contact Name:	PAT MCHUGH
DEC Memo:	"Prior to Sept, 2004 data translation this spill Lead_DEC Field was O'CONNELL "
Remarks:	"a network protector set on fire possibly causing a release - samples are currently being taken"

All Materials:

Site ID:	159949
Operable Unit ID:	1042096
Operable Unit:	01
Material ID:	342925
Material Code:	0026A
Material Name:	asbestos
Case No.:	01332214
Material FA:	Hazardous Material
Quantity:	.00
Units:	G
Recovered:	.00
Oxygenate:	Not reported

NY MANIFEST:

Name:	CON EDISON - VAULT V2483
Address:	1 JUNIUS ST
City,State,Zip:	BROOKLYN, NY 11212
Country:	USA
EPA ID:	NYP004994735
Facility Status:	Not reported
Location Address 1:	1 JUNIUS ST
Code:	BP
Location Address 2:	Not reported
Total Tanks:	Not reported
Location City:	BROOKLYN
Location State:	NY
Location Zip:	11212
Location Zip 4:	Not reported

NY MANIFEST:

EPAID:	NYP004994735
Mailing Name:	CON EDISON - VAULT V2483
Mailing Contact:	CON EDISON
Mailing Address 1:	4 IRVING PL 15TH FL NE
Mailing Address 2:	Not reported
Mailing City:	NEW YORK
Mailing State:	NY
Mailing Zip:	10003
Mailing Zip 4:	Not reported
Mailing Country:	USA
Mailing Phone:	Not reported

F42 **JUNIUS DEVELOPMENT LLC** **NY AST** **A100301202**
SSE **1-25 JUNIUS STREET** **N/A**
< 1/8 **BROOKLYN, NY 11212**
0.077 mi.
409 ft. **Site 4 of 9 in cluster F**

Relative:
Lower

Actual:
61 ft.

AST:

Name:	JUNIUS DEVELOPMENT LLC
Address:	1-25 JUNIUS STREET
City,State,Zip:	BROOKLYN, NY 11212
Region:	STATE
DEC Region:	2
Site Status:	Unregulated/Closed
Facility Id:	2-604881
Program Type:	PBS
UTM X:	592600.96919
UTM Y:	4503273.61059
Expiration Date:	N/A
Site Type:	Other

Affiliation Records:

Site Id:	26750
Affiliation Type:	Facility Owner
Company Name:	JUNIUS DEVELOPMENT LLC
Contact Type:	Not reported
Contact Name:	Not reported
Address1:	325 E. 104TH ST.
Address2:	Not reported
City:	NEW YORK
State:	NY
Zip Code:	10029
Country Code:	001
Phone:	(212) 996-6456
EMail:	Not reported
Fax Number:	Not reported
Modified By:	TRANSLAT
Date Last Modified:	2004-03-04

Site Id:	26750
Affiliation Type:	Mail Contact
Company Name:	JUNIUS DEVELOPMENT LLC
Contact Type:	Not reported
Contact Name:	STEVE MARGULIES
Address1:	325 EAST 104TH STREET
Address2:	Not reported
City:	NEW YORK
State:	NY
Zip Code:	10029
Country Code:	001
Phone:	(212) 996-6456
EMail:	Not reported
Fax Number:	Not reported
Modified By:	TRANSLAT
Date Last Modified:	2004-03-04

Site Id:	26750
Affiliation Type:	Facility Operator
Company Name:	JUNIUS DEVELOPMENT LLC
Contact Type:	Not reported
Contact Name:	STEVE MARGULIES

JUNIUS DEVELOPMENT LLC (Continued) **A100301202**

Address1:	Not reported
Address2:	Not reported
City:	Not reported
State:	NN
Zip Code:	Not reported
Country Code:	001
Phone:	(718) 335-9590
EMail:	Not reported
Fax Number:	Not reported
Modified By:	TRANSLAT
Date Last Modified:	2004-03-04

Site Id:	26750
Affiliation Type:	Emergency Contact
Company Name:	JUNIUS DEVELOPMENT LLC
Contact Type:	Not reported
Contact Name:	STEVE MARGULIES
Address1:	Not reported
Address2:	Not reported
City:	Not reported
State:	NN
Zip Code:	Not reported
Country Code:	001
Phone:	(718) 335-9590
EMail:	Not reported
Fax Number:	Not reported
Modified By:	TRANSLAT
Date Last Modified:	2004-03-04

Tank Info:

Tank Number:	001
Tank Id:	59055
Material Code:	0001
Common Name of Substance:	#2 Fuel Oil (On-Site Consumption)

Equipment Records:

	F00 - Pipe External Protection - None
	J01 - Dispenser - Pressurized Dispenser
	H00 - Tank Leak Detection - None
	C01 - Pipe Location - Aboveground
	A00 - Tank Internal Protection - None
	D01 - Pipe Type - Steel/Carbon Steel/Iron
	G99 - Tank Secondary Containment - Other
	I01 - Overfill - Float Vent Valve
	B99 - Tank External Protection - Other
Tank Location:	Aboveground - contact with soil.... Tank bottom rests on soil, allowing no visual inspection.
Tank Type:	Steel/Carbon Steel/Iron
Tank Status:	Closed - Removed
Pipe Model:	Not reported
Install Date:	Not reported
Capacity Gallons:	5000
Tightness Test Method:	NN
Date Test:	Not reported
Next Test Date:	Not reported

JUNIUS DEVELOPMENT LLC (Continued) **A100301202**

Date Tank Closed:	08/16/2002
Register:	True
Modified By:	TRANSLAT
Last Modified:	04/14/2017
Material Name:	#2 fuel oil (on-site consumption)

F43 **CON ED V 2312** **RCRA NonGen / NLR** **1007206098**
SSE **1 JUNIS ST** **NY MANIFEST** **NYP004003547**
< 1/8 **BROOKLYN, NY 11201**
0.077 mi.
409 ft. **Site 5 of 9 in cluster F**

Relative: **Lower**
Actual: **61 ft.**

RCRA NonGen / NLR:

Date Form Received by Agency:		19980228
Handler Name:	CON ED V 2312	
Handler Address:		1 JUNIS ST
Handler City,State,Zip:		BROOKLYN, NY 11201-0000
EPA ID:		NYP004003547
Contact Name:		ANTHONY DRUMMINGS
Contact Address:		CON EDISON INC
Contact City,State,Zip:		NEW YORK, NY 10003-0000
Contact Telephone:		212-460-3770
Contact Fax:		Not reported
Contact Email:		Not reported
Contact Title:		Not reported
EPA Region:		02
Land Type:		Not reported
Federal Waste Generator Description:		Not a generator, verified
Non-Notifier:		Not reported
Biennial Report Cycle:		Not reported
Accessibility:		Not reported
Active Site Indicator:		Not reported
State District Owner:		NY
State District:		NYSDEC R2
Mailing Address:		CON EDISON INC
Mailing City,State,Zip:		NEW YORK, NY 10003-0000
Owner Name:		Not reported
Owner Type:		Not reported
Operator Name:		Not reported
Operator Type:		Not reported
Short-Term Generator Activity:		No
Importer Activity:		No
Mixed Waste Generator:		No
Transporter Activity:		No
Transfer Facility Activity:		No
Recycler Activity with Storage:		No
Small Quantity On-Site Burner Exemption:		No
Smelting Melting and Refining Furnace Exemption:		No
Underground Injection Control:		No
Off-Site Waste Receipt:		No
Universal Waste Indicator:		No
Universal Waste Destination Facility:		No
Federal Universal Waste:		No
Active Site Fed-Reg Treatment Storage and Disposal Facility:		Not reported
Active Site Converter Treatment storage and Disposal Facility:		Not reported
Active Site State-Reg Treatment Storage and Disposal Facility:		Not reported
Active Site State-Reg Handler:		---
Federal Facility Indicator:		Not reported

CON ED V 2312 (Continued) **1007206098**

Hazardous Secondary Material Indicator:	NN
Sub-Part K Indicator:	Not reported
Commercial TSD Indicator:	No
Treatment Storage and Disposal Type:	Not reported
2018 GPRA Permit Baseline:	Not on the Baseline
2018 GPRA Renewals Baseline:	Not on the Baseline
Permit Renewals Workload Universe:	Not reported
Permit Workload Universe:	Not reported
Permit Progress Universe:	Not reported
Post-Closure Workload Universe:	Not reported
Closure Workload Universe:	Not reported
202 GPRA Corrective Action Baseline:	No
Corrective Action Workload Universe:	No
Subject to Corrective Action Universe:	No
Non-TSDFs Where RCRA CA has Been Imposed Universe:	No
TSDFs Potentially Subject to CA Under 3004 (u)/(v) Universe:	No
TSDFs Only Subject to CA under Discretionary Auth Universe:	No
Corrective Action Priority Ranking:	No NCAPS ranking
Environmental Control Indicator:	No
Institutional Control Indicator:	No
Human Exposure Controls Indicator:	N/A
Groundwater Controls Indicator:	N/A
Operating TSDF Universe:	Not reported
Full Enforcement Universe:	Not reported
Significant Non-Complier Universe:	No
Unaddressed Significant Non-Complier Universe:	No
Addressed Significant Non-Complier Universe:	No
Significant Non-Complier With a Compliance Schedule Universe:	No
Financial Assurance Required:	Not reported
Handler Date of Last Change:	20150414
Recognized Trader-Importer:	No
Recognized Trader-Exporter:	No
Importer of Spent Lead Acid Batteries:	No
Exporter of Spent Lead Acid Batteries:	No
Recycler Activity Without Storage:	Not reported
Manifest Broker:	Not reported
Sub-Part P Indicator:	No

Historic Generators:

Receive Date:	19980227
Handler Name: CON ED V 2312	
Federal Waste Generator Description:	Not a generator, verified
State District Owner:	NY
Large Quantity Handler of Universal Waste:	No
Recognized Trader Importer:	No
Recognized Trader Exporter:	No
Spent Lead Acid Battery Importer:	No
Spent Lead Acid Battery Exporter:	No
Current Record:	No
Non Storage Recycler Activity:	Not reported
Electronic Manifest Broker:	Not reported

Receive Date:	19980228
Handler Name: CON ED V 2312	
Federal Waste Generator Description:	Not a generator, verified
State District Owner:	NY

CON ED V 2312 (Continued) **1007206098**

Large Quantity Handler of Universal Waste:	No
Recognized Trader Importer:	No
Recognized Trader Exporter:	No
Spent Lead Acid Battery Importer:	No
Spent Lead Acid Battery Exporter:	No
Current Record:	Yes
Non Storage Recycler Activity:	Not reported
Electronic Manifest Broker:	Not reported

Receive Date:	19980226
Handler Name: CON ED V 2312	
Federal Waste Generator Description:	Large Quantity Generator
State District Owner:	NY
Large Quantity Handler of Universal Waste:	No
Recognized Trader Importer:	No
Recognized Trader Exporter:	No
Spent Lead Acid Battery Importer:	No
Spent Lead Acid Battery Exporter:	No
Current Record:	No
Non Storage Recycler Activity:	Not reported
Electronic Manifest Broker:	Not reported

List of NAICS Codes and Descriptions:

NAICS Code:	2211
NAICS Description:	ELECTRIC POWER GENERATION, TRANSMISSION AND DISTRIBUTION

NAICS Code:	22111
NAICS Description:	ELECTRIC POWER GENERATION

Facility Has Received Notices of Violations:

Violations:	No Violations Found

Evaluation Action Summary:

Evaluations:	No Evaluations Found

NY MANIFEST:

Name:	CON ED V 2312
Address:	1 JUNIS ST
City,State,Zip:	BROOKLYN, NY 11201-0000
Country:	USA
EPA ID:	NYP004003547
Facility Status:	Not reported
Location Address 1:	1 JUNIS ST
Code:	BP
Location Address 2:	Not reported
Total Tanks:	Not reported
Location City:	BROOKLYN
Location State:	NY
Location Zip:	11201
Location Zip 4:	0000

NY MANIFEST:

EPAID:	NYP004003547
Mailing Name:	CON ED V 2312
Mailing Contact:	Not reported

CON ED V 2312 (Continued) **1007206098**

Mailing Address 1:	Not reported
Mailing Address 2:	Not reported
Mailing City:	Not reported
Mailing State:	Not reported
Mailing Zip:	Not reported
Mailing Zip 4:	Not reported
Mailing Country:	Not reported
Mailing Phone:	Not reported

C44 **92 SACKMAN ST** **NY Spills** **S107488316**
West **92 SACKMAN ST** **N/A**
< 1/8 **BROOKLYN, NY**
0.081 mi.
429 ft. **Site 3 of 3 in cluster C**

Relative:
Higher

Actual:
77 ft.

SPILLS:

Name:	92 SACKMAN ST
Address:	92 SACKMAN ST
City,State,Zip:	BROOKLYN, NY
Spill Number/Closed Date:	0509622 / 2005-11-15
Facility ID:	0509622
Facility Type:	ER
DER Facility ID:	305458
Site ID:	355429
DEC Region:	2
Spill Cause:	Unknown
Spill Class:	D4
SWIS:	2401
Spill Date:	2005-11-10
Investigator:	SFRAHMAN
Referred To:	Not reported
Reported to Dept:	2005-11-10
CID:	64
Water Affected:	Not reported
Spill Source:	Private Dwelling
Spill Notifier:	Other
Cleanup Ceased:	Not reported
Cleanup Meets Std:	False
Last Inspection:	Not reported
Recommended Penalty:	False
UST Trust:	False
Remediation Phase:	0
Date Entered In Computer:	2005-11-11
Spill Record Last Update:	2009-10-23
Spiller Name:	JOANNE NOWLIN
Spiller Company:	Not reported
Spiller Address:	92 SACKMAN ST
Spiller Company:	001
Contact Name:	JOANNE NOWLIN
DEC Memo:	"11.15.05 Sharif- I spoke with home owner Ms. Edwards,718-495-6106 several times.She called the oil company back and they cleaned up the spill. It was an overfill.The oil company washed the basement and the tenant Ms. Joe Ann confirmed the odor went away."
Remarks:	""

All Materials:

Site ID:	355429

92 SACKMAN ST (Continued) **S107488316**

Operable Unit ID:	1112789
Operable Unit:	01
Material ID:	2102832
Material Code:	0001A
Material Name:	#2 fuel oil
Case No.:	Not reported
Material FA:	Petroleum
Quantity:	Not reported
Units:	G
Recovered:	.00
Oxygenate:	Not reported

G45 **LOT 1,TAXBLOCK 1554** **NY E DESIGNATION** **S118704020**
NNW **2360 FULTON STREET** **N/A**
< 1/8 **BROOKLYN, NY**
0.082 mi.
432 ft. **Site 1 of 2 in cluster G**

Relative: **Higher**

Actual: **82 ft.**

E DESIGNATION:

Name:	LOT 1,TAXBLOCK 1554
Address:	2360 FULTON STREET
City,State,Zip:	BROOKLYN, NY
Tax Lot(s):	1
Tax Block:	1554
Borough Code:	Not reported
E-No:	E-366
Effective Date:	4/20/2016
Satisfaction Date:	Not reported
Ceqr Number:	15DCP102K
Ulurp Number:	160035ZMK, 160050ZRK160035ZMK, 160050ZRK
Zoning Map No:	17c, 17d
Description:	Air Quality - HVAC fuel limited to natural gas
Lot Remediation Date:	Not reported
Description:	Hazardous Materials* Phase I and Phase II Testing Protocol
Lot Remediation Date:	Not reported
Description:	Window Wall Attenuation & Alternate Ventilation
Lot Remediation Date:	Not reported

G46 **2360 FULTON STREET** **NY Spills** **S102150463**
NNW **2360 FULTON STREET** **N/A**
< 1/8 **BROOKLYN, NY**
0.082 mi.
432 ft. **Site 2 of 2 in cluster G**

Relative: **Higher**

Actual: **82 ft.**

SPILLS:

Name:	2360 FULTON STREET
Address:	2360 FULTON STREET
City,State,Zip:	BROOKLYN, NY
Spill Number/Closed Date:	9504674 / 1995-07-18
Facility ID:	9504674
Facility Type:	ER
DER Facility ID:	102175

2360 FULTON STREET (Continued) **S102150463**

Site ID:	117436
DEC Region:	2
Spill Cause:	Equipment Failure
Spill Class:	C4
SWIS:	2401
Spill Date:	1995-07-18
Investigator:	SMMARTIN
Referred To:	Not reported
Reported to Dept:	1995-07-18
CID:	Not reported
Water Affected:	Not reported
Spill Source:	Commercial Vehicle
Spill Notifier:	Other
Cleanup Ceased:	1995-07-18
Cleanup Meets Std:	True
Last Inspection:	Not reported
Recommended Penalty:	False
UST Trust:	False
Remediation Phase:	0
Date Entered In Computer:	1995-08-02
Spill Record Last Update:	2008-10-30
Spiller Name:	Not reported
Spiller Company:	BENJAMIN MOORE
Spiller Address:	51 CHESTNUT RIDGE RD
Spiller Company:	001
Contact Name:	Not reported
DEC Memo:	"Leak from the saddle tank on a diesel truck in the parking lot of the building. Cleanup completed same day. 7/18/1995"
Remarks:	"FILTER PIPE TO SADDLE TANK HAD CRACK IN IT CAUSING LEAK."

All Materials:

Site ID:	117436
Operable Unit ID:	1019435
Operable Unit:	01
Material ID:	366187
Material Code:	0008
Material Name:	diesel
Case No.:	Not reported
Material FA:	Petroleum
Quantity:	5.00
Units:	G
Recovered:	5.00
Oxygenate:	Not reported

H47 **CON EDISON SERVICE BOX: 55797** **RCRA NonGen / NLR** **1016972788**
West **102 SACKMAN ST** **NY MANIFEST** **NYP004465704**
< 1/8 **BROOKLYN, NY 11233**
0.082 mi.
435 ft. **Site 1 of 5 in cluster H**

Relative: **Higher**
Actual: **75 ft.**

RCRA NonGen / NLR:

Date Form Received by Agency:	20140413
Handler Name:	CON EDISON SERVICE BOX: 55797
Handler Address:	102 SACKMAN ST
Handler City,State,Zip:	BROOKLYN, NY 11233
EPA ID:	NYP004465704
Contact Name:	THOMAS TEELING

CON EDISON SERVICE BOX: 55797 (Continued) **1016972788**

Contact Address:	Not reported
Contact City,State,Zip:	Not reported
Contact Telephone:	212-460-3770
Contact Fax:	Not reported
Contact Email:	Not reported
Contact Title:	SENIOR SCIENTIST
EPA Region:	02
Land Type:	Private
Federal Waste Generator Description:	Not a generator, verified
Non-Notifier:	Not reported
Biennial Report Cycle:	Not reported
Accessibility:	Not reported
Active Site Indicator:	Not reported
State District Owner:	NY
State District:	NYSDEC R2
Mailing Address:	IRVING PL, 15TH FL NE
Mailing City,State,Zip:	NEW YORK, NY 10003
Owner Name:	Not reported
Owner Type:	Not reported
Operator Name:	Not reported
Operator Type:	Not reported
Short-Term Generator Activity:	No
Importer Activity:	No
Mixed Waste Generator:	No
Transporter Activity:	No
Transfer Facility Activity:	No
Recycler Activity with Storage:	No
Small Quantity On-Site Burner Exemption:	No
Smelting Melting and Refining Furnace Exemption:	No
Underground Injection Control:	No
Off-Site Waste Receipt:	No
Universal Waste Indicator:	No
Universal Waste Destination Facility:	No
Federal Universal Waste:	No
Active Site Fed-Reg Treatment Storage and Disposal Facility:	Not reported
Active Site Converter Treatment storage and Disposal Facility:	Not reported
Active Site State-Reg Treatment Storage and Disposal Facility:	Not reported
Active Site State-Reg Handler:	---
Federal Facility Indicator:	Not reported
Hazardous Secondary Material Indicator:	NN
Sub-Part K Indicator:	Not reported
Commercial TSD Indicator:	No
Treatment Storage and Disposal Type:	Not reported
2018 GPRA Permit Baseline:	Not on the Baseline
2018 GPRA Renewals Baseline:	Not on the Baseline
Permit Renewals Workload Universe:	Not reported
Permit Workload Universe:	Not reported
Permit Progress Universe:	Not reported
Post-Closure Workload Universe:	Not reported
Closure Workload Universe:	Not reported
202 GPRA Corrective Action Baseline:	No
Corrective Action Workload Universe:	No
Subject to Corrective Action Universe:	No
Non-TSDFs Where RCRA CA has Been Imposed Universe:	No
TSDFs Potentially Subject to CA Under 3004 (u)/(v) Universe:	No
TSDFs Only Subject to CA under Discretionary Auth Universe:	No
Corrective Action Priority Ranking:	No NCAPS ranking

CON EDISON SERVICE BOX: 55797 (Continued) **1016972788**

Environmental Control Indicator:	No
Institutional Control Indicator:	No
Human Exposure Controls Indicator:	N/A
Groundwater Controls Indicator:	N/A
Operating TSDF Universe:	Not reported
Full Enforcement Universe:	Not reported
Significant Non-Complier Universe:	No
Unaddressed Significant Non-Complier Universe:	No
Addressed Significant Non-Complier Universe:	No
Significant Non-Complier With a Compliance Schedule Universe:	No
Financial Assurance Required:	Not reported
Handler Date of Last Change:	20141014
Recognized Trader-Importer:	No
Recognized Trader-Exporter:	No
Importer of Spent Lead Acid Batteries:	No
Exporter of Spent Lead Acid Batteries:	No
Recycler Activity Without Storage:	Not reported
Manifest Broker:	Not reported
Sub-Part P Indicator:	No

Historic Generators:

Receive Date:	20140313
Handler Name: CON EDISON SERVICE BOX:	55797
Federal Waste Generator Description:	Conditionally Exempt Small Quantity Generator
State District Owner:	NY
Large Quantity Handler of Universal Waste:	No
Recognized Trader Importer:	No
Recognized Trader Exporter:	No
Spent Lead Acid Battery Importer:	No
Spent Lead Acid Battery Exporter:	No
Current Record:	No
Non Storage Recycler Activity:	Not reported
Electronic Manifest Broker:	Not reported

Receive Date:	20140413
Handler Name: CON EDISON SERVICE BOX:	55797
Federal Waste Generator Description:	Not a generator, verified
State District Owner:	NY
Large Quantity Handler of Universal Waste:	No
Recognized Trader Importer:	No
Recognized Trader Exporter:	No
Spent Lead Acid Battery Importer:	No
Spent Lead Acid Battery Exporter:	No
Current Record:	Yes
Non Storage Recycler Activity:	Not reported
Electronic Manifest Broker:	Not reported

List of NAICS Codes and Descriptions:

NAICS Codes:	No NAICS Codes Found

Facility Has Received Notices of Violations:

Violations:	No Violations Found

Evaluation Action Summary:

CON EDISON SERVICE BOX: 55797 (Continued) **1016972788**

Evaluations: No Evaluations Found

NY MANIFEST:

Name:	CON EDISON
Address:	102 SACKMAN ST
City,State,Zip:	BROOKLYN, NY 11233
Country:	USA
EPA ID:	NYP004465704
Facility Status:	Not reported
Location Address 1:	102 SACKMAN ST
Code:	BP
Location Address 2:	SB55797
Total Tanks:	Not reported
Location City:	BROOKLYN
Location State:	NY
Location Zip:	11212
Location Zip 4:	Not reported

NY MANIFEST:

EPAID:	NYP004465704
Mailing Name:	CON EDISON
Mailing Contact:	CON EDISON
Mailing Address 1:	4 IRVING ST
Mailing Address 2:	SB55797
Mailing City:	NEW YORK
Mailing State:	NY
Mailing Zip:	10003
Mailing Zip 4:	Not reported
Mailing Country:	USA
Mailing Phone:	Not reported

NY MANIFEST:

Document ID:	Not reported
Manifest Status:	Not reported
seq:	Not reported
Year:	2018
Trans1 State ID:	NJD003812047
Trans2 State ID:	Not reported
Generator Ship Date:	03/13/2014
Trans1 Recv Date:	03/13/2014
Trans2 Recv Date:	Not reported
TSD Site Recv Date:	03/17/2014
Part A Recv Date:	Not reported
Part B Recv Date:	Not reported
Generator EPA ID:	NYP004465704
Trans1 EPA ID:	Not reported
Trans2 EPA ID:	Not reported
TSDF ID 1:	NJD991291105
TSDF ID 2:	Not reported
Manifest Tracking Number:	002405709GBF
Import Indicator:	N
Export Indicator:	N
Discr Quantity Indicator:	N
Discr Type Indicator:	N
Discr Residue Indicator:	N
Discr Partial Reject Indicator:	N

CON EDISON SERVICE BOX: 55797 (Continued) **1016972788**

Discr Full Reject Indicator:	N
Manifest Ref Number:	Not reported
Alt Facility RCRA ID:	Not reported
Alt Facility Sign Date:	Not reported
MGMT Method Type Code:	H110
Waste Code:	Not reported
Waste Code:	Not reported
Waste Code:	Not reported
Waste Code:	Not reported
Waste Code:	Not reported
Waste Code:	Not reported
Quantity:	60
Units:	G - Gallons (liquids only)* (8.3 pounds)
Number of Containers:	1
Container Type:	TT - Cargo tank, tank trucks
Handling Method:	T Chemical, physical, or biological treatment.
Specific Gravity:	1
Waste Code:	D008
Waste Code 1_2:	Not reported
Waste Code 1_3:	Not reported
Waste Code 1_4:	Not reported
Waste Code 1_5:	Not reported
Waste Code 1_6:	Not reported

I48 **MAGNOLIA HOUSE** **NY AST** **A100295023**
WNW **1430 HERKIMER STREET** **N/A**
< 1/8 **BROOKLYN, NY 11233**
0.084 mi.
442 ft. **Site 1 of 2 in cluster I**

Relative:
Higher

Actual:
79 ft.

AST:

Name:	MAGNOLIA HOUSE
Address:	1430 HERKIMER STREET
City,State,Zip:	BROOKLYN, NY 11233
Region:	STATE
DEC Region:	2
Site Status:	Unregulated/Closed
Facility Id:	2-608733
Program Type:	PBS
UTM X:	592434.27322
UTM Y:	4503501.41006
Expiration Date:	N/A
Site Type:	Apartment Building/Office Building

Affiliation Records:

Site Id:	30585
Affiliation Type:	Mail Contact
Company Name:	CAMBA - MAGNOLIA HOUSE
Contact Type:	Not reported
Contact Name:	TOM DAMBAKLY
Address1:	1430 HERKIMER STREET
Address2:	Not reported
City:	BROOKLYN
State:	NY
Zip Code:	11233
Country Code:	001
Phone:	(718) 278-2600

MAGNOLIA HOUSE (Continued) **A100295023**

EMail:	TOMD@CAMBA.ORG
Fax Number:	Not reported
Modified By:	NTFREEMA
Date Last Modified:	2015-12-07

Site Id:	30585
Affiliation Type:	Facility Operator
Company Name:	MAGNOLIA HOUSE
Contact Type:	Not reported
Contact Name:	TOM DAMBAKLY
Address1:	Not reported
Address2:	Not reported
City:	Not reported
State:	NN
Zip Code:	Not reported
Country Code:	001
Phone:	(718) 278-2600
EMail:	Not reported
Fax Number:	Not reported
Modified By:	NTFREEMA
Date Last Modified:	2015-12-07

Site Id:	30585
Affiliation Type:	Emergency Contact
Company Name:	1424 HERKIMER DEVELOPMENT LLC
Contact Type:	Not reported
Contact Name:	TOM DAMBAKLY
Address1:	Not reported
Address2:	Not reported
City:	Not reported
State:	NN
Zip Code:	Not reported
Country Code:	999
Phone:	(718) 278-2600
EMail:	Not reported
Fax Number:	Not reported
Modified By:	NTFREEMA
Date Last Modified:	2015-12-07

Site Id:	30585
Affiliation Type:	Facility Owner
Company Name:	1424 HERKIMER DEVELOPMENT LLC
Contact Type:	PROJECT MANAGER
Contact Name:	LISA K COSTA
Address1:	49 W 44TH STREET
Address2:	Not reported
City:	NEW YORK
State:	NY
Zip Code:	10036
Country Code:	001
Phone:	(212) 453-4274
EMail:	Not reported
Fax Number:	Not reported
Modified By:	NTFREEMA
Date Last Modified:	2015-12-07

MAGNOLIA HOUSE (Continued) **A100295023**

Tank Info:

Tank Number:	001
Tank Id:	65579
Material Code:	0001
Common Name of Substance:	#2 Fuel Oil (On-Site Consumption)

Equipment Records:

	G03 - Tank Secondary Containment - Vault (w/o access)
	H00 - Tank Leak Detection - None
	L09 - Piping Leak Detection - Exempt Suction Piping
	B00 - Tank External Protection - None
	F00 - Pipe External Protection - None
	J02 - Dispenser - Suction Dispenser
	C01 - Pipe Location - Aboveground
	A00 - Tank Internal Protection - None
	D01 - Pipe Type - Steel/Carbon Steel/Iron
	I05 - Overfill - Vent Whistle
Tank Location:	Aboveground - contact with soil.... Tank bottom rests on soil, allowing no visual inspection.
Tank Type:	Steel/Carbon Steel/Iron
Tank Status:	Closed - Removed
Pipe Model:	Not reported
Install Date:	01/01/2003
Capacity Gallons:	3000
Tightness Test Method:	-
Date Test:	Not reported
Next Test Date:	Not reported
Date Tank Closed:	03/08/2016
Register:	True
Modified By:	MXLAY
Last Modified:	09/05/2017
Material Name:	#2 fuel oil (on-site consumption)

E49 **EAST NY SUMP STATION** **NY Spills** **S127481056**
SE **1762 EAST NEW YORK AVE** **N/A**
< 1/8 **BROOKLYN, NY**
0.084 mi.
446 ft. **Site 8 of 8 in cluster E**

Relative: SPILLS:
Lower

Actual: Name:	EAST NY SUMP STATION
60 ft. Address:	1762 EAST NEW YORK AVE
City,State,Zip:	BROOKLYN, NY
Spill Number/Closed Date:	2100177 / 2021-06-30
Facility ID:	2100177
Facility Type:	ER
DER Facility ID:	565560
Site ID:	617846
DEC Region:	2
Spill Cause:	Unknown
Spill Class:	Not reported
SWIS:	2401
Spill Date:	2021-04-07
Investigator:	VSZHUNE
Referred To:	Not reported
Reported to Dept:	2021-04-07

EAST NY SUMP STATION (Continued) **S127481056**

CID:	Not reported
Water Affected:	Not reported
Spill Source:	Commercial/Industrial
Spill Notifier:	Other
Cleanup Ceased:	Not reported
Cleanup Meets Std:	False
Last Inspection:	Not reported
Recommended Penalty:	False
UST Trust:	False
Remediation Phase:	0
Date Entered In Computer:	2021-04-07
Spill Record Last Update:	2021-07-06
Spiller Name:	Not reported
Spiller Company:	UNKNOWN
Spiller Address:	Not reported
Spiller Company:	999
Contact Name:	MAGDALENA RYCHTECHA
DEC Memo:	"4/7/21 - Obligado - 1244pm - I called LI Railroad and left a message to call back the NYDEC. About 100 gallons of diesel spilled leaked on the gravel. Emergency spill contractor is mobilizing. It is an ongoing spill that is being contained with buckets and spill pads. They are trying to get a vactor truck to mobilize. The spill is from an emergency generator with a 275 gallon tank. The spill is in substation. Spill assigned to Veronica Zhune for response. Entrance to the Site is on Van Sinderen Ave. Contact is Magdalen (347) 804-3069. 4/8/21-Zhune- Magdalena Rychtecka sent the following email. Summary of the event on 4/7/21 . On 4/7/21 @ noon: LIRR Substation Department personnel notified LIRR Corporate Safety Department-Environmental Planning and Compliance (LIRR CSD-EPC) of a diesel spill in the East NY Substation that was found during a monthly inspection. The 275-gallon diesel tank connected to an emergency generator was found on its side-dripping diesel through a vent pipe. We are assuming approximately 100 gallons of diesel spill into soil and ballast under the tank. . Initial Spill Response on 4/7/2021: . Long Island personal placed oil absorption pads underneath the dripping vent to minimize the spill to the gravel and soil under the tank . LIRR CSD-EPC: . Called NYSDEC hotline to report the spill & obtained Spill # 2100177 . Coordinated with LIRR Sub station personnel regarding the access, utilities to assess the limiting conditions for emergency response contractor (AB Environmental, referred herein as AB) . Requested AB's spill response team to mobilize to the site. . Mobilize to the site to oversee the spill response activities. . Spill response activities performed by AB Environmental: . AB removed approximately 137 gallons of diesel from the tank utilizing pump truck . AB disconnected the tank from the emergency generator, drained all the associated piping and filter, and placed the empty tank in a secure position. . AB removed 3.8 CY of soil and ballast impacted by the diesel utilizing vactor truck . AB collected (5) endpoint soil samples to be analyzed for contaminants listed in NYSDEC CP-51 table 3 Soil Cleanup levels for Fuel Oil Contaminated Soil. 5/18/21-Zhune-Magdalena Rychtecka sent the following email. To follow up the East NY Substation Spill Response (summarized in the attached email from April 8, 2021 -including photo documentation), please see the attached waste Manifest for the removed wastes from the site and the Lab Report for (5) endpoint samples collected on April,2021. The analytical results were compared to 6 NYCRR Part 375 Soil Cleanup Objectives for

EAST NY SUMP STATION (Continued) **S127481056**

Industrial Use. All Concentrations were found within the limits except for the following: . Benzo (a) pyrene concentrations of 3,600 uk/kg and 3,700 ug/kg associated with North and South wall Endpoint samples, respectively, were slightly above the Industrial SCO of 1,100 ug/kg (1.1 ppm) LIRR removed all impacted material from the spill location as practicable. Therefore, we will like to request that NYSDEC consider the merit of closing the spoll, so we can backfill the excavation with a clean general fill and ballast. 5/21/21-Zhune-Magdalena Rychtecka sent the following email I wanted to follow up our phone conversation from Wednesday regarding the next steps at ENY Substation (located at 1762 East NY Ave, Brooklyn, NY 11207).Can we backfill the excavation given that the endpoint concentrations were within the SCOs of 6NYCRR OPart 375 for Industrial Use except Benzo (a)pyrene concentrations associated with North and South wall Endpoint Samples. 5/25/21-Zhune-Magdalena Rychtecka sent the following email I compare the endpoint samples to restricted Use (Industrial Use)Soil Clean up Objective in the table 375-6.8(b).It stars at page 6-11 through 6-13 of the 6 NYCRR Part 375. I summarized the analytical results into a table along along with the industrial SCOs for easier comparison. 5/25/21- Zhune sent and email to Magdalena Rychtecka. Additional excavation is required to remove diesel contamination at the east side sample. Also you should take an endpoint sample at the east wall after the excavation. East wall 4/8/21 1,2,4 trimethylbenzene 110,000 1,3,5 trimethylbenzene 28,000 Benzene 490 Ethylbenzene 19,000 Isopropylbenzene 6,300 Naphthalene 13,000 n-butylbenzene 13,000 n-propylbenzene 17.000 0-xylene 32,000 p-&m-xylenes 69,000 p-isopropyltoluene 4,900 sec-buthylbenzene 8,00 toluene 16,000 xylenes 100,000 6/8/21-Zhune - Magdalena Rychtecka sent the following email On May 28, 2021 AB Environmental mobilize to the East NY substation on 5/28/21 to excavate more soil and ballast from the east side of the excavation area, The endpoint sample from the east wall was collected and attached are the lab Results. The analytical result indicate ND VOCs. The fallowing SVOCs are detected above the standards Benzo (a)anthracene 10.000ug/kg, Benzo (a) pyrene 7.000 ug /kg, Benzo (b)fluoranthene, Benzo (g, h,i) Benzo (k)fluoranthene 6.400 ug/kg , Crysene 9600 ug/kg, Dibenzo (a,h)anthracene 1.500 ug/kg, indeno (1,2,3-cd)pyrene 4.300 ug/kg. Spill Closed."

Remarks: "Clean-up pending."

All Materials:

Site ID:	617846
Operable Unit ID:	1365008
Operable Unit:	01
Material ID:	2377492
Material Code:	0008
Material Name:	diesel
Case No.:	Not reported
Material FA:	Petroleum
Quantity:	100.00
Units:	G
Recovered:	Not reported
Oxygenate:	Not reported

F50 **CONSOLIDATED BUS** **NY AST** **A100513777**
South **10 JUNIUS STREET** **N/A**
< 1/8 **BROOKLYN, NY 11212**
0.087 mi.
457 ft. **Site 6 of 9 in cluster F**

Relative:
Lower

Actual:
62 ft.

AST:

Name:	CONSOLIDATED BUS
Address:	10 JUNIUS STREET
City,State,Zip:	BROOKLYN, NY 11212
Region:	STATE
DEC Region:	2
Site Status:	Active
Facility Id:	2-613222
Program Type:	PBS
UTM X:	Not reported
UTM Y:	Not reported
Expiration Date:	01/15/2026
Site Type:	Trucking/Transportation/Fleet Operation

Affiliation Records:

Site Id:	616137
Affiliation Type:	Facility Owner
Company Name:	CLARENDON HOLDING CORP.
Contact Type:	FM
Contact Name:	STEPHEN GENOVESE
Address1:	2 JUNIUS STREET
Address2:	Not reported
City:	BROOKLYN
State:	NY
Zip Code:	11212
Country Code:	001
Phone:	(718) 346-9600
EMail:	SGENOVESE@CBTTRANS.COM
Fax Number:	Not reported
Modified By:	JAAVERSA
Date Last Modified:	2021-02-02

Site Id:	616137
Affiliation Type:	Mail Contact
Company Name:	CLARENDON HOLDING CORP.
Contact Type:	FM
Contact Name:	STEPHEN GENOVESE
Address1:	2 JUNIUS STREET
Address2:	Not reported
City:	BROOKLYN
State:	NY
Zip Code:	11212
Country Code:	001
Phone:	(718) 346-9600
EMail:	SGENOVESE@CBTTRANS.COM
Fax Number:	Not reported
Modified By:	JAAVERSA
Date Last Modified:	2021-02-02

Site Id:	616137
Affiliation Type:	Facility Operator
Company Name:	CONSOLIDATED BUS
Contact Type:	Not reported
Contact Name:	STEPHEN GENOVESE

CONSOLIDATED BUS (Continued) **A100513777**

Address1:	Not reported
Address2:	Not reported
City:	Not reported
State:	NN
Zip Code:	Not reported
Country Code:	001
Phone:	Not reported
EMail:	Not reported
Fax Number:	Not reported
Modified By:	JAAVERSA
Date Last Modified:	2021-02-02

Site Id:	616137
Affiliation Type:	Emergency Contact
Company Name:	CLARENDON HOLDING CORP.
Contact Type:	Not reported
Contact Name:	STEPHEN GENOVESE
Address1:	Not reported
Address2:	Not reported
City:	Not reported
State:	NN
Zip Code:	Not reported
Country Code:	001
Phone:	(718) 346-9600
EMail:	Not reported
Fax Number:	Not reported
Modified By:	JAAVERSA
Date Last Modified:	2021-02-02

Tank Info:

Tank Number:	001
Tank Id:	289398

Equipment Records:

E00 - Piping Secondary Containment - None
I02 - Overfill - High Level Alarm
K01 - Spill Prevention - Catch Basin
L09 - Piping Leak Detection - Exempt Suction Piping
G12 - Tank Secondary Containment - Double-Walled (AG only)
J02 - Dispenser - Suction Dispenser
A00 - Tank Internal Protection - None
B01 - Tank External Protection - Painted/Asphalt Coating
D01 - Pipe Type - Steel/Carbon Steel/Iron
F01 - Pipe External Protection - Painted/Asphalt Coating
H01 - Tank Leak Detection - Interstitial - Electronic Monitoring
C01 - Pipe Location - Aboveground

Tank Location:	Aboveground - on saddles, legs, racks, etc.... Tank bottom is elevated above grade or tank pad, allowing visual inspection.
Tank Type:	Steel/Carbon Steel/Iron
Tank Status:	In Service
Pipe Model:	Not reported
Install Date:	01/15/2021
Capacity Gallons:	8000
Tightness Test Method:	-
Date Test:	Not reported
Next Test Date:	Not reported

CONSOLIDATED BUS (Continued) **A100513777**

Date Tank Closed:	Not reported
Register:	True
Modified By:	JAAVERSA
Last Modified:	02/02/2021
Material Name:	diesel

F51 **PVT RESIDENCE** **NY Spills** **S110138598**
SSW **1713 EAST NEW YORK AVE** **N/A**
< 1/8 **BROOKLYN, NY**
0.089 mi.
468 ft. **Site 7 of 9 in cluster F**

Relative: **Lower**
Actual: **65 ft.**

SPILLS:

Name:	PVT RESIDENCE
Address:	1713 EAST NEW YORK AVE
City,State,Zip:	BROOKLYN, NY
Spill Number/Closed Date:	0909750 / 2010-02-24
Facility ID:	0909750
Facility Type:	ER
DER Facility ID:	371412
Site ID:	422477
DEC Region:	2
Spill Cause:	Equipment Failure
Spill Class:	C3
SWIS:	2401
Spill Date:	2009-12-03
Investigator:	SFRAHMAN
Referred To:	Not reported
Reported to Dept:	2009-12-03
CID:	Not reported
Water Affected:	Not reported
Spill Source:	Private Dwelling
Spill Notifier:	Other
Cleanup Ceased:	Not reported
Cleanup Meets Std:	False
Last Inspection:	Not reported
Recommended Penalty:	False
UST Trust:	False
Remediation Phase:	0
Date Entered In Computer:	2009-12-03
Spill Record Last Update:	2010-02-24
Spiller Name:	JAMES BEDARY
Spiller Company:	UNKNOWN
Spiller Address:	1713 EAST NEW YORK AVE
Spiller Company:	999
Contact Name:	JAMES BEDARY
DEC Memo:	"12/04/09 Inspected the tank room on 12/03/09.The house was evicted yesterday.Now its owned by Bank.Tom Marco Real Estate is the bank's representative.A 275 gal old AST in the basement, leaked out few gallons of oil.Unsure, the tank has oil in it or not.Oil mixed with sewage in the basement.Spill clean up required letter was sent out to(via facsimile as well) Tom Marco Real Estate Ph:(718)998-7100, Fax:(718)998-4005 18-01 Stillwell Avenue Brooklyn, NY 11223 Attn: Tom Marco(sr) 02/24/10 Rec'd pictures and email from Boro Fuel Oil confirming the spill was cleaned up and it was a minor spill. Pictures in edocs.Case closed.(sr) "
Remarks:	"oil leak into basement - 15 x 20 x 1 1/2 deep mixed with water - cleanup is pending - steve is familiar - scirice will meet at

PVT RESIDENCE (Continued) **S110138598**

property"

All Materials:

Site ID:	422477
Operable Unit ID:	1178316
Operable Unit:	01
Material ID:	2171604
Material Code:	0001A
Material Name:	#2 fuel oil
Case No.:	Not reported
Material FA:	Petroleum
Quantity:	5.00
Units:	G
Recovered:	.00
Oxygenate:	Not reported

H52 **CON EDISON - MANHOLE 5076** **RCRA-LQG** **1014397429**
West **2371 ATLANTIC AVE AND SACKMAN** **NY MANIFEST** **NYP004197497**
< 1/8 **BROOKLYN, NY 11233** **NJ MANIFEST**
0.092 mi.
485 ft. **Site 2 of 5 in cluster H**

Relative: **Higher**
Actual: **76 ft.**

RCRA-LQG:

Date Form Received by Agency:		20100323
Handler Name:	CON EDISON - MANHOLE 5076	
Handler Address:		2371 ATLANTIC AVE AND SACKMAN
Handler City,State,Zip:		BROOKLYN, NY 11233
EPA ID:		NYP004197497
Contact Name:		FRANKLYN MURRAY
Contact Address:		Not reported
Contact City,State,Zip:		Not reported
Contact Telephone:		212-460-2808
Contact Fax:		Not reported
Contact Email:		MURRAYFR@CONED.COM
Contact Title:		Not reported
EPA Region:		02
Land Type:		Private
Federal Waste Generator Description:		Large Quantity Generator
Non-Notifier:		Not reported
Biennial Report Cycle:		2009
Accessibility:		Not reported
Active Site Indicator:		Handler Activities
State District Owner:		Not reported
State District:		Not reported
Mailing Address:		4 IRVING PLACE
Mailing City,State,Zip:		NEW YORK, NY 10003
Owner Name:		CONSOLIDATED EDISON COMPANY OF NY, INC.
Owner Type:		Private
Operator Name:		CONSOLIDATED EDISON COMPANY OF NY, INC.
Operator Type:		Private
Short-Term Generator Activity:		No
Importer Activity:		No
Mixed Waste Generator:		No
Transporter Activity:		No
Transfer Facility Activity:		No
Recycler Activity with Storage:		No
Small Quantity On-Site Burner Exemption:		No

CON EDISON - MANHOLE 5076 (Continued) **1014397429**

Smelting Melting and Refining Furnace Exemption:	No
Underground Injection Control:	No
Off-Site Waste Receipt:	No
Universal Waste Indicator:	No
Universal Waste Destination Facility:	No
Federal Universal Waste:	No
Active Site Fed-Reg Treatment Storage and Disposal Facility:	Not reported
Active Site Converter Treatment storage and Disposal Facility:	Not reported
Active Site State-Reg Treatment Storage and Disposal Facility:	Not reported
Active Site State-Reg Handler:	---
Federal Facility Indicator:	Not reported
Hazardous Secondary Material Indicator:	NN
Sub-Part K Indicator:	Not reported
Commercial TSD Indicator:	No
Treatment Storage and Disposal Type:	Not reported
2018 GPRA Permit Baseline:	Not on the Baseline
2018 GPRA Renewals Baseline:	Not on the Baseline
Permit Renewals Workload Universe:	Not reported
Permit Workload Universe:	Not reported
Permit Progress Universe:	Not reported
Post-Closure Workload Universe:	Not reported
Closure Workload Universe:	Not reported
202 GPRA Corrective Action Baseline:	No
Corrective Action Workload Universe:	No
Subject to Corrective Action Universe:	No
Non-TSDFs Where RCRA CA has Been Imposed Universe:	No
TSDFs Potentially Subject to CA Under 3004 (u)/(v) Universe:	No
TSDFs Only Subject to CA under Discretionary Auth Universe:	No
Corrective Action Priority Ranking:	No NCAPS ranking
Environmental Control Indicator:	No
Institutional Control Indicator:	No
Human Exposure Controls Indicator:	N/A
Groundwater Controls Indicator:	N/A
Operating TSDF Universe:	Not reported
Full Enforcement Universe:	Not reported
Significant Non-Complier Universe:	No
Unaddressed Significant Non-Complier Universe:	No
Addressed Significant Non-Complier Universe:	No
Significant Non-Complier With a Compliance Schedule Universe:	No
Financial Assurance Required:	Not reported
Handler Date of Last Change:	20150414
Recognized Trader-Importer:	No
Recognized Trader-Exporter:	No
Importer of Spent Lead Acid Batteries:	No
Exporter of Spent Lead Acid Batteries:	No
Recycler Activity Without Storage:	Not reported
Manifest Broker:	Not reported
Sub-Part P Indicator:	No

Biennial: List of Years
Year: 2009

Click Here for Biennial Reporting System Data:

Hazardous Waste Summary:
Waste Code: D008

CON EDISON - MANHOLE 5076 (Continued) **1014397429**

Waste Description: LEAD

Handler - Owner Operator:

Owner/Operator Indicator:	Operator
Owner/Operator Name:	CONSOLIDATED EDISON COMPANY OF NY, INC.
Legal Status:	Private
Date Became Current:	20091002
Date Ended Current:	Not reported
Owner/Operator Address:	4 IRVING PLACE
Owner/Operator City,State,Zip:	NEW YORK, NY 10003
Owner/Operator Telephone:	Not reported
Owner/Operator Telephone Ext:	Not reported
Owner/Operator Fax:	Not reported
Owner/Operator Email:	Not reported

Owner/Operator Indicator:	Owner
Owner/Operator Name:	CONSOLIDATED EDISON COMPANY OF NY, INC.
Legal Status:	Private
Date Became Current:	20091002
Date Ended Current:	Not reported
Owner/Operator Address:	4 IRVING PLACE
Owner/Operator City,State,Zip:	NEW YORK, NY 10003
Owner/Operator Telephone:	Not reported
Owner/Operator Telephone Ext:	Not reported
Owner/Operator Fax:	Not reported
Owner/Operator Email:	Not reported

Historic Generators:

Receive Date:	20100323
Handler Name:	CON EDISON - MANHOLE 5076
Federal Waste Generator Description:	Large Quantity Generator
State District Owner:	Not reported
Large Quantity Handler of Universal Waste:	No
Recognized Trader Importer:	No
Recognized Trader Exporter:	No
Spent Lead Acid Battery Importer:	No
Spent Lead Acid Battery Exporter:	No
Current Record:	Yes
Non Storage Recycler Activity:	Not reported
Electronic Manifest Broker:	Not reported

Receive Date:	20091002
Handler Name:	CON EDISON
Federal Waste Generator Description:	Conditionally Exempt Small Quantity Generator
State District Owner:	NY
Large Quantity Handler of Universal Waste:	No
Recognized Trader Importer:	No
Recognized Trader Exporter:	No
Spent Lead Acid Battery Importer:	No
Spent Lead Acid Battery Exporter:	No
Current Record:	No
Non Storage Recycler Activity:	Not reported
Electronic Manifest Broker:	Not reported

List of NAICS Codes and Descriptions:

NAICS Code: 221122

CON EDISON - MANHOLE 5076 (Continued) **1014397429**

NAICS Description: ELECTRIC POWER DISTRIBUTION

Facility Has Received Notices of Violations:
Violations: No Violations Found

Evaluation Action Summary:
Evaluations: No Evaluations Found

NY MANIFEST:

Name:	CONSOLIDATED EDISON
Address:	2371 ATLANTIC AVE & SACKMAN ST
City,State,Zip:	BROOKLYN, NY 11233
Country:	USA
EPA ID:	NYP004197497
Facility Status:	Not reported
Location Address 1:	2371 ATLANTIC AVE AND SACKMAN
Code:	BP
Location Address 2:	ST
Total Tanks:	Not reported
Location City:	BROOKLYN
Location State:	NY
Location Zip:	11233
Location Zip 4:	Not reported

NY MANIFEST:

EPAID:	NYP004197497
Mailing Name:	CONSOLIDATED EDISON
Mailing Contact:	FRANKLYN MURRAY
Mailing Address 1:	4 IRVING PLACE RM 828
Mailing Address 2:	Not reported
Mailing City:	NEW YORK
Mailing State:	NY
Mailing Zip:	10003
Mailing Zip 4:	Not reported
Mailing Country:	USA
Mailing Phone:	2124602808

NY MANIFEST:

Document ID:	Not reported
Manifest Status:	Not reported
seq:	Not reported
Year:	2018
Trans1 State ID:	NJD003812047
Trans2 State ID:	Not reported
Generator Ship Date:	10/02/2009
Trans1 Recv Date:	10/02/2009
Trans2 Recv Date:	Not reported
TSD Site Recv Date:	10/07/2009
Part A Recv Date:	Not reported
Part B Recv Date:	Not reported
Generator EPA ID:	NYP004197497
Trans1 EPA ID:	Not reported
Trans2 EPA ID:	Not reported
TSDF ID 1:	NJD991291105
TSDF ID 2:	Not reported

CON EDISON - MANHOLE 5076 (Continued) **1014397429**

Manifest Tracking Number:	000893809GBF
Import Indicator:	N
Export Indicator:	N
Discr Quantity Indicator:	N
Discr Type Indicator:	N
Discr Residue Indicator:	N
Discr Partial Reject Indicator:	N
Discr Full Reject Indicator:	N
Manifest Ref Number:	Not reported
Alt Facility RCRA ID:	Not reported
Alt Facility Sign Date:	Not reported
MGMT Method Type Code:	H141
Waste Code:	Not reported
Waste Code:	Not reported
Waste Code:	Not reported
Waste Code:	Not reported
Waste Code:	Not reported
Waste Code:	Not reported
Quantity:	300
Units:	G - Gallons (liquids only)* (8.3 pounds)
Number of Containers:	1
Container Type:	TT - Cargo tank, tank trucks
Handling Method:	T Chemical, physical, or biological treatment.
Specific Gravity:	1
Waste Code:	D008
Waste Code 1_2:	Not reported
Waste Code 1_3:	Not reported
Waste Code 1_4:	Not reported
Waste Code 1_5:	Not reported
Waste Code 1_6:	Not reported

NJ MANIFEST:

EPA Id:	NYP004197497
Mail Address:	4 IRVING PLACE
Mail City/State/Zip:	NEW YORK, NY 10003
Facility Phone:	Not reported
Emergency Phone:	Not reported
Contact:	FRANKLYN MURRAY
Comments:	Not reported
SIC Code:	Not reported
County:	NY047
Municipal:	Not reported
Previous EPA Id:	Not reported
Gen Flag:	Not reported
Trans Flag:	Not reported
TSDF Flag:	Not reported
Name Change:	Not reported
Date Change:	Not reported

Manifest:

Manifest Number:	000893809GBF
EPA ID:	NYP004197497
Date Shipped:	10/02/2009
TSDF EPA ID:	NJD991291105
Transporter EPA ID:	NJD003812047
Transporter 2 EPA ID:	Not reported

CON EDISON - MANHOLE 5076 (Continued) **1014397429**

Transporter 3 EPA ID:	Not reported
Transporter 4 EPA ID:	Not reported
Transporter 5 EPA ID:	Not reported
Transporter 6 EPA ID:	Not reported
Transporter 7 EPA ID:	Not reported
Transporter 8 EPA ID:	Not reported
Transporter 9 EPA ID:	Not reported
Transporter 10 EPA ID:	Not reported
Date Trans1 Transported Waste:	10/02/2009
Date Trans2 Transported Waste:	Not reported
Date Trans3 Transported Waste:	Not reported
Date Trans4 Transported Waste:	Not reported
Date Trans5 Transported Waste:	Not reported
Date Trans6 Transported Waste:	Not reported
Date Trans7 Transported Waste:	Not reported
Date Trans8 Transported Waste:	Not reported
Date Trans9 Transported Waste:	Not reported
Date Trans10 Transported Waste:	Not reported
Date TSDF Received Waste:	10/07/2009
TSDF EPA Facility Name:	Not reported
QTY Units:	Not reported
Transporter SEQ ID:	Not reported
Transporter-1 Date:	Not reported
Waste SEQ ID:	Not reported
Waste Type Code 2:	Not reported
Waste Type Code 3:	Not reported
Waste Type Code 4:	Not reported
Waste Type Code 5:	Not reported
Waste Type Code 6:	Not reported
Date Accepted:	Not reported
Manifest Discrepancy Type:	Not reported
Data Entry Number:	Not reported
Was Load Rejected:	NEW YORK, NY 10003
Reason Load Was Rejected:	Not reported

Waste:

Manifest Year:	Not reported
Waste Code:	D008
Hand Code:	H141
Quantity:	300 G

53
SW
< 1/8
0.094 mi.
498 ft.

OUR LADY OF LORETO CHURCH
124 SACKMAN ST
BROOKLYN, NY 11233

NY UST **U000402330**
NY Spills **N/A**
NY MANIFEST

Relative:
Lower

Actual:
70 ft.

UST:

Name:	OUR LADY OF LORETO CHURCH
Address:	124 SACKMAN ST
City,State,Zip:	BROOKLYN, NY 11233
Id/Status:	2-237973 / Unregulated/Closed
Program Type:	PBS
Region:	STATE
DEC Region:	2

OUR LADY OF LORETO CHURCH (Continued) **U000402330**

Expiration Date:	N/A
UTM X:	592442.38818
UTM Y:	4503262.69945
Site Type:	Religious Building (Church, Synagogue, Mosque, Temple, etc.)

Affiliation Records:

Site Id:	8893
Affiliation Type:	Facility Owner
Company Name:	OUR LADY OF LORETO CHURCH
Contact Type:	MGR
Contact Name:	WILLIAM BURKE
Address1:	124 SACKMAN ST
Address2:	Not reported
City:	BROOKLYN
State:	NY
Zip Code:	11233
Country Code:	001
Phone:	(718) 385-3740
EMail:	Not reported
Fax Number:	Not reported
Modified By:	MSBAPTIS
Date Last Modified:	2011-07-18

Site Id:	8893
Affiliation Type:	Mail Contact
Company Name:	OUR LADY OF LORETO CHURCH
Contact Type:	Not reported
Contact Name:	Not reported
Address1:	124 SACKMAN STREET
Address2:	Not reported
City:	BROOKLYN
State:	NY
Zip Code:	11233
Country Code:	001
Phone:	(718) 385-3740
EMail:	Not reported
Fax Number:	Not reported
Modified By:	NRLOMBAR
Date Last Modified:	2011-01-06

Site Id:	8893
Affiliation Type:	Facility Operator
Company Name:	OUR LADY OF LORETO CHURCH
Contact Type:	Not reported
Contact Name:	OUR LADY OF LORETO CHURCH
Address1:	Not reported
Address2:	Not reported
City:	Not reported
State:	NN
Zip Code:	Not reported
Country Code:	001
Phone:	(718) 385-3740
EMail:	Not reported
Fax Number:	Not reported
Modified By:	TRANSLAT
Date Last Modified:	2004-03-04

Site Id:	8893

OUR LADY OF LORETO CHURCH (Continued) **U000402330**

Affiliation Type:	Emergency Contact
Company Name:	OUR LADY OF LORETO CHURCH
Contact Type:	Not reported
Contact Name:	DIOCESE OF BROOKLYN
Address1:	Not reported
Address2:	Not reported
City:	Not reported
State:	NN
Zip Code:	Not reported
Country Code:	001
Phone:	(718) 628-5500
EMail:	Not reported
Fax Number:	Not reported
Modified By:	TRANSLAT
Date Last Modified:	2004-03-04

Tank Info:

Tank Number:	001
Tank ID:	17345
Tank Status:	Closed - Removed
Material Name:	Closed - Removed
Capacity Gallons:	4800
Install Date:	Not reported
Date Tank Closed:	07/11/2011
Registered:	True
Tank Location:	Underground
Tank Type:	Steel/carbon steel
Material Code:	0001
Common Name of Substance:	#2 Fuel Oil (On-Site Consumption)
Tightness Test Method:	00
Date Test:	Not reported
Next Test Date:	Not reported
Pipe Model:	Not reported
Modified By:	MSBAPTIS
Last Modified:	04/14/2017

Equipment Records:

B00 - Tank External Protection - None
C00 - Pipe Location - No Piping
F00 - Pipe External Protection - None
H00 - Tank Leak Detection - None
I00 - Overfill - None
L09 - Piping Leak Detection - Exempt Suction Piping
G00 - Tank Secondary Containment - None
J02 - Dispenser - Suction Dispenser
A00 - Tank Internal Protection - None
D01 - Pipe Type - Steel/Carbon Steel/Iron

SPILLS:

Name:	OUR LADY OF LORETO CHURCH
Address:	124 SACKMAN ST
City,State,Zip:	BROOKLYN, NY 11233
Spill Number/Closed Date:	1010406 / 2011-09-14
Facility ID:	1010406
Facility Type:	ER

OUR LADY OF LORETO CHURCH (Continued) **U000402330**

DER Facility ID:	8881
Site ID:	444009
DEC Region:	2
Spill Cause:	Equipment Failure
Spill Class:	Not reported
SWIS:	2401
Spill Date:	2011-01-05
Investigator:	HRAHMED
Referred To:	Not reported
Reported to Dept:	2011-01-05
CID:	Not reported
Water Affected:	Not reported
Spill Source:	Institutional, Educational, Gov., Other
Spill Notifier:	Other
Cleanup Ceased:	Not reported
Cleanup Meets Std:	False
Last Inspection:	Not reported
Recommended Penalty:	False
UST Trust:	False
Remediation Phase:	0
Date Entered In Computer:	2011-01-05
Spill Record Last Update:	2011-11-07
Spiller Name:	MOHAMMED AHMED
Spiller Company:	OUR LADY OF LORETO CHURCH
Spiller Address:	124 SACKMAN ST
Spiller Company:	999
Contact Name:	MOHAMMED AHMED
DEC Memo:	"1/6/11-Vought-Primary off hours responder. Vought called FLS (Mohammed Ahmed 212-675-3225) and left message to return call to DEC Vought. As per PBS #2-237973 tank has 5000-gallon #2 fuel oil UST and site is owned by: Our Lady Of Loreto Church 124 Sackman Street Brooklyn, NY 11233 Ph: (718)387-3740 Vought spoke to RSE and spill assigned to DEC Ahmed as secondary off-hours responder. Vought to send out CSL with possible additional requirements upon callback from FLS Ahmed. Vought received callback from and spoke to FLS Ahmed who noted that he was hired by property developer (Reese & Sons) and that the property was to be developed for affordable housing units. They were onsite to remove an abandoned 4,800-gallon fuel oil UST (See PBS #2-237973) and noted contaminated soil around and below the tank. Vought noted that DEC Ahmed was the project manager and that CSL would be drafted by Vought and signed by Ahmed. Vought drafted CSL with one month due date and the following requirements: 1)delineation of soil and groundwater (if applicable) contamination 2)collection of endpoint samples 3)strong recommendation for installation of SSDS and VB 4)Updating PBS Registration 2-237973 to reflect current closed status of UST (as per DEC Falvey this was required, PBS registration also expired as of 7/20/92). 5)cc to FLS Ahmed 6)advisement that site should not be developed until RAP approved by DEC. Vought sent letter with above requirements to address provided by FLS Ahmed: Our Lady of Loreto Catholic Church c/o Progress of Peoples Development Corporation 191 Joralemon Street Brooklyn, NY 11201 Attention: Claire Hilger 11/7/11-Fu-Intern Fu completed summary of reports: SUMMARY UST CLOSURE REPORT & REMEDIAL ACTION PLAN (Fleming Lee Shue)- 08/17/11. On Jan 05 2011, at request of L Riso & Sons, Fleming-Lee Shue performed an UST field investigation in order to remove the tank but end in finding approximately 30 by 30 feet in size and extending approximately 16-37 feet below grade petroleum-impacted area. Then a

OUR LADY OF LORETO CHURCH (Continued) **U000402330**

spill was reported. Between June and July 2011, the UST removal activities was observed, including the removal of the decommissioning material, consisting of cement slurry, and the removal of the tank and associated piping. A 3 section was required to remain in the excavation due to structural and shoring concerns. Excavation and removal of 1249 tons of petroleum-impacted soil (to depth approximately 32ft-bgs) were conducted. On July 8 2011, 8 soil samples were collected per NYSDEC s request. 3 VOCs, Ethylbenzene, Xylene, and Isopropylbenzene, were detected above standard at EP-BE; Ethylbenzene was detected above SCO at EP-BW. One MW will be installed at the site. After installation, the MW will be sampled. If the gw is not found to be contaminated, Closure Report will be submitted; if the gw is contaminated, two additional MWs will be installed downgradient. SUMMARY SPILL CLOSURE REPORT (Tenen Environmental)-Sept 2011. Based on the removal of all structurally-accessible soil, documentation that gw has not been impacted, the incorporation of vapor barrier and SSDS and composite cover system over the area of UST, Tenen requests that this spill be closed. The subsurface investigation dated January 2011 consisted of: 1)Excavation of the soil in the area of the UST, visual and olfactory observations, and PID measurements of organic vapors; and 2) Installation of five (5) soil borings adjacent to the UST and sampling and analysis of soil. The results of the investigation, which are detailed in FLS letter dated January 20, 2011, identify a petroleum-impacted area approximately 30 by 30 feet in size and extending to approximately 16 to 37 feet bgs. Based on the results of the January 2011 subsurface investigation, FLS prepared a January 21, 2011 Remedial Action Work Plan (RAWP). The RAWP described the following remedial actions: installation of sheeting and shoring, excavation of non-impacted soil, tank removal, excavation and disposal of petroleum-impacted soil, post excavation soil sampling, installation of a vapor barrier and SSDS, and preparation of a closure report. June-July 2011 Tank Closure / Interim Remedial Measures On August 17, 2011, FLS submitted an Underground Storage Tank Closure and Remedial Action Report. July-August 2011 Supplemental Remedial Investigation: MW-1, in the center of the excavation was installed on July 29, 2011. The soil boring was advanced using a Sonic drill rig with continuous samples collected starting at a depth of 30 feet bgs and continuing to the groundwater table. 9 samples were collected and analyzed. The analytical results indicate the presence of several petroleum-related VOCs in seven (7) of the nine (9) soil samples collected. All detected VOCs were below the Part 375 Unrestricted Use and Protection of Groundwater SCOs and CP-51 Fuel Oil SCLs except ethylbenzene, isopropylbenzene and xylenes in samples collected from 43-45 and 48-50 feet bgs. The analytical results detected several SVOCs in eight (8) of the nine (9) soil samples collected. SVOCs detected in the soil samples primarily included polycyclic aromatic hydrocarbons (PAHs). All VOCs in MW-1 were detected at concentrations below the Class GA Standards except chloroform, which was detected at 21.9 parts per billion (ppb), above the Class GA Standard of 7 ppb. No SVOCs were detected above the NYSDEC Class GA Standards except phenol. The proposed redevelopment of site includes construction of 4 buildings of 8 dwellings each for a total of 32 dwelling units, designed as the Pacific St Cluster. The area directly above the impacted soil will be redeveloped as a paved parking area. The following potential exposure routes have been indentified: direct contact & inhalation of VOCs from soil and

OUR LADY OF LORETO CHURCH (Continued) **U000402330**

inhalation of VOC from soil vapor. A vapor barrier and SSDS (73 wide *52 deep) will be incorporated into the two buildings closest to the church. The principal components of the SSDS are a layer of gravel beneath the basement slab, a suction pit within the gravel layer, solid-construction piping from the suction pit to an exterior suction fan on the roof and monitoring points through the basement slab. The system has been designed in general accordance with NYSDOH s Guidance for Evaluating Soil Vapor Intrusion in the State of New York, October 2006 (NYSDOH Soil Vapor Guidance), including Section 4.2.2, System-specific recommendations. Several types of composite cover systems will be employed to prevent direct contact with and mitigate inhalation of residual petroleum constituents. "

Remarks: "Contaminated soil found at construction site. Cleanup pending assessment and pre-plan."

All Materials:

Site ID:	444009
Operable Unit ID:	1194454
Operable Unit:	01
Material ID:	2190280
Material Code:	0001A
Material Name:	#2 fuel oil
Case No.:	Not reported
Material FA:	Petroleum
Quantity:	Not reported
Units:	Not reported
Recovered:	Not reported
Oxygenate:	Not reported

NY MANIFEST:

Name:	CON EDISON
Address:	124 SACKMAN ST
City,State,Zip:	BROOKLYN, NY 11233
Country:	USA
EPA ID:	NYP004631859
Facility Status:	Not reported
Location Address 1:	124 SACKMAN ST
Code:	BP
Location Address 2:	Not reported
Total Tanks:	Not reported
Location City:	BROOKLYN
Location State:	NY
Location Zip:	11233
Location Zip 4:	Not reported

NY MANIFEST:

EPAID:	NYP004631859
Mailing Name:	CON EDISON
Mailing Contact:	CON EDISON
Mailing Address 1:	4 IRVING PL
Mailing Address 2:	15TH FL
Mailing City:	NEW YORK
Mailing State:	NY
Mailing Zip:	10003
Mailing Zip 4:	Not reported
Mailing Country:	USA
Mailing Phone:	Not reported

OUR LADY OF LORETO CHURCH (Continued) **U000402330**

NY MANIFEST:

Document ID:	Not reported
Manifest Status:	Not reported
seq:	Not reported
Year:	2018
Trans1 State ID:	NJ0000027193
Trans2 State ID:	Not reported
Generator Ship Date:	08/19/2014
Trans1 Recv Date:	08/19/2014
Trans2 Recv Date:	Not reported
TSD Site Recv Date:	08/21/2014
Part A Recv Date:	Not reported
Part B Recv Date:	Not reported
Generator EPA ID:	NYP004631859
Trans1 EPA ID:	Not reported
Trans2 EPA ID:	Not reported
TSDF ID 1:	NJD002200046
TSDF ID 2:	Not reported
Manifest Tracking Number:	012775244JJK
Import Indicator:	N
Export Indicator:	N
Discr Quantity Indicator:	N
Discr Type Indicator:	N
Discr Residue Indicator:	N
Discr Partial Reject Indicator:	N
Discr Full Reject Indicator:	N
Manifest Ref Number:	Not reported
Alt Facility RCRA ID:	Not reported
Alt Facility Sign Date:	Not reported
MGMT Method Type Code:	H110
Waste Code:	Not reported
Waste Code:	Not reported
Waste Code:	Not reported
Waste Code:	Not reported
Waste Code:	Not reported
Waste Code:	Not reported
Quantity:	300
Units:	G - Gallons (liquids only)* (8.3 pounds)
Number of Containers:	1
Container Type:	TT - Cargo tank, tank trucks
Handling Method:	T Chemical, physical, or biological treatment.
Specific Gravity:	1
Waste Code:	D008
Waste Code 1_2:	Not reported
Waste Code 1_3:	Not reported
Waste Code 1_4:	Not reported
Waste Code 1_5:	Not reported
Waste Code 1_6:	Not reported

J54 **NYCDEP** **NY MANIFEST** **1009244177**
East **30 WILLIAMS PL** **N/A**
< 1/8 **BROOKLYN, NY 11201**
0.095 mi.
501 ft. **Site 1 of 6 in cluster J**

Relative: **Lower**
Actual: **69 ft.**

NY MANIFEST:

Name:	NYCDEP
Address:	30 WILLIAMS PL
City,State,Zip:	BROOKLYN, NY 11201
Country:	USA
EPA ID:	NYP010000214
Facility Status:	Not reported
Location Address 1:	30 WILLIAMS PL
Code:	BP
Location Address 2:	Not reported
Total Tanks:	Not reported
Location City:	BROOKLYN
Location State:	NY
Location Zip:	11201
Location Zip 4:	Not reported

NY MANIFEST:

EPAID:	NYP010000214
Mailing Name:	NYCDEP
Mailing Contact:	LIONEL MACKENNE
Mailing Address 1:	1 CENTRE ST RM 2444
Mailing Address 2:	Not reported
Mailing City:	NEW YORK
Mailing State:	NY
Mailing Zip:	10007
Mailing Zip 4:	Not reported
Mailing Country:	USA
Mailing Phone:	2126698930

K55 **VANSINDREN AVE** **NY Spills** **S108956156**
NE **AT FULTON STREET** **N/A**
< 1/8 **BROOKLYN, NY**
0.099 mi.
524 ft. **Site 1 of 4 in cluster K**

Relative: **Higher**
Actual: **78 ft.**

SPILLS:

Name:	VANSINDREN AVE
Address:	AT FULTON STREET
City,State,Zip:	BROOKLYN, NY
Spill Number/Closed Date:	0708240 / 2007-10-29
Facility ID:	0708240
Facility Type:	ER
DER Facility ID:	338649
Site ID:	389092
DEC Region:	2
Spill Cause:	Equipment Failure
Spill Class:	C4
SWIS:	2401
Spill Date:	2007-10-27
Investigator:	smsanges
Referred To:	Not reported
Reported to Dept:	2007-10-27
CID:	71

VANSINDREN AVE (Continued) **S108956156**

Water Affected:	Not reported
Spill Source:	Passenger Vehicle
Spill Notifier:	Responsible Party
Cleanup Ceased:	Not reported
Cleanup Meets Std:	False
Last Inspection:	Not reported
Recommended Penalty:	Not reported
UST Trust:	Not reported
Remediation Phase:	0
Date Entered In Computer:	2007-10-27
Spill Record Last Update:	2007-10-29
Spiller Name:	Not reported
Spiller Company:	NYC TRANSIT
Spiller Address:	Not reported
Spiller Company:	999
Contact Name:	BOBBY ISAAC
DEC Memo:	"minor spill - cleanup complete"
Remarks:	"LEAK IN TRANSMISSION ONTO STREET. CLEAN UP COMPLETE."

All Materials:

Site ID:	389092
Operable Unit ID:	1146243
Operable Unit:	01
Material ID:	2136608
Material Code:	0021
Material Name:	transmission fluid
Case No.:	Not reported
Material FA:	Petroleum
Quantity:	2.00
Units:	G
Recovered:	.00
Oxygenate:	Not reported

K56 **MANHOLE #04264** **NY Spills** **S107787827**
NE **FULTON STREET & VAN SINDEREN AVE** **N/A**
< 1/8 **BROOKLYN, NY**
0.099 mi.
524 ft. **Site 2 of 4 in cluster K**

Relative:
Higher

Actual:
78 ft.

SPILLS:

Name:	MANHOLE #04264
Address:	FULTON STREET & VAN SINDEREN AVE
City,State,Zip:	BROOKLYN, NY
Spill Number/Closed Date:	0601203 / 2006-06-14
Facility ID:	0601203
Facility Type:	ER
DER Facility ID:	313566
Site ID:	363385
DEC Region:	2
Spill Cause:	Equipment Failure
Spill Class:	C4
SWIS:	2401
Spill Date:	2006-05-02
Investigator:	GDBREEN
Referred To:	Not reported
Reported to Dept:	2006-05-02
CID:	444

MANHOLE #04264 (Continued) **S107787827**

Water Affected:	Not reported
Spill Source:	Institutional, Educational, Gov., Other
Spill Notifier:	Responsible Party
Cleanup Ceased:	Not reported
Cleanup Meets Std:	False
Last Inspection:	Not reported
Recommended Penalty:	False
UST Trust:	False
Remediation Phase:	0
Date Entered In Computer:	2006-05-02
Spill Record Last Update:	2006-07-17
Spiller Name:	ERT DESK
Spiller Company:	CON EDISON MH #04264
Spiller Address:	FULTON STREET/VAN SINDERE
Spiller Company:	999
Contact Name:	ERT DESK'
DEC Memo:	"06/14/06 - See e-docs for Con Ed report detailing cleanup and closure. 164045. 5/2/06 10:25 HRS. V. BAUCCIO #85835 UG REPORTS WHILE ON ROUTINE WORK IN MH04264 (ACCT 14893) FOUND APPROX 1 PT. DIELECTRIC OIL ON 2 GALS OF WATER. NO FIRE/ SMOKE/ INJURIES INVOLVED. NO SEWERS/ WATERWAYS/PVT PROPERTY AFFECTED.NO VISUAL WATER MOVEMENT. PRESENCE OF SUMPS/DRAINS NOT VERIFIED AT THIS TIME. SPILL IS CONTAINED TO THE STRUCTURE & THE SOURCE APPEARS TO COME FROM A LEAKING 3c STRAIGHT JT. MS. BAUCCIO & HER SUPV. REMOVED SOME ARC PROOFING AND SAW THE LEAK. FDR # TO FOLLOW. D-FAULT TAG # 06573 PLACED. ENV. STOP TAG # 48003 PLACED & SAMPLE TAKEN FOR PCB ON CHAIN OF CUSTODY #EE-08285 MARKED E-PRIORITY. CLEANUP PENDING DFAULT REPAIR & TEST RESULTS. CIG TO BE NOTIFIED. J. MASON 5/2/06 11:20 HRS AS PER CCR SHIFT MGR D-FAULT 06573 IS ON DEAD FDR 10225. J. MASON UPDATE 5/2/06 17:05 HRS CHEM LAB RESULTS RETURNED 2PPM LSN 06-04779-001 MATRIX: OIL GRAB LOCATION: S/S FULTON ST 144' E/O VAN SINDEREN AVE, STRUCTURE: MANHOLE 04264. J. MASON"
Remarks:	"1 pint on 2 gallons of water: no top 5 questions: coned # 164045"

All Materials:

Site ID:	363385
Operable Unit ID:	1121440
Operable Unit:	01
Material ID:	2110937
Material Code:	0541A
Material Name:	dielectric fluid
Case No.:	Not reported
Material FA:	Petroleum
Quantity:	.00
Units:	G
Recovered:	.00
Oxygenate:	Not reported

J57 **CON EDISON** **RCRA NonGen / NLR** **1018277920**
ESE **90 WILLIAMS ST** **FINDS** **NYP004726642**
< 1/8 **BROOKLYN, NY 11207** **ECHO**
0.101 mi.
531 ft. **Site 2 of 6 in cluster J**

Relative: **Lower**
Actual: **64 ft.**

RCRA NonGen / NLR:

Date Form Received by Agency:		20150205
Handler Name:	CON EDISON	
Handler Address:		90 WILLIAMS ST
Handler City,State,Zip:		BROOKLYN, NY 11207
EPA ID:		NYP004726642
Contact Name:		THOMAS TEELING
Contact Address:		Not reported
Contact City,State,Zip:		Not reported
Contact Telephone:		212-460-3770
Contact Fax:		Not reported
Contact Email:		Not reported
Contact Title:		Not reported
EPA Region:		02
Land Type:		Private
Federal Waste Generator Description:		Not a generator, verified
Non-Notifier:		Not reported
Biennial Report Cycle:		Not reported
Accessibility:		Not reported
Active Site Indicator:		Not reported
State District Owner:		NY
State District:		NYSDEC R2
Mailing Address:		IRVING PL, 15TH FL NE
Mailing City,State,Zip:		NEW YORK, NY 10003
Owner Name:		Not reported
Owner Type:		Not reported
Operator Name:		Not reported
Operator Type:		Not reported
Short-Term Generator Activity:		No
Importer Activity:		No
Mixed Waste Generator:		No
Transporter Activity:		No
Transfer Facility Activity:		No
Recycler Activity with Storage:		No
Small Quantity On-Site Burner Exemption:		No
Smelting Melting and Refining Furnace Exemption:		No
Underground Injection Control:		No
Off-Site Waste Receipt:		No
Universal Waste Indicator:		No
Universal Waste Destination Facility:		No
Federal Universal Waste:		No
Active Site Fed-Reg Treatment Storage and Disposal Facility:		Not reported
Active Site Converter Treatment storage and Disposal Facility:		Not reported
Active Site State-Reg Treatment Storage and Disposal Facility:		Not reported
Active Site State-Reg Handler:		---
Federal Facility Indicator:		Not reported
Hazardous Secondary Material Indicator:		NN
Sub-Part K Indicator:		Not reported
Commercial TSD Indicator:		No
Treatment Storage and Disposal Type:		Not reported
2018 GPRA Permit Baseline:		Not on the Baseline
2018 GPRA Renewals Baseline:		Not on the Baseline
Permit Renewals Workload Universe:		Not reported

CON EDISON (Continued) **1018277920**

Permit Workload Universe:	Not reported
Permit Progress Universe:	Not reported
Post-Closure Workload Universe:	Not reported
Closure Workload Universe:	Not reported
202 GPRA Corrective Action Baseline:	No
Corrective Action Workload Universe:	No
Subject to Corrective Action Universe:	No
Non-TSDFs Where RCRA CA has Been Imposed Universe:	No
TSDFs Potentially Subject to CA Under 3004 (u)/(v) Universe:	No
TSDFs Only Subject to CA under Discretionary Auth Universe:	No
Corrective Action Priority Ranking:	No NCAPS ranking
Environmental Control Indicator:	No
Institutional Control Indicator:	No
Human Exposure Controls Indicator:	N/A
Groundwater Controls Indicator:	N/A
Operating TSDF Universe:	Not reported
Full Enforcement Universe:	Not reported
Significant Non-Complier Universe:	No
Unaddressed Significant Non-Complier Universe:	No
Addressed Significant Non-Complier Universe:	No
Significant Non-Complier With a Compliance Schedule Universe:	No
Financial Assurance Required:	Not reported
Handler Date of Last Change:	20160502
Recognized Trader-Importer:	No
Recognized Trader-Exporter:	No
Importer of Spent Lead Acid Batteries:	No
Exporter of Spent Lead Acid Batteries:	No
Recycler Activity Without Storage:	Not reported
Manifest Broker:	Not reported
Sub-Part P Indicator:	No

Historic Generators:

Receive Date:	20150205
Handler Name: CON EDISON	
Federal Waste Generator Description:	Small Quantity Generator
State District Owner:	NY
Large Quantity Handler of Universal Waste:	No
Recognized Trader Importer:	No
Recognized Trader Exporter:	No
Spent Lead Acid Battery Importer:	No
Spent Lead Acid Battery Exporter:	No
Current Record:	No
Non Storage Recycler Activity:	Not reported
Electronic Manifest Broker:	Not reported

Receive Date:	20150205
Handler Name: CON EDISON	
Federal Waste Generator Description:	Not a generator, verified
State District Owner:	NY
Large Quantity Handler of Universal Waste:	No
Recognized Trader Importer:	No
Recognized Trader Exporter:	No
Spent Lead Acid Battery Importer:	No
Spent Lead Acid Battery Exporter:	No
Current Record:	Yes
Non Storage Recycler Activity:	Not reported

CON EDISON (Continued) **1018277920**

Electronic Manifest Broker: Not reported

List of NAICS Codes and Descriptions:
NAICS Codes: No NAICS Codes Found

Facility Has Received Notices of Violations:
Violations: No Violations Found

Evaluation Action Summary:
Evaluations: No Evaluations Found

FINDS:
Registry ID: 110067696265

Click Here:

Environmental Interest/Information System:
RCRAInfo is a national information system that supports the Resource Conservation and Recovery Act (RCRA) program through the tracking of events and activities related to facilities that generate, transport, and treat, store, or dispose of hazardous waste. RCRAInfo allows RCRA program staff to track the notification, permit, compliance, and corrective action activities required under RCRA.

Click this hyperlink while viewing on your computer to access additional FINDS: detail in the EDR Site Report.

ECHO:

Envid:	1018277920
Registry ID:	110067696265
DFR URL:	http://echo.epa.gov/detailed-facility-report?fid=110067696265
Name:	CON EDISON
Address:	90 WILLIAMS ST
City,State,Zip:	BROOKLYN, NY 11207

J58 **NYCT HERKIMER STREET YARD** **RCRA NonGen / NLR** **1000270478**
ENE **HERKIMER & WILLIAMS ST** **NY MANIFEST** **NYD982183287**
< 1/8 **BROOKLYN, NY 11207**
0.104 mi.
550 ft. **Site 3 of 6 in cluster J**

Relative: **Higher**
Actual: **71 ft.**

RCRA NonGen / NLR:

Date Form Received by Agency:	20070101
Handler Name:	NYCT HERKIMER STREET YARD
Handler Address:	HERKIMER & WILLIAMS ST
Handler City,State,Zip:	BROOKLYN, NY 11207
EPA ID:	NYD982183287
Contact Name:	Not reported
Contact Address:	JAY ST ROOM 809
Contact City,State,Zip:	BROOKLYN, NY 11201
Contact Telephone:	Not reported
Contact Fax:	Not reported
Contact Email:	Not reported
Contact Title:	Not reported
EPA Region:	02
Land Type:	Not reported

NYCT HERKIMER STREET YARD (Continued) **1000270478**

Federal Waste Generator Description:	Not a generator, verified
Non-Notifier:	Not reported
Biennial Report Cycle:	Not reported
Accessibility:	Not reported
Active Site Indicator:	Not reported
State District Owner:	NY
State District:	NYSDEC R2
Mailing Address:	JAY ST ROOM 809
Mailing City,State,Zip:	BROOKLYN, NY 11201
Owner Name:	NYC TRANSIT AUTHORITY
Owner Type:	Private
Operator Name:	NYC TRANSIT AUTHORITY
Operator Type:	Private
Short-Term Generator Activity:	No
Importer Activity:	No
Mixed Waste Generator:	No
Transporter Activity:	No
Transfer Facility Activity:	No
Recycler Activity with Storage:	No
Small Quantity On-Site Burner Exemption:	No
Smelting Melting and Refining Furnace Exemption:	No
Underground Injection Control:	No
Off-Site Waste Receipt:	No
Universal Waste Indicator:	No
Universal Waste Destination Facility:	No
Federal Universal Waste:	No
Active Site Fed-Reg Treatment Storage and Disposal Facility:	Not reported
Active Site Converter Treatment storage and Disposal Facility:	Not reported
Active Site State-Reg Treatment Storage and Disposal Facility:	Not reported
Active Site State-Reg Handler:	---
Federal Facility Indicator:	Not reported
Hazardous Secondary Material Indicator:	N
Sub-Part K Indicator:	Not reported
Commercial TSD Indicator:	No
Treatment Storage and Disposal Type:	Not reported
2018 GPRA Permit Baseline:	Not on the Baseline
2018 GPRA Renewals Baseline:	Not on the Baseline
Permit Renewals Workload Universe:	Not reported
Permit Workload Universe:	Not reported
Permit Progress Universe:	Not reported
Post-Closure Workload Universe:	Not reported
Closure Workload Universe:	Not reported
202 GPRA Corrective Action Baseline:	No
Corrective Action Workload Universe:	No
Subject to Corrective Action Universe:	No
Non-TSDFs Where RCRA CA has Been Imposed Universe:	No
TSDFs Potentially Subject to CA Under 3004 (u)/(v) Universe:	No
TSDFs Only Subject to CA under Discretionary Auth Universe:	No
Corrective Action Priority Ranking:	No NCAPS ranking
Environmental Control Indicator:	No
Institutional Control Indicator:	No
Human Exposure Controls Indicator:	N/A
Groundwater Controls Indicator:	N/A
Operating TSDF Universe:	Not reported
Full Enforcement Universe:	Not reported
Significant Non-Complier Universe:	No
Unaddressed Significant Non-Complier Universe:	No

NYCT HERKIMER STREET YARD (Continued) **1000270478**

Addressed Significant Non-Complier Universe:	No
Significant Non-Complier With a Compliance Schedule Universe:	No
Financial Assurance Required:	Not reported
Handler Date of Last Change:	20150414
Recognized Trader-Importer:	No
Recognized Trader-Exporter:	No
Importer of Spent Lead Acid Batteries:	No
Exporter of Spent Lead Acid Batteries:	No
Recycler Activity Without Storage:	No
Manifest Broker:	No
Sub-Part P Indicator:	No

Hazardous Waste Summary:

Waste Code:	D000
Waste Description:	Not Defined
Waste Code:	D001
Waste Description:	IGNITABLE WASTE

Handler - Owner Operator:

Owner/Operator Indicator:	Operator
Owner/Operator Name:	NYC TRANSIT AUTHORITY
Legal Status:	Private
Date Became Current:	Not reported
Date Ended Current:	Not reported
Owner/Operator Address:	NOT REQUIRED
Owner/Operator City,State,Zip:	NOT REQUIRED, WY 99999
Owner/Operator Telephone:	212-555-1212
Owner/Operator Telephone Ext:	Not reported
Owner/Operator Fax:	Not reported
Owner/Operator Email:	Not reported
Owner/Operator Indicator:	Owner
Owner/Operator Name:	NYC TRANSIT AUTHORITY
Legal Status:	Private
Date Became Current:	Not reported
Date Ended Current:	Not reported
Owner/Operator Address:	NOT REQUIRED
Owner/Operator City,State,Zip:	NOT REQUIRED, WY 99999
Owner/Operator Telephone:	212-555-1212
Owner/Operator Telephone Ext:	Not reported
Owner/Operator Fax:	Not reported
Owner/Operator Email:	Not reported
Owner/Operator Indicator:	Owner
Owner/Operator Name:	NYC TRANSIT AUTHORITY
Legal Status:	Private
Date Became Current:	Not reported
Date Ended Current:	Not reported
Owner/Operator Address:	NOT REQUIRED
Owner/Operator City,State,Zip:	NOT REQUIRED, WY 99999
Owner/Operator Telephone:	212-555-1212
Owner/Operator Telephone Ext:	Not reported
Owner/Operator Fax:	Not reported
Owner/Operator Email:	Not reported

NYCT HERKIMER STREET YARD (Continued) **1000270478**

Historic Generators:

Receive Date:	19990708
Handler Name:	NYCT HERKIMER STREET YARD
Federal Waste Generator Description:	Not a generator, verified
State District Owner:	NY
Large Quantity Handler of Universal Waste:	No
Recognized Trader Importer:	No
Recognized Trader Exporter:	No
Spent Lead Acid Battery Importer:	No
Spent Lead Acid Battery Exporter:	No
Current Record:	No
Non Storage Recycler Activity:	Not reported
Electronic Manifest Broker:	Not reported

Receive Date:	20060101
Handler Name:	NYCT HERKIMER STREET YARD
Federal Waste Generator Description:	Not a generator, verified
State District Owner:	NY
Large Quantity Handler of Universal Waste:	No
Recognized Trader Importer:	No
Recognized Trader Exporter:	No
Spent Lead Acid Battery Importer:	No
Spent Lead Acid Battery Exporter:	No
Current Record:	No
Non Storage Recycler Activity:	Not reported
Electronic Manifest Broker:	Not reported

Receive Date:	20070101
Handler Name:	NYCT HERKIMER STREET YARD
Federal Waste Generator Description:	Not a generator, verified
State District Owner:	NY
Large Quantity Handler of Universal Waste:	No
Recognized Trader Importer:	No
Recognized Trader Exporter:	No
Spent Lead Acid Battery Importer:	No
Spent Lead Acid Battery Exporter:	No
Current Record:	Yes
Non Storage Recycler Activity:	Not reported
Electronic Manifest Broker:	Not reported

Receive Date:	19870512
Handler Name:	NYCT HERKIMER STREET YARD
Federal Waste Generator Description:	Large Quantity Generator
State District Owner:	NY
Large Quantity Handler of Universal Waste:	No
Recognized Trader Importer:	No
Recognized Trader Exporter:	No
Spent Lead Acid Battery Importer:	No
Spent Lead Acid Battery Exporter:	No
Current Record:	No
Non Storage Recycler Activity:	Not reported
Electronic Manifest Broker:	Not reported

List of NAICS Codes and Descriptions:

NAICS Codes:	No NAICS Codes Found

NYCT HERKIMER STREET YARD (Continued) **1000270478**

Facility Has Received Notices of Violations:
Violations: No Violations Found

Evaluation Action Summary:
Evaluations: No Evaluations Found

NY MANIFEST:
Name: NYCTA
Address: HERKIMER & WILLIAMS ST
City,State,Zip: BROOKLYN, NY 11207
Country: USA
EPA ID: NYD982183287
Facility Status: Not reported
Location Address 1: HERKIMER & WILLIAM ST
Code: BP
Location Address 2: Not reported
Total Tanks: Not reported
Location City: BROOKLYN
Location State: NY
Location Zip: 11207
Location Zip 4: Not reported

NY MANIFEST:
EPAID: NYD982183287
Mailing Name: NYCTA
Mailing Contact: N/S
Mailing Address 1: 370 JAY ST
Mailing Address 2: Not reported
Mailing City: BROOKLYN
Mailing State: NY
Mailing Zip: 11201
Mailing Zip 4: Not reported
Mailing Country: USA
Mailing Phone: 7188524134

J59 **NYC TRANSIT CPM ENV-MTA NYT BUS PKG LOT** **NY MANIFEST** **S108933828**
ENE **WILLIAMS PL & HERKIMER** **N/A**
< 1/8 **BROOKLYN, NY 11233**
0.105 mi.
552 ft. **Site 4 of 6 in cluster J**

Relative:
Higher

Actual:
71 ft.

NY MANIFEST:
Name: NYC TRANSIT CPM ENV-MTA NYT BUS PKG LOT
Address: WILLIAMS PL & HERKIMER
City,State,Zip: BROOKLYN, NY 11233
Country: USA
EPA ID: NYD000076257
Facility Status: Not reported
Location Address 1: WILLIAMS PL & HERKIMER
Code: BP
Location Address 2: Not reported
Total Tanks: Not reported
Location City: BROOKLYN
Location State: NY
Location Zip: 11233

NYC TRANSIT CPM ENV-MTA NYT BUS PKG LOT (Continued) **S108933828**

Location Zip 4: Not reported

NY MANIFEST:
EPAID: NYD000076257
Mailing Name: NYC TRANSIT CPM ENV-MTA NYT BUS PKG LOT
Mailing Contact: LOU DEFORTE
Mailing Address 1: 2 BROADWAY 2ND FL
Mailing Address 2: Not reported
Mailing City: NEW YORK
Mailing State: NY
Mailing Zip: 10004
Mailing Zip 4: Not reported
Mailing Country: USA
Mailing Phone: 6462523500

J60 **CON ED - MH 3629** **RCRA NonGen / NLR** **1007205297**
ENE **HERKIMER ST & WILLIAM PL** **NY MANIFEST** **NYP000928895**
< 1/8 **BROOKLYN, NY 11233**
0.105 mi.
552 ft. **Site 5 of 6 in cluster J**

Relative: **Higher**
Actual: **71 ft.**

RCRA NonGen / NLR:
Date Form Received by Agency: 19980228
Handler Name: CON ED - MH 3629
Handler Address: HERKIMER ST & WILLIAM PL
Handler City,State,Zip: BROOKLYN, NY 11233-0000
EPA ID: NYP000928895
Contact Name: ANTHONY DRUMMINGS
Contact Address: CONSOLIDATED EDISON INC
Contact City,State,Zip: NEW YORK, NY 10003-0000
Contact Telephone: 212-460-3770
Contact Fax: Not reported
Contact Email: Not reported
Contact Title: Not reported
EPA Region: 02
Land Type: Not reported
Federal Waste Generator Description: Not a generator, verified
Non-Notifier: Not reported
Biennial Report Cycle: Not reported
Accessibility: Not reported
Active Site Indicator: Not reported
State District Owner: NY
State District: NYSDEC R2
Mailing Address: CONSOLIDATED EDISON INC
Mailing City,State,Zip: NEW YORK, NY 10003-0000
Owner Name: Not reported
Owner Type: Not reported
Operator Name: Not reported
Operator Type: Not reported
Short-Term Generator Activity: No
Importer Activity: No
Mixed Waste Generator: No
Transporter Activity: No
Transfer Facility Activity: No
Recycler Activity with Storage: No
Small Quantity On-Site Burner Exemption: No
Smelting Melting and Refining Furnace Exemption: No

CON ED - MH 3629 (Continued) **1007205297**

Underground Injection Control:	No
Off-Site Waste Receipt:	No
Universal Waste Indicator:	No
Universal Waste Destination Facility:	No
Federal Universal Waste:	No
Active Site Fed-Reg Treatment Storage and Disposal Facility:	Not reported
Active Site Converter Treatment storage and Disposal Facility:	Not reported
Active Site State-Reg Treatment Storage and Disposal Facility:	Not reported
Active Site State-Reg Handler:	---
Federal Facility Indicator:	Not reported
Hazardous Secondary Material Indicator:	NN
Sub-Part K Indicator:	Not reported
Commercial TSD Indicator:	No
Treatment Storage and Disposal Type:	Not reported
2018 GPRA Permit Baseline:	Not on the Baseline
2018 GPRA Renewals Baseline:	Not on the Baseline
Permit Renewals Workload Universe:	Not reported
Permit Workload Universe:	Not reported
Permit Progress Universe:	Not reported
Post-Closure Workload Universe:	Not reported
Closure Workload Universe:	Not reported
202 GPRA Corrective Action Baseline:	No
Corrective Action Workload Universe:	No
Subject to Corrective Action Universe:	No
Non-TSDFs Where RCRA CA has Been Imposed Universe:	No
TSDFs Potentially Subject to CA Under 3004 (u)/(v) Universe:	No
TSDFs Only Subject to CA under Discretionary Auth Universe:	No
Corrective Action Priority Ranking:	No NCAPS ranking
Environmental Control Indicator:	No
Institutional Control Indicator:	No
Human Exposure Controls Indicator:	N/A
Groundwater Controls Indicator:	N/A
Operating TSDF Universe:	Not reported
Full Enforcement Universe:	Not reported
Significant Non-Complier Universe:	No
Unaddressed Significant Non-Complier Universe:	No
Addressed Significant Non-Complier Universe:	No
Significant Non-Complier With a Compliance Schedule Universe:	No
Financial Assurance Required:	Not reported
Handler Date of Last Change:	20150414
Recognized Trader-Importer:	No
Recognized Trader-Exporter:	No
Importer of Spent Lead Acid Batteries:	No
Exporter of Spent Lead Acid Batteries:	No
Recycler Activity Without Storage:	Not reported
Manifest Broker:	Not reported
Sub-Part P Indicator:	No

Historic Generators:

Receive Date:	19980227
Handler Name: CON ED - MH 3629	
Federal Waste Generator Description:	Not a generator, verified
State District Owner:	NY
Large Quantity Handler of Universal Waste:	No
Recognized Trader Importer:	No
Recognized Trader Exporter:	No

CON ED - MH 3629 (Continued) **1007205297**

Spent Lead Acid Battery Importer: No
Spent Lead Acid Battery Exporter: No
Current Record: No
Non Storage Recycler Activity: Not reported
Electronic Manifest Broker: Not reported

Receive Date: 19980228
Handler Name: CON ED - MH 3629
Federal Waste Generator Description: Not a generator, verified
State District Owner: NY
Large Quantity Handler of Universal Waste: No
Recognized Trader Importer: No
Recognized Trader Exporter: No
Spent Lead Acid Battery Importer: No
Spent Lead Acid Battery Exporter: No
Current Record: Yes
Non Storage Recycler Activity: Not reported
Electronic Manifest Broker: Not reported

Receive Date: 19980226
Handler Name: CON ED - MH 3629
Federal Waste Generator Description: Large Quantity Generator
State District Owner: NY
Large Quantity Handler of Universal Waste: No
Recognized Trader Importer: No
Recognized Trader Exporter: No
Spent Lead Acid Battery Importer: No
Spent Lead Acid Battery Exporter: No
Current Record: No
Non Storage Recycler Activity: Not reported
Electronic Manifest Broker: Not reported

List of NAICS Codes and Descriptions:
NAICS Code: 2211
NAICS Description: ELECTRIC POWER GENERATION, TRANSMISSION AND DISTRIBUTION

NAICS Code: 22111
NAICS Description: ELECTRIC POWER GENERATION

Facility Has Received Notices of Violations:
Violations: No Violations Found

Evaluation Action Summary:
Evaluations: No Evaluations Found

NY MANIFEST:
Name: CONSOLIDATED EDISON
Address: HERKIMER ST & WILLIAM PL
City,State,Zip: BROOKLYN, NY 11233-0000
Country: USA
EPA ID: NYP000928895
Facility Status: Not reported
Location Address 1: MH362-HERKIMER & WILLIAMS PL
Code: BP

CON ED - MH 3629 (Continued) **1007205297**

Location Address 2: Not reported
Total Tanks: Not reported
Location City: BROOKLYN
Location State: NY
Location Zip: Not reported
Location Zip 4: Not reported

NY MANIFEST:
EPAID: NYP000928895
Mailing Name: CONSOLIDATED EDISON
Mailing Contact: FRANKLIN MURRAY
Mailing Address 1: 4 IRVING PLACE RM 828
Mailing Address 2: Not reported
Mailing City: NEW YORK
Mailing State: NY
Mailing Zip: 10003
Mailing Zip 4: Not reported
Mailing Country: USA
Mailing Phone: 2124602808

J61 **CON EDISON SERVICE BOX: 53166** **RCRA NonGen / NLR** **1016973075**
ENE **63 WILLIAMS PL** **NY MANIFEST** **NYP004468666**
< 1/8 **BROOKLYN, NY 11207**
0.112 mi.
590 ft. **Site 6 of 6 in cluster J**

Relative:
Higher

Actual:
72 ft.

RCRA NonGen / NLR:
Date Form Received by Agency: 20140417
Handler Name: CON EDISON SERVICE BOX: 53166
Handler Address: 63 WILLIAMS PL
Handler City,State,Zip: BROOKLYN, NY 11207
EPA ID: NYP004468666
Contact Name: THOMAS TEELING
Contact Address: Not reported
Contact City,State,Zip: Not reported
Contact Telephone: 212-460-3770
Contact Fax: Not reported
Contact Email: Not reported
Contact Title: SENIOR SCIENTIST
EPA Region: 02
Land Type: Private
Federal Waste Generator Description: Not a generator, verified
Non-Notifier: Not reported
Biennial Report Cycle: Not reported
Accessibility: Not reported
Active Site Indicator: Not reported
State District Owner: NY
State District: NYSDEC R2
Mailing Address: IRVING PL, 15TH FL NE
Mailing City,State,Zip: NEW YORK, NY 10003
Owner Name: Not reported
Owner Type: Not reported
Operator Name: Not reported
Operator Type: Not reported
Short-Term Generator Activity: No
Importer Activity: No
Mixed Waste Generator: No

CON EDISON SERVICE BOX: 53166 (Continued) **1016973075**

Transporter Activity:	No
Transfer Facility Activity:	No
Recycler Activity with Storage:	No
Small Quantity On-Site Burner Exemption:	No
Smelting Melting and Refining Furnace Exemption:	No
Underground Injection Control:	No
Off-Site Waste Receipt:	No
Universal Waste Indicator:	No
Universal Waste Destination Facility:	No
Federal Universal Waste:	No
Active Site Fed-Reg Treatment Storage and Disposal Facility:	Not reported
Active Site Converter Treatment storage and Disposal Facility:	Not reported
Active Site State-Reg Treatment Storage and Disposal Facility:	Not reported
Active Site State-Reg Handler:	---
Federal Facility Indicator:	Not reported
Hazardous Secondary Material Indicator:	NN
Sub-Part K Indicator:	Not reported
Commercial TSD Indicator:	No
Treatment Storage and Disposal Type:	Not reported
2018 GPRA Permit Baseline:	Not on the Baseline
2018 GPRA Renewals Baseline:	Not on the Baseline
Permit Renewals Workload Universe:	Not reported
Permit Workload Universe:	Not reported
Permit Progress Universe:	Not reported
Post-Closure Workload Universe:	Not reported
Closure Workload Universe:	Not reported
202 GPRA Corrective Action Baseline:	No
Corrective Action Workload Universe:	No
Subject to Corrective Action Universe:	No
Non-TSDFs Where RCRA CA has Been Imposed Universe:	No
TSDFs Potentially Subject to CA Under 3004 (u)/(v) Universe:	No
TSDFs Only Subject to CA under Discretionary Auth Universe:	No
Corrective Action Priority Ranking:	No NCAPS ranking
Environmental Control Indicator:	No
Institutional Control Indicator:	No
Human Exposure Controls Indicator:	N/A
Groundwater Controls Indicator:	N/A
Operating TSDF Universe:	Not reported
Full Enforcement Universe:	Not reported
Significant Non-Complier Universe:	No
Unaddressed Significant Non-Complier Universe:	No
Addressed Significant Non-Complier Universe:	No
Significant Non-Complier With a Compliance Schedule Universe:	No
Financial Assurance Required:	Not reported
Handler Date of Last Change:	20141014
Recognized Trader-Importer:	No
Recognized Trader-Exporter:	No
Importer of Spent Lead Acid Batteries:	No
Exporter of Spent Lead Acid Batteries:	No
Recycler Activity Without Storage:	Not reported
Manifest Broker:	Not reported
Sub-Part P Indicator:	No

Historic Generators:

Receive Date:	20140317
Handler Name:	CON EDISON SERVICE BOX: 53166

CON EDISON SERVICE BOX: 53166 (Continued) **1016973075**

Federal Waste Generator Description:	Conditionally Exempt Small Quantity Generator
State District Owner:	NY
Large Quantity Handler of Universal Waste:	No
Recognized Trader Importer:	No
Recognized Trader Exporter:	No
Spent Lead Acid Battery Importer:	No
Spent Lead Acid Battery Exporter:	No
Current Record:	No
Non Storage Recycler Activity:	Not reported
Electronic Manifest Broker:	Not reported

Receive Date:	20140417
Handler Name: CON EDISON SERVICE BOX:	53166
Federal Waste Generator Description:	Not a generator, verified
State District Owner:	NY
Large Quantity Handler of Universal Waste:	No
Recognized Trader Importer:	No
Recognized Trader Exporter:	No
Spent Lead Acid Battery Importer:	No
Spent Lead Acid Battery Exporter:	No
Current Record:	Yes
Non Storage Recycler Activity:	Not reported
Electronic Manifest Broker:	Not reported

List of NAICS Codes and Descriptions:

NAICS Codes:	No NAICS Codes Found

Facility Has Received Notices of Violations:

Violations:	No Violations Found

Evaluation Action Summary:

Evaluations:	No Evaluations Found

NY MANIFEST:

Name:	CON EDISON
Address:	63 WILLIAMS PL
City,State,Zip:	BROOKLYN, NY 11207
Country:	USA
EPA ID:	NYP004468666
Facility Status:	Not reported
Location Address 1:	OPP 53 WILLIAMS PL
Code:	BP
Location Address 2:	SB53164
Total Tanks:	Not reported
Location City:	BROOKLYN
Location State:	NY
Location Zip:	11207
Location Zip 4:	Not reported

NY MANIFEST:

EPAID:	NYP004468666
Mailing Name:	CON EDISON
Mailing Contact:	CON EDISON
Mailing Address 1:	4 IRVING ST
Mailing Address 2:	15TH ST

CON EDISON SERVICE BOX: 53166 (Continued) **1016973075**

Mailing City:	NEW YORK
Mailing State:	NY
Mailing Zip:	10003
Mailing Zip 4:	Not reported
Mailing Country:	USA
Mailing Phone:	Not reported

NY MANIFEST:

Document ID:	Not reported
Manifest Status:	Not reported
seq:	Not reported
Year:	2018
Trans1 State ID:	NJD003812047
Trans2 State ID:	Not reported
Generator Ship Date:	03/17/2014
Trans1 Recv Date:	03/17/2014
Trans2 Recv Date:	Not reported
TSD Site Recv Date:	03/17/2014
Part A Recv Date:	Not reported
Part B Recv Date:	Not reported
Generator EPA ID:	NYP004468666
Trans1 EPA ID:	Not reported
Trans2 EPA ID:	Not reported
TSDF ID 1:	NJD991291105
TSDF ID 2:	Not reported
Manifest Tracking Number:	002405731GBF
Import Indicator:	N
Export Indicator:	N
Discr Quantity Indicator:	N
Discr Type Indicator:	N
Discr Residue Indicator:	N
Discr Partial Reject Indicator:	N
Discr Full Reject Indicator:	N
Manifest Ref Number:	Not reported
Alt Facility RCRA ID:	Not reported
Alt Facility Sign Date:	Not reported
MGMT Method Type Code:	H110
Waste Code:	Not reported
Waste Code:	Not reported
Waste Code:	Not reported
Waste Code:	Not reported
Waste Code:	Not reported
Waste Code:	Not reported
Quantity:	60
Units:	G - Gallons (liquids only)* (8.3 pounds)
Number of Containers:	1
Container Type:	TT - Cargo tank, tank trucks
Handling Method:	T Chemical, physical, or biological treatment.
Specific Gravity:	1
Waste Code:	D008
Waste Code 1_2:	Not reported
Waste Code 1_3:	Not reported
Waste Code 1_4:	Not reported
Waste Code 1_5:	Not reported
Waste Code 1_6:	Not reported

F62
South
< 1/8
0.112 mi.
591 ft.

Relative:
Lower

Actual:
60 ft.

VAULT # 2483
JUNIUS ST/NEW YORK AVE
BROOKLYN, NY

Site 8 of 9 in cluster F

NY Spills **S105236535**
N/A

SPILLS:

Name:	VAULT # 2483
Address:	JUNIUS ST/NEW YORK AVE
City,State,Zip:	BROOKLYN, NY
Spill Number/Closed Date:	0109010 / 2002-02-19
Facility ID:	0109010
Facility Type:	ER
DER Facility ID:	139516
Site ID:	165527
DEC Region:	2
Spill Cause:	Unknown
Spill Class:	C4
SWIS:	2401
Spill Date:	2001-12-10
Investigator:	AERODRIG
Referred To:	Not reported
Reported to Dept:	2001-12-10
CID:	233
Water Affected:	Not reported
Spill Source:	Unknown
Spill Notifier:	Affected Persons
Cleanup Ceased:	Not reported
Cleanup Meets Std:	False
Last Inspection:	Not reported
Recommended Penalty:	False
UST Trust:	False
Remediation Phase:	0
Date Entered In Computer:	2001-12-10
Spill Record Last Update:	2002-02-19
Spiller Name:	Not reported
Spiller Company:	UNK
Spiller Address:	UNK
Spiller Company:	999
Contact Name:	Not reported
DEC Memo:	"Prior to Sept, 2004 data translation this spill Lead_DEC Field was RODRIGUEZ "
Remarks:	"con ed # 140536 spil on 3 gallons of water confined in vault now sewers or waterways no smoke or fire transformer in vault but tested neg. for any problems tests on oil show 899 ppm pcb "

All Materials:

Site ID:	165527
Operable Unit ID:	846401
Operable Unit:	01
Material ID:	530215
Material Code:	0066A
Material Name:	unknown petroleum
Case No.:	Not reported
Material FA:	Petroleum
Quantity:	.00
Units:	G
Recovered:	.00
Oxygenate:	Not reported

K63 **2440 FULTON STREET** **NY VCP** **S128587687**
NE **2440 FULTON STREET** **N/A**
< 1/8 **NEW YORK CITY, NY**
0.114 mi.
602 ft. **Site 3 of 4 in cluster K**

Relative:
Higher

Actual:
76 ft.

VCP NYC:

Project ID:	20TMP1156K,21EHAN084K,21CVCP036K
Name:	2440 FULTON STREET
Address:	2440 FULTON STREET
City,State,Zip:	NEW YORK CITY, NY
Borough:	Brooklyn
BBL:	3015540016
OER Program:	VCP (Enrolled), E/RD (Review)
Phase:	Approved Remedial Plan
Latitude:	40.677869
Longitude:	-73.903473
Postcode:	16
Community Board:	37
Council District:	367
Census Tract:	3042309
BIN:	3015540016
NTA:	Ocean Hill

K64 **2440 FULTON STREET** **NY AST** **A100516171**
NE **2440 FULTON STREET** **N/A**
< 1/8 **BROOKLYN, NY 11233**
0.114 mi.
602 ft. **Site 4 of 4 in cluster K**

Relative:
Higher

Actual:
76 ft.

AST:

Name:	2440 FULTON STREET
Address:	2440 FULTON STREET
City,State,Zip:	BROOKLYN, NY 11233
Region:	STATE
DEC Region:	2
Site Status:	Unregistered
Facility Id:	2-613260
Program Type:	PBS
UTM X:	Not reported
UTM Y:	Not reported
Expiration Date:	N/A
Site Type:	Other

Affiliation Records:

Site Id:	623365
Affiliation Type:	Facility Owner
Company Name:	TLG FULTON LLC
Contact Type:	AUTHORIZED SIGNATORY
Contact Name:	SAM BLOBSTEIN
Address1:	1481 47TH STREET
Address2:	Not reported
City:	BROOKLYN
State:	NY
Zip Code:	11219
Country Code:	001
Phone:	(929) 287-2100
EMail:	Not reported
Fax Number:	Not reported
Modified By:	ACDANIEL

2440 FULTON STREET (Continued) **A100516171**

Date Last Modified: 2021-08-13

Site Id: 623365
Affiliation Type: Mail Contact
Company Name: ELI ROTH
Contact Type: Not reported
Contact Name: XOLLE DEMO LLC
Address1: 2071 FLATBUSH AVENUE
Address2: SUITE N. 6
City: BROOKLYN
State: NY
Zip Code: 11234
Country Code: 001
Phone: (929) 287-2100
EMail: ELI@XOLLEDEMO.COM
Fax Number: Not reported
Modified By: ACDANIEL
Date Last Modified: 2021-08-13

Site Id: 623365
Affiliation Type: Facility Operator
Company Name: 2440 FULTON STREET
Contact Type: Not reported
Contact Name: XOLLE DEMO LLC
Address1: Not reported
Address2: Not reported
City: Not reported
State: NN
Zip Code: Not reported
Country Code: 001
Phone: Not reported
EMail: Not reported
Fax Number: Not reported
Modified By: ACDANIEL
Date Last Modified: 2021-08-13

Site Id: 623365
Affiliation Type: Emergency Contact
Company Name: TLG FULTON LLC
Contact Type: Not reported
Contact Name: ELI ROTH
Address1: Not reported
Address2: Not reported
City: Not reported
State: NN
Zip Code: Not reported
Country Code: 001
Phone: (929) 287-2100
EMail: Not reported
Fax Number: Not reported
Modified By: ACDANIEL
Date Last Modified: 2021-08-13

Tank Info:

Tank Number: 001
Tank Id: 290494

2440 FULTON STREET (Continued) **A100516171**

Equipment Records:

	K00 - Spill Prevention - None
	B01 - Tank External Protection - Painted/Asphalt Coating
	D01 - Pipe Type - Steel/Carbon Steel/Iron
	F01 - Pipe External Protection - Painted/Asphalt Coating
	A00 - Tank Internal Protection - None
	I05 - Overfill - Vent Whistle
	E00 - Piping Secondary Containment - None
	J02 - Dispenser - Suction Dispenser
	G00 - Tank Secondary Containment - None
	C01 - Pipe Location - Aboveground
	H06 - Tank Leak Detection - Impervious Barrier/Concrete Pad (A/G)
	L00 - Piping Leak Detection - None
Tank Location:	Aboveground - on saddles, legs, racks, etc.... Tank bottom is elevated above grade or tank pad, allowing visual inspection.
Tank Type:	Steel/Carbon Steel/Iron
Tank Status:	Temporarily Out of Service
Pipe Model:	Not reported
Install Date:	Not reported
Capacity Gallons:	10000
Tightness Test Method:	-
Date Test:	Not reported
Next Test Date:	Not reported
Date Tank Closed:	Not reported
Register:	True
Modified By:	ACDANIEL
Last Modified:	08/13/2021
Material Name:	#6 fuel oil (on-site consumption)

H65 **CON EDISON MANHOLE: 55769** **RCRA NonGen / NLR** **1017775165**
WSW **2356 ATLANTIC AVE** **FINDS** **NYP004529905**
< 1/8 **BROOKLYN, NY 11233**
0.115 mi.
607 ft. **Site 3 of 5 in cluster H**

Relative: **Higher**

Actual: **74 ft.**

RCRA NonGen / NLR:

Date Form Received by Agency:	20140613
Handler Name:	CON EDISON MANHOLE: 55769
Handler Address:	2356 ATLANTIC AVE
Handler City,State,Zip:	BROOKLYN, NY 11233
EPA ID:	NYP004529905
Contact Name:	THOMAS TEELING
Contact Address:	Not reported
Contact City,State,Zip:	Not reported
Contact Telephone:	212-460-3770
Contact Fax:	Not reported
Contact Email:	Not reported
Contact Title:	SENIOR SCIENTIST
EPA Region:	02
Land Type:	Private
Federal Waste Generator Description:	Not a generator, verified
Non-Notifier:	Not reported
Biennial Report Cycle:	Not reported
Accessibility:	Not reported
Active Site Indicator:	Not reported
State District Owner:	NY
State District:	NYSDEC R2

CON EDISON MANHOLE: 55769 (Continued) **1017775165**

Mailing Address:	IRVING PL, 15TH FL NE
Mailing City,State,Zip:	NEW YORK, NY 10003
Owner Name:	Not reported
Owner Type:	Not reported
Operator Name:	Not reported
Operator Type:	Not reported
Short-Term Generator Activity:	No
Importer Activity:	No
Mixed Waste Generator:	No
Transporter Activity:	No
Transfer Facility Activity:	No
Recycler Activity with Storage:	No
Small Quantity On-Site Burner Exemption:	No
Smelting Melting and Refining Furnace Exemption:	No
Underground Injection Control:	No
Off-Site Waste Receipt:	No
Universal Waste Indicator:	No
Universal Waste Destination Facility:	No
Federal Universal Waste:	No
Active Site Fed-Reg Treatment Storage and Disposal Facility:	Not reported
Active Site Converter Treatment storage and Disposal Facility:	Not reported
Active Site State-Reg Treatment Storage and Disposal Facility:	Not reported
Active Site State-Reg Handler:	---
Federal Facility Indicator:	Not reported
Hazardous Secondary Material Indicator:	NN
Sub-Part K Indicator:	Not reported
Commercial TSD Indicator:	No
Treatment Storage and Disposal Type:	Not reported
2018 GPRA Permit Baseline:	Not on the Baseline
2018 GPRA Renewals Baseline:	Not on the Baseline
Permit Renewals Workload Universe:	Not reported
Permit Workload Universe:	Not reported
Permit Progress Universe:	Not reported
Post-Closure Workload Universe:	Not reported
Closure Workload Universe:	Not reported
202 GPRA Corrective Action Baseline:	No
Corrective Action Workload Universe:	No
Subject to Corrective Action Universe:	No
Non-TSDFs Where RCRA CA has Been Imposed Universe:	No
TSDFs Potentially Subject to CA Under 3004 (u)/(v) Universe:	No
TSDFs Only Subject to CA under Discretionary Auth Universe:	No
Corrective Action Priority Ranking:	No NCAPS ranking
Environmental Control Indicator:	No
Institutional Control Indicator:	No
Human Exposure Controls Indicator:	N/A
Groundwater Controls Indicator:	N/A
Operating TSDF Universe:	Not reported
Full Enforcement Universe:	Not reported
Significant Non-Complier Universe:	No
Unaddressed Significant Non-Complier Universe:	No
Addressed Significant Non-Complier Universe:	No
Significant Non-Complier With a Compliance Schedule Universe:	No
Financial Assurance Required:	Not reported
Handler Date of Last Change:	20150211
Recognized Trader-Importer:	No
Recognized Trader-Exporter:	No
Importer of Spent Lead Acid Batteries:	No

CON EDISON MANHOLE: 55769 (Continued) **1017775165**

Exporter of Spent Lead Acid Batteries: No
Recycler Activity Without Storage: Not reported
Manifest Broker: Not reported
Sub-Part P Indicator: No

Historic Generators:
Receive Date: 20140513
Handler Name: CON EDISON
Federal Waste Generator Description: Small Quantity Generator
State District Owner: NY
Large Quantity Handler of Universal Waste: No
Recognized Trader Importer: No
Recognized Trader Exporter: No
Spent Lead Acid Battery Importer: No
Spent Lead Acid Battery Exporter: No
Current Record: No
Non Storage Recycler Activity: Not reported
Electronic Manifest Broker: Not reported

Receive Date: 20140513
Handler Name: CON EDISON
Federal Waste Generator Description: Not a generator, verified
State District Owner: NY
Large Quantity Handler of Universal Waste: No
Recognized Trader Importer: No
Recognized Trader Exporter: No
Spent Lead Acid Battery Importer: No
Spent Lead Acid Battery Exporter: No
Current Record: No
Non Storage Recycler Activity: Not reported
Electronic Manifest Broker: Not reported

Receive Date: 20140613
Handler Name: CON EDISON MANHOLE: 55769
Federal Waste Generator Description: Not a generator, verified
State District Owner: NY
Large Quantity Handler of Universal Waste: No
Recognized Trader Importer: No
Recognized Trader Exporter: No
Spent Lead Acid Battery Importer: No
Spent Lead Acid Battery Exporter: No
Current Record: Yes
Non Storage Recycler Activity: Not reported
Electronic Manifest Broker: Not reported

List of NAICS Codes and Descriptions:
NAICS Codes: No NAICS Codes Found

Facility Has Received Notices of Violations:
Violations: No Violations Found

Evaluation Action Summary:
Evaluations: No Evaluations Found

CON EDISON MANHOLE: 55769 (Continued) **1017775165**

FINDS:
Registry ID: 110063762290

Click Here:

Environmental Interest/Information System:
RCRAInfo is a national information system that supports the Resource Conservation and Recovery Act (RCRA) program through the tracking of events and activities related to facilities that generate, transport, and treat, store, or dispose of hazardous waste. RCRAInfo allows RCRA program staff to track the notification, permit, compliance, and corrective action activities required under RCRA.

Click this hyperlink while viewing on your computer to access additional FINDS: detail in the EDR Site Report.

H66 **CON EDISON** **NY MANIFEST** **S117736546**
WSW **2356 ATLANTIC AVE** **N/A**
< 1/8 **BROOKLYN, NY 11233**
0.115 mi.
607 ft. **Site 4 of 5 in cluster H**

Relative:
Higher

Actual:
74 ft.

NY MANIFEST:

Name:	CON EDISON
Address:	2356 ATLANTIC AVE
City,State,Zip:	BROOKLYN, NY 11233
Country:	USA
EPA ID:	NYP004529905
Facility Status:	Not reported
Location Address 1:	2356 ATLANTIC AVENUE
Code:	BP
Location Address 2:	Not reported
Total Tanks:	Not reported
Location City:	BROOKLYN
Location State:	NY
Location Zip:	11233
Location Zip 4:	Not reported

NY MANIFEST:

EPAID:	NYP004529905
Mailing Name:	CON EDISON
Mailing Contact:	CON EDISON
Mailing Address 1:	4 IRVING PL
Mailing Address 2:	15TH FL
Mailing City:	NEW YORK
Mailing State:	NY
Mailing Zip:	10003
Mailing Zip 4:	Not reported
Mailing Country:	USA
Mailing Phone:	Not reported

NY MANIFEST:

Document ID:	Not reported
Manifest Status:	Not reported
seq:	Not reported
Year:	2018
Trans1 State ID:	NJD003812047
Trans2 State ID:	Not reported
Generator Ship Date:	05/13/2014

CON EDISON (Continued) **S117736546**

Trans1 Recv Date:	05/13/2014
Trans2 Recv Date:	Not reported
TSD Site Recv Date:	05/14/2014
Part A Recv Date:	Not reported
Part B Recv Date:	Not reported
Generator EPA ID:	NYP004529905
Trans1 EPA ID:	Not reported
Trans2 EPA ID:	Not reported
TSDF ID 1:	NJD991291105
TSDF ID 2:	Not reported
Manifest Tracking Number:	002417995GBF
Import Indicator:	N
Export Indicator:	N
Discr Quantity Indicator:	N
Discr Type Indicator:	N
Discr Residue Indicator:	N
Discr Partial Reject Indicator:	N
Discr Full Reject Indicator:	N
Manifest Ref Number:	Not reported
Alt Facility RCRA ID:	Not reported
Alt Facility Sign Date:	Not reported
MGMT Method Type Code:	H110
Waste Code:	Not reported
Waste Code:	Not reported
Waste Code:	Not reported
Waste Code:	Not reported
Waste Code:	Not reported
Waste Code:	Not reported
Quantity:	300
Units:	G - Gallons (liquids only)* (8.3 pounds)
Number of Containers:	1
Container Type:	TT - Cargo tank, tank trucks
Handling Method:	T Chemical, physical, or biological treatment.
Specific Gravity:	1
Waste Code:	D008
Waste Code 1_2:	Not reported
Waste Code 1_3:	Not reported
Waste Code 1_4:	Not reported
Waste Code 1_5:	Not reported
Waste Code 1_6:	Not reported

I67 **LOT 18,TAXBLOCK 1553** **NY E DESIGNATION** **S118704148**
NW **2246 FULTON STREET** **N/A**
< 1/8 **BROOKLYN, NY**
0.115 mi.
608 ft. **Site 2 of 2 in cluster I**

Relative:
Higher

Actual:
86 ft.

E DESIGNATION:

Name:	LOT 18,TAXBLOCK 1553
Address:	2246 FULTON STREET
City,State,Zip:	BROOKLYN, NY
Tax Lot(s):	18
Tax Block:	1553
Borough Code:	Not reported
E-No:	E-366
Effective Date:	4/20/2016
Satisfaction Date:	Not reported

LOT 18,TAXBLOCK 1553 (Continued) **S118704148**

Ceqr Number:	15DCP102K
Ulurp Number:	160035ZMK, 160050ZRK
Zoning Map No:	17c, 17d
Description:	Air Quality - HVAC fuel limited to natural gas
Lot Remediation Date:	Not reported
Description:	Hazardous Materials* Phase I and Phase II Testing Protocol
Lot Remediation Date:	Not reported
Description:	Window Wall Attenuation & Alternate Ventilation
Lot Remediation Date:	Not reported

F68 **DRUM RUN** **NY Spills** **S110488183**
SSW **6 POWELL ST** **N/A**
< 1/8 **BROOKLYN, NY**
0.119 mi.
627 ft. **Site 9 of 9 in cluster F**

Relative: **Lower**

Actual: **63 ft.**

SPILLS:

Name:	DRUM RUN
Address:	6 POWELL ST
City,State,Zip:	BROOKLYN, NY
Spill Number/Closed Date:	1004989 / 2010-08-13
Facility ID:	1004989
Facility Type:	ER
DER Facility ID:	393276
Site ID:	438284
DEC Region:	2
Spill Cause:	Abandoned Drums
Spill Class:	C4
SWIS:	2401
Spill Date:	2010-08-03
Investigator:	HRAHMED
Referred To:	Not reported
Reported to Dept:	2010-08-03
CID:	Not reported
Water Affected:	Not reported
Spill Source:	Unknown
Spill Notifier:	Other
Cleanup Ceased:	Not reported
Cleanup Meets Std:	False
Last Inspection:	Not reported
Recommended Penalty:	False
UST Trust:	False
Remediation Phase:	0
Date Entered In Computer:	2010-08-03
Spill Record Last Update:	2010-08-13
Spiller Name:	Not reported
Spiller Company:	UNKNOWN
Spiller Address:	Not reported
Spiller Company:	999
Contact Name:	KATHY GRINLEY
DEC Memo:	"Drum run 8/13/10-HRAHMED-One white color 55 gal plastic drum was pumped out during drum run today. NYC DEP and Sanitation were notified. This case is closed. "
Remarks:	"white 55gal plastic drum/no leaks/approx. 5 gals in drum"

DRUM RUN (Continued) **S110488183**

All Materials:

Site ID:	438284
Operable Unit ID:	1188947
Operable Unit:	01
Material ID:	2183879
Material Code:	0022
Material Name:	waste oil/used oil
Case No.:	Not reported
Material FA:	Petroleum
Quantity:	5.00
Units:	G
Recovered:	Not reported
Oxygenate:	Not reported

H69 **CON EDISON SERVICE BOX: 18018** **RCRA NonGen / NLR** **1016973388**
West **ATLANTIC AVE & SHERLOCK PL** **NY MANIFEST** **NYP004471892**
< 1/8 **BROOKLYN, NY 11217**
0.123 mi.
651 ft. **Site 5 of 5 in cluster H**

Relative: **Higher**
Actual: **77 ft.**

RCRA NonGen / NLR:

Date Form Received by Agency:		20140419
Handler Name:	CON EDISON SERVICE BOX:	18018
Handler Address:		ATLANTIC AVE & SHERLOCK PL
Handler City,State,Zip:		BROOKLYN, NY 11217
EPA ID:		NYP004471892
Contact Name:		THOMAS TEELING
Contact Address:		Not reported
Contact City,State,Zip:		Not reported
Contact Telephone:		212-460-3770
Contact Fax:		Not reported
Contact Email:		Not reported
Contact Title:		SENIOR SCIENTIST
EPA Region:		02
Land Type:		Private
Federal Waste Generator Description:		Not a generator, verified
Non-Notifier:		Not reported
Biennial Report Cycle:		Not reported
Accessibility:		Not reported
Active Site Indicator:		Not reported
State District Owner:		NY
State District:		NYSDEC R2
Mailing Address:		IRVING PL, 15TH FL NE
Mailing City,State,Zip:		NEW YORK, NY 10003
Owner Name:		Not reported
Owner Type:		Not reported
Operator Name:		Not reported
Operator Type:		Not reported
Short-Term Generator Activity:		No
Importer Activity:		No
Mixed Waste Generator:		No
Transporter Activity:		No
Transfer Facility Activity:		No
Recycler Activity with Storage:		No
Small Quantity On-Site Burner Exemption:		No
Smelting Melting and Refining Furnace Exemption:		No

CON EDISON SERVICE BOX: 18018 (Continued) **1016973388**

Underground Injection Control:	No
Off-Site Waste Receipt:	No
Universal Waste Indicator:	No
Universal Waste Destination Facility:	No
Federal Universal Waste:	No
Active Site Fed-Reg Treatment Storage and Disposal Facility:	Not reported
Active Site Converter Treatment storage and Disposal Facility:	Not reported
Active Site State-Reg Treatment Storage and Disposal Facility:	Not reported
Active Site State-Reg Handler:	---
Federal Facility Indicator:	Not reported
Hazardous Secondary Material Indicator:	NN
Sub-Part K Indicator:	Not reported
Commercial TSD Indicator:	No
Treatment Storage and Disposal Type:	Not reported
2018 GPRA Permit Baseline:	Not on the Baseline
2018 GPRA Renewals Baseline:	Not on the Baseline
Permit Renewals Workload Universe:	Not reported
Permit Workload Universe:	Not reported
Permit Progress Universe:	Not reported
Post-Closure Workload Universe:	Not reported
Closure Workload Universe:	Not reported
202 GPRA Corrective Action Baseline:	No
Corrective Action Workload Universe:	No
Subject to Corrective Action Universe:	No
Non-TSDFs Where RCRA CA has Been Imposed Universe:	No
TSDFs Potentially Subject to CA Under 3004 (u)/(v) Universe:	No
TSDFs Only Subject to CA under Discretionary Auth Universe:	No
Corrective Action Priority Ranking:	No NCAPS ranking
Environmental Control Indicator:	No
Institutional Control Indicator:	No
Human Exposure Controls Indicator:	N/A
Groundwater Controls Indicator:	N/A
Operating TSDF Universe:	Not reported
Full Enforcement Universe:	Not reported
Significant Non-Complier Universe:	No
Unaddressed Significant Non-Complier Universe:	No
Addressed Significant Non-Complier Universe:	No
Significant Non-Complier With a Compliance Schedule Universe:	No
Financial Assurance Required:	Not reported
Handler Date of Last Change:	20141014
Recognized Trader-Importer:	No
Recognized Trader-Exporter:	No
Importer of Spent Lead Acid Batteries:	No
Exporter of Spent Lead Acid Batteries:	No
Recycler Activity Without Storage:	Not reported
Manifest Broker:	Not reported
Sub-Part P Indicator:	No

Historic Generators:

Receive Date:	20140319
Handler Name: CON EDISON SERVICE BOX:	18018
Federal Waste Generator Description:	Conditionally Exempt Small Quantity Generator
State District Owner:	NY
Large Quantity Handler of Universal Waste:	No
Recognized Trader Importer:	No
Recognized Trader Exporter:	No

CON EDISON SERVICE BOX: 18018 (Continued) **1016973388**

Spent Lead Acid Battery Importer:	No
Spent Lead Acid Battery Exporter:	No
Current Record:	No
Non Storage Recycler Activity:	Not reported
Electronic Manifest Broker:	Not reported

Receive Date:	20140419
Handler Name: CON EDISON SERVICE BOX:	18018
Federal Waste Generator Description:	Not a generator, verified
State District Owner:	NY
Large Quantity Handler of Universal Waste:	No
Recognized Trader Importer:	No
Recognized Trader Exporter:	No
Spent Lead Acid Battery Importer:	No
Spent Lead Acid Battery Exporter:	No
Current Record:	Yes
Non Storage Recycler Activity:	Not reported
Electronic Manifest Broker:	Not reported

List of NAICS Codes and Descriptions:

NAICS Codes:	No NAICS Codes Found

Facility Has Received Notices of Violations:

Violations:	No Violations Found

Evaluation Action Summary:

Evaluations:	No Evaluations Found

NY MANIFEST:

Name:	CON EDISON
Address:	ATLANTIC AVE & SHERLOCK PL
City,State,Zip:	BROOKLYN, NY 11217
Country:	USA
EPA ID:	NYP004471892
Facility Status:	Not reported
Location Address 1:	N/W/C ATLANTIC AVE & SHERLOCK PL
Code:	BP
Location Address 2:	SERVICE BOX # 18018
Total Tanks:	Not reported
Location City:	BROOKLYN
Location State:	NY
Location Zip:	Not reported
Location Zip 4:	Not reported

NY MANIFEST:

EPAID:	NYP004471892
Mailing Name:	CON EDISON
Mailing Contact:	TOM TEELING
Mailing Address 1:	4 IRVING PLACE 15TH FLOOR
Mailing Address 2:	Not reported
Mailing City:	NEW YORK
Mailing State:	NY
Mailing Zip:	10003
Mailing Zip 4:	Not reported
Mailing Country:	USA

CON EDISON SERVICE BOX: 18018 (Continued) **1016973388**

Mailing Phone: 2124603770

NY MANIFEST:

Document ID:	Not reported
Manifest Status:	Not reported
seq:	Not reported
Year:	2018
Trans1 State ID:	NJD003812047
Trans2 State ID:	Not reported
Generator Ship Date:	03/19/2014
Trans1 Recv Date:	03/19/2014
Trans2 Recv Date:	Not reported
TSD Site Recv Date:	03/21/2014
Part A Recv Date:	Not reported
Part B Recv Date:	Not reported
Generator EPA ID:	NYP004471892
Trans1 EPA ID:	Not reported
Trans2 EPA ID:	Not reported
TSDF ID 1:	NJD991291105
TSDF ID 2:	Not reported
Manifest Tracking Number:	002359175GBF
Import Indicator:	N
Export Indicator:	N
Discr Quantity Indicator:	N
Discr Type Indicator:	N
Discr Residue Indicator:	N
Discr Partial Reject Indicator:	N
Discr Full Reject Indicator:	N
Manifest Ref Number:	Not reported
Alt Facility RCRA ID:	Not reported
Alt Facility Sign Date:	Not reported
MGMT Method Type Code:	H110
Waste Code:	Not reported
Waste Code:	Not reported
Waste Code:	Not reported
Waste Code:	Not reported
Waste Code:	Not reported
Waste Code:	Not reported
Quantity:	50
Units:	G - Gallons (liquids only)* (8.3 pounds)
Number of Containers:	1
Container Type:	TT - Cargo tank, tank trucks
Handling Method:	T Chemical, physical, or biological treatment.
Specific Gravity:	1
Waste Code:	D008
Waste Code 1_2:	Not reported
Waste Code 1_3:	Not reported
Waste Code 1_4:	Not reported
Waste Code 1_5:	Not reported
Waste Code 1_6:	Not reported

L70 **DRUM RUN** **NY Spills** **S128170678**
NE **WILLIAMS PLACE AND FULTON AVE** **N/A**
< 1/8 **BROOKLYN, NY**
0.125 mi.
659 ft. **Site 1 of 2 in cluster L**

Relative:
Higher

Actual:
75 ft.

SPILLS:

Name:	DRUM RUN
Address:	WILLIAMS PLACE AND FULTON AVE
City,State,Zip:	BROOKLYN, NY
Spill Number/Closed Date:	2108368 / 2022-02-17
Facility ID:	2108368
Facility Type:	ER
DER Facility ID:	577355
Site ID:	630309
DEC Region:	2
Spill Cause:	Abandoned Drums
Spill Class:	C2
SWIS:	2401
Spill Date:	2021-12-14
Investigator:	RMPIPER
Referred To:	Not reported
Reported to Dept:	2021-12-14
CID:	Not reported
Water Affected:	Not reported
Spill Source:	Unknown
Spill Notifier:	Other
Cleanup Ceased:	Not reported
Cleanup Meets Std:	False
Last Inspection:	Not reported
Recommended Penalty:	False
UST Trust:	False
Remediation Phase:	0
Date Entered In Computer:	2021-12-14
Spill Record Last Update:	2022-02-17
Spiller Name:	MOHAMMED
Spiller Company:	DRUMS
Spiller Address:	WILLIAM PL
Spiller Company:	999
Contact Name:	MOHAMMED
DEC Memo:	"12/14/2021 - Feng - Desk Duty. Spoke to Mohammed of NYCDEP. 2 Drums, (1) 55-gallon and (1) 15-gallon, waste oil. Location at William Place and Fulton Ave, Brooklyn. Assigned to Ryan Piper for drum run. NYCDEP Mohammed 646-584-5527 2/17/22- DEC Piper- Drums not found at or near location as part of drum run. Spill closed."
Remarks:	"2 containers, intact. * caller is near train tracks, difficult to hear"

All Materials:

Site ID:	630309
Operable Unit ID:	1377418
Operable Unit:	01
Material ID:	2390994
Material Code:	0022
Material Name:	waste oil/used oil
Case No.:	Not reported
Material FA:	Petroleum
Quantity:	55.00
Units:	G
Recovered:	Not reported

DRUM RUN (Continued) **S128170678**

Oxygenate: Not reported

Site ID: 630309
Operable Unit ID: 1377418
Operable Unit: 01
Material ID: 2390993
Material Code: 0022
Material Name: waste oil/used oil
Case No.: Not reported
Material FA: Petroleum
Quantity: 15.00
Units: G
Recovered: Not reported
Oxygenate: Not reported

71
ESE
1/8-1/4
0.130 mi.
688 ft.

PEREY TURNSTILES **NY UST** **U003652029**
2490 ATLANTIC AVENUE **NY Spills** **N/A**
BROOKLYN, NY 11207

Relative:
Lower

Actual:
62 ft.

UST:
Name: PEREY TURNSTILES
Address: 2490 ATLANTIC AVENUE
City,State,Zip: BROOKLYN, NY 11207
Id/Status: 2-603884 / Unregulated/Closed
Program Type: PBS
Region: STATE
DEC Region: 2
Expiration Date: N/A
UTM X: 592765.63096
UTM Y: 4503287.49506
Site Type: Manufacturing (Other than Chemical)/Processing

Affiliation Records:
Site Id: 25781
Affiliation Type: Facility Owner
Company Name: PEREY MANUFACTURING COMPANY, INC.
Contact Type: Not reported
Contact Name: Not reported
Address1: 45 CHURCH STREET
Address2: Not reported
City: STAMFORD
State: CT
Zip Code: 06906-1710
Country Code: 001
Phone: (203) 961-8444
EMail: Not reported
Fax Number: Not reported
Modified By: TRANSLAT
Date Last Modified: 2004-03-04

Site Id: 25781
Affiliation Type: Mail Contact
Company Name: PEREY TURNSTILES
Contact Type: Not reported
Contact Name: JOE TARNOWSKI

PEREY TURNSTILES (Continued) **U003652029**

Address1:	45 CHURCH STREET
Address2:	Not reported
City:	STAMFORD
State:	CT
Zip Code:	06906
Country Code:	001
Phone:	(203) 961-8444
EMail:	Not reported
Fax Number:	Not reported
Modified By:	TRANSLAT
Date Last Modified:	2004-03-04

Site Id:	25781
Affiliation Type:	Facility Operator
Company Name:	PEREY TURNSTILES
Contact Type:	Not reported
Contact Name:	ED HENDRICKSON
Address1:	Not reported
Address2:	Not reported
City:	Not reported
State:	NN
Zip Code:	Not reported
Country Code:	001
Phone:	(718) 498-6320
EMail:	Not reported
Fax Number:	Not reported
Modified By:	TRANSLAT
Date Last Modified:	2004-03-04

Site Id:	25781
Affiliation Type:	Emergency Contact
Company Name:	PEREY MANUFACTURING COMPANY, INC.
Contact Type:	Not reported
Contact Name:	ED HENDRICKSON
Address1:	Not reported
Address2:	Not reported
City:	Not reported
State:	NN
Zip Code:	Not reported
Country Code:	001
Phone:	(203) 961-8444
EMail:	Not reported
Fax Number:	Not reported
Modified By:	TRANSLAT
Date Last Modified:	2004-03-04

Tank Info:

Tank Number:	001
Tank ID:	55858
Tank Status:	Closed - Removed
Material Name:	Closed - Removed
Capacity Gallons:	500
Install Date:	Not reported
Date Tank Closed:	12/01/1998
Registered:	True
Tank Location:	Underground

PEREY TURNSTILES (Continued) **U003652029**

Tank Type: Steel/carbon steel
Material Code: 0009
Common Name of Substance: Gasoline

Tightness Test Method: NN
Date Test: Not reported
Next Test Date: Not reported
Pipe Model: Not reported
Modified By: TRANSLAT
Last Modified: 04/14/2017

Equipment Records:

C02 - Pipe Location - Underground/On-ground
G00 - Tank Secondary Containment - None
I00 - Overfill - None
H00 - Tank Leak Detection - None
B00 - Tank External Protection - None
F00 - Pipe External Protection - None
A00 - Tank Internal Protection - None
D01 - Pipe Type - Steel/Carbon Steel/Iron

Tank Number: 002
Tank ID: 55859
Tank Status: Closed - Removed
Material Name: Closed - Removed
Capacity Gallons: 1000
Install Date: Not reported
Date Tank Closed: 12/01/1998
Registered: True
Tank Location: Underground
Tank Type: Steel/carbon steel
Material Code: 0001
Common Name of Substance: #2 Fuel Oil (On-Site Consumption)

Tightness Test Method: NN
Date Test: Not reported
Next Test Date: Not reported
Pipe Model: Not reported
Modified By: TRANSLAT
Last Modified: 04/14/2017

Equipment Records:

C02 - Pipe Location - Underground/On-ground
G03 - Tank Secondary Containment - Vault (w/o access)
H00 - Tank Leak Detection - None
I00 - Overfill - None
B00 - Tank External Protection - None
F00 - Pipe External Protection - None
A00 - Tank Internal Protection - None
D01 - Pipe Type - Steel/Carbon Steel/Iron

Tank Number: 003
Tank ID: 55860
Tank Status: Closed - In Place
Material Name: Closed - In Place
Capacity Gallons: 2000

PEREY TURNSTILES (Continued) **U003652029**

Install Date:	Not reported
Date Tank Closed:	12/01/1998
Registered:	True
Tank Location:	Underground
Tank Type:	Steel/carbon steel
Material Code:	0001
Common Name of Substance:	#2 Fuel Oil (On-Site Consumption)
Tightness Test Method:	NN
Date Test:	Not reported
Next Test Date:	Not reported
Pipe Model:	Not reported
Modified By:	TRANSLAT
Last Modified:	04/14/2017

Equipment Records:

C02 - Pipe Location - Underground/On-ground
G03 - Tank Secondary Containment - Vault (w/o access)
H00 - Tank Leak Detection - None
I00 - Overfill - None
F00 - Pipe External Protection - None
B00 - Tank External Protection - None
D01 - Pipe Type - Steel/Carbon Steel/Iron
A00 - Tank Internal Protection - None

SPILLS:

Name:	2490 ATLANTIC AVENUE
Address:	2490 ATLANTIC AVENUE
City,State,Zip:	BROOKLYN, NY
Spill Number/Closed Date:	9812107 / 1999-05-17
Facility ID:	9812107
Facility Type:	ER
DER Facility ID:	214707
Site ID:	263377
DEC Region:	2
Spill Cause:	Housekeeping
Spill Class:	Not reported
SWIS:	2401
Spill Date:	1998-12-29
Investigator:	SIGONA
Referred To:	Not reported
Reported to Dept:	1998-12-29
CID:	204
Water Affected:	Not reported
Spill Source:	Commercial/Industrial
Spill Notifier:	Local Agency
Cleanup Ceased:	Not reported
Cleanup Meets Std:	False
Last Inspection:	Not reported
Recommended Penalty:	False
UST Trust:	False
Remediation Phase:	0
Date Entered In Computer:	1998-12-29
Spill Record Last Update:	1999-05-17
Spiller Name:	JOE TARNOWSKI
Spiller Company:	PEREY MANUAFACTURING CO.
Spiller Address:	45 CHURCH STREET

PEREY TURNSTILES (Continued) **U003652029**

Spiller Company: 001
Contact Name: ED HENDRICKSON
DEC Memo: ""
Remarks: "CONTAMINATED SOIL - NO PRODUCT OR ODORS"

All Materials:
Site ID: 263377
Operable Unit ID: 1069366
Operable Unit: 01
Material ID: 312390
Material Code: 0009
Material Name: gasoline
Case No.: Not reported
Material FA: Petroleum
Quantity: .00
Units: G
Recovered: .00
Oxygenate: Not reported

M72 **MILTON UNGER** **NY UST U004047600**
NW **2234 FULTON STREET** **NY AST N/A**
1/8-1/4 **BROOKLYN, NY 11213**
0.134 mi.
709 ft. **Site 1 of 6 in cluster M**

Relative:
Higher

Actual:
89 ft.

UST:
Name: MILTON UNGER
Address: 2234 FULTON STREET
City,State,Zip: BROOKLYN, NY 11213
Id/Status: 2-607309 / Unregulated/Closed
Program Type: PBS
Region: STATE
DEC Region: 2
Expiration Date: N/A
UTM X: 592334.94469
UTM Y: 4503590.65882
Site Type: Other

Affiliation Records:
Site Id: 29162
Affiliation Type: Facility Owner
Company Name: MILTON UNGER
Contact Type: Not reported
Contact Name: Not reported
Address1: 779 EAST NEW YORK AVENUE
Address2: Not reported
City: BROOKLYN
State: NY
Zip Code: 11213
Country Code: 001
Phone: (718) 771-1270
EMail: Not reported
Fax Number: Not reported
Modified By: NRLOMBAR
Date Last Modified: 2009-11-12

Site Id: 29162
Affiliation Type: Mail Contact

MILTON UNGER (Continued) **U004047600**

Company Name:	BAY REFRIGARATION
Contact Type:	Not reported
Contact Name:	MILTON UNGER
Address1:	779 EAST NEW YORK AVENUE
Address2:	Not reported
City:	BROOKLYN
State:	NY
Zip Code:	11213
Country Code:	001
Phone:	(718) 771-1270
EMail:	Not reported
Fax Number:	Not reported
Modified By:	TRANSLAT
Date Last Modified:	2004-03-04

Site Id:	29162
Affiliation Type:	Facility Operator
Company Name:	MILTON UNGER
Contact Type:	Not reported
Contact Name:	MILTON UNGER
Address1:	Not reported
Address2:	Not reported
City:	Not reported
State:	NN
Zip Code:	Not reported
Country Code:	001
Phone:	(718) 771-1270
EMail:	Not reported
Fax Number:	Not reported
Modified By:	TRANSLAT
Date Last Modified:	2004-03-04

Site Id:	29162
Affiliation Type:	Emergency Contact
Company Name:	MILTON UNGER
Contact Type:	Not reported
Contact Name:	ABE KLEIN
Address1:	Not reported
Address2:	Not reported
City:	Not reported
State:	NN
Zip Code:	Not reported
Country Code:	001
Phone:	(917) 553-8363
EMail:	Not reported
Fax Number:	Not reported
Modified By:	TRANSLAT
Date Last Modified:	2004-03-04

Tank Info:

Tank Number:	01
Tank ID:	62718
Tank Status:	Closed - Removed
Material Name:	Closed - Removed
Capacity Gallons:	1000
Install Date:	Not reported

MILTON UNGER (Continued) **U004047600**

Date Tank Closed:	12/01/2001
Registered:	True
Tank Location:	Underground
Tank Type:	Steel/carbon steel
Material Code:	0008
Common Name of Substance:	Diesel
Tightness Test Method:	NN
Date Test:	Not reported
Next Test Date:	Not reported
Pipe Model:	Not reported
Modified By:	TRANSLAT
Last Modified:	04/14/2017

Equipment Records:

J00 - Dispenser - None
G00 - Tank Secondary Containment - None
C02 - Pipe Location - Underground/On-ground
D02 - Pipe Type - Galvanized Steel
F00 - Pipe External Protection - None
B00 - Tank External Protection - None
H00 - Tank Leak Detection - None
I00 - Overfill - None
A00 - Tank Internal Protection - None

AST:

Name:	MILTON UNGER
Address:	2234 FULTON STREET
City,State,Zip:	BROOKLYN, NY 11213
Region:	STATE
DEC Region:	2
Site Status:	Unregulated/Closed
Facility Id:	2-607309
Program Type:	PBS
UTM X:	592334.94469
UTM Y:	4503590.65882
Expiration Date:	N/A
Site Type:	Other

Affiliation Records:

Site Id:	29162
Affiliation Type:	Facility Owner
Company Name:	MILTON UNGER
Contact Type:	Not reported
Contact Name:	Not reported
Address1:	779 EAST NEW YORK AVENUE
Address2:	Not reported
City:	BROOKLYN
State:	NY
Zip Code:	11213
Country Code:	001
Phone:	(718) 771-1270
EMail:	Not reported
Fax Number:	Not reported
Modified By:	NRLOMBAR
Date Last Modified:	2009-11-12
Site Id:	29162

MILTON UNGER (Continued) **U004047600**

Affiliation Type:	Mail Contact
Company Name:	BAY REFRIGARATION
Contact Type:	Not reported
Contact Name:	MILTON UNGER
Address1:	779 EAST NEW YORK AVENUE
Address2:	Not reported
City:	BROOKLYN
State:	NY
Zip Code:	11213
Country Code:	001
Phone:	(718) 771-1270
EMail:	Not reported
Fax Number:	Not reported
Modified By:	TRANSLAT
Date Last Modified:	2004-03-04

Site Id:	29162
Affiliation Type:	Facility Operator
Company Name:	MILTON UNGER
Contact Type:	Not reported
Contact Name:	MILTON UNGER
Address1:	Not reported
Address2:	Not reported
City:	Not reported
State:	NN
Zip Code:	Not reported
Country Code:	001
Phone:	(718) 771-1270
EMail:	Not reported
Fax Number:	Not reported
Modified By:	TRANSLAT
Date Last Modified:	2004-03-04

Site Id:	29162
Affiliation Type:	Emergency Contact
Company Name:	MILTON UNGER
Contact Type:	Not reported
Contact Name:	ABE KLEIN
Address1:	Not reported
Address2:	Not reported
City:	Not reported
State:	NN
Zip Code:	Not reported
Country Code:	001
Phone:	(917) 553-8363
EMail:	Not reported
Fax Number:	Not reported
Modified By:	TRANSLAT
Date Last Modified:	2004-03-04

Tank Info:

Tank Number:	02
Tank Id:	62719
Material Code:	0001
Common Name of Substance:	#2 Fuel Oil (On-Site Consumption)

MILTON UNGER (Continued) **U004047600**

Equipment Records:

C01 - Pipe Location - Aboveground
F00 - Pipe External Protection - None
I04 - Overfill - Product Level Gauge (A/G)
J00 - Dispenser - None
G03 - Tank Secondary Containment - Vault (w/o access)
H00 - Tank Leak Detection - None
B05 - Tank External Protection - Jacketed
A00 - Tank Internal Protection - None
D01 - Pipe Type - Steel/Carbon Steel/Iron

Tank Location:	Aboveground - contact with soil.... Tank bottom rests on soil, allowing no visual inspection.
Tank Type:	Steel/Carbon Steel/Iron
Tank Status:	Closed - In Place
Pipe Model:	Not reported
Install Date:	Not reported
Capacity Gallons:	550
Tightness Test Method:	NN
Date Test:	Not reported
Next Test Date:	Not reported
Date Tank Closed:	12/01/2001
Register:	True
Modified By:	TRANSLAT
Last Modified:	04/14/2017
Material Name:	#2 fuel oil (on-site consumption)

N73 **20-50 POWELL STREET LLC** **NY AST** **A100414553**
SSW **20-50 POWELL STREET** **N/A**
1/8-1/4 **BROOKLYN, NY 11212**
0.135 mi.
712 ft. **Site 1 of 2 in cluster N**

Relative: **Lower**
Actual: **62 ft.**

AST:

Name:	20-50 POWELL STREET LLC
Address:	20-50 POWELL STREET
City,State,Zip:	BROOKLYN, NY 11212
Region:	STATE
DEC Region:	2
Site Status:	Active
Facility Id:	2-612527
Program Type:	PBS
UTM X:	592528.94507
UTM Y:	4503170.43843
Expiration Date:	01/04/2026
Site Type:	Trucking/Transportation/Fleet Operation

Affiliation Records:

Site Id:	522599
Affiliation Type:	Facility Owner
Company Name:	20-50 POWELL STREET LLC
Contact Type:	PRESIDENT
Contact Name:	LORINDA LOGAN
Address1:	97-14 ATLANTIC AVENUE
Address2:	Not reported
City:	OZONE PARK
State:	NY
Zip Code:	11416
Country Code:	001

20-50 POWELL STREET LLC (Continued) **A100414553**

Phone:	(718) 738-7373
EMail:	Not reported
Fax Number:	Not reported
Modified By:	CGFREEDM
Date Last Modified:	2016-02-11

Site Id:	522599
Affiliation Type:	Facility Operator
Company Name:	20-50 POWELL STREET LLC
Contact Type:	Not reported
Contact Name:	MARK STEGMAN
Address1:	Not reported
Address2:	Not reported
City:	Not reported
State:	NN
Zip Code:	Not reported
Country Code:	001
Phone:	(718) 475-7550
EMail:	Not reported
Fax Number:	Not reported
Modified By:	DAFRANCI
Date Last Modified:	2021-04-02

Site Id:	522599
Affiliation Type:	Emergency Contact
Company Name:	20-50 POWELL STREET LLC
Contact Type:	Not reported
Contact Name:	JOHN PISCIOTTA
Address1:	Not reported
Address2:	Not reported
City:	Not reported
State:	NN
Zip Code:	Not reported
Country Code:	999
Phone:	(516) 477-0352
EMail:	Not reported
Fax Number:	Not reported
Modified By:	NTFREEMA
Date Last Modified:	2016-02-25

Site Id:	522599
Affiliation Type:	Mail Contact
Company Name:	20-50 POWELL STREET LLC
Contact Type:	Not reported
Contact Name:	MARK STEGMAN / PAT SGAMBATI
Address1:	97-14 ATLANTIC AVENUE
Address2:	Not reported
City:	OZONE PARK
State:	NY
Zip Code:	11416
Country Code:	001
Phone:	(718) 738-7373
EMail:	PSGAMBATI@LOGANBUS.COM
Fax Number:	Not reported
Modified By:	DAFRANCI
Date Last Modified:	2021-04-02

20-50 POWELL STREET LLC (Continued) **A100414553**

Tank Info:

Tank Number:	01
Tank Id:	260541

Equipment Records:

J02 - Dispenser - Suction Dispenser
B00 - Tank External Protection - None
C00 - Pipe Location - No Piping
F00 - Pipe External Protection - None
E00 - Piping Secondary Containment - None
A00 - Tank Internal Protection - None
G10 - Tank Secondary Containment - Impervious Underlayment
K00 - Spill Prevention - None
I04 - Overfill - Product Level Gauge (A/G)
D00 - Pipe Type - No Piping
L00 - Piping Leak Detection - None
G01 - Tank Secondary Containment - Diking (Aboveground)
H06 - Tank Leak Detection - Impervious Barrier/Concrete Pad (A/G)

Tank Location:	Aboveground - contact with impervious barrier... Tank bottom rests on impervious barrier, allowing visual indication of leaks.
Tank Type:	Galvanized Steel Alloy
Tank Status:	In Service
Pipe Model:	Not reported
Install Date:	01/04/2016
Capacity Gallons:	275
Tightness Test Method:	NN
Date Test:	Not reported
Next Test Date:	Not reported
Date Tank Closed:	Not reported
Register:	True
Modified By:	NTFREEMA
Last Modified:	04/14/2017
Material Name:	waste oil/used oil

O74 **CON EDISON** **NY MANIFEST** **S117316054**
WSW **2342 ATLANTIC AV** **NY LEAD** **N/A**
1/8-1/4 **BROOKLYN, NY 11233**
0.147 mi.
774 ft. **Site 1 of 8 in cluster O**

Relative:
Higher

Actual:
75 ft.

NY MANIFEST:

Name:	CON EDISON
Address:	2342 ATLANTIC AV
City,State,Zip:	BROOKLYN, NY 11233
Country:	USA
EPA ID:	NYP004632832
Facility Status:	Not reported
Location Address 1:	2342 ATLANTIC AV
Code:	BP
Location Address 2:	SB55768
Total Tanks:	Not reported
Location City:	BROOKLYN
Location State:	NY
Location Zip:	11233
Location Zip 4:	Not reported

NY MANIFEST:

CON EDISON (Continued) **S117316054**

EPAID:	NYP004632832
Mailing Name:	CON EDISON
Mailing Contact:	CON EDISON
Mailing Address 1:	4 IRVING PL
Mailing Address 2:	15TH FL
Mailing City:	NEW YORK
Mailing State:	NY
Mailing Zip:	10003
Mailing Zip 4:	Not reported
Mailing Country:	USA
Mailing Phone:	Not reported

NY MANIFEST:

Document ID:	Not reported
Manifest Status:	Not reported
seq:	Not reported
Year:	2018
Trans1 State ID:	NJ0000027193
Trans2 State ID:	Not reported
Generator Ship Date:	08/19/2014
Trans1 Recv Date:	08/19/2014
Trans2 Recv Date:	Not reported
TSD Site Recv Date:	08/30/2014
Part A Recv Date:	Not reported
Part B Recv Date:	Not reported
Generator EPA ID:	NYP004632832
Trans1 EPA ID:	Not reported
Trans2 EPA ID:	Not reported
TSDF ID 1:	NJD002200046
TSDF ID 2:	Not reported
Manifest Tracking Number:	013254205JJK
Import Indicator:	N
Export Indicator:	N
Discr Quantity Indicator:	N
Discr Type Indicator:	N
Discr Residue Indicator:	N
Discr Partial Reject Indicator:	N
Discr Full Reject Indicator:	N
Manifest Ref Number:	Not reported
Alt Facility RCRA ID:	Not reported
Alt Facility Sign Date:	Not reported
MGMT Method Type Code:	H110
Waste Code:	Not reported
Waste Code:	Not reported
Waste Code:	Not reported
Waste Code:	Not reported
Waste Code:	Not reported
Waste Code:	Not reported
Quantity:	50
Units:	G - Gallons (liquids only)* (8.3 pounds)
Number of Containers:	1
Container Type:	TT - Cargo tank, tank trucks
Handling Method:	T Chemical, physical, or biological treatment.
Specific Gravity:	1
Waste Code:	D008
Waste Code 1_2:	Not reported
Waste Code 1_3:	Not reported

CON EDISON (Continued) **S117316054**

Waste Code 1_4: Not reported
Waste Code 1_5: Not reported
Waste Code 1_6: Not reported

NYC LEAD:
Name: Not reported
Address: 2342 ATLANTIC AVENUE
City,State,Zip: BROOKLYN, NY 11233
Violation ID: 11741768
Building ID: 185969
Registration ID: 381898
Apartment: 4B
Story: 4
Class: Most Serious
Inspection Date: 04/13/2017
Approved Date: 04/18/2017
Original Certify By Date: 05/22/2017
Original Correct By Date: 05/17/2017
New Certify By Date: Not reported
New Correct By Date: Not reported
Certified Date: Not reported
Order Number: 616
NOV ID: 5730858
NOV Description: SECTION 27-2056.6 ADM CODE - CORRECT THE LEAD-BASED PAINT HAZARD - PRESUMED LEAD PAINT THAT IS PEELING OR ON A DETERIORATED SUBSURFACE USING WORK PRACTICES SET FORTH IN 28 RCNY 11-06(B)(2) 1st WINDOW FRAME FROM NORTH AT EAST WALL IN THE 2nd ROOM FROM NORTH AT EAST LOCATED AT APT 4B, 4th STORY, 1st APARTMENT FROM NORTH AT EAST
NOV Issued Date: 04/19/2017
Current Status ID: 19
Current Status: VIOLATION CLOSED
Current Status Date: 05/03/2017

75
SE
1/8-1/4
0.148 mi.
784 ft.

EAST NEW SERVICE CORPORATION **NY UST** **U000417953**
36 SNEDIKER AVENUE **N/A**
BROOKLYN, NY 11207

Relative:
Lower

Actual:
59 ft.

UST:
Name: EAST NEW SERVICE CORPORATION
Address: 36 SNEDIKER AVENUE
City,State,Zip: BROOKLYN, NY 11207
Id/Status: 2-344346 / Unregulated/Closed
Program Type: PBS
Region: STATE
DEC Region: 2
Expiration Date: N/A
UTM X: 592770.22243
UTM Y: 4503180.66160
Site Type: Other

Affiliation Records:
Site Id: 16748
Affiliation Type: Facility Owner
Company Name: CLARENDON HOLDING COMPANY
Contact Type: Not reported

EAST NEW SERVICE CORPORATION (Continued) **U000417953**

Contact Name:	Not reported
Address1:	5381 KINGS HIGHWAY
Address2:	Not reported
City:	BROOKLYN
State:	NY
Zip Code:	11203
Country Code:	001
Phone:	(718) 629-6900
EMail:	Not reported
Fax Number:	Not reported
Modified By:	TRANSLAT
Date Last Modified:	2004-03-04

Site Id:	16748
Affiliation Type:	Mail Contact
Company Name:	EAST NEW YORK SERVICE CORPORATION
Contact Type:	Not reported
Contact Name:	Not reported
Address1:	5381 KINGS HIGHWAY
Address2:	Not reported
City:	BROOKLYN
State:	NY
Zip Code:	11203
Country Code:	001
Phone:	(718) 629-6900
EMail:	Not reported
Fax Number:	Not reported
Modified By:	TRANSLAT
Date Last Modified:	2004-03-04

Site Id:	16748
Affiliation Type:	Facility Operator
Company Name:	EAST NEW SERVICE CORPORATION
Contact Type:	Not reported
Contact Name:	ANTHONY CURCIO
Address1:	Not reported
Address2:	Not reported
City:	Not reported
State:	NN
Zip Code:	Not reported
Country Code:	001
Phone:	(718) 342-6510
EMail:	Not reported
Fax Number:	Not reported
Modified By:	TRANSLAT
Date Last Modified:	2004-03-04

Site Id:	16748
Affiliation Type:	Emergency Contact
Company Name:	CLARENDON HOLDING COMPANY
Contact Type:	Not reported
Contact Name:	ANTHONY CURCIO
Address1:	Not reported
Address2:	Not reported
City:	Not reported
State:	NN
Zip Code:	Not reported

EAST NEW SERVICE CORPORATION (Continued) **U000417953**

Country Code:	001
Phone:	(718) 342-6510
EMail:	Not reported
Fax Number:	Not reported
Modified By:	TRANSLAT
Date Last Modified:	2004-03-04

Tank Info:

Tank Number:	001
Tank ID:	32551
Tank Status:	Closed - In Place
Material Name:	Closed - In Place
Capacity Gallons:	550
Install Date:	11/01/1994
Date Tank Closed:	07/01/1994
Registered:	True
Tank Location:	Underground
Tank Type:	Steel/carbon steel
Material Code:	0001
Common Name of Substance:	#2 Fuel Oil (On-Site Consumption)
Tightness Test Method:	NN
Date Test:	Not reported
Next Test Date:	Not reported
Pipe Model:	Not reported
Modified By:	TRANSLAT
Last Modified:	04/14/2017

Equipment Records:

A00 - Tank Internal Protection - None
D01 - Pipe Type - Steel/Carbon Steel/Iron
B00 - Tank External Protection - None
C00 - Pipe Location - No Piping
F00 - Pipe External Protection - None
J02 - Dispenser - Suction Dispenser
G00 - Tank Secondary Containment - None
H00 - Tank Leak Detection - None
I00 - Overfill - None

Tank Number:	002
Tank ID:	32552
Tank Status:	Closed - In Place
Material Name:	Closed - In Place
Capacity Gallons:	550
Install Date:	11/01/1994
Date Tank Closed:	07/01/1994
Registered:	True
Tank Location:	Underground
Tank Type:	Steel/carbon steel
Material Code:	0001
Common Name of Substance:	#2 Fuel Oil (On-Site Consumption)
Tightness Test Method:	NN
Date Test:	Not reported
Next Test Date:	Not reported

EAST NEW SERVICE CORPORATION (Continued) **U000417953**

Pipe Model: Not reported
Modified By: TRANSLAT
Last Modified: 04/14/2017

Equipment Records:

D01 - Pipe Type - Steel/Carbon Steel/Iron
A00 - Tank Internal Protection - None
F00 - Pipe External Protection - None
B00 - Tank External Protection - None
C00 - Pipe Location - No Piping
G00 - Tank Secondary Containment - None
J02 - Dispenser - Suction Dispenser
H00 - Tank Leak Detection - None
I00 - Overfill - None

Tank Number: 003
Tank ID: 48528
Tank Status: Closed - In Place
Material Name: Closed - In Place
Capacity Gallons: 550
Install Date: Not reported
Date Tank Closed: 05/01/1997
Registered: True
Tank Location: Underground
Tank Type: Steel/carbon steel
Material Code: 0008
Common Name of Substance: Diesel

Tightness Test Method: NN
Date Test: Not reported
Next Test Date: Not reported
Pipe Model: Not reported
Modified By: TRANSLAT
Last Modified: 04/14/2017

Equipment Records:

A00 - Tank Internal Protection - None
B01 - Tank External Protection - Painted/Asphalt Coating
D02 - Pipe Type - Galvanized Steel
F00 - Pipe External Protection - None
G00 - Tank Secondary Containment - None
J02 - Dispenser - Suction Dispenser
C02 - Pipe Location - Underground/On-ground
H00 - Tank Leak Detection - None
I00 - Overfill - None

Tank Number: 004
Tank ID: 48529
Tank Status: Closed - In Place
Material Name: Closed - In Place
Capacity Gallons: 550
Install Date: Not reported
Date Tank Closed: 05/01/1997
Registered: True
Tank Location: Underground
Tank Type: Steel/carbon steel

EAST NEW SERVICE CORPORATION (Continued) **U000417953**

Material Code: 0008
Common Name of Substance: Diesel

Tightness Test Method: NN
Date Test: Not reported
Next Test Date: Not reported
Pipe Model: Not reported
Modified By: TRANSLAT
Last Modified: 04/14/2017

Equipment Records:

A00 - Tank Internal Protection - None
B01 - Tank External Protection - Painted/Asphalt Coating
D02 - Pipe Type - Galvanized Steel
F00 - Pipe External Protection - None
C02 - Pipe Location - Underground/On-ground
G00 - Tank Secondary Containment - None
J02 - Dispenser - Suction Dispenser
H00 - Tank Leak Detection - None
I00 - Overfill - None

Tank Number: 005
Tank ID: 48530
Tank Status: Closed - In Place
Material Name: Closed - In Place
Capacity Gallons: 550
Install Date: Not reported
Date Tank Closed: 05/01/1997
Registered: True
Tank Location: Underground
Tank Type: Steel/carbon steel
Material Code: 0008
Common Name of Substance: Diesel

Tightness Test Method: NN
Date Test: Not reported
Next Test Date: Not reported
Pipe Model: Not reported
Modified By: TRANSLAT
Last Modified: 04/14/2017

Equipment Records:

A00 - Tank Internal Protection - None
B01 - Tank External Protection - Painted/Asphalt Coating
D02 - Pipe Type - Galvanized Steel
F00 - Pipe External Protection - None
J02 - Dispenser - Suction Dispenser
C02 - Pipe Location - Underground/On-ground
G00 - Tank Secondary Containment - None
H00 - Tank Leak Detection - None
I00 - Overfill - None

Tank Number: 006
Tank ID: 48531
Tank Status: Closed - In Place
Material Name: Closed - In Place

EAST NEW SERVICE CORPORATION (Continued) **U000417953**

Capacity Gallons:	550
Install Date:	Not reported
Date Tank Closed:	05/01/1997
Registered:	True
Tank Location:	Underground
Tank Type:	Steel/carbon steel
Material Code:	0008
Common Name of Substance:	Diesel
Tightness Test Method:	NN
Date Test:	Not reported
Next Test Date:	Not reported
Pipe Model:	Not reported
Modified By:	TRANSLAT
Last Modified:	04/14/2017

Equipment Records:

A00 - Tank Internal Protection - None
B01 - Tank External Protection - Painted/Asphalt Coating
D02 - Pipe Type - Galvanized Steel
F00 - Pipe External Protection - None
G00 - Tank Secondary Containment - None
J02 - Dispenser - Suction Dispenser
C02 - Pipe Location - Underground/On-ground
H00 - Tank Leak Detection - None
I00 - Overfill - None

Tank Number:	007
Tank ID:	48741
Tank Status:	Closed - In Place
Material Name:	Closed - In Place
Capacity Gallons:	3000
Install Date:	Not reported
Date Tank Closed:	05/01/1998
Registered:	True
Tank Location:	Underground
Tank Type:	Steel/carbon steel
Material Code:	0001
Common Name of Substance:	#2 Fuel Oil (On-Site Consumption)
Tightness Test Method:	NN
Date Test:	Not reported
Next Test Date:	Not reported
Pipe Model:	Not reported
Modified By:	TRANSLAT
Last Modified:	04/14/2017

Equipment Records:

A00 - Tank Internal Protection - None
B01 - Tank External Protection - Painted/Asphalt Coating
D02 - Pipe Type - Galvanized Steel
F00 - Pipe External Protection - None
J02 - Dispenser - Suction Dispenser
C02 - Pipe Location - Underground/On-ground
G00 - Tank Secondary Containment - None
H00 - Tank Leak Detection - None
I00 - Overfill - None

O76 **CON EDISON SERVICE BOX: 33412** **RCRA NonGen / NLR** **1017777137**
WSW **2349 PACIFIC ST** **FINDS** **NYP004550240**
1/8-1/4 **BROOKLYN, NY 11233**
0.149 mi.
787 ft. **Site 2 of 8 in cluster O**

Relative: **Higher**

Actual: **73 ft.**

RCRA NonGen / NLR:

Date Form Received by Agency:		20140702
Handler Name:	CON EDISON SERVICE BOX:	33412
Handler Address:		2349 PACIFIC ST
Handler City,State,Zip:		BROOKLYN, NY 11233
EPA ID:		NYP004550240
Contact Name:		THOMAS TEELING
Contact Address:		Not reported
Contact City,State,Zip:		Not reported
Contact Telephone:		212-460-3770
Contact Fax:		Not reported
Contact Email:		Not reported
Contact Title:		SENIOR SCIENTIST
EPA Region:		02
Land Type:		Private
Federal Waste Generator Description:		Not a generator, verified
Non-Notifier:		Not reported
Biennial Report Cycle:		Not reported
Accessibility:		Not reported
Active Site Indicator:		Not reported
State District Owner:		NY
State District:		NYSDEC R2
Mailing Address:		IRVING PL, 15TH FL NE
Mailing City,State,Zip:		NEW YORK, NY 10003
Owner Name:		Not reported
Owner Type:		Not reported
Operator Name:		Not reported
Operator Type:		Not reported
Short-Term Generator Activity:		No
Importer Activity:		No
Mixed Waste Generator:		No
Transporter Activity:		No
Transfer Facility Activity:		No
Recycler Activity with Storage:		No
Small Quantity On-Site Burner Exemption:		No
Smelting Melting and Refining Furnace Exemption:		No
Underground Injection Control:		No
Off-Site Waste Receipt:		No
Universal Waste Indicator:		No
Universal Waste Destination Facility:		No
Federal Universal Waste:		No
Active Site Fed-Reg Treatment Storage and Disposal Facility:		Not reported
Active Site Converter Treatment storage and Disposal Facility:		Not reported
Active Site State-Reg Treatment Storage and Disposal Facility:		Not reported
Active Site State-Reg Handler:		---
Federal Facility Indicator:		Not reported
Hazardous Secondary Material Indicator:		NN
Sub-Part K Indicator:		Not reported
Commercial TSD Indicator:		No
Treatment Storage and Disposal Type:		Not reported
2018 GPRA Permit Baseline:		Not on the Baseline
2018 GPRA Renewals Baseline:		Not on the Baseline
Permit Renewals Workload Universe:		Not reported

CON EDISON SERVICE BOX: 33412 (Continued) **1017777137**

Permit Workload Universe:	Not reported
Permit Progress Universe:	Not reported
Post-Closure Workload Universe:	Not reported
Closure Workload Universe:	Not reported
202 GPRA Corrective Action Baseline:	No
Corrective Action Workload Universe:	No
Subject to Corrective Action Universe:	No
Non-TSDFs Where RCRA CA has Been Imposed Universe:	No
TSDFs Potentially Subject to CA Under 3004 (u)/(v) Universe:	No
TSDFs Only Subject to CA under Discretionary Auth Universe:	No
Corrective Action Priority Ranking:	No NCAPS ranking
Environmental Control Indicator:	No
Institutional Control Indicator:	No
Human Exposure Controls Indicator:	N/A
Groundwater Controls Indicator:	N/A
Operating TSDF Universe:	Not reported
Full Enforcement Universe:	Not reported
Significant Non-Complier Universe:	No
Unaddressed Significant Non-Complier Universe:	No
Addressed Significant Non-Complier Universe:	No
Significant Non-Complier With a Compliance Schedule Universe:	No
Financial Assurance Required:	Not reported
Handler Date of Last Change:	20150211
Recognized Trader-Importer:	No
Recognized Trader-Exporter:	No
Importer of Spent Lead Acid Batteries:	No
Exporter of Spent Lead Acid Batteries:	No
Recycler Activity Without Storage:	Not reported
Manifest Broker:	Not reported
Sub-Part P Indicator:	No

Historic Generators:

Receive Date:	20140602
Handler Name: CON EDISON	
Federal Waste Generator Description:	Small Quantity Generator
State District Owner:	NY
Large Quantity Handler of Universal Waste:	No
Recognized Trader Importer:	No
Recognized Trader Exporter:	No
Spent Lead Acid Battery Importer:	No
Spent Lead Acid Battery Exporter:	No
Current Record:	No
Non Storage Recycler Activity:	Not reported
Electronic Manifest Broker:	Not reported

Receive Date:	20140602
Handler Name: CON EDISON	
Federal Waste Generator Description:	Not a generator, verified
State District Owner:	NY
Large Quantity Handler of Universal Waste:	No
Recognized Trader Importer:	No
Recognized Trader Exporter:	No
Spent Lead Acid Battery Importer:	No
Spent Lead Acid Battery Exporter:	No
Current Record:	No
Non Storage Recycler Activity:	Not reported

CON EDISON SERVICE BOX: 33412 (Continued) **1017777137**

Electronic Manifest Broker: Not reported

Receive Date: 20140702
Handler Name: CON EDISON SERVICE BOX: 33412
Federal Waste Generator Description: Not a generator, verified
State District Owner: NY
Large Quantity Handler of Universal Waste: No
Recognized Trader Importer: No
Recognized Trader Exporter: No
Spent Lead Acid Battery Importer: No
Spent Lead Acid Battery Exporter: No
Current Record: Yes
Non Storage Recycler Activity: Not reported
Electronic Manifest Broker: Not reported

List of NAICS Codes and Descriptions:
NAICS Codes: No NAICS Codes Found

Facility Has Received Notices of Violations:
Violations: No Violations Found

Evaluation Action Summary:
Evaluations: No Evaluations Found

FINDS:
Registry ID: 110063813146

Click Here:

Environmental Interest/Information System:
RCRAInfo is a national information system that supports the Resource Conservation and Recovery Act (RCRA) program through the tracking of events and activities related to facilities that generate, transport, and treat, store, or dispose of hazardous waste. RCRAInfo allows RCRA program staff to track the notification, permit, compliance, and corrective action activities required under RCRA.

Click this hyperlink while viewing on your computer to access additional FINDS: detail in the EDR Site Report.

O77 **CON EDISON** **NY MANIFEST** **S117062654**
WSW **2349 PACIFIC ST** **N/A**
1/8-1/4 **BROOKLYN, NY 11233**
0.149 mi.
787 ft. **Site 3 of 8 in cluster O**

Relative:
Higher

Actual:
73 ft.

NY MANIFEST:
Name: CON EDISON
Address: 2349 PACIFIC ST
City,State,Zip: BROOKLYN, NY 11233
Country: USA
EPA ID: NYP004550240
Facility Status: Not reported
Location Address 1: 2349 PACIFIC ST
Code: BP
Location Address 2: SB33412

CON EDISON (Continued) **S117062654**

Total Tanks:	Not reported
Location City:	BROOKLYN
Location State:	NY
Location Zip:	11233
Location Zip 4:	Not reported

NY MANIFEST:

EPAID:	NYP004550240
Mailing Name:	CON EDISON
Mailing Contact:	CON EDISON
Mailing Address 1:	4 IRVING PL
Mailing Address 2:	15TH FL
Mailing City:	NEW YORK
Mailing State:	NY
Mailing Zip:	10003
Mailing Zip 4:	Not reported
Mailing Country:	USA
Mailing Phone:	Not reported

NY MANIFEST:

Document ID:	Not reported
Manifest Status:	Not reported
seq:	Not reported
Year:	2018
Trans1 State ID:	NJD003812047
Trans2 State ID:	Not reported
Generator Ship Date:	06/02/2014
Trans1 Recv Date:	06/02/2014
Trans2 Recv Date:	Not reported
TSD Site Recv Date:	06/05/2014
Part A Recv Date:	Not reported
Part B Recv Date:	Not reported
Generator EPA ID:	NYP004550240
Trans1 EPA ID:	Not reported
Trans2 EPA ID:	Not reported
TSDF ID 1:	NJD991291105
TSDF ID 2:	Not reported
Manifest Tracking Number:	002423620GBF
Import Indicator:	N
Export Indicator:	N
Discr Quantity Indicator:	N
Discr Type Indicator:	N
Discr Residue Indicator:	N
Discr Partial Reject Indicator:	N
Discr Full Reject Indicator:	N
Manifest Ref Number:	Not reported
Alt Facility RCRA ID:	Not reported
Alt Facility Sign Date:	Not reported
MGMT Method Type Code:	H110
Waste Code:	Not reported
Waste Code:	Not reported
Waste Code:	Not reported
Waste Code:	Not reported
Waste Code:	Not reported
Waste Code:	Not reported
Quantity:	50
Units:	G - Gallons (liquids only)* (8.3 pounds)

CON EDISON (Continued) **S117062654**

Number of Containers:	1
Container Type:	TT - Cargo tank, tank trucks
Handling Method:	T Chemical, physical, or biological treatment.
Specific Gravity:	1
Waste Code:	D008
Waste Code 1_2:	Not reported
Waste Code 1_3:	Not reported
Waste Code 1_4:	Not reported
Waste Code 1_5:	Not reported
Waste Code 1_6:	Not reported

P78 **CON EDISON** **NY MANIFEST** **S117064728**
SW **2425 DEAN ST** **N/A**
1/8-1/4 **BROOKLYN, NY 11233**
0.152 mi.
804 ft. **Site 1 of 7 in cluster P**

Relative:
Lower

Actual:
67 ft.

NY MANIFEST:

Name:	CON EDISON
Address:	2425 DEAN ST
City,State,Zip:	BROOKLYN, NY 11233
Country:	USA
EPA ID:	NYP004572301
Facility Status:	Not reported
Location Address 1:	2425 DEAN ST
Code:	BP
Location Address 2:	SB 19418
Total Tanks:	Not reported
Location City:	BROOKLYN
Location State:	NY
Location Zip:	11233
Location Zip 4:	Not reported

NY MANIFEST:

EPAID:	NYP004572301
Mailing Name:	CON EDISON
Mailing Contact:	TOM TEELING
Mailing Address 1:	4 IRVING PLACE 15TH FLOOR
Mailing Address 2:	Not reported
Mailing City:	NEW YORK
Mailing State:	NY
Mailing Zip:	10003
Mailing Zip 4:	Not reported
Mailing Country:	USA
Mailing Phone:	Not reported

NY MANIFEST:

Document ID:	Not reported
Manifest Status:	Not reported
seq:	Not reported
Year:	2018
Trans1 State ID:	NJD003812047
Trans2 State ID:	Not reported
Generator Ship Date:	06/21/2014
Trans1 Recv Date:	06/21/2014
Trans2 Recv Date:	Not reported
TSD Site Recv Date:	06/24/2014

CON EDISON (Continued) **S117064728**

Part A Recv Date:	Not reported
Part B Recv Date:	Not reported
Generator EPA ID:	NYP004572301
Trans1 EPA ID:	Not reported
Trans2 EPA ID:	Not reported
TSDF ID 1:	NJD991291105
TSDF ID 2:	Not reported
Manifest Tracking Number:	002502097GBF
Import Indicator:	N
Export Indicator:	N
Discr Quantity Indicator:	N
Discr Type Indicator:	N
Discr Residue Indicator:	N
Discr Partial Reject Indicator:	N
Discr Full Reject Indicator:	N
Manifest Ref Number:	Not reported
Alt Facility RCRA ID:	Not reported
Alt Facility Sign Date:	Not reported
MGMT Method Type Code:	H110
Waste Code:	Not reported
Waste Code:	Not reported
Waste Code:	Not reported
Waste Code:	Not reported
Waste Code:	Not reported
Waste Code:	Not reported
Quantity:	500
Units:	P - Pounds
Number of Containers:	1
Container Type:	TT - Cargo tank, tank trucks
Handling Method:	T Chemical, physical, or biological treatment.
Specific Gravity:	1
Waste Code:	D008
Waste Code 1_2:	Not reported
Waste Code 1_3:	Not reported
Waste Code 1_4:	Not reported
Waste Code 1_5:	Not reported
Waste Code 1_6:	Not reported

P79 **CON EDISON SERVICE BOX: 19418** **RCRA NonGen / NLR** **1017779243**
SW **2425 DEAN ST** **FINDS** **NYP004572301**
1/8-1/4 **BROOKLYN, NY 11233**
0.152 mi.
804 ft. **Site 2 of 7 in cluster P**

Relative: RCRA NonGen / NLR:
Lower

Actual: Date Form Received by Agency:		20140721
67 ft. Handler Name:	CON EDISON SERVICE BOX:	19418
Handler Address:		2425 DEAN ST
Handler City,State,Zip:		BROOKLYN, NY 11233
EPA ID:		NYP004572301
Contact Name:		THOMAS TEELING
Contact Address:		Not reported
Contact City,State,Zip:		Not reported
Contact Telephone:		212-460-3770
Contact Fax:		Not reported
Contact Email:		Not reported
Contact Title:		SENIOR SCIENTIST

CON EDISON SERVICE BOX: 19418 (Continued) **1017779243**

EPA Region:	02
Land Type:	Private
Federal Waste Generator Description:	Not a generator, verified
Non-Notifier:	Not reported
Biennial Report Cycle:	Not reported
Accessibility:	Not reported
Active Site Indicator:	Not reported
State District Owner:	NY
State District:	NYSDEC R2
Mailing Address:	IRVING PL, 15TH FL NE
Mailing City,State,Zip:	NEW YORK, NY 10003
Owner Name:	Not reported
Owner Type:	Not reported
Operator Name:	Not reported
Operator Type:	Not reported
Short-Term Generator Activity:	No
Importer Activity:	No
Mixed Waste Generator:	No
Transporter Activity:	No
Transfer Facility Activity:	No
Recycler Activity with Storage:	No
Small Quantity On-Site Burner Exemption:	No
Smelting Melting and Refining Furnace Exemption:	No
Underground Injection Control:	No
Off-Site Waste Receipt:	No
Universal Waste Indicator:	No
Universal Waste Destination Facility:	No
Federal Universal Waste:	No
Active Site Fed-Reg Treatment Storage and Disposal Facility:	Not reported
Active Site Converter Treatment storage and Disposal Facility:	Not reported
Active Site State-Reg Treatment Storage and Disposal Facility:	Not reported
Active Site State-Reg Handler:	---
Federal Facility Indicator:	Not reported
Hazardous Secondary Material Indicator:	NN
Sub-Part K Indicator:	Not reported
Commercial TSD Indicator:	No
Treatment Storage and Disposal Type:	Not reported
2018 GPRA Permit Baseline:	Not on the Baseline
2018 GPRA Renewals Baseline:	Not on the Baseline
Permit Renewals Workload Universe:	Not reported
Permit Workload Universe:	Not reported
Permit Progress Universe:	Not reported
Post-Closure Workload Universe:	Not reported
Closure Workload Universe:	Not reported
202 GPRA Corrective Action Baseline:	No
Corrective Action Workload Universe:	No
Subject to Corrective Action Universe:	No
Non-TSDFs Where RCRA CA has Been Imposed Universe:	No
TSDFs Potentially Subject to CA Under 3004 (u)/(v) Universe:	No
TSDFs Only Subject to CA under Discretionary Auth Universe:	No
Corrective Action Priority Ranking:	No NCAPS ranking
Environmental Control Indicator:	No
Institutional Control Indicator:	No
Human Exposure Controls Indicator:	N/A
Groundwater Controls Indicator:	N/A
Operating TSDF Universe:	Not reported
Full Enforcement Universe:	Not reported

CON EDISON SERVICE BOX: 19418 (Continued) **1017779243**

Significant Non-Complier Universe:	No
Unaddressed Significant Non-Complier Universe:	No
Addressed Significant Non-Complier Universe:	No
Significant Non-Complier With a Compliance Schedule Universe:	No
Financial Assurance Required:	Not reported
Handler Date of Last Change:	20150211
Recognized Trader-Importer:	No
Recognized Trader-Exporter:	No
Importer of Spent Lead Acid Batteries:	No
Exporter of Spent Lead Acid Batteries:	No
Recycler Activity Without Storage:	Not reported
Manifest Broker:	Not reported
Sub-Part P Indicator:	No

Historic Generators:

Receive Date:	20140621
Handler Name: CON EDISON	
Federal Waste Generator Description:	Small Quantity Generator
State District Owner:	NY
Large Quantity Handler of Universal Waste:	No
Recognized Trader Importer:	No
Recognized Trader Exporter:	No
Spent Lead Acid Battery Importer:	No
Spent Lead Acid Battery Exporter:	No
Current Record:	No
Non Storage Recycler Activity:	Not reported
Electronic Manifest Broker:	Not reported

Receive Date:	20140621
Handler Name: CON EDISON	
Federal Waste Generator Description:	Not a generator, verified
State District Owner:	NY
Large Quantity Handler of Universal Waste:	No
Recognized Trader Importer:	No
Recognized Trader Exporter:	No
Spent Lead Acid Battery Importer:	No
Spent Lead Acid Battery Exporter:	No
Current Record:	No
Non Storage Recycler Activity:	Not reported
Electronic Manifest Broker:	Not reported

Receive Date:	20140721
Handler Name: CON EDISON SERVICE BOX: 19418	
Federal Waste Generator Description:	Not a generator, verified
State District Owner:	NY
Large Quantity Handler of Universal Waste:	No
Recognized Trader Importer:	No
Recognized Trader Exporter:	No
Spent Lead Acid Battery Importer:	No
Spent Lead Acid Battery Exporter:	No
Current Record:	Yes
Non Storage Recycler Activity:	Not reported
Electronic Manifest Broker:	Not reported

List of NAICS Codes and Descriptions:

CON EDISON SERVICE BOX: 19418 (Continued) **1017779243**

NAICS Codes: No NAICS Codes Found

Facility Has Received Notices of Violations:
Violations: No Violations Found

Evaluation Action Summary:
Evaluations: No Evaluations Found

FINDS:
Registry ID: 110063834917

Click Here:

Environmental Interest/Information System:
RCRAInfo is a national information system that supports the Resource Conservation and Recovery Act (RCRA) program through the tracking of events and activities related to facilities that generate, transport, and treat, store, or dispose of hazardous waste. RCRAInfo allows RCRA program staff to track the notification, permit, compliance, and corrective action activities required under RCRA.

Click this hyperlink while viewing on your computer to access additional FINDS: detail in the EDR Site Report.

L80 **CON EDISON** **NY MANIFEST** **S117738680**
ENE **FRONT OF 2493 FULTON ST** **N/A**
1/8-1/4 **BROOKLYN, NY 11201**
0.153 mi.
808 ft. **Site 2 of 2 in cluster L**

Relative:
Higher

Actual:
75 ft.

NY MANIFEST:

Name:	CON EDISON
Address:	FRONT OF 2493 FULTON ST
City,State,Zip:	BROOKLYN, NY 11201
Country:	USA
EPA ID:	NYP004717518
Facility Status:	Not reported
Location Address 1:	FRONT OF 2493 FULTON ST
Code:	BP
Location Address 2:	SB59112
Total Tanks:	Not reported
Location City:	BROOKLYN
Location State:	NY
Location Zip:	11201
Location Zip 4:	Not reported

NY MANIFEST:

EPAID:	NYP004717518
Mailing Name:	CON EDISON
Mailing Contact:	CON EDISON
Mailing Address 1:	4 IRVING PL
Mailing Address 2:	15TH FL
Mailing City:	NEW YORK
Mailing State:	NY
Mailing Zip:	10003
Mailing Zip 4:	Not reported
Mailing Country:	USA

CON EDISON (Continued) **S117738680**

Mailing Phone: Not reported

NY MANIFEST:

Document ID:	Not reported
Manifest Status:	Not reported
seq:	Not reported
Year:	2018
Trans1 State ID:	NJD003812047
Trans2 State ID:	NJD003812047
Generator Ship Date:	01/22/2015
Trans1 Recv Date:	01/22/2015
Trans2 Recv Date:	01/26/2015
TSD Site Recv Date:	01/26/2015
Part A Recv Date:	Not reported
Part B Recv Date:	Not reported
Generator EPA ID:	NYP004717518
Trans1 EPA ID:	Not reported
Trans2 EPA ID:	Not reported
TSDF ID 1:	NJD991291105
TSDF ID 2:	Not reported
Manifest Tracking Number:	002620367GBF
Import Indicator:	N
Export Indicator:	N
Discr Quantity Indicator:	N
Discr Type Indicator:	N
Discr Residue Indicator:	N
Discr Partial Reject Indicator:	N
Discr Full Reject Indicator:	N
Manifest Ref Number:	Not reported
Alt Facility RCRA ID:	Not reported
Alt Facility Sign Date:	Not reported
MGMT Method Type Code:	H110
Waste Code:	Not reported
Waste Code:	Not reported
Waste Code:	Not reported
Waste Code:	Not reported
Waste Code:	Not reported
Waste Code:	Not reported
Quantity:	50
Units:	G - Gallons (liquids only)* (8.3 pounds)
Number of Containers:	1
Container Type:	TT - Cargo tank, tank trucks
Handling Method:	T Chemical, physical, or biological treatment.
Specific Gravity:	1
Waste Code:	D008
Waste Code 1_2:	Not reported
Waste Code 1_3:	Not reported
Waste Code 1_4:	Not reported
Waste Code 1_5:	Not reported
Waste Code 1_6:	Not reported

M81 **CON EDISON** **NY MANIFEST** **S118089097**
WNW **1385 HERKIMER ST** **N/A**
1/8-1/4 **BROOKLYN, NY 11233**
0.156 mi.
822 ft. **Site 2 of 6 in cluster M**

Relative:
Higher

Actual:
89 ft.

NY MANIFEST:

Name:	CON EDISON
Address:	1385 HERKIMER ST
City,State,Zip:	BROOKLYN, NY 11233
Country:	USA
EPA ID:	NYP004766895
Facility Status:	Not reported
Location Address 1:	1385 HERKIMER ST
Code:	BP
Location Address 2:	SB 22030
Total Tanks:	Not reported
Location City:	BROOKLYN
Location State:	NY
Location Zip:	11233
Location Zip 4:	Not reported

NY MANIFEST:

EPAID:	NYP004766895
Mailing Name:	CON EDISON
Mailing Contact:	TOM TEELING
Mailing Address 1:	4 IRVING PLACE - 15TH FLOOR
Mailing Address 2:	Not reported
Mailing City:	NEW YORK
Mailing State:	NY
Mailing Zip:	10003
Mailing Zip 4:	Not reported
Mailing Country:	USA
Mailing Phone:	Not reported

NY MANIFEST:

Document ID:	Not reported
Manifest Status:	Not reported
seq:	Not reported
Year:	2018
Trans1 State ID:	NJD003812047
Trans2 State ID:	Not reported
Generator Ship Date:	04/13/2015
Trans1 Recv Date:	04/13/2015
Trans2 Recv Date:	Not reported
TSD Site Recv Date:	04/16/2015
Part A Recv Date:	Not reported
Part B Recv Date:	Not reported
Generator EPA ID:	NYP004766895
Trans1 EPA ID:	Not reported
Trans2 EPA ID:	Not reported
TSDF ID 1:	NJD991291105
TSDF ID 2:	Not reported
Manifest Tracking Number:	002619179GBF
Import Indicator:	N
Export Indicator:	N
Discr Quantity Indicator:	N
Discr Type Indicator:	N
Discr Residue Indicator:	N

CON EDISON (Continued) **S118089097**

Discr Partial Reject Indicator:	N
Discr Full Reject Indicator:	N
Manifest Ref Number:	Not reported
Alt Facility RCRA ID:	Not reported
Alt Facility Sign Date:	Not reported
MGMT Method Type Code:	H110
Waste Code:	Not reported
Waste Code:	Not reported
Waste Code:	Not reported
Waste Code:	Not reported
Waste Code:	Not reported
Waste Code:	Not reported
Quantity:	500
Units:	P - Pounds
Number of Containers:	1
Container Type:	TT - Cargo tank, tank trucks
Handling Method:	T Chemical, physical, or biological treatment.
Specific Gravity:	1
Waste Code:	D008
Waste Code 1_2:	Not reported
Waste Code 1_3:	Not reported
Waste Code 1_4:	Not reported
Waste Code 1_5:	Not reported
Waste Code 1_6:	Not reported

M82 **CON EDISON** **RCRA NonGen / NLR** **1019901864**
WNW **1385 HERKIMER ST** **FINDS** **NYP004766895**
1/8-1/4 **BROOKLYN, NY 11233** **ECHO**
0.156 mi.
822 ft. **Site 3 of 6 in cluster M**

Relative: **Higher**
Actual: **89 ft.**

RCRA NonGen / NLR:

Date Form Received by Agency:		20150413
Handler Name:	CON EDISON	
Handler Address:		1385 HERKIMER ST
Handler City,State,Zip:		BROOKLYN, NY 11233
EPA ID:		NYP004766895
Contact Name:		THOMAS TEELING
Contact Address:		Not reported
Contact City,State,Zip:		Not reported
Contact Telephone:		212-460-3770
Contact Fax:		Not reported
Contact Email:		Not reported
Contact Title:		Not reported
EPA Region:		02
Land Type:		Private
Federal Waste Generator Description:		Not a generator, verified
Non-Notifier:		Not reported
Biennial Report Cycle:		Not reported
Accessibility:		Not reported
Active Site Indicator:		Not reported
State District Owner:		NY
State District:		NYSDEC R2
Mailing Address:		IRVING PL 15TH FL NE
Mailing City,State,Zip:		NEW YORK, NY 10003
Owner Name:		Not reported
Owner Type:		Not reported

CON EDISON (Continued) **1019901864**

Operator Name:	Not reported
Operator Type:	Not reported
Short-Term Generator Activity:	No
Importer Activity:	No
Mixed Waste Generator:	No
Transporter Activity:	No
Transfer Facility Activity:	No
Recycler Activity with Storage:	No
Small Quantity On-Site Burner Exemption:	No
Smelting Melting and Refining Furnace Exemption:	No
Underground Injection Control:	No
Off-Site Waste Receipt:	No
Universal Waste Indicator:	No
Universal Waste Destination Facility:	No
Federal Universal Waste:	No
Active Site Fed-Reg Treatment Storage and Disposal Facility:	Not reported
Active Site Converter Treatment storage and Disposal Facility:	Not reported
Active Site State-Reg Treatment Storage and Disposal Facility:	Not reported
Active Site State-Reg Handler:	---
Federal Facility Indicator:	Not reported
Hazardous Secondary Material Indicator:	NN
Sub-Part K Indicator:	Not reported
Commercial TSD Indicator:	No
Treatment Storage and Disposal Type:	Not reported
2018 GPRA Permit Baseline:	Not on the Baseline
2018 GPRA Renewals Baseline:	Not on the Baseline
Permit Renewals Workload Universe:	Not reported
Permit Workload Universe:	Not reported
Permit Progress Universe:	Not reported
Post-Closure Workload Universe:	Not reported
Closure Workload Universe:	Not reported
202 GPRA Corrective Action Baseline:	No
Corrective Action Workload Universe:	No
Subject to Corrective Action Universe:	No
Non-TSDFs Where RCRA CA has Been Imposed Universe:	No
TSDFs Potentially Subject to CA Under 3004 (u)/(v) Universe:	No
TSDFs Only Subject to CA under Discretionary Auth Universe:	No
Corrective Action Priority Ranking:	No NCAPS ranking
Environmental Control Indicator:	No
Institutional Control Indicator:	No
Human Exposure Controls Indicator:	N/A
Groundwater Controls Indicator:	N/A
Operating TSDF Universe:	Not reported
Full Enforcement Universe:	Not reported
Significant Non-Complier Universe:	No
Unaddressed Significant Non-Complier Universe:	No
Addressed Significant Non-Complier Universe:	No
Significant Non-Complier With a Compliance Schedule Universe:	No
Financial Assurance Required:	Not reported
Handler Date of Last Change:	20160909
Recognized Trader-Importer:	No
Recognized Trader-Exporter:	No
Importer of Spent Lead Acid Batteries:	No
Exporter of Spent Lead Acid Batteries:	No
Recycler Activity Without Storage:	Not reported
Manifest Broker:	Not reported
Sub-Part P Indicator:	No

CON EDISON (Continued) **1019901864**

Historic Generators:
Receive Date: 20150413
Handler Name: CON EDISON
Federal Waste Generator Description: Large Quantity Generator
State District Owner: NY
Large Quantity Handler of Universal Waste: No
Recognized Trader Importer: No
Recognized Trader Exporter: No
Spent Lead Acid Battery Importer: No
Spent Lead Acid Battery Exporter: No
Current Record: No
Non Storage Recycler Activity: Not reported
Electronic Manifest Broker: Not reported

Receive Date: 20150413
Handler Name: CON EDISON
Federal Waste Generator Description: Not a generator, verified
State District Owner: NY
Large Quantity Handler of Universal Waste: No
Recognized Trader Importer: No
Recognized Trader Exporter: No
Spent Lead Acid Battery Importer: No
Spent Lead Acid Battery Exporter: No
Current Record: Yes
Non Storage Recycler Activity: Not reported
Electronic Manifest Broker: Not reported

List of NAICS Codes and Descriptions:
NAICS Codes: No NAICS Codes Found

Facility Has Received Notices of Violations:
Violations: No Violations Found

Evaluation Action Summary:
Evaluations: No Evaluations Found

FINDS:
Registry ID: 110069662181

Click Here:

Environmental Interest/Information System:
RCRAInfo is a national information system that supports the Resource Conservation and Recovery Act (RCRA) program through the tracking of events and activities related to facilities that generate, transport, and treat, store, or dispose of hazardous waste. RCRAInfo allows RCRA program staff to track the notification, permit, compliance, and corrective action activities required under RCRA.

Click this hyperlink while viewing on your computer to access additional FINDS: detail in the EDR Site Report.

ECHO:
Envid: 1019901864
Registry ID: 110069662181

CON EDISON (Continued) **1019901864**

DFR URL: http://echo.epa.gov/detailed-facility-report?fid=110069662181
Name: CON EDISON
Address: 1385 HERKIMER ST
City,State,Zip: BROOKLYN, NY 11233

M83 **CON EDISON** **NJ MANIFEST** **S120670391**
WNW **1385 HERKIMER ST** **N/A**
1/8-1/4 **BROOKLYN, NY 11233**
0.156 mi.
822 ft. **Site 4 of 6 in cluster M**

Relative: **Higher**
Actual: **89 ft.**

NJ MANIFEST:
EPA Id: NYP004766895
Mail Address: IRVING PL 15TH FL NE
Mail City/State/Zip: NEW YORK, NY 10003
Facility Phone: Not reported
Emergency Phone: Not reported
Contact: THOMAS TEELING
Comments: Not reported
SIC Code: Not reported
County: NY047
Municipal: Not reported
Previous EPA Id: Not reported
Gen Flag: Not reported
Trans Flag: Not reported
TSDF Flag: Not reported
Name Change: Not reported
Date Change: Not reported

Manifest:
Manifest Number: 002619179GBF
EPA ID: NYP004766895
Date Shipped: 4/13/2015
TSDF EPA ID: NJD991291105
Transporter EPA ID: NJD003812047
Transporter 2 EPA ID: Not reported
Transporter 3 EPA ID: Not reported
Transporter 4 EPA ID: Not reported
Transporter 5 EPA ID: Not reported
Transporter 6 EPA ID: Not reported
Transporter 7 EPA ID: Not reported
Transporter 8 EPA ID: Not reported
Transporter 9 EPA ID: Not reported
Transporter 10 EPA ID: Not reported
Date Trans1 Transported Waste: Not reported
Date Trans2 Transported Waste: Not reported
Date Trans3 Transported Waste: Not reported
Date Trans4 Transported Waste: Not reported
Date Trans5 Transported Waste: Not reported
Date Trans6 Transported Waste: Not reported
Date Trans7 Transported Waste: Not reported
Date Trans8 Transported Waste: Not reported
Date Trans9 Transported Waste: Not reported
Date Trans10 Transported Waste: Not reported
Date TSDF Received Waste: Not reported
TSDF EPA Facility Name: Not reported
QTY Units: Not reported
Transporter SEQ ID: Not reported

CON EDISON (Continued) **S120670391**

Transporter-1 Date:	Not reported
Waste SEQ ID:	Not reported
Waste Type Code 2:	Not reported
Waste Type Code 3:	Not reported
Waste Type Code 4:	Not reported
Waste Type Code 5:	Not reported
Waste Type Code 6:	Not reported
Date Accepted:	Not reported
Manifest Discrepancy Type:	Not reported
Data Entry Number:	Not reported
Was Load Rejected:	NEW YORK, NY 10003
Reason Load Was Rejected:	Not reported

O84 **1860 EASTERN PARKWAY** **NY VCP** **S125316888**
WSW **1860 EASTERN PARKWAY** **N/A**
1/8-1/4 **NEW YORK CITY, NY**
0.158 mi.
834 ft. **Site 4 of 8 in cluster O**

Relative:
Higher

Actual:
76 ft.

VCP NYC:

Project ID:	17TMP0413K,18EH-N003K,18CVCP020K
Name:	1860 EASTERN PARKWAY
Address:	1860 EASTERN PARKWAY
City,State,Zip:	NEW YORK CITY, NY
Borough:	Brooklyn
BBL:	3014360006
OER Program:	VCP (Enrolled), E/RD (Review)
Phase:	Completed
Latitude:	40.675822
Longitude:	-73.908126
Postcode:	16
Community Board:	37
Council District:	36502
Census Tract:	3337899
BIN:	3014360006
NTA:	Ocean Hill

O85 **HARRY T NANCE APARTMENTS** **NY UST** **U004341940**
WSW **1860 EASTERN PARKWAY** **N/A**
1/8-1/4 **BROOKLYN, NY 11233**
0.158 mi.
834 ft. **Site 5 of 8 in cluster O**

Relative:
Higher

Actual:
76 ft.

UST:

Name:	HARRY T NANCE APARTMENTS
Address:	1860 EASTERN PARKWAY
City,State,Zip:	BROOKLYN, NY 11233
Id/Status:	2-613171 / Unregulated/Closed
Program Type:	PBS
Region:	STATE
DEC Region:	2
Expiration Date:	N/A
UTM X:	Not reported
UTM Y:	Not reported

HARRY T NANCE APARTMENTS (Continued) **U004341940**

Site Type: Other

Affiliation Records:

Site Id: 609577
Affiliation Type: Facility Owner
Company Name: TRUE HOLY CHURCH OF GOD
Contact Type: SR. PROJECT MANAGER
Contact Name: DREW VANDERBURG
Address1: 1981 FULTON STREET
Address2: Not reported
City: BROOKLYN
State: NY
Zip Code: 11233
Country Code: 001
Phone: (718) 366-3800
EMail: Not reported
Fax Number: Not reported
Modified By: DAFRANCI
Date Last Modified: 2020-08-06

Site Id: 609577
Affiliation Type: Mail Contact
Company Name: RISEBORO COMMUNITY PARTNERSHIP, INC.
Contact Type: Not reported
Contact Name: DREW VANDERBURG
Address1: 217 WYCKOFF AVENUE
Address2: Not reported
City: BROOKLYN
State: NY
Zip Code: 11237
Country Code: 001
Phone: (718) 366-3800
EMail: DVANDERBURG@RISEBORO.ORG
Fax Number: Not reported
Modified By: DAFRANCI
Date Last Modified: 2020-08-06

Site Id: 609577
Affiliation Type: Facility Operator
Company Name: HARRY T NANCE APARTMENTS
Contact Type: Not reported
Contact Name: HARRY T NANCE APARTMENTS, HDFC, INC.
Address1: Not reported
Address2: Not reported
City: Not reported
State: NN
Zip Code: Not reported
Country Code: 001
Phone: Not reported
EMail: Not reported
Fax Number: Not reported
Modified By: DAFRANCI
Date Last Modified: 2020-08-06

Site Id: 609577
Affiliation Type: Emergency Contact
Company Name: TRUE HOLY CHURCH OF GOD
Contact Type: Not reported

HARRY T NANCE APARTMENTS (Continued) **U004341940**

Contact Name:	DREW VANDERBURG
Address1:	Not reported
Address2:	Not reported
City:	Not reported
State:	NN
Zip Code:	Not reported
Country Code:	001
Phone:	(718) 366-3800
EMail:	Not reported
Fax Number:	Not reported
Modified By:	DAFRANCI
Date Last Modified:	2020-08-06

Tank Info:

Tank Number:	01
Tank ID:	287188
Tank Status:	Closed - Removed
Material Name:	Closed - Removed
Capacity Gallons:	275
Install Date:	Not reported
Date Tank Closed:	10/02/2018
Registered:	True
Tank Location:	Underground
Tank Type:	Steel/carbon steel
Tightness Test Method:	-
Date Test:	Not reported
Next Test Date:	Not reported
Pipe Model:	Not reported
Modified By:	DAFRANCI
Last Modified:	05/21/2021

Equipment Records:

E00 - Piping Secondary Containment - None
H00 - Tank Leak Detection - None
I00 - Overfill - None
G00 - Tank Secondary Containment - None
B00 - Tank External Protection - None
F00 - Pipe External Protection - None
C01 - Pipe Location - Aboveground
J00 - Dispenser - None
L00 - Piping Leak Detection - None
A00 - Tank Internal Protection - None
D01 - Pipe Type - Steel/Carbon Steel/Iron
K00 - Spill Prevention - None

Q86 **MTA NYCT - MANHOLE A - ADJACENT TO COL JB763H** **RCRA-LQG** **1014917908**
NNE **BROADWAY & VAN SINDEREN AVE** **NY MANIFEST** **NYP000967760**
1/8-1/4 **BROOKLYN, NY 11223** **NJ MANIFEST**
0.160 mi.
846 ft. **Site 1 of 5 in cluster Q**

Relative:
Higher

Actual:
86 ft.

RCRA-LQG:

Date Form Received by Agency:	20120302
Handler Name:	MTA NYCT - MANHOLE A - ADJACENT TO COL JB763H
Handler Address:	BROADWAY & VAN SINDEREN AVE
Handler City,State,Zip:	BROOKLYN, NY 11223
EPA ID:	NYP000967760

MTA NYCT - MANHOLE A - ADJACENT TO COL JB763H (Continued) **1014917908**

Contact Name:	CLARE SAMMON
Contact Address:	BROADWAY
Contact City,State,Zip:	NEW YORK, NY 10004
Contact Telephone:	646-252-5777
Contact Fax:	Not reported
Contact Email:	Not reported
Contact Title:	ACTING MANGER
EPA Region:	02
Land Type:	State
Federal Waste Generator Description:	Large Quantity Generator
Non-Notifier:	Not reported
Biennial Report Cycle:	2011
Accessibility:	Not reported
Active Site Indicator:	Handler Activities
State District Owner:	NY
State District:	NYSDEC R2
Mailing Address:	BROADWAY 27TH FL
Mailing City,State,Zip:	NEW YORK, NY 10004
Owner Name:	MTA- NYC TRANSIT
Owner Type:	State
Operator Name:	MTA- NYC TRANSIT
Operator Type:	State
Short-Term Generator Activity:	No
Importer Activity:	No
Mixed Waste Generator:	No
Transporter Activity:	No
Transfer Facility Activity:	No
Recycler Activity with Storage:	No
Small Quantity On-Site Burner Exemption:	No
Smelting Melting and Refining Furnace Exemption:	No
Underground Injection Control:	No
Off-Site Waste Receipt:	No
Universal Waste Indicator:	No
Universal Waste Destination Facility:	No
Federal Universal Waste:	No
Active Site Fed-Reg Treatment Storage and Disposal Facility:	Not reported
Active Site Converter Treatment storage and Disposal Facility:	Not reported
Active Site State-Reg Treatment Storage and Disposal Facility:	Not reported
Active Site State-Reg Handler:	---
Federal Facility Indicator:	Not reported
Hazardous Secondary Material Indicator:	NN
Sub-Part K Indicator:	Not reported
Commercial TSD Indicator:	No
Treatment Storage and Disposal Type:	Not reported
2018 GPRA Permit Baseline:	Not on the Baseline
2018 GPRA Renewals Baseline:	Not on the Baseline
Permit Renewals Workload Universe:	Not reported
Permit Workload Universe:	Not reported
Permit Progress Universe:	Not reported
Post-Closure Workload Universe:	Not reported
Closure Workload Universe:	Not reported
202 GPRA Corrective Action Baseline:	No
Corrective Action Workload Universe:	No
Subject to Corrective Action Universe:	No
Non-TSDFs Where RCRA CA has Been Imposed Universe:	No
TSDFs Potentially Subject to CA Under 3004 (u)/(v) Universe:	No
TSDFs Only Subject to CA under Discretionary Auth Universe:	No

MTA NYCT - MANHOLE A - ADJACENT TO COL JB763H (Continued) **1014917908**

Corrective Action Priority Ranking:	No NCAPS ranking
Environmental Control Indicator:	No
Institutional Control Indicator:	No
Human Exposure Controls Indicator:	N/A
Groundwater Controls Indicator:	N/A
Operating TSDF Universe:	Not reported
Full Enforcement Universe:	Not reported
Significant Non-Complier Universe:	No
Unaddressed Significant Non-Complier Universe:	No
Addressed Significant Non-Complier Universe:	No
Significant Non-Complier With a Compliance Schedule Universe:	No
Financial Assurance Required:	Not reported
Handler Date of Last Change:	20150414
Recognized Trader-Importer:	No
Recognized Trader-Exporter:	No
Importer of Spent Lead Acid Batteries:	No
Exporter of Spent Lead Acid Batteries:	No
Recycler Activity Without Storage:	Not reported
Manifest Broker:	Not reported
Sub-Part P Indicator:	No

Biennial: List of Years
Year: 2011

Click Here for Biennial Reporting System Data:

Hazardous Waste Summary:
Waste Code: D008
Waste Description: LEAD

Handler - Owner Operator:

Owner/Operator Indicator:	Operator
Owner/Operator Name:	MTA- NYC TRANSIT
Legal Status:	State
Date Became Current:	19530101
Date Ended Current:	Not reported
Owner/Operator Address:	Not reported
Owner/Operator City,State,Zip:	Not reported
Owner/Operator Telephone:	Not reported
Owner/Operator Telephone Ext:	Not reported
Owner/Operator Fax:	Not reported
Owner/Operator Email:	Not reported

Owner/Operator Indicator:	Owner
Owner/Operator Name:	MTA- NYC TRANSIT
Legal Status:	State
Date Became Current:	19530101
Date Ended Current:	Not reported
Owner/Operator Address:	2 BROADWAY 27 TH FL
Owner/Operator City,State,Zip:	NEW YORK, NY 10004
Owner/Operator Telephone:	646-252-5777
Owner/Operator Telephone Ext:	Not reported
Owner/Operator Fax:	Not reported
Owner/Operator Email:	Not reported

MTA NYCT - MANHOLE A - ADJACENT TO COL JB763H (Continued) **1014917908**

Historic Generators:

Receive Date:	20120302
Handler Name:	MTA NYCT - MANHOLE A - ADJACENT TO COL JB763H
Federal Waste Generator Description:	Large Quantity Generator
State District Owner:	NY
Large Quantity Handler of Universal Waste:	No
Recognized Trader Importer:	No
Recognized Trader Exporter:	No
Spent Lead Acid Battery Importer:	No
Spent Lead Acid Battery Exporter:	No
Current Record:	Yes
Non Storage Recycler Activity:	Not reported
Electronic Manifest Broker:	Not reported

Receive Date:	20110923
Handler Name:	MTA NYCT MANHOLE A
Federal Waste Generator Description:	Conditionally Exempt Small Quantity Generator
State District Owner:	Not reported
Large Quantity Handler of Universal Waste:	No
Recognized Trader Importer:	No
Recognized Trader Exporter:	No
Spent Lead Acid Battery Importer:	No
Spent Lead Acid Battery Exporter:	No
Current Record:	No
Non Storage Recycler Activity:	Not reported
Electronic Manifest Broker:	Not reported

Receive Date:	20110930
Handler Name:	MTA NYCT MANHOLE A
Federal Waste Generator Description:	Not a generator, verified
State District Owner:	Not reported
Large Quantity Handler of Universal Waste:	No
Recognized Trader Importer:	No
Recognized Trader Exporter:	No
Spent Lead Acid Battery Importer:	No
Spent Lead Acid Battery Exporter:	No
Current Record:	No
Non Storage Recycler Activity:	Not reported
Electronic Manifest Broker:	Not reported

List of NAICS Codes and Descriptions:

NAICS Code:	485119
NAICS Description:	OTHER URBAN TRANSIT SYSTEMS

Facility Has Received Notices of Violations:

Violations:	No Violations Found

Evaluation Action Summary:

Evaluations:	No Evaluations Found

NY MANIFEST:

Name:	MTA NYCT MANHOLE A
Address:	BROADWAY & VAN SINDERAN AVE
City,State,Zip:	BROOKLYN, NY 11233

MTA NYCT - MANHOLE A - ADJACENT TO COL JB763H (Continued) **1014917908**

Country:	USA
EPA ID:	NYP000967760
Facility Status:	Not reported
Location Address 1:	BROADWAY & VAN SINDEREN AVE.
Code:	BP
Location Address 2:	Not reported
Total Tanks:	Not reported
Location City:	BROOKLYN
Location State:	NY
Location Zip:	11223
Location Zip 4:	Not reported

NY MANIFEST:

EPAID:	NYP000967760
Mailing Name:	MTA NYCT MANHOLE A
Mailing Contact:	S BULKLEY
Mailing Address 1:	2 BROADWAY
Mailing Address 2:	ROOM: A27.72
Mailing City:	NEW YORK
Mailing State:	NY
Mailing Zip:	10004
Mailing Zip 4:	Not reported
Mailing Country:	USA
Mailing Phone:	6462625774

NY MANIFEST:

Document ID:	Not reported
Manifest Status:	Not reported
seq:	Not reported
Year:	2018
Trans1 State ID:	NJ0000027193
Trans2 State ID:	Not reported
Generator Ship Date:	09/24/2011
Trans1 Recv Date:	09/24/2011
Trans2 Recv Date:	Not reported
TSD Site Recv Date:	09/26/2011
Part A Recv Date:	Not reported
Part B Recv Date:	Not reported
Generator EPA ID:	NYP000967760
Trans1 EPA ID:	Not reported
Trans2 EPA ID:	Not reported
TSDF ID 1:	NJD002200046
TSDF ID 2:	Not reported
Manifest Tracking Number:	003634466JJK
Import Indicator:	N
Export Indicator:	N
Discr Quantity Indicator:	N
Discr Type Indicator:	Y
Discr Residue Indicator:	N
Discr Partial Reject Indicator:	N
Discr Full Reject Indicator:	N
Manifest Ref Number:	Not reported
Alt Facility RCRA ID:	Not reported
Alt Facility Sign Date:	Not reported
MGMT Method Type Code:	H141
Waste Code:	Not reported
Waste Code:	Not reported

MTA NYCT - MANHOLE A - ADJACENT TO COL JB763H (Continued) **1014917908**

Waste Code:	Not reported
Waste Code:	Not reported
Waste Code:	Not reported
Waste Code:	Not reported
Quantity:	1500
Units:	K - Kilograms (2.2 pounds)
Number of Containers:	1
Container Type:	TT - Cargo tank, tank trucks
Handling Method:	T Chemical, physical, or biological treatment.
Specific Gravity:	1
Waste Code:	D008
Waste Code 1_2:	Not reported
Waste Code 1_3:	Not reported
Waste Code 1_4:	Not reported
Waste Code 1_5:	Not reported
Waste Code 1_6:	Not reported

NJ MANIFEST:

EPA Id:	NYP000967760
Mail Address:	BROADWAY 27TH FL
Mail City/State/Zip:	NEW YORK, NY 10004
Facility Phone:	Not reported
Emergency Phone:	Not reported
Contact:	CLARE SAMMON
Comments:	Not reported
SIC Code:	Not reported
County:	NY047
Municipal:	Not reported
Previous EPA Id:	Not reported
Gen Flag:	Not reported
Trans Flag:	Not reported
TSDF Flag:	Not reported
Name Change:	Not reported
Date Change:	Not reported

Manifest:

Manifest Number:	003634466JJK
EPA ID:	NYP000967760
Date Shipped:	9/24/2011
TSDF EPA ID:	NJD002200046
Transporter EPA ID:	NJ0000027193
Transporter 2 EPA ID:	Not reported
Transporter 3 EPA ID:	Not reported
Transporter 4 EPA ID:	Not reported
Transporter 5 EPA ID:	Not reported
Transporter 6 EPA ID:	Not reported
Transporter 7 EPA ID:	Not reported
Transporter 8 EPA ID:	Not reported
Transporter 9 EPA ID:	Not reported
Transporter 10 EPA ID:	Not reported
Date Trans1 Transported Waste:	Not reported
Date Trans2 Transported Waste:	Not reported
Date Trans3 Transported Waste:	Not reported
Date Trans4 Transported Waste:	Not reported
Date Trans5 Transported Waste:	Not reported
Date Trans6 Transported Waste:	Not reported

MTA NYCT - MANHOLE A - ADJACENT TO COL JB763H (Continued) **1014917908**

Date Trans7 Transported Waste:	Not reported
Date Trans8 Transported Waste:	Not reported
Date Trans9 Transported Waste:	Not reported
Date Trans10 Transported Waste:	Not reported
Date TSDF Received Waste:	Not reported
TSDF EPA Facility Name:	Not reported
QTY Units:	Not reported
Transporter SEQ ID:	Not reported
Transporter-1 Date:	Not reported
Waste SEQ ID:	Not reported
Waste Type Code 2:	Not reported
Waste Type Code 3:	Not reported
Waste Type Code 4:	Not reported
Waste Type Code 5:	Not reported
Waste Type Code 6:	Not reported
Date Accepted:	Not reported
Manifest Discrepancy Type:	Not reported
Data Entry Number:	Not reported
Was Load Rejected:	NEW YORK, NY 10004
Reason Load Was Rejected:	Not reported

Waste:

Manifest Year:	Not reported
Waste Code:	D008
Hand Code:	H141
Quantity:	1,500.00 Pounds

Q87 **CON EDISON - MANHOLE 15861** **RCRA-LQG** **1014396288**
NNE **BROADWAY & VAN SINDEREN AV** **NY MANIFEST** **NYP004185344**
1/8-1/4 **BROOKLYN, NY 11207** **NJ MANIFEST**
0.160 mi.
846 ft. **Site 2 of 5 in cluster Q**

Relative: **Higher**

Actual: **86 ft.**

RCRA-LQG:

Date Form Received by Agency:	20100323
Handler Name:	CON EDISON - MANHOLE 15861
Handler Address:	BROADWAY & VAN SINDEREN AV
Handler City,State,Zip:	BROOKLYN, NY 11207
EPA ID:	NYP004185344
Contact Name:	FRANKLYN MURRAY
Contact Address:	Not reported
Contact City,State,Zip:	Not reported
Contact Telephone:	212-460-2808
Contact Fax:	Not reported
Contact Email:	MURRAYFR@CONED.COM
Contact Title:	Not reported
EPA Region:	02
Land Type:	Private
Federal Waste Generator Description:	Large Quantity Generator
Non-Notifier:	Not reported
Biennial Report Cycle:	2009
Accessibility:	Not reported
Active Site Indicator:	Handler Activities
State District Owner:	Not reported
State District:	Not reported

CON EDISON - MANHOLE 15861 (Continued) **1014396288**

Mailing Address:	4 IRVING PLACE
Mailing City,State,Zip:	NEW YORK, NY 10003
Owner Name:	CONSOLIDATED EDISON COMPANY OF NY, INC.
Owner Type:	Private
Operator Name:	CONSOLIDATED EDISON COMPANY OF NY, INC.
Operator Type:	Private
Short-Term Generator Activity:	No
Importer Activity:	No
Mixed Waste Generator:	No
Transporter Activity:	No
Transfer Facility Activity:	No
Recycler Activity with Storage:	No
Small Quantity On-Site Burner Exemption:	No
Smelting Melting and Refining Furnace Exemption:	No
Underground Injection Control:	No
Off-Site Waste Receipt:	No
Universal Waste Indicator:	No
Universal Waste Destination Facility:	No
Federal Universal Waste:	No
Active Site Fed-Reg Treatment Storage and Disposal Facility:	Not reported
Active Site Converter Treatment storage and Disposal Facility:	Not reported
Active Site State-Reg Treatment Storage and Disposal Facility:	Not reported
Active Site State-Reg Handler:	---
Federal Facility Indicator:	Not reported
Hazardous Secondary Material Indicator:	NN
Sub-Part K Indicator:	Not reported
Commercial TSD Indicator:	No
Treatment Storage and Disposal Type:	Not reported
2018 GPRA Permit Baseline:	Not on the Baseline
2018 GPRA Renewals Baseline:	Not on the Baseline
Permit Renewals Workload Universe:	Not reported
Permit Workload Universe:	Not reported
Permit Progress Universe:	Not reported
Post-Closure Workload Universe:	Not reported
Closure Workload Universe:	Not reported
202 GPRA Corrective Action Baseline:	No
Corrective Action Workload Universe:	No
Subject to Corrective Action Universe:	No
Non-TSDFs Where RCRA CA has Been Imposed Universe:	No
TSDFs Potentially Subject to CA Under 3004 (u)/(v) Universe:	No
TSDFs Only Subject to CA under Discretionary Auth Universe:	No
Corrective Action Priority Ranking:	No NCAPS ranking
Environmental Control Indicator:	No
Institutional Control Indicator:	No
Human Exposure Controls Indicator:	N/A
Groundwater Controls Indicator:	N/A
Operating TSDF Universe:	Not reported
Full Enforcement Universe:	Not reported
Significant Non-Complier Universe:	No
Unaddressed Significant Non-Complier Universe:	No
Addressed Significant Non-Complier Universe:	No
Significant Non-Complier With a Compliance Schedule Universe:	No
Financial Assurance Required:	Not reported
Handler Date of Last Change:	20150414
Recognized Trader-Importer:	No
Recognized Trader-Exporter:	No
Importer of Spent Lead Acid Batteries:	No

CON EDISON - MANHOLE 15861 (Continued) **1014396288**

Exporter of Spent Lead Acid Batteries: No
Recycler Activity Without Storage: Not reported
Manifest Broker: Not reported
Sub-Part P Indicator: No

Biennial: List of Years
Year: 2009

Click Here for Biennial Reporting System Data:

Hazardous Waste Summary:
Waste Code: D008
Waste Description: LEAD

Handler - Owner Operator:
Owner/Operator Indicator: Operator
Owner/Operator Name: CONSOLIDATED EDISON COMPANY OF NY, INC.
Legal Status: Private
Date Became Current: 20090723
Date Ended Current: Not reported
Owner/Operator Address: 4 IRVING PLACE
Owner/Operator City,State,Zip: NEW YORK, NY 10003
Owner/Operator Telephone: Not reported
Owner/Operator Telephone Ext: Not reported
Owner/Operator Fax: Not reported
Owner/Operator Email: Not reported

Owner/Operator Indicator: Owner
Owner/Operator Name: CONSOLIDATED EDISON COMPANY OF NY, INC.
Legal Status: Private
Date Became Current: 20090723
Date Ended Current: Not reported
Owner/Operator Address: 4 IRVING PLACE
Owner/Operator City,State,Zip: NEW YORK, NY 10003
Owner/Operator Telephone: Not reported
Owner/Operator Telephone Ext: Not reported
Owner/Operator Fax: Not reported
Owner/Operator Email: Not reported

Historic Generators:
Receive Date: 20100323
Handler Name: CON EDISON - MANHOLE 15861
Federal Waste Generator Description: Large Quantity Generator
State District Owner: Not reported
Large Quantity Handler of Universal Waste: No
Recognized Trader Importer: No
Recognized Trader Exporter: No
Spent Lead Acid Battery Importer: No
Spent Lead Acid Battery Exporter: No
Current Record: Yes
Non Storage Recycler Activity: Not reported
Electronic Manifest Broker: Not reported

Receive Date: 20090723
Handler Name: CON EDISON

CON EDISON - MANHOLE 15861 (Continued) **1014396288**

Federal Waste Generator Description:	Conditionally Exempt Small Quantity Generator
State District Owner:	NY
Large Quantity Handler of Universal Waste:	No
Recognized Trader Importer:	No
Recognized Trader Exporter:	No
Spent Lead Acid Battery Importer:	No
Spent Lead Acid Battery Exporter:	No
Current Record:	No
Non Storage Recycler Activity:	Not reported
Electronic Manifest Broker:	Not reported

List of NAICS Codes and Descriptions:

NAICS Code:	221122
NAICS Description:	ELECTRIC POWER DISTRIBUTION

Facility Has Received Notices of Violations:

Violations:	No Violations Found

Evaluation Action Summary:

Evaluations:	No Evaluations Found

NY MANIFEST:

Name:	CONSOLIDATED EDISON MH15861
Address:	BROADWAY & VAN SINDEREN AV
City,State,Zip:	BROOKLYN, NY 11207
Country:	USA
EPA ID:	NYP004185344
Facility Status:	Not reported
Location Address 1:	BROADWAY & VAN SINDEREN AV
Code:	BP
Location Address 2:	Not reported
Total Tanks:	Not reported
Location City:	BROOKLYN
Location State:	NY
Location Zip:	11207
Location Zip 4:	Not reported

NY MANIFEST:

EPAID:	NYP004185344
Mailing Name:	CONSOLIDATED EDISON MH15861
Mailing Contact:	FRANKLYN MURRAY
Mailing Address 1:	4 IRVING PL RM 828
Mailing Address 2:	Not reported
Mailing City:	NEW YORK
Mailing State:	NY
Mailing Zip:	10003
Mailing Zip 4:	Not reported
Mailing Country:	USA
Mailing Phone:	2124602808

NY MANIFEST:

Document ID:	Not reported
Manifest Status:	Not reported
seq:	Not reported

CON EDISON - MANHOLE 15861 (Continued) **1014396288**

Year:	2018
Trans1 State ID:	NJD003812047
Trans2 State ID:	Not reported
Generator Ship Date:	08/13/2009
Trans1 Recv Date:	08/13/2009
Trans2 Recv Date:	Not reported
TSD Site Recv Date:	08/13/2009
Part A Recv Date:	Not reported
Part B Recv Date:	Not reported
Generator EPA ID:	NYP004185344
Trans1 EPA ID:	Not reported
Trans2 EPA ID:	Not reported
TSDF ID 1:	NJD991291105
TSDF ID 2:	Not reported
Manifest Tracking Number:	000894657GBF
Import Indicator:	N
Export Indicator:	N
Discr Quantity Indicator:	N
Discr Type Indicator:	N
Discr Residue Indicator:	N
Discr Partial Reject Indicator:	N
Discr Full Reject Indicator:	N
Manifest Ref Number:	Not reported
Alt Facility RCRA ID:	Not reported
Alt Facility Sign Date:	Not reported
MGMT Method Type Code:	H111
Waste Code:	Not reported
Waste Code:	Not reported
Waste Code:	Not reported
Waste Code:	Not reported
Waste Code:	Not reported
Waste Code:	Not reported
Quantity:	900
Units:	G - Gallons (liquids only)* (8.3 pounds)
Number of Containers:	1
Container Type:	TT - Cargo tank, tank trucks
Handling Method:	T Chemical, physical, or biological treatment.
Specific Gravity:	1
Waste Code:	D008
Waste Code 1_2:	Not reported
Waste Code 1_3:	Not reported
Waste Code 1_4:	Not reported
Waste Code 1_5:	Not reported
Waste Code 1_6:	Not reported

NJ MANIFEST:

EPA Id:	NYP004185344
Mail Address:	4 IRVING PLACE
Mail City/State/Zip:	NEW YORK, NY 10003
Facility Phone:	Not reported
Emergency Phone:	Not reported
Contact:	FRANKLYN MURRAY
Comments:	Not reported
SIC Code:	Not reported
County:	NY047
Municipal:	Not reported

CON EDISON - MANHOLE 15861 (Continued) **1014396288**

Previous EPA Id:	Not reported
Gen Flag:	Not reported
Trans Flag:	Not reported
TSDF Flag:	Not reported
Name Change:	Not reported
Date Change:	Not reported

Manifest:

Manifest Number:	000894657GBF
EPA ID:	NYP004185344
Date Shipped:	08/13/2009
TSDF EPA ID:	NJD991291105
Transporter EPA ID:	NJD003812047
Transporter 2 EPA ID:	Not reported
Transporter 3 EPA ID:	Not reported
Transporter 4 EPA ID:	Not reported
Transporter 5 EPA ID:	Not reported
Transporter 6 EPA ID:	Not reported
Transporter 7 EPA ID:	Not reported
Transporter 8 EPA ID:	Not reported
Transporter 9 EPA ID:	Not reported
Transporter 10 EPA ID:	Not reported
Date Trans1 Transported Waste:	08/13/2009
Date Trans2 Transported Waste:	Not reported
Date Trans3 Transported Waste:	Not reported
Date Trans4 Transported Waste:	Not reported
Date Trans5 Transported Waste:	Not reported
Date Trans6 Transported Waste:	Not reported
Date Trans7 Transported Waste:	Not reported
Date Trans8 Transported Waste:	Not reported
Date Trans9 Transported Waste:	Not reported
Date Trans10 Transported Waste:	Not reported
Date TSDF Received Waste:	08/13/2009
TSDF EPA Facility Name:	Not reported
QTY Units:	Not reported
Transporter SEQ ID:	Not reported
Transporter-1 Date:	Not reported
Waste SEQ ID:	Not reported
Waste Type Code 2:	Not reported
Waste Type Code 3:	Not reported
Waste Type Code 4:	Not reported
Waste Type Code 5:	Not reported
Waste Type Code 6:	Not reported
Date Accepted:	Not reported
Manifest Discrepancy Type:	Not reported
Data Entry Number:	Not reported
Was Load Rejected:	NEW YORK, NY 10003
Reason Load Was Rejected:	Not reported

Waste:

Manifest Year:	Not reported
Waste Code:	D008
Hand Code:	H111
Quantity:	900 G

Q88 **MTA NYCT - BROADWAY JUNCTION A C J Z L LINES** **RCRA-SQG** **1024892047**
NNE **BROADWAY & VAN SINDEREN AVE** **NYR000236273**
1/8-1/4 **BROOKLYN, NY 11207**
0.160 mi.
846 ft. **Site 3 of 5 in cluster Q**

Relative: **Higher**
Actual: **86 ft.**

RCRA-SQG:

Date Form Received by Agency:	20180524
Handler Name:	MTA NYCT - BROADWAY JUNCTION A C J Z L LINES
Handler Address:	BROADWAY & VAN SINDEREN AVE
Handler City,State,Zip:	BROOKLYN, NY 11207
EPA ID:	NYR000236273
Contact Name:	LUMINITA MARINESCU
Contact Address:	BROADWAY 5TH FLOOR 503
Contact City,State,Zip:	NEW YORK, NY 10004
Contact Telephone:	646-252-3506
Contact Fax:	646-252-3509
Contact Email:	LUMINITA.MARINESCU@NYCT.COM
Contact Title:	ADMIN STAFF ANALYST
EPA Region:	02
Land Type:	State
Federal Waste Generator Description:	Small Quantity Generator
Non-Notifier:	Not reported
Biennial Report Cycle:	Not reported
Accessibility:	Not reported
Active Site Indicator:	Handler Activities
State District Owner:	NY
State District:	NYSDEC R2
Mailing Address:	BROADWAY 5TH FLOOR 503
Mailing City,State,Zip:	NEW YORK, NY 10004
Owner Name:	MTA NYCT
Owner Type:	Private
Operator Name:	MTA NYCT
Operator Type:	Private
Short-Term Generator Activity:	No
Importer Activity:	No
Mixed Waste Generator:	No
Transporter Activity:	No
Transfer Facility Activity:	No
Recycler Activity with Storage:	No
Small Quantity On-Site Burner Exemption:	No
Smelting Melting and Refining Furnace Exemption:	No
Underground Injection Control:	No
Off-Site Waste Receipt:	No
Universal Waste Indicator:	No
Universal Waste Destination Facility:	No
Federal Universal Waste:	No
Active Site Fed-Reg Treatment Storage and Disposal Facility:	Not reported
Active Site Converter Treatment storage and Disposal Facility:	Not reported
Active Site State-Reg Treatment Storage and Disposal Facility:	Not reported
Active Site State-Reg Handler:	---
Federal Facility Indicator:	Not reported
Hazardous Secondary Material Indicator:	NN
Sub-Part K Indicator:	Not reported
Commercial TSD Indicator:	No
Treatment Storage and Disposal Type:	Not reported
2018 GPRA Permit Baseline:	Not on the Baseline
2018 GPRA Renewals Baseline:	Not on the Baseline
Permit Renewals Workload Universe:	Not reported

MTA NYCT - BROADWAY JUNCTION A C J Z L LINES (Continued) **1024892047**

Permit Workload Universe:	Not reported
Permit Progress Universe:	Not reported
Post-Closure Workload Universe:	Not reported
Closure Workload Universe:	Not reported
202 GPRA Corrective Action Baseline:	No
Corrective Action Workload Universe:	No
Subject to Corrective Action Universe:	No
Non-TSDFs Where RCRA CA has Been Imposed Universe:	No
TSDFs Potentially Subject to CA Under 3004 (u)/(v) Universe:	No
TSDFs Only Subject to CA under Discretionary Auth Universe:	No
Corrective Action Priority Ranking:	No NCAPS ranking
Environmental Control Indicator:	No
Institutional Control Indicator:	No
Human Exposure Controls Indicator:	N/A
Groundwater Controls Indicator:	N/A
Operating TSDF Universe:	Not reported
Full Enforcement Universe:	Not reported
Significant Non-Complier Universe:	No
Unaddressed Significant Non-Complier Universe:	No
Addressed Significant Non-Complier Universe:	No
Significant Non-Complier With a Compliance Schedule Universe:	No
Financial Assurance Required:	Not reported
Handler Date of Last Change:	20180524
Recognized Trader-Importer:	No
Recognized Trader-Exporter:	No
Importer of Spent Lead Acid Batteries:	No
Exporter of Spent Lead Acid Batteries:	No
Recycler Activity Without Storage:	No
Manifest Broker:	No
Sub-Part P Indicator:	No

Hazardous Waste Summary:

Waste Code:	D008
Waste Description:	LEAD

Handler - Owner Operator:

Owner/Operator Indicator:	Operator
Owner/Operator Name:	MTA NYCT
Legal Status:	Private
Date Became Current:	19680301
Date Ended Current:	Not reported
Owner/Operator Address:	2 BROADWAY 5TH FLOOR 503
Owner/Operator City,State,Zip:	NEW YORK, NY 10004
Owner/Operator Telephone:	646-252-3506
Owner/Operator Telephone Ext:	Not reported
Owner/Operator Fax:	Not reported
Owner/Operator Email:	Not reported

Owner/Operator Indicator:	Owner
Owner/Operator Name:	MTA NYCT
Legal Status:	Private
Date Became Current:	19680301
Date Ended Current:	Not reported
Owner/Operator Address:	2 BROADWAY 5TH FLOOR 503
Owner/Operator City,State,Zip:	NEW YORK, NY 10004

MTA NYCT - BROADWAY JUNCTION A C J Z L LINES (Continued) **1024892047**

Owner/Operator Telephone: 646-252-3506
Owner/Operator Telephone Ext: Not reported
Owner/Operator Fax: Not reported
Owner/Operator Email: Not reported

Historic Generators:
Receive Date: 20180524
Handler Name: MTA NYCT - BROADWAY JUNCTION A C J Z L LINES
Federal Waste Generator Description: Small Quantity Generator
State District Owner: NY
Large Quantity Handler of Universal Waste: No
Recognized Trader Importer: No
Recognized Trader Exporter: No
Spent Lead Acid Battery Importer: No
Spent Lead Acid Battery Exporter: No
Current Record: Yes
Non Storage Recycler Activity: No
Electronic Manifest Broker: No

List of NAICS Codes and Descriptions:
NAICS Code: 485111
NAICS Description: MIXED MODE TRANSIT SYSTEMS

Facility Has Received Notices of Violations:
Violations: No Violations Found

Evaluation Action Summary:
Evaluations: No Evaluations Found

R89 **VENTURE METAL PRODUCTS CORP** **RCRA NonGen / NLR** **1001405076**
ESE **2523 ATLANTIC AVENUE** **ICIS** **NYD053563219**
1/8-1/4 **BROOKLYN, NY 11207** **US AIRS**
0.165 mi. **FINDS**
871 ft. **Site 1 of 2 in cluster R** **ECHO**
NY MANIFEST

Relative:
Lower

Actual:
63 ft.

RCRA NonGen / NLR:
Date Form Received by Agency: 20070101
Handler Name: VENTURE METAL PRODUCTS CORP
Handler Address: 2523 ATLANTIC AVE
Handler City,State,Zip: BROOKLYN, NY 11207
EPA ID: NYD053563219
Contact Name: Not reported
Contact Address: ATLANTIC AVE
Contact City,State,Zip: BROOKLYN, NY 11207
Contact Telephone: Not reported
Contact Fax: Not reported
Contact Email: Not reported
Contact Title: Not reported
EPA Region: 02
Land Type: Not reported
Federal Waste Generator Description: Not a generator, verified
Non-Notifier: Not reported
Biennial Report Cycle: Not reported
Accessibility: Not reported

VENTURE METAL PRODUCTS CORP (Continued) **1001405076**

Active Site Indicator:	Not reported
State District Owner:	NY
State District:	NYSDEC R2
Mailing Address:	ATLANTIC AVE
Mailing City,State,Zip:	BROOKLYN, NY 11207
Owner Name:	VENTURE METAL PRODUCTS
Owner Type:	County
Operator Name:	VENTURE METAL PRODUCTS
Operator Type:	County
Short-Term Generator Activity:	No
Importer Activity:	No
Mixed Waste Generator:	No
Transporter Activity:	No
Transfer Facility Activity:	No
Recycler Activity with Storage:	No
Small Quantity On-Site Burner Exemption:	No
Smelting Melting and Refining Furnace Exemption:	No
Underground Injection Control:	No
Off-Site Waste Receipt:	No
Universal Waste Indicator:	No
Universal Waste Destination Facility:	No
Federal Universal Waste:	No
Active Site Fed-Reg Treatment Storage and Disposal Facility:	Not reported
Active Site Converter Treatment storage and Disposal Facility:	Not reported
Active Site State-Reg Treatment Storage and Disposal Facility:	Not reported
Active Site State-Reg Handler:	---
Federal Facility Indicator:	Not reported
Hazardous Secondary Material Indicator:	N
Sub-Part K Indicator:	Not reported
Commercial TSD Indicator:	No
Treatment Storage and Disposal Type:	Not reported
2018 GPRA Permit Baseline:	Not on the Baseline
2018 GPRA Renewals Baseline:	Not on the Baseline
Permit Renewals Workload Universe:	Not reported
Permit Workload Universe:	Not reported
Permit Progress Universe:	Not reported
Post-Closure Workload Universe:	Not reported
Closure Workload Universe:	Not reported
202 GPRA Corrective Action Baseline:	No
Corrective Action Workload Universe:	No
Subject to Corrective Action Universe:	No
Non-TSDFs Where RCRA CA has Been Imposed Universe:	No
TSDFs Potentially Subject to CA Under 3004 (u)/(v) Universe:	No
TSDFs Only Subject to CA under Discretionary Auth Universe:	No
Corrective Action Priority Ranking:	No NCAPS ranking
Environmental Control Indicator:	No
Institutional Control Indicator:	No
Human Exposure Controls Indicator:	N/A
Groundwater Controls Indicator:	N/A
Operating TSDF Universe:	Not reported
Full Enforcement Universe:	Not reported
Significant Non-Complier Universe:	No
Unaddressed Significant Non-Complier Universe:	No
Addressed Significant Non-Complier Universe:	No
Significant Non-Complier With a Compliance Schedule Universe:	No
Financial Assurance Required:	Not reported
Handler Date of Last Change:	20150414

VENTURE METAL PRODUCTS CORP (Continued) **1001405076**

Recognized Trader-Importer:	No
Recognized Trader-Exporter:	No
Importer of Spent Lead Acid Batteries:	No
Exporter of Spent Lead Acid Batteries:	No
Recycler Activity Without Storage:	No
Manifest Broker:	No
Sub-Part P Indicator:	No

Hazardous Waste Summary:

Waste Code:	F003
Waste Description:	THE FOLLOWING SPENT NONHALOGENATED SOLVENTS: XYLENE, ACETONE, ETHYL ACETATE, ETHYL BENZENE, ETHYL ETHER, METHYL ISOBUTYL KETONE, N-BUTYL ALCOHOL, CYCLOHEXANONE, AND METHANOL; ALL SPENT SOLVENT MIXTURES/BLENDS CONTAINING, BEFORE USE, ONLY THE ABOVE SPENT NONHALOGENATED SOLVENTS; AND ALL SPENT SOLVENT MIXTURES/BLENDS CONTAINING, BEFORE USE, ONE OR MORE OF THE ABOVE NONHALOGENATED SOLVENTS, AND A TOTAL OF TEN PERCENT OR MORE (BY VOLUME) OF ONE OR MORE OF THOSE SOLVENTS LISTED IN F001, F002, F004, AND F005; AND STILL BOTTOMS FROM THE RECOVERY OF THESE SPENT SOLVENTS AND SPENT SOLVENT MIXTURES.
Waste Code:	NONE
Waste Description:	Not Defined

Handler - Owner Operator:

Owner/Operator Indicator:	Operator
Owner/Operator Name:	VENTURE METAL PRODUCTS
Legal Status:	County
Date Became Current:	Not reported
Date Ended Current:	Not reported
Owner/Operator Address:	NOT REQUIRED
Owner/Operator City,State,Zip:	NOT REQUIRED, WY 99999
Owner/Operator Telephone:	212-555-1212
Owner/Operator Telephone Ext:	Not reported
Owner/Operator Fax:	Not reported
Owner/Operator Email:	Not reported

Owner/Operator Indicator:	Owner
Owner/Operator Name:	VENTURE METAL PRODUCTS
Legal Status:	County
Date Became Current:	Not reported
Date Ended Current:	Not reported
Owner/Operator Address:	NOT REQUIRED
Owner/Operator City,State,Zip:	NOT REQUIRED, WY 99999
Owner/Operator Telephone:	212-555-1212
Owner/Operator Telephone Ext:	Not reported
Owner/Operator Fax:	Not reported
Owner/Operator Email:	Not reported

Owner/Operator Indicator:	Owner
Owner/Operator Name:	VENTURE METAL PRODUCTS
Legal Status:	County
Date Became Current:	Not reported
Date Ended Current:	Not reported
Owner/Operator Address:	NOT REQUIRED

VENTURE METAL PRODUCTS CORP (Continued) **1001405076**

Owner/Operator City,State,Zip: NOT REQUIRED, WY 99999
Owner/Operator Telephone: 212-555-1212
Owner/Operator Telephone Ext: Not reported
Owner/Operator Fax: Not reported
Owner/Operator Email: Not reported

Historic Generators:

Receive Date: 19981217
Handler Name: VENTURE METAL PRODUCTS CORP
Federal Waste Generator Description: Not a generator, verified
State District Owner: NY
Large Quantity Handler of Universal Waste: No
Recognized Trader Importer: No
Recognized Trader Exporter: No
Spent Lead Acid Battery Importer: No
Spent Lead Acid Battery Exporter: No
Current Record: No
Non Storage Recycler Activity: Not reported
Electronic Manifest Broker: Not reported

Receive Date: 20060101
Handler Name: VENTURE METAL PRODUCTS CORP
Federal Waste Generator Description: Not a generator, verified
State District Owner: NY
Large Quantity Handler of Universal Waste: No
Recognized Trader Importer: No
Recognized Trader Exporter: No
Spent Lead Acid Battery Importer: No
Spent Lead Acid Battery Exporter: No
Current Record: No
Non Storage Recycler Activity: Not reported
Electronic Manifest Broker: Not reported

Receive Date: 20070101
Handler Name: VENTURE METAL PRODUCTS CORP
Federal Waste Generator Description: Not a generator, verified
State District Owner: NY
Large Quantity Handler of Universal Waste: No
Recognized Trader Importer: No
Recognized Trader Exporter: No
Spent Lead Acid Battery Importer: No
Spent Lead Acid Battery Exporter: No
Current Record: Yes
Non Storage Recycler Activity: Not reported
Electronic Manifest Broker: Not reported

Receive Date: 19880617
Handler Name: VENTURE METAL PRODUCTS CORP
Federal Waste Generator Description: Large Quantity Generator
State District Owner: NY
Large Quantity Handler of Universal Waste: No
Recognized Trader Importer: No
Recognized Trader Exporter: No
Spent Lead Acid Battery Importer: No
Spent Lead Acid Battery Exporter: No
Current Record: No
Non Storage Recycler Activity: Not reported

VENTURE METAL PRODUCTS CORP (Continued) **1001405076**

Electronic Manifest Broker: Not reported

List of NAICS Codes and Descriptions:
NAICS Codes: No NAICS Codes Found

Facility Has Received Notices of Violation:
Found Violation: No
Agency Which Determined Violation: Not reported
Violation Short Description: Not reported
Date Violation was Determined: Not reported
Actual Return to Compliance Date: Not reported
Return to Compliance Qualifier: Not reported
Violation Responsible Agency: Not reported
Scheduled Compliance Date: Not reported
Enforcement Identifier: Not reported
Date of Enforcement Action: Not reported
Enforcement Responsible Agency: Not reported
Enforcement Docket Number: Not reported
Enforcement Attorney: Not reported
Corrective Action Component: Not reported
Appeal Initiated Date: Not reported
Appeal Resolution Date: Not reported
Disposition Status Date: Not reported
Disposition Status: Not reported
Disposition Status Description: Not reported
Consent/Final Order Sequence Number: Not reported
Consent/Final Order Respondent Name: Not reported
Consent/Final Order Lead Agency: Not reported
Enforcement Type: Not reported
Enforcement Responsible Person: Not reported
Enforcement Responsible Sub-Organization: Not reported
SEP Sequence Number: Not reported
SEP Expenditure Amount: Not reported
SEP Scheduled Completion Date: Not reported
SEP Actual Date: Not reported
SEP Defaulted Date: Not reported
SEP Type: Not reported
SEP Type Description: Not reported
Proposed Amount: Not reported
Final Monetary Amount: Not reported
Paid Amount: Not reported
Final Count: Not reported
Final Amount: Not reported

Evaluation Action Summary:
Evaluation Date: 19990120
Evaluation Responsible Agency: State
Found Violation: No
Evaluation Type Description: COMPLIANCE EVALUATION INSPECTION ON-SITE
Evaluation Responsible Person Identifier: NYHHN
Evaluation Responsible Sub-Organization: R2
Actual Return to Compliance Date: Not reported
Scheduled Compliance Date: Not reported
Date of Request: Not reported
Date Response Received: Not reported
Request Agency: Not reported

VENTURE METAL PRODUCTS CORP (Continued) **1001405076**

Former Citation: Not reported

ICIS:

Enforcement Action ID:	02-1991-0087
FRS ID:	110001571503
Action Name:	VENTURE METALS
Facility Name:	VENTURE METAL PRODUCTS INCORPORATED
Facility Address:	2523 ATLANTIC AVENUE BROOKLYN, NY 11207
Enforcement Action Type:	CAA 113 Notice Of Violation
Facility County:	KINGS
Program System Acronym:	ICIS
Enforcement Action Forum Desc:	Administrative - Formal
EA Type Code:	113
Facility SIC Code:	3479
Federal Facility ID:	Not reported
Latitude in Decimal Degrees:	40.675706
Longitude in Decimal Degrees:	-73.900853
Permit Type Desc:	Not reported
Program System Acronym:	13717
Facility NAICS Code:	Not reported
Tribal Land Code:	Not reported

Enforcement Action ID:	02-000F000360470024300005
FRS ID:	110001571503
Action Name:	VENTURE METAL PRODUCTS CORP 360470024300005
Facility Name:	VENTURE METAL PRODUCTS CORP
Facility Address:	2523 ATLANTIC AVENUE BROOKLYN, NY 11207
Enforcement Action Type:	Notice of Violation
Facility County:	KINGS
Program System Acronym:	AIR
Enforcement Action Forum Desc:	Administrative - Informal
EA Type Code:	NOV
Facility SIC Code:	3951
Federal Facility ID:	Not reported
Latitude in Decimal Degrees:	40.675916
Longitude in Decimal Degrees:	-73.902588
Permit Type Desc:	Not reported
Program System Acronym:	NY0000002610500170
Facility NAICS Code:	339941
Tribal Land Code:	Not reported

Facility Name:	VENTURE METAL PRODUCTS CORP
Address:	2523 ATLANTIC AVENUE
Tribal Indicator:	N
Fed Facility:	No
NAIC Code:	Not reported
SIC Code:	3471

Facility Name:	VENTURE METAL PRODUCTS CORP
Address:	2523 ATLANTIC AVENUE
Tribal Indicator:	N
Fed Facility:	No
NAIC Code:	Not reported

VENTURE METAL PRODUCTS CORP (Continued) **1001405076**

SIC Code: 3479

Facility Name: VENTURE METAL PRODUCTS CORP
Address: 2523 ATLANTIC AVENUE
Tribal Indicator: N
Fed Facility: No
NAIC Code: Not reported
SIC Code: 3471

Facility Name: VENTURE METAL PRODUCTS CORP
Address: 2523 ATLANTIC AVENUE
Tribal Indicator: N
Fed Facility: No
NAIC Code: Not reported
SIC Code: 3479

Facility Name: VENTURE METAL PRODUCTS CORP
Address: 2523 ATLANTIC AVENUE
Tribal Indicator: N
Fed Facility: No
NAIC Code: Not reported
SIC Code: 3471

Facility Name: VENTURE METAL PRODUCTS CORP
Address: 2523 ATLANTIC AVENUE
Tribal Indicator: N
Fed Facility: No
NAIC Code: Not reported
SIC Code: 3479

US AIRS MINOR:
Envid: 1001405076
Region Code: 02
Programmatic ID: AIR NY0000002610500170
Facility Registry ID: 110001571503
D and B Number: Not reported
Primary SIC Code: 3951
NAICS Code: 339941
Default Air Classification Code: MIN
Facility Type of Ownership Code: POF
Air CMS Category Code: Not reported
HPV Status: Not reported

US AIRS MINOR:
Region Code: 02
Programmatic ID: AIR NY0000002610500170
Facility Registry ID: 110001571503
Air Operating Status Code: OPR
Default Air Classification Code: MIN
Air Program: State Implementation Plan for National Primary and Secondary Ambient Air Quality Standards
Activity Date: 1987-09-04 00:00:00
Activity Status Date: Not reported
Activity Group: Compliance Monitoring
Activity Type: Inspection/Evaluation
Activity Status: Not reported

Region Code: 02

VENTURE METAL PRODUCTS CORP (Continued) **1001405076**

Programmatic ID:	AIR NY0000002610500170
Facility Registry ID:	110001571503
Air Operating Status Code:	OPR
Default Air Classification Code:	MIN
Air Program:	State Implementation Plan for National Primary and Secondary Ambient Air Quality Standards
Activity Date:	1988-04-28 00:00:00
Activity Status Date:	Not reported
Activity Group:	Compliance Monitoring
Activity Type:	Inspection/Evaluation
Activity Status:	Not reported

Region Code:	02
Programmatic ID:	AIR NY0000002610500170
Facility Registry ID:	110001571503
Air Operating Status Code:	OPR
Default Air Classification Code:	MIN
Air Program:	State Implementation Plan for National Primary and Secondary Ambient Air Quality Standards
Activity Date:	1990-10-09 00:00:00
Activity Status Date:	Not reported
Activity Group:	Compliance Monitoring
Activity Type:	Inspection/Evaluation
Activity Status:	Not reported

Region Code:	02
Programmatic ID:	AIR NY0000002610500170
Facility Registry ID:	110001571503
Air Operating Status Code:	OPR
Default Air Classification Code:	MIN
Air Program:	State Implementation Plan for National Primary and Secondary Ambient Air Quality Standards
Activity Date:	1991-05-17 00:00:00
Activity Status Date:	1991-05-17 00:00:00
Activity Group:	Enforcement Action
Activity Type:	Administrative - Informal
Activity Status:	Achieved

FINDS:
Registry ID: 110001571503

Click Here:

Environmental Interest/Information System:
AFS (Aerometric Information Retrieval System (AIRS) Facility Subsystem) replaces the former Compliance Data System (CDS), the National Emission Data System (NEDS), and the Storage and Retrieval of Aerometric Data (SAROAD). AIRS is the national repository for information concerning airborne pollution in the United States. AFS is used to track emissions and compliance data from industrial plants. AFS data are utilized by states to prepare State Implementation Plans to comply with regulatory programs and by EPA as an input for the estimation of total national emissions. AFS is undergoing a major redesign to support facility operating permits required under Title V of the Clean Air Act.
RCRAInfo is a national information system that supports the Resource Conservation and Recovery Act (RCRA) program through the tracking of events and activities related to facilities that generate, transport, and treat, store, or dispose of hazardous waste. RCRAInfo allows RCRA

VENTURE METAL PRODUCTS CORP (Continued) **1001405076**

program staff to track the notification, permit, compliance, and corrective action activities required under RCRA.
FIS (New York - Facility Information System) is New York's Department of Environmental Conservation (DEC) information system for tracking environmental facility information found across the State.
AIR MINOR
ICIS (Integrated Compliance Information System) is the Integrated Compliance Information System and provides a database that, when complete, will contain integrated Enforcement and Compliance information across most of EPA's programs. The vision for ICIS is to replace EPA's independent databases that contain Enforcement data with a single repository for that information. Currently, ICIS contains all Federal Administrative and Judicial enforcement actions. This information is maintained in ICIS by EPA in the Regional offices and it Headquarters. A future release of ICIS will replace the Permit Compliance System (PCS) which supports the NPDES and will integrate that information with Federal actions already in the system. ICIS also has the capability to track other activities occurring in the Region that support Compliance and Enforcement programs. These include; Incident Tracking, Compliance Assistance, and Compliance Monitoring.

Click this hyperlink while viewing on your computer to access additional FINDS: detail in the EDR Site Report.

ECHO:

Envid:	1001405076
Registry ID:	110001571503
DFR URL:	http://echo.epa.gov/detailed-facility-report?fid=110001571503
Name:	VENTURE METAL PRODUCTS CORP
Address:	2523 ATLANTIC AVENUE
City,State,Zip:	BROOKLYN, NY 11207

NY MANIFEST:

Name:	VENTURE METAL
Address:	2523 ATLANTIC AVE
City,State,Zip:	BROOKLYN, NY 11207
Country:	USA
EPA ID:	NYD053563219
Facility Status:	Not reported
Location Address 1:	2525 ATLANTIC AVE
Code:	BP
Location Address 2:	Not reported
Total Tanks:	Not reported
Location City:	BROOKLYN
Location State:	NY
Location Zip:	11207
Location Zip 4:	Not reported

NY MANIFEST:

EPAID:	NYD053563219
Mailing Name:	VENTURE METAL
Mailing Contact:	VENTURE METAL
Mailing Address 1:	2525 ATLANTIC AVENUE
Mailing Address 2:	Not reported
Mailing City:	BROOKLYN
Mailing State:	NY
Mailing Zip:	11207
Mailing Zip 4:	Not reported

VENTURE METAL PRODUCTS CORP (Continued) **1001405076**

Mailing Country: USA
Mailing Phone: 7183460596

O90 **CON EDISON SERVICE BOX: 33415** **RCRA NonGen / NLR** **1017775147**
WSW **2346 PACIFIC ST** **NYP004529723**
1/8-1/4 **BROOKLYN, NY 11233**
0.166 mi.
876 ft. **Site 6 of 8 in cluster O**

Relative: **Higher**
Actual: **72 ft.**

RCRA NonGen / NLR:

Date Form Received by Agency:		20140613
Handler Name:	CON EDISON SERVICE BOX:	33415
Handler Address:		2346 PACIFIC ST
Handler City,State,Zip:		BROOKLYN, NY 11233
EPA ID:		NYP004529723
Contact Name:		THOMAS TEELING
Contact Address:		Not reported
Contact City,State,Zip:		Not reported
Contact Telephone:		212-460-3770
Contact Fax:		Not reported
Contact Email:		Not reported
Contact Title:		SENIOR SCIENTIST
EPA Region:		02
Land Type:		Private
Federal Waste Generator Description:		Not a generator, verified
Non-Notifier:		Not reported
Biennial Report Cycle:		Not reported
Accessibility:		Not reported
Active Site Indicator:		Not reported
State District Owner:		NY
State District:		NYSDEC R2
Mailing Address:		IRVING PL, 15TH FL NE
Mailing City,State,Zip:		NEW YORK, NY 10003
Owner Name:		Not reported
Owner Type:		Not reported
Operator Name:		Not reported
Operator Type:		Not reported
Short-Term Generator Activity:		No
Importer Activity:		No
Mixed Waste Generator:		No
Transporter Activity:		No
Transfer Facility Activity:		No
Recycler Activity with Storage:		No
Small Quantity On-Site Burner Exemption:		No
Smelting Melting and Refining Furnace Exemption:		No
Underground Injection Control:		No
Off-Site Waste Receipt:		No
Universal Waste Indicator:		No
Universal Waste Destination Facility:		No
Federal Universal Waste:		No
Active Site Fed-Reg Treatment Storage and Disposal Facility:		Not reported
Active Site Converter Treatment storage and Disposal Facility:		Not reported
Active Site State-Reg Treatment Storage and Disposal Facility:		Not reported
Active Site State-Reg Handler:		---
Federal Facility Indicator:		Not reported
Hazardous Secondary Material Indicator:		NN
Sub-Part K Indicator:		Not reported

CON EDISON SERVICE BOX: 33415 (Continued) **1017775147**

Commercial TSD Indicator:	No
Treatment Storage and Disposal Type:	Not reported
2018 GPRA Permit Baseline:	Not on the Baseline
2018 GPRA Renewals Baseline:	Not on the Baseline
Permit Renewals Workload Universe:	Not reported
Permit Workload Universe:	Not reported
Permit Progress Universe:	Not reported
Post-Closure Workload Universe:	Not reported
Closure Workload Universe:	Not reported
202 GPRA Corrective Action Baseline:	No
Corrective Action Workload Universe:	No
Subject to Corrective Action Universe:	No
Non-TSDFs Where RCRA CA has Been Imposed Universe:	No
TSDFs Potentially Subject to CA Under 3004 (u)/(v) Universe:	No
TSDFs Only Subject to CA under Discretionary Auth Universe:	No
Corrective Action Priority Ranking:	No NCAPS ranking
Environmental Control Indicator:	No
Institutional Control Indicator:	No
Human Exposure Controls Indicator:	N/A
Groundwater Controls Indicator:	N/A
Operating TSDF Universe:	Not reported
Full Enforcement Universe:	Not reported
Significant Non-Complier Universe:	No
Unaddressed Significant Non-Complier Universe:	No
Addressed Significant Non-Complier Universe:	No
Significant Non-Complier With a Compliance Schedule Universe:	No
Financial Assurance Required:	Not reported
Handler Date of Last Change:	20150211
Recognized Trader-Importer:	No
Recognized Trader-Exporter:	No
Importer of Spent Lead Acid Batteries:	No
Exporter of Spent Lead Acid Batteries:	No
Recycler Activity Without Storage:	Not reported
Manifest Broker:	Not reported
Sub-Part P Indicator:	No

Historic Generators:

Receive Date:	20140513
Handler Name: CON EDISON	
Federal Waste Generator Description:	Small Quantity Generator
State District Owner:	NY
Large Quantity Handler of Universal Waste:	No
Recognized Trader Importer:	No
Recognized Trader Exporter:	No
Spent Lead Acid Battery Importer:	No
Spent Lead Acid Battery Exporter:	No
Current Record:	No
Non Storage Recycler Activity:	Not reported
Electronic Manifest Broker:	Not reported

Receive Date:	20140513
Handler Name: CON EDISON	
Federal Waste Generator Description:	Not a generator, verified
State District Owner:	NY
Large Quantity Handler of Universal Waste:	No
Recognized Trader Importer:	No

CON EDISON SERVICE BOX: 33415 (Continued) **1017775147**

Recognized Trader Exporter:	No
Spent Lead Acid Battery Importer:	No
Spent Lead Acid Battery Exporter:	No
Current Record:	No
Non Storage Recycler Activity:	Not reported
Electronic Manifest Broker:	Not reported

Receive Date:	20140613
Handler Name: CON EDISON SERVICE BOX:	33415
Federal Waste Generator Description:	Not a generator, verified
State District Owner:	NY
Large Quantity Handler of Universal Waste:	No
Recognized Trader Importer:	No
Recognized Trader Exporter:	No
Spent Lead Acid Battery Importer:	No
Spent Lead Acid Battery Exporter:	No
Current Record:	Yes
Non Storage Recycler Activity:	Not reported
Electronic Manifest Broker:	Not reported

List of NAICS Codes and Descriptions:
NAICS Codes: No NAICS Codes Found

Facility Has Received Notices of Violations:
Violations: No Violations Found

Evaluation Action Summary:
Evaluations: No Evaluations Found

O91 **CON EDISON** **NY MANIFEST** **S117060732**
WSW **2346 PACIFIC ST** **N/A**
1/8-1/4 **BROOKLYN, NY 11233**
0.166 mi.
876 ft. **Site 7 of 8 in cluster O**

Relative:
Higher

Actual:
72 ft.

NY MANIFEST:

Name:	CON EDISON
Address:	2346 PACIFIC ST
City,State,Zip:	BROOKLYN, NY 11233
Country:	USA
EPA ID:	NYP004529723
Facility Status:	Not reported
Location Address 1:	2346 PACIFIC ST
Code:	BP
Location Address 2:	SB33415
Total Tanks:	Not reported
Location City:	BROOKLYN
Location State:	NY
Location Zip:	11201
Location Zip 4:	Not reported

NY MANIFEST:

EPAID:	NYP004529723
Mailing Name:	CON EDISON
Mailing Contact:	CON EDISON
Mailing Address 1:	4 IRVING PL

CON EDISON (Continued) **S117060732**

Mailing Address 2:	15TH FL
Mailing City:	NEW YORK
Mailing State:	NY
Mailing Zip:	10003
Mailing Zip 4:	Not reported
Mailing Country:	USA
Mailing Phone:	Not reported

NY MANIFEST:

Document ID:	Not reported
Manifest Status:	Not reported
seq:	Not reported
Year:	2018
Trans1 State ID:	NJD003812047
Trans2 State ID:	Not reported
Generator Ship Date:	05/13/2014
Trans1 Recv Date:	05/13/2014
Trans2 Recv Date:	Not reported
TSD Site Recv Date:	05/14/2014
Part A Recv Date:	Not reported
Part B Recv Date:	Not reported
Generator EPA ID:	NYP004529723
Trans1 EPA ID:	Not reported
Trans2 EPA ID:	Not reported
TSDF ID 1:	NJD991291105
TSDF ID 2:	Not reported
Manifest Tracking Number:	002422347GBF
Import Indicator:	N
Export Indicator:	N
Discr Quantity Indicator:	N
Discr Type Indicator:	N
Discr Residue Indicator:	N
Discr Partial Reject Indicator:	N
Discr Full Reject Indicator:	N
Manifest Ref Number:	Not reported
Alt Facility RCRA ID:	Not reported
Alt Facility Sign Date:	Not reported
MGMT Method Type Code:	H110
Waste Code:	Not reported
Waste Code:	Not reported
Waste Code:	Not reported
Waste Code:	Not reported
Waste Code:	Not reported
Waste Code:	Not reported
Quantity:	80
Units:	G - Gallons (liquids only)* (8.3 pounds)
Number of Containers:	1
Container Type:	TT - Cargo tank, tank trucks
Handling Method:	T Chemical, physical, or biological treatment.
Specific Gravity:	1
Waste Code:	D008
Waste Code 1_2:	Not reported
Waste Code 1_3:	Not reported
Waste Code 1_4:	Not reported
Waste Code 1_5:	Not reported
Waste Code 1_6:	Not reported

P92 **CON EDISON** **NY MANIFEST** **S117315576**
SW **FRONT OF 2413 DEAN ST** **N/A**
1/8-1/4 **BROOKLYN, NY 11233**
0.166 mi.
877 ft. **Site 3 of 7 in cluster P**

Relative:
Lower

Actual:
68 ft.

NY MANIFEST:

Name:	CON EDISON
Address:	FRONT OF 2413 DEAN ST
City,State,Zip:	BROOKLYN, NY 11233
Country:	USA
EPA ID:	NYP004627618
Facility Status:	Not reported
Location Address 1:	FRONT OF 2413 DEAN ST
Code:	BP
Location Address 2:	SB19418
Total Tanks:	Not reported
Location City:	BROOKLYN
Location State:	NY
Location Zip:	11233
Location Zip 4:	Not reported

NY MANIFEST:

EPAID:	NYP004627618
Mailing Name:	CON EDISON
Mailing Contact:	CON EDISON
Mailing Address 1:	4 IRVING PL
Mailing Address 2:	15TH FL
Mailing City:	NEW YORK
Mailing State:	NY
Mailing Zip:	10003
Mailing Zip 4:	Not reported
Mailing Country:	USA
Mailing Phone:	Not reported

NY MANIFEST:

Document ID:	Not reported
Manifest Status:	Not reported
seq:	Not reported
Year:	2018
Trans1 State ID:	NJD003812047
Trans2 State ID:	Not reported
Generator Ship Date:	08/14/2014
Trans1 Recv Date:	08/14/2014
Trans2 Recv Date:	Not reported
TSD Site Recv Date:	08/18/2014
Part A Recv Date:	Not reported
Part B Recv Date:	Not reported
Generator EPA ID:	NYP004627618
Trans1 EPA ID:	Not reported
Trans2 EPA ID:	Not reported
TSDF ID 1:	NJD991291105
TSDF ID 2:	Not reported
Manifest Tracking Number:	002616376GBF
Import Indicator:	N
Export Indicator:	N
Discr Quantity Indicator:	N
Discr Type Indicator:	N
Discr Residue Indicator:	N

CON EDISON (Continued) **S117315576**

Discr Partial Reject Indicator:	N
Discr Full Reject Indicator:	N
Manifest Ref Number:	Not reported
Alt Facility RCRA ID:	Not reported
Alt Facility Sign Date:	Not reported
MGMT Method Type Code:	H110
Waste Code:	Not reported
Waste Code:	Not reported
Waste Code:	Not reported
Waste Code:	Not reported
Waste Code:	Not reported
Waste Code:	Not reported
Quantity:	70
Units:	G - Gallons (liquids only)* (8.3 pounds)
Number of Containers:	1
Container Type:	TT - Cargo tank, tank trucks
Handling Method:	T Chemical, physical, or biological treatment.
Specific Gravity:	1
Waste Code:	D008
Waste Code 1_2:	Not reported
Waste Code 1_3:	Not reported
Waste Code 1_4:	Not reported
Waste Code 1_5:	Not reported
Waste Code 1_6:	Not reported

N93 **VACANT LOT** **NY LTANKS** **S107489258**
SSW **170-180 SACKMAN ST** **N/A**
1/8-1/4 **BROOKLYN, NY**
0.169 mi.
891 ft. **Site 2 of 2 in cluster N**

Relative: **Lower**
Actual: **61 ft.**

LTANKS:

Name:	VACANT LOT
Address:	170-180 SACKMAN ST
City,State,Zip:	BROOKLYN, NY
Spill Number/Closed Date:	0510241 / 2006-04-25
Facility ID:	0510241
Site ID:	356181
Spill Date:	2005-11-29
Spill Cause:	Tank Failure
Spill Source:	Commercial/Industrial
Spill Class:	C4
Cleanup Ceased:	Not reported
SWIS:	2401
Investigator:	SFRAHMAN
Referred To:	Not reported
Reported to Dept:	2005-11-29
CID:	406
Water Affected:	Not reported
Spill Notifier:	Other
Last Inspection:	Not reported
Recommended Penalty:	False
Meets Standard:	False
UST Involvement:	False
Remediation Phase:	0
Date Entered In Computer:	2005-11-30
Spill Record Last Update:	2006-04-25

VACANT LOT (Continued) **S107489258**

Spiller Name:	KAY ZIAS
Spiller Company:	VACANT LOT
Spiller Address:	170-180 SACKMAN ST
Spiller County:	001
Spiller Contact:	KAY ZIAS
Spiller Phone:	(212) 312-3752
Spiller Extention:	Not reported
DEC Region:	2
DER Facility ID:	306251
DEC Memo:	"No CSL was sent to this owner. The consultant has already done most of the work necessary and they said they would send in the results when the end point sample results come back from the lab. 03/06/06 Sharif Rahman- I tried to call Nelson Abramas,(908)947-0274 and left messege to his voice mail to follow up about the status of the vacant lot. 04/06/06 Sharif Rahman- CSL was sent via mail and facsimile to NYC Economic Development Corp. 110 William Street New York, NY 10038 Attn: Kay Zias, Fax:(212)312-3989. 04/25/06 Sharif Rahman- Rec'd tank closure report from Metcalf & Eddy of New York,Inc. One 550 gallon #2 UST was removed from the site. Approx. 12 tons of petroleum contaminated soil was removed from the site.No VOC was detected above TAGM limit in the post excavation end point samples.Minor exceedances of SVOC are similiar to the fill material observed during the Phase II site assesment.NFA required."
Remarks:	"While removing an underground tank found holes in the tank. The contaminated was stock piled and samples have been taken. More clean up will be done depending on the test results. Excavation was lined with plastic then filled in with clean soil."

All TTF:

Facility ID:	0510241
Spill Number:	0510241
Spill Tank Test:	1549554
Site ID:	356181
Tank Number:	Not reported
Tank Size:	550
Material:	0001
EPA UST:	Not reported
UST:	Not reported
Cause:	Not reported
Source:	Not reported
Test Method:	00
Test Method 2:	Unknown
Leak Rate:	.00
Gross Fail:	Not reported
Modified By:	Watchdog
Last Modified Date:	Not reported

All Materials:

Site ID:	356181
Operable Unit ID:	1113495
Operable Unit:	01
Material ID:	2103553
Material Code:	0001A
Material Name:	#2 fuel oil
Case No.:	Not reported
Material FA:	Petroleum
Quantity:	Not reported

VACANT LOT (Continued) **S107489258**

Units: G
Recovered: .00
Oxygenate: Not reported

M94 **CON EDISON SERVICE BOX: 17845** **RCRA NonGen / NLR** **1017772055**
WNW **1910 EASTERN PKWY** **NYP004490033**
1/8-1/4 **BROOKLYN, NY 11233**
0.170 mi.
897 ft. **Site 5 of 6 in cluster M**

Relative: RCRA NonGen / NLR:
Higher

Actual: Date Form Received by Agency: 20140504
90 ft. Handler Name: CON EDISON SERVICE BOX: 17845
Handler Address: 1910 EASTERN PKWY
Handler City,State,Zip: BROOKLYN, NY 11233
EPA ID: NYP004490033
Contact Name: THOMAS TEELING
Contact Address: Not reported
Contact City,State,Zip: Not reported
Contact Telephone: 212-460-3770
Contact Fax: Not reported
Contact Email: Not reported
Contact Title: SENIOR SCIENTIST
EPA Region: 02
Land Type: Private
Federal Waste Generator Description: Not a generator, verified
Non-Notifier: Not reported
Biennial Report Cycle: Not reported
Accessibility: Not reported
Active Site Indicator: Not reported
State District Owner: NY
State District: NYSDEC R2
Mailing Address: IRVING PL, 15TH FL NE
Mailing City,State,Zip: NEW YORK, NY 10003
Owner Name: Not reported
Owner Type: Not reported
Operator Name: Not reported
Operator Type: Not reported
Short-Term Generator Activity: No
Importer Activity: No
Mixed Waste Generator: No
Transporter Activity: No
Transfer Facility Activity: No
Recycler Activity with Storage: No
Small Quantity On-Site Burner Exemption: No
Smelting Melting and Refining Furnace Exemption: No
Underground Injection Control: No
Off-Site Waste Receipt: No
Universal Waste Indicator: No
Universal Waste Destination Facility: No
Federal Universal Waste: No
Active Site Fed-Reg Treatment Storage and Disposal Facility: Not reported
Active Site Converter Treatment storage and Disposal Facility: Not reported
Active Site State-Reg Treatment Storage and Disposal Facility: Not reported
Active Site State-Reg Handler: ---
Federal Facility Indicator: Not reported
Hazardous Secondary Material Indicator: NN

CON EDISON SERVICE BOX: 17845 (Continued) **1017772055**

Sub-Part K Indicator:	Not reported
Commercial TSD Indicator:	No
Treatment Storage and Disposal Type:	Not reported
2018 GPRA Permit Baseline:	Not on the Baseline
2018 GPRA Renewals Baseline:	Not on the Baseline
Permit Renewals Workload Universe:	Not reported
Permit Workload Universe:	Not reported
Permit Progress Universe:	Not reported
Post-Closure Workload Universe:	Not reported
Closure Workload Universe:	Not reported
202 GPRA Corrective Action Baseline:	No
Corrective Action Workload Universe:	No
Subject to Corrective Action Universe:	No
Non-TSDFs Where RCRA CA has Been Imposed Universe:	No
TSDFs Potentially Subject to CA Under 3004 (u)/(v) Universe:	No
TSDFs Only Subject to CA under Discretionary Auth Universe:	No
Corrective Action Priority Ranking:	No NCAPS ranking
Environmental Control Indicator:	No
Institutional Control Indicator:	No
Human Exposure Controls Indicator:	N/A
Groundwater Controls Indicator:	N/A
Operating TSDF Universe:	Not reported
Full Enforcement Universe:	Not reported
Significant Non-Complier Universe:	No
Unaddressed Significant Non-Complier Universe:	No
Addressed Significant Non-Complier Universe:	No
Significant Non-Complier With a Compliance Schedule Universe:	No
Financial Assurance Required:	Not reported
Handler Date of Last Change:	20150211
Recognized Trader-Importer:	No
Recognized Trader-Exporter:	No
Importer of Spent Lead Acid Batteries:	No
Exporter of Spent Lead Acid Batteries:	No
Recycler Activity Without Storage:	Not reported
Manifest Broker:	Not reported
Sub-Part P Indicator:	No

Historic Generators:

Receive Date:	20140404
Handler Name: CON EDISON	
Federal Waste Generator Description:	Small Quantity Generator
State District Owner:	NY
Large Quantity Handler of Universal Waste:	No
Recognized Trader Importer:	No
Recognized Trader Exporter:	No
Spent Lead Acid Battery Importer:	No
Spent Lead Acid Battery Exporter:	No
Current Record:	No
Non Storage Recycler Activity:	Not reported
Electronic Manifest Broker:	Not reported

Receive Date:	20140404
Handler Name: CON EDISON	
Federal Waste Generator Description:	Not a generator, verified
State District Owner:	NY
Large Quantity Handler of Universal Waste:	No

CON EDISON SERVICE BOX: 17845 (Continued) **1017772055**

Recognized Trader Importer:	No
Recognized Trader Exporter:	No
Spent Lead Acid Battery Importer:	No
Spent Lead Acid Battery Exporter:	No
Current Record:	No
Non Storage Recycler Activity:	Not reported
Electronic Manifest Broker:	Not reported

Receive Date:	20140504
Handler Name: CON EDISON SERVICE BOX:	17845
Federal Waste Generator Description:	Not a generator, verified
State District Owner:	NY
Large Quantity Handler of Universal Waste:	No
Recognized Trader Importer:	No
Recognized Trader Exporter:	No
Spent Lead Acid Battery Importer:	No
Spent Lead Acid Battery Exporter:	No
Current Record:	Yes
Non Storage Recycler Activity:	Not reported
Electronic Manifest Broker:	Not reported

List of NAICS Codes and Descriptions:
NAICS Codes: No NAICS Codes Found

Facility Has Received Notices of Violations:
Violations: No Violations Found

Evaluation Action Summary:
Evaluations: No Evaluations Found

M95 **CON EDISON** **NY MANIFEST** **S116550610**
WNW **1910 EASTERN PKWY** **N/A**
1/8-1/4 **BROOKLYN, NY 11233**
0.170 mi.
897 ft. **Site 6 of 6 in cluster M**

Relative:
Higher

Actual:
90 ft.

NY MANIFEST:

Name:	CON EDISON
Address:	1910 EASTERN PKWY
City,State,Zip:	BROOKLYN, NY 11233
Country:	USA
EPA ID:	NYP004490033
Facility Status:	Not reported
Location Address 1:	1918 EASTERN PKWY
Code:	BP
Location Address 2:	SB 17845
Total Tanks:	Not reported
Location City:	BROOKLYN
Location State:	NY
Location Zip:	11233
Location Zip 4:	Not reported

NY MANIFEST:

EPAID:	NYP004490033
Mailing Name:	CON EDISON
Mailing Contact:	TOM TEELING

CON EDISON (Continued) **S116550610**

Mailing Address 1:	4 IRVING PLACE - 15TH FLOOR
Mailing Address 2:	Not reported
Mailing City:	NEW YORK
Mailing State:	NY
Mailing Zip:	10003
Mailing Zip 4:	Not reported
Mailing Country:	USA
Mailing Phone:	2124603770

NY MANIFEST:

Document ID:	Not reported
Manifest Status:	Not reported
seq:	Not reported
Year:	2018
Trans1 State ID:	NJD003812047
Trans2 State ID:	Not reported
Generator Ship Date:	04/04/2014
Trans1 Recv Date:	04/04/2014
Trans2 Recv Date:	Not reported
TSD Site Recv Date:	04/08/2014
Part A Recv Date:	Not reported
Part B Recv Date:	Not reported
Generator EPA ID:	NYP004490033
Trans1 EPA ID:	Not reported
Trans2 EPA ID:	Not reported
TSDF ID 1:	NJD991291105
TSDF ID 2:	Not reported
Manifest Tracking Number:	002407761GBF
Import Indicator:	N
Export Indicator:	N
Discr Quantity Indicator:	N
Discr Type Indicator:	N
Discr Residue Indicator:	N
Discr Partial Reject Indicator:	N
Discr Full Reject Indicator:	N
Manifest Ref Number:	Not reported
Alt Facility RCRA ID:	Not reported
Alt Facility Sign Date:	Not reported
MGMT Method Type Code:	H110
Waste Code:	Not reported
Waste Code:	Not reported
Waste Code:	Not reported
Waste Code:	Not reported
Waste Code:	Not reported
Waste Code:	Not reported
Quantity:	100
Units:	G - Gallons (liquids only)* (8.3 pounds)
Number of Containers:	1
Container Type:	TT - Cargo tank, tank trucks
Handling Method:	T Chemical, physical, or biological treatment.
Specific Gravity:	1
Waste Code:	D008
Waste Code 1_2:	Not reported
Waste Code 1_3:	Not reported
Waste Code 1_4:	Not reported
Waste Code 1_5:	Not reported
Waste Code 1_6:	Not reported

O96 **CON EDISON - MANHOLE 5079** **RCRA-LQG** **1014397124**
West **ATLANTIC AVENUE AND EASTERN PK** **NYP004194429**
1/8-1/4 **BROOKLYN, NY 11233**
0.173 mi.
913 ft. **Site 8 of 8 in cluster O**

Relative: RCRA-LQG:
Higher

Actual: Date Form Received by Agency: 20100323
78 ft. Handler Name: CON EDISON - MANHOLE 5079
Handler Address: ATLANTIC AVENUE AND EASTERN PK
Handler City,State,Zip: BROOKLYN, NY 11233
EPA ID: NYP004194429
Contact Name: FRANKLYN MURRAY
Contact Address: Not reported
Contact City,State,Zip: Not reported
Contact Telephone: 212-460-2808
Contact Fax: Not reported
Contact Email: MURRAYFR@CONED.COM
Contact Title: Not reported
EPA Region: 02
Land Type: Private
Federal Waste Generator Description: Large Quantity Generator
Non-Notifier: Not reported
Biennial Report Cycle: 2009
Accessibility: Not reported
Active Site Indicator: Handler Activities
State District Owner: Not reported
State District: Not reported
Mailing Address: 4 IRVING PLACE
Mailing City,State,Zip: NEW YORK, NY 10003
Owner Name: CONSOLIDATED EDISON COMPANY OF NY, INC.
Owner Type: Private
Operator Name: CONSOLIDATED EDISON COMPANY OF NY, INC.
Operator Type: Private
Short-Term Generator Activity: No
Importer Activity: No
Mixed Waste Generator: No
Transporter Activity: No
Transfer Facility Activity: No
Recycler Activity with Storage: No
Small Quantity On-Site Burner Exemption: No
Smelting Melting and Refining Furnace Exemption: No
Underground Injection Control: No
Off-Site Waste Receipt: No
Universal Waste Indicator: No
Universal Waste Destination Facility: No
Federal Universal Waste: No
Active Site Fed-Reg Treatment Storage and Disposal Facility: Not reported
Active Site Converter Treatment storage and Disposal Facility: Not reported
Active Site State-Reg Treatment Storage and Disposal Facility: Not reported
Active Site State-Reg Handler: ---
Federal Facility Indicator: Not reported
Hazardous Secondary Material Indicator: NN
Sub-Part K Indicator: Not reported
Commercial TSD Indicator: No
Treatment Storage and Disposal Type: Not reported
2018 GPRA Permit Baseline: Not on the Baseline
2018 GPRA Renewals Baseline: Not on the Baseline
Permit Renewals Workload Universe: Not reported

CON EDISON - MANHOLE 5079 (Continued) **1014397124**

Permit Workload Universe:	Not reported
Permit Progress Universe:	Not reported
Post-Closure Workload Universe:	Not reported
Closure Workload Universe:	Not reported
202 GPRA Corrective Action Baseline:	No
Corrective Action Workload Universe:	No
Subject to Corrective Action Universe:	No
Non-TSDFs Where RCRA CA has Been Imposed Universe:	No
TSDFs Potentially Subject to CA Under 3004 (u)/(v) Universe:	No
TSDFs Only Subject to CA under Discretionary Auth Universe:	No
Corrective Action Priority Ranking:	No NCAPS ranking
Environmental Control Indicator:	No
Institutional Control Indicator:	No
Human Exposure Controls Indicator:	N/A
Groundwater Controls Indicator:	N/A
Operating TSDF Universe:	Not reported
Full Enforcement Universe:	Not reported
Significant Non-Complier Universe:	No
Unaddressed Significant Non-Complier Universe:	No
Addressed Significant Non-Complier Universe:	No
Significant Non-Complier With a Compliance Schedule Universe:	No
Financial Assurance Required:	Not reported
Handler Date of Last Change:	20150414
Recognized Trader-Importer:	No
Recognized Trader-Exporter:	No
Importer of Spent Lead Acid Batteries:	No
Exporter of Spent Lead Acid Batteries:	No
Recycler Activity Without Storage:	Not reported
Manifest Broker:	Not reported
Sub-Part P Indicator:	No

Biennial: List of Years
Year: 2009

Click Here for Biennial Reporting System Data:

Hazardous Waste Summary:
Waste Code: D008
Waste Description: LEAD

Handler - Owner Operator:

Owner/Operator Indicator:	Owner
Owner/Operator Name:	CONSOLIDATED EDISON COMPANY OF NY, INC.
Legal Status:	Private
Date Became Current:	20090916
Date Ended Current:	Not reported
Owner/Operator Address:	4 IRVING PLACE
Owner/Operator City,State,Zip:	NEW YORK, NY 10003
Owner/Operator Telephone:	Not reported
Owner/Operator Telephone Ext:	Not reported
Owner/Operator Fax:	Not reported
Owner/Operator Email:	Not reported

Owner/Operator Indicator:	Operator
Owner/Operator Name:	CONSOLIDATED EDISON COMPANY OF NY, INC.
Legal Status:	Private

CON EDISON - MANHOLE 5079 (Continued) **1014397124**

Date Became Current: 20090916
Date Ended Current: Not reported
Owner/Operator Address: 4 IRVING PLACE
Owner/Operator City,State,Zip: NEW YORK, NY 10003
Owner/Operator Telephone: Not reported
Owner/Operator Telephone Ext: Not reported
Owner/Operator Fax: Not reported
Owner/Operator Email: Not reported

Historic Generators:
Receive Date: 20100323
Handler Name: CON EDISON - MANHOLE 5079
Federal Waste Generator Description: Large Quantity Generator
State District Owner: Not reported
Large Quantity Handler of Universal Waste: No
Recognized Trader Importer: No
Recognized Trader Exporter: No
Spent Lead Acid Battery Importer: No
Spent Lead Acid Battery Exporter: No
Current Record: Yes
Non Storage Recycler Activity: Not reported
Electronic Manifest Broker: Not reported

Receive Date: 20090916
Handler Name: CON EDISON
Federal Waste Generator Description: Conditionally Exempt Small Quantity Generator
State District Owner: NY
Large Quantity Handler of Universal Waste: No
Recognized Trader Importer: No
Recognized Trader Exporter: No
Spent Lead Acid Battery Importer: No
Spent Lead Acid Battery Exporter: No
Current Record: No
Non Storage Recycler Activity: Not reported
Electronic Manifest Broker: Not reported

List of NAICS Codes and Descriptions:
NAICS Code: 221122
NAICS Description: ELECTRIC POWER DISTRIBUTION

Facility Has Received Notices of Violations:
Violations: No Violations Found

Evaluation Action Summary:
Evaluations: No Evaluations Found

S97 **EAST NEW YORK TRUCK SHOP** **NY AST** **A100520445**
ENE **1997 BROADWAY** **N/A**
1/8-1/4 **BROOKLYN, NY 11207**
0.174 mi.
919 ft. **Site 1 of 9 in cluster S**

Relative:
Higher

Actual:
77 ft.

AST:

Name:	EAST NEW YORK TRUCK SHOP
Address:	1997 BROADWAY
City,State,Zip:	BROOKLYN, NY 11207
Region:	STATE
DEC Region:	2
Site Status:	Unregulated/Closed
Facility Id:	2-000445
Program Type:	CBS
UTM X:	592679.18231
UTM Y:	4503688.09487
Expiration Date:	N/A
Site Type:	Trucking/Transportation/Fleet Operation

Tank Info:

Tank Number:	ANTI
Tank Id:	212416
Tank Location:	Aboveground - contact with impervious barrier... Tank bottom rests on impervious barrier, allowing visual indication of leaks.
Tank Type:	Steel/Carbon Steel/Iron
Tank Status:	Closed - Removed
Pipe Model:	Not reported
Install Date:	06/01/2001
Capacity Gallons:	280
Tightness Test Method:	NN
Date Test:	Not reported
Next Test Date:	Not reported
Date Tank Closed:	06/28/2012
Register:	True
Modified By:	LXZIELIN
Last Modified:	06/29/2012
Material Name:	Not reported

Tank Number:	W. ANTI
Tank Id:	212417
Tank Location:	Aboveground - contact with impervious barrier... Tank bottom rests on impervious barrier, allowing visual indication of leaks.
Tank Type:	Steel/Carbon Steel/Iron
Tank Status:	Closed - Removed
Pipe Model:	Not reported
Install Date:	06/01/2001
Capacity Gallons:	280
Tightness Test Method:	NN
Date Test:	Not reported
Next Test Date:	Not reported
Date Tank Closed:	06/28/2012
Register:	True
Modified By:	LXZIELIN
Last Modified:	06/29/2012
Material Name:	Not reported

S98 **EAST NEW YORK TRUCK SHOP** **NY AST** **A100521307**
ENE **1997 BROADWAY** **N/A**
1/8-1/4 **BROOKLYN, NY 11207**
0.174 mi.
919 ft. **Site 2 of 9 in cluster S**

Relative:
Higher

Actual:
77 ft.

AST:

Name:	EAST NEW YORK TRUCK SHOP
Address:	1997 BROADWAY
City,State,Zip:	BROOKLYN, NY 11207
Region:	STATE
DEC Region:	2
Site Status:	Active
Facility Id:	2-609105
Program Type:	PBS
UTM X:	592777.77447
UTM Y:	4503625.69156
Expiration Date:	07/16/2023
Site Type:	Trucking/Transportation/Fleet Operation

Affiliation Records:

Site Id:	30951
Affiliation Type:	Facility Owner
Company Name:	NEW YORK CITY TRANSIT
Contact Type:	DIRECTOR, ENVIRONMENTAL PROTECTION
Contact Name:	DOREEN BOATSWAIN
Address1:	2 BROADWAY 27TH FLR.
Address2:	Not reported
City:	NEW YORK
State:	NY
Zip Code:	10004
Country Code:	001
Phone:	(646) 252-5777
EMail:	DOREEN.BOATSWAIN@NYCT.COM
Fax Number:	Not reported
Modified By:	KXLIU
Date Last Modified:	2021-09-14

Site Id:	30951
Affiliation Type:	Facility Operator
Company Name:	EAST NEW YORK TRUCK SHOP
Contact Type:	Not reported
Contact Name:	ROGER MIGNOTT
Address1:	Not reported
Address2:	Not reported
City:	Not reported
State:	NN
Zip Code:	Not reported
Country Code:	001
Phone:	(718) 566-3880
EMail:	Not reported
Fax Number:	Not reported
Modified By:	DAFRANCI
Date Last Modified:	2019-04-12

Site Id:	30951
Affiliation Type:	Emergency Contact
Company Name:	NEW YORK CITY TRANSIT
Contact Type:	Not reported
Contact Name:	BUS COMMAND CENTER

EAST NEW YORK TRUCK SHOP (Continued) **A100521307**

Address1:	Not reported
Address2:	Not reported
City:	Not reported
State:	NN
Zip Code:	Not reported
Country Code:	999
Phone:	(718) 927-7777
EMail:	Not reported
Fax Number:	Not reported
Modified By:	ACDANIEL
Date Last Modified:	2020-08-12

Site Id:	30951
Affiliation Type:	Mail Contact
Company Name:	NEW YORK CITY TRANSIT
Contact Type:	DIR - ENV PROTECTION & INDUSTRIAL HYGIENE
Contact Name:	DOREEN BOATSWAIN
Address1:	2 BROADWAY
Address2:	27TH FLOOR
City:	NEW YORK
State:	NY
Zip Code:	10004
Country Code:	001
Phone:	(646) 252-5777
EMail:	DOREEN.BOATSWAIN@NYCT.COM
Fax Number:	Not reported
Modified By:	ACDANIEL
Date Last Modified:	2022-03-02

Tank Info:

Tank Number:	ATF-1
Tank Id:	66445
Material Code:	9999
Common Name of Substance:	Other

Equipment Records:

	J02 - Dispenser - Suction Dispenser
	G12 - Tank Secondary Containment - Double-Walled (AG only)
	I04 - Overfill - Product Level Gauge (A/G)
	C01 - Pipe Location - Aboveground
	L00 - Piping Leak Detection - None
	I02 - Overfill - High Level Alarm
	K01 - Spill Prevention - Catch Basin
	E00 - Piping Secondary Containment - None
	D01 - Pipe Type - Steel/Carbon Steel/Iron
	F01 - Pipe External Protection - Painted/Asphalt Coating
	H01 - Tank Leak Detection - Interstitial - Electronic Monitoring
	A00 - Tank Internal Protection - None
	B01 - Tank External Protection - Painted/Asphalt Coating
Tank Location:	Aboveground - on saddles, legs, racks, etc.... Tank bottom is elevated above grade or tank pad, allowing visual inspection.
Tank Type:	Steel/Carbon Steel/Iron
Tank Status:	In Service
Pipe Model:	Not reported
Install Date:	03/01/1999

EAST NEW YORK TRUCK SHOP (Continued) **A100521307**

Capacity Gallons:	1000
Tightness Test Method:	-
Date Test:	Not reported
Next Test Date:	Not reported
Date Tank Closed:	Not reported
Register:	True
Modified By:	DAFRANCI
Last Modified:	01/25/2018
Material Name:	transmission fluid

Tank Number:	M/O-1
Tank Id:	66446
Material Code:	0013
Common Name of Substance:	Lube Oil

Equipment Records:

G12 - Tank Secondary Containment - Double-Walled (AG only)
J02 - Dispenser - Suction Dispenser
I04 - Overfill - Product Level Gauge (A/G)
C01 - Pipe Location - Aboveground
L00 - Piping Leak Detection - None
I02 - Overfill - High Level Alarm
K01 - Spill Prevention - Catch Basin
E00 - Piping Secondary Containment - None
H01 - Tank Leak Detection - Interstitial - Electronic Monitoring
A00 - Tank Internal Protection - None
B01 - Tank External Protection - Painted/Asphalt Coating
D01 - Pipe Type - Steel/Carbon Steel/Iron
F01 - Pipe External Protection - Painted/Asphalt Coating

Tank Location:	Aboveground - on saddles, legs, racks, etc.... Tank bottom is elevated above grade or tank pad, allowing visual inspection.
Tank Type:	Steel/Carbon Steel/Iron
Tank Status:	In Service
Pipe Model:	Not reported
Install Date:	03/01/1999
Capacity Gallons:	1000
Tightness Test Method:	-
Date Test:	Not reported
Next Test Date:	Not reported
Date Tank Closed:	Not reported
Register:	True
Modified By:	DAFRANCI
Last Modified:	01/25/2018
Material Name:	motor oil

Tank Number:	M/O-2
Tank Id:	66447
Material Code:	0013
Common Name of Substance:	Lube Oil

Equipment Records:

J02 - Dispenser - Suction Dispenser
G12 - Tank Secondary Containment - Double-Walled (AG only)
I04 - Overfill - Product Level Gauge (A/G)

EAST NEW YORK TRUCK SHOP (Continued) **A100521307**

C01 - Pipe Location - Aboveground
L00 - Piping Leak Detection - None
I02 - Overfill - High Level Alarm
K01 - Spill Prevention - Catch Basin
E00 - Piping Secondary Containment - None
H01 - Tank Leak Detection - Interstitial - Electronic Monitoring
B01 - Tank External Protection - Painted/Asphalt Coating
D01 - Pipe Type - Steel/Carbon Steel/Iron
F01 - Pipe External Protection - Painted/Asphalt Coating
A00 - Tank Internal Protection - None

Tank Location:	Aboveground - on saddles, legs, racks, etc.... Tank bottom is elevated above grade or tank pad, allowing visual inspection.
Tank Type:	Steel/Carbon Steel/Iron
Tank Status:	In Service
Pipe Model:	Not reported
Install Date:	03/01/1999
Capacity Gallons:	1000
Tightness Test Method:	-
Date Test:	Not reported
Next Test Date:	Not reported
Date Tank Closed:	Not reported
Register:	True
Modified By:	DAFRANCI
Last Modified:	01/25/2018
Material Name:	motor oil
Tank Number:	W/O-02
Tank Id:	66448
Material Code:	0022
Common Name of Substance:	Waste Oil/Used Oil

Equipment Records:

G12 - Tank Secondary Containment - Double-Walled (AG only)
I04 - Overfill - Product Level Gauge (A/G)
J00 - Dispenser - None
C01 - Pipe Location - Aboveground
L00 - Piping Leak Detection - None
K01 - Spill Prevention - Catch Basin
I02 - Overfill - High Level Alarm
E00 - Piping Secondary Containment - None
F01 - Pipe External Protection - Painted/Asphalt Coating
H01 - Tank Leak Detection - Interstitial - Electronic Monitoring
A00 - Tank Internal Protection - None
B01 - Tank External Protection - Painted/Asphalt Coating
D01 - Pipe Type - Steel/Carbon Steel/Iron

Tank Location:	Aboveground - on saddles, legs, racks, etc.... Tank bottom is elevated above grade or tank pad, allowing visual inspection.
Tank Type:	Steel/Carbon Steel/Iron
Tank Status:	In Service
Pipe Model:	Not reported
Install Date:	03/01/1999
Capacity Gallons:	500
Tightness Test Method:	-
Date Test:	Not reported
Next Test Date:	Not reported
Date Tank Closed:	Not reported

EAST NEW YORK TRUCK SHOP (Continued) **A100521307**

Register: True
Modified By: DAFRANCI
Last Modified: 01/25/2018
Material Name: waste oil/used oil

S99 **EAST NEW YORK TRUCK SHOP** **NY UST** **U004062593**
ENE **1997 BROADWAY** **NY CBS** **N/A**
1/8-1/4 **BROOKLYN, NY 11207**
0.174 mi.
919 ft. **Site 3 of 9 in cluster S**

Relative:
Higher

Actual:
77 ft.

UST:
Name: EAST NEW YORK TRUCK SHOP
Address: 1997 BROADWAY
City,State,Zip: BROOKLYN, NY 11207
Id/Status: 2-609105 / Active
Program Type: PBS
Region: STATE
DEC Region: 2
Expiration Date: 07/16/2023
UTM X: 592777.77447
UTM Y: 4503625.69156
Site Type: Trucking/Transportation/Fleet Operation

Affiliation Records:
Site Id: 30951
Affiliation Type: Facility Owner
Company Name: NEW YORK CITY TRANSIT
Contact Type: DIRECTOR, ENVIRONMENTAL PROTECTION
Contact Name: DOREEN BOATSWAIN
Address1: 2 BROADWAY 27TH FLR.
Address2: Not reported
City: NEW YORK
State: NY
Zip Code: 10004
Country Code: 001
Phone: (646) 252-5777
EMail: DOREEN.BOATSWAIN@NYCT.COM
Fax Number: Not reported
Modified By: KXLIU
Date Last Modified: 2021-09-14

Site Id: 30951
Affiliation Type: Facility Operator
Company Name: EAST NEW YORK TRUCK SHOP
Contact Type: Not reported
Contact Name: ROGER MIGNOTT
Address1: Not reported
Address2: Not reported
City: Not reported
State: NN
Zip Code: Not reported
Country Code: 001
Phone: (718) 566-3880
EMail: Not reported
Fax Number: Not reported
Modified By: DAFRANCI
Date Last Modified: 2019-04-12

EAST NEW YORK TRUCK SHOP (Continued) **U004062593**

Site Id:	30951
Affiliation Type:	Emergency Contact
Company Name:	NEW YORK CITY TRANSIT
Contact Type:	Not reported
Contact Name:	BUS COMMAND CENTER
Address1:	Not reported
Address2:	Not reported
City:	Not reported
State:	NN
Zip Code:	Not reported
Country Code:	999
Phone:	(718) 927-7777
EMail:	Not reported
Fax Number:	Not reported
Modified By:	ACDANIEL
Date Last Modified:	2020-08-12

Site Id:	30951
Affiliation Type:	Mail Contact
Company Name:	NEW YORK CITY TRANSIT
Contact Type:	DIR - ENV PROTECTION & INDUSTRIAL HYGIENE
Contact Name:	DOREEN BOATSWAIN
Address1:	2 BROADWAY
Address2:	27TH FLOOR
City:	NEW YORK
State:	NY
Zip Code:	10004
Country Code:	001
Phone:	(646) 252-5777
EMail:	DOREEN.BOATSWAIN@NYCT.COM
Fax Number:	Not reported
Modified By:	ACDANIEL
Date Last Modified:	2022-03-02

Tank Info:

Tank Number:	W/O-1
Tank ID:	66444
Tank Status:	In Service
Material Name:	In Service
Capacity Gallons:	1000
Install Date:	03/01/1999
Date Tank Closed:	Not reported
Registered:	True
Tank Location:	Underground
Tank Type:	Equivalent technology
Material Code:	0022
Common Name of Substance:	Waste Oil/Used Oil

Tightness Test Method:	-
Date Test:	Not reported
Next Test Date:	Not reported
Pipe Model:	Not reported
Modified By:	DAFRANCI
Last Modified:	01/25/2018

Equipment Records:

EAST NEW YORK TRUCK SHOP (Continued) **U004062593**

E04 - Piping Secondary Containment - Double walled UG
F00 - Pipe External Protection - None
B00 - Tank External Protection - None
L01 - Piping Leak Detection - Interstitial - Electronic Monitoring
C02 - Pipe Location - Underground/On-ground
J00 - Dispenser - None
K01 - Spill Prevention - Catch Basin
D06 - Pipe Type - Fiberglass Reinforced Plastic (FRP)
I02 - Overfill - High Level Alarm
G04 - Tank Secondary Containment - Double-Walled (Underground)
I03 - Overfill - Automatic Shut-Off
H01 - Tank Leak Detection - Interstitial - Electronic Monitoring
A00 - Tank Internal Protection - None

CBS:

Name:	EAST NEW YORK TRUCK SHOP
Address:	1997 BROADWAY
City,State,Zip:	BROOKLYN, NY 11207
CBS Number:	2-000445
Program Type:	CBS
Facility Status:	Unregulated/Closed
Expiration Date:	Not reported
Dec Region:	2
UTMX:	592679.18231
UTMY:	4503688.09487

S100 **CON EDISON** **RCRA NonGen / NLR** **1018280008**
ENE **1997 BROADWAY** **FINDS** **NYP004748661**
1/8-1/4 **BROOKLYN, NY 11207** **ECHO**
0.174 mi.
919 ft. **Site 4 of 9 in cluster S**

Relative: **Higher**
Actual: **77 ft.**

RCRA NonGen / NLR:

Date Form Received by Agency:		20150311
Handler Name:	CON EDISON	
Handler Address:		1997 BROADWAY
Handler City,State,Zip:		BROOKLYN, NY 11207
EPA ID:		NYP004748661
Contact Name:		THOMAS TEELING
Contact Address:		Not reported
Contact City,State,Zip:		Not reported
Contact Telephone:		212-460-3770
Contact Fax:		Not reported
Contact Email:		Not reported
Contact Title:		Not reported
EPA Region:		02
Land Type:		Private
Federal Waste Generator Description:		Not a generator, verified
Non-Notifier:		Not reported
Biennial Report Cycle:		Not reported
Accessibility:		Not reported
Active Site Indicator:		Not reported
State District Owner:		NY
State District:		NYSDEC R2
Mailing Address:		IRVING PL, 15TH FL NE
Mailing City,State,Zip:		NEW YORK, NY 10003
Owner Name:		Not reported

CON EDISON (Continued) **1018280008**

Owner Type:	Not reported
Operator Name:	Not reported
Operator Type:	Not reported
Short-Term Generator Activity:	No
Importer Activity:	No
Mixed Waste Generator:	No
Transporter Activity:	No
Transfer Facility Activity:	No
Recycler Activity with Storage:	No
Small Quantity On-Site Burner Exemption:	No
Smelting Melting and Refining Furnace Exemption:	No
Underground Injection Control:	No
Off-Site Waste Receipt:	No
Universal Waste Indicator:	No
Universal Waste Destination Facility:	No
Federal Universal Waste:	No
Active Site Fed-Reg Treatment Storage and Disposal Facility:	Not reported
Active Site Converter Treatment storage and Disposal Facility:	Not reported
Active Site State-Reg Treatment Storage and Disposal Facility:	Not reported
Active Site State-Reg Handler:	---
Federal Facility Indicator:	Not reported
Hazardous Secondary Material Indicator:	NN
Sub-Part K Indicator:	Not reported
Commercial TSD Indicator:	No
Treatment Storage and Disposal Type:	Not reported
2018 GPRA Permit Baseline:	Not on the Baseline
2018 GPRA Renewals Baseline:	Not on the Baseline
Permit Renewals Workload Universe:	Not reported
Permit Workload Universe:	Not reported
Permit Progress Universe:	Not reported
Post-Closure Workload Universe:	Not reported
Closure Workload Universe:	Not reported
202 GPRA Corrective Action Baseline:	No
Corrective Action Workload Universe:	No
Subject to Corrective Action Universe:	No
Non-TSDFs Where RCRA CA has Been Imposed Universe:	No
TSDFs Potentially Subject to CA Under 3004 (u)/(v) Universe:	No
TSDFs Only Subject to CA under Discretionary Auth Universe:	No
Corrective Action Priority Ranking:	No NCAPS ranking
Environmental Control Indicator:	No
Institutional Control Indicator:	No
Human Exposure Controls Indicator:	N/A
Groundwater Controls Indicator:	N/A
Operating TSDF Universe:	Not reported
Full Enforcement Universe:	Not reported
Significant Non-Complier Universe:	No
Unaddressed Significant Non-Complier Universe:	No
Addressed Significant Non-Complier Universe:	No
Significant Non-Complier With a Compliance Schedule Universe:	No
Financial Assurance Required:	Not reported
Handler Date of Last Change:	20160502
Recognized Trader-Importer:	No
Recognized Trader-Exporter:	No
Importer of Spent Lead Acid Batteries:	No
Exporter of Spent Lead Acid Batteries:	No
Recycler Activity Without Storage:	Not reported
Manifest Broker:	Not reported

CON EDISON (Continued) **1018280008**

Sub-Part P Indicator: No

Historic Generators:

Receive Date:	20150311
Handler Name: CON EDISON	
Federal Waste Generator Description:	Small Quantity Generator
State District Owner:	NY
Large Quantity Handler of Universal Waste:	No
Recognized Trader Importer:	No
Recognized Trader Exporter:	No
Spent Lead Acid Battery Importer:	No
Spent Lead Acid Battery Exporter:	No
Current Record:	No
Non Storage Recycler Activity:	Not reported
Electronic Manifest Broker:	Not reported

Receive Date:	20150311
Handler Name: CON EDISON	
Federal Waste Generator Description:	Not a generator, verified
State District Owner:	NY
Large Quantity Handler of Universal Waste:	No
Recognized Trader Importer:	No
Recognized Trader Exporter:	No
Spent Lead Acid Battery Importer:	No
Spent Lead Acid Battery Exporter:	No
Current Record:	Yes
Non Storage Recycler Activity:	Not reported
Electronic Manifest Broker:	Not reported

List of NAICS Codes and Descriptions:
NAICS Codes: No NAICS Codes Found

Facility Has Received Notices of Violations:
Violations: No Violations Found

Evaluation Action Summary:
Evaluations: No Evaluations Found

FINDS:
Registry ID: 110067699949

Click Here:

Environmental Interest/Information System:
RCRAInfo is a national information system that supports the Resource Conservation and Recovery Act (RCRA) program through the tracking of events and activities related to facilities that generate, transport, and treat, store, or dispose of hazardous waste. RCRAInfo allows RCRA program staff to track the notification, permit, compliance, and corrective action activities required under RCRA.

Click this hyperlink while viewing on your computer to access additional FINDS: detail in the EDR Site Report.

CON EDISON (Continued) **1018280008**

ECHO:

Envid:	1018280008
Registry ID:	110067699949
DFR URL:	http://echo.epa.gov/detailed-facility-report?fid=110067699949
Name:	CON EDISON
Address:	1997 BROADWAY
City,State,Zip:	BROOKLYN, NY 11207

P101 **CON EDISON SERVICE BOX: 19417** **RCRA NonGen / NLR** **1016971968**
SW **2403 DEAN ST** **NY MANIFEST** **NYP004457263**
1/8-1/4 **BROOKLYN, NY 11233**
0.178 mi.
939 ft. **Site 4 of 7 in cluster P**

Relative:
Lower

Actual:
68 ft.

RCRA NonGen / NLR:

Date Form Received by Agency:		20140404
Handler Name:	CON EDISON SERVICE BOX:	19417
Handler Address:		2403 DEAN ST
Handler City,State,Zip:		BROOKLYN, NY 11233
EPA ID:		NYP004457263
Contact Name:		THOMAS TEELING
Contact Address:		Not reported
Contact City,State,Zip:		Not reported
Contact Telephone:		212-460-3770
Contact Fax:		Not reported
Contact Email:		Not reported
Contact Title:		SENIOR SCIENTIST
EPA Region:		02
Land Type:		Private
Federal Waste Generator Description:		Not a generator, verified
Non-Notifier:		Not reported
Biennial Report Cycle:		Not reported
Accessibility:		Not reported
Active Site Indicator:		Not reported
State District Owner:		NY
State District:		NYSDEC R2
Mailing Address:		IRVING PL, 15TH FL NE
Mailing City,State,Zip:		NEW YORK, NY 10003
Owner Name:		Not reported
Owner Type:		Not reported
Operator Name:		Not reported
Operator Type:		Not reported
Short-Term Generator Activity:		No
Importer Activity:		No
Mixed Waste Generator:		No
Transporter Activity:		No
Transfer Facility Activity:		No
Recycler Activity with Storage:		No
Small Quantity On-Site Burner Exemption:		No
Smelting Melting and Refining Furnace Exemption:		No
Underground Injection Control:		No
Off-Site Waste Receipt:		No
Universal Waste Indicator:		No
Universal Waste Destination Facility:		No
Federal Universal Waste:		No
Active Site Fed-Reg Treatment Storage and Disposal Facility:		Not reported
Active Site Converter Treatment storage and Disposal Facility:		Not reported

CON EDISON SERVICE BOX: 19417 (Continued) **1016971968**

Active Site State-Reg Treatment Storage and Disposal Facility:	Not reported
Active Site State-Reg Handler:	---
Federal Facility Indicator:	Not reported
Hazardous Secondary Material Indicator:	NN
Sub-Part K Indicator:	Not reported
Commercial TSD Indicator:	No
Treatment Storage and Disposal Type:	Not reported
2018 GPRA Permit Baseline:	Not on the Baseline
2018 GPRA Renewals Baseline:	Not on the Baseline
Permit Renewals Workload Universe:	Not reported
Permit Workload Universe:	Not reported
Permit Progress Universe:	Not reported
Post-Closure Workload Universe:	Not reported
Closure Workload Universe:	Not reported
202 GPRA Corrective Action Baseline:	No
Corrective Action Workload Universe:	No
Subject to Corrective Action Universe:	No
Non-TSDFs Where RCRA CA has Been Imposed Universe:	No
TSDFs Potentially Subject to CA Under 3004 (u)/(v) Universe:	No
TSDFs Only Subject to CA under Discretionary Auth Universe:	No
Corrective Action Priority Ranking:	No NCAPS ranking
Environmental Control Indicator:	No
Institutional Control Indicator:	No
Human Exposure Controls Indicator:	N/A
Groundwater Controls Indicator:	N/A
Operating TSDF Universe:	Not reported
Full Enforcement Universe:	Not reported
Significant Non-Complier Universe:	No
Unaddressed Significant Non-Complier Universe:	No
Addressed Significant Non-Complier Universe:	No
Significant Non-Complier With a Compliance Schedule Universe:	No
Financial Assurance Required:	Not reported
Handler Date of Last Change:	20141014
Recognized Trader-Importer:	No
Recognized Trader-Exporter:	No
Importer of Spent Lead Acid Batteries:	No
Exporter of Spent Lead Acid Batteries:	No
Recycler Activity Without Storage:	Not reported
Manifest Broker:	Not reported
Sub-Part P Indicator:	No

Historic Generators:

Receive Date:	20140304
Handler Name: CON EDISON SERVICE BOX:	19417
Federal Waste Generator Description:	Conditionally Exempt Small Quantity Generator
State District Owner:	NY
Large Quantity Handler of Universal Waste:	No
Recognized Trader Importer:	No
Recognized Trader Exporter:	No
Spent Lead Acid Battery Importer:	No
Spent Lead Acid Battery Exporter:	No
Current Record:	No
Non Storage Recycler Activity:	Not reported
Electronic Manifest Broker:	Not reported

Receive Date:	20140404

CON EDISON SERVICE BOX: 19417 (Continued) **1016971968**

Handler Name: CON EDISON SERVICE BOX: 19417
Federal Waste Generator Description: Not a generator, verified
State District Owner: NY
Large Quantity Handler of Universal Waste: No
Recognized Trader Importer: No
Recognized Trader Exporter: No
Spent Lead Acid Battery Importer: No
Spent Lead Acid Battery Exporter: No
Current Record: Yes
Non Storage Recycler Activity: Not reported
Electronic Manifest Broker: Not reported

List of NAICS Codes and Descriptions:
NAICS Codes: No NAICS Codes Found

Facility Has Received Notices of Violations:
Violations: No Violations Found

Evaluation Action Summary:
Evaluations: No Evaluations Found

NY MANIFEST:
Name: CON ED
Address: 2403 DEAN ST
City,State,Zip: BROOKLYN, NY 11233
Country: USA
EPA ID: NYP004457263
Facility Status: Not reported
Location Address 1: 2403 DEAN ST
Code: BP
Location Address 2: STRUCTURE 19417
Total Tanks: Not reported
Location City: BROOKLYN
Location State: NY
Location Zip: 11233
Location Zip 4: Not reported

NY MANIFEST:
EPAID: NYP004457263
Mailing Name: CON ED
Mailing Contact: TOM TEELING
Mailing Address 1: 4 IRVING PLACE - 15TH FLOOR
Mailing Address 2: Not reported
Mailing City: NEW YORK
Mailing State: NY
Mailing Zip: 10003
Mailing Zip 4: Not reported
Mailing Country: USA
Mailing Phone: 2124603770

NY MANIFEST:
Document ID: Not reported
Manifest Status: Not reported
seq: Not reported

CON EDISON SERVICE BOX: 19417 (Continued) **1016971968**

Year:	2018
Trans1 State ID:	NJD003812047
Trans2 State ID:	Not reported
Generator Ship Date:	03/04/2014
Trans1 Recv Date:	03/04/2014
Trans2 Recv Date:	Not reported
TSD Site Recv Date:	03/05/2014
Part A Recv Date:	Not reported
Part B Recv Date:	Not reported
Generator EPA ID:	NYP004457263
Trans1 EPA ID:	Not reported
Trans2 EPA ID:	Not reported
TSDF ID 1:	NJD991291105
TSDF ID 2:	Not reported
Manifest Tracking Number:	002219924GBF
Import Indicator:	N
Export Indicator:	N
Discr Quantity Indicator:	N
Discr Type Indicator:	N
Discr Residue Indicator:	N
Discr Partial Reject Indicator:	N
Discr Full Reject Indicator:	N
Manifest Ref Number:	Not reported
Alt Facility RCRA ID:	Not reported
Alt Facility Sign Date:	Not reported
MGMT Method Type Code:	H110
Waste Code:	Not reported
Waste Code:	Not reported
Waste Code:	Not reported
Waste Code:	Not reported
Waste Code:	Not reported
Waste Code:	Not reported
Quantity:	100
Units:	G - Gallons (liquids only)* (8.3 pounds)
Number of Containers:	1
Container Type:	TT - Cargo tank, tank trucks
Handling Method:	T Chemical, physical, or biological treatment.
Specific Gravity:	1
Waste Code:	D008
Waste Code 1_2:	Not reported
Waste Code 1_3:	Not reported
Waste Code 1_4:	Not reported
Waste Code 1_5:	Not reported
Waste Code 1_6:	Not reported

S102 **CON EDISON** **NY MANIFEST** **S121968412**
ENE **2020 BROADWAY** **N/A**
1/8-1/4 **BROOKLYN, NY 11207**
0.178 mi.
941 ft. **Site 5 of 9 in cluster S**

Relative: NY MANIFEST:
Higher

Name:	CON EDISON
Address:	2020 BROADWAY
City,State,Zip:	BROOKLYN, NY 11207
Country:	USA
EPA ID:	NYP005115332

Actual:
76 ft.

CON EDISON (Continued) **S121968412**

Facility Status: Not reported
Location Address 1: 2020 BROADWAY
Code: BP
Location Address 2: Not reported
Total Tanks: Not reported
Location City: BROOKLYN
Location State: NY
Location Zip: 11207
Location Zip 4: Not reported

NY MANIFEST:
EPAID: NYP005115332
Mailing Name: CON EDISON
Mailing Contact: CON EDISON
Mailing Address 1: 4 IRVING PL
Mailing Address 2: Not reported
Mailing City: NEW YORK
Mailing State: NY
Mailing Zip: 10003
Mailing Zip 4: Not reported
Mailing Country: USA
Mailing Phone: Not reported

S103 **CON EDISON - VAULT SUBMERSIBLE 2538** **RCRA-LQG** **1024891483**
ENE **2020 BROADWAY** **NYP005115332**
1/8-1/4 **BROOKLYN, NY 11207**
0.178 mi.
941 ft. **Site 6 of 9 in cluster S**

Relative: RCRA-LQG:
Higher
Date Form Received by Agency: 20180410
Actual: Handler Name: CON EDISON - VAULT SUBMERSIBLE 2538
76 ft. Handler Address: 2020 BROADWAY
Handler City,State,Zip: BROOKLYN, NY 11207
EPA ID: NYP005115332
Contact Name: ALYSSA SOTTO
Contact Address: IRVING PLACE, 15TH FL NE
Contact City,State,Zip: NEW YORK, NY 10003
Contact Telephone: 212-460-2757
Contact Fax: Not reported
Contact Email: SOTTOA@CONED.COM
Contact Title: ASSOCIATE SCIENTIST
EPA Region: 02
Land Type: Private
Federal Waste Generator Description: Large Quantity Generator
Non-Notifier: Not reported
Biennial Report Cycle: 2017
Accessibility: Not reported
Active Site Indicator: Handler Activities
State District Owner: NY
State District: NYSDEC R2
Mailing Address: IRVING PLACE, 15TH FL NE
Mailing City,State,Zip: NEW YORK, NY 10003
Owner Name: CONSOLIDATED EDISON COMPANY OF NY, INC.
Owner Type: Private
Operator Name: CONSOLIDATED EDISON COMPANY OF NY, INC.
Operator Type: Private

CON EDISON - VAULT SUBMERSIBLE 2538 (Continued) **1024891483**

Short-Term Generator Activity:	No
Importer Activity:	No
Mixed Waste Generator:	No
Transporter Activity:	No
Transfer Facility Activity:	No
Recycler Activity with Storage:	No
Small Quantity On-Site Burner Exemption:	No
Smelting Melting and Refining Furnace Exemption:	No
Underground Injection Control:	No
Off-Site Waste Receipt:	No
Universal Waste Indicator:	No
Universal Waste Destination Facility:	No
Federal Universal Waste:	No
Active Site Fed-Reg Treatment Storage and Disposal Facility:	Not reported
Active Site Converter Treatment storage and Disposal Facility:	Not reported
Active Site State-Reg Treatment Storage and Disposal Facility:	Not reported
Active Site State-Reg Handler:	---
Federal Facility Indicator:	Not reported
Hazardous Secondary Material Indicator:	NN
Sub-Part K Indicator:	Not reported
Commercial TSD Indicator:	No
Treatment Storage and Disposal Type:	Not reported
2018 GPRA Permit Baseline:	Not on the Baseline
2018 GPRA Renewals Baseline:	Not on the Baseline
Permit Renewals Workload Universe:	Not reported
Permit Workload Universe:	Not reported
Permit Progress Universe:	Not reported
Post-Closure Workload Universe:	Not reported
Closure Workload Universe:	Not reported
202 GPRA Corrective Action Baseline:	No
Corrective Action Workload Universe:	No
Subject to Corrective Action Universe:	No
Non-TSDFs Where RCRA CA has Been Imposed Universe:	No
TSDFs Potentially Subject to CA Under 3004 (u)/(v) Universe:	No
TSDFs Only Subject to CA under Discretionary Auth Universe:	No
Corrective Action Priority Ranking:	No NCAPS ranking
Environmental Control Indicator:	No
Institutional Control Indicator:	No
Human Exposure Controls Indicator:	N/A
Groundwater Controls Indicator:	N/A
Operating TSDF Universe:	Not reported
Full Enforcement Universe:	Not reported
Significant Non-Complier Universe:	No
Unaddressed Significant Non-Complier Universe:	No
Addressed Significant Non-Complier Universe:	No
Significant Non-Complier With a Compliance Schedule Universe:	No
Financial Assurance Required:	Not reported
Handler Date of Last Change:	20181106
Recognized Trader-Importer:	No
Recognized Trader-Exporter:	No
Importer of Spent Lead Acid Batteries:	No
Exporter of Spent Lead Acid Batteries:	No
Recycler Activity Without Storage:	No
Manifest Broker:	No
Sub-Part P Indicator:	No

CON EDISON - VAULT SUBMERSIBLE 2538 (Continued) **1024891483**

Biennial: List of Years
Year: 2017

Click Here for Biennial Reporting System Data:

Handler - Owner Operator:

Owner/Operator Indicator:	Operator
Owner/Operator Name:	CONSOLIDATED EDISON COMPANY OF NY, INC.
Legal Status:	Private
Date Became Current:	20170723
Date Ended Current:	Not reported
Owner/Operator Address:	4 IRVING PLACE
Owner/Operator City,State,Zip:	NEW YORK, NY 10003
Owner/Operator Telephone:	212-460-2757
Owner/Operator Telephone Ext:	Not reported
Owner/Operator Fax:	Not reported
Owner/Operator Email:	Not reported

Owner/Operator Indicator:	Owner
Owner/Operator Name:	CONSOLIDATED EDISON COMPANY OF NY, INC.
Legal Status:	Private
Date Became Current:	20170723
Date Ended Current:	Not reported
Owner/Operator Address:	4 IRVING PLACE
Owner/Operator City,State,Zip:	NEW YORK, NY 10003
Owner/Operator Telephone:	212-460-2757
Owner/Operator Telephone Ext:	Not reported
Owner/Operator Fax:	Not reported
Owner/Operator Email:	Not reported

Historic Generators:

Receive Date:	20180410
Handler Name:	CON EDISON - VAULT SUBMERSIBLE 2538
Federal Waste Generator Description:	Large Quantity Generator
State District Owner:	NY
Large Quantity Handler of Universal Waste:	No
Recognized Trader Importer:	No
Recognized Trader Exporter:	No
Spent Lead Acid Battery Importer:	No
Spent Lead Acid Battery Exporter:	No
Current Record:	Yes
Non Storage Recycler Activity:	No
Electronic Manifest Broker:	No

List of NAICS Codes and Descriptions:

NAICS Code:	221122
NAICS Description:	ELECTRIC POWER DISTRIBUTION

Facility Has Received Notices of Violations:
Violations: No Violations Found

Evaluation Action Summary:
Evaluations: No Evaluations Found

S104 **MTA NYCT - SUBWAY ELECTRONICS MAINT DIV** **RCRA-SQG** **1001818274**
ENE **2020 BROADWAY** **FINDS** **NYR000078071**
1/8-1/4 **BROOKLYN, NY 11207** **ECHO**
0.178 mi.
941 ft. **Site 7 of 9 in cluster S**

Relative: **Higher**
Actual: **76 ft.**

RCRA-SQG:

Date Form Received by Agency:	20070731
Handler Name:	MTA NYCT - SUBWAY ELECTRONICS MAINT DIV
Handler Address:	2020 BROADWAY
Handler City,State,Zip:	BROOKLYN, NY 11207
EPA ID:	NYR000078071
Contact Name:	SHERRY L BULKLEY
Contact Address:	BROADWAY 27TH FLOOR A27.63
Contact City,State,Zip:	NEW YORK, NY 10004
Contact Telephone:	642-252-5774
Contact Fax:	Not reported
Contact Email:	SHERRYBULKLEY@NYCT.COM
Contact Title:	Not reported
EPA Region:	02
Land Type:	State
Federal Waste Generator Description:	Small Quantity Generator
Non-Notifier:	Not reported
Biennial Report Cycle:	Not reported
Accessibility:	Not reported
Active Site Indicator:	Handler Activities
State District Owner:	NY
State District:	NYSDEC R2
Mailing Address:	BROADWAY 27TH FLOOR A27.63
Mailing City,State,Zip:	NEW YORK, NY 10004
Owner Name:	NEW YORK CITY TRANSIT
Owner Type:	State
Operator Name:	SHERRY BULKLEY
Operator Type:	State
Short-Term Generator Activity:	No
Importer Activity:	No
Mixed Waste Generator:	No
Transporter Activity:	No
Transfer Facility Activity:	No
Recycler Activity with Storage:	No
Small Quantity On-Site Burner Exemption:	No
Smelting Melting and Refining Furnace Exemption:	No
Underground Injection Control:	No
Off-Site Waste Receipt:	No
Universal Waste Indicator:	No
Universal Waste Destination Facility:	No
Federal Universal Waste:	No
Active Site Fed-Reg Treatment Storage and Disposal Facility:	Not reported
Active Site Converter Treatment storage and Disposal Facility:	Not reported
Active Site State-Reg Treatment Storage and Disposal Facility:	Not reported
Active Site State-Reg Handler:	---
Federal Facility Indicator:	Not reported
Hazardous Secondary Material Indicator:	NN
Sub-Part K Indicator:	Not reported
Commercial TSD Indicator:	No
Treatment Storage and Disposal Type:	Not reported
2018 GPRA Permit Baseline:	Not on the Baseline
2018 GPRA Renewals Baseline:	Not on the Baseline
Permit Renewals Workload Universe:	Not reported

MTA NYCT - SUBWAY ELECTRONICS MAINT DIV (Continued) **1001818274**

Permit Workload Universe:	Not reported
Permit Progress Universe:	Not reported
Post-Closure Workload Universe:	Not reported
Closure Workload Universe:	Not reported
202 GPRA Corrective Action Baseline:	No
Corrective Action Workload Universe:	No
Subject to Corrective Action Universe:	No
Non-TSDFs Where RCRA CA has Been Imposed Universe:	No
TSDFs Potentially Subject to CA Under 3004 (u)/(v) Universe:	No
TSDFs Only Subject to CA under Discretionary Auth Universe:	No
Corrective Action Priority Ranking:	No NCAPS ranking
Environmental Control Indicator:	No
Institutional Control Indicator:	No
Human Exposure Controls Indicator:	N/A
Groundwater Controls Indicator:	N/A
Operating TSDF Universe:	Not reported
Full Enforcement Universe:	Not reported
Significant Non-Complier Universe:	No
Unaddressed Significant Non-Complier Universe:	No
Addressed Significant Non-Complier Universe:	No
Significant Non-Complier With a Compliance Schedule Universe:	No
Financial Assurance Required:	Not reported
Handler Date of Last Change:	20150414
Recognized Trader-Importer:	No
Recognized Trader-Exporter:	No
Importer of Spent Lead Acid Batteries:	No
Exporter of Spent Lead Acid Batteries:	No
Recycler Activity Without Storage:	Not reported
Manifest Broker:	Not reported
Sub-Part P Indicator:	No

Hazardous Waste Summary:

Waste Code:	D000
Waste Description:	Not Defined
Waste Code:	D002
Waste Description:	CORROSIVE WASTE
Waste Code:	D006
Waste Description:	CADMIUM
Waste Code:	D008
Waste Description:	LEAD

Handler - Owner Operator:

Owner/Operator Indicator:	Owner
Owner/Operator Name:	MAT NEW YORK CITY TRANSIT
Legal Status:	Municipal
Date Became Current:	Not reported
Date Ended Current:	Not reported
Owner/Operator Address:	370 JAY ST ROOM 819
Owner/Operator City,State,Zip:	BROOKLYN, NY 11201
Owner/Operator Telephone:	718-243-4501
Owner/Operator Telephone Ext:	Not reported
Owner/Operator Fax:	Not reported

MTA NYCT - SUBWAY ELECTRONICS MAINT DIV (Continued) **1001818274**

Owner/Operator Email: Not reported

Owner/Operator Indicator: Owner
Owner/Operator Name: NEW YORK CITY TRANSIT
Legal Status: State
Date Became Current: 19631201
Date Ended Current: Not reported
Owner/Operator Address: 2 BROADWAY 27TH FLOOR
Owner/Operator City,State,Zip: NEW YORK, NY 10004
Owner/Operator Telephone: Not reported
Owner/Operator Telephone Ext: Not reported
Owner/Operator Fax: Not reported
Owner/Operator Email: Not reported

Owner/Operator Indicator: Operator
Owner/Operator Name: SHERRY BULKLEY
Legal Status: State
Date Became Current: 19540701
Date Ended Current: Not reported
Owner/Operator Address: Not reported
Owner/Operator City,State,Zip: Not reported
Owner/Operator Telephone: Not reported
Owner/Operator Telephone Ext: Not reported
Owner/Operator Fax: Not reported
Owner/Operator Email: Not reported

Historic Generators:
Receive Date: 20060101
Handler Name: MTA NYCT - ENY ELECTRONIC SHOP
Federal Waste Generator Description: Not a generator, verified
State District Owner: NY
Large Quantity Handler of Universal Waste: No
Recognized Trader Importer: No
Recognized Trader Exporter: No
Spent Lead Acid Battery Importer: No
Spent Lead Acid Battery Exporter: No
Current Record: No
Non Storage Recycler Activity: Not reported
Electronic Manifest Broker: Not reported

Receive Date: 20070730
Handler Name: MTA NYCT - SUBWAY ELECTRONICS MAINT DIV
Federal Waste Generator Description: Small Quantity Generator
State District Owner: NY
Large Quantity Handler of Universal Waste: No
Recognized Trader Importer: No
Recognized Trader Exporter: No
Spent Lead Acid Battery Importer: No
Spent Lead Acid Battery Exporter: No
Current Record: No
Non Storage Recycler Activity: Not reported
Electronic Manifest Broker: Not reported

Receive Date: 19991101
Handler Name: MTA NYCT - ENY ELECTRONIC SHOP
Federal Waste Generator Description: Small Quantity Generator
State District Owner: NY

MTA NYCT - SUBWAY ELECTRONICS MAINT DIV (Continued) **1001818274**

Large Quantity Handler of Universal Waste: No
Recognized Trader Importer: No
Recognized Trader Exporter: No
Spent Lead Acid Battery Importer: No
Spent Lead Acid Battery Exporter: No
Current Record: No
Non Storage Recycler Activity: Not reported
Electronic Manifest Broker: Not reported

Receive Date: 20070731
Handler Name: MTA NYCT - SUBWAY ELECTRONICS MAINT DIV
Federal Waste Generator Description: Small Quantity Generator
State District Owner: NY
Large Quantity Handler of Universal Waste: No
Recognized Trader Importer: No
Recognized Trader Exporter: No
Spent Lead Acid Battery Importer: No
Spent Lead Acid Battery Exporter: No
Current Record: Yes
Non Storage Recycler Activity: Not reported
Electronic Manifest Broker: Not reported

List of NAICS Codes and Descriptions:
NAICS Code: 42111
NAICS Description: AUTOMOBILE AND OTHER MOTOR VEHICLE WHOLESALERS

Facility Has Received Notices of Violation:
Found Violation: No
Agency Which Determined Violation: Not reported
Violation Short Description: Not reported
Date Violation was Determined: Not reported
Actual Return to Compliance Date: Not reported
Return to Compliance Qualifier: Not reported
Violation Responsible Agency: Not reported
Scheduled Compliance Date: Not reported
Enforcement Identifier: Not reported
Date of Enforcement Action: Not reported
Enforcement Responsible Agency: Not reported
Enforcement Docket Number: Not reported
Enforcement Attorney: Not reported
Corrective Action Component: Not reported
Appeal Initiated Date: Not reported
Appeal Resolution Date: Not reported
Disposition Status Date: Not reported
Disposition Status: Not reported
Disposition Status Description: Not reported
Consent/Final Order Sequence Number: Not reported
Consent/Final Order Respondent Name: Not reported
Consent/Final Order Lead Agency: Not reported
Enforcement Type: Not reported
Enforcement Responsible Person: Not reported
Enforcement Responsible Sub-Organization: Not reported
SEP Sequence Number: Not reported
SEP Expenditure Amount: Not reported
SEP Scheduled Completion Date: Not reported
SEP Actual Date: Not reported

MTA NYCT - SUBWAY ELECTRONICS MAINT DIV (Continued) **1001818274**

SEP Defaulted Date:	Not reported
SEP Type:	Not reported
SEP Type Description:	Not reported
Proposed Amount:	Not reported
Final Monetary Amount:	Not reported
Paid Amount:	Not reported
Final Count:	Not reported
Final Amount:	Not reported

Evaluation Action Summary:

Evaluation Date:	20120828
Evaluation Responsible Agency:	EPA
Found Violation:	No
Evaluation Type Description:	COMPLIANCE EVALUATION INSPECTION ON-SITE
Evaluation Responsible Person Identifier:	R2STP
Evaluation Responsible Sub-Organization:	RCB
Actual Return to Compliance Date:	Not reported
Scheduled Compliance Date:	Not reported
Date of Request:	Not reported
Date Response Received:	Not reported
Request Agency:	Not reported
Former Citation:	Not reported

FINDS:

Registry ID: 110004557275

Click Here:

Environmental Interest/Information System:

RCRAInfo is a national information system that supports the Resource Conservation and Recovery Act (RCRA) program through the tracking of events and activities related to facilities that generate, transport, and treat, store, or dispose of hazardous waste. RCRAInfo allows RCRA program staff to track the notification, permit, compliance, and corrective action activities required under RCRA.

Click this hyperlink while viewing on your computer to access additional FINDS: detail in the EDR Site Report.

ECHO:

Envid:	1001818274
Registry ID:	110004557275
DFR URL:	http://echo.epa.gov/detailed-facility-report?fid=110004557275
Name:	MTA NYCT - SUBWAY ELECTRONICS MAINT DIV
Address:	2020 BROADWAY
City,State,Zip:	BROOKLYN, NY 11207

Q105
North
1/8-1/4
0.179 mi.
944 ft.

SOLID GOLD TOWING INC.
1960 BROADWAY
BROOKLYN, NY 11207

Site 4 of 5 in cluster Q

NY UST **U002259356**
NY Spills **N/A**

Relative:
Higher

Actual:
88 ft.

UST:

Name:	SOLID GOLD TOWING INC.
Address:	1960 BROADWAY
City,State,Zip:	BROOKLYN, NY 11207
Id/Status:	2-482099 / Unregulated/Closed
Program Type:	PBS
Region:	STATE
DEC Region:	2
Expiration Date:	N/A
UTM X:	592579.45137
UTM Y:	4503698.80840
Site Type:	Trucking/Transportation/Fleet Operation

Affiliation Records:

Site Id:	21587
Affiliation Type:	Facility Owner
Company Name:	FRANK PETROSINO
Contact Type:	Not reported
Contact Name:	Not reported
Address1:	2744 DEVON COURT
Address2:	Not reported
City:	DELRAY BEACH
State:	FL
Zip Code:	33445
Country Code:	001
Phone:	(561) 498-7835
EMail:	Not reported
Fax Number:	Not reported
Modified By:	NRLOMBAR
Date Last Modified:	2009-07-09

Site Id:	21587
Affiliation Type:	Mail Contact
Company Name:	FRANK PETROSINO
Contact Type:	Not reported
Contact Name:	Not reported
Address1:	2744 DEVON COURT
Address2:	Not reported
City:	DELRAY BEACH
State:	FL
Zip Code:	33445
Country Code:	001
Phone:	(561) 498-7835
EMail:	Not reported
Fax Number:	Not reported
Modified By:	NRLOMBAR
Date Last Modified:	2009-07-09

Site Id:	21587
Affiliation Type:	Facility Operator
Company Name:	SOLID GOLD TOWING INC.
Contact Type:	Not reported
Contact Name:	FLOYD BERMUDEZ
Address1:	Not reported

SOLID GOLD TOWING INC. (Continued) **U002259356**

Address2:	Not reported
City:	Not reported
State:	NY
Zip Code:	Not reported
Country Code:	001
Phone:	(718) 257-1556
EMail:	Not reported
Fax Number:	Not reported
Modified By:	NRLOMBAR
Date Last Modified:	2009-05-21

Site Id:	21587
Affiliation Type:	Emergency Contact
Company Name:	SOLID GOLD TOWING INC.
Contact Type:	Not reported
Contact Name:	DANIEL DANNER
Address1:	Not reported
Address2:	Not reported
City:	Not reported
State:	NN
Zip Code:	Not reported
Country Code:	999
Phone:	(718) 763-4791
EMail:	Not reported
Fax Number:	Not reported
Modified By:	NRLOMBAR
Date Last Modified:	2009-05-21

Tank Info:

Tank Number:	001
Tank ID:	39245
Tank Status:	Closed - Removed
Material Name:	Closed - Removed
Capacity Gallons:	3000
Install Date:	04/23/1994
Date Tank Closed:	12/07/2011
Registered:	True
Tank Location:	Underground
Tank Type:	Steel/carbon steel
Material Code:	0008
Common Name of Substance:	Diesel

Tightness Test Method:	21
Date Test:	09/01/2004
Next Test Date:	Not reported
Pipe Model:	Not reported
Modified By:	LXZIELIN
Last Modified:	04/14/2017

Equipment Records:

G03 - Tank Secondary Containment - Vault (w/o access)
I00 - Overfill - None
B00 - Tank External Protection - None
C00 - Pipe Location - No Piping
F00 - Pipe External Protection - None
H04 - Tank Leak Detection - Groundwater Well

SOLID GOLD TOWING INC. (Continued) **U002259356**

A00 - Tank Internal Protection - None
D01 - Pipe Type - Steel/Carbon Steel/Iron

Tank Number:	002
Tank ID:	39246
Tank Status:	Closed - Removed
Material Name:	Closed - Removed
Capacity Gallons:	3000
Install Date:	Not reported
Date Tank Closed:	12/07/2011
Registered:	True
Tank Location:	Underground
Tank Type:	Steel/carbon steel
Material Code:	0008
Common Name of Substance:	Diesel
Tightness Test Method:	21
Date Test:	09/01/2004
Next Test Date:	Not reported
Pipe Model:	Not reported
Modified By:	LXZIELIN
Last Modified:	04/14/2017

Equipment Records:

G03 - Tank Secondary Containment - Vault (w/o access)
I00 - Overfill - None
B00 - Tank External Protection - None
C00 - Pipe Location - No Piping
F00 - Pipe External Protection - None
H04 - Tank Leak Detection - Groundwater Well
A00 - Tank Internal Protection - None
D01 - Pipe Type - Steel/Carbon Steel/Iron

SPILLS:

Name:	TOWING COMPANY
Address:	1960 BROADWAY
City,State,Zip:	BROOKLYN, NY
Spill Number/Closed Date:	1008292 / 2011-01-05
Facility ID:	1008292
Facility Type:	ER
DER Facility ID:	396791
Site ID:	441770
DEC Region:	2
Spill Cause:	Equipment Failure
Spill Class:	D4
SWIS:	2401
Spill Date:	2010-11-08
Investigator:	RMPIPER
Referred To:	Not reported
Reported to Dept:	2010-11-08
CID:	Not reported
Water Affected:	Not reported
Spill Source:	Commercial/Industrial
Spill Notifier:	Other
Cleanup Ceased:	Not reported
Cleanup Meets Std:	False

SOLID GOLD TOWING INC. (Continued) **U002259356**

Last Inspection:	Not reported
Recommended Penalty:	False
UST Trust:	False
Remediation Phase:	0
Date Entered In Computer:	2010-11-08
Spill Record Last Update:	2011-01-05
Spiller Name:	Not reported
Spiller Company:	SOLID GOLD TOWING
Spiller Address:	Not reported
Spiller Company:	999
Contact Name:	JESSICA REALMUTO
DEC Memo:	"11/08/10- Zhune spoke to Jessica Realmuto 631-360-8901 from Windmill oil Tank Service. She said They are in the process to abandoned two UST 3000-gallons. They found contamination. She will ask someone to call back for more details. Lee- Windmill- 516- 330 -8170"
Remarks:	"company moving tank and noticed spill - cleanup pending"

All Materials:

Site ID:	441770
Operable Unit ID:	1192314
Operable Unit:	01
Material ID:	2187596
Material Code:	0001A
Material Name:	#2 fuel oil
Case No.:	Not reported
Material FA:	Petroleum
Quantity:	Not reported
Units:	Not reported
Recovered:	Not reported
Oxygenate:	Not reported

T106 **EINAV GELBERG** **RCRA-VSQG** **1027222168**
NNW **156-158 SOMERS ST** **NYR000255042**
1/8-1/4 **BROOKLYN, NY 11233**
0.180 mi.
951 ft. **Site 1 of 6 in cluster T**

Relative:
Higher

Actual:
92 ft.

RCRA-VSQG:

Date Form Received by Agency:		20220413
Handler Name:	EINAV GELBERG	
Handler Address:		156-158 SOMERS ST
Handler City,State,Zip:		BROOKLYN, NY 11233
EPA ID:		NYR000255042
Contact Name:		EINAV GELBERG
Contact Address:		PENNSLYVANIA AVE
Contact City,State,Zip:		BROOKLYN, NY 11207
Contact Telephone:		929-245-0972
Contact Fax:		Not reported
Contact Email:		EINAV.OGI@GMAIL.COM
Contact Title:		PRESIDENT
EPA Region:		02
Land Type:		Private
Federal Waste Generator Description:		Conditionally Exempt Small Quantity Generator
Non-Notifier:		Not reported
Biennial Report Cycle:		Not reported
Accessibility:		Not reported
Active Site Indicator:		Handler Activities

EINAV GELBERG (Continued) **1027222168**

State District Owner:	NY
State District:	NYSDEC R2
Mailing Address:	PENNSLYVANIA AVE
Mailing City,State,Zip:	BROOKLYN, NY 11207
Owner Name:	EINAV GELBERG
Owner Type:	Private
Operator Name:	EINAV GELBERG
Operator Type:	Private
Short-Term Generator Activity:	Yes
Importer Activity:	No
Mixed Waste Generator:	No
Transporter Activity:	No
Transfer Facility Activity:	No
Recycler Activity with Storage:	No
Small Quantity On-Site Burner Exemption:	No
Smelting Melting and Refining Furnace Exemption:	No
Underground Injection Control:	No
Off-Site Waste Receipt:	No
Universal Waste Indicator:	No
Universal Waste Destination Facility:	No
Federal Universal Waste:	No
Active Site Fed-Reg Treatment Storage and Disposal Facility:	Not reported
Active Site Converter Treatment storage and Disposal Facility:	Not reported
Active Site State-Reg Treatment Storage and Disposal Facility:	Not reported
Active Site State-Reg Handler:	---
Federal Facility Indicator:	Not reported
Hazardous Secondary Material Indicator:	N
Sub-Part K Indicator:	Not reported
Commercial TSD Indicator:	No
Treatment Storage and Disposal Type:	Not reported
2018 GPRA Permit Baseline:	Not on the Baseline
2018 GPRA Renewals Baseline:	Not on the Baseline
Permit Renewals Workload Universe:	Not reported
Permit Workload Universe:	Not reported
Permit Progress Universe:	Not reported
Post-Closure Workload Universe:	Not reported
Closure Workload Universe:	Not reported
202 GPRA Corrective Action Baseline:	No
Corrective Action Workload Universe:	No
Subject to Corrective Action Universe:	No
Non-TSDFs Where RCRA CA has Been Imposed Universe:	No
TSDFs Potentially Subject to CA Under 3004 (u)/(v) Universe:	No
TSDFs Only Subject to CA under Discretionary Auth Universe:	No
Corrective Action Priority Ranking:	No NCAPS ranking
Environmental Control Indicator:	No
Institutional Control Indicator:	No
Human Exposure Controls Indicator:	N/A
Groundwater Controls Indicator:	N/A
Operating TSDF Universe:	Not reported
Full Enforcement Universe:	Not reported
Significant Non-Complier Universe:	No
Unaddressed Significant Non-Complier Universe:	No
Addressed Significant Non-Complier Universe:	No
Significant Non-Complier With a Compliance Schedule Universe:	No
Financial Assurance Required:	Not reported
Handler Date of Last Change:	20220418
Recognized Trader-Importer:	No

EINAV GELBERG (Continued) **1027222168**

Recognized Trader-Exporter:	No
Importer of Spent Lead Acid Batteries:	No
Exporter of Spent Lead Acid Batteries:	No
Recycler Activity Without Storage:	No
Manifest Broker:	No
Sub-Part P Indicator:	No

Hazardous Waste Summary:

Waste Code:	D008
Waste Description:	LEAD

Handler - Owner Operator:

Owner/Operator Indicator:	Operator
Owner/Operator Name:	EINAV GELBERG
Legal Status:	Private
Date Became Current:	20191215
Date Ended Current:	Not reported
Owner/Operator Address:	122 PENNSLYVANIA AVE
Owner/Operator City,State,Zip:	BROOKLYN, NY 11207
Owner/Operator Telephone:	929-245-0972
Owner/Operator Telephone Ext:	Not reported
Owner/Operator Fax:	Not reported
Owner/Operator Email:	EINAV.OGI@GMAIL.COM

Owner/Operator Indicator:	Owner
Owner/Operator Name:	EINAV GELBERG
Legal Status:	Private
Date Became Current:	20191215
Date Ended Current:	Not reported
Owner/Operator Address:	122 PENNSLYVANIA AVE
Owner/Operator City,State,Zip:	BROOKLYN, NY 11207
Owner/Operator Telephone:	929-245-0972
Owner/Operator Telephone Ext:	Not reported
Owner/Operator Fax:	Not reported
Owner/Operator Email:	EINAV.OGI@GMAIL.COM

Historic Generators:

Receive Date:	20220413
Handler Name: EINAV GELBERG	
Federal Waste Generator Description:	Conditionally Exempt Small Quantity Generator
State District Owner:	NY
Large Quantity Handler of Universal Waste:	No
Recognized Trader Importer:	No
Recognized Trader Exporter:	No
Spent Lead Acid Battery Importer:	No
Spent Lead Acid Battery Exporter:	No
Current Record:	Yes
Non Storage Recycler Activity:	No
Electronic Manifest Broker:	No

List of NAICS Codes and Descriptions:

NAICS Code:	623311
NAICS Description:	CONTINUING CARE RETIREMENT COMMUNITIES

EINAV GELBERG (Continued) **1027222168**

Facility Has Received Notices of Violations:
Violations: No Violations Found

Evaluation Action Summary:
Evaluations: No Evaluations Found

T107 **156 - 158 SOMERS STREET** **NY VCP** **S127989917**
NNW **156 - 158 SOMERS STREET** **N/A**
1/8-1/4 **NEW YORK CITY, NY**
0.180 mi.
951 ft. **Site 2 of 6 in cluster T**

Relative:
Higher

Actual:
92 ft.

VCP NYC:

Project ID:	20TMP0986K,20EH-N203K,20CVCP076K
Name:	156 - 158 SOMERS STREET
Address:	156 - 158 SOMERS STREET
City,State,Zip:	NEW YORK CITY, NY
Borough:	Brooklyn
BBL:	3.0154400153015398E+19
OER Program:	VCP (Enrolled), E/RD (Review)
Phase:	Approved Remedial Plan
Latitude:	40.679416
Longitude:	-73.905349
Postcode:	16
Community Board:	37
Council District:	367
Census Tract:	3000000
BIN:	3015440015
NTA:	Ocean Hill

T108 **SACKMAN REALTY LLC** **NY AST** **A100343964**
NNW **10 SACKMAN ST** **N/A**
1/8-1/4 **BROOKLYN, NY 11233**
0.180 mi.
953 ft. **Site 3 of 6 in cluster T**

Relative:
Higher

Actual:
91 ft.

AST:

Name:	SACKMAN REALTY LLC
Address:	10 SACKMAN ST
City,State,Zip:	BROOKLYN, NY 11233
Region:	STATE
DEC Region:	2
Site Status:	Unregulated/Closed
Facility Id:	2-611080
Program Type:	PBS
UTM X:	592422.71221
UTM Y:	4503714.28080
Expiration Date:	N/A
Site Type:	Apartment Building/Office Building

Affiliation Records:

Site Id:	413672
Affiliation Type:	Facility Owner
Company Name:	SACKMAN REALTY LLC
Contact Type:	MGR

SACKMAN REALTY LLC (Continued) **A100343964**

Contact Name:	MOSE NE
Address1:	199 LEE AVE .#233
Address2:	Not reported
City:	BROOKLYN
State:	NY
Zip Code:	11211
Country Code:	001
Phone:	(718) 935-9624
EMail:	Not reported
Fax Number:	Not reported
Modified By:	MSBAPTIS
Date Last Modified:	2013-03-22

Site Id:	413672
Affiliation Type:	Mail Contact
Company Name:	SACKMAN REALTY LLC
Contact Type:	MGR
Contact Name:	MOSE NE
Address1:	199 LEE AVE .#233
Address2:	Not reported
City:	BROOKLYN
State:	NY
Zip Code:	11211
Country Code:	001
Phone:	(718) 935-9624
EMail:	Not reported
Fax Number:	Not reported
Modified By:	MSBAPTIS
Date Last Modified:	2013-03-22

Site Id:	413672
Affiliation Type:	Facility Operator
Company Name:	SACKMAN REALTY LLC
Contact Type:	Not reported
Contact Name:	MOSE NEW
Address1:	Not reported
Address2:	Not reported
City:	Not reported
State:	NN
Zip Code:	Not reported
Country Code:	001
Phone:	(718) 935-9624
EMail:	Not reported
Fax Number:	Not reported
Modified By:	MSBAPTIS
Date Last Modified:	2013-03-22

Site Id:	413672
Affiliation Type:	Emergency Contact
Company Name:	SACKMAN REALTY LLC
Contact Type:	Not reported
Contact Name:	SOL GOLD
Address1:	Not reported
Address2:	Not reported
City:	Not reported
State:	NN
Zip Code:	Not reported

SACKMAN REALTY LLC (Continued) **A100343964**

Country Code:	001
Phone:	(718) 935-9624
EMail:	Not reported
Fax Number:	Not reported
Modified By:	MSBAPTIS
Date Last Modified:	2009-05-11

Tank Info:

Tank Number:	69428
Tank Id:	228368
Material Code:	0001
Common Name of Substance:	#2 Fuel Oil (On-Site Consumption)

Equipment Records:

I04 - Overfill - Product Level Gauge (A/G)
C01 - Pipe Location - Aboveground
L00 - Piping Leak Detection - None
B00 - Tank External Protection - None
F00 - Pipe External Protection - None
H00 - Tank Leak Detection - None
E00 - Piping Secondary Containment - None
J02 - Dispenser - Suction Dispenser
G00 - Tank Secondary Containment - None
K00 - Spill Prevention - None
D01 - Pipe Type - Steel/Carbon Steel/Iron
A00 - Tank Internal Protection - None

Tank Location:	Aboveground - on saddles, legs, racks, etc.... Tank bottom is elevated above grade or tank pad, allowing visual inspection.
Tank Type:	Steel/Carbon Steel/Iron
Tank Status:	Closed - Removed
Pipe Model:	Not reported
Install Date:	04/15/2003
Capacity Gallons:	2000
Tightness Test Method:	21
Date Test:	10/08/2013
Next Test Date:	Not reported
Date Tank Closed:	10/16/2013
Register:	True
Modified By:	TLYE
Last Modified:	03/29/2018
Material Name:	#2 fuel oil (on-site consumption)

U109 **GRAFTON REALTY CORP.** **NY AST** **A100300594**
SSW **1660 EAST NEW YORK AVENUE** **N/A**
1/8-1/4 **BROOKLYN, NY 11212**
0.184 mi.
972 ft. **Site 1 of 12 in cluster U**

Relative: **Lower**
Actual: **61 ft.**

AST:

Name:	GRAFTON REALTY CORP.
Address:	1660 EAST NEW YORK AVENUE
City,State,Zip:	BROOKLYN, NY 11212
Region:	STATE
DEC Region:	2
Site Status:	Unregulated/Closed
Facility Id:	2-082570

GRAFTON REALTY CORP. (Continued) **A100300594**

Program Type: PBS
UTM X: 592402.05666
UTM Y: 4503142.73000
Expiration Date: N/A
Site Type: Other

Affiliation Records:

Site Id: 1796
Affiliation Type: Facility Owner
Company Name: RENE ZETRENNE
Contact Type: Not reported
Contact Name: Not reported
Address1: 1478 PITKIN AVE
Address2: Not reported
City: BROOKLYN
State: NY
Zip Code: 11212
Country Code: 001
Phone: Not reported
EMail: Not reported
Fax Number: Not reported
Modified By: TRANSLAT
Date Last Modified: 2004-03-04

Site Id: 1796
Affiliation Type: Mail Contact
Company Name: RENE ZETRENNE
Contact Type: Not reported
Contact Name: Not reported
Address1: 1478 PITKIN AVENUE
Address2: Not reported
City: BROOKLYN
State: NY
Zip Code: 11212
Country Code: 001
Phone: Not reported
EMail: Not reported
Fax Number: Not reported
Modified By: TRANSLAT
Date Last Modified: 2004-03-04

Site Id: 1796
Affiliation Type: Facility Operator
Company Name: GRAFTON REALTY CORP.
Contact Type: Not reported
Contact Name: N/A
Address1: Not reported
Address2: Not reported
City: Not reported
State: NN
Zip Code: Not reported
Country Code: 001
Phone: Not reported
EMail: Not reported
Fax Number: Not reported
Modified By: TRANSLAT
Date Last Modified: 2004-03-04

GRAFTON REALTY CORP. (Continued) **A100300594**

Site Id:	1796
Affiliation Type:	Emergency Contact
Company Name:	RENE ZETRENNE
Contact Type:	Not reported
Contact Name:	N/AMJR HOLDING CORPORATION
Address1:	Not reported
Address2:	Not reported
City:	Not reported
State:	NN
Zip Code:	Not reported
Country Code:	001
Phone:	Not reported
EMail:	Not reported
Fax Number:	Not reported
Modified By:	TRANSLAT
Date Last Modified:	2004-03-04

Tank Info:

Tank Number:	001
Tank Id:	3008
Material Code:	0001
Common Name of Substance:	#2 Fuel Oil (On-Site Consumption)

Equipment Records:

	I04 - Overfill - Product Level Gauge (A/G)
	G00 - Tank Secondary Containment - None
	J02 - Dispenser - Suction Dispenser
	B00 - Tank External Protection - None
	C00 - Pipe Location - No Piping
	F00 - Pipe External Protection - None
	H00 - Tank Leak Detection - None
	A00 - Tank Internal Protection - None
	D01 - Pipe Type - Steel/Carbon Steel/Iron
Tank Location:	Aboveground - on saddles, legs, racks, etc.... Tank bottom is elevated above grade or tank pad, allowing visual inspection.
Tank Type:	Steel/Carbon Steel/Iron
Tank Status:	Closed - Removed
Pipe Model:	Not reported
Install Date:	Not reported
Capacity Gallons:	2000
Tightness Test Method:	NN
Date Test:	Not reported
Next Test Date:	Not reported
Date Tank Closed:	Not reported
Register:	True
Modified By:	TRANSLAT
Last Modified:	04/14/2017
Material Name:	#2 fuel oil (on-site consumption)

V110 **EASTERN PKWY MANAGEMENT LLC** **NY AST** **U003127993**
WNW **1895 EASTERN PARKWAY** **N/A**
1/8-1/4 **BROOKLYN, NY 11233**
0.186 mi.
980 ft. **Site 1 of 5 in cluster V**

Relative:
Higher

Actual:
87 ft.

AST:

Name:	EASTERN PKWY MANAGEMENT LLC
Address:	1895 EASTERN PARKWAY
City,State,Zip:	BROOKLYN, NY 11233
Region:	STATE
DEC Region:	2
Site Status:	Active
Facility Id:	2-400351
Program Type:	PBS
UTM X:	592268.10802
UTM Y:	4503495.58702
Expiration Date:	04/17/2023
Site Type:	Apartment Building/Office Building

Affiliation Records:

Site Id:	19100
Affiliation Type:	Mail Contact
Company Name:	EASTERN PKWY MANAGEMENT LLC
Contact Type:	OWNER
Contact Name:	YEHUDA COHEN
Address1:	702 ST MARKS AVE
Address2:	SUITE 1
City:	BROOKLYN
State:	NY
Zip Code:	11216
Country Code:	001
Phone:	(646) 299-1609
EMail:	YISROD85@GMAIL.COM
Fax Number:	Not reported
Modified By:	JSMACRI
Date Last Modified:	2019-02-27

Site Id:	19100
Affiliation Type:	Emergency Contact
Company Name:	EASTERN PKWY MANAGEMENT LLC
Contact Type:	Not reported
Contact Name:	YISROD KANAR
Address1:	Not reported
Address2:	Not reported
City:	Not reported
State:	NN
Zip Code:	Not reported
Country Code:	999
Phone:	(646) 299-1609
EMail:	Not reported
Fax Number:	Not reported
Modified By:	JSMACRI
Date Last Modified:	2019-02-27

Site Id:	19100
Affiliation Type:	Facility Owner
Company Name:	EASTERN PKWY MANAGEMENT LLC
Contact Type:	LLC MEMBER
Contact Name:	YEHUDA COHEN

EASTERN PKWY MANAGEMENT LLC (Continued) **U003127993**

Address1:	702 ST MARKS AVE
Address2:	SUITE 1
City:	BROOKLYN
State:	NY
Zip Code:	11216
Country Code:	001
Phone:	(718) 484-7861
EMail:	BERELWORKS@GMAIL.COM
Fax Number:	Not reported
Modified By:	JSMACRI
Date Last Modified:	2019-02-27

Site Id:	19100
Affiliation Type:	Facility Operator
Company Name:	EASTERN PKWY MANAGEMENT LLC
Contact Type:	Not reported
Contact Name:	EASTERN PKWY MANAGEMENT LLC
Address1:	Not reported
Address2:	Not reported
City:	Not reported
State:	NN
Zip Code:	Not reported
Country Code:	001
Phone:	(718) 484-7861
EMail:	Not reported
Fax Number:	Not reported
Modified By:	JSMACRI
Date Last Modified:	2019-02-27

Tank Info:

Tank Number:	001
Tank Id:	21680
Material Code:	0001
Common Name of Substance:	#2 Fuel Oil (On-Site Consumption)

Equipment Records:

	C01 - Pipe Location - Aboveground
	I04 - Overfill - Product Level Gauge (A/G)
	G00 - Tank Secondary Containment - None
	J02 - Dispenser - Suction Dispenser
	H00 - Tank Leak Detection - None
	L09 - Piping Leak Detection - Exempt Suction Piping
	F00 - Pipe External Protection - None
	B05 - Tank External Protection - Jacketed
	A00 - Tank Internal Protection - None
	D01 - Pipe Type - Steel/Carbon Steel/Iron
Tank Location:	Aboveground - contact with soil.... Tank bottom rests on soil, allowing no visual inspection.
Tank Type:	Steel/Carbon Steel/Iron
Tank Status:	In Service
Pipe Model:	Not reported
Install Date:	12/01/1954
Capacity Gallons:	4000
Tightness Test Method:	NN
Date Test:	Not reported

EASTERN PKWY MANAGEMENT LLC (Continued) **U003127993**

Next Test Date:	Not reported
Date Tank Closed:	Not reported
Register:	True
Modified By:	JSMACRI
Last Modified:	02/27/2019
Material Name:	#2 fuel oil (on-site consumption)

S111 **CON EDISON - VAULT SUBMERSIBLE 2603** **RCRA-LQG** **1024891482**
ENE **2051 BROADWAY** **NYP005115324**
1/8-1/4 **BROOKLYN, NY 11207**
0.186 mi.
981 ft. **Site 8 of 9 in cluster S**

Relative: **Higher**

Actual: **77 ft.**

RCRA-LQG:

Date Form Received by Agency:	20180410
Handler Name:	CON EDISON - VAULT SUBMERSIBLE 2603
Handler Address:	2051 BROADWAY
Handler City,State,Zip:	BROOKLYN, NY 11207
EPA ID:	NYP005115324
Contact Name:	ALYSSA SOTTO
Contact Address:	IRVING PLACE, 15TH FL NE
Contact City,State,Zip:	NEW YORK, NY 10003
Contact Telephone:	212-460-2757
Contact Fax:	Not reported
Contact Email:	SOTTOA@CONED.COM
Contact Title:	ASSOCIATE SCIENTIST
EPA Region:	02
Land Type:	Private
Federal Waste Generator Description:	Large Quantity Generator
Non-Notifier:	Not reported
Biennial Report Cycle:	2017
Accessibility:	Not reported
Active Site Indicator:	Handler Activities
State District Owner:	NY
State District:	NYSDEC R2
Mailing Address:	IRVING PLACE, 15TH FL NE
Mailing City,State,Zip:	NEW YORK, NY 10003
Owner Name:	CONSOLIDATED EDISON COMPANY OF NY, INC.
Owner Type:	Private
Operator Name:	CONSOLIDATED EDISON COMPANY OF NY, INC.
Operator Type:	Private
Short-Term Generator Activity:	No
Importer Activity:	No
Mixed Waste Generator:	No
Transporter Activity:	No
Transfer Facility Activity:	No
Recycler Activity with Storage:	No
Small Quantity On-Site Burner Exemption:	No
Smelting Melting and Refining Furnace Exemption:	No
Underground Injection Control:	No
Off-Site Waste Receipt:	No
Universal Waste Indicator:	No
Universal Waste Destination Facility:	No
Federal Universal Waste:	No
Active Site Fed-Reg Treatment Storage and Disposal Facility:	Not reported
Active Site Converter Treatment storage and Disposal Facility:	Not reported
Active Site State-Reg Treatment Storage and Disposal Facility:	Not reported
Active Site State-Reg Handler:	---

CON EDISON - VAULT SUBMERSIBLE 2603 (Continued) **1024891482**

Federal Facility Indicator:	Not reported
Hazardous Secondary Material Indicator:	NN
Sub-Part K Indicator:	Not reported
Commercial TSD Indicator:	No
Treatment Storage and Disposal Type:	Not reported
2018 GPRA Permit Baseline:	Not on the Baseline
2018 GPRA Renewals Baseline:	Not on the Baseline
Permit Renewals Workload Universe:	Not reported
Permit Workload Universe:	Not reported
Permit Progress Universe:	Not reported
Post-Closure Workload Universe:	Not reported
Closure Workload Universe:	Not reported
202 GPRA Corrective Action Baseline:	No
Corrective Action Workload Universe:	No
Subject to Corrective Action Universe:	No
Non-TSDFs Where RCRA CA has Been Imposed Universe:	No
TSDFs Potentially Subject to CA Under 3004 (u)/(v) Universe:	No
TSDFs Only Subject to CA under Discretionary Auth Universe:	No
Corrective Action Priority Ranking:	No NCAPS ranking
Environmental Control Indicator:	No
Institutional Control Indicator:	No
Human Exposure Controls Indicator:	N/A
Groundwater Controls Indicator:	N/A
Operating TSDF Universe:	Not reported
Full Enforcement Universe:	Not reported
Significant Non-Complier Universe:	No
Unaddressed Significant Non-Complier Universe:	No
Addressed Significant Non-Complier Universe:	No
Significant Non-Complier With a Compliance Schedule Universe:	No
Financial Assurance Required:	Not reported
Handler Date of Last Change:	20181106
Recognized Trader-Importer:	No
Recognized Trader-Exporter:	No
Importer of Spent Lead Acid Batteries:	No
Exporter of Spent Lead Acid Batteries:	No
Recycler Activity Without Storage:	No
Manifest Broker:	No
Sub-Part P Indicator:	No

Biennial: List of Years

Year:	2017

Click Here for Biennial Reporting System Data:

Hazardous Waste Summary:

Waste Code:	D008
Waste Description:	LEAD

Handler - Owner Operator:

Owner/Operator Indicator:	Operator
Owner/Operator Name:	CONSOLIDATED EDISON COMPANY OF NY, INC.
Legal Status:	Private
Date Became Current:	20170723
Date Ended Current:	Not reported
Owner/Operator Address:	4 IRVING PLACE
Owner/Operator City,State,Zip:	NEW YORK, NY 10003

CON EDISON - VAULT SUBMERSIBLE 2603 (Continued) **1024891482**

Owner/Operator Telephone:	212-460-2757
Owner/Operator Telephone Ext:	Not reported
Owner/Operator Fax:	Not reported
Owner/Operator Email:	Not reported
Owner/Operator Indicator:	Owner
Owner/Operator Name:	CONSOLIDATED EDISON COMPANY OF NY, INC.
Legal Status:	Private
Date Became Current:	20170723
Date Ended Current:	Not reported
Owner/Operator Address:	4 IRVING PLACE
Owner/Operator City,State,Zip:	NEW YORK, NY 10003
Owner/Operator Telephone:	212-460-2757
Owner/Operator Telephone Ext:	Not reported
Owner/Operator Fax:	Not reported
Owner/Operator Email:	Not reported

Historic Generators:

Receive Date:	20180410
Handler Name:	CON EDISON - VAULT SUBMERSIBLE 2603
Federal Waste Generator Description:	Large Quantity Generator
State District Owner:	NY
Large Quantity Handler of Universal Waste:	No
Recognized Trader Importer:	No
Recognized Trader Exporter:	No
Spent Lead Acid Battery Importer:	No
Spent Lead Acid Battery Exporter:	No
Current Record:	Yes
Non Storage Recycler Activity:	No
Electronic Manifest Broker:	No

List of NAICS Codes and Descriptions:

NAICS Code:	221122
NAICS Description:	ELECTRIC POWER DISTRIBUTION

Facility Has Received Notices of Violations:

Violations:	No Violations Found

Evaluation Action Summary:

Evaluations:	No Evaluations Found

S112 **CON EDISON** **NY MANIFEST** **S121968411**
ENE **2051 BROADWAY** **N/A**
1/8-1/4 **BROOKLYN, NY 11207**
0.186 mi.
981 ft. **Site 9 of 9 in cluster S**

Relative: **Higher**
Actual: **77 ft.**

NY MANIFEST:

Name:	CON EDISON
Address:	2051 BROADWAY
City,State,Zip:	BROOKLYN, NY 11207
Country:	USA
EPA ID:	NYP005115324
Facility Status:	Not reported
Location Address 1:	2051 BROADWAY

CON EDISON (Continued) **S121968411**

Code: BP
Location Address 2: Not reported
Total Tanks: Not reported
Location City: BROOKLYN
Location State: NY
Location Zip: 11207
Location Zip 4: Not reported

NY MANIFEST:
EPAID: NYP005115324
Mailing Name: CON EDISON
Mailing Contact: CON EDISON
Mailing Address 1: 4 IRVING PL
Mailing Address 2: Not reported
Mailing City: NEW YORK
Mailing State: NY
Mailing Zip: 10003
Mailing Zip 4: Not reported
Mailing Country: USA
Mailing Phone: Not reported

V113 **BROOKDALE FAMILY CARE CENTERS, INC** **NY AST** **U003396637**
West **1883 EASTERN PARKWAY** **N/A**
1/8-1/4 **BROOKLYN, NY 11215**
0.189 mi.
996 ft. **Site 2 of 5 in cluster V**

Relative:
Higher

Actual:
84 ft.

AST:
Name: BROOKDALE FAMILY CARE CENTERS, INC
Address: 1883 EASTERN PARKWAY
City,State,Zip: BROOKLYN, NY 11215
Region: STATE
DEC Region: 2
Site Status: Inactive
Facility Id: 2-602423
Program Type: PBS
UTM X: 592287.52007
UTM Y: 4503380.42104
Expiration Date: N/A
Site Type: Other

Affiliation Records:
Site Id: 24380
Affiliation Type: Facility Owner
Company Name: BROOKDALE FAMILY CARE CENTERS, INC
Contact Type: Not reported
Contact Name: Not reported
Address1: 1883 EASTERN PARKWAY
Address2: Not reported
City: BROOKLYN
State: NY
Zip Code: 11215
Country Code: 001
Phone: (914) 452-1658
EMail: Not reported
Fax Number: Not reported
Modified By: TRANSLAT
Date Last Modified: 2004-03-04

BROOKDALE FAMILY CARE CENTERS, INC (Continued) **U003396637**

Site Id:	24380
Affiliation Type:	Mail Contact
Company Name:	BROOKDALE FAMILY CARE CENTERS, INC
Contact Type:	Not reported
Contact Name:	Not reported
Address1:	1883 EASTERN PARKWAY
Address2:	Not reported
City:	BROOKLYN
State:	NY
Zip Code:	11215
Country Code:	001
Phone:	(914) 452-1658
EMail:	Not reported
Fax Number:	Not reported
Modified By:	TRANSLAT
Date Last Modified:	2004-03-04

Site Id:	24380
Affiliation Type:	Facility Operator
Company Name:	BROOKDALE FAMILY CARE CENTERS, INC
Contact Type:	Not reported
Contact Name:	PAUL CIMINELLO
Address1:	Not reported
Address2:	Not reported
City:	Not reported
State:	NN
Zip Code:	Not reported
Country Code:	001
Phone:	(914) 452-1658
EMail:	Not reported
Fax Number:	Not reported
Modified By:	TRANSLAT
Date Last Modified:	2004-03-04

Site Id:	24380
Affiliation Type:	Emergency Contact
Company Name:	BROOKDALE FAMILY CARE CENTERS, INC
Contact Type:	Not reported
Contact Name:	PAUL CIMINELLO
Address1:	Not reported
Address2:	Not reported
City:	Not reported
State:	NN
Zip Code:	Not reported
Country Code:	001
Phone:	(914) 452-1658
EMail:	Not reported
Fax Number:	Not reported
Modified By:	TRANSLAT
Date Last Modified:	2004-03-04

Tank Info:

Tank Number:	001
Tank Id:	50091
Material Code:	0003
Common Name of Substance:	#6 Fuel Oil (On-Site Consumption)

BROOKDALE FAMILY CARE CENTERS, INC (Continued) **U003396637**

Equipment Records:

J00 - Dispenser - None
C00 - Pipe Location - No Piping
F00 - Pipe External Protection - None
H00 - Tank Leak Detection - None
I00 - Overfill - None
D00 - Pipe Type - No Piping
B99 - Tank External Protection - Other
G99 - Tank Secondary Containment - Other
A00 - Tank Internal Protection - None

Tank Location:	Partially buried tank (tank with 10% or more below ground).... Tank is less than 90% above grade, partially buried.
Tank Type:	Steel/Carbon Steel/Iron
Tank Status:	Tank Converted to Non-Regulated Use
Pipe Model:	Not reported
Install Date:	Not reported
Capacity Gallons:	4000
Tightness Test Method:	NN
Date Test:	Not reported
Next Test Date:	Not reported
Date Tank Closed:	10/25/2000
Register:	True
Modified By:	TRANSLAT
Last Modified:	04/14/2017
Material Name:	#6 fuel oil (on-site consumption)

W114 **CON EDISON** **NJ MANIFEST** **S120676353**
West **2245 ATLANTIC AVE** **N/A**
1/8-1/4 **BROOKLYN, NY 11233**
0.190 mi.
1003 ft. **Site 1 of 8 in cluster W**

Relative:
Higher

Actual:
81 ft.

NJ MANIFEST:

EPA Id:	NYP004834673
Mail Address:	IRVING PL 15TH FL NE
Mail City/State/Zip:	NEW YORK, NY 10003
Facility Phone:	Not reported
Emergency Phone:	Not reported
Contact:	THOMAS TEELING
Comments:	Not reported
SIC Code:	Not reported
County:	NY047
Municipal:	Not reported
Previous EPA Id:	Not reported
Gen Flag:	Not reported
Trans Flag:	Not reported
TSDF Flag:	Not reported
Name Change:	Not reported
Date Change:	Not reported

Manifest:

Manifest Number:	014460091JJK
EPA ID:	NYP004834673
Date Shipped:	9/4/2015
TSDF EPA ID:	NJD002200046
Transporter EPA ID:	NJ0000027193
Transporter 2 EPA ID:	Not reported
Transporter 3 EPA ID:	Not reported

CON EDISON (Continued) **S120676353**

Transporter 4 EPA ID:	Not reported
Transporter 5 EPA ID:	Not reported
Transporter 6 EPA ID:	Not reported
Transporter 7 EPA ID:	Not reported
Transporter 8 EPA ID:	Not reported
Transporter 9 EPA ID:	Not reported
Transporter 10 EPA ID:	Not reported
Date Trans1 Transported Waste:	Not reported
Date Trans2 Transported Waste:	Not reported
Date Trans3 Transported Waste:	Not reported
Date Trans4 Transported Waste:	Not reported
Date Trans5 Transported Waste:	Not reported
Date Trans6 Transported Waste:	Not reported
Date Trans7 Transported Waste:	Not reported
Date Trans8 Transported Waste:	Not reported
Date Trans9 Transported Waste:	Not reported
Date Trans10 Transported Waste:	Not reported
Date TSDF Received Waste:	Not reported
TSDF EPA Facility Name:	Not reported
QTY Units:	Not reported
Transporter SEQ ID:	Not reported
Transporter-1 Date:	Not reported
Waste SEQ ID:	Not reported
Waste Type Code 2:	Not reported
Waste Type Code 3:	Not reported
Waste Type Code 4:	Not reported
Waste Type Code 5:	Not reported
Waste Type Code 6:	Not reported
Date Accepted:	Not reported
Manifest Discrepancy Type:	Not reported
Data Entry Number:	Not reported
Was Load Rejected:	NEW YORK, NY 10003
Reason Load Was Rejected:	Not reported

W115 **CON ED** **NY MANIFEST** **S118563507**
West **2245 ATLANTIC AVE** **N/A**
1/8-1/4 **BROOKLYN, NY 11233**
0.190 mi.
1003 ft. **Site 2 of 8 in cluster W**

Relative: **Higher**

Actual: **81 ft.**

NY MANIFEST:

Name:	CON ED
Address:	2245 ATLANTIC AVE
City,State,Zip:	BROOKLYN, NY 11233
Country:	USA
EPA ID:	NYP004834673
Facility Status:	Not reported
Location Address 1:	2245 ATLANTIC AVE
Code:	BP
Location Address 2:	Not reported
Total Tanks:	Not reported
Location City:	BROOKLYN
Location State:	NY
Location Zip:	11233
Location Zip 4:	Not reported

CON ED (Continued) **S118563507**

NY MANIFEST:

EPAID:	NYP004834673
Mailing Name:	CON ED
Mailing Contact:	THERESA BURKARD
Mailing Address 1:	4 IRVING PL 15TH FL NE
Mailing Address 2:	Not reported
Mailing City:	NEW YORK
Mailing State:	NY
Mailing Zip:	10003
Mailing Zip 4:	Not reported
Mailing Country:	USA
Mailing Phone:	2124602262

W116 **CON EDISON** **RCRA NonGen / NLR** **1019325533**
West **2245 ATLANTIC AVE** **NYP004834673**
1/8-1/4 **BROOKLYN, NY 11233**
0.190 mi.
1003 ft. **Site 3 of 8 in cluster W**

Relative: **Higher**
Actual: **81 ft.**

RCRA NonGen / NLR:

Date Form Received by Agency:		20150904
Handler Name:	CON EDISON	
Handler Address:		2245 ATLANTIC AVE
Handler City,State,Zip:		BROOKLYN, NY 11233
EPA ID:		NYP004834673
Contact Name:		THOMAS TEELING
Contact Address:		Not reported
Contact City,State,Zip:		Not reported
Contact Telephone:		212-460-3770
Contact Fax:		Not reported
Contact Email:		Not reported
Contact Title:		Not reported
EPA Region:		02
Land Type:		Private
Federal Waste Generator Description:		Not a generator, verified
Non-Notifier:		Not reported
Biennial Report Cycle:		Not reported
Accessibility:		Not reported
Active Site Indicator:		Not reported
State District Owner:		NY
State District:		NYSDEC R2
Mailing Address:		IRVING PL 15TH FL NE
Mailing City,State,Zip:		NEW YORK, NY 10003
Owner Name:		Not reported
Owner Type:		Not reported
Operator Name:		Not reported
Operator Type:		Not reported
Short-Term Generator Activity:		No
Importer Activity:		No
Mixed Waste Generator:		No
Transporter Activity:		No
Transfer Facility Activity:		No
Recycler Activity with Storage:		No
Small Quantity On-Site Burner Exemption:		No
Smelting Melting and Refining Furnace Exemption:		No
Underground Injection Control:		No

CON EDISON (Continued) **1019325533**

Off-Site Waste Receipt:	No
Universal Waste Indicator:	No
Universal Waste Destination Facility:	No
Federal Universal Waste:	No
Active Site Fed-Reg Treatment Storage and Disposal Facility:	Not reported
Active Site Converter Treatment storage and Disposal Facility:	Not reported
Active Site State-Reg Treatment Storage and Disposal Facility:	Not reported
Active Site State-Reg Handler:	---
Federal Facility Indicator:	Not reported
Hazardous Secondary Material Indicator:	NN
Sub-Part K Indicator:	Not reported
Commercial TSD Indicator:	No
Treatment Storage and Disposal Type:	Not reported
2018 GPRA Permit Baseline:	Not on the Baseline
2018 GPRA Renewals Baseline:	Not on the Baseline
Permit Renewals Workload Universe:	Not reported
Permit Workload Universe:	Not reported
Permit Progress Universe:	Not reported
Post-Closure Workload Universe:	Not reported
Closure Workload Universe:	Not reported
202 GPRA Corrective Action Baseline:	No
Corrective Action Workload Universe:	No
Subject to Corrective Action Universe:	No
Non-TSDFs Where RCRA CA has Been Imposed Universe:	No
TSDFs Potentially Subject to CA Under 3004 (u)/(v) Universe:	No
TSDFs Only Subject to CA under Discretionary Auth Universe:	No
Corrective Action Priority Ranking:	No NCAPS ranking
Environmental Control Indicator:	No
Institutional Control Indicator:	No
Human Exposure Controls Indicator:	N/A
Groundwater Controls Indicator:	N/A
Operating TSDF Universe:	Not reported
Full Enforcement Universe:	Not reported
Significant Non-Complier Universe:	No
Unaddressed Significant Non-Complier Universe:	No
Addressed Significant Non-Complier Universe:	No
Significant Non-Complier With a Compliance Schedule Universe:	No
Financial Assurance Required:	Not reported
Handler Date of Last Change:	20160909
Recognized Trader-Importer:	No
Recognized Trader-Exporter:	No
Importer of Spent Lead Acid Batteries:	No
Exporter of Spent Lead Acid Batteries:	No
Recycler Activity Without Storage:	Not reported
Manifest Broker:	Not reported
Sub-Part P Indicator:	No

Biennial: List of Years
Year: 2015

Click Here for Biennial Reporting System Data:

Hazardous Waste Summary:
Waste Code: D008
Waste Description: LEAD

CON EDISON (Continued) **1019325533**

Handler - Owner Operator:

Owner/Operator Indicator:	Owner
Owner/Operator Name:	CONSOLIDATED EDISON COMPANY OF NY, INC.
Legal Status:	Private
Date Became Current:	20150904
Date Ended Current:	Not reported
Owner/Operator Address:	4 IRVING PLACE
Owner/Operator City,State,Zip:	NEW YORK, NY 10003
Owner/Operator Telephone:	Not reported
Owner/Operator Telephone Ext:	Not reported
Owner/Operator Fax:	Not reported
Owner/Operator Email:	Not reported

Owner/Operator Indicator:	Operator
Owner/Operator Name:	CONSOLIDATED EDISON COMPANY OF NY, INC.
Legal Status:	Private
Date Became Current:	20150904
Date Ended Current:	Not reported
Owner/Operator Address:	4 IRVING PLACE
Owner/Operator City,State,Zip:	NEW YORK, NY 10003
Owner/Operator Telephone:	Not reported
Owner/Operator Telephone Ext:	Not reported
Owner/Operator Fax:	Not reported
Owner/Operator Email:	Not reported

Historic Generators:

Receive Date:	20160226
Handler Name:	CON EDISON - MANHOLE M18060
Federal Waste Generator Description:	Large Quantity Generator
State District Owner:	NY
Large Quantity Handler of Universal Waste:	No
Recognized Trader Importer:	No
Recognized Trader Exporter:	No
Spent Lead Acid Battery Importer:	No
Spent Lead Acid Battery Exporter:	No
Current Record:	No
Non Storage Recycler Activity:	Not reported
Electronic Manifest Broker:	Not reported

Receive Date:	20150904
Handler Name:	CON EDISON
Federal Waste Generator Description:	Large Quantity Generator
State District Owner:	NY
Large Quantity Handler of Universal Waste:	No
Recognized Trader Importer:	No
Recognized Trader Exporter:	No
Spent Lead Acid Battery Importer:	No
Spent Lead Acid Battery Exporter:	No
Current Record:	No
Non Storage Recycler Activity:	Not reported
Electronic Manifest Broker:	Not reported

Receive Date:	20150904
Handler Name:	CON EDISON
Federal Waste Generator Description:	Not a generator, verified
State District Owner:	NY

CON EDISON (Continued) **1019325533**

Large Quantity Handler of Universal Waste:	No
Recognized Trader Importer:	No
Recognized Trader Exporter:	No
Spent Lead Acid Battery Importer:	No
Spent Lead Acid Battery Exporter:	No
Current Record:	Yes
Non Storage Recycler Activity:	Not reported
Electronic Manifest Broker:	Not reported

List of NAICS Codes and Descriptions:

NAICS Code:	221122
NAICS Description:	ELECTRIC POWER DISTRIBUTION

Facility Has Received Notices of Violations:

Violations:	No Violations Found

Evaluation Action Summary:

Evaluations:	No Evaluations Found

P117 **DISCOUNT AUTO REPAIR** **NY AST** **A100301011**
SW **1649 EAST NEW YORK AVENUE** **N/A**
1/8-1/4 **BROOKLYN, NY 11212**
0.190 mi.
1004 ft. **Site 5 of 7 in cluster P**

Relative: **Lower**
Actual: **61 ft.**

AST:

Name:	DISCOUNT AUTO REPAIR
Address:	1649 EAST NEW YORK AVENUE
City,State,Zip:	BROOKLYN, NY 11212
Region:	STATE
DEC Region:	2
Site Status:	Active
Facility Id:	2-610441
Program Type:	PBS
UTM X:	592362.32078
UTM Y:	4503138.80632
Expiration Date:	01/02/2012
Site Type:	Other

Affiliation Records:

Site Id:	375554
Affiliation Type:	Facility Owner
Company Name:	RICHARD CALABRESE
Contact Type:	OWNER
Contact Name:	RICHARD J. CALABRESE
Address1:	2220 E 71ST ST
Address2:	Not reported
City:	BROOKLYN
State:	NY
Zip Code:	11234
Country Code:	001
Phone:	(718) 241-9134
EMail:	Not reported
Fax Number:	Not reported
Modified By:	NRLOMBAR
Date Last Modified:	2007-01-02

DISCOUNT AUTO REPAIR (Continued) **A100301011**

Site Id:	375554
Affiliation Type:	Mail Contact
Company Name:	RICHARD CALABRESE
Contact Type:	Not reported
Contact Name:	Not reported
Address1:	2220 EAST 71ST STREET
Address2:	Not reported
City:	BROOKLYN
State:	NY
Zip Code:	11234
Country Code:	001
Phone:	(718) 241-9134
EMail:	Not reported
Fax Number:	Not reported
Modified By:	NRLOMBAR
Date Last Modified:	2007-01-02

Site Id:	375554
Affiliation Type:	Facility Operator
Company Name:	DISCOUNT AUTO REPAIR
Contact Type:	Not reported
Contact Name:	R. NOVA
Address1:	Not reported
Address2:	Not reported
City:	Not reported
State:	NN
Zip Code:	Not reported
Country Code:	001
Phone:	(718) 922-7079
EMail:	Not reported
Fax Number:	Not reported
Modified By:	NRLOMBAR
Date Last Modified:	2007-01-02

Site Id:	375554
Affiliation Type:	Emergency Contact
Company Name:	RICHARD CALABRESE
Contact Type:	Not reported
Contact Name:	RICHARD CALABRESE
Address1:	Not reported
Address2:	Not reported
City:	Not reported
State:	NN
Zip Code:	Not reported
Country Code:	001
Phone:	(718) 241-9134
EMail:	Not reported
Fax Number:	Not reported
Modified By:	NRLOMBAR
Date Last Modified:	2007-01-02

Tank Info:

Tank Number:	L120
Tank Id:	215217
Material Code:	0022
Common Name of Substance:	Waste Oil/Used Oil

DISCOUNT AUTO REPAIR (Continued) **A100301011**

Equipment Records:

D01 - Pipe Type - Steel/Carbon Steel/Iron
A00 - Tank Internal Protection - None
B01 - Tank External Protection - Painted/Asphalt Coating
J03 - Dispenser - Gravity
L00 - Piping Leak Detection - None
F02 - Pipe External Protection - Original Sacrificial Anode
G01 - Tank Secondary Containment - Diking (Aboveground)
F06 - Pipe External Protection - Wrapped
I04 - Overfill - Product Level Gauge (A/G)
C01 - Pipe Location - Aboveground
K01 - Spill Prevention - Catch Basin
E00 - Piping Secondary Containment - None
H00 - Tank Leak Detection - None

Tank Location:	Aboveground - on saddles, legs, racks, etc.... Tank bottom is elevated above grade or tank pad, allowing visual inspection.
Tank Type:	Steel/Carbon Steel/Iron
Tank Status:	In Service
Pipe Model:	Not reported
Install Date:	08/01/2005
Capacity Gallons:	275
Tightness Test Method:	NN
Date Test:	Not reported
Next Test Date:	Not reported
Date Tank Closed:	Not reported
Register:	True
Modified By:	NRLOMBAR
Last Modified:	04/14/2017
Material Name:	waste oil/used oil

X118 **NYCTA EASTERN PARKWAY SUBSTATION** **RCRA NonGen / NLR** **1000402168**
WNW **FULTON ST & EASTERN PKWY** **NY MANIFEST** **NYD986872596**
1/8-1/4 **BROOKLYN, NY 11233**
0.194 mi.
1023 ft. **Site 1 of 9 in cluster X**

Relative: **Higher**
Actual: **92 ft.**

RCRA NonGen / NLR:

Date Form Received by Agency:	20070101
Handler Name:	NYCTA EASTERN PARKWAY SUBSTATION
Handler Address:	FULTON ST & EASTERN PKWY
Handler City,State,Zip:	BROOKLYN, NY 11233
EPA ID:	NYD986872596
Contact Name:	Not reported
Contact Address:	JAY ST ROOM 809
Contact City,State,Zip:	BROOKLYN, NY 11201
Contact Telephone:	Not reported
Contact Fax:	Not reported
Contact Email:	Not reported
Contact Title:	Not reported
EPA Region:	02
Land Type:	Not reported
Federal Waste Generator Description:	Not a generator, verified
Non-Notifier:	Not reported
Biennial Report Cycle:	Not reported
Accessibility:	Not reported
Active Site Indicator:	Not reported
State District Owner:	NY

NYCTA EASTERN PARKWAY SUBSTATION (Continued) **1000402168**

State District:	NYSDEC R2
Mailing Address:	JAY ST ROOM 809
Mailing City,State,Zip:	BROOKLYN, NY 11201
Owner Name:	NEW YORK CITY TRANSIT AUTHORITY
Owner Type:	Private
Operator Name:	NEW YORK CITY TRANSIT AUTHORITY
Operator Type:	Private
Short-Term Generator Activity:	No
Importer Activity:	No
Mixed Waste Generator:	No
Transporter Activity:	No
Transfer Facility Activity:	No
Recycler Activity with Storage:	No
Small Quantity On-Site Burner Exemption:	No
Smelting Melting and Refining Furnace Exemption:	No
Underground Injection Control:	No
Off-Site Waste Receipt:	No
Universal Waste Indicator:	No
Universal Waste Destination Facility:	No
Federal Universal Waste:	No
Active Site Fed-Reg Treatment Storage and Disposal Facility:	Not reported
Active Site Converter Treatment storage and Disposal Facility:	Not reported
Active Site State-Reg Treatment Storage and Disposal Facility:	Not reported
Active Site State-Reg Handler:	---
Federal Facility Indicator:	Not reported
Hazardous Secondary Material Indicator:	N
Sub-Part K Indicator:	Not reported
Commercial TSD Indicator:	No
Treatment Storage and Disposal Type:	Not reported
2018 GPRA Permit Baseline:	Not on the Baseline
2018 GPRA Renewals Baseline:	Not on the Baseline
Permit Renewals Workload Universe:	Not reported
Permit Workload Universe:	Not reported
Permit Progress Universe:	Not reported
Post-Closure Workload Universe:	Not reported
Closure Workload Universe:	Not reported
202 GPRA Corrective Action Baseline:	No
Corrective Action Workload Universe:	No
Subject to Corrective Action Universe:	No
Non-TSDFs Where RCRA CA has Been Imposed Universe:	No
TSDFs Potentially Subject to CA Under 3004 (u)/(v) Universe:	No
TSDFs Only Subject to CA under Discretionary Auth Universe:	No
Corrective Action Priority Ranking:	No NCAPS ranking
Environmental Control Indicator:	No
Institutional Control Indicator:	No
Human Exposure Controls Indicator:	N/A
Groundwater Controls Indicator:	N/A
Operating TSDF Universe:	Not reported
Full Enforcement Universe:	Not reported
Significant Non-Complier Universe:	No
Unaddressed Significant Non-Complier Universe:	No
Addressed Significant Non-Complier Universe:	No
Significant Non-Complier With a Compliance Schedule Universe:	No
Financial Assurance Required:	Not reported
Handler Date of Last Change:	20150414
Recognized Trader-Importer:	No
Recognized Trader-Exporter:	No

NYCTA EASTERN PARKWAY SUBSTATION (Continued) **1000402168**

Importer of Spent Lead Acid Batteries: No
Exporter of Spent Lead Acid Batteries: No
Recycler Activity Without Storage: No
Manifest Broker: No
Sub-Part P Indicator: No

Hazardous Waste Summary:
Waste Code: D000
Waste Description: Not Defined

Waste Code: X002
Waste Description: Not Defined

Handler - Owner Operator:
Owner/Operator Indicator: Owner
Owner/Operator Name: NEW YORK CITY TRANSIT AUTHORITY
Legal Status: Private
Date Became Current: Not reported
Date Ended Current: Not reported
Owner/Operator Address: NOT REQUIRED
Owner/Operator City,State,Zip: NOT REQUIRED, WY 99999
Owner/Operator Telephone: 212-555-1212
Owner/Operator Telephone Ext: Not reported
Owner/Operator Fax: Not reported
Owner/Operator Email: Not reported

Owner/Operator Indicator: Owner
Owner/Operator Name: NEW YORK CITY TRANSIT AUTHORITY
Legal Status: Private
Date Became Current: Not reported
Date Ended Current: Not reported
Owner/Operator Address: NOT REQUIRED
Owner/Operator City,State,Zip: NOT REQUIRED, WY 99999
Owner/Operator Telephone: 212-555-1212
Owner/Operator Telephone Ext: Not reported
Owner/Operator Fax: Not reported
Owner/Operator Email: Not reported

Owner/Operator Indicator: Operator
Owner/Operator Name: NEW YORK CITY TRANSIT AUTHORITY
Legal Status: Private
Date Became Current: Not reported
Date Ended Current: Not reported
Owner/Operator Address: NOT REQUIRED
Owner/Operator City,State,Zip: NOT REQUIRED, WY 99999
Owner/Operator Telephone: 212-555-1212
Owner/Operator Telephone Ext: Not reported
Owner/Operator Fax: Not reported
Owner/Operator Email: Not reported

Historic Generators:
Receive Date: 19990708
Handler Name: NYCTA EASTERN PARKWAY SUBSTATION
Federal Waste Generator Description: Not a generator, verified
State District Owner: NY

NYCTA EASTERN PARKWAY SUBSTATION (Continued) **1000402168**

Large Quantity Handler of Universal Waste:	No
Recognized Trader Importer:	No
Recognized Trader Exporter:	No
Spent Lead Acid Battery Importer:	No
Spent Lead Acid Battery Exporter:	No
Current Record:	No
Non Storage Recycler Activity:	Not reported
Electronic Manifest Broker:	Not reported

Receive Date:	20060101
Handler Name:	NYCTA EASTERN PARKWAY SUBSTATION
Federal Waste Generator Description:	Not a generator, verified
State District Owner:	NY
Large Quantity Handler of Universal Waste:	No
Recognized Trader Importer:	No
Recognized Trader Exporter:	No
Spent Lead Acid Battery Importer:	No
Spent Lead Acid Battery Exporter:	No
Current Record:	No
Non Storage Recycler Activity:	Not reported
Electronic Manifest Broker:	Not reported

Receive Date:	20070101
Handler Name:	NYCTA EASTERN PARKWAY SUBSTATION
Federal Waste Generator Description:	Not a generator, verified
State District Owner:	NY
Large Quantity Handler of Universal Waste:	No
Recognized Trader Importer:	No
Recognized Trader Exporter:	No
Spent Lead Acid Battery Importer:	No
Spent Lead Acid Battery Exporter:	No
Current Record:	Yes
Non Storage Recycler Activity:	Not reported
Electronic Manifest Broker:	Not reported

Receive Date:	19880721
Handler Name:	NYCTA EASTERN PARKWAY SUBSTATION
Federal Waste Generator Description:	Large Quantity Generator
State District Owner:	NY
Large Quantity Handler of Universal Waste:	No
Recognized Trader Importer:	No
Recognized Trader Exporter:	No
Spent Lead Acid Battery Importer:	No
Spent Lead Acid Battery Exporter:	No
Current Record:	No
Non Storage Recycler Activity:	Not reported
Electronic Manifest Broker:	Not reported

List of NAICS Codes and Descriptions:
NAICS Codes: No NAICS Codes Found

Facility Has Received Notices of Violations:
Violations: No Violations Found

Evaluation Action Summary:
Evaluations: No Evaluations Found

NYCTA EASTERN PARKWAY SUBSTATION (Continued) **1000402168**

NY MANIFEST:

Name:	NYCTA
Address:	FULTON ST & EASTERN PKWY
City,State,Zip:	BROOKLYN, NY 11233
Country:	USA
EPA ID:	NYD986872596
Facility Status:	Not reported
Location Address 1:	EAST PKWY SVC STA
Code:	BP
Location Address 2:	Not reported
Total Tanks:	Not reported
Location City:	BROOKLYN
Location State:	NY
Location Zip:	11201
Location Zip 4:	Not reported

NY MANIFEST:

EPAID:	NYD986872596
Mailing Name:	NYCTA
Mailing Contact:	WALTER FREY
Mailing Address 1:	370 JAY ST RM 809
Mailing Address 2:	Not reported
Mailing City:	BROOKLYN
Mailing State:	NY
Mailing Zip:	11201
Mailing Zip 4:	Not reported
Mailing Country:	USA
Mailing Phone:	7166945293

Y119 **NYCDEP DERTA** **RCRA NonGen / NLR** **1023679014**
WSW **193 MOTHER GASTON BLVD** **NYP004973774**
1/8-1/4 **BROOKLYN, NY 11233**
0.194 mi.
1024 ft. **Site 1 of 4 in cluster Y**

Relative: **Lower**

Actual: **69 ft.**

RCRA NonGen / NLR:

Date Form Received by Agency:		20170912
Handler Name:	NYCDEP DERTA	
Handler Address:		193 MOTHER GASTON BLVD
Handler City,State,Zip:		BROOKLYN, NY 11233
EPA ID:		NYP004973774
Contact Name:		ZACK MALLORY
Contact Address:		JUNCTION BLVD
Contact City,State,Zip:		FLUSHING, NY 11373
Contact Telephone:		718-595-4599
Contact Fax:		Not reported
Contact Email:		Not reported
Contact Title:		PAA
EPA Region:		02
Land Type:		Not reported
Federal Waste Generator Description:		Not a generator, verified
Non-Notifier:		Not reported
Biennial Report Cycle:		Not reported
Accessibility:		Not reported
Active Site Indicator:		Not reported
State District Owner:		NY
State District:		NYSDEC R2

NYCDEP DERTA (Continued) **1023679014**

Mailing Address:	JUNCTION BLVD
Mailing City,State,Zip:	FLUSHING, NY 11373
Owner Name:	Not reported
Owner Type:	Not reported
Operator Name:	Not reported
Operator Type:	Not reported
Short-Term Generator Activity:	No
Importer Activity:	No
Mixed Waste Generator:	No
Transporter Activity:	No
Transfer Facility Activity:	No
Recycler Activity with Storage:	No
Small Quantity On-Site Burner Exemption:	No
Smelting Melting and Refining Furnace Exemption:	No
Underground Injection Control:	No
Off-Site Waste Receipt:	No
Universal Waste Indicator:	No
Universal Waste Destination Facility:	No
Federal Universal Waste:	No
Active Site Fed-Reg Treatment Storage and Disposal Facility:	Not reported
Active Site Converter Treatment storage and Disposal Facility:	Not reported
Active Site State-Reg Treatment Storage and Disposal Facility:	Not reported
Active Site State-Reg Handler:	---
Federal Facility Indicator:	Not reported
Hazardous Secondary Material Indicator:	NN
Sub-Part K Indicator:	Not reported
Commercial TSD Indicator:	No
Treatment Storage and Disposal Type:	Not reported
2018 GPRA Permit Baseline:	Not on the Baseline
2018 GPRA Renewals Baseline:	Not on the Baseline
Permit Renewals Workload Universe:	Not reported
Permit Workload Universe:	Not reported
Permit Progress Universe:	Not reported
Post-Closure Workload Universe:	Not reported
Closure Workload Universe:	Not reported
202 GPRA Corrective Action Baseline:	No
Corrective Action Workload Universe:	No
Subject to Corrective Action Universe:	No
Non-TSDFs Where RCRA CA has Been Imposed Universe:	No
TSDFs Potentially Subject to CA Under 3004 (u)/(v) Universe:	No
TSDFs Only Subject to CA under Discretionary Auth Universe:	No
Corrective Action Priority Ranking:	No NCAPS ranking
Environmental Control Indicator:	No
Institutional Control Indicator:	No
Human Exposure Controls Indicator:	N/A
Groundwater Controls Indicator:	N/A
Operating TSDF Universe:	Not reported
Full Enforcement Universe:	Not reported
Significant Non-Complier Universe:	No
Unaddressed Significant Non-Complier Universe:	No
Addressed Significant Non-Complier Universe:	No
Significant Non-Complier With a Compliance Schedule Universe:	No
Financial Assurance Required:	Not reported
Handler Date of Last Change:	20170912
Recognized Trader-Importer:	No
Recognized Trader-Exporter:	No
Importer of Spent Lead Acid Batteries:	No

NYCDEP DERTA (Continued) **1023679014**

Exporter of Spent Lead Acid Batteries:	No
Recycler Activity Without Storage:	Not reported
Manifest Broker:	Not reported
Sub-Part P Indicator:	No

Historic Generators:

Receive Date:	20170703
Handler Name: NYCDEP DERTA	
Federal Waste Generator Description:	Conditionally Exempt Small Quantity Generator
State District Owner:	NY
Large Quantity Handler of Universal Waste:	No
Recognized Trader Importer:	No
Recognized Trader Exporter:	No
Spent Lead Acid Battery Importer:	No
Spent Lead Acid Battery Exporter:	No
Current Record:	No
Non Storage Recycler Activity:	Not reported
Electronic Manifest Broker:	Not reported

Receive Date:	20170912
Handler Name: NYCDEP DERTA	
Federal Waste Generator Description:	Not a generator, verified
State District Owner:	NY
Large Quantity Handler of Universal Waste:	No
Recognized Trader Importer:	No
Recognized Trader Exporter:	No
Spent Lead Acid Battery Importer:	No
Spent Lead Acid Battery Exporter:	No
Current Record:	Yes
Non Storage Recycler Activity:	Not reported
Electronic Manifest Broker:	Not reported

List of NAICS Codes and Descriptions:
NAICS Codes: No NAICS Codes Found

Facility Has Received Notices of Violations:
Violations: No Violations Found

Evaluation Action Summary:
Evaluations: No Evaluations Found

Y120 **NYC DEP** **NY MANIFEST** **S121132963**
WSW **193 MOTHER GASTON BLVD** **N/A**
1/8-1/4 **BROOKLYN, NY 10462**
0.194 mi.
1024 ft. **Site 2 of 4 in cluster Y**

Relative: **Lower**
Actual: **69 ft.**

NY MANIFEST:

Name:	NYC DEP
Address:	193 MOTHER GASTON BLVD
City,State,Zip:	BROOKLYN, NY 10462
Country:	USA
EPA ID:	NYP003669926
Facility Status:	Not reported

NYC DEP (Continued) **S121132963**

Location Address 1:	193 MOTHER GASTON BLVD
Code:	BP
Location Address 2:	Not reported
Total Tanks:	Not reported
Location City:	BROOKLYN
Location State:	NY
Location Zip:	10462
Location Zip 4:	Not reported

NY MANIFEST:

EPAID:	NYP003669926
Mailing Name:	NYC DEP
Mailing Contact:	NYC DEP
Mailing Address 1:	193 MOTHER GASTON BLVD
Mailing Address 2:	Not reported
Mailing City:	BROOKLYN
Mailing State:	NY
Mailing Zip:	10462
Mailing Zip 4:	Not reported
Mailing Country:	USA
Mailing Phone:	Not reported

NY MANIFEST:

Document ID:	Not reported
Manifest Status:	Not reported
seq:	Not reported
Year:	2018
Trans1 State ID:	NYD049178296
Trans2 State ID:	Not reported
Generator Ship Date:	06/24/2017
Trans1 Recv Date:	06/24/2017
Trans2 Recv Date:	Not reported
TSD Site Recv Date:	07/20/2017
Part A Recv Date:	Not reported
Part B Recv Date:	Not reported
Generator EPA ID:	NYP003669926
Trans1 EPA ID:	Not reported
Trans2 EPA ID:	Not reported
TSDF ID 1:	OHD083377010
TSDF ID 2:	Not reported
Manifest Tracking Number:	001064220JJK
Import Indicator:	N
Export Indicator:	N
Discr Quantity Indicator:	N
Discr Type Indicator:	N
Discr Residue Indicator:	N
Discr Partial Reject Indicator:	N
Discr Full Reject Indicator:	N
Manifest Ref Number:	Not reported
Alt Facility RCRA ID:	Not reported
Alt Facility Sign Date:	Not reported
MGMT Method Type Code:	H121
Waste Code:	Not reported
Waste Code:	Not reported
Waste Code:	Not reported
Waste Code:	Not reported
Waste Code:	Not reported

NYC DEP (Continued) **S121132963**

Waste Code:	Not reported
Quantity:	200
Units:	P - Pounds
Number of Containers:	1
Container Type:	DF - Fiberboard or plastic drums (glass)
Handling Method:	L Landfill.
Specific Gravity:	1
Waste Code:	D002
Waste Code 1_2:	Not reported
Waste Code 1_3:	Not reported
Waste Code 1_4:	Not reported
Waste Code 1_5:	Not reported
Waste Code 1_6:	Not reported

X121 **CON EDISON SERVICE BOX: 17828** **RCRA NonGen / NLR** **1016970749**
NW **1939 EASTERN PKWY** **NY MANIFEST** **NYP004444758**
1/8-1/4 **BROOKLYN, NY 11233**
0.196 mi.
1033 ft. **Site 2 of 9 in cluster X**

Relative: **Higher**

Actual: **93 ft.**

RCRA NonGen / NLR:

Date Form Received by Agency:		20140318
Handler Name:	CON EDISON SERVICE BOX:	17828
Handler Address:		1939 EASTERN PKWY
Handler City,State,Zip:		BROOKLYN, NY 11233
EPA ID:		NYP004444758
Contact Name:		THOMAS TEELING
Contact Address:		Not reported
Contact City,State,Zip:		Not reported
Contact Telephone:		212-460-3770
Contact Fax:		Not reported
Contact Email:		Not reported
Contact Title:		SENIOR SCIENTIST
EPA Region:		02
Land Type:		Private
Federal Waste Generator Description:		Not a generator, verified
Non-Notifier:		Not reported
Biennial Report Cycle:		Not reported
Accessibility:		Not reported
Active Site Indicator:		Not reported
State District Owner:		NY
State District:		NYSDEC R2
Mailing Address:		IRVING PL, 15TH FL NE
Mailing City,State,Zip:		NEW YORK, NY 10003
Owner Name:		Not reported
Owner Type:		Not reported
Operator Name:		Not reported
Operator Type:		Not reported
Short-Term Generator Activity:		No
Importer Activity:		No
Mixed Waste Generator:		No
Transporter Activity:		No
Transfer Facility Activity:		No
Recycler Activity with Storage:		No
Small Quantity On-Site Burner Exemption:		No
Smelting Melting and Refining Furnace Exemption:		No
Underground Injection Control:		No

CON EDISON SERVICE BOX: 17828 (Continued) **1016970749**

Off-Site Waste Receipt:	No
Universal Waste Indicator:	No
Universal Waste Destination Facility:	No
Federal Universal Waste:	No
Active Site Fed-Reg Treatment Storage and Disposal Facility:	Not reported
Active Site Converter Treatment storage and Disposal Facility:	Not reported
Active Site State-Reg Treatment Storage and Disposal Facility:	Not reported
Active Site State-Reg Handler:	---
Federal Facility Indicator:	Not reported
Hazardous Secondary Material Indicator:	NN
Sub-Part K Indicator:	Not reported
Commercial TSD Indicator:	No
Treatment Storage and Disposal Type:	Not reported
2018 GPRA Permit Baseline:	Not on the Baseline
2018 GPRA Renewals Baseline:	Not on the Baseline
Permit Renewals Workload Universe:	Not reported
Permit Workload Universe:	Not reported
Permit Progress Universe:	Not reported
Post-Closure Workload Universe:	Not reported
Closure Workload Universe:	Not reported
202 GPRA Corrective Action Baseline:	No
Corrective Action Workload Universe:	No
Subject to Corrective Action Universe:	No
Non-TSDFs Where RCRA CA has Been Imposed Universe:	No
TSDFs Potentially Subject to CA Under 3004 (u)/(v) Universe:	No
TSDFs Only Subject to CA under Discretionary Auth Universe:	No
Corrective Action Priority Ranking:	No NCAPS ranking
Environmental Control Indicator:	No
Institutional Control Indicator:	No
Human Exposure Controls Indicator:	N/A
Groundwater Controls Indicator:	N/A
Operating TSDF Universe:	Not reported
Full Enforcement Universe:	Not reported
Significant Non-Complier Universe:	No
Unaddressed Significant Non-Complier Universe:	No
Addressed Significant Non-Complier Universe:	No
Significant Non-Complier With a Compliance Schedule Universe:	No
Financial Assurance Required:	Not reported
Handler Date of Last Change:	20141014
Recognized Trader-Importer:	No
Recognized Trader-Exporter:	No
Importer of Spent Lead Acid Batteries:	No
Exporter of Spent Lead Acid Batteries:	No
Recycler Activity Without Storage:	Not reported
Manifest Broker:	Not reported
Sub-Part P Indicator:	No

Historic Generators:

Receive Date:	20140218
Handler Name: CON EDISON SERVICE BOX:	17828
Federal Waste Generator Description:	Conditionally Exempt Small Quantity Generator
State District Owner:	NY
Large Quantity Handler of Universal Waste:	No
Recognized Trader Importer:	No
Recognized Trader Exporter:	No
Spent Lead Acid Battery Importer:	No

CON EDISON SERVICE BOX: 17828 (Continued) **1016970749**

Spent Lead Acid Battery Exporter: No
Current Record: No
Non Storage Recycler Activity: Not reported
Electronic Manifest Broker: Not reported

Receive Date: 20140318
Handler Name: CON EDISON SERVICE BOX: 17828
Federal Waste Generator Description: Not a generator, verified
State District Owner: NY
Large Quantity Handler of Universal Waste: No
Recognized Trader Importer: No
Recognized Trader Exporter: No
Spent Lead Acid Battery Importer: No
Spent Lead Acid Battery Exporter: No
Current Record: Yes
Non Storage Recycler Activity: Not reported
Electronic Manifest Broker: Not reported

List of NAICS Codes and Descriptions:
NAICS Codes: No NAICS Codes Found

Facility Has Received Notices of Violations:
Violations: No Violations Found

Evaluation Action Summary:
Evaluations: No Evaluations Found

NY MANIFEST:
Name: CON EDISON
Address: 1939 EASTERN PKWY
City,State,Zip: BROOKLYN, NY 11233
Country: USA
EPA ID: NYP004444758
Facility Status: Not reported
Location Address 1: 1939 EASTERN PKWY
Code: BP
Location Address 2: SB17828
Total Tanks: Not reported
Location City: BROOKLYN
Location State: NY
Location Zip: 11201
Location Zip 4: Not reported

NY MANIFEST:
EPAID: NYP004444758
Mailing Name: CON EDISON
Mailing Contact: CON EDISON
Mailing Address 1: 4 IRVING PLACE
Mailing Address 2: 15TH FL
Mailing City: NEW YORK
Mailing State: NY
Mailing Zip: 10003
Mailing Zip 4: Not reported
Mailing Country: USA
Mailing Phone: Not reported

CON EDISON SERVICE BOX: 17828 (Continued) **1016970749**

NY MANIFEST:

Document ID:	Not reported
Manifest Status:	Not reported
seq:	Not reported
Year:	2018
Trans1 State ID:	NJD003812047
Trans2 State ID:	Not reported
Generator Ship Date:	02/18/2014
Trans1 Recv Date:	02/18/2014
Trans2 Recv Date:	Not reported
TSD Site Recv Date:	02/18/2014
Part A Recv Date:	Not reported
Part B Recv Date:	Not reported
Generator EPA ID:	NYP004444758
Trans1 EPA ID:	Not reported
Trans2 EPA ID:	Not reported
TSDF ID 1:	NJD991291105
TSDF ID 2:	Not reported
Manifest Tracking Number:	002219908GBF
Import Indicator:	N
Export Indicator:	N
Discr Quantity Indicator:	N
Discr Type Indicator:	N
Discr Residue Indicator:	N
Discr Partial Reject Indicator:	N
Discr Full Reject Indicator:	N
Manifest Ref Number:	Not reported
Alt Facility RCRA ID:	Not reported
Alt Facility Sign Date:	Not reported
MGMT Method Type Code:	H110
Waste Code:	Not reported
Waste Code:	Not reported
Waste Code:	Not reported
Waste Code:	Not reported
Waste Code:	Not reported
Waste Code:	Not reported
Quantity:	100
Units:	G - Gallons (liquids only)* (8.3 pounds)
Number of Containers:	1
Container Type:	TT - Cargo tank, tank trucks
Handling Method:	T Chemical, physical, or biological treatment.
Specific Gravity:	1
Waste Code:	D008
Waste Code 1_2:	Not reported
Waste Code 1_3:	Not reported
Waste Code 1_4:	Not reported
Waste Code 1_5:	Not reported
Waste Code 1_6:	Not reported

P122 **CON EDISON SERVICE BOX: 19419** **RCRA NonGen / NLR** **1016971966**
SW **2402 DEAN ST** **NY MANIFEST** **NYP004457248**
1/8-1/4 **BROOKLYN, NY 11233**
0.197 mi.
1038 ft. **Site 6 of 7 in cluster P**

Relative: **Lower**

Actual: **65 ft.**

RCRA NonGen / NLR:

Date Form Received by Agency:		20140404
Handler Name:	CON EDISON SERVICE BOX:	19419
Handler Address:		2402 DEAN ST
Handler City,State,Zip:		BROOKLYN, NY 11233
EPA ID:		NYP004457248
Contact Name:		THOMAS TEELING
Contact Address:		Not reported
Contact City,State,Zip:		Not reported
Contact Telephone:		212-460-3770
Contact Fax:		Not reported
Contact Email:		Not reported
Contact Title:		SENIOR SCIENTIST
EPA Region:		02
Land Type:		Private
Federal Waste Generator Description:		Not a generator, verified
Non-Notifier:		Not reported
Biennial Report Cycle:		Not reported
Accessibility:		Not reported
Active Site Indicator:		Not reported
State District Owner:		NY
State District:		NYSDEC R2
Mailing Address:		IRVING PL, 15TH FL NE
Mailing City,State,Zip:		NEW YORK, NY 10003
Owner Name:		Not reported
Owner Type:		Not reported
Operator Name:		Not reported
Operator Type:		Not reported
Short-Term Generator Activity:		No
Importer Activity:		No
Mixed Waste Generator:		No
Transporter Activity:		No
Transfer Facility Activity:		No
Recycler Activity with Storage:		No
Small Quantity On-Site Burner Exemption:		No
Smelting Melting and Refining Furnace Exemption:		No
Underground Injection Control:		No
Off-Site Waste Receipt:		No
Universal Waste Indicator:		No
Universal Waste Destination Facility:		No
Federal Universal Waste:		No
Active Site Fed-Reg Treatment Storage and Disposal Facility:		Not reported
Active Site Converter Treatment storage and Disposal Facility:		Not reported
Active Site State-Reg Treatment Storage and Disposal Facility:		Not reported
Active Site State-Reg Handler:		---
Federal Facility Indicator:		Not reported
Hazardous Secondary Material Indicator:		NN
Sub-Part K Indicator:		Not reported
Commercial TSD Indicator:		No
Treatment Storage and Disposal Type:		Not reported
2018 GPRA Permit Baseline:		Not on the Baseline
2018 GPRA Renewals Baseline:		Not on the Baseline
Permit Renewals Workload Universe:		Not reported

CON EDISON SERVICE BOX: 19419 (Continued) **1016971966**

Permit Workload Universe:	Not reported
Permit Progress Universe:	Not reported
Post-Closure Workload Universe:	Not reported
Closure Workload Universe:	Not reported
202 GPRA Corrective Action Baseline:	No
Corrective Action Workload Universe:	No
Subject to Corrective Action Universe:	No
Non-TSDFs Where RCRA CA has Been Imposed Universe:	No
TSDFs Potentially Subject to CA Under 3004 (u)/(v) Universe:	No
TSDFs Only Subject to CA under Discretionary Auth Universe:	No
Corrective Action Priority Ranking:	No NCAPS ranking
Environmental Control Indicator:	No
Institutional Control Indicator:	No
Human Exposure Controls Indicator:	N/A
Groundwater Controls Indicator:	N/A
Operating TSDF Universe:	Not reported
Full Enforcement Universe:	Not reported
Significant Non-Complier Universe:	No
Unaddressed Significant Non-Complier Universe:	No
Addressed Significant Non-Complier Universe:	No
Significant Non-Complier With a Compliance Schedule Universe:	No
Financial Assurance Required:	Not reported
Handler Date of Last Change:	20141014
Recognized Trader-Importer:	No
Recognized Trader-Exporter:	No
Importer of Spent Lead Acid Batteries:	No
Exporter of Spent Lead Acid Batteries:	No
Recycler Activity Without Storage:	Not reported
Manifest Broker:	Not reported
Sub-Part P Indicator:	No

Historic Generators:

Receive Date:	20140304
Handler Name: CON EDISON SERVICE BOX:	19419
Federal Waste Generator Description:	Conditionally Exempt Small Quantity Generator
State District Owner:	NY
Large Quantity Handler of Universal Waste:	No
Recognized Trader Importer:	No
Recognized Trader Exporter:	No
Spent Lead Acid Battery Importer:	No
Spent Lead Acid Battery Exporter:	No
Current Record:	No
Non Storage Recycler Activity:	Not reported
Electronic Manifest Broker:	Not reported

Receive Date:	20140404
Handler Name: CON EDISON SERVICE BOX:	19419
Federal Waste Generator Description:	Not a generator, verified
State District Owner:	NY
Large Quantity Handler of Universal Waste:	No
Recognized Trader Importer:	No
Recognized Trader Exporter:	No
Spent Lead Acid Battery Importer:	No
Spent Lead Acid Battery Exporter:	No
Current Record:	Yes
Non Storage Recycler Activity:	Not reported

CON EDISON SERVICE BOX: 19419 (Continued) **1016971966**

Electronic Manifest Broker: Not reported

List of NAICS Codes and Descriptions:
NAICS Codes: No NAICS Codes Found

Facility Has Received Notices of Violations:
Violations: No Violations Found

Evaluation Action Summary:
Evaluations: No Evaluations Found

NY MANIFEST:

Name:	CON ED
Address:	2402 DEAN ST
City,State,Zip:	BROOKLYN, NY 11233
Country:	USA
EPA ID:	NYP004457248
Facility Status:	Not reported
Location Address 1:	2402 DEAN ST
Code:	BP
Location Address 2:	SB 19419
Total Tanks:	Not reported
Location City:	BROOKLYN
Location State:	NY
Location Zip:	11233
Location Zip 4:	Not reported

NY MANIFEST:

EPAID:	NYP004457248
Mailing Name:	CON ED
Mailing Contact:	TOM TEELING
Mailing Address 1:	4 IRVING PLACE - 15TH FLOOR
Mailing Address 2:	Not reported
Mailing City:	NEW YORK
Mailing State:	NY
Mailing Zip:	10003
Mailing Zip 4:	Not reported
Mailing Country:	USA
Mailing Phone:	2124603770

NY MANIFEST:

Document ID:	Not reported
Manifest Status:	Not reported
seq:	Not reported
Year:	2018
Trans1 State ID:	NJD003812047
Trans2 State ID:	Not reported
Generator Ship Date:	03/04/2014
Trans1 Recv Date:	03/04/2014
Trans2 Recv Date:	Not reported
TSD Site Recv Date:	03/05/2014
Part A Recv Date:	Not reported
Part B Recv Date:	Not reported
Generator EPA ID:	NYP004457248

CON EDISON SERVICE BOX: 19419 (Continued) **1016971966**

Trans1 EPA ID:	Not reported
Trans2 EPA ID:	Not reported
TSDF ID 1:	NJD991291105
TSDF ID 2:	Not reported
Manifest Tracking Number:	002219925GBF
Import Indicator:	N
Export Indicator:	N
Discr Quantity Indicator:	N
Discr Type Indicator:	N
Discr Residue Indicator:	N
Discr Partial Reject Indicator:	N
Discr Full Reject Indicator:	N
Manifest Ref Number:	Not reported
Alt Facility RCRA ID:	Not reported
Alt Facility Sign Date:	Not reported
MGMT Method Type Code:	H110
Waste Code:	Not reported
Waste Code:	Not reported
Waste Code:	Not reported
Waste Code:	Not reported
Waste Code:	Not reported
Waste Code:	Not reported
Quantity:	50
Units:	G - Gallons (liquids only)* (8.3 pounds)
Number of Containers:	1
Container Type:	TT - Cargo tank, tank trucks
Handling Method:	T Chemical, physical, or biological treatment.
Specific Gravity:	1
Waste Code:	D008
Waste Code 1_2:	Not reported
Waste Code 1_3:	Not reported
Waste Code 1_4:	Not reported
Waste Code 1_5:	Not reported
Waste Code 1_6:	Not reported

W123 **PETE AUTO REPAIR** **NY AST** **A100295510**
West **2316 ATLANTIC AVENUE** **N/A**
1/8-1/4 **BROOKLYN, NY 11233**
0.197 mi.
1040 ft. **Site 4 of 8 in cluster W**

Relative:
Higher

Actual:
80 ft.

AST:

Name:	PETE AUTO REPAIR
Address:	2316 ATLANTIC AVENUE
City,State,Zip:	BROOKLYN, NY 11233
Region:	STATE
DEC Region:	2
Site Status:	Active
Facility Id:	2-608611
Program Type:	PBS
UTM X:	592242.83578
UTM Y:	4503368.09019
Expiration Date:	11/30/2025
Site Type:	Other

Affiliation Records:

Site Id:	30463

PETE AUTO REPAIR (Continued) **A100295510**

Affiliation Type:	Mail Contact
Company Name:	DL ESTATES, LLC
Contact Type:	MANAGER
Contact Name:	SAM ARON
Address1:	PO BOX 250711
Address2:	Not reported
City:	BRROKLYN
State:	NY
Zip Code:	11225
Country Code:	001
Phone:	(718) 221-0444
EMail:	AGOODDEALFORALL@AOL.COM
Fax Number:	Not reported
Modified By:	DMPOKRZY
Date Last Modified:	2017-03-15

Site Id:	30463
Affiliation Type:	Facility Operator
Company Name:	PETE AUTO REPAIR
Contact Type:	Not reported
Contact Name:	NIGEL BLANCHE
Address1:	Not reported
Address2:	Not reported
City:	Not reported
State:	NN
Zip Code:	Not reported
Country Code:	001
Phone:	(718) 345-8649
EMail:	Not reported
Fax Number:	Not reported
Modified By:	TRANSLAT
Date Last Modified:	2004-03-04

Site Id:	30463
Affiliation Type:	Emergency Contact
Company Name:	DL ESTATES, LLC
Contact Type:	Not reported
Contact Name:	SAM ARON
Address1:	Not reported
Address2:	Not reported
City:	Not reported
State:	NN
Zip Code:	Not reported
Country Code:	999
Phone:	(718) 221-0444
EMail:	Not reported
Fax Number:	Not reported
Modified By:	DMPOKRZY
Date Last Modified:	2017-03-15

Site Id:	30463
Affiliation Type:	Facility Owner
Company Name:	DL ESTATES, LLC
Contact Type:	MANAGER
Contact Name:	SAM ARON
Address1:	PO BOX 250711
Address2:	Not reported

PETE AUTO REPAIR (Continued) **A100295510**

City:	BRROKLYN
State:	NY
Zip Code:	11225
Country Code:	001
Phone:	(718) 221-0444
EMail:	AGOODDEALFORALL@AOL.COM
Fax Number:	Not reported
Modified By:	DMPOKRZY
Date Last Modified:	2017-03-15

Tank Info:

Tank Number:	001
Tank Id:	65380
Material Code:	0022
Common Name of Substance:	Waste Oil/Used Oil

Equipment Records:

F00 - Pipe External Protection - None
B00 - Tank External Protection - None
C00 - Pipe Location - No Piping
G00 - Tank Secondary Containment - None
J02 - Dispenser - Suction Dispenser
L09 - Piping Leak Detection - Exempt Suction Piping
H00 - Tank Leak Detection - None
I00 - Overfill - None
A00 - Tank Internal Protection - None
D00 - Pipe Type - No Piping

Tank Location:	Aboveground - contact with soil.... Tank bottom rests on soil, allowing no visual inspection.
Tank Type:	Steel/Carbon Steel/Iron
Tank Status:	In Service
Pipe Model:	Not reported
Install Date:	02/01/1995
Capacity Gallons:	275
Tightness Test Method:	-
Date Test:	Not reported
Next Test Date:	Not reported
Date Tank Closed:	Not reported
Register:	True
Modified By:	DMPOKRZY
Last Modified:	04/14/2017
Material Name:	waste oil/used oil

P124 **DEAN STREET - HABITAT FOR HUMANITY** **NY VCP** **S123252179**
SW **2396 DEAN STREET** **N/A**
1/8-1/4 **NEW YORK CITY, NY**
0.199 mi.
1053 ft. **Site 7 of 7 in cluster P**

Relative:
Lower

Actual:
66 ft.

VCP NYC:

Project ID:	13TMP0569K,13CVCP135K,13CVCP135K
Name:	DEAN STREET - HABITAT FOR HUMANITY
Address:	2396 DEAN STREET
City,State,Zip:	NEW YORK CITY, NY
Borough:	Brooklyn
BBL:	3.0145000083014501E+39

DEAN STREET - HABITAT FOR HUMANITY (Continued) **S123252179**

OER Program:	VCP (Enrolled)
Phase:	Closure
Latitude:	40.674571
Longitude:	-73.907807
Postcode:	16
Community Board:	37
Council District:	36502
Census Tract:	Not reported
BIN:	Not reported
NTA:	Ocean Hill

R125 **H E L P BROOKLYN HOUSING NEW YORK** **RCRA NonGen / NLR** **1000457372**
ESE **HINSDALE ST & SNEDIKER AVE** **NYD986925220**
1/8-1/4 **BROOKLYN, NY 11207**
0.200 mi.
1058 ft. **Site 2 of 2 in cluster R**

Relative: RCRA NonGen / NLR:
Lower

Actual: Date Form Received by Agency:	20070101
62 ft. Handler Name:	H E L P BROOKLYN HOUSING NEW YORK
Handler Address:	HINSDALE ST & SNEDIKER AVE
Handler City,State,Zip:	BROOKLYN, NY 11207
EPA ID:	NYD986925220
Contact Name:	Not reported
Contact Address:	OLD POST RD
Contact City,State,Zip:	EDISON, NY 08817
Contact Telephone:	Not reported
Contact Fax:	Not reported
Contact Email:	Not reported
Contact Title:	Not reported
EPA Region:	02
Land Type:	Not reported
Federal Waste Generator Description:	Not a generator, verified
Non-Notifier:	Not reported
Biennial Report Cycle:	Not reported
Accessibility:	Not reported
Active Site Indicator:	Not reported
State District Owner:	NY
State District:	NYSDEC R2
Mailing Address:	OLD POST RD
Mailing City,State,Zip:	EDISON, NY 08817
Owner Name:	ANDREW CUOMO
Owner Type:	Private
Operator Name:	ANDREW CUOMO
Operator Type:	Private
Short-Term Generator Activity:	No
Importer Activity:	No
Mixed Waste Generator:	No
Transporter Activity:	No
Transfer Facility Activity:	No
Recycler Activity with Storage:	No
Small Quantity On-Site Burner Exemption:	No
Smelting Melting and Refining Furnace Exemption:	No
Underground Injection Control:	No
Off-Site Waste Receipt:	No
Universal Waste Indicator:	No
Universal Waste Destination Facility:	No
Federal Universal Waste:	No

H E L P BROOKLYN HOUSING NEW YORK (Continued) **1000457372**

Active Site Fed-Reg Treatment Storage and Disposal Facility:	Not reported
Active Site Converter Treatment storage and Disposal Facility:	Not reported
Active Site State-Reg Treatment Storage and Disposal Facility:	Not reported
Active Site State-Reg Handler:	---
Federal Facility Indicator:	Not reported
Hazardous Secondary Material Indicator:	NN
Sub-Part K Indicator:	Not reported
Commercial TSD Indicator:	No
Treatment Storage and Disposal Type:	Not reported
2018 GPRA Permit Baseline:	Not on the Baseline
2018 GPRA Renewals Baseline:	Not on the Baseline
Permit Renewals Workload Universe:	Not reported
Permit Workload Universe:	Not reported
Permit Progress Universe:	Not reported
Post-Closure Workload Universe:	Not reported
Closure Workload Universe:	Not reported
202 GPRA Corrective Action Baseline:	No
Corrective Action Workload Universe:	No
Subject to Corrective Action Universe:	No
Non-TSDFs Where RCRA CA has Been Imposed Universe:	No
TSDFs Potentially Subject to CA Under 3004 (u)/(v) Universe:	No
TSDFs Only Subject to CA under Discretionary Auth Universe:	No
Corrective Action Priority Ranking:	No NCAPS ranking
Environmental Control Indicator:	No
Institutional Control Indicator:	No
Human Exposure Controls Indicator:	N/A
Groundwater Controls Indicator:	N/A
Operating TSDF Universe:	Not reported
Full Enforcement Universe:	Not reported
Significant Non-Complier Universe:	No
Unaddressed Significant Non-Complier Universe:	No
Addressed Significant Non-Complier Universe:	No
Significant Non-Complier With a Compliance Schedule Universe:	No
Financial Assurance Required:	Not reported
Handler Date of Last Change:	20150414
Recognized Trader-Importer:	No
Recognized Trader-Exporter:	No
Importer of Spent Lead Acid Batteries:	No
Exporter of Spent Lead Acid Batteries:	No
Recycler Activity Without Storage:	Not reported
Manifest Broker:	Not reported
Sub-Part P Indicator:	No

Hazardous Waste Summary:

Waste Code:	X003
Waste Description:	Not Defined

Handler - Owner Operator:

Owner/Operator Indicator:	Owner
Owner/Operator Name:	ANDREW CUOMO
Legal Status:	Private
Date Became Current:	Not reported
Date Ended Current:	Not reported
Owner/Operator Address:	NOT REQUIRED
Owner/Operator City,State,Zip:	NOT REQUIRED, WY 99999

H E L P BROOKLYN HOUSING NEW YORK (Continued) **1000457372**

Owner/Operator Telephone: 212-555-1212
Owner/Operator Telephone Ext: Not reported
Owner/Operator Fax: Not reported
Owner/Operator Email: Not reported

Owner/Operator Indicator: Operator
Owner/Operator Name: ANDREW CUOMO
Legal Status: Private
Date Became Current: Not reported
Date Ended Current: Not reported
Owner/Operator Address: NOT REQUIRED
Owner/Operator City,State,Zip: NOT REQUIRED, WY 99999
Owner/Operator Telephone: 212-555-1212
Owner/Operator Telephone Ext: Not reported
Owner/Operator Fax: Not reported
Owner/Operator Email: Not reported

Owner/Operator Indicator: Owner
Owner/Operator Name: ANDREW CUOMO
Legal Status: Private
Date Became Current: Not reported
Date Ended Current: Not reported
Owner/Operator Address: NOT REQUIRED
Owner/Operator City,State,Zip: NOT REQUIRED, WY 99999
Owner/Operator Telephone: 212-555-1212
Owner/Operator Telephone Ext: Not reported
Owner/Operator Fax: Not reported
Owner/Operator Email: Not reported

Historic Generators:
Receive Date: 19990708
Handler Name: H E L P BROOKLYN HOUSING NEW YORK
Federal Waste Generator Description: Not a generator, verified
State District Owner: NY
Large Quantity Handler of Universal Waste: No
Recognized Trader Importer: No
Recognized Trader Exporter: No
Spent Lead Acid Battery Importer: No
Spent Lead Acid Battery Exporter: No
Current Record: No
Non Storage Recycler Activity: Not reported
Electronic Manifest Broker: Not reported

Receive Date: 20060101
Handler Name: H E L P BROOKLYN HOUSING NEW YORK
Federal Waste Generator Description: Not a generator, verified
State District Owner: NY
Large Quantity Handler of Universal Waste: No
Recognized Trader Importer: No
Recognized Trader Exporter: No
Spent Lead Acid Battery Importer: No
Spent Lead Acid Battery Exporter: No
Current Record: No
Non Storage Recycler Activity: Not reported
Electronic Manifest Broker: Not reported

Receive Date: 20070101

H E L P BROOKLYN HOUSING NEW YORK (Continued) **1000457372**

Handler Name: H E L P BROOKLYN HOUSING NEW YORK
Federal Waste Generator Description: Not a generator, verified
State District Owner: NY
Large Quantity Handler of Universal Waste: No
Recognized Trader Importer: No
Recognized Trader Exporter: No
Spent Lead Acid Battery Importer: No
Spent Lead Acid Battery Exporter: No
Current Record: Yes
Non Storage Recycler Activity: Not reported
Electronic Manifest Broker: Not reported

Receive Date: 19901002
Handler Name: H E L P BROOKLYN HOUSING NEW YORK
Federal Waste Generator Description: Large Quantity Generator
State District Owner: NY
Large Quantity Handler of Universal Waste: No
Recognized Trader Importer: No
Recognized Trader Exporter: No
Spent Lead Acid Battery Importer: No
Spent Lead Acid Battery Exporter: No
Current Record: No
Non Storage Recycler Activity: Not reported
Electronic Manifest Broker: Not reported

List of NAICS Codes and Descriptions:
NAICS Codes: No NAICS Codes Found

Facility Has Received Notices of Violations:
Violations: No Violations Found

Evaluation Action Summary:
Evaluations: No Evaluations Found

Q126 **NYCT-40 CONWAY ST** **RCRA-LQG** **1001119495**
NNE **40 CONWAY ST** **FINDS** **NYR000027821**
1/8-1/4 **BROOKLYN, NY 11207** **ECHO**
0.201 mi. **NJ MANIFEST**
1059 ft. **Site 5 of 5 in cluster Q** **NY MANIFEST**

Relative: **Higher**
Actual: **91 ft.**

RCRA-LQG:
Date Form Received by Agency: 20080219
Handler Name: NYCT-40 CONWAY ST
Handler Address: 40 CONWAY ST
Handler City,State,Zip: BROOKLYN, NY 11207
EPA ID: NYR000027821
Contact Name: JENNIFER WUOTINEN
Contact Address: Not reported
Contact City,State,Zip: Not reported
Contact Telephone: 646-252-5777
Contact Fax: Not reported
Contact Email: JENNIFER.WUOTINEN@NYCT.COM
Contact Title: Not reported
EPA Region: 02
Land Type: State

NYCT-40 CONWAY ST (Continued) **1001119495**

Federal Waste Generator Description:	Large Quantity Generator
Non-Notifier:	Not reported
Biennial Report Cycle:	2007
Accessibility:	Not reported
Active Site Indicator:	Handler Activities
State District Owner:	NY
State District:	NYSDEC R2
Mailing Address:	BROADWAY 27TH FLOOR
Mailing City,State,Zip:	NEW YORK, NY 10004
Owner Name:	NEW YORK CITY TRANSIT
Owner Type:	State
Operator Name:	NEW YORK CITY TRANSIT
Operator Type:	State
Short-Term Generator Activity:	No
Importer Activity:	No
Mixed Waste Generator:	No
Transporter Activity:	No
Transfer Facility Activity:	No
Recycler Activity with Storage:	No
Small Quantity On-Site Burner Exemption:	No
Smelting Melting and Refining Furnace Exemption:	No
Underground Injection Control:	No
Off-Site Waste Receipt:	No
Universal Waste Indicator:	No
Universal Waste Destination Facility:	No
Federal Universal Waste:	No
Active Site Fed-Reg Treatment Storage and Disposal Facility:	Not reported
Active Site Converter Treatment storage and Disposal Facility:	Not reported
Active Site State-Reg Treatment Storage and Disposal Facility:	Not reported
Active Site State-Reg Handler:	---
Federal Facility Indicator:	Not reported
Hazardous Secondary Material Indicator:	N
Sub-Part K Indicator:	Not reported
Commercial TSD Indicator:	No
Treatment Storage and Disposal Type:	Not reported
2018 GPRA Permit Baseline:	Not on the Baseline
2018 GPRA Renewals Baseline:	Not on the Baseline
Permit Renewals Workload Universe:	Not reported
Permit Workload Universe:	Not reported
Permit Progress Universe:	Not reported
Post-Closure Workload Universe:	Not reported
Closure Workload Universe:	Not reported
202 GPRA Corrective Action Baseline:	No
Corrective Action Workload Universe:	No
Subject to Corrective Action Universe:	No
Non-TSDFs Where RCRA CA has Been Imposed Universe:	No
TSDFs Potentially Subject to CA Under 3004 (u)/(v) Universe:	No
TSDFs Only Subject to CA under Discretionary Auth Universe:	No
Corrective Action Priority Ranking:	No NCAPS ranking
Environmental Control Indicator:	No
Institutional Control Indicator:	No
Human Exposure Controls Indicator:	N/A
Groundwater Controls Indicator:	N/A
Operating TSDF Universe:	Not reported
Full Enforcement Universe:	Not reported
Significant Non-Complier Universe:	No
Unaddressed Significant Non-Complier Universe:	No

NYCT-40 CONWAY ST (Continued) **1001119495**

Addressed Significant Non-Complier Universe:	No
Significant Non-Complier With a Compliance Schedule Universe:	No
Financial Assurance Required:	Not reported
Handler Date of Last Change:	20211005
Recognized Trader-Importer:	No
Recognized Trader-Exporter:	No
Importer of Spent Lead Acid Batteries:	No
Exporter of Spent Lead Acid Batteries:	No
Recycler Activity Without Storage:	No
Manifest Broker:	No
Sub-Part P Indicator:	No

Biennial: List of Years
Year: 2007

Click Here for Biennial Reporting System Data:
Year: 2003

Click Here for Biennial Reporting System Data:

Hazardous Waste Summary:

Waste Code: D001
Waste Description: IGNITABLE WASTE

Waste Code: D002
Waste Description: CORROSIVE WASTE

Waste Code: D008
Waste Description: LEAD

Waste Code: D035
Waste Description: METHYL ETHYL KETONE

Waste Code: F003
Waste Description: THE FOLLOWING SPENT NONHALOGENATED SOLVENTS: XYLENE, ACETONE, ETHYL ACETATE, ETHYL BENZENE, ETHYL ETHER, METHYL ISOBUTYL KETONE, N-BUTYL ALCOHOL, CYCLOHEXANONE, AND METHANOL; ALL SPENT SOLVENT MIXTURES/BLENDS CONTAINING, BEFORE USE, ONLY THE ABOVE SPENT NONHALOGENATED SOLVENTS; AND ALL SPENT SOLVENT MIXTURES/BLENDS CONTAINING, BEFORE USE, ONE OR MORE OF THE ABOVE NONHALOGENATED SOLVENTS, AND A TOTAL OF TEN PERCENT OR MORE (BY VOLUME) OF ONE OR MORE OF THOSE SOLVENTS LISTED IN F001, F002, F004, AND F005; AND STILL BOTTOMS FROM THE RECOVERY OF THESE SPENT SOLVENTS AND SPENT SOLVENT MIXTURES.

Waste Code: F005
Waste Description: THE FOLLOWING SPENT NONHALOGENATED SOLVENTS: TOLUENE, METHYL ETHYL KETONE, CARBON DISULFIDE, ISOBUTANOL, PYRIDINE, BENZENE, 2-ETHOXYETHANOL, AND 2-NITROPROPANE; ALL SPENT SOLVENT MIXTURES/BLENDS CONTAINING, BEFORE USE, A TOTAL OF TEN PERCENT OR MORE (BY VOLUME) OF ONE OR MORE OF THE ABOVE NONHALOGENATED SOLVENTS OR THOSE SOLVENTS LISTED IN F001, F002, OR F004; AND STILL BOTTOMS FROM THE RECOVERY OF THESE SPENT SOLVENTS AND SPENT SOLVENT MIXTURES.

Handler - Owner Operator:
Owner/Operator Indicator: Owner

NYCT-40 CONWAY ST (Continued) **1001119495**

Owner/Operator Name:	NEW YORK CITY TRANSIT
Legal Status:	State
Date Became Current:	19530601
Date Ended Current:	Not reported
Owner/Operator Address:	2 BROADWAY 27TH FLOOR
Owner/Operator City,State,Zip:	NEW YORK, NY 10004
Owner/Operator Telephone:	Not reported
Owner/Operator Telephone Ext:	Not reported
Owner/Operator Fax:	Not reported
Owner/Operator Email:	Not reported

Owner/Operator Indicator:	Operator
Owner/Operator Name:	NO NAME FOUND
Legal Status:	State
Date Became Current:	19530601
Date Ended Current:	Not reported
Owner/Operator Address:	Not reported
Owner/Operator City,State,Zip:	Not reported
Owner/Operator Telephone:	Not reported
Owner/Operator Telephone Ext:	Not reported
Owner/Operator Fax:	Not reported
Owner/Operator Email:	Not reported

Owner/Operator Indicator:	Owner
Owner/Operator Name:	NYCT
Legal Status:	State
Date Became Current:	19530601
Date Ended Current:	Not reported
Owner/Operator Address:	370 JAY ST - RM 819
Owner/Operator City,State,Zip:	BROOKLYN, NY 11201
Owner/Operator Telephone:	Not reported
Owner/Operator Telephone Ext:	Not reported
Owner/Operator Fax:	Not reported
Owner/Operator Email:	Not reported

Owner/Operator Indicator:	Operator
Owner/Operator Name:	NEW YORK CITY TRANSIT
Legal Status:	State
Date Became Current:	19530601
Date Ended Current:	Not reported
Owner/Operator Address:	Not reported
Owner/Operator City,State,Zip:	Not reported
Owner/Operator Telephone:	Not reported
Owner/Operator Telephone Ext:	Not reported
Owner/Operator Fax:	Not reported
Owner/Operator Email:	Not reported

Owner/Operator Indicator:	Owner
Owner/Operator Name:	MTA NEW YORK CITY TRANSIT
Legal Status:	Other
Date Became Current:	Not reported
Date Ended Current:	Not reported
Owner/Operator Address:	370 JAY ST - ROOM 809
Owner/Operator City,State,Zip:	BROOKLYN, NY 11201
Owner/Operator Telephone:	718-243-4581
Owner/Operator Telephone Ext:	Not reported
Owner/Operator Fax:	Not reported

NYCT-40 CONWAY ST (Continued) **1001119495**

Owner/Operator Email: Not reported

Owner/Operator Indicator: Owner
Owner/Operator Name: MTA NEW YORK CITY TRANSIT
Legal Status: Other
Date Became Current: Not reported
Date Ended Current: Not reported
Owner/Operator Address: 370 JAY ST - ROOM 809
Owner/Operator City,State,Zip: BROOKLYN, NY 11201
Owner/Operator Telephone: 718-243-4581
Owner/Operator Telephone Ext: Not reported
Owner/Operator Fax: Not reported
Owner/Operator Email: Not reported

Owner/Operator Indicator: Operator
Owner/Operator Name: NYCT
Legal Status: State
Date Became Current: 19530601
Date Ended Current: Not reported
Owner/Operator Address: Not reported
Owner/Operator City,State,Zip: Not reported
Owner/Operator Telephone: Not reported
Owner/Operator Telephone Ext: Not reported
Owner/Operator Fax: Not reported
Owner/Operator Email: Not reported

Historic Generators:
Receive Date: 19990721
Handler Name: MTA NYCT - 40 CONWAY
Federal Waste Generator Description: Large Quantity Generator
State District Owner: NY
Large Quantity Handler of Universal Waste: No
Recognized Trader Importer: No
Recognized Trader Exporter: No
Spent Lead Acid Battery Importer: No
Spent Lead Acid Battery Exporter: No
Current Record: No
Non Storage Recycler Activity: Not reported
Electronic Manifest Broker: Not reported

Receive Date: 20060101
Handler Name: NYCT - 40 CONWAY STREET
Federal Waste Generator Description: Small Quantity Generator
State District Owner: Not reported
Large Quantity Handler of Universal Waste: No
Recognized Trader Importer: No
Recognized Trader Exporter: No
Spent Lead Acid Battery Importer: No
Spent Lead Acid Battery Exporter: No
Current Record: No
Non Storage Recycler Activity: Not reported
Electronic Manifest Broker: Not reported

Receive Date: 20070101
Handler Name: NYCT - 40 CONWAY STREET
Federal Waste Generator Description: Small Quantity Generator
State District Owner: NY

NYCT-40 CONWAY ST (Continued) **1001119495**

Large Quantity Handler of Universal Waste:	No
Recognized Trader Importer:	No
Recognized Trader Exporter:	No
Spent Lead Acid Battery Importer:	No
Spent Lead Acid Battery Exporter:	No
Current Record:	No
Non Storage Recycler Activity:	Not reported
Electronic Manifest Broker:	Not reported

Receive Date:	19960806
Handler Name: MTA NYCT - 40 CONWAY	
Federal Waste Generator Description:	Small Quantity Generator
State District Owner:	NY
Large Quantity Handler of Universal Waste:	No
Recognized Trader Importer:	No
Recognized Trader Exporter:	No
Spent Lead Acid Battery Importer:	No
Spent Lead Acid Battery Exporter:	No
Current Record:	No
Non Storage Recycler Activity:	Not reported
Electronic Manifest Broker:	Not reported

Receive Date:	19980204
Handler Name: NYCTA-40 CONWAY STREET	
Federal Waste Generator Description:	Large Quantity Generator
State District Owner:	NY
Large Quantity Handler of Universal Waste:	No
Recognized Trader Importer:	No
Recognized Trader Exporter:	No
Spent Lead Acid Battery Importer:	No
Spent Lead Acid Battery Exporter:	No
Current Record:	No
Non Storage Recycler Activity:	Not reported
Electronic Manifest Broker:	Not reported

Receive Date:	20040211
Handler Name: NYCT - 40 CONWAY STREET	
Federal Waste Generator Description:	Large Quantity Generator
State District Owner:	Not reported
Large Quantity Handler of Universal Waste:	No
Recognized Trader Importer:	No
Recognized Trader Exporter:	No
Spent Lead Acid Battery Importer:	No
Spent Lead Acid Battery Exporter:	No
Current Record:	No
Non Storage Recycler Activity:	Not reported
Electronic Manifest Broker:	Not reported

Receive Date:	20080219
Handler Name: NYCT-40 CONWAY ST	
Federal Waste Generator Description:	Large Quantity Generator
State District Owner:	NY
Large Quantity Handler of Universal Waste:	No
Recognized Trader Importer:	Not reported
Recognized Trader Exporter:	Not reported
Spent Lead Acid Battery Importer:	Not reported
Spent Lead Acid Battery Exporter:	Not reported

NYCT-40 CONWAY ST (Continued) **1001119495**

Current Record: Yes
Non Storage Recycler Activity: No
Electronic Manifest Broker: No

List of NAICS Codes and Descriptions:
NAICS Code: 485111
NAICS Description: MIXED MODE TRANSIT SYSTEMS

NAICS Code: 485119
NAICS Description: OTHER URBAN TRANSIT SYSTEMS

NAICS Code: 561599
NAICS Description: ALL OTHER TRAVEL ARRANGEMENT AND RESERVATION SERVICES

Facility Has Received Notices of Violation:
Found Violation: No
Agency Which Determined Violation: Not reported
Violation Short Description: Not reported
Date Violation was Determined: Not reported
Actual Return to Compliance Date: Not reported
Return to Compliance Qualifier: Not reported
Violation Responsible Agency: Not reported
Scheduled Compliance Date: Not reported
Enforcement Identifier: Not reported
Date of Enforcement Action: Not reported
Enforcement Responsible Agency: Not reported
Enforcement Docket Number: Not reported
Enforcement Attorney: Not reported
Corrective Action Component: Not reported
Appeal Initiated Date: Not reported
Appeal Resolution Date: Not reported
Disposition Status Date: Not reported
Disposition Status: Not reported
Disposition Status Description: Not reported
Consent/Final Order Sequence Number: Not reported
Consent/Final Order Respondent Name: Not reported
Consent/Final Order Lead Agency: Not reported
Enforcement Type: Not reported
Enforcement Responsible Person: Not reported
Enforcement Responsible Sub-Organization: Not reported
SEP Sequence Number: Not reported
SEP Expenditure Amount: Not reported
SEP Scheduled Completion Date: Not reported
SEP Actual Date: Not reported
SEP Defaulted Date: Not reported
SEP Type: Not reported
SEP Type Description: Not reported
Proposed Amount: Not reported
Final Monetary Amount: Not reported
Paid Amount: Not reported
Final Count: Not reported
Final Amount: Not reported

Found Violation: Yes
Agency Which Determined Violation: State
Violation Short Description: Listing - General

NYCT-40 CONWAY ST (Continued) **1001119495**

Date Violation was Determined: 20090320
Actual Return to Compliance Date: 20090513
Return to Compliance Qualifier: Documented
Violation Responsible Agency: State
Scheduled Compliance Date: Not reported
Enforcement Identifier: 001
Date of Enforcement Action: 20090413
Enforcement Responsible Agency: State
Enforcement Docket Number: Not reported
Enforcement Attorney: Not reported
Corrective Action Component: No
Appeal Initiated Date: Not reported
Appeal Resolution Date: Not reported
Disposition Status Date: 20090519
Disposition Status: AS
Disposition Status Description: ACTION SATISFIED (CASE CLOSED)
Consent/Final Order Sequence Number: Not reported
Consent/Final Order Respondent Name: Not reported
Consent/Final Order Lead Agency: Not reported
Enforcement Type: WRITTEN INFORMAL
Enforcement Responsible Person: NYHHN
Enforcement Responsible Sub-Organization: R2
SEP Sequence Number: Not reported
SEP Expenditure Amount: Not reported
SEP Scheduled Completion Date: Not reported
SEP Actual Date: Not reported
SEP Defaulted Date: Not reported
SEP Type: Not reported
SEP Type Description: Not reported
Proposed Amount: Not reported
Final Monetary Amount: Not reported
Paid Amount: Not reported
Final Count: Not reported
Final Amount: Not reported

Evaluation Action Summary:
Evaluation Date: 20180424
Evaluation Responsible Agency: EPA
Found Violation: No
Evaluation Type Description: COMPLIANCE EVALUATION INSPECTION ON-SITE
Evaluation Responsible Person Identifier: R2STP
Evaluation Responsible Sub-Organization: RCB
Actual Return to Compliance Date: Not reported
Scheduled Compliance Date: Not reported
Date of Request: Not reported
Date Response Received: Not reported
Request Agency: Not reported
Former Citation: Not reported

Evaluation Date: 20090320
Evaluation Responsible Agency: State
Found Violation: Yes
Evaluation Type Description: COMPLIANCE EVALUATION INSPECTION ON-SITE
Evaluation Responsible Person Identifier: NYHHN
Evaluation Responsible Sub-Organization: R2
Actual Return to Compliance Date: 20090513
Scheduled Compliance Date: Not reported

NYCT-40 CONWAY ST (Continued) **1001119495**

Date of Request:	Not reported
Date Response Received:	Not reported
Request Agency:	Not reported
Former Citation:	Not reported

FINDS:
Registry ID: 110009485324

Click Here:

Environmental Interest/Information System:
RCRAInfo is a national information system that supports the Resource Conservation and Recovery Act (RCRA) program through the tracking of events and activities related to facilities that generate, transport, and treat, store, or dispose of hazardous waste. RCRAInfo allows RCRA program staff to track the notification, permit, compliance, and corrective action activities required under RCRA.
HAZARDOUS WASTE BIENNIAL REPORTER

Click this hyperlink while viewing on your computer to access additional FINDS: detail in the EDR Site Report.

ECHO:

Envid:	1001119495
Registry ID:	110009485324
DFR URL:	http://echo.epa.gov/detailed-facility-report?fid=110009485324
Name:	NYCT-40 CONWAY ST
Address:	40 CONWAY STREET
City,State,Zip:	BROOKLYN, NY 11207

NJ MANIFEST:

EPA Id:	NYR000027821
Mail Address:	370 JAY ST ROOM 809
Mail City/State/Zip:	BROOKLYN 11201
Facility Phone:	7182434581
Emergency Phone:	Not reported
Contact:	Not reported
Comments:	Not reported
SIC Code:	Not reported
County:	00
Municipal:	00
Previous EPA Id:	Not reported
Gen Flag:	X
Trans Flag:	Not reported
TSDF Flag:	Not reported
Name Change:	Not reported
Date Change:	Not reported

Manifest:

Manifest Number:	003532983JJK
EPA ID:	NYR000027821
Date Shipped:	5/9/2013
TSDF EPA ID:	NJD002200046
Transporter EPA ID:	NJ0000027193
Transporter 2 EPA ID:	Not reported
Transporter 3 EPA ID:	Not reported
Transporter 4 EPA ID:	Not reported

NYCT-40 CONWAY ST (Continued) **1001119495**

Transporter 5 EPA ID:	Not reported
Transporter 6 EPA ID:	Not reported
Transporter 7 EPA ID:	Not reported
Transporter 8 EPA ID:	Not reported
Transporter 9 EPA ID:	Not reported
Transporter 10 EPA ID:	Not reported
Date Trans1 Transported Waste:	Not reported
Date Trans2 Transported Waste:	Not reported
Date Trans3 Transported Waste:	Not reported
Date Trans4 Transported Waste:	Not reported
Date Trans5 Transported Waste:	Not reported
Date Trans6 Transported Waste:	Not reported
Date Trans7 Transported Waste:	Not reported
Date Trans8 Transported Waste:	Not reported
Date Trans9 Transported Waste:	Not reported
Date Trans10 Transported Waste:	Not reported
Date TSDF Received Waste:	Not reported
TSDF EPA Facility Name:	Not reported
QTY Units:	Not reported
Transporter SEQ ID:	Not reported
Transporter-1 Date:	Not reported
Waste SEQ ID:	Not reported
Waste Type Code 2:	Not reported
Waste Type Code 3:	Not reported
Waste Type Code 4:	Not reported
Waste Type Code 5:	Not reported
Waste Type Code 6:	Not reported
Date Accepted:	Not reported
Manifest Discrepancy Type:	Not reported
Data Entry Number:	Not reported
Was Load Rejected:	BROOKLYN 11201
Reason Load Was Rejected:	Not reported

Waste:

Manifest Year:	Not reported
Waste Code:	D008
Hand Code:	Not reported
Quantity:	403.00 Pounds

Manifest Number:	001056281GBF
EPA ID:	NYR000027821
Date Shipped:	11/03/2009
TSDF EPA ID:	NJD002200046
Transporter EPA ID:	NJ0000027193
Transporter 2 EPA ID:	Not reported
Transporter 3 EPA ID:	Not reported
Transporter 4 EPA ID:	Not reported
Transporter 5 EPA ID:	Not reported
Transporter 6 EPA ID:	Not reported
Transporter 7 EPA ID:	Not reported
Transporter 8 EPA ID:	Not reported
Transporter 9 EPA ID:	Not reported
Transporter 10 EPA ID:	Not reported
Date Trans1 Transported Waste:	11/03/2009
Date Trans2 Transported Waste:	Not reported
Date Trans3 Transported Waste:	Not reported
Date Trans4 Transported Waste:	Not reported

NYCT-40 CONWAY ST (Continued) **1001119495**

Date Trans5 Transported Waste:	Not reported
Date Trans6 Transported Waste:	Not reported
Date Trans7 Transported Waste:	Not reported
Date Trans8 Transported Waste:	Not reported
Date Trans9 Transported Waste:	Not reported
Date Trans10 Transported Waste:	Not reported
Date TSDF Received Waste:	11/03/2009
TSDF EPA Facility Name:	Not reported
QTY Units:	Not reported
Transporter SEQ ID:	Not reported
Transporter-1 Date:	Not reported
Waste SEQ ID:	Not reported
Waste Type Code 2:	Not reported
Waste Type Code 3:	Not reported
Waste Type Code 4:	Not reported
Waste Type Code 5:	Not reported
Waste Type Code 6:	Not reported
Date Accepted:	Not reported
Manifest Discrepancy Type:	Not reported
Data Entry Number:	Not reported
Was Load Rejected:	BROOKLYN 11201
Reason Load Was Rejected:	Not reported

Waste:

Manifest Year:	Not reported
Waste Code:	D008
Hand Code:	H111
Quantity:	206 P

Manifest Number:	010407124JJK
EPA ID:	NYR000027821
Date Shipped:	6/7/2013
TSDF EPA ID:	NJD002200046
Transporter EPA ID:	NJ0000027193
Transporter 2 EPA ID:	Not reported
Transporter 3 EPA ID:	Not reported
Transporter 4 EPA ID:	Not reported
Transporter 5 EPA ID:	Not reported
Transporter 6 EPA ID:	Not reported
Transporter 7 EPA ID:	Not reported
Transporter 8 EPA ID:	Not reported
Transporter 9 EPA ID:	Not reported
Transporter 10 EPA ID:	Not reported
Date Trans1 Transported Waste:	Not reported
Date Trans2 Transported Waste:	Not reported
Date Trans3 Transported Waste:	Not reported
Date Trans4 Transported Waste:	Not reported
Date Trans5 Transported Waste:	Not reported
Date Trans6 Transported Waste:	Not reported
Date Trans7 Transported Waste:	Not reported
Date Trans8 Transported Waste:	Not reported
Date Trans9 Transported Waste:	Not reported
Date Trans10 Transported Waste:	Not reported
Date TSDF Received Waste:	Not reported
TSDF EPA Facility Name:	Not reported
QTY Units:	Not reported
Transporter SEQ ID:	Not reported

NYCT-40 CONWAY ST (Continued) **1001119495**

Transporter-1 Date:	Not reported
Waste SEQ ID:	Not reported
Waste Type Code 2:	Not reported
Waste Type Code 3:	Not reported
Waste Type Code 4:	Not reported
Waste Type Code 5:	Not reported
Waste Type Code 6:	Not reported
Date Accepted:	Not reported
Manifest Discrepancy Type:	Not reported
Data Entry Number:	Not reported
Was Load Rejected:	BROOKLYN 11201
Reason Load Was Rejected:	Not reported

Waste:

Manifest Year:	Not reported
Waste Code:	D008
Hand Code:	Not reported
Quantity:	101.00 Pounds

Manifest Number:	009205451JJK
EPA ID:	NYR000027821
Date Shipped:	6/20/2012
TSDF EPA ID:	NJD002200046
Transporter EPA ID:	NJ0000027193
Transporter 2 EPA ID:	Not reported
Transporter 3 EPA ID:	Not reported
Transporter 4 EPA ID:	Not reported
Transporter 5 EPA ID:	Not reported
Transporter 6 EPA ID:	Not reported
Transporter 7 EPA ID:	Not reported
Transporter 8 EPA ID:	Not reported
Transporter 9 EPA ID:	Not reported
Transporter 10 EPA ID:	Not reported
Date Trans1 Transported Waste:	Not reported
Date Trans2 Transported Waste:	Not reported
Date Trans3 Transported Waste:	Not reported
Date Trans4 Transported Waste:	Not reported
Date Trans5 Transported Waste:	Not reported
Date Trans6 Transported Waste:	Not reported
Date Trans7 Transported Waste:	Not reported
Date Trans8 Transported Waste:	Not reported
Date Trans9 Transported Waste:	Not reported
Date Trans10 Transported Waste:	Not reported
Date TSDF Received Waste:	Not reported
TSDF EPA Facility Name:	Not reported
QTY Units:	Not reported
Transporter SEQ ID:	Not reported
Transporter-1 Date:	Not reported
Waste SEQ ID:	Not reported
Waste Type Code 2:	Not reported
Waste Type Code 3:	Not reported
Waste Type Code 4:	Not reported
Waste Type Code 5:	Not reported
Waste Type Code 6:	Not reported
Date Accepted:	Not reported
Manifest Discrepancy Type:	Not reported
Data Entry Number:	Not reported

NYCT-40 CONWAY ST (Continued) **1001119495**

Was Load Rejected:	BROOKLYN 11201
Reason Load Was Rejected:	Not reported

Waste:

Manifest Year:	Not reported
Waste Code:	D008
Hand Code:	Not reported
Quantity:	614.00 Pounds

Manifest Number:	010912329JJK
EPA ID:	NYR000027821
Date Shipped:	1/16/2013
TSDF EPA ID:	NJD002200046
Transporter EPA ID:	NJ0000027193
Transporter 2 EPA ID:	Not reported
Transporter 3 EPA ID:	Not reported
Transporter 4 EPA ID:	Not reported
Transporter 5 EPA ID:	Not reported
Transporter 6 EPA ID:	Not reported
Transporter 7 EPA ID:	Not reported
Transporter 8 EPA ID:	Not reported
Transporter 9 EPA ID:	Not reported
Transporter 10 EPA ID:	Not reported
Date Trans1 Transported Waste:	Not reported
Date Trans2 Transported Waste:	Not reported
Date Trans3 Transported Waste:	Not reported
Date Trans4 Transported Waste:	Not reported
Date Trans5 Transported Waste:	Not reported
Date Trans6 Transported Waste:	Not reported
Date Trans7 Transported Waste:	Not reported
Date Trans8 Transported Waste:	Not reported
Date Trans9 Transported Waste:	Not reported
Date Trans10 Transported Waste:	Not reported
Date TSDF Received Waste:	Not reported
TSDF EPA Facility Name:	Not reported
QTY Units:	Not reported
Transporter SEQ ID:	Not reported
Transporter-1 Date:	Not reported
Waste SEQ ID:	Not reported
Waste Type Code 2:	Not reported
Waste Type Code 3:	Not reported
Waste Type Code 4:	Not reported
Waste Type Code 5:	Not reported
Waste Type Code 6:	Not reported
Date Accepted:	Not reported
Manifest Discrepancy Type:	Not reported
Data Entry Number:	Not reported
Was Load Rejected:	BROOKLYN 11201
Reason Load Was Rejected:	Not reported

Waste:

Manifest Year:	Not reported
Waste Code:	D008
Hand Code:	Not reported
Quantity:	1,085.00 Pounds

NYCT-40 CONWAY ST (Continued) **1001119495**

Manifest Number:	010407436JJK
EPA ID:	NYR000027821
Date Shipped:	7/25/2013
TSDF EPA ID:	NJD002200046
Transporter EPA ID:	NJ0000027193
Transporter 2 EPA ID:	Not reported
Transporter 3 EPA ID:	Not reported
Transporter 4 EPA ID:	Not reported
Transporter 5 EPA ID:	Not reported
Transporter 6 EPA ID:	Not reported
Transporter 7 EPA ID:	Not reported
Transporter 8 EPA ID:	Not reported
Transporter 9 EPA ID:	Not reported
Transporter 10 EPA ID:	Not reported
Date Trans1 Transported Waste:	Not reported
Date Trans2 Transported Waste:	Not reported
Date Trans3 Transported Waste:	Not reported
Date Trans4 Transported Waste:	Not reported
Date Trans5 Transported Waste:	Not reported
Date Trans6 Transported Waste:	Not reported
Date Trans7 Transported Waste:	Not reported
Date Trans8 Transported Waste:	Not reported
Date Trans9 Transported Waste:	Not reported
Date Trans10 Transported Waste:	Not reported
Date TSDF Received Waste:	Not reported
TSDF EPA Facility Name:	Not reported
QTY Units:	Not reported
Transporter SEQ ID:	Not reported
Transporter-1 Date:	Not reported
Waste SEQ ID:	Not reported
Waste Type Code 2:	Not reported
Waste Type Code 3:	Not reported
Waste Type Code 4:	Not reported
Waste Type Code 5:	Not reported
Waste Type Code 6:	Not reported
Date Accepted:	Not reported
Manifest Discrepancy Type:	Not reported
Data Entry Number:	Not reported
Was Load Rejected:	BROOKLYN 11201
Reason Load Was Rejected:	Not reported

Waste:

Manifest Year:	Not reported
Waste Code:	D008
Hand Code:	Not reported
Quantity:	280.00 Pounds

Manifest Number:	001031227JJK
EPA ID:	NYR000027821
Date Shipped:	05/23/2008
TSDF EPA ID:	NJD002200046
Transporter EPA ID:	NJ0000027193
Transporter 2 EPA ID:	Not reported
Transporter 3 EPA ID:	Not reported
Transporter 4 EPA ID:	Not reported
Transporter 5 EPA ID:	Not reported
Transporter 6 EPA ID:	Not reported

NYCT-40 CONWAY ST (Continued) **1001119495**

Transporter 7 EPA ID:	Not reported
Transporter 8 EPA ID:	Not reported
Transporter 9 EPA ID:	Not reported
Transporter 10 EPA ID:	Not reported
Date Trans1 Transported Waste:	05/23/2008
Date Trans2 Transported Waste:	Not reported
Date Trans3 Transported Waste:	Not reported
Date Trans4 Transported Waste:	Not reported
Date Trans5 Transported Waste:	Not reported
Date Trans6 Transported Waste:	Not reported
Date Trans7 Transported Waste:	Not reported
Date Trans8 Transported Waste:	Not reported
Date Trans9 Transported Waste:	Not reported
Date Trans10 Transported Waste:	Not reported
Date TSDF Received Waste:	05/23/2008
TSDF EPA Facility Name:	Not reported
QTY Units:	Not reported
Transporter SEQ ID:	Not reported
Transporter-1 Date:	Not reported
Waste SEQ ID:	Not reported
Waste Type Code 2:	Not reported
Waste Type Code 3:	Not reported
Waste Type Code 4:	Not reported
Waste Type Code 5:	Not reported
Waste Type Code 6:	Not reported
Date Accepted:	Not reported
Manifest Discrepancy Type:	Not reported
Data Entry Number:	Not reported
Was Load Rejected:	BROOKLYN 11201
Reason Load Was Rejected:	Not reported

Waste:

Manifest Year:	Not reported
Waste Code:	D008
Hand Code:	H111
Quantity:	728 P

Manifest Year:	Not reported
Waste Code:	D001
Hand Code:	H061
Quantity:	220 G

Manifest Number:	006877335JJK
EPA ID:	NYR000027821
Date Shipped:	09/28/2010
TSDF EPA ID:	NJD002200046
Transporter EPA ID:	NJ0000027193
Transporter 2 EPA ID:	Not reported
Transporter 3 EPA ID:	Not reported
Transporter 4 EPA ID:	Not reported
Transporter 5 EPA ID:	Not reported
Transporter 6 EPA ID:	Not reported
Transporter 7 EPA ID:	Not reported
Transporter 8 EPA ID:	Not reported
Transporter 9 EPA ID:	Not reported
Transporter 10 EPA ID:	Not reported
Date Trans1 Transported Waste:	09/28/2010

NYCT-40 CONWAY ST (Continued) **1001119495**

Date Trans2 Transported Waste:	Not reported
Date Trans3 Transported Waste:	Not reported
Date Trans4 Transported Waste:	Not reported
Date Trans5 Transported Waste:	Not reported
Date Trans6 Transported Waste:	Not reported
Date Trans7 Transported Waste:	Not reported
Date Trans8 Transported Waste:	Not reported
Date Trans9 Transported Waste:	Not reported
Date Trans10 Transported Waste:	Not reported
Date TSDF Received Waste:	09/28/2010
TSDF EPA Facility Name:	Not reported
QTY Units:	Not reported
Transporter SEQ ID:	Not reported
Transporter-1 Date:	Not reported
Waste SEQ ID:	Not reported
Waste Type Code 2:	Not reported
Waste Type Code 3:	Not reported
Waste Type Code 4:	Not reported
Waste Type Code 5:	Not reported
Waste Type Code 6:	Not reported
Date Accepted:	Not reported
Manifest Discrepancy Type:	Not reported
Data Entry Number:	Not reported
Was Load Rejected:	BROOKLYN 11201
Reason Load Was Rejected:	Not reported

Waste:

Manifest Year:	Not reported
Waste Code:	D008
Hand Code:	H111
Quantity:	418 P

Manifest Number:	NJA5082716
EPA ID:	NYR000027821
Date Shipped:	07/27/2004
TSDF EPA ID:	NJD002200046
Transporter EPA ID:	NJ0000027193
Transporter 2 EPA ID:	Not reported
Transporter 3 EPA ID:	Not reported
Transporter 4 EPA ID:	Not reported
Transporter 5 EPA ID:	Not reported
Transporter 6 EPA ID:	Not reported
Transporter 7 EPA ID:	Not reported
Transporter 8 EPA ID:	Not reported
Transporter 9 EPA ID:	Not reported
Transporter 10 EPA ID:	Not reported
Date Trans1 Transported Waste:	07/27/2004
Date Trans2 Transported Waste:	Not reported
Date Trans3 Transported Waste:	Not reported
Date Trans4 Transported Waste:	Not reported
Date Trans5 Transported Waste:	Not reported
Date Trans6 Transported Waste:	Not reported
Date Trans7 Transported Waste:	Not reported
Date Trans8 Transported Waste:	Not reported
Date Trans9 Transported Waste:	Not reported
Date Trans10 Transported Waste:	Not reported
Date TSDF Received Waste:	07/27/2004

NYCT-40 CONWAY ST (Continued) **1001119495**

TSDF EPA Facility Name:	Not reported
QTY Units:	Not reported
Transporter SEQ ID:	Not reported
Transporter-1 Date:	Not reported
Waste SEQ ID:	Not reported
Waste Type Code 2:	Not reported
Waste Type Code 3:	Not reported
Waste Type Code 4:	Not reported
Waste Type Code 5:	Not reported
Waste Type Code 6:	Not reported
Date Accepted:	Not reported
Manifest Discrepancy Type:	Not reported
Data Entry Number:	08180421
Was Load Rejected:	BROOKLYN 11201
Reason Load Was Rejected:	Not reported

Manifest Number:	000959470GBF
EPA ID:	NYR000027821
Date Shipped:	03/17/2010
TSDF EPA ID:	NJD002200046
Transporter EPA ID:	NJ0000027193
Transporter 2 EPA ID:	Not reported
Transporter 3 EPA ID:	Not reported
Transporter 4 EPA ID:	Not reported
Transporter 5 EPA ID:	Not reported
Transporter 6 EPA ID:	Not reported
Transporter 7 EPA ID:	Not reported
Transporter 8 EPA ID:	Not reported
Transporter 9 EPA ID:	Not reported
Transporter 10 EPA ID:	Not reported
Date Trans1 Transported Waste:	03/17/2010
Date Trans2 Transported Waste:	Not reported
Date Trans3 Transported Waste:	Not reported
Date Trans4 Transported Waste:	Not reported
Date Trans5 Transported Waste:	Not reported
Date Trans6 Transported Waste:	Not reported
Date Trans7 Transported Waste:	Not reported
Date Trans8 Transported Waste:	Not reported
Date Trans9 Transported Waste:	Not reported
Date Trans10 Transported Waste:	Not reported
Date TSDF Received Waste:	03/17/2010
TSDF EPA Facility Name:	Not reported
QTY Units:	Not reported
Transporter SEQ ID:	Not reported
Transporter-1 Date:	Not reported
Waste SEQ ID:	Not reported
Waste Type Code 2:	Not reported
Waste Type Code 3:	Not reported
Waste Type Code 4:	Not reported
Waste Type Code 5:	Not reported
Waste Type Code 6:	Not reported
Date Accepted:	Not reported
Manifest Discrepancy Type:	Not reported
Data Entry Number:	Not reported
Was Load Rejected:	BROOKLYN 11201
Reason Load Was Rejected:	Not reported

NYCT-40 CONWAY ST (Continued) **1001119495**

Waste:

Manifest Year:	Not reported
Waste Code:	D008
Hand Code:	H111
Quantity:	380 P

Manifest Number:	NJA5254900
EPA ID:	NYR000027821
Date Shipped:	07/19/2005
TSDF EPA ID:	NJD002200046
Transporter EPA ID:	NJ0000027193
Transporter 2 EPA ID:	Not reported
Transporter 3 EPA ID:	Not reported
Transporter 4 EPA ID:	Not reported
Transporter 5 EPA ID:	Not reported
Transporter 6 EPA ID:	Not reported
Transporter 7 EPA ID:	Not reported
Transporter 8 EPA ID:	Not reported
Transporter 9 EPA ID:	Not reported
Transporter 10 EPA ID:	Not reported
Date Trans1 Transported Waste:	07/19/2005
Date Trans2 Transported Waste:	Not reported
Date Trans3 Transported Waste:	Not reported
Date Trans4 Transported Waste:	Not reported
Date Trans5 Transported Waste:	Not reported
Date Trans6 Transported Waste:	Not reported
Date Trans7 Transported Waste:	Not reported
Date Trans8 Transported Waste:	Not reported
Date Trans9 Transported Waste:	Not reported
Date Trans10 Transported Waste:	Not reported
Date TSDF Received Waste:	07/19/2005
TSDF EPA Facility Name:	Not reported
QTY Units:	Not reported
Transporter SEQ ID:	Not reported
Transporter-1 Date:	Not reported
Waste SEQ ID:	Not reported
Waste Type Code 2:	Not reported
Waste Type Code 3:	Not reported
Waste Type Code 4:	Not reported
Waste Type Code 5:	Not reported
Waste Type Code 6:	Not reported
Date Accepted:	Not reported
Manifest Discrepancy Type:	Not reported
Data Entry Number:	08260521
Was Load Rejected:	BROOKLYN 11201
Reason Load Was Rejected:	Not reported

Manifest Number:	001026842JJK
EPA ID:	NYR000027821
Date Shipped:	12/21/2007
TSDF EPA ID:	NJD002200046
Transporter EPA ID:	NJ0000027193
Transporter 2 EPA ID:	Not reported
Transporter 3 EPA ID:	Not reported
Transporter 4 EPA ID:	Not reported
Transporter 5 EPA ID:	Not reported

NYCT-40 CONWAY ST (Continued) **1001119495**

Transporter 6 EPA ID:	Not reported
Transporter 7 EPA ID:	Not reported
Transporter 8 EPA ID:	Not reported
Transporter 9 EPA ID:	Not reported
Transporter 10 EPA ID:	Not reported
Date Trans1 Transported Waste:	12/21/2007
Date Trans2 Transported Waste:	Not reported
Date Trans3 Transported Waste:	Not reported
Date Trans4 Transported Waste:	Not reported
Date Trans5 Transported Waste:	Not reported
Date Trans6 Transported Waste:	Not reported
Date Trans7 Transported Waste:	Not reported
Date Trans8 Transported Waste:	Not reported
Date Trans9 Transported Waste:	Not reported
Date Trans10 Transported Waste:	Not reported
Date TSDF Received Waste:	12/21/2007
TSDF EPA Facility Name:	Not reported
QTY Units:	Not reported
Transporter SEQ ID:	Not reported
Transporter-1 Date:	Not reported
Waste SEQ ID:	Not reported
Waste Type Code 2:	Not reported
Waste Type Code 3:	Not reported
Waste Type Code 4:	Not reported
Waste Type Code 5:	Not reported
Waste Type Code 6:	Not reported
Date Accepted:	Not reported
Manifest Discrepancy Type:	Not reported
Data Entry Number:	Not reported
Was Load Rejected:	BROOKLYN 11201
Reason Load Was Rejected:	Not reported

Manifest Number:	003635022JJK
EPA ID:	NYR000027821
Date Shipped:	2/16/2012
TSDF EPA ID:	NJD002200046
Transporter EPA ID:	NJ0000027193
Transporter 2 EPA ID:	Not reported
Transporter 3 EPA ID:	Not reported
Transporter 4 EPA ID:	Not reported
Transporter 5 EPA ID:	Not reported
Transporter 6 EPA ID:	Not reported
Transporter 7 EPA ID:	Not reported
Transporter 8 EPA ID:	Not reported
Transporter 9 EPA ID:	Not reported
Transporter 10 EPA ID:	Not reported
Date Trans1 Transported Waste:	Not reported
Date Trans2 Transported Waste:	Not reported
Date Trans3 Transported Waste:	Not reported
Date Trans4 Transported Waste:	Not reported
Date Trans5 Transported Waste:	Not reported
Date Trans6 Transported Waste:	Not reported
Date Trans7 Transported Waste:	Not reported
Date Trans8 Transported Waste:	Not reported
Date Trans9 Transported Waste:	Not reported
Date Trans10 Transported Waste:	Not reported
Date TSDF Received Waste:	Not reported

NYCT-40 CONWAY ST (Continued) **1001119495**

TSDF EPA Facility Name:	Not reported
QTY Units:	Not reported
Transporter SEQ ID:	Not reported
Transporter-1 Date:	Not reported
Waste SEQ ID:	Not reported
Waste Type Code 2:	Not reported
Waste Type Code 3:	Not reported
Waste Type Code 4:	Not reported
Waste Type Code 5:	Not reported
Waste Type Code 6:	Not reported
Date Accepted:	Not reported
Manifest Discrepancy Type:	Not reported
Data Entry Number:	Not reported
Was Load Rejected:	BROOKLYN 11201
Reason Load Was Rejected:	Not reported

Waste:

Manifest Year:	Not reported
Waste Code:	D008
Hand Code:	Not reported
Quantity:	654.00 Pounds

Manifest Number:	006877125JJK
EPA ID:	NYR000027821
Date Shipped:	07/22/2010
TSDF EPA ID:	NJD002200046
Transporter EPA ID:	NJ0000027193
Transporter 2 EPA ID:	Not reported
Transporter 3 EPA ID:	Not reported
Transporter 4 EPA ID:	Not reported
Transporter 5 EPA ID:	Not reported
Transporter 6 EPA ID:	Not reported
Transporter 7 EPA ID:	Not reported
Transporter 8 EPA ID:	Not reported
Transporter 9 EPA ID:	Not reported
Transporter 10 EPA ID:	Not reported
Date Trans1 Transported Waste:	07/22/2010
Date Trans2 Transported Waste:	Not reported
Date Trans3 Transported Waste:	Not reported
Date Trans4 Transported Waste:	Not reported
Date Trans5 Transported Waste:	Not reported
Date Trans6 Transported Waste:	Not reported
Date Trans7 Transported Waste:	Not reported
Date Trans8 Transported Waste:	Not reported
Date Trans9 Transported Waste:	Not reported
Date Trans10 Transported Waste:	Not reported
Date TSDF Received Waste:	07/22/2010
TSDF EPA Facility Name:	Not reported
QTY Units:	Not reported
Transporter SEQ ID:	Not reported
Transporter-1 Date:	Not reported
Waste SEQ ID:	Not reported
Waste Type Code 2:	Not reported
Waste Type Code 3:	Not reported
Waste Type Code 4:	Not reported
Waste Type Code 5:	Not reported
Waste Type Code 6:	Not reported

NYCT-40 CONWAY ST (Continued) **1001119495**

Date Accepted:	Not reported
Manifest Discrepancy Type:	Not reported
Data Entry Number:	Not reported
Was Load Rejected:	BROOKLYN 11201
Reason Load Was Rejected:	Not reported

Waste:

Manifest Year:	Not reported
Waste Code:	D008
Hand Code:	H111
Quantity:	398 P

Manifest Number:	003537096JJK
EPA ID:	NYR000027821
Date Shipped:	6/30/2011
TSDF EPA ID:	NJD002200046
Transporter EPA ID:	NJ0000027193
Transporter 2 EPA ID:	Not reported
Transporter 3 EPA ID:	Not reported
Transporter 4 EPA ID:	Not reported
Transporter 5 EPA ID:	Not reported
Transporter 6 EPA ID:	Not reported
Transporter 7 EPA ID:	Not reported
Transporter 8 EPA ID:	Not reported
Transporter 9 EPA ID:	Not reported
Transporter 10 EPA ID:	Not reported
Date Trans1 Transported Waste:	Not reported
Date Trans2 Transported Waste:	Not reported
Date Trans3 Transported Waste:	Not reported
Date Trans4 Transported Waste:	Not reported
Date Trans5 Transported Waste:	Not reported
Date Trans6 Transported Waste:	Not reported
Date Trans7 Transported Waste:	Not reported
Date Trans8 Transported Waste:	Not reported
Date Trans9 Transported Waste:	Not reported
Date Trans10 Transported Waste:	Not reported
Date TSDF Received Waste:	Not reported
TSDF EPA Facility Name:	Not reported
QTY Units:	Not reported
Transporter SEQ ID:	Not reported
Transporter-1 Date:	Not reported
Waste SEQ ID:	Not reported
Waste Type Code 2:	Not reported
Waste Type Code 3:	Not reported
Waste Type Code 4:	Not reported
Waste Type Code 5:	Not reported
Waste Type Code 6:	Not reported
Date Accepted:	Not reported
Manifest Discrepancy Type:	Not reported
Data Entry Number:	Not reported
Was Load Rejected:	BROOKLYN 11201
Reason Load Was Rejected:	Not reported

Waste:

Manifest Year:	Not reported
Waste Code:	D008
Hand Code:	H111

NYCT-40 CONWAY ST (Continued) **1001119495**

Quantity: 566.00 Pounds

Manifest Number: 008921479JJK
EPA ID: NYR000027821
Date Shipped: 10/18/2012
TSDF EPA ID: NJD002200046
Transporter EPA ID: NJ0000027193
Transporter 2 EPA ID: Not reported
Transporter 3 EPA ID: Not reported
Transporter 4 EPA ID: Not reported
Transporter 5 EPA ID: Not reported
Transporter 6 EPA ID: Not reported
Transporter 7 EPA ID: Not reported
Transporter 8 EPA ID: Not reported
Transporter 9 EPA ID: Not reported
Transporter 10 EPA ID: Not reported
Date Trans1 Transported Waste: Not reported
Date Trans2 Transported Waste: Not reported
Date Trans3 Transported Waste: Not reported
Date Trans4 Transported Waste: Not reported
Date Trans5 Transported Waste: Not reported
Date Trans6 Transported Waste: Not reported
Date Trans7 Transported Waste: Not reported
Date Trans8 Transported Waste: Not reported
Date Trans9 Transported Waste: Not reported
Date Trans10 Transported Waste: Not reported
Date TSDF Received Waste: Not reported
TSDF EPA Facility Name: Not reported
QTY Units: Not reported
Transporter SEQ ID: Not reported
Transporter-1 Date: Not reported
Waste SEQ ID: Not reported
Waste Type Code 2: Not reported
Waste Type Code 3: Not reported
Waste Type Code 4: Not reported
Waste Type Code 5: Not reported
Waste Type Code 6: Not reported
Date Accepted: Not reported
Manifest Discrepancy Type: Not reported
Data Entry Number: Not reported
Was Load Rejected: BROOKLYN 11201
Reason Load Was Rejected: Not reported

Waste:
Manifest Year: Not reported
Waste Code: D001
Hand Code: Not reported
Quantity: 55.00 gallons

Manifest Year: Not reported
Waste Code: D008
Hand Code: Not reported
Quantity: 239.00 Pounds

Manifest Number: 000958528GBF
EPA ID: NYR000027821

NYCT-40 CONWAY ST (Continued) **1001119495**

Date Shipped:	9/25/2012
TSDF EPA ID:	NJD002200046
Transporter EPA ID:	NJ0000027193
Transporter 2 EPA ID:	Not reported
Transporter 3 EPA ID:	Not reported
Transporter 4 EPA ID:	Not reported
Transporter 5 EPA ID:	Not reported
Transporter 6 EPA ID:	Not reported
Transporter 7 EPA ID:	Not reported
Transporter 8 EPA ID:	Not reported
Transporter 9 EPA ID:	Not reported
Transporter 10 EPA ID:	Not reported
Date Trans1 Transported Waste:	Not reported
Date Trans2 Transported Waste:	Not reported
Date Trans3 Transported Waste:	Not reported
Date Trans4 Transported Waste:	Not reported
Date Trans5 Transported Waste:	Not reported
Date Trans6 Transported Waste:	Not reported
Date Trans7 Transported Waste:	Not reported
Date Trans8 Transported Waste:	Not reported
Date Trans9 Transported Waste:	Not reported
Date Trans10 Transported Waste:	Not reported
Date TSDF Received Waste:	Not reported
TSDF EPA Facility Name:	Not reported
QTY Units:	Not reported
Transporter SEQ ID:	Not reported
Transporter-1 Date:	Not reported
Waste SEQ ID:	Not reported
Waste Type Code 2:	Not reported
Waste Type Code 3:	Not reported
Waste Type Code 4:	Not reported
Waste Type Code 5:	Not reported
Waste Type Code 6:	Not reported
Date Accepted:	Not reported
Manifest Discrepancy Type:	Not reported
Data Entry Number:	Not reported
Was Load Rejected:	BROOKLYN 11201
Reason Load Was Rejected:	Not reported

Waste:

Manifest Year:	Not reported
Waste Code:	D008
Hand Code:	Not reported
Quantity:	177.00 Pounds

Manifest Number:	001053123GBF
EPA ID:	NYR000027821
Date Shipped:	10/27/2010
TSDF EPA ID:	NJD002200046
Transporter EPA ID:	NJ0000027193
Transporter 2 EPA ID:	Not reported
Transporter 3 EPA ID:	Not reported
Transporter 4 EPA ID:	Not reported
Transporter 5 EPA ID:	Not reported
Transporter 6 EPA ID:	Not reported
Transporter 7 EPA ID:	Not reported
Transporter 8 EPA ID:	Not reported

NYCT-40 CONWAY ST (Continued) **1001119495**

Transporter 9 EPA ID:	Not reported
Transporter 10 EPA ID:	Not reported
Date Trans1 Transported Waste:	10/27/2010
Date Trans2 Transported Waste:	Not reported
Date Trans3 Transported Waste:	Not reported
Date Trans4 Transported Waste:	Not reported
Date Trans5 Transported Waste:	Not reported
Date Trans6 Transported Waste:	Not reported
Date Trans7 Transported Waste:	Not reported
Date Trans8 Transported Waste:	Not reported
Date Trans9 Transported Waste:	Not reported
Date Trans10 Transported Waste:	Not reported
Date TSDF Received Waste:	10/27/2010
TSDF EPA Facility Name:	Not reported
QTY Units:	Not reported
Transporter SEQ ID:	Not reported
Transporter-1 Date:	Not reported
Waste SEQ ID:	Not reported
Waste Type Code 2:	Not reported
Waste Type Code 3:	Not reported
Waste Type Code 4:	Not reported
Waste Type Code 5:	Not reported
Waste Type Code 6:	Not reported
Date Accepted:	Not reported
Manifest Discrepancy Type:	Not reported
Data Entry Number:	Not reported
Was Load Rejected:	BROOKLYN 11201
Reason Load Was Rejected:	Not reported

Waste:

Manifest Year:	Not reported
Waste Code:	D008
Hand Code:	H111
Quantity:	534 P

Manifest Number:	001029918JJK
EPA ID:	NYR000027821
Date Shipped:	03/06/2007
TSDF EPA ID:	NJD002200046
Transporter EPA ID:	NJ0000027193
Transporter 2 EPA ID:	Not reported
Transporter 3 EPA ID:	Not reported
Transporter 4 EPA ID:	Not reported
Transporter 5 EPA ID:	Not reported
Transporter 6 EPA ID:	Not reported
Transporter 7 EPA ID:	Not reported
Transporter 8 EPA ID:	Not reported
Transporter 9 EPA ID:	Not reported
Transporter 10 EPA ID:	Not reported
Date Trans1 Transported Waste:	03/06/2007
Date Trans2 Transported Waste:	Not reported
Date Trans3 Transported Waste:	Not reported
Date Trans4 Transported Waste:	Not reported
Date Trans5 Transported Waste:	Not reported
Date Trans6 Transported Waste:	Not reported
Date Trans7 Transported Waste:	Not reported
Date Trans8 Transported Waste:	Not reported

NYCT-40 CONWAY ST (Continued) **1001119495**

Date Trans9 Transported Waste:	Not reported
Date Trans10 Transported Waste:	Not reported
Date TSDF Received Waste:	03/06/2007
TSDF EPA Facility Name:	Not reported
QTY Units:	Not reported
Transporter SEQ ID:	Not reported
Transporter-1 Date:	Not reported
Waste SEQ ID:	Not reported
Waste Type Code 2:	Not reported
Waste Type Code 3:	Not reported
Waste Type Code 4:	Not reported
Waste Type Code 5:	Not reported
Waste Type Code 6:	Not reported
Date Accepted:	Not reported
Manifest Discrepancy Type:	Not reported
Data Entry Number:	Not reported
Was Load Rejected:	BROOKLYN 11201
Reason Load Was Rejected:	Not reported

Waste:

Manifest Year:	Not reported
Waste Code:	D001
Hand Code:	H06
Quantity:	13 G

Manifest Number:	003531286JJK
EPA ID:	NYR000027821
Date Shipped:	02/29/2008
TSDF EPA ID:	NJD002200046
Transporter EPA ID:	NJ0000027193
Transporter 2 EPA ID:	Not reported
Transporter 3 EPA ID:	Not reported
Transporter 4 EPA ID:	Not reported
Transporter 5 EPA ID:	Not reported
Transporter 6 EPA ID:	Not reported
Transporter 7 EPA ID:	Not reported
Transporter 8 EPA ID:	Not reported
Transporter 9 EPA ID:	Not reported
Transporter 10 EPA ID:	Not reported
Date Trans1 Transported Waste:	02/29/2008
Date Trans2 Transported Waste:	Not reported
Date Trans3 Transported Waste:	Not reported
Date Trans4 Transported Waste:	Not reported
Date Trans5 Transported Waste:	Not reported
Date Trans6 Transported Waste:	Not reported
Date Trans7 Transported Waste:	Not reported
Date Trans8 Transported Waste:	Not reported
Date Trans9 Transported Waste:	Not reported
Date Trans10 Transported Waste:	Not reported
Date TSDF Received Waste:	02/29/2008
TSDF EPA Facility Name:	Not reported
QTY Units:	Not reported
Transporter SEQ ID:	Not reported
Transporter-1 Date:	Not reported
Waste SEQ ID:	Not reported
Waste Type Code 2:	Not reported
Waste Type Code 3:	Not reported

NYCT-40 CONWAY ST (Continued) **1001119495**

Waste Type Code 4:	Not reported
Waste Type Code 5:	Not reported
Waste Type Code 6:	Not reported
Date Accepted:	Not reported
Manifest Discrepancy Type:	Not reported
Data Entry Number:	Not reported
Was Load Rejected:	BROOKLYN 11201
Reason Load Was Rejected:	Not reported

Waste:

Manifest Year:	Not reported
Waste Code:	D008
Hand Code:	H111
Quantity:	685 P

NY MANIFEST:

Name:	MTA NYCT - 40 CONWAY
Address:	40 CONWAY STREET
City,State,Zip:	BROOKLYN, NY 11207
Country:	USA
EPA ID:	NYR000027821
Facility Status:	Not reported
Location Address 1:	40 CONWAY STREET
Code:	BP
Location Address 2:	BROOKLYN
Total Tanks:	Not reported
Location City:	BROOKLYN
Location State:	NY
Location Zip:	11207
Location Zip 4:	Not reported

NY MANIFEST:

EPAID:	NYR000027821
Mailing Name:	MTA NYCT - 40 CONWAY
Mailing Contact:	HOWARD MATZA
Mailing Address 1:	370 JAY STREET
Mailing Address 2:	Not reported
Mailing City:	BROOKLYN
Mailing State:	NY
Mailing Zip:	11201
Mailing Zip 4:	Not reported
Mailing Country:	USA
Mailing Phone:	7182434581

NY MANIFEST:

Document ID:	Not reported
Manifest Status:	Not reported
seq:	Not reported
Year:	2018
Trans1 State ID:	NJ0000027193
Trans2 State ID:	Not reported
Generator Ship Date:	12/22/2015
Trans1 Recv Date:	12/22/2015
Trans2 Recv Date:	Not reported
TSD Site Recv Date:	12/22/2015

NYCT-40 CONWAY ST (Continued) **1001119495**

Part A Recv Date:	Not reported
Part B Recv Date:	Not reported
Generator EPA ID:	NYR000027821
Trans1 EPA ID:	Not reported
Trans2 EPA ID:	Not reported
TSDF ID 1:	NJD002200046
TSDF ID 2:	Not reported
Manifest Tracking Number:	014160055JJK
Import Indicator:	N
Export Indicator:	N
Discr Quantity Indicator:	N
Discr Type Indicator:	N
Discr Residue Indicator:	N
Discr Partial Reject Indicator:	N
Discr Full Reject Indicator:	N
Manifest Ref Number:	Not reported
Alt Facility RCRA ID:	Not reported
Alt Facility Sign Date:	Not reported
MGMT Method Type Code:	H110
Waste Code:	Not reported
Waste Code:	Not reported
Waste Code:	Not reported
Waste Code:	Not reported
Waste Code:	Not reported
Waste Code:	Not reported
Quantity:	639
Units:	P - Pounds
Number of Containers:	5
Container Type:	DM - Metal drums, barrels
Handling Method:	T Chemical, physical, or biological treatment.
Specific Gravity:	1
Waste Code:	D008
Waste Code 1_2:	Not reported
Waste Code 1_3:	Not reported
Waste Code 1_4:	Not reported
Waste Code 1_5:	Not reported
Waste Code 1_6:	Not reported

X127 **CON EDISON** **NJ MANIFEST** **S120667968**
NW **1943 EASTERN PKWY** **N/A**
1/8-1/4 **BROOKLYN, NY 11233**
0.202 mi.
1066 ft. **Site 3 of 9 in cluster X**

Relative: **Higher**
Actual: **93 ft.**

NJ MANIFEST:

EPA Id:	NYP004739298
Mail Address:	IRVING PL, 15TH FL NE
Mail City/State/Zip:	NEW YORK, NY 10003
Facility Phone:	Not reported
Emergency Phone:	Not reported
Contact:	THOMAS TEELING
Comments:	Not reported
SIC Code:	Not reported
County:	NY047
Municipal:	Not reported
Previous EPA Id:	Not reported
Gen Flag:	Not reported

CON EDISON (Continued) **S120667968**

Trans Flag:	Not reported
TSDF Flag:	Not reported
Name Change:	Not reported
Date Change:	Not reported

Manifest:

Manifest Number:	002618769GBF
EPA ID:	NYP004739298
Date Shipped:	2/26/2015
TSDF EPA ID:	NJD991291105
Transporter EPA ID:	NJD003812047
Transporter 2 EPA ID:	Not reported
Transporter 3 EPA ID:	Not reported
Transporter 4 EPA ID:	Not reported
Transporter 5 EPA ID:	Not reported
Transporter 6 EPA ID:	Not reported
Transporter 7 EPA ID:	Not reported
Transporter 8 EPA ID:	Not reported
Transporter 9 EPA ID:	Not reported
Transporter 10 EPA ID:	Not reported
Date Trans1 Transported Waste:	Not reported
Date Trans2 Transported Waste:	Not reported
Date Trans3 Transported Waste:	Not reported
Date Trans4 Transported Waste:	Not reported
Date Trans5 Transported Waste:	Not reported
Date Trans6 Transported Waste:	Not reported
Date Trans7 Transported Waste:	Not reported
Date Trans8 Transported Waste:	Not reported
Date Trans9 Transported Waste:	Not reported
Date Trans10 Transported Waste:	Not reported
Date TSDF Received Waste:	Not reported
TSDF EPA Facility Name:	Not reported
QTY Units:	Not reported
Transporter SEQ ID:	Not reported
Transporter-1 Date:	Not reported
Waste SEQ ID:	Not reported
Waste Type Code 2:	Not reported
Waste Type Code 3:	Not reported
Waste Type Code 4:	Not reported
Waste Type Code 5:	Not reported
Waste Type Code 6:	Not reported
Date Accepted:	Not reported
Manifest Discrepancy Type:	Not reported
Data Entry Number:	Not reported
Was Load Rejected:	NEW YORK, NY 10003
Reason Load Was Rejected:	Not reported

X128 **CON EDISON** **NY MANIFEST** **S117740748**
NW **1943 EASTERN PKWY** **N/A**
1/8-1/4 **BROOKLYN, NY 11233**
0.202 mi.
1066 ft. **Site 4 of 9 in cluster X**

Relative:
Higher

Actual:
93 ft.

NY MANIFEST:

Name:	CON EDISON
Address:	1943 EASTERN PKWY
City,State,Zip:	BROOKLYN, NY 11233
Country:	USA
EPA ID:	NYP004739298
Facility Status:	Not reported
Location Address 1:	1943 EASTERN PKY
Code:	BP
Location Address 2:	SB 17848
Total Tanks:	Not reported
Location City:	BROOKLYN
Location State:	NY
Location Zip:	11233
Location Zip 4:	Not reported

NY MANIFEST:

EPAID:	NYP004739298
Mailing Name:	CON EDISON
Mailing Contact:	TOM TEELING
Mailing Address 1:	4 IRVING PLACE - 15TH FLOOR
Mailing Address 2:	Not reported
Mailing City:	NEW YORK
Mailing State:	NY
Mailing Zip:	10003
Mailing Zip 4:	Not reported
Mailing Country:	USA
Mailing Phone:	Not reported

NY MANIFEST:

Document ID:	Not reported
Manifest Status:	Not reported
seq:	Not reported
Year:	2018
Trans1 State ID:	NJD003812047
Trans2 State ID:	Not reported
Generator Ship Date:	02/26/2015
Trans1 Recv Date:	02/26/2015
Trans2 Recv Date:	Not reported
TSD Site Recv Date:	03/04/2015
Part A Recv Date:	Not reported
Part B Recv Date:	Not reported
Generator EPA ID:	NYP004739298
Trans1 EPA ID:	Not reported
Trans2 EPA ID:	Not reported
TSDF ID 1:	NJD991291105
TSDF ID 2:	Not reported
Manifest Tracking Number:	002618769GBF
Import Indicator:	N
Export Indicator:	N
Discr Quantity Indicator:	N
Discr Type Indicator:	N
Discr Residue Indicator:	N

CON EDISON (Continued) **S117740748**

Discr Partial Reject Indicator:	N
Discr Full Reject Indicator:	N
Manifest Ref Number:	Not reported
Alt Facility RCRA ID:	Not reported
Alt Facility Sign Date:	Not reported
MGMT Method Type Code:	H110
Waste Code:	Not reported
Waste Code:	Not reported
Waste Code:	Not reported
Waste Code:	Not reported
Waste Code:	Not reported
Waste Code:	Not reported
Quantity:	50
Units:	G - Gallons (liquids only)* (8.3 pounds)
Number of Containers:	1
Container Type:	TT - Cargo tank, tank trucks
Handling Method:	T Chemical, physical, or biological treatment.
Specific Gravity:	1
Waste Code:	D008
Waste Code 1_2:	Not reported
Waste Code 1_3:	Not reported
Waste Code 1_4:	Not reported
Waste Code 1_5:	Not reported
Waste Code 1_6:	Not reported

X129 **CON EDISON** **RCRA NonGen / NLR** **1018279130**
NW **1943 EASTERN PKWY** **FINDS** **NYP004739298**
1/8-1/4 **BROOKLYN, NY 11233** **ECHO**
0.202 mi.
1066 ft. **Site 5 of 9 in cluster X**

Relative: **Higher**
Actual: **93 ft.**

RCRA NonGen / NLR:

Date Form Received by Agency:		20150226
Handler Name:	CON EDISON	
Handler Address:		1943 EASTERN PKWY
Handler City,State,Zip:		BROOKLYN, NY 11233
EPA ID:		NYP004739298
Contact Name:		THOMAS TEELING
Contact Address:		Not reported
Contact City,State,Zip:		Not reported
Contact Telephone:		212-460-3770
Contact Fax:		Not reported
Contact Email:		Not reported
Contact Title:		Not reported
EPA Region:		02
Land Type:		Private
Federal Waste Generator Description:		Not a generator, verified
Non-Notifier:		Not reported
Biennial Report Cycle:		Not reported
Accessibility:		Not reported
Active Site Indicator:		Not reported
State District Owner:		NY
State District:		NYSDEC R2
Mailing Address:		IRVING PL, 15TH FL NE
Mailing City,State,Zip:		NEW YORK, NY 10003
Owner Name:		Not reported
Owner Type:		Not reported

CON EDISON (Continued) **1018279130**

Operator Name:	Not reported
Operator Type:	Not reported
Short-Term Generator Activity:	No
Importer Activity:	No
Mixed Waste Generator:	No
Transporter Activity:	No
Transfer Facility Activity:	No
Recycler Activity with Storage:	No
Small Quantity On-Site Burner Exemption:	No
Smelting Melting and Refining Furnace Exemption:	No
Underground Injection Control:	No
Off-Site Waste Receipt:	No
Universal Waste Indicator:	No
Universal Waste Destination Facility:	No
Federal Universal Waste:	No
Active Site Fed-Reg Treatment Storage and Disposal Facility:	Not reported
Active Site Converter Treatment storage and Disposal Facility:	Not reported
Active Site State-Reg Treatment Storage and Disposal Facility:	Not reported
Active Site State-Reg Handler:	---
Federal Facility Indicator:	Not reported
Hazardous Secondary Material Indicator:	NN
Sub-Part K Indicator:	Not reported
Commercial TSD Indicator:	No
Treatment Storage and Disposal Type:	Not reported
2018 GPRA Permit Baseline:	Not on the Baseline
2018 GPRA Renewals Baseline:	Not on the Baseline
Permit Renewals Workload Universe:	Not reported
Permit Workload Universe:	Not reported
Permit Progress Universe:	Not reported
Post-Closure Workload Universe:	Not reported
Closure Workload Universe:	Not reported
202 GPRA Corrective Action Baseline:	No
Corrective Action Workload Universe:	No
Subject to Corrective Action Universe:	No
Non-TSDFs Where RCRA CA has Been Imposed Universe:	No
TSDFs Potentially Subject to CA Under 3004 (u)/(v) Universe:	No
TSDFs Only Subject to CA under Discretionary Auth Universe:	No
Corrective Action Priority Ranking:	No NCAPS ranking
Environmental Control Indicator:	No
Institutional Control Indicator:	No
Human Exposure Controls Indicator:	N/A
Groundwater Controls Indicator:	N/A
Operating TSDF Universe:	Not reported
Full Enforcement Universe:	Not reported
Significant Non-Complier Universe:	No
Unaddressed Significant Non-Complier Universe:	No
Addressed Significant Non-Complier Universe:	No
Significant Non-Complier With a Compliance Schedule Universe:	No
Financial Assurance Required:	Not reported
Handler Date of Last Change:	20160502
Recognized Trader-Importer:	No
Recognized Trader-Exporter:	No
Importer of Spent Lead Acid Batteries:	No
Exporter of Spent Lead Acid Batteries:	No
Recycler Activity Without Storage:	Not reported
Manifest Broker:	Not reported
Sub-Part P Indicator:	No

CON EDISON (Continued) **1018279130**

Historic Generators:
Receive Date: 20150226
Handler Name: CON EDISON
Federal Waste Generator Description: Large Quantity Generator
State District Owner: NY
Large Quantity Handler of Universal Waste: No
Recognized Trader Importer: No
Recognized Trader Exporter: No
Spent Lead Acid Battery Importer: No
Spent Lead Acid Battery Exporter: No
Current Record: No
Non Storage Recycler Activity: Not reported
Electronic Manifest Broker: Not reported

Receive Date: 20150226
Handler Name: CON EDISON
Federal Waste Generator Description: Not a generator, verified
State District Owner: NY
Large Quantity Handler of Universal Waste: No
Recognized Trader Importer: No
Recognized Trader Exporter: No
Spent Lead Acid Battery Importer: No
Spent Lead Acid Battery Exporter: No
Current Record: Yes
Non Storage Recycler Activity: Not reported
Electronic Manifest Broker: Not reported

List of NAICS Codes and Descriptions:
NAICS Codes: No NAICS Codes Found

Facility Has Received Notices of Violations:
Violations: No Violations Found

Evaluation Action Summary:
Evaluations: No Evaluations Found

FINDS:
Registry ID: 110067686187

Click Here:

Environmental Interest/Information System:
RCRAInfo is a national information system that supports the Resource Conservation and Recovery Act (RCRA) program through the tracking of events and activities related to facilities that generate, transport, and treat, store, or dispose of hazardous waste. RCRAInfo allows RCRA program staff to track the notification, permit, compliance, and corrective action activities required under RCRA.

Click this hyperlink while viewing on your computer to access additional FINDS: detail in the EDR Site Report.

ECHO:
Envid: 1018279130
Registry ID: 110067686187

CON EDISON (Continued) **1018279130**

DFR URL: http://echo.epa.gov/detailed-facility-report?fid=110067686187
Name: CON EDISON
Address: 1943 EASTERN PKWY
City,State,Zip: BROOKLYN, NY 11233

T130 **1848 STEWART ST** **NY LTANKS** **S103238604**
North **1848 STEWART ST** **N/A**
1/8-1/4 **BROOKLYN, NY**
0.203 mi.
1070 ft. **Site 4 of 6 in cluster T**

Relative: **Higher**
Actual: **95 ft.**

LTANKS:

Name:	1848 STEWART ST
Address:	1848 STEWART ST
City,State,Zip:	BROOKLYN, NY
Spill Number/Closed Date:	9510983 / 1995-12-01
Facility ID:	9510983
Site ID:	137876
Spill Date:	1995-12-01
Spill Cause:	Tank Failure
Spill Source:	Private Dwelling
Spill Class:	C4
Cleanup Ceased:	Not reported
SWIS:	2401
Investigator:	LUCE
Referred To:	Not reported
Reported to Dept:	1995-12-01
CID:	349
Water Affected:	Not reported
Spill Notifier:	Other
Last Inspection:	Not reported
Recommended Penalty:	False
Meets Standard:	False
UST Involvement:	False
Remediation Phase:	0
Date Entered In Computer:	1995-12-01
Spill Record Last Update:	1995-12-04
Spiller Name:	ANDREW BASILE
Spiller Company:	Not reported
Spiller Address:	1848 STEWART ST
Spiller County:	001
Spiller Contact:	ANDREW BASILE
Spiller Phone:	(718) 376-2909
Spiller Extention:	Not reported
DEC Region:	2
DER Facility ID:	117898
DEC Memo:	""
Remarks:	"LEAKING TANK"

All Materials:

Site ID:	137876
Operable Unit ID:	1021534
Operable Unit:	01
Material ID:	358338
Material Code:	0001A
Material Name:	#2 fuel oil
Case No.:	Not reported
Material FA:	Petroleum

1848 STEWART ST (Continued) **S103238604**

Quantity:	2.00
Units:	G
Recovered:	2.00
Oxygenate:	Not reported

U131 **CON EDISON SERVICE BOX: 21730** **RCRA NonGen / NLR** **1016969443**
SW **1643 EAST NEW YORK AVE** **NY MANIFEST** **NYP004431086**
1/8-1/4 **BROOKLYN, NY 11212**
0.205 mi.
1083 ft. **Site 2 of 12 in cluster U**

Relative: **Lower**
Actual: **60 ft.**

RCRA NonGen / NLR:

Date Form Received by Agency:		20140228
Handler Name:	CON EDISON SERVICE BOX:	21730
Handler Address:		1643 EAST NEW YORK AVE
Handler City,State,Zip:		BROOKLYN, NY 11212
EPA ID:		NYP004431086
Contact Name:		THOMAS TEELING
Contact Address:		Not reported
Contact City,State,Zip:		Not reported
Contact Telephone:		212-460-3770
Contact Fax:		Not reported
Contact Email:		Not reported
Contact Title:		SENIOR SCIENTIST
EPA Region:		02
Land Type:		Private
Federal Waste Generator Description:		Not a generator, verified
Non-Notifier:		Not reported
Biennial Report Cycle:		Not reported
Accessibility:		Not reported
Active Site Indicator:		Not reported
State District Owner:		NY
State District:		NYSDEC R2
Mailing Address:		IRVING PL, 15TH FL NE
Mailing City,State,Zip:		NEW YORK, NY 10003
Owner Name:		Not reported
Owner Type:		Not reported
Operator Name:		Not reported
Operator Type:		Not reported
Short-Term Generator Activity:		No
Importer Activity:		No
Mixed Waste Generator:		No
Transporter Activity:		No
Transfer Facility Activity:		No
Recycler Activity with Storage:		No
Small Quantity On-Site Burner Exemption:		No
Smelting Melting and Refining Furnace Exemption:		No
Underground Injection Control:		No
Off-Site Waste Receipt:		No
Universal Waste Indicator:		No
Universal Waste Destination Facility:		No
Federal Universal Waste:		No
Active Site Fed-Reg Treatment Storage and Disposal Facility:		Not reported
Active Site Converter Treatment storage and Disposal Facility:		Not reported
Active Site State-Reg Treatment Storage and Disposal Facility:		Not reported
Active Site State-Reg Handler:		---
Federal Facility Indicator:		Not reported

CON EDISON SERVICE BOX: 21730 (Continued) **1016969443**

Hazardous Secondary Material Indicator:	NN
Sub-Part K Indicator:	Not reported
Commercial TSD Indicator:	No
Treatment Storage and Disposal Type:	Not reported
2018 GPRA Permit Baseline:	Not on the Baseline
2018 GPRA Renewals Baseline:	Not on the Baseline
Permit Renewals Workload Universe:	Not reported
Permit Workload Universe:	Not reported
Permit Progress Universe:	Not reported
Post-Closure Workload Universe:	Not reported
Closure Workload Universe:	Not reported
202 GPRA Corrective Action Baseline:	No
Corrective Action Workload Universe:	No
Subject to Corrective Action Universe:	No
Non-TSDFs Where RCRA CA has Been Imposed Universe:	No
TSDFs Potentially Subject to CA Under 3004 (u)/(v) Universe:	No
TSDFs Only Subject to CA under Discretionary Auth Universe:	No
Corrective Action Priority Ranking:	No NCAPS ranking
Environmental Control Indicator:	No
Institutional Control Indicator:	No
Human Exposure Controls Indicator:	N/A
Groundwater Controls Indicator:	N/A
Operating TSDF Universe:	Not reported
Full Enforcement Universe:	Not reported
Significant Non-Complier Universe:	No
Unaddressed Significant Non-Complier Universe:	No
Addressed Significant Non-Complier Universe:	No
Significant Non-Complier With a Compliance Schedule Universe:	No
Financial Assurance Required:	Not reported
Handler Date of Last Change:	20141014
Recognized Trader-Importer:	No
Recognized Trader-Exporter:	No
Importer of Spent Lead Acid Batteries:	No
Exporter of Spent Lead Acid Batteries:	No
Recycler Activity Without Storage:	Not reported
Manifest Broker:	Not reported
Sub-Part P Indicator:	No

Historic Generators:

Receive Date:	20140131
Handler Name: CON EDISON SERVICE BOX:	21730
Federal Waste Generator Description:	Conditionally Exempt Small Quantity Generator
State District Owner:	NY
Large Quantity Handler of Universal Waste:	No
Recognized Trader Importer:	No
Recognized Trader Exporter:	No
Spent Lead Acid Battery Importer:	No
Spent Lead Acid Battery Exporter:	No
Current Record:	No
Non Storage Recycler Activity:	Not reported
Electronic Manifest Broker:	Not reported

Receive Date:	20140228
Handler Name: CON EDISON SERVICE BOX:	21730
Federal Waste Generator Description:	Not a generator, verified
State District Owner:	NY

CON EDISON SERVICE BOX: 21730 (Continued) **1016969443**

Large Quantity Handler of Universal Waste:	No
Recognized Trader Importer:	No
Recognized Trader Exporter:	No
Spent Lead Acid Battery Importer:	No
Spent Lead Acid Battery Exporter:	No
Current Record:	Yes
Non Storage Recycler Activity:	Not reported
Electronic Manifest Broker:	Not reported

List of NAICS Codes and Descriptions:

NAICS Codes:	No NAICS Codes Found

Facility Has Received Notices of Violations:

Violations:	No Violations Found

Evaluation Action Summary:

Evaluations:	No Evaluations Found

NY MANIFEST:

Name:	CON EDISON
Address:	1643 EAST NEW YORK AVE
City,State,Zip:	BROOKLYN, NY 11212
Country:	USA
EPA ID:	NYP004431086
Facility Status:	Not reported
Location Address 1:	1643 E NEW YORK
Code:	BP
Location Address 2:	SB21730
Total Tanks:	Not reported
Location City:	BROOKLYN
Location State:	NY
Location Zip:	11232
Location Zip 4:	Not reported

NY MANIFEST:

EPAID:	NYP004431086
Mailing Name:	CON EDISON
Mailing Contact:	CON EDISON
Mailing Address 1:	4 IRVING PLACE
Mailing Address 2:	15TH FL
Mailing City:	NEW YORK
Mailing State:	NY
Mailing Zip:	10003
Mailing Zip 4:	Not reported
Mailing Country:	USA
Mailing Phone:	Not reported

NY MANIFEST:

Document ID:	Not reported
Manifest Status:	Not reported
seq:	Not reported
Year:	2018
Trans1 State ID:	NJD003812047
Trans2 State ID:	Not reported

CON EDISON SERVICE BOX: 21730 (Continued) **1016969443**

Generator Ship Date:	01/31/2014
Trans1 Recv Date:	01/31/2014
Trans2 Recv Date:	Not reported
TSD Site Recv Date:	01/31/2014
Part A Recv Date:	Not reported
Part B Recv Date:	Not reported
Generator EPA ID:	NYP004431086
Trans1 EPA ID:	Not reported
Trans2 EPA ID:	Not reported
TSDF ID 1:	NJD991291105
TSDF ID 2:	Not reported
Manifest Tracking Number:	002329650GBF
Import Indicator:	N
Export Indicator:	N
Discr Quantity Indicator:	N
Discr Type Indicator:	N
Discr Residue Indicator:	N
Discr Partial Reject Indicator:	N
Discr Full Reject Indicator:	N
Manifest Ref Number:	Not reported
Alt Facility RCRA ID:	Not reported
Alt Facility Sign Date:	Not reported
MGMT Method Type Code:	H141
Waste Code:	Not reported
Waste Code:	Not reported
Waste Code:	Not reported
Waste Code:	Not reported
Waste Code:	Not reported
Waste Code:	Not reported
Quantity:	50
Units:	G - Gallons (liquids only)* (8.3 pounds)
Number of Containers:	1
Container Type:	TT - Cargo tank, tank trucks
Handling Method:	T Chemical, physical, or biological treatment.
Specific Gravity:	1
Waste Code:	D008
Waste Code 1_2:	Not reported
Waste Code 1_3:	Not reported
Waste Code 1_4:	Not reported
Waste Code 1_5:	Not reported
Waste Code 1_6:	Not reported

V132 **PS 155K SCHOOL** **RCRA-LQG** **1004762068**
WNW **1355 HERKIMER ST** **ICIS** **NYR000093211**
1/8-1/4 **BROOKLYN, NY 11233** **FINDS**
0.206 mi. **ECHO**
1087 ft. **Site 3 of 5 in cluster V** **NY MANIFEST**
NY LEAD

Relative:
Higher

Actual:
90 ft.

RCRA-LQG:

Date Form Received by Agency:		20140220
Handler Name:	PS 155K SCHOOL	
Handler Address:		1355 HERKIMER ST
Handler City,State,Zip:		BROOKLYN, NY 11233
EPA ID:		NYR000093211
Contact Name:		ALEXANDER LEMPERT
Contact Address:		THOMSON AVE

PS 155K SCHOOL (Continued) **1004762068**

Contact City,State,Zip:	LONG ISLAND CITY, NY 11101
Contact Telephone:	718-472-8501
Contact Fax:	Not reported
Contact Email:	ALEMPERT@NYCSCA.ORG
Contact Title:	SCAIEH DIRECTOR
EPA Region:	02
Land Type:	Municipal
Federal Waste Generator Description:	Large Quantity Generator
Non-Notifier:	Not reported
Biennial Report Cycle:	2013
Accessibility:	Not reported
Active Site Indicator:	Handler Activities
State District Owner:	NY
State District:	NYSDEC R2
Mailing Address:	THOMSON AVE
Mailing City,State,Zip:	LONG ISLAND CITY, NY 11101
Owner Name:	NYC DEPARTMENT OF EDUCATION
Owner Type:	Municipal
Operator Name:	NYC DEPARTMENT OF EDUCATION
Operator Type:	Municipal
Short-Term Generator Activity:	No
Importer Activity:	No
Mixed Waste Generator:	No
Transporter Activity:	No
Transfer Facility Activity:	No
Recycler Activity with Storage:	No
Small Quantity On-Site Burner Exemption:	No
Smelting Melting and Refining Furnace Exemption:	No
Underground Injection Control:	No
Off-Site Waste Receipt:	No
Universal Waste Indicator:	No
Universal Waste Destination Facility:	No
Federal Universal Waste:	No
Active Site Fed-Reg Treatment Storage and Disposal Facility:	Not reported
Active Site Converter Treatment storage and Disposal Facility:	Not reported
Active Site State-Reg Treatment Storage and Disposal Facility:	Not reported
Active Site State-Reg Handler:	---
Federal Facility Indicator:	Not reported
Hazardous Secondary Material Indicator:	NN
Sub-Part K Indicator:	Not reported
Commercial TSD Indicator:	No
Treatment Storage and Disposal Type:	Not reported
2018 GPRA Permit Baseline:	Not on the Baseline
2018 GPRA Renewals Baseline:	Not on the Baseline
Permit Renewals Workload Universe:	Not reported
Permit Workload Universe:	Not reported
Permit Progress Universe:	Not reported
Post-Closure Workload Universe:	Not reported
Closure Workload Universe:	Not reported
202 GPRA Corrective Action Baseline:	No
Corrective Action Workload Universe:	No
Subject to Corrective Action Universe:	No
Non-TSDFs Where RCRA CA has Been Imposed Universe:	No
TSDFs Potentially Subject to CA Under 3004 (u)/(v) Universe:	No
TSDFs Only Subject to CA under Discretionary Auth Universe:	No
Corrective Action Priority Ranking:	No NCAPS ranking
Environmental Control Indicator:	No

PS 155K SCHOOL (Continued) **1004762068**

Institutional Control Indicator:	No
Human Exposure Controls Indicator:	N/A
Groundwater Controls Indicator:	N/A
Operating TSDF Universe:	Not reported
Full Enforcement Universe:	Not reported
Significant Non-Complier Universe:	No
Unaddressed Significant Non-Complier Universe:	No
Addressed Significant Non-Complier Universe:	No
Significant Non-Complier With a Compliance Schedule Universe:	No
Financial Assurance Required:	Not reported
Handler Date of Last Change:	20150414
Recognized Trader-Importer:	No
Recognized Trader-Exporter:	No
Importer of Spent Lead Acid Batteries:	No
Exporter of Spent Lead Acid Batteries:	No
Recycler Activity Without Storage:	Not reported
Manifest Broker:	Not reported
Sub-Part P Indicator:	No

Biennial: List of Years
Year: 2013

Click Here for Biennial Reporting System Data:

Hazardous Waste Summary:
Waste Code: D000
Waste Description: Not Defined

Waste Code: D008
Waste Description: LEAD

Handler - Owner Operator:

Owner/Operator Indicator:	Operator
Owner/Operator Name:	NYC BD OF ED
Legal Status:	Municipal
Date Became Current:	20010101
Date Ended Current:	Not reported
Owner/Operator Address:	30-30 THOMSON ST
Owner/Operator City,State,Zip:	LONG ISLAND CITY, NY 11102
Owner/Operator Telephone:	718-472-9350
Owner/Operator Telephone Ext:	Not reported
Owner/Operator Fax:	Not reported
Owner/Operator Email:	Not reported

Owner/Operator Indicator:	Owner
Owner/Operator Name:	NYC DEPARTMENT OF EDUCATION
Legal Status:	Municipal
Date Became Current:	19000101
Date Ended Current:	Not reported
Owner/Operator Address:	44-36 VERNON BLVD
Owner/Operator City,State,Zip:	LONG ISLAND CITY, NY 11101
Owner/Operator Telephone:	Not reported
Owner/Operator Telephone Ext:	Not reported
Owner/Operator Fax:	Not reported
Owner/Operator Email:	Not reported

PS 155K SCHOOL (Continued) **1004762068**

Owner/Operator Indicator:	Owner
Owner/Operator Name:	NYC BD OF ED
Legal Status:	Municipal
Date Became Current:	20010101
Date Ended Current:	Not reported
Owner/Operator Address:	30-30 THOMSON ST
Owner/Operator City,State,Zip:	LONG ISLAND CITY, NY 11102
Owner/Operator Telephone:	718-472-9350
Owner/Operator Telephone Ext:	Not reported
Owner/Operator Fax:	Not reported
Owner/Operator Email:	Not reported

Owner/Operator Indicator:	Operator
Owner/Operator Name:	NYC DEPARTMENT OF EDUCATION
Legal Status:	Municipal
Date Became Current:	19000101
Date Ended Current:	Not reported
Owner/Operator Address:	44-36 VERNON BLVD
Owner/Operator City,State,Zip:	LONG ISLAND CITY, NY 11101
Owner/Operator Telephone:	Not reported
Owner/Operator Telephone Ext:	Not reported
Owner/Operator Fax:	Not reported
Owner/Operator Email:	Not reported

Owner/Operator Indicator:	Owner
Owner/Operator Name:	NYC BD OF ED
Legal Status:	Municipal
Date Became Current:	Not reported
Date Ended Current:	Not reported
Owner/Operator Address:	30-30 THOMSON ST
Owner/Operator City,State,Zip:	LONG ISLAND CITY, NY 11102
Owner/Operator Telephone:	718-472-9350
Owner/Operator Telephone Ext:	Not reported
Owner/Operator Fax:	Not reported
Owner/Operator Email:	Not reported

Historic Generators:

Receive Date:	20140220
Handler Name: PS 155K SCHOOL	
Federal Waste Generator Description:	Large Quantity Generator
State District Owner:	NY
Large Quantity Handler of Universal Waste:	No
Recognized Trader Importer:	No
Recognized Trader Exporter:	No
Spent Lead Acid Battery Importer:	No
Spent Lead Acid Battery Exporter:	No
Current Record:	Yes
Non Storage Recycler Activity:	Not reported
Electronic Manifest Broker:	Not reported

Receive Date:	20060101
Handler Name: NYC BD OF ED - PUBLIC SCHOOL 155	
Federal Waste Generator Description:	Conditionally Exempt Small Quantity Generator
State District Owner:	NY
Large Quantity Handler of Universal Waste:	No
Recognized Trader Importer:	No
Recognized Trader Exporter:	No

PS 155K SCHOOL (Continued) **1004762068**

Spent Lead Acid Battery Importer: No
Spent Lead Acid Battery Exporter: No
Current Record: No
Non Storage Recycler Activity: Not reported
Electronic Manifest Broker: Not reported

Receive Date: 20070101
Handler Name: NYC BD OF ED - PUBLIC SCHOOL 155
Federal Waste Generator Description: Conditionally Exempt Small Quantity Generator
State District Owner: NY
Large Quantity Handler of Universal Waste: No
Recognized Trader Importer: No
Recognized Trader Exporter: No
Spent Lead Acid Battery Importer: No
Spent Lead Acid Battery Exporter: No
Current Record: No
Non Storage Recycler Activity: Not reported
Electronic Manifest Broker: Not reported

Receive Date: 20010112
Handler Name: NYC BD OF ED - PUBLIC SCHOOL 155
Federal Waste Generator Description: Small Quantity Generator
State District Owner: NY
Large Quantity Handler of Universal Waste: No
Recognized Trader Importer: No
Recognized Trader Exporter: No
Spent Lead Acid Battery Importer: No
Spent Lead Acid Battery Exporter: No
Current Record: No
Non Storage Recycler Activity: Not reported
Electronic Manifest Broker: Not reported

List of NAICS Codes and Descriptions:
NAICS Code: 61111
NAICS Description: ELEMENTARY AND SECONDARY SCHOOLS

Facility Has Received Notices of Violations:
Violations: No Violations Found

Evaluation Action Summary:
Evaluations: No Evaluations Found

ICIS:
Enforcement Action ID: 02-1988-0588
FRS ID: 110004566531
Action Name: NYC BOARD OF EDUCATION
Facility Name: PS 155 N HERKIMER ELEM SCHOOL
Facility Address: 1355 HERKIMER ST
BROOKLYN, NY 11233
Enforcement Action Type: Civil Judicial Action
Facility County: KINGS
Program System Acronym: ICIS
Enforcement Action Forum Desc: Judicial
EA Type Code: CIV

PS 155K SCHOOL (Continued) **1004762068**

Facility SIC Code: 8211
Federal Facility ID: Not reported
Latitude in Decimal Degrees: 40.6774
Longitude in Decimal Degrees: -73.90881
Permit Type Desc: Not reported
Program System Acronym: 5760
Facility NAICS Code: Not reported
Tribal Land Code: Not reported

Facility Name: PS 155 N HERKIMER ELEM SCHOOL
Address: 1355 HERKIMER ST
Tribal Indicator: N
Fed Facility: No
NAIC Code: Not reported
SIC Code: 8211

Facility Name: PS 155 N HERKIMER ELEM SCHOOL
Address: 1355 HERKIMER ST
Tribal Indicator: N
Fed Facility: No
NAIC Code: Not reported
SIC Code: 8211

FINDS:
Registry ID: 110004566531

Click Here:

Environmental Interest/Information System:
RCRAInfo is a national information system that supports the Resource Conservation and Recovery Act (RCRA) program through the tracking of events and activities related to facilities that generate, transport, and treat, store, or dispose of hazardous waste. RCRAInfo allows RCRA program staff to track the notification, permit, compliance, and corrective action activities required under RCRA.
HAZARDOUS WASTE BIENNIAL REPORTER
ICIS (Integrated Compliance Information System) is the Integrated Compliance Information System and provides a database that, when complete, will contain integrated Enforcement and Compliance information across most of EPA's programs. The vision for ICIS is to replace EPA's independent databases that contain Enforcement data with a single repository for that information. Currently, ICIS contains all Federal Administrative and Judicial enforcement actions. This information is maintained in ICIS by EPA in the Regional offices and it Headquarters. A future release of ICIS will replace the Permit Compliance System (PCS) which supports the NPDES and will integrate that information with Federal actions already in the system. ICIS also has the capability to track other activities occurring in the Region that support Compliance and Enforcement programs. These include; Incident Tracking, Compliance Assistance, and Compliance Monitoring.

Click this hyperlink while viewing on your computer to access additional FINDS: detail in the EDR Site Report.

ECHO:
Envid: 1004762068
Registry ID: 110004566531

PS 155K SCHOOL (Continued) **1004762068**

DFR URL: http://echo.epa.gov/detailed-facility-report?fid=110004566531
Name: PS 155K SCHOOL
Address: 1355 HERKIMER ST
City,State,Zip: BROOKLYN, NY 11233

NY MANIFEST:
Name: NYC BOARD OF EDUCATION PS 155
Address: 1355 HERKIMER ST
City,State,Zip: BROOKLYN, NY 11233-3300
Country: USA
EPA ID: NYR000093211
Facility Status: Not reported
Location Address 1: 1355 HERKIMER ST
Code: BP
Location Address 2: Not reported
Total Tanks: Not reported
Location City: BROOKLYN
Location State: NY
Location Zip: 11233
Location Zip 4: Not reported

NY MANIFEST:
EPAID: NYR000093211
Mailing Name: NYC BOARD OF EDUCATION PS 155
Mailing Contact: JACK BRUCCULERI
Mailing Address 1: 1355 HERKIMER ST
Mailing Address 2: Not reported
Mailing City: BROOKLYN
Mailing State: NY
Mailing Zip: 11233
Mailing Zip 4: Not reported
Mailing Country: USA
Mailing Phone: 7187264220

NY MANIFEST:
Document ID: Not reported
Manifest Status: Not reported
seq: Not reported
Year: 2018
Trans1 State ID: NYD049178296
Trans2 State ID: Not reported
Generator Ship Date: 12/02/2009
Trans1 Recv Date: 12/02/2009
Trans2 Recv Date: Not reported
TSD Site Recv Date: 12/18/2009
Part A Recv Date: Not reported
Part B Recv Date: Not reported
Generator EPA ID: NYR000093211
Trans1 EPA ID: Not reported
Trans2 EPA ID: Not reported
TSDF ID 1: CDX480000000
TSDF ID 2: Not reported
Manifest Tracking Number: 004855318JJK
Import Indicator: N
Export Indicator: Y
Discr Quantity Indicator: N
Discr Type Indicator: N

PS 155K SCHOOL (Continued) **1004762068**

Discr Residue Indicator:	N
Discr Partial Reject Indicator:	N
Discr Full Reject Indicator:	N
Manifest Ref Number:	Not reported
Alt Facility RCRA ID:	Not reported
Alt Facility Sign Date:	Not reported
MGMT Method Type Code:	H141
Waste Code:	Not reported
Waste Code:	Not reported
Waste Code:	Not reported
Waste Code:	Not reported
Waste Code:	Not reported
Waste Code:	Not reported
Quantity:	150
Units:	P - Pounds
Number of Containers:	5
Container Type:	DF - Fiberboard or plastic drums (glass)
Handling Method:	B Incineration, heat recovery, burning.
Specific Gravity:	1
Waste Code:	D001
Waste Code 1_2:	Not reported
Waste Code 1_3:	Not reported
Waste Code 1_4:	Not reported
Waste Code 1_5:	Not reported
Waste Code 1_6:	Not reported

NYC LEAD 2:

Name:	P.S. 155 - BROOKLYN
Address:	1355 HERKIMER STREET
City,State,Zip:	BROOKLYN, NY
Geographical District:	23
Building Code:	K155
Room:	101
Deteriorated Paint:	NO
Presence of LBP:	NA
Stabilization Required:	NA
Stabilization Complete:	NA

Name:	P.S. 155 - BROOKLYN
Address:	1355 HERKIMER STREET
City,State,Zip:	BROOKLYN, NY
Geographical District:	23
Building Code:	K155
Room:	102
Deteriorated Paint:	NO
Presence of LBP:	NA
Stabilization Required:	NA
Stabilization Complete:	NA

Name:	P.S. 155 - BROOKLYN
Address:	1355 HERKIMER STREET
City,State,Zip:	BROOKLYN, NY
Geographical District:	23
Building Code:	K155
Room:	105
Deteriorated Paint:	NO

PS 155K SCHOOL (Continued) **1004762068**

Presence of LBP: NA
Stabilization Required: NA
Stabilization Complete: NA

Name: P.S. 155 - BROOKLYN
Address: 1355 HERKIMER STREET
City,State,Zip: BROOKLYN, NY
Geographical District: 23
Building Code: K155
Room: 107
Deteriorated Paint: NO
Presence of LBP: NA
Stabilization Required: NA
Stabilization Complete: NA

Name: P.S. 155 - BROOKLYN
Address: 1355 HERKIMER STREET
City,State,Zip: BROOKLYN, NY
Geographical District: 23
Building Code: K155
Room: 110
Deteriorated Paint: NO
Presence of LBP: NA
Stabilization Required: NA
Stabilization Complete: NA

Name: P.S. 155 - BROOKLYN
Address: 1355 HERKIMER STREET
City,State,Zip: BROOKLYN, NY
Geographical District: 23
Building Code: K155
Room: 111
Deteriorated Paint: NO
Presence of LBP: NA
Stabilization Required: NA
Stabilization Complete: NA

Name: P.S. 155 - BROOKLYN
Address: 1355 HERKIMER STREET
City,State,Zip: BROOKLYN, NY
Geographical District: 23
Building Code: K155
Room: 112
Deteriorated Paint: YES
Presence of LBP: YES
Stabilization Required: YES
Stabilization Complete: YES

Name: P.S. 155 - BROOKLYN
Address: 1355 HERKIMER STREET
City,State,Zip: BROOKLYN, NY
Geographical District: 23
Building Code: K155
Room: 203
Deteriorated Paint: NO
Presence of LBP: NA
Stabilization Required: NA

PS 155K SCHOOL (Continued) **1004762068**

Stabilization Complete: NA

V133 **P.S. 155 - BROOKLYN K155** **NY AST** **1000548015**
WNW **1355 HERKIMER STREET** **N/A**
1/8-1/4 **BROOKLYN, NY 11233**
0.206 mi.
1087 ft. **Site 4 of 5 in cluster V**

Relative:
Higher

Actual:
90 ft.

AST:

Name:	P.S. 155 - BROOKLYN K155
Address:	1355 HERKIMER STREET
City,State,Zip:	BROOKLYN, NY 11233
Region:	STATE
DEC Region:	2
Site Status:	Active
Facility Id:	2-355968
Program Type:	PBS
UTM X:	592230.66456
UTM Y:	4503534.47878
Expiration Date:	06/28/2023
Site Type:	School

Affiliation Records:

Site Id:	17761
Affiliation Type:	Facility Owner
Company Name:	NEW YORK CITY DEPARTMENT OF EDUCATION
Contact Type:	MANAGER, FUEL DIVISION
Contact Name:	MUNENDRA SHARMA
Address1:	44-36 VERNON BOULEVARD
Address2:	Not reported
City:	LONG ISLAND CITY
State:	NY
Zip Code:	11101
Country Code:	001
Phone:	(718) 349-5752
EMail:	Not reported
Fax Number:	Not reported
Modified By:	ACDANIEL
Date Last Modified:	2018-07-17

Site Id:	17761
Affiliation Type:	Facility Operator
Company Name:	P.S. 155 - BROOKLYN K155
Contact Type:	Not reported
Contact Name:	SALVATORE CALDERONE
Address1:	Not reported
Address2:	Not reported
City:	Not reported
State:	NN
Zip Code:	Not reported
Country Code:	001
Phone:	(718) 495-5761
EMail:	Not reported
Fax Number:	Not reported
Modified By:	MFLEONAR
Date Last Modified:	2018-02-20

Site Id: 17761

P.S. 155 - BROOKLYN K155 (Continued) **1000548015**

Affiliation Type:	Emergency Contact
Company Name:	NEW YORK CITY DEPARTMENT OF EDUCATION
Contact Type:	Not reported
Contact Name:	KEN MAHADEO
Address1:	Not reported
Address2:	Not reported
City:	Not reported
State:	NN
Zip Code:	Not reported
Country Code:	999
Phone:	(718) 210-7918
EMail:	Not reported
Fax Number:	Not reported
Modified By:	MFLEONAR
Date Last Modified:	2018-02-20

Site Id:	17761
Affiliation Type:	Mail Contact
Company Name:	NYC DEPARTMENT OF EDUCATION
Contact Type:	MANAGER, FUEL DIVISION
Contact Name:	JOSEPH YOUNGHESE
Address1:	FIELD OPERATIONS-FUEL DIVISION
Address2:	44-36 VERNON BOULEVARD
City:	LONG ISLAND CITY
State:	NY
Zip Code:	11101
Country Code:	001
Phone:	(718) 349-5779
EMail:	JYOUNGHESE@SCHOOLS.NYC.GOV
Fax Number:	Not reported
Modified By:	ACDANIEL
Date Last Modified:	2022-03-04

Tank Info:

Tank Number:	001
Tank Id:	34733
Material Code:	0001
Common Name of Substance:	#2 Fuel Oil (On-Site Consumption)

Equipment Records:

E00 - Piping Secondary Containment - None
I02 - Overfill - High Level Alarm
K01 - Spill Prevention - Catch Basin
J02 - Dispenser - Suction Dispenser
H06 - Tank Leak Detection - Impervious Barrier/Concrete Pad (A/G)
L00 - Piping Leak Detection - None
G02 - Tank Secondary Containment - Vault (w/access)
A00 - Tank Internal Protection - None
B01 - Tank External Protection - Painted/Asphalt Coating
D01 - Pipe Type - Steel/Carbon Steel/Iron
F01 - Pipe External Protection - Painted/Asphalt Coating
H01 - Tank Leak Detection - Interstitial - Electronic Monitoring
C01 - Pipe Location - Aboveground
I04 - Overfill - Product Level Gauge (A/G)

Tank Location: Aboveground - on saddles, legs, racks, etc.... Tank bottom is elevated

P.S. 155 - BROOKLYN K155 (Continued) **1000548015**

	above grade or tank pad, allowing visual inspection.
Tank Type:	Steel/Carbon Steel/Iron
Tank Status:	In Service
Pipe Model:	Not reported
Install Date:	03/01/2001
Capacity Gallons:	10000
Tightness Test Method:	-
Date Test:	Not reported
Next Test Date:	Not reported
Date Tank Closed:	Not reported
Register:	True
Modified By:	MFLEONAR
Last Modified:	02/20/2018
Material Name:	#2 fuel oil (on-site consumption)

Z134 **CON EDISON MANHOLE 5143** **RCRA NonGen / NLR** **1010326170**
South **LIBERTY AVE & POWELL ST** **NYP004139515**
1/8-1/4 **BROOKLYN, NY 11201**
0.206 mi.
1090 ft. **Site 1 of 6 in cluster Z**

Relative: **Lower**

Actual: **56 ft.**

RCRA NonGen / NLR:

Date Form Received by Agency:		20060707
Handler Name:	CON EDISON MANHOLE 5143	
Handler Address:		LIBERTY AVE & POWELL ST
Handler City,State,Zip:		BROOKLYN, NY 11201
EPA ID:		NYP004139515
Contact Name:		ANTONIO DELGADO
Contact Address:		4 IRVING PL, RM 828
Contact City,State,Zip:		NEW YORK, NY 10003
Contact Telephone:		718-204-4201
Contact Fax:		Not reported
Contact Email:		Not reported
Contact Title:		Not reported
EPA Region:		02
Land Type:		Not reported
Federal Waste Generator Description:		Not a generator, verified
Non-Notifier:		Not reported
Biennial Report Cycle:		Not reported
Accessibility:		Not reported
Active Site Indicator:		Not reported
State District Owner:		NY
State District:		NYSDEC R2
Mailing Address:		4 IRVING PL, RM 828
Mailing City,State,Zip:		NEW YORK, NY 10003
Owner Name:		Not reported
Owner Type:		Not reported
Operator Name:		Not reported
Operator Type:		Not reported
Short-Term Generator Activity:		No
Importer Activity:		No
Mixed Waste Generator:		No
Transporter Activity:		No
Transfer Facility Activity:		No
Recycler Activity with Storage:		No
Small Quantity On-Site Burner Exemption:		No
Smelting Melting and Refining Furnace Exemption:		No
Underground Injection Control:		No

CON EDISON MANHOLE 5143 (Continued) **1010326170**

Off-Site Waste Receipt:	No
Universal Waste Indicator:	No
Universal Waste Destination Facility:	No
Federal Universal Waste:	No
Active Site Fed-Reg Treatment Storage and Disposal Facility:	Not reported
Active Site Converter Treatment storage and Disposal Facility:	Not reported
Active Site State-Reg Treatment Storage and Disposal Facility:	Not reported
Active Site State-Reg Handler:	---
Federal Facility Indicator:	Not reported
Hazardous Secondary Material Indicator:	NN
Sub-Part K Indicator:	Not reported
Commercial TSD Indicator:	No
Treatment Storage and Disposal Type:	Not reported
2018 GPRA Permit Baseline:	Not on the Baseline
2018 GPRA Renewals Baseline:	Not on the Baseline
Permit Renewals Workload Universe:	Not reported
Permit Workload Universe:	Not reported
Permit Progress Universe:	Not reported
Post-Closure Workload Universe:	Not reported
Closure Workload Universe:	Not reported
202 GPRA Corrective Action Baseline:	No
Corrective Action Workload Universe:	No
Subject to Corrective Action Universe:	No
Non-TSDFs Where RCRA CA has Been Imposed Universe:	No
TSDFs Potentially Subject to CA Under 3004 (u)/(v) Universe:	No
TSDFs Only Subject to CA under Discretionary Auth Universe:	No
Corrective Action Priority Ranking:	No NCAPS ranking
Environmental Control Indicator:	No
Institutional Control Indicator:	No
Human Exposure Controls Indicator:	N/A
Groundwater Controls Indicator:	N/A
Operating TSDF Universe:	Not reported
Full Enforcement Universe:	Not reported
Significant Non-Complier Universe:	No
Unaddressed Significant Non-Complier Universe:	No
Addressed Significant Non-Complier Universe:	No
Significant Non-Complier With a Compliance Schedule Universe:	No
Financial Assurance Required:	Not reported
Handler Date of Last Change:	20150414
Recognized Trader-Importer:	No
Recognized Trader-Exporter:	No
Importer of Spent Lead Acid Batteries:	No
Exporter of Spent Lead Acid Batteries:	No
Recycler Activity Without Storage:	Not reported
Manifest Broker:	Not reported
Sub-Part P Indicator:	No

Historic Generators:

Receive Date:	20060705
Handler Name: CON EDISON	
Federal Waste Generator Description:	Not reported
State District Owner:	Not reported
Large Quantity Handler of Universal Waste:	No
Recognized Trader Importer:	No
Recognized Trader Exporter:	No
Spent Lead Acid Battery Importer:	No

CON EDISON MANHOLE 5143 (Continued) **1010326170**

Spent Lead Acid Battery Exporter: No
Current Record: No
Non Storage Recycler Activity: Not reported
Electronic Manifest Broker: Not reported

Receive Date: 20060706
Handler Name: CON EDISON
Federal Waste Generator Description: Not a generator, verified
State District Owner: Not reported
Large Quantity Handler of Universal Waste: No
Recognized Trader Importer: No
Recognized Trader Exporter: No
Spent Lead Acid Battery Importer: No
Spent Lead Acid Battery Exporter: No
Current Record: No
Non Storage Recycler Activity: Not reported
Electronic Manifest Broker: Not reported

Receive Date: 20060707
Handler Name: CON EDISON MANHOLE 5143
Federal Waste Generator Description: Not a generator, verified
State District Owner: NY
Large Quantity Handler of Universal Waste: No
Recognized Trader Importer: No
Recognized Trader Exporter: No
Spent Lead Acid Battery Importer: No
Spent Lead Acid Battery Exporter: No
Current Record: Yes
Non Storage Recycler Activity: Not reported
Electronic Manifest Broker: Not reported

List of NAICS Codes and Descriptions:
NAICS Codes: No NAICS Codes Found

Facility Has Received Notices of Violations:
Violations: No Violations Found

Evaluation Action Summary:
Evaluations: No Evaluations Found

Z135 **CON ED - MH 5143** **RCRA NonGen / NLR** **1007206488**
South **LIBERTY AVE & POWELL ST** **NY MANIFEST** **NYP004010690**
1/8-1/4 **BROOKLYN, NY 11212**
0.206 mi.
1090 ft. **Site 2 of 6 in cluster Z**

Relative: **Lower**
Actual: **56 ft.**

RCRA NonGen / NLR:
Date Form Received by Agency: 19980228
Handler Name: CON ED - MH 5143
Handler Address: LIBERTY AVE & POWELL ST
Handler City,State,Zip: BROOKLYN, NY 11212-0000
EPA ID: NYP004010690
Contact Name: ANTHONY DRUMMINGS
Contact Address: CONSOLIDATED EDISON INC
Contact City,State,Zip: NEW YORK, NY 10003-0000

CON ED - MH 5143 (Continued) **1007206488**

Contact Telephone:	212-460-3770
Contact Fax:	Not reported
Contact Email:	Not reported
Contact Title:	Not reported
EPA Region:	02
Land Type:	Not reported
Federal Waste Generator Description:	Not a generator, verified
Non-Notifier:	Not reported
Biennial Report Cycle:	Not reported
Accessibility:	Not reported
Active Site Indicator:	Not reported
State District Owner:	NY
State District:	NYSDEC R2
Mailing Address:	CONSOLIDATED EDISON INC
Mailing City,State,Zip:	NEW YORK, NY 10003-0000
Owner Name:	Not reported
Owner Type:	Not reported
Operator Name:	Not reported
Operator Type:	Not reported
Short-Term Generator Activity:	No
Importer Activity:	No
Mixed Waste Generator:	No
Transporter Activity:	No
Transfer Facility Activity:	No
Recycler Activity with Storage:	No
Small Quantity On-Site Burner Exemption:	No
Smelting Melting and Refining Furnace Exemption:	No
Underground Injection Control:	No
Off-Site Waste Receipt:	No
Universal Waste Indicator:	No
Universal Waste Destination Facility:	No
Federal Universal Waste:	No
Active Site Fed-Reg Treatment Storage and Disposal Facility:	Not reported
Active Site Converter Treatment storage and Disposal Facility:	Not reported
Active Site State-Reg Treatment Storage and Disposal Facility:	Not reported
Active Site State-Reg Handler:	---
Federal Facility Indicator:	Not reported
Hazardous Secondary Material Indicator:	N
Sub-Part K Indicator:	Not reported
Commercial TSD Indicator:	No
Treatment Storage and Disposal Type:	Not reported
2018 GPRA Permit Baseline:	Not on the Baseline
2018 GPRA Renewals Baseline:	Not on the Baseline
Permit Renewals Workload Universe:	Not reported
Permit Workload Universe:	Not reported
Permit Progress Universe:	Not reported
Post-Closure Workload Universe:	Not reported
Closure Workload Universe:	Not reported
202 GPRA Corrective Action Baseline:	No
Corrective Action Workload Universe:	No
Subject to Corrective Action Universe:	No
Non-TSDFs Where RCRA CA has Been Imposed Universe:	No
TSDFs Potentially Subject to CA Under 3004 (u)/(v) Universe:	No
TSDFs Only Subject to CA under Discretionary Auth Universe:	No
Corrective Action Priority Ranking:	No NCAPS ranking
Environmental Control Indicator:	No
Institutional Control Indicator:	No

CON ED - MH 5143 (Continued) **1007206488**

Human Exposure Controls Indicator:	N/A
Groundwater Controls Indicator:	N/A
Operating TSDF Universe:	Not reported
Full Enforcement Universe:	Not reported
Significant Non-Complier Universe:	No
Unaddressed Significant Non-Complier Universe:	No
Addressed Significant Non-Complier Universe:	No
Significant Non-Complier With a Compliance Schedule Universe:	No
Financial Assurance Required:	Not reported
Handler Date of Last Change:	20150414
Recognized Trader-Importer:	No
Recognized Trader-Exporter:	No
Importer of Spent Lead Acid Batteries:	No
Exporter of Spent Lead Acid Batteries:	No
Recycler Activity Without Storage:	No
Manifest Broker:	No
Sub-Part P Indicator:	No

Historic Generators:

Receive Date:	19980227
Handler Name: CON ED - MH 5143	
Federal Waste Generator Description:	Not a generator, verified
State District Owner:	NY
Large Quantity Handler of Universal Waste:	No
Recognized Trader Importer:	No
Recognized Trader Exporter:	No
Spent Lead Acid Battery Importer:	No
Spent Lead Acid Battery Exporter:	No
Current Record:	No
Non Storage Recycler Activity:	Not reported
Electronic Manifest Broker:	Not reported

Receive Date:	19980228
Handler Name: CON ED - MH 5143	
Federal Waste Generator Description:	Not a generator, verified
State District Owner:	NY
Large Quantity Handler of Universal Waste:	No
Recognized Trader Importer:	No
Recognized Trader Exporter:	No
Spent Lead Acid Battery Importer:	No
Spent Lead Acid Battery Exporter:	No
Current Record:	Yes
Non Storage Recycler Activity:	Not reported
Electronic Manifest Broker:	Not reported

Receive Date:	19980226
Handler Name: CON ED - MH 5143	
Federal Waste Generator Description:	Large Quantity Generator
State District Owner:	NY
Large Quantity Handler of Universal Waste:	No
Recognized Trader Importer:	No
Recognized Trader Exporter:	No
Spent Lead Acid Battery Importer:	No
Spent Lead Acid Battery Exporter:	No
Current Record:	No
Non Storage Recycler Activity:	Not reported

CON ED - MH 5143 (Continued) **1007206488**

Electronic Manifest Broker: Not reported

List of NAICS Codes and Descriptions:
NAICS Code: 2211
NAICS Description: ELECTRIC POWER GENERATION, TRANSMISSION AND DISTRIBUTION

NAICS Code: 22111
NAICS Description: ELECTRIC POWER GENERATION

Facility Has Received Notices of Violations:
Violations: No Violations Found

Evaluation Action Summary:
Evaluations: No Evaluations Found

NY MANIFEST:
Name: CONSOLIDATED EDISON
Address: LIBERTY AVE & POWELL ST
City,State,Zip: BROOKLYN, NY 11201
Country: USA
EPA ID: NYP004139515
Facility Status: Not reported
Location Address 1: POWELL ST & LIBERTY AV MH5143
Code: BP
Location Address 2: Not reported
Total Tanks: Not reported
Location City: BROOKLYN
Location State: NY
Location Zip: 11201
Location Zip 4: Not reported

NY MANIFEST:
EPAID: NYP004139515
Mailing Name: CONSOLIDATED EDISON
Mailing Contact: FRANKLIN MURRAY
Mailing Address 1: 4 IRVING PLACE RM 828
Mailing Address 2: Not reported
Mailing City: NEW YORK
Mailing State: NY
Mailing Zip: 10003
Mailing Zip 4: Not reported
Mailing Country: USA
Mailing Phone: 2124602808

NY MANIFEST:
Document ID: Not reported
Manifest Status: Not reported
seq: Not reported
Year: 2018
Trans1 State ID: NYD006982359
Trans2 State ID: Not reported
Generator Ship Date: 01/24/2006
Trans1 Recv Date: 01/24/2006
Trans2 Recv Date: Not reported

CON ED - MH 5143 (Continued) **1007206488**

TSD Site Recv Date:	01/25/2006
Part A Recv Date:	Not reported
Part B Recv Date:	Not reported
Generator EPA ID:	NYP004139515
Trans1 EPA ID:	Not reported
Trans2 EPA ID:	Not reported
TSDF ID 1:	NYD077444263
TSDF ID 2:	Not reported
Manifest Tracking Number:	NYE1605771
Import Indicator:	N
Export Indicator:	N
Discr Quantity Indicator:	N
Discr Type Indicator:	N
Discr Residue Indicator:	N
Discr Partial Reject Indicator:	N
Discr Full Reject Indicator:	N
Manifest Ref Number:	Not reported
Alt Facility RCRA ID:	Not reported
Alt Facility Sign Date:	Not reported
MGMT Method Type Code:	Not reported
Waste Code:	Not reported
Waste Code:	Not reported
Waste Code:	Not reported
Waste Code:	Not reported
Waste Code:	Not reported
Waste Code:	Not reported
Quantity:	50
Units:	K - Kilograms (2.2 pounds)
Number of Containers:	1
Container Type:	DM - Metal drums, barrels
Handling Method:	B Incineration, heat recovery, burning.
Specific Gravity:	1
Waste Code:	B007
Waste Code 1_2:	Not reported
Waste Code 1_3:	Not reported
Waste Code 1_4:	Not reported
Waste Code 1_5:	Not reported
Waste Code 1_6:	Not reported

Name:	CONSOLIDATED EDISON
Address:	LIBERTY AVE & POWELL ST
City,State,Zip:	BROOKLYN, NY 11212-0000
Country:	USA
EPA ID:	NYP004010690
Facility Status:	Not reported
Location Address 1:	MH 5143 - LIBERTY AVE
Code:	BP
Location Address 2:	Not reported
Total Tanks:	Not reported
Location City:	QUEENS
Location State:	NY
Location Zip:	Not reported
Location Zip 4:	Not reported

NY MANIFEST:

EPAID:	NYP004010690
Mailing Name:	CONSOLIDATED EDISON

CON ED - MH 5143 (Continued) **1007206488**

Mailing Contact:	FRANKLIN MURRAY
Mailing Address 1:	4 IRVING PLACE RM 828
Mailing Address 2:	Not reported
Mailing City:	NEW YORK
Mailing State:	NY
Mailing Zip:	10003
Mailing Zip 4:	Not reported
Mailing Country:	USA
Mailing Phone:	2124602808

Click this hyperlink while viewing on your computer to access
-1 additional NY MANIFEST: record(s) in the EDR Site Report.

Z136 **CON EDISON MANHOLE 5143** **RCRA NonGen / NLR** **1010326780**
South **LIBERTY AVE & POWELL ST** **NYP004143012**
1/8-1/4 **BROOKLYN, NY 11201**
0.206 mi.
1090 ft. **Site 3 of 6 in cluster Z**

Relative: **Lower**
Actual: **56 ft.**

RCRA NonGen / NLR:

Date Form Received by Agency:		20061117
Handler Name:	CON EDISON MANHOLE 5143	
Handler Address:		LIBERTY AVE & POWELL ST
Handler City,State,Zip:		BROOKLYN, NY 11201
EPA ID:		NYP004143012
Contact Name:		DANIEL PONTECORVO
Contact Address:		4 IRVING PL, RM 828
Contact City,State,Zip:		NEW YORK, NY 10003
Contact Telephone:		212-580-8383
Contact Fax:		Not reported
Contact Email:		Not reported
Contact Title:		Not reported
EPA Region:		02
Land Type:		Not reported
Federal Waste Generator Description:		Not a generator, verified
Non-Notifier:		Not reported
Biennial Report Cycle:		Not reported
Accessibility:		Not reported
Active Site Indicator:		Not reported
State District Owner:		NY
State District:		NYSDEC R2
Mailing Address:		4 IRVING PL, RM 828
Mailing City,State,Zip:		NEW YORK, NY 10003
Owner Name:		Not reported
Owner Type:		Not reported
Operator Name:		Not reported
Operator Type:		Not reported
Short-Term Generator Activity:		No
Importer Activity:		No
Mixed Waste Generator:		No
Transporter Activity:		No
Transfer Facility Activity:		No
Recycler Activity with Storage:		No
Small Quantity On-Site Burner Exemption:		No
Smelting Melting and Refining Furnace Exemption:		No
Underground Injection Control:		No
Off-Site Waste Receipt:		No

CON EDISON MANHOLE 5143 (Continued) **1010326780**

Universal Waste Indicator:	No
Universal Waste Destination Facility:	No
Federal Universal Waste:	No
Active Site Fed-Reg Treatment Storage and Disposal Facility:	Not reported
Active Site Converter Treatment storage and Disposal Facility:	Not reported
Active Site State-Reg Treatment Storage and Disposal Facility:	Not reported
Active Site State-Reg Handler:	---
Federal Facility Indicator:	Not reported
Hazardous Secondary Material Indicator:	NN
Sub-Part K Indicator:	Not reported
Commercial TSD Indicator:	No
Treatment Storage and Disposal Type:	Not reported
2018 GPRA Permit Baseline:	Not on the Baseline
2018 GPRA Renewals Baseline:	Not on the Baseline
Permit Renewals Workload Universe:	Not reported
Permit Workload Universe:	Not reported
Permit Progress Universe:	Not reported
Post-Closure Workload Universe:	Not reported
Closure Workload Universe:	Not reported
202 GPRA Corrective Action Baseline:	No
Corrective Action Workload Universe:	No
Subject to Corrective Action Universe:	No
Non-TSDFs Where RCRA CA has Been Imposed Universe:	No
TSDFs Potentially Subject to CA Under 3004 (u)/(v) Universe:	No
TSDFs Only Subject to CA under Discretionary Auth Universe:	No
Corrective Action Priority Ranking:	No NCAPS ranking
Environmental Control Indicator:	No
Institutional Control Indicator:	No
Human Exposure Controls Indicator:	N/A
Groundwater Controls Indicator:	N/A
Operating TSDF Universe:	Not reported
Full Enforcement Universe:	Not reported
Significant Non-Complier Universe:	No
Unaddressed Significant Non-Complier Universe:	No
Addressed Significant Non-Complier Universe:	No
Significant Non-Complier With a Compliance Schedule Universe:	No
Financial Assurance Required:	Not reported
Handler Date of Last Change:	20150414
Recognized Trader-Importer:	No
Recognized Trader-Exporter:	No
Importer of Spent Lead Acid Batteries:	No
Exporter of Spent Lead Acid Batteries:	No
Recycler Activity Without Storage:	Not reported
Manifest Broker:	Not reported
Sub-Part P Indicator:	No

Historic Generators:

Receive Date:	20061115
Handler Name: CON EDISON	
Federal Waste Generator Description:	Not reported
State District Owner:	Not reported
Large Quantity Handler of Universal Waste:	No
Recognized Trader Importer:	No
Recognized Trader Exporter:	No
Spent Lead Acid Battery Importer:	No
Spent Lead Acid Battery Exporter:	No

CON EDISON MANHOLE 5143 (Continued) **1010326780**

Current Record:	No
Non Storage Recycler Activity:	Not reported
Electronic Manifest Broker:	Not reported
Receive Date:	20061116
Handler Name: CON EDISON	
Federal Waste Generator Description:	Not a generator, verified
State District Owner:	Not reported
Large Quantity Handler of Universal Waste:	No
Recognized Trader Importer:	No
Recognized Trader Exporter:	No
Spent Lead Acid Battery Importer:	No
Spent Lead Acid Battery Exporter:	No
Current Record:	No
Non Storage Recycler Activity:	Not reported
Electronic Manifest Broker:	Not reported
Receive Date:	20061117
Handler Name: CON EDISON MANHOLE 5143	
Federal Waste Generator Description:	Not a generator, verified
State District Owner:	NY
Large Quantity Handler of Universal Waste:	No
Recognized Trader Importer:	No
Recognized Trader Exporter:	No
Spent Lead Acid Battery Importer:	No
Spent Lead Acid Battery Exporter:	No
Current Record:	Yes
Non Storage Recycler Activity:	Not reported
Electronic Manifest Broker:	Not reported

List of NAICS Codes and Descriptions:
NAICS Codes: No NAICS Codes Found

Facility Has Received Notices of Violations:
Violations: No Violations Found

Evaluation Action Summary:
Evaluations: No Evaluations Found

Z137 **CONSOLIDATED EDISON** **NY MANIFEST** **S123252422**
South **LIBERTY AVE & POWELL ST** **N/A**
1/8-1/4 **BROOKLYN, NY 11201**
0.206 mi.
1090 ft. **Site 4 of 6 in cluster Z**

Relative:
Lower

Actual:
56 ft.

NY MANIFEST:

Name:	CONSOLIDATED EDISON
Address:	LIBERTY AVE & POWELL ST
City,State,Zip:	BROOKLYN, NY 11201
Country:	USA
EPA ID:	NYP004147526
Facility Status:	Not reported
Location Address 1:	LIBERTY AVE & POWELL ST
Code:	BP
Location Address 2:	Not reported

CONSOLIDATED EDISON (Continued) **S123252422**

Total Tanks:	Not reported
Location City:	BROOKLYN
Location State:	NY
Location Zip:	11201
Location Zip 4:	Not reported

NY MANIFEST:

EPAID:	NYP004147526
Mailing Name:	CONSOLIDATED EDISON
Mailing Contact:	WOO DONG KIM
Mailing Address 1:	4 IRVING PL
Mailing Address 2:	Not reported
Mailing City:	NEW YORK
Mailing State:	NY
Mailing Zip:	10003
Mailing Zip 4:	Not reported
Mailing Country:	USA
Mailing Phone:	2124602808

NY MANIFEST:

Document ID:	Not reported
Manifest Status:	Not reported
seq:	Not reported
Year:	2018
Trans1 State ID:	NYD006982359
Trans2 State ID:	Not reported
Generator Ship Date:	01/25/2007
Trans1 Recv Date:	01/25/2007
Trans2 Recv Date:	Not reported
TSD Site Recv Date:	01/29/2007
Part A Recv Date:	Not reported
Part B Recv Date:	Not reported
Generator EPA ID:	NYP004147526
Trans1 EPA ID:	Not reported
Trans2 EPA ID:	Not reported
TSDF ID 1:	NYD077444263
TSDF ID 2:	Not reported
Manifest Tracking Number:	000331309FLE
Import Indicator:	N
Export Indicator:	N
Discr Quantity Indicator:	N
Discr Type Indicator:	N
Discr Residue Indicator:	N
Discr Partial Reject Indicator:	N
Discr Full Reject Indicator:	N
Manifest Ref Number:	Not reported
Alt Facility RCRA ID:	Not reported
Alt Facility Sign Date:	Not reported
MGMT Method Type Code:	H141
Waste Code:	Not reported
Waste Code:	Not reported
Waste Code:	Not reported
Waste Code:	Not reported
Waste Code:	Not reported
Waste Code:	Not reported
Quantity:	100
Units:	K - Kilograms (2.2 pounds)

CONSOLIDATED EDISON (Continued) **S123252422**

Number of Containers:	1
Container Type:	DM - Metal drums, barrels
Handling Method:	L Landfill.
Specific Gravity:	1
Waste Code:	B007
Waste Code 1_2:	D008
Waste Code 1_3:	Not reported
Waste Code 1_4:	Not reported
Waste Code 1_5:	Not reported
Waste Code 1_6:	Not reported

Z138 **CON EDISON MANHOLE 5142** **RCRA NonGen / NLR** **1010787494**
South **POWELL ST & LIBERTY AVE** **NY MANIFEST** **NYP004150199**
1/8-1/4 **BROOKLYN, NY 11201**
0.206 mi.
1090 ft. **Site 5 of 6 in cluster Z**

Relative: **Lower**
Actual: **56 ft.**

RCRA NonGen / NLR:

Date Form Received by Agency:	20080315
Handler Name:	CON EDISON MANHOLE 5142
Handler Address:	POWELL ST & LIBERTY AVE
Handler City,State,Zip:	BROOKLYN, NY 11201
EPA ID:	NYP004150199
Contact Name:	MICHAEL D'AGOSTINO
Contact Address:	4 IRVING PL, RM 828
Contact City,State,Zip:	NEW YORK, NY 10003
Contact Telephone:	212-580-8383
Contact Fax:	Not reported
Contact Email:	Not reported
Contact Title:	Not reported
EPA Region:	02
Land Type:	Not reported
Federal Waste Generator Description:	Not a generator, verified
Non-Notifier:	Not reported
Biennial Report Cycle:	Not reported
Accessibility:	Not reported
Active Site Indicator:	Not reported
State District Owner:	NY
State District:	NYSDEC R2
Mailing Address:	4 IRVING PL, RM 828
Mailing City,State,Zip:	NEW YORK, NY 10003
Owner Name:	Not reported
Owner Type:	Not reported
Operator Name:	Not reported
Operator Type:	Not reported
Short-Term Generator Activity:	No
Importer Activity:	No
Mixed Waste Generator:	No
Transporter Activity:	No
Transfer Facility Activity:	No
Recycler Activity with Storage:	No
Small Quantity On-Site Burner Exemption:	No
Smelting Melting and Refining Furnace Exemption:	No
Underground Injection Control:	No
Off-Site Waste Receipt:	No
Universal Waste Indicator:	No
Universal Waste Destination Facility:	No

CON EDISON MANHOLE 5142 (Continued) **1010787494**

Federal Universal Waste:	No
Active Site Fed-Reg Treatment Storage and Disposal Facility:	Not reported
Active Site Converter Treatment storage and Disposal Facility:	Not reported
Active Site State-Reg Treatment Storage and Disposal Facility:	Not reported
Active Site State-Reg Handler:	---
Federal Facility Indicator:	Not reported
Hazardous Secondary Material Indicator:	NN
Sub-Part K Indicator:	Not reported
Commercial TSD Indicator:	No
Treatment Storage and Disposal Type:	Not reported
2018 GPRA Permit Baseline:	Not on the Baseline
2018 GPRA Renewals Baseline:	Not on the Baseline
Permit Renewals Workload Universe:	Not reported
Permit Workload Universe:	Not reported
Permit Progress Universe:	Not reported
Post-Closure Workload Universe:	Not reported
Closure Workload Universe:	Not reported
202 GPRA Corrective Action Baseline:	No
Corrective Action Workload Universe:	No
Subject to Corrective Action Universe:	No
Non-TSDFs Where RCRA CA has Been Imposed Universe:	No
TSDFs Potentially Subject to CA Under 3004 (u)/(v) Universe:	No
TSDFs Only Subject to CA under Discretionary Auth Universe:	No
Corrective Action Priority Ranking:	No NCAPS ranking
Environmental Control Indicator:	No
Institutional Control Indicator:	No
Human Exposure Controls Indicator:	N/A
Groundwater Controls Indicator:	N/A
Operating TSDF Universe:	Not reported
Full Enforcement Universe:	Not reported
Significant Non-Complier Universe:	No
Unaddressed Significant Non-Complier Universe:	No
Addressed Significant Non-Complier Universe:	No
Significant Non-Complier With a Compliance Schedule Universe:	No
Financial Assurance Required:	Not reported
Handler Date of Last Change:	20150414
Recognized Trader-Importer:	No
Recognized Trader-Exporter:	No
Importer of Spent Lead Acid Batteries:	No
Exporter of Spent Lead Acid Batteries:	No
Recycler Activity Without Storage:	Not reported
Manifest Broker:	Not reported
Sub-Part P Indicator:	No

Historic Generators:

Receive Date:	20080314
Handler Name: CON EDISON	
Federal Waste Generator Description:	Not reported
State District Owner:	Not reported
Large Quantity Handler of Universal Waste:	No
Recognized Trader Importer:	No
Recognized Trader Exporter:	No
Spent Lead Acid Battery Importer:	No
Spent Lead Acid Battery Exporter:	No
Current Record:	No
Non Storage Recycler Activity:	Not reported

CON EDISON MANHOLE 5142 (Continued) **1010787494**

Electronic Manifest Broker: Not reported

Receive Date: 20080315
Handler Name: CON EDISON MANHOLE 5142
Federal Waste Generator Description: Not a generator, verified
State District Owner: NY
Large Quantity Handler of Universal Waste: No
Recognized Trader Importer: No
Recognized Trader Exporter: No
Spent Lead Acid Battery Importer: No
Spent Lead Acid Battery Exporter: No
Current Record: Yes
Non Storage Recycler Activity: Not reported
Electronic Manifest Broker: Not reported

List of NAICS Codes and Descriptions:
NAICS Codes: No NAICS Codes Found

Facility Has Received Notices of Violations:
Violations: No Violations Found

Evaluation Action Summary:
Evaluations: No Evaluations Found

NY MANIFEST:
Name: CONSOLIDATED EDISON
Address: POWELL ST & LIBERTY AVE
City,State,Zip: BROOKLYN, NY 11201
Country: USA
EPA ID: NYP004150199
Facility Status: Not reported
Location Address 1: LIBERTY AVE & POWELL ST
Code: BP
Location Address 2: MH 5142
Total Tanks: Not reported
Location City: BROOKLYN
Location State: NY
Location Zip: 11201
Location Zip 4: Not reported

NY MANIFEST:
EPAID: NYP004150199
Mailing Name: CONSOLIDATED EDISON
Mailing Contact: FRANKLYN MURRAY
Mailing Address 1: 4 IRVING PLACE RM 828
Mailing Address 2: Not reported
Mailing City: NEW YORK
Mailing State: NY
Mailing Zip: 10003
Mailing Zip 4: Not reported
Mailing Country: USA
Mailing Phone: 2124602808

NY MANIFEST:

CON EDISON MANHOLE 5142 (Continued) **1010787494**

Document ID:	Not reported
Manifest Status:	Not reported
seq:	Not reported
Year:	2018
Trans1 State ID:	NYD006982359
Trans2 State ID:	Not reported
Generator Ship Date:	04/27/2007
Trans1 Recv Date:	04/27/2007
Trans2 Recv Date:	Not reported
TSD Site Recv Date:	04/30/2007
Part A Recv Date:	Not reported
Part B Recv Date:	Not reported
Generator EPA ID:	NYP004150199
Trans1 EPA ID:	Not reported
Trans2 EPA ID:	Not reported
TSDF ID 1:	NYD077444263
TSDF ID 2:	Not reported
Manifest Tracking Number:	001436047FLE
Import Indicator:	N
Export Indicator:	N
Discr Quantity Indicator:	N
Discr Type Indicator:	N
Discr Residue Indicator:	N
Discr Partial Reject Indicator:	N
Discr Full Reject Indicator:	N
Manifest Ref Number:	Not reported
Alt Facility RCRA ID:	Not reported
Alt Facility Sign Date:	Not reported
MGMT Method Type Code:	H141
Waste Code:	Not reported
Waste Code:	Not reported
Waste Code:	Not reported
Waste Code:	Not reported
Waste Code:	Not reported
Waste Code:	Not reported
Quantity:	50
Units:	K - Kilograms (2.2 pounds)
Number of Containers:	1
Container Type:	DM - Metal drums, barrels
Handling Method:	L Landfill.
Specific Gravity:	1
Waste Code:	B007
Waste Code 1_2:	D008
Waste Code 1_3:	Not reported
Waste Code 1_4:	Not reported
Waste Code 1_5:	Not reported
Waste Code 1_6:	Not reported

Z139 **CONSOLIDATED EDISON** **NY MANIFEST** **1009241813**
South **POWELL & LIBERTY AVE MH05142** **N/A**
1/8-1/4 **BROOKLYN, NY 11201**
0.207 mi.
1093 ft. **Site 6 of 6 in cluster Z**

Relative: **Lower**
Actual: **56 ft.**

NY MANIFEST:

Name:	CONSOLIDATED EDISON
Address:	POWELL & LIBERTY AVE MH05142
City,State,Zip:	BROOKLYN, NY 11201
Country:	USA
EPA ID:	NYP004103420
Facility Status:	Not reported
Location Address 1:	POWELL & LIBERTY AVE MH05142
Code:	BP
Location Address 2:	Not reported
Total Tanks:	Not reported
Location City:	BROOKLYN
Location State:	NY
Location Zip:	11201
Location Zip 4:	Not reported

NY MANIFEST:

EPAID:	NYP004103420
Mailing Name:	CONSOLIDATED EDISON
Mailing Contact:	FRANKLIN MURRAY
Mailing Address 1:	4 IRVING PLACE RM 828
Mailing Address 2:	Not reported
Mailing City:	NEW YORK
Mailing State:	NY
Mailing Zip:	10003
Mailing Zip 4:	Not reported
Mailing Country:	USA
Mailing Phone:	2124602808

AA140 **CON EDISON - SERVICE BOX 53136** **RCRA-LQG** **1019325884**
ESE **60 WILLIAMS AVE** **NYP004868172**
1/8-1/4 **BROOKLYN, NY 11207**
0.208 mi.
1096 ft. **Site 1 of 3 in cluster AA**

Relative: **Lower**
Actual: **59 ft.**

RCRA-LQG:

Date Form Received by Agency:	20160205
Handler Name:	CON EDISON - SERVICE BOX 53136
Handler Address:	60 WILLIAMS AVE
Handler City,State,Zip:	BROOKLYN, NY 11207
EPA ID:	NYP004868172
Contact Name:	DENNIS HUACON
Contact Address:	IRVING PLACE, 15TH FL NE
Contact City,State,Zip:	NEW YORK, NY 10003
Contact Telephone:	212-460-2757
Contact Fax:	Not reported
Contact Email:	HUACOND@CONED.COM
Contact Title:	SCIENTIST
EPA Region:	02
Land Type:	Private
Federal Waste Generator Description:	Large Quantity Generator
Non-Notifier:	Not reported
Biennial Report Cycle:	2015

CON EDISON - SERVICE BOX 53136 (Continued) **1019325884**

Accessibility:	Not reported
Active Site Indicator:	Handler Activities
State District Owner:	NY
State District:	NYSDEC R2
Mailing Address:	IRVING PLACE, 15TH FL NE
Mailing City,State,Zip:	NEW YORK, NY 10003
Owner Name:	CONSOLIDATED EDISON COMPANY OF NY, INC.
Owner Type:	Private
Operator Name:	CONSOLIDATED EDISON COMPANY OF NY, INC.
Operator Type:	Private
Short-Term Generator Activity:	No
Importer Activity:	No
Mixed Waste Generator:	No
Transporter Activity:	No
Transfer Facility Activity:	No
Recycler Activity with Storage:	No
Small Quantity On-Site Burner Exemption:	No
Smelting Melting and Refining Furnace Exemption:	No
Underground Injection Control:	No
Off-Site Waste Receipt:	No
Universal Waste Indicator:	No
Universal Waste Destination Facility:	No
Federal Universal Waste:	No
Active Site Fed-Reg Treatment Storage and Disposal Facility:	Not reported
Active Site Converter Treatment storage and Disposal Facility:	Not reported
Active Site State-Reg Treatment Storage and Disposal Facility:	Not reported
Active Site State-Reg Handler:	---
Federal Facility Indicator:	Not reported
Hazardous Secondary Material Indicator:	NN
Sub-Part K Indicator:	Not reported
Commercial TSD Indicator:	No
Treatment Storage and Disposal Type:	Not reported
2018 GPRA Permit Baseline:	Not on the Baseline
2018 GPRA Renewals Baseline:	Not on the Baseline
Permit Renewals Workload Universe:	Not reported
Permit Workload Universe:	Not reported
Permit Progress Universe:	Not reported
Post-Closure Workload Universe:	Not reported
Closure Workload Universe:	Not reported
202 GPRA Corrective Action Baseline:	No
Corrective Action Workload Universe:	No
Subject to Corrective Action Universe:	No
Non-TSDFs Where RCRA CA has Been Imposed Universe:	No
TSDFs Potentially Subject to CA Under 3004 (u)/(v) Universe:	No
TSDFs Only Subject to CA under Discretionary Auth Universe:	No
Corrective Action Priority Ranking:	No NCAPS ranking
Environmental Control Indicator:	No
Institutional Control Indicator:	No
Human Exposure Controls Indicator:	N/A
Groundwater Controls Indicator:	N/A
Operating TSDF Universe:	Not reported
Full Enforcement Universe:	Not reported
Significant Non-Complier Universe:	No
Unaddressed Significant Non-Complier Universe:	No
Addressed Significant Non-Complier Universe:	No
Significant Non-Complier With a Compliance Schedule Universe:	No
Financial Assurance Required:	Not reported

CON EDISON - SERVICE BOX 53136 (Continued) **1019325884**

Handler Date of Last Change:	20161107
Recognized Trader-Importer:	No
Recognized Trader-Exporter:	No
Importer of Spent Lead Acid Batteries:	No
Exporter of Spent Lead Acid Batteries:	No
Recycler Activity Without Storage:	Not reported
Manifest Broker:	Not reported
Sub-Part P Indicator:	No

Biennial: List of Years
Year: 2015

Click Here for Biennial Reporting System Data:

Hazardous Waste Summary:
Waste Code: D008
Waste Description: LEAD

Handler - Owner Operator:

Owner/Operator Indicator:	Operator
Owner/Operator Name:	CONSOLIDATED EDISON COMPANY OF NY, INC.
Legal Status:	Private
Date Became Current:	20151111
Date Ended Current:	Not reported
Owner/Operator Address:	4 IRVING PL 15TH FL NE
Owner/Operator City,State,Zip:	NEW YORK, NY 10003
Owner/Operator Telephone:	Not reported
Owner/Operator Telephone Ext:	Not reported
Owner/Operator Fax:	Not reported
Owner/Operator Email:	Not reported

Owner/Operator Indicator:	Owner
Owner/Operator Name:	CONSOLIDATED EDISON COMPANY OF NY, INC.
Legal Status:	Private
Date Became Current:	20151111
Date Ended Current:	Not reported
Owner/Operator Address:	4 IRVING PL 15TH FL NE
Owner/Operator City,State,Zip:	NEW YORK, NY 10003
Owner/Operator Telephone:	Not reported
Owner/Operator Telephone Ext:	Not reported
Owner/Operator Fax:	Not reported
Owner/Operator Email:	Not reported

Historic Generators:

Receive Date:	20160205
Handler Name:	CON EDISON - SERVICE BOX 53136
Federal Waste Generator Description:	Large Quantity Generator
State District Owner:	NY
Large Quantity Handler of Universal Waste:	No
Recognized Trader Importer:	No
Recognized Trader Exporter:	No
Spent Lead Acid Battery Importer:	No
Spent Lead Acid Battery Exporter:	No
Current Record:	Yes
Non Storage Recycler Activity:	Not reported

CON EDISON - SERVICE BOX 53136 (Continued) **1019325884**

Electronic Manifest Broker: Not reported

List of NAICS Codes and Descriptions:
NAICS Code: 221122
NAICS Description: ELECTRIC POWER DISTRIBUTION

Facility Has Received Notices of Violations:
Violations: No Violations Found

Evaluation Action Summary:
Evaluations: No Evaluations Found

AA141 **CON EDISON - SERVICE BOX 53136** **NJ MANIFEST** **S120677848**
ESE **60 WILLIAMS AVE** **N/A**
1/8-1/4 **BROOKLYN, NY 11207**
0.208 mi.
1096 ft. **Site 2 of 3 in cluster AA**

Relative:
Lower

Actual:
59 ft.

NJ MANIFEST:
EPA Id: NYP004868172
Mail Address: IRVING PLACE, 15TH FL NE
Mail City/State/Zip: NEW YORK, NY 10003
Facility Phone: Not reported
Emergency Phone: Not reported
Contact: DENNIS HUACON
Comments: Not reported
SIC Code: Not reported
County: NY047
Municipal: Not reported
Previous EPA Id: Not reported
Gen Flag: Not reported
Trans Flag: Not reported
TSDF Flag: Not reported
Name Change: Not reported
Date Change: Not reported

Manifest:
Manifest Number: 015319425JJK
EPA ID: NYP004868172
Date Shipped: 11/11/2015
TSDF EPA ID: NJD002200046
Transporter EPA ID: NJ0000027193
Transporter 2 EPA ID: Not reported
Transporter 3 EPA ID: Not reported
Transporter 4 EPA ID: Not reported
Transporter 5 EPA ID: Not reported
Transporter 6 EPA ID: Not reported
Transporter 7 EPA ID: Not reported
Transporter 8 EPA ID: Not reported
Transporter 9 EPA ID: Not reported
Transporter 10 EPA ID: Not reported
Date Trans1 Transported Waste: Not reported
Date Trans2 Transported Waste: Not reported
Date Trans3 Transported Waste: Not reported
Date Trans4 Transported Waste: Not reported
Date Trans5 Transported Waste: Not reported

CON EDISON - SERVICE BOX 53136 (Continued) **S120677848**

Date Trans6 Transported Waste:	Not reported
Date Trans7 Transported Waste:	Not reported
Date Trans8 Transported Waste:	Not reported
Date Trans9 Transported Waste:	Not reported
Date Trans10 Transported Waste:	Not reported
Date TSDF Received Waste:	Not reported
TSDF EPA Facility Name:	Not reported
QTY Units:	Not reported
Transporter SEQ ID:	Not reported
Transporter-1 Date:	Not reported
Waste SEQ ID:	Not reported
Waste Type Code 2:	Not reported
Waste Type Code 3:	Not reported
Waste Type Code 4:	Not reported
Waste Type Code 5:	Not reported
Waste Type Code 6:	Not reported
Date Accepted:	Not reported
Manifest Discrepancy Type:	Not reported
Data Entry Number:	Not reported
Was Load Rejected:	NEW YORK, NY 10003
Reason Load Was Rejected:	Not reported

AA142 **CON EDISON** **NY MANIFEST** **S118464217**
ESE **60 WILLIAMS AVE** **N/A**
1/8-1/4 **BROOKLYN, NY 11207**
0.208 mi.
1096 ft. **Site 3 of 3 in cluster AA**

Relative: **Lower**

Actual: **59 ft.**

NY MANIFEST:

Name:	CON EDISON
Address:	60 WILLIAMS AVE
City,State,Zip:	BROOKLYN, NY 11207
Country:	USA
EPA ID:	NYP004868172
Facility Status:	Not reported
Location Address 1:	60 WILLIAMS AVE
Code:	BP
Location Address 2:	Not reported
Total Tanks:	Not reported
Location City:	BROOKLYN
Location State:	NY
Location Zip:	11207
Location Zip 4:	Not reported

NY MANIFEST:

EPAID:	NYP004868172
Mailing Name:	CON EDISON
Mailing Contact:	DENNIS HUACON
Mailing Address 1:	4 IRVING PL 15TH FL
Mailing Address 2:	Not reported
Mailing City:	NEW YORK
Mailing State:	NY
Mailing Zip:	10003
Mailing Zip 4:	Not reported
Mailing Country:	USA
Mailing Phone:	2124603770

CON EDISON (Continued) **S118464217**

NY MANIFEST:

Document ID:	Not reported
Manifest Status:	Not reported
seq:	Not reported
Year:	2018
Trans1 State ID:	NJ0000027193
Trans2 State ID:	Not reported
Generator Ship Date:	11/11/2015
Trans1 Recv Date:	11/11/2015
Trans2 Recv Date:	Not reported
TSD Site Recv Date:	11/11/2015
Part A Recv Date:	Not reported
Part B Recv Date:	Not reported
Generator EPA ID:	NYP004868172
Trans1 EPA ID:	Not reported
Trans2 EPA ID:	Not reported
TSDF ID 1:	NJD002200046
TSDF ID 2:	Not reported
Manifest Tracking Number:	015319425JJK
Import Indicator:	N
Export Indicator:	N
Discr Quantity Indicator:	N
Discr Type Indicator:	N
Discr Residue Indicator:	N
Discr Partial Reject Indicator:	N
Discr Full Reject Indicator:	N
Manifest Ref Number:	Not reported
Alt Facility RCRA ID:	Not reported
Alt Facility Sign Date:	Not reported
MGMT Method Type Code:	H110
Waste Code:	Not reported
Waste Code:	Not reported
Waste Code:	Not reported
Waste Code:	Not reported
Waste Code:	Not reported
Waste Code:	Not reported
Quantity:	4000
Units:	P - Pounds
Number of Containers:	1
Container Type:	TT - Cargo tank, tank trucks
Handling Method:	T Chemical, physical, or biological treatment.
Specific Gravity:	1
Waste Code:	D008
Waste Code 1_2:	Not reported
Waste Code 1_3:	Not reported
Waste Code 1_4:	Not reported
Waste Code 1_5:	Not reported
Waste Code 1_6:	Not reported

X143 **CON EDISON** **NJ MANIFEST** **S120676519**
WNW **2204 FULTON ST** **N/A**
1/8-1/4 **BROOKLYN, NY 11233**
0.209 mi.
1105 ft. **Site 6 of 9 in cluster X**

Relative:
Higher

Actual:
93 ft.

NJ MANIFEST:

EPA Id:	NYP004836498
Mail Address:	IRVING PLACE, 15TH FL NE
Mail City/State/Zip:	NEW YORK, NY 10003
Facility Phone:	Not reported
Emergency Phone:	Not reported
Contact:	THERESA BURKARD
Comments:	Not reported
SIC Code:	Not reported
County:	NY047
Municipal:	Not reported
Previous EPA Id:	Not reported
Gen Flag:	Not reported
Trans Flag:	Not reported
TSDF Flag:	Not reported
Name Change:	Not reported
Date Change:	Not reported

Manifest:

Manifest Number:	014460101JJK
EPA ID:	NYP004836498
Date Shipped:	9/10/2015
TSDF EPA ID:	NJD002200046
Transporter EPA ID:	NJ0000027193
Transporter 2 EPA ID:	Not reported
Transporter 3 EPA ID:	Not reported
Transporter 4 EPA ID:	Not reported
Transporter 5 EPA ID:	Not reported
Transporter 6 EPA ID:	Not reported
Transporter 7 EPA ID:	Not reported
Transporter 8 EPA ID:	Not reported
Transporter 9 EPA ID:	Not reported
Transporter 10 EPA ID:	Not reported
Date Trans1 Transported Waste:	Not reported
Date Trans2 Transported Waste:	Not reported
Date Trans3 Transported Waste:	Not reported
Date Trans4 Transported Waste:	Not reported
Date Trans5 Transported Waste:	Not reported
Date Trans6 Transported Waste:	Not reported
Date Trans7 Transported Waste:	Not reported
Date Trans8 Transported Waste:	Not reported
Date Trans9 Transported Waste:	Not reported
Date Trans10 Transported Waste:	Not reported
Date TSDF Received Waste:	Not reported
TSDF EPA Facility Name:	Not reported
QTY Units:	Not reported
Transporter SEQ ID:	Not reported
Transporter-1 Date:	Not reported
Waste SEQ ID:	Not reported
Waste Type Code 2:	Not reported
Waste Type Code 3:	Not reported
Waste Type Code 4:	Not reported
Waste Type Code 5:	Not reported
Waste Type Code 6:	Not reported

CON EDISON (Continued) **S120676519**

Date Accepted:	Not reported
Manifest Discrepancy Type:	Not reported
Data Entry Number:	Not reported
Was Load Rejected:	NEW YORK, NY 10003
Reason Load Was Rejected:	Not reported

X144 **CON EDISON** **RCRA NonGen / NLR** **1019325544**
WNW **2204 FULTON ST** **NYP004836498**
1/8-1/4 **BROOKLYN, NY 11233**
0.209 mi.
1105 ft. **Site 7 of 9 in cluster X**

Relative: **Higher**
Actual: **93 ft.**

RCRA NonGen / NLR:

Date Form Received by Agency:		20150910
Handler Name:	CON EDISON	
Handler Address:		2204 FULTON ST
Handler City,State,Zip:		BROOKLYN, NY 11233
EPA ID:		NYP004836498
Contact Name:		THOMAS TEELING
Contact Address:		Not reported
Contact City,State,Zip:		Not reported
Contact Telephone:		212-460-3770
Contact Fax:		Not reported
Contact Email:		Not reported
Contact Title:		Not reported
EPA Region:		02
Land Type:		Private
Federal Waste Generator Description:		Not a generator, verified
Non-Notifier:		Not reported
Biennial Report Cycle:		Not reported
Accessibility:		Not reported
Active Site Indicator:		Not reported
State District Owner:		NY
State District:		NYSDEC R2
Mailing Address:		IRVING PL 15TH FL NE
Mailing City,State,Zip:		NEW YORK, NY 10003
Owner Name:		Not reported
Owner Type:		Not reported
Operator Name:		Not reported
Operator Type:		Not reported
Short-Term Generator Activity:		No
Importer Activity:		No
Mixed Waste Generator:		No
Transporter Activity:		No
Transfer Facility Activity:		No
Recycler Activity with Storage:		No
Small Quantity On-Site Burner Exemption:		No
Smelting Melting and Refining Furnace Exemption:		No
Underground Injection Control:		No
Off-Site Waste Receipt:		No
Universal Waste Indicator:		No
Universal Waste Destination Facility:		No
Federal Universal Waste:		No
Active Site Fed-Reg Treatment Storage and Disposal Facility:		Not reported
Active Site Converter Treatment storage and Disposal Facility:		Not reported
Active Site State-Reg Treatment Storage and Disposal Facility:		Not reported

CON EDISON (Continued) **1019325544**

Active Site State-Reg Handler:	---
Federal Facility Indicator:	Not reported
Hazardous Secondary Material Indicator:	NN
Sub-Part K Indicator:	Not reported
Commercial TSD Indicator:	No
Treatment Storage and Disposal Type:	Not reported
2018 GPRA Permit Baseline:	Not on the Baseline
2018 GPRA Renewals Baseline:	Not on the Baseline
Permit Renewals Workload Universe:	Not reported
Permit Workload Universe:	Not reported
Permit Progress Universe:	Not reported
Post-Closure Workload Universe:	Not reported
Closure Workload Universe:	Not reported
202 GPRA Corrective Action Baseline:	No
Corrective Action Workload Universe:	No
Subject to Corrective Action Universe:	No
Non-TSDFs Where RCRA CA has Been Imposed Universe:	No
TSDFs Potentially Subject to CA Under 3004 (u)/(v) Universe:	No
TSDFs Only Subject to CA under Discretionary Auth Universe:	No
Corrective Action Priority Ranking:	No NCAPS ranking
Environmental Control Indicator:	No
Institutional Control Indicator:	No
Human Exposure Controls Indicator:	N/A
Groundwater Controls Indicator:	N/A
Operating TSDF Universe:	Not reported
Full Enforcement Universe:	Not reported
Significant Non-Complier Universe:	No
Unaddressed Significant Non-Complier Universe:	No
Addressed Significant Non-Complier Universe:	No
Significant Non-Complier With a Compliance Schedule Universe:	No
Financial Assurance Required:	Not reported
Handler Date of Last Change:	20160909
Recognized Trader-Importer:	No
Recognized Trader-Exporter:	No
Importer of Spent Lead Acid Batteries:	No
Exporter of Spent Lead Acid Batteries:	No
Recycler Activity Without Storage:	Not reported
Manifest Broker:	Not reported
Sub-Part P Indicator:	No

Biennial: List of Years
Year: 2015

Click Here for Biennial Reporting System Data:

Hazardous Waste Summary:
Waste Code: D008
Waste Description: LEAD

Handler - Owner Operator:

Owner/Operator Indicator:	Owner
Owner/Operator Name:	CONSOLIDATED EDISON COMPANY OF NY, INC.
Legal Status:	Private
Date Became Current:	20150910
Date Ended Current:	Not reported
Owner/Operator Address:	4 IRVING PLACE

CON EDISON (Continued) **1019325544**

Owner/Operator City,State,Zip: NEW YORK, NY 10003
Owner/Operator Telephone: Not reported
Owner/Operator Telephone Ext: Not reported
Owner/Operator Fax: Not reported
Owner/Operator Email: Not reported

Owner/Operator Indicator: Operator
Owner/Operator Name: CONSOLIDATED EDISON COMPANY OF NY, INC.
Legal Status: Private
Date Became Current: 20150910
Date Ended Current: Not reported
Owner/Operator Address: 4 IRVING PLACE
Owner/Operator City,State,Zip: NEW YORK, NY 10003
Owner/Operator Telephone: Not reported
Owner/Operator Telephone Ext: Not reported
Owner/Operator Fax: Not reported
Owner/Operator Email: Not reported

Historic Generators:
Receive Date: 20160205
Handler Name: CON EDISON - SERVICE BOX 21007
Federal Waste Generator Description: Large Quantity Generator
State District Owner: NY
Large Quantity Handler of Universal Waste: No
Recognized Trader Importer: No
Recognized Trader Exporter: No
Spent Lead Acid Battery Importer: No
Spent Lead Acid Battery Exporter: No
Current Record: No
Non Storage Recycler Activity: Not reported
Electronic Manifest Broker: Not reported

Receive Date: 20150910
Handler Name: CON EDISON
Federal Waste Generator Description: Large Quantity Generator
State District Owner: NY
Large Quantity Handler of Universal Waste: No
Recognized Trader Importer: No
Recognized Trader Exporter: No
Spent Lead Acid Battery Importer: No
Spent Lead Acid Battery Exporter: No
Current Record: No
Non Storage Recycler Activity: Not reported
Electronic Manifest Broker: Not reported

Receive Date: 20150910
Handler Name: CON EDISON
Federal Waste Generator Description: Not a generator, verified
State District Owner: NY
Large Quantity Handler of Universal Waste: No
Recognized Trader Importer: No
Recognized Trader Exporter: No
Spent Lead Acid Battery Importer: No
Spent Lead Acid Battery Exporter: No
Current Record: Yes
Non Storage Recycler Activity: Not reported
Electronic Manifest Broker: Not reported

CON EDISON (Continued) **1019325544**

List of NAICS Codes and Descriptions:
NAICS Code: 221122
NAICS Description: ELECTRIC POWER DISTRIBUTION

Facility Has Received Notices of Violations:
Violations: No Violations Found

Evaluation Action Summary:
Evaluations: No Evaluations Found

X145 **CON ED** **NY MANIFEST** **S118259719**
WNW **2204 FULTON ST** **NY LEAD** **N/A**
1/8-1/4 **BROOKLYN, NY 11233**
0.209 mi.
1105 ft. **Site 8 of 9 in cluster X**

Relative:
Higher

Actual:
93 ft.

NY MANIFEST:
Name: CON ED
Address: 2204 FULTON ST
City,State,Zip: BROOKLYN, NY 11233
Country: USA
EPA ID: NYP004836498
Facility Status: Not reported
Location Address 1: 2204 FULTON ST
Code: BP
Location Address 2: Not reported
Total Tanks: Not reported
Location City: BROOKLYN
Location State: NY
Location Zip: 11233
Location Zip 4: Not reported

NY MANIFEST:
EPAID: NYP004836498
Mailing Name: CON ED
Mailing Contact: TOM TEELING
Mailing Address 1: 4 IRVING PLACE - 15TH FLOOR
Mailing Address 2: Not reported
Mailing City: NEW YORK
Mailing State: NY
Mailing Zip: 10003
Mailing Zip 4: Not reported
Mailing Country: USA
Mailing Phone: 2124603770

NY MANIFEST:
Document ID: Not reported
Manifest Status: Not reported
seq: Not reported
Year: 2018
Trans1 State ID: NJ0000027193
Trans2 State ID: Not reported
Generator Ship Date: 09/10/2015
Trans1 Recv Date: 09/10/2015
Trans2 Recv Date: Not reported

CON ED (Continued) **S118259719**

TSD Site Recv Date:	09/10/2015
Part A Recv Date:	Not reported
Part B Recv Date:	Not reported
Generator EPA ID:	NYP004836498
Trans1 EPA ID:	Not reported
Trans2 EPA ID:	Not reported
TSDF ID 1:	NJD002200046
TSDF ID 2:	Not reported
Manifest Tracking Number:	014460101JJK
Import Indicator:	N
Export Indicator:	N
Discr Quantity Indicator:	N
Discr Type Indicator:	N
Discr Residue Indicator:	N
Discr Partial Reject Indicator:	N
Discr Full Reject Indicator:	N
Manifest Ref Number:	Not reported
Alt Facility RCRA ID:	Not reported
Alt Facility Sign Date:	Not reported
MGMT Method Type Code:	H110
Waste Code:	Not reported
Waste Code:	Not reported
Waste Code:	Not reported
Waste Code:	Not reported
Waste Code:	Not reported
Waste Code:	Not reported
Quantity:	4000
Units:	P - Pounds
Number of Containers:	1
Container Type:	TT - Cargo tank, tank trucks
Handling Method:	T Chemical, physical, or biological treatment.
Specific Gravity:	1
Waste Code:	D003
Waste Code 1_2:	Not reported
Waste Code 1_3:	Not reported
Waste Code 1_4:	Not reported
Waste Code 1_5:	Not reported
Waste Code 1_6:	Not reported

NYC LEAD:

Name:	Not reported
Address:	2204 FULTON STREET
City,State,Zip:	BROOKLYN, NY 11233
Violation ID:	13063030
Building ID:	836669
Registration ID:	323225
Apartment:	3R
Story:	3
Class:	Most Serious
Inspection Date:	05/07/2019
Approved Date:	05/10/2019
Original Certify By Date:	06/15/2019
Original Correct By Date:	06/10/2019
New Certify By Date:	Not reported
New Correct By Date:	Not reported
Certified Date:	Not reported

CON ED (Continued) **S118259719**

Order Number: 617
NOV ID: 6478789
NOV Description: SECTION 27-2056.6 ADM CODE - CORRECT THE LEAD-BASED PAINT HAZARD - PAINT THAT TESTED POSITIVE FOR LEAD CONTENT AND THAT IS PEELING OR ON A DETERIORATED SUBSURFACE - USING WORK PRACTICES SET FORTH IN 28 RCNY 11-06(B)(2) 1st DOOR FRAME FROM SOUTH AT WEST WALL IN THE 4th ROOM FROM NORTH AT EAST LOCATED AT APT 3R, 3rd STORY, 1st APARTMENT FROM EAST AT SOUTH
NOV Issued Date: 05/13/2019
Current Status ID: 7
Current Status: CERTIFICATION POSTPONMENT DENIED
Current Status Date: 07/29/2019

Name: Not reported
Address: 2204 FULTON STREET
City,State,Zip: BROOKLYN, NY 11233
Violation ID: 13552986
Building ID: 836669
Registration ID: 323225
Apartment: 2
Story: 2
Class: Most Serious
Inspection Date: 01/15/2020
Approved Date: 01/15/2020
Original Certify By Date: 02/18/2020
Original Correct By Date: 02/13/2020
New Certify By Date: Not reported
New Correct By Date: Not reported
Certified Date: Not reported
Order Number: 617
NOV ID: 6794531
NOV Description: SECTION 27-2056.6 ADM CODE - CORRECT THE LEAD-BASED PAINT HAZARD - PAINT THAT TESTED POSITIVE FOR LEAD CONTENT AND THAT IS PEELING OR ON A DETERIORATED SUBSURFACE - USING WORK PRACTICES SET FORTH IN 28 RCNY 11-06(B)(2) 1st DOOR FRAME FROM SOUTH AT WEST WALL IN THE 4th ROOM FROM NORTH AT EAST LOCATED AT APT 2, 2nd STORY, 1st APARTMENT FROM EAST AT SOUTH
NOV Issued Date: 01/16/2020
Current Status ID: 19
Current Status: VIOLATION CLOSED
Current Status Date: 08/20/2020

Name: Not reported
Address: 2204 FULTON STREET
City,State,Zip: BROOKLYN, NY 11233
Violation ID: 13552987
Building ID: 836669
Registration ID: 323225
Apartment: 2
Story: 2
Class: Most Serious
Inspection Date: 01/15/2020
Approved Date: 01/15/2020
Original Certify By Date: 02/18/2020
Original Correct By Date: 02/13/2020
New Certify By Date: Not reported
New Correct By Date: Not reported

CON ED (Continued) **S118259719**

Certified Date:	Not reported
Order Number:	617
NOV ID:	6794531
NOV Description:	SECTION 27-2056.6 ADM CODE - CORRECT THE LEAD-BASED PAINT HAZARD - PAINT THAT TESTED POSITIVE FOR LEAD CONTENT AND THAT IS PEELING OR ON A DETERIORATED SUBSURFACE - USING WORK PRACTICES SET FORTH IN 28 RCNY 11-06(B)(2) NORTH WALL IN THE 3rd ROOM FROM NORTH AT EAST LOCATED AT APT 2, 2nd STORY, 1st APARTMENT FROM EAST AT SOUTH
NOV Issued Date:	01/16/2020
Current Status ID:	19
Current Status:	VIOLATION CLOSED
Current Status Date:	08/20/2020
Name:	Not reported
Address:	2204 FULTON STREET
City,State,Zip:	BROOKLYN, NY 11233
Violation ID:	13552988
Building ID:	836669
Registration ID:	323225
Apartment:	2
Story:	2
Class:	Most Serious
Inspection Date:	01/15/2020
Approved Date:	01/15/2020
Original Certify By Date:	02/18/2020
Original Correct By Date:	02/13/2020
New Certify By Date:	Not reported
New Correct By Date:	Not reported
Certified Date:	Not reported
Order Number:	617
NOV ID:	6794531
NOV Description:	SECTION 27-2056.6 ADM CODE - CORRECT THE LEAD-BASED PAINT HAZARD - PAINT THAT TESTED POSITIVE FOR LEAD CONTENT AND THAT IS PEELING OR ON A DETERIORATED SUBSURFACE - USING WORK PRACTICES SET FORTH IN 28 RCNY 11-06(B)(2) WEST WALL IN THE 1st ROOM FROM NORTH AT WEST LOCATED AT APT 2, 2nd STORY, 1st APARTMENT FROM EAST AT SOUTH
NOV Issued Date:	01/16/2020
Current Status ID:	19
Current Status:	VIOLATION CLOSED
Current Status Date:	08/20/2020

T146 **BRADFORD SWETT** **NY UST** **U000396120**
NNW **2000 EASTERN PARKWAY** **N/A**
1/8-1/4 **BROOKLYN, NY 11233**
0.212 mi.
1117 ft. **Site 5 of 6 in cluster T**

Relative: UST:
Higher

Actual: Name:	BRADFORD SWETT
96 ft. Address:	2000 EASTERN PARKWAY
City,State,Zip:	BROOKLYN, NY 11233
Id/Status:	2-145483 / Unregulated/Closed
Program Type:	PBS
Region:	STATE
DEC Region:	2
Expiration Date:	N/A
UTM X:	592491.12258
UTM Y:	4503785.44793

BRADFORD SWETT (Continued) **U000396120**

Site Type: Manufacturing (Other than Chemical)/Processing

Affiliation Records:

Site Id: 4166
Affiliation Type: Facility Owner
Company Name: AMERICAN IAN CORP
Contact Type: Not reported
Contact Name: Not reported
Address1: 530 E 90 ST
Address2: Not reported
City: NEW YORK
State: NY
Zip Code: 10128
Country Code: 001
Phone: (212) 722-6775
EMail: Not reported
Fax Number: Not reported
Modified By: TRANSLAT
Date Last Modified: 2004-03-04

Site Id: 4166
Affiliation Type: Mail Contact
Company Name: BRADFORD SWETT
Contact Type: Not reported
Contact Name: SUPER/FACILITY MANAGER
Address1: 2000 EASTERN PARKWAY
Address2: Not reported
City: BROOKLYN
State: NY
Zip Code: 11233
Country Code: 001
Phone: (212) 722-7550
EMail: Not reported
Fax Number: Not reported
Modified By: TRANSLAT
Date Last Modified: 2004-03-04

Site Id: 4166
Affiliation Type: Facility Operator
Company Name: BRADFORD SWETT
Contact Type: Not reported
Contact Name: BRADFORD SWETT
Address1: Not reported
Address2: Not reported
City: Not reported
State: NN
Zip Code: Not reported
Country Code: 001
Phone: (212) 772-7550
EMail: Not reported
Fax Number: Not reported
Modified By: TRANSLAT
Date Last Modified: 2004-03-04

Site Id: 4166
Affiliation Type: Emergency Contact
Company Name: AMERICAN IAN CORP
Contact Type: Not reported

BRADFORD SWETT (Continued) **U000396120**

Contact Name:	IAN LESSER
Address1:	Not reported
Address2:	Not reported
City:	Not reported
State:	NN
Zip Code:	Not reported
Country Code:	001
Phone:	(310) 578-6752
EMail:	Not reported
Fax Number:	Not reported
Modified By:	TRANSLAT
Date Last Modified:	2004-03-04

Tank Info:

Tank Number:	001
Tank ID:	5625
Tank Status:	Closed - Removed
Material Name:	Closed - Removed
Capacity Gallons:	2500
Install Date:	12/01/1954
Date Tank Closed:	Not reported
Registered:	True
Tank Location:	Underground
Tank Type:	Steel/carbon steel
Material Code:	0001
Common Name of Substance:	#2 Fuel Oil (On-Site Consumption)
Tightness Test Method:	NN
Date Test:	Not reported
Next Test Date:	Not reported
Pipe Model:	Not reported
Modified By:	TRANSLAT
Last Modified:	04/14/2017

Equipment Records:

H00 - Tank Leak Detection - None
B00 - Tank External Protection - None
F00 - Pipe External Protection - None
C02 - Pipe Location - Underground/On-ground
G00 - Tank Secondary Containment - None
J02 - Dispenser - Suction Dispenser
A00 - Tank Internal Protection - None
D01 - Pipe Type - Steel/Carbon Steel/Iron
I04 - Overfill - Product Level Gauge (A/G)

147
NNE
1/8-1/4
0.213 mi.
1126 ft.

PARK AVENUE BUILDING & ROOFING SUPPLIES **NY UST** **U004191956**
68 CONWAY STREET **N/A**
BROOKLYN, NY 11207

Relative:
Higher

Actual:
93 ft.

UST:

Name:	PARK AVENUE BUILDING & ROOFING SUPPLIES
Address:	68 CONWAY STREET
City,State,Zip:	BROOKLYN, NY 11207
Id/Status:	2-611887 / Unregulated/Closed
Program Type:	PBS

PARK AVENUE BUILDING & ROOFING SUPPLIES (Continued) **U004191956**

Region: STATE
DEC Region: 2
Expiration Date: N/A
UTM X: 592688.73232
UTM Y: 4503804.46638
Site Type: Other Wholesale/Retail Sales

Affiliation Records:

Site Id: 468811
Affiliation Type: Facility Owner
Company Name: A.L.B. ENTERPRISES LLC
Contact Type: Not reported
Contact Name: Not reported
Address1: 4 OLD WAGON LANE
Address2: Not reported
City: OLD WESTBURY
State: NY
Zip Code: 11568
Country Code: 001
Phone: (347) 236-7000
EMail: Not reported
Fax Number: Not reported
Modified By: NRLOMBAR
Date Last Modified: 2012-10-05

Site Id: 468811
Affiliation Type: Mail Contact
Company Name: A.L.B. ENTERPRISES LLC
Contact Type: Not reported
Contact Name: TIM BEAUMONT
Address1: 4 OLD WAGON LANE
Address2: Not reported
City: OLD WESTBURY
State: NY
Zip Code: 11568
Country Code: 001
Phone: (347) 236-7000
EMail: Not reported
Fax Number: Not reported
Modified By: NRLOMBAR
Date Last Modified: 2012-10-05

Site Id: 468811
Affiliation Type: Facility Operator
Company Name: PARK AVENUE BUILDING & ROOFING SUPPLIES
Contact Type: Not reported
Contact Name: TIM BEAUMONT
Address1: Not reported
Address2: Not reported
City: Not reported
State: NN
Zip Code: Not reported
Country Code: 001
Phone: (347) 236-7000
EMail: Not reported
Fax Number: Not reported
Modified By: NRLOMBAR
Date Last Modified: 2012-10-05

PARK AVENUE BUILDING & ROOFING SUPPLIES (Continued) **U004191956**

Site Id:	468811
Affiliation Type:	Emergency Contact
Company Name:	A.L.B. ENTERPRISES LLC
Contact Type:	Not reported
Contact Name:	MIKE ROSATI
Address1:	Not reported
Address2:	Not reported
City:	Not reported
State:	NN
Zip Code:	Not reported
Country Code:	999
Phone:	(631) 567-6545
EMail:	Not reported
Fax Number:	Not reported
Modified By:	NRLOMBAR
Date Last Modified:	2012-10-05

Tank Info:

Tank Number:	001
Tank ID:	245556
Tank Status:	Closed - In Place
Material Name:	Closed - In Place
Capacity Gallons:	550
Install Date:	Not reported
Date Tank Closed:	09/14/2012
Registered:	True
Tank Location:	Underground
Tank Type:	Steel/carbon steel
Material Code:	0021
Common Name of Substance:	Transmission Fluid
Tightness Test Method:	NN
Date Test:	Not reported
Next Test Date:	Not reported
Pipe Model:	Not reported
Modified By:	NRLOMBAR
Last Modified:	04/14/2017

Equipment Records:

B00 - Tank External Protection - None
G00 - Tank Secondary Containment - None
H00 - Tank Leak Detection - None
I00 - Overfill - None
A00 - Tank Internal Protection - None
K00 - Spill Prevention - None

Tank Number:	002
Tank ID:	245557
Tank Status:	Closed - In Place
Material Name:	Closed - In Place
Capacity Gallons:	550
Install Date:	Not reported
Date Tank Closed:	09/14/2012
Registered:	True
Tank Location:	Underground

PARK AVENUE BUILDING & ROOFING SUPPLIES (Continued) **U004191956**

Tank Type: Steel/carbon steel
Material Code: 0015
Common Name of Substance: Motor Oil

Tightness Test Method: NN
Date Test: Not reported
Next Test Date: Not reported
Pipe Model: Not reported
Modified By: NRLOMBAR
Last Modified: 04/14/2017

Equipment Records:

B00 - Tank External Protection - None
G00 - Tank Secondary Containment - None
H00 - Tank Leak Detection - None
I00 - Overfill - None
A00 - Tank Internal Protection - None
K00 - Spill Prevention - None

Tank Number: 003
Tank ID: 245558
Tank Status: Closed - In Place
Material Name: Closed - In Place
Capacity Gallons: 1000
Install Date: Not reported
Date Tank Closed: 09/14/2012
Registered: True
Tank Location: Underground
Tank Type: Steel/carbon steel
Material Code: 0015
Common Name of Substance: Motor Oil

Tightness Test Method: NN
Date Test: Not reported
Next Test Date: Not reported
Pipe Model: Not reported
Modified By: NRLOMBAR
Last Modified: 04/14/2017

Equipment Records:

B00 - Tank External Protection - None
G00 - Tank Secondary Containment - None
H00 - Tank Leak Detection - None
I00 - Overfill - None
A00 - Tank Internal Protection - None
K00 - Spill Prevention - None

W148
West
1/8-1/4
0.213 mi.
1126 ft.

AKA 31-33 MONACO PLACE **NY LTANKS** **S106971540**
2121 MONACO PLACE **N/A**
BROOKLYN, NY

Site 5 of 8 in cluster W

Relative:
Higher

Actual:
84 ft.

LTANKS:
Name: AKA 31-33 MONACO PLACE
Address: 2121 MONACO PLACE
City,State,Zip: BROOKLYN, NY
Spill Number/Closed Date: 0408751 / Not Reported

AKA 31-33 MONACO PLACE (Continued) **S106971540**

Facility ID:	0408751
Site ID:	333492
Spill Date:	2004-11-08
Spill Cause:	Tank Failure
Spill Source:	Commercial/Industrial
Spill Class:	C4
Cleanup Ceased:	Not reported
SWIS:	2401
Investigator:	ADZHITOM
Referred To:	DELINEATION TO FOLLOW
Reported to Dept:	2004-11-08
CID:	407
Water Affected:	Not reported
Spill Notifier:	Other
Last Inspection:	Not reported
Recommended Penalty:	False
Meets Standard:	False
UST Involvement:	True
Remediation Phase:	1
Date Entered In Computer:	2004-11-08
Spill Record Last Update:	2011-06-01
Spiller Name:	MAURICE
Spiller Company:	Not reported
Spiller Address:	31-33 MONOCO PLACE
Spiller County:	001
Spiller Contact:	MAURICE
Spiller Phone:	(516) 482-0276
Spiller Extention:	Not reported
DEC Region:	2
DER Facility ID:	268724
DEC Memo:	"During excavation to re-develop the lot, two 550 gallon gasoline ust's were uncovered. DC Env. was retained to remove the tanks. A gas-water mix was pumped from the tanks and soil contamination was encountered. A contaminated soil letter was sent. New Owner Maurice Shami- #212-656-1338 Maurice called and stated that DC spilled the gas while conducting the pump out. Maurice requested and was given the names and numbers of 6 additional consultants upon his request. 11/17/04-Vought-Spoke to Reza Khanbilzardi who is a consultant (Indertech Consultants 914-329-3440) who is requesting DEC requirements. DEC requires: 1)collection of five endpoint soil samples and EPA Methods 8260/8270 2)collection of one groundwater sample 3)locations of fill ports and pump islands 4)copies of soil disposal manifests 5)site plan with sampling locations. 1/12/04 Bill Vardy left message 914-329-3440 requesting 10 day extension to submit report. Rommel 1/26/05-Vought-Spoke to Reza and he is requesting an additional ten days to submit report. Report will be submitted by 2/8/05. 02/08/05 Reza called 914-329-3440. He is the engineer representing the owner. He will overnight the report tomorrow. Rommel 2/11/04-Vought-Received message from Reza on 2/9/05. Vought returned call and he sent report via FedEx to Rommel. Vought told him to call Rommel on 2/14/05. 3/3/05 - Spoke to Reza Khanbilvardi, he is asking a quick review of the closure report. He stated that only minor contamination found with the soil boring and sampling. Need to find the report and get back to him for a determination. - KST 3/8/05 - Owner, Maurice, called and begging to review the closure report. I told him that we have not received the report. He will called his consultant to get a copy and hand deliver it to DEC. - KST

AKA 31-33 MONACO PLACE (Continued) **S106971540**

3/9/05-Vought-Spill transferred from Rommel to Vought as per Tang. Review of Subsurface Investigation Report submitted by InterTech Inc (Reza Khanbilvardi)dated 2/9/05 and received on 3/7/05. Owner of property is Maurice Shami. The site is vacant land... A small excavation (approximate size of 12 ft wide by 16 foot long and 7 ft deep were noticed on the southwest portion of the site. This is the location of the two empty oil tanks which resulted in above spill number to be issued . Five endpoint soil samples were collected on 12/7/05. One groundwater sample was also collected. Since all soil samples taken at the site meets recommended soil cleanup objective criteria and semi-volatile compounds in groundwater are not detected, the elevated volatile amount in groundwater could not have been due to any element on the property. It must be noted that an active commercial gas station is on the other corner of Monaco Place and Atlantic Avenue . Report recommends that we don't believe that any action with respect to soil cleanup is warranted for this site . Site plan shows three proposed two-story buildings onsite. Groundwater at depth of 12' below grade. Groundwater analyticals show 61ppb benzene, 300ppb toluene, 72ppb ethylbenzene, 200ppb xylene and 14ppb MTBE. DEC requires signing of Stipulation Agreement: 1)locations of fill ports and pump islands 2)notification to NYC agencies requesting no development of site 3)determination of groundwater flow direction via installation of three monitoring wells 4)installation of vapor barrier upon development of site 5)installation of passive venting system or performance of soil gas sampling as per NYSDOH guidance upon development of site 6)surrounding area site plan. Vought called Khanbilvardi and left message to return call to DEC. Vought sent Stipulation with above requirements with due date of 4/18/05. 3/10/05-Vought-Received message from Reza. Vought returned call and left message to return call to DEC. 3/14/05-Vought-Meeting at DEC with Reza and Maurice Shami. DEC will give approval to start construction once we receive and approve plan for vapor barrier and three onsite monitoring wells. No passive ventilation system or soil gas sampling will be required due to clean soil endpoints, lack of basement, relatively minor groundwater contamination and 6' depth to groundwater. 3/15/05-Vought-Received call from Maurice Shami (516-482-0276) and copy of bargain and sale deed which referred to previous owner as: Stephen Carter 679 East 98th Street Brooklyn, NY Vought called Shami and left message to return call to DEC. 3/22/05-Vought-Received fax from Inter Tech dated 3/16/05. .... we came to the decision to do the following: 1)the owner of the above referenced property will install a vapor barrier under the footings and basement floor slabs of the proposed construction on the site. This will be done after the excavation and prior to pouring the concrete of the foundation. The owner will install three monitoring wells...to determine groundwater flow direction with respect to the above site . You will provide approval letter to install these wells on the sidewalk . I appreciate your acknowledgement of receiving this letter and also your consent to it and start of the construction at the site so Mr. Shami can proceed with the construction . Vought sent out sidewalk permit letter and called Inter Tech to explain that consent to begin construction will not be given until groundwater results are received and groundwater flow direction is determined. 3/29/05-Vought-Called Maurice Shami for update on site and left message to return call. 3/31/05-Vought-Received call from Reza that wells were scheduled to be installed tomorrow and whether sidewalk permit was needed due to DEC sidewalk permit letter. Vought explained

AKA 31-33 MONACO PLACE (Continued) **S106971540**

that letter was to effectuate the obtaining of a permit and that the permit was still required from DOT. 4/5/05-Vought-Received message from Reza. Vought returned call and left message to return call to DEC. Vought spoke to Reza and he will install wells onsite as opposed to sidewalk so that sidewalk permits are not needed. 5/19/05-Vought-Reviewed Investigation Report (Inter Tech) dated 5/17/05 and received on 5/18/05. Installation of three 4-inch monitoring wells. Contractor who installed wells was American Environmental Assessment Corp. Report recommends ....we do not believe that any action with respect to cleanup is warranted for this site. We therefore, request your approval to start the construction project as the owner is patiently waiting for the last 6 months . Groundwater analyticals show: 13ppb ethylbenzene(MW2), 82ppb MTBE(MW2), 120ppb n-propylbenzene(MW2), 72ppb isopropylbenzene(MW2), 440ppb MTBE(MW3). Source of minor groundwater contamination may be from onsite UST excavation (despite clean endpoints) or from upgradient site(due to minor groundwater contamination in well MW2). DEC sent letter approving construction of residence with installation of vapor barrier as per 3/16/05 letter and requiring as per 3/9/05 STIP cover letter: 1)surrounding area site plan with possible upgradient sources 2)continued quarterly monitoring of groundwater 3)installation of well downgradient from former tankfield and Boring B1 on sidewalk of Atlantic Avenue 4)submission of PBS registration 5)locations of remote fill and dispenser islands. Vought called Maurice and left message. 5/27/05-Vought-Spoke with Maurice and five additional tanks discovered during excavation for building. Maurice is hiring American Environmental to remove the tanks. Maurice will call back with update on tank removal. Maurice returned call and American (631-586-2000 Danny Herzberger) will do tank removal on 6/6/05. 6/1/05-Vought-Received call from Herschberger. Vought returned call and left message to return call. 6/6/05-Vought-Received call from Herschberger(516-852-4713). Vought returned call and tanks registered with PBS. Five endpoint samples will be collected and sampled for 8021 plus MTBE and 8270. Dan will call DEC when excavation is complete so that site visit may be scheduled. Received call from Dan that tanks were removed and impacted soil was found. Vought required excavation of impacted soil and called Maurice to restate requirement. 6/7/05-Vought-Received call from Herschberger. Vought returned call and American will only be removing tanks and underlying pad. A sixth tank was discovered and Maurice's contractor will be removing contaminated soil. American will be collecting endpoint samples. Vought received call from Maurice and returned call and left message to return and stated requirement of disposal manifests. Vought received second message from Maurice and returned call. 6/8/05-Vought-Received third message from Maurice and returned call. Vought spoke to Maurice and stated requirement of disposal manifests and site visit. Maurice will collect two soil samples and submit to laboratory for analyses to see if further excavation is warranted. Vought advised use of field screening device however due to possibility of saving further cost of excavation Maurice decided to collected samples. 6/10/05-Vought-Received call from Maurice. Vought returned call and arranged site visit for Wed 6/15. 6/15/05-Vought-Site visit by Vought with Maurice, Dan Herschberger and Reza. Contaminated soil at former UST location and DEC required 1)additional excavation to groundwater 2)collection of four sidewalls and one bottom groundwater endpoint sample 3)installation of vapor barrier(agreed to by Maurice) 4)well installation downgradient from

AKA 31-33 MONACO PLACE (Continued) **S106971540**

tankfield along Atlantic Ave. Vought also suggested groundwater treatment when excavation was open and boring by Amoco to see if they are contributing source. Vought will send above requirements upon receiving endpoint analyticals. 7/26/05-Vought-Called Maurice for status update of site. No work has been performed as of yet due to unable to find contractor. 7/29/05-Vought-Spoke to Gerard Rutigliano (Rutigliano Environmental 516-314-1553) and he may be performing soil removal and vapor barrier installation. Vought approved installation of a 6.mil vapor barrier under building footprints. Four sidewall endpoint and one bottom groundwater sample will be collected. 8/8/05-Vought-Called El-Shami, Reza and Rutigliano and informed them of new project manager (DEC Zhitomirsky). Vought spoke to Maurice El-Shami and approved that he install vapor barrier provided that he sent letter in writing to DEC. Vought also stated that vapor mitigation system was not necessary as long as excavation was performed to groundwater (12' below grade). 8/8/2005 Zhitomirsky spoke with Maurice Shami and requested submittal of soil disposal manifest, drawings showing where the soil was excavated from, drawings and description of vapor barrier installation. Jeffry Voight informed me that he requested from the site owner a description of the vapor barrier. In this case Vought would not require a vapor mitigation system and allow RP to install the vapor barrier himself. AZ 8/10/2005 I discussed this site with K.Tang. I told him I am requiring environmental report describing soil excavation with pictures, drawings and disposal manifest. Also, RP should include specifications and drawings for vapor barrier. K.Tang concurred and stated that we can issue permission to start construction and install vapor barrier. K.Tang thinks that 6 mil thickness polyethylane sheeting may be not thick enough and RP consultant should suggest another one. I conveyed this information to Morris Yeroshalmi and provided him with K. Tang phone number upon his request. AZ 8/17/2004 KT visited the site on 8/12/2005. He noticed that the excavation could cave in because it is 11 feet deep. He said that there is not much to see in the excavation except gravels and dirt. No petroleum odor, no stained soil. They have put some soil back in the tank pit. He asked a soil sample at the center of the tank pit taken at the water table. He could smell a slight petro odor. Not bad though. Due to safety concern of the side walk on Atlantic Ave side of the excavation collapsing, he told Maurice to go ahead with his construction work and backfill the hole, with the condition that he put down the vapor barrier material (15 mil) below the foundation of the buildings he is putting up. He also told him to compile all the tank removal, soil excavation, wells installation, soil removal activities, soil samples, water samples and the soil disposal manifest in a report for you. He also told him to install 4 wells - 1 on Monaco Pl, 3 on Atlantic Ave. for GW monitor and/or remediation. AZ 11/22/2005 I received an e-mail from K Tang. He asked me to issue a letter to Moris Shami (Mfund Company 516-482-0276). I called him and conveyed that as per K.Tang 4 wells should be installed one on Monaco Place and three on Atlantic Avenue. His address is: 1 Linden Place Suite#302 Great Neck, New York 11021.AZ 11/29/2005 I called Moris and informed him that he should install 3 wells on Atlantic Ave. and one well between his place and BP station. I confirmed this request with K. Tang. I sent him a letter so he can obtain a permission from DOT to install sidewalk wells. AZ 1/18/2006 The owner (Moris) has contacted me. He needed some kind of a letter for the City. I replied that we do not isuue such letters. He is going to

AKA 31-33 MONACO PLACE (Continued) **S106971540**

proceed with the well installation. AZ 4/4/2006 I left a message for owner Moris (516-482-0276). He called me back. Hydro Tech installed wells and is working on the report for DEC. AZ 5-11-2006 Left a message for Rachel Ataman (Hydro Tech Environmental). AZ 5-16-2006 I contacted Sharissa Singh 718-636-0800(Hydro Tech Environmental). She informed me that Rachel Ataman is no longer handles this project. I conveyed to Ms. Singh that the plume should be delineated and once the delineation has been completed a remedial plan should be sumbitted. AZ 5-17-2006 Reviewed the Groundwater Investigation Report prepared by Hydro Tech Environmental Corp., dated April 4, 2006. The report states that VOCs were detected in the groundwater samples obtained from wells MW-1 through MW-4 at concentrations exceeding their respective TOGS standards. The total VOC concentrations at the site range from 1,111 ppb to 523 ppb in downgradient wells. Hydro Tech Environmental recommended groundwater monitoring. After consultation with Koon Tang, I requested delineation of the groundwater plume in the southern area of the site by installing two new wells. If contamination is encountered by these downgradient wells, additional wells should be installed to fully delineate the plume. Once the plume has been delineated, a remedial plan to address the contamination should be submitted to DEC. A letter was sent to the RP and the consultant. AZ 5-25-2006 I reiterated myc comments regarding the submitted report to the owner Maurice Shami over the phone. AZ 10-24-2006 Left a message for the owner Maurice @ 516-482-0276. AZ 10/25/2006 Contacted the owner Maurice @ 516-482-0276. He is hiring an environmental consultant American Environmental Co. He will get back to DEC when the consultants are hired. AZ 11-5-2007 Contacted the owner Maurice @ 516-482-0276 and requested about the site status. He stated that he thinks that no work should be done at this site. He will contact me with more information ASAP. AZ 11-7-2007 Spoke with Maurice Chami (M Fund 45 North Station Plaza Great Neck New York 11021). Mr. Shami is stating that he sold the property but he does not know whom he sold the property to, since the sale was handled by his broker. He will get back to me with this information ASAP. Mr. Shami contacted me later and informed that the buyer is Victor Inwang 31 Monaco Place, Brooklyn, New York 11221. He sold the property in May or June of 2006 (his guess).It is a private dwelling. AZ 11-14-2007 Case Initiation Form was signed by Vadim Brevdo and forwarded to John Urda. AZ 7-29-2008 J. Urda requested that CSL, STIP are send to RP. I sent drafts of CSL, STIP and CAP to John Urda and V. Brevdo for review. They approved the documents. CSL,STIP and CAP were sent to Maurice Chami- M Fund, 45 North Station Plaza, Great Neck, NY 11021 and Victor P. Inwang 1400 Bedford Avenue, Brooklyn, New York 11216. Copies were sent to V.B and John Urda. AZ 8-21-2011 The letter was returned to DEC stating: Return to Sender unclaimed unable to forward AZ 3-17-2011 As per J. Urda request, STIP, CSL and CAP were resent to Victor P. Inwang 1400 Bedford Avenue, Brooklyn, New York 11216 and send to Victor P. Inwang 583 Eastern Parkway, Brooklyn, NY 11216. AZ 4-11-2011 Two letters were returned to DEC stating Return to sender unclaimed unable to forward. I informed J. Urda about the returned letters. AZ"

Remarks: "2 550 gal tanks"

All Materials:

Site ID: 333492
Operable Unit ID: 1095646
Operable Unit: 01

AKA 31-33 MONACO PLACE (Continued) **S106971540**

Material ID:	575767
Material Code:	0009
Material Name:	gasoline
Case No.:	Not reported
Material FA:	Petroleum
Quantity:	Not reported
Units:	G
Recovered:	.00
Oxygenate:	Not reported

T149 **AMERICAN TRUCK REPAIRS** **NY UST** **U001841386**
NNW **2020 EASTERN PARKWAY** **NY Spills** **N/A**
1/8-1/4 **BROOKLYN, NY 11207**
0.214 mi.
1130 ft. **Site 6 of 6 in cluster T**

Relative:
Higher

Actual:
96 ft.

UST:

Name:	AMERICAN TRUCK REPAIRS
Address:	2020 EASTERN PARKWAY
City,State,Zip:	BROOKLYN, NY 11207
Id/Status:	2-600300 / Unregulated/Closed
Program Type:	PBS
Region:	STATE
DEC Region:	2
Expiration Date:	N/A
UTM X:	592543.04959
UTM Y:	4503833.95960
Site Type:	Retail Gasoline Sales

Affiliation Records:

Site Id:	22283
Affiliation Type:	Facility Owner
Company Name:	MAZALIKO INC.
Contact Type:	Not reported
Contact Name:	Not reported
Address1:	1143 E. 8TH ST.
Address2:	Not reported
City:	BROOKLYN
State:	NY
Zip Code:	11230
Country Code:	001
Phone:	(718) 338-8112
EMail:	Not reported
Fax Number:	Not reported
Modified By:	TRANSLAT
Date Last Modified:	2004-03-04

Site Id:	22283
Affiliation Type:	Mail Contact
Company Name:	MAZALIKO INC.
Contact Type:	Not reported
Contact Name:	DAVID ISRAELI
Address1:	1143 EAST 8TH STREET
Address2:	Not reported
City:	BROOKLYN
State:	NY
Zip Code:	11230

AMERICAN TRUCK REPAIRS (Continued) **U001841386**

Country Code:	001
Phone:	(718) 338-8112
EMail:	Not reported
Fax Number:	Not reported
Modified By:	TRANSLAT
Date Last Modified:	2004-03-04

Site Id:	22283
Affiliation Type:	Facility Operator
Company Name:	AMERICAN TRUCK REPAIRS
Contact Type:	Not reported
Contact Name:	AMERICAN TRUCK REPAIRS
Address1:	Not reported
Address2:	Not reported
City:	Not reported
State:	NN
Zip Code:	Not reported
Country Code:	001
Phone:	(718) 443-2323
EMail:	Not reported
Fax Number:	Not reported
Modified By:	TRANSLAT
Date Last Modified:	2004-03-04

Site Id:	22283
Affiliation Type:	Emergency Contact
Company Name:	MAZALIKO INC.
Contact Type:	Not reported
Contact Name:	DAVID ISRAELI
Address1:	Not reported
Address2:	Not reported
City:	Not reported
State:	NN
Zip Code:	Not reported
Country Code:	001
Phone:	(646) 879-5527
EMail:	Not reported
Fax Number:	Not reported
Modified By:	TRANSLAT
Date Last Modified:	2004-03-04

Tank Info:

Tank Number:	001
Tank ID:	42065
Tank Status:	Closed - Removed
Material Name:	Closed - Removed
Capacity Gallons:	550
Install Date:	08/01/1963
Date Tank Closed:	12/01/1999
Registered:	True
Tank Location:	Underground
Tank Type:	Concrete
Material Code:	0009
Common Name of Substance:	Gasoline

Tightness Test Method:	ZZ

AMERICAN TRUCK REPAIRS (Continued) **U001841386**

Date Test: 03/01/1990
Next Test Date: Not reported
Pipe Model: Not reported
Modified By: TRANSLAT
Last Modified: 04/14/2017

Equipment Records:

I05 - Overfill - Vent Whistle
H00 - Tank Leak Detection - None
A01 - Tank Internal Protection - Epoxy Liner
D02 - Pipe Type - Galvanized Steel
J02 - Dispenser - Suction Dispenser
C02 - Pipe Location - Underground/On-ground
G00 - Tank Secondary Containment - None
B01 - Tank External Protection - Painted/Asphalt Coating
F01 - Pipe External Protection - Painted/Asphalt Coating

Tank Number: 002
Tank ID: 42066
Tank Status: Closed - Removed
Material Name: Closed - Removed
Capacity Gallons: 550
Install Date: 08/01/1963
Date Tank Closed: 12/01/1999
Registered: True
Tank Location: Underground
Tank Type: Concrete
Material Code: 0009
Common Name of Substance: Gasoline

Tightness Test Method: ZZ
Date Test: 03/01/1990
Next Test Date: Not reported
Pipe Model: Not reported
Modified By: TRANSLAT
Last Modified: 04/14/2017

Equipment Records:

I05 - Overfill - Vent Whistle
H00 - Tank Leak Detection - None
A01 - Tank Internal Protection - Epoxy Liner
D02 - Pipe Type - Galvanized Steel
G00 - Tank Secondary Containment - None
J02 - Dispenser - Suction Dispenser
C02 - Pipe Location - Underground/On-ground
F01 - Pipe External Protection - Painted/Asphalt Coating
B01 - Tank External Protection - Painted/Asphalt Coating

Tank Number: 003
Tank ID: 42067
Tank Status: Closed - Removed
Material Name: Closed - Removed
Capacity Gallons: 550
Install Date: 08/01/1963
Date Tank Closed: 12/01/1999
Registered: True

AMERICAN TRUCK REPAIRS (Continued) **U001841386**

Tank Location: Underground
Tank Type: Concrete
Material Code: 0009
Common Name of Substance: Gasoline

Tightness Test Method: ZZ
Date Test: 03/01/1990
Next Test Date: Not reported
Pipe Model: Not reported
Modified By: TRANSLAT
Last Modified: 04/14/2017

Equipment Records:

I05 - Overfill - Vent Whistle
H00 - Tank Leak Detection - None
A01 - Tank Internal Protection - Epoxy Liner
D02 - Pipe Type - Galvanized Steel
G00 - Tank Secondary Containment - None
J02 - Dispenser - Suction Dispenser
C02 - Pipe Location - Underground/On-ground
F01 - Pipe External Protection - Painted/Asphalt Coating
B01 - Tank External Protection - Painted/Asphalt Coating

Tank Number: 004
Tank ID: 42068
Tank Status: Closed - Removed
Material Name: Closed - Removed
Capacity Gallons: 550
Install Date: 08/01/1963
Date Tank Closed: 12/01/1999
Registered: True
Tank Location: Underground
Tank Type: Concrete
Material Code: 0009
Common Name of Substance: Gasoline

Tightness Test Method: ZZ
Date Test: 03/01/1990
Next Test Date: Not reported
Pipe Model: Not reported
Modified By: TRANSLAT
Last Modified: 04/14/2017

Equipment Records:

I05 - Overfill - Vent Whistle
H00 - Tank Leak Detection - None
A01 - Tank Internal Protection - Epoxy Liner
D02 - Pipe Type - Galvanized Steel
J02 - Dispenser - Suction Dispenser
C02 - Pipe Location - Underground/On-ground
G00 - Tank Secondary Containment - None
B01 - Tank External Protection - Painted/Asphalt Coating
F01 - Pipe External Protection - Painted/Asphalt Coating

Tank Number: 005
Tank ID: 42069

AMERICAN TRUCK REPAIRS (Continued) **U001841386**

Tank Status:	Closed - Removed
Material Name:	Closed - Removed
Capacity Gallons:	550
Install Date:	08/01/1963
Date Tank Closed:	12/01/1999
Registered:	True
Tank Location:	Underground
Tank Type:	Concrete
Material Code:	0009
Common Name of Substance:	Gasoline
Tightness Test Method:	ZZ
Date Test:	03/01/1990
Next Test Date:	Not reported
Pipe Model:	Not reported
Modified By:	TRANSLAT
Last Modified:	04/14/2017

Equipment Records:

I05 - Overfill - Vent Whistle
H00 - Tank Leak Detection - None
A01 - Tank Internal Protection - Epoxy Liner
D02 - Pipe Type - Galvanized Steel
J02 - Dispenser - Suction Dispenser
C02 - Pipe Location - Underground/On-ground
G00 - Tank Secondary Containment - None
B01 - Tank External Protection - Painted/Asphalt Coating
F01 - Pipe External Protection - Painted/Asphalt Coating

Tank Number:	006
Tank ID:	42070
Tank Status:	Closed - Removed
Material Name:	Closed - Removed
Capacity Gallons:	550
Install Date:	08/01/1963
Date Tank Closed:	12/01/1999
Registered:	True
Tank Location:	Underground
Tank Type:	Concrete
Material Code:	0009
Common Name of Substance:	Gasoline
Tightness Test Method:	ZZ
Date Test:	03/01/1990
Next Test Date:	Not reported
Pipe Model:	Not reported
Modified By:	TRANSLAT
Last Modified:	04/14/2017

Equipment Records:

I05 - Overfill - Vent Whistle
H00 - Tank Leak Detection - None
A01 - Tank Internal Protection - Epoxy Liner
D02 - Pipe Type - Galvanized Steel
G00 - Tank Secondary Containment - None
J02 - Dispenser - Suction Dispenser
C02 - Pipe Location - Underground/On-ground

AMERICAN TRUCK REPAIRS (Continued) **U001841386**

F01 - Pipe External Protection - Painted/Asphalt Coating
B01 - Tank External Protection - Painted/Asphalt Coating

Tank Number: 007
Tank ID: 42071
Tank Status: Closed - Removed
Material Name: Closed - Removed
Capacity Gallons: 550
Install Date: 08/01/1963
Date Tank Closed: 12/01/1999
Registered: True
Tank Location: Underground
Tank Type: Concrete
Material Code: 0009
Common Name of Substance: Gasoline

Tightness Test Method: ZZ
Date Test: 03/01/1990
Next Test Date: Not reported
Pipe Model: Not reported
Modified By: TRANSLAT
Last Modified: 04/14/2017

Equipment Records:

I05 - Overfill - Vent Whistle
H00 - Tank Leak Detection - None
A01 - Tank Internal Protection - Epoxy Liner
D02 - Pipe Type - Galvanized Steel
G00 - Tank Secondary Containment - None
J02 - Dispenser - Suction Dispenser
C02 - Pipe Location - Underground/On-ground
F01 - Pipe External Protection - Painted/Asphalt Coating
B01 - Tank External Protection - Painted/Asphalt Coating

Tank Number: 008
Tank ID: 42072
Tank Status: Closed - Removed
Material Name: Closed - Removed
Capacity Gallons: 550
Install Date: 08/01/1963
Date Tank Closed: 12/01/1999
Registered: True
Tank Location: Underground
Tank Type: Concrete
Material Code: 0009
Common Name of Substance: Gasoline

Tightness Test Method: ZZ
Date Test: 03/01/1990
Next Test Date: Not reported
Pipe Model: Not reported
Modified By: TRANSLAT
Last Modified: 04/14/2017

Equipment Records:

I05 - Overfill - Vent Whistle

AMERICAN TRUCK REPAIRS (Continued) **U001841386**

H00 - Tank Leak Detection - None
A01 - Tank Internal Protection - Epoxy Liner
D02 - Pipe Type - Galvanized Steel
J02 - Dispenser - Suction Dispenser
C02 - Pipe Location - Underground/On-ground
G00 - Tank Secondary Containment - None
B01 - Tank External Protection - Painted/Asphalt Coating
F01 - Pipe External Protection - Painted/Asphalt Coating

SPILLS:

Name:	2020 EASTERN PARKWAY
Address:	2020 EASTERN PARKWAY
City,State,Zip:	BROOKLYN, NY
Spill Number/Closed Date:	0206799 / 2002-10-04
Facility ID:	0206799
Facility Type:	ER
DER Facility ID:	216093
Site ID:	265198
DEC Region:	2
Spill Cause:	Human Error
Spill Class:	C3
SWIS:	2401
Spill Date:	2002-10-01
Investigator:	TJDEMEO
Referred To:	Not reported
Reported to Dept:	2002-10-01
CID:	204
Water Affected:	Not reported
Spill Source:	Gasoline Station or other PBS Facility
Spill Notifier:	Responsible Party
Cleanup Ceased:	Not reported
Cleanup Meets Std:	False
Last Inspection:	Not reported
Recommended Penalty:	False
UST Trust:	False
Remediation Phase:	0
Date Entered In Computer:	2002-10-01
Spill Record Last Update:	2002-11-25
Spiller Name:	RUSS MAGLIO
Spiller Company:	2020 EASTERN PARKWAY
Spiller Address:	2020 EASTERN PARKWAY
Spiller Company:	001
Contact Name:	RUSS MAGLIO
DEC Memo:	"Prior to Sept, 2004 data translation this spill Lead_DEC Field was DEMEO 10/4/02 TJD Site inspected 10/3. Location is a former gas station now operated as a truck repair garage. Current business on site is A & N Brake and Clutch (owner:Alon Yemini 718-443-2323) which has been operating on site for one month. Several minor petroleum spills were noted both inside and ouside of building, owner immediately dispatched employees to clean up spills on concrete/aphalt using absorbents. Clean-up completed while inpection was conducted. Buried waste oil tank of unknown capacity was identified on site, owner was unable to produce a PBS registation for this tank and was directed to empty tank and obtain registration from DEC. Database search revealed a total of (8) gasoline UST's exist on site an are of unknown status. PBS records (2-600300) indicate registration expired 8/29/96. Last tank tests were performed in 1990

AMERICAN TRUCK REPAIRS (Continued) **U001841386**

on these tanks. Surface spill closed. Out of compliance tanks referred to PBS for follow-up. FAX 443-2422."

Remarks: "OLD GAS STATION - NOW DOING REPAIRS - POSSIBLY DUMPING USED OIL ETC *****NRC # 624474****** CALLER WANTED TO BE ANNOYMOUS NAME-HAYDEE IRIZARRI PHONE 718-9190566"

All Materials:

Site ID:	265198
Operable Unit ID:	858563
Operable Unit:	01
Material ID:	517394
Material Code:	0064A
Material Name:	unknown material
Case No.:	Not reported
Material FA:	Other
Quantity:	.00
Units:	G
Recovered:	.00
Oxygenate:	Not reported

X150 **CON EDISON - VAULT TM710** **NY MANIFEST** **S120958276**
NW **97 MOTHER GASTON BLVD** **N/A**
1/8-1/4 **BROOKLYN, NY 11233**
0.214 mi.
1132 ft. **Site 9 of 9 in cluster X**

Relative:
Higher

Actual:
94 ft.

NY MANIFEST:

Name:	CON EDISON - VAULT TM710
Address:	97 MOTHER GASTON BLVD
City,State,Zip:	BROOKLYN, NY 11233
Country:	USA
EPA ID:	NYP004926945
Facility Status:	Not reported
Location Address 1:	97 MOTHER GASTON BLVD
Code:	BP
Location Address 2:	Not reported
Total Tanks:	Not reported
Location City:	BROOKLYN
Location State:	NY
Location Zip:	11233
Location Zip 4:	Not reported

NY MANIFEST:

EPAID:	NYP004926945
Mailing Name:	CON EDISON - VAULT TM710
Mailing Contact:	CON EDISON
Mailing Address 1:	4 IRVING PL 15TH FL NE
Mailing Address 2:	Not reported
Mailing City:	NEW YORK
Mailing State:	NY
Mailing Zip:	10003
Mailing Zip 4:	Not reported
Mailing Country:	USA
Mailing Phone:	Not reported

AB151 **BROADWAY FILTON** **NY UST** **U000403356**
East **2090 BROADWAY** **N/A**
1/8-1/4 **BROOKLYN, NY 11207**
0.216 mi.
1140 ft. **Site 1 of 13 in cluster AB**

Relative:
Lower

Actual:
69 ft.

UST:

Name:	BROADWAY FILTON
Address:	2090 BROADWAY
City,State,Zip:	BROOKLYN, NY 11207
Id/Status:	2-146188 / Unregulated/Closed
Program Type:	PBS
Region:	STATE
DEC Region:	2
Expiration Date:	N/A
UTM X:	592892.97317
UTM Y:	4503512.65169
Site Type:	Unknown

Affiliation Records:

Site Id:	4228
Affiliation Type:	Facility Owner
Company Name:	POWER TEST REALTY COMPANY
Contact Type:	Not reported
Contact Name:	Not reported
Address1:	175 SUNNYSIDE PL
Address2:	Not reported
City:	PLAINVIEW
State:	NY
Zip Code:	11803
Country Code:	001
Phone:	(516) 576-9500
EMail:	Not reported
Fax Number:	Not reported
Modified By:	TRANSLAT
Date Last Modified:	2004-03-04

Site Id:	4228
Affiliation Type:	Mail Contact
Company Name:	POWER TEST REALTY COMPANY
Contact Type:	Not reported
Contact Name:	Not reported
Address1:	175 SUNNYSIDE PL
Address2:	Not reported
City:	PLAINVIEW
State:	NY
Zip Code:	11803
Country Code:	001
Phone:	(516) 576-9500
EMail:	Not reported
Fax Number:	Not reported
Modified By:	TRANSLAT
Date Last Modified:	2004-03-04

Site Id:	4228
Affiliation Type:	Facility Operator
Company Name:	BROADWAY FILTON
Contact Type:	Not reported
Contact Name:	BROADWAY FULTON
Address1:	Not reported

BROADWAY FILTON (Continued) **U000403356**

Address2:	Not reported
City:	Not reported
State:	NY
Zip Code:	Not reported
Country Code:	001
Phone:	(718) 342-8780
EMail:	Not reported
Fax Number:	Not reported
Modified By:	NRLOMBAR
Date Last Modified:	2009-07-21

Site Id:	4228
Affiliation Type:	Emergency Contact
Company Name:	POWER TEST REALTY COMPANY
Contact Type:	Not reported
Contact Name:	TOM DICKSON
Address1:	Not reported
Address2:	Not reported
City:	Not reported
State:	NN
Zip Code:	Not reported
Country Code:	999
Phone:	(718) 729-6500
EMail:	Not reported
Fax Number:	Not reported
Modified By:	NRLOMBAR
Date Last Modified:	2009-07-21

Tank Info:

Tank Number:	001
Tank ID:	19133
Tank Status:	Closed - Removed
Material Name:	Closed - Removed
Capacity Gallons:	550
Install Date:	10/01/1971
Date Tank Closed:	04/20/2012
Registered:	True
Tank Location:	Underground
Tank Type:	Steel/carbon steel
Material Code:	0009
Common Name of Substance:	Gasoline

Tightness Test Method:	NN
Date Test:	Not reported
Next Test Date:	Not reported
Pipe Model:	Not reported
Modified By:	LXZIELIN
Last Modified:	04/14/2017

Equipment Records:

C00 - Pipe Location - No Piping
D02 - Pipe Type - Galvanized Steel
F00 - Pipe External Protection - None
G03 - Tank Secondary Containment - Vault (w/o access)
H00 - Tank Leak Detection - None
I00 - Overfill - None

BROADWAY FILTON (Continued) **U000403356**

B00 - Tank External Protection - None
J02 - Dispenser - Suction Dispenser
A00 - Tank Internal Protection - None

Tank Number: 002
Tank ID: 19134
Tank Status: Closed - Removed
Material Name: Closed - Removed
Capacity Gallons: 550
Install Date: 10/01/1971
Date Tank Closed: 04/20/1988
Registered: True
Tank Location: Underground
Tank Type: Steel/carbon steel
Material Code: 0009
Common Name of Substance: Gasoline

Tightness Test Method: NN
Date Test: Not reported
Next Test Date: Not reported
Pipe Model: Not reported
Modified By: LXZIELIN
Last Modified: 04/14/2017

Equipment Records:

C00 - Pipe Location - No Piping
D02 - Pipe Type - Galvanized Steel
F00 - Pipe External Protection - None
H00 - Tank Leak Detection - None
I00 - Overfill - None
G03 - Tank Secondary Containment - Vault (w/o access)
B00 - Tank External Protection - None
J02 - Dispenser - Suction Dispenser
A00 - Tank Internal Protection - None

Tank Number: 003
Tank ID: 19135
Tank Status: Closed - Removed
Material Name: Closed - Removed
Capacity Gallons: 550
Install Date: 10/01/1971
Date Tank Closed: 04/20/1988
Registered: True
Tank Location: Underground
Tank Type: Steel/carbon steel
Material Code: 0009
Common Name of Substance: Gasoline

Tightness Test Method: NN
Date Test: Not reported
Next Test Date: Not reported
Pipe Model: Not reported
Modified By: LXZIELIN
Last Modified: 04/14/2017

Equipment Records:

BROADWAY FILTON (Continued) **U000403356**

B00 - Tank External Protection - None
C00 - Pipe Location - No Piping
D02 - Pipe Type - Galvanized Steel
F00 - Pipe External Protection - None
I00 - Overfill - None
G03 - Tank Secondary Containment - Vault (w/o access)
H00 - Tank Leak Detection - None
J02 - Dispenser - Suction Dispenser
A00 - Tank Internal Protection - None

Tank Number: 004
Tank ID: 19136
Tank Status: Closed - Removed
Material Name: Closed - Removed
Capacity Gallons: 550
Install Date: 10/01/1971
Date Tank Closed: 04/20/1988
Registered: True
Tank Location: Underground
Tank Type: Steel/carbon steel
Material Code: 0009
Common Name of Substance: Gasoline

Tightness Test Method: NN
Date Test: Not reported
Next Test Date: Not reported
Pipe Model: Not reported
Modified By: LXZIELIN
Last Modified: 04/14/2017

Equipment Records:

F00 - Pipe External Protection - None
B00 - Tank External Protection - None
C00 - Pipe Location - No Piping
D02 - Pipe Type - Galvanized Steel
G03 - Tank Secondary Containment - Vault (w/o access)
H00 - Tank Leak Detection - None
I00 - Overfill - None
J02 - Dispenser - Suction Dispenser
A00 - Tank Internal Protection - None

Tank Number: 005
Tank ID: 19137
Tank Status: Closed - Removed
Material Name: Closed - Removed
Capacity Gallons: 550
Install Date: 10/01/1971
Date Tank Closed: 04/20/1988
Registered: True
Tank Location: Underground
Tank Type: Steel/carbon steel
Material Code: 0009
Common Name of Substance: Gasoline

Tightness Test Method: NN
Date Test: Not reported

BROADWAY FILTON (Continued) **U000403356**

Next Test Date: Not reported
Pipe Model: Not reported
Modified By: LXZIELIN
Last Modified: 04/14/2017

Equipment Records:

F00 - Pipe External Protection - None
B00 - Tank External Protection - None
C00 - Pipe Location - No Piping
D02 - Pipe Type - Galvanized Steel
G03 - Tank Secondary Containment - Vault (w/o access)
H00 - Tank Leak Detection - None
I00 - Overfill - None
J02 - Dispenser - Suction Dispenser
A00 - Tank Internal Protection - None

Tank Number: 006
Tank ID: 19138
Tank Status: Closed - Removed
Material Name: Closed - Removed
Capacity Gallons: 550
Install Date: 10/01/1971
Date Tank Closed: 04/20/1988
Registered: True
Tank Location: Underground
Tank Type: Steel/carbon steel
Material Code: 0009
Common Name of Substance: Gasoline

Tightness Test Method: NN
Date Test: Not reported
Next Test Date: Not reported
Pipe Model: Not reported
Modified By: LXZIELIN
Last Modified: 04/14/2017

Equipment Records:

B00 - Tank External Protection - None
C00 - Pipe Location - No Piping
D02 - Pipe Type - Galvanized Steel
F00 - Pipe External Protection - None
I00 - Overfill - None
G03 - Tank Secondary Containment - Vault (w/o access)
H00 - Tank Leak Detection - None
J02 - Dispenser - Suction Dispenser
A00 - Tank Internal Protection - None

AC152 **CON EDISON** **RCRA NonGen / NLR** **1014397187**
SE **SNEDIKER AVE & LIBERTY AVE** **NJ MANIFEST** **NYP004195053**
1/8-1/4 **BROOKLYN, NY 11207** **NY MANIFEST**
0.216 mi.
1142 ft. **Site 1 of 7 in cluster AC**

Relative: **Lower**
Actual: **57 ft.**

RCRA NonGen / NLR:
Date Form Received by Agency: 20160601
Handler Name: CON EDISON
Handler Address: SNEDIKER AVE & LIBERTY AVE
Handler City,State,Zip: BROOKLYN, NY 11207

CON EDISON (Continued) **1014397187**

EPA ID:	NYP004195053
Contact Name:	CAROLINE ISKANDER
Contact Address:	Not reported
Contact City,State,Zip:	Not reported
Contact Telephone:	718-666-4714
Contact Fax:	Not reported
Contact Email:	Not reported
Contact Title:	Not reported
EPA Region:	02
Land Type:	Private
Federal Waste Generator Description:	Not a generator, verified
Non-Notifier:	Not reported
Biennial Report Cycle:	Not reported
Accessibility:	Not reported
Active Site Indicator:	Not reported
State District Owner:	NY
State District:	NYSDEC R2
Mailing Address:	4 IRVING PL, RM 828
Mailing City,State,Zip:	NEW YORK, NY 10003
Owner Name:	Not reported
Owner Type:	Not reported
Operator Name:	Not reported
Operator Type:	Not reported
Short-Term Generator Activity:	No
Importer Activity:	No
Mixed Waste Generator:	No
Transporter Activity:	No
Transfer Facility Activity:	No
Recycler Activity with Storage:	No
Small Quantity On-Site Burner Exemption:	No
Smelting Melting and Refining Furnace Exemption:	No
Underground Injection Control:	No
Off-Site Waste Receipt:	No
Universal Waste Indicator:	No
Universal Waste Destination Facility:	No
Federal Universal Waste:	No
Active Site Fed-Reg Treatment Storage and Disposal Facility:	Not reported
Active Site Converter Treatment storage and Disposal Facility:	Not reported
Active Site State-Reg Treatment Storage and Disposal Facility:	Not reported
Active Site State-Reg Handler:	---
Federal Facility Indicator:	Not reported
Hazardous Secondary Material Indicator:	NN
Sub-Part K Indicator:	Not reported
Commercial TSD Indicator:	No
Treatment Storage and Disposal Type:	Not reported
2018 GPRA Permit Baseline:	Not on the Baseline
2018 GPRA Renewals Baseline:	Not on the Baseline
Permit Renewals Workload Universe:	Not reported
Permit Workload Universe:	Not reported
Permit Progress Universe:	Not reported
Post-Closure Workload Universe:	Not reported
Closure Workload Universe:	Not reported
202 GPRA Corrective Action Baseline:	No
Corrective Action Workload Universe:	No
Subject to Corrective Action Universe:	No
Non-TSDFs Where RCRA CA has Been Imposed Universe:	No
TSDFs Potentially Subject to CA Under 3004 (u)/(v) Universe:	No

CON EDISON (Continued) **1014397187**

TSDFs Only Subject to CA under Discretionary Auth Universe:	No
Corrective Action Priority Ranking:	No NCAPS ranking
Environmental Control Indicator:	No
Institutional Control Indicator:	No
Human Exposure Controls Indicator:	N/A
Groundwater Controls Indicator:	N/A
Operating TSDF Universe:	Not reported
Full Enforcement Universe:	Not reported
Significant Non-Complier Universe:	No
Unaddressed Significant Non-Complier Universe:	No
Addressed Significant Non-Complier Universe:	No
Significant Non-Complier With a Compliance Schedule Universe:	No
Financial Assurance Required:	Not reported
Handler Date of Last Change:	20160616
Recognized Trader-Importer:	No
Recognized Trader-Exporter:	No
Importer of Spent Lead Acid Batteries:	No
Exporter of Spent Lead Acid Batteries:	No
Recycler Activity Without Storage:	Not reported
Manifest Broker:	Not reported
Sub-Part P Indicator:	No

Historic Generators:

Receive Date:	20090918
Handler Name: CON EDISON	
Federal Waste Generator Description:	Conditionally Exempt Small Quantity Generator
State District Owner:	NY
Large Quantity Handler of Universal Waste:	No
Recognized Trader Importer:	No
Recognized Trader Exporter:	No
Spent Lead Acid Battery Importer:	No
Spent Lead Acid Battery Exporter:	No
Current Record:	No
Non Storage Recycler Activity:	Not reported
Electronic Manifest Broker:	Not reported

Receive Date:	20160601
Handler Name: CON EDISON	
Federal Waste Generator Description:	Not a generator, verified
State District Owner:	NY
Large Quantity Handler of Universal Waste:	No
Recognized Trader Importer:	No
Recognized Trader Exporter:	No
Spent Lead Acid Battery Importer:	No
Spent Lead Acid Battery Exporter:	No
Current Record:	Yes
Non Storage Recycler Activity:	Not reported
Electronic Manifest Broker:	Not reported

List of NAICS Codes and Descriptions:

NAICS Codes:	No NAICS Codes Found

Facility Has Received Notices of Violations:

Violations:	No Violations Found

CON EDISON (Continued) **1014397187**

Evaluation Action Summary:
Evaluations: No Evaluations Found

NJ MANIFEST:

EPA Id:	NYP004195053
Mail Address:	4 IRVING PL, RM 828
Mail City/State/Zip:	NEW YORK, NY 10003
Facility Phone:	Not reported
Emergency Phone:	Not reported
Contact:	CAROLINE ISKANDER
Comments:	Not reported
SIC Code:	Not reported
County:	NY047
Municipal:	Not reported
Previous EPA Id:	Not reported
Gen Flag:	Not reported
Trans Flag:	Not reported
TSDF Flag:	Not reported
Name Change:	Not reported
Date Change:	Not reported

Manifest:

Manifest Number:	000893800GBF
EPA ID:	NYP004195053
Date Shipped:	10/05/2009
TSDF EPA ID:	NJD991291105
Transporter EPA ID:	NJD003812047
Transporter 2 EPA ID:	Not reported
Transporter 3 EPA ID:	Not reported
Transporter 4 EPA ID:	Not reported
Transporter 5 EPA ID:	Not reported
Transporter 6 EPA ID:	Not reported
Transporter 7 EPA ID:	Not reported
Transporter 8 EPA ID:	Not reported
Transporter 9 EPA ID:	Not reported
Transporter 10 EPA ID:	Not reported
Date Trans1 Transported Waste:	10/05/2009
Date Trans2 Transported Waste:	Not reported
Date Trans3 Transported Waste:	Not reported
Date Trans4 Transported Waste:	Not reported
Date Trans5 Transported Waste:	Not reported
Date Trans6 Transported Waste:	Not reported
Date Trans7 Transported Waste:	Not reported
Date Trans8 Transported Waste:	Not reported
Date Trans9 Transported Waste:	Not reported
Date Trans10 Transported Waste:	Not reported
Date TSDF Received Waste:	10/07/2009
TSDF EPA Facility Name:	Not reported
QTY Units:	Not reported
Transporter SEQ ID:	Not reported
Transporter-1 Date:	Not reported
Waste SEQ ID:	Not reported
Waste Type Code 2:	Not reported
Waste Type Code 3:	Not reported
Waste Type Code 4:	Not reported
Waste Type Code 5:	Not reported

CON EDISON (Continued) **1014397187**

Waste Type Code 6: Not reported
Date Accepted: Not reported
Manifest Discrepancy Type: Not reported
Data Entry Number: Not reported
Was Load Rejected: NEW YORK, NY 10003
Reason Load Was Rejected: Not reported

Waste:
Manifest Year: Not reported
Waste Code: D008
Hand Code: H141
Quantity: 200 G

NY MANIFEST:
Name: CONSOLIDATED EDISON
Address: SNEDIKER AVE & LIBERTY AVE
City,State,Zip: BROOKLYN, NY 11207
Country: USA
EPA ID: NYP004195053
Facility Status: Not reported
Location Address 1: SNEDIKER AVE & LIBERTY AVE
Code: BP
Location Address 2: Not reported
Total Tanks: Not reported
Location City: BROOKLYN
Location State: NY
Location Zip: 11207
Location Zip 4: Not reported

NY MANIFEST:
EPAID: NYP004195053
Mailing Name: CONSOLIDATED EDISON
Mailing Contact: FRANKLYN MURRAY
Mailing Address 1: 4 IRVING PLACE RM 828
Mailing Address 2: Not reported
Mailing City: NEW YORK
Mailing State: NY
Mailing Zip: 10003
Mailing Zip 4: Not reported
Mailing Country: USA
Mailing Phone: 2124602808

NY MANIFEST:
Document ID: Not reported
Manifest Status: Not reported
seq: Not reported
Year: 2018
Trans1 State ID: NJD003812047
Trans2 State ID: Not reported
Generator Ship Date: 10/05/2009
Trans1 Recv Date: 10/05/2009
Trans2 Recv Date: Not reported
TSD Site Recv Date: 10/07/2009
Part A Recv Date: Not reported

CON EDISON (Continued) **1014397187**

Part B Recv Date:	Not reported
Generator EPA ID:	NYP004195053
Trans1 EPA ID:	Not reported
Trans2 EPA ID:	Not reported
TSDF ID 1:	NJD991291105
TSDF ID 2:	Not reported
Manifest Tracking Number:	000893800GBF
Import Indicator:	N
Export Indicator:	N
Discr Quantity Indicator:	N
Discr Type Indicator:	N
Discr Residue Indicator:	N
Discr Partial Reject Indicator:	N
Discr Full Reject Indicator:	N
Manifest Ref Number:	Not reported
Alt Facility RCRA ID:	Not reported
Alt Facility Sign Date:	Not reported
MGMT Method Type Code:	H141
Waste Code:	Not reported
Waste Code:	Not reported
Waste Code:	Not reported
Waste Code:	Not reported
Waste Code:	Not reported
Waste Code:	Not reported
Quantity:	200
Units:	G - Gallons (liquids only)* (8.3 pounds)
Number of Containers:	1
Container Type:	TT - Cargo tank, tank trucks
Handling Method:	T Chemical, physical, or biological treatment.
Specific Gravity:	1
Waste Code:	D008
Waste Code 1_2:	Not reported
Waste Code 1_3:	Not reported
Waste Code 1_4:	Not reported
Waste Code 1_5:	Not reported
Waste Code 1_6:	Not reported

AC153 **CON EDISON** **RCRA NonGen / NLR** **1018279069**
SE **LIBERTY AVE & SNEIDIKER** **FINDS** **NYP004738654**
1/8-1/4 **BROOKLYN, NY 11207** **ECHO**
0.216 mi.
1142 ft. **Site 2 of 7 in cluster AC**

Relative: **Lower**
Actual: **57 ft.**

RCRA NonGen / NLR:

Date Form Received by Agency:		20150225
Handler Name:	CON EDISON	
Handler Address:		LIBERTY AVE & SNEIDIKER
Handler City,State,Zip:		BROOKLYN, NY 11207
EPA ID:		NYP004738654
Contact Name:		THOMAS TEELING
Contact Address:		Not reported
Contact City,State,Zip:		Not reported
Contact Telephone:		212-460-3770
Contact Fax:		Not reported
Contact Email:		Not reported
Contact Title:		Not reported
EPA Region:		02

CON EDISON (Continued) **1018279069**

Land Type:	Private
Federal Waste Generator Description:	Not a generator, verified
Non-Notifier:	Not reported
Biennial Report Cycle:	Not reported
Accessibility:	Not reported
Active Site Indicator:	Not reported
State District Owner:	NY
State District:	NYSDEC R2
Mailing Address:	IRVING PL, 15TH FL NE
Mailing City,State,Zip:	NEW YORK, NY 10003
Owner Name:	Not reported
Owner Type:	Not reported
Operator Name:	Not reported
Operator Type:	Not reported
Short-Term Generator Activity:	No
Importer Activity:	No
Mixed Waste Generator:	No
Transporter Activity:	No
Transfer Facility Activity:	No
Recycler Activity with Storage:	No
Small Quantity On-Site Burner Exemption:	No
Smelting Melting and Refining Furnace Exemption:	No
Underground Injection Control:	No
Off-Site Waste Receipt:	No
Universal Waste Indicator:	No
Universal Waste Destination Facility:	No
Federal Universal Waste:	No
Active Site Fed-Reg Treatment Storage and Disposal Facility:	Not reported
Active Site Converter Treatment storage and Disposal Facility:	Not reported
Active Site State-Reg Treatment Storage and Disposal Facility:	Not reported
Active Site State-Reg Handler:	---
Federal Facility Indicator:	Not reported
Hazardous Secondary Material Indicator:	NN
Sub-Part K Indicator:	Not reported
Commercial TSD Indicator:	No
Treatment Storage and Disposal Type:	Not reported
2018 GPRA Permit Baseline:	Not on the Baseline
2018 GPRA Renewals Baseline:	Not on the Baseline
Permit Renewals Workload Universe:	Not reported
Permit Workload Universe:	Not reported
Permit Progress Universe:	Not reported
Post-Closure Workload Universe:	Not reported
Closure Workload Universe:	Not reported
202 GPRA Corrective Action Baseline:	No
Corrective Action Workload Universe:	No
Subject to Corrective Action Universe:	No
Non-TSDFs Where RCRA CA has Been Imposed Universe:	No
TSDFs Potentially Subject to CA Under 3004 (u)/(v) Universe:	No
TSDFs Only Subject to CA under Discretionary Auth Universe:	No
Corrective Action Priority Ranking:	No NCAPS ranking
Environmental Control Indicator:	No
Institutional Control Indicator:	No
Human Exposure Controls Indicator:	N/A
Groundwater Controls Indicator:	N/A
Operating TSDF Universe:	Not reported
Full Enforcement Universe:	Not reported
Significant Non-Complier Universe:	No

CON EDISON (Continued) **1018279069**

Unaddressed Significant Non-Complier Universe:	No
Addressed Significant Non-Complier Universe:	No
Significant Non-Complier With a Compliance Schedule Universe:	No
Financial Assurance Required:	Not reported
Handler Date of Last Change:	20160502
Recognized Trader-Importer:	No
Recognized Trader-Exporter:	No
Importer of Spent Lead Acid Batteries:	No
Exporter of Spent Lead Acid Batteries:	No
Recycler Activity Without Storage:	Not reported
Manifest Broker:	Not reported
Sub-Part P Indicator:	No

Biennial: List of Years
Year: 2015

Click Here for Biennial Reporting System Data:

Hazardous Waste Summary:
Waste Code: D008
Waste Description: LEAD

Handler - Owner Operator:

Owner/Operator Indicator:	Owner
Owner/Operator Name:	CONSOLIDATED EDISON COMPANY OF NY, INC.
Legal Status:	Private
Date Became Current:	20150225
Date Ended Current:	Not reported
Owner/Operator Address:	4 IRVING PLACE
Owner/Operator City,State,Zip:	NEW YORK, NY 10003
Owner/Operator Telephone:	Not reported
Owner/Operator Telephone Ext:	Not reported
Owner/Operator Fax:	Not reported
Owner/Operator Email:	Not reported

Owner/Operator Indicator:	Operator
Owner/Operator Name:	CONSOLIDATED EDISON COMPANY OF NY, INC.
Legal Status:	Private
Date Became Current:	20150225
Date Ended Current:	Not reported
Owner/Operator Address:	4 IRVING PLACE
Owner/Operator City,State,Zip:	NEW YORK, NY 10003
Owner/Operator Telephone:	Not reported
Owner/Operator Telephone Ext:	Not reported
Owner/Operator Fax:	Not reported
Owner/Operator Email:	Not reported

Historic Generators:

Receive Date:	20160205
Handler Name:	CON EDISON - MANHOLE 5070
Federal Waste Generator Description:	Large Quantity Generator
State District Owner:	NY
Large Quantity Handler of Universal Waste:	No
Recognized Trader Importer:	No
Recognized Trader Exporter:	No

CON EDISON (Continued) **1018279069**

Spent Lead Acid Battery Importer: No
Spent Lead Acid Battery Exporter: No
Current Record: No
Non Storage Recycler Activity: Not reported
Electronic Manifest Broker: Not reported

Receive Date: 20150225
Handler Name: CON EDISON
Federal Waste Generator Description: Large Quantity Generator
State District Owner: NY
Large Quantity Handler of Universal Waste: No
Recognized Trader Importer: No
Recognized Trader Exporter: No
Spent Lead Acid Battery Importer: No
Spent Lead Acid Battery Exporter: No
Current Record: No
Non Storage Recycler Activity: Not reported
Electronic Manifest Broker: Not reported

Receive Date: 20150225
Handler Name: CON EDISON
Federal Waste Generator Description: Not a generator, verified
State District Owner: NY
Large Quantity Handler of Universal Waste: No
Recognized Trader Importer: No
Recognized Trader Exporter: No
Spent Lead Acid Battery Importer: No
Spent Lead Acid Battery Exporter: No
Current Record: Yes
Non Storage Recycler Activity: Not reported
Electronic Manifest Broker: Not reported

List of NAICS Codes and Descriptions:
NAICS Code: 221122
NAICS Description: ELECTRIC POWER DISTRIBUTION

Facility Has Received Notices of Violations:
Violations: No Violations Found

Evaluation Action Summary:
Evaluations: No Evaluations Found

FINDS:
Registry ID: 110067685650

Click Here:

Environmental Interest/Information System:
RCRAInfo is a national information system that supports the Resource Conservation and Recovery Act (RCRA) program through the tracking of events and activities related to facilities that generate, transport, and treat, store, or dispose of hazardous waste. RCRAInfo allows RCRA program staff to track the notification, permit, compliance, and corrective action activities required under RCRA.
HAZARDOUS WASTE BIENNIAL REPORTER

CON EDISON (Continued) **1018279069**

Click this hyperlink while viewing on your computer to access additional FINDS: detail in the EDR Site Report.

ECHO:

Envid:	1018279069
Registry ID:	110067685650
DFR URL:	http://echo.epa.gov/detailed-facility-report?fid=110067685650
Name:	CON EDISON
Address:	LIBERTY AVE & SNEIDIKER
City,State,Zip:	BROOKLYN, NY 11207

AC154 **CON EDISON** **NJ MANIFEST** **S120667911**
SE **LIBERTY & SNEIDIKER** **N/A**
1/8-1/4 **BROOKLYN, NY 11207**
0.216 mi.
1142 ft. **Site 3 of 7 in cluster AC**

Relative: **Lower**

Actual: **57 ft.**

NJ MANIFEST:

EPA Id:	NYP004738654
Mail Address:	IRVING PLACE, 15TH FL NE
Mail City/State/Zip:	NEW YORK, NY 10003
Facility Phone:	Not reported
Emergency Phone:	Not reported
Contact:	THERESA BURKARD
Comments:	Not reported
SIC Code:	Not reported
County:	NY047
Municipal:	Not reported
Previous EPA Id:	Not reported
Gen Flag:	Not reported
Trans Flag:	Not reported
TSDF Flag:	Not reported
Name Change:	Not reported
Date Change:	Not reported

Manifest:

Manifest Number:	002621242GBF
EPA ID:	NYP004738654
Date Shipped:	2/25/2015
TSDF EPA ID:	NJD991291105
Transporter EPA ID:	NJD003812047
Transporter 2 EPA ID:	Not reported
Transporter 3 EPA ID:	Not reported
Transporter 4 EPA ID:	Not reported
Transporter 5 EPA ID:	Not reported
Transporter 6 EPA ID:	Not reported
Transporter 7 EPA ID:	Not reported
Transporter 8 EPA ID:	Not reported
Transporter 9 EPA ID:	Not reported
Transporter 10 EPA ID:	Not reported
Date Trans1 Transported Waste:	Not reported
Date Trans2 Transported Waste:	Not reported
Date Trans3 Transported Waste:	Not reported
Date Trans4 Transported Waste:	Not reported
Date Trans5 Transported Waste:	Not reported
Date Trans6 Transported Waste:	Not reported
Date Trans7 Transported Waste:	Not reported
Date Trans8 Transported Waste:	Not reported

CON EDISON (Continued) **S120667911**

Date Trans9 Transported Waste:	Not reported
Date Trans10 Transported Waste:	Not reported
Date TSDF Received Waste:	Not reported
TSDF EPA Facility Name:	Not reported
QTY Units:	Not reported
Transporter SEQ ID:	Not reported
Transporter-1 Date:	Not reported
Waste SEQ ID:	Not reported
Waste Type Code 2:	Not reported
Waste Type Code 3:	Not reported
Waste Type Code 4:	Not reported
Waste Type Code 5:	Not reported
Waste Type Code 6:	Not reported
Date Accepted:	Not reported
Manifest Discrepancy Type:	Not reported
Data Entry Number:	Not reported
Was Load Rejected:	NEW YORK, NY 10003
Reason Load Was Rejected:	Not reported

AC155 **CON EDISON** **RCRA NonGen / NLR** **1014397147**
SE **SNEDIKER AVE & LIBERTY AVE** **NJ MANIFEST** **NYP004194650**
1/8-1/4 **BROOKLYN, NY 11207** **NY MANIFEST**
0.216 mi.
1142 ft. **Site 4 of 7 in cluster AC**

Relative: **Lower**
Actual: **57 ft.**

RCRA NonGen / NLR:

Date Form Received by Agency:		20160601
Handler Name:	CON EDISON	
Handler Address:		SNEDIKER AVE & LIBERTY AVE
Handler City,State,Zip:		BROOKLYN, NY 11207
EPA ID:		NYP004194650
Contact Name:		CAROLINE ISKANDER
Contact Address:		Not reported
Contact City,State,Zip:		Not reported
Contact Telephone:		718-666-4714
Contact Fax:		Not reported
Contact Email:		Not reported
Contact Title:		Not reported
EPA Region:		02
Land Type:		Private
Federal Waste Generator Description:		Not a generator, verified
Non-Notifier:		Not reported
Biennial Report Cycle:		Not reported
Accessibility:		Not reported
Active Site Indicator:		Not reported
State District Owner:		NY
State District:		NYSDEC R2
Mailing Address:		4 IRVING PL, RM 828
Mailing City,State,Zip:		NEW YORK, NY 10003
Owner Name:		Not reported
Owner Type:		Not reported
Operator Name:		Not reported
Operator Type:		Not reported
Short-Term Generator Activity:		No
Importer Activity:		No
Mixed Waste Generator:		No

CON EDISON (Continued) **1014397147**

Transporter Activity:	No
Transfer Facility Activity:	No
Recycler Activity with Storage:	No
Small Quantity On-Site Burner Exemption:	No
Smelting Melting and Refining Furnace Exemption:	No
Underground Injection Control:	No
Off-Site Waste Receipt:	No
Universal Waste Indicator:	No
Universal Waste Destination Facility:	No
Federal Universal Waste:	No
Active Site Fed-Reg Treatment Storage and Disposal Facility:	Not reported
Active Site Converter Treatment storage and Disposal Facility:	Not reported
Active Site State-Reg Treatment Storage and Disposal Facility:	Not reported
Active Site State-Reg Handler:	---
Federal Facility Indicator:	Not reported
Hazardous Secondary Material Indicator:	NN
Sub-Part K Indicator:	Not reported
Commercial TSD Indicator:	No
Treatment Storage and Disposal Type:	Not reported
2018 GPRA Permit Baseline:	Not on the Baseline
2018 GPRA Renewals Baseline:	Not on the Baseline
Permit Renewals Workload Universe:	Not reported
Permit Workload Universe:	Not reported
Permit Progress Universe:	Not reported
Post-Closure Workload Universe:	Not reported
Closure Workload Universe:	Not reported
202 GPRA Corrective Action Baseline:	No
Corrective Action Workload Universe:	No
Subject to Corrective Action Universe:	No
Non-TSDFs Where RCRA CA has Been Imposed Universe:	No
TSDFs Potentially Subject to CA Under 3004 (u)/(v) Universe:	No
TSDFs Only Subject to CA under Discretionary Auth Universe:	No
Corrective Action Priority Ranking:	No NCAPS ranking
Environmental Control Indicator:	No
Institutional Control Indicator:	No
Human Exposure Controls Indicator:	N/A
Groundwater Controls Indicator:	N/A
Operating TSDF Universe:	Not reported
Full Enforcement Universe:	Not reported
Significant Non-Complier Universe:	No
Unaddressed Significant Non-Complier Universe:	No
Addressed Significant Non-Complier Universe:	No
Significant Non-Complier With a Compliance Schedule Universe:	No
Financial Assurance Required:	Not reported
Handler Date of Last Change:	20160616
Recognized Trader-Importer:	No
Recognized Trader-Exporter:	No
Importer of Spent Lead Acid Batteries:	No
Exporter of Spent Lead Acid Batteries:	No
Recycler Activity Without Storage:	Not reported
Manifest Broker:	Not reported
Sub-Part P Indicator:	No

Historic Generators:

Receive Date:	20090917
Handler Name:	CON EDISON

CON EDISON (Continued) **1014397147**

Federal Waste Generator Description: Conditionally Exempt Small Quantity Generator
State District Owner: NY
Large Quantity Handler of Universal Waste: No
Recognized Trader Importer: No
Recognized Trader Exporter: No
Spent Lead Acid Battery Importer: No
Spent Lead Acid Battery Exporter: No
Current Record: No
Non Storage Recycler Activity: Not reported
Electronic Manifest Broker: Not reported

Receive Date: 20160601
Handler Name: CON EDISON
Federal Waste Generator Description: Not a generator, verified
State District Owner: NY
Large Quantity Handler of Universal Waste: No
Recognized Trader Importer: No
Recognized Trader Exporter: No
Spent Lead Acid Battery Importer: No
Spent Lead Acid Battery Exporter: No
Current Record: Yes
Non Storage Recycler Activity: Not reported
Electronic Manifest Broker: Not reported

List of NAICS Codes and Descriptions:
NAICS Codes: No NAICS Codes Found

Facility Has Received Notices of Violations:
Violations: No Violations Found

Evaluation Action Summary:
Evaluations: No Evaluations Found

NJ MANIFEST:
EPA Id: NYP004194650
Mail Address: 4 IRVING PL, RM 828
Mail City/State/Zip: NEW YORK, NY 10003
Facility Phone: Not reported
Emergency Phone: Not reported
Contact: CAROLINE ISKANDER
Comments: Not reported
SIC Code: Not reported
County: NY047
Municipal: Not reported
Previous EPA Id: Not reported
Gen Flag: Not reported
Trans Flag: Not reported
TSDF Flag: Not reported
Name Change: Not reported
Date Change: Not reported

Manifest:
Manifest Number: 000893802GBF
EPA ID: NYP004194650
Date Shipped: 10/05/2009

CON EDISON (Continued) **1014397147**

TSDF EPA ID:	NJD991291105
Transporter EPA ID:	NJD003812047
Transporter 2 EPA ID:	Not reported
Transporter 3 EPA ID:	Not reported
Transporter 4 EPA ID:	Not reported
Transporter 5 EPA ID:	Not reported
Transporter 6 EPA ID:	Not reported
Transporter 7 EPA ID:	Not reported
Transporter 8 EPA ID:	Not reported
Transporter 9 EPA ID:	Not reported
Transporter 10 EPA ID:	Not reported
Date Trans1 Transported Waste:	10/05/2009
Date Trans2 Transported Waste:	Not reported
Date Trans3 Transported Waste:	Not reported
Date Trans4 Transported Waste:	Not reported
Date Trans5 Transported Waste:	Not reported
Date Trans6 Transported Waste:	Not reported
Date Trans7 Transported Waste:	Not reported
Date Trans8 Transported Waste:	Not reported
Date Trans9 Transported Waste:	Not reported
Date Trans10 Transported Waste:	Not reported
Date TSDF Received Waste:	10/07/2009
TSDF EPA Facility Name:	Not reported
QTY Units:	Not reported
Transporter SEQ ID:	Not reported
Transporter-1 Date:	Not reported
Waste SEQ ID:	Not reported
Waste Type Code 2:	Not reported
Waste Type Code 3:	Not reported
Waste Type Code 4:	Not reported
Waste Type Code 5:	Not reported
Waste Type Code 6:	Not reported
Date Accepted:	Not reported
Manifest Discrepancy Type:	Not reported
Data Entry Number:	Not reported
Was Load Rejected:	NEW YORK, NY 10003
Reason Load Was Rejected:	Not reported

Waste:

Manifest Year:	Not reported
Waste Code:	D008
Hand Code:	H141
Quantity:	200 G

NY MANIFEST:

Name:	CONSOLIDATED EDISON
Address:	SNEDIKER AVE & LIBERTY AVE
City,State,Zip:	BROOKLYN, NY 11207
Country:	USA
EPA ID:	NYP004194650
Facility Status:	Not reported
Location Address 1:	SNEDIKER AVE & LIBERTY AVE
Code:	BP
Location Address 2:	Not reported

CON EDISON (Continued) **1014397147**

Total Tanks:	Not reported
Location City:	BROOKLYN
Location State:	NY
Location Zip:	11201
Location Zip 4:	Not reported

NY MANIFEST:

EPAID:	NYP004194650
Mailing Name:	CONSOLIDATED EDISON
Mailing Contact:	FRANKLYN MURRAY
Mailing Address 1:	4 IRVING PLACE RM 828
Mailing Address 2:	Not reported
Mailing City:	NEW YORK
Mailing State:	NY
Mailing Zip:	10003
Mailing Zip 4:	Not reported
Mailing Country:	USA
Mailing Phone:	2124602808

NY MANIFEST:

Document ID:	Not reported
Manifest Status:	Not reported
seq:	Not reported
Year:	2018
Trans1 State ID:	NJD003812047
Trans2 State ID:	Not reported
Generator Ship Date:	10/05/2009
Trans1 Recv Date:	10/05/2009
Trans2 Recv Date:	Not reported
TSD Site Recv Date:	10/07/2009
Part A Recv Date:	Not reported
Part B Recv Date:	Not reported
Generator EPA ID:	NYP004194650
Trans1 EPA ID:	Not reported
Trans2 EPA ID:	Not reported
TSDF ID 1:	NJD991291105
TSDF ID 2:	Not reported
Manifest Tracking Number:	000893802GBF
Import Indicator:	N
Export Indicator:	N
Discr Quantity Indicator:	N
Discr Type Indicator:	N
Discr Residue Indicator:	N
Discr Partial Reject Indicator:	N
Discr Full Reject Indicator:	N
Manifest Ref Number:	Not reported
Alt Facility RCRA ID:	Not reported
Alt Facility Sign Date:	Not reported
MGMT Method Type Code:	H141
Waste Code:	Not reported
Waste Code:	Not reported
Waste Code:	Not reported
Waste Code:	Not reported
Waste Code:	Not reported
Waste Code:	Not reported
Quantity:	200
Units:	G - Gallons (liquids only)* (8.3 pounds)

CON EDISON (Continued) **1014397147**

Number of Containers:	1
Container Type:	TT - Cargo tank, tank trucks
Handling Method:	T Chemical, physical, or biological treatment.
Specific Gravity:	1
Waste Code:	D008
Waste Code 1_2:	Not reported
Waste Code 1_3:	Not reported
Waste Code 1_4:	Not reported
Waste Code 1_5:	Not reported
Waste Code 1_6:	Not reported

AC156 **CON EDISON** **NY MANIFEST** **S117740686**
SE **LIBERTY AVE & SNEIDIKER** **N/A**
1/8-1/4 **BROOKLYN, NY 11207**
0.216 mi.
1142 ft. **Site 5 of 7 in cluster AC**

Relative:
Lower

Actual:
57 ft.

NY MANIFEST:

Name:	CON EDISON
Address:	LIBERTY AVE & SNEIDIKER
City,State,Zip:	BROOKLYN, NY 11207
Country:	USA
EPA ID:	NYP004738654
Facility Status:	Not reported
Location Address 1:	LIBERTY & SNEIDIKER
Code:	BP
Location Address 2:	Not reported
Total Tanks:	Not reported
Location City:	BROOKLYN
Location State:	NY
Location Zip:	11207
Location Zip 4:	Not reported

NY MANIFEST:

EPAID:	NYP004738654
Mailing Name:	CON EDISON
Mailing Contact:	CON EDISON
Mailing Address 1:	4 IRVING PL
Mailing Address 2:	15TH FL
Mailing City:	NEW YORK
Mailing State:	NY
Mailing Zip:	10003
Mailing Zip 4:	Not reported
Mailing Country:	USA
Mailing Phone:	Not reported

NY MANIFEST:

Document ID:	Not reported
Manifest Status:	Not reported
seq:	Not reported
Year:	2018
Trans1 State ID:	NJD003812047
Trans2 State ID:	Not reported
Generator Ship Date:	02/25/2015
Trans1 Recv Date:	02/25/2015
Trans2 Recv Date:	Not reported
TSD Site Recv Date:	03/04/2015

CON EDISON (Continued) **S117740686**

Part A Recv Date:	Not reported
Part B Recv Date:	Not reported
Generator EPA ID:	NYP004738654
Trans1 EPA ID:	Not reported
Trans2 EPA ID:	Not reported
TSDF ID 1:	NJD991291105
TSDF ID 2:	Not reported
Manifest Tracking Number:	002621242GBF
Import Indicator:	N
Export Indicator:	N
Discr Quantity Indicator:	N
Discr Type Indicator:	N
Discr Residue Indicator:	N
Discr Partial Reject Indicator:	N
Discr Full Reject Indicator:	N
Manifest Ref Number:	Not reported
Alt Facility RCRA ID:	Not reported
Alt Facility Sign Date:	Not reported
MGMT Method Type Code:	H110
Waste Code:	Not reported
Waste Code:	Not reported
Waste Code:	Not reported
Waste Code:	Not reported
Waste Code:	Not reported
Waste Code:	Not reported
Quantity:	5000
Units:	P - Pounds
Number of Containers:	1
Container Type:	TT - Cargo tank, tank trucks
Handling Method:	T Chemical, physical, or biological treatment.
Specific Gravity:	1
Waste Code:	D008
Waste Code 1_2:	Not reported
Waste Code 1_3:	Not reported
Waste Code 1_4:	Not reported
Waste Code 1_5:	Not reported
Waste Code 1_6:	Not reported

AD157 **CON EDISON SERVICE BOX: 17850** **RCRA NonGen / NLR** **1016455046**
NNW **147 SOMERS ST** **FINDS** **NYP004342333**
1/8-1/4 **BROOKLYN, NY 11233** **ECHO**
0.217 mi. **NY MANIFEST**
1145 ft. **Site 1 of 2 in cluster AD**

Relative: **Higher**
Actual: **93 ft.**

RCRA NonGen / NLR:

Date Form Received by Agency:	20130906
Handler Name:	CON EDISON SERVICE BOX: 17850
Handler Address:	147 SOMERS ST
Handler City,State,Zip:	BROOKLYN, NY 11233
EPA ID:	NYP004342333
Contact Name:	THOMAS TEELING
Contact Address:	Not reported
Contact City,State,Zip:	Not reported
Contact Telephone:	212-460-3770
Contact Fax:	Not reported
Contact Email:	Not reported
Contact Title:	SENIOR SCIENTIST

CON EDISON SERVICE BOX: 17850 (Continued) **1016455046**

EPA Region:	02
Land Type:	Private
Federal Waste Generator Description:	Not a generator, verified
Non-Notifier:	Not reported
Biennial Report Cycle:	Not reported
Accessibility:	Not reported
Active Site Indicator:	Not reported
State District Owner:	NY
State District:	NYSDEC R2
Mailing Address:	VING PL, 15TH FL NE
Mailing City,State,Zip:	NEW YORK, NY 10003
Owner Name:	Not reported
Owner Type:	Not reported
Operator Name:	Not reported
Operator Type:	Not reported
Short-Term Generator Activity:	No
Importer Activity:	No
Mixed Waste Generator:	No
Transporter Activity:	No
Transfer Facility Activity:	No
Recycler Activity with Storage:	No
Small Quantity On-Site Burner Exemption:	No
Smelting Melting and Refining Furnace Exemption:	No
Underground Injection Control:	No
Off-Site Waste Receipt:	No
Universal Waste Indicator:	No
Universal Waste Destination Facility:	No
Federal Universal Waste:	No
Active Site Fed-Reg Treatment Storage and Disposal Facility:	Not reported
Active Site Converter Treatment storage and Disposal Facility:	Not reported
Active Site State-Reg Treatment Storage and Disposal Facility:	Not reported
Active Site State-Reg Handler:	---
Federal Facility Indicator:	Not reported
Hazardous Secondary Material Indicator:	NN
Sub-Part K Indicator:	Not reported
Commercial TSD Indicator:	No
Treatment Storage and Disposal Type:	Not reported
2018 GPRA Permit Baseline:	Not on the Baseline
2018 GPRA Renewals Baseline:	Not on the Baseline
Permit Renewals Workload Universe:	Not reported
Permit Workload Universe:	Not reported
Permit Progress Universe:	Not reported
Post-Closure Workload Universe:	Not reported
Closure Workload Universe:	Not reported
202 GPRA Corrective Action Baseline:	No
Corrective Action Workload Universe:	No
Subject to Corrective Action Universe:	No
Non-TSDFs Where RCRA CA has Been Imposed Universe:	No
TSDFs Potentially Subject to CA Under 3004 (u)/(v) Universe:	No
TSDFs Only Subject to CA under Discretionary Auth Universe:	No
Corrective Action Priority Ranking:	No NCAPS ranking
Environmental Control Indicator:	No
Institutional Control Indicator:	No
Human Exposure Controls Indicator:	N/A
Groundwater Controls Indicator:	N/A
Operating TSDF Universe:	Not reported
Full Enforcement Universe:	Not reported

CON EDISON SERVICE BOX: 17850 (Continued) **1016455046**

Significant Non-Complier Universe:	No
Unaddressed Significant Non-Complier Universe:	No
Addressed Significant Non-Complier Universe:	No
Significant Non-Complier With a Compliance Schedule Universe:	No
Financial Assurance Required:	Not reported
Handler Date of Last Change:	20131227
Recognized Trader-Importer:	No
Recognized Trader-Exporter:	No
Importer of Spent Lead Acid Batteries:	No
Exporter of Spent Lead Acid Batteries:	No
Recycler Activity Without Storage:	Not reported
Manifest Broker:	Not reported
Sub-Part P Indicator:	No

Historic Generators:

Receive Date:	20130806
Handler Name: CON EDISON SERVICE BOX:	17850
Federal Waste Generator Description:	Conditionally Exempt Small Quantity Generator
State District Owner:	NY
Large Quantity Handler of Universal Waste:	No
Recognized Trader Importer:	No
Recognized Trader Exporter:	No
Spent Lead Acid Battery Importer:	No
Spent Lead Acid Battery Exporter:	No
Current Record:	No
Non Storage Recycler Activity:	Not reported
Electronic Manifest Broker:	Not reported

Receive Date:	20130906
Handler Name: CON EDISON SERVICE BOX:	17850
Federal Waste Generator Description:	Not a generator, verified
State District Owner:	NY
Large Quantity Handler of Universal Waste:	No
Recognized Trader Importer:	No
Recognized Trader Exporter:	No
Spent Lead Acid Battery Importer:	No
Spent Lead Acid Battery Exporter:	No
Current Record:	Yes
Non Storage Recycler Activity:	Not reported
Electronic Manifest Broker:	Not reported

List of NAICS Codes and Descriptions:

NAICS Codes:	No NAICS Codes Found

Facility Has Received Notices of Violations:

Violations:	No Violations Found

Evaluation Action Summary:

Evaluations:	No Evaluations Found

FINDS:

Registry ID:	110056496527

CON EDISON SERVICE BOX: 17850 (Continued) **1016455046**

Click Here:

Environmental Interest/Information System:
RCRAInfo is a national information system that supports the Resource Conservation and Recovery Act (RCRA) program through the tracking of events and activities related to facilities that generate, transport, and treat, store, or dispose of hazardous waste. RCRAInfo allows RCRA program staff to track the notification, permit, compliance, and corrective action activities required under RCRA.

Click this hyperlink while viewing on your computer to access additional FINDS: detail in the EDR Site Report.

ECHO:

Envid:	1016455046
Registry ID:	110056496527
DFR URL:	http://echo.epa.gov/detailed-facility-report?fid=110056496527
Name:	CON EDISON SERVICE BOX: 17850
Address:	147 SOMERS ST
City,State,Zip:	BROOKLYN, NY 11233

NY MANIFEST:

Name:	CON EDISON
Address:	147 SOMERS ST
City,State,Zip:	BROOKLYN, NY 11233
Country:	USA
EPA ID:	NYP004342333
Facility Status:	Not reported
Location Address 1:	147 SOMERS ST
Code:	BP
Location Address 2:	SB 17850
Total Tanks:	Not reported
Location City:	BROOKLYN
Location State:	NY
Location Zip:	Not reported
Location Zip 4:	Not reported

NY MANIFEST:

EPAID:	NYP004342333
Mailing Name:	CON EDISON
Mailing Contact:	CON EDISON
Mailing Address 1:	4 IRVING PL 15TH FL
Mailing Address 2:	Not reported
Mailing City:	NEW YORK
Mailing State:	NY
Mailing Zip:	10003
Mailing Zip 4:	Not reported
Mailing Country:	USA
Mailing Phone:	2124603770

NY MANIFEST:

Document ID:	Not reported
Manifest Status:	Not reported
seq:	Not reported
Year:	2018
Trans1 State ID:	NJD003812047
Trans2 State ID:	Not reported

CON EDISON SERVICE BOX: 17850 (Continued) **1016455046**

Generator Ship Date:	08/06/2013
Trans1 Recv Date:	08/06/2013
Trans2 Recv Date:	Not reported
TSD Site Recv Date:	08/07/2013
Part A Recv Date:	Not reported
Part B Recv Date:	Not reported
Generator EPA ID:	NYP004342333
Trans1 EPA ID:	Not reported
Trans2 EPA ID:	Not reported
TSDF ID 1:	NJD991291105
TSDF ID 2:	Not reported
Manifest Tracking Number:	002219222GBF
Import Indicator:	N
Export Indicator:	N
Discr Quantity Indicator:	N
Discr Type Indicator:	N
Discr Residue Indicator:	N
Discr Partial Reject Indicator:	N
Discr Full Reject Indicator:	N
Manifest Ref Number:	Not reported
Alt Facility RCRA ID:	Not reported
Alt Facility Sign Date:	Not reported
MGMT Method Type Code:	H110
Waste Code:	Not reported
Waste Code:	Not reported
Waste Code:	Not reported
Waste Code:	Not reported
Waste Code:	Not reported
Waste Code:	Not reported
Quantity:	60
Units:	G - Gallons (liquids only)* (8.3 pounds)
Number of Containers:	1
Container Type:	TT - Cargo tank, tank trucks
Handling Method:	T Chemical, physical, or biological treatment.
Specific Gravity:	1
Waste Code:	D008
Waste Code 1_2:	Not reported
Waste Code 1_3:	Not reported
Waste Code 1_4:	Not reported
Waste Code 1_5:	Not reported
Waste Code 1_6:	Not reported

U158 **CON EDISON SERVICE BOX: 18626** **RCRA NonGen / NLR** **1016971086**
SSW **19 CHRISTOPHER AVE SB 18626** **NYP004448197**
1/8-1/4 **BROOKLYN, NY 11212**
0.217 mi.
1147 ft. **Site 3 of 12 in cluster U**

Relative: RCRA NonGen / NLR:
Lower

Date Form Received by Agency:	20140321
Handler Name:	CON EDISON SERVICE BOX: 18626
Handler Address:	19 CHRISTOPHER AVE SB 18626
Handler City,State,Zip:	BROOKLYN, NY 11212
EPA ID:	NYP004448197
Contact Name:	THOMAS TEELING
Contact Address:	Not reported
Contact City,State,Zip:	Not reported

Actual:
58 ft.

CON EDISON SERVICE BOX: 18626 (Continued) **1016971086**

Contact Telephone:	212-460-3770
Contact Fax:	Not reported
Contact Email:	Not reported
Contact Title:	SENIOR SCIENTIST
EPA Region:	02
Land Type:	Private
Federal Waste Generator Description:	Not a generator, verified
Non-Notifier:	Not reported
Biennial Report Cycle:	Not reported
Accessibility:	Not reported
Active Site Indicator:	Not reported
State District Owner:	NY
State District:	NYSDEC R2
Mailing Address:	IRVING PL, 15TH FL NE
Mailing City,State,Zip:	NEW YORK, NY 10003
Owner Name:	Not reported
Owner Type:	Not reported
Operator Name:	Not reported
Operator Type:	Not reported
Short-Term Generator Activity:	No
Importer Activity:	No
Mixed Waste Generator:	No
Transporter Activity:	No
Transfer Facility Activity:	No
Recycler Activity with Storage:	No
Small Quantity On-Site Burner Exemption:	No
Smelting Melting and Refining Furnace Exemption:	No
Underground Injection Control:	No
Off-Site Waste Receipt:	No
Universal Waste Indicator:	No
Universal Waste Destination Facility:	No
Federal Universal Waste:	No
Active Site Fed-Reg Treatment Storage and Disposal Facility:	Not reported
Active Site Converter Treatment storage and Disposal Facility:	Not reported
Active Site State-Reg Treatment Storage and Disposal Facility:	Not reported
Active Site State-Reg Handler:	---
Federal Facility Indicator:	Not reported
Hazardous Secondary Material Indicator:	NN
Sub-Part K Indicator:	Not reported
Commercial TSD Indicator:	No
Treatment Storage and Disposal Type:	Not reported
2018 GPRA Permit Baseline:	Not on the Baseline
2018 GPRA Renewals Baseline:	Not on the Baseline
Permit Renewals Workload Universe:	Not reported
Permit Workload Universe:	Not reported
Permit Progress Universe:	Not reported
Post-Closure Workload Universe:	Not reported
Closure Workload Universe:	Not reported
202 GPRA Corrective Action Baseline:	No
Corrective Action Workload Universe:	No
Subject to Corrective Action Universe:	No
Non-TSDFs Where RCRA CA has Been Imposed Universe:	No
TSDFs Potentially Subject to CA Under 3004 (u)/(v) Universe:	No
TSDFs Only Subject to CA under Discretionary Auth Universe:	No
Corrective Action Priority Ranking:	No NCAPS ranking
Environmental Control Indicator:	No
Institutional Control Indicator:	No

CON EDISON SERVICE BOX: 18626 (Continued) **1016971086**

Human Exposure Controls Indicator:	N/A
Groundwater Controls Indicator:	N/A
Operating TSDF Universe:	Not reported
Full Enforcement Universe:	Not reported
Significant Non-Complier Universe:	No
Unaddressed Significant Non-Complier Universe:	No
Addressed Significant Non-Complier Universe:	No
Significant Non-Complier With a Compliance Schedule Universe:	No
Financial Assurance Required:	Not reported
Handler Date of Last Change:	20141014
Recognized Trader-Importer:	No
Recognized Trader-Exporter:	No
Importer of Spent Lead Acid Batteries:	No
Exporter of Spent Lead Acid Batteries:	No
Recycler Activity Without Storage:	Not reported
Manifest Broker:	Not reported
Sub-Part P Indicator:	No

Historic Generators:

Receive Date:	20140221
Handler Name: CON EDISON SERVICE BOX:	18626
Federal Waste Generator Description:	Conditionally Exempt Small Quantity Generator
State District Owner:	NY
Large Quantity Handler of Universal Waste:	No
Recognized Trader Importer:	No
Recognized Trader Exporter:	No
Spent Lead Acid Battery Importer:	No
Spent Lead Acid Battery Exporter:	No
Current Record:	No
Non Storage Recycler Activity:	Not reported
Electronic Manifest Broker:	Not reported

Receive Date:	20140321
Handler Name: CON EDISON SERVICE BOX:	18626
Federal Waste Generator Description:	Not a generator, verified
State District Owner:	NY
Large Quantity Handler of Universal Waste:	No
Recognized Trader Importer:	No
Recognized Trader Exporter:	No
Spent Lead Acid Battery Importer:	No
Spent Lead Acid Battery Exporter:	No
Current Record:	Yes
Non Storage Recycler Activity:	Not reported
Electronic Manifest Broker:	Not reported

List of NAICS Codes and Descriptions:

NAICS Codes:	No NAICS Codes Found

Facility Has Received Notices of Violations:

Violations:	No Violations Found

Evaluation Action Summary:

Evaluations:	No Evaluations Found

U159 **CON EDISON SERVICE BOX: 18624** **RCRA NonGen / NLR** **1016971084**
SSW **19 CHRISTOPHER AVE SB 18624** **NY MANIFEST** **NYP004448171**
1/8-1/4 **BROOKLYN, NY 11212**
0.217 mi.
1147 ft. **Site 4 of 12 in cluster U**

Relative: **Lower**

Actual: **58 ft.**

RCRA NonGen / NLR:

Date Form Received by Agency:		20140321
Handler Name:	CON EDISON SERVICE BOX:	18624
Handler Address:		19 CHRISTOPHER AVE SB 18624
Handler City,State,Zip:		BROOKLYN, NY 11212
EPA ID:		NYP004448171
Contact Name:		THOMAS TEELING
Contact Address:		Not reported
Contact City,State,Zip:		Not reported
Contact Telephone:		212-460-3770
Contact Fax:		Not reported
Contact Email:		Not reported
Contact Title:		SENIOR SCIENTIST
EPA Region:		02
Land Type:		Private
Federal Waste Generator Description:		Not a generator, verified
Non-Notifier:		Not reported
Biennial Report Cycle:		Not reported
Accessibility:		Not reported
Active Site Indicator:		Not reported
State District Owner:		NY
State District:		NYSDEC R2
Mailing Address:		IRVING PL, 15TH FL NE
Mailing City,State,Zip:		NEW YORK, NY 10003
Owner Name:		Not reported
Owner Type:		Not reported
Operator Name:		Not reported
Operator Type:		Not reported
Short-Term Generator Activity:		No
Importer Activity:		No
Mixed Waste Generator:		No
Transporter Activity:		No
Transfer Facility Activity:		No
Recycler Activity with Storage:		No
Small Quantity On-Site Burner Exemption:		No
Smelting Melting and Refining Furnace Exemption:		No
Underground Injection Control:		No
Off-Site Waste Receipt:		No
Universal Waste Indicator:		No
Universal Waste Destination Facility:		No
Federal Universal Waste:		No
Active Site Fed-Reg Treatment Storage and Disposal Facility:		Not reported
Active Site Converter Treatment storage and Disposal Facility:		Not reported
Active Site State-Reg Treatment Storage and Disposal Facility:		Not reported
Active Site State-Reg Handler:		---
Federal Facility Indicator:		Not reported
Hazardous Secondary Material Indicator:		NN
Sub-Part K Indicator:		Not reported
Commercial TSD Indicator:		No
Treatment Storage and Disposal Type:		Not reported
2018 GPRA Permit Baseline:		Not on the Baseline
2018 GPRA Renewals Baseline:		Not on the Baseline
Permit Renewals Workload Universe:		Not reported

CON EDISON SERVICE BOX: 18624 (Continued) **1016971084**

Permit Workload Universe:	Not reported
Permit Progress Universe:	Not reported
Post-Closure Workload Universe:	Not reported
Closure Workload Universe:	Not reported
202 GPRA Corrective Action Baseline:	No
Corrective Action Workload Universe:	No
Subject to Corrective Action Universe:	No
Non-TSDFs Where RCRA CA has Been Imposed Universe:	No
TSDFs Potentially Subject to CA Under 3004 (u)/(v) Universe:	No
TSDFs Only Subject to CA under Discretionary Auth Universe:	No
Corrective Action Priority Ranking:	No NCAPS ranking
Environmental Control Indicator:	No
Institutional Control Indicator:	No
Human Exposure Controls Indicator:	N/A
Groundwater Controls Indicator:	N/A
Operating TSDF Universe:	Not reported
Full Enforcement Universe:	Not reported
Significant Non-Complier Universe:	No
Unaddressed Significant Non-Complier Universe:	No
Addressed Significant Non-Complier Universe:	No
Significant Non-Complier With a Compliance Schedule Universe:	No
Financial Assurance Required:	Not reported
Handler Date of Last Change:	20141014
Recognized Trader-Importer:	No
Recognized Trader-Exporter:	No
Importer of Spent Lead Acid Batteries:	No
Exporter of Spent Lead Acid Batteries:	No
Recycler Activity Without Storage:	Not reported
Manifest Broker:	Not reported
Sub-Part P Indicator:	No

Historic Generators:

Receive Date:	20140221
Handler Name: CON EDISON SERVICE BOX:	18624
Federal Waste Generator Description:	Conditionally Exempt Small Quantity Generator
State District Owner:	NY
Large Quantity Handler of Universal Waste:	No
Recognized Trader Importer:	No
Recognized Trader Exporter:	No
Spent Lead Acid Battery Importer:	No
Spent Lead Acid Battery Exporter:	No
Current Record:	No
Non Storage Recycler Activity:	Not reported
Electronic Manifest Broker:	Not reported

Receive Date:	20140321
Handler Name: CON EDISON SERVICE BOX:	18624
Federal Waste Generator Description:	Not a generator, verified
State District Owner:	NY
Large Quantity Handler of Universal Waste:	No
Recognized Trader Importer:	No
Recognized Trader Exporter:	No
Spent Lead Acid Battery Importer:	No
Spent Lead Acid Battery Exporter:	No
Current Record:	Yes
Non Storage Recycler Activity:	Not reported

CON EDISON SERVICE BOX: 18624 (Continued) **1016971084**

Electronic Manifest Broker: Not reported

List of NAICS Codes and Descriptions:
NAICS Codes: No NAICS Codes Found

Facility Has Received Notices of Violations:
Violations: No Violations Found

Evaluation Action Summary:
Evaluations: No Evaluations Found

NY MANIFEST:
Name: CON EDISON
Address: 19 CHRISTOPHER AVE SB 18624
City,State,Zip: BROOKLYN, NY 11212
Country: USA
EPA ID: NYP004448171
Facility Status: Not reported
Location Address 1: 19 CHRISTOPHER AVE
Code: BP
Location Address 2: SB18624
Total Tanks: Not reported
Location City: BROOKLYN
Location State: NY
Location Zip: 11201
Location Zip 4: Not reported

NY MANIFEST:
EPAID: NYP004448171
Mailing Name: CON EDISON
Mailing Contact: CON EDISON
Mailing Address 1: 4 IRVING PLACE
Mailing Address 2: 15TH FL
Mailing City: NEW YORK
Mailing State: NY
Mailing Zip: 10003
Mailing Zip 4: Not reported
Mailing Country: USA
Mailing Phone: Not reported

NY MANIFEST:
Document ID: Not reported
Manifest Status: Not reported
seq: Not reported
Year: 2018
Trans1 State ID: NJD003812047
Trans2 State ID: Not reported
Generator Ship Date: 02/21/2014
Trans1 Recv Date: 02/21/2014
Trans2 Recv Date: Not reported
TSD Site Recv Date: 02/21/2014
Part A Recv Date: Not reported
Part B Recv Date: Not reported
Generator EPA ID: NYP004448171

CON EDISON SERVICE BOX: 18624 (Continued) **1016971084**

Trans1 EPA ID:	Not reported
Trans2 EPA ID:	Not reported
TSDF ID 1:	NJD991291105
TSDF ID 2:	Not reported
Manifest Tracking Number:	002219752GBF
Import Indicator:	N
Export Indicator:	N
Discr Quantity Indicator:	N
Discr Type Indicator:	N
Discr Residue Indicator:	N
Discr Partial Reject Indicator:	N
Discr Full Reject Indicator:	N
Manifest Ref Number:	Not reported
Alt Facility RCRA ID:	Not reported
Alt Facility Sign Date:	Not reported
MGMT Method Type Code:	H110
Waste Code:	Not reported
Waste Code:	Not reported
Waste Code:	Not reported
Waste Code:	Not reported
Waste Code:	Not reported
Waste Code:	Not reported
Quantity:	100
Units:	G - Gallons (liquids only)* (8.3 pounds)
Number of Containers:	1
Container Type:	TT - Cargo tank, tank trucks
Handling Method:	T Chemical, physical, or biological treatment.
Specific Gravity:	1
Waste Code:	D008
Waste Code 1_2:	Not reported
Waste Code 1_3:	Not reported
Waste Code 1_4:	Not reported
Waste Code 1_5:	Not reported
Waste Code 1_6:	Not reported

U160 **CON EDISON** **NY MANIFEST** **S116293645**
SSW **OPP 19 CHRISTOPHER AVE** **N/A**
1/8-1/4 **BROOKLYN, NY 11201**
0.217 mi.
1147 ft. **Site 5 of 12 in cluster U**

Relative: **Lower**

Actual: **58 ft.**

NY MANIFEST:

Name:	CON EDISON
Address:	OPP 19 CHRISTOPHER AVE
City,State,Zip:	BROOKLYN, NY 11201
Country:	USA
EPA ID:	NYP004448192
Facility Status:	Not reported
Location Address 1:	OPP 19 CHRISTOPHER AVE
Code:	BP
Location Address 2:	SB18626
Total Tanks:	Not reported
Location City:	BROOKLYN
Location State:	NY
Location Zip:	11201
Location Zip 4:	Not reported

CON EDISON (Continued) **S116293645**

NY MANIFEST:

EPAID:	NYP004448192
Mailing Name:	CON EDISON
Mailing Contact:	CON EDISON
Mailing Address 1:	4 IRVING PLACE
Mailing Address 2:	15TH FL
Mailing City:	NEW YORK
Mailing State:	NY
Mailing Zip:	10003
Mailing Zip 4:	Not reported
Mailing Country:	USA
Mailing Phone:	Not reported

NY MANIFEST:

Document ID:	Not reported
Manifest Status:	Not reported
seq:	Not reported
Year:	2018
Trans1 State ID:	NJD003812047
Trans2 State ID:	Not reported
Generator Ship Date:	02/21/2014
Trans1 Recv Date:	02/21/2014
Trans2 Recv Date:	Not reported
TSD Site Recv Date:	02/21/2014
Part A Recv Date:	Not reported
Part B Recv Date:	Not reported
Generator EPA ID:	NYP004448192
Trans1 EPA ID:	Not reported
Trans2 EPA ID:	Not reported
TSDF ID 1:	NJD991291105
TSDF ID 2:	Not reported
Manifest Tracking Number:	002358878GBF
Import Indicator:	N
Export Indicator:	N
Discr Quantity Indicator:	N
Discr Type Indicator:	N
Discr Residue Indicator:	N
Discr Partial Reject Indicator:	N
Discr Full Reject Indicator:	N
Manifest Ref Number:	Not reported
Alt Facility RCRA ID:	Not reported
Alt Facility Sign Date:	Not reported
MGMT Method Type Code:	H110
Waste Code:	Not reported
Waste Code:	Not reported
Waste Code:	Not reported
Waste Code:	Not reported
Waste Code:	Not reported
Waste Code:	Not reported
Quantity:	50
Units:	G - Gallons (liquids only)* (8.3 pounds)
Number of Containers:	1
Container Type:	TT - Cargo tank, tank trucks
Handling Method:	T Chemical, physical, or biological treatment.
Specific Gravity:	1
Waste Code:	D008

CON EDISON (Continued) **S116293645**

Waste Code 1_2: Not reported
Waste Code 1_3: Not reported
Waste Code 1_4: Not reported
Waste Code 1_5: Not reported
Waste Code 1_6: Not reported

Y161 **CYPRESS HILL LDC** **NY AST** **U003394609**
WSW **2381 DEAN STREET** **N/A**
1/8-1/4 **BROOKLYN, NY 11233**
0.218 mi.
1153 ft. **Site 3 of 4 in cluster Y**

Relative:
Lower

Actual:
70 ft.

AST:
Name: CYPRESS HILL LDC
Address: 2381 DEAN STREET
City,State,Zip: BROOKLYN, NY 11233
Region: STATE
DEC Region: 2
Site Status: Active
Facility Id: 2-466522
Program Type: PBS
UTM X: 592240.11189
UTM Y: 4503223.81376
Expiration Date: 09/06/2023
Site Type: Apartment Building/Office Building

Affiliation Records:
Site Id: 20251
Affiliation Type: Facility Owner
Company Name: NEIGHBORHOOD RESTORE HOUSING HDFC
Contact Type: DIRECTOR OF MANAGEMENT
Contact Name: CHRISTOPHER CRANDON
Address1: 150 BROADWAY
Address2: Not reported
City: NEW YORK
State: NY
Zip Code: 10038
Country Code: 001
Phone: (212) 584-8981
EMail: Not reported
Fax Number: Not reported
Modified By: JSMACRI
Date Last Modified: 2019-03-27

Site Id: 20251
Affiliation Type: Facility Operator
Company Name: CYPRESS HILL LDC
Contact Type: Not reported
Contact Name: SHINDA MANAGEMENT CORPORATION
Address1: Not reported
Address2: Not reported
City: Not reported
State: NN
Zip Code: Not reported
Country Code: 001
Phone: (929) 234-3535
EMail: Not reported

CYPRESS HILL LDC (Continued) **U003394609**

Fax Number:	Not reported
Modified By:	JSMACRI
Date Last Modified:	2019-03-27

Site Id:	20251
Affiliation Type:	Mail Contact
Company Name:	SHINDA MANAGEMENT CORPORATION
Contact Type:	Not reported
Contact Name:	CHRISTOPHER CRANDON
Address1:	221-10 JAMIACA AVENUE
Address2:	3RD FLOOR
City:	QUEENS VILLAGE
State:	NY
Zip Code:	11428
Country Code:	001
Phone:	(718) 740-0416
EMail:	CHRISTOPHER.CRANDON@SHINDAMGMTCORP.COM
Fax Number:	Not reported
Modified By:	JSMACRI
Date Last Modified:	2019-03-27

Site Id:	20251
Affiliation Type:	Emergency Contact
Company Name:	NEIGHBORHOOD RESTORE HOUSING HDFC
Contact Type:	Not reported
Contact Name:	CHRISTOPHER CRANDON
Address1:	Not reported
Address2:	Not reported
City:	Not reported
State:	NN
Zip Code:	Not reported
Country Code:	999
Phone:	(516) 852-4932
EMail:	Not reported
Fax Number:	Not reported
Modified By:	JSMACRI
Date Last Modified:	2019-03-27

Tank Info:

Tank Number:	001
Tank Id:	36897
Material Code:	0003
Common Name of Substance:	#6 Fuel Oil (On-Site Consumption)

Equipment Records:

G03 - Tank Secondary Containment - Vault (w/o access)
H00 - Tank Leak Detection - None
L09 - Piping Leak Detection - Exempt Suction Piping
J02 - Dispenser - Suction Dispenser
B00 - Tank External Protection - None
C00 - Pipe Location - No Piping
F00 - Pipe External Protection - None
I04 - Overfill - Product Level Gauge (A/G)
A00 - Tank Internal Protection - None
D01 - Pipe Type - Steel/Carbon Steel/Iron

CYPRESS HILL LDC (Continued) **U003394609**

Tank Location:	Aboveground - contact with soil.... Tank bottom rests on soil, allowing no visual inspection.
Tank Type:	Steel/Carbon Steel/Iron
Tank Status:	In Service
Pipe Model:	Not reported
Install Date:	09/01/1989
Capacity Gallons:	5500
Tightness Test Method:	NN
Date Test:	Not reported
Next Test Date:	Not reported
Date Tank Closed:	Not reported
Register:	True
Modified By:	JSMACRI
Last Modified:	03/27/2019
Material Name:	#6 fuel oil (on-site consumption)

U162 **HOWARD POOL** **NY CBS** **S102639138**
SW **N.Y. AVE. & MOTHER GASTON BLVD** **NY AST** **N/A**
1/8-1/4 **BROOKLYN, NY 11215** **NY CBS AST**
0.220 mi.
1162 ft. **Site 6 of 12 in cluster U**

Relative: **Lower**

Actual: **58 ft.**

CBS:

Name:	HOWARD POOL
Address:	N.Y. AVE. & MOTHER GASTON BLVD
City,State,Zip:	BROOKLYN, NY 11215
CBS Number:	2-000139
Program Type:	CBS
Facility Status:	Unregulated/Closed
Expiration Date:	Not reported
Dec Region:	2
UTMX:	592220.55922
UTMY:	4502996.64672

AST:

Name:	HOWARD POOL
Address:	N.Y. AVE. & MOTHER GASTON BLVD
City,State,Zip:	BROOKLYN, NY 11215
Region:	STATE
DEC Region:	2
Site Status:	Unregulated/Closed
Facility Id:	2-000139
Program Type:	CBS
UTM X:	592220.55922
UTM Y:	4502996.64672
Expiration Date:	N/A
Site Type:	Municipality (Incl. Waste Water Treatment Plants, Utilities, Swimming Pools, etc.)

Tank Info:

Tank Number:	001
Tank Id:	187654
Tank Location:	Aboveground - on saddles, legs, racks, etc.... Tank bottom is elevated above grade or tank pad, allowing visual inspection.
Tank Type:	Plastic
Tank Status:	Closed - Removed
Pipe Model:	Not reported
Install Date:	09/01/1988

HOWARD POOL (Continued) **S102639138**

Capacity Gallons:	500
Tightness Test Method:	NN
Date Test:	Not reported
Next Test Date:	Not reported
Date Tank Closed:	12/08/1999
Register:	True
Modified By:	EJCALIFA
Last Modified:	01/29/2009
Material Name:	Not reported

Tank Number:	002
Tank Id:	227067
Tank Location:	Aboveground - on saddles, legs, racks, etc.... Tank bottom is elevated above grade or tank pad, allowing visual inspection.
Tank Type:	Plastic
Tank Status:	Closed - Removed
Pipe Model:	Not reported
Install Date:	12/08/1999
Capacity Gallons:	300
Tightness Test Method:	NN
Date Test:	Not reported
Next Test Date:	Not reported
Date Tank Closed:	01/01/2002
Register:	True
Modified By:	EJCALIFA
Last Modified:	01/29/2009
Material Name:	Not reported

CBS AST:

CBS Number:	2-000139
ICS Number:	2-700513
PBS Number:	Not reported
MOSF Number:	Not reported
SPDES Number:	Not reported
Facility Status:	IN SERVICE
Facility Type:	F
Telephone:	(718) 385-1023
Facility Town:	NEW YORK CITY
Region:	STATE
Expiration Date:	12/08/1999
Total Capacity of All Active Tanks(gal):	500
Operator:	PATRICIA GARCIA
Emergency Contact:	BROOKLYN PARKS H.Q.
Emergency Phone:	(718) 965-8900
Owner Name:	N.Y.C. DEPT. OF PARKS & RECREATION
Owner Address:	95 PROSPECT PARK W.
Owner City,St,Zip:	BROOKLYN, NY 11215
Owner Telephone:	(718) 965-8900
Owner Type:	Local Government
Owner Sub Type:	Not reported
Mail Name:	N.Y.C. DEPT. PARKS & RECREATION
Mail Contact Addr:	95 PROSPECT PARK W.
Mail Contact Addr2:	Not reported
Mail Contact Contact:	BROOKLYN PARKS H.Q.
Mail Contact City,St,Zip:	BROOKLYN, NY 11215
Mail Phone:	(718) 965-8900

HOWARD POOL (Continued) **S102639138**

Tank Id:	1
CAS Number:	7782505
Federal ID:	Not reported
Tank Status:	In Service
Install Date:	09/88
Tank Closed:	Not reported
Capacity (Gal):	500
Chemical:	Chlorine
Tank Location:	Indoors, Belowground
Tank Type:	Fiberglass reinforced plastic [FRP]
Total Tanks:	1
Tank Secret:	False
Tank Secondary Containment:	Double-Walled Tank
Tank Error Status:	No Missing Data
Date Entered:	07/19/1989
Certified Date:	08/13/1997
Substance:	Single Hazardous Substance on DEC List
Internal Protection:	Other
External Protection:	None,Other
Pipe Location:	Underground
Pipe Type:	Double Walled Fiberglass
Pipe Internal:	Other
Pipe External:	09
Pipe Flag:	09
Leak Detection:	03
Overfill Protection:	15
Haz Percent:	15
Last Test:	Not reported
Due Date:	Not reported
SWIS Code:	6101
Lat/Long:	Not reported
Is Updated:	False
Renew Date:	09/29/93
Is It There:	False
Delinquent:	False
Date Expired:	12/08/91
Owner Mark:	1
Certificate Needs to be Printed:	False
Fiscal Amt for Registration Fee Correct:	True
Renewal Has Been Printed for Facility:	True
Pre-Printed Renewal App Last Printed:	09/06/2001

U163 **CON EDISON** **RCRA NonGen / NLR** **1019904060**
SW **BERGEN ST & E NEW YORK AVE** **NYP004793261**
1/8-1/4 **BROOKLYN, NY 11234**
0.221 mi.
1166 ft. **Site 7 of 12 in cluster U**

Relative: RCRA NonGen / NLR:
Lower

Actual: Date Form Received by Agency:		20150611
58 ft. Handler Name:	CON EDISON	
Handler Address:		BERGEN ST & E NEW YORK AVE
Handler City,State,Zip:		BROOKLYN, NY 11234
EPA ID:		NYP004793261
Contact Name:		THOMAS TEELING
Contact Address:		Not reported
Contact City,State,Zip:		Not reported
Contact Telephone:		212-460-3770

CON EDISON (Continued) **1019904060**

Contact Fax:	Not reported
Contact Email:	Not reported
Contact Title:	Not reported
EPA Region:	02
Land Type:	Private
Federal Waste Generator Description:	Not a generator, verified
Non-Notifier:	Not reported
Biennial Report Cycle:	Not reported
Accessibility:	Not reported
Active Site Indicator:	Not reported
State District Owner:	NY
State District:	NYSDEC R2
Mailing Address:	IRVING PL 15TH FL NE
Mailing City,State,Zip:	NEW YORK, NY 10003
Owner Name:	Not reported
Owner Type:	Not reported
Operator Name:	Not reported
Operator Type:	Not reported
Short-Term Generator Activity:	No
Importer Activity:	No
Mixed Waste Generator:	No
Transporter Activity:	No
Transfer Facility Activity:	No
Recycler Activity with Storage:	No
Small Quantity On-Site Burner Exemption:	No
Smelting Melting and Refining Furnace Exemption:	No
Underground Injection Control:	No
Off-Site Waste Receipt:	No
Universal Waste Indicator:	No
Universal Waste Destination Facility:	No
Federal Universal Waste:	No
Active Site Fed-Reg Treatment Storage and Disposal Facility:	Not reported
Active Site Converter Treatment storage and Disposal Facility:	Not reported
Active Site State-Reg Treatment Storage and Disposal Facility:	Not reported
Active Site State-Reg Handler:	---
Federal Facility Indicator:	Not reported
Hazardous Secondary Material Indicator:	NN
Sub-Part K Indicator:	Not reported
Commercial TSD Indicator:	No
Treatment Storage and Disposal Type:	Not reported
2018 GPRA Permit Baseline:	Not on the Baseline
2018 GPRA Renewals Baseline:	Not on the Baseline
Permit Renewals Workload Universe:	Not reported
Permit Workload Universe:	Not reported
Permit Progress Universe:	Not reported
Post-Closure Workload Universe:	Not reported
Closure Workload Universe:	Not reported
202 GPRA Corrective Action Baseline:	No
Corrective Action Workload Universe:	No
Subject to Corrective Action Universe:	No
Non-TSDFs Where RCRA CA has Been Imposed Universe:	No
TSDFs Potentially Subject to CA Under 3004 (u)/(v) Universe:	No
TSDFs Only Subject to CA under Discretionary Auth Universe:	No
Corrective Action Priority Ranking:	No NCAPS ranking
Environmental Control Indicator:	No
Institutional Control Indicator:	No
Human Exposure Controls Indicator:	N/A

CON EDISON (Continued) **1019904060**

Groundwater Controls Indicator:	N/A
Operating TSDF Universe:	Not reported
Full Enforcement Universe:	Not reported
Significant Non-Complier Universe:	No
Unaddressed Significant Non-Complier Universe:	No
Addressed Significant Non-Complier Universe:	No
Significant Non-Complier With a Compliance Schedule Universe:	No
Financial Assurance Required:	Not reported
Handler Date of Last Change:	20160909
Recognized Trader-Importer:	No
Recognized Trader-Exporter:	No
Importer of Spent Lead Acid Batteries:	No
Exporter of Spent Lead Acid Batteries:	No
Recycler Activity Without Storage:	Not reported
Manifest Broker:	Not reported
Sub-Part P Indicator:	No

Historic Generators:

Receive Date:	20150611
Handler Name: CON EDISON	
Federal Waste Generator Description:	Small Quantity Generator
State District Owner:	NY
Large Quantity Handler of Universal Waste:	No
Recognized Trader Importer:	No
Recognized Trader Exporter:	No
Spent Lead Acid Battery Importer:	No
Spent Lead Acid Battery Exporter:	No
Current Record:	No
Non Storage Recycler Activity:	Not reported
Electronic Manifest Broker:	Not reported

Receive Date:	20150611
Handler Name: CON EDISON	
Federal Waste Generator Description:	Not a generator, verified
State District Owner:	NY
Large Quantity Handler of Universal Waste:	No
Recognized Trader Importer:	No
Recognized Trader Exporter:	No
Spent Lead Acid Battery Importer:	No
Spent Lead Acid Battery Exporter:	No
Current Record:	Yes
Non Storage Recycler Activity:	Not reported
Electronic Manifest Broker:	Not reported

List of NAICS Codes and Descriptions:

NAICS Codes:	No NAICS Codes Found

Facility Has Received Notices of Violations:

Violations:	No Violations Found

Evaluation Action Summary:

Evaluations:	No Evaluations Found

U164 **CON ED** **NY MANIFEST** **S119077589**
SW **BERGEN ST & E NEW YORK AVE** **N/A**
1/8-1/4 **BROOKLYN, NY 11224**
0.221 mi.
1166 ft. **Site 8 of 12 in cluster U**

Relative:
Lower

Actual:
58 ft.

NY MANIFEST:

Name:	CON ED
Address:	BERGEN ST & E NEW YORK AVE
City,State,Zip:	BROOKLYN, NY 11224
Country:	USA
EPA ID:	NYP004834350
Facility Status:	Not reported
Location Address 1:	BERGEN ST AND EAST NEW YORK AVE
Code:	BP
Location Address 2:	SB 21730
Total Tanks:	Not reported
Location City:	BROOKLYN
Location State:	NY
Location Zip:	11212
Location Zip 4:	Not reported

NY MANIFEST:

EPAID:	NYP004834350
Mailing Name:	CON ED
Mailing Contact:	TOM TEELING
Mailing Address 1:	4 IRVING PLACE - 15TH FLOOR
Mailing Address 2:	Not reported
Mailing City:	NEW YORK
Mailing State:	NY
Mailing Zip:	10003
Mailing Zip 4:	Not reported
Mailing Country:	USA
Mailing Phone:	2124603770

NY MANIFEST:

Document ID:	Not reported
Manifest Status:	Not reported
seq:	Not reported
Year:	2018
Trans1 State ID:	NJ0000027193
Trans2 State ID:	Not reported
Generator Ship Date:	09/03/2015
Trans1 Recv Date:	09/03/2015
Trans2 Recv Date:	Not reported
TSD Site Recv Date:	09/04/2015
Part A Recv Date:	Not reported
Part B Recv Date:	Not reported
Generator EPA ID:	NYP004834350
Trans1 EPA ID:	Not reported
Trans2 EPA ID:	Not reported
TSDF ID 1:	NJD002200046
TSDF ID 2:	Not reported
Manifest Tracking Number:	014470913JJK
Import Indicator:	N
Export Indicator:	N
Discr Quantity Indicator:	N
Discr Type Indicator:	N
Discr Residue Indicator:	N

CON ED (Continued) **S119077589**

Discr Partial Reject Indicator:	N
Discr Full Reject Indicator:	N
Manifest Ref Number:	Not reported
Alt Facility RCRA ID:	Not reported
Alt Facility Sign Date:	Not reported
MGMT Method Type Code:	H110
Waste Code:	Not reported
Waste Code:	Not reported
Waste Code:	Not reported
Waste Code:	Not reported
Waste Code:	Not reported
Waste Code:	Not reported
Quantity:	1000
Units:	P - Pounds
Number of Containers:	1
Container Type:	TT - Cargo tank, tank trucks
Handling Method:	T Chemical, physical, or biological treatment.
Specific Gravity:	1
Waste Code:	D008
Waste Code 1_2:	Not reported
Waste Code 1_3:	Not reported
Waste Code 1_4:	Not reported
Waste Code 1_5:	Not reported
Waste Code 1_6:	Not reported

U165 **CON EDISON** **NY MANIFEST** **S119075828**
SW **BERGEN ST & E NEW YORK AVE** **N/A**
1/8-1/4 **BROOKLYN, NY 11234**
0.221 mi.
1166 ft. **Site 9 of 12 in cluster U**

Relative: **Lower**
Actual: **58 ft.**

NY MANIFEST:

Name:	CON EDISON
Address:	BERGEN ST & E NEW YORK AVE
City,State,Zip:	BROOKLYN, NY 11234
Country:	USA
EPA ID:	NYP004793261
Facility Status:	Not reported
Location Address 1:	2179 BERGEN ST
Code:	BP
Location Address 2:	SB
Total Tanks:	Not reported
Location City:	BROOKLYN
Location State:	NY
Location Zip:	Not reported
Location Zip 4:	Not reported

NY MANIFEST:

EPAID:	NYP004793261
Mailing Name:	CON EDISON
Mailing Contact:	DENNIS HUACON
Mailing Address 1:	4 IRVING PL 15TH FL
Mailing Address 2:	Not reported
Mailing City:	NEW YORK
Mailing State:	NY
Mailing Zip:	10003
Mailing Zip 4:	Not reported

CON EDISON (Continued) **S119075828**

Mailing Country:	USA
Mailing Phone:	2124603770

NY MANIFEST:

Document ID:	Not reported
Manifest Status:	Not reported
seq:	Not reported
Year:	2018
Trans1 State ID:	NJD003812047
Trans2 State ID:	Not reported
Generator Ship Date:	06/11/2015
Trans1 Recv Date:	06/11/2015
Trans2 Recv Date:	Not reported
TSD Site Recv Date:	06/11/2015
Part A Recv Date:	Not reported
Part B Recv Date:	Not reported
Generator EPA ID:	NYP004793261
Trans1 EPA ID:	Not reported
Trans2 EPA ID:	Not reported
TSDF ID 1:	NJD991291105
TSDF ID 2:	Not reported
Manifest Tracking Number:	002624279GBF
Import Indicator:	N
Export Indicator:	N
Discr Quantity Indicator:	N
Discr Type Indicator:	N
Discr Residue Indicator:	N
Discr Partial Reject Indicator:	N
Discr Full Reject Indicator:	N
Manifest Ref Number:	Not reported
Alt Facility RCRA ID:	Not reported
Alt Facility Sign Date:	Not reported
MGMT Method Type Code:	H110
Waste Code:	Not reported
Waste Code:	Not reported
Waste Code:	Not reported
Waste Code:	Not reported
Waste Code:	Not reported
Waste Code:	Not reported
Quantity:	500
Units:	P - Pounds
Number of Containers:	1
Container Type:	TT - Cargo tank, tank trucks
Handling Method:	T Chemical, physical, or biological treatment.
Specific Gravity:	1
Waste Code:	D008
Waste Code 1_2:	Not reported
Waste Code 1_3:	Not reported
Waste Code 1_4:	Not reported
Waste Code 1_5:	Not reported
Waste Code 1_6:	Not reported

U166 **CON EDISON** **RCRA NonGen / NLR** **1019907455**
SW **BERGEN ST & E NEW YORK AVE** **FINDS** **NYP004834350**
1/8-1/4 **BROOKLYN, NY 11234** **ECHO**
0.221 mi.
1166 ft. **Site 10 of 12 in cluster U**

Relative: **Lower**
Actual: **58 ft.**

RCRA NonGen / NLR:

Date Form Received by Agency:		20150903
Handler Name:	CON EDISON	
Handler Address:		BERGEN ST & E NEW YORK AVE
Handler City,State,Zip:		BROOKLYN, NY 11224
EPA ID:		NYP004834350
Contact Name:		THOMAS TEELING
Contact Address:		Not reported
Contact City,State,Zip:		Not reported
Contact Telephone:		212-460-3770
Contact Fax:		Not reported
Contact Email:		Not reported
Contact Title:		Not reported
EPA Region:		02
Land Type:		Private
Federal Waste Generator Description:		Not a generator, verified
Non-Notifier:		Not reported
Biennial Report Cycle:		Not reported
Accessibility:		Not reported
Active Site Indicator:		Not reported
State District Owner:		NY
State District:		NYSDEC R2
Mailing Address:		IRVING PL 15TH FL NE
Mailing City,State,Zip:		NEW YORK, NY 10003
Owner Name:		Not reported
Owner Type:		Not reported
Operator Name:		Not reported
Operator Type:		Not reported
Short-Term Generator Activity:		No
Importer Activity:		No
Mixed Waste Generator:		No
Transporter Activity:		No
Transfer Facility Activity:		No
Recycler Activity with Storage:		No
Small Quantity On-Site Burner Exemption:		No
Smelting Melting and Refining Furnace Exemption:		No
Underground Injection Control:		No
Off-Site Waste Receipt:		No
Universal Waste Indicator:		No
Universal Waste Destination Facility:		No
Federal Universal Waste:		No
Active Site Fed-Reg Treatment Storage and Disposal Facility:		Not reported
Active Site Converter Treatment storage and Disposal Facility:		Not reported
Active Site State-Reg Treatment Storage and Disposal Facility:		Not reported
Active Site State-Reg Handler:		---
Federal Facility Indicator:		Not reported
Hazardous Secondary Material Indicator:		NN
Sub-Part K Indicator:		Not reported
Commercial TSD Indicator:		No
Treatment Storage and Disposal Type:		Not reported
2018 GPRA Permit Baseline:		Not on the Baseline
2018 GPRA Renewals Baseline:		Not on the Baseline
Permit Renewals Workload Universe:		Not reported

CON EDISON (Continued) **1019907455**

Permit Workload Universe:	Not reported
Permit Progress Universe:	Not reported
Post-Closure Workload Universe:	Not reported
Closure Workload Universe:	Not reported
202 GPRA Corrective Action Baseline:	No
Corrective Action Workload Universe:	No
Subject to Corrective Action Universe:	No
Non-TSDFs Where RCRA CA has Been Imposed Universe:	No
TSDFs Potentially Subject to CA Under 3004 (u)/(v) Universe:	No
TSDFs Only Subject to CA under Discretionary Auth Universe:	No
Corrective Action Priority Ranking:	No NCAPS ranking
Environmental Control Indicator:	No
Institutional Control Indicator:	No
Human Exposure Controls Indicator:	N/A
Groundwater Controls Indicator:	N/A
Operating TSDF Universe:	Not reported
Full Enforcement Universe:	Not reported
Significant Non-Complier Universe:	No
Unaddressed Significant Non-Complier Universe:	No
Addressed Significant Non-Complier Universe:	No
Significant Non-Complier With a Compliance Schedule Universe:	No
Financial Assurance Required:	Not reported
Handler Date of Last Change:	20160909
Recognized Trader-Importer:	No
Recognized Trader-Exporter:	No
Importer of Spent Lead Acid Batteries:	No
Exporter of Spent Lead Acid Batteries:	No
Recycler Activity Without Storage:	Not reported
Manifest Broker:	Not reported
Sub-Part P Indicator:	No

Historic Generators:

Receive Date:	20150903
Handler Name: CON EDISON	
Federal Waste Generator Description:	Large Quantity Generator
State District Owner:	NY
Large Quantity Handler of Universal Waste:	No
Recognized Trader Importer:	No
Recognized Trader Exporter:	No
Spent Lead Acid Battery Importer:	No
Spent Lead Acid Battery Exporter:	No
Current Record:	No
Non Storage Recycler Activity:	Not reported
Electronic Manifest Broker:	Not reported

Receive Date:	20150903
Handler Name: CON EDISON	
Federal Waste Generator Description:	Not a generator, verified
State District Owner:	NY
Large Quantity Handler of Universal Waste:	No
Recognized Trader Importer:	No
Recognized Trader Exporter:	No
Spent Lead Acid Battery Importer:	No
Spent Lead Acid Battery Exporter:	No
Current Record:	Yes
Non Storage Recycler Activity:	Not reported

CON EDISON (Continued) **1019907455**

Electronic Manifest Broker: Not reported

List of NAICS Codes and Descriptions:
NAICS Codes: No NAICS Codes Found

Facility Has Received Notices of Violations:
Violations: No Violations Found

Evaluation Action Summary:
Evaluations: No Evaluations Found

FINDS:
Registry ID: 110069688751

Click Here:

Environmental Interest/Information System:
RCRAInfo is a national information system that supports the Resource Conservation and Recovery Act (RCRA) program through the tracking of events and activities related to facilities that generate, transport, and treat, store, or dispose of hazardous waste. RCRAInfo allows RCRA program staff to track the notification, permit, compliance, and corrective action activities required under RCRA.

Click this hyperlink while viewing on your computer to access additional FINDS: detail in the EDR Site Report.

ECHO:

Envid:	1019907455
Registry ID:	110069688751
DFR URL:	http://echo.epa.gov/detailed-facility-report?fid=110069688751
Name:	CON EDISON
Address:	BERGEN ST & E NEW YORK AVE
City,State,Zip:	BROOKLYN, NY 11224

U167 **CON EDISON** **NJ MANIFEST** **S120676326**
SW **BERGEN ST & E NEW YORK AVE** **N/A**
1/8-1/4 **BROOKLYN, NY 11224**
0.221 mi.
1166 ft. **Site 11 of 12 in cluster U**

Relative: **Lower**
Actual: **58 ft.**

NJ MANIFEST:

EPA Id:	NYP004834350
Mail Address:	IRVING PL 15TH FL NE
Mail City/State/Zip:	NEW YORK, NY 10003
Facility Phone:	Not reported
Emergency Phone:	Not reported
Contact:	THOMAS TEELING
Comments:	Not reported
SIC Code:	Not reported
County:	NY047
Municipal:	Not reported
Previous EPA Id:	Not reported
Gen Flag:	Not reported
Trans Flag:	Not reported
TSDF Flag:	Not reported

CON EDISON (Continued) **S120676326**

Name Change:	Not reported
Date Change:	Not reported

Manifest:

Manifest Number:	014470913JJK
EPA ID:	NYP004834350
Date Shipped:	9/3/2015
TSDF EPA ID:	NJD002200046
Transporter EPA ID:	NJ0000027193
Transporter 2 EPA ID:	Not reported
Transporter 3 EPA ID:	Not reported
Transporter 4 EPA ID:	Not reported
Transporter 5 EPA ID:	Not reported
Transporter 6 EPA ID:	Not reported
Transporter 7 EPA ID:	Not reported
Transporter 8 EPA ID:	Not reported
Transporter 9 EPA ID:	Not reported
Transporter 10 EPA ID:	Not reported
Date Trans1 Transported Waste:	Not reported
Date Trans2 Transported Waste:	Not reported
Date Trans3 Transported Waste:	Not reported
Date Trans4 Transported Waste:	Not reported
Date Trans5 Transported Waste:	Not reported
Date Trans6 Transported Waste:	Not reported
Date Trans7 Transported Waste:	Not reported
Date Trans8 Transported Waste:	Not reported
Date Trans9 Transported Waste:	Not reported
Date Trans10 Transported Waste:	Not reported
Date TSDF Received Waste:	Not reported
TSDF EPA Facility Name:	Not reported
QTY Units:	Not reported
Transporter SEQ ID:	Not reported
Transporter-1 Date:	Not reported
Waste SEQ ID:	Not reported
Waste Type Code 2:	Not reported
Waste Type Code 3:	Not reported
Waste Type Code 4:	Not reported
Waste Type Code 5:	Not reported
Waste Type Code 6:	Not reported
Date Accepted:	Not reported
Manifest Discrepancy Type:	Not reported
Data Entry Number:	Not reported
Was Load Rejected:	NEW YORK, NY 10003
Reason Load Was Rejected:	Not reported

U168 **CON EDISON** **NJ MANIFEST** **S120672705**
SW **BERGEN ST & E NEW YORK AVE** **N/A**
1/8-1/4 **BROOKLYN, NY 11234**
0.221 mi.
1166 ft. **Site 12 of 12 in cluster U**

Relative: NJ MANIFEST:
Lower

EPA Id:	NYP004793261
Mail Address:	IRVING PL 15TH FL NE
Mail City/State/Zip:	NEW YORK, NY 10003
Facility Phone:	Not reported

Actual:
58 ft.

CON EDISON (Continued) **S120672705**

Emergency Phone:	Not reported
Contact:	THOMAS TEELING
Comments:	Not reported
SIC Code:	Not reported
County:	NY047
Municipal:	Not reported
Previous EPA Id:	Not reported
Gen Flag:	Not reported
Trans Flag:	Not reported
TSDF Flag:	Not reported
Name Change:	Not reported
Date Change:	Not reported

Manifest:

Manifest Number:	002624279GBF
EPA ID:	NYP004793261
Date Shipped:	6/11/2015
TSDF EPA ID:	NJD991291105
Transporter EPA ID:	NJD003812047
Transporter 2 EPA ID:	Not reported
Transporter 3 EPA ID:	Not reported
Transporter 4 EPA ID:	Not reported
Transporter 5 EPA ID:	Not reported
Transporter 6 EPA ID:	Not reported
Transporter 7 EPA ID:	Not reported
Transporter 8 EPA ID:	Not reported
Transporter 9 EPA ID:	Not reported
Transporter 10 EPA ID:	Not reported
Date Trans1 Transported Waste:	Not reported
Date Trans2 Transported Waste:	Not reported
Date Trans3 Transported Waste:	Not reported
Date Trans4 Transported Waste:	Not reported
Date Trans5 Transported Waste:	Not reported
Date Trans6 Transported Waste:	Not reported
Date Trans7 Transported Waste:	Not reported
Date Trans8 Transported Waste:	Not reported
Date Trans9 Transported Waste:	Not reported
Date Trans10 Transported Waste:	Not reported
Date TSDF Received Waste:	Not reported
TSDF EPA Facility Name:	Not reported
QTY Units:	Not reported
Transporter SEQ ID:	Not reported
Transporter-1 Date:	Not reported
Waste SEQ ID:	Not reported
Waste Type Code 2:	Not reported
Waste Type Code 3:	Not reported
Waste Type Code 4:	Not reported
Waste Type Code 5:	Not reported
Waste Type Code 6:	Not reported
Date Accepted:	Not reported
Manifest Discrepancy Type:	Not reported
Data Entry Number:	Not reported
Was Load Rejected:	NEW YORK, NY 10003
Reason Load Was Rejected:	Not reported

W169 **CON EDISON MANHOLE: 5057** **RCRA NonGen / NLR** **1016971889**
West **2310 ATLANTIC AVE** **NY MANIFEST** **NYP004456414**
1/8-1/4 **BROOKLYN, NY 11233**
0.221 mi.
1168 ft. **Site 6 of 8 in cluster W**

Relative: **Higher**
Actual: **83 ft.**

RCRA NonGen / NLR:

Date Form Received by Agency:	20140403
Handler Name:	CON EDISON MANHOLE: 5057
Handler Address:	2310 ATLANTIC AVE
Handler City,State,Zip:	BROOKLYN, NY 11233
EPA ID:	NYP004456414
Contact Name:	THOMAS TEELING
Contact Address:	Not reported
Contact City,State,Zip:	Not reported
Contact Telephone:	212-460-3770
Contact Fax:	Not reported
Contact Email:	Not reported
Contact Title:	SENIOR SCIENTIST
EPA Region:	02
Land Type:	Private
Federal Waste Generator Description:	Not a generator, verified
Non-Notifier:	Not reported
Biennial Report Cycle:	Not reported
Accessibility:	Not reported
Active Site Indicator:	Not reported
State District Owner:	NY
State District:	NYSDEC R2
Mailing Address:	IRVING PL, 15TH FL NE
Mailing City,State,Zip:	NEW YORK, NY 10003
Owner Name:	Not reported
Owner Type:	Not reported
Operator Name:	Not reported
Operator Type:	Not reported
Short-Term Generator Activity:	No
Importer Activity:	No
Mixed Waste Generator:	No
Transporter Activity:	No
Transfer Facility Activity:	No
Recycler Activity with Storage:	No
Small Quantity On-Site Burner Exemption:	No
Smelting Melting and Refining Furnace Exemption:	No
Underground Injection Control:	No
Off-Site Waste Receipt:	No
Universal Waste Indicator:	No
Universal Waste Destination Facility:	No
Federal Universal Waste:	No
Active Site Fed-Reg Treatment Storage and Disposal Facility:	Not reported
Active Site Converter Treatment storage and Disposal Facility:	Not reported
Active Site State-Reg Treatment Storage and Disposal Facility:	Not reported
Active Site State-Reg Handler:	---
Federal Facility Indicator:	Not reported
Hazardous Secondary Material Indicator:	NN
Sub-Part K Indicator:	Not reported
Commercial TSD Indicator:	No
Treatment Storage and Disposal Type:	Not reported
2018 GPRA Permit Baseline:	Not on the Baseline
2018 GPRA Renewals Baseline:	Not on the Baseline
Permit Renewals Workload Universe:	Not reported

CON EDISON MANHOLE: 5057 (Continued) **1016971889**

Permit Workload Universe:	Not reported
Permit Progress Universe:	Not reported
Post-Closure Workload Universe:	Not reported
Closure Workload Universe:	Not reported
202 GPRA Corrective Action Baseline:	No
Corrective Action Workload Universe:	No
Subject to Corrective Action Universe:	No
Non-TSDFs Where RCRA CA has Been Imposed Universe:	No
TSDFs Potentially Subject to CA Under 3004 (u)/(v) Universe:	No
TSDFs Only Subject to CA under Discretionary Auth Universe:	No
Corrective Action Priority Ranking:	No NCAPS ranking
Environmental Control Indicator:	No
Institutional Control Indicator:	No
Human Exposure Controls Indicator:	N/A
Groundwater Controls Indicator:	N/A
Operating TSDF Universe:	Not reported
Full Enforcement Universe:	Not reported
Significant Non-Complier Universe:	No
Unaddressed Significant Non-Complier Universe:	No
Addressed Significant Non-Complier Universe:	No
Significant Non-Complier With a Compliance Schedule Universe:	No
Financial Assurance Required:	Not reported
Handler Date of Last Change:	20141014
Recognized Trader-Importer:	No
Recognized Trader-Exporter:	No
Importer of Spent Lead Acid Batteries:	No
Exporter of Spent Lead Acid Batteries:	No
Recycler Activity Without Storage:	Not reported
Manifest Broker:	Not reported
Sub-Part P Indicator:	No

Historic Generators:

Receive Date:	20140303
Handler Name:	CON EDISON MANHOLE: 5057
Federal Waste Generator Description:	Conditionally Exempt Small Quantity Generator
State District Owner:	NY
Large Quantity Handler of Universal Waste:	No
Recognized Trader Importer:	No
Recognized Trader Exporter:	No
Spent Lead Acid Battery Importer:	No
Spent Lead Acid Battery Exporter:	No
Current Record:	No
Non Storage Recycler Activity:	Not reported
Electronic Manifest Broker:	Not reported

Receive Date:	20140403
Handler Name:	CON EDISON MANHOLE: 5057
Federal Waste Generator Description:	Not a generator, verified
State District Owner:	NY
Large Quantity Handler of Universal Waste:	No
Recognized Trader Importer:	No
Recognized Trader Exporter:	No
Spent Lead Acid Battery Importer:	No
Spent Lead Acid Battery Exporter:	No
Current Record:	Yes
Non Storage Recycler Activity:	Not reported

CON EDISON MANHOLE: 5057 (Continued) **1016971889**

Electronic Manifest Broker: Not reported

List of NAICS Codes and Descriptions:
NAICS Codes: No NAICS Codes Found

Facility Has Received Notices of Violations:
Violations: No Violations Found

Evaluation Action Summary:
Evaluations: No Evaluations Found

NY MANIFEST:
Name: CON EDISON
Address: 2310 ATLANTIC AVE
City,State,Zip: BROOKLYN, NY 11233
Country: USA
EPA ID: NYP004456414
Facility Status: Not reported
Location Address 1: FRONT OF 2310 ATLANTIC AVE
Code: BP
Location Address 2: SB5057
Total Tanks: Not reported
Location City: BROOKLYN
Location State: NY
Location Zip: 11201
Location Zip 4: Not reported

NY MANIFEST:
EPAID: NYP004456414
Mailing Name: CON EDISON
Mailing Contact: CON EDISION
Mailing Address 1: 4 IRVING PL
Mailing Address 2: 15TH FL
Mailing City: NEW YORK
Mailing State: NY
Mailing Zip: 10003
Mailing Zip 4: Not reported
Mailing Country: USA
Mailing Phone: Not reported

NY MANIFEST:
Document ID: Not reported
Manifest Status: Not reported
seq: Not reported
Year: 2018
Trans1 State ID: NJD003812047
Trans2 State ID: Not reported
Generator Ship Date: 03/03/2014
Trans1 Recv Date: 03/03/2014
Trans2 Recv Date: Not reported
TSD Site Recv Date: 03/03/2014
Part A Recv Date: Not reported
Part B Recv Date: Not reported
Generator EPA ID: NYP004456414

CON EDISON MANHOLE: 5057 (Continued) **1016971889**

Trans1 EPA ID:	Not reported
Trans2 EPA ID:	Not reported
TSDF ID 1:	NJD991291105
TSDF ID 2:	Not reported
Manifest Tracking Number:	002360061GBF
Import Indicator:	N
Export Indicator:	N
Discr Quantity Indicator:	N
Discr Type Indicator:	N
Discr Residue Indicator:	N
Discr Partial Reject Indicator:	N
Discr Full Reject Indicator:	N
Manifest Ref Number:	Not reported
Alt Facility RCRA ID:	Not reported
Alt Facility Sign Date:	Not reported
MGMT Method Type Code:	H110
Waste Code:	Not reported
Waste Code:	Not reported
Waste Code:	Not reported
Waste Code:	Not reported
Waste Code:	Not reported
Waste Code:	Not reported
Quantity:	150
Units:	G - Gallons (liquids only)* (8.3 pounds)
Number of Containers:	1
Container Type:	TT - Cargo tank, tank trucks
Handling Method:	T Chemical, physical, or biological treatment.
Specific Gravity:	1
Waste Code:	D008
Waste Code 1_2:	Not reported
Waste Code 1_3:	Not reported
Waste Code 1_4:	Not reported
Waste Code 1_5:	Not reported
Waste Code 1_6:	Not reported

W170 **CON EDISON** **NY MANIFEST** **S117736232**
West **2310 ATLANTIC AVENUE** **N/A**
1/8-1/4 **BROOKLYN, NY 11233**
0.221 mi.
1168 ft. **Site 7 of 8 in cluster W**

Relative: **Higher**

Actual: **83 ft.**

NY MANIFEST:

Name:	CON EDISON
Address:	2310 ATLANTIC AVENUE
City,State,Zip:	BROOKLYN, NY 11233
Country:	USA
EPA ID:	NYP004461257
Facility Status:	Not reported
Location Address 1:	2310 ATLANTIC AVENUE
Code:	BP
Location Address 2:	Not reported
Total Tanks:	Not reported
Location City:	BROOKLYN
Location State:	NY
Location Zip:	11233
Location Zip 4:	Not reported

CON EDISON (Continued) **S117736232**

NY MANIFEST:

EPAID:	NYP004461257
Mailing Name:	CON EDISON
Mailing Contact:	CON EDISION
Mailing Address 1:	4 IRVING PL
Mailing Address 2:	15TH FL
Mailing City:	NEW YORK
Mailing State:	NY
Mailing Zip:	10003
Mailing Zip 4:	Not reported
Mailing Country:	USA
Mailing Phone:	Not reported

NY MANIFEST:

Document ID:	Not reported
Manifest Status:	Not reported
seq:	Not reported
Year:	2018
Trans1 State ID:	NJD003812047
Trans2 State ID:	Not reported
Generator Ship Date:	03/07/2014
Trans1 Recv Date:	03/07/2014
Trans2 Recv Date:	Not reported
TSD Site Recv Date:	03/07/2014
Part A Recv Date:	Not reported
Part B Recv Date:	Not reported
Generator EPA ID:	NYP004461257
Trans1 EPA ID:	Not reported
Trans2 EPA ID:	Not reported
TSDF ID 1:	NJD991291105
TSDF ID 2:	Not reported
Manifest Tracking Number:	002360482GBF
Import Indicator:	N
Export Indicator:	N
Discr Quantity Indicator:	N
Discr Type Indicator:	N
Discr Residue Indicator:	N
Discr Partial Reject Indicator:	N
Discr Full Reject Indicator:	N
Manifest Ref Number:	Not reported
Alt Facility RCRA ID:	Not reported
Alt Facility Sign Date:	Not reported
MGMT Method Type Code:	H110
Waste Code:	Not reported
Waste Code:	Not reported
Waste Code:	Not reported
Waste Code:	Not reported
Waste Code:	Not reported
Waste Code:	Not reported
Quantity:	900
Units:	G - Gallons (liquids only)* (8.3 pounds)
Number of Containers:	1
Container Type:	TT - Cargo tank, tank trucks
Handling Method:	T Chemical, physical, or biological treatment.
Specific Gravity:	1
Waste Code:	D008

CON EDISON (Continued) **S117736232**

Waste Code 1_2:	Not reported
Waste Code 1_3:	Not reported
Waste Code 1_4:	Not reported
Waste Code 1_5:	Not reported
Waste Code 1_6:	Not reported

W171 **CERAMIC BODY & FENDER** **RCRA NonGen / NLR** **1004755681**
West **2310 ATLANTIC AVE** **FINDS** **NY0000228908**
1/8-1/4 **BROOKLYN, NY 11233** **ECHO**
0.221 mi. **NY MANIFEST**
1168 ft. **Site 8 of 8 in cluster W**

Relative: **Higher**
Actual: **83 ft.**

RCRA NonGen / NLR:

Date Form Received by Agency:		20070101
Handler Name:	CERAMIC BODY & FENDER	
Handler Address:		2310 ATLANTIC AVE
Handler City,State,Zip:		BROOKLYN, NY 11233
EPA ID:		NY0000228908
Contact Name:		BILL BAKER
Contact Address:		ATLANTIC AVE
Contact City,State,Zip:		BROOKLYN, NY 11233
Contact Telephone:		718-342-0679
Contact Fax:		Not reported
Contact Email:		Not reported
Contact Title:		Not reported
EPA Region:		02
Land Type:		Private
Federal Waste Generator Description:		Not a generator, verified
Non-Notifier:		Not reported
Biennial Report Cycle:		Not reported
Accessibility:		Not reported
Active Site Indicator:		Not reported
State District Owner:		NY
State District:		NYSDEC R2
Mailing Address:		ATLANTIC AVE
Mailing City,State,Zip:		BROOKLYN, NY 11233
Owner Name:		BILL BAKER
Owner Type:		Private
Operator Name:		BILL BAKER
Operator Type:		Private
Short-Term Generator Activity:		No
Importer Activity:		No
Mixed Waste Generator:		No
Transporter Activity:		No
Transfer Facility Activity:		No
Recycler Activity with Storage:		No
Small Quantity On-Site Burner Exemption:		No
Smelting Melting and Refining Furnace Exemption:		No
Underground Injection Control:		No
Off-Site Waste Receipt:		No
Universal Waste Indicator:		No
Universal Waste Destination Facility:		No
Federal Universal Waste:		No
Active Site Fed-Reg Treatment Storage and Disposal Facility:		Not reported
Active Site Converter Treatment storage and Disposal Facility:		Not reported
Active Site State-Reg Treatment Storage and Disposal Facility:		Not reported
Active Site State-Reg Handler:		---

CERAMIC BODY & FENDER (Continued) **1004755681**

Federal Facility Indicator:	Not reported
Hazardous Secondary Material Indicator:	N
Sub-Part K Indicator:	Not reported
Commercial TSD Indicator:	No
Treatment Storage and Disposal Type:	Not reported
2018 GPRA Permit Baseline:	Not on the Baseline
2018 GPRA Renewals Baseline:	Not on the Baseline
Permit Renewals Workload Universe:	Not reported
Permit Workload Universe:	Not reported
Permit Progress Universe:	Not reported
Post-Closure Workload Universe:	Not reported
Closure Workload Universe:	Not reported
202 GPRA Corrective Action Baseline:	No
Corrective Action Workload Universe:	No
Subject to Corrective Action Universe:	No
Non-TSDFs Where RCRA CA has Been Imposed Universe:	No
TSDFs Potentially Subject to CA Under 3004 (u)/(v) Universe:	No
TSDFs Only Subject to CA under Discretionary Auth Universe:	No
Corrective Action Priority Ranking:	No NCAPS ranking
Environmental Control Indicator:	No
Institutional Control Indicator:	No
Human Exposure Controls Indicator:	N/A
Groundwater Controls Indicator:	N/A
Operating TSDF Universe:	Not reported
Full Enforcement Universe:	Not reported
Significant Non-Complier Universe:	No
Unaddressed Significant Non-Complier Universe:	No
Addressed Significant Non-Complier Universe:	No
Significant Non-Complier With a Compliance Schedule Universe:	No
Financial Assurance Required:	Not reported
Handler Date of Last Change:	20150414
Recognized Trader-Importer:	No
Recognized Trader-Exporter:	No
Importer of Spent Lead Acid Batteries:	No
Exporter of Spent Lead Acid Batteries:	No
Recycler Activity Without Storage:	No
Manifest Broker:	No
Sub-Part P Indicator:	No

Hazardous Waste Summary:

Waste Code:	D001
Waste Description:	IGNITABLE WASTE
Waste Code:	D035
Waste Description:	METHYL ETHYL KETONE
Waste Code:	F003
Waste Description:	THE FOLLOWING SPENT NONHALOGENATED SOLVENTS: XYLENE, ACETONE, ETHYL ACETATE, ETHYL BENZENE, ETHYL ETHER, METHYL ISOBUTYL KETONE, N-BUTYL ALCOHOL, CYCLOHEXANONE, AND METHANOL; ALL SPENT SOLVENT MIXTURES/BLENDS CONTAINING, BEFORE USE, ONLY THE ABOVE SPENT NONHALOGENATED SOLVENTS; AND ALL SPENT SOLVENT MIXTURES/BLENDS CONTAINING, BEFORE USE, ONE OR MORE OF THE ABOVE NONHALOGENATED SOLVENTS, AND A TOTAL OF TEN PERCENT OR MORE (BY VOLUME) OF ONE OR MORE OF THOSE SOLVENTS LISTED IN F001, F002, F004, AND F005; AND STILL BOTTOMS FROM THE RECOVERY OF THESE SPENT SOLVENTS AND SPENT SOLVENT

CERAMIC BODY & FENDER (Continued) **1004755681**

MIXTURES.

Waste Code: F005
Waste Description: THE FOLLOWING SPENT NONHALOGENATED SOLVENTS: TOLUENE, METHYL ETHYL KETONE, CARBON DISULFIDE, ISOBUTANOL, PYRIDINE, BENZENE, 2-ETHOXYETHANOL, AND 2-NITROPROPANE; ALL SPENT SOLVENT MIXTURES/BLENDS CONTAINING, BEFORE USE, A TOTAL OF TEN PERCENT OR MORE (BY VOLUME) OF ONE OR MORE OF THE ABOVE NONHALOGENATED SOLVENTS OR THOSE SOLVENTS LISTED IN F001, F002, OR F004; AND STILL BOTTOMS FROM THE RECOVERY OF THESE SPENT SOLVENTS AND SPENT SOLVENT MIXTURES.

Handler - Owner Operator:

Owner/Operator Indicator:	Owner
Owner/Operator Name:	BILL BAKER
Legal Status:	Private
Date Became Current:	Not reported
Date Ended Current:	Not reported
Owner/Operator Address:	2310 ATLANTIC AVE
Owner/Operator City,State,Zip:	BROOKLYN, NY 11233
Owner/Operator Telephone:	718-342-0679
Owner/Operator Telephone Ext:	Not reported
Owner/Operator Fax:	Not reported
Owner/Operator Email:	Not reported

Owner/Operator Indicator:	Owner
Owner/Operator Name:	BILL BAKER
Legal Status:	Private
Date Became Current:	Not reported
Date Ended Current:	Not reported
Owner/Operator Address:	2310 ATLANTIC AVE
Owner/Operator City,State,Zip:	BROOKLYN, NY 11233
Owner/Operator Telephone:	718-342-0679
Owner/Operator Telephone Ext:	Not reported
Owner/Operator Fax:	Not reported
Owner/Operator Email:	Not reported

Owner/Operator Indicator:	Operator
Owner/Operator Name:	BILL BAKER
Legal Status:	Private
Date Became Current:	Not reported
Date Ended Current:	Not reported
Owner/Operator Address:	2310 ATLANTIC AVE
Owner/Operator City,State,Zip:	BROOKLYN, NY 11233
Owner/Operator Telephone:	718-342-0679
Owner/Operator Telephone Ext:	Not reported
Owner/Operator Fax:	Not reported
Owner/Operator Email:	Not reported

Historic Generators:

Receive Date:	20060101
Handler Name: CERAMIC BODY & FENDER	
Federal Waste Generator Description:	Not a generator, verified
State District Owner:	NY
Large Quantity Handler of Universal Waste:	No
Recognized Trader Importer:	No
Recognized Trader Exporter:	No

CERAMIC BODY & FENDER (Continued) **1004755681**

Spent Lead Acid Battery Importer: No
Spent Lead Acid Battery Exporter: No
Current Record: No
Non Storage Recycler Activity: Not reported
Electronic Manifest Broker: Not reported

Receive Date: 20070101
Handler Name: CERAMIC BODY & FENDER
Federal Waste Generator Description: Not a generator, verified
State District Owner: NY
Large Quantity Handler of Universal Waste: No
Recognized Trader Importer: No
Recognized Trader Exporter: No
Spent Lead Acid Battery Importer: No
Spent Lead Acid Battery Exporter: No
Current Record: Yes
Non Storage Recycler Activity: Not reported
Electronic Manifest Broker: Not reported

Receive Date: 19940415
Handler Name: CERAMIC BODY & FENDER
Federal Waste Generator Description: Conditionally Exempt Small Quantity Generator
State District Owner: NY
Large Quantity Handler of Universal Waste: No
Recognized Trader Importer: No
Recognized Trader Exporter: No
Spent Lead Acid Battery Importer: No
Spent Lead Acid Battery Exporter: No
Current Record: No
Non Storage Recycler Activity: Not reported
Electronic Manifest Broker: Not reported

List of NAICS Codes and Descriptions:
NAICS Codes: No NAICS Codes Found

Facility Has Received Notices of Violations:
Violations: No Violations Found

Evaluation Action Summary:
Evaluations: No Evaluations Found

FINDS:
Registry ID: 110004314082

Click Here:

Environmental Interest/Information System:
RCRAInfo is a national information system that supports the Resource Conservation and Recovery Act (RCRA) program through the tracking of events and activities related to facilities that generate, transport, and treat, store, or dispose of hazardous waste. RCRAInfo allows RCRA program staff to track the notification, permit, compliance, and corrective action activities required under RCRA.

CERAMIC BODY & FENDER (Continued) **1004755681**

Click this hyperlink while viewing on your computer to access additional FINDS: detail in the EDR Site Report.

ECHO:

Envid:	1004755681
Registry ID:	110004314082
DFR URL:	http://echo.epa.gov/detailed-facility-report?fid=110004314082
Name:	CERAMIC BODY & FENDER
Address:	2310 ATLANTIC AVE
City,State,Zip:	BROOKLYN, NY 11233

NY MANIFEST:

Name:	CERAMIC BODY & FENDER
Address:	2310 ATLANTIC AVE
City,State,Zip:	BROOKLYN, NY 11233
Country:	USA
EPA ID:	NY0000228908
Facility Status:	Not reported
Location Address 1:	2310 ATLANTIC AVE
Code:	BP
Location Address 2:	Not reported
Total Tanks:	Not reported
Location City:	BROOKLYN
Location State:	NY
Location Zip:	11233
Location Zip 4:	Not reported

NY MANIFEST:

EPAID:	NY0000228908
Mailing Name:	CERAMIC BODY & FENDER
Mailing Contact:	WILLIAM BAKER
Mailing Address 1:	2310 ATLANTIC AVE
Mailing Address 2:	Not reported
Mailing City:	BROOKLYN
Mailing State:	NY
Mailing Zip:	11233
Mailing Zip 4:	Not reported
Mailing Country:	USA
Mailing Phone:	7183420679

V172 **M. FUND** **NY UST** **U004047469**
West **2127 MONACO PLACE** **N/A**
1/8-1/4 **BROOKLYN, NY 11233**
0.221 mi.
1168 ft. **Site 5 of 5 in cluster V**

Relative:
Higher

Actual:
89 ft.

UST:

Name:	M. FUND
Address:	2127 MONACO PLACE
City,State,Zip:	BROOKLYN, NY 11233
Id/Status:	2-609959 / Unregulated/Closed
Program Type:	PBS
Region:	STATE
DEC Region:	2
Expiration Date:	N/A
UTM X:	592207.39259

M. FUND (Continued) **U004047469**

UTM Y: 4503482.04772
Site Type: Other

Affiliation Records:

Site Id: 347183
Affiliation Type: Facility Owner
Company Name: MORIS EROSHALMI
Contact Type: PRES.
Contact Name: MORIS EROSHALMI
Address1: 13 LAUREL DRIVE
Address2: Not reported
City: GREAT NECK
State: NY
Zip Code: 11201
Country Code: 001
Phone: (516) 482-0276
EMail: Not reported
Fax Number: Not reported
Modified By: KXTANG
Date Last Modified: 2005-06-07

Site Id: 347183
Affiliation Type: Mail Contact
Company Name: M. FUND
Contact Type: Not reported
Contact Name: MORIS EROSHALMI
Address1: 13 LAUREL DRIVE
Address2: Not reported
City: GREAT NECK
State: NY
Zip Code: 11201
Country Code: 001
Phone: (516) 482-0276
EMail: Not reported
Fax Number: Not reported
Modified By: KXTANG
Date Last Modified: 2005-06-07

Site Id: 347183
Affiliation Type: Facility Operator
Company Name: M. FUND
Contact Type: Not reported
Contact Name: N/A
Address1: Not reported
Address2: Not reported
City: Not reported
State: NN
Zip Code: Not reported
Country Code: 001
Phone: N/A
EMail: Not reported
Fax Number: Not reported
Modified By: KXTANG
Date Last Modified: 2005-06-07

Site Id: 347183
Affiliation Type: Emergency Contact
Company Name: MORIS EROSHALMI

M. FUND (Continued) **U004047469**

Contact Type:	Not reported
Contact Name:	MORIS EROSHALMI
Address1:	Not reported
Address2:	Not reported
City:	Not reported
State:	NN
Zip Code:	Not reported
Country Code:	001
Phone:	(516) 482-0276
EMail:	Not reported
Fax Number:	Not reported
Modified By:	KXTANG
Date Last Modified:	2005-06-07

Tank Info:

Tank Number:	001
Tank ID:	206688
Tank Status:	Closed - Removed
Material Name:	Closed - Removed
Capacity Gallons:	550
Install Date:	Not reported
Date Tank Closed:	06/01/2005
Registered:	True
Tank Location:	Underground
Tank Type:	Steel/carbon steel
Material Code:	0009
Common Name of Substance:	Gasoline
Tightness Test Method:	NN
Date Test:	Not reported
Next Test Date:	Not reported
Pipe Model:	Not reported
Modified By:	KXTANG
Last Modified:	04/14/2017

Equipment Records:

L00 - Piping Leak Detection - None
C02 - Pipe Location - Underground/On-ground
G00 - Tank Secondary Containment - None
J00 - Dispenser - None
E00 - Piping Secondary Containment - None
H00 - Tank Leak Detection - None
I00 - Overfill - None
B00 - Tank External Protection - None
F00 - Pipe External Protection - None
A00 - Tank Internal Protection - None
D01 - Pipe Type - Steel/Carbon Steel/Iron
K00 - Spill Prevention - None

Tank Number:	002
Tank ID:	206689
Tank Status:	Closed - Removed
Material Name:	Closed - Removed
Capacity Gallons:	550
Install Date:	Not reported

M. FUND (Continued) **U004047469**

Date Tank Closed: 06/01/2005
Registered: True
Tank Location: Underground
Tank Type: Steel/carbon steel
Material Code: 0009
Common Name of Substance: Gasoline

Tightness Test Method: NN
Date Test: Not reported
Next Test Date: Not reported
Pipe Model: Not reported
Modified By: KXTANG
Last Modified: 04/14/2017

Equipment Records:

L00 - Piping Leak Detection - None
C02 - Pipe Location - Underground/On-ground
G00 - Tank Secondary Containment - None
J00 - Dispenser - None
E00 - Piping Secondary Containment - None
H00 - Tank Leak Detection - None
I00 - Overfill - None
B00 - Tank External Protection - None
F00 - Pipe External Protection - None
A00 - Tank Internal Protection - None
D01 - Pipe Type - Steel/Carbon Steel/Iron
K00 - Spill Prevention - None

Tank Number: 003
Tank ID: 206690
Tank Status: Closed - Removed
Material Name: Closed - Removed
Capacity Gallons: 550
Install Date: Not reported
Date Tank Closed: 06/01/2005
Registered: True
Tank Location: Underground
Tank Type: Steel/carbon steel
Material Code: 0009
Common Name of Substance: Gasoline

Tightness Test Method: NN
Date Test: Not reported
Next Test Date: Not reported
Pipe Model: Not reported
Modified By: KXTANG
Last Modified: 04/14/2017

Equipment Records:

L00 - Piping Leak Detection - None
C02 - Pipe Location - Underground/On-ground
G00 - Tank Secondary Containment - None
J00 - Dispenser - None
E00 - Piping Secondary Containment - None
H00 - Tank Leak Detection - None
I00 - Overfill - None
B00 - Tank External Protection - None

M. FUND (Continued) **U004047469**

F00 - Pipe External Protection - None
A00 - Tank Internal Protection - None
D01 - Pipe Type - Steel/Carbon Steel/Iron
K00 - Spill Prevention - None

Tank Number: 004
Tank ID: 206691
Tank Status: Closed - Removed
Material Name: Closed - Removed
Capacity Gallons: 550
Install Date: Not reported
Date Tank Closed: 06/01/2005
Registered: True
Tank Location: Underground
Tank Type: Steel/carbon steel
Material Code: 0009
Common Name of Substance: Gasoline

Tightness Test Method: NN
Date Test: Not reported
Next Test Date: Not reported
Pipe Model: Not reported
Modified By: KXTANG
Last Modified: 04/14/2017

Equipment Records:

L00 - Piping Leak Detection - None
C02 - Pipe Location - Underground/On-ground
G00 - Tank Secondary Containment - None
J00 - Dispenser - None
E00 - Piping Secondary Containment - None
H00 - Tank Leak Detection - None
I00 - Overfill - None
B00 - Tank External Protection - None
F00 - Pipe External Protection - None
A00 - Tank Internal Protection - None
D01 - Pipe Type - Steel/Carbon Steel/Iron
K00 - Spill Prevention - None

Tank Number: 005
Tank ID: 206692
Tank Status: Closed - Removed
Material Name: Closed - Removed
Capacity Gallons: 550
Install Date: Not reported
Date Tank Closed: 06/01/2005
Registered: True
Tank Location: Underground
Tank Type: Steel/carbon steel
Material Code: 0009
Common Name of Substance: Gasoline

Tightness Test Method: NN
Date Test: Not reported
Next Test Date: Not reported
Pipe Model: Not reported

M. FUND (Continued) **U004047469**

Modified By: KXTANG
Last Modified: 04/14/2017

Equipment Records:

L00 - Piping Leak Detection - None
C02 - Pipe Location - Underground/On-ground
G00 - Tank Secondary Containment - None
J00 - Dispenser - None
E00 - Piping Secondary Containment - None
H00 - Tank Leak Detection - None
I00 - Overfill - None
B00 - Tank External Protection - None
F00 - Pipe External Protection - None
A00 - Tank Internal Protection - None
D01 - Pipe Type - Steel/Carbon Steel/Iron
K00 - Spill Prevention - None

Y173 **PETER NAKOS 7A ADMINISTRATOR** **NY AST** **U003395227**
WSW **1828 EASTERN PKWY** **N/A**
1/8-1/4 **BROOKLYN, NY 11233**
0.222 mi.
1171 ft. **Site 4 of 4 in cluster Y**

Relative:
Higher

Actual:
73 ft.

AST:
Name: PETER NAKOS 7A ADMINISTRATOR
Address: 1828 EASTERN PKWY
City,State,Zip: BROOKLYN, NY 11233
Region: STATE
DEC Region: 2
Site Status: Active
Facility Id: 2-479705
Program Type: PBS
UTM X: 592246.52253
UTM Y: 4503244.70802
Expiration Date: 01/12/2020
Site Type: Municipality (Incl. Waste Water Treatment Plants, Utilities, Swimming Pools, etc.)

Affiliation Records:
Site Id: 21374
Affiliation Type: Facility Owner
Company Name: PETER NAKOS 7A ADMINISTRATOR
Contact Type: MANAGING AGENT
Contact Name: DEAN NAKOS
Address1: 6807 11 AVEW
Address2: Not reported
City: BROOKLYN
State: NY
Zip Code: 11219
Country Code: 001
Phone: (718) 236-6866
EMail: Not reported
Fax Number: Not reported
Modified By: DMPOKRZY
Date Last Modified: 2017-03-08

Site Id: 21374
Affiliation Type: Mail Contact
Company Name: Not reported
Contact Type: Not reported

PETER NAKOS 7A ADMINISTRATOR (Continued) **U003395227**

Contact Name:	DEAN NAKOS
Address1:	6807 11 AVEW
Address2:	Not reported
City:	BROOKLYN
State:	NY
Zip Code:	11219
Country Code:	001
Phone:	(718) 236-6866
EMail:	AMARINOS@NAPCORE.COM
Fax Number:	Not reported
Modified By:	DMPOKRZY
Date Last Modified:	2017-03-08

Site Id:	21374
Affiliation Type:	Facility Operator
Company Name:	PETER NAKOS 7A ADMINISTRATOR
Contact Type:	Not reported
Contact Name:	PETER NAKOS 7A ADMINISTRATOR
Address1:	Not reported
Address2:	Not reported
City:	Not reported
State:	NN
Zip Code:	Not reported
Country Code:	001
Phone:	Not reported
EMail:	Not reported
Fax Number:	Not reported
Modified By:	DMPOKRZY
Date Last Modified:	2017-03-08

Site Id:	21374
Affiliation Type:	Emergency Contact
Company Name:	NYC HPD
Contact Type:	Not reported
Contact Name:	LEE KERBEL
Address1:	Not reported
Address2:	Not reported
City:	Not reported
State:	NN
Zip Code:	Not reported
Country Code:	001
Phone:	(212) 636-3015
EMail:	Not reported
Fax Number:	Not reported
Modified By:	TRANSLAT
Date Last Modified:	2004-03-04

Tank Info:

Tank Number:	001
Tank Id:	38733
Material Code:	0001
Common Name of Substance:	#2 Fuel Oil (On-Site Consumption)

Equipment Records:

J02 - Dispenser - Suction Dispenser

PETER NAKOS 7A ADMINISTRATOR (Continued) **U003395227**

I04 - Overfill - Product Level Gauge (A/G)
G03 - Tank Secondary Containment - Vault (w/o access)
H00 - Tank Leak Detection - None
L09 - Piping Leak Detection - Exempt Suction Piping
B00 - Tank External Protection - None
C00 - Pipe Location - No Piping
D02 - Pipe Type - Galvanized Steel
F00 - Pipe External Protection - None
A00 - Tank Internal Protection - None

Tank Location:	Aboveground - contact with soil.... Tank bottom rests on soil, allowing no visual inspection.
Tank Type:	Steel/Carbon Steel/Iron
Tank Status:	In Service
Pipe Model:	Not reported
Install Date:	Not reported
Capacity Gallons:	3000
Tightness Test Method:	NN
Date Test:	Not reported
Next Test Date:	Not reported
Date Tank Closed:	Not reported
Register:	True
Modified By:	DMPOKRZY
Last Modified:	04/14/2017
Material Name:	#2 fuel oil (on-site consumption)

AB174 **MTA NYCT - JAMAICA LINE II - JMZ** **RCRA-SQG** **1010328805**
East **KENT AVE & S 6TH ST TO 75TH ST** **NJ MANIFEST** **NYR000145045**
1/8-1/4 **BROOKLYN, NY 11249**
0.223 mi.
1179 ft. **Site 2 of 13 in cluster AB**

Relative: **Lower**
Actual: **69 ft.**

RCRA-SQG:

Date Form Received by Agency:	20160624
Handler Name:	MTA NYCT - JAMAICA LINE II - JMZ
Handler Address:	KENT AVE & S 6TH ST TO 75TH ST
Handler City,State,Zip:	BROOKLYN, NY 11249
EPA ID:	NYR000145045
Contact Name:	LUMINITA MARINESCU
Contact Address:	BROADWAY 5TH FL 503
Contact City,State,Zip:	NEW YORK, NY 10004
Contact Telephone:	646-252-3506
Contact Fax:	646-252-3509
Contact Email:	LUMINITA.MARINESCU@NYCT.COM
Contact Title:	CRS II
EPA Region:	02
Land Type:	State
Federal Waste Generator Description:	Small Quantity Generator
Non-Notifier:	Not reported
Biennial Report Cycle:	Not reported
Accessibility:	Not reported
Active Site Indicator:	Handler Activities
State District Owner:	NY
State District:	NYSDEC R2
Mailing Address:	BROADWAY 5TH FL 503
Mailing City,State,Zip:	NEW YORK, NY 10004
Owner Name:	MTA NYCT
Owner Type:	State
Operator Name:	MTA NYCT

MTA NYCT - JAMAICA LINE II - JMZ (Continued) **1010328805**

Operator Type:	State
Short-Term Generator Activity:	No
Importer Activity:	No
Mixed Waste Generator:	No
Transporter Activity:	No
Transfer Facility Activity:	No
Recycler Activity with Storage:	No
Small Quantity On-Site Burner Exemption:	No
Smelting Melting and Refining Furnace Exemption:	No
Underground Injection Control:	No
Off-Site Waste Receipt:	No
Universal Waste Indicator:	No
Universal Waste Destination Facility:	No
Federal Universal Waste:	No
Active Site Fed-Reg Treatment Storage and Disposal Facility:	Not reported
Active Site Converter Treatment storage and Disposal Facility:	Not reported
Active Site State-Reg Treatment Storage and Disposal Facility:	Not reported
Active Site State-Reg Handler:	---
Federal Facility Indicator:	Not reported
Hazardous Secondary Material Indicator:	NN
Sub-Part K Indicator:	Not reported
Commercial TSD Indicator:	No
Treatment Storage and Disposal Type:	Not reported
2018 GPRA Permit Baseline:	Not on the Baseline
2018 GPRA Renewals Baseline:	Not on the Baseline
Permit Renewals Workload Universe:	Not reported
Permit Workload Universe:	Not reported
Permit Progress Universe:	Not reported
Post-Closure Workload Universe:	Not reported
Closure Workload Universe:	Not reported
202 GPRA Corrective Action Baseline:	No
Corrective Action Workload Universe:	No
Subject to Corrective Action Universe:	No
Non-TSDFs Where RCRA CA has Been Imposed Universe:	No
TSDFs Potentially Subject to CA Under 3004 (u)/(v) Universe:	No
TSDFs Only Subject to CA under Discretionary Auth Universe:	No
Corrective Action Priority Ranking:	No NCAPS ranking
Environmental Control Indicator:	No
Institutional Control Indicator:	No
Human Exposure Controls Indicator:	N/A
Groundwater Controls Indicator:	N/A
Operating TSDF Universe:	Not reported
Full Enforcement Universe:	Not reported
Significant Non-Complier Universe:	No
Unaddressed Significant Non-Complier Universe:	No
Addressed Significant Non-Complier Universe:	No
Significant Non-Complier With a Compliance Schedule Universe:	No
Financial Assurance Required:	Not reported
Handler Date of Last Change:	20160628
Recognized Trader-Importer:	No
Recognized Trader-Exporter:	No
Importer of Spent Lead Acid Batteries:	No
Exporter of Spent Lead Acid Batteries:	No
Recycler Activity Without Storage:	Not reported
Manifest Broker:	Not reported
Sub-Part P Indicator:	No

MTA NYCT - JAMAICA LINE II - JMZ (Continued) **1010328805**

Biennial: List of Years
Year: 2013

Click Here for Biennial Reporting System Data:

Hazardous Waste Summary:
Waste Code: D008
Waste Description: LEAD

Handler - Owner Operator:

Owner/Operator Indicator:	Operator
Owner/Operator Name:	NEW YORK CITY TRANSIT
Legal Status:	State
Date Became Current:	19330101
Date Ended Current:	Not reported
Owner/Operator Address:	2 BROADWAY
Owner/Operator City,State,Zip:	NEW YORK, NY 10004
Owner/Operator Telephone:	Not reported
Owner/Operator Telephone Ext:	Not reported
Owner/Operator Fax:	Not reported
Owner/Operator Email:	Not reported

Owner/Operator Indicator:	Owner
Owner/Operator Name:	MTA NYCT
Legal Status:	State
Date Became Current:	19680301
Date Ended Current:	Not reported
Owner/Operator Address:	2 BROADWAY 5TH FL 503
Owner/Operator City,State,Zip:	NEW YORK, NY 10004
Owner/Operator Telephone:	646-252-3506
Owner/Operator Telephone Ext:	Not reported
Owner/Operator Fax:	Not reported
Owner/Operator Email:	Not reported

Owner/Operator Indicator:	Operator
Owner/Operator Name:	MTA NYCT
Legal Status:	State
Date Became Current:	19680301
Date Ended Current:	Not reported
Owner/Operator Address:	Not reported
Owner/Operator City,State,Zip:	Not reported
Owner/Operator Telephone:	Not reported
Owner/Operator Telephone Ext:	Not reported
Owner/Operator Fax:	Not reported
Owner/Operator Email:	Not reported

Owner/Operator Indicator:	Operator
Owner/Operator Name:	MTA NYCT
Legal Status:	State
Date Became Current:	19680301
Date Ended Current:	Not reported
Owner/Operator Address:	Not reported
Owner/Operator City,State,Zip:	Not reported
Owner/Operator Telephone:	Not reported
Owner/Operator Telephone Ext:	Not reported
Owner/Operator Fax:	Not reported

MTA NYCT - JAMAICA LINE II - JMZ (Continued) **1010328805**

Owner/Operator Email: Not reported

Owner/Operator Indicator: PO
Owner/Operator Name: NEW YORK CITY TRANSIT
Legal Status: State
Date Became Current: 19330101
Date Ended Current: 20150910
Owner/Operator Address: 2 BROADWAY
Owner/Operator City,State,Zip: NEW YORK, NY 10004
Owner/Operator Telephone: 646-252-5777
Owner/Operator Telephone Ext: Not reported
Owner/Operator Fax: Not reported
Owner/Operator Email: Not reported

Owner/Operator Indicator: Owner
Owner/Operator Name: NEW YORK CITY TRANSIT
Legal Status: State
Date Became Current: 19330101
Date Ended Current: Not reported
Owner/Operator Address: 2 BROADWAY
Owner/Operator City,State,Zip: NEW YORK, NY 10004
Owner/Operator Telephone: 646-252-5777
Owner/Operator Telephone Ext: Not reported
Owner/Operator Fax: Not reported
Owner/Operator Email: Not reported

Owner/Operator Indicator: PP
Owner/Operator Name: NEW YORK CITY TRANSIT
Legal Status: State
Date Became Current: 19330101
Date Ended Current: 20150910
Owner/Operator Address: 2 BROADWAY
Owner/Operator City,State,Zip: NEW YORK, NY 10004
Owner/Operator Telephone: Not reported
Owner/Operator Telephone Ext: Not reported
Owner/Operator Fax: Not reported
Owner/Operator Email: Not reported

Owner/Operator Indicator: Owner
Owner/Operator Name: MTA NYCT
Legal Status: State
Date Became Current: 19680301
Date Ended Current: Not reported
Owner/Operator Address: 2 BROADWAY 5TH FLOOR
Owner/Operator City,State,Zip: NEW YORK, NY 10004
Owner/Operator Telephone: Not reported
Owner/Operator Telephone Ext: Not reported
Owner/Operator Fax: Not reported
Owner/Operator Email: Not reported

Historic Generators:
Receive Date: 20140210
Handler Name: MTA NYCT - JAMAICA LINE BENTS 750 -1007
Federal Waste Generator Description: Large Quantity Generator
State District Owner: NY
Large Quantity Handler of Universal Waste: No
Recognized Trader Importer: No

MTA NYCT - JAMAICA LINE II - JMZ (Continued) **1010328805**

Recognized Trader Exporter: No
Spent Lead Acid Battery Importer: No
Spent Lead Acid Battery Exporter: No
Current Record: No
Non Storage Recycler Activity: Not reported
Electronic Manifest Broker: Not reported

Receive Date: 20070205
Handler Name: MTA NYCT JAMAICA LN J & Z BENTS 750-1007
Federal Waste Generator Description: Large Quantity Generator
State District Owner: NY
Large Quantity Handler of Universal Waste: No
Recognized Trader Importer: No
Recognized Trader Exporter: No
Spent Lead Acid Battery Importer: No
Spent Lead Acid Battery Exporter: No
Current Record: No
Non Storage Recycler Activity: Not reported
Electronic Manifest Broker: Not reported

Receive Date: 20070205
Handler Name: MTA NYCT JAMAICA LN J & Z BENTS 750-1007
Federal Waste Generator Description: Large Quantity Generator
State District Owner: NY
Large Quantity Handler of Universal Waste: No
Recognized Trader Importer: No
Recognized Trader Exporter: No
Spent Lead Acid Battery Importer: No
Spent Lead Acid Battery Exporter: No
Current Record: No
Non Storage Recycler Activity: Not reported
Electronic Manifest Broker: Not reported

Receive Date: 20150910
Handler Name: MTA NYCT - JAMAICA LINE BENTS 750 -1007
Federal Waste Generator Description: Not a generator, verified
State District Owner: NY
Large Quantity Handler of Universal Waste: No
Recognized Trader Importer: No
Recognized Trader Exporter: No
Spent Lead Acid Battery Importer: No
Spent Lead Acid Battery Exporter: No
Current Record: No
Non Storage Recycler Activity: Not reported
Electronic Manifest Broker: Not reported

Receive Date: 20070206
Handler Name: MTA NYCT JAMAICA LN J & Z BENTS 750-1007
Federal Waste Generator Description: Large Quantity Generator
State District Owner: NY
Large Quantity Handler of Universal Waste: No
Recognized Trader Importer: No
Recognized Trader Exporter: No
Spent Lead Acid Battery Importer: No
Spent Lead Acid Battery Exporter: No
Current Record: No
Non Storage Recycler Activity: Not reported

MTA NYCT - JAMAICA LINE II - JMZ (Continued) **1010328805**

Electronic Manifest Broker: Not reported

Receive Date: 20160624
Handler Name: MTA NYCT - JAMAICA LINE II - JMZ
Federal Waste Generator Description: Small Quantity Generator
State District Owner: NY
Large Quantity Handler of Universal Waste: No
Recognized Trader Importer: No
Recognized Trader Exporter: No
Spent Lead Acid Battery Importer: No
Spent Lead Acid Battery Exporter: No
Current Record: Yes
Non Storage Recycler Activity: Not reported
Electronic Manifest Broker: Not reported

List of NAICS Codes and Descriptions:
NAICS Code: 485111
NAICS Description: MIXED MODE TRANSIT SYSTEMS

NAICS Code: 485112
NAICS Description: COMMUTER RAIL SYSTEMS

Facility Has Received Notices of Violation:
Found Violation: No
Agency Which Determined Violation: Not reported
Violation Short Description: Not reported
Date Violation was Determined: Not reported
Actual Return to Compliance Date: Not reported
Return to Compliance Qualifier: Not reported
Violation Responsible Agency: Not reported
Scheduled Compliance Date: Not reported
Enforcement Identifier: Not reported
Date of Enforcement Action: Not reported
Enforcement Responsible Agency: Not reported
Enforcement Docket Number: Not reported
Enforcement Attorney: Not reported
Corrective Action Component: Not reported
Appeal Initiated Date: Not reported
Appeal Resolution Date: Not reported
Disposition Status Date: Not reported
Disposition Status: Not reported
Disposition Status Description: Not reported
Consent/Final Order Sequence Number: Not reported
Consent/Final Order Respondent Name: Not reported
Consent/Final Order Lead Agency: Not reported
Enforcement Type: Not reported
Enforcement Responsible Person: Not reported
Enforcement Responsible Sub-Organization: Not reported
SEP Sequence Number: Not reported
SEP Expenditure Amount: Not reported
SEP Scheduled Completion Date: Not reported
SEP Actual Date: Not reported
SEP Defaulted Date: Not reported
SEP Type: Not reported
SEP Type Description: Not reported
Proposed Amount: Not reported

MTA NYCT - JAMAICA LINE II - JMZ (Continued) **1010328805**

Final Monetary Amount:	Not reported
Paid Amount:	Not reported
Final Count:	Not reported
Final Amount:	Not reported

Evaluation Action Summary:

Evaluation Date:	20150901
Evaluation Responsible Agency:	State
Found Violation:	No
Evaluation Type Description:	COMPLIANCE EVALUATION INSPECTION ON-SITE
Evaluation Responsible Person Identifier:	NYSR
Evaluation Responsible Sub-Organization:	R2
Actual Return to Compliance Date:	Not reported
Scheduled Compliance Date:	Not reported
Date of Request:	Not reported
Date Response Received:	Not reported
Request Agency:	Not reported
Former Citation:	Not reported

NJ MANIFEST:

EPA Id:	NYR000145045
Mail Address:	BROADWAY
Mail City/State/Zip:	NEW YORK, NY 10004
Facility Phone:	Not reported
Emergency Phone:	Not reported
Contact:	SHERRY BULKLEY
Comments:	Not reported
SIC Code:	Not reported
County:	NY047
Municipal:	Not reported
Previous EPA Id:	Not reported
Gen Flag:	Not reported
Trans Flag:	Not reported
TSDF Flag:	Not reported
Name Change:	Not reported
Date Change:	Not reported

Manifest:

Manifest Number:	006736140FLE
EPA ID:	NYR000145045
Date Shipped:	9/6/2013
TSDF EPA ID:	NJD991291105
Transporter EPA ID:	NJR986628162
Transporter 2 EPA ID:	Not reported
Transporter 3 EPA ID:	Not reported
Transporter 4 EPA ID:	Not reported
Transporter 5 EPA ID:	Not reported
Transporter 6 EPA ID:	Not reported
Transporter 7 EPA ID:	Not reported
Transporter 8 EPA ID:	Not reported
Transporter 9 EPA ID:	Not reported
Transporter 10 EPA ID:	Not reported
Date Trans1 Transported Waste:	Not reported
Date Trans2 Transported Waste:	Not reported
Date Trans3 Transported Waste:	Not reported
Date Trans4 Transported Waste:	Not reported

MTA NYCT - JAMAICA LINE II - JMZ (Continued) **1010328805**

Date Trans5 Transported Waste:	Not reported
Date Trans6 Transported Waste:	Not reported
Date Trans7 Transported Waste:	Not reported
Date Trans8 Transported Waste:	Not reported
Date Trans9 Transported Waste:	Not reported
Date Trans10 Transported Waste:	Not reported
Date TSDF Received Waste:	Not reported
TSDF EPA Facility Name:	Not reported
QTY Units:	Not reported
Transporter SEQ ID:	Not reported
Transporter-1 Date:	Not reported
Waste SEQ ID:	Not reported
Waste Type Code 2:	Not reported
Waste Type Code 3:	Not reported
Waste Type Code 4:	Not reported
Waste Type Code 5:	Not reported
Waste Type Code 6:	Not reported
Date Accepted:	Not reported
Manifest Discrepancy Type:	Not reported
Data Entry Number:	Not reported
Was Load Rejected:	NEW YORK, NY 10004
Reason Load Was Rejected:	Not reported

Waste:

Manifest Year:	Not reported
Waste Code:	D008
Hand Code:	Not reported
Quantity:	21,560.00 Pounds

Manifest Number:	006736226FLE
EPA ID:	NYR000145045
Date Shipped:	9/26/2013
TSDF EPA ID:	NJD991291105
Transporter EPA ID:	NJR986628162
Transporter 2 EPA ID:	Not reported
Transporter 3 EPA ID:	Not reported
Transporter 4 EPA ID:	Not reported
Transporter 5 EPA ID:	Not reported
Transporter 6 EPA ID:	Not reported
Transporter 7 EPA ID:	Not reported
Transporter 8 EPA ID:	Not reported
Transporter 9 EPA ID:	Not reported
Transporter 10 EPA ID:	Not reported
Date Trans1 Transported Waste:	Not reported
Date Trans2 Transported Waste:	Not reported
Date Trans3 Transported Waste:	Not reported
Date Trans4 Transported Waste:	Not reported
Date Trans5 Transported Waste:	Not reported
Date Trans6 Transported Waste:	Not reported
Date Trans7 Transported Waste:	Not reported
Date Trans8 Transported Waste:	Not reported
Date Trans9 Transported Waste:	Not reported
Date Trans10 Transported Waste:	Not reported
Date TSDF Received Waste:	Not reported
TSDF EPA Facility Name:	Not reported
QTY Units:	Not reported
Transporter SEQ ID:	Not reported

MTA NYCT - JAMAICA LINE II - JMZ (Continued) **1010328805**

Transporter-1 Date:	Not reported
Waste SEQ ID:	Not reported
Waste Type Code 2:	Not reported
Waste Type Code 3:	Not reported
Waste Type Code 4:	Not reported
Waste Type Code 5:	Not reported
Waste Type Code 6:	Not reported
Date Accepted:	Not reported
Manifest Discrepancy Type:	Not reported
Data Entry Number:	Not reported
Was Load Rejected:	NEW YORK, NY 10004
Reason Load Was Rejected:	Not reported

Waste:

Manifest Year:	Not reported
Waste Code:	D008
Hand Code:	Not reported
Quantity:	24,660.00 Pounds

Manifest Number:	000067829WAS
EPA ID:	NYR000145045
Date Shipped:	05/04/2007
TSDF EPA ID:	NJD991291105
Transporter EPA ID:	NYD046765574
Transporter 2 EPA ID:	Not reported
Transporter 3 EPA ID:	Not reported
Transporter 4 EPA ID:	Not reported
Transporter 5 EPA ID:	Not reported
Transporter 6 EPA ID:	Not reported
Transporter 7 EPA ID:	Not reported
Transporter 8 EPA ID:	Not reported
Transporter 9 EPA ID:	Not reported
Transporter 10 EPA ID:	Not reported
Date Trans1 Transported Waste:	05/04/2007
Date Trans2 Transported Waste:	Not reported
Date Trans3 Transported Waste:	Not reported
Date Trans4 Transported Waste:	Not reported
Date Trans5 Transported Waste:	Not reported
Date Trans6 Transported Waste:	Not reported
Date Trans7 Transported Waste:	Not reported
Date Trans8 Transported Waste:	Not reported
Date Trans9 Transported Waste:	Not reported
Date Trans10 Transported Waste:	Not reported
Date TSDF Received Waste:	05/14/2007
TSDF EPA Facility Name:	Not reported
QTY Units:	Not reported
Transporter SEQ ID:	Not reported
Transporter-1 Date:	Not reported
Waste SEQ ID:	Not reported
Waste Type Code 2:	Not reported
Waste Type Code 3:	Not reported
Waste Type Code 4:	Not reported
Waste Type Code 5:	Not reported
Waste Type Code 6:	Not reported
Date Accepted:	Not reported
Manifest Discrepancy Type:	Not reported
Data Entry Number:	Not reported

MTA NYCT - JAMAICA LINE II - JMZ (Continued) **1010328805**

Was Load Rejected:	NEW YORK, NY 10004
Reason Load Was Rejected:	Not reported

Waste:

Manifest Year:	Not reported
Waste Code:	D008
Hand Code:	H11
Quantity:	600 P

Manifest Number:	000458076WAS
EPA ID:	NYR000145045
Date Shipped:	12/10/2012
TSDF EPA ID:	NJD991291105
Transporter EPA ID:	NJR986628162
Transporter 2 EPA ID:	Not reported
Transporter 3 EPA ID:	Not reported
Transporter 4 EPA ID:	Not reported
Transporter 5 EPA ID:	Not reported
Transporter 6 EPA ID:	Not reported
Transporter 7 EPA ID:	Not reported
Transporter 8 EPA ID:	Not reported
Transporter 9 EPA ID:	Not reported
Transporter 10 EPA ID:	Not reported
Date Trans1 Transported Waste:	Not reported
Date Trans2 Transported Waste:	Not reported
Date Trans3 Transported Waste:	Not reported
Date Trans4 Transported Waste:	Not reported
Date Trans5 Transported Waste:	Not reported
Date Trans6 Transported Waste:	Not reported
Date Trans7 Transported Waste:	Not reported
Date Trans8 Transported Waste:	Not reported
Date Trans9 Transported Waste:	Not reported
Date Trans10 Transported Waste:	Not reported
Date TSDF Received Waste:	Not reported
TSDF EPA Facility Name:	Not reported
QTY Units:	Not reported
Transporter SEQ ID:	Not reported
Transporter-1 Date:	Not reported
Waste SEQ ID:	Not reported
Waste Type Code 2:	Not reported
Waste Type Code 3:	Not reported
Waste Type Code 4:	Not reported
Waste Type Code 5:	Not reported
Waste Type Code 6:	Not reported
Date Accepted:	Not reported
Manifest Discrepancy Type:	Not reported
Data Entry Number:	Not reported
Was Load Rejected:	NEW YORK, NY 10004
Reason Load Was Rejected:	Not reported

Waste:

Manifest Year:	Not reported
Waste Code:	D008
Hand Code:	Not reported
Quantity:	400.00 Pounds

MTA NYCT - JAMAICA LINE II - JMZ (Continued) **1010328805**

Manifest Number:	006739930FLE
EPA ID:	NYR000145045
Date Shipped:	12/3/2013
TSDF EPA ID:	NJD991291105
Transporter EPA ID:	NJR986628162
Transporter 2 EPA ID:	Not reported
Transporter 3 EPA ID:	Not reported
Transporter 4 EPA ID:	Not reported
Transporter 5 EPA ID:	Not reported
Transporter 6 EPA ID:	Not reported
Transporter 7 EPA ID:	Not reported
Transporter 8 EPA ID:	Not reported
Transporter 9 EPA ID:	Not reported
Transporter 10 EPA ID:	Not reported
Date Trans1 Transported Waste:	Not reported
Date Trans2 Transported Waste:	Not reported
Date Trans3 Transported Waste:	Not reported
Date Trans4 Transported Waste:	Not reported
Date Trans5 Transported Waste:	Not reported
Date Trans6 Transported Waste:	Not reported
Date Trans7 Transported Waste:	Not reported
Date Trans8 Transported Waste:	Not reported
Date Trans9 Transported Waste:	Not reported
Date Trans10 Transported Waste:	Not reported
Date TSDF Received Waste:	Not reported
TSDF EPA Facility Name:	Not reported
QTY Units:	Not reported
Transporter SEQ ID:	Not reported
Transporter-1 Date:	Not reported
Waste SEQ ID:	Not reported
Waste Type Code 2:	Not reported
Waste Type Code 3:	Not reported
Waste Type Code 4:	Not reported
Waste Type Code 5:	Not reported
Waste Type Code 6:	Not reported
Date Accepted:	Not reported
Manifest Discrepancy Type:	Not reported
Data Entry Number:	Not reported
Was Load Rejected:	NEW YORK, NY 10004
Reason Load Was Rejected:	Not reported

Waste:

Manifest Year:	Not reported
Waste Code:	D008
Hand Code:	Not reported
Quantity:	200.00 Pounds

Manifest Number:	000518059WAS
EPA ID:	NYR000145045
Date Shipped:	6/19/2013
TSDF EPA ID:	NJD991291105
Transporter EPA ID:	NJR986628162
Transporter 2 EPA ID:	Not reported
Transporter 3 EPA ID:	Not reported
Transporter 4 EPA ID:	Not reported
Transporter 5 EPA ID:	Not reported
Transporter 6 EPA ID:	Not reported

MTA NYCT - JAMAICA LINE II - JMZ (Continued) **1010328805**

Transporter 7 EPA ID:	Not reported
Transporter 8 EPA ID:	Not reported
Transporter 9 EPA ID:	Not reported
Transporter 10 EPA ID:	Not reported
Date Trans1 Transported Waste:	Not reported
Date Trans2 Transported Waste:	Not reported
Date Trans3 Transported Waste:	Not reported
Date Trans4 Transported Waste:	Not reported
Date Trans5 Transported Waste:	Not reported
Date Trans6 Transported Waste:	Not reported
Date Trans7 Transported Waste:	Not reported
Date Trans8 Transported Waste:	Not reported
Date Trans9 Transported Waste:	Not reported
Date Trans10 Transported Waste:	Not reported
Date TSDF Received Waste:	Not reported
TSDF EPA Facility Name:	Not reported
QTY Units:	Not reported
Transporter SEQ ID:	Not reported
Transporter-1 Date:	Not reported
Waste SEQ ID:	Not reported
Waste Type Code 2:	Not reported
Waste Type Code 3:	Not reported
Waste Type Code 4:	Not reported
Waste Type Code 5:	Not reported
Waste Type Code 6:	Not reported
Date Accepted:	Not reported
Manifest Discrepancy Type:	Not reported
Data Entry Number:	Not reported
Was Load Rejected:	NEW YORK, NY 10004
Reason Load Was Rejected:	Not reported

Waste:

Manifest Year:	Not reported
Waste Code:	D008
Hand Code:	Not reported
Quantity:	300.00 Pounds

Manifest Number:	000457880WAS
EPA ID:	NYR000145045
Date Shipped:	11/15/2012
TSDF EPA ID:	NJD991291105
Transporter EPA ID:	NJR986628162
Transporter 2 EPA ID:	Not reported
Transporter 3 EPA ID:	Not reported
Transporter 4 EPA ID:	Not reported
Transporter 5 EPA ID:	Not reported
Transporter 6 EPA ID:	Not reported
Transporter 7 EPA ID:	Not reported
Transporter 8 EPA ID:	Not reported
Transporter 9 EPA ID:	Not reported
Transporter 10 EPA ID:	Not reported
Date Trans1 Transported Waste:	Not reported
Date Trans2 Transported Waste:	Not reported
Date Trans3 Transported Waste:	Not reported
Date Trans4 Transported Waste:	Not reported
Date Trans5 Transported Waste:	Not reported
Date Trans6 Transported Waste:	Not reported

MTA NYCT - JAMAICA LINE II - JMZ (Continued) **1010328805**

Date Trans7 Transported Waste:	Not reported
Date Trans8 Transported Waste:	Not reported
Date Trans9 Transported Waste:	Not reported
Date Trans10 Transported Waste:	Not reported
Date TSDF Received Waste:	Not reported
TSDF EPA Facility Name:	Not reported
QTY Units:	Not reported
Transporter SEQ ID:	Not reported
Transporter-1 Date:	Not reported
Waste SEQ ID:	Not reported
Waste Type Code 2:	Not reported
Waste Type Code 3:	Not reported
Waste Type Code 4:	Not reported
Waste Type Code 5:	Not reported
Waste Type Code 6:	Not reported
Date Accepted:	Not reported
Manifest Discrepancy Type:	Not reported
Data Entry Number:	Not reported
Was Load Rejected:	NEW YORK, NY 10004
Reason Load Was Rejected:	Not reported

Waste:

Manifest Year:	Not reported
Waste Code:	D008
Hand Code:	Not reported
Quantity:	29,660.00 Pounds

Manifest Number:	006736103FLE
EPA ID:	NYR000145045
Date Shipped:	8/22/2013
TSDF EPA ID:	NJD991291105
Transporter EPA ID:	NJR986628162
Transporter 2 EPA ID:	Not reported
Transporter 3 EPA ID:	Not reported
Transporter 4 EPA ID:	Not reported
Transporter 5 EPA ID:	Not reported
Transporter 6 EPA ID:	Not reported
Transporter 7 EPA ID:	Not reported
Transporter 8 EPA ID:	Not reported
Transporter 9 EPA ID:	Not reported
Transporter 10 EPA ID:	Not reported
Date Trans1 Transported Waste:	Not reported
Date Trans2 Transported Waste:	Not reported
Date Trans3 Transported Waste:	Not reported
Date Trans4 Transported Waste:	Not reported
Date Trans5 Transported Waste:	Not reported
Date Trans6 Transported Waste:	Not reported
Date Trans7 Transported Waste:	Not reported
Date Trans8 Transported Waste:	Not reported
Date Trans9 Transported Waste:	Not reported
Date Trans10 Transported Waste:	Not reported
Date TSDF Received Waste:	Not reported
TSDF EPA Facility Name:	Not reported
QTY Units:	Not reported
Transporter SEQ ID:	Not reported
Transporter-1 Date:	Not reported
Waste SEQ ID:	Not reported

MTA NYCT - JAMAICA LINE II - JMZ (Continued) **1010328805**

Waste Type Code 2:	Not reported
Waste Type Code 3:	Not reported
Waste Type Code 4:	Not reported
Waste Type Code 5:	Not reported
Waste Type Code 6:	Not reported
Date Accepted:	Not reported
Manifest Discrepancy Type:	Not reported
Data Entry Number:	Not reported
Was Load Rejected:	NEW YORK, NY 10004
Reason Load Was Rejected:	Not reported

Waste:

Manifest Year:	Not reported
Waste Code:	D008
Hand Code:	Not reported
Quantity:	31,060.00 Pounds

Manifest Number:	000518069WAS
EPA ID:	NYR000145045
Date Shipped:	6/24/2013
TSDF EPA ID:	NJD991291105
Transporter EPA ID:	NJR986628162
Transporter 2 EPA ID:	Not reported
Transporter 3 EPA ID:	Not reported
Transporter 4 EPA ID:	Not reported
Transporter 5 EPA ID:	Not reported
Transporter 6 EPA ID:	Not reported
Transporter 7 EPA ID:	Not reported
Transporter 8 EPA ID:	Not reported
Transporter 9 EPA ID:	Not reported
Transporter 10 EPA ID:	Not reported
Date Trans1 Transported Waste:	Not reported
Date Trans2 Transported Waste:	Not reported
Date Trans3 Transported Waste:	Not reported
Date Trans4 Transported Waste:	Not reported
Date Trans5 Transported Waste:	Not reported
Date Trans6 Transported Waste:	Not reported
Date Trans7 Transported Waste:	Not reported
Date Trans8 Transported Waste:	Not reported
Date Trans9 Transported Waste:	Not reported
Date Trans10 Transported Waste:	Not reported
Date TSDF Received Waste:	Not reported
TSDF EPA Facility Name:	Not reported
QTY Units:	Not reported
Transporter SEQ ID:	Not reported
Transporter-1 Date:	Not reported
Waste SEQ ID:	Not reported
Waste Type Code 2:	Not reported
Waste Type Code 3:	Not reported
Waste Type Code 4:	Not reported
Waste Type Code 5:	Not reported
Waste Type Code 6:	Not reported
Date Accepted:	Not reported
Manifest Discrepancy Type:	Not reported
Data Entry Number:	Not reported
Was Load Rejected:	NEW YORK, NY 10004
Reason Load Was Rejected:	Not reported

MTA NYCT - JAMAICA LINE II - JMZ (Continued) **1010328805**

Waste:

Manifest Year:	Not reported
Waste Code:	D008
Hand Code:	Not reported
Quantity:	24,080.00 Pounds

Manifest Number:	000517936WAS
EPA ID:	NYR000145045
Date Shipped:	5/16/2013
TSDF EPA ID:	NJD991291105
Transporter EPA ID:	NJR986628162
Transporter 2 EPA ID:	Not reported
Transporter 3 EPA ID:	Not reported
Transporter 4 EPA ID:	Not reported
Transporter 5 EPA ID:	Not reported
Transporter 6 EPA ID:	Not reported
Transporter 7 EPA ID:	Not reported
Transporter 8 EPA ID:	Not reported
Transporter 9 EPA ID:	Not reported
Transporter 10 EPA ID:	Not reported
Date Trans1 Transported Waste:	Not reported
Date Trans2 Transported Waste:	Not reported
Date Trans3 Transported Waste:	Not reported
Date Trans4 Transported Waste:	Not reported
Date Trans5 Transported Waste:	Not reported
Date Trans6 Transported Waste:	Not reported
Date Trans7 Transported Waste:	Not reported
Date Trans8 Transported Waste:	Not reported
Date Trans9 Transported Waste:	Not reported
Date Trans10 Transported Waste:	Not reported
Date TSDF Received Waste:	Not reported
TSDF EPA Facility Name:	Not reported
QTY Units:	Not reported
Transporter SEQ ID:	Not reported
Transporter-1 Date:	Not reported
Waste SEQ ID:	Not reported
Waste Type Code 2:	Not reported
Waste Type Code 3:	Not reported
Waste Type Code 4:	Not reported
Waste Type Code 5:	Not reported
Waste Type Code 6:	Not reported
Date Accepted:	Not reported
Manifest Discrepancy Type:	Not reported
Data Entry Number:	Not reported
Was Load Rejected:	NEW YORK, NY 10004
Reason Load Was Rejected:	Not reported

Waste:

Manifest Year:	Not reported
Waste Code:	D008
Hand Code:	Not reported
Quantity:	21,360.00 Pounds

Manifest Number:	006736343FLE
EPA ID:	NYR000145045

MTA NYCT - JAMAICA LINE II - JMZ (Continued) **1010328805**

Date Shipped:	10/31/2013
TSDF EPA ID:	NJD991291105
Transporter EPA ID:	NJR986628162
Transporter 2 EPA ID:	Not reported
Transporter 3 EPA ID:	Not reported
Transporter 4 EPA ID:	Not reported
Transporter 5 EPA ID:	Not reported
Transporter 6 EPA ID:	Not reported
Transporter 7 EPA ID:	Not reported
Transporter 8 EPA ID:	Not reported
Transporter 9 EPA ID:	Not reported
Transporter 10 EPA ID:	Not reported
Date Trans1 Transported Waste:	Not reported
Date Trans2 Transported Waste:	Not reported
Date Trans3 Transported Waste:	Not reported
Date Trans4 Transported Waste:	Not reported
Date Trans5 Transported Waste:	Not reported
Date Trans6 Transported Waste:	Not reported
Date Trans7 Transported Waste:	Not reported
Date Trans8 Transported Waste:	Not reported
Date Trans9 Transported Waste:	Not reported
Date Trans10 Transported Waste:	Not reported
Date TSDF Received Waste:	Not reported
TSDF EPA Facility Name:	Not reported
QTY Units:	Not reported
Transporter SEQ ID:	Not reported
Transporter-1 Date:	Not reported
Waste SEQ ID:	Not reported
Waste Type Code 2:	Not reported
Waste Type Code 3:	Not reported
Waste Type Code 4:	Not reported
Waste Type Code 5:	Not reported
Waste Type Code 6:	Not reported
Date Accepted:	Not reported
Manifest Discrepancy Type:	Not reported
Data Entry Number:	Not reported
Was Load Rejected:	NEW YORK, NY 10004
Reason Load Was Rejected:	Not reported

Waste:

Manifest Year:	Not reported
Waste Code:	D008
Hand Code:	Not reported
Quantity:	22,060.00 Pounds

Manifest Number:	006739947FLE
EPA ID:	NYR000145045
Date Shipped:	12/9/2013
TSDF EPA ID:	NJD991291105
Transporter EPA ID:	NJR986628162
Transporter 2 EPA ID:	Not reported
Transporter 3 EPA ID:	Not reported
Transporter 4 EPA ID:	Not reported
Transporter 5 EPA ID:	Not reported
Transporter 6 EPA ID:	Not reported
Transporter 7 EPA ID:	Not reported
Transporter 8 EPA ID:	Not reported

MTA NYCT - JAMAICA LINE II - JMZ (Continued) **1010328805**

Transporter 9 EPA ID:	Not reported
Transporter 10 EPA ID:	Not reported
Date Trans1 Transported Waste:	Not reported
Date Trans2 Transported Waste:	Not reported
Date Trans3 Transported Waste:	Not reported
Date Trans4 Transported Waste:	Not reported
Date Trans5 Transported Waste:	Not reported
Date Trans6 Transported Waste:	Not reported
Date Trans7 Transported Waste:	Not reported
Date Trans8 Transported Waste:	Not reported
Date Trans9 Transported Waste:	Not reported
Date Trans10 Transported Waste:	Not reported
Date TSDF Received Waste:	Not reported
TSDF EPA Facility Name:	Not reported
QTY Units:	Not reported
Transporter SEQ ID:	Not reported
Transporter-1 Date:	Not reported
Waste SEQ ID:	Not reported
Waste Type Code 2:	Not reported
Waste Type Code 3:	Not reported
Waste Type Code 4:	Not reported
Waste Type Code 5:	Not reported
Waste Type Code 6:	Not reported
Date Accepted:	Not reported
Manifest Discrepancy Type:	Not reported
Data Entry Number:	Not reported
Was Load Rejected:	NEW YORK, NY 10004
Reason Load Was Rejected:	Not reported

Waste:

Manifest Year:	Not reported
Waste Code:	D008
Hand Code:	Not reported
Quantity:	24,800.00 Pounds

Manifest Number:	006736291FLE
EPA ID:	NYR000145045
Date Shipped:	10/17/2013
TSDF EPA ID:	NJD991291105
Transporter EPA ID:	NJR986628162
Transporter 2 EPA ID:	Not reported
Transporter 3 EPA ID:	Not reported
Transporter 4 EPA ID:	Not reported
Transporter 5 EPA ID:	Not reported
Transporter 6 EPA ID:	Not reported
Transporter 7 EPA ID:	Not reported
Transporter 8 EPA ID:	Not reported
Transporter 9 EPA ID:	Not reported
Transporter 10 EPA ID:	Not reported
Date Trans1 Transported Waste:	Not reported
Date Trans2 Transported Waste:	Not reported
Date Trans3 Transported Waste:	Not reported
Date Trans4 Transported Waste:	Not reported
Date Trans5 Transported Waste:	Not reported
Date Trans6 Transported Waste:	Not reported
Date Trans7 Transported Waste:	Not reported
Date Trans8 Transported Waste:	Not reported

MTA NYCT - JAMAICA LINE II - JMZ (Continued) **1010328805**

Date Trans9 Transported Waste:	Not reported
Date Trans10 Transported Waste:	Not reported
Date TSDF Received Waste:	Not reported
TSDF EPA Facility Name:	Not reported
QTY Units:	Not reported
Transporter SEQ ID:	Not reported
Transporter-1 Date:	Not reported
Waste SEQ ID:	Not reported
Waste Type Code 2:	Not reported
Waste Type Code 3:	Not reported
Waste Type Code 4:	Not reported
Waste Type Code 5:	Not reported
Waste Type Code 6:	Not reported
Date Accepted:	Not reported
Manifest Discrepancy Type:	Not reported
Data Entry Number:	Not reported
Was Load Rejected:	NEW YORK, NY 10004
Reason Load Was Rejected:	Not reported

Waste:

Manifest Year:	Not reported
Waste Code:	D008
Hand Code:	Not reported
Quantity:	28,900.00 Pounds

Manifest Number:	000517877WAS
EPA ID:	NYR000145045
Date Shipped:	4/9/2013
TSDF EPA ID:	NJD991291105
Transporter EPA ID:	NJR986628162
Transporter 2 EPA ID:	Not reported
Transporter 3 EPA ID:	Not reported
Transporter 4 EPA ID:	Not reported
Transporter 5 EPA ID:	Not reported
Transporter 6 EPA ID:	Not reported
Transporter 7 EPA ID:	Not reported
Transporter 8 EPA ID:	Not reported
Transporter 9 EPA ID:	Not reported
Transporter 10 EPA ID:	Not reported
Date Trans1 Transported Waste:	Not reported
Date Trans2 Transported Waste:	Not reported
Date Trans3 Transported Waste:	Not reported
Date Trans4 Transported Waste:	Not reported
Date Trans5 Transported Waste:	Not reported
Date Trans6 Transported Waste:	Not reported
Date Trans7 Transported Waste:	Not reported
Date Trans8 Transported Waste:	Not reported
Date Trans9 Transported Waste:	Not reported
Date Trans10 Transported Waste:	Not reported
Date TSDF Received Waste:	Not reported
TSDF EPA Facility Name:	Not reported
QTY Units:	Not reported
Transporter SEQ ID:	Not reported
Transporter-1 Date:	Not reported
Waste SEQ ID:	Not reported
Waste Type Code 2:	Not reported
Waste Type Code 3:	Not reported

MTA NYCT - JAMAICA LINE II - JMZ (Continued) **1010328805**

Waste Type Code 4:	Not reported
Waste Type Code 5:	Not reported
Waste Type Code 6:	Not reported
Date Accepted:	Not reported
Manifest Discrepancy Type:	Not reported
Data Entry Number:	Not reported
Was Load Rejected:	NEW YORK, NY 10004
Reason Load Was Rejected:	Not reported

Waste:

Manifest Year:	Not reported
Waste Code:	D008
Hand Code:	Not reported
Quantity:	26,820.00 Pounds

Manifest Number:	000518151WAS
EPA ID:	NYR000145045
Date Shipped:	7/18/2013
TSDF EPA ID:	NJD991291105
Transporter EPA ID:	NJR986628162
Transporter 2 EPA ID:	Not reported
Transporter 3 EPA ID:	Not reported
Transporter 4 EPA ID:	Not reported
Transporter 5 EPA ID:	Not reported
Transporter 6 EPA ID:	Not reported
Transporter 7 EPA ID:	Not reported
Transporter 8 EPA ID:	Not reported
Transporter 9 EPA ID:	Not reported
Transporter 10 EPA ID:	Not reported
Date Trans1 Transported Waste:	Not reported
Date Trans2 Transported Waste:	Not reported
Date Trans3 Transported Waste:	Not reported
Date Trans4 Transported Waste:	Not reported
Date Trans5 Transported Waste:	Not reported
Date Trans6 Transported Waste:	Not reported
Date Trans7 Transported Waste:	Not reported
Date Trans8 Transported Waste:	Not reported
Date Trans9 Transported Waste:	Not reported
Date Trans10 Transported Waste:	Not reported
Date TSDF Received Waste:	Not reported
TSDF EPA Facility Name:	Not reported
QTY Units:	Not reported
Transporter SEQ ID:	Not reported
Transporter-1 Date:	Not reported
Waste SEQ ID:	Not reported
Waste Type Code 2:	Not reported
Waste Type Code 3:	Not reported
Waste Type Code 4:	Not reported
Waste Type Code 5:	Not reported
Waste Type Code 6:	Not reported
Date Accepted:	Not reported
Manifest Discrepancy Type:	Not reported
Data Entry Number:	Not reported
Was Load Rejected:	NEW YORK, NY 10004
Reason Load Was Rejected:	Not reported

Waste:

MTA NYCT - JAMAICA LINE II - JMZ (Continued) **1010328805**

Manifest Year:	Not reported
Waste Code:	D008
Hand Code:	Not reported
Quantity:	15,520.00 Pounds

Manifest Number:	000517908WAS
EPA ID:	NYR000145045
Date Shipped:	5/3/2013
TSDF EPA ID:	NJD991291105
Transporter EPA ID:	NJR986628162
Transporter 2 EPA ID:	Not reported
Transporter 3 EPA ID:	Not reported
Transporter 4 EPA ID:	Not reported
Transporter 5 EPA ID:	Not reported
Transporter 6 EPA ID:	Not reported
Transporter 7 EPA ID:	Not reported
Transporter 8 EPA ID:	Not reported
Transporter 9 EPA ID:	Not reported
Transporter 10 EPA ID:	Not reported
Date Trans1 Transported Waste:	Not reported
Date Trans2 Transported Waste:	Not reported
Date Trans3 Transported Waste:	Not reported
Date Trans4 Transported Waste:	Not reported
Date Trans5 Transported Waste:	Not reported
Date Trans6 Transported Waste:	Not reported
Date Trans7 Transported Waste:	Not reported
Date Trans8 Transported Waste:	Not reported
Date Trans9 Transported Waste:	Not reported
Date Trans10 Transported Waste:	Not reported
Date TSDF Received Waste:	Not reported
TSDF EPA Facility Name:	Not reported
QTY Units:	Not reported
Transporter SEQ ID:	Not reported
Transporter-1 Date:	Not reported
Waste SEQ ID:	Not reported
Waste Type Code 2:	Not reported
Waste Type Code 3:	Not reported
Waste Type Code 4:	Not reported
Waste Type Code 5:	Not reported
Waste Type Code 6:	Not reported
Date Accepted:	Not reported
Manifest Discrepancy Type:	Not reported
Data Entry Number:	Not reported
Was Load Rejected:	NEW YORK, NY 10004
Reason Load Was Rejected:	Not reported

Waste:

Manifest Year:	Not reported
Waste Code:	D008
Hand Code:	Not reported
Quantity:	31,000.00 Pounds

Manifest Number:	006736176FLE
EPA ID:	NYR000145045
Date Shipped:	9/13/2013
TSDF EPA ID:	NJD991291105

MTA NYCT - JAMAICA LINE II - JMZ (Continued) **1010328805**

Transporter EPA ID:	NJR986628162
Transporter 2 EPA ID:	Not reported
Transporter 3 EPA ID:	Not reported
Transporter 4 EPA ID:	Not reported
Transporter 5 EPA ID:	Not reported
Transporter 6 EPA ID:	Not reported
Transporter 7 EPA ID:	Not reported
Transporter 8 EPA ID:	Not reported
Transporter 9 EPA ID:	Not reported
Transporter 10 EPA ID:	Not reported
Date Trans1 Transported Waste:	Not reported
Date Trans2 Transported Waste:	Not reported
Date Trans3 Transported Waste:	Not reported
Date Trans4 Transported Waste:	Not reported
Date Trans5 Transported Waste:	Not reported
Date Trans6 Transported Waste:	Not reported
Date Trans7 Transported Waste:	Not reported
Date Trans8 Transported Waste:	Not reported
Date Trans9 Transported Waste:	Not reported
Date Trans10 Transported Waste:	Not reported
Date TSDF Received Waste:	Not reported
TSDF EPA Facility Name:	Not reported
QTY Units:	Not reported
Transporter SEQ ID:	Not reported
Transporter-1 Date:	Not reported
Waste SEQ ID:	Not reported
Waste Type Code 2:	Not reported
Waste Type Code 3:	Not reported
Waste Type Code 4:	Not reported
Waste Type Code 5:	Not reported
Waste Type Code 6:	Not reported
Date Accepted:	Not reported
Manifest Discrepancy Type:	Not reported
Data Entry Number:	Not reported
Was Load Rejected:	NEW YORK, NY 10004
Reason Load Was Rejected:	Not reported

Waste:

Manifest Year:	Not reported
Waste Code:	D008
Hand Code:	Not reported
Quantity:	250.00 Pounds

AC175 **ROYAL LACE CORP.** **NY UST** **U001842052**
SSE **200 LIBERTY AVENUE** **N/A**
1/8-1/4 **BROOKLYN, NY 11207**
0.223 mi.
1180 ft. **Site 6 of 7 in cluster AC**

Relative: **Lower**

Actual: **58 ft.**

UST:

Name:	ROYAL LACE CORP.
Address:	200 LIBERTY AVENUE
City,State,Zip:	BROOKLYN, NY 11207
Id/Status:	2-601711 / Unregulated/Closed
Program Type:	PBS

ROYAL LACE CORP. (Continued) **U001842052**

Region: STATE
DEC Region: 2
Expiration Date: N/A
UTM X: 592762.87120
UTM Y: 4503085.09941
Site Type: Other

Affiliation Records:

Site Id: 23673
Affiliation Type: Facility Owner
Company Name: AARON GUTTMAN
Contact Type: Not reported
Contact Name: Not reported
Address1: 5323 13TH AVENUE
Address2: Not reported
City: BROOKLYN
State: NY
Zip Code: 11219
Country Code: 001
Phone: (718) 871-2235
EMail: Not reported
Fax Number: Not reported
Modified By: TRANSLAT
Date Last Modified: 2004-03-04

Site Id: 23673
Affiliation Type: Mail Contact
Company Name: ROYAL LACE CORP.
Contact Type: Not reported
Contact Name: NATHAN GRAAN
Address1: 200 LIBERTY AVENUE
Address2: Not reported
City: BROOKLYN
State: NY
Zip Code: 11207
Country Code: 001
Phone: (718) 495-9335
EMail: Not reported
Fax Number: Not reported
Modified By: TRANSLAT
Date Last Modified: 2004-03-04

Site Id: 23673
Affiliation Type: Facility Operator
Company Name: ROYAL LACE CORP.
Contact Type: Not reported
Contact Name: AARON GUTTMAN
Address1: Not reported
Address2: Not reported
City: Not reported
State: NN
Zip Code: Not reported
Country Code: 001
Phone: (718) 495-9327
EMail: Not reported
Fax Number: Not reported
Modified By: TRANSLAT
Date Last Modified: 2004-03-04

ROYAL LACE CORP. (Continued) **U001842052**

Site Id:	23673
Affiliation Type:	Emergency Contact
Company Name:	AARON GUTTMAN
Contact Type:	Not reported
Contact Name:	MOSES GUTTMAN
Address1:	Not reported
Address2:	Not reported
City:	Not reported
State:	NN
Zip Code:	Not reported
Country Code:	001
Phone:	(718) 633-2411
EMail:	Not reported
Fax Number:	Not reported
Modified By:	TRANSLAT
Date Last Modified:	2004-03-04

Tank Info:

Tank Number:	001
Tank ID:	47551
Tank Status:	Closed - In Place
Material Name:	Closed - In Place
Capacity Gallons:	5000
Install Date:	Not reported
Date Tank Closed:	01/01/1994
Registered:	True
Tank Location:	Underground
Tank Type:	Steel/carbon steel
Material Code:	0001
Common Name of Substance:	#2 Fuel Oil (On-Site Consumption)
Tightness Test Method:	NN
Date Test:	Not reported
Next Test Date:	Not reported
Pipe Model:	Not reported
Modified By:	TRANSLAT
Last Modified:	04/14/2017

Equipment Records:

J00 - Dispenser - None
H00 - Tank Leak Detection - None
I00 - Overfill - None
B00 - Tank External Protection - None
C00 - Pipe Location - No Piping
F00 - Pipe External Protection - None
G00 - Tank Secondary Containment - None
D00 - Pipe Type - No Piping
A00 - Tank Internal Protection - None

Tank Number:	002
Tank ID:	47552
Tank Status:	Closed - In Place
Material Name:	Closed - In Place
Capacity Gallons:	10000
Install Date:	Not reported

ROYAL LACE CORP. (Continued) **U001842052**

Date Tank Closed:	01/01/1994
Registered:	True
Tank Location:	Underground
Tank Type:	Steel/carbon steel
Material Code:	0001
Common Name of Substance:	#2 Fuel Oil (On-Site Consumption)
Tightness Test Method:	NN
Date Test:	Not reported
Next Test Date:	Not reported
Pipe Model:	Not reported
Modified By:	TRANSLAT
Last Modified:	04/14/2017

Equipment Records:

B00 - Tank External Protection - None
C00 - Pipe Location - No Piping
F00 - Pipe External Protection - None
H00 - Tank Leak Detection - None
I00 - Overfill - None
G00 - Tank Secondary Containment - None
A00 - Tank Internal Protection - None
J00 - Dispenser - None
D00 - Pipe Type - No Piping

AB176 **CON ED** **NY MANIFEST** **S118259040**
East **BROADWAY & JAMAICA AVE** **N/A**
1/8-1/4 **BROOKLYN, NY 11238**
0.224 mi.
1183 ft. **Site 3 of 13 in cluster AB**

Relative: **Lower**

Actual: **68 ft.**

NY MANIFEST:

Name:	CON ED
Address:	BROADWAY & JAMAICA AVE
City,State,Zip:	BROOKLYN, NY 11238
Country:	USA
EPA ID:	NYP004825200
Facility Status:	Not reported
Location Address 1:	BROADWAY & JAMAICA AVE
Code:	BP
Location Address 2:	Not reported
Total Tanks:	Not reported
Location City:	BROOKLYN
Location State:	NY
Location Zip:	11238
Location Zip 4:	Not reported

NY MANIFEST:

EPAID:	NYP004825200
Mailing Name:	CON ED
Mailing Contact:	TOM TEELING
Mailing Address 1:	4 IRVING PLACE - 15TH FLOOR
Mailing Address 2:	Not reported
Mailing City:	NEW YORK
Mailing State:	NY
Mailing Zip:	10003
Mailing Zip 4:	Not reported
Mailing Country:	USA
Mailing Phone:	2124603770

CON ED (Continued) **S118259040**

NY MANIFEST:

Document ID:	Not reported
Manifest Status:	Not reported
seq:	Not reported
Year:	2018
Trans1 State ID:	NJD003812047
Trans2 State ID:	NJD003812047
Generator Ship Date:	08/17/2015
Trans1 Recv Date:	08/17/2015
Trans2 Recv Date:	08/20/2015
TSD Site Recv Date:	08/20/2015
Part A Recv Date:	Not reported
Part B Recv Date:	Not reported
Generator EPA ID:	NYP004825200
Trans1 EPA ID:	Not reported
Trans2 EPA ID:	Not reported
TSDF ID 1:	NJD991291105
TSDF ID 2:	Not reported
Manifest Tracking Number:	002624825GBF
Import Indicator:	N
Export Indicator:	N
Discr Quantity Indicator:	N
Discr Type Indicator:	N
Discr Residue Indicator:	N
Discr Partial Reject Indicator:	N
Discr Full Reject Indicator:	N
Manifest Ref Number:	Not reported
Alt Facility RCRA ID:	Not reported
Alt Facility Sign Date:	Not reported
MGMT Method Type Code:	H110
Waste Code:	Not reported
Waste Code:	Not reported
Waste Code:	Not reported
Waste Code:	Not reported
Waste Code:	Not reported
Waste Code:	Not reported
Quantity:	300
Units:	G - Gallons (liquids only)* (8.3 pounds)
Number of Containers:	1
Container Type:	TT - Cargo tank, tank trucks
Handling Method:	T Chemical, physical, or biological treatment.
Specific Gravity:	1
Waste Code:	D008
Waste Code 1_2:	Not reported
Waste Code 1_3:	Not reported
Waste Code 1_4:	Not reported
Waste Code 1_5:	Not reported
Waste Code 1_6:	Not reported

AB177 **CON EDISON - MANHOLE 15869** **RCRA-LQG** **1014397516**
East **BROADWAY AND JAMAICA AVE** **NY MANIFEST** **NYP004198453**
1/8-1/4 **BROOKLYN, NY 11211**
0.224 mi.
1183 ft. **Site 4 of 13 in cluster AB**

Relative: **Lower**
Actual: **68 ft.**

RCRA-LQG:

Date Form Received by Agency:	20100416
Handler Name:	CON EDISON - MANHOLE 15869
Handler Address:	BROADWAY AND JAMAICA AVE
Handler City,State,Zip:	BROOKLYN, NY 11211
EPA ID:	NYP004198453
Contact Name:	THOMAS P TEELING
Contact Address:	Not reported
Contact City,State,Zip:	Not reported
Contact Telephone:	212-460-3770
Contact Fax:	Not reported
Contact Email:	TEELINGT@CONED.COM
Contact Title:	Not reported
EPA Region:	02
Land Type:	Private
Federal Waste Generator Description:	Large Quantity Generator
Non-Notifier:	Not reported
Biennial Report Cycle:	2009
Accessibility:	Not reported
Active Site Indicator:	Handler Activities
State District Owner:	Not reported
State District:	Not reported
Mailing Address:	IRVING PLACE
Mailing City,State,Zip:	NEW YORK, NY 10003
Owner Name:	CONSOLIDATED EDISON CO. OF NY INC
Owner Type:	Private
Operator Name:	CONSOLIDATED EDISON CO. OF NY INC.
Operator Type:	Private
Short-Term Generator Activity:	No
Importer Activity:	No
Mixed Waste Generator:	No
Transporter Activity:	No
Transfer Facility Activity:	No
Recycler Activity with Storage:	No
Small Quantity On-Site Burner Exemption:	No
Smelting Melting and Refining Furnace Exemption:	No
Underground Injection Control:	No
Off-Site Waste Receipt:	No
Universal Waste Indicator:	No
Universal Waste Destination Facility:	No
Federal Universal Waste:	No
Active Site Fed-Reg Treatment Storage and Disposal Facility:	Not reported
Active Site Converter Treatment storage and Disposal Facility:	Not reported
Active Site State-Reg Treatment Storage and Disposal Facility:	Not reported
Active Site State-Reg Handler:	---
Federal Facility Indicator:	Not reported
Hazardous Secondary Material Indicator:	NN
Sub-Part K Indicator:	Not reported
Commercial TSD Indicator:	No
Treatment Storage and Disposal Type:	Not reported
2018 GPRA Permit Baseline:	Not on the Baseline
2018 GPRA Renewals Baseline:	Not on the Baseline
Permit Renewals Workload Universe:	Not reported

CON EDISON - MANHOLE 15869 (Continued) **1014397516**

Permit Workload Universe:	Not reported
Permit Progress Universe:	Not reported
Post-Closure Workload Universe:	Not reported
Closure Workload Universe:	Not reported
202 GPRA Corrective Action Baseline:	No
Corrective Action Workload Universe:	No
Subject to Corrective Action Universe:	No
Non-TSDFs Where RCRA CA has Been Imposed Universe:	No
TSDFs Potentially Subject to CA Under 3004 (u)/(v) Universe:	No
TSDFs Only Subject to CA under Discretionary Auth Universe:	No
Corrective Action Priority Ranking:	No NCAPS ranking
Environmental Control Indicator:	No
Institutional Control Indicator:	No
Human Exposure Controls Indicator:	N/A
Groundwater Controls Indicator:	N/A
Operating TSDF Universe:	Not reported
Full Enforcement Universe:	Not reported
Significant Non-Complier Universe:	No
Unaddressed Significant Non-Complier Universe:	No
Addressed Significant Non-Complier Universe:	No
Significant Non-Complier With a Compliance Schedule Universe:	No
Financial Assurance Required:	Not reported
Handler Date of Last Change:	20150414
Recognized Trader-Importer:	No
Recognized Trader-Exporter:	No
Importer of Spent Lead Acid Batteries:	No
Exporter of Spent Lead Acid Batteries:	No
Recycler Activity Without Storage:	Not reported
Manifest Broker:	Not reported
Sub-Part P Indicator:	No

Biennial: List of Years
Year: 2009

Click Here for Biennial Reporting System Data:

Hazardous Waste Summary:
Waste Code: D008
Waste Description: LEAD

Handler - Owner Operator:

Owner/Operator Indicator:	Owner
Owner/Operator Name:	CONSOLIDATED EDISON CO. OF NY INC
Legal Status:	Private
Date Became Current:	20091022
Date Ended Current:	Not reported
Owner/Operator Address:	4 IRVING PLACE
Owner/Operator City,State,Zip:	NYC, NY 10003
Owner/Operator Telephone:	Not reported
Owner/Operator Telephone Ext:	Not reported
Owner/Operator Fax:	Not reported
Owner/Operator Email:	Not reported

Owner/Operator Indicator:	Operator
Owner/Operator Name:	CONSOLIDATED EDISON CO. OF NY INC.
Legal Status:	Private

CON EDISON - MANHOLE 15869 (Continued) **1014397516**

Date Became Current:	20091022
Date Ended Current:	Not reported
Owner/Operator Address:	4 IRVING PLACE
Owner/Operator City,State,Zip:	NYC, NY 10003
Owner/Operator Telephone:	Not reported
Owner/Operator Telephone Ext:	Not reported
Owner/Operator Fax:	Not reported
Owner/Operator Email:	Not reported

Historic Generators:

Receive Date:	20100416
Handler Name:	CON EDISON - MANHOLE 15869
Federal Waste Generator Description:	Large Quantity Generator
State District Owner:	Not reported
Large Quantity Handler of Universal Waste:	No
Recognized Trader Importer:	No
Recognized Trader Exporter:	No
Spent Lead Acid Battery Importer:	No
Spent Lead Acid Battery Exporter:	No
Current Record:	Yes
Non Storage Recycler Activity:	Not reported
Electronic Manifest Broker:	Not reported

List of NAICS Codes and Descriptions:

NAICS Code:	221122
NAICS Description:	ELECTRIC POWER DISTRIBUTION

Facility Has Received Notices of Violations:

Violations:	No Violations Found

Evaluation Action Summary:

Evaluations:	No Evaluations Found

NY MANIFEST:

Name:	CONSOLIDATED EDISON
Address:	BROADWAY AND JAMAICA AVE
City,State,Zip:	BROOKLYN, NY 11211
Country:	USA
EPA ID:	NYP004198453
Facility Status:	Not reported
Location Address 1:	BROADWAY AND JAMAICA AVE
Code:	BP
Location Address 2:	Not reported
Total Tanks:	Not reported
Location City:	BROOKLYN
Location State:	NY
Location Zip:	11211
Location Zip 4:	Not reported

NY MANIFEST:

EPAID:	NYP004198453
Mailing Name:	CONSOLIDATED EDISON
Mailing Contact:	FRANKLYN MURRAY
Mailing Address 1:	4 IRVING PLACE RM 828

CON EDISON - MANHOLE 15869 (Continued) **1014397516**

Mailing Address 2:	Not reported
Mailing City:	NEW YORK
Mailing State:	NY
Mailing Zip:	10003
Mailing Zip 4:	Not reported
Mailing Country:	USA
Mailing Phone:	2124602808

NY MANIFEST:

Document ID:	Not reported
Manifest Status:	Not reported
seq:	Not reported
Year:	2018
Trans1 State ID:	NJD003812047
Trans2 State ID:	Not reported
Generator Ship Date:	10/22/2009
Trans1 Recv Date:	10/22/2009
Trans2 Recv Date:	Not reported
TSD Site Recv Date:	10/23/2009
Part A Recv Date:	Not reported
Part B Recv Date:	Not reported
Generator EPA ID:	NYP004198453
Trans1 EPA ID:	Not reported
Trans2 EPA ID:	Not reported
TSDF ID 1:	NJD991291105
TSDF ID 2:	Not reported
Manifest Tracking Number:	000893944GBF
Import Indicator:	N
Export Indicator:	N
Discr Quantity Indicator:	N
Discr Type Indicator:	N
Discr Residue Indicator:	N
Discr Partial Reject Indicator:	N
Discr Full Reject Indicator:	N
Manifest Ref Number:	Not reported
Alt Facility RCRA ID:	Not reported
Alt Facility Sign Date:	Not reported
MGMT Method Type Code:	H141
Waste Code:	Not reported
Waste Code:	Not reported
Waste Code:	Not reported
Waste Code:	Not reported
Waste Code:	Not reported
Waste Code:	Not reported
Quantity:	400
Units:	G - Gallons (liquids only)* (8.3 pounds)
Number of Containers:	1
Container Type:	TT - Cargo tank, tank trucks
Handling Method:	T Chemical, physical, or biological treatment.
Specific Gravity:	1
Waste Code:	D008
Waste Code 1_2:	Not reported
Waste Code 1_3:	Not reported
Waste Code 1_4:	Not reported
Waste Code 1_5:	Not reported
Waste Code 1_6:	Not reported

AB178 **NYCTA - BROADWAY ENY STATION A & C LINE** **RCRA-VSQG** **1001489220**
East **BROADWAY & JAMAICA AVE** **NY MANIFEST** **NYR000072777**
1/8-1/4 **BROOKLYN, NY 11201**
0.224 mi.
1183 ft. **Site 5 of 13 in cluster AB**

Relative: **Lower**
Actual: **68 ft.**

RCRA-VSQG:

Date Form Received by Agency:	20070101
Handler Name:	NYCTA - BROADWAY ENY STATION A & C LINE
Handler Address:	BROADWAY & JAMAICA AVE
Handler City,State,Zip:	BROOKLYN, NY 11201
EPA ID:	NYR000072777
Contact Name:	JOSEPHINE F BROWN
Contact Address:	JAY ST RM 819
Contact City,State,Zip:	BROOKLYN, NY 11201
Contact Telephone:	718-243-4581
Contact Fax:	Not reported
Contact Email:	Not reported
Contact Title:	Not reported
EPA Region:	02
Land Type:	Not reported
Federal Waste Generator Description:	Conditionally Exempt Small Quantity Generator
Non-Notifier:	Not reported
Biennial Report Cycle:	Not reported
Accessibility:	Not reported
Active Site Indicator:	Handler Activities
State District Owner:	NY
State District:	NYSDEC R2
Mailing Address:	JAY ST RM 819
Mailing City,State,Zip:	BROOKLYN, NY 11201
Owner Name:	MTA NEW YORK CITY TRANSIT
Owner Type:	Municipal
Operator Name:	MTA NEW YORK CITY TRANSIT
Operator Type:	Municipal
Short-Term Generator Activity:	No
Importer Activity:	No
Mixed Waste Generator:	No
Transporter Activity:	No
Transfer Facility Activity:	No
Recycler Activity with Storage:	No
Small Quantity On-Site Burner Exemption:	No
Smelting Melting and Refining Furnace Exemption:	No
Underground Injection Control:	No
Off-Site Waste Receipt:	No
Universal Waste Indicator:	No
Universal Waste Destination Facility:	No
Federal Universal Waste:	No
Active Site Fed-Reg Treatment Storage and Disposal Facility:	Not reported
Active Site Converter Treatment storage and Disposal Facility:	Not reported
Active Site State-Reg Treatment Storage and Disposal Facility:	Not reported
Active Site State-Reg Handler:	---
Federal Facility Indicator:	Not reported
Hazardous Secondary Material Indicator:	N
Sub-Part K Indicator:	Not reported
Commercial TSD Indicator:	No
Treatment Storage and Disposal Type:	Not reported
2018 GPRA Permit Baseline:	Not on the Baseline
2018 GPRA Renewals Baseline:	Not on the Baseline
Permit Renewals Workload Universe:	Not reported

NYCTA - BROADWAY ENY STATION A & C LINE (Continued) **1001489220**

Permit Workload Universe:	Not reported
Permit Progress Universe:	Not reported
Post-Closure Workload Universe:	Not reported
Closure Workload Universe:	Not reported
202 GPRA Corrective Action Baseline:	No
Corrective Action Workload Universe:	No
Subject to Corrective Action Universe:	No
Non-TSDFs Where RCRA CA has Been Imposed Universe:	No
TSDFs Potentially Subject to CA Under 3004 (u)/(v) Universe:	No
TSDFs Only Subject to CA under Discretionary Auth Universe:	No
Corrective Action Priority Ranking:	No NCAPS ranking
Environmental Control Indicator:	No
Institutional Control Indicator:	No
Human Exposure Controls Indicator:	N/A
Groundwater Controls Indicator:	N/A
Operating TSDF Universe:	Not reported
Full Enforcement Universe:	Not reported
Significant Non-Complier Universe:	No
Unaddressed Significant Non-Complier Universe:	No
Addressed Significant Non-Complier Universe:	No
Significant Non-Complier With a Compliance Schedule Universe:	No
Financial Assurance Required:	Not reported
Handler Date of Last Change:	20220111
Recognized Trader-Importer:	No
Recognized Trader-Exporter:	No
Importer of Spent Lead Acid Batteries:	No
Exporter of Spent Lead Acid Batteries:	No
Recycler Activity Without Storage:	No
Manifest Broker:	No
Sub-Part P Indicator:	No

Biennial: List of Years
Year: 2001

Click Here for Biennial Reporting System Data:

Hazardous Waste Summary:
Waste Code: D000
Waste Description: Not Defined

Waste Code: D008
Waste Description: LEAD

Handler - Owner Operator:

Owner/Operator Indicator:	Owner
Owner/Operator Name:	MTA NEW YORK CITY TRANSIT
Legal Status:	Municipal
Date Became Current:	Not reported
Date Ended Current:	Not reported
Owner/Operator Address:	10 COLUMBUS CIRCLE 25TH FL
Owner/Operator City,State,Zip:	NEW YORK, NY 10019
Owner/Operator Telephone:	212-307-6010
Owner/Operator Telephone Ext:	Not reported
Owner/Operator Fax:	Not reported
Owner/Operator Email:	Not reported

NYCTA - BROADWAY ENY STATION A & C LINE (Continued) **1001489220**

Owner/Operator Indicator:	Operator
Owner/Operator Name:	MTA NEW YORK CITY TRANSIT
Legal Status:	Municipal
Date Became Current:	Not reported
Date Ended Current:	Not reported
Owner/Operator Address:	10 COLUMBUS CIRCLE 25TH FL
Owner/Operator City,State,Zip:	NEW YORK, NY 10019
Owner/Operator Telephone:	212-307-6010
Owner/Operator Telephone Ext:	Not reported
Owner/Operator Fax:	Not reported
Owner/Operator Email:	Not reported

Owner/Operator Indicator:	Owner
Owner/Operator Name:	MTA NEW YORK CITY TRANSIT
Legal Status:	Municipal
Date Became Current:	Not reported
Date Ended Current:	Not reported
Owner/Operator Address:	10 COLUMBUS CIR 25TH FLOOR
Owner/Operator City,State,Zip:	NEW YORK, NY 10019
Owner/Operator Telephone:	212-307-6010
Owner/Operator Telephone Ext:	Not reported
Owner/Operator Fax:	Not reported
Owner/Operator Email:	Not reported

Historic Generators:

Receive Date:	20060101
Handler Name:	NYCTA-BROADWAY/ENY STATION (A/C LINE)
Federal Waste Generator Description:	Small Quantity Generator
State District Owner:	NY
Large Quantity Handler of Universal Waste:	No
Recognized Trader Importer:	No
Recognized Trader Exporter:	No
Spent Lead Acid Battery Importer:	No
Spent Lead Acid Battery Exporter:	No
Current Record:	No
Non Storage Recycler Activity:	Not reported
Electronic Manifest Broker:	Not reported

Receive Date:	20070101
Handler Name:	NYCTA - BROADWAY ENY STATION A & C LINE
Federal Waste Generator Description:	Conditionally Exempt Small Quantity Generator
State District Owner:	NY
Large Quantity Handler of Universal Waste:	No
Recognized Trader Importer:	Not reported
Recognized Trader Exporter:	Not reported
Spent Lead Acid Battery Importer:	Not reported
Spent Lead Acid Battery Exporter:	Not reported
Current Record:	Yes
Non Storage Recycler Activity:	No
Electronic Manifest Broker:	No

Receive Date:	19990617
Handler Name:	MTA NYCT BROADWAY & EAST NEW YORK STA
Federal Waste Generator Description:	Large Quantity Generator
State District Owner:	NY
Large Quantity Handler of Universal Waste:	No
Recognized Trader Importer:	No

NYCTA - BROADWAY ENY STATION A & C LINE (Continued) **1001489220**

Recognized Trader Exporter: No
Spent Lead Acid Battery Importer: No
Spent Lead Acid Battery Exporter: No
Current Record: No
Non Storage Recycler Activity: Not reported
Electronic Manifest Broker: Not reported

Receive Date: 20020220
Handler Name: NYCTA-BROADWAY/ENY STATION (A/C LINE)
Federal Waste Generator Description: Large Quantity Generator
State District Owner: NY
Large Quantity Handler of Universal Waste: No
Recognized Trader Importer: No
Recognized Trader Exporter: No
Spent Lead Acid Battery Importer: No
Spent Lead Acid Battery Exporter: No
Current Record: No
Non Storage Recycler Activity: Not reported
Electronic Manifest Broker: Not reported

List of NAICS Codes and Descriptions:
NAICS Code: 485111
NAICS Description: MIXED MODE TRANSIT SYSTEMS

Facility Has Received Notices of Violation:
Found Violation: No
Agency Which Determined Violation: Not reported
Violation Short Description: Not reported
Date Violation was Determined: Not reported
Actual Return to Compliance Date: Not reported
Return to Compliance Qualifier: Not reported
Violation Responsible Agency: Not reported
Scheduled Compliance Date: Not reported
Enforcement Identifier: Not reported
Date of Enforcement Action: Not reported
Enforcement Responsible Agency: Not reported
Enforcement Docket Number: Not reported
Enforcement Attorney: Not reported
Corrective Action Component: Not reported
Appeal Initiated Date: Not reported
Appeal Resolution Date: Not reported
Disposition Status Date: Not reported
Disposition Status: Not reported
Disposition Status Description: Not reported
Consent/Final Order Sequence Number: Not reported
Consent/Final Order Respondent Name: Not reported
Consent/Final Order Lead Agency: Not reported
Enforcement Type: Not reported
Enforcement Responsible Person: Not reported
Enforcement Responsible Sub-Organization: Not reported
SEP Sequence Number: Not reported
SEP Expenditure Amount: Not reported
SEP Scheduled Completion Date: Not reported
SEP Actual Date: Not reported
SEP Defaulted Date: Not reported
SEP Type: Not reported

NYCTA - BROADWAY ENY STATION A & C LINE (Continued) **1001489220**

SEP Type Description:	Not reported
Proposed Amount:	Not reported
Final Monetary Amount:	Not reported
Paid Amount:	Not reported
Final Count:	Not reported
Final Amount:	Not reported

Evaluation Action Summary:

Evaluation Date:	20080219
Evaluation Responsible Agency:	State
Found Violation:	No
Evaluation Type Description:	COMPLIANCE EVALUATION INSPECTION ON-SITE
Evaluation Responsible Person Identifier:	NYFBR
Evaluation Responsible Sub-Organization:	R2
Actual Return to Compliance Date:	Not reported
Scheduled Compliance Date:	Not reported
Date of Request:	Not reported
Date Response Received:	Not reported
Request Agency:	Not reported
Former Citation:	Not reported

NY MANIFEST:

Name:	NYCTA BWAY EAST NY STATION A/C LINE
Address:	BROADWAY AND JAMAICA AVENUE
City,State,Zip:	BROOKLYN, NY 11201
Country:	USA
EPA ID:	NYR000072777
Facility Status:	Not reported
Location Address 1:	BROADAY AND JAMAICA AVENUE
Code:	BP
Location Address 2:	Not reported
Total Tanks:	Not reported
Location City:	BROOKLYN
Location State:	NY
Location Zip:	11207
Location Zip 4:	Not reported

NY MANIFEST:

EPAID:	NYR000072777
Mailing Name:	NYCTA BWAY EAST NY STATION A/C LINE
Mailing Contact:	NORMAN OPPENHEIMER
Mailing Address 1:	2 BROADWAY 4TH FL
Mailing Address 2:	Not reported
Mailing City:	NEW YORK
Mailing State:	NY
Mailing Zip:	10004
Mailing Zip 4:	Not reported
Mailing Country:	USA
Mailing Phone:	6462523500

NY MANIFEST:

Document ID:	Not reported
Manifest Status:	Not reported
seq:	Not reported
Year:	2018

NYCTA - BROADWAY ENY STATION A & C LINE (Continued) **1001489220**

Trans1 State ID:	NYD064676557
Trans2 State ID:	Not reported
Generator Ship Date:	03/31/2010
Trans1 Recv Date:	03/31/2010
Trans2 Recv Date:	Not reported
TSD Site Recv Date:	03/31/2010
Part A Recv Date:	Not reported
Part B Recv Date:	Not reported
Generator EPA ID:	NYR000072777
Trans1 EPA ID:	Not reported
Trans2 EPA ID:	Not reported
TSDF ID 1:	NJD991291105
TSDF ID 2:	Not reported
Manifest Tracking Number:	000199616WAS
Import Indicator:	N
Export Indicator:	N
Discr Quantity Indicator:	N
Discr Type Indicator:	N
Discr Residue Indicator:	N
Discr Partial Reject Indicator:	N
Discr Full Reject Indicator:	N
Manifest Ref Number:	Not reported
Alt Facility RCRA ID:	Not reported
Alt Facility Sign Date:	Not reported
MGMT Method Type Code:	H111
Waste Code:	Not reported
Waste Code:	Not reported
Waste Code:	Not reported
Waste Code:	Not reported
Waste Code:	Not reported
Waste Code:	Not reported
Quantity:	200
Units:	P - Pounds
Number of Containers:	2
Container Type:	DM - Metal drums, barrels
Handling Method:	T Chemical, physical, or biological treatment.
Specific Gravity:	1
Waste Code:	D008
Waste Code 1_2:	Not reported
Waste Code 1_3:	Not reported
Waste Code 1_4:	Not reported
Waste Code 1_5:	Not reported
Waste Code 1_6:	Not reported

AB179 **CON EDISON** **NJ MANIFEST** **S120675486**
East **BROADWAY & JAMAICA AVE** **N/A**
1/8-1/4 **BROOKLYN, NY 11238**
0.224 mi.
1183 ft. **Site 6 of 13 in cluster AB**

Relative: **Lower**
Actual: **68 ft.**

NJ MANIFEST:

EPA Id:	NYP004825200
Mail Address:	IRVING PL 15TH FL NE
Mail City/State/Zip:	NEW YORK, NY 10003
Facility Phone:	Not reported
Emergency Phone:	Not reported
Contact:	THOMAS TEELING

CON EDISON (Continued) **S120675486**

Comments:	Not reported
SIC Code:	Not reported
County:	NY047
Municipal:	Not reported
Previous EPA Id:	Not reported
Gen Flag:	Not reported
Trans Flag:	Not reported
TSDF Flag:	Not reported
Name Change:	Not reported
Date Change:	Not reported

Manifest:

Manifest Number:	002624825GBF
EPA ID:	NYP004825200
Date Shipped:	8/17/2015
TSDF EPA ID:	NJD991291105
Transporter EPA ID:	NJD003812047
Transporter 2 EPA ID:	Not reported
Transporter 3 EPA ID:	Not reported
Transporter 4 EPA ID:	Not reported
Transporter 5 EPA ID:	Not reported
Transporter 6 EPA ID:	Not reported
Transporter 7 EPA ID:	Not reported
Transporter 8 EPA ID:	Not reported
Transporter 9 EPA ID:	Not reported
Transporter 10 EPA ID:	Not reported
Date Trans1 Transported Waste:	Not reported
Date Trans2 Transported Waste:	Not reported
Date Trans3 Transported Waste:	Not reported
Date Trans4 Transported Waste:	Not reported
Date Trans5 Transported Waste:	Not reported
Date Trans6 Transported Waste:	Not reported
Date Trans7 Transported Waste:	Not reported
Date Trans8 Transported Waste:	Not reported
Date Trans9 Transported Waste:	Not reported
Date Trans10 Transported Waste:	Not reported
Date TSDF Received Waste:	Not reported
TSDF EPA Facility Name:	Not reported
QTY Units:	Not reported
Transporter SEQ ID:	Not reported
Transporter-1 Date:	Not reported
Waste SEQ ID:	Not reported
Waste Type Code 2:	Not reported
Waste Type Code 3:	Not reported
Waste Type Code 4:	Not reported
Waste Type Code 5:	Not reported
Waste Type Code 6:	Not reported
Date Accepted:	Not reported
Manifest Discrepancy Type:	Not reported
Data Entry Number:	Not reported
Was Load Rejected:	NEW YORK, NY 10003
Reason Load Was Rejected:	Not reported

AB180 **CON EDISON - VAULT 1291** **RCRA NonGen / NLR** **1010325857**
East **JAMAICA AVE & BROADWAY** **NY MANIFEST** **NYP004134607**
1/8-1/4 **BROOKLYN, NY 11208**
0.224 mi.
1183 ft. **Site 7 of 13 in cluster AB**

Relative: **Lower**
Actual: **68 ft.**

RCRA NonGen / NLR:

Date Form Received by Agency:		20060223
Handler Name:	CON EDISON - VAULT 1291	
Handler Address:		JAMAICA AVE & BROADWAY
Handler City,State,Zip:		BROOKLYN, NY 11208
EPA ID:		NYP004134607
Contact Name:		FRANKLIN MURRAY
Contact Address:		4 IRVING PLACE
Contact City,State,Zip:		NEW YORK, NY 10003
Contact Telephone:		212-460-2808
Contact Fax:		Not reported
Contact Email:		MURRAYFR@CONED.COM
Contact Title:		Not reported
EPA Region:		02
Land Type:		Private
Federal Waste Generator Description:		Not a generator, verified
Non-Notifier:		Not reported
Biennial Report Cycle:		Not reported
Accessibility:		Not reported
Active Site Indicator:		Not reported
State District Owner:		NY
State District:		NYSDEC R2
Mailing Address:		4 IRVING PLACE
Mailing City,State,Zip:		NEW YORK, NY 10003
Owner Name:		CONSOLIDATED EDISON COMPANY OF NY, INC.
Owner Type:		Private
Operator Name:		CONSOLIDATED EDISON COMPANY OF NY, INC.
Operator Type:		Private
Short-Term Generator Activity:		No
Importer Activity:		No
Mixed Waste Generator:		No
Transporter Activity:		No
Transfer Facility Activity:		No
Recycler Activity with Storage:		No
Small Quantity On-Site Burner Exemption:		No
Smelting Melting and Refining Furnace Exemption:		No
Underground Injection Control:		No
Off-Site Waste Receipt:		No
Universal Waste Indicator:		No
Universal Waste Destination Facility:		No
Federal Universal Waste:		No
Active Site Fed-Reg Treatment Storage and Disposal Facility:		Not reported
Active Site Converter Treatment storage and Disposal Facility:		Not reported
Active Site State-Reg Treatment Storage and Disposal Facility:		Not reported
Active Site State-Reg Handler:		---
Federal Facility Indicator:		Not reported
Hazardous Secondary Material Indicator:		NN
Sub-Part K Indicator:		Not reported
Commercial TSD Indicator:		No
Treatment Storage and Disposal Type:		Not reported
2018 GPRA Permit Baseline:		Not on the Baseline
2018 GPRA Renewals Baseline:		Not on the Baseline
Permit Renewals Workload Universe:		Not reported

CON EDISON - VAULT 1291 (Continued) **1010325857**

Permit Workload Universe:	Not reported
Permit Progress Universe:	Not reported
Post-Closure Workload Universe:	Not reported
Closure Workload Universe:	Not reported
202 GPRA Corrective Action Baseline:	No
Corrective Action Workload Universe:	No
Subject to Corrective Action Universe:	No
Non-TSDFs Where RCRA CA has Been Imposed Universe:	No
TSDFs Potentially Subject to CA Under 3004 (u)/(v) Universe:	No
TSDFs Only Subject to CA under Discretionary Auth Universe:	No
Corrective Action Priority Ranking:	No NCAPS ranking
Environmental Control Indicator:	No
Institutional Control Indicator:	No
Human Exposure Controls Indicator:	N/A
Groundwater Controls Indicator:	N/A
Operating TSDF Universe:	Not reported
Full Enforcement Universe:	Not reported
Significant Non-Complier Universe:	No
Unaddressed Significant Non-Complier Universe:	No
Addressed Significant Non-Complier Universe:	No
Significant Non-Complier With a Compliance Schedule Universe:	No
Financial Assurance Required:	Not reported
Handler Date of Last Change:	20150414
Recognized Trader-Importer:	No
Recognized Trader-Exporter:	No
Importer of Spent Lead Acid Batteries:	No
Exporter of Spent Lead Acid Batteries:	No
Recycler Activity Without Storage:	Not reported
Manifest Broker:	Not reported
Sub-Part P Indicator:	No

Biennial: List of Years

Year: 2005

Click Here for Biennial Reporting System Data:

Handler - Owner Operator:

Owner/Operator Indicator:	Operator
Owner/Operator Name:	CONSOLIDATED EDISON COMPANY OF NY, INC.
Legal Status:	Private
Date Became Current:	20050817
Date Ended Current:	Not reported
Owner/Operator Address:	4 IRVING PLACE
Owner/Operator City,State,Zip:	NEW YORK, NY 10003
Owner/Operator Telephone:	Not reported
Owner/Operator Telephone Ext:	Not reported
Owner/Operator Fax:	Not reported
Owner/Operator Email:	Not reported

Owner/Operator Indicator:	Operator
Owner/Operator Name:	CONSOLIDATED EDISON COMPANY OF NY, INC.
Legal Status:	Private
Date Became Current:	20050817
Date Ended Current:	Not reported
Owner/Operator Address:	4 IRVING PLACE
Owner/Operator City,State,Zip:	NEW YORK, NY 10003

CON EDISON - VAULT 1291 (Continued) **1010325857**

Owner/Operator Telephone: Not reported
Owner/Operator Telephone Ext: Not reported
Owner/Operator Fax: Not reported
Owner/Operator Email: Not reported

Owner/Operator Indicator: Owner
Owner/Operator Name: CONSOLIDATED EDISON COMPANY OF NY, INC.
Legal Status: Private
Date Became Current: 20050817
Date Ended Current: Not reported
Owner/Operator Address: 4 IRVING PLACE
Owner/Operator City,State,Zip: NEW YORK, NY 10003
Owner/Operator Telephone: Not reported
Owner/Operator Telephone Ext: Not reported
Owner/Operator Fax: Not reported
Owner/Operator Email: Not reported

Owner/Operator Indicator: Owner
Owner/Operator Name: CONSOLIDATED EDISON COMPANY OF NY, INC.
Legal Status: Private
Date Became Current: 20050817
Date Ended Current: Not reported
Owner/Operator Address: 4 IRVING PLACE
Owner/Operator City,State,Zip: NEW YORK, NY 10003
Owner/Operator Telephone: Not reported
Owner/Operator Telephone Ext: Not reported
Owner/Operator Fax: Not reported
Owner/Operator Email: Not reported

Historic Generators:
Receive Date: 20060222
Handler Name: CON EDISON - VAULT 1291
Federal Waste Generator Description: Not a generator, verified
State District Owner: Not reported
Large Quantity Handler of Universal Waste: No
Recognized Trader Importer: No
Recognized Trader Exporter: No
Spent Lead Acid Battery Importer: No
Spent Lead Acid Battery Exporter: No
Current Record: No
Non Storage Recycler Activity: Not reported
Electronic Manifest Broker: Not reported

Receive Date: 20060223
Handler Name: CON EDISON - VAULT 1291
Federal Waste Generator Description: Not a generator, verified
State District Owner: NY
Large Quantity Handler of Universal Waste: No
Recognized Trader Importer: No
Recognized Trader Exporter: No
Spent Lead Acid Battery Importer: No
Spent Lead Acid Battery Exporter: No
Current Record: Yes
Non Storage Recycler Activity: Not reported
Electronic Manifest Broker: Not reported

Receive Date: 20060221

CON EDISON - VAULT 1291 (Continued) **1010325857**

Handler Name: CON EDISON - VAULT 1291
Federal Waste Generator Description: Large Quantity Generator
State District Owner: Not reported
Large Quantity Handler of Universal Waste: No
Recognized Trader Importer: No
Recognized Trader Exporter: No
Spent Lead Acid Battery Importer: No
Spent Lead Acid Battery Exporter: No
Current Record: No
Non Storage Recycler Activity: Not reported
Electronic Manifest Broker: Not reported

List of NAICS Codes and Descriptions:
NAICS Code: 221122
NAICS Description: ELECTRIC POWER DISTRIBUTION

Facility Has Received Notices of Violations:
Violations: No Violations Found

Evaluation Action Summary:
Evaluations: No Evaluations Found

NY MANIFEST:
Name: CONSOLIDATED EDISON
Address: JAMAICA AVE & BROADWAY
City,State,Zip: BROOKLYN, NY 11208
Country: USA
EPA ID: NYP004134607
Facility Status: Not reported
Location Address 1: JAMACIA AVE & BROADWAY V1357
Code: BP
Location Address 2: Not reported
Total Tanks: Not reported
Location City: BROOKLYN
Location State: NY
Location Zip: 11201
Location Zip 4: Not reported

NY MANIFEST:
EPAID: NYP004134607
Mailing Name: CONSOLIDATED EDISON
Mailing Contact: FRANKLIN MURRAY
Mailing Address 1: 4 IRVING PLACE RM 828
Mailing Address 2: Not reported
Mailing City: NEW YORK
Mailing State: NY
Mailing Zip: 10003
Mailing Zip 4: Not reported
Mailing Country: USA
Mailing Phone: 2124602808

AB181 **NYCTA-CPM ENVIRO ENGINEERING** **NJ MANIFEST** **S111074862**
East **BROADWAY & JAMAICA** **N/A**
1/8-1/4 **BROOKLYN, NY 10004**
0.224 mi.
1183 ft. **Site 8 of 13 in cluster AB**

Relative:
Lower

Actual:
68 ft.

NJ MANIFEST:

EPA Id:	NYR000072777
Mail Address:	2 BROADWAY, 3RD FLOOR
Mail City/State/Zip:	NEW YORK 10004
Facility Phone:	6462523500
Emergency Phone:	Not reported
Contact:	FINTAN FRAYNOR
Comments:	Not reported
SIC Code:	Not reported
County:	00
Municipal:	00
Previous EPA Id:	Not reported
Gen Flag:	X
Trans Flag:	Not reported
TSDF Flag:	Not reported
Name Change:	Not reported
Date Change:	Not reported

Manifest:

Manifest Number:	000199616WAS
EPA ID:	NYR000072777
Date Shipped:	03/31/2010
TSDF EPA ID:	NJD991291105
Transporter EPA ID:	NYD046765574
Transporter 2 EPA ID:	Not reported
Transporter 3 EPA ID:	Not reported
Transporter 4 EPA ID:	Not reported
Transporter 5 EPA ID:	Not reported
Transporter 6 EPA ID:	Not reported
Transporter 7 EPA ID:	Not reported
Transporter 8 EPA ID:	Not reported
Transporter 9 EPA ID:	Not reported
Transporter 10 EPA ID:	Not reported
Date Trans1 Transported Waste:	03/31/2010
Date Trans2 Transported Waste:	Not reported
Date Trans3 Transported Waste:	Not reported
Date Trans4 Transported Waste:	Not reported
Date Trans5 Transported Waste:	Not reported
Date Trans6 Transported Waste:	Not reported
Date Trans7 Transported Waste:	Not reported
Date Trans8 Transported Waste:	Not reported
Date Trans9 Transported Waste:	Not reported
Date Trans10 Transported Waste:	Not reported
Date TSDF Received Waste:	03/31/2010
TSDF EPA Facility Name:	Not reported
QTY Units:	Not reported
Transporter SEQ ID:	Not reported
Transporter-1 Date:	Not reported
Waste SEQ ID:	Not reported
Waste Type Code 2:	Not reported
Waste Type Code 3:	Not reported
Waste Type Code 4:	Not reported
Waste Type Code 5:	Not reported
Waste Type Code 6:	Not reported

NYCTA-CPM ENVIRO ENGINEERING (Continued) **S111074862**

Date Accepted:	Not reported
Manifest Discrepancy Type:	Not reported
Data Entry Number:	Not reported
Was Load Rejected:	NEW YORK 10004
Reason Load Was Rejected:	Not reported

Waste:

Manifest Year:	Not reported
Waste Code:	D008
Hand Code:	H111
Quantity:	200 P

AB182 **CON EDISON** **RCRA NonGen / NLR** **1019325412**
East **BROADWAY & JAMAICA AVE** **NYP004825200**
1/8-1/4 **BROOKLYN, NY 11238**
0.224 mi.
1183 ft. **Site 9 of 13 in cluster AB**

Relative: **Lower**
Actual: **68 ft.**

RCRA NonGen / NLR:

Date Form Received by Agency:		20150817
Handler Name:	CON EDISON	
Handler Address:		BROADWAY & JAMAICA AVE
Handler City,State,Zip:		BROOKLYN, NY 11238
EPA ID:		NYP004825200
Contact Name:		THOMAS TEELING
Contact Address:		Not reported
Contact City,State,Zip:		Not reported
Contact Telephone:		212-460-3770
Contact Fax:		Not reported
Contact Email:		Not reported
Contact Title:		Not reported
EPA Region:		02
Land Type:		Private
Federal Waste Generator Description:		Not a generator, verified
Non-Notifier:		Not reported
Biennial Report Cycle:		Not reported
Accessibility:		Not reported
Active Site Indicator:		Not reported
State District Owner:		NY
State District:		NYSDEC R2
Mailing Address:		IRVING PL 15TH FL NE
Mailing City,State,Zip:		NEW YORK, NY 10003
Owner Name:		Not reported
Owner Type:		Not reported
Operator Name:		Not reported
Operator Type:		Not reported
Short-Term Generator Activity:		No
Importer Activity:		No
Mixed Waste Generator:		No
Transporter Activity:		No
Transfer Facility Activity:		No
Recycler Activity with Storage:		No
Small Quantity On-Site Burner Exemption:		No
Smelting Melting and Refining Furnace Exemption:		No
Underground Injection Control:		No

CON EDISON (Continued) **1019325412**

Off-Site Waste Receipt:	No
Universal Waste Indicator:	No
Universal Waste Destination Facility:	No
Federal Universal Waste:	No
Active Site Fed-Reg Treatment Storage and Disposal Facility:	Not reported
Active Site Converter Treatment storage and Disposal Facility:	Not reported
Active Site State-Reg Treatment Storage and Disposal Facility:	Not reported
Active Site State-Reg Handler:	---
Federal Facility Indicator:	Not reported
Hazardous Secondary Material Indicator:	NN
Sub-Part K Indicator:	Not reported
Commercial TSD Indicator:	No
Treatment Storage and Disposal Type:	Not reported
2018 GPRA Permit Baseline:	Not on the Baseline
2018 GPRA Renewals Baseline:	Not on the Baseline
Permit Renewals Workload Universe:	Not reported
Permit Workload Universe:	Not reported
Permit Progress Universe:	Not reported
Post-Closure Workload Universe:	Not reported
Closure Workload Universe:	Not reported
202 GPRA Corrective Action Baseline:	No
Corrective Action Workload Universe:	No
Subject to Corrective Action Universe:	No
Non-TSDFs Where RCRA CA has Been Imposed Universe:	No
TSDFs Potentially Subject to CA Under 3004 (u)/(v) Universe:	No
TSDFs Only Subject to CA under Discretionary Auth Universe:	No
Corrective Action Priority Ranking:	No NCAPS ranking
Environmental Control Indicator:	No
Institutional Control Indicator:	No
Human Exposure Controls Indicator:	N/A
Groundwater Controls Indicator:	N/A
Operating TSDF Universe:	Not reported
Full Enforcement Universe:	Not reported
Significant Non-Complier Universe:	No
Unaddressed Significant Non-Complier Universe:	No
Addressed Significant Non-Complier Universe:	No
Significant Non-Complier With a Compliance Schedule Universe:	No
Financial Assurance Required:	Not reported
Handler Date of Last Change:	20160909
Recognized Trader-Importer:	No
Recognized Trader-Exporter:	No
Importer of Spent Lead Acid Batteries:	No
Exporter of Spent Lead Acid Batteries:	No
Recycler Activity Without Storage:	Not reported
Manifest Broker:	Not reported
Sub-Part P Indicator:	No

Biennial: List of Years
Year: 2015

Click Here for Biennial Reporting System Data:

Hazardous Waste Summary:
Waste Code: D008
Waste Description: LEAD

CON EDISON (Continued) **1019325412**

Handler - Owner Operator:
Owner/Operator Indicator: Operator
Owner/Operator Name: CONSOLIDATED EDISON COMPANY OF NY, INC.
Legal Status: Private
Date Became Current: 20150817
Date Ended Current: Not reported
Owner/Operator Address: 4 IRVING PLACE
Owner/Operator City,State,Zip: NEW YORK, NY 10003
Owner/Operator Telephone: Not reported
Owner/Operator Telephone Ext: Not reported
Owner/Operator Fax: Not reported
Owner/Operator Email: Not reported

Owner/Operator Indicator: Owner
Owner/Operator Name: CONSOLIDATED EDISON COMPANY OF NY, INC.
Legal Status: Private
Date Became Current: 20150817
Date Ended Current: Not reported
Owner/Operator Address: 4 IRVING PLACE
Owner/Operator City,State,Zip: NEW YORK, NY 10003
Owner/Operator Telephone: Not reported
Owner/Operator Telephone Ext: Not reported
Owner/Operator Fax: Not reported
Owner/Operator Email: Not reported

Historic Generators:
Receive Date: 20160205
Handler Name: CON EDISON - VAULT SUBMERSIBLE 1357
Federal Waste Generator Description: Large Quantity Generator
State District Owner: NY
Large Quantity Handler of Universal Waste: No
Recognized Trader Importer: No
Recognized Trader Exporter: No
Spent Lead Acid Battery Importer: No
Spent Lead Acid Battery Exporter: No
Current Record: No
Non Storage Recycler Activity: Not reported
Electronic Manifest Broker: Not reported

Receive Date: 20150817
Handler Name: CON EDISON
Federal Waste Generator Description: Large Quantity Generator
State District Owner: NY
Large Quantity Handler of Universal Waste: No
Recognized Trader Importer: No
Recognized Trader Exporter: No
Spent Lead Acid Battery Importer: No
Spent Lead Acid Battery Exporter: No
Current Record: No
Non Storage Recycler Activity: Not reported
Electronic Manifest Broker: Not reported

Receive Date: 20150817
Handler Name: CON EDISON
Federal Waste Generator Description: Not a generator, verified
State District Owner: NY

CON EDISON (Continued) **1019325412**

Large Quantity Handler of Universal Waste:	No
Recognized Trader Importer:	No
Recognized Trader Exporter:	No
Spent Lead Acid Battery Importer:	No
Spent Lead Acid Battery Exporter:	No
Current Record:	Yes
Non Storage Recycler Activity:	Not reported
Electronic Manifest Broker:	Not reported

List of NAICS Codes and Descriptions:

NAICS Code:	221122
NAICS Description:	ELECTRIC POWER DISTRIBUTION

Facility Has Received Notices of Violations:

Violations:	No Violations Found

Evaluation Action Summary:

Evaluations:	No Evaluations Found

AB183 **EAST NEW YORK DEPOT** **NY LTANKS** **S100177204**
East **25 JAMAICA AVE/NYCTA** **N/A**
1/8-1/4 **BROOKLYN, NY**
0.224 mi.
1184 ft. **Site 10 of 13 in cluster AB**

Relative: **Lower**

Actual: **69 ft.**

LTANKS:

Name:	EAST NEW YORK DEPOT
Address:	25 JAMAICA AVE/NYCTA
City,State,Zip:	BROOKLYN, NY
Spill Number/Closed Date:	9102804 / 2000-12-27
Facility ID:	9102804
Site ID:	300659
Spill Date:	1991-06-10
Spill Cause:	Tank Test Failure
Spill Source:	Commercial/Industrial
Spill Class:	C3
Cleanup Ceased:	Not reported
SWIS:	2401
Investigator:	MCTIBBE
Referred To:	8807411
Reported to Dept:	1991-06-10
CID:	Not reported
Water Affected:	Not reported
Spill Notifier:	Other
Last Inspection:	Not reported
Recommended Penalty:	False
Meets Standard:	False
UST Involvement:	True
Remediation Phase:	0
Date Entered In Computer:	1991-06-11
Spill Record Last Update:	2010-12-24
Spiller Name:	Not reported
Spiller Company:	NYCTA
Spiller Address:	Not reported
Spiller County:	999

EAST NEW YORK DEPOT (Continued) **S100177204**

Spiller Contact:	Not reported
Spiller Phone:	Not reported
Spiller Extention:	Not reported
DEC Region:	2
DER Facility ID:	243189
DEC Memo:	"Prior to Sept, 2004 data translation this spill Lead_DEC Field was TIBBE 11/17/94: REASSIGNED FROM SIGONA TO ZHITOMIRSKY ON 11/17/94. transfered from Hale to Tibbe on 12/27/00. refer to 88-07411. tanks closed and replaced and invrstigation/remediation is ongoing. "
Remarks:	"2-500 GAL MANIFOLDED 0.48 CAP SUPPLY LINE, WILL PUMP OUT TANK"

All TTF:

Facility ID:	9102804
Spill Number:	9102804
Spill Tank Test:	1538648
Site ID:	300659
Tank Number:	Not reported
Tank Size:	0
Material:	0008
EPA UST:	Not reported
UST:	Not reported
Cause:	Not reported
Source:	Not reported
Test Method:	00
Test Method 2:	Unknown
Leak Rate:	.00
Gross Fail:	Not reported
Modified By:	Spills
Last Modified Date:	Not reported

All Materials:

Site ID:	300659
Operable Unit ID:	953625
Operable Unit:	01
Material ID:	425291
Material Code:	0008
Material Name:	diesel
Case No.:	Not reported
Material FA:	Petroleum
Quantity:	-1.00
Units:	G
Recovered:	.00
Oxygenate:	Not reported

AE184 **MTA NYCT - NEW YARD** **RCRA NonGen / NLR** **1004761525**
North **1925 BROADWAY** **FINDS** **NYR000087759**
1/8-1/4 **BROOKLYN, NY 11207** **ECHO**
0.225 mi. **NY MANIFEST**
1187 ft. **Site 1 of 5 in cluster AE**

Relative: **Higher**
Actual: **98 ft.**

RCRA NonGen / NLR:

Date Form Received by Agency:		20070101
Handler Name:	MTA NYCT - NEW YARD	
Handler Address:		1925 BROADWAY
Handler City,State,Zip:		BROOKLYN, NY 11207-1822
EPA ID:		NYR000087759
Contact Name:		DENNIS RAMDAHIN

MTA NYCT - NEW YARD (Continued) **1004761525**

Contact Address:	JAY ST ROOM 819
Contact City,State,Zip:	BROOKLYN, NY 11201
Contact Telephone:	718-243-4581
Contact Fax:	Not reported
Contact Email:	Not reported
Contact Title:	Not reported
EPA Region:	02
Land Type:	Not reported
Federal Waste Generator Description:	Not a generator, verified
Non-Notifier:	Not reported
Biennial Report Cycle:	Not reported
Accessibility:	Not reported
Active Site Indicator:	Not reported
State District Owner:	NY
State District:	NYSDEC R2
Mailing Address:	JAY ST ROOM 819
Mailing City,State,Zip:	BROOKLYN, NY 11201
Owner Name:	NEW YORK CITY TRANSIT
Owner Type:	Municipal
Operator Name:	NEW YORK CITY TRANSIT
Operator Type:	Municipal
Short-Term Generator Activity:	No
Importer Activity:	No
Mixed Waste Generator:	No
Transporter Activity:	No
Transfer Facility Activity:	No
Recycler Activity with Storage:	No
Small Quantity On-Site Burner Exemption:	No
Smelting Melting and Refining Furnace Exemption:	No
Underground Injection Control:	No
Off-Site Waste Receipt:	No
Universal Waste Indicator:	No
Universal Waste Destination Facility:	No
Federal Universal Waste:	No
Active Site Fed-Reg Treatment Storage and Disposal Facility:	Not reported
Active Site Converter Treatment storage and Disposal Facility:	Not reported
Active Site State-Reg Treatment Storage and Disposal Facility:	Not reported
Active Site State-Reg Handler:	---
Federal Facility Indicator:	Not reported
Hazardous Secondary Material Indicator:	N
Sub-Part K Indicator:	Not reported
Commercial TSD Indicator:	No
Treatment Storage and Disposal Type:	Not reported
2018 GPRA Permit Baseline:	Not on the Baseline
2018 GPRA Renewals Baseline:	Not on the Baseline
Permit Renewals Workload Universe:	Not reported
Permit Workload Universe:	Not reported
Permit Progress Universe:	Not reported
Post-Closure Workload Universe:	Not reported
Closure Workload Universe:	Not reported
202 GPRA Corrective Action Baseline:	No
Corrective Action Workload Universe:	No
Subject to Corrective Action Universe:	No
Non-TSDFs Where RCRA CA has Been Imposed Universe:	No
TSDFs Potentially Subject to CA Under 3004 (u)/(v) Universe:	No
TSDFs Only Subject to CA under Discretionary Auth Universe:	No
Corrective Action Priority Ranking:	No NCAPS ranking

MTA NYCT - NEW YARD (Continued) **1004761525**

Environmental Control Indicator:	No
Institutional Control Indicator:	No
Human Exposure Controls Indicator:	N/A
Groundwater Controls Indicator:	N/A
Operating TSDF Universe:	Not reported
Full Enforcement Universe:	Not reported
Significant Non-Complier Universe:	No
Unaddressed Significant Non-Complier Universe:	No
Addressed Significant Non-Complier Universe:	No
Significant Non-Complier With a Compliance Schedule Universe:	No
Financial Assurance Required:	Not reported
Handler Date of Last Change:	20150414
Recognized Trader-Importer:	No
Recognized Trader-Exporter:	No
Importer of Spent Lead Acid Batteries:	No
Exporter of Spent Lead Acid Batteries:	No
Recycler Activity Without Storage:	No
Manifest Broker:	No
Sub-Part P Indicator:	No

Hazardous Waste Summary:

Waste Code:	NONE
Waste Description:	Not Defined

Handler - Owner Operator:

Owner/Operator Indicator:	Owner
Owner/Operator Name:	NEW YORK CITY TRANSIT
Legal Status:	Municipal
Date Became Current:	Not reported
Date Ended Current:	Not reported
Owner/Operator Address:	370 JAY ST ROOM 819
Owner/Operator City,State,Zip:	BROOKLYN, NY 11201
Owner/Operator Telephone:	718-243-4581
Owner/Operator Telephone Ext:	Not reported
Owner/Operator Fax:	Not reported
Owner/Operator Email:	Not reported

Owner/Operator Indicator:	Owner
Owner/Operator Name:	NEW YORK CITY TRANSIT
Legal Status:	Municipal
Date Became Current:	Not reported
Date Ended Current:	Not reported
Owner/Operator Address:	370 JAY ST ROOM 819
Owner/Operator City,State,Zip:	BROOKLYN, NY 11201
Owner/Operator Telephone:	718-243-4581
Owner/Operator Telephone Ext:	Not reported
Owner/Operator Fax:	Not reported
Owner/Operator Email:	Not reported

Owner/Operator Indicator:	Operator
Owner/Operator Name:	NEW YORK CITY TRANSIT
Legal Status:	Municipal
Date Became Current:	Not reported
Date Ended Current:	Not reported
Owner/Operator Address:	370 JAY ST ROOM 819

MTA NYCT - NEW YARD (Continued) **1004761525**

Owner/Operator City,State,Zip: BROOKLYN, NY 11201
Owner/Operator Telephone: 718-243-4581
Owner/Operator Telephone Ext: Not reported
Owner/Operator Fax: Not reported
Owner/Operator Email: Not reported

Historic Generators:
Receive Date: 20060101
Handler Name: MTA NYCT - NEW YARD
Federal Waste Generator Description: Not a generator, verified
State District Owner: NY
Large Quantity Handler of Universal Waste: No
Recognized Trader Importer: No
Recognized Trader Exporter: No
Spent Lead Acid Battery Importer: No
Spent Lead Acid Battery Exporter: No
Current Record: No
Non Storage Recycler Activity: Not reported
Electronic Manifest Broker: Not reported

Receive Date: 20070101
Handler Name: MTA NYCT - NEW YARD
Federal Waste Generator Description: Not a generator, verified
State District Owner: NY
Large Quantity Handler of Universal Waste: No
Recognized Trader Importer: No
Recognized Trader Exporter: No
Spent Lead Acid Battery Importer: No
Spent Lead Acid Battery Exporter: No
Current Record: Yes
Non Storage Recycler Activity: Not reported
Electronic Manifest Broker: Not reported

Receive Date: 20000707
Handler Name: MTA NYCT - NEW YARD
Federal Waste Generator Description: Small Quantity Generator
State District Owner: NY
Large Quantity Handler of Universal Waste: No
Recognized Trader Importer: No
Recognized Trader Exporter: No
Spent Lead Acid Battery Importer: No
Spent Lead Acid Battery Exporter: No
Current Record: No
Non Storage Recycler Activity: Not reported
Electronic Manifest Broker: Not reported

List of NAICS Codes and Descriptions:
NAICS Codes: No NAICS Codes Found

Facility Has Received Notices of Violations:
Violations: No Violations Found

Evaluation Action Summary:
Evaluations: No Evaluations Found

MTA NYCT - NEW YARD (Continued) **1004761525**

FINDS:
Registry ID: 110004563259

Click Here:

Environmental Interest/Information System:
RCRAInfo is a national information system that supports the Resource Conservation and Recovery Act (RCRA) program through the tracking of events and activities related to facilities that generate, transport, and treat, store, or dispose of hazardous waste. RCRAInfo allows RCRA program staff to track the notification, permit, compliance, and corrective action activities required under RCRA.

Click this hyperlink while viewing on your computer to access additional FINDS: detail in the EDR Site Report.

ECHO:

Envid:	1004761525
Registry ID:	110004563259
DFR URL:	http://echo.epa.gov/detailed-facility-report?fid=110004563259
Name:	MTA NYCT - NEW YARD
Address:	1925 BROADWAY
City,State,Zip:	BROOKLYN, NY 11207

NY MANIFEST:

Name:	NYCTA
Address:	1925 BROADWAY
City,State,Zip:	BROOKLYN, NY 11207-1822
Country:	USA
EPA ID:	NYR000087759
Facility Status:	Not reported
Location Address 1:	370 JAY ST-RM 819
Code:	BP
Location Address 2:	Not reported
Total Tanks:	Not reported
Location City:	BROOKLYN
Location State:	NY
Location Zip:	11201
Location Zip 4:	Not reported

NY MANIFEST:

EPAID:	NYR000087759
Mailing Name:	NYCTA
Mailing Contact:	EDWARD HOPKINSON
Mailing Address 1:	370 JAY ST-RM 819
Mailing Address 2:	Not reported
Mailing City:	BROOKLYN
Mailing State:	NY
Mailing Zip:	11201
Mailing Zip 4:	Not reported
Mailing Country:	USA
Mailing Phone:	7182434227

AF185 **CON EDISON SERVICE BOX: 29411** **RCRA NonGen / NLR** **1016971088**
SSW **113 LIBERTY AVE** **NY MANIFEST** **NYP004448213**
1/8-1/4 **BROOKLYN, NY 11212**
0.225 mi.
1189 ft. **Site 1 of 3 in cluster AF**

Relative: **Lower**
Actual: **57 ft.**

RCRA NonGen / NLR:

Date Form Received by Agency:		20140321
Handler Name:	CON EDISON SERVICE BOX:	29411
Handler Address:		113 LIBERTY AVE
Handler City,State,Zip:		BROOKLYN, NY 11212
EPA ID:		NYP004448213
Contact Name:		THOMAS TEELING
Contact Address:		Not reported
Contact City,State,Zip:		Not reported
Contact Telephone:		212-460-3770
Contact Fax:		Not reported
Contact Email:		Not reported
Contact Title:		SENIOR SCIENTIST
EPA Region:		02
Land Type:		Private
Federal Waste Generator Description:		Not a generator, verified
Non-Notifier:		Not reported
Biennial Report Cycle:		Not reported
Accessibility:		Not reported
Active Site Indicator:		Not reported
State District Owner:		NY
State District:		NYSDEC R2
Mailing Address:		IRVING PL, 15TH FL NE
Mailing City,State,Zip:		NEW YORK, NY 10003
Owner Name:		Not reported
Owner Type:		Not reported
Operator Name:		Not reported
Operator Type:		Not reported
Short-Term Generator Activity:		No
Importer Activity:		No
Mixed Waste Generator:		No
Transporter Activity:		No
Transfer Facility Activity:		No
Recycler Activity with Storage:		No
Small Quantity On-Site Burner Exemption:		No
Smelting Melting and Refining Furnace Exemption:		No
Underground Injection Control:		No
Off-Site Waste Receipt:		No
Universal Waste Indicator:		No
Universal Waste Destination Facility:		No
Federal Universal Waste:		No
Active Site Fed-Reg Treatment Storage and Disposal Facility:		Not reported
Active Site Converter Treatment storage and Disposal Facility:		Not reported
Active Site State-Reg Treatment Storage and Disposal Facility:		Not reported
Active Site State-Reg Handler:		---
Federal Facility Indicator:		Not reported
Hazardous Secondary Material Indicator:		NN
Sub-Part K Indicator:		Not reported
Commercial TSD Indicator:		No
Treatment Storage and Disposal Type:		Not reported
2018 GPRA Permit Baseline:		Not on the Baseline
2018 GPRA Renewals Baseline:		Not on the Baseline
Permit Renewals Workload Universe:		Not reported

CON EDISON SERVICE BOX: 29411 (Continued) **1016971088**

Permit Workload Universe:	Not reported
Permit Progress Universe:	Not reported
Post-Closure Workload Universe:	Not reported
Closure Workload Universe:	Not reported
202 GPRA Corrective Action Baseline:	No
Corrective Action Workload Universe:	No
Subject to Corrective Action Universe:	No
Non-TSDFs Where RCRA CA has Been Imposed Universe:	No
TSDFs Potentially Subject to CA Under 3004 (u)/(v) Universe:	No
TSDFs Only Subject to CA under Discretionary Auth Universe:	No
Corrective Action Priority Ranking:	No NCAPS ranking
Environmental Control Indicator:	No
Institutional Control Indicator:	No
Human Exposure Controls Indicator:	N/A
Groundwater Controls Indicator:	N/A
Operating TSDF Universe:	Not reported
Full Enforcement Universe:	Not reported
Significant Non-Complier Universe:	No
Unaddressed Significant Non-Complier Universe:	No
Addressed Significant Non-Complier Universe:	No
Significant Non-Complier With a Compliance Schedule Universe:	No
Financial Assurance Required:	Not reported
Handler Date of Last Change:	20141014
Recognized Trader-Importer:	No
Recognized Trader-Exporter:	No
Importer of Spent Lead Acid Batteries:	No
Exporter of Spent Lead Acid Batteries:	No
Recycler Activity Without Storage:	Not reported
Manifest Broker:	Not reported
Sub-Part P Indicator:	No

Historic Generators:

Receive Date:	20140221
Handler Name: CON EDISON SERVICE BOX:	29411
Federal Waste Generator Description:	Conditionally Exempt Small Quantity Generator
State District Owner:	NY
Large Quantity Handler of Universal Waste:	No
Recognized Trader Importer:	No
Recognized Trader Exporter:	No
Spent Lead Acid Battery Importer:	No
Spent Lead Acid Battery Exporter:	No
Current Record:	No
Non Storage Recycler Activity:	Not reported
Electronic Manifest Broker:	Not reported

Receive Date:	20140321
Handler Name: CON EDISON SERVICE BOX:	29411
Federal Waste Generator Description:	Not a generator, verified
State District Owner:	NY
Large Quantity Handler of Universal Waste:	No
Recognized Trader Importer:	No
Recognized Trader Exporter:	No
Spent Lead Acid Battery Importer:	No
Spent Lead Acid Battery Exporter:	No
Current Record:	Yes
Non Storage Recycler Activity:	Not reported

CON EDISON SERVICE BOX: 29411 (Continued) **1016971088**

Electronic Manifest Broker: Not reported

List of NAICS Codes and Descriptions:
NAICS Codes: No NAICS Codes Found

Facility Has Received Notices of Violations:
Violations: No Violations Found

Evaluation Action Summary:
Evaluations: No Evaluations Found

NY MANIFEST:
Name: CON EDISON
Address: 113 LIBERTY AVE
City,State,Zip: BROOKLYN, NY 11212
Country: USA
EPA ID: NYP004448213
Facility Status: Not reported
Location Address 1: 113 LIBERTY AVE
Code: BP
Location Address 2: SB29411
Total Tanks: Not reported
Location City: BROOKLYN
Location State: NY
Location Zip: 11201
Location Zip 4: Not reported

NY MANIFEST:
EPAID: NYP004448213
Mailing Name: CON EDISON
Mailing Contact: CON EDISON
Mailing Address 1: 4 IRVING PLACE
Mailing Address 2: 15TH FL
Mailing City: NEW YORK
Mailing State: NY
Mailing Zip: 10003
Mailing Zip 4: Not reported
Mailing Country: USA
Mailing Phone: Not reported

NY MANIFEST:
Document ID: Not reported
Manifest Status: Not reported
seq: Not reported
Year: 2018
Trans1 State ID: NJD003812047
Trans2 State ID: Not reported
Generator Ship Date: 02/21/2014
Trans1 Recv Date: 02/21/2014
Trans2 Recv Date: Not reported
TSD Site Recv Date: 02/21/2014
Part A Recv Date: Not reported
Part B Recv Date: Not reported
Generator EPA ID: NYP004448213

CON EDISON SERVICE BOX: 29411 (Continued) **1016971088**

Trans1 EPA ID:	Not reported
Trans2 EPA ID:	Not reported
TSDF ID 1:	NJD991291105
TSDF ID 2:	Not reported
Manifest Tracking Number:	002358882GBF
Import Indicator:	N
Export Indicator:	N
Discr Quantity Indicator:	N
Discr Type Indicator:	N
Discr Residue Indicator:	N
Discr Partial Reject Indicator:	N
Discr Full Reject Indicator:	N
Manifest Ref Number:	Not reported
Alt Facility RCRA ID:	Not reported
Alt Facility Sign Date:	Not reported
MGMT Method Type Code:	H110
Waste Code:	Not reported
Waste Code:	Not reported
Waste Code:	Not reported
Waste Code:	Not reported
Waste Code:	Not reported
Waste Code:	Not reported
Quantity:	50
Units:	G - Gallons (liquids only)* (8.3 pounds)
Number of Containers:	1
Container Type:	TT - Cargo tank, tank trucks
Handling Method:	T Chemical, physical, or biological treatment.
Specific Gravity:	1
Waste Code:	D008
Waste Code 1_2:	Not reported
Waste Code 1_3:	Not reported
Waste Code 1_4:	Not reported
Waste Code 1_5:	Not reported
Waste Code 1_6:	Not reported

AG186 **CON EDISON** **NY MANIFEST** **S118256912**
SW **2179 BERGEN ST** **N/A**
1/8-1/4 **BROOKLYN, NY 11234**
0.226 mi.
1191 ft. **Site 1 of 4 in cluster AG**

Relative: **Lower**

Actual: **60 ft.**

NY MANIFEST:

Name:	CON EDISON
Address:	2179 BERGEN ST
City,State,Zip:	BROOKLYN, NY 11234
Country:	USA
EPA ID:	NYP004794442
Facility Status:	Not reported
Location Address 1:	2179 BERGEN ST
Code:	BP
Location Address 2:	Not reported
Total Tanks:	Not reported
Location City:	BROOKLYN
Location State:	NY
Location Zip:	11233
Location Zip 4:	Not reported

CON EDISON (Continued) **S118256912**

NY MANIFEST:

EPAID:	NYP004794442
Mailing Name:	CON EDISON
Mailing Contact:	TOM TELLING
Mailing Address 1:	4 IRVING PLACE-15TH FLOOR
Mailing Address 2:	Not reported
Mailing City:	NEW YORK
Mailing State:	NY
Mailing Zip:	10003
Mailing Zip 4:	Not reported
Mailing Country:	USA
Mailing Phone:	2124603770

NY MANIFEST:

Document ID:	Not reported
Manifest Status:	Not reported
seq:	Not reported
Year:	2018
Trans1 State ID:	NJ0000027193
Trans2 State ID:	Not reported
Generator Ship Date:	06/15/2015
Trans1 Recv Date:	06/15/2015
Trans2 Recv Date:	Not reported
TSD Site Recv Date:	06/17/2015
Part A Recv Date:	Not reported
Part B Recv Date:	Not reported
Generator EPA ID:	NYP004794442
Trans1 EPA ID:	Not reported
Trans2 EPA ID:	Not reported
TSDF ID 1:	NJD002200046
TSDF ID 2:	Not reported
Manifest Tracking Number:	014473276JJK
Import Indicator:	N
Export Indicator:	N
Discr Quantity Indicator:	N
Discr Type Indicator:	N
Discr Residue Indicator:	N
Discr Partial Reject Indicator:	N
Discr Full Reject Indicator:	N
Manifest Ref Number:	Not reported
Alt Facility RCRA ID:	Not reported
Alt Facility Sign Date:	Not reported
MGMT Method Type Code:	H110
Waste Code:	Not reported
Waste Code:	Not reported
Waste Code:	Not reported
Waste Code:	Not reported
Waste Code:	Not reported
Waste Code:	Not reported
Quantity:	1000
Units:	P - Pounds
Number of Containers:	1
Container Type:	TT - Cargo tank, tank trucks
Handling Method:	T Chemical, physical, or biological treatment.
Specific Gravity:	1
Waste Code:	D008

CON EDISON (Continued) **S118256912**

Waste Code 1_2:	Not reported
Waste Code 1_3:	Not reported
Waste Code 1_4:	Not reported
Waste Code 1_5:	Not reported
Waste Code 1_6:	Not reported

AG187 **CON EDISON** **RCRA NonGen / NLR** **1019904159**
SW **2179 BERGEN ST** **NYP004794442**
1/8-1/4 **BROOKLYN, NY 11234**
0.226 mi.
1191 ft. **Site 2 of 4 in cluster AG**

Relative: **Lower**

Actual: **60 ft.**

RCRA NonGen / NLR:

Date Form Received by Agency:		20150615
Handler Name:	CON EDISON	
Handler Address:		2179 BERGEN ST
Handler City,State,Zip:		BROOKLYN, NY 11234
EPA ID:		NYP004794442
Contact Name:		THOMAS TEELING
Contact Address:		Not reported
Contact City,State,Zip:		Not reported
Contact Telephone:		212-460-3770
Contact Fax:		Not reported
Contact Email:		Not reported
Contact Title:		Not reported
EPA Region:		02
Land Type:		Private
Federal Waste Generator Description:		Not a generator, verified
Non-Notifier:		Not reported
Biennial Report Cycle:		Not reported
Accessibility:		Not reported
Active Site Indicator:		Not reported
State District Owner:		NY
State District:		NYSDEC R2
Mailing Address:		IRVING PL 15TH FL NE
Mailing City,State,Zip:		NEW YORK, NY 10003
Owner Name:		Not reported
Owner Type:		Not reported
Operator Name:		Not reported
Operator Type:		Not reported
Short-Term Generator Activity:		No
Importer Activity:		No
Mixed Waste Generator:		No
Transporter Activity:		No
Transfer Facility Activity:		No
Recycler Activity with Storage:		No
Small Quantity On-Site Burner Exemption:		No
Smelting Melting and Refining Furnace Exemption:		No
Underground Injection Control:		No
Off-Site Waste Receipt:		No
Universal Waste Indicator:		No
Universal Waste Destination Facility:		No
Federal Universal Waste:		No
Active Site Fed-Reg Treatment Storage and Disposal Facility:		Not reported
Active Site Converter Treatment storage and Disposal Facility:		Not reported
Active Site State-Reg Treatment Storage and Disposal Facility:		Not reported
Active Site State-Reg Handler:		---

CON EDISON (Continued) **1019904159**

Federal Facility Indicator:	Not reported
Hazardous Secondary Material Indicator:	NN
Sub-Part K Indicator:	Not reported
Commercial TSD Indicator:	No
Treatment Storage and Disposal Type:	Not reported
2018 GPRA Permit Baseline:	Not on the Baseline
2018 GPRA Renewals Baseline:	Not on the Baseline
Permit Renewals Workload Universe:	Not reported
Permit Workload Universe:	Not reported
Permit Progress Universe:	Not reported
Post-Closure Workload Universe:	Not reported
Closure Workload Universe:	Not reported
202 GPRA Corrective Action Baseline:	No
Corrective Action Workload Universe:	No
Subject to Corrective Action Universe:	No
Non-TSDFs Where RCRA CA has Been Imposed Universe:	No
TSDFs Potentially Subject to CA Under 3004 (u)/(v) Universe:	No
TSDFs Only Subject to CA under Discretionary Auth Universe:	No
Corrective Action Priority Ranking:	No NCAPS ranking
Environmental Control Indicator:	No
Institutional Control Indicator:	No
Human Exposure Controls Indicator:	N/A
Groundwater Controls Indicator:	N/A
Operating TSDF Universe:	Not reported
Full Enforcement Universe:	Not reported
Significant Non-Complier Universe:	No
Unaddressed Significant Non-Complier Universe:	No
Addressed Significant Non-Complier Universe:	No
Significant Non-Complier With a Compliance Schedule Universe:	No
Financial Assurance Required:	Not reported
Handler Date of Last Change:	20160909
Recognized Trader-Importer:	No
Recognized Trader-Exporter:	No
Importer of Spent Lead Acid Batteries:	No
Exporter of Spent Lead Acid Batteries:	No
Recycler Activity Without Storage:	Not reported
Manifest Broker:	Not reported
Sub-Part P Indicator:	No

Historic Generators:

Receive Date:	20150615
Handler Name: CON EDISON	
Federal Waste Generator Description:	Large Quantity Generator
State District Owner:	NY
Large Quantity Handler of Universal Waste:	No
Recognized Trader Importer:	No
Recognized Trader Exporter:	No
Spent Lead Acid Battery Importer:	No
Spent Lead Acid Battery Exporter:	No
Current Record:	No
Non Storage Recycler Activity:	Not reported
Electronic Manifest Broker:	Not reported

Receive Date:	20150615
Handler Name: CON EDISON	
Federal Waste Generator Description:	Not a generator, verified

CON EDISON (Continued) **1019904159**

State District Owner:	NY
Large Quantity Handler of Universal Waste:	No
Recognized Trader Importer:	No
Recognized Trader Exporter:	No
Spent Lead Acid Battery Importer:	No
Spent Lead Acid Battery Exporter:	No
Current Record:	Yes
Non Storage Recycler Activity:	Not reported
Electronic Manifest Broker:	Not reported

List of NAICS Codes and Descriptions:
NAICS Codes: No NAICS Codes Found

Facility Has Received Notices of Violations:
Violations: No Violations Found

Evaluation Action Summary:
Evaluations: No Evaluations Found

AG188 **2175 BERGEN STREET** **NY VCP** **S125316918**
SW **217-221 MOTHER GASTON BOULEVARD** **N/A**
1/8-1/4 **NEW YORK CITY, NY**
0.230 mi.
1212 ft. **Site 3 of 4 in cluster AG**

Relative: **Lower**
Actual: **63 ft.**

VCP NYC:

Project ID:	19TMP0747K,19EHAN199K,19CVCP055K
Name:	2175 BERGEN STREET
Address:	217-221 MOTHER GASTON BOULEVARD
City,State,Zip:	NEW YORK CITY, NY
Borough:	Brooklyn
BBL:	3.0145000013014499E+29
OER Program:	VCP (Enrolled), E/RD (Review)
Phase:	Site Management
Latitude:	40.674093
Longitude:	-73.908345
Postcode:	16
Community Board:	37
Council District:	36502
Census Tract:	3000000
BIN:	3014500001
NTA:	Ocean Hill

---

189 **81-111 JUNIUS STREET** **NY VCP** **S125317213**
SSE **81 JUNIUS STREET** **N/A**
1/8-1/4 **NEW YORK CITY, NY**
0.231 mi.
1221 ft.

Relative: **Lower**
Actual: **50 ft.**

VCP NYC:

Project ID:	15TMP0582K,15CVCP118K,15CVCP118K
Name:	81-111 JUNIUS STREET
Address:	81 JUNIUS STREET
City,State,Zip:	NEW YORK CITY, NY

81-111 JUNIUS STREET (Continued) **S125317213**

Borough:	Brooklyn
BBL:	3.03696000130369E+19
OER Program:	VCP (Enrolled)
Phase:	Completed
Latitude:	40.673003
Longitude:	-73.903826
Postcode:	16
Community Board:	37
Council District:	908
Census Tract:	3425596
BIN:	3036967501
NTA:	Brownsville

AG190 **CON EDISON SERVICE BOX: 21733** **RCRA NonGen / NLR** **1016969442**
SW **1640 EAST NEW YORK AVE** **NY MANIFEST** **NYP004431078**
1/8-1/4 **BROOKLYN, NY 11212**
0.231 mi.
1221 ft. **Site 4 of 4 in cluster AG**

Relative: **Lower**
Actual: **58 ft.**

RCRA NonGen / NLR:

Date Form Received by Agency:		20140228
Handler Name:	CON EDISON SERVICE BOX:	21733
Handler Address:		1640 EAST NEW YORK AVE
Handler City,State,Zip:		BROOKLYN, NY 11212
EPA ID:		NYP004431078
Contact Name:		THOMAS TEELING
Contact Address:		Not reported
Contact City,State,Zip:		Not reported
Contact Telephone:		212-460-3770
Contact Fax:		Not reported
Contact Email:		Not reported
Contact Title:		SENIOR SCIENTIST
EPA Region:		02
Land Type:		Private
Federal Waste Generator Description:		Not a generator, verified
Non-Notifier:		Not reported
Biennial Report Cycle:		Not reported
Accessibility:		Not reported
Active Site Indicator:		Not reported
State District Owner:		NY
State District:		NYSDEC R2
Mailing Address:		IRVING PL, 15TH FL NE
Mailing City,State,Zip:		NEW YORK, NY 10003
Owner Name:		Not reported
Owner Type:		Not reported
Operator Name:		Not reported
Operator Type:		Not reported
Short-Term Generator Activity:		No
Importer Activity:		No
Mixed Waste Generator:		No
Transporter Activity:		No
Transfer Facility Activity:		No
Recycler Activity with Storage:		No
Small Quantity On-Site Burner Exemption:		No
Smelting Melting and Refining Furnace Exemption:		No
Underground Injection Control:		No
Off-Site Waste Receipt:		No
Universal Waste Indicator:		No

CON EDISON SERVICE BOX: 21733 (Continued) **1016969442**

Universal Waste Destination Facility:	No
Federal Universal Waste:	No
Active Site Fed-Reg Treatment Storage and Disposal Facility:	Not reported
Active Site Converter Treatment storage and Disposal Facility:	Not reported
Active Site State-Reg Treatment Storage and Disposal Facility:	Not reported
Active Site State-Reg Handler:	---
Federal Facility Indicator:	Not reported
Hazardous Secondary Material Indicator:	NN
Sub-Part K Indicator:	Not reported
Commercial TSD Indicator:	No
Treatment Storage and Disposal Type:	Not reported
2018 GPRA Permit Baseline:	Not on the Baseline
2018 GPRA Renewals Baseline:	Not on the Baseline
Permit Renewals Workload Universe:	Not reported
Permit Workload Universe:	Not reported
Permit Progress Universe:	Not reported
Post-Closure Workload Universe:	Not reported
Closure Workload Universe:	Not reported
202 GPRA Corrective Action Baseline:	No
Corrective Action Workload Universe:	No
Subject to Corrective Action Universe:	No
Non-TSDFs Where RCRA CA has Been Imposed Universe:	No
TSDFs Potentially Subject to CA Under 3004 (u)/(v) Universe:	No
TSDFs Only Subject to CA under Discretionary Auth Universe:	No
Corrective Action Priority Ranking:	No NCAPS ranking
Environmental Control Indicator:	No
Institutional Control Indicator:	No
Human Exposure Controls Indicator:	N/A
Groundwater Controls Indicator:	N/A
Operating TSDF Universe:	Not reported
Full Enforcement Universe:	Not reported
Significant Non-Complier Universe:	No
Unaddressed Significant Non-Complier Universe:	No
Addressed Significant Non-Complier Universe:	No
Significant Non-Complier With a Compliance Schedule Universe:	No
Financial Assurance Required:	Not reported
Handler Date of Last Change:	20141014
Recognized Trader-Importer:	No
Recognized Trader-Exporter:	No
Importer of Spent Lead Acid Batteries:	No
Exporter of Spent Lead Acid Batteries:	No
Recycler Activity Without Storage:	Not reported
Manifest Broker:	Not reported
Sub-Part P Indicator:	No

Historic Generators:

Receive Date:	20140131
Handler Name: CON EDISON SERVICE BOX:	21733
Federal Waste Generator Description:	Conditionally Exempt Small Quantity Generator
State District Owner:	NY
Large Quantity Handler of Universal Waste:	No
Recognized Trader Importer:	No
Recognized Trader Exporter:	No
Spent Lead Acid Battery Importer:	No
Spent Lead Acid Battery Exporter:	No
Current Record:	No

CON EDISON SERVICE BOX: 21733 (Continued) **1016969442**

Non Storage Recycler Activity: Not reported
Electronic Manifest Broker: Not reported

Receive Date: 20140228
Handler Name: CON EDISON SERVICE BOX: 21733
Federal Waste Generator Description: Not a generator, verified
State District Owner: NY
Large Quantity Handler of Universal Waste: No
Recognized Trader Importer: No
Recognized Trader Exporter: No
Spent Lead Acid Battery Importer: No
Spent Lead Acid Battery Exporter: No
Current Record: Yes
Non Storage Recycler Activity: Not reported
Electronic Manifest Broker: Not reported

List of NAICS Codes and Descriptions:
NAICS Codes: No NAICS Codes Found

Facility Has Received Notices of Violations:
Violations: No Violations Found

Evaluation Action Summary:
Evaluations: No Evaluations Found

NY MANIFEST:
Name: CON EDISON
Address: 1640 EAST NEW YORK AVE
City,State,Zip: BROOKLYN, NY 11212
Country: USA
EPA ID: NYP004431078
Facility Status: Not reported
Location Address 1: 1640 E NEW YORK
Code: BP
Location Address 2: SB21733
Total Tanks: Not reported
Location City: BROOKLYN
Location State: NY
Location Zip: 11232
Location Zip 4: Not reported

NY MANIFEST:
EPAID: NYP004431078
Mailing Name: CON EDISON
Mailing Contact: CON EDISON
Mailing Address 1: 4 IRVING PLACE
Mailing Address 2: 15TH FL
Mailing City: NEW YORK
Mailing State: NY
Mailing Zip: 10003
Mailing Zip 4: Not reported
Mailing Country: USA
Mailing Phone: Not reported

CON EDISON SERVICE BOX: 21733 (Continued) **1016969442**

NY MANIFEST:

Document ID:	Not reported
Manifest Status:	Not reported
seq:	Not reported
Year:	2018
Trans1 State ID:	NJD003812047
Trans2 State ID:	Not reported
Generator Ship Date:	01/31/2014
Trans1 Recv Date:	01/31/2014
Trans2 Recv Date:	Not reported
TSD Site Recv Date:	01/31/2014
Part A Recv Date:	Not reported
Part B Recv Date:	Not reported
Generator EPA ID:	NYP004431078
Trans1 EPA ID:	Not reported
Trans2 EPA ID:	Not reported
TSDF ID 1:	NJD991291105
TSDF ID 2:	Not reported
Manifest Tracking Number:	002329651GBF
Import Indicator:	N
Export Indicator:	N
Discr Quantity Indicator:	N
Discr Type Indicator:	N
Discr Residue Indicator:	N
Discr Partial Reject Indicator:	N
Discr Full Reject Indicator:	N
Manifest Ref Number:	Not reported
Alt Facility RCRA ID:	Not reported
Alt Facility Sign Date:	Not reported
MGMT Method Type Code:	H141
Waste Code:	Not reported
Waste Code:	Not reported
Waste Code:	Not reported
Waste Code:	Not reported
Waste Code:	Not reported
Waste Code:	Not reported
Quantity:	100
Units:	G - Gallons (liquids only)* (8.3 pounds)
Number of Containers:	1
Container Type:	TT - Cargo tank, tank trucks
Handling Method:	T Chemical, physical, or biological treatment.
Specific Gravity:	1
Waste Code:	D008
Waste Code 1_2:	Not reported
Waste Code 1_3:	Not reported
Waste Code 1_4:	Not reported
Waste Code 1_5:	Not reported
Waste Code 1_6:	Not reported

AE191 **CON EDISON TRANSFORMER MANHOLE: 708** **RCRA NonGen / NLR** **1017779490**
NNW **2009 EASTERN PKWY** **FINDS** **NYP004574901**
1/8-1/4 **BROOKLYN, NY 11233**
0.234 mi.
1235 ft. **Site 2 of 5 in cluster AE**

Relative: **Higher**
Actual: **97 ft.**

RCRA NonGen / NLR:

Date Form Received by Agency:	20140724
Handler Name:	CON EDISON TRANSFORMER MANHOLE: 708
Handler Address:	2009 EASTERN PKWY
Handler City,State,Zip:	BROOKLYN, NY 11233
EPA ID:	NYP004574901
Contact Name:	THOMAS TEELING
Contact Address:	Not reported
Contact City,State,Zip:	Not reported
Contact Telephone:	212-460-3770
Contact Fax:	Not reported
Contact Email:	Not reported
Contact Title:	SENIOR SCIENTIST
EPA Region:	02
Land Type:	Private
Federal Waste Generator Description:	Not a generator, verified
Non-Notifier:	Not reported
Biennial Report Cycle:	Not reported
Accessibility:	Not reported
Active Site Indicator:	Not reported
State District Owner:	NY
State District:	NYSDEC R2
Mailing Address:	IRVING PL, 15TH FL NE
Mailing City,State,Zip:	NEW YORK, NY 10003
Owner Name:	Not reported
Owner Type:	Not reported
Operator Name:	Not reported
Operator Type:	Not reported
Short-Term Generator Activity:	No
Importer Activity:	No
Mixed Waste Generator:	No
Transporter Activity:	No
Transfer Facility Activity:	No
Recycler Activity with Storage:	No
Small Quantity On-Site Burner Exemption:	No
Smelting Melting and Refining Furnace Exemption:	No
Underground Injection Control:	No
Off-Site Waste Receipt:	No
Universal Waste Indicator:	No
Universal Waste Destination Facility:	No
Federal Universal Waste:	No
Active Site Fed-Reg Treatment Storage and Disposal Facility:	Not reported
Active Site Converter Treatment storage and Disposal Facility:	Not reported
Active Site State-Reg Treatment Storage and Disposal Facility:	Not reported
Active Site State-Reg Handler:	---
Federal Facility Indicator:	Not reported
Hazardous Secondary Material Indicator:	NN
Sub-Part K Indicator:	Not reported
Commercial TSD Indicator:	No
Treatment Storage and Disposal Type:	Not reported
2018 GPRA Permit Baseline:	Not on the Baseline
2018 GPRA Renewals Baseline:	Not on the Baseline
Permit Renewals Workload Universe:	Not reported

CON EDISON TRANSFORMER MANHOLE: 708 (Continued) **1017779490**

Permit Workload Universe:	Not reported
Permit Progress Universe:	Not reported
Post-Closure Workload Universe:	Not reported
Closure Workload Universe:	Not reported
202 GPRA Corrective Action Baseline:	No
Corrective Action Workload Universe:	No
Subject to Corrective Action Universe:	No
Non-TSDFs Where RCRA CA has Been Imposed Universe:	No
TSDFs Potentially Subject to CA Under 3004 (u)/(v) Universe:	No
TSDFs Only Subject to CA under Discretionary Auth Universe:	No
Corrective Action Priority Ranking:	No NCAPS ranking
Environmental Control Indicator:	No
Institutional Control Indicator:	No
Human Exposure Controls Indicator:	N/A
Groundwater Controls Indicator:	N/A
Operating TSDF Universe:	Not reported
Full Enforcement Universe:	Not reported
Significant Non-Complier Universe:	No
Unaddressed Significant Non-Complier Universe:	No
Addressed Significant Non-Complier Universe:	No
Significant Non-Complier With a Compliance Schedule Universe:	No
Financial Assurance Required:	Not reported
Handler Date of Last Change:	20150211
Recognized Trader-Importer:	No
Recognized Trader-Exporter:	No
Importer of Spent Lead Acid Batteries:	No
Exporter of Spent Lead Acid Batteries:	No
Recycler Activity Without Storage:	Not reported
Manifest Broker:	Not reported
Sub-Part P Indicator:	No

Historic Generators:

Receive Date:	20140624
Handler Name: CON EDISON	
Federal Waste Generator Description:	Large Quantity Generator
State District Owner:	NY
Large Quantity Handler of Universal Waste:	No
Recognized Trader Importer:	No
Recognized Trader Exporter:	No
Spent Lead Acid Battery Importer:	No
Spent Lead Acid Battery Exporter:	No
Current Record:	No
Non Storage Recycler Activity:	Not reported
Electronic Manifest Broker:	Not reported

Receive Date:	20140624
Handler Name: CON EDISON	
Federal Waste Generator Description:	Not a generator, verified
State District Owner:	NY
Large Quantity Handler of Universal Waste:	No
Recognized Trader Importer:	No
Recognized Trader Exporter:	No
Spent Lead Acid Battery Importer:	No
Spent Lead Acid Battery Exporter:	No
Current Record:	No
Non Storage Recycler Activity:	Not reported

CON EDISON TRANSFORMER MANHOLE: 708 (Continued) **1017779490**

Electronic Manifest Broker: Not reported

Receive Date: 20140724
Handler Name: CON EDISON TRANSFORMER MANHOLE: 708
Federal Waste Generator Description: Not a generator, verified
State District Owner: NY
Large Quantity Handler of Universal Waste: No
Recognized Trader Importer: No
Recognized Trader Exporter: No
Spent Lead Acid Battery Importer: No
Spent Lead Acid Battery Exporter: No
Current Record: Yes
Non Storage Recycler Activity: Not reported
Electronic Manifest Broker: Not reported

List of NAICS Codes and Descriptions:
NAICS Codes: No NAICS Codes Found

Facility Has Received Notices of Violations:
Violations: No Violations Found

Evaluation Action Summary:
Evaluations: No Evaluations Found

FINDS:
Registry ID: 110063839413

Click Here:

Environmental Interest/Information System:
RCRAInfo is a national information system that supports the Resource Conservation and Recovery Act (RCRA) program through the tracking of events and activities related to facilities that generate, transport, and treat, store, or dispose of hazardous waste. RCRAInfo allows RCRA program staff to track the notification, permit, compliance, and corrective action activities required under RCRA.

Click this hyperlink while viewing on your computer to access additional FINDS: detail in the EDR Site Report.

AE192 **CON EDISON** **NY MANIFEST** **S117736825**
NNW **2009 EASTERN PKWY** **N/A**
1/8-1/4 **BROOKLYN, NY 11233**
0.234 mi.
1235 ft. **Site 3 of 5 in cluster AE**

Relative:
Higher

Actual:
97 ft.

NY MANIFEST:
Name: CON EDISON
Address: 2009 EASTERN PKWY
City,State,Zip: BROOKLYN, NY 11233
Country: USA
EPA ID: NYP004574901
Facility Status: Not reported
Location Address 1: 2009 EASTERN PARKWAY
Code: BP
Location Address 2: Not reported

CON EDISON (Continued) **S117736825**

Total Tanks:	Not reported
Location City:	BROOKLYN
Location State:	NY
Location Zip:	11233
Location Zip 4:	Not reported

NY MANIFEST:

EPAID:	NYP004574901
Mailing Name:	CON EDISON
Mailing Contact:	TOM TEELING
Mailing Address 1:	4 IRVING PLACE 15TH FLOOR
Mailing Address 2:	Not reported
Mailing City:	NEW YORK
Mailing State:	NY
Mailing Zip:	10003
Mailing Zip 4:	Not reported
Mailing Country:	USA
Mailing Phone:	Not reported

NY MANIFEST:

Document ID:	Not reported
Manifest Status:	Not reported
seq:	Not reported
Year:	2018
Trans1 State ID:	NJ0000027193
Trans2 State ID:	Not reported
Generator Ship Date:	06/24/2014
Trans1 Recv Date:	06/24/2014
Trans2 Recv Date:	Not reported
TSD Site Recv Date:	06/24/2014
Part A Recv Date:	Not reported
Part B Recv Date:	Not reported
Generator EPA ID:	NYP004574901
Trans1 EPA ID:	Not reported
Trans2 EPA ID:	Not reported
TSDF ID 1:	NJD002200046
TSDF ID 2:	Not reported
Manifest Tracking Number:	013254850JJK
Import Indicator:	N
Export Indicator:	N
Discr Quantity Indicator:	N
Discr Type Indicator:	N
Discr Residue Indicator:	N
Discr Partial Reject Indicator:	N
Discr Full Reject Indicator:	N
Manifest Ref Number:	Not reported
Alt Facility RCRA ID:	Not reported
Alt Facility Sign Date:	Not reported
MGMT Method Type Code:	H110
Waste Code:	Not reported
Waste Code:	Not reported
Waste Code:	Not reported
Waste Code:	Not reported
Waste Code:	Not reported
Waste Code:	Not reported
Quantity:	1200
Units:	G - Gallons (liquids only)* (8.3 pounds)

CON EDISON (Continued) **S117736825**

Number of Containers:	1
Container Type:	TT - Cargo tank, tank trucks
Handling Method:	T Chemical, physical, or biological treatment.
Specific Gravity:	1
Waste Code:	D008
Waste Code 1_2:	Not reported
Waste Code 1_3:	Not reported
Waste Code 1_4:	Not reported
Waste Code 1_5:	Not reported
Waste Code 1_6:	Not reported

AD193 **228 HULL ST** **NY LTANKS** **S102673365**
NNW **228 HULL ST** **N/A**
1/8-1/4 **BROOKLYN, NY**
0.237 mi.
1251 ft. **Site 2 of 2 in cluster AD**

Relative: **Higher**

Actual: **94 ft.**

LTANKS:

Name:	228 HULL ST
Address:	228 HULL ST
City,State,Zip:	BROOKLYN, NY
Spill Number/Closed Date:	9600752 / 2003-12-15
Facility ID:	9600752
Site ID:	207681
Spill Date:	1996-04-16
Spill Cause:	Tank Overfill
Spill Source:	Private Dwelling
Spill Class:	C3
Cleanup Ceased:	Not reported
SWIS:	2401
Investigator:	RWAUSTIN
Referred To:	Not reported
Reported to Dept:	1996-04-16
CID:	349
Water Affected:	Not reported
Spill Notifier:	Affected Persons
Last Inspection:	Not reported
Recommended Penalty:	False
Meets Standard:	False
UST Involvement:	False
Remediation Phase:	0
Date Entered In Computer:	1996-04-16
Spill Record Last Update:	2003-12-15
Spiller Name:	Not reported
Spiller Company:	HPD
Spiller Address:	230 HULL ST
Spiller County:	001
Spiller Contact:	ANNA CHAMBERS
Spiller Phone:	(718) 385-2076
Spiller Extention:	Not reported
DEC Region:	2
DER Facility ID:	172329
DEC Memo:	"Prior to Sept, 2004 data translation this spill Lead_DEC Field was AUSTIN 12/15/03 - AUSTIN - UNCONFIRMED REPORT OF SURF. SPILL AT FILL BOX ALMOST 8 YRS. AGO - CLOSED - ORIG. ASSIGNED TO SIGONA - END"
Remarks:	"Caller states the oil co spills each week a delivery is made - also strong odor of oil"

228 HULL ST (Continued) **S102673365**

All Materials:

Site ID:	207681
Operable Unit ID:	1032194
Operable Unit:	01
Material ID:	354149
Material Code:	0001A
Material Name:	#2 fuel oil
Case No.:	Not reported
Material FA:	Petroleum
Quantity:	.00
Units:	G
Recovered:	.00
Oxygenate:	Not reported

AC194 **STAR POLY BAG INC** **RCRA-VSQG** **1023679016**
SSE **96 SNEDIKER AVE** **NYR000229955**
1/8-1/4 **BROOKLYN, NY 11207**
0.239 mi.
1261 ft. **Site 7 of 7 in cluster AC**

Relative: **Lower**
Actual: **56 ft.**

RCRA-VSQG:

Date Form Received by Agency:		20210913
Handler Name:	STAR POLY BAG INC	
Handler Address:		96 SNEDIKER AVE
Handler City,State,Zip:		BROOKLYN, NY 11207
EPA ID:		NYR000229955
Contact Name:		JOEL POSEN
Contact Address:		SNEDIKER AVE
Contact City,State,Zip:		BROOKLYN, NY 11207
Contact Telephone:		718-384-3130 x101
Contact Fax:		Not reported
Contact Email:		JOEL@STARPOLY.COM
Contact Title:		PROJECT MANAGER
EPA Region:		02
Land Type:		Private
Federal Waste Generator Description:		Conditionally Exempt Small Quantity Generator
Non-Notifier:		Not reported
Biennial Report Cycle:		Not reported
Accessibility:		Not reported
Active Site Indicator:		Handler Activities
State District Owner:		NY
State District:		NYSDEC R2
Mailing Address:		SNEDIKER AVE
Mailing City,State,Zip:		BROOKLYN, NY 11207
Owner Name:		JACOB POSEN
Owner Type:		Private
Operator Name:		JOEL POSEN
Operator Type:		Private
Short-Term Generator Activity:		No
Importer Activity:		No
Mixed Waste Generator:		No
Transporter Activity:		No
Transfer Facility Activity:		No
Recycler Activity with Storage:		No
Small Quantity On-Site Burner Exemption:		No
Smelting Melting and Refining Furnace Exemption:		No

STAR POLY BAG INC (Continued) **1023679016**

Underground Injection Control:	No
Off-Site Waste Receipt:	No
Universal Waste Indicator:	No
Universal Waste Destination Facility:	No
Federal Universal Waste:	No
Active Site Fed-Reg Treatment Storage and Disposal Facility:	Not reported
Active Site Converter Treatment storage and Disposal Facility:	Not reported
Active Site State-Reg Treatment Storage and Disposal Facility:	Not reported
Active Site State-Reg Handler:	---
Federal Facility Indicator:	Not reported
Hazardous Secondary Material Indicator:	N
Sub-Part K Indicator:	Not reported
Commercial TSD Indicator:	No
Treatment Storage and Disposal Type:	Not reported
2018 GPRA Permit Baseline:	Not on the Baseline
2018 GPRA Renewals Baseline:	Not on the Baseline
Permit Renewals Workload Universe:	Not reported
Permit Workload Universe:	Not reported
Permit Progress Universe:	Not reported
Post-Closure Workload Universe:	Not reported
Closure Workload Universe:	Not reported
202 GPRA Corrective Action Baseline:	No
Corrective Action Workload Universe:	No
Subject to Corrective Action Universe:	No
Non-TSDFs Where RCRA CA has Been Imposed Universe:	No
TSDFs Potentially Subject to CA Under 3004 (u)/(v) Universe:	No
TSDFs Only Subject to CA under Discretionary Auth Universe:	No
Corrective Action Priority Ranking:	No NCAPS ranking
Environmental Control Indicator:	No
Institutional Control Indicator:	No
Human Exposure Controls Indicator:	N/A
Groundwater Controls Indicator:	N/A
Operating TSDF Universe:	Not reported
Full Enforcement Universe:	Not reported
Significant Non-Complier Universe:	No
Unaddressed Significant Non-Complier Universe:	No
Addressed Significant Non-Complier Universe:	No
Significant Non-Complier With a Compliance Schedule Universe:	No
Financial Assurance Required:	Not reported
Handler Date of Last Change:	20211013
Recognized Trader-Importer:	No
Recognized Trader-Exporter:	No
Importer of Spent Lead Acid Batteries:	No
Exporter of Spent Lead Acid Batteries:	No
Recycler Activity Without Storage:	No
Manifest Broker:	No
Sub-Part P Indicator:	No

Hazardous Waste Summary:

Waste Code:	D001
Waste Description:	IGNITABLE WASTE

Handler - Owner Operator:

Owner/Operator Indicator:	Owner
Owner/Operator Name:	JACOB POSEN

STAR POLY BAG INC (Continued) **1023679016**

Legal Status:	Private
Date Became Current:	20140301
Date Ended Current:	Not reported
Owner/Operator Address:	219 HEWES ST
Owner/Operator City,State,Zip:	BROOKLYN, NY 11211
Owner/Operator Telephone:	718-218-8474
Owner/Operator Telephone Ext:	Not reported
Owner/Operator Fax:	Not reported
Owner/Operator Email:	JACOB@STARPOLY.COM
Owner/Operator Indicator:	Operator
Owner/Operator Name:	JOEL POSEN
Legal Status:	Private
Date Became Current:	20140301
Date Ended Current:	Not reported
Owner/Operator Address:	96 SNEDIKER AVE
Owner/Operator City,State,Zip:	BROOKLYN, NY 11207
Owner/Operator Telephone:	718-384-3130
Owner/Operator Telephone Ext:	Not reported
Owner/Operator Fax:	Not reported
Owner/Operator Email:	JOEL@STARPOLY.COM
Owner/Operator Indicator:	Owner
Owner/Operator Name:	LIBERTY BH LLC
Legal Status:	Private
Date Became Current:	20140301
Date Ended Current:	Not reported
Owner/Operator Address:	199 LEE AVE SUITE 656
Owner/Operator City,State,Zip:	BROOKLYN, NY 11211
Owner/Operator Telephone:	347-623-7033
Owner/Operator Telephone Ext:	Not reported
Owner/Operator Fax:	Not reported
Owner/Operator Email:	Not reported
Owner/Operator Indicator:	Operator
Owner/Operator Name:	STAR POLY BAGS INC
Legal Status:	Private
Date Became Current:	20140301
Date Ended Current:	Not reported
Owner/Operator Address:	Not reported
Owner/Operator City,State,Zip:	Not reported
Owner/Operator Telephone:	Not reported
Owner/Operator Telephone Ext:	Not reported
Owner/Operator Fax:	Not reported
Owner/Operator Email:	Not reported

Historic Generators:

Receive Date:	20161212
Handler Name: STAR POLY BAG INC	
Federal Waste Generator Description:	Small Quantity Generator
State District Owner:	NY
Large Quantity Handler of Universal Waste:	No
Recognized Trader Importer:	No
Recognized Trader Exporter:	No
Spent Lead Acid Battery Importer:	No
Spent Lead Acid Battery Exporter:	No
Current Record:	No

STAR POLY BAG INC (Continued) **1023679016**

Non Storage Recycler Activity: Not reported
Electronic Manifest Broker: Not reported

Receive Date: 20210913
Handler Name: STAR POLY BAG INC
Federal Waste Generator Description: Conditionally Exempt Small Quantity Generator
State District Owner: NY
Large Quantity Handler of Universal Waste: No
Recognized Trader Importer: No
Recognized Trader Exporter: No
Spent Lead Acid Battery Importer: No
Spent Lead Acid Battery Exporter: No
Current Record: Yes
Non Storage Recycler Activity: No
Electronic Manifest Broker: No

List of NAICS Codes and Descriptions:
NAICS Code: 326111
NAICS Description: PLASTICS BAG AND POUCH MANUFACTURING

NAICS Code: 326112
NAICS Description: PLASTICS PACKAGING FILM AND SHEET (INCLUDING LAMINATED) MANUFACTURING

NAICS Code: 326113
NAICS Description: UNLAMINATED PLASTICS FILM AND SHEET (EXCEPT PACKAGING) MANUFACTURING

Facility Has Received Notices of Violations:
Violations: No Violations Found

Evaluation Action Summary:
Evaluations: No Evaluations Found

AE195 **CON EDISON** **NY MANIFEST** **S117064564**
North **17 STEWART ST** **N/A**
1/8-1/4 **BROOKLYN, NY 11207**
0.240 mi.
1269 ft. **Site 4 of 5 in cluster AE**

Relative:
Higher

Actual:
99 ft.

NY MANIFEST:
Name: CON EDISON
Address: 17 STEWART ST
City,State,Zip: BROOKLYN, NY 11207
Country: USA
EPA ID: NYP004570578
Facility Status: Not reported
Location Address 1: FO 17 STEWART ST
Code: BP
Location Address 2: STRUCTURE 40752
Total Tanks: Not reported
Location City: BROOKLYN
Location State: NY
Location Zip: 11207
Location Zip 4: Not reported

NY MANIFEST:
EPAID: NYP004570578

CON EDISON (Continued) **S117064564**

Mailing Name:	CON EDISON
Mailing Contact:	TOM TEELING
Mailing Address 1:	4 IRVING PLACE 15TH FLOOR
Mailing Address 2:	Not reported
Mailing City:	NEW YORK
Mailing State:	NY
Mailing Zip:	10003
Mailing Zip 4:	Not reported
Mailing Country:	USA
Mailing Phone:	Not reported

NY MANIFEST:

Document ID:	Not reported
Manifest Status:	Not reported
seq:	Not reported
Year:	2018
Trans1 State ID:	NJD003812047
Trans2 State ID:	Not reported
Generator Ship Date:	06/19/2014
Trans1 Recv Date:	06/19/2014
Trans2 Recv Date:	Not reported
TSD Site Recv Date:	06/24/2014
Part A Recv Date:	Not reported
Part B Recv Date:	Not reported
Generator EPA ID:	NYP004570578
Trans1 EPA ID:	Not reported
Trans2 EPA ID:	Not reported
TSDF ID 1:	NJD991291105
TSDF ID 2:	Not reported
Manifest Tracking Number:	002502776GBF
Import Indicator:	N
Export Indicator:	N
Discr Quantity Indicator:	N
Discr Type Indicator:	N
Discr Residue Indicator:	N
Discr Partial Reject Indicator:	N
Discr Full Reject Indicator:	N
Manifest Ref Number:	Not reported
Alt Facility RCRA ID:	Not reported
Alt Facility Sign Date:	Not reported
MGMT Method Type Code:	H110
Waste Code:	Not reported
Waste Code:	Not reported
Waste Code:	Not reported
Waste Code:	Not reported
Waste Code:	Not reported
Waste Code:	Not reported
Quantity:	100
Units:	G - Gallons (liquids only)* (8.3 pounds)
Number of Containers:	1
Container Type:	TT - Cargo tank, tank trucks
Handling Method:	T Chemical, physical, or biological treatment.
Specific Gravity:	1
Waste Code:	D008
Waste Code 1_2:	Not reported
Waste Code 1_3:	Not reported
Waste Code 1_4:	Not reported

CON EDISON (Continued) **S117064564**

Waste Code 1_5: Not reported
Waste Code 1_6: Not reported

AE196 **CON EDISON SERVICE BOX: 40752** **RCRA NonGen / NLR** **1017779088**
North **17 STEWART ST** **NYP004570578**
1/8-1/4 **BROOKLYN, NY 11207**
0.240 mi.
1269 ft. **Site 5 of 5 in cluster AE**

Relative: **Higher**
Actual: **99 ft.**

RCRA NonGen / NLR:

Date Form Received by Agency:		20140719
Handler Name:	CON EDISON SERVICE BOX:	40752
Handler Address:		17 STEWART ST
Handler City,State,Zip:		BROOKLYN, NY 11207
EPA ID:		NYP004570578
Contact Name:		THOMAS TEELING
Contact Address:		Not reported
Contact City,State,Zip:		Not reported
Contact Telephone:		212-460-3770
Contact Fax:		Not reported
Contact Email:		Not reported
Contact Title:		SENIOR SCIENTIST
EPA Region:		02
Land Type:		Private
Federal Waste Generator Description:		Not a generator, verified
Non-Notifier:		Not reported
Biennial Report Cycle:		Not reported
Accessibility:		Not reported
Active Site Indicator:		Not reported
State District Owner:		NY
State District:		NYSDEC R2
Mailing Address:		IRVING PL, 15TH FL NE
Mailing City,State,Zip:		NEW YORK, NY 10003
Owner Name:		Not reported
Owner Type:		Not reported
Operator Name:		Not reported
Operator Type:		Not reported
Short-Term Generator Activity:		No
Importer Activity:		No
Mixed Waste Generator:		No
Transporter Activity:		No
Transfer Facility Activity:		No
Recycler Activity with Storage:		No
Small Quantity On-Site Burner Exemption:		No
Smelting Melting and Refining Furnace Exemption:		No
Underground Injection Control:		No
Off-Site Waste Receipt:		No
Universal Waste Indicator:		No
Universal Waste Destination Facility:		No
Federal Universal Waste:		No
Active Site Fed-Reg Treatment Storage and Disposal Facility:		Not reported
Active Site Converter Treatment storage and Disposal Facility:		Not reported
Active Site State-Reg Treatment Storage and Disposal Facility:		Not reported
Active Site State-Reg Handler:		---
Federal Facility Indicator:		Not reported
Hazardous Secondary Material Indicator:		NN
Sub-Part K Indicator:		Not reported

CON EDISON SERVICE BOX: 40752 (Continued) **1017779088**

Commercial TSD Indicator:	No
Treatment Storage and Disposal Type:	Not reported
2018 GPRA Permit Baseline:	Not on the Baseline
2018 GPRA Renewals Baseline:	Not on the Baseline
Permit Renewals Workload Universe:	Not reported
Permit Workload Universe:	Not reported
Permit Progress Universe:	Not reported
Post-Closure Workload Universe:	Not reported
Closure Workload Universe:	Not reported
202 GPRA Corrective Action Baseline:	No
Corrective Action Workload Universe:	No
Subject to Corrective Action Universe:	No
Non-TSDFs Where RCRA CA has Been Imposed Universe:	No
TSDFs Potentially Subject to CA Under 3004 (u)/(v) Universe:	No
TSDFs Only Subject to CA under Discretionary Auth Universe:	No
Corrective Action Priority Ranking:	No NCAPS ranking
Environmental Control Indicator:	No
Institutional Control Indicator:	No
Human Exposure Controls Indicator:	N/A
Groundwater Controls Indicator:	N/A
Operating TSDF Universe:	Not reported
Full Enforcement Universe:	Not reported
Significant Non-Complier Universe:	No
Unaddressed Significant Non-Complier Universe:	No
Addressed Significant Non-Complier Universe:	No
Significant Non-Complier With a Compliance Schedule Universe:	No
Financial Assurance Required:	Not reported
Handler Date of Last Change:	20150211
Recognized Trader-Importer:	No
Recognized Trader-Exporter:	No
Importer of Spent Lead Acid Batteries:	No
Exporter of Spent Lead Acid Batteries:	No
Recycler Activity Without Storage:	Not reported
Manifest Broker:	Not reported
Sub-Part P Indicator:	No

Historic Generators:

Receive Date:	20140619
Handler Name: CON EDISON	
Federal Waste Generator Description:	Large Quantity Generator
State District Owner:	NY
Large Quantity Handler of Universal Waste:	No
Recognized Trader Importer:	No
Recognized Trader Exporter:	No
Spent Lead Acid Battery Importer:	No
Spent Lead Acid Battery Exporter:	No
Current Record:	No
Non Storage Recycler Activity:	Not reported
Electronic Manifest Broker:	Not reported

Receive Date:	20140619
Handler Name: CON EDISON	
Federal Waste Generator Description:	Not a generator, verified
State District Owner:	NY
Large Quantity Handler of Universal Waste:	No
Recognized Trader Importer:	No

CON EDISON SERVICE BOX: 40752 (Continued) **1017779088**

Recognized Trader Exporter:	No
Spent Lead Acid Battery Importer:	No
Spent Lead Acid Battery Exporter:	No
Current Record:	No
Non Storage Recycler Activity:	Not reported
Electronic Manifest Broker:	Not reported

Receive Date:	20140719
Handler Name: CON EDISON SERVICE BOX:	40752
Federal Waste Generator Description:	Not a generator, verified
State District Owner:	NY
Large Quantity Handler of Universal Waste:	No
Recognized Trader Importer:	No
Recognized Trader Exporter:	No
Spent Lead Acid Battery Importer:	No
Spent Lead Acid Battery Exporter:	No
Current Record:	Yes
Non Storage Recycler Activity:	Not reported
Electronic Manifest Broker:	Not reported

List of NAICS Codes and Descriptions:
NAICS Codes: No NAICS Codes Found

Facility Has Received Notices of Violations:
Violations: No Violations Found

Evaluation Action Summary:
Evaluations: No Evaluations Found

AB197 **CON EDISON** **NJ MANIFEST** **S120672725**
East **2572 FULTON ST** **N/A**
1/8-1/4 **BROOKLYN, NY 11207**
0.242 mi.
1276 ft. **Site 11 of 13 in cluster AB**

Relative: **Lower**
Actual: **65 ft.**

NJ MANIFEST:

EPA Id:	NYP004793527
Mail Address:	IRVING PL 15TH FL NE
Mail City/State/Zip:	NEW YORK, NY 10003
Facility Phone:	Not reported
Emergency Phone:	Not reported
Contact:	THOMAS TEELING
Comments:	Not reported
SIC Code:	Not reported
County:	NY047
Municipal:	Not reported
Previous EPA Id:	Not reported
Gen Flag:	Not reported
Trans Flag:	Not reported
TSDF Flag:	Not reported
Name Change:	Not reported
Date Change:	Not reported

Manifest:

Manifest Number:	002619992GBF
EPA ID:	NYP004793527

CON EDISON (Continued) **S120672725**

Date Shipped:	6/11/2015
TSDF EPA ID:	NJD991291105
Transporter EPA ID:	NJD003812047
Transporter 2 EPA ID:	Not reported
Transporter 3 EPA ID:	Not reported
Transporter 4 EPA ID:	Not reported
Transporter 5 EPA ID:	Not reported
Transporter 6 EPA ID:	Not reported
Transporter 7 EPA ID:	Not reported
Transporter 8 EPA ID:	Not reported
Transporter 9 EPA ID:	Not reported
Transporter 10 EPA ID:	Not reported
Date Trans1 Transported Waste:	Not reported
Date Trans2 Transported Waste:	Not reported
Date Trans3 Transported Waste:	Not reported
Date Trans4 Transported Waste:	Not reported
Date Trans5 Transported Waste:	Not reported
Date Trans6 Transported Waste:	Not reported
Date Trans7 Transported Waste:	Not reported
Date Trans8 Transported Waste:	Not reported
Date Trans9 Transported Waste:	Not reported
Date Trans10 Transported Waste:	Not reported
Date TSDF Received Waste:	Not reported
TSDF EPA Facility Name:	Not reported
QTY Units:	Not reported
Transporter SEQ ID:	Not reported
Transporter-1 Date:	Not reported
Waste SEQ ID:	Not reported
Waste Type Code 2:	Not reported
Waste Type Code 3:	Not reported
Waste Type Code 4:	Not reported
Waste Type Code 5:	Not reported
Waste Type Code 6:	Not reported
Date Accepted:	Not reported
Manifest Discrepancy Type:	Not reported
Data Entry Number:	Not reported
Was Load Rejected:	NEW YORK, NY 10003
Reason Load Was Rejected:	Not reported

AB198 **CON EDISON** **NY MANIFEST** **S118256852**
East **2572 FULTON ST** **N/A**
1/8-1/4 **BROOKLYN, NY 11207**
0.242 mi.
1276 ft. **Site 12 of 13 in cluster AB**

Relative: NY MANIFEST:
Lower

Actual: Name:	CON EDISON
65 ft. Address:	2572 FULTON ST
City,State,Zip:	BROOKLYN, NY 11207
Country:	USA
EPA ID:	NYP004793527
Facility Status:	Not reported
Location Address 1:	2572 FULTON ST
Code:	BP
Location Address 2:	MH 21029
Total Tanks:	Not reported

CON EDISON (Continued) **S118256852**

Location City: BROOKLYN
Location State: NY
Location Zip: 11207
Location Zip 4: Not reported

NY MANIFEST:
EPAID: NYP004793527
Mailing Name: CON EDISON
Mailing Contact: DENNIS HUACON
Mailing Address 1: 4 IRVING PL 15TH FL
Mailing Address 2: Not reported
Mailing City: NEW YORK
Mailing State: NY
Mailing Zip: 10003
Mailing Zip 4: Not reported
Mailing Country: USA
Mailing Phone: Not reported

NY MANIFEST:
Document ID: Not reported
Manifest Status: Not reported
seq: Not reported
Year: 2018
Trans1 State ID: NJD003812047
Trans2 State ID: Not reported
Generator Ship Date: 06/11/2015
Trans1 Recv Date: 06/11/2015
Trans2 Recv Date: Not reported
TSD Site Recv Date: 06/15/2015
Part A Recv Date: Not reported
Part B Recv Date: Not reported
Generator EPA ID: NYP004793527
Trans1 EPA ID: Not reported
Trans2 EPA ID: Not reported
TSDF ID 1: NJD991291105
TSDF ID 2: Not reported
Manifest Tracking Number: 002619992GBF
Import Indicator: N
Export Indicator: N
Discr Quantity Indicator: N
Discr Type Indicator: N
Discr Residue Indicator: N
Discr Partial Reject Indicator: N
Discr Full Reject Indicator: N
Manifest Ref Number: Not reported
Alt Facility RCRA ID: Not reported
Alt Facility Sign Date: Not reported
MGMT Method Type Code: H110
Waste Code: Not reported
Waste Code: Not reported
Waste Code: Not reported
Waste Code: Not reported
Waste Code: Not reported
Waste Code: Not reported
Quantity: 1000
Units: P - Pounds
Number of Containers: 1

CON EDISON (Continued) **S118256852**

Container Type:	TT - Cargo tank, tank trucks
Handling Method:	T Chemical, physical, or biological treatment.
Specific Gravity:	1
Waste Code:	D008
Waste Code 1_2:	Not reported
Waste Code 1_3:	Not reported
Waste Code 1_4:	Not reported
Waste Code 1_5:	Not reported
Waste Code 1_6:	Not reported

AB199 **CON EDISON** **RCRA NonGen / NLR** **1019904083**
East **2572 FULTON ST** **NYP004793527**
1/8-1/4 **BROOKLYN, NY 11207**
0.242 mi.
1276 ft. **Site 13 of 13 in cluster AB**

Relative: RCRA NonGen / NLR:
Lower

Actual: Date Form Received by Agency:		20150612
65 ft. Handler Name:	CON EDISON	
Handler Address:		2572 FULTON ST
Handler City,State,Zip:		BROOKLYN, NY 11207
EPA ID:		NYP004793527
Contact Name:		THOMAS TEELING
Contact Address:		Not reported
Contact City,State,Zip:		Not reported
Contact Telephone:		212-460-3770
Contact Fax:		Not reported
Contact Email:		Not reported
Contact Title:		Not reported
EPA Region:		02
Land Type:		Private
Federal Waste Generator Description:		Not a generator, verified
Non-Notifier:		Not reported
Biennial Report Cycle:		Not reported
Accessibility:		Not reported
Active Site Indicator:		Not reported
State District Owner:		NY
State District:		NYSDEC R2
Mailing Address:		IRVING PL 15TH FL NE
Mailing City,State,Zip:		NEW YORK, NY 10003
Owner Name:		Not reported
Owner Type:		Not reported
Operator Name:		Not reported
Operator Type:		Not reported
Short-Term Generator Activity:		No
Importer Activity:		No
Mixed Waste Generator:		No
Transporter Activity:		No
Transfer Facility Activity:		No
Recycler Activity with Storage:		No
Small Quantity On-Site Burner Exemption:		No
Smelting Melting and Refining Furnace Exemption:		No
Underground Injection Control:		No
Off-Site Waste Receipt:		No
Universal Waste Indicator:		No
Universal Waste Destination Facility:		No
Federal Universal Waste:		No

CON EDISON (Continued) **1019904083**

Active Site Fed-Reg Treatment Storage and Disposal Facility:	Not reported
Active Site Converter Treatment storage and Disposal Facility:	Not reported
Active Site State-Reg Treatment Storage and Disposal Facility:	Not reported
Active Site State-Reg Handler:	---
Federal Facility Indicator:	Not reported
Hazardous Secondary Material Indicator:	NN
Sub-Part K Indicator:	Not reported
Commercial TSD Indicator:	No
Treatment Storage and Disposal Type:	Not reported
2018 GPRA Permit Baseline:	Not on the Baseline
2018 GPRA Renewals Baseline:	Not on the Baseline
Permit Renewals Workload Universe:	Not reported
Permit Workload Universe:	Not reported
Permit Progress Universe:	Not reported
Post-Closure Workload Universe:	Not reported
Closure Workload Universe:	Not reported
202 GPRA Corrective Action Baseline:	No
Corrective Action Workload Universe:	No
Subject to Corrective Action Universe:	No
Non-TSDFs Where RCRA CA has Been Imposed Universe:	No
TSDFs Potentially Subject to CA Under 3004 (u)/(v) Universe:	No
TSDFs Only Subject to CA under Discretionary Auth Universe:	No
Corrective Action Priority Ranking:	No NCAPS ranking
Environmental Control Indicator:	No
Institutional Control Indicator:	No
Human Exposure Controls Indicator:	N/A
Groundwater Controls Indicator:	N/A
Operating TSDF Universe:	Not reported
Full Enforcement Universe:	Not reported
Significant Non-Complier Universe:	No
Unaddressed Significant Non-Complier Universe:	No
Addressed Significant Non-Complier Universe:	No
Significant Non-Complier With a Compliance Schedule Universe:	No
Financial Assurance Required:	Not reported
Handler Date of Last Change:	20160909
Recognized Trader-Importer:	No
Recognized Trader-Exporter:	No
Importer of Spent Lead Acid Batteries:	No
Exporter of Spent Lead Acid Batteries:	No
Recycler Activity Without Storage:	Not reported
Manifest Broker:	Not reported
Sub-Part P Indicator:	No

Historic Generators:

Receive Date:	20150612
Handler Name: CON EDISON	
Federal Waste Generator Description:	Large Quantity Generator
State District Owner:	NY
Large Quantity Handler of Universal Waste:	No
Recognized Trader Importer:	No
Recognized Trader Exporter:	No
Spent Lead Acid Battery Importer:	No
Spent Lead Acid Battery Exporter:	No
Current Record:	No
Non Storage Recycler Activity:	Not reported
Electronic Manifest Broker:	Not reported

CON EDISON (Continued) **1019904083**

Receive Date:	20150612
Handler Name: CON EDISON	
Federal Waste Generator Description:	Not a generator, verified
State District Owner:	NY
Large Quantity Handler of Universal Waste:	No
Recognized Trader Importer:	No
Recognized Trader Exporter:	No
Spent Lead Acid Battery Importer:	No
Spent Lead Acid Battery Exporter:	No
Current Record:	Yes
Non Storage Recycler Activity:	Not reported
Electronic Manifest Broker:	Not reported

List of NAICS Codes and Descriptions:
NAICS Codes: No NAICS Codes Found

Facility Has Received Notices of Violations:
Violations: No Violations Found

Evaluation Action Summary:
Evaluations: No Evaluations Found

AF200 **103 LIBERTY AVENUE** **NY VCP** **S127989905**
SSW **103 LIBERTY AVENUE** **N/A**
1/8-1/4 **NEW YORK CITY, NY**
0.243 mi.
1283 ft. **Site 2 of 3 in cluster AF**

Relative: **Lower**
Actual: **56 ft.**

VCP NYC:

Project ID:	21TMP0374K,21EH-N087K,21CVCP060K
Name:	103 LIBERTY AVENUE
Address:	103 LIBERTY AVENUE
City,State,Zip:	NEW YORK CITY, NY
Borough:	Brooklyn
BBL:	3.03675002530367E+19
OER Program:	VCP (Enrolled), E/RD (Review)
Phase:	Construction
Latitude:	40.672868
Longitude:	-73.906894
Postcode:	16
Community Board:	37
Council District:	908
Census Tract:	3414073
BIN:	3036750025
NTA:	Brownsville

AF201 **CON EDISON SERVICE BOX: 29407** **RCRA NonGen / NLR** **1016971087**
SSW **103 LIBERTY AVE** **NY MANIFEST** **NYP004448205**
1/8-1/4 **BROOKLYN, NY 11212**
0.243 mi.
1283 ft. **Site 3 of 3 in cluster AF**

Relative: **Lower**

Actual: **56 ft.**

RCRA NonGen / NLR:

Date Form Received by Agency:		20140321
Handler Name:	CON EDISON SERVICE BOX:	29407
Handler Address:		103 LIBERTY AVE
Handler City,State,Zip:		BROOKLYN, NY 11212
EPA ID:		NYP004448205
Contact Name:		THOMAS TEELING
Contact Address:		Not reported
Contact City,State,Zip:		Not reported
Contact Telephone:		212-460-3770
Contact Fax:		Not reported
Contact Email:		Not reported
Contact Title:		SENIOR SCIENTIST
EPA Region:		02
Land Type:		Private
Federal Waste Generator Description:		Not a generator, verified
Non-Notifier:		Not reported
Biennial Report Cycle:		Not reported
Accessibility:		Not reported
Active Site Indicator:		Not reported
State District Owner:		NY
State District:		NYSDEC R2
Mailing Address:		IRVING PL, 15TH FL NE
Mailing City,State,Zip:		NEW YORK, NY 10003
Owner Name:		Not reported
Owner Type:		Not reported
Operator Name:		Not reported
Operator Type:		Not reported
Short-Term Generator Activity:		No
Importer Activity:		No
Mixed Waste Generator:		No
Transporter Activity:		No
Transfer Facility Activity:		No
Recycler Activity with Storage:		No
Small Quantity On-Site Burner Exemption:		No
Smelting Melting and Refining Furnace Exemption:		No
Underground Injection Control:		No
Off-Site Waste Receipt:		No
Universal Waste Indicator:		No
Universal Waste Destination Facility:		No
Federal Universal Waste:		No
Active Site Fed-Reg Treatment Storage and Disposal Facility:		Not reported
Active Site Converter Treatment storage and Disposal Facility:		Not reported
Active Site State-Reg Treatment Storage and Disposal Facility:		Not reported
Active Site State-Reg Handler:		---
Federal Facility Indicator:		Not reported
Hazardous Secondary Material Indicator:		NN
Sub-Part K Indicator:		Not reported
Commercial TSD Indicator:		No
Treatment Storage and Disposal Type:		Not reported
2018 GPRA Permit Baseline:		Not on the Baseline
2018 GPRA Renewals Baseline:		Not on the Baseline
Permit Renewals Workload Universe:		Not reported

CON EDISON SERVICE BOX: 29407 (Continued) **1016971087**

Permit Workload Universe:	Not reported
Permit Progress Universe:	Not reported
Post-Closure Workload Universe:	Not reported
Closure Workload Universe:	Not reported
202 GPRA Corrective Action Baseline:	No
Corrective Action Workload Universe:	No
Subject to Corrective Action Universe:	No
Non-TSDFs Where RCRA CA has Been Imposed Universe:	No
TSDFs Potentially Subject to CA Under 3004 (u)/(v) Universe:	No
TSDFs Only Subject to CA under Discretionary Auth Universe:	No
Corrective Action Priority Ranking:	No NCAPS ranking
Environmental Control Indicator:	No
Institutional Control Indicator:	No
Human Exposure Controls Indicator:	N/A
Groundwater Controls Indicator:	N/A
Operating TSDF Universe:	Not reported
Full Enforcement Universe:	Not reported
Significant Non-Complier Universe:	No
Unaddressed Significant Non-Complier Universe:	No
Addressed Significant Non-Complier Universe:	No
Significant Non-Complier With a Compliance Schedule Universe:	No
Financial Assurance Required:	Not reported
Handler Date of Last Change:	20141014
Recognized Trader-Importer:	No
Recognized Trader-Exporter:	No
Importer of Spent Lead Acid Batteries:	No
Exporter of Spent Lead Acid Batteries:	No
Recycler Activity Without Storage:	Not reported
Manifest Broker:	Not reported
Sub-Part P Indicator:	No

Historic Generators:

Receive Date:	20140221
Handler Name: CON EDISON SERVICE BOX:	29407
Federal Waste Generator Description:	Conditionally Exempt Small Quantity Generator
State District Owner:	NY
Large Quantity Handler of Universal Waste:	No
Recognized Trader Importer:	No
Recognized Trader Exporter:	No
Spent Lead Acid Battery Importer:	No
Spent Lead Acid Battery Exporter:	No
Current Record:	No
Non Storage Recycler Activity:	Not reported
Electronic Manifest Broker:	Not reported

Receive Date:	20140321
Handler Name: CON EDISON SERVICE BOX:	29407
Federal Waste Generator Description:	Not a generator, verified
State District Owner:	NY
Large Quantity Handler of Universal Waste:	No
Recognized Trader Importer:	No
Recognized Trader Exporter:	No
Spent Lead Acid Battery Importer:	No
Spent Lead Acid Battery Exporter:	No
Current Record:	Yes
Non Storage Recycler Activity:	Not reported

CON EDISON SERVICE BOX: 29407 (Continued) **1016971087**

Electronic Manifest Broker: Not reported

List of NAICS Codes and Descriptions:
NAICS Codes: No NAICS Codes Found

Facility Has Received Notices of Violations:
Violations: No Violations Found

Evaluation Action Summary:
Evaluations: No Evaluations Found

NY MANIFEST:
Name: CON EDISON
Address: 103 LIBERTY AVE
City,State,Zip: BROOKLYN, NY 11212
Country: USA
EPA ID: NYP004448205
Facility Status: Not reported
Location Address 1: 99 LIBERTY AVE
Code: BP
Location Address 2: SB29407
Total Tanks: Not reported
Location City: BROOKLYN
Location State: NY
Location Zip: 11201
Location Zip 4: Not reported

NY MANIFEST:
EPAID: NYP004448205
Mailing Name: CON EDISON
Mailing Contact: CON EDISON
Mailing Address 1: 4 IRVING PLACE
Mailing Address 2: 15TH FL
Mailing City: NEW YORK
Mailing State: NY
Mailing Zip: 10003
Mailing Zip 4: Not reported
Mailing Country: USA
Mailing Phone: Not reported

NY MANIFEST:
Document ID: Not reported
Manifest Status: Not reported
seq: Not reported
Year: 2018
Trans1 State ID: NJD003812047
Trans2 State ID: Not reported
Generator Ship Date: 02/21/2014
Trans1 Recv Date: 02/21/2014
Trans2 Recv Date: Not reported
TSD Site Recv Date: 02/21/2014
Part A Recv Date: Not reported
Part B Recv Date: Not reported
Generator EPA ID: NYP004448205

CON EDISON SERVICE BOX: 29407 (Continued) **1016971087**

Trans1 EPA ID:	Not reported
Trans2 EPA ID:	Not reported
TSDF ID 1:	NJD991291105
TSDF ID 2:	Not reported
Manifest Tracking Number:	002358881GBF
Import Indicator:	N
Export Indicator:	N
Discr Quantity Indicator:	N
Discr Type Indicator:	N
Discr Residue Indicator:	N
Discr Partial Reject Indicator:	N
Discr Full Reject Indicator:	N
Manifest Ref Number:	Not reported
Alt Facility RCRA ID:	Not reported
Alt Facility Sign Date:	Not reported
MGMT Method Type Code:	H110
Waste Code:	Not reported
Waste Code:	Not reported
Waste Code:	Not reported
Waste Code:	Not reported
Waste Code:	Not reported
Waste Code:	Not reported
Quantity:	50
Units:	G - Gallons (liquids only)* (8.3 pounds)
Number of Containers:	1
Container Type:	TT - Cargo tank, tank trucks
Handling Method:	T Chemical, physical, or biological treatment.
Specific Gravity:	1
Waste Code:	D008
Waste Code 1_2:	Not reported
Waste Code 1_3:	Not reported
Waste Code 1_4:	Not reported
Waste Code 1_5:	Not reported
Waste Code 1_6:	Not reported

---

202 **CON EDISON - SERVICE BOX 53135** **NY MANIFEST** **S120958016**
SE **92 WILLIAMS AVE** **NY LEAD** **N/A**
1/8-1/4 **BROOKLYN, NY 11207**
0.246 mi.
1299 ft.

Relative:
Lower

Actual:
56 ft.

NY MANIFEST:

Name:	CON EDISON - SERVICE BOX 53135
Address:	92 WILLIAMS AVE
City,State,Zip:	BROOKLYN, NY 11207
Country:	USA
EPA ID:	NYP004903884
Facility Status:	Not reported
Location Address 1:	92 WILLIAMS AVE
Code:	BP
Location Address 2:	Not reported
Total Tanks:	Not reported
Location City:	BROOKLYN
Location State:	NY
Location Zip:	11207
Location Zip 4:	Not reported

CON EDISON - SERVICE BOX 53135 (Continued) **S120958016**

NY MANIFEST:

EPAID:	NYP004903884
Mailing Name:	CON EDISON - SERVICE BOX 53135
Mailing Contact:	CON EDISON
Mailing Address 1:	4 IRVING PL 15TH FL NE
Mailing Address 2:	Not reported
Mailing City:	NEW YORK
Mailing State:	NY
Mailing Zip:	10003
Mailing Zip 4:	Not reported
Mailing Country:	USA
Mailing Phone:	Not reported

NYC LEAD:

Name:	Not reported
Address:	92 WILLIAMS AVENUE
City,State,Zip:	BROOKLYN, NY 11207
Violation ID:	12333122
Building ID:	395984
Registration ID:	323042
Apartment:	3
Story:	3
Class:	Most Serious
Inspection Date:	04/04/2018
Approved Date:	04/12/2018
Original Certify By Date:	05/15/2018
Original Correct By Date:	05/10/2018
New Certify By Date:	Not reported
New Correct By Date:	Not reported
Certified Date:	Not reported
Order Number:	616
NOV ID:	6063554
NOV Description:	SECTION 27-2056.6 ADM CODE - CORRECT THE LEAD-BASED PAINT HAZARD - PRESUMED LEAD PAINT THAT IS PEELING OR ON A DETERIORATED SUBSURFACE USING WORK PRACTICES SET FORTH IN 28 RCNY 11-06(B)(2) 1st RADIATOR FROM NORTH AT EAST WALL, SOUTH WALL, WEST WALL IN THE 1st ROOM FROM EAST AT NORTH LOCATED AT APT 3, 3rd STORY, 1st APARTMENT FROM SOUTH AT WEST
NOV Issued Date:	04/12/2018
Current Status ID:	20
Current Status:	DEFECT LETTER ISSUED
Current Status Date:	07/07/2020

Name:	Not reported
Address:	92 WILLIAMS AVENUE
City,State,Zip:	BROOKLYN, NY 11207
Violation ID:	12333123
Building ID:	395984
Registration ID:	323042
Apartment:	3
Story:	3
Class:	Most Serious
Inspection Date:	04/04/2018
Approved Date:	04/12/2018
Original Certify By Date:	05/15/2018

CON EDISON - SERVICE BOX 53135 (Continued) **S120958016**

Original Correct By Date: 05/10/2018
New Certify By Date: Not reported
New Correct By Date: Not reported
Certified Date: Not reported
Order Number: 616
NOV ID: 6063554
NOV Description: SECTION 27-2056.6 ADM CODE - CORRECT THE LEAD-BASED PAINT HAZARD - PRESUMED LEAD PAINT THAT IS PEELING OR ON A DETERIORATED SUBSURFACE USING WORK PRACTICES SET FORTH IN 28 RCNY 11-06(B)(2) 1st CLOSET FROM NORTH AT EAST WALL DOOR, 1st RADIATOR FROM SOUTH AT WEST WALL, WEST WALL, 1st WINDOW FRAME FROM SOUTH AT WEST WALL IN THE 2nd ROOM FROM EAST AT NORTH LOCATED AT APT 3, 3rd STORY, 1st APARTMENT FROM SOUTH AT WEST
NOV Issued Date: 04/12/2018
Current Status ID: 20
Current Status: DEFECT LETTER ISSUED
Current Status Date: 07/07/2020

Name: Not reported
Address: 92 WILLIAMS AVENUE
City,State,Zip: BROOKLYN, NY 11207
Violation ID: 12333124
Building ID: 395984
Registration ID: 323042
Apartment: 3
Story: 3
Class: Most Serious
Inspection Date: 04/04/2018
Approved Date: 04/12/2018
Original Certify By Date: 05/15/2018
Original Correct By Date: 05/10/2018
New Certify By Date: Not reported
New Correct By Date: Not reported
Certified Date: Not reported
Order Number: 616
NOV ID: 6063554
NOV Description: SECTION 27-2056.6 ADM CODE - CORRECT THE LEAD-BASED PAINT HAZARD - PRESUMED LEAD PAINT THAT IS PEELING OR ON A DETERIORATED SUBSURFACE USING WORK PRACTICES SET FORTH IN 28 RCNY 11-06(B)(2) 1st RADIATOR FROM EAST AT SOUTH WALL IN THE KITCHEN LOCATED AT APT 3, 3rd STORY, 1st APARTMENT FROM SOUTH AT WEST
NOV Issued Date: 04/12/2018
Current Status ID: 20
Current Status: DEFECT LETTER ISSUED
Current Status Date: 07/07/2020

Name: Not reported
Address: 92 WILLIAMS AVENUE
City,State,Zip: BROOKLYN, NY 11207
Violation ID: 12333125
Building ID: 395984
Registration ID: 323042
Apartment: 3
Story: 3
Class: Most Serious
Inspection Date: 04/04/2018
Approved Date: 04/12/2018

CON EDISON - SERVICE BOX 53135 (Continued) **S120958016**

Original Certify By Date:	05/15/2018
Original Correct By Date:	05/10/2018
New Certify By Date:	Not reported
New Correct By Date:	Not reported
Certified Date:	Not reported
Order Number:	616
NOV ID:	6063554
NOV Description:	SECTION 27-2056.6 ADM CODE - CORRECT THE LEAD-BASED PAINT HAZARD - PRESUMED LEAD PAINT THAT IS PEELING OR ON A DETERIORATED SUBSURFACE USING WORK PRACTICES SET FORTH IN 28 RCNY 11-06(B)(2) 1st DOOR FRAME FROM NORTH AT EAST WALL IN THE BATHROOM LOCATED AT APT 3, 3rd STORY, 1st APARTMENT FROM SOUTH AT WEST
NOV Issued Date:	04/12/2018
Current Status ID:	20
Current Status:	DEFECT LETTER ISSUED
Current Status Date:	07/07/2020
Name:	Not reported
Address:	92 WILLIAMS AVENUE
City,State,Zip:	BROOKLYN, NY 11207
Violation ID:	12333126
Building ID:	395984
Registration ID:	323042
Apartment:	3
Story:	3
Class:	Most Serious
Inspection Date:	04/04/2018
Approved Date:	04/12/2018
Original Certify By Date:	05/15/2018
Original Correct By Date:	05/10/2018
New Certify By Date:	Not reported
New Correct By Date:	Not reported
Certified Date:	Not reported
Order Number:	616
NOV ID:	6063554
NOV Description:	SECTION 27-2056.6 ADM CODE - CORRECT THE LEAD-BASED PAINT HAZARD - PRESUMED LEAD PAINT THAT IS PEELING OR ON A DETERIORATED SUBSURFACE USING WORK PRACTICES SET FORTH IN 28 RCNY 11-06(B)(2) 1st DOOR FRAME FROM WEST AT NORTH WALL, 1st WINDOW FRAME FROM SOUTH AT WEST WALL IN THE 4th ROOM FROM EAST AT SOUTH LOCATED AT APT 3, 3rd STORY, 1st APARTMENT FROM SOUTH AT WEST
NOV Issued Date:	04/12/2018
Current Status ID:	20
Current Status:	DEFECT LETTER ISSUED
Current Status Date:	07/07/2020

AH203 **CON EDISON SERVICE BOX: 43144** **RCRA NonGen / NLR** **1017777412**
WNW **21 TRUXTON ST** **NYP004553053**
1/8-1/4 **BROOKLYN, NY 11233**
0.246 mi.
1301 ft. **Site 1 of 2 in cluster AH**

Relative: **Higher**
Actual: **97 ft.**

RCRA NonGen / NLR:

Date Form Received by Agency:	20140704
Handler Name:	CON EDISON SERVICE BOX: 43144
Handler Address:	21 TRUXTON ST
Handler City,State,Zip:	BROOKLYN, NY 11233
EPA ID:	NYP004553053

CON EDISON SERVICE BOX: 43144 (Continued) **1017777412**

Contact Name:	THOMAS TEELING
Contact Address:	Not reported
Contact City,State,Zip:	Not reported
Contact Telephone:	212-460-3770
Contact Fax:	Not reported
Contact Email:	Not reported
Contact Title:	SENIOR SCIENTIST
EPA Region:	02
Land Type:	Private
Federal Waste Generator Description:	Not a generator, verified
Non-Notifier:	Not reported
Biennial Report Cycle:	Not reported
Accessibility:	Not reported
Active Site Indicator:	Not reported
State District Owner:	NY
State District:	NYSDEC R2
Mailing Address:	IRVING PL, 15TH FL NE
Mailing City,State,Zip:	NEW YORK, NY 10003
Owner Name:	Not reported
Owner Type:	Not reported
Operator Name:	Not reported
Operator Type:	Not reported
Short-Term Generator Activity:	No
Importer Activity:	No
Mixed Waste Generator:	No
Transporter Activity:	No
Transfer Facility Activity:	No
Recycler Activity with Storage:	No
Small Quantity On-Site Burner Exemption:	No
Smelting Melting and Refining Furnace Exemption:	No
Underground Injection Control:	No
Off-Site Waste Receipt:	No
Universal Waste Indicator:	No
Universal Waste Destination Facility:	No
Federal Universal Waste:	No
Active Site Fed-Reg Treatment Storage and Disposal Facility:	Not reported
Active Site Converter Treatment storage and Disposal Facility:	Not reported
Active Site State-Reg Treatment Storage and Disposal Facility:	Not reported
Active Site State-Reg Handler:	---
Federal Facility Indicator:	Not reported
Hazardous Secondary Material Indicator:	NN
Sub-Part K Indicator:	Not reported
Commercial TSD Indicator:	No
Treatment Storage and Disposal Type:	Not reported
2018 GPRA Permit Baseline:	Not on the Baseline
2018 GPRA Renewals Baseline:	Not on the Baseline
Permit Renewals Workload Universe:	Not reported
Permit Workload Universe:	Not reported
Permit Progress Universe:	Not reported
Post-Closure Workload Universe:	Not reported
Closure Workload Universe:	Not reported
202 GPRA Corrective Action Baseline:	No
Corrective Action Workload Universe:	No
Subject to Corrective Action Universe:	No
Non-TSDFs Where RCRA CA has Been Imposed Universe:	No
TSDFs Potentially Subject to CA Under 3004 (u)/(v) Universe:	No
TSDFs Only Subject to CA under Discretionary Auth Universe:	No

CON EDISON SERVICE BOX: 43144 (Continued) **1017777412**

Corrective Action Priority Ranking:	No NCAPS ranking
Environmental Control Indicator:	No
Institutional Control Indicator:	No
Human Exposure Controls Indicator:	N/A
Groundwater Controls Indicator:	N/A
Operating TSDF Universe:	Not reported
Full Enforcement Universe:	Not reported
Significant Non-Complier Universe:	No
Unaddressed Significant Non-Complier Universe:	No
Addressed Significant Non-Complier Universe:	No
Significant Non-Complier With a Compliance Schedule Universe:	No
Financial Assurance Required:	Not reported
Handler Date of Last Change:	20150211
Recognized Trader-Importer:	No
Recognized Trader-Exporter:	No
Importer of Spent Lead Acid Batteries:	No
Exporter of Spent Lead Acid Batteries:	No
Recycler Activity Without Storage:	Not reported
Manifest Broker:	Not reported
Sub-Part P Indicator:	No

Historic Generators:

Receive Date:	20140604
Handler Name: CON EDISON	
Federal Waste Generator Description:	Large Quantity Generator
State District Owner:	NY
Large Quantity Handler of Universal Waste:	No
Recognized Trader Importer:	No
Recognized Trader Exporter:	No
Spent Lead Acid Battery Importer:	No
Spent Lead Acid Battery Exporter:	No
Current Record:	No
Non Storage Recycler Activity:	Not reported
Electronic Manifest Broker:	Not reported

Receive Date:	20140604
Handler Name: CON EDISON	
Federal Waste Generator Description:	Not a generator, verified
State District Owner:	NY
Large Quantity Handler of Universal Waste:	No
Recognized Trader Importer:	No
Recognized Trader Exporter:	No
Spent Lead Acid Battery Importer:	No
Spent Lead Acid Battery Exporter:	No
Current Record:	No
Non Storage Recycler Activity:	Not reported
Electronic Manifest Broker:	Not reported

Receive Date:	20140704
Handler Name: CON EDISON SERVICE BOX:	43144
Federal Waste Generator Description:	Not a generator, verified
State District Owner:	NY
Large Quantity Handler of Universal Waste:	No
Recognized Trader Importer:	No
Recognized Trader Exporter:	No
Spent Lead Acid Battery Importer:	No

CON EDISON SERVICE BOX: 43144 (Continued) **1017777412**

Spent Lead Acid Battery Exporter: No
Current Record: Yes
Non Storage Recycler Activity: Not reported
Electronic Manifest Broker: Not reported

List of NAICS Codes and Descriptions:
NAICS Codes: No NAICS Codes Found

Facility Has Received Notices of Violations:
Violations: No Violations Found

Evaluation Action Summary:
Evaluations: No Evaluations Found

AH204 **CON EDISON** **NY MANIFEST** **S117062915**
WNW **21 TRUXTON ST** **N/A**
1/8-1/4 **BROOKLYN, NY 11233**
0.246 mi.
1301 ft. **Site 2 of 2 in cluster AH**

Relative:
Higher

Actual:
97 ft.

NY MANIFEST:
Name: CON EDISON
Address: 21 TRUXTON ST
City,State,Zip: BROOKLYN, NY 11233
Country: USA
EPA ID: NYP004553053
Facility Status: Not reported
Location Address 1: F/O 21 TRUXTON ST
Code: BP
Location Address 2: SB43144
Total Tanks: Not reported
Location City: BROOKLYN
Location State: NY
Location Zip: 11201
Location Zip 4: Not reported

NY MANIFEST:
EPAID: NYP004553053
Mailing Name: CON EDISON
Mailing Contact: CON EDISON
Mailing Address 1: 4 IRVING PL
Mailing Address 2: 15TH FL
Mailing City: NEW YORK
Mailing State: NY
Mailing Zip: 10003
Mailing Zip 4: Not reported
Mailing Country: USA
Mailing Phone: Not reported

NY MANIFEST:
Document ID: Not reported
Manifest Status: Not reported
seq: Not reported
Year: 2018
Trans1 State ID: NJD003812047

CON EDISON (Continued) **S117062915**

Trans2 State ID:	Not reported
Generator Ship Date:	06/04/2014
Trans1 Recv Date:	06/04/2014
Trans2 Recv Date:	Not reported
TSD Site Recv Date:	06/05/2014
Part A Recv Date:	Not reported
Part B Recv Date:	Not reported
Generator EPA ID:	NYP004553053
Trans1 EPA ID:	Not reported
Trans2 EPA ID:	Not reported
TSDF ID 1:	NJD991291105
TSDF ID 2:	Not reported
Manifest Tracking Number:	002424251GBF
Import Indicator:	N
Export Indicator:	N
Discr Quantity Indicator:	N
Discr Type Indicator:	N
Discr Residue Indicator:	N
Discr Partial Reject Indicator:	N
Discr Full Reject Indicator:	N
Manifest Ref Number:	Not reported
Alt Facility RCRA ID:	Not reported
Alt Facility Sign Date:	Not reported
MGMT Method Type Code:	H110
Waste Code:	Not reported
Waste Code:	Not reported
Waste Code:	Not reported
Waste Code:	Not reported
Waste Code:	Not reported
Waste Code:	Not reported
Quantity:	50
Units:	G - Gallons (liquids only)* (8.3 pounds)
Number of Containers:	1
Container Type:	TT - Cargo tank, tank trucks
Handling Method:	T Chemical, physical, or biological treatment.
Specific Gravity:	1
Waste Code:	D008
Waste Code 1_2:	Not reported
Waste Code 1_3:	Not reported
Waste Code 1_4:	Not reported
Waste Code 1_5:	Not reported
Waste Code 1_6:	Not reported

AI205 **CON EDISON** **NJ MANIFEST** **S120672727**
East **21 ALABAMA AVE** **N/A**
1/8-1/4 **BROOKLYN, NY 11207**
0.248 mi.
1312 ft. **Site 1 of 7 in cluster AI**

Relative: NJ MANIFEST:
Lower

EPA Id:	NYP004793543
Mail Address:	IRVING PL 15TH FL NE
Mail City/State/Zip:	NEW YORK, NY 10003
Facility Phone:	Not reported
Emergency Phone:	Not reported
Contact:	THOMAS TEELING
Comments:	Not reported

Actual:
63 ft.

CON EDISON (Continued) **S120672727**

SIC Code:	Not reported
County:	NY047
Municipal:	Not reported
Previous EPA Id:	Not reported
Gen Flag:	Not reported
Trans Flag:	Not reported
TSDF Flag:	Not reported
Name Change:	Not reported
Date Change:	Not reported

Manifest:

Manifest Number:	002619993GBF
EPA ID:	NYP004793543
Date Shipped:	6/12/2015
TSDF EPA ID:	NJD991291105
Transporter EPA ID:	NJD003812047
Transporter 2 EPA ID:	Not reported
Transporter 3 EPA ID:	Not reported
Transporter 4 EPA ID:	Not reported
Transporter 5 EPA ID:	Not reported
Transporter 6 EPA ID:	Not reported
Transporter 7 EPA ID:	Not reported
Transporter 8 EPA ID:	Not reported
Transporter 9 EPA ID:	Not reported
Transporter 10 EPA ID:	Not reported
Date Trans1 Transported Waste:	Not reported
Date Trans2 Transported Waste:	Not reported
Date Trans3 Transported Waste:	Not reported
Date Trans4 Transported Waste:	Not reported
Date Trans5 Transported Waste:	Not reported
Date Trans6 Transported Waste:	Not reported
Date Trans7 Transported Waste:	Not reported
Date Trans8 Transported Waste:	Not reported
Date Trans9 Transported Waste:	Not reported
Date Trans10 Transported Waste:	Not reported
Date TSDF Received Waste:	Not reported
TSDF EPA Facility Name:	Not reported
QTY Units:	Not reported
Transporter SEQ ID:	Not reported
Transporter-1 Date:	Not reported
Waste SEQ ID:	Not reported
Waste Type Code 2:	Not reported
Waste Type Code 3:	Not reported
Waste Type Code 4:	Not reported
Waste Type Code 5:	Not reported
Waste Type Code 6:	Not reported
Date Accepted:	Not reported
Manifest Discrepancy Type:	Not reported
Data Entry Number:	Not reported
Was Load Rejected:	NEW YORK, NY 10003
Reason Load Was Rejected:	Not reported

AI206 **CON EDISON** **NY MANIFEST** **S118256854**
East **21 ALABAMA AVE** **N/A**
1/8-1/4 **BROOKLYN, NY 11207**
0.248 mi.
1312 ft. **Site 2 of 7 in cluster AI**

Relative:
Lower

Actual:
63 ft.

NY MANIFEST:

Name:	CON EDISON
Address:	21 ALABAMA AVE
City,State,Zip:	BROOKLYN, NY 11207
Country:	USA
EPA ID:	NYP004793543
Facility Status:	Not reported
Location Address 1:	21 ALABAMA AVE
Code:	BP
Location Address 2:	SB 18409
Total Tanks:	Not reported
Location City:	BROOKLYN
Location State:	NY
Location Zip:	11207
Location Zip 4:	Not reported

NY MANIFEST:

EPAID:	NYP004793543
Mailing Name:	CON EDISON
Mailing Contact:	DENNIS HUACON
Mailing Address 1:	4 IRVING PL 15TH FL
Mailing Address 2:	Not reported
Mailing City:	NEW YORK
Mailing State:	NY
Mailing Zip:	10003
Mailing Zip 4:	Not reported
Mailing Country:	USA
Mailing Phone:	2124603770

NY MANIFEST:

Document ID:	Not reported
Manifest Status:	Not reported
seq:	Not reported
Year:	2018
Trans1 State ID:	NJD003812047
Trans2 State ID:	Not reported
Generator Ship Date:	06/12/2015
Trans1 Recv Date:	06/12/2015
Trans2 Recv Date:	Not reported
TSD Site Recv Date:	06/15/2015
Part A Recv Date:	Not reported
Part B Recv Date:	Not reported
Generator EPA ID:	NYP004793543
Trans1 EPA ID:	Not reported
Trans2 EPA ID:	Not reported
TSDF ID 1:	NJD991291105
TSDF ID 2:	Not reported
Manifest Tracking Number:	002619993GBF
Import Indicator:	N
Export Indicator:	N
Discr Quantity Indicator:	N
Discr Type Indicator:	N
Discr Residue Indicator:	N

CON EDISON (Continued) **S118256854**

Discr Partial Reject Indicator:	N
Discr Full Reject Indicator:	N
Manifest Ref Number:	Not reported
Alt Facility RCRA ID:	Not reported
Alt Facility Sign Date:	Not reported
MGMT Method Type Code:	H110
Waste Code:	Not reported
Waste Code:	Not reported
Waste Code:	Not reported
Waste Code:	Not reported
Waste Code:	Not reported
Waste Code:	Not reported
Quantity:	200
Units:	P - Pounds
Number of Containers:	1
Container Type:	TT - Cargo tank, tank trucks
Handling Method:	T Chemical, physical, or biological treatment.
Specific Gravity:	1
Waste Code:	D008
Waste Code 1_2:	Not reported
Waste Code 1_3:	Not reported
Waste Code 1_4:	Not reported
Waste Code 1_5:	Not reported
Waste Code 1_6:	Not reported

AI207 **CON EDISON** **RCRA NonGen / NLR** **1019904085**
East **21 ALABAMA AVE** **NYP004793543**
1/8-1/4 **BROOKLYN, NY 11207**
0.248 mi.
1312 ft. **Site 3 of 7 in cluster AI**

Relative: **Lower**
Actual: **63 ft.**

RCRA NonGen / NLR:

Date Form Received by Agency:		20150612
Handler Name:	CON EDISON	
Handler Address:		21 ALABAMA AVE
Handler City,State,Zip:		BROOKLYN, NY 11207
EPA ID:		NYP004793543
Contact Name:		THOMAS TEELING
Contact Address:		Not reported
Contact City,State,Zip:		Not reported
Contact Telephone:		212-460-3770
Contact Fax:		Not reported
Contact Email:		Not reported
Contact Title:		Not reported
EPA Region:		02
Land Type:		Private
Federal Waste Generator Description:		Not a generator, verified
Non-Notifier:		Not reported
Biennial Report Cycle:		Not reported
Accessibility:		Not reported
Active Site Indicator:		Not reported
State District Owner:		NY
State District:		NYSDEC R2
Mailing Address:		IRVING PL 15TH FL NE
Mailing City,State,Zip:		NEW YORK, NY 10003
Owner Name:		Not reported
Owner Type:		Not reported

CON EDISON (Continued) **1019904085**

Operator Name:	Not reported
Operator Type:	Not reported
Short-Term Generator Activity:	No
Importer Activity:	No
Mixed Waste Generator:	No
Transporter Activity:	No
Transfer Facility Activity:	No
Recycler Activity with Storage:	No
Small Quantity On-Site Burner Exemption:	No
Smelting Melting and Refining Furnace Exemption:	No
Underground Injection Control:	No
Off-Site Waste Receipt:	No
Universal Waste Indicator:	No
Universal Waste Destination Facility:	No
Federal Universal Waste:	No
Active Site Fed-Reg Treatment Storage and Disposal Facility:	Not reported
Active Site Converter Treatment storage and Disposal Facility:	Not reported
Active Site State-Reg Treatment Storage and Disposal Facility:	Not reported
Active Site State-Reg Handler:	---
Federal Facility Indicator:	Not reported
Hazardous Secondary Material Indicator:	NN
Sub-Part K Indicator:	Not reported
Commercial TSD Indicator:	No
Treatment Storage and Disposal Type:	Not reported
2018 GPRA Permit Baseline:	Not on the Baseline
2018 GPRA Renewals Baseline:	Not on the Baseline
Permit Renewals Workload Universe:	Not reported
Permit Workload Universe:	Not reported
Permit Progress Universe:	Not reported
Post-Closure Workload Universe:	Not reported
Closure Workload Universe:	Not reported
202 GPRA Corrective Action Baseline:	No
Corrective Action Workload Universe:	No
Subject to Corrective Action Universe:	No
Non-TSDFs Where RCRA CA has Been Imposed Universe:	No
TSDFs Potentially Subject to CA Under 3004 (u)/(v) Universe:	No
TSDFs Only Subject to CA under Discretionary Auth Universe:	No
Corrective Action Priority Ranking:	No NCAPS ranking
Environmental Control Indicator:	No
Institutional Control Indicator:	No
Human Exposure Controls Indicator:	N/A
Groundwater Controls Indicator:	N/A
Operating TSDF Universe:	Not reported
Full Enforcement Universe:	Not reported
Significant Non-Complier Universe:	No
Unaddressed Significant Non-Complier Universe:	No
Addressed Significant Non-Complier Universe:	No
Significant Non-Complier With a Compliance Schedule Universe:	No
Financial Assurance Required:	Not reported
Handler Date of Last Change:	20160909
Recognized Trader-Importer:	No
Recognized Trader-Exporter:	No
Importer of Spent Lead Acid Batteries:	No
Exporter of Spent Lead Acid Batteries:	No
Recycler Activity Without Storage:	Not reported
Manifest Broker:	Not reported
Sub-Part P Indicator:	No

CON EDISON (Continued) **1019904085**

Historic Generators:

Receive Date:		20150612
Handler Name:	CON EDISON	
Federal Waste Generator Description:		Large Quantity Generator
State District Owner:		NY
Large Quantity Handler of Universal Waste:		No
Recognized Trader Importer:		No
Recognized Trader Exporter:		No
Spent Lead Acid Battery Importer:		No
Spent Lead Acid Battery Exporter:		No
Current Record:		No
Non Storage Recycler Activity:		Not reported
Electronic Manifest Broker:		Not reported

Receive Date:		20150612
Handler Name:	CON EDISON	
Federal Waste Generator Description:		Not a generator, verified
State District Owner:		NY
Large Quantity Handler of Universal Waste:		No
Recognized Trader Importer:		No
Recognized Trader Exporter:		No
Spent Lead Acid Battery Importer:		No
Spent Lead Acid Battery Exporter:		No
Current Record:		Yes
Non Storage Recycler Activity:		Not reported
Electronic Manifest Broker:		Not reported

List of NAICS Codes and Descriptions:
NAICS Codes: No NAICS Codes Found

Facility Has Received Notices of Violations:
Violations: No Violations Found

Evaluation Action Summary:
Evaluations: No Evaluations Found

AI208 **CON EDISON** **NY MANIFEST** **S117739554**
East **23 ALABAMA AVE** **N/A**
1/8-1/4 **BROOKLYN, NY 11207**
0.250 mi.
1318 ft. **Site 4 of 7 in cluster AI**

Relative: **Lower**

Actual: **63 ft.**

NY MANIFEST:

Name:	CON EDISON
Address:	23 ALABAMA AVE
City,State,Zip:	BROOKLYN, NY 11207
Country:	USA
EPA ID:	NYP004726790
Facility Status:	Not reported
Location Address 1:	F/O 23 ALABAMA AV
Code:	BP
Location Address 2:	SB18408
Total Tanks:	Not reported
Location City:	BROOKLYN
Location State:	NY

CON EDISON (Continued) **S117739554**

Location Zip:	11207
Location Zip 4:	Not reported

NY MANIFEST:

EPAID:	NYP004726790
Mailing Name:	CON EDISON
Mailing Contact:	CON EDISON
Mailing Address 1:	4 IRVING PL
Mailing Address 2:	15TH FL
Mailing City:	NEW YORK
Mailing State:	NY
Mailing Zip:	10003
Mailing Zip 4:	Not reported
Mailing Country:	USA
Mailing Phone:	Not reported

NY MANIFEST:

Document ID:	Not reported
Manifest Status:	Not reported
seq:	Not reported
Year:	2018
Trans1 State ID:	NJD003812047
Trans2 State ID:	Not reported
Generator Ship Date:	02/05/2015
Trans1 Recv Date:	02/05/2015
Trans2 Recv Date:	Not reported
TSD Site Recv Date:	02/11/2015
Part A Recv Date:	Not reported
Part B Recv Date:	Not reported
Generator EPA ID:	NYP004726790
Trans1 EPA ID:	Not reported
Trans2 EPA ID:	Not reported
TSDF ID 1:	NJD991291105
TSDF ID 2:	Not reported
Manifest Tracking Number:	002610399GBF
Import Indicator:	N
Export Indicator:	N
Discr Quantity Indicator:	N
Discr Type Indicator:	N
Discr Residue Indicator:	N
Discr Partial Reject Indicator:	N
Discr Full Reject Indicator:	N
Manifest Ref Number:	Not reported
Alt Facility RCRA ID:	Not reported
Alt Facility Sign Date:	Not reported
MGMT Method Type Code:	H110
Waste Code:	Not reported
Waste Code:	Not reported
Waste Code:	Not reported
Waste Code:	Not reported
Waste Code:	Not reported
Waste Code:	Not reported
Quantity:	1000
Units:	P - Pounds
Number of Containers:	1
Container Type:	TT - Cargo tank, tank trucks
Handling Method:	T Chemical, physical, or biological treatment.

CON EDISON (Continued) **S117739554**

Specific Gravity:	1
Waste Code:	D008
Waste Code 1_2:	Not reported
Waste Code 1_3:	Not reported
Waste Code 1_4:	Not reported
Waste Code 1_5:	Not reported
Waste Code 1_6:	Not reported

AI209 **CON EDISON** **RCRA NonGen / NLR** **1018277932**
East **23 ALABAMA AVE** **FINDS** **NYP004726790**
1/8-1/4 **BROOKLYN, NY 11207** **ECHO**
0.250 mi.
1318 ft. **Site 5 of 7 in cluster AI**

Relative: **Lower**
Actual: **63 ft.**

RCRA NonGen / NLR:

Date Form Received by Agency:		20150206
Handler Name:	CON EDISON	
Handler Address:		23 ALABAMA AVE
Handler City,State,Zip:		BROOKLYN, NY 11207
EPA ID:		NYP004726790
Contact Name:		THOMAS TEELING
Contact Address:		Not reported
Contact City,State,Zip:		Not reported
Contact Telephone:		212-460-3770
Contact Fax:		Not reported
Contact Email:		Not reported
Contact Title:		Not reported
EPA Region:		02
Land Type:		Private
Federal Waste Generator Description:		Not a generator, verified
Non-Notifier:		Not reported
Biennial Report Cycle:		Not reported
Accessibility:		Not reported
Active Site Indicator:		Not reported
State District Owner:		NY
State District:		NYSDEC R2
Mailing Address:		IRVING PL, 15TH FL NE
Mailing City,State,Zip:		NEW YORK, NY 10003
Owner Name:		Not reported
Owner Type:		Not reported
Operator Name:		Not reported
Operator Type:		Not reported
Short-Term Generator Activity:		No
Importer Activity:		No
Mixed Waste Generator:		No
Transporter Activity:		No
Transfer Facility Activity:		No
Recycler Activity with Storage:		No
Small Quantity On-Site Burner Exemption:		No
Smelting Melting and Refining Furnace Exemption:		No
Underground Injection Control:		No
Off-Site Waste Receipt:		No
Universal Waste Indicator:		No
Universal Waste Destination Facility:		No
Federal Universal Waste:		No
Active Site Fed-Reg Treatment Storage and Disposal Facility:		Not reported
Active Site Converter Treatment storage and Disposal Facility:		Not reported

CON EDISON (Continued) **1018277932**

Active Site State-Reg Treatment Storage and Disposal Facility:	Not reported
Active Site State-Reg Handler:	---
Federal Facility Indicator:	Not reported
Hazardous Secondary Material Indicator:	NN
Sub-Part K Indicator:	Not reported
Commercial TSD Indicator:	No
Treatment Storage and Disposal Type:	Not reported
2018 GPRA Permit Baseline:	Not on the Baseline
2018 GPRA Renewals Baseline:	Not on the Baseline
Permit Renewals Workload Universe:	Not reported
Permit Workload Universe:	Not reported
Permit Progress Universe:	Not reported
Post-Closure Workload Universe:	Not reported
Closure Workload Universe:	Not reported
202 GPRA Corrective Action Baseline:	No
Corrective Action Workload Universe:	No
Subject to Corrective Action Universe:	No
Non-TSDFs Where RCRA CA has Been Imposed Universe:	No
TSDFs Potentially Subject to CA Under 3004 (u)/(v) Universe:	No
TSDFs Only Subject to CA under Discretionary Auth Universe:	No
Corrective Action Priority Ranking:	No NCAPS ranking
Environmental Control Indicator:	No
Institutional Control Indicator:	No
Human Exposure Controls Indicator:	N/A
Groundwater Controls Indicator:	N/A
Operating TSDF Universe:	Not reported
Full Enforcement Universe:	Not reported
Significant Non-Complier Universe:	No
Unaddressed Significant Non-Complier Universe:	No
Addressed Significant Non-Complier Universe:	No
Significant Non-Complier With a Compliance Schedule Universe:	No
Financial Assurance Required:	Not reported
Handler Date of Last Change:	20160502
Recognized Trader-Importer:	No
Recognized Trader-Exporter:	No
Importer of Spent Lead Acid Batteries:	No
Exporter of Spent Lead Acid Batteries:	No
Recycler Activity Without Storage:	Not reported
Manifest Broker:	Not reported
Sub-Part P Indicator:	No

Historic Generators:

Receive Date:	20150206
Handler Name: CON EDISON	
Federal Waste Generator Description:	Small Quantity Generator
State District Owner:	NY
Large Quantity Handler of Universal Waste:	No
Recognized Trader Importer:	No
Recognized Trader Exporter:	No
Spent Lead Acid Battery Importer:	No
Spent Lead Acid Battery Exporter:	No
Current Record:	No
Non Storage Recycler Activity:	Not reported
Electronic Manifest Broker:	Not reported

Receive Date:	20150206

CON EDISON (Continued) **1018277932**

Handler Name: CON EDISON
Federal Waste Generator Description: Not a generator, verified
State District Owner: NY
Large Quantity Handler of Universal Waste: No
Recognized Trader Importer: No
Recognized Trader Exporter: No
Spent Lead Acid Battery Importer: No
Spent Lead Acid Battery Exporter: No
Current Record: Yes
Non Storage Recycler Activity: Not reported
Electronic Manifest Broker: Not reported

List of NAICS Codes and Descriptions:
NAICS Codes: No NAICS Codes Found

Facility Has Received Notices of Violations:
Violations: No Violations Found

Evaluation Action Summary:
Evaluations: No Evaluations Found

FINDS:
Registry ID: 110067696372

Click Here:

Environmental Interest/Information System:
RCRAInfo is a national information system that supports the Resource Conservation and Recovery Act (RCRA) program through the tracking of events and activities related to facilities that generate, transport, and treat, store, or dispose of hazardous waste. RCRAInfo allows RCRA program staff to track the notification, permit, compliance, and corrective action activities required under RCRA.

Click this hyperlink while viewing on your computer to access additional FINDS: detail in the EDR Site Report.

ECHO:
Envid: 1018277932
Registry ID: 110067696372
DFR URL: http://echo.epa.gov/detailed-facility-report?fid=110067696372
Name: CON EDISON
Address: 23 ALABAMA AVE
City,State,Zip: BROOKLYN, NY 11207

AI210 **CON EDISON** **NJ MANIFEST** **S120666843**
East **23 ALABAMA AVE** **N/A**
1/8-1/4 **BROOKLYN, NY 11207**
0.250 mi.
1318 ft. **Site 6 of 7 in cluster AI**

Relative: **Lower**
Actual: **63 ft.**

NJ MANIFEST:
EPA Id: NYP004726790
Mail Address: IRVING PL, 15TH FL NE
Mail City/State/Zip: NEW YORK, NY 10003
Facility Phone: Not reported

CON EDISON (Continued) **S120666843**

Emergency Phone:	Not reported
Contact:	THOMAS TEELING
Comments:	Not reported
SIC Code:	Not reported
County:	NY047
Municipal:	Not reported
Previous EPA Id:	Not reported
Gen Flag:	Not reported
Trans Flag:	Not reported
TSDF Flag:	Not reported
Name Change:	Not reported
Date Change:	Not reported

Manifest:

Manifest Number:	002610399GBF
EPA ID:	NYP004726790
Date Shipped:	2/5/2015
TSDF EPA ID:	NJD991291105
Transporter EPA ID:	NJD003812047
Transporter 2 EPA ID:	Not reported
Transporter 3 EPA ID:	Not reported
Transporter 4 EPA ID:	Not reported
Transporter 5 EPA ID:	Not reported
Transporter 6 EPA ID:	Not reported
Transporter 7 EPA ID:	Not reported
Transporter 8 EPA ID:	Not reported
Transporter 9 EPA ID:	Not reported
Transporter 10 EPA ID:	Not reported
Date Trans1 Transported Waste:	Not reported
Date Trans2 Transported Waste:	Not reported
Date Trans3 Transported Waste:	Not reported
Date Trans4 Transported Waste:	Not reported
Date Trans5 Transported Waste:	Not reported
Date Trans6 Transported Waste:	Not reported
Date Trans7 Transported Waste:	Not reported
Date Trans8 Transported Waste:	Not reported
Date Trans9 Transported Waste:	Not reported
Date Trans10 Transported Waste:	Not reported
Date TSDF Received Waste:	Not reported
TSDF EPA Facility Name:	Not reported
QTY Units:	Not reported
Transporter SEQ ID:	Not reported
Transporter-1 Date:	Not reported
Waste SEQ ID:	Not reported
Waste Type Code 2:	Not reported
Waste Type Code 3:	Not reported
Waste Type Code 4:	Not reported
Waste Type Code 5:	Not reported
Waste Type Code 6:	Not reported
Date Accepted:	Not reported
Manifest Discrepancy Type:	Not reported
Data Entry Number:	Not reported
Was Load Rejected:	NEW YORK, NY 10003
Reason Load Was Rejected:	Not reported

AI211 **KANES INDUSTRIES** **RCRA NonGen / NLR** **1000693992**
East **23 ALABAMA AVE** **NYD987001641**
1/8-1/4 **BROOKLYN, NY 11207**
0.250 mi.
1318 ft. **Site 7 of 7 in cluster AI**

Relative: **Lower**
Actual: **63 ft.**

RCRA NonGen / NLR:

Date Form Received by Agency:		20070101
Handler Name:	KANES INDUSTRIES	
Handler Address:		23 ALABAMA AVE
Handler City,State,Zip:		BROOKLYN, NY 11207-2303
EPA ID:		NYD987001641
Contact Name:		Not reported
Contact Address:		ALABAMA AVE
Contact City,State,Zip:		BROOKLYN, NY 11207
Contact Telephone:		Not reported
Contact Fax:		Not reported
Contact Email:		Not reported
Contact Title:		Not reported
EPA Region:		02
Land Type:		Private
Federal Waste Generator Description:		Not a generator, verified
Non-Notifier:		Not reported
Biennial Report Cycle:		Not reported
Accessibility:		Not reported
Active Site Indicator:		Not reported
State District Owner:		NY
State District:		NYSDEC R2
Mailing Address:		ALABAMA AVE
Mailing City,State,Zip:		BROOKLYN, NY 11207
Owner Name:		WILLIAM G KANES
Owner Type:		Private
Operator Name:		WILLIAM G KANES
Operator Type:		Private
Short-Term Generator Activity:		No
Importer Activity:		No
Mixed Waste Generator:		No
Transporter Activity:		No
Transfer Facility Activity:		No
Recycler Activity with Storage:		No
Small Quantity On-Site Burner Exemption:		No
Smelting Melting and Refining Furnace Exemption:		No
Underground Injection Control:		No
Off-Site Waste Receipt:		No
Universal Waste Indicator:		No
Universal Waste Destination Facility:		No
Federal Universal Waste:		No
Active Site Fed-Reg Treatment Storage and Disposal Facility:		Not reported
Active Site Converter Treatment storage and Disposal Facility:		Not reported
Active Site State-Reg Treatment Storage and Disposal Facility:		Not reported
Active Site State-Reg Handler:		---
Federal Facility Indicator:		Not reported
Hazardous Secondary Material Indicator:		N
Sub-Part K Indicator:		Not reported
Commercial TSD Indicator:		No
Treatment Storage and Disposal Type:		Not reported
2018 GPRA Permit Baseline:		Not on the Baseline
2018 GPRA Renewals Baseline:		Not on the Baseline
Permit Renewals Workload Universe:		Not reported

KANES INDUSTRIES (Continued) **1000693992**

Permit Workload Universe:	Not reported
Permit Progress Universe:	Not reported
Post-Closure Workload Universe:	Not reported
Closure Workload Universe:	Not reported
202 GPRA Corrective Action Baseline:	No
Corrective Action Workload Universe:	No
Subject to Corrective Action Universe:	No
Non-TSDFs Where RCRA CA has Been Imposed Universe:	No
TSDFs Potentially Subject to CA Under 3004 (u)/(v) Universe:	No
TSDFs Only Subject to CA under Discretionary Auth Universe:	No
Corrective Action Priority Ranking:	No NCAPS ranking
Environmental Control Indicator:	No
Institutional Control Indicator:	No
Human Exposure Controls Indicator:	N/A
Groundwater Controls Indicator:	N/A
Operating TSDF Universe:	Not reported
Full Enforcement Universe:	Not reported
Significant Non-Complier Universe:	No
Unaddressed Significant Non-Complier Universe:	No
Addressed Significant Non-Complier Universe:	No
Significant Non-Complier With a Compliance Schedule Universe:	No
Financial Assurance Required:	Not reported
Handler Date of Last Change:	20150414
Recognized Trader-Importer:	No
Recognized Trader-Exporter:	No
Importer of Spent Lead Acid Batteries:	No
Exporter of Spent Lead Acid Batteries:	No
Recycler Activity Without Storage:	No
Manifest Broker:	No
Sub-Part P Indicator:	No

Hazardous Waste Summary:

Waste Code:	X003
Waste Description:	Not Defined

Handler - Owner Operator:

Owner/Operator Indicator:	Operator
Owner/Operator Name:	WILLIAM G KANES
Legal Status:	Private
Date Became Current:	Not reported
Date Ended Current:	Not reported
Owner/Operator Address:	330 E 38TH ST APT 54P
Owner/Operator City,State,Zip:	NEW YORK, NY 10016
Owner/Operator Telephone:	212-557-4419
Owner/Operator Telephone Ext:	Not reported
Owner/Operator Fax:	Not reported
Owner/Operator Email:	Not reported

Owner/Operator Indicator:	Owner
Owner/Operator Name:	WILLIAM G KANES
Legal Status:	Private
Date Became Current:	Not reported
Date Ended Current:	Not reported
Owner/Operator Address:	330 E 38TH ST APT 54P
Owner/Operator City,State,Zip:	NEW YORK, NY 10016

KANES INDUSTRIES (Continued) **1000693992**

Owner/Operator Telephone: 212-557-4419
Owner/Operator Telephone Ext: Not reported
Owner/Operator Fax: Not reported
Owner/Operator Email: Not reported

Owner/Operator Indicator: Owner
Owner/Operator Name: WILLIAM G KANES
Legal Status: Private
Date Became Current: Not reported
Date Ended Current: Not reported
Owner/Operator Address: 330 E 38TH ST APT 54P
Owner/Operator City,State,Zip: NEW YORK, NY 10016
Owner/Operator Telephone: 212-557-4419
Owner/Operator Telephone Ext: Not reported
Owner/Operator Fax: Not reported
Owner/Operator Email: Not reported

Historic Generators:
Receive Date: 19990708
Handler Name: KANES INDUSTRIES
Federal Waste Generator Description: Not a generator, verified
State District Owner: NY
Large Quantity Handler of Universal Waste: No
Recognized Trader Importer: No
Recognized Trader Exporter: No
Spent Lead Acid Battery Importer: No
Spent Lead Acid Battery Exporter: No
Current Record: No
Non Storage Recycler Activity: Not reported
Electronic Manifest Broker: Not reported

Receive Date: 20060101
Handler Name: KANES INDUSTRIES
Federal Waste Generator Description: Not a generator, verified
State District Owner: NY
Large Quantity Handler of Universal Waste: No
Recognized Trader Importer: No
Recognized Trader Exporter: No
Spent Lead Acid Battery Importer: No
Spent Lead Acid Battery Exporter: No
Current Record: No
Non Storage Recycler Activity: Not reported
Electronic Manifest Broker: Not reported

Receive Date: 20070101
Handler Name: KANES INDUSTRIES
Federal Waste Generator Description: Not a generator, verified
State District Owner: NY
Large Quantity Handler of Universal Waste: No
Recognized Trader Importer: No
Recognized Trader Exporter: No
Spent Lead Acid Battery Importer: No
Spent Lead Acid Battery Exporter: No
Current Record: Yes
Non Storage Recycler Activity: Not reported
Electronic Manifest Broker: Not reported

KANES INDUSTRIES (Continued) **1000693992**

Receive Date:	19920514
Handler Name: KANES INDUSTRIES	
Federal Waste Generator Description:	Small Quantity Generator
State District Owner:	NY
Large Quantity Handler of Universal Waste:	No
Recognized Trader Importer:	No
Recognized Trader Exporter:	No
Spent Lead Acid Battery Importer:	No
Spent Lead Acid Battery Exporter:	No
Current Record:	No
Non Storage Recycler Activity:	Not reported
Electronic Manifest Broker:	Not reported

List of NAICS Codes and Descriptions:
NAICS Codes: No NAICS Codes Found

Facility Has Received Notices of Violations:
Violations: No Violations Found

Evaluation Action Summary:
Evaluations: No Evaluations Found

212
NNE
1/4-1/2
0.257 mi.
1359 ft.

HESS-MERIT GAS STATION **NY LTANKS** **S104514567**
1630-76 BUSHWICK AVE **N/A**
BROOKLYN, NY

Relative:
Higher

Actual:
100 ft.

LTANKS:

Name:	HESS-MERIT GAS STATION
Address:	1630-76 BUSHWICK AVE
City,State,Zip:	BROOKLYN, NY
Spill Number/Closed Date:	9704864 / 2003-03-18
Facility ID:	9704864
Site ID:	290955
Spill Date:	1997-07-23
Spill Cause:	Tank Test Failure
Spill Source:	Gasoline Station or other PBS Facility
Spill Class:	C4
Cleanup Ceased:	Not reported
SWIS:	2401
Investigator:	SMSANGES
Referred To:	Not reported
Reported to Dept:	1997-07-23
CID:	211
Water Affected:	Not reported
Spill Notifier:	Tank Tester
Last Inspection:	Not reported
Recommended Penalty:	False
Meets Standard:	False
UST Involvement:	True
Remediation Phase:	0
Date Entered In Computer:	1997-07-23
Spill Record Last Update:	2003-03-18
Spiller Name:	ANDY FORD

HESS-MERIT GAS STATION (Continued) **S104514567**

Spiller Company:	MERIT GAS STATION
Spiller Address:	1630-76 BUSHWICK AV
Spiller County:	001
Spiller Contact:	ANDY FORD
Spiller Phone:	(610) 527-7900
Spiller Extention:	Not reported
DEC Region:	2
DER Facility ID:	59940
DEC Memo:	"Prior to Sept, 2004 data translation this spill Lead_DEC Field was SANGESLAND "
Remarks:	"LEAK AT MANWAY CAUSED TANK TO FAIL / NO REPAIR MADE"

All TTF:

Facility ID:	9704864
Spill Number:	9704864
Spill Tank Test:	1545226
Site ID:	290955
Tank Number:	Not reported
Tank Size:	5000
Material:	0009
EPA UST:	Not reported
UST:	Not reported
Cause:	Not reported
Source:	Not reported
Test Method:	20
Test Method 2:	USTest 2000/P/LL plus USTest 2000/U
Leak Rate:	.00
Gross Fail:	Not reported
Modified By:	Spills
Last Modified Date:	Not reported

All Materials:

Site ID:	290955
Operable Unit ID:	1050730
Operable Unit:	01
Material ID:	334102
Material Code:	0009
Material Name:	gasoline
Case No.:	Not reported
Material FA:	Petroleum
Quantity:	.00
Units:	G
Recovered:	.00
Oxygenate:	Not reported

Name:	HESS-MERIT STATION
Address:	1630-76 BUSHWICK AVE
City,State,Zip:	BROOKLYN, NY
Spill Number/Closed Date:	9704866 / 2003-03-18
Facility ID:	9704866
Site ID:	61682
Spill Date:	1997-07-23
Spill Cause:	Tank Test Failure
Spill Source:	Gasoline Station or other PBS Facility
Spill Class:	B3
Cleanup Ceased:	Not reported

HESS-MERIT GAS STATION (Continued) **S104514567**

SWIS:	2401
Investigator:	SMSANGES
Referred To:	Not reported
Reported to Dept:	1997-07-23
CID:	257
Water Affected:	Not reported
Spill Notifier:	Tank Tester
Last Inspection:	Not reported
Recommended Penalty:	False
Meets Standard:	False
UST Involvement:	True
Remediation Phase:	0
Date Entered In Computer:	1997-07-23
Spill Record Last Update:	2003-04-08
Spiller Name:	ANY FORD
Spiller Company:	MERIT STATION
Spiller Address:	1630-76 BUSHWICK AVE
Spiller County:	001
Spiller Contact:	ANDY FORD
Spiller Phone:	(610) 527-7900
Spiller Extention:	Not reported
DEC Region:	2
DER Facility ID:	59940
DEC Memo:	"Prior to Sept, 2004 data translation this spill Lead_DEC Field was SANGESLAND "
Remarks:	"LEAKING GASKET ON MANWAY COVER"

All Materials:

Site ID:	61682
Operable Unit ID:	1050734
Operable Unit:	01
Material ID:	334104
Material Code:	0009
Material Name:	gasoline
Case No.:	Not reported
Material FA:	Petroleum
Quantity:	.00
Units:	G
Recovered:	.00
Oxygenate:	Not reported

AJ213 **NYC-TA EAST NY BUS DEPOT & SHOPS** **NY LTANKS** **1004566769**
ENE **1 JAMAICA AVE** **NY Spills** **N/A**
1/4-1/2 **BROOKLYN, NY 11207** **US AIRS**
0.274 mi. **NY AIRS**
1445 ft. **Site 1 of 2 in cluster AJ**

Relative:
Lower

Actual:
68 ft.

LTANKS:

Name:	MTA BUS DEPOT - TTF
Address:	1 JAMAICA AVE
City,State,Zip:	BROOKLYN, NY
Spill Number/Closed Date:	0902562 / 2009-08-24
Facility ID:	0902562
Site ID:	414609
Spill Date:	2009-05-31
Spill Cause:	Tank Test Failure
Spill Source:	Commercial/Industrial

NYC-TA EAST NY BUS DEPOT & SHOPS (Continued) **1004566769**

Spill Class:	C4
Cleanup Ceased:	Not reported
SWIS:	2401
Investigator:	JMKRIMGO
Referred To:	Not reported
Reported to Dept:	2009-06-03
CID:	Not reported
Water Affected:	Not reported
Spill Notifier:	Other
Last Inspection:	Not reported
Recommended Penalty:	False
Meets Standard:	False
UST Involvement:	False
Remediation Phase:	0
Date Entered In Computer:	2009-06-03
Spill Record Last Update:	2009-08-24
Spiller Name:	HAROON ASLAM
Spiller Company:	MTA BUS DEPOT
Spiller Address:	1 JAMAICA AVE
Spiller County:	999
Spiller Contact:	HAROON ASLAM
Spiller Phone:	(646) 252-3607
Spiller Extention:	Not reported
DEC Region:	2
DER Facility ID:	192989
DEC Memo:	"This spill event is BOTH a spill and a tank test failure. Spill was cleaned. TTF issue remains open 8/5/2009 TTF letter sent to: Ms. Jennifer Woutinen New York City Transit 2 Broadway 27th Flr New York, NY 10004 8/24/09. J.Krimgold interviewed the caller (HAROON ASLAM) form MTA over the phone. He stated that the failure was due to the leak from the fill line, not due to the t/test as originally stated. The fill line is double walled and sloped toward the tank sump, where the product was found. The pipe's secondary containment then was tested and found to be tight. This indicates that there was no release to the environment from this incident. The pipe was tagged (taken out of service). Tank is manifolded with other tanks and has another fill. NFA. JK. "
Remarks:	"CALLER STATES THAT THE TANK (UNK SIZE) FAILED A LEAK TEST, ABOUT 10 GALLONS WAS SPILLED. CALLER DID NOT HAVE THE PBS NUMBER. SPILL WAS CLEANED UP."

All Materials:

Site ID:	414609
Operable Unit ID:	1170993
Operable Unit:	01
Material ID:	2162776
Material Code:	0008
Material Name:	diesel
Case No.:	Not reported
Material FA:	Petroleum
Quantity:	10.00
Units:	G
Recovered:	10.00
Oxygenate:	Not reported

SPILLS:

NYC-TA EAST NY BUS DEPOT & SHOPS (Continued) **1004566769**

Name:	EAST NEW YORK DEPOT
Address:	1 JAMAICA AVE
City,State,Zip:	BROOKLYN, NY
Spill Number/Closed Date:	0007655 / 2001-04-19
Facility ID:	0007655
Facility Type:	ER
DER Facility ID:	192989
Site ID:	234264
DEC Region:	2
Spill Cause:	Equipment Failure
Spill Class:	C4
SWIS:	2401
Spill Date:	2000-09-29
Investigator:	MCTIBBE
Referred To:	Not reported
Reported to Dept:	2000-09-29
CID:	396
Water Affected:	Not reported
Spill Source:	Tank Truck
Spill Notifier:	Responsible Party
Cleanup Ceased:	Not reported
Cleanup Meets Std:	False
Last Inspection:	Not reported
Recommended Penalty:	False
UST Trust:	False
Remediation Phase:	0
Date Entered In Computer:	2000-09-29
Spill Record Last Update:	2001-04-19
Spiller Name:	JOE GAROFALO
Spiller Company:	RAD OIL
Spiller Address:	7 HAMPTON RD
Spiller Company:	001
Contact Name:	MIKE RYAN
DEC Memo:	"Prior to Sept, 2004 data translation this spill Lead_DEC Field was TIBBE refer to 00-07658."
Remarks:	"spill contained and cleaned up."

All Materials:

Site ID:	234264
Operable Unit ID:	830216
Operable Unit:	01
Material ID:	545185
Material Code:	0008
Material Name:	diesel
Case No.:	Not reported
Material FA:	Petroleum
Quantity:	10.00
Units:	G
Recovered:	10.00
Oxygenate:	Not reported

Name:	EAST NY DEPOT
Address:	1 JAMAICA AVE
City,State,Zip:	BROOKLYN, NY
Spill Number/Closed Date:	0311243 / 2004-01-09
Facility ID:	0311243
Facility Type:	ER

NYC-TA EAST NY BUS DEPOT & SHOPS (Continued) **1004566769**

DER Facility ID:	192989
Site ID:	234265
DEC Region:	2
Spill Cause:	Equipment Failure
Spill Class:	C4
SWIS:	2401
Spill Date:	2004-01-05
Investigator:	MCTIBBE
Referred To:	Not reported
Reported to Dept:	2004-01-05
CID:	404
Water Affected:	Not reported
Spill Source:	Commercial/Industrial
Spill Notifier:	Responsible Party
Cleanup Ceased:	Not reported
Cleanup Meets Std:	False
Last Inspection:	Not reported
Recommended Penalty:	False
UST Trust:	False
Remediation Phase:	0
Date Entered In Computer:	2004-01-05
Spill Record Last Update:	2004-01-09
Spiller Name:	JOSEPHINE BROWN
Spiller Company:	NYCT
Spiller Address:	370 JAY STREET
Spiller Company:	001
Contact Name:	MR. BONSIENORI
DEC Memo:	"Prior to Sept, 2004 data translation this spill Lead_DEC Field was TIBBE Three drums fell from a broken pallet while being transfer from a truck to the sidewalk in front of the depot. Spill was contained and cleaned by NYCT."
Remarks:	"BROKEN WOODEN SKID CAUSED A BARREL TO TIP AND SPILL. ALL CONTAINED AND IS CURRENTLY BEING CLEANED UP. NOTHING WENT INTO THE ENVIRONMENT." Not reported

All Materials:

Site ID:	234265
Operable Unit ID:	878940
Operable Unit:	01
Material ID:	500067
Material Code:	1045
Material Name:	gear/spindle oil
Case No.:	Not reported
Material FA:	Petroleum
Quantity:	30.00
Units:	G
Recovered:	.00
Oxygenate:	Not reported

Name:	EAST NY DEPOT
Address:	1 JAMAICA AVE
City,State,Zip:	BROOKLYN, NY
Spill Number/Closed Date:	9605587 / 2004-04-21
Facility ID:	9605587
Facility Type:	ER
DER Facility ID:	192989
Site ID:	234266

NYC-TA EAST NY BUS DEPOT & SHOPS (Continued) **1004566769**

DEC Region:	2
Spill Cause:	Equipment Failure
Spill Class:	C3
SWIS:	2401
Spill Date:	1996-07-31
Investigator:	MCTIBBE
Referred To:	Not reported
Reported to Dept:	1996-07-31
CID:	233
Water Affected:	Not reported
Spill Source:	Institutional, Educational, Gov., Other
Spill Notifier:	Responsible Party
Cleanup Ceased:	Not reported
Cleanup Meets Std:	False
Last Inspection:	Not reported
Recommended Penalty:	False
UST Trust:	False
Remediation Phase:	0
Date Entered In Computer:	1996-07-31
Spill Record Last Update:	2004-04-21
Spiller Name:	JOSEPHINE BROWN
Spiller Company:	NEW YORK CITY TRANSIT AUT
Spiller Address:	370 JAY STREET, ROOM 809
Spiller Company:	001
Contact Name:	Not reported
DEC Memo:	"Prior to Sept, 2004 data translation this spill Lead_DEC Field was TIBBE 10/3/03 - austin - transferred from hale to tibbe 04/21/04 - As per NYCT OSS, flooding due to rain caused the OWS to back up into the depot. Most of the product was contained and cleaned by NYCT but some was pushed through the separator into the sewer."
Remarks:	"flood in area oil seperator was affected due to this oil has backed up into depot "

All Materials:

Site ID:	234266
Operable Unit ID:	1036384
Operable Unit:	01
Material ID:	348331
Material Code:	0022
Material Name:	waste oil/used oil
Case No.:	Not reported
Material FA:	Petroleum
Quantity:	500.00
Units:	G
Recovered:	.00
Oxygenate:	Not reported

Name:	NYC TRANSIT EAST NY SHOP
Address:	1 JAMAICA AVE
City,State,Zip:	BROOKLYN, NY
Spill Number/Closed Date:	0410136 / 2005-01-11
Facility ID:	0410136
Facility Type:	ER
DER Facility ID:	192989
Site ID:	334982
DEC Region:	2
Spill Cause:	Unknown

NYC-TA EAST NY BUS DEPOT & SHOPS (Continued) **1004566769**

Spill Class:	E5
SWIS:	2401
Spill Date:	2004-12-12
Investigator:	MCTIBBE
Referred To:	Not reported
Reported to Dept:	2004-12-12
CID:	38
Water Affected:	Not reported
Spill Source:	Commercial/Industrial
Spill Notifier:	Responsible Party
Cleanup Ceased:	Not reported
Cleanup Meets Std:	False
Last Inspection:	Not reported
Recommended Penalty:	False
UST Trust:	False
Remediation Phase:	0
Date Entered In Computer:	2004-12-13
Spill Record Last Update:	2005-01-11
Spiller Name:	BROWN,JOSEPHINE
Spiller Company:	NYC TRANSIT EAST NY SHOP
Spiller Address:	1 JAMAICA AV
Spiller Company:	001
Contact Name:	BROWN,JOSEPHINE
DEC Memo:	"01-11-05: 55 gallon drum discovered onn it's side. Unkown how much was in drum. Drum was found empty so it is unknown how much was spilled and an undetermined amount entered a drain which lead to an OWS and eventually the sewer. NYC DEP was notified (977412). The remaining material was cleaned by NYCT."
Remarks:	"55 GALLON BARREL OF ANTIFREEZE SPILLED OUT UNKNOWN QUANTITY OF ANTIFREEZE. SOME OF ANTIFREEZE WENT INTO A STORM DRAIN - UNKNOWN DESTINATION OF DRAIN. ANTIFREEZE HAS BEEN CLEANED UP BY NYC TRANSIT."

All Materials:

Site ID:	334982
Operable Unit ID:	1097091
Operable Unit:	01
Material ID:	577047
Material Code:	0043A
Material Name:	antifreeze
Case No.:	Not reported
Material FA:	Other
Quantity:	55.00
Units:	G
Recovered:	.00
Oxygenate:	Not reported

Name:	EAST NY DEPOT
Address:	1 JAMAICA AVE
City,State,Zip:	BROOKLYN, NY
Spill Number/Closed Date:	0603788 / 2006-07-06
Facility ID:	0603788
Facility Type:	ER
DER Facility ID:	192989
Site ID:	366580
DEC Region:	2
Spill Cause:	Human Error
Spill Class:	C4

NYC-TA EAST NY BUS DEPOT & SHOPS (Continued) **1004566769**

SWIS:	2401
Spill Date:	2006-07-06
Investigator:	HRPATEL
Referred To:	Not reported
Reported to Dept:	2006-07-06
CID:	444
Water Affected:	Not reported
Spill Source:	Institutional, Educational, Gov., Other
Spill Notifier:	Other
Cleanup Ceased:	Not reported
Cleanup Meets Std:	False
Last Inspection:	Not reported
Recommended Penalty:	False
UST Trust:	False
Remediation Phase:	0
Date Entered In Computer:	2006-07-06
Spill Record Last Update:	2006-07-06
Spiller Name:	OLUCHI DUROHA
Spiller Company:	EAST NY DEPOT
Spiller Address:	1 JAMACIA AVE
Spiller Company:	001
Contact Name:	OLUCHI DUROHA
DEC Memo:	"07/06/06-Hiralkumar Patel. spoke to Ms. Duroha. during tank test, due to wrong connection, oil spilled on concrete floor at fill port. no drain/soil affected. all cleaned up. case closed."
Remarks:	"TESTING TANKS, AND WHILE DOING SO FILL LINE OVERFLOWED A LITTLE AND IS ALL CLEANED UP"

All Materials:

Site ID:	366580
Operable Unit ID:	1124515
Operable Unit:	01
Material ID:	2114013
Material Code:	0008
Material Name:	diesel
Case No.:	Not reported
Material FA:	Petroleum
Quantity:	20.00
Units:	G
Recovered:	20.00
Oxygenate:	Not reported

US AIRS (AFS):

Envid:	1004566769
Region Code:	02
County Code:	NY047
Programmatic ID:	AIR NY0000002610500262
Facility Registry ID:	110001602533
D and B Number:	Not reported
Facility Site Name:	NYC-TA EAST NY BUS DEPOT & SHOPS
Primary SIC Code:	4111
NAICS Code:	485113
Default Air Classification Code:	SMI
Facility Type of Ownership Code:	Not reported
Air CMS Category Code:	SMI
HPV Status:	ADDRESSED HPV

NYC-TA EAST NY BUS DEPOT & SHOPS (Continued) **1004566769**

US AIRS (AFS):

Region Code:	02
Programmatic ID:	AIR NY0000002610500262
Facility Registry ID:	110001602533
Air Operating Status Code:	OPR
Default Air Classification Code:	SMI
Air Program:	MACT Standards (40 CFR Part 63)
Activity Date:	2008-07-31 00:00:00
Activity Status Date:	2016-05-02 13:12:11
Activity Group:	Compliance Monitoring
Activity Type:	Inspection/Evaluation
Activity Status:	Active

Region Code:	02
Programmatic ID:	AIR NY0000002610500262
Facility Registry ID:	110001602533
Air Operating Status Code:	OPR
Default Air Classification Code:	SMI
Air Program:	MACT Standards (40 CFR Part 63)
Activity Date:	2009-02-02 00:00:00
Activity Status Date:	2016-05-02 13:12:11
Activity Group:	Compliance Monitoring
Activity Type:	Inspection/Evaluation
Activity Status:	Active

Region Code:	02
Programmatic ID:	AIR NY0000002610500262
Facility Registry ID:	110001602533
Air Operating Status Code:	OPR
Default Air Classification Code:	SMI
Air Program:	MACT Standards (40 CFR Part 63)
Activity Date:	2014-02-08 00:00:00
Activity Status Date:	2016-05-02 13:12:17
Activity Group:	Compliance Monitoring
Activity Type:	Inspection/Evaluation
Activity Status:	Active

Region Code:	02
Programmatic ID:	AIR NY0000002610500262
Facility Registry ID:	110001602533
Air Operating Status Code:	OPR
Default Air Classification Code:	SMI
Air Program:	MACT Standards (40 CFR Part 63)
Activity Date:	2015-02-05 00:00:00
Activity Status Date:	2016-05-02 13:12:17
Activity Group:	Compliance Monitoring
Activity Type:	Inspection/Evaluation
Activity Status:	Active

Region Code:	02
Programmatic ID:	AIR NY0000002610500262
Facility Registry ID:	110001602533
Air Operating Status Code:	OPR
Default Air Classification Code:	SMI
Air Program:	MACT Standards (40 CFR Part 63)
Activity Date:	2016-02-02 00:00:00
Activity Status Date:	2016-06-09 07:01:21

NYC-TA EAST NY BUS DEPOT & SHOPS (Continued) **1004566769**

Activity Group: Compliance Monitoring
Activity Type: Inspection/Evaluation
Activity Status: Active

Region Code: 02
Programmatic ID: AIR NY0000002610500262
Facility Registry ID: 110001602533
Air Operating Status Code: OPR
Default Air Classification Code: SMI
Air Program: MACT Standards (40 CFR Part 63)
Activity Date: 2016-03-21 00:00:00
Activity Status Date: 2016-05-02 13:12:17
Activity Group: Compliance Monitoring
Activity Type: Inspection/Evaluation
Activity Status: Active

Region Code: 02
Programmatic ID: AIR NY0000002610500262
Facility Registry ID: 110001602533
Air Operating Status Code: OPR
Default Air Classification Code: SMI
Air Program: MACT Standards (40 CFR Part 63)
Activity Date: 2016-05-26 00:00:00
Activity Status Date: 2016-06-09 07:01:20
Activity Group: Compliance Monitoring
Activity Type: Inspection/Evaluation
Activity Status: Active

Region Code: 02
Programmatic ID: AIR NY0000002610500262
Facility Registry ID: 110001602533
Air Operating Status Code: OPR
Default Air Classification Code: SMI
Air Program: MACT Standards (40 CFR Part 63)
Activity Date: 1999-10-14 00:00:00
Activity Status Date: Not reported
Activity Group: Compliance Monitoring
Activity Type: Inspection/Evaluation
Activity Status: Not reported

Region Code: 02
Programmatic ID: AIR NY0000002610500262
Facility Registry ID: 110001602533
Air Operating Status Code: OPR
Default Air Classification Code: SMI
Air Program: MACT Standards (40 CFR Part 63)
Activity Date: 2000-03-22 00:00:00
Activity Status Date: Not reported
Activity Group: Compliance Monitoring
Activity Type: Inspection/Evaluation
Activity Status: Not reported

Region Code: 02
Programmatic ID: AIR NY0000002610500262
Facility Registry ID: 110001602533
Air Operating Status Code: OPR
Default Air Classification Code: SMI

NYC-TA EAST NY BUS DEPOT & SHOPS (Continued) **1004566769**

Air Program: MACT Standards (40 CFR Part 63)
Activity Date: 2000-09-20 00:00:00
Activity Status Date: Not reported
Activity Group: Compliance Monitoring
Activity Type: Inspection/Evaluation
Activity Status: Not reported

Region Code: 02
Programmatic ID: AIR NY0000002610500262
Facility Registry ID: 110001602533
Air Operating Status Code: OPR
Default Air Classification Code: SMI
Air Program: MACT Standards (40 CFR Part 63)
Activity Date: 2001-11-14 00:00:00
Activity Status Date: Not reported
Activity Group: Compliance Monitoring
Activity Type: Inspection/Evaluation
Activity Status: Not reported

Region Code: 02
Programmatic ID: AIR NY0000002610500262
Facility Registry ID: 110001602533
Air Operating Status Code: OPR
Default Air Classification Code: SMI
Air Program: MACT Standards (40 CFR Part 63)
Activity Date: 2002-09-09 00:00:00
Activity Status Date: Not reported
Activity Group: Compliance Monitoring
Activity Type: Inspection/Evaluation
Activity Status: Not reported

Region Code: 02
Programmatic ID: AIR NY0000002610500262
Facility Registry ID: 110001602533
Air Operating Status Code: OPR
Default Air Classification Code: SMI
Air Program: MACT Standards (40 CFR Part 63)
Activity Date: 2002-09-12 00:00:00
Activity Status Date: Not reported
Activity Group: Compliance Monitoring
Activity Type: Inspection/Evaluation
Activity Status: Not reported

Region Code: 02
Programmatic ID: AIR NY0000002610500262
Facility Registry ID: 110001602533
Air Operating Status Code: OPR
Default Air Classification Code: SMI
Air Program: MACT Standards (40 CFR Part 63)
Activity Date: 2003-01-30 00:00:00
Activity Status Date: Not reported
Activity Group: Compliance Monitoring
Activity Type: Inspection/Evaluation
Activity Status: Not reported

Region Code: 02
Programmatic ID: AIR NY0000002610500262

NYC-TA EAST NY BUS DEPOT & SHOPS (Continued) **1004566769**

Facility Registry ID: 110001602533
Air Operating Status Code: OPR
Default Air Classification Code: SMI
Air Program: MACT Standards (40 CFR Part 63)
Activity Date: 2003-02-20 00:00:00
Activity Status Date: Not reported
Activity Group: Compliance Monitoring
Activity Type: Inspection/Evaluation
Activity Status: Not reported

Region Code: 02
Programmatic ID: AIR NY0000002610500262
Facility Registry ID: 110001602533
Air Operating Status Code: OPR
Default Air Classification Code: SMI
Air Program: MACT Standards (40 CFR Part 63)
Activity Date: 2003-08-11 00:00:00
Activity Status Date: Not reported
Activity Group: Compliance Monitoring
Activity Type: Inspection/Evaluation
Activity Status: Not reported

Region Code: 02
Programmatic ID: AIR NY0000002610500262
Facility Registry ID: 110001602533
Air Operating Status Code: OPR
Default Air Classification Code: SMI
Air Program: MACT Standards (40 CFR Part 63)
Activity Date: 2003-09-11 00:00:00
Activity Status Date: Not reported
Activity Group: Compliance Monitoring
Activity Type: Inspection/Evaluation
Activity Status: Not reported

Region Code: 02
Programmatic ID: AIR NY0000002610500262
Facility Registry ID: 110001602533
Air Operating Status Code: OPR
Default Air Classification Code: SMI
Air Program: MACT Standards (40 CFR Part 63)
Activity Date: 2003-09-15 00:00:00
Activity Status Date: Not reported
Activity Group: Compliance Monitoring
Activity Type: Inspection/Evaluation
Activity Status: Not reported

Region Code: 02
Programmatic ID: AIR NY0000002610500262
Facility Registry ID: 110001602533
Air Operating Status Code: OPR
Default Air Classification Code: SMI
Air Program: MACT Standards (40 CFR Part 63)
Activity Date: 2004-02-03 00:00:00
Activity Status Date: Not reported
Activity Group: Compliance Monitoring
Activity Type: Inspection/Evaluation
Activity Status: Not reported

NYC-TA EAST NY BUS DEPOT & SHOPS (Continued) **1004566769**

Region Code: 02
Programmatic ID: AIR NY0000002610500262
Facility Registry ID: 110001602533
Air Operating Status Code: OPR
Default Air Classification Code: SMI
Air Program: MACT Standards (40 CFR Part 63)
Activity Date: 2004-03-10 00:00:00
Activity Status Date: Not reported
Activity Group: Compliance Monitoring
Activity Type: Inspection/Evaluation
Activity Status: Not reported

Region Code: 02
Programmatic ID: AIR NY0000002610500262
Facility Registry ID: 110001602533
Air Operating Status Code: OPR
Default Air Classification Code: SMI
Air Program: MACT Standards (40 CFR Part 63)
Activity Date: 2004-08-03 00:00:00
Activity Status Date: Not reported
Activity Group: Compliance Monitoring
Activity Type: Inspection/Evaluation
Activity Status: Not reported

Region Code: 02
Programmatic ID: AIR NY0000002610500262
Facility Registry ID: 110001602533
Air Operating Status Code: OPR
Default Air Classification Code: SMI
Air Program: MACT Standards (40 CFR Part 63)
Activity Date: 2005-02-01 00:00:00
Activity Status Date: Not reported
Activity Group: Compliance Monitoring
Activity Type: Inspection/Evaluation
Activity Status: Not reported

Region Code: 02
Programmatic ID: AIR NY0000002610500262
Facility Registry ID: 110001602533
Air Operating Status Code: OPR
Default Air Classification Code: SMI
Air Program: MACT Standards (40 CFR Part 63)
Activity Date: 2005-04-08 00:00:00
Activity Status Date: Not reported
Activity Group: Compliance Monitoring
Activity Type: Inspection/Evaluation
Activity Status: Not reported

Region Code: 02
Programmatic ID: AIR NY0000002610500262
Facility Registry ID: 110001602533
Air Operating Status Code: OPR
Default Air Classification Code: SMI
Air Program: MACT Standards (40 CFR Part 63)
Activity Date: 2005-07-25 00:00:00
Activity Status Date: Not reported
Activity Group: Compliance Monitoring

NYC-TA EAST NY BUS DEPOT & SHOPS (Continued) **1004566769**

Activity Type: Inspection/Evaluation
Activity Status: Not reported

Region Code: 02
Programmatic ID: AIR NY0000002610500262
Facility Registry ID: 110001602533
Air Operating Status Code: OPR
Default Air Classification Code: SMI
Air Program: MACT Standards (40 CFR Part 63)
Activity Date: 2005-08-01 00:00:00
Activity Status Date: Not reported
Activity Group: Compliance Monitoring
Activity Type: Inspection/Evaluation
Activity Status: Not reported

Region Code: 02
Programmatic ID: AIR NY0000002610500262
Facility Registry ID: 110001602533
Air Operating Status Code: OPR
Default Air Classification Code: SMI
Air Program: MACT Standards (40 CFR Part 63)
Activity Date: 2005-08-15 00:00:00
Activity Status Date: Not reported
Activity Group: Compliance Monitoring
Activity Type: Inspection/Evaluation
Activity Status: Not reported

Region Code: 02
Programmatic ID: AIR NY0000002610500262
Facility Registry ID: 110001602533
Air Operating Status Code: OPR
Default Air Classification Code: SMI
Air Program: MACT Standards (40 CFR Part 63)
Activity Date: 2006-01-30 00:00:00
Activity Status Date: Not reported
Activity Group: Compliance Monitoring
Activity Type: Inspection/Evaluation
Activity Status: Not reported

Region Code: 02
Programmatic ID: AIR NY0000002610500262
Facility Registry ID: 110001602533
Air Operating Status Code: OPR
Default Air Classification Code: SMI
Air Program: MACT Standards (40 CFR Part 63)
Activity Date: 2006-06-30 00:00:00
Activity Status Date: Not reported
Activity Group: Compliance Monitoring
Activity Type: Inspection/Evaluation
Activity Status: Not reported

Region Code: 02
Programmatic ID: AIR NY0000002610500262
Facility Registry ID: 110001602533
Air Operating Status Code: OPR
Default Air Classification Code: SMI
Air Program: MACT Standards (40 CFR Part 63)

NYC-TA EAST NY BUS DEPOT & SHOPS (Continued) **1004566769**

Activity Date: 2007-02-01 00:00:00
Activity Status Date: Not reported
Activity Group: Compliance Monitoring
Activity Type: Inspection/Evaluation
Activity Status: Not reported

Region Code: 02
Programmatic ID: AIR NY0000002610500262
Facility Registry ID: 110001602533
Air Operating Status Code: OPR
Default Air Classification Code: SMI
Air Program: MACT Standards (40 CFR Part 63)
Activity Date: 2007-05-14 00:00:00
Activity Status Date: Not reported
Activity Group: Compliance Monitoring
Activity Type: Inspection/Evaluation
Activity Status: Not reported

Region Code: 02
Programmatic ID: AIR NY0000002610500262
Facility Registry ID: 110001602533
Air Operating Status Code: OPR
Default Air Classification Code: SMI
Air Program: MACT Standards (40 CFR Part 63)
Activity Date: 2007-06-12 00:00:00
Activity Status Date: Not reported
Activity Group: Compliance Monitoring
Activity Type: Inspection/Evaluation
Activity Status: Not reported

Region Code: 02
Programmatic ID: AIR NY0000002610500262
Facility Registry ID: 110001602533
Air Operating Status Code: OPR
Default Air Classification Code: SMI
Air Program: MACT Standards (40 CFR Part 63)
Activity Date: 2008-01-31 00:00:00
Activity Status Date: Not reported
Activity Group: Compliance Monitoring
Activity Type: Inspection/Evaluation
Activity Status: Not reported

Region Code: 02
Programmatic ID: AIR NY0000002610500262
Facility Registry ID: 110001602533
Air Operating Status Code: OPR
Default Air Classification Code: SMI
Air Program: MACT Standards (40 CFR Part 63)
Activity Date: 2008-07-31 00:00:00
Activity Status Date: Not reported
Activity Group: Compliance Monitoring
Activity Type: Inspection/Evaluation
Activity Status: Not reported

Region Code: 02
Programmatic ID: AIR NY0000002610500262
Facility Registry ID: 110001602533

NYC-TA EAST NY BUS DEPOT & SHOPS (Continued) **1004566769**

Air Operating Status Code: OPR
Default Air Classification Code: SMI
Air Program: MACT Standards (40 CFR Part 63)
Activity Date: 2008-08-07 00:00:00
Activity Status Date: Not reported
Activity Group: Compliance Monitoring
Activity Type: Inspection/Evaluation
Activity Status: Not reported

Region Code: 02
Programmatic ID: AIR NY0000002610500262
Facility Registry ID: 110001602533
Air Operating Status Code: OPR
Default Air Classification Code: SMI
Air Program: MACT Standards (40 CFR Part 63)
Activity Date: 2008-08-19 00:00:00
Activity Status Date: Not reported
Activity Group: Compliance Monitoring
Activity Type: Inspection/Evaluation
Activity Status: Not reported

Region Code: 02
Programmatic ID: AIR NY0000002610500262
Facility Registry ID: 110001602533
Air Operating Status Code: OPR
Default Air Classification Code: SMI
Air Program: MACT Standards (40 CFR Part 63)
Activity Date: 2009-02-02 00:00:00
Activity Status Date: Not reported
Activity Group: Compliance Monitoring
Activity Type: Inspection/Evaluation
Activity Status: Not reported

Region Code: 02
Programmatic ID: AIR NY0000002610500262
Facility Registry ID: 110001602533
Air Operating Status Code: OPR
Default Air Classification Code: SMI
Air Program: MACT Standards (40 CFR Part 63)
Activity Date: 2009-03-05 00:00:00
Activity Status Date: Not reported
Activity Group: Compliance Monitoring
Activity Type: Inspection/Evaluation
Activity Status: Not reported

Region Code: 02
Programmatic ID: AIR NY0000002610500262
Facility Registry ID: 110001602533
Air Operating Status Code: OPR
Default Air Classification Code: SMI
Air Program: MACT Standards (40 CFR Part 63)
Activity Date: 2009-03-19 00:00:00
Activity Status Date: Not reported
Activity Group: Compliance Monitoring
Activity Type: Inspection/Evaluation
Activity Status: Not reported

NYC-TA EAST NY BUS DEPOT & SHOPS (Continued) **1004566769**

Region Code: 02
Programmatic ID: AIR NY0000002610500262
Facility Registry ID: 110001602533
Air Operating Status Code: OPR
Default Air Classification Code: SMI
Air Program: MACT Standards (40 CFR Part 63)
Activity Date: 2009-04-30 00:00:00
Activity Status Date: Not reported
Activity Group: Compliance Monitoring
Activity Type: Inspection/Evaluation
Activity Status: Not reported

Region Code: 02
Programmatic ID: AIR NY0000002610500262
Facility Registry ID: 110001602533
Air Operating Status Code: OPR
Default Air Classification Code: SMI
Air Program: MACT Standards (40 CFR Part 63)
Activity Date: 2009-08-03 00:00:00
Activity Status Date: Not reported
Activity Group: Compliance Monitoring
Activity Type: Inspection/Evaluation
Activity Status: Not reported

Region Code: 02
Programmatic ID: AIR NY0000002610500262
Facility Registry ID: 110001602533
Air Operating Status Code: OPR
Default Air Classification Code: SMI
Air Program: MACT Standards (40 CFR Part 63)
Activity Date: 2009-08-18 00:00:00
Activity Status Date: Not reported
Activity Group: Compliance Monitoring
Activity Type: Inspection/Evaluation
Activity Status: Not reported

Region Code: 02
Programmatic ID: AIR NY0000002610500262
Facility Registry ID: 110001602533
Air Operating Status Code: OPR
Default Air Classification Code: SMI
Air Program: MACT Standards (40 CFR Part 63)
Activity Date: 2010-02-03 00:00:00
Activity Status Date: Not reported
Activity Group: Compliance Monitoring
Activity Type: Inspection/Evaluation
Activity Status: Not reported

Region Code: 02
Programmatic ID: AIR NY0000002610500262
Facility Registry ID: 110001602533
Air Operating Status Code: OPR
Default Air Classification Code: SMI
Air Program: MACT Standards (40 CFR Part 63)
Activity Date: 2010-08-02 00:00:00
Activity Status Date: Not reported
Activity Group: Compliance Monitoring

NYC-TA EAST NY BUS DEPOT & SHOPS (Continued) **1004566769**

Activity Type: Inspection/Evaluation
Activity Status: Not reported

Region Code: 02
Programmatic ID: AIR NY0000002610500262
Facility Registry ID: 110001602533
Air Operating Status Code: OPR
Default Air Classification Code: SMI
Air Program: MACT Standards (40 CFR Part 63)
Activity Date: 2010-08-11 00:00:00
Activity Status Date: Not reported
Activity Group: Compliance Monitoring
Activity Type: Inspection/Evaluation
Activity Status: Not reported

Region Code: 02
Programmatic ID: AIR NY0000002610500262
Facility Registry ID: 110001602533
Air Operating Status Code: OPR
Default Air Classification Code: SMI
Air Program: MACT Standards (40 CFR Part 63)
Activity Date: 2011-01-31 00:00:00
Activity Status Date: Not reported
Activity Group: Compliance Monitoring
Activity Type: Inspection/Evaluation
Activity Status: Not reported

Region Code: 02
Programmatic ID: AIR NY0000002610500262
Facility Registry ID: 110001602533
Air Operating Status Code: OPR
Default Air Classification Code: SMI
Air Program: MACT Standards (40 CFR Part 63)
Activity Date: 2011-04-14 00:00:00
Activity Status Date: Not reported
Activity Group: Compliance Monitoring
Activity Type: Inspection/Evaluation
Activity Status: Not reported

Region Code: 02
Programmatic ID: AIR NY0000002610500262
Facility Registry ID: 110001602533
Air Operating Status Code: OPR
Default Air Classification Code: SMI
Air Program: MACT Standards (40 CFR Part 63)
Activity Date: 2011-07-28 00:00:00
Activity Status Date: Not reported
Activity Group: Compliance Monitoring
Activity Type: Inspection/Evaluation
Activity Status: Not reported

Region Code: 02
Programmatic ID: AIR NY0000002610500262
Facility Registry ID: 110001602533
Air Operating Status Code: OPR
Default Air Classification Code: SMI
Air Program: MACT Standards (40 CFR Part 63)

NYC-TA EAST NY BUS DEPOT & SHOPS (Continued) **1004566769**

Activity Date: 2011-09-01 00:00:00
Activity Status Date: Not reported
Activity Group: Compliance Monitoring
Activity Type: Inspection/Evaluation
Activity Status: Not reported

Region Code: 02
Programmatic ID: AIR NY0000002610500262
Facility Registry ID: 110001602533
Air Operating Status Code: OPR
Default Air Classification Code: SMI
Air Program: MACT Standards (40 CFR Part 63)
Activity Date: 2012-02-01 00:00:00
Activity Status Date: Not reported
Activity Group: Compliance Monitoring
Activity Type: Inspection/Evaluation
Activity Status: Not reported

Region Code: 02
Programmatic ID: AIR NY0000002610500262
Facility Registry ID: 110001602533
Air Operating Status Code: OPR
Default Air Classification Code: SMI
Air Program: MACT Standards (40 CFR Part 63)
Activity Date: 2012-08-02 00:00:00
Activity Status Date: Not reported
Activity Group: Compliance Monitoring
Activity Type: Inspection/Evaluation
Activity Status: Not reported

Region Code: 02
Programmatic ID: AIR NY0000002610500262
Facility Registry ID: 110001602533
Air Operating Status Code: OPR
Default Air Classification Code: SMI
Air Program: MACT Standards (40 CFR Part 63)
Activity Date: 2013-01-31 00:00:00
Activity Status Date: Not reported
Activity Group: Compliance Monitoring
Activity Type: Inspection/Evaluation
Activity Status: Not reported

Region Code: 02
Programmatic ID: AIR NY0000002610500262
Facility Registry ID: 110001602533
Air Operating Status Code: OPR
Default Air Classification Code: SMI
Air Program: New Source Performance Standards
Activity Date: 2008-07-31 00:00:00
Activity Status Date: 2016-05-02 13:12:11
Activity Group: Compliance Monitoring
Activity Type: Inspection/Evaluation
Activity Status: Active

Region Code: 02
Programmatic ID: AIR NY0000002610500262
Facility Registry ID: 110001602533

NYC-TA EAST NY BUS DEPOT & SHOPS (Continued) **1004566769**

Air Operating Status Code: OPR
Default Air Classification Code: SMI
Air Program: New Source Performance Standards
Activity Date: 2009-02-02 00:00:00
Activity Status Date: 2016-05-02 13:12:11
Activity Group: Compliance Monitoring
Activity Type: Inspection/Evaluation
Activity Status: Active

Region Code: 02
Programmatic ID: AIR NY0000002610500262
Facility Registry ID: 110001602533
Air Operating Status Code: OPR
Default Air Classification Code: SMI
Air Program: New Source Performance Standards
Activity Date: 2014-02-08 00:00:00
Activity Status Date: 2016-05-02 13:12:17
Activity Group: Compliance Monitoring
Activity Type: Inspection/Evaluation
Activity Status: Active

Region Code: 02
Programmatic ID: AIR NY0000002610500262
Facility Registry ID: 110001602533
Air Operating Status Code: OPR
Default Air Classification Code: SMI
Air Program: New Source Performance Standards
Activity Date: 2015-02-05 00:00:00
Activity Status Date: 2016-05-02 13:12:17
Activity Group: Compliance Monitoring
Activity Type: Inspection/Evaluation
Activity Status: Active

Region Code: 02
Programmatic ID: AIR NY0000002610500262
Facility Registry ID: 110001602533
Air Operating Status Code: OPR
Default Air Classification Code: SMI
Air Program: New Source Performance Standards
Activity Date: 2016-02-02 00:00:00
Activity Status Date: 2016-06-09 07:01:21
Activity Group: Compliance Monitoring
Activity Type: Inspection/Evaluation
Activity Status: Active

Region Code: 02
Programmatic ID: AIR NY0000002610500262
Facility Registry ID: 110001602533
Air Operating Status Code: OPR
Default Air Classification Code: SMI
Air Program: New Source Performance Standards
Activity Date: 2016-03-21 00:00:00
Activity Status Date: 2016-05-02 13:12:17
Activity Group: Compliance Monitoring
Activity Type: Inspection/Evaluation
Activity Status: Active

NYC-TA EAST NY BUS DEPOT & SHOPS (Continued) **1004566769**

Region Code: 02
Programmatic ID: AIR NY0000002610500262
Facility Registry ID: 110001602533
Air Operating Status Code: OPR
Default Air Classification Code: SMI
Air Program: New Source Performance Standards
Activity Date: 2016-05-26 00:00:00
Activity Status Date: 2016-06-09 07:01:20
Activity Group: Compliance Monitoring
Activity Type: Inspection/Evaluation
Activity Status: Active

Region Code: 02
Programmatic ID: AIR NY0000002610500262
Facility Registry ID: 110001602533
Air Operating Status Code: OPR
Default Air Classification Code: SMI
Air Program: New Source Performance Standards
Activity Date: 1999-10-14 00:00:00
Activity Status Date: Not reported
Activity Group: Compliance Monitoring
Activity Type: Inspection/Evaluation
Activity Status: Not reported

Region Code: 02
Programmatic ID: AIR NY0000002610500262
Facility Registry ID: 110001602533
Air Operating Status Code: OPR
Default Air Classification Code: SMI
Air Program: New Source Performance Standards
Activity Date: 2000-03-22 00:00:00
Activity Status Date: Not reported
Activity Group: Compliance Monitoring
Activity Type: Inspection/Evaluation
Activity Status: Not reported

Region Code: 02
Programmatic ID: AIR NY0000002610500262
Facility Registry ID: 110001602533
Air Operating Status Code: OPR
Default Air Classification Code: SMI
Air Program: New Source Performance Standards
Activity Date: 2000-09-20 00:00:00
Activity Status Date: Not reported
Activity Group: Compliance Monitoring
Activity Type: Inspection/Evaluation
Activity Status: Not reported

Region Code: 02
Programmatic ID: AIR NY0000002610500262
Facility Registry ID: 110001602533
Air Operating Status Code: OPR
Default Air Classification Code: SMI
Air Program: New Source Performance Standards
Activity Date: 2001-11-14 00:00:00
Activity Status Date: Not reported
Activity Group: Compliance Monitoring

NYC-TA EAST NY BUS DEPOT & SHOPS (Continued) **1004566769**

Activity Type: Inspection/Evaluation
Activity Status: Not reported

Region Code: 02
Programmatic ID: AIR NY0000002610500262
Facility Registry ID: 110001602533
Air Operating Status Code: OPR
Default Air Classification Code: SMI
Air Program: New Source Performance Standards
Activity Date: 2002-09-09 00:00:00
Activity Status Date: Not reported
Activity Group: Compliance Monitoring
Activity Type: Inspection/Evaluation
Activity Status: Not reported

Region Code: 02
Programmatic ID: AIR NY0000002610500262
Facility Registry ID: 110001602533
Air Operating Status Code: OPR
Default Air Classification Code: SMI
Air Program: New Source Performance Standards
Activity Date: 2002-09-12 00:00:00
Activity Status Date: Not reported
Activity Group: Compliance Monitoring
Activity Type: Inspection/Evaluation
Activity Status: Not reported

Region Code: 02
Programmatic ID: AIR NY0000002610500262
Facility Registry ID: 110001602533
Air Operating Status Code: OPR
Default Air Classification Code: SMI
Air Program: New Source Performance Standards
Activity Date: 2003-01-30 00:00:00
Activity Status Date: Not reported
Activity Group: Compliance Monitoring
Activity Type: Inspection/Evaluation
Activity Status: Not reported

Region Code: 02
Programmatic ID: AIR NY0000002610500262
Facility Registry ID: 110001602533
Air Operating Status Code: OPR
Default Air Classification Code: SMI
Air Program: New Source Performance Standards
Activity Date: 2003-02-20 00:00:00
Activity Status Date: Not reported
Activity Group: Compliance Monitoring
Activity Type: Inspection/Evaluation
Activity Status: Not reported

Region Code: 02
Programmatic ID: AIR NY0000002610500262
Facility Registry ID: 110001602533
Air Operating Status Code: OPR
Default Air Classification Code: SMI
Air Program: New Source Performance Standards

NYC-TA EAST NY BUS DEPOT & SHOPS (Continued) **1004566769**

Activity Date: 2003-08-11 00:00:00
Activity Status Date: Not reported
Activity Group: Compliance Monitoring
Activity Type: Inspection/Evaluation
Activity Status: Not reported

Region Code: 02
Programmatic ID: AIR NY0000002610500262
Facility Registry ID: 110001602533
Air Operating Status Code: OPR
Default Air Classification Code: SMI
Air Program: New Source Performance Standards
Activity Date: 2003-09-11 00:00:00
Activity Status Date: Not reported
Activity Group: Compliance Monitoring
Activity Type: Inspection/Evaluation
Activity Status: Not reported

Region Code: 02
Programmatic ID: AIR NY0000002610500262
Facility Registry ID: 110001602533
Air Operating Status Code: OPR
Default Air Classification Code: SMI
Air Program: New Source Performance Standards
Activity Date: 2003-09-15 00:00:00
Activity Status Date: Not reported
Activity Group: Compliance Monitoring
Activity Type: Inspection/Evaluation
Activity Status: Not reported

Region Code: 02
Programmatic ID: AIR NY0000002610500262
Facility Registry ID: 110001602533
Air Operating Status Code: OPR
Default Air Classification Code: SMI
Air Program: New Source Performance Standards
Activity Date: 2004-02-03 00:00:00
Activity Status Date: Not reported
Activity Group: Compliance Monitoring
Activity Type: Inspection/Evaluation
Activity Status: Not reported

Region Code: 02
Programmatic ID: AIR NY0000002610500262
Facility Registry ID: 110001602533
Air Operating Status Code: OPR
Default Air Classification Code: SMI
Air Program: New Source Performance Standards
Activity Date: 2004-03-10 00:00:00
Activity Status Date: Not reported
Activity Group: Compliance Monitoring
Activity Type: Inspection/Evaluation
Activity Status: Not reported

Region Code: 02
Programmatic ID: AIR NY0000002610500262
Facility Registry ID: 110001602533

NYC-TA EAST NY BUS DEPOT & SHOPS (Continued) **1004566769**

Air Operating Status Code: OPR
Default Air Classification Code: SMI
Air Program: New Source Performance Standards
Activity Date: 2004-08-03 00:00:00
Activity Status Date: Not reported
Activity Group: Compliance Monitoring
Activity Type: Inspection/Evaluation
Activity Status: Not reported

Region Code: 02
Programmatic ID: AIR NY0000002610500262
Facility Registry ID: 110001602533
Air Operating Status Code: OPR
Default Air Classification Code: SMI
Air Program: New Source Performance Standards
Activity Date: 2005-02-01 00:00:00
Activity Status Date: Not reported
Activity Group: Compliance Monitoring
Activity Type: Inspection/Evaluation
Activity Status: Not reported

Region Code: 02
Programmatic ID: AIR NY0000002610500262
Facility Registry ID: 110001602533
Air Operating Status Code: OPR
Default Air Classification Code: SMI
Air Program: New Source Performance Standards
Activity Date: 2005-04-08 00:00:00
Activity Status Date: Not reported
Activity Group: Compliance Monitoring
Activity Type: Inspection/Evaluation
Activity Status: Not reported

Region Code: 02
Programmatic ID: AIR NY0000002610500262
Facility Registry ID: 110001602533
Air Operating Status Code: OPR
Default Air Classification Code: SMI
Air Program: New Source Performance Standards
Activity Date: 2005-07-25 00:00:00
Activity Status Date: Not reported
Activity Group: Compliance Monitoring
Activity Type: Inspection/Evaluation
Activity Status: Not reported

Region Code: 02
Programmatic ID: AIR NY0000002610500262
Facility Registry ID: 110001602533
Air Operating Status Code: OPR
Default Air Classification Code: SMI
Air Program: New Source Performance Standards
Activity Date: 2005-08-01 00:00:00
Activity Status Date: Not reported
Activity Group: Compliance Monitoring
Activity Type: Inspection/Evaluation
Activity Status: Not reported

NYC-TA EAST NY BUS DEPOT & SHOPS (Continued) **1004566769**

Region Code: 02
Programmatic ID: AIR NY0000002610500262
Facility Registry ID: 110001602533
Air Operating Status Code: OPR
Default Air Classification Code: SMI
Air Program: New Source Performance Standards
Activity Date: 2005-08-15 00:00:00
Activity Status Date: Not reported
Activity Group: Compliance Monitoring
Activity Type: Inspection/Evaluation
Activity Status: Not reported

Region Code: 02
Programmatic ID: AIR NY0000002610500262
Facility Registry ID: 110001602533
Air Operating Status Code: OPR
Default Air Classification Code: SMI
Air Program: New Source Performance Standards
Activity Date: 2006-01-30 00:00:00
Activity Status Date: Not reported
Activity Group: Compliance Monitoring
Activity Type: Inspection/Evaluation
Activity Status: Not reported

Region Code: 02
Programmatic ID: AIR NY0000002610500262
Facility Registry ID: 110001602533
Air Operating Status Code: OPR
Default Air Classification Code: SMI
Air Program: New Source Performance Standards
Activity Date: 2006-06-27 00:00:00
Activity Status Date: Not reported
Activity Group: Compliance Monitoring
Activity Type: Inspection/Evaluation
Activity Status: Not reported

Region Code: 02
Programmatic ID: AIR NY0000002610500262
Facility Registry ID: 110001602533
Air Operating Status Code: OPR
Default Air Classification Code: SMI
Air Program: New Source Performance Standards
Activity Date: 2006-06-30 00:00:00
Activity Status Date: Not reported
Activity Group: Compliance Monitoring
Activity Type: Inspection/Evaluation
Activity Status: Not reported

Region Code: 02
Programmatic ID: AIR NY0000002610500262
Facility Registry ID: 110001602533
Air Operating Status Code: OPR
Default Air Classification Code: SMI
Air Program: New Source Performance Standards
Activity Date: 2006-12-28 00:00:00
Activity Status Date: Not reported
Activity Group: Compliance Monitoring

NYC-TA EAST NY BUS DEPOT & SHOPS (Continued) **1004566769**

Activity Type: Inspection/Evaluation
Activity Status: Not reported

Region Code: 02
Programmatic ID: AIR NY0000002610500262
Facility Registry ID: 110001602533
Air Operating Status Code: OPR
Default Air Classification Code: SMI
Air Program: New Source Performance Standards
Activity Date: 2007-02-01 00:00:00
Activity Status Date: Not reported
Activity Group: Compliance Monitoring
Activity Type: Inspection/Evaluation
Activity Status: Not reported

Region Code: 02
Programmatic ID: AIR NY0000002610500262
Facility Registry ID: 110001602533
Air Operating Status Code: OPR
Default Air Classification Code: SMI
Air Program: New Source Performance Standards
Activity Date: 2007-05-14 00:00:00
Activity Status Date: Not reported
Activity Group: Compliance Monitoring
Activity Type: Inspection/Evaluation
Activity Status: Not reported

Region Code: 02
Programmatic ID: AIR NY0000002610500262
Facility Registry ID: 110001602533
Air Operating Status Code: OPR
Default Air Classification Code: SMI
Air Program: New Source Performance Standards
Activity Date: 2007-06-12 00:00:00
Activity Status Date: Not reported
Activity Group: Compliance Monitoring
Activity Type: Inspection/Evaluation
Activity Status: Not reported

Region Code: 02
Programmatic ID: AIR NY0000002610500262
Facility Registry ID: 110001602533
Air Operating Status Code: OPR
Default Air Classification Code: SMI
Air Program: New Source Performance Standards
Activity Date: 2008-01-31 00:00:00
Activity Status Date: Not reported
Activity Group: Compliance Monitoring
Activity Type: Inspection/Evaluation
Activity Status: Not reported

Region Code: 02
Programmatic ID: AIR NY0000002610500262
Facility Registry ID: 110001602533
Air Operating Status Code: OPR
Default Air Classification Code: SMI
Air Program: New Source Performance Standards

NYC-TA EAST NY BUS DEPOT & SHOPS (Continued) **1004566769**

Activity Date: 2008-07-31 00:00:00
Activity Status Date: Not reported
Activity Group: Compliance Monitoring
Activity Type: Inspection/Evaluation
Activity Status: Not reported

Region Code: 02
Programmatic ID: AIR NY0000002610500262
Facility Registry ID: 110001602533
Air Operating Status Code: OPR
Default Air Classification Code: SMI
Air Program: New Source Performance Standards
Activity Date: 2008-08-07 00:00:00
Activity Status Date: Not reported
Activity Group: Compliance Monitoring
Activity Type: Inspection/Evaluation
Activity Status: Not reported

Region Code: 02
Programmatic ID: AIR NY0000002610500262
Facility Registry ID: 110001602533
Air Operating Status Code: OPR
Default Air Classification Code: SMI
Air Program: New Source Performance Standards
Activity Date: 2008-08-19 00:00:00
Activity Status Date: Not reported
Activity Group: Compliance Monitoring
Activity Type: Inspection/Evaluation
Activity Status: Not reported

Region Code: 02
Programmatic ID: AIR NY0000002610500262
Facility Registry ID: 110001602533
Air Operating Status Code: OPR
Default Air Classification Code: SMI
Air Program: New Source Performance Standards
Activity Date: 2009-02-02 00:00:00
Activity Status Date: Not reported
Activity Group: Compliance Monitoring
Activity Type: Inspection/Evaluation
Activity Status: Not reported

Region Code: 02
Programmatic ID: AIR NY0000002610500262
Facility Registry ID: 110001602533
Air Operating Status Code: OPR
Default Air Classification Code: SMI
Air Program: New Source Performance Standards
Activity Date: 2009-03-05 00:00:00
Activity Status Date: Not reported
Activity Group: Compliance Monitoring
Activity Type: Inspection/Evaluation
Activity Status: Not reported

Region Code: 02
Programmatic ID: AIR NY0000002610500262
Facility Registry ID: 110001602533

NYC-TA EAST NY BUS DEPOT & SHOPS (Continued) **1004566769**

Air Operating Status Code: OPR
Default Air Classification Code: SMI
Air Program: New Source Performance Standards
Activity Date: 2009-03-19 00:00:00
Activity Status Date: Not reported
Activity Group: Compliance Monitoring
Activity Type: Inspection/Evaluation
Activity Status: Not reported

Region Code: 02
Programmatic ID: AIR NY0000002610500262
Facility Registry ID: 110001602533
Air Operating Status Code: OPR
Default Air Classification Code: SMI
Air Program: New Source Performance Standards
Activity Date: 2009-04-30 00:00:00
Activity Status Date: Not reported
Activity Group: Compliance Monitoring
Activity Type: Inspection/Evaluation
Activity Status: Not reported

Region Code: 02
Programmatic ID: AIR NY0000002610500262
Facility Registry ID: 110001602533
Air Operating Status Code: OPR
Default Air Classification Code: SMI
Air Program: New Source Performance Standards
Activity Date: 2009-08-03 00:00:00
Activity Status Date: Not reported
Activity Group: Compliance Monitoring
Activity Type: Inspection/Evaluation
Activity Status: Not reported

Region Code: 02
Programmatic ID: AIR NY0000002610500262
Facility Registry ID: 110001602533
Air Operating Status Code: OPR
Default Air Classification Code: SMI
Air Program: New Source Performance Standards
Activity Date: 2009-08-18 00:00:00
Activity Status Date: Not reported
Activity Group: Compliance Monitoring
Activity Type: Inspection/Evaluation
Activity Status: Not reported

Region Code: 02
Programmatic ID: AIR NY0000002610500262
Facility Registry ID: 110001602533
Air Operating Status Code: OPR
Default Air Classification Code: SMI
Air Program: New Source Performance Standards
Activity Date: 2010-02-03 00:00:00
Activity Status Date: Not reported
Activity Group: Compliance Monitoring
Activity Type: Inspection/Evaluation
Activity Status: Not reported

NYC-TA EAST NY BUS DEPOT & SHOPS (Continued) **1004566769**

Region Code: 02
Programmatic ID: AIR NY0000002610500262
Facility Registry ID: 110001602533
Air Operating Status Code: OPR
Default Air Classification Code: SMI
Air Program: New Source Performance Standards
Activity Date: 2010-08-02 00:00:00
Activity Status Date: Not reported
Activity Group: Compliance Monitoring
Activity Type: Inspection/Evaluation
Activity Status: Not reported

Region Code: 02
Programmatic ID: AIR NY0000002610500262
Facility Registry ID: 110001602533
Air Operating Status Code: OPR
Default Air Classification Code: SMI
Air Program: New Source Performance Standards
Activity Date: 2010-08-11 00:00:00
Activity Status Date: Not reported
Activity Group: Compliance Monitoring
Activity Type: Inspection/Evaluation
Activity Status: Not reported

Region Code: 02
Programmatic ID: AIR NY0000002610500262
Facility Registry ID: 110001602533
Air Operating Status Code: OPR
Default Air Classification Code: SMI
Air Program: New Source Performance Standards
Activity Date: 2011-01-31 00:00:00
Activity Status Date: Not reported
Activity Group: Compliance Monitoring
Activity Type: Inspection/Evaluation
Activity Status: Not reported

Region Code: 02
Programmatic ID: AIR NY0000002610500262
Facility Registry ID: 110001602533
Air Operating Status Code: OPR
Default Air Classification Code: SMI
Air Program: New Source Performance Standards
Activity Date: 2011-04-14 00:00:00
Activity Status Date: Not reported
Activity Group: Compliance Monitoring
Activity Type: Inspection/Evaluation
Activity Status: Not reported

Region Code: 02
Programmatic ID: AIR NY0000002610500262
Facility Registry ID: 110001602533
Air Operating Status Code: OPR
Default Air Classification Code: SMI
Air Program: New Source Performance Standards
Activity Date: 2011-07-28 00:00:00
Activity Status Date: Not reported
Activity Group: Compliance Monitoring

NYC-TA EAST NY BUS DEPOT & SHOPS (Continued) **1004566769**

Activity Type: Inspection/Evaluation
Activity Status: Not reported

Region Code: 02
Programmatic ID: AIR NY0000002610500262
Facility Registry ID: 110001602533
Air Operating Status Code: OPR
Default Air Classification Code: SMI
Air Program: New Source Performance Standards
Activity Date: 2011-09-01 00:00:00
Activity Status Date: Not reported
Activity Group: Compliance Monitoring
Activity Type: Inspection/Evaluation
Activity Status: Not reported

Region Code: 02
Programmatic ID: AIR NY0000002610500262
Facility Registry ID: 110001602533
Air Operating Status Code: OPR
Default Air Classification Code: SMI
Air Program: New Source Performance Standards
Activity Date: 2012-02-01 00:00:00
Activity Status Date: Not reported
Activity Group: Compliance Monitoring
Activity Type: Inspection/Evaluation
Activity Status: Not reported

Region Code: 02
Programmatic ID: AIR NY0000002610500262
Facility Registry ID: 110001602533
Air Operating Status Code: OPR
Default Air Classification Code: SMI
Air Program: New Source Performance Standards
Activity Date: 2012-08-02 00:00:00
Activity Status Date: Not reported
Activity Group: Compliance Monitoring
Activity Type: Inspection/Evaluation
Activity Status: Not reported

Region Code: 02
Programmatic ID: AIR NY0000002610500262
Facility Registry ID: 110001602533
Air Operating Status Code: OPR
Default Air Classification Code: SMI
Air Program: New Source Performance Standards
Activity Date: 2013-01-31 00:00:00
Activity Status Date: Not reported
Activity Group: Compliance Monitoring
Activity Type: Inspection/Evaluation
Activity Status: Not reported

Region Code: 02
Programmatic ID: AIR NY0000002610500262
Facility Registry ID: 110001602533
Air Operating Status Code: OPR
Default Air Classification Code: SMI
Air Program: Operating Permits

NYC-TA EAST NY BUS DEPOT & SHOPS (Continued) **1004566769**

Activity Date: 2012-08-15 00:00:00
Activity Status Date: 2012-09-18 11:43:01
Activity Group: Compliance Monitoring
Activity Type: Inspection/Evaluation
Activity Status: Active

Region Code: 02
Programmatic ID: AIR NY0000002610500262
Facility Registry ID: 110001602533
Air Operating Status Code: OPR
Default Air Classification Code: SMI
Air Program: State Implementation Plan for National Primary and Secondary Ambient Air Quality Standards
Activity Date: 2007-06-12 00:00:00
Activity Status Date: 2008-10-06 00:00:00
Activity Group: Case File
Activity Type: Case File
Activity Status: Resolved

Region Code: 02
Programmatic ID: AIR NY0000002610500262
Facility Registry ID: 110001602533
Air Operating Status Code: OPR
Default Air Classification Code: SMI
Air Program: State Implementation Plan for National Primary and Secondary Ambient Air Quality Standards
Activity Date: 2008-07-31 00:00:00
Activity Status Date: 2016-05-02 13:12:11
Activity Group: Compliance Monitoring
Activity Type: Inspection/Evaluation
Activity Status: Active

Region Code: 02
Programmatic ID: AIR NY0000002610500262
Facility Registry ID: 110001602533
Air Operating Status Code: OPR
Default Air Classification Code: SMI
Air Program: State Implementation Plan for National Primary and Secondary Ambient Air Quality Standards
Activity Date: 2009-02-02 00:00:00
Activity Status Date: 2016-05-02 13:12:11
Activity Group: Compliance Monitoring
Activity Type: Inspection/Evaluation
Activity Status: Active

Region Code: 02
Programmatic ID: AIR NY0000002610500262
Facility Registry ID: 110001602533
Air Operating Status Code: OPR
Default Air Classification Code: SMI
Air Program: State Implementation Plan for National Primary and Secondary Ambient Air Quality Standards
Activity Date: 2014-02-08 00:00:00
Activity Status Date: 2016-05-02 13:12:17
Activity Group: Compliance Monitoring
Activity Type: Inspection/Evaluation
Activity Status: Active

Region Code: 02
Programmatic ID: AIR NY0000002610500262
Facility Registry ID: 110001602533

NYC-TA EAST NY BUS DEPOT & SHOPS (Continued) **1004566769**

Air Operating Status Code: OPR
Default Air Classification Code: SMI
Air Program: State Implementation Plan for National Primary and Secondary Ambient Air Quality Standards
Activity Date: 2015-02-05 00:00:00
Activity Status Date: 2016-05-02 13:12:17
Activity Group: Compliance Monitoring
Activity Type: Inspection/Evaluation
Activity Status: Active

Region Code: 02
Programmatic ID: AIR NY0000002610500262
Facility Registry ID: 110001602533
Air Operating Status Code: OPR
Default Air Classification Code: SMI
Air Program: State Implementation Plan for National Primary and Secondary Ambient Air Quality Standards
Activity Date: 2016-02-02 00:00:00
Activity Status Date: 2016-06-09 07:01:21
Activity Group: Compliance Monitoring
Activity Type: Inspection/Evaluation
Activity Status: Active

Region Code: 02
Programmatic ID: AIR NY0000002610500262
Facility Registry ID: 110001602533
Air Operating Status Code: OPR
Default Air Classification Code: SMI
Air Program: State Implementation Plan for National Primary and Secondary Ambient Air Quality Standards
Activity Date: 2016-03-21 00:00:00
Activity Status Date: 2016-05-02 13:12:17
Activity Group: Compliance Monitoring
Activity Type: Inspection/Evaluation
Activity Status: Active

Region Code: 02
Programmatic ID: AIR NY0000002610500262
Facility Registry ID: 110001602533
Air Operating Status Code: OPR
Default Air Classification Code: SMI
Air Program: State Implementation Plan for National Primary and Secondary Ambient Air Quality Standards
Activity Date: 2016-05-26 00:00:00
Activity Status Date: 2016-06-09 07:01:20
Activity Group: Compliance Monitoring
Activity Type: Inspection/Evaluation
Activity Status: Active

Region Code: 02
Programmatic ID: AIR NY0000002610500262
Facility Registry ID: 110001602533
Air Operating Status Code: OPR
Default Air Classification Code: SMI
Air Program: State Implementation Plan for National Primary and Secondary Ambient Air Quality Standards
Activity Date: 1997-09-12 00:00:00
Activity Status Date: Not reported
Activity Group: Compliance Monitoring
Activity Type: Inspection/Evaluation
Activity Status: Not reported

NYC-TA EAST NY BUS DEPOT & SHOPS (Continued) **1004566769**

Region Code: 02
Programmatic ID: AIR NY0000002610500262
Facility Registry ID: 110001602533
Air Operating Status Code: OPR
Default Air Classification Code: SMI
Air Program: State Implementation Plan for National Primary and Secondary Ambient Air Quality Standards
Activity Date: 1999-10-14 00:00:00
Activity Status Date: Not reported
Activity Group: Compliance Monitoring
Activity Type: Inspection/Evaluation
Activity Status: Not reported

Region Code: 02
Programmatic ID: AIR NY0000002610500262
Facility Registry ID: 110001602533
Air Operating Status Code: OPR
Default Air Classification Code: SMI
Air Program: State Implementation Plan for National Primary and Secondary Ambient Air Quality Standards
Activity Date: 2000-03-22 00:00:00
Activity Status Date: Not reported
Activity Group: Compliance Monitoring
Activity Type: Inspection/Evaluation
Activity Status: Not reported

Region Code: 02
Programmatic ID: AIR NY0000002610500262
Facility Registry ID: 110001602533
Air Operating Status Code: OPR
Default Air Classification Code: SMI
Air Program: State Implementation Plan for National Primary and Secondary Ambient Air Quality Standards
Activity Date: 2000-09-20 00:00:00
Activity Status Date: Not reported
Activity Group: Compliance Monitoring
Activity Type: Inspection/Evaluation
Activity Status: Not reported

Region Code: 02
Programmatic ID: AIR NY0000002610500262
Facility Registry ID: 110001602533
Air Operating Status Code: OPR
Default Air Classification Code: SMI
Air Program: State Implementation Plan for National Primary and Secondary Ambient Air Quality Standards
Activity Date: 2001-11-14 00:00:00
Activity Status Date: Not reported
Activity Group: Compliance Monitoring
Activity Type: Inspection/Evaluation
Activity Status: Not reported

Region Code: 02
Programmatic ID: AIR NY0000002610500262
Facility Registry ID: 110001602533
Air Operating Status Code: OPR
Default Air Classification Code: SMI
Air Program: State Implementation Plan for National Primary and Secondary Ambient Air Quality Standards
Activity Date: 2002-09-09 00:00:00
Activity Status Date: Not reported
Activity Group: Compliance Monitoring

NYC-TA EAST NY BUS DEPOT & SHOPS (Continued) **1004566769**

Activity Type: Inspection/Evaluation
Activity Status: Not reported

Region Code: 02
Programmatic ID: AIR NY0000002610500262
Facility Registry ID: 110001602533
Air Operating Status Code: OPR
Default Air Classification Code: SMI
Air Program: State Implementation Plan for National Primary and Secondary Ambient Air Quality Standards
Activity Date: 2002-09-12 00:00:00
Activity Status Date: Not reported
Activity Group: Compliance Monitoring
Activity Type: Inspection/Evaluation
Activity Status: Not reported

Region Code: 02
Programmatic ID: AIR NY0000002610500262
Facility Registry ID: 110001602533
Air Operating Status Code: OPR
Default Air Classification Code: SMI
Air Program: State Implementation Plan for National Primary and Secondary Ambient Air Quality Standards
Activity Date: 2003-01-30 00:00:00
Activity Status Date: Not reported
Activity Group: Compliance Monitoring
Activity Type: Inspection/Evaluation
Activity Status: Not reported

Region Code: 02
Programmatic ID: AIR NY0000002610500262
Facility Registry ID: 110001602533
Air Operating Status Code: OPR
Default Air Classification Code: SMI
Air Program: State Implementation Plan for National Primary and Secondary Ambient Air Quality Standards
Activity Date: 2003-02-20 00:00:00
Activity Status Date: Not reported
Activity Group: Compliance Monitoring
Activity Type: Inspection/Evaluation
Activity Status: Not reported

Region Code: 02
Programmatic ID: AIR NY0000002610500262
Facility Registry ID: 110001602533
Air Operating Status Code: OPR
Default Air Classification Code: SMI
Air Program: State Implementation Plan for National Primary and Secondary Ambient Air Quality Standards
Activity Date: 2003-08-11 00:00:00
Activity Status Date: Not reported
Activity Group: Compliance Monitoring
Activity Type: Inspection/Evaluation
Activity Status: Not reported

Region Code: 02
Programmatic ID: AIR NY0000002610500262
Facility Registry ID: 110001602533
Air Operating Status Code: OPR
Default Air Classification Code: SMI
Air Program: State Implementation Plan for National Primary and Secondary Ambient Air Quality Standards

NYC-TA EAST NY BUS DEPOT & SHOPS (Continued) **1004566769**

Activity Date: 2003-09-11 00:00:00
Activity Status Date: Not reported
Activity Group: Compliance Monitoring
Activity Type: Inspection/Evaluation
Activity Status: Not reported

Region Code: 02
Programmatic ID: AIR NY0000002610500262
Facility Registry ID: 110001602533
Air Operating Status Code: OPR
Default Air Classification Code: SMI
Air Program: State Implementation Plan for National Primary and Secondary Ambient Air Quality Standards
Activity Date: 2003-09-15 00:00:00
Activity Status Date: Not reported
Activity Group: Compliance Monitoring
Activity Type: Inspection/Evaluation
Activity Status: Not reported

Region Code: 02
Programmatic ID: AIR NY0000002610500262
Facility Registry ID: 110001602533
Air Operating Status Code: OPR
Default Air Classification Code: SMI
Air Program: State Implementation Plan for National Primary and Secondary Ambient Air Quality Standards
Activity Date: 2004-02-03 00:00:00
Activity Status Date: Not reported
Activity Group: Compliance Monitoring
Activity Type: Inspection/Evaluation
Activity Status: Not reported

Region Code: 02
Programmatic ID: AIR NY0000002610500262
Facility Registry ID: 110001602533
Air Operating Status Code: OPR
Default Air Classification Code: SMI
Air Program: State Implementation Plan for National Primary and Secondary Ambient Air Quality Standards
Activity Date: 2004-03-10 00:00:00
Activity Status Date: Not reported
Activity Group: Compliance Monitoring
Activity Type: Inspection/Evaluation
Activity Status: Not reported

Region Code: 02
Programmatic ID: AIR NY0000002610500262
Facility Registry ID: 110001602533
Air Operating Status Code: OPR
Default Air Classification Code: SMI
Air Program: State Implementation Plan for National Primary and Secondary Ambient Air Quality Standards
Activity Date: 2004-08-03 00:00:00
Activity Status Date: Not reported
Activity Group: Compliance Monitoring
Activity Type: Inspection/Evaluation
Activity Status: Not reported

Region Code: 02
Programmatic ID: AIR NY0000002610500262
Facility Registry ID: 110001602533

NYC-TA EAST NY BUS DEPOT & SHOPS (Continued) **1004566769**

Air Operating Status Code: OPR
Default Air Classification Code: SMI
Air Program: State Implementation Plan for National Primary and Secondary Ambient Air Quality Standards
Activity Date: 2005-02-01 00:00:00
Activity Status Date: Not reported
Activity Group: Compliance Monitoring
Activity Type: Inspection/Evaluation
Activity Status: Not reported

Region Code: 02
Programmatic ID: AIR NY0000002610500262
Facility Registry ID: 110001602533
Air Operating Status Code: OPR
Default Air Classification Code: SMI
Air Program: State Implementation Plan for National Primary and Secondary Ambient Air Quality Standards
Activity Date: 2005-04-08 00:00:00
Activity Status Date: Not reported
Activity Group: Compliance Monitoring
Activity Type: Inspection/Evaluation
Activity Status: Not reported

Region Code: 02
Programmatic ID: AIR NY0000002610500262
Facility Registry ID: 110001602533
Air Operating Status Code: OPR
Default Air Classification Code: SMI
Air Program: State Implementation Plan for National Primary and Secondary Ambient Air Quality Standards
Activity Date: 2005-07-25 00:00:00
Activity Status Date: Not reported
Activity Group: Compliance Monitoring
Activity Type: Inspection/Evaluation
Activity Status: Not reported

Region Code: 02
Programmatic ID: AIR NY0000002610500262
Facility Registry ID: 110001602533
Air Operating Status Code: OPR
Default Air Classification Code: SMI
Air Program: State Implementation Plan for National Primary and Secondary Ambient Air Quality Standards
Activity Date: 2005-08-01 00:00:00
Activity Status Date: Not reported
Activity Group: Compliance Monitoring
Activity Type: Inspection/Evaluation
Activity Status: Not reported

Region Code: 02
Programmatic ID: AIR NY0000002610500262
Facility Registry ID: 110001602533
Air Operating Status Code: OPR
Default Air Classification Code: SMI
Air Program: State Implementation Plan for National Primary and Secondary Ambient Air Quality Standards
Activity Date: 2005-08-15 00:00:00
Activity Status Date: Not reported
Activity Group: Compliance Monitoring
Activity Type: Inspection/Evaluation
Activity Status: Not reported

NYC-TA EAST NY BUS DEPOT & SHOPS (Continued) **1004566769**

Region Code: 02
Programmatic ID: AIR NY0000002610500262
Facility Registry ID: 110001602533
Air Operating Status Code: OPR
Default Air Classification Code: SMI
Air Program: State Implementation Plan for National Primary and Secondary Ambient Air Quality Standards
Activity Date: 2006-01-30 00:00:00
Activity Status Date: Not reported
Activity Group: Compliance Monitoring
Activity Type: Inspection/Evaluation
Activity Status: Not reported

Region Code: 02
Programmatic ID: AIR NY0000002610500262
Facility Registry ID: 110001602533
Air Operating Status Code: OPR
Default Air Classification Code: SMI
Air Program: State Implementation Plan for National Primary and Secondary Ambient Air Quality Standards
Activity Date: 2006-06-30 00:00:00
Activity Status Date: Not reported
Activity Group: Compliance Monitoring
Activity Type: Inspection/Evaluation
Activity Status: Not reported

Region Code: 02
Programmatic ID: AIR NY0000002610500262
Facility Registry ID: 110001602533
Air Operating Status Code: OPR
Default Air Classification Code: SMI
Air Program: State Implementation Plan for National Primary and Secondary Ambient Air Quality Standards
Activity Date: 2007-02-01 00:00:00
Activity Status Date: Not reported
Activity Group: Compliance Monitoring
Activity Type: Inspection/Evaluation
Activity Status: Not reported

Region Code: 02
Programmatic ID: AIR NY0000002610500262
Facility Registry ID: 110001602533
Air Operating Status Code: OPR
Default Air Classification Code: SMI
Air Program: State Implementation Plan for National Primary and Secondary Ambient Air Quality Standards
Activity Date: 2007-05-14 00:00:00
Activity Status Date: Not reported
Activity Group: Compliance Monitoring
Activity Type: Inspection/Evaluation
Activity Status: Not reported

Region Code: 02
Programmatic ID: AIR NY0000002610500262
Facility Registry ID: 110001602533
Air Operating Status Code: OPR
Default Air Classification Code: SMI
Air Program: State Implementation Plan for National Primary and Secondary Ambient Air Quality Standards
Activity Date: 2007-06-12 00:00:00
Activity Status Date: Not reported
Activity Group: Compliance Monitoring

NYC-TA EAST NY BUS DEPOT & SHOPS (Continued) **1004566769**

Activity Type: Inspection/Evaluation
Activity Status: Not reported

Region Code: 02
Programmatic ID: AIR NY0000002610500262
Facility Registry ID: 110001602533
Air Operating Status Code: OPR
Default Air Classification Code: SMI
Air Program: State Implementation Plan for National Primary and Secondary Ambient Air Quality Standards
Activity Date: 2008-01-31 00:00:00
Activity Status Date: Not reported
Activity Group: Compliance Monitoring
Activity Type: Inspection/Evaluation
Activity Status: Not reported

Region Code: 02
Programmatic ID: AIR NY0000002610500262
Facility Registry ID: 110001602533
Air Operating Status Code: OPR
Default Air Classification Code: SMI
Air Program: State Implementation Plan for National Primary and Secondary Ambient Air Quality Standards
Activity Date: 2008-07-31 00:00:00
Activity Status Date: Not reported
Activity Group: Compliance Monitoring
Activity Type: Inspection/Evaluation
Activity Status: Not reported

Region Code: 02
Programmatic ID: AIR NY0000002610500262
Facility Registry ID: 110001602533
Air Operating Status Code: OPR
Default Air Classification Code: SMI
Air Program: State Implementation Plan for National Primary and Secondary Ambient Air Quality Standards
Activity Date: 2008-08-07 00:00:00
Activity Status Date: Not reported
Activity Group: Compliance Monitoring
Activity Type: Inspection/Evaluation
Activity Status: Not reported

Region Code: 02
Programmatic ID: AIR NY0000002610500262
Facility Registry ID: 110001602533
Air Operating Status Code: OPR
Default Air Classification Code: SMI
Air Program: State Implementation Plan for National Primary and Secondary Ambient Air Quality Standards
Activity Date: 2008-08-19 00:00:00
Activity Status Date: Not reported
Activity Group: Compliance Monitoring
Activity Type: Inspection/Evaluation
Activity Status: Not reported

Region Code: 02
Programmatic ID: AIR NY0000002610500262
Facility Registry ID: 110001602533
Air Operating Status Code: OPR
Default Air Classification Code: SMI
Air Program: State Implementation Plan for National Primary and Secondary Ambient Air Quality Standards

NYC-TA EAST NY BUS DEPOT & SHOPS (Continued) **1004566769**

Activity Date: 2009-02-02 00:00:00
Activity Status Date: Not reported
Activity Group: Compliance Monitoring
Activity Type: Inspection/Evaluation
Activity Status: Not reported

Region Code: 02
Programmatic ID: AIR NY0000002610500262
Facility Registry ID: 110001602533
Air Operating Status Code: OPR
Default Air Classification Code: SMI
Air Program: State Implementation Plan for National Primary and Secondary Ambient Air Quality Standards
Activity Date: 2009-03-05 00:00:00
Activity Status Date: Not reported
Activity Group: Compliance Monitoring
Activity Type: Inspection/Evaluation
Activity Status: Not reported

Region Code: 02
Programmatic ID: AIR NY0000002610500262
Facility Registry ID: 110001602533
Air Operating Status Code: OPR
Default Air Classification Code: SMI
Air Program: State Implementation Plan for National Primary and Secondary Ambient Air Quality Standards
Activity Date: 2009-03-19 00:00:00
Activity Status Date: Not reported
Activity Group: Compliance Monitoring
Activity Type: Inspection/Evaluation
Activity Status: Not reported

Region Code: 02
Programmatic ID: AIR NY0000002610500262
Facility Registry ID: 110001602533
Air Operating Status Code: OPR
Default Air Classification Code: SMI
Air Program: State Implementation Plan for National Primary and Secondary Ambient Air Quality Standards
Activity Date: 2009-04-30 00:00:00
Activity Status Date: Not reported
Activity Group: Compliance Monitoring
Activity Type: Inspection/Evaluation
Activity Status: Not reported

Region Code: 02
Programmatic ID: AIR NY0000002610500262
Facility Registry ID: 110001602533
Air Operating Status Code: OPR
Default Air Classification Code: SMI
Air Program: State Implementation Plan for National Primary and Secondary Ambient Air Quality Standards
Activity Date: 2009-08-03 00:00:00
Activity Status Date: Not reported
Activity Group: Compliance Monitoring
Activity Type: Inspection/Evaluation
Activity Status: Not reported

Region Code: 02
Programmatic ID: AIR NY0000002610500262
Facility Registry ID: 110001602533

NYC-TA EAST NY BUS DEPOT & SHOPS (Continued) **1004566769**

Air Operating Status Code: OPR
Default Air Classification Code: SMI
Air Program: State Implementation Plan for National Primary and Secondary Ambient Air Quality Standards
Activity Date: 2009-08-18 00:00:00
Activity Status Date: Not reported
Activity Group: Compliance Monitoring
Activity Type: Inspection/Evaluation
Activity Status: Not reported

Region Code: 02
Programmatic ID: AIR NY0000002610500262
Facility Registry ID: 110001602533
Air Operating Status Code: OPR
Default Air Classification Code: SMI
Air Program: State Implementation Plan for National Primary and Secondary Ambient Air Quality Standards
Activity Date: 2010-02-03 00:00:00
Activity Status Date: Not reported
Activity Group: Compliance Monitoring
Activity Type: Inspection/Evaluation
Activity Status: Not reported

Region Code: 02
Programmatic ID: AIR NY0000002610500262
Facility Registry ID: 110001602533
Air Operating Status Code: OPR
Default Air Classification Code: SMI
Air Program: State Implementation Plan for National Primary and Secondary Ambient Air Quality Standards
Activity Date: 2010-08-02 00:00:00
Activity Status Date: Not reported
Activity Group: Compliance Monitoring
Activity Type: Inspection/Evaluation
Activity Status: Not reported

Region Code: 02
Programmatic ID: AIR NY0000002610500262
Facility Registry ID: 110001602533
Air Operating Status Code: OPR
Default Air Classification Code: SMI
Air Program: State Implementation Plan for National Primary and Secondary Ambient Air Quality Standards
Activity Date: 2010-08-11 00:00:00
Activity Status Date: Not reported
Activity Group: Compliance Monitoring
Activity Type: Inspection/Evaluation
Activity Status: Not reported

Region Code: 02
Programmatic ID: AIR NY0000002610500262
Facility Registry ID: 110001602533
Air Operating Status Code: OPR
Default Air Classification Code: SMI
Air Program: State Implementation Plan for National Primary and Secondary Ambient Air Quality Standards
Activity Date: 2011-01-31 00:00:00
Activity Status Date: Not reported
Activity Group: Compliance Monitoring
Activity Type: Inspection/Evaluation
Activity Status: Not reported

NYC-TA EAST NY BUS DEPOT & SHOPS (Continued) **1004566769**

Region Code: 02
Programmatic ID: AIR NY0000002610500262
Facility Registry ID: 110001602533
Air Operating Status Code: OPR
Default Air Classification Code: SMI
Air Program: State Implementation Plan for National Primary and Secondary Ambient Air Quality Standards
Activity Date: 2011-04-14 00:00:00
Activity Status Date: Not reported
Activity Group: Compliance Monitoring
Activity Type: Inspection/Evaluation
Activity Status: Not reported

Region Code: 02
Programmatic ID: AIR NY0000002610500262
Facility Registry ID: 110001602533
Air Operating Status Code: OPR
Default Air Classification Code: SMI
Air Program: State Implementation Plan for National Primary and Secondary Ambient Air Quality Standards
Activity Date: 2011-07-28 00:00:00
Activity Status Date: Not reported
Activity Group: Compliance Monitoring
Activity Type: Inspection/Evaluation
Activity Status: Not reported

Region Code: 02
Programmatic ID: AIR NY0000002610500262
Facility Registry ID: 110001602533
Air Operating Status Code: OPR
Default Air Classification Code: SMI
Air Program: State Implementation Plan for National Primary and Secondary Ambient Air Quality Standards
Activity Date: 2011-09-01 00:00:00
Activity Status Date: Not reported
Activity Group: Compliance Monitoring
Activity Type: Inspection/Evaluation
Activity Status: Not reported

Region Code: 02
Programmatic ID: AIR NY0000002610500262
Facility Registry ID: 110001602533
Air Operating Status Code: OPR
Default Air Classification Code: SMI
Air Program: State Implementation Plan for National Primary and Secondary Ambient Air Quality Standards
Activity Date: 2012-02-01 00:00:00
Activity Status Date: Not reported
Activity Group: Compliance Monitoring
Activity Type: Inspection/Evaluation
Activity Status: Not reported

Region Code: 02
Programmatic ID: AIR NY0000002610500262
Facility Registry ID: 110001602533
Air Operating Status Code: OPR
Default Air Classification Code: SMI
Air Program: State Implementation Plan for National Primary and Secondary Ambient Air Quality Standards
Activity Date: 2012-08-02 00:00:00
Activity Status Date: Not reported
Activity Group: Compliance Monitoring

NYC-TA EAST NY BUS DEPOT & SHOPS (Continued) **1004566769**

Activity Type: Inspection/Evaluation
Activity Status: Not reported

Region Code: 02
Programmatic ID: AIR NY0000002610500262
Facility Registry ID: 110001602533
Air Operating Status Code: OPR
Default Air Classification Code: SMI
Air Program: State Implementation Plan for National Primary and Secondary Ambient Air Quality Standards
Activity Date: 2013-01-31 00:00:00
Activity Status Date: Not reported
Activity Group: Compliance Monitoring
Activity Type: Inspection/Evaluation
Activity Status: Not reported

Region Code: 02
Programmatic ID: AIR NY0000002610500262
Facility Registry ID: 110001602533
Air Operating Status Code: OPR
Default Air Classification Code: SMI
Air Program: State Implementation Plan for National Primary and Secondary Ambient Air Quality Standards
Activity Date: 2008-10-06 00:00:00
Activity Status Date: 2008-10-06 00:00:00
Activity Group: Enforcement Action
Activity Type: Administrative - Formal
Activity Status: Resolved

Region Code: 02
Programmatic ID: AIR NY0000002610500262
Facility Registry ID: 110001602533
Air Operating Status Code: OPR
Default Air Classification Code: SMI
Air Program: State Implementation Plan for National Primary and Secondary Ambient Air Quality Standards
Activity Date: 2007-06-12 00:00:00
Activity Status Date: 2007-06-12 00:00:00
Activity Group: Enforcement Action
Activity Type: Administrative - Informal
Activity Status: Achieved

Region Code: 02
Programmatic ID: AIR NY0000002610500262
Facility Registry ID: 110001602533
Air Operating Status Code: OPR
Default Air Classification Code: SMI
Air Program: Title V Permits
Activity Date: Not reported
Activity Status Date: 2001-05-31 00:00:00
Activity Group: Case File
Activity Type: Case File
Activity Status: Resolved

Region Code: 02
Programmatic ID: AIR NY0000002610500262
Facility Registry ID: 110001602533
Air Operating Status Code: OPR
Default Air Classification Code: SMI
Air Program: Title V Permits

NYC-TA EAST NY BUS DEPOT & SHOPS (Continued) **1004566769**

Activity Date: 2008-07-31 00:00:00
Activity Status Date: 2016-05-02 13:12:11
Activity Group: Compliance Monitoring
Activity Type: Inspection/Evaluation
Activity Status: Active

Region Code: 02
Programmatic ID: AIR NY0000002610500262
Facility Registry ID: 110001602533
Air Operating Status Code: OPR
Default Air Classification Code: SMI
Air Program: Title V Permits
Activity Date: 2009-02-02 00:00:00
Activity Status Date: 2016-05-02 13:12:11
Activity Group: Compliance Monitoring
Activity Type: Inspection/Evaluation
Activity Status: Active

Region Code: 02
Programmatic ID: AIR NY0000002610500262
Facility Registry ID: 110001602533
Air Operating Status Code: OPR
Default Air Classification Code: SMI
Air Program: Title V Permits
Activity Date: 1998-03-09 00:00:00
Activity Status Date: Not reported
Activity Group: Compliance Monitoring
Activity Type: Inspection/Evaluation
Activity Status: Not reported

Region Code: 02
Programmatic ID: AIR NY0000002610500262
Facility Registry ID: 110001602533
Air Operating Status Code: OPR
Default Air Classification Code: SMI
Air Program: Title V Permits
Activity Date: 1999-10-14 00:00:00
Activity Status Date: Not reported
Activity Group: Compliance Monitoring
Activity Type: Inspection/Evaluation
Activity Status: Not reported

Region Code: 02
Programmatic ID: AIR NY0000002610500262
Facility Registry ID: 110001602533
Air Operating Status Code: OPR
Default Air Classification Code: SMI
Air Program: Title V Permits
Activity Date: 2000-09-20 00:00:00
Activity Status Date: Not reported
Activity Group: Compliance Monitoring
Activity Type: Inspection/Evaluation
Activity Status: Not reported

Region Code: 02
Programmatic ID: AIR NY0000002610500262
Facility Registry ID: 110001602533

NYC-TA EAST NY BUS DEPOT & SHOPS (Continued) **1004566769**

Air Operating Status Code: OPR
Default Air Classification Code: SMI
Air Program: Title V Permits
Activity Date: 2001-11-14 00:00:00
Activity Status Date: Not reported
Activity Group: Compliance Monitoring
Activity Type: Inspection/Evaluation
Activity Status: Not reported

Region Code: 02
Programmatic ID: AIR NY0000002610500262
Facility Registry ID: 110001602533
Air Operating Status Code: OPR
Default Air Classification Code: SMI
Air Program: Title V Permits
Activity Date: 2002-09-09 00:00:00
Activity Status Date: Not reported
Activity Group: Compliance Monitoring
Activity Type: Inspection/Evaluation
Activity Status: Not reported

Region Code: 02
Programmatic ID: AIR NY0000002610500262
Facility Registry ID: 110001602533
Air Operating Status Code: OPR
Default Air Classification Code: SMI
Air Program: Title V Permits
Activity Date: 2003-01-30 00:00:00
Activity Status Date: Not reported
Activity Group: Compliance Monitoring
Activity Type: Inspection/Evaluation
Activity Status: Not reported

Region Code: 02
Programmatic ID: AIR NY0000002610500262
Facility Registry ID: 110001602533
Air Operating Status Code: OPR
Default Air Classification Code: SMI
Air Program: Title V Permits
Activity Date: 2003-02-20 00:00:00
Activity Status Date: Not reported
Activity Group: Compliance Monitoring
Activity Type: Inspection/Evaluation
Activity Status: Not reported

Region Code: 02
Programmatic ID: AIR NY0000002610500262
Facility Registry ID: 110001602533
Air Operating Status Code: OPR
Default Air Classification Code: SMI
Air Program: Title V Permits
Activity Date: 2003-08-11 00:00:00
Activity Status Date: Not reported
Activity Group: Compliance Monitoring
Activity Type: Inspection/Evaluation
Activity Status: Not reported

NYC-TA EAST NY BUS DEPOT & SHOPS (Continued) **1004566769**

Region Code: 02
Programmatic ID: AIR NY0000002610500262
Facility Registry ID: 110001602533
Air Operating Status Code: OPR
Default Air Classification Code: SMI
Air Program: Title V Permits
Activity Date: 2003-09-11 00:00:00
Activity Status Date: Not reported
Activity Group: Compliance Monitoring
Activity Type: Inspection/Evaluation
Activity Status: Not reported

Region Code: 02
Programmatic ID: AIR NY0000002610500262
Facility Registry ID: 110001602533
Air Operating Status Code: OPR
Default Air Classification Code: SMI
Air Program: Title V Permits
Activity Date: 2004-02-03 00:00:00
Activity Status Date: Not reported
Activity Group: Compliance Monitoring
Activity Type: Inspection/Evaluation
Activity Status: Not reported

Region Code: 02
Programmatic ID: AIR NY0000002610500262
Facility Registry ID: 110001602533
Air Operating Status Code: OPR
Default Air Classification Code: SMI
Air Program: Title V Permits
Activity Date: 2004-03-10 00:00:00
Activity Status Date: Not reported
Activity Group: Compliance Monitoring
Activity Type: Inspection/Evaluation
Activity Status: Not reported

Region Code: 02
Programmatic ID: AIR NY0000002610500262
Facility Registry ID: 110001602533
Air Operating Status Code: OPR
Default Air Classification Code: SMI
Air Program: Title V Permits
Activity Date: 2004-08-03 00:00:00
Activity Status Date: Not reported
Activity Group: Compliance Monitoring
Activity Type: Inspection/Evaluation
Activity Status: Not reported

Region Code: 02
Programmatic ID: AIR NY0000002610500262
Facility Registry ID: 110001602533
Air Operating Status Code: OPR
Default Air Classification Code: SMI
Air Program: Title V Permits
Activity Date: 2005-02-01 00:00:00
Activity Status Date: Not reported
Activity Group: Compliance Monitoring

NYC-TA EAST NY BUS DEPOT & SHOPS (Continued) **1004566769**

Activity Type: Inspection/Evaluation
Activity Status: Not reported

Region Code: 02
Programmatic ID: AIR NY0000002610500262
Facility Registry ID: 110001602533
Air Operating Status Code: OPR
Default Air Classification Code: SMI
Air Program: Title V Permits
Activity Date: 2005-04-08 00:00:00
Activity Status Date: Not reported
Activity Group: Compliance Monitoring
Activity Type: Inspection/Evaluation
Activity Status: Not reported

Region Code: 02
Programmatic ID: AIR NY0000002610500262
Facility Registry ID: 110001602533
Air Operating Status Code: OPR
Default Air Classification Code: SMI
Air Program: Title V Permits
Activity Date: 2005-08-01 00:00:00
Activity Status Date: Not reported
Activity Group: Compliance Monitoring
Activity Type: Inspection/Evaluation
Activity Status: Not reported

Region Code: 02
Programmatic ID: AIR NY0000002610500262
Facility Registry ID: 110001602533
Air Operating Status Code: OPR
Default Air Classification Code: SMI
Air Program: Title V Permits
Activity Date: 2005-08-15 00:00:00
Activity Status Date: Not reported
Activity Group: Compliance Monitoring
Activity Type: Inspection/Evaluation
Activity Status: Not reported

Region Code: 02
Programmatic ID: AIR NY0000002610500262
Facility Registry ID: 110001602533
Air Operating Status Code: OPR
Default Air Classification Code: SMI
Air Program: Title V Permits
Activity Date: 2006-01-30 00:00:00
Activity Status Date: Not reported
Activity Group: Compliance Monitoring
Activity Type: Inspection/Evaluation
Activity Status: Not reported

Region Code: 02
Programmatic ID: AIR NY0000002610500262
Facility Registry ID: 110001602533
Air Operating Status Code: OPR
Default Air Classification Code: SMI
Air Program: Title V Permits

NYC-TA EAST NY BUS DEPOT & SHOPS (Continued) **1004566769**

Activity Date: 2006-06-30 00:00:00
Activity Status Date: Not reported
Activity Group: Compliance Monitoring
Activity Type: Inspection/Evaluation
Activity Status: Not reported

Region Code: 02
Programmatic ID: AIR NY0000002610500262
Facility Registry ID: 110001602533
Air Operating Status Code: OPR
Default Air Classification Code: SMI
Air Program: Title V Permits
Activity Date: 2007-02-01 00:00:00
Activity Status Date: Not reported
Activity Group: Compliance Monitoring
Activity Type: Inspection/Evaluation
Activity Status: Not reported

Region Code: 02
Programmatic ID: AIR NY0000002610500262
Facility Registry ID: 110001602533
Air Operating Status Code: OPR
Default Air Classification Code: SMI
Air Program: Title V Permits
Activity Date: 2007-05-14 00:00:00
Activity Status Date: Not reported
Activity Group: Compliance Monitoring
Activity Type: Inspection/Evaluation
Activity Status: Not reported

Region Code: 02
Programmatic ID: AIR NY0000002610500262
Facility Registry ID: 110001602533
Air Operating Status Code: OPR
Default Air Classification Code: SMI
Air Program: Title V Permits
Activity Date: 2008-01-31 00:00:00
Activity Status Date: Not reported
Activity Group: Compliance Monitoring
Activity Type: Inspection/Evaluation
Activity Status: Not reported

Region Code: 02
Programmatic ID: AIR NY0000002610500262
Facility Registry ID: 110001602533
Air Operating Status Code: OPR
Default Air Classification Code: SMI
Air Program: Title V Permits
Activity Date: 2008-07-31 00:00:00
Activity Status Date: Not reported
Activity Group: Compliance Monitoring
Activity Type: Inspection/Evaluation
Activity Status: Not reported

Region Code: 02
Programmatic ID: AIR NY0000002610500262
Facility Registry ID: 110001602533

NYC-TA EAST NY BUS DEPOT & SHOPS (Continued) **1004566769**

Air Operating Status Code: OPR
Default Air Classification Code: SMI
Air Program: Title V Permits
Activity Date: 2009-02-02 00:00:00
Activity Status Date: Not reported
Activity Group: Compliance Monitoring
Activity Type: Inspection/Evaluation
Activity Status: Not reported

Region Code: 02
Programmatic ID: AIR NY0000002610500262
Facility Registry ID: 110001602533
Air Operating Status Code: OPR
Default Air Classification Code: SMI
Air Program: Title V Permits
Activity Date: 2009-03-05 00:00:00
Activity Status Date: Not reported
Activity Group: Compliance Monitoring
Activity Type: Inspection/Evaluation
Activity Status: Not reported

Region Code: 02
Programmatic ID: AIR NY0000002610500262
Facility Registry ID: 110001602533
Air Operating Status Code: OPR
Default Air Classification Code: SMI
Air Program: Title V Permits
Activity Date: 2009-08-03 00:00:00
Activity Status Date: Not reported
Activity Group: Compliance Monitoring
Activity Type: Inspection/Evaluation
Activity Status: Not reported

Region Code: 02
Programmatic ID: AIR NY0000002610500262
Facility Registry ID: 110001602533
Air Operating Status Code: OPR
Default Air Classification Code: SMI
Air Program: Title V Permits
Activity Date: 2010-02-03 00:00:00
Activity Status Date: Not reported
Activity Group: Compliance Monitoring
Activity Type: Inspection/Evaluation
Activity Status: Not reported

Region Code: 02
Programmatic ID: AIR NY0000002610500262
Facility Registry ID: 110001602533
Air Operating Status Code: OPR
Default Air Classification Code: SMI
Air Program: Title V Permits
Activity Date: 2010-08-02 00:00:00
Activity Status Date: Not reported
Activity Group: Compliance Monitoring
Activity Type: Inspection/Evaluation
Activity Status: Not reported

NYC-TA EAST NY BUS DEPOT & SHOPS (Continued) **1004566769**

Region Code: 02
Programmatic ID: AIR NY0000002610500262
Facility Registry ID: 110001602533
Air Operating Status Code: OPR
Default Air Classification Code: SMI
Air Program: Title V Permits
Activity Date: 2011-01-31 00:00:00
Activity Status Date: Not reported
Activity Group: Compliance Monitoring
Activity Type: Inspection/Evaluation
Activity Status: Not reported

Region Code: 02
Programmatic ID: AIR NY0000002610500262
Facility Registry ID: 110001602533
Air Operating Status Code: OPR
Default Air Classification Code: SMI
Air Program: Title V Permits
Activity Date: 2011-04-14 00:00:00
Activity Status Date: Not reported
Activity Group: Compliance Monitoring
Activity Type: Inspection/Evaluation
Activity Status: Not reported

Region Code: 02
Programmatic ID: AIR NY0000002610500262
Facility Registry ID: 110001602533
Air Operating Status Code: OPR
Default Air Classification Code: SMI
Air Program: Title V Permits
Activity Date: 2011-07-28 00:00:00
Activity Status Date: Not reported
Activity Group: Compliance Monitoring
Activity Type: Inspection/Evaluation
Activity Status: Not reported

Region Code: 02
Programmatic ID: AIR NY0000002610500262
Facility Registry ID: 110001602533
Air Operating Status Code: OPR
Default Air Classification Code: SMI
Air Program: Title V Permits
Activity Date: 2012-02-01 00:00:00
Activity Status Date: Not reported
Activity Group: Compliance Monitoring
Activity Type: Inspection/Evaluation
Activity Status: Not reported

Region Code: 02
Programmatic ID: AIR NY0000002610500262
Facility Registry ID: 110001602533
Air Operating Status Code: OPR
Default Air Classification Code: SMI
Air Program: Title V Permits
Activity Date: 2012-08-02 00:00:00
Activity Status Date: Not reported
Activity Group: Compliance Monitoring

NYC-TA EAST NY BUS DEPOT & SHOPS (Continued) **1004566769**

Activity Type: Inspection/Evaluation
Activity Status: Not reported

Region Code: 02
Programmatic ID: AIR NY0000002610500262
Facility Registry ID: 110001602533
Air Operating Status Code: OPR
Default Air Classification Code: SMI
Air Program: Title V Permits
Activity Date: 2012-08-15 00:00:00
Activity Status Date: Not reported
Activity Group: Compliance Monitoring
Activity Type: Inspection/Evaluation
Activity Status: Not reported

Region Code: 02
Programmatic ID: AIR NY0000002610500262
Facility Registry ID: 110001602533
Air Operating Status Code: OPR
Default Air Classification Code: SMI
Air Program: Title V Permits
Activity Date: 2001-05-31 00:00:00
Activity Status Date: 2001-05-31 00:00:00
Activity Group: Enforcement Action
Activity Type: Administrative - Formal
Activity Status: Final Order Issued

Region Code: 02
Programmatic ID: AIR NY0000002610500262
Facility Registry ID: 110001602533
Air Operating Status Code: OPR
Default Air Classification Code: SMI
Air Program: Title V Permits
Activity Date: 1998-04-23 00:00:00
Activity Status Date: 1998-04-23 00:00:00
Activity Group: Enforcement Action
Activity Type: Administrative - Informal
Activity Status: Achieved

Envid: 1004566769
Region Code: 02
County Code: NY047
Programmatic ID: AIR NY0000002610500262
Facility Registry ID: 110001602533
D and B Number: Not reported
Facility Site Name: NYC-TA EAST NY BUS DEPOT & SHOPS
Primary SIC Code: 4111
NAICS Code: 485113
Default Air Classification Code: SMI
Facility Type of Ownership Code: Not reported
Air CMS Category Code: TVM
HPV Status: ADDRESSED HPV

US AIRS (AFS):
Region Code: 02
Programmatic ID: AIR NY0000002610500262
Facility Registry ID: 110001602533

NYC-TA EAST NY BUS DEPOT & SHOPS (Continued) **1004566769**

Air Operating Status Code: OPR
Default Air Classification Code: SMI
Air Program: MACT Standards (40 CFR Part 63)
Activity Date: 2008-07-31 00:00:00
Activity Status Date: 2016-05-02 13:12:11
Activity Group: Compliance Monitoring
Activity Type: Inspection/Evaluation
Activity Status: Active

Region Code: 02
Programmatic ID: AIR NY0000002610500262
Facility Registry ID: 110001602533
Air Operating Status Code: OPR
Default Air Classification Code: SMI
Air Program: MACT Standards (40 CFR Part 63)
Activity Date: 2009-02-02 00:00:00
Activity Status Date: 2016-05-02 13:12:11
Activity Group: Compliance Monitoring
Activity Type: Inspection/Evaluation
Activity Status: Active

Region Code: 02
Programmatic ID: AIR NY0000002610500262
Facility Registry ID: 110001602533
Air Operating Status Code: OPR
Default Air Classification Code: SMI
Air Program: MACT Standards (40 CFR Part 63)
Activity Date: 2014-02-08 00:00:00
Activity Status Date: 2016-05-02 13:12:17
Activity Group: Compliance Monitoring
Activity Type: Inspection/Evaluation
Activity Status: Active

Region Code: 02
Programmatic ID: AIR NY0000002610500262
Facility Registry ID: 110001602533
Air Operating Status Code: OPR
Default Air Classification Code: SMI
Air Program: MACT Standards (40 CFR Part 63)
Activity Date: 2015-02-05 00:00:00
Activity Status Date: 2016-05-02 13:12:17
Activity Group: Compliance Monitoring
Activity Type: Inspection/Evaluation
Activity Status: Active

Region Code: 02
Programmatic ID: AIR NY0000002610500262
Facility Registry ID: 110001602533
Air Operating Status Code: OPR
Default Air Classification Code: SMI
Air Program: MACT Standards (40 CFR Part 63)
Activity Date: 2016-02-02 00:00:00
Activity Status Date: 2016-06-09 07:01:21
Activity Group: Compliance Monitoring
Activity Type: Inspection/Evaluation
Activity Status: Active

NYC-TA EAST NY BUS DEPOT & SHOPS (Continued) **1004566769**

Region Code: 02
Programmatic ID: AIR NY0000002610500262
Facility Registry ID: 110001602533
Air Operating Status Code: OPR
Default Air Classification Code: SMI
Air Program: MACT Standards (40 CFR Part 63)
Activity Date: 2016-03-21 00:00:00
Activity Status Date: 2016-05-02 13:12:17
Activity Group: Compliance Monitoring
Activity Type: Inspection/Evaluation
Activity Status: Active

Region Code: 02
Programmatic ID: AIR NY0000002610500262
Facility Registry ID: 110001602533
Air Operating Status Code: OPR
Default Air Classification Code: SMI
Air Program: MACT Standards (40 CFR Part 63)
Activity Date: 2016-05-26 00:00:00
Activity Status Date: 2016-06-09 07:01:20
Activity Group: Compliance Monitoring
Activity Type: Inspection/Evaluation
Activity Status: Active

Region Code: 02
Programmatic ID: AIR NY0000002610500262
Facility Registry ID: 110001602533
Air Operating Status Code: OPR
Default Air Classification Code: SMI
Air Program: MACT Standards (40 CFR Part 63)
Activity Date: 1999-10-14 00:00:00
Activity Status Date: Not reported
Activity Group: Compliance Monitoring
Activity Type: Inspection/Evaluation
Activity Status: Not reported

Region Code: 02
Programmatic ID: AIR NY0000002610500262
Facility Registry ID: 110001602533
Air Operating Status Code: OPR
Default Air Classification Code: SMI
Air Program: MACT Standards (40 CFR Part 63)
Activity Date: 2000-03-22 00:00:00
Activity Status Date: Not reported
Activity Group: Compliance Monitoring
Activity Type: Inspection/Evaluation
Activity Status: Not reported

Region Code: 02
Programmatic ID: AIR NY0000002610500262
Facility Registry ID: 110001602533
Air Operating Status Code: OPR
Default Air Classification Code: SMI
Air Program: MACT Standards (40 CFR Part 63)
Activity Date: 2000-09-20 00:00:00
Activity Status Date: Not reported
Activity Group: Compliance Monitoring

NYC-TA EAST NY BUS DEPOT & SHOPS (Continued) **1004566769**

Activity Type: Inspection/Evaluation
Activity Status: Not reported

Region Code: 02
Programmatic ID: AIR NY0000002610500262
Facility Registry ID: 110001602533
Air Operating Status Code: OPR
Default Air Classification Code: SMI
Air Program: MACT Standards (40 CFR Part 63)
Activity Date: 2001-11-14 00:00:00
Activity Status Date: Not reported
Activity Group: Compliance Monitoring
Activity Type: Inspection/Evaluation
Activity Status: Not reported

Region Code: 02
Programmatic ID: AIR NY0000002610500262
Facility Registry ID: 110001602533
Air Operating Status Code: OPR
Default Air Classification Code: SMI
Air Program: MACT Standards (40 CFR Part 63)
Activity Date: 2002-09-09 00:00:00
Activity Status Date: Not reported
Activity Group: Compliance Monitoring
Activity Type: Inspection/Evaluation
Activity Status: Not reported

Region Code: 02
Programmatic ID: AIR NY0000002610500262
Facility Registry ID: 110001602533
Air Operating Status Code: OPR
Default Air Classification Code: SMI
Air Program: MACT Standards (40 CFR Part 63)
Activity Date: 2002-09-12 00:00:00
Activity Status Date: Not reported
Activity Group: Compliance Monitoring
Activity Type: Inspection/Evaluation
Activity Status: Not reported

Region Code: 02
Programmatic ID: AIR NY0000002610500262
Facility Registry ID: 110001602533
Air Operating Status Code: OPR
Default Air Classification Code: SMI
Air Program: MACT Standards (40 CFR Part 63)
Activity Date: 2003-01-30 00:00:00
Activity Status Date: Not reported
Activity Group: Compliance Monitoring
Activity Type: Inspection/Evaluation
Activity Status: Not reported

Region Code: 02
Programmatic ID: AIR NY0000002610500262
Facility Registry ID: 110001602533
Air Operating Status Code: OPR
Default Air Classification Code: SMI
Air Program: MACT Standards (40 CFR Part 63)

NYC-TA EAST NY BUS DEPOT & SHOPS (Continued) **1004566769**

Activity Date:	2003-02-20 00:00:00
Activity Status Date:	Not reported
Activity Group:	Compliance Monitoring
Activity Type:	Inspection/Evaluation
Activity Status:	Not reported
Region Code:	02
Programmatic ID:	AIR NY0000002610500262
Facility Registry ID:	110001602533
Air Operating Status Code:	OPR
Default Air Classification Code:	SMI
Air Program:	MACT Standards (40 CFR Part 63)
Activity Date:	2003-08-11 00:00:00
Activity Status Date:	Not reported
Activity Group:	Compliance Monitoring
Activity Type:	Inspection/Evaluation
Activity Status:	Not reported
Region Code:	02
Programmatic ID:	AIR NY0000002610500262
Facility Registry ID:	110001602533
Air Operating Status Code:	OPR
Default Air Classification Code:	SMI
Air Program:	MACT Standards (40 CFR Part 63)
Activity Date:	2003-09-11 00:00:00
Activity Status Date:	Not reported
Activity Group:	Compliance Monitoring
Activity Type:	Inspection/Evaluation
Activity Status:	Not reported
Region Code:	02
Programmatic ID:	AIR NY0000002610500262
Facility Registry ID:	110001602533
Air Operating Status Code:	OPR
Default Air Classification Code:	SMI
Air Program:	MACT Standards (40 CFR Part 63)
Activity Date:	2003-09-15 00:00:00
Activity Status Date:	Not reported
Activity Group:	Compliance Monitoring
Activity Type:	Inspection/Evaluation
Activity Status:	Not reported
Region Code:	02
Programmatic ID:	AIR NY0000002610500262
Facility Registry ID:	110001602533
Air Operating Status Code:	OPR
Default Air Classification Code:	SMI
Air Program:	MACT Standards (40 CFR Part 63)
Activity Date:	2004-02-03 00:00:00
Activity Status Date:	Not reported
Activity Group:	Compliance Monitoring
Activity Type:	Inspection/Evaluation
Activity Status:	Not reported
Region Code:	02
Programmatic ID:	AIR NY0000002610500262
Facility Registry ID:	110001602533

NYC-TA EAST NY BUS DEPOT & SHOPS (Continued) **1004566769**

Air Operating Status Code: OPR
Default Air Classification Code: SMI
Air Program: MACT Standards (40 CFR Part 63)
Activity Date: 2004-03-10 00:00:00
Activity Status Date: Not reported
Activity Group: Compliance Monitoring
Activity Type: Inspection/Evaluation
Activity Status: Not reported

Region Code: 02
Programmatic ID: AIR NY0000002610500262
Facility Registry ID: 110001602533
Air Operating Status Code: OPR
Default Air Classification Code: SMI
Air Program: MACT Standards (40 CFR Part 63)
Activity Date: 2004-08-03 00:00:00
Activity Status Date: Not reported
Activity Group: Compliance Monitoring
Activity Type: Inspection/Evaluation
Activity Status: Not reported

Region Code: 02
Programmatic ID: AIR NY0000002610500262
Facility Registry ID: 110001602533
Air Operating Status Code: OPR
Default Air Classification Code: SMI
Air Program: MACT Standards (40 CFR Part 63)
Activity Date: 2005-02-01 00:00:00
Activity Status Date: Not reported
Activity Group: Compliance Monitoring
Activity Type: Inspection/Evaluation
Activity Status: Not reported

Region Code: 02
Programmatic ID: AIR NY0000002610500262
Facility Registry ID: 110001602533
Air Operating Status Code: OPR
Default Air Classification Code: SMI
Air Program: MACT Standards (40 CFR Part 63)
Activity Date: 2005-04-08 00:00:00
Activity Status Date: Not reported
Activity Group: Compliance Monitoring
Activity Type: Inspection/Evaluation
Activity Status: Not reported

Region Code: 02
Programmatic ID: AIR NY0000002610500262
Facility Registry ID: 110001602533
Air Operating Status Code: OPR
Default Air Classification Code: SMI
Air Program: MACT Standards (40 CFR Part 63)
Activity Date: 2005-07-25 00:00:00
Activity Status Date: Not reported
Activity Group: Compliance Monitoring
Activity Type: Inspection/Evaluation
Activity Status: Not reported

NYC-TA EAST NY BUS DEPOT & SHOPS (Continued) **1004566769**

Region Code: 02
Programmatic ID: AIR NY0000002610500262
Facility Registry ID: 110001602533
Air Operating Status Code: OPR
Default Air Classification Code: SMI
Air Program: MACT Standards (40 CFR Part 63)
Activity Date: 2005-08-01 00:00:00
Activity Status Date: Not reported
Activity Group: Compliance Monitoring
Activity Type: Inspection/Evaluation
Activity Status: Not reported

Region Code: 02
Programmatic ID: AIR NY0000002610500262
Facility Registry ID: 110001602533
Air Operating Status Code: OPR
Default Air Classification Code: SMI
Air Program: MACT Standards (40 CFR Part 63)
Activity Date: 2005-08-15 00:00:00
Activity Status Date: Not reported
Activity Group: Compliance Monitoring
Activity Type: Inspection/Evaluation
Activity Status: Not reported

Region Code: 02
Programmatic ID: AIR NY0000002610500262
Facility Registry ID: 110001602533
Air Operating Status Code: OPR
Default Air Classification Code: SMI
Air Program: MACT Standards (40 CFR Part 63)
Activity Date: 2006-01-30 00:00:00
Activity Status Date: Not reported
Activity Group: Compliance Monitoring
Activity Type: Inspection/Evaluation
Activity Status: Not reported

Region Code: 02
Programmatic ID: AIR NY0000002610500262
Facility Registry ID: 110001602533
Air Operating Status Code: OPR
Default Air Classification Code: SMI
Air Program: MACT Standards (40 CFR Part 63)
Activity Date: 2006-06-30 00:00:00
Activity Status Date: Not reported
Activity Group: Compliance Monitoring
Activity Type: Inspection/Evaluation
Activity Status: Not reported

Region Code: 02
Programmatic ID: AIR NY0000002610500262
Facility Registry ID: 110001602533
Air Operating Status Code: OPR
Default Air Classification Code: SMI
Air Program: MACT Standards (40 CFR Part 63)
Activity Date: 2007-02-01 00:00:00
Activity Status Date: Not reported
Activity Group: Compliance Monitoring

NYC-TA EAST NY BUS DEPOT & SHOPS (Continued) **1004566769**

Activity Type: Inspection/Evaluation
Activity Status: Not reported

Region Code: 02
Programmatic ID: AIR NY0000002610500262
Facility Registry ID: 110001602533
Air Operating Status Code: OPR
Default Air Classification Code: SMI
Air Program: MACT Standards (40 CFR Part 63)
Activity Date: 2007-05-14 00:00:00
Activity Status Date: Not reported
Activity Group: Compliance Monitoring
Activity Type: Inspection/Evaluation
Activity Status: Not reported

Region Code: 02
Programmatic ID: AIR NY0000002610500262
Facility Registry ID: 110001602533
Air Operating Status Code: OPR
Default Air Classification Code: SMI
Air Program: MACT Standards (40 CFR Part 63)
Activity Date: 2007-06-12 00:00:00
Activity Status Date: Not reported
Activity Group: Compliance Monitoring
Activity Type: Inspection/Evaluation
Activity Status: Not reported

Region Code: 02
Programmatic ID: AIR NY0000002610500262
Facility Registry ID: 110001602533
Air Operating Status Code: OPR
Default Air Classification Code: SMI
Air Program: MACT Standards (40 CFR Part 63)
Activity Date: 2008-01-31 00:00:00
Activity Status Date: Not reported
Activity Group: Compliance Monitoring
Activity Type: Inspection/Evaluation
Activity Status: Not reported

Region Code: 02
Programmatic ID: AIR NY0000002610500262
Facility Registry ID: 110001602533
Air Operating Status Code: OPR
Default Air Classification Code: SMI
Air Program: MACT Standards (40 CFR Part 63)
Activity Date: 2008-07-31 00:00:00
Activity Status Date: Not reported
Activity Group: Compliance Monitoring
Activity Type: Inspection/Evaluation
Activity Status: Not reported

Region Code: 02
Programmatic ID: AIR NY0000002610500262
Facility Registry ID: 110001602533
Air Operating Status Code: OPR
Default Air Classification Code: SMI
Air Program: MACT Standards (40 CFR Part 63)

NYC-TA EAST NY BUS DEPOT & SHOPS (Continued) **1004566769**

Activity Date: 2008-08-07 00:00:00
Activity Status Date: Not reported
Activity Group: Compliance Monitoring
Activity Type: Inspection/Evaluation
Activity Status: Not reported

Region Code: 02
Programmatic ID: AIR NY0000002610500262
Facility Registry ID: 110001602533
Air Operating Status Code: OPR
Default Air Classification Code: SMI
Air Program: MACT Standards (40 CFR Part 63)
Activity Date: 2008-08-19 00:00:00
Activity Status Date: Not reported
Activity Group: Compliance Monitoring
Activity Type: Inspection/Evaluation
Activity Status: Not reported

Region Code: 02
Programmatic ID: AIR NY0000002610500262
Facility Registry ID: 110001602533
Air Operating Status Code: OPR
Default Air Classification Code: SMI
Air Program: MACT Standards (40 CFR Part 63)
Activity Date: 2009-02-02 00:00:00
Activity Status Date: Not reported
Activity Group: Compliance Monitoring
Activity Type: Inspection/Evaluation
Activity Status: Not reported

Region Code: 02
Programmatic ID: AIR NY0000002610500262
Facility Registry ID: 110001602533
Air Operating Status Code: OPR
Default Air Classification Code: SMI
Air Program: MACT Standards (40 CFR Part 63)
Activity Date: 2009-03-05 00:00:00
Activity Status Date: Not reported
Activity Group: Compliance Monitoring
Activity Type: Inspection/Evaluation
Activity Status: Not reported

Region Code: 02
Programmatic ID: AIR NY0000002610500262
Facility Registry ID: 110001602533
Air Operating Status Code: OPR
Default Air Classification Code: SMI
Air Program: MACT Standards (40 CFR Part 63)
Activity Date: 2009-03-19 00:00:00
Activity Status Date: Not reported
Activity Group: Compliance Monitoring
Activity Type: Inspection/Evaluation
Activity Status: Not reported

Region Code: 02
Programmatic ID: AIR NY0000002610500262
Facility Registry ID: 110001602533

NYC-TA EAST NY BUS DEPOT & SHOPS (Continued) **1004566769**

Air Operating Status Code: OPR
Default Air Classification Code: SMI
Air Program: MACT Standards (40 CFR Part 63)
Activity Date: 2009-04-30 00:00:00
Activity Status Date: Not reported
Activity Group: Compliance Monitoring
Activity Type: Inspection/Evaluation
Activity Status: Not reported

Region Code: 02
Programmatic ID: AIR NY0000002610500262
Facility Registry ID: 110001602533
Air Operating Status Code: OPR
Default Air Classification Code: SMI
Air Program: MACT Standards (40 CFR Part 63)
Activity Date: 2009-08-03 00:00:00
Activity Status Date: Not reported
Activity Group: Compliance Monitoring
Activity Type: Inspection/Evaluation
Activity Status: Not reported

Region Code: 02
Programmatic ID: AIR NY0000002610500262
Facility Registry ID: 110001602533
Air Operating Status Code: OPR
Default Air Classification Code: SMI
Air Program: MACT Standards (40 CFR Part 63)
Activity Date: 2009-08-18 00:00:00
Activity Status Date: Not reported
Activity Group: Compliance Monitoring
Activity Type: Inspection/Evaluation
Activity Status: Not reported

Region Code: 02
Programmatic ID: AIR NY0000002610500262
Facility Registry ID: 110001602533
Air Operating Status Code: OPR
Default Air Classification Code: SMI
Air Program: MACT Standards (40 CFR Part 63)
Activity Date: 2010-02-03 00:00:00
Activity Status Date: Not reported
Activity Group: Compliance Monitoring
Activity Type: Inspection/Evaluation
Activity Status: Not reported

Region Code: 02
Programmatic ID: AIR NY0000002610500262
Facility Registry ID: 110001602533
Air Operating Status Code: OPR
Default Air Classification Code: SMI
Air Program: MACT Standards (40 CFR Part 63)
Activity Date: 2010-08-02 00:00:00
Activity Status Date: Not reported
Activity Group: Compliance Monitoring
Activity Type: Inspection/Evaluation
Activity Status: Not reported

NYC-TA EAST NY BUS DEPOT & SHOPS (Continued) **1004566769**

Region Code: 02
Programmatic ID: AIR NY0000002610500262
Facility Registry ID: 110001602533
Air Operating Status Code: OPR
Default Air Classification Code: SMI
Air Program: MACT Standards (40 CFR Part 63)
Activity Date: 2010-08-11 00:00:00
Activity Status Date: Not reported
Activity Group: Compliance Monitoring
Activity Type: Inspection/Evaluation
Activity Status: Not reported

Region Code: 02
Programmatic ID: AIR NY0000002610500262
Facility Registry ID: 110001602533
Air Operating Status Code: OPR
Default Air Classification Code: SMI
Air Program: MACT Standards (40 CFR Part 63)
Activity Date: 2011-01-31 00:00:00
Activity Status Date: Not reported
Activity Group: Compliance Monitoring
Activity Type: Inspection/Evaluation
Activity Status: Not reported

Region Code: 02
Programmatic ID: AIR NY0000002610500262
Facility Registry ID: 110001602533
Air Operating Status Code: OPR
Default Air Classification Code: SMI
Air Program: MACT Standards (40 CFR Part 63)
Activity Date: 2011-04-14 00:00:00
Activity Status Date: Not reported
Activity Group: Compliance Monitoring
Activity Type: Inspection/Evaluation
Activity Status: Not reported

Region Code: 02
Programmatic ID: AIR NY0000002610500262
Facility Registry ID: 110001602533
Air Operating Status Code: OPR
Default Air Classification Code: SMI
Air Program: MACT Standards (40 CFR Part 63)
Activity Date: 2011-07-28 00:00:00
Activity Status Date: Not reported
Activity Group: Compliance Monitoring
Activity Type: Inspection/Evaluation
Activity Status: Not reported

Region Code: 02
Programmatic ID: AIR NY0000002610500262
Facility Registry ID: 110001602533
Air Operating Status Code: OPR
Default Air Classification Code: SMI
Air Program: MACT Standards (40 CFR Part 63)
Activity Date: 2011-09-01 00:00:00
Activity Status Date: Not reported
Activity Group: Compliance Monitoring

NYC-TA EAST NY BUS DEPOT & SHOPS (Continued) **1004566769**

Activity Type: Inspection/Evaluation
Activity Status: Not reported

Region Code: 02
Programmatic ID: AIR NY0000002610500262
Facility Registry ID: 110001602533
Air Operating Status Code: OPR
Default Air Classification Code: SMI
Air Program: MACT Standards (40 CFR Part 63)
Activity Date: 2012-02-01 00:00:00
Activity Status Date: Not reported
Activity Group: Compliance Monitoring
Activity Type: Inspection/Evaluation
Activity Status: Not reported

Region Code: 02
Programmatic ID: AIR NY0000002610500262
Facility Registry ID: 110001602533
Air Operating Status Code: OPR
Default Air Classification Code: SMI
Air Program: MACT Standards (40 CFR Part 63)
Activity Date: 2012-08-02 00:00:00
Activity Status Date: Not reported
Activity Group: Compliance Monitoring
Activity Type: Inspection/Evaluation
Activity Status: Not reported

Region Code: 02
Programmatic ID: AIR NY0000002610500262
Facility Registry ID: 110001602533
Air Operating Status Code: OPR
Default Air Classification Code: SMI
Air Program: MACT Standards (40 CFR Part 63)
Activity Date: 2013-01-31 00:00:00
Activity Status Date: Not reported
Activity Group: Compliance Monitoring
Activity Type: Inspection/Evaluation
Activity Status: Not reported

Region Code: 02
Programmatic ID: AIR NY0000002610500262
Facility Registry ID: 110001602533
Air Operating Status Code: OPR
Default Air Classification Code: SMI
Air Program: New Source Performance Standards
Activity Date: 2008-07-31 00:00:00
Activity Status Date: 2016-05-02 13:12:11
Activity Group: Compliance Monitoring
Activity Type: Inspection/Evaluation
Activity Status: Active

Region Code: 02
Programmatic ID: AIR NY0000002610500262
Facility Registry ID: 110001602533
Air Operating Status Code: OPR
Default Air Classification Code: SMI
Air Program: New Source Performance Standards

NYC-TA EAST NY BUS DEPOT & SHOPS (Continued) **1004566769**

Activity Date: 2009-02-02 00:00:00
Activity Status Date: 2016-05-02 13:12:11
Activity Group: Compliance Monitoring
Activity Type: Inspection/Evaluation
Activity Status: Active

Region Code: 02
Programmatic ID: AIR NY0000002610500262
Facility Registry ID: 110001602533
Air Operating Status Code: OPR
Default Air Classification Code: SMI
Air Program: New Source Performance Standards
Activity Date: 2014-02-08 00:00:00
Activity Status Date: 2016-05-02 13:12:17
Activity Group: Compliance Monitoring
Activity Type: Inspection/Evaluation
Activity Status: Active

Region Code: 02
Programmatic ID: AIR NY0000002610500262
Facility Registry ID: 110001602533
Air Operating Status Code: OPR
Default Air Classification Code: SMI
Air Program: New Source Performance Standards
Activity Date: 2015-02-05 00:00:00
Activity Status Date: 2016-05-02 13:12:17
Activity Group: Compliance Monitoring
Activity Type: Inspection/Evaluation
Activity Status: Active

Region Code: 02
Programmatic ID: AIR NY0000002610500262
Facility Registry ID: 110001602533
Air Operating Status Code: OPR
Default Air Classification Code: SMI
Air Program: New Source Performance Standards
Activity Date: 2016-02-02 00:00:00
Activity Status Date: 2016-06-09 07:01:21
Activity Group: Compliance Monitoring
Activity Type: Inspection/Evaluation
Activity Status: Active

Region Code: 02
Programmatic ID: AIR NY0000002610500262
Facility Registry ID: 110001602533
Air Operating Status Code: OPR
Default Air Classification Code: SMI
Air Program: New Source Performance Standards
Activity Date: 2016-03-21 00:00:00
Activity Status Date: 2016-05-02 13:12:17
Activity Group: Compliance Monitoring
Activity Type: Inspection/Evaluation
Activity Status: Active

Region Code: 02
Programmatic ID: AIR NY0000002610500262
Facility Registry ID: 110001602533

NYC-TA EAST NY BUS DEPOT & SHOPS (Continued) **1004566769**

Air Operating Status Code: OPR
Default Air Classification Code: SMI
Air Program: New Source Performance Standards
Activity Date: 2016-05-26 00:00:00
Activity Status Date: 2016-06-09 07:01:20
Activity Group: Compliance Monitoring
Activity Type: Inspection/Evaluation
Activity Status: Active

Region Code: 02
Programmatic ID: AIR NY0000002610500262
Facility Registry ID: 110001602533
Air Operating Status Code: OPR
Default Air Classification Code: SMI
Air Program: New Source Performance Standards
Activity Date: 1999-10-14 00:00:00
Activity Status Date: Not reported
Activity Group: Compliance Monitoring
Activity Type: Inspection/Evaluation
Activity Status: Not reported

Region Code: 02
Programmatic ID: AIR NY0000002610500262
Facility Registry ID: 110001602533
Air Operating Status Code: OPR
Default Air Classification Code: SMI
Air Program: New Source Performance Standards
Activity Date: 2000-03-22 00:00:00
Activity Status Date: Not reported
Activity Group: Compliance Monitoring
Activity Type: Inspection/Evaluation
Activity Status: Not reported

Region Code: 02
Programmatic ID: AIR NY0000002610500262
Facility Registry ID: 110001602533
Air Operating Status Code: OPR
Default Air Classification Code: SMI
Air Program: New Source Performance Standards
Activity Date: 2000-09-20 00:00:00
Activity Status Date: Not reported
Activity Group: Compliance Monitoring
Activity Type: Inspection/Evaluation
Activity Status: Not reported

Region Code: 02
Programmatic ID: AIR NY0000002610500262
Facility Registry ID: 110001602533
Air Operating Status Code: OPR
Default Air Classification Code: SMI
Air Program: New Source Performance Standards
Activity Date: 2001-11-14 00:00:00
Activity Status Date: Not reported
Activity Group: Compliance Monitoring
Activity Type: Inspection/Evaluation
Activity Status: Not reported

NYC-TA EAST NY BUS DEPOT & SHOPS (Continued) **1004566769**

Region Code: 02
Programmatic ID: AIR NY0000002610500262
Facility Registry ID: 110001602533
Air Operating Status Code: OPR
Default Air Classification Code: SMI
Air Program: New Source Performance Standards
Activity Date: 2002-09-09 00:00:00
Activity Status Date: Not reported
Activity Group: Compliance Monitoring
Activity Type: Inspection/Evaluation
Activity Status: Not reported

Region Code: 02
Programmatic ID: AIR NY0000002610500262
Facility Registry ID: 110001602533
Air Operating Status Code: OPR
Default Air Classification Code: SMI
Air Program: New Source Performance Standards
Activity Date: 2002-09-12 00:00:00
Activity Status Date: Not reported
Activity Group: Compliance Monitoring
Activity Type: Inspection/Evaluation
Activity Status: Not reported

Region Code: 02
Programmatic ID: AIR NY0000002610500262
Facility Registry ID: 110001602533
Air Operating Status Code: OPR
Default Air Classification Code: SMI
Air Program: New Source Performance Standards
Activity Date: 2003-01-30 00:00:00
Activity Status Date: Not reported
Activity Group: Compliance Monitoring
Activity Type: Inspection/Evaluation
Activity Status: Not reported

Region Code: 02
Programmatic ID: AIR NY0000002610500262
Facility Registry ID: 110001602533
Air Operating Status Code: OPR
Default Air Classification Code: SMI
Air Program: New Source Performance Standards
Activity Date: 2003-02-20 00:00:00
Activity Status Date: Not reported
Activity Group: Compliance Monitoring
Activity Type: Inspection/Evaluation
Activity Status: Not reported

Region Code: 02
Programmatic ID: AIR NY0000002610500262
Facility Registry ID: 110001602533
Air Operating Status Code: OPR
Default Air Classification Code: SMI
Air Program: New Source Performance Standards
Activity Date: 2003-08-11 00:00:00
Activity Status Date: Not reported
Activity Group: Compliance Monitoring

NYC-TA EAST NY BUS DEPOT & SHOPS (Continued) **1004566769**

Activity Type:	Inspection/Evaluation
Activity Status:	Not reported
Region Code:	02
Programmatic ID:	AIR NY0000002610500262
Facility Registry ID:	110001602533
Air Operating Status Code:	OPR
Default Air Classification Code:	SMI
Air Program:	New Source Performance Standards
Activity Date:	2003-09-11 00:00:00
Activity Status Date:	Not reported
Activity Group:	Compliance Monitoring
Activity Type:	Inspection/Evaluation
Activity Status:	Not reported
Region Code:	02
Programmatic ID:	AIR NY0000002610500262
Facility Registry ID:	110001602533
Air Operating Status Code:	OPR
Default Air Classification Code:	SMI
Air Program:	New Source Performance Standards
Activity Date:	2003-09-15 00:00:00
Activity Status Date:	Not reported
Activity Group:	Compliance Monitoring
Activity Type:	Inspection/Evaluation
Activity Status:	Not reported
Region Code:	02
Programmatic ID:	AIR NY0000002610500262
Facility Registry ID:	110001602533
Air Operating Status Code:	OPR
Default Air Classification Code:	SMI
Air Program:	New Source Performance Standards
Activity Date:	2004-02-03 00:00:00
Activity Status Date:	Not reported
Activity Group:	Compliance Monitoring
Activity Type:	Inspection/Evaluation
Activity Status:	Not reported
Region Code:	02
Programmatic ID:	AIR NY0000002610500262
Facility Registry ID:	110001602533
Air Operating Status Code:	OPR
Default Air Classification Code:	SMI
Air Program:	New Source Performance Standards
Activity Date:	2004-03-10 00:00:00
Activity Status Date:	Not reported
Activity Group:	Compliance Monitoring
Activity Type:	Inspection/Evaluation
Activity Status:	Not reported
Region Code:	02
Programmatic ID:	AIR NY0000002610500262
Facility Registry ID:	110001602533
Air Operating Status Code:	OPR
Default Air Classification Code:	SMI
Air Program:	New Source Performance Standards

NYC-TA EAST NY BUS DEPOT & SHOPS (Continued) **1004566769**

Activity Date:	2004-08-03 00:00:00
Activity Status Date:	Not reported
Activity Group:	Compliance Monitoring
Activity Type:	Inspection/Evaluation
Activity Status:	Not reported
Region Code:	02
Programmatic ID:	AIR NY0000002610500262
Facility Registry ID:	110001602533
Air Operating Status Code:	OPR
Default Air Classification Code:	SMI
Air Program:	New Source Performance Standards
Activity Date:	2005-02-01 00:00:00
Activity Status Date:	Not reported
Activity Group:	Compliance Monitoring
Activity Type:	Inspection/Evaluation
Activity Status:	Not reported
Region Code:	02
Programmatic ID:	AIR NY0000002610500262
Facility Registry ID:	110001602533
Air Operating Status Code:	OPR
Default Air Classification Code:	SMI
Air Program:	New Source Performance Standards
Activity Date:	2005-04-08 00:00:00
Activity Status Date:	Not reported
Activity Group:	Compliance Monitoring
Activity Type:	Inspection/Evaluation
Activity Status:	Not reported
Region Code:	02
Programmatic ID:	AIR NY0000002610500262
Facility Registry ID:	110001602533
Air Operating Status Code:	OPR
Default Air Classification Code:	SMI
Air Program:	New Source Performance Standards
Activity Date:	2005-07-25 00:00:00
Activity Status Date:	Not reported
Activity Group:	Compliance Monitoring
Activity Type:	Inspection/Evaluation
Activity Status:	Not reported
Region Code:	02
Programmatic ID:	AIR NY0000002610500262
Facility Registry ID:	110001602533
Air Operating Status Code:	OPR
Default Air Classification Code:	SMI
Air Program:	New Source Performance Standards
Activity Date:	2005-08-01 00:00:00
Activity Status Date:	Not reported
Activity Group:	Compliance Monitoring
Activity Type:	Inspection/Evaluation
Activity Status:	Not reported
Region Code:	02
Programmatic ID:	AIR NY0000002610500262
Facility Registry ID:	110001602533

NYC-TA EAST NY BUS DEPOT & SHOPS (Continued) **1004566769**

Air Operating Status Code: OPR
Default Air Classification Code: SMI
Air Program: New Source Performance Standards
Activity Date: 2005-08-15 00:00:00
Activity Status Date: Not reported
Activity Group: Compliance Monitoring
Activity Type: Inspection/Evaluation
Activity Status: Not reported

Region Code: 02
Programmatic ID: AIR NY0000002610500262
Facility Registry ID: 110001602533
Air Operating Status Code: OPR
Default Air Classification Code: SMI
Air Program: New Source Performance Standards
Activity Date: 2006-01-30 00:00:00
Activity Status Date: Not reported
Activity Group: Compliance Monitoring
Activity Type: Inspection/Evaluation
Activity Status: Not reported

Region Code: 02
Programmatic ID: AIR NY0000002610500262
Facility Registry ID: 110001602533
Air Operating Status Code: OPR
Default Air Classification Code: SMI
Air Program: New Source Performance Standards
Activity Date: 2006-06-27 00:00:00
Activity Status Date: Not reported
Activity Group: Compliance Monitoring
Activity Type: Inspection/Evaluation
Activity Status: Not reported

Region Code: 02
Programmatic ID: AIR NY0000002610500262
Facility Registry ID: 110001602533
Air Operating Status Code: OPR
Default Air Classification Code: SMI
Air Program: New Source Performance Standards
Activity Date: 2006-06-30 00:00:00
Activity Status Date: Not reported
Activity Group: Compliance Monitoring
Activity Type: Inspection/Evaluation
Activity Status: Not reported

Region Code: 02
Programmatic ID: AIR NY0000002610500262
Facility Registry ID: 110001602533
Air Operating Status Code: OPR
Default Air Classification Code: SMI
Air Program: New Source Performance Standards
Activity Date: 2006-12-28 00:00:00
Activity Status Date: Not reported
Activity Group: Compliance Monitoring
Activity Type: Inspection/Evaluation
Activity Status: Not reported

NYC-TA EAST NY BUS DEPOT & SHOPS (Continued) **1004566769**

Region Code: 02
Programmatic ID: AIR NY0000002610500262
Facility Registry ID: 110001602533
Air Operating Status Code: OPR
Default Air Classification Code: SMI
Air Program: New Source Performance Standards
Activity Date: 2007-02-01 00:00:00
Activity Status Date: Not reported
Activity Group: Compliance Monitoring
Activity Type: Inspection/Evaluation
Activity Status: Not reported

Region Code: 02
Programmatic ID: AIR NY0000002610500262
Facility Registry ID: 110001602533
Air Operating Status Code: OPR
Default Air Classification Code: SMI
Air Program: New Source Performance Standards
Activity Date: 2007-05-14 00:00:00
Activity Status Date: Not reported
Activity Group: Compliance Monitoring
Activity Type: Inspection/Evaluation
Activity Status: Not reported

Region Code: 02
Programmatic ID: AIR NY0000002610500262
Facility Registry ID: 110001602533
Air Operating Status Code: OPR
Default Air Classification Code: SMI
Air Program: New Source Performance Standards
Activity Date: 2007-06-12 00:00:00
Activity Status Date: Not reported
Activity Group: Compliance Monitoring
Activity Type: Inspection/Evaluation
Activity Status: Not reported

Region Code: 02
Programmatic ID: AIR NY0000002610500262
Facility Registry ID: 110001602533
Air Operating Status Code: OPR
Default Air Classification Code: SMI
Air Program: New Source Performance Standards
Activity Date: 2008-01-31 00:00:00
Activity Status Date: Not reported
Activity Group: Compliance Monitoring
Activity Type: Inspection/Evaluation
Activity Status: Not reported

Region Code: 02
Programmatic ID: AIR NY0000002610500262
Facility Registry ID: 110001602533
Air Operating Status Code: OPR
Default Air Classification Code: SMI
Air Program: New Source Performance Standards
Activity Date: 2008-07-31 00:00:00
Activity Status Date: Not reported
Activity Group: Compliance Monitoring

NYC-TA EAST NY BUS DEPOT & SHOPS (Continued) **1004566769**

Activity Type: Inspection/Evaluation
Activity Status: Not reported

Region Code: 02
Programmatic ID: AIR NY0000002610500262
Facility Registry ID: 110001602533
Air Operating Status Code: OPR
Default Air Classification Code: SMI
Air Program: New Source Performance Standards
Activity Date: 2008-08-07 00:00:00
Activity Status Date: Not reported
Activity Group: Compliance Monitoring
Activity Type: Inspection/Evaluation
Activity Status: Not reported

Region Code: 02
Programmatic ID: AIR NY0000002610500262
Facility Registry ID: 110001602533
Air Operating Status Code: OPR
Default Air Classification Code: SMI
Air Program: New Source Performance Standards
Activity Date: 2008-08-19 00:00:00
Activity Status Date: Not reported
Activity Group: Compliance Monitoring
Activity Type: Inspection/Evaluation
Activity Status: Not reported

Region Code: 02
Programmatic ID: AIR NY0000002610500262
Facility Registry ID: 110001602533
Air Operating Status Code: OPR
Default Air Classification Code: SMI
Air Program: New Source Performance Standards
Activity Date: 2009-02-02 00:00:00
Activity Status Date: Not reported
Activity Group: Compliance Monitoring
Activity Type: Inspection/Evaluation
Activity Status: Not reported

Region Code: 02
Programmatic ID: AIR NY0000002610500262
Facility Registry ID: 110001602533
Air Operating Status Code: OPR
Default Air Classification Code: SMI
Air Program: New Source Performance Standards
Activity Date: 2009-03-05 00:00:00
Activity Status Date: Not reported
Activity Group: Compliance Monitoring
Activity Type: Inspection/Evaluation
Activity Status: Not reported

Region Code: 02
Programmatic ID: AIR NY0000002610500262
Facility Registry ID: 110001602533
Air Operating Status Code: OPR
Default Air Classification Code: SMI
Air Program: New Source Performance Standards

NYC-TA EAST NY BUS DEPOT & SHOPS (Continued) **1004566769**

Activity Date: 2009-03-19 00:00:00
Activity Status Date: Not reported
Activity Group: Compliance Monitoring
Activity Type: Inspection/Evaluation
Activity Status: Not reported

Region Code: 02
Programmatic ID: AIR NY0000002610500262
Facility Registry ID: 110001602533
Air Operating Status Code: OPR
Default Air Classification Code: SMI
Air Program: New Source Performance Standards
Activity Date: 2009-04-30 00:00:00
Activity Status Date: Not reported
Activity Group: Compliance Monitoring
Activity Type: Inspection/Evaluation
Activity Status: Not reported

Region Code: 02
Programmatic ID: AIR NY0000002610500262
Facility Registry ID: 110001602533
Air Operating Status Code: OPR
Default Air Classification Code: SMI
Air Program: New Source Performance Standards
Activity Date: 2009-08-03 00:00:00
Activity Status Date: Not reported
Activity Group: Compliance Monitoring
Activity Type: Inspection/Evaluation
Activity Status: Not reported

Region Code: 02
Programmatic ID: AIR NY0000002610500262
Facility Registry ID: 110001602533
Air Operating Status Code: OPR
Default Air Classification Code: SMI
Air Program: New Source Performance Standards
Activity Date: 2009-08-18 00:00:00
Activity Status Date: Not reported
Activity Group: Compliance Monitoring
Activity Type: Inspection/Evaluation
Activity Status: Not reported

Region Code: 02
Programmatic ID: AIR NY0000002610500262
Facility Registry ID: 110001602533
Air Operating Status Code: OPR
Default Air Classification Code: SMI
Air Program: New Source Performance Standards
Activity Date: 2010-02-03 00:00:00
Activity Status Date: Not reported
Activity Group: Compliance Monitoring
Activity Type: Inspection/Evaluation
Activity Status: Not reported

Region Code: 02
Programmatic ID: AIR NY0000002610500262
Facility Registry ID: 110001602533

NYC-TA EAST NY BUS DEPOT & SHOPS (Continued) **1004566769**

Air Operating Status Code: OPR
Default Air Classification Code: SMI
Air Program: New Source Performance Standards
Activity Date: 2010-08-02 00:00:00
Activity Status Date: Not reported
Activity Group: Compliance Monitoring
Activity Type: Inspection/Evaluation
Activity Status: Not reported

Region Code: 02
Programmatic ID: AIR NY0000002610500262
Facility Registry ID: 110001602533
Air Operating Status Code: OPR
Default Air Classification Code: SMI
Air Program: New Source Performance Standards
Activity Date: 2010-08-11 00:00:00
Activity Status Date: Not reported
Activity Group: Compliance Monitoring
Activity Type: Inspection/Evaluation
Activity Status: Not reported

Region Code: 02
Programmatic ID: AIR NY0000002610500262
Facility Registry ID: 110001602533
Air Operating Status Code: OPR
Default Air Classification Code: SMI
Air Program: New Source Performance Standards
Activity Date: 2011-01-31 00:00:00
Activity Status Date: Not reported
Activity Group: Compliance Monitoring
Activity Type: Inspection/Evaluation
Activity Status: Not reported

Region Code: 02
Programmatic ID: AIR NY0000002610500262
Facility Registry ID: 110001602533
Air Operating Status Code: OPR
Default Air Classification Code: SMI
Air Program: New Source Performance Standards
Activity Date: 2011-04-14 00:00:00
Activity Status Date: Not reported
Activity Group: Compliance Monitoring
Activity Type: Inspection/Evaluation
Activity Status: Not reported

Region Code: 02
Programmatic ID: AIR NY0000002610500262
Facility Registry ID: 110001602533
Air Operating Status Code: OPR
Default Air Classification Code: SMI
Air Program: New Source Performance Standards
Activity Date: 2011-07-28 00:00:00
Activity Status Date: Not reported
Activity Group: Compliance Monitoring
Activity Type: Inspection/Evaluation
Activity Status: Not reported

NYC-TA EAST NY BUS DEPOT & SHOPS (Continued) **1004566769**

Region Code: 02
Programmatic ID: AIR NY0000002610500262
Facility Registry ID: 110001602533
Air Operating Status Code: OPR
Default Air Classification Code: SMI
Air Program: New Source Performance Standards
Activity Date: 2011-09-01 00:00:00
Activity Status Date: Not reported
Activity Group: Compliance Monitoring
Activity Type: Inspection/Evaluation
Activity Status: Not reported

Region Code: 02
Programmatic ID: AIR NY0000002610500262
Facility Registry ID: 110001602533
Air Operating Status Code: OPR
Default Air Classification Code: SMI
Air Program: New Source Performance Standards
Activity Date: 2012-02-01 00:00:00
Activity Status Date: Not reported
Activity Group: Compliance Monitoring
Activity Type: Inspection/Evaluation
Activity Status: Not reported

Region Code: 02
Programmatic ID: AIR NY0000002610500262
Facility Registry ID: 110001602533
Air Operating Status Code: OPR
Default Air Classification Code: SMI
Air Program: New Source Performance Standards
Activity Date: 2012-08-02 00:00:00
Activity Status Date: Not reported
Activity Group: Compliance Monitoring
Activity Type: Inspection/Evaluation
Activity Status: Not reported

Region Code: 02
Programmatic ID: AIR NY0000002610500262
Facility Registry ID: 110001602533
Air Operating Status Code: OPR
Default Air Classification Code: SMI
Air Program: New Source Performance Standards
Activity Date: 2013-01-31 00:00:00
Activity Status Date: Not reported
Activity Group: Compliance Monitoring
Activity Type: Inspection/Evaluation
Activity Status: Not reported

Region Code: 02
Programmatic ID: AIR NY0000002610500262
Facility Registry ID: 110001602533
Air Operating Status Code: OPR
Default Air Classification Code: SMI
Air Program: Operating Permits
Activity Date: 2012-08-15 00:00:00
Activity Status Date: 2012-09-18 11:43:01
Activity Group: Compliance Monitoring

NYC-TA EAST NY BUS DEPOT & SHOPS (Continued) **1004566769**

Activity Type: Inspection/Evaluation
Activity Status: Active

Region Code: 02
Programmatic ID: AIR NY0000002610500262
Facility Registry ID: 110001602533
Air Operating Status Code: OPR
Default Air Classification Code: SMI
Air Program: State Implementation Plan for National Primary and Secondary Ambient Air Quality Standards
Activity Date: 2007-06-12 00:00:00
Activity Status Date: 2008-10-06 00:00:00
Activity Group: Case File
Activity Type: Case File
Activity Status: Resolved

Region Code: 02
Programmatic ID: AIR NY0000002610500262
Facility Registry ID: 110001602533
Air Operating Status Code: OPR
Default Air Classification Code: SMI
Air Program: State Implementation Plan for National Primary and Secondary Ambient Air Quality Standards
Activity Date: 2008-07-31 00:00:00
Activity Status Date: 2016-05-02 13:12:11
Activity Group: Compliance Monitoring
Activity Type: Inspection/Evaluation
Activity Status: Active

Region Code: 02
Programmatic ID: AIR NY0000002610500262
Facility Registry ID: 110001602533
Air Operating Status Code: OPR
Default Air Classification Code: SMI
Air Program: State Implementation Plan for National Primary and Secondary Ambient Air Quality Standards
Activity Date: 2009-02-02 00:00:00
Activity Status Date: 2016-05-02 13:12:11
Activity Group: Compliance Monitoring
Activity Type: Inspection/Evaluation
Activity Status: Active

Region Code: 02
Programmatic ID: AIR NY0000002610500262
Facility Registry ID: 110001602533
Air Operating Status Code: OPR
Default Air Classification Code: SMI
Air Program: State Implementation Plan for National Primary and Secondary Ambient Air Quality Standards
Activity Date: 2014-02-08 00:00:00
Activity Status Date: 2016-05-02 13:12:17
Activity Group: Compliance Monitoring
Activity Type: Inspection/Evaluation
Activity Status: Active

Region Code: 02
Programmatic ID: AIR NY0000002610500262
Facility Registry ID: 110001602533
Air Operating Status Code: OPR
Default Air Classification Code: SMI
Air Program: State Implementation Plan for National Primary and Secondary Ambient Air Quality Standards

NYC-TA EAST NY BUS DEPOT & SHOPS (Continued) **1004566769**

Activity Date: 2015-02-05 00:00:00
Activity Status Date: 2016-05-02 13:12:17
Activity Group: Compliance Monitoring
Activity Type: Inspection/Evaluation
Activity Status: Active

Region Code: 02
Programmatic ID: AIR NY0000002610500262
Facility Registry ID: 110001602533
Air Operating Status Code: OPR
Default Air Classification Code: SMI
Air Program: State Implementation Plan for National Primary and Secondary Ambient Air Quality Standards
Activity Date: 2016-02-02 00:00:00
Activity Status Date: 2016-06-09 07:01:21
Activity Group: Compliance Monitoring
Activity Type: Inspection/Evaluation
Activity Status: Active

Region Code: 02
Programmatic ID: AIR NY0000002610500262
Facility Registry ID: 110001602533
Air Operating Status Code: OPR
Default Air Classification Code: SMI
Air Program: State Implementation Plan for National Primary and Secondary Ambient Air Quality Standards
Activity Date: 2016-03-21 00:00:00
Activity Status Date: 2016-05-02 13:12:17
Activity Group: Compliance Monitoring
Activity Type: Inspection/Evaluation
Activity Status: Active

Region Code: 02
Programmatic ID: AIR NY0000002610500262
Facility Registry ID: 110001602533
Air Operating Status Code: OPR
Default Air Classification Code: SMI
Air Program: State Implementation Plan for National Primary and Secondary Ambient Air Quality Standards
Activity Date: 2016-05-26 00:00:00
Activity Status Date: 2016-06-09 07:01:20
Activity Group: Compliance Monitoring
Activity Type: Inspection/Evaluation
Activity Status: Active

Region Code: 02
Programmatic ID: AIR NY0000002610500262
Facility Registry ID: 110001602533
Air Operating Status Code: OPR
Default Air Classification Code: SMI
Air Program: State Implementation Plan for National Primary and Secondary Ambient Air Quality Standards
Activity Date: 1997-09-12 00:00:00
Activity Status Date: Not reported
Activity Group: Compliance Monitoring
Activity Type: Inspection/Evaluation
Activity Status: Not reported

Region Code: 02
Programmatic ID: AIR NY0000002610500262
Facility Registry ID: 110001602533

NYC-TA EAST NY BUS DEPOT & SHOPS (Continued) **1004566769**

Air Operating Status Code: OPR
Default Air Classification Code: SMI
Air Program: State Implementation Plan for National Primary and Secondary Ambient Air Quality Standards
Activity Date: 1999-10-14 00:00:00
Activity Status Date: Not reported
Activity Group: Compliance Monitoring
Activity Type: Inspection/Evaluation
Activity Status: Not reported

Region Code: 02
Programmatic ID: AIR NY0000002610500262
Facility Registry ID: 110001602533
Air Operating Status Code: OPR
Default Air Classification Code: SMI
Air Program: State Implementation Plan for National Primary and Secondary Ambient Air Quality Standards
Activity Date: 2000-03-22 00:00:00
Activity Status Date: Not reported
Activity Group: Compliance Monitoring
Activity Type: Inspection/Evaluation
Activity Status: Not reported

Region Code: 02
Programmatic ID: AIR NY0000002610500262
Facility Registry ID: 110001602533
Air Operating Status Code: OPR
Default Air Classification Code: SMI
Air Program: State Implementation Plan for National Primary and Secondary Ambient Air Quality Standards
Activity Date: 2000-09-20 00:00:00
Activity Status Date: Not reported
Activity Group: Compliance Monitoring
Activity Type: Inspection/Evaluation
Activity Status: Not reported

Region Code: 02
Programmatic ID: AIR NY0000002610500262
Facility Registry ID: 110001602533
Air Operating Status Code: OPR
Default Air Classification Code: SMI
Air Program: State Implementation Plan for National Primary and Secondary Ambient Air Quality Standards
Activity Date: 2001-11-14 00:00:00
Activity Status Date: Not reported
Activity Group: Compliance Monitoring
Activity Type: Inspection/Evaluation
Activity Status: Not reported

Region Code: 02
Programmatic ID: AIR NY0000002610500262
Facility Registry ID: 110001602533
Air Operating Status Code: OPR
Default Air Classification Code: SMI
Air Program: State Implementation Plan for National Primary and Secondary Ambient Air Quality Standards
Activity Date: 2002-09-09 00:00:00
Activity Status Date: Not reported
Activity Group: Compliance Monitoring
Activity Type: Inspection/Evaluation
Activity Status: Not reported

NYC-TA EAST NY BUS DEPOT & SHOPS (Continued) **1004566769**

Region Code: 02
Programmatic ID: AIR NY0000002610500262
Facility Registry ID: 110001602533
Air Operating Status Code: OPR
Default Air Classification Code: SMI
Air Program: State Implementation Plan for National Primary and Secondary Ambient Air Quality Standards
Activity Date: 2002-09-12 00:00:00
Activity Status Date: Not reported
Activity Group: Compliance Monitoring
Activity Type: Inspection/Evaluation
Activity Status: Not reported

Region Code: 02
Programmatic ID: AIR NY0000002610500262
Facility Registry ID: 110001602533
Air Operating Status Code: OPR
Default Air Classification Code: SMI
Air Program: State Implementation Plan for National Primary and Secondary Ambient Air Quality Standards
Activity Date: 2003-01-30 00:00:00
Activity Status Date: Not reported
Activity Group: Compliance Monitoring
Activity Type: Inspection/Evaluation
Activity Status: Not reported

Region Code: 02
Programmatic ID: AIR NY0000002610500262
Facility Registry ID: 110001602533
Air Operating Status Code: OPR
Default Air Classification Code: SMI
Air Program: State Implementation Plan for National Primary and Secondary Ambient Air Quality Standards
Activity Date: 2003-02-20 00:00:00
Activity Status Date: Not reported
Activity Group: Compliance Monitoring
Activity Type: Inspection/Evaluation
Activity Status: Not reported

Region Code: 02
Programmatic ID: AIR NY0000002610500262
Facility Registry ID: 110001602533
Air Operating Status Code: OPR
Default Air Classification Code: SMI
Air Program: State Implementation Plan for National Primary and Secondary Ambient Air Quality Standards
Activity Date: 2003-08-11 00:00:00
Activity Status Date: Not reported
Activity Group: Compliance Monitoring
Activity Type: Inspection/Evaluation
Activity Status: Not reported

Region Code: 02
Programmatic ID: AIR NY0000002610500262
Facility Registry ID: 110001602533
Air Operating Status Code: OPR
Default Air Classification Code: SMI
Air Program: State Implementation Plan for National Primary and Secondary Ambient Air Quality Standards
Activity Date: 2003-09-11 00:00:00
Activity Status Date: Not reported
Activity Group: Compliance Monitoring

NYC-TA EAST NY BUS DEPOT & SHOPS (Continued) **1004566769**

Activity Type: Inspection/Evaluation
Activity Status: Not reported

Region Code: 02
Programmatic ID: AIR NY0000002610500262
Facility Registry ID: 110001602533
Air Operating Status Code: OPR
Default Air Classification Code: SMI
Air Program: State Implementation Plan for National Primary and Secondary Ambient Air Quality Standards
Activity Date: 2003-09-15 00:00:00
Activity Status Date: Not reported
Activity Group: Compliance Monitoring
Activity Type: Inspection/Evaluation
Activity Status: Not reported

Region Code: 02
Programmatic ID: AIR NY0000002610500262
Facility Registry ID: 110001602533
Air Operating Status Code: OPR
Default Air Classification Code: SMI
Air Program: State Implementation Plan for National Primary and Secondary Ambient Air Quality Standards
Activity Date: 2004-02-03 00:00:00
Activity Status Date: Not reported
Activity Group: Compliance Monitoring
Activity Type: Inspection/Evaluation
Activity Status: Not reported

Region Code: 02
Programmatic ID: AIR NY0000002610500262
Facility Registry ID: 110001602533
Air Operating Status Code: OPR
Default Air Classification Code: SMI
Air Program: State Implementation Plan for National Primary and Secondary Ambient Air Quality Standards
Activity Date: 2004-03-10 00:00:00
Activity Status Date: Not reported
Activity Group: Compliance Monitoring
Activity Type: Inspection/Evaluation
Activity Status: Not reported

Region Code: 02
Programmatic ID: AIR NY0000002610500262
Facility Registry ID: 110001602533
Air Operating Status Code: OPR
Default Air Classification Code: SMI
Air Program: State Implementation Plan for National Primary and Secondary Ambient Air Quality Standards
Activity Date: 2004-08-03 00:00:00
Activity Status Date: Not reported
Activity Group: Compliance Monitoring
Activity Type: Inspection/Evaluation
Activity Status: Not reported

Region Code: 02
Programmatic ID: AIR NY0000002610500262
Facility Registry ID: 110001602533
Air Operating Status Code: OPR
Default Air Classification Code: SMI
Air Program: State Implementation Plan for National Primary and Secondary Ambient Air Quality Standards

NYC-TA EAST NY BUS DEPOT & SHOPS (Continued) **1004566769**

Activity Date: 2005-02-01 00:00:00
Activity Status Date: Not reported
Activity Group: Compliance Monitoring
Activity Type: Inspection/Evaluation
Activity Status: Not reported

Region Code: 02
Programmatic ID: AIR NY0000002610500262
Facility Registry ID: 110001602533
Air Operating Status Code: OPR
Default Air Classification Code: SMI
Air Program: State Implementation Plan for National Primary and Secondary Ambient Air Quality Standards
Activity Date: 2005-04-08 00:00:00
Activity Status Date: Not reported
Activity Group: Compliance Monitoring
Activity Type: Inspection/Evaluation
Activity Status: Not reported

Region Code: 02
Programmatic ID: AIR NY0000002610500262
Facility Registry ID: 110001602533
Air Operating Status Code: OPR
Default Air Classification Code: SMI
Air Program: State Implementation Plan for National Primary and Secondary Ambient Air Quality Standards
Activity Date: 2005-07-25 00:00:00
Activity Status Date: Not reported
Activity Group: Compliance Monitoring
Activity Type: Inspection/Evaluation
Activity Status: Not reported

Region Code: 02
Programmatic ID: AIR NY0000002610500262
Facility Registry ID: 110001602533
Air Operating Status Code: OPR
Default Air Classification Code: SMI
Air Program: State Implementation Plan for National Primary and Secondary Ambient Air Quality Standards
Activity Date: 2005-08-01 00:00:00
Activity Status Date: Not reported
Activity Group: Compliance Monitoring
Activity Type: Inspection/Evaluation
Activity Status: Not reported

Region Code: 02
Programmatic ID: AIR NY0000002610500262
Facility Registry ID: 110001602533
Air Operating Status Code: OPR
Default Air Classification Code: SMI
Air Program: State Implementation Plan for National Primary and Secondary Ambient Air Quality Standards
Activity Date: 2005-08-15 00:00:00
Activity Status Date: Not reported
Activity Group: Compliance Monitoring
Activity Type: Inspection/Evaluation
Activity Status: Not reported

Region Code: 02
Programmatic ID: AIR NY0000002610500262
Facility Registry ID: 110001602533

NYC-TA EAST NY BUS DEPOT & SHOPS (Continued) **1004566769**

Air Operating Status Code: OPR
Default Air Classification Code: SMI
Air Program: State Implementation Plan for National Primary and Secondary Ambient Air Quality Standards
Activity Date: 2006-01-30 00:00:00
Activity Status Date: Not reported
Activity Group: Compliance Monitoring
Activity Type: Inspection/Evaluation
Activity Status: Not reported

Region Code: 02
Programmatic ID: AIR NY0000002610500262
Facility Registry ID: 110001602533
Air Operating Status Code: OPR
Default Air Classification Code: SMI
Air Program: State Implementation Plan for National Primary and Secondary Ambient Air Quality Standards
Activity Date: 2006-06-30 00:00:00
Activity Status Date: Not reported
Activity Group: Compliance Monitoring
Activity Type: Inspection/Evaluation
Activity Status: Not reported

Region Code: 02
Programmatic ID: AIR NY0000002610500262
Facility Registry ID: 110001602533
Air Operating Status Code: OPR
Default Air Classification Code: SMI
Air Program: State Implementation Plan for National Primary and Secondary Ambient Air Quality Standards
Activity Date: 2007-02-01 00:00:00
Activity Status Date: Not reported
Activity Group: Compliance Monitoring
Activity Type: Inspection/Evaluation
Activity Status: Not reported

Region Code: 02
Programmatic ID: AIR NY0000002610500262
Facility Registry ID: 110001602533
Air Operating Status Code: OPR
Default Air Classification Code: SMI
Air Program: State Implementation Plan for National Primary and Secondary Ambient Air Quality Standards
Activity Date: 2007-05-14 00:00:00
Activity Status Date: Not reported
Activity Group: Compliance Monitoring
Activity Type: Inspection/Evaluation
Activity Status: Not reported

Region Code: 02
Programmatic ID: AIR NY0000002610500262
Facility Registry ID: 110001602533
Air Operating Status Code: OPR
Default Air Classification Code: SMI
Air Program: State Implementation Plan for National Primary and Secondary Ambient Air Quality Standards
Activity Date: 2007-06-12 00:00:00
Activity Status Date: Not reported
Activity Group: Compliance Monitoring
Activity Type: Inspection/Evaluation
Activity Status: Not reported

NYC-TA EAST NY BUS DEPOT & SHOPS (Continued) **1004566769**

Region Code: 02
Programmatic ID: AIR NY0000002610500262
Facility Registry ID: 110001602533
Air Operating Status Code: OPR
Default Air Classification Code: SMI
Air Program: State Implementation Plan for National Primary and Secondary Ambient Air Quality Standards
Activity Date: 2008-01-31 00:00:00
Activity Status Date: Not reported
Activity Group: Compliance Monitoring
Activity Type: Inspection/Evaluation
Activity Status: Not reported

Region Code: 02
Programmatic ID: AIR NY0000002610500262
Facility Registry ID: 110001602533
Air Operating Status Code: OPR
Default Air Classification Code: SMI
Air Program: State Implementation Plan for National Primary and Secondary Ambient Air Quality Standards
Activity Date: 2008-07-31 00:00:00
Activity Status Date: Not reported
Activity Group: Compliance Monitoring
Activity Type: Inspection/Evaluation
Activity Status: Not reported

Region Code: 02
Programmatic ID: AIR NY0000002610500262
Facility Registry ID: 110001602533
Air Operating Status Code: OPR
Default Air Classification Code: SMI
Air Program: State Implementation Plan for National Primary and Secondary Ambient Air Quality Standards
Activity Date: 2008-08-07 00:00:00
Activity Status Date: Not reported
Activity Group: Compliance Monitoring
Activity Type: Inspection/Evaluation
Activity Status: Not reported

Region Code: 02
Programmatic ID: AIR NY0000002610500262
Facility Registry ID: 110001602533
Air Operating Status Code: OPR
Default Air Classification Code: SMI
Air Program: State Implementation Plan for National Primary and Secondary Ambient Air Quality Standards
Activity Date: 2008-08-19 00:00:00
Activity Status Date: Not reported
Activity Group: Compliance Monitoring
Activity Type: Inspection/Evaluation
Activity Status: Not reported

Region Code: 02
Programmatic ID: AIR NY0000002610500262
Facility Registry ID: 110001602533
Air Operating Status Code: OPR
Default Air Classification Code: SMI
Air Program: State Implementation Plan for National Primary and Secondary Ambient Air Quality Standards
Activity Date: 2009-02-02 00:00:00
Activity Status Date: Not reported
Activity Group: Compliance Monitoring

NYC-TA EAST NY BUS DEPOT & SHOPS (Continued) **1004566769**

Activity Type: Inspection/Evaluation
Activity Status: Not reported

Region Code: 02
Programmatic ID: AIR NY0000002610500262
Facility Registry ID: 110001602533
Air Operating Status Code: OPR
Default Air Classification Code: SMI
Air Program: State Implementation Plan for National Primary and Secondary Ambient Air Quality Standards
Activity Date: 2009-03-05 00:00:00
Activity Status Date: Not reported
Activity Group: Compliance Monitoring
Activity Type: Inspection/Evaluation
Activity Status: Not reported

Region Code: 02
Programmatic ID: AIR NY0000002610500262
Facility Registry ID: 110001602533
Air Operating Status Code: OPR
Default Air Classification Code: SMI
Air Program: State Implementation Plan for National Primary and Secondary Ambient Air Quality Standards
Activity Date: 2009-03-19 00:00:00
Activity Status Date: Not reported
Activity Group: Compliance Monitoring
Activity Type: Inspection/Evaluation
Activity Status: Not reported

Region Code: 02
Programmatic ID: AIR NY0000002610500262
Facility Registry ID: 110001602533
Air Operating Status Code: OPR
Default Air Classification Code: SMI
Air Program: State Implementation Plan for National Primary and Secondary Ambient Air Quality Standards
Activity Date: 2009-04-30 00:00:00
Activity Status Date: Not reported
Activity Group: Compliance Monitoring
Activity Type: Inspection/Evaluation
Activity Status: Not reported

Region Code: 02
Programmatic ID: AIR NY0000002610500262
Facility Registry ID: 110001602533
Air Operating Status Code: OPR
Default Air Classification Code: SMI
Air Program: State Implementation Plan for National Primary and Secondary Ambient Air Quality Standards
Activity Date: 2009-08-03 00:00:00
Activity Status Date: Not reported
Activity Group: Compliance Monitoring
Activity Type: Inspection/Evaluation
Activity Status: Not reported

Region Code: 02
Programmatic ID: AIR NY0000002610500262
Facility Registry ID: 110001602533
Air Operating Status Code: OPR
Default Air Classification Code: SMI
Air Program: State Implementation Plan for National Primary and Secondary Ambient Air Quality Standards

NYC-TA EAST NY BUS DEPOT & SHOPS (Continued) **1004566769**

Activity Date: 2009-08-18 00:00:00
Activity Status Date: Not reported
Activity Group: Compliance Monitoring
Activity Type: Inspection/Evaluation
Activity Status: Not reported

Region Code: 02
Programmatic ID: AIR NY0000002610500262
Facility Registry ID: 110001602533
Air Operating Status Code: OPR
Default Air Classification Code: SMI
Air Program: State Implementation Plan for National Primary and Secondary Ambient Air Quality Standards
Activity Date: 2010-02-03 00:00:00
Activity Status Date: Not reported
Activity Group: Compliance Monitoring
Activity Type: Inspection/Evaluation
Activity Status: Not reported

Region Code: 02
Programmatic ID: AIR NY0000002610500262
Facility Registry ID: 110001602533
Air Operating Status Code: OPR
Default Air Classification Code: SMI
Air Program: State Implementation Plan for National Primary and Secondary Ambient Air Quality Standards
Activity Date: 2010-08-02 00:00:00
Activity Status Date: Not reported
Activity Group: Compliance Monitoring
Activity Type: Inspection/Evaluation
Activity Status: Not reported

Region Code: 02
Programmatic ID: AIR NY0000002610500262
Facility Registry ID: 110001602533
Air Operating Status Code: OPR
Default Air Classification Code: SMI
Air Program: State Implementation Plan for National Primary and Secondary Ambient Air Quality Standards
Activity Date: 2010-08-11 00:00:00
Activity Status Date: Not reported
Activity Group: Compliance Monitoring
Activity Type: Inspection/Evaluation
Activity Status: Not reported

Region Code: 02
Programmatic ID: AIR NY0000002610500262
Facility Registry ID: 110001602533
Air Operating Status Code: OPR
Default Air Classification Code: SMI
Air Program: State Implementation Plan for National Primary and Secondary Ambient Air Quality Standards
Activity Date: 2011-01-31 00:00:00
Activity Status Date: Not reported
Activity Group: Compliance Monitoring
Activity Type: Inspection/Evaluation
Activity Status: Not reported

Region Code: 02
Programmatic ID: AIR NY0000002610500262
Facility Registry ID: 110001602533

NYC-TA EAST NY BUS DEPOT & SHOPS (Continued) **1004566769**

Air Operating Status Code: OPR
Default Air Classification Code: SMI
Air Program: State Implementation Plan for National Primary and Secondary Ambient Air Quality Standards
Activity Date: 2011-04-14 00:00:00
Activity Status Date: Not reported
Activity Group: Compliance Monitoring
Activity Type: Inspection/Evaluation
Activity Status: Not reported

Region Code: 02
Programmatic ID: AIR NY0000002610500262
Facility Registry ID: 110001602533
Air Operating Status Code: OPR
Default Air Classification Code: SMI
Air Program: State Implementation Plan for National Primary and Secondary Ambient Air Quality Standards
Activity Date: 2011-07-28 00:00:00
Activity Status Date: Not reported
Activity Group: Compliance Monitoring
Activity Type: Inspection/Evaluation
Activity Status: Not reported

Region Code: 02
Programmatic ID: AIR NY0000002610500262
Facility Registry ID: 110001602533
Air Operating Status Code: OPR
Default Air Classification Code: SMI
Air Program: State Implementation Plan for National Primary and Secondary Ambient Air Quality Standards
Activity Date: 2011-09-01 00:00:00
Activity Status Date: Not reported
Activity Group: Compliance Monitoring
Activity Type: Inspection/Evaluation
Activity Status: Not reported

Region Code: 02
Programmatic ID: AIR NY0000002610500262
Facility Registry ID: 110001602533
Air Operating Status Code: OPR
Default Air Classification Code: SMI
Air Program: State Implementation Plan for National Primary and Secondary Ambient Air Quality Standards
Activity Date: 2012-02-01 00:00:00
Activity Status Date: Not reported
Activity Group: Compliance Monitoring
Activity Type: Inspection/Evaluation
Activity Status: Not reported

Region Code: 02
Programmatic ID: AIR NY0000002610500262
Facility Registry ID: 110001602533
Air Operating Status Code: OPR
Default Air Classification Code: SMI
Air Program: State Implementation Plan for National Primary and Secondary Ambient Air Quality Standards
Activity Date: 2012-08-02 00:00:00
Activity Status Date: Not reported
Activity Group: Compliance Monitoring
Activity Type: Inspection/Evaluation
Activity Status: Not reported

NYC-TA EAST NY BUS DEPOT & SHOPS (Continued) **1004566769**

Region Code: 02
Programmatic ID: AIR NY0000002610500262
Facility Registry ID: 110001602533
Air Operating Status Code: OPR
Default Air Classification Code: SMI
Air Program: State Implementation Plan for National Primary and Secondary Ambient Air Quality Standards
Activity Date: 2013-01-31 00:00:00
Activity Status Date: Not reported
Activity Group: Compliance Monitoring
Activity Type: Inspection/Evaluation
Activity Status: Not reported

Region Code: 02
Programmatic ID: AIR NY0000002610500262
Facility Registry ID: 110001602533
Air Operating Status Code: OPR
Default Air Classification Code: SMI
Air Program: State Implementation Plan for National Primary and Secondary Ambient Air Quality Standards
Activity Date: 2008-10-06 00:00:00
Activity Status Date: 2008-10-06 00:00:00
Activity Group: Enforcement Action
Activity Type: Administrative - Formal
Activity Status: Resolved

Region Code: 02
Programmatic ID: AIR NY0000002610500262
Facility Registry ID: 110001602533
Air Operating Status Code: OPR
Default Air Classification Code: SMI
Air Program: State Implementation Plan for National Primary and Secondary Ambient Air Quality Standards
Activity Date: 2007-06-12 00:00:00
Activity Status Date: 2007-06-12 00:00:00
Activity Group: Enforcement Action
Activity Type: Administrative - Informal
Activity Status: Achieved

Region Code: 02
Programmatic ID: AIR NY0000002610500262
Facility Registry ID: 110001602533
Air Operating Status Code: OPR
Default Air Classification Code: SMI
Air Program: Title V Permits
Activity Date: Not reported
Activity Status Date: 2001-05-31 00:00:00
Activity Group: Case File
Activity Type: Case File
Activity Status: Resolved

Region Code: 02
Programmatic ID: AIR NY0000002610500262
Facility Registry ID: 110001602533
Air Operating Status Code: OPR
Default Air Classification Code: SMI
Air Program: Title V Permits
Activity Date: 2008-07-31 00:00:00
Activity Status Date: 2016-05-02 13:12:11
Activity Group: Compliance Monitoring

NYC-TA EAST NY BUS DEPOT & SHOPS (Continued) **1004566769**

Activity Type: Inspection/Evaluation
Activity Status: Active

Region Code: 02
Programmatic ID: AIR NY0000002610500262
Facility Registry ID: 110001602533
Air Operating Status Code: OPR
Default Air Classification Code: SMI
Air Program: Title V Permits
Activity Date: 2009-02-02 00:00:00
Activity Status Date: 2016-05-02 13:12:11
Activity Group: Compliance Monitoring
Activity Type: Inspection/Evaluation
Activity Status: Active

Region Code: 02
Programmatic ID: AIR NY0000002610500262
Facility Registry ID: 110001602533
Air Operating Status Code: OPR
Default Air Classification Code: SMI
Air Program: Title V Permits
Activity Date: 1998-03-09 00:00:00
Activity Status Date: Not reported
Activity Group: Compliance Monitoring
Activity Type: Inspection/Evaluation
Activity Status: Not reported

Region Code: 02
Programmatic ID: AIR NY0000002610500262
Facility Registry ID: 110001602533
Air Operating Status Code: OPR
Default Air Classification Code: SMI
Air Program: Title V Permits
Activity Date: 1999-10-14 00:00:00
Activity Status Date: Not reported
Activity Group: Compliance Monitoring
Activity Type: Inspection/Evaluation
Activity Status: Not reported

Region Code: 02
Programmatic ID: AIR NY0000002610500262
Facility Registry ID: 110001602533
Air Operating Status Code: OPR
Default Air Classification Code: SMI
Air Program: Title V Permits
Activity Date: 2000-09-20 00:00:00
Activity Status Date: Not reported
Activity Group: Compliance Monitoring
Activity Type: Inspection/Evaluation
Activity Status: Not reported

Region Code: 02
Programmatic ID: AIR NY0000002610500262
Facility Registry ID: 110001602533
Air Operating Status Code: OPR
Default Air Classification Code: SMI
Air Program: Title V Permits

NYC-TA EAST NY BUS DEPOT & SHOPS (Continued) **1004566769**

Activity Date: 2001-11-14 00:00:00
Activity Status Date: Not reported
Activity Group: Compliance Monitoring
Activity Type: Inspection/Evaluation
Activity Status: Not reported

Region Code: 02
Programmatic ID: AIR NY0000002610500262
Facility Registry ID: 110001602533
Air Operating Status Code: OPR
Default Air Classification Code: SMI
Air Program: Title V Permits
Activity Date: 2002-09-09 00:00:00
Activity Status Date: Not reported
Activity Group: Compliance Monitoring
Activity Type: Inspection/Evaluation
Activity Status: Not reported

Region Code: 02
Programmatic ID: AIR NY0000002610500262
Facility Registry ID: 110001602533
Air Operating Status Code: OPR
Default Air Classification Code: SMI
Air Program: Title V Permits
Activity Date: 2003-01-30 00:00:00
Activity Status Date: Not reported
Activity Group: Compliance Monitoring
Activity Type: Inspection/Evaluation
Activity Status: Not reported

Region Code: 02
Programmatic ID: AIR NY0000002610500262
Facility Registry ID: 110001602533
Air Operating Status Code: OPR
Default Air Classification Code: SMI
Air Program: Title V Permits
Activity Date: 2003-02-20 00:00:00
Activity Status Date: Not reported
Activity Group: Compliance Monitoring
Activity Type: Inspection/Evaluation
Activity Status: Not reported

Region Code: 02
Programmatic ID: AIR NY0000002610500262
Facility Registry ID: 110001602533
Air Operating Status Code: OPR
Default Air Classification Code: SMI
Air Program: Title V Permits
Activity Date: 2003-08-11 00:00:00
Activity Status Date: Not reported
Activity Group: Compliance Monitoring
Activity Type: Inspection/Evaluation
Activity Status: Not reported

Region Code: 02
Programmatic ID: AIR NY0000002610500262
Facility Registry ID: 110001602533

NYC-TA EAST NY BUS DEPOT & SHOPS (Continued) **1004566769**

Air Operating Status Code: OPR
Default Air Classification Code: SMI
Air Program: Title V Permits
Activity Date: 2003-09-11 00:00:00
Activity Status Date: Not reported
Activity Group: Compliance Monitoring
Activity Type: Inspection/Evaluation
Activity Status: Not reported

Region Code: 02
Programmatic ID: AIR NY0000002610500262
Facility Registry ID: 110001602533
Air Operating Status Code: OPR
Default Air Classification Code: SMI
Air Program: Title V Permits
Activity Date: 2004-02-03 00:00:00
Activity Status Date: Not reported
Activity Group: Compliance Monitoring
Activity Type: Inspection/Evaluation
Activity Status: Not reported

Region Code: 02
Programmatic ID: AIR NY0000002610500262
Facility Registry ID: 110001602533
Air Operating Status Code: OPR
Default Air Classification Code: SMI
Air Program: Title V Permits
Activity Date: 2004-03-10 00:00:00
Activity Status Date: Not reported
Activity Group: Compliance Monitoring
Activity Type: Inspection/Evaluation
Activity Status: Not reported

Region Code: 02
Programmatic ID: AIR NY0000002610500262
Facility Registry ID: 110001602533
Air Operating Status Code: OPR
Default Air Classification Code: SMI
Air Program: Title V Permits
Activity Date: 2004-08-03 00:00:00
Activity Status Date: Not reported
Activity Group: Compliance Monitoring
Activity Type: Inspection/Evaluation
Activity Status: Not reported

Region Code: 02
Programmatic ID: AIR NY0000002610500262
Facility Registry ID: 110001602533
Air Operating Status Code: OPR
Default Air Classification Code: SMI
Air Program: Title V Permits
Activity Date: 2005-02-01 00:00:00
Activity Status Date: Not reported
Activity Group: Compliance Monitoring
Activity Type: Inspection/Evaluation
Activity Status: Not reported

NYC-TA EAST NY BUS DEPOT & SHOPS (Continued) **1004566769**

Region Code: 02
Programmatic ID: AIR NY0000002610500262
Facility Registry ID: 110001602533
Air Operating Status Code: OPR
Default Air Classification Code: SMI
Air Program: Title V Permits
Activity Date: 2005-04-08 00:00:00
Activity Status Date: Not reported
Activity Group: Compliance Monitoring
Activity Type: Inspection/Evaluation
Activity Status: Not reported

Region Code: 02
Programmatic ID: AIR NY0000002610500262
Facility Registry ID: 110001602533
Air Operating Status Code: OPR
Default Air Classification Code: SMI
Air Program: Title V Permits
Activity Date: 2005-08-01 00:00:00
Activity Status Date: Not reported
Activity Group: Compliance Monitoring
Activity Type: Inspection/Evaluation
Activity Status: Not reported

Region Code: 02
Programmatic ID: AIR NY0000002610500262
Facility Registry ID: 110001602533
Air Operating Status Code: OPR
Default Air Classification Code: SMI
Air Program: Title V Permits
Activity Date: 2005-08-15 00:00:00
Activity Status Date: Not reported
Activity Group: Compliance Monitoring
Activity Type: Inspection/Evaluation
Activity Status: Not reported

Region Code: 02
Programmatic ID: AIR NY0000002610500262
Facility Registry ID: 110001602533
Air Operating Status Code: OPR
Default Air Classification Code: SMI
Air Program: Title V Permits
Activity Date: 2006-01-30 00:00:00
Activity Status Date: Not reported
Activity Group: Compliance Monitoring
Activity Type: Inspection/Evaluation
Activity Status: Not reported

Region Code: 02
Programmatic ID: AIR NY0000002610500262
Facility Registry ID: 110001602533
Air Operating Status Code: OPR
Default Air Classification Code: SMI
Air Program: Title V Permits
Activity Date: 2006-06-30 00:00:00
Activity Status Date: Not reported
Activity Group: Compliance Monitoring

NYC-TA EAST NY BUS DEPOT & SHOPS (Continued) **1004566769**

Activity Type: Inspection/Evaluation
Activity Status: Not reported

Region Code: 02
Programmatic ID: AIR NY0000002610500262
Facility Registry ID: 110001602533
Air Operating Status Code: OPR
Default Air Classification Code: SMI
Air Program: Title V Permits
Activity Date: 2007-02-01 00:00:00
Activity Status Date: Not reported
Activity Group: Compliance Monitoring
Activity Type: Inspection/Evaluation
Activity Status: Not reported

Region Code: 02
Programmatic ID: AIR NY0000002610500262
Facility Registry ID: 110001602533
Air Operating Status Code: OPR
Default Air Classification Code: SMI
Air Program: Title V Permits
Activity Date: 2007-05-14 00:00:00
Activity Status Date: Not reported
Activity Group: Compliance Monitoring
Activity Type: Inspection/Evaluation
Activity Status: Not reported

Region Code: 02
Programmatic ID: AIR NY0000002610500262
Facility Registry ID: 110001602533
Air Operating Status Code: OPR
Default Air Classification Code: SMI
Air Program: Title V Permits
Activity Date: 2008-01-31 00:00:00
Activity Status Date: Not reported
Activity Group: Compliance Monitoring
Activity Type: Inspection/Evaluation
Activity Status: Not reported

Region Code: 02
Programmatic ID: AIR NY0000002610500262
Facility Registry ID: 110001602533
Air Operating Status Code: OPR
Default Air Classification Code: SMI
Air Program: Title V Permits
Activity Date: 2008-07-31 00:00:00
Activity Status Date: Not reported
Activity Group: Compliance Monitoring
Activity Type: Inspection/Evaluation
Activity Status: Not reported

Region Code: 02
Programmatic ID: AIR NY0000002610500262
Facility Registry ID: 110001602533
Air Operating Status Code: OPR
Default Air Classification Code: SMI
Air Program: Title V Permits

NYC-TA EAST NY BUS DEPOT & SHOPS (Continued) **1004566769**

Activity Date: 2009-02-02 00:00:00
Activity Status Date: Not reported
Activity Group: Compliance Monitoring
Activity Type: Inspection/Evaluation
Activity Status: Not reported

Region Code: 02
Programmatic ID: AIR NY0000002610500262
Facility Registry ID: 110001602533
Air Operating Status Code: OPR
Default Air Classification Code: SMI
Air Program: Title V Permits
Activity Date: 2009-03-05 00:00:00
Activity Status Date: Not reported
Activity Group: Compliance Monitoring
Activity Type: Inspection/Evaluation
Activity Status: Not reported

Region Code: 02
Programmatic ID: AIR NY0000002610500262
Facility Registry ID: 110001602533
Air Operating Status Code: OPR
Default Air Classification Code: SMI
Air Program: Title V Permits
Activity Date: 2009-08-03 00:00:00
Activity Status Date: Not reported
Activity Group: Compliance Monitoring
Activity Type: Inspection/Evaluation
Activity Status: Not reported

Region Code: 02
Programmatic ID: AIR NY0000002610500262
Facility Registry ID: 110001602533
Air Operating Status Code: OPR
Default Air Classification Code: SMI
Air Program: Title V Permits
Activity Date: 2010-02-03 00:00:00
Activity Status Date: Not reported
Activity Group: Compliance Monitoring
Activity Type: Inspection/Evaluation
Activity Status: Not reported

Region Code: 02
Programmatic ID: AIR NY0000002610500262
Facility Registry ID: 110001602533
Air Operating Status Code: OPR
Default Air Classification Code: SMI
Air Program: Title V Permits
Activity Date: 2010-08-02 00:00:00
Activity Status Date: Not reported
Activity Group: Compliance Monitoring
Activity Type: Inspection/Evaluation
Activity Status: Not reported

Region Code: 02
Programmatic ID: AIR NY0000002610500262
Facility Registry ID: 110001602533

NYC-TA EAST NY BUS DEPOT & SHOPS (Continued) **1004566769**

Air Operating Status Code: OPR
Default Air Classification Code: SMI
Air Program: Title V Permits
Activity Date: 2011-01-31 00:00:00
Activity Status Date: Not reported
Activity Group: Compliance Monitoring
Activity Type: Inspection/Evaluation
Activity Status: Not reported

Region Code: 02
Programmatic ID: AIR NY0000002610500262
Facility Registry ID: 110001602533
Air Operating Status Code: OPR
Default Air Classification Code: SMI
Air Program: Title V Permits
Activity Date: 2011-04-14 00:00:00
Activity Status Date: Not reported
Activity Group: Compliance Monitoring
Activity Type: Inspection/Evaluation
Activity Status: Not reported

Region Code: 02
Programmatic ID: AIR NY0000002610500262
Facility Registry ID: 110001602533
Air Operating Status Code: OPR
Default Air Classification Code: SMI
Air Program: Title V Permits
Activity Date: 2011-07-28 00:00:00
Activity Status Date: Not reported
Activity Group: Compliance Monitoring
Activity Type: Inspection/Evaluation
Activity Status: Not reported

Region Code: 02
Programmatic ID: AIR NY0000002610500262
Facility Registry ID: 110001602533
Air Operating Status Code: OPR
Default Air Classification Code: SMI
Air Program: Title V Permits
Activity Date: 2012-02-01 00:00:00
Activity Status Date: Not reported
Activity Group: Compliance Monitoring
Activity Type: Inspection/Evaluation
Activity Status: Not reported

Region Code: 02
Programmatic ID: AIR NY0000002610500262
Facility Registry ID: 110001602533
Air Operating Status Code: OPR
Default Air Classification Code: SMI
Air Program: Title V Permits
Activity Date: 2012-08-02 00:00:00
Activity Status Date: Not reported
Activity Group: Compliance Monitoring
Activity Type: Inspection/Evaluation
Activity Status: Not reported

NYC-TA EAST NY BUS DEPOT & SHOPS (Continued) **1004566769**

Region Code:	02
Programmatic ID:	AIR NY0000002610500262
Facility Registry ID:	110001602533
Air Operating Status Code:	OPR
Default Air Classification Code:	SMI
Air Program:	Title V Permits
Activity Date:	2012-08-15 00:00:00
Activity Status Date:	Not reported
Activity Group:	Compliance Monitoring
Activity Type:	Inspection/Evaluation
Activity Status:	Not reported

Region Code:	02
Programmatic ID:	AIR NY0000002610500262
Facility Registry ID:	110001602533
Air Operating Status Code:	OPR
Default Air Classification Code:	SMI
Air Program:	Title V Permits
Activity Date:	2001-05-31 00:00:00
Activity Status Date:	2001-05-31 00:00:00
Activity Group:	Enforcement Action
Activity Type:	Administrative - Formal
Activity Status:	Final Order Issued

Region Code:	02
Programmatic ID:	AIR NY0000002610500262
Facility Registry ID:	110001602533
Air Operating Status Code:	OPR
Default Air Classification Code:	SMI
Air Program:	Title V Permits
Activity Date:	1998-04-23 00:00:00
Activity Status Date:	1998-04-23 00:00:00
Activity Group:	Enforcement Action
Activity Type:	Administrative - Informal
Activity Status:	Achieved

AIRS:

Name:	NYC-TA EAST NY BUS DEPOT & SHOPS
Address:	1 JAMAICA AVE
City,State,Zip:	BROOKLYN, NY 11207
DECID:	2610500262
Process ID:	Not reported
Latitude:	40.678269031
Longitude:	73.899585088
FIPS Code:	Not reported
Auth Type Code:	ASF

Permit Status:	Issued
Auth Status Code:	Not reported
Emissions:	Not reported
Issue date:	11/07/2016
Expired Date:	11/06/2026
Emission Unit date:	Not reported
Contamination:	Not reported
EPA Control Code:	Not reported
Control Eff:	Not reported

NYC-TA EAST NY BUS DEPOT & SHOPS (Continued) **1004566769**

Unit:	Not reported
Permit Status:	Expired
Auth Status Code:	Not reported
Emissions:	Not reported
Issue date:	11/20/2012
Expired Date:	11/06/2016
Emission Unit date:	Not reported
Contamination:	Not reported
EPA Control Code:	Not reported
Control Eff:	Not reported
Unit:	Not reported
Permit Status:	Expired
Auth Status Code:	Not reported
Emissions:	Not reported
Issue date:	03/22/2002
Expired Date:	03/21/2007
Emission Unit date:	Not reported
Contamination:	Not reported
EPA Control Code:	Not reported
Control Eff:	Not reported
Unit:	Not reported
Permit Status:	Expired
Auth Status Code:	Not reported
Emissions:	Not reported
Issue date:	05/16/2008
Expired Date:	11/19/2012
Emission Unit date:	Not reported
Contamination:	Not reported
EPA Control Code:	Not reported
Control Eff:	Not reported
Unit:	Not reported
Permit Status:	Expired
Auth Status Code:	Not reported
Emissions:	Not reported
Issue date:	10/28/2005
Expired Date:	03/21/2007
Emission Unit date:	Not reported
Contamination:	Not reported
EPA Control Code:	Not reported
Control Eff:	Not reported
Unit:	Not reported
Permit Status:	Expired
Auth Status Code:	Not reported
Emissions:	Not reported
Issue date:	11/19/2012
Expired Date:	Not reported
Emission Unit date:	Not reported
Contamination:	Not reported
EPA Control Code:	Not reported
Control Eff:	Not reported
Unit:	Not reported

NYC-TA EAST NY BUS DEPOT & SHOPS (Continued) **1004566769**

Permit Status:	Not reported
Auth Status Code:	Not reported
Emissions:	0
Issue date:	Not reported
Expired Date:	Not reported
Emission Unit date:	EI0001
Contamination:	205992
EPA Control Code:	Not reported
Control Eff:	Not reported
Unit:	LB

Permit Status:	Not reported
Auth Status Code:	Not reported
Emissions:	0
Issue date:	Not reported
Expired Date:	Not reported
Emission Unit date:	EI0001
Contamination:	120127
EPA Control Code:	Not reported
Control Eff:	Not reported
Unit:	LB

Permit Status:	Not reported
Auth Status Code:	Not reported
Emissions:	0.0004
Issue date:	Not reported
Expired Date:	Not reported
Emission Unit date:	EI0001
Contamination:	108883
EPA Control Code:	Not reported
Control Eff:	Not reported
Unit:	LB

Permit Status:	Not reported
Auth Status Code:	Not reported
Emissions:	0
Issue date:	Not reported
Expired Date:	Not reported
Emission Unit date:	BLB001
Contamination:	7439976
EPA Control Code:	Not reported
Control Eff:	Not reported
Unit:	LB

Permit Status:	Not reported
Auth Status Code:	Not reported
Emissions:	0.15
Issue date:	Not reported
Expired Date:	Not reported
Emission Unit date:	B00001
Contamination:	71432
EPA Control Code:	Not reported
Control Eff:	Not reported
Unit:	LB

AIRS Detail:

DECID:	2610500262

NYC-TA EAST NY BUS DEPOT & SHOPS (Continued) **1004566769**

Facility Name:	NYC-TA EAST NY BUS DEPOT & SHOPS
Auth Type:	ASF
Issue Date:	Not reported
Expiration Date:	Not reported
Year:	Not reported
CAS #:	Not reported
Contaminant:	PM-10
Amount(Lbs/Yr):	Not reported
Issue Date:	Not reported
Expiration Date:	Not reported
Year:	Not reported
CAS #:	Not reported
Contaminant:	SULFUR DIOXIDE
Amount(Lbs/Yr):	Not reported
Issue Date:	Not reported
Expiration Date:	Not reported
Year:	Not reported
CAS #:	Not reported
Contaminant:	LEAD
Amount(Lbs/Yr):	Not reported
Issue Date:	Not reported
Expiration Date:	Not reported
Year:	Not reported
CAS #:	Not reported
Contaminant:	TOTAL HAP
Amount(Lbs/Yr):	Not reported
Issue Date:	Not reported
Expiration Date:	Not reported
Year:	Not reported
CAS #:	Not reported
Contaminant:	OXIDES OF NITROGEN
Amount(Lbs/Yr):	Not reported
Issue Date:	Not reported
Expiration Date:	Not reported
Year:	Not reported
CAS #:	Not reported
Contaminant:	CARBON MONOXIDE
Amount(Lbs/Yr):	Not reported
Issue Date:	Not reported
Expiration Date:	Not reported
Year:	Not reported
CAS #:	Not reported
Contaminant:	VOC
Amount(Lbs/Yr):	Not reported
Issue Date:	Not reported
Expiration Date:	Not reported
Year:	Not reported
CAS #:	Not reported
Contaminant:	PARTICULATES

NYC-TA EAST NY BUS DEPOT & SHOPS (Continued) **1004566769**

Amount(Lbs/Yr):	Not reported
Issue Date:	Not reported
Expiration Date:	Not reported
Year:	2009
CAS #:	007440622
Contaminant:	VANADIUM
Amount(Lbs/Yr):	0.0622019134058771
Issue Date:	Not reported
Expiration Date:	Not reported
Year:	2009
CAS #:	007440666
Contaminant:	ZINC
Amount(Lbs/Yr):	0.78428499511758099
Issue Date:	Not reported
Expiration Date:	Not reported
Year:	2009
CAS #:	007446095
Contaminant:	SULFUR DIOXIDE
Amount(Lbs/Yr):	21117.372200000002
Issue Date:	Not reported
Expiration Date:	Not reported
Year:	2009
CAS #:	007664417
Contaminant:	AMMONIA
Amount(Lbs/Yr):	368.99360000000001
Issue Date:	Not reported
Expiration Date:	Not reported
Year:	2009
CAS #:	007782492
Contaminant:	SELENIUM
Amount(Lbs/Yr):	0.0175431794442352
Issue Date:	Not reported
Expiration Date:	Not reported
Year:	2009
CAS #:	010024972
Contaminant:	NITROUS OXIDE
Amount(Lbs/Yr):	108.74402000000001
Issue Date:	Not reported
Expiration Date:	Not reported
Year:	2009
CAS #:	025321226
Contaminant:	DICHLOROBENZENE
Amount(Lbs/Yr):	2.1939947996261401E-2
Issue Date:	Not reported
Expiration Date:	Not reported
Year:	2009
CAS #:	0NY075025
Contaminant:	PM 2.5
Amount(Lbs/Yr):	1130.1293194689499

NYC-TA EAST NY BUS DEPOT & SHOPS (Continued) **1004566769**

Issue Date: Not reported
Expiration Date: Not reported
Year: 2009
CAS #: 0NY075105
Contaminant: UNSPECIATED PM-10 (EMISSION STATEMENT USE ONLY)
Amount(Lbs/Yr): 870.48168627960001

Issue Date: Not reported
Expiration Date: Not reported
Year: 2009
CAS #: 0NY210000
Contaminant: OXIDES OF NITROGEN
Amount(Lbs/Yr): 26031.353999999999

Issue Date: Not reported
Expiration Date: Not reported
Year: 2009
CAS #: 0NY998100
Contaminant: UNSPECIATED VOC (EMISSION STATEMENT USE ONLY)
Amount(Lbs/Yr): 832.71731396400003

Issue Date: Not reported
Expiration Date: Not reported
Year: 2009
CAS #: 130498292
Contaminant: POLYCYCLIC AROMATIC HYDROCARBONS
Amount(Lbs/Yr): 16.199999999999999

Issue Date: Not reported
Expiration Date: Not reported
Year: 2009
CAS #: 000050000
Contaminant: FORMALDEHYDE
Amount(Lbs/Yr): 20.2707017497663

Issue Date: Not reported
Expiration Date: Not reported
Year: 2009
CAS #: 000050328
Contaminant: BENZO(A)PYRENE
Amount(Lbs/Yr): 2.26919479962614E-5

Issue Date: Not reported
Expiration Date: Not reported
Year: 2009
CAS #: 000053703
Contaminant: DIBENZ[A,H]ANTHRACENE
Amount(Lbs/Yr): 2.4271947996261402E-5

Issue Date: Not reported
Expiration Date: Not reported
Year: 2009
CAS #: 000056553
Contaminant: BENZO(A)ANTHRACENE
Amount(Lbs/Yr): 3.9629921994392098E-5

Issue Date: Not reported

NYC-TA EAST NY BUS DEPOT & SHOPS (Continued) **1004566769**

Expiration Date: Not reported
Year: 2009
CAS #: 000071432
Contaminant: BENZENE
Amount(Lbs/Yr): 0.84212690899345799

Issue Date: Not reported
Expiration Date: Not reported
Year: 2009
CAS #: 000074828
Contaminant: METHANE
Amount(Lbs/Yr): 273.73644999999999

Issue Date: Not reported
Expiration Date: Not reported
Year: 2009
CAS #: 000074840
Contaminant: ETHANE
Amount(Lbs/Yr): 84.319999999999993

Issue Date: Not reported
Expiration Date: Not reported
Year: 2009
CAS #: 000074986
Contaminant: PROPANE
Amount(Lbs/Yr): 29.2532639950152

Issue Date: Not reported
Expiration Date: Not reported
Year: 2009
CAS #: 000075070
Contaminant: ACETALDEHYDE
Amount(Lbs/Yr): 0.003068

Issue Date: Not reported
Expiration Date: Not reported
Year: 2009
CAS #: 000083329
Contaminant: ACENAPHTHENE
Amount(Lbs/Yr): 5.4359752324175002E-5

Issue Date: Not reported
Expiration Date: Not reported
Year: 2009
CAS #: 000085018
Contaminant: PHENANTHRENE
Amount(Lbs/Yr): 4.2841592994703699E-4

Issue Date: Not reported
Expiration Date: Not reported
Year: 2009
CAS #: 000086737
Contaminant: FLUORENE
Amount(Lbs/Yr): 1.9252394524814999E-4

Issue Date: Not reported
Expiration Date: Not reported

NYC-TA EAST NY BUS DEPOT & SHOPS (Continued) **1004566769**

Year:	2009
CAS #:	000100414
Contaminant:	ETHYLBENZENE
Amount(Lbs/Yr):	0.1202
Issue Date:	Not reported
Expiration Date:	Not reported
Year:	2009
CAS #:	000091576
Contaminant:	2-METHYL NAPHTHALENE
Amount(Lbs/Yr):	6.4906344423524003E-4
Issue Date:	Not reported
Expiration Date:	Not reported
Year:	2009
CAS #:	000091203
Contaminant:	NAPHTHALENE
Amount(Lbs/Yr):	1.1492006898099601E-2
Issue Date:	Not reported
Expiration Date:	Not reported
Year:	2009
CAS #:	000106978
Contaminant:	BUTANE
Amount(Lbs/Yr):	38.394908993457499
Issue Date:	Not reported
Expiration Date:	Not reported
Year:	2009
CAS #:	000106990
Contaminant:	1,3-BUTADIENE
Amount(Lbs/Yr):	1.5640000000000001E-4
Issue Date:	Not reported
Expiration Date:	Not reported
Year:	2009
CAS #:	000107028
Contaminant:	ACROLEIN
Amount(Lbs/Yr):	3.6999999999999999E-4
Issue Date:	Not reported
Expiration Date:	Not reported
Year:	2009
CAS #:	000108883
Contaminant:	TOLUENE
Amount(Lbs/Yr):	1.9637991859894099
Issue Date:	Not reported
Expiration Date:	Not reported
Year:	2009
CAS #:	000109660
Contaminant:	PENTANE
Amount(Lbs/Yr):	47.536553991899702
Issue Date:	Not reported
Expiration Date:	Not reported
Year:	2009

NYC-TA EAST NY BUS DEPOT & SHOPS (Continued) **1004566769**

CAS #: 000110543
Contaminant: HEXANE
Amount(Lbs/Yr): 35.309921994392099

Issue Date: Not reported
Expiration Date: Not reported
Year: 2009
CAS #: 000115071
Contaminant: PROPYLENE
Amount(Lbs/Yr): 1.0319999999999999E-2

Issue Date: Not reported
Expiration Date: Not reported
Year: 2009
CAS #: 000120127
Contaminant: ANTHRACENE
Amount(Lbs/Yr): 7.2386336530717499E-5

Issue Date: Not reported
Expiration Date: Not reported
Year: 2009
CAS #: 000124389
Contaminant: CARBON DIOXIDE
Amount(Lbs/Yr): 3354400

Issue Date: Not reported
Expiration Date: Not reported
Year: 2009
CAS #: 000129000
Contaminant: PYRENE
Amount(Lbs/Yr): 1.5434153070714699E-4

Issue Date: Not reported
Expiration Date: Not reported
Year: 2009
CAS #: 000191242
Contaminant: BENZO[G,H,I]PERYLENE
Amount(Lbs/Yr): 3.4409170147814202E-5

Issue Date: Not reported
Expiration Date: Not reported
Year: 2009
CAS #: 007440622
Contaminant: VANADIUM
Amount(Lbs/Yr): 0.21980601149801801

Issue Date: Not reported
Expiration Date: Not reported
Year: 2009
CAS #: 007440666
Contaminant: ZINC
Amount(Lbs/Yr): 2.77146710149675

Issue Date: Not reported
Expiration Date: Not reported
Year: 2009
CAS #: 007446095

NYC-TA EAST NY BUS DEPOT & SHOPS (Continued) **1004566769**

Contaminant: SULFUR DIOXIDE
Amount(Lbs/Yr): 114.81999999999999

Issue Date: Not reported
Expiration Date: Not reported
Year: 2009
CAS #: 007664417
Contaminant: AMMONIA
Amount(Lbs/Yr): 47.097819999999999

Issue Date: Not reported
Expiration Date: Not reported
Year: 2009
CAS #: 007782492
Contaminant: SELENIUM
Amount(Lbs/Yr): 2.2936279460662799E-3

Issue Date: Not reported
Expiration Date: Not reported
Year: 2009
CAS #: 010024972
Contaminant: NITROUS OXIDE
Amount(Lbs/Yr): 211.45959999999999

Issue Date: Not reported
Expiration Date: Not reported
Year: 2009
CAS #: 025321226
Contaminant: DICHLOROBENZENE
Amount(Lbs/Yr): 7.7530291231788798E-2

Issue Date: Not reported
Expiration Date: Not reported
Year: 2009
CAS #: 0NY075025
Contaminant: PM 2.5
Amount(Lbs/Yr): 850.07011999999997

Issue Date: Not reported
Expiration Date: Not reported
Year: 2009
CAS #: 0NY075105
Contaminant: UNSPECIATED PM-10 (EMISSION STATEMENT USE ONLY)
Amount(Lbs/Yr): 6.5798769081000001

Issue Date: Not reported
Expiration Date: Not reported
Year: 2009
CAS #: 0NY210000
Contaminant: OXIDES OF NITROGEN
Amount(Lbs/Yr): 11526.42

Issue Date: Not reported
Expiration Date: Not reported
Year: 2009
CAS #: 0NY998100
Contaminant: UNSPECIATED VOC (EMISSION STATEMENT USE ONLY)

NYC-TA EAST NY BUS DEPOT & SHOPS (Continued) **1004566769**

Amount(Lbs/Yr): 182.75228461250001

Issue Date: Not reported
Expiration Date: Not reported
Year: 2009
CAS #: 130498292
Contaminant: POLYCYCLIC AROMATIC HYDROCARBONS
Amount(Lbs/Yr): 65.700000000000003

Issue Date: Not reported
Expiration Date: Not reported
Year: 2009
CAS #: 000050000
Contaminant: FORMALDEHYDE
Amount(Lbs/Yr): 4.8457234419867996

Issue Date: Not reported
Expiration Date: Not reported
Year: 2009
CAS #: 000050328
Contaminant: BENZO(A)PYRENE
Amount(Lbs/Yr): 7.7543091231788806E-5

Issue Date: Not reported
Expiration Date: Not reported
Year: 2009
CAS #: 000053703
Contaminant: DIBENZ[A,H]ANTHRACENE
Amount(Lbs/Yr): 7.7569891231788797E-5

Issue Date: Not reported
Expiration Date: Not reported
Year: 2009
CAS #: 000056553
Contaminant: BENZO(A)ANTHRACENE
Amount(Lbs/Yr): 1.16409636847683E-4

Issue Date: Not reported
Expiration Date: Not reported
Year: 2009
CAS #: 000071432
Contaminant: BENZENE
Amount(Lbs/Yr): 0.88574145365562995

Issue Date: Not reported
Expiration Date: Not reported
Year: 2009
CAS #: 000074828
Contaminant: METHANE
Amount(Lbs/Yr): 221.07140000000001

Issue Date: Not reported
Expiration Date: Not reported
Year: 2009
CAS #: 000074840
Contaminant: ETHANE
Amount(Lbs/Yr): 297.9658

NYC-TA EAST NY BUS DEPOT & SHOPS (Continued) **1004566769**

Issue Date:	Not reported
Expiration Date:	Not reported
Year:	2009
CAS #:	000074986
Contaminant:	PROPANE
Amount(Lbs/Yr):	103.37372164238499

Issue Date:	Not reported
Expiration Date:	Not reported
Year:	2009
CAS #:	000205992
Contaminant:	BENZO[B]FLUORANTHENE
Amount(Lbs/Yr):	4.9076157899366402E-5

Issue Date:	Not reported
Expiration Date:	Not reported
Year:	2009
CAS #:	000206440
Contaminant:	FLUORANTHENE
Amount(Lbs/Yr):	1.11572898409481E-4

Issue Date:	Not reported
Expiration Date:	Not reported
Year:	2009
CAS #:	000207089
Contaminant:	BENZO[K]FLUORANTHENE
Amount(Lbs/Yr):	3.3529921994392099E-5

Issue Date:	Not reported
Expiration Date:	Not reported
Year:	2009
CAS #:	000218019
Contaminant:	CHRYSENE
Amount(Lbs/Yr):	3.4321921994392101E-5

Issue Date:	Not reported
Expiration Date:	Not reported
Year:	2009
CAS #:	000540841
Contaminant:	PENTANE, 2,2,4-TRIMETHYL-
Amount(Lbs/Yr):	1.1000000000000001

Issue Date:	Not reported
Expiration Date:	Not reported
Year:	2009
CAS #:	000630080
Contaminant:	CARBON MONOXIDE
Amount(Lbs/Yr):	5035.9099999999999

Issue Date:	Not reported
Expiration Date:	Not reported
Year:	2009
CAS #:	001330207
Contaminant:	XYLENE, M, O & P MIXT.
Amount(Lbs/Yr):	0.90114000000000005

Issue Date:	Not reported

NYC-TA EAST NY BUS DEPOT & SHOPS (Continued) **1004566769**

Expiration Date: Not reported
Year: 2009
CAS #: 007439921
Contaminant: LEAD
Amount(Lbs/Yr): 0.0135221550882342

Issue Date: Not reported
Expiration Date: Not reported
Year: 2009
CAS #: 007439965
Contaminant: MANGANESE
Amount(Lbs/Yr): 1.0276837867058001E-2

Issue Date: Not reported
Expiration Date: Not reported
Year: 2009
CAS #: 007439976
Contaminant: MERCURY
Amount(Lbs/Yr): 7.0315206458817598E-3

Issue Date: Not reported
Expiration Date: Not reported
Year: 2009
CAS #: 007439987
Contaminant: MOLYBDENUM
Amount(Lbs/Yr): 2.9748741194115101E-2

Issue Date: Not reported
Expiration Date: Not reported
Year: 2009
CAS #: 007440020
Contaminant: NICKEL METAL AND INSOLUBLE COMPOUNDS
Amount(Lbs/Yr): 5.6793051370583499E-2

Issue Date: Not reported
Expiration Date: Not reported
Year: 2009
CAS #: 007440382
Contaminant: ARSENIC
Amount(Lbs/Yr): 5.4088620352936599E-3

Issue Date: Not reported
Expiration Date: Not reported
Year: 2009
CAS #: 007440393
Contaminant: BARIUM
Amount(Lbs/Yr): 0.118994964776461

Issue Date: Not reported
Expiration Date: Not reported
Year: 2009
CAS #: 007440417
Contaminant: BERYLLIUM
Amount(Lbs/Yr): 2.1917761221176201E-3

Issue Date: Not reported
Expiration Date: Not reported

NYC-TA EAST NY BUS DEPOT & SHOPS (Continued) **1004566769**

Year:	2009
CAS #:	007440439
Contaminant:	CADMIUM
Amount(Lbs/Yr):	2.9748741194115101E-2
Issue Date:	Not reported
Expiration Date:	Not reported
Year:	2009
CAS #:	007440473
Contaminant:	CHROMIUM
Amount(Lbs/Yr):	3.7862034247055601E-2
Issue Date:	Not reported
Expiration Date:	Not reported
Year:	2009
CAS #:	007440484
Contaminant:	COBALT
Amount(Lbs/Yr):	2.2717220548233402E-3
Issue Date:	Not reported
Expiration Date:	Not reported
Year:	2009
CAS #:	007440508
Contaminant:	COPPER
Amount(Lbs/Yr):	2.2987663649998099E-2
Issue Date:	Not reported
Expiration Date:	Not reported
Year:	2009
CAS #:	000075070
Contaminant:	ACETALDEHYDE
Amount(Lbs/Yr):	0.000052156
Issue Date:	Not reported
Expiration Date:	Not reported
Year:	2009
CAS #:	000083329
Contaminant:	ACENAPHTHENE
Amount(Lbs/Yr):	1.72118695954971E-4
Issue Date:	Not reported
Expiration Date:	Not reported
Year:	2009
CAS #:	000085018
Contaminant:	PHENANTHRENE
Amount(Lbs/Yr):	1.1003449924503401E-3
Issue Date:	Not reported
Expiration Date:	Not reported
Year:	2009
CAS #:	000086737
Contaminant:	FLUORENE
Amount(Lbs/Yr):	2.6957552704106599E-4
Issue Date:	Not reported
Expiration Date:	Not reported
Year:	2009

NYC-TA EAST NY BUS DEPOT & SHOPS (Continued) **1004566769**

CAS #:	000091203
Contaminant:	NAPHTHALENE
Amount(Lbs/Yr):	3.9416997776159299E-2
Issue Date:	Not reported
Expiration Date:	Not reported
Year:	2009
CAS #:	000091576
Contaminant:	2-METHYL NAPHTHALENE
Amount(Lbs/Yr):	2.2936279460662799E-3
Issue Date:	Not reported
Expiration Date:	Not reported
Year:	2009
CAS #:	000100414
Contaminant:	ETHYLBENZENE
Amount(Lbs/Yr):	7.5999999999999998E-2
Issue Date:	Not reported
Expiration Date:	Not reported
Year:	2009
CAS #:	000106978
Contaminant:	BUTANE
Amount(Lbs/Yr):	135.67800965563001
Issue Date:	Not reported
Expiration Date:	Not reported
Year:	2009
CAS #:	000106990
Contaminant:	1,3-BUTADIENE
Amount(Lbs/Yr):	2.6587999999999999E-6
Issue Date:	Not reported
Expiration Date:	Not reported
Year:	2009
CAS #:	000107028
Contaminant:	ACROLEIN
Amount(Lbs/Yr):	6.2899999999999999E-6
Issue Date:	Not reported
Expiration Date:	Not reported
Year:	2009
CAS #:	000108883
Contaminant:	TOLUENE
Amount(Lbs/Yr):	2.2496969704900698
Issue Date:	Not reported
Expiration Date:	Not reported
Year:	2009
CAS #:	000109660
Contaminant:	PENTANE
Amount(Lbs/Yr):	167.98229766887599
Issue Date:	Not reported
Expiration Date:	Not reported
Year:	2009
CAS #:	000110543

NYC-TA EAST NY BUS DEPOT & SHOPS (Continued) **1004566769**

Contaminant: HEXANE
Amount(Lbs/Yr): 118.891436847683

Issue Date: Not reported
Expiration Date: Not reported
Year: 2009
CAS #: 000115071
Contaminant: PROPYLENE
Amount(Lbs/Yr): 1.7543999999999999E-4

Issue Date: Not reported
Expiration Date: Not reported
Year: 2009
CAS #: 000120127
Contaminant: ANTHRACENE
Amount(Lbs/Yr): 2.29489994606628E-4

Issue Date: Not reported
Expiration Date: Not reported
Year: 2009
CAS #: 000124389
Contaminant: CARBON DIOXIDE
Amount(Lbs/Yr): 11535696.800000001

Issue Date: Not reported
Expiration Date: Not reported
Year: 2009
CAS #: 000129000
Contaminant: PYRENE
Amount(Lbs/Yr): 4.7816415543047502E-4

Issue Date: Not reported
Expiration Date: Not reported
Year: 2009
CAS #: 000191242
Contaminant: BENZO[G,H,I]PERYLENE
Amount(Lbs/Yr): 1.1471469730331399E-4

Issue Date: Not reported
Expiration Date: Not reported
Year: 2009
CAS #: 000205992
Contaminant: BENZO[B]FLUORANTHENE
Amount(Lbs/Yr): 1.72028795954971E-4

Issue Date: Not reported
Expiration Date: Not reported
Year: 2009
CAS #: 000206440
Contaminant: FLUORANTHENE
Amount(Lbs/Yr): 2.8722099325828501E-4

Issue Date: Not reported
Expiration Date: Not reported
Year: 2009
CAS #: 000207089
Contaminant: BENZO[K]FLUORANTHENE

NYC-TA EAST NY BUS DEPOT & SHOPS (Continued) **1004566769**

Amount(Lbs/Yr):	1.16305936847683E-4
Issue Date:	Not reported
Expiration Date:	Not reported
Year:	2009
CAS #:	000218019
Contaminant:	CHRYSENE
Amount(Lbs/Yr):	1.16319436847683E-4
Issue Date:	Not reported
Expiration Date:	Not reported
Year:	2009
CAS #:	000630080
Contaminant:	CARBON MONOXIDE
Amount(Lbs/Yr):	9313.4599999999991
Issue Date:	Not reported
Expiration Date:	Not reported
Year:	2009
CAS #:	001330207
Contaminant:	XYLENE, M, O & P MIXT.
Amount(Lbs/Yr):	1.9380000000000001E-5
Issue Date:	Not reported
Expiration Date:	Not reported
Year:	2009
CAS #:	007439921
Contaminant:	LEAD
Amount(Lbs/Yr):	4.7783915543047499E-2
Issue Date:	Not reported
Expiration Date:	Not reported
Year:	2009
CAS #:	007439965
Contaminant:	MANGANESE
Amount(Lbs/Yr):	3.6315775812716097E-2
Issue Date:	Not reported
Expiration Date:	Not reported
Year:	2009
CAS #:	007439976
Contaminant:	MERCURY
Amount(Lbs/Yr):	2.4847636082384699E-2
Issue Date:	Not reported
Expiration Date:	Not reported
Year:	2009
CAS #:	007439987
Contaminant:	MOLYBDENUM
Amount(Lbs/Yr):	0.10512461419470399
Issue Date:	Not reported
Expiration Date:	Not reported
Year:	2009
CAS #:	007440020
Contaminant:	NICKEL METAL AND INSOLUBLE COMPOUNDS
Amount(Lbs/Yr):	0.20069244528079899

NYC-TA EAST NY BUS DEPOT & SHOPS (Continued) **1004566769**

Issue Date: Not reported
Expiration Date: Not reported
Year: 2009
CAS #: 007440382
Contaminant: ARSENIC
Amount(Lbs/Yr): 1.9113566217219002E-2

Issue Date: Not reported
Expiration Date: Not reported
Year: 2009
CAS #: 007440393
Contaminant: BARIUM
Amount(Lbs/Yr): 0.42049845677881798

Issue Date: Not reported
Expiration Date: Not reported
Year: 2009
CAS #: 007440417
Contaminant: BERYLLIUM
Amount(Lbs/Yr): 0.00114681397303314

Issue Date: Not reported
Expiration Date: Not reported
Year: 2009
CAS #: 007440439
Contaminant: CADMIUM
Amount(Lbs/Yr): 0.10512461419470399

Issue Date: Not reported
Expiration Date: Not reported
Year: 2009
CAS #: 007440473
Contaminant: CHROMIUM
Amount(Lbs/Yr): 0.13379496352053299

Issue Date: Not reported
Expiration Date: Not reported
Year: 2009
CAS #: 007440484
Contaminant: COBALT
Amount(Lbs/Yr): 8.0276978112319708E-3

Issue Date: Not reported
Expiration Date: Not reported
Year: 2009
CAS #: 007440508
Contaminant: COPPER
Amount(Lbs/Yr): 8.1232656423180699E-2

Issue Date: Not reported
Expiration Date: Not reported
Year: 2008
CAS #: 010024972
Contaminant: NITROUS OXIDE
Amount(Lbs/Yr): 240.15761000000001

Issue Date: Not reported

NYC-TA EAST NY BUS DEPOT & SHOPS (Continued) **1004566769**

Expiration Date:	Not reported
Year:	2008
CAS #:	000106978
Contaminant:	BUTANE
Amount(Lbs/Yr):	138.38485073966601
Issue Date:	Not reported
Expiration Date:	Not reported
Year:	2008
CAS #:	000108883
Contaminant:	TOLUENE
Amount(Lbs/Yr):	4.4786054551023202
Issue Date:	Not reported
Expiration Date:	Not reported
Year:	2008
CAS #:	007440382
Contaminant:	ARSENIC
Amount(Lbs/Yr):	1.9494890990707201E-2
Issue Date:	Not reported
Expiration Date:	Not reported
Year:	2008
CAS #:	007440484
Contaminant:	COBALT
Amount(Lbs/Yr):	8.1878542160970201E-3
Issue Date:	Not reported
Expiration Date:	Not reported
Year:	2008
CAS #:	000191242
Contaminant:	BENZO[G,H,I]PERYLENE
Amount(Lbs/Yr):	1.1906612386200599E-4
Issue Date:	Not reported
Expiration Date:	Not reported
Year:	2008
CAS #:	000050328
Contaminant:	BENZO(A)PYRENE
Amount(Lbs/Yr):	7.9883144121927602E-5
Issue Date:	Not reported
Expiration Date:	Not reported
Year:	2008
CAS #:	007439987
Contaminant:	MOLYBDENUM
Amount(Lbs/Yr):	0.10722190044889
Issue Date:	Not reported
Expiration Date:	Not reported
Year:	2008
CAS #:	000218019
Contaminant:	CHRYSENE
Amount(Lbs/Yr):	0.00012012929979188
Issue Date:	Not reported
Expiration Date:	Not reported

NYC-TA EAST NY BUS DEPOT & SHOPS (Continued) **1004566769**

Year:	2008
CAS #:	000074828
Contaminant:	METHANE
Amount(Lbs/Yr):	331.187905
Issue Date:	Not reported
Expiration Date:	Not reported
Year:	2008
CAS #:	000109660
Contaminant:	PENTANE
Amount(Lbs/Yr):	171.33362472530001
Issue Date:	Not reported
Expiration Date:	Not reported
Year:	2008
CAS #:	000115071
Contaminant:	PROPYLENE
Amount(Lbs/Yr):	0.01106304
Issue Date:	Not reported
Expiration Date:	Not reported
Year:	2008
CAS #:	007440393
Contaminant:	BARIUM
Amount(Lbs/Yr):	0.42888760179555802
Issue Date:	Not reported
Expiration Date:	Not reported
Year:	2008
CAS #:	000107028
Contaminant:	ACROLEIN
Amount(Lbs/Yr):	3.9664000000000002E-4
Issue Date:	Not reported
Expiration Date:	Not reported
Year:	2008
CAS #:	001330207
Contaminant:	XYLENE, M, O & P MIXT.
Amount(Lbs/Yr):	0.00122208
Issue Date:	Not reported
Expiration Date:	Not reported
Year:	2008
CAS #:	000106990
Contaminant:	1,3-BUTADIENE
Amount(Lbs/Yr):	1.6766080000000001E-4
Issue Date:	Not reported
Expiration Date:	Not reported
Year:	2008
CAS #:	007446095
Contaminant:	SULFUR DIOXIDE
Amount(Lbs/Yr):	10722.16426
Issue Date:	Not reported
Expiration Date:	Not reported
Year:	2008

NYC-TA EAST NY BUS DEPOT & SHOPS (Continued) **1004566769**

CAS #: 007440417
Contaminant: BERYLLIUM
Amount(Lbs/Yr): 2.1043572594424301E-3

Issue Date: Not reported
Expiration Date: Not reported
Year: 2008
CAS #: 000050000
Contaminant: FORMALDEHYDE
Amount(Lbs/Yr): 14.405283437845201

Issue Date: Not reported
Expiration Date: Not reported
Year: 2008
CAS #: 000091203
Contaminant: NAPHTHALENE
Amount(Lbs/Yr): 4.0561126662474301E-2

Issue Date: Not reported
Expiration Date: Not reported
Year: 2008
CAS #: 000074840
Contaminant: ETHANE
Amount(Lbs/Yr): 303.91036000000003

Issue Date: Not reported
Expiration Date: Not reported
Year: 2008
CAS #: 000205992
Contaminant: BENZO[B]FLUORANTHENE
Amount(Lbs/Yr): 1.7587893835673999E-4

Issue Date: Not reported
Expiration Date: Not reported
Year: 2008
CAS #: 000085018
Contaminant: PHENANTHRENE
Amount(Lbs/Yr): 0.00124632551551158

Issue Date: Not reported
Expiration Date: Not reported
Year: 2008
CAS #: 007440622
Contaminant: VANADIUM
Amount(Lbs/Yr): 0.22419124639313301

Issue Date: Not reported
Expiration Date: Not reported
Year: 2008
CAS #: 007440666
Contaminant: ZINC
Amount(Lbs/Yr): 2.8267591936525398

Issue Date: Not reported
Expiration Date: Not reported
Year: 2008
CAS #: 000120127

NYC-TA EAST NY BUS DEPOT & SHOPS (Continued) **1004566769**

Contaminant: ANTHRACENE
Amount(Lbs/Yr): 2.4195724371674801E-4

Issue Date: Not reported
Expiration Date: Not reported
Year: 2008
CAS #: 000129000
Contaminant: PYRENE
Amount(Lbs/Yr): 5.07868853294398E-4

Issue Date: Not reported
Expiration Date: Not reported
Year: 2008
CAS #: 0NY210000
Contaminant: OXIDES OF NITROGEN
Amount(Lbs/Yr): 24130.044999999998

Issue Date: Not reported
Expiration Date: Not reported
Year: 2008
CAS #: 007782492
Contaminant: SELENIUM
Amount(Lbs/Yr): 1.0795868918884901E-2

Issue Date: Not reported
Expiration Date: Not reported
Year: 2008
CAS #: 007440020
Contaminant: NICKEL METAL AND INSOLUBLE COMPOUNDS
Amount(Lbs/Yr): 0.20469635540242501

Issue Date: Not reported
Expiration Date: Not reported
Year: 2008
CAS #: 000083329
Contaminant: ACENAPHTHENE
Amount(Lbs/Yr): 0.00018154303242274

Issue Date: Not reported
Expiration Date: Not reported
Year: 2008
CAS #: 025321226
Contaminant: DICHLOROBENZENE
Amount(Lbs/Yr): 7.9077057565523204E-2

Issue Date: Not reported
Expiration Date: Not reported
Year: 2008
CAS #: 0NY075105
Contaminant: UNSPECIATED PM-10 (EMISSION STATEMENT USE ONLY)
Amount(Lbs/Yr): 435.72642163419999

Issue Date: Not reported
Expiration Date: Not reported
Year: 2008
CAS #: 000075070
Contaminant: ACETALDEHYDE

NYC-TA EAST NY BUS DEPOT & SHOPS (Continued) **1004566769**

Amount(Lbs/Yr):	3.2888959999999999E-3
Issue Date:	Not reported
Expiration Date:	Not reported
Year:	2008
CAS #:	000207089
Contaminant:	BENZO[K]FLUORANTHENE
Amount(Lbs/Yr):	0.00011928019979188
Issue Date:	Not reported
Expiration Date:	Not reported
Year:	2008
CAS #:	007440508
Contaminant:	COPPER
Amount(Lbs/Yr):	0.0828532867105055
Issue Date:	Not reported
Expiration Date:	Not reported
Year:	2008
CAS #:	000100414
Contaminant:	ETHYLBENZENE
Amount(Lbs/Yr):	0.14680000000000001
Issue Date:	Not reported
Expiration Date:	Not reported
Year:	2008
CAS #:	000071432
Contaminant:	BENZENE
Amount(Lbs/Yr):	1.6891855547396699
Issue Date:	Not reported
Expiration Date:	Not reported
Year:	2008
CAS #:	000630080
Contaminant:	CARBON MONOXIDE
Amount(Lbs/Yr):	10990.8374
Issue Date:	Not reported
Expiration Date:	Not reported
Year:	2008
CAS #:	007439965
Contaminant:	MANGANESE
Amount(Lbs/Yr):	3.7040292882343701E-2
Issue Date:	Not reported
Expiration Date:	Not reported
Year:	2008
CAS #:	007439976
Contaminant:	MERCURY
Amount(Lbs/Yr):	2.5343358287919299E-2
Issue Date:	Not reported
Expiration Date:	Not reported
Year:	2008
CAS #:	000074986
Contaminant:	PROPANE
Amount(Lbs/Yr):	105.43607675403101

NYC-TA EAST NY BUS DEPOT & SHOPS (Continued) **1004566769**

Issue Date: Not reported
Expiration Date: Not reported
Year: 2008
CAS #: 000091576
Contaminant: 2-METHYL NAPHTHALENE
Amount(Lbs/Yr): 2.3393869188848599E-3

Issue Date: Not reported
Expiration Date: Not reported
Year: 2008
CAS #: 000056553
Contaminant: BENZO(A)ANTHRACENE
Amount(Lbs/Yr): 1.2581939979187999E-4

Issue Date: Not reported
Expiration Date: Not reported
Year: 2008
CAS #: 007440439
Contaminant: CADMIUM
Amount(Lbs/Yr): 0.10722190044889

Issue Date: Not reported
Expiration Date: Not reported
Year: 2008
CAS #: 007440473
Contaminant: CHROMIUM
Amount(Lbs/Yr): 0.13646423693495

Issue Date: Not reported
Expiration Date: Not reported
Year: 2008
CAS #: 000053703
Contaminant: DIBENZ[A,H]ANTHRACENE
Amount(Lbs/Yr): 8.1576944121927603E-5

Issue Date: Not reported
Expiration Date: Not reported
Year: 2008
CAS #: 000110543
Contaminant: HEXANE
Amount(Lbs/Yr): 124.028886348285

Issue Date: Not reported
Expiration Date: Not reported
Year: 2008
CAS #: 0NY075025
Contaminant: PM 2.5
Amount(Lbs/Yr): 1400.5024724257501

Issue Date: Not reported
Expiration Date: Not reported
Year: 2008
CAS #: 007664417
Contaminant: AMMONIA
Amount(Lbs/Yr): 226.06864400000001

Issue Date: Not reported

NYC-TA EAST NY BUS DEPOT & SHOPS (Continued) **1004566769**

Expiration Date:	Not reported
Year:	2008
CAS #:	000206440
Contaminant:	FLUORANTHENE
Amount(Lbs/Yr):	3.2505503067397799E-4
Issue Date:	Not reported
Expiration Date:	Not reported
Year:	2008
CAS #:	007439921
Contaminant:	LEAD
Amount(Lbs/Yr):	5.4315481600094202E-2
Issue Date:	Not reported
Expiration Date:	Not reported
Year:	2008
CAS #:	000124389
Contaminant:	CARBON DIOXIDE
Amount(Lbs/Yr):	11861180.800000001
Issue Date:	Not reported
Expiration Date:	Not reported
Year:	2008
CAS #:	000086737
Contaminant:	FLUORENE
Amount(Lbs/Yr):	3.9813796257947198E-4
Issue Date:	Not reported
Expiration Date:	Not reported
Year:	2008
CAS #:	0NY998100
Contaminant:	UNSPECIATED VOC (EMISSION STATEMENT USE ONLY)
Amount(Lbs/Yr):	5321.9238074695004
Issue Date:	Not reported
Expiration Date:	Not reported
Year:	2007
CAS #:	007440382
Contaminant:	ARSENIC
Amount(Lbs/Yr):	4.4316278183776899E-3
Issue Date:	Not reported
Expiration Date:	Not reported
Year:	2007
CAS #:	000091203
Contaminant:	NAPHTHALENE
Amount(Lbs/Yr):	9.1377981135633297E-3
Issue Date:	Not reported
Expiration Date:	Not reported
Year:	2007
CAS #:	000074986
Contaminant:	PROPANE
Amount(Lbs/Yr):	23.9679950519694
Issue Date:	Not reported
Expiration Date:	Not reported

NYC-TA EAST NY BUS DEPOT & SHOPS (Continued) **1004566769**

Year:	2007
CAS #:	000129000
Contaminant:	PYRENE
Amount(Lbs/Yr):	1.10790695459442E-4
Issue Date:	Not reported
Expiration Date:	Not reported
Year:	2007
CAS #:	000050000
Contaminant:	FORMALDEHYDE
Amount(Lbs/Yr):	1.1234997680610701
Issue Date:	Not reported
Expiration Date:	Not reported
Year:	2007
CAS #:	000205992
Contaminant:	BENZO[B]FLUORANTHENE
Amount(Lbs/Yr):	3.9884690136443598E-5
Issue Date:	Not reported
Expiration Date:	Not reported
Year:	2007
CAS #:	0NY075105
Contaminant:	UNSPECIATED PM-10 (EMISSION STATEMENT USE ONLY)
Amount(Lbs/Yr):	1113.78443264
Issue Date:	Not reported
Expiration Date:	Not reported
Year:	2007
CAS #:	007440439
Contaminant:	CADMIUM
Amount(Lbs/Yr):	2.4373953001077302E-2
Issue Date:	Not reported
Expiration Date:	Not reported
Year:	2007
CAS #:	000056553
Contaminant:	BENZO(A)ANTHRACENE
Amount(Lbs/Yr):	2.6964021320656701E-5
Issue Date:	Not reported
Expiration Date:	Not reported
Year:	2007
CAS #:	010024972
Contaminant:	NITROUS OXIDE
Amount(Lbs/Yr):	49.02854
Issue Date:	Not reported
Expiration Date:	Not reported
Year:	2007
CAS #:	000100414
Contaminant:	ETHYLBENZENE
Amount(Lbs/Yr):	0.2051
Issue Date:	Not reported
Expiration Date:	Not reported
Year:	2007

NYC-TA EAST NY BUS DEPOT & SHOPS (Continued) **1004566769**

CAS #: 000207089
Contaminant: BENZO[K]FLUORANTHENE
Amount(Lbs/Yr): 2.6964021320656701E-5

Issue Date: Not reported
Expiration Date: Not reported
Year: 2007
CAS #: 007440622
Contaminant: VANADIUM
Amount(Lbs/Yr): 5.0963719911343498E-2

Issue Date: Not reported
Expiration Date: Not reported
Year: 2007
CAS #: 000206440
Contaminant: FLUORANTHENE
Amount(Lbs/Yr): 6.6474417275665397E-5

Issue Date: Not reported
Expiration Date: Not reported
Year: 2007
CAS #: 000218019
Contaminant: CHRYSENE
Amount(Lbs/Yr): 2.6964021320656701E-5

Issue Date: Not reported
Expiration Date: Not reported
Year: 2007
CAS #: 007440020
Contaminant: NICKEL METAL AND INSOLUBLE COMPOUNDS
Amount(Lbs/Yr): 4.6532092092965799E-2

Issue Date: Not reported
Expiration Date: Not reported
Year: 2007
CAS #: 0NY075025
Contaminant: PM 2.5
Amount(Lbs/Yr): 1130.86560109835

Issue Date: Not reported
Expiration Date: Not reported
Year: 2007
CAS #: 007439976
Contaminant: MERCURY
Amount(Lbs/Yr): 5.7611161638909999E-3

Issue Date: Not reported
Expiration Date: Not reported
Year: 2007
CAS #: 025321226
Contaminant: DICHLOROBENZENE
Amount(Lbs/Yr): 0.0179759962889771

Issue Date: Not reported
Expiration Date: Not reported
Year: 2007
CAS #: 000108883

NYC-TA EAST NY BUS DEPOT & SHOPS (Continued) **1004566769**

Contaminant: TOLUENE
Amount(Lbs/Yr): 4.7279319894854401

Issue Date: Not reported
Expiration Date: Not reported
Year: 2007
CAS #: 007664417
Contaminant: AMMONIA
Amount(Lbs/Yr): 465.98559299999999

Issue Date: Not reported
Expiration Date: Not reported
Year: 2007
CAS #: 007440484
Contaminant: COBALT
Amount(Lbs/Yr): 1.8612836837186299E-3

Issue Date: Not reported
Expiration Date: Not reported
Year: 2007
CAS #: 007440473
Contaminant: CHROMIUM
Amount(Lbs/Yr): 3.1021394728643899E-2

Issue Date: Not reported
Expiration Date: Not reported
Year: 2007
CAS #: 000074828
Contaminant: METHANE
Amount(Lbs/Yr): 321.45231000000001

Issue Date: Not reported
Expiration Date: Not reported
Year: 2007
CAS #: 000085018
Contaminant: PHENANTHRENE
Amount(Lbs/Yr): 2.5465994742717498E-4

Issue Date: Not reported
Expiration Date: Not reported
Year: 2007
CAS #: 000120127
Contaminant: ANTHRACENE
Amount(Lbs/Yr): 5.3179553706054498E-5

Issue Date: Not reported
Expiration Date: Not reported
Year: 2007
CAS #: 007439921
Contaminant: LEAD
Amount(Lbs/Yr): 0.0110790695459442

Issue Date: Not reported
Expiration Date: Not reported
Year: 2007
CAS #: 000050328
Contaminant: BENZO(A)PYRENE

NYC-TA EAST NY BUS DEPOT & SHOPS (Continued) **1004566769**

Amount(Lbs/Yr): 1.7975969401785902E-5

Issue Date: Not reported
Expiration Date: Not reported
Year: 2007
CAS #: 007446095
Contaminant: SULFUR DIOXIDE
Amount(Lbs/Yr): 26805.358619999999

Issue Date: Not reported
Expiration Date: Not reported
Year: 2007
CAS #: 000083329
Contaminant: ACENAPHTHENE
Amount(Lbs/Yr): 3.9884690136443598E-5

Issue Date: Not reported
Expiration Date: Not reported
Year: 2007
CAS #: 0NY998100
Contaminant: UNSPECIATED VOC (EMISSION STATEMENT USE ONLY)
Amount(Lbs/Yr): 1055.77016

Issue Date: Not reported
Expiration Date: Not reported
Year: 2007
CAS #: 000110543
Contaminant: HEXANE
Amount(Lbs/Yr): 32.924994433465599

Issue Date: Not reported
Expiration Date: Not reported
Year: 2007
CAS #: 000071432
Contaminant: BENZENE
Amount(Lbs/Yr): 0.87745799350570997

Issue Date: Not reported
Expiration Date: Not reported
Year: 2007
CAS #: 000124389
Contaminant: CARBON DIOXIDE
Amount(Lbs/Yr): 2674284

Issue Date: Not reported
Expiration Date: Not reported
Year: 2007
CAS #: 007782492
Contaminant: SELENIUM
Amount(Lbs/Yr): 5.3179533820532296E-4

Issue Date: Not reported
Expiration Date: Not reported
Year: 2007
CAS #: 000053703
Contaminant: DIBENZ[A,H]ANTHRACENE
Amount(Lbs/Yr): 1.7975969401785902E-5

NYC-TA EAST NY BUS DEPOT & SHOPS (Continued) **1004566769**

Issue Date:	Not reported
Expiration Date:	Not reported
Year:	2007
CAS #:	000109660
Contaminant:	PENTANE
Amount(Lbs/Yr):	38.947991959450299
Issue Date:	Not reported
Expiration Date:	Not reported
Year:	2007
CAS #:	007440417
Contaminant:	BERYLLIUM
Amount(Lbs/Yr):	2.6589766910266202E-4
Issue Date:	Not reported
Expiration Date:	Not reported
Year:	2007
CAS #:	007440508
Contaminant:	COPPER
Amount(Lbs/Yr):	0.0188344182281052
Issue Date:	Not reported
Expiration Date:	Not reported
Year:	2007
CAS #:	0NY210000
Contaminant:	OXIDES OF NITROGEN
Amount(Lbs/Yr):	33514.330000000002
Issue Date:	Not reported
Expiration Date:	Not reported
Year:	2007
CAS #:	007439965
Contaminant:	MANGANESE
Amount(Lbs/Yr):	8.4200928549176199E-3
Issue Date:	Not reported
Expiration Date:	Not reported
Year:	2007
CAS #:	007446119
Contaminant:	SULFUR TRIOXIDE
Amount(Lbs/Yr):	341.29919999999998
Issue Date:	Not reported
Expiration Date:	Not reported
Year:	2007
CAS #:	007440666
Contaminant:	ZINC
Amount(Lbs/Yr):	0.64258603366476597
Issue Date:	Not reported
Expiration Date:	Not reported
Year:	2007
CAS #:	000091576
Contaminant:	2-METHYL NAPHTHALENE
Amount(Lbs/Yr):	5.3179533820532296E-4
Issue Date:	Not reported

NYC-TA EAST NY BUS DEPOT & SHOPS (Continued) **1004566769**

Expiration Date: Not reported
Year: 2007
CAS #: 000630080
Contaminant: CARBON MONOXIDE
Amount(Lbs/Yr): 4716.1588000000002

Issue Date: Not reported
Expiration Date: Not reported
Year: 2007
CAS #: 000074840
Contaminant: ETHANE
Amount(Lbs/Yr): 69.085669999999993

Issue Date: Not reported
Expiration Date: Not reported
Year: 2007
CAS #: 000106978
Contaminant: BUTANE
Amount(Lbs/Yr): 31.457993505709801

Issue Date: Not reported
Expiration Date: Not reported
Year: 2007
CAS #: 007440393
Contaminant: BARIUM
Amount(Lbs/Yr): 9.7495812004309304E-2

Issue Date: Not reported
Expiration Date: Not reported
Year: 2007
CAS #: 000086737
Contaminant: FLUORENE
Amount(Lbs/Yr): 6.2042829228332104E-5

Issue Date: Not reported
Expiration Date: Not reported
Year: 2007
CAS #: 000191242
Contaminant: BENZO[G,H,I]PERYLENE
Amount(Lbs/Yr): 2.6589727139221799E-5

Issue Date: Not reported
Expiration Date: Not reported
Year: 2007
CAS #: 007439987
Contaminant: MOLYBDENUM
Amount(Lbs/Yr): 2.4373953001077302E-2

Issue Date: Not reported
Expiration Date: Not reported
Year: 2006
CAS #: 007440393
Contaminant: BARIUM
Amount(Lbs/Yr): 0.14776374743712301

Issue Date: Not reported
Expiration Date: Not reported

NYC-TA EAST NY BUS DEPOT & SHOPS (Continued) **1004566769**

Year:	2006
CAS #:	000071432
Contaminant:	BENZENE
Amount(Lbs/Yr):	4.7677442873640397E-2
Issue Date:	Not reported
Expiration Date:	Not reported
Year:	2006
CAS #:	007440473
Contaminant:	CHROMIUM
Amount(Lbs/Yr):	4.7015737820902598E-2
Issue Date:	Not reported
Expiration Date:	Not reported
Year:	2006
CAS #:	007440508
Contaminant:	COPPER
Amount(Lbs/Yr):	2.8545269391262298E-2
Issue Date:	Not reported
Expiration Date:	Not reported
Year:	2006
CAS #:	007440622
Contaminant:	VANADIUM
Amount(Lbs/Yr):	7.7240140705768595E-2
Issue Date:	Not reported
Expiration Date:	Not reported
Year:	2006
CAS #:	007440666
Contaminant:	ZINC
Amount(Lbs/Yr):	0.97389742629012499
Issue Date:	Not reported
Expiration Date:	Not reported
Year:	2006
CAS #:	007446095
Contaminant:	SULFUR DIOXIDE
Amount(Lbs/Yr):	30370.280999999999
Issue Date:	Not reported
Expiration Date:	Not reported
Year:	2006
CAS #:	007664417
Contaminant:	AMMONIA
Amount(Lbs/Yr):	532.04944
Issue Date:	Not reported
Expiration Date:	Not reported
Year:	2006
CAS #:	007782492
Contaminant:	SELENIUM
Amount(Lbs/Yr):	2.5292196076929799E-2
Issue Date:	Not reported
Expiration Date:	Not reported
Year:	2006

NYC-TA EAST NY BUS DEPOT & SHOPS (Continued) **1004566769**

CAS #: 010024972
Contaminant: NITROUS OXIDE
Amount(Lbs/Yr): 145.18834000000001

Issue Date: Not reported
Expiration Date: Not reported
Year: 2006
CAS #: 025321226
Contaminant: DICHLOROBENZENE
Amount(Lbs/Yr): 2.7244253070651699E-2

Issue Date: Not reported
Expiration Date: Not reported
Year: 2006
CAS #: 0NY075025
Contaminant: PM 2.5
Amount(Lbs/Yr): 1345.5090990277599

Issue Date: Not reported
Expiration Date: Not reported
Year: 2006
CAS #: 0NY075105
Contaminant: UNSPECIATED PM-10 (EMISSION STATEMENT USE ONLY)
Amount(Lbs/Yr): 1261.6699868972

Issue Date: Not reported
Expiration Date: Not reported
Year: 2006
CAS #: 0NY210000
Contaminant: OXIDES OF NITROGEN
Amount(Lbs/Yr): 33663.178

Issue Date: Not reported
Expiration Date: Not reported
Year: 2006
CAS #: 0NY998100
Contaminant: UNSPECIATED VOC (EMISSION STATEMENT USE ONLY)
Amount(Lbs/Yr): 913.22172499999999

Issue Date: Not reported
Expiration Date: Not reported
Year: 2006
CAS #: 000100414
Contaminant: ETHYLBENZENE
Amount(Lbs/Yr): 0.21299999999999999

Issue Date: Not reported
Expiration Date: Not reported
Year: 2006
CAS #: 000074828
Contaminant: METHANE
Amount(Lbs/Yr): 383.76245

Issue Date: Not reported
Expiration Date: Not reported
Year: 2006
CAS #: 000074840

NYC-TA EAST NY BUS DEPOT & SHOPS (Continued) **1004566769**

Contaminant: ETHANE
Amount(Lbs/Yr): 104.7056

Issue Date: Not reported
Expiration Date: Not reported
Year: 2006
CAS #: 000074986
Contaminant: PROPANE
Amount(Lbs/Yr): 36.325670760868903

Issue Date: Not reported
Expiration Date: Not reported
Year: 2006
CAS #: 000091203
Contaminant: NAPHTHALENE
Amount(Lbs/Yr): 1.3849161977581299E-2

Issue Date: Not reported
Expiration Date: Not reported
Year: 2006
CAS #: 000106978
Contaminant: BUTANE
Amount(Lbs/Yr): 47.677442873640402

Issue Date: Not reported
Expiration Date: Not reported
Year: 2006
CAS #: 000108883
Contaminant: TOLUENE
Amount(Lbs/Yr): 7.7192050366846399E-2

Issue Date: Not reported
Expiration Date: Not reported
Year: 2006
CAS #: 000109660
Contaminant: PENTANE
Amount(Lbs/Yr): 59.029214986411901

Issue Date: Not reported
Expiration Date: Not reported
Year: 2006
CAS #: 000110543
Contaminant: HEXANE
Amount(Lbs/Yr): 40.8663796059775

Issue Date: Not reported
Expiration Date: Not reported
Year: 2006
CAS #: 000124389
Contaminant: CARBON DIOXIDE
Amount(Lbs/Yr): 4053120

Issue Date: Not reported
Expiration Date: Not reported
Year: 2006
CAS #: 000630080
Contaminant: CARBON MONOXIDE

NYC-TA EAST NY BUS DEPOT & SHOPS (Continued) **1004566769**

Amount(Lbs/Yr):	6059.0540000000001
Issue Date:	Not reported
Expiration Date:	Not reported
Year:	2006
CAS #:	007439921
Contaminant:	LEAD
Amount(Lbs/Yr):	0.0167913349360366
Issue Date:	Not reported
Expiration Date:	Not reported
Year:	2006
CAS #:	007439965
Contaminant:	MANGANESE
Amount(Lbs/Yr):	1.2761414551387899E-2
Issue Date:	Not reported
Expiration Date:	Not reported
Year:	2006
CAS #:	007439976
Contaminant:	MERCURY
Amount(Lbs/Yr):	8.7314941667390508E-3
Issue Date:	Not reported
Expiration Date:	Not reported
Year:	2006
CAS #:	007439987
Contaminant:	MOLYBDENUM
Amount(Lbs/Yr):	3.6940936859280599E-2
Issue Date:	Not reported
Expiration Date:	Not reported
Year:	2006
CAS #:	007440020
Contaminant:	NICKEL METAL AND INSOLUBLE COMPOUNDS
Amount(Lbs/Yr):	7.0523606731353897E-2
Issue Date:	Not reported
Expiration Date:	Not reported
Year:	2006
CAS #:	007440382
Contaminant:	ARSENIC
Amount(Lbs/Yr):	6.7165339744146603E-3
Issue Date:	Not reported
Expiration Date:	Not reported
Year:	2006
CAS #:	000050000
Contaminant:	FORMALDEHYDE
Amount(Lbs/Yr):	29.088660816915699
Issue Date:	Not reported
Expiration Date:	Not reported
Year:	2006
CAS #:	007440439
Contaminant:	CADMIUM
Amount(Lbs/Yr):	3.6940936859280599E-2

NYC-TA EAST NY BUS DEPOT & SHOPS (Continued) **1004566769**

AIRS Emissions:

County:	KINGS
Municipality:	BROOKLYN (6105)
Facility ID:	2610500262
Facility Name:	NYC-TA EAST NY BUS DEPOT & SHOPS
SIC Code:	4111
Year:	2012
VOC(tons):	3.52
NOx(tons):	3.4199999999999999
Co(tons):	2.77
Co2(tons):	3910.8899999999999
Particulates:	0.25
PM10(tons):	0.25
PM2.5(tons):	0.25
HAPS:	0
So2:	2.9999999999999999E-2
Year:	2011
VOC(tons):	2.3500000000000001
NOx(tons):	4.4100000000000001
Co(tons):	3.3900000000000001
Co2(tons):	4710.5299999999997
Particulates:	0.33000000000000002
PM10(tons):	0.32000000000000001
PM2.5(tons):	0.29999999999999999
HAPS:	0
So2:	0.17999999999999999
Year:	2010
VOC(tons):	0.35999999999999999
NOx(tons):	5.7599999999999998
Co(tons):	4.6600000000000001
Co2(tons):	6215.3900000000003
Particulates:	0.46000000000000002
PM10(tons):	0.46000000000000002
PM2.5(tons):	0.42999999999999999
HAPS:	0
So2:	5.9999999999999998E-2

Click this hyperlink while viewing on your computer to access
133 additional NY AIRS: record(s) in the EDR Site Report.

---

214 NW 1/4-1/2 0.293 mi. 1547 ft.

ON SIDEWALK
211 HULL STREET
BROOKLYN, NY

NY LTANKS S108466382
NY Spills N/A

Relative: Higher

Actual: 89 ft.

LTANKS:

Name:	APARTMENT BUILDING
Address:	211 HULL STREET
City,State,Zip:	BROOKLYN, NY
Spill Number/Closed Date:	0612788 / 2007-09-17
Facility ID:	0612788
Site ID:	377715
Spill Date:	2007-02-26

ON SIDEWALK (Continued) **S108466382**

Spill Cause:	Tank Failure
Spill Source:	Commercial/Industrial
Spill Class:	C4
Cleanup Ceased:	Not reported
SWIS:	2401
Investigator:	rvketani
Referred To:	Not reported
Reported to Dept:	2007-02-26
CID:	408
Water Affected:	Not reported
Spill Notifier:	Fire Department
Last Inspection:	Not reported
Recommended Penalty:	False
Meets Standard:	False
UST Involvement:	False
Remediation Phase:	0
Date Entered In Computer:	2007-02-26
Spill Record Last Update:	2007-09-17
Spiller Name:	Not reported
Spiller Company:	APARTMENT BUILDING
Spiller Address:	211 HULL ST
Spiller County:	999
Spiller Contact:	MEADOWS, RICHARD
Spiller Phone:	(347) 203-6886
Spiller Extention:	Not reported
DEC Region:	2
DER Facility ID:	327460
DEC Memo:	"02/26/07-Vought-DEC Patel performing site visit due to proximity to spill in field. DEC Ketani called FDNY and left message to return call to DEC. 02/27/06-Hiralkumar Patel. visited site on 02/26/07. met Ferdrnand Torres (917-568-3022), tenant at building. Mr. Torres lives on second floor. as per Mr. Torres, there was no heat yesterday (02/26/07) morning and he compalined to NYC HPD. oil delivered during day. lateron tenant found oil in basement and called FDNY. site has two 275 gal #2 oil ASTs on leg and FDNY found one of these tanks was leaking. they pumped out oil from leaking tank and put in drums and spread absorbent in basement. three 55 gal drums were out of building on sidewalk. second tank is still in use. as per Mr. Torres there is no super in building but Mr. Torres has keys to basement. at time of visit, heavy odors inside basement, free product around tank and odors upstairs also. Mr. Torres's mother and brother living on first floor. suggest Mr. Torres to get these people on second floor as there was no odors. this building ownes by NY City. Mr. Torres gave contact info for person managing property for city. Francis SynMoie 7A Admin. Bld #042 C/O NY Residential Works Inc. 347 Lenox Avenue New York, NY 10027 Ph. (212) 987-8088 Ext. 105 left message for emergency service at NY Residential Works at night. received call from Basil Marshall (646-294-0086). asked him to get cleanup crew to start cleanup for free product and odors in building. he spoke with Anthony Lara (646-772-7180). received call from Anthony. he was ready to send cleanup crew in night but he need approval from city and proposal signed by authorized person, which he hadn't got. tried to contact Mr. Marshall again regarding signing paperwork, but no contact was made. left message for Mr. Marshall. left message for Mr. SynMoie at NY Residential works last night. spoke with Mr. SynMoie this morning. they are still working on getting authorization from city agency for cleanup. asked Mr. SynMoie to start cleanup by end of today. 2/27/07

ON SIDEWALK (Continued) **S108466382**

- Raphael Ketani. I contacted Mr. Francis Synmoie (sin-moy) at NY Residential Works, Inc. (212) 987-8088, ext 101. He said that he is still waiting for authorization to hire a contractor to do the cleanup, but someone already put down absorbent. He said that he contacted Debra Thomas of Unit 7A at HPD (212) 863-7392. He said she has the authority to authorize someone to cleanup the spill. I asked him how the odors are. He said that you notice a moderate odor of oil as you walk into the building, but no one lives on the first floor. I asked him about the odors on the second floor. He said there were none. He said that this building was owned by a private party, but they didn't keep it up. So the city took it over and they will refurbish it. I spoke to Ms. Thomas. She said the City doesn't own the building, but is managing it. I asked her what is happening now. She said that a call was made to the Emergency Repair Unit as there is no money in the budget to pay for the cleanup. She said she is waiting for a call back. I told her that this spill is now at least 24 hours old. She said she knows, but all she can do right now is to call the Emergency Repair people. I told her that certain things will have to be done to cleanup the spill. She asked me to e-mail her what these requirements are. The requirements are: (1) cleanup all of the free oil (2) pickup all of the spent absorbent (3) powerwash the affected areas and the concrete floor (4) take soil samples below the concrete floor and send them to a NYSDOH certified lab for 8260 and 8270 analysis (5) remove all contaminated soil (6) submit manifests for all soil and contaminated material that is removed and the soil analytical results (7) repair the tank system and send copies of the documentation verifying that the repairs were made (8) submit to DEC a short report with pictures (if possible) of the before and after conditions and all documentation Ms. Thomas' e-mail address is thomasd@hpd.nyc.gov 3/12/07 - Raphael Ketani. Spill case #0613303 came in today regarding a new spill at the site. I spoke to Patrick Fahey of Pacific Energy (718) 647-1400 about the spill. He said that it was a loose flare nut that allowed oil to drip onto the floor. About 1 gal. leaked out. The flare nut was tightened, but the earlier large spill hasn't been cleaned up yet. This later spill case was closed. I spoke to Ms. Thomas regarding the old big spill of 2 weeks ago. She said she just got back from vacation and had been told the old spill had been cleaned up. I told her that Pacific Energy had a mechanic on site about 1 hour ago and he said the old spill was not removed. She told me that she will look into the issue and call me back. 3/23/07 - Raphael Ketani. I tried to make a site visit. The front door was locked and there was no one around to let me in. I didn't see or smell any signs of an oil release. 3/27/07 - Raphael Ketani. I made a site visit at 9:45AM today and was shown the basement by a second floor resident of the building who goes by the name of Rio and serves as a helper for Mr. Synmoie. The vapors were light but noticeable in the first floor hallway. The vapor readings were: basement 1334 ppb, first floor 903 ppb, second floor 782 ppb, third floor 751 ppb. Rio explained to me that the tanks are still not sitting solidly on the floor and that there were 2 big spills - both due to the tanks moving and a line below them getting loose. There was a 12 by 6 wet spot below the oil line that connects the two tanks at the bottom. Rio showed me that one spill flowed 30 feet down the basement hallway and into the adjacent room. The floor was in very bad shape and was in pieces, many of which could be moved by hand exposing the soil below. The floor had dark staining all over and so did the floor of the adjacent room. Lastly, Rio showed me the boiler

ON SIDEWALK (Continued) **S108466382**

room. The floor there also had staining. 3/28/07 - Raphael Ketani. I spoke to Mr. Synmoie and told him about the floor, the high vapor readings, the oily wet spot, the oil staining, and the probability that the soil under the basement floor is contaminated. I told him that he has to hire a company to stabilize the tanks, fix the line at the bottom if it is still dripping, do a soil investigation and ventilate the building. He said he will do this. He said there is one tenant on the first floor and she will be moved to the second floor. He said that the building is scheduled for rehabilitation in the very near future. I told him that the soil investigation has to get started as soon as possible. He said he will call Ms. Thomas. I sent Ms. Thomas an e-mail with my notes from 3/27 and 3/28. 3/29/07 - Raphael Ketani. Chacko Thomas (cell (646) 865-4564) [supervisor (718) 857-5444] of NYC HPD called to say that 6 soil samples were taken in the floor of the building after the last oil spill. He said samples were taken in the tank room, the hallway, and the storage rooms. The analytical results should be available soon. He asked what else needed to be done at the site. I told him that the vapors are high so ventilation needs to be provided, the tanks need to be fixed to the floor so they don't move, the line at the bottom of the tanks needs to be fixed so it doesn't drip, and a soil boring needs to be taken in the boiler room floor. Mr. Chafeko said he will have this done. 4/4/07 - Raphael Ketani. Mr. Thomas of NYC HPD sent me a FAX for SVOC analysis for 4 of the 5 samples that were taken in the basement. He said he was expecting the VOC analysis today and will FAX them as soon as he gets them. There were only 2 very low exceedences of the TAGM RSCO limits. I told him these results looked fine. I received a FAX from Mr. Thomas with the VOC analyticals for soil samples 1,2,4,5. The samples were taken on 3/22/07. There were no RSCO exceedences, except 3200 ppb for total xylenes for soil sample #1. This is the tank room sample. Again, soil sample #3 was missing from the results. 4/5/07 - Raphael Ketani. I contacted Mr. Thomas and told him that the results seemed fine, except for total xylene in sample #1. I told him that soil will have to be removed in this area. Afterwards, Mr. Thomas called me up regarding which sample came from what location in the basement. Sample #1 was the tank room. Sample #2 was the storage room next to the tank room. Samples #3 (which he will check on why the results weren't received) to sample #5 were from the hallway. He said that the drip from the pipe at the bottom of the tanks is something new and will be taken care of shortly and that the tank feet were covered in cement to stabilize the tanks. Mr. Thomas said that the stain in the boiler room is only from routine servicing of the boiler. I told him that it seemed like more than routine servicing. He said the service techinician is sloppy and he will talk to him about being careful. However, he said, the building is privately owned and HPD is just overseeing the refurbishing of the building. 4/11/07 - Raphael Ketani. Mr. Thomas FAXed me the analytical results for samples 1,2,4,5. I spoke with him shortly after I received the FAX. He said that the contractor who did the sampling also took samples 3 and 6. However, the contractor threw out these samples as he felt he had enough samples for the site, according to Mr. Thomas. I told Mr. Thomas that either the soil has to be dug out in the tank room or soil treatment needs to be used. He said that he has to make a work order, in either case. I asked him to try and push the process forward. He said he would try. 5/18/07 - Raphael Ketani. Mr. Thomas of HPD (718) 857-5444 sent me a FAX with analytical results for 3 soil samples that were taken in the tank

ON SIDEWALK (Continued) **S108466382**

room after the contaminated soil was removed. All 3 sets of results were non-detect. I called up Mr. Thomas and asked him to send the manifests for the removed soil. He said he will send them. Mr. Thomas added that the 2 tanks have been emptied and will replaced with one tank. So that will take care of the leaking pipe. 7/13/07 - Raphael Ketani. I tried to contact Mr. Thomas regarding the documentation for the cleanup work and the tank replacement work, but could only leave a message. (Mr. Thomas is the person to contact regarding the project, NOT Mr. Synmoie or Ms. Thomas.) 7/16/07 - Raphael Ketani. I spoke to Mr. Thomas and he told me the two tanks were replaced with 2 new 275 gallon tanks. He added that the contaminated soil at boring location #1 was taken away and that I should be receiving the manifest soon. 9/17/07 - Raphael Ketani. I received the Oil Spill Site Assessment Report from Mr. Thomas. The report states that the floors of the basement, the tank room, and the boiler room were power washed and soil samples were taken. The report also states that the leaking tanks were emptied (a waste ticket is included), removed, and replaced with new tanks. On 5/11/07, soil from the tank room was excavated and removed. Based upon the above mentioned Oil Spill Site Assessment Report and the analytical results for the tank room soil that were FAXed on 5/18/07, I am closing the spill case. "

Remarks: "UNSURE IF SEWERS AND GROUNDWATERS EFFECTED; CLEAN UP IS IN PROCESS;"

All Materials:

Site ID:	377715
Operable Unit ID:	1135237
Operable Unit:	01
Material ID:	2125131
Material Code:	0001A
Material Name:	#2 fuel oil
Case No.:	Not reported
Material FA:	Petroleum
Quantity:	30.00
Units:	G
Recovered:	.00
Oxygenate:	Not reported

SPILLS:

Name:	ON SIDEWALK
Address:	211 HULL STREET
City,State,Zip:	BROOKLYN, NY
Spill Number/Closed Date:	0612954 / 2007-03-14
Facility ID:	0612954
Facility Type:	ER
DER Facility ID:	327460
Site ID:	377908
DEC Region:	2
Spill Cause:	Abandoned Drums
Spill Class:	C3
SWIS:	2401
Spill Date:	2007-03-02
Investigator:	sfrahman
Referred To:	Not reported
Reported to Dept:	2007-03-02
CID:	444
Water Affected:	Not reported

ON SIDEWALK (Continued) **S108466382**

Spill Source:	Institutional, Educational, Gov., Other
Spill Notifier:	Other
Cleanup Ceased:	Not reported
Cleanup Meets Std:	False
Last Inspection:	Not reported
Recommended Penalty:	False
UST Trust:	False
Remediation Phase:	0
Date Entered In Computer:	2007-03-02
Spill Record Last Update:	2007-03-14
Spiller Name:	MALLORY GILMORE
Spiller Company:	ON SIDEWALK
Spiller Address:	211 HULL STREET
Spiller Company:	001
Contact Name:	MALLORY GILMORE
DEC Memo:	"added to the drum run. 03/14/07 Rahman- Drums were not found on 03/13/07."
Remarks:	"3 - 55 gallon drums left on sidewalk: not leaking"

All Materials:

Site ID:	377908
Operable Unit ID:	1135425
Operable Unit:	01
Material ID:	2125332
Material Code:	0066A
Material Name:	unknown petroleum
Case No.:	Not reported
Material FA:	Petroleum
Quantity:	Not reported
Units:	G
Recovered:	.00
Oxygenate:	Not reported

Name:	TORES HOME
Address:	211 HULL STREET
City,State,Zip:	BROOKLYN, NY
Spill Number/Closed Date:	0613303 / 2007-03-12
Facility ID:	0613303
Facility Type:	ER
DER Facility ID:	327460
Site ID:	378311
DEC Region:	2
Spill Cause:	Equipment Failure
Spill Class:	D4
SWIS:	2401
Spill Date:	2007-03-12
Investigator:	rvketani
Referred To:	Not reported
Reported to Dept:	2007-03-12
CID:	444
Water Affected:	Not reported
Spill Source:	Private Dwelling
Spill Notifier:	Other
Cleanup Ceased:	Not reported
Cleanup Meets Std:	False
Last Inspection:	Not reported
Recommended Penalty:	False

ON SIDEWALK (Continued) **S108466382**

UST Trust:	False
Remediation Phase:	0
Date Entered In Computer:	2007-03-12
Spill Record Last Update:	2007-03-12
Spiller Name:	FERDIEAND TORES
Spiller Company:	TORES HOME
Spiller Address:	211 HULL STREET
Spiller Company:	001
Contact Name:	FERDIEAND TORES
DEC Memo:	"10 days ago line under the oil tank broke. Tank was loose and when the tank is filled, the tank moves. Oil gushed onto the basement floor. FD Haz Mat cleaned the spill. Line broke again. 6 family building - Oil Company on site now - Pacific Energy 718-647-1400 3/12/07 - Raphael Ketani. I spoke to Patrick Fahey, manager at Pacific Energy. He said his mechanic was on site now. He said that a flare nut connecting two pipes came loose a little and dripped oil onto the floor. He said that about 1 gal. dripped out. The flare nut has been tightened and this problem is solved. He said that a big spill happened weeks ago (#0612788)and was caused by a rotten equalizer (pipe connecting the 2 tanks). He said this pipe was repaired back then. Mr. Fahey said that the tanks are full and are holding the oil. As there is an earlier open spill case, I am closing this later case."
Remarks:	"BOILER MALFUNCTION:"

All Materials:

Site ID:	378311
Operable Unit ID:	1135815
Operable Unit:	01
Material ID:	2125740
Material Code:	0066A
Material Name:	unknown petroleum
Case No.:	Not reported
Material FA:	Petroleum
Quantity:	Not reported
Units:	G
Recovered:	.00
Oxygenate:	Not reported

AJ215 **NYCTA** **NY LTANKS** **U003080332**
ENE **25 JAMAICA AVENUE** **NY CBS** **N/A**
1/4-1/2 **BROOKLYN, NY 11201** **NY CBS AST**
0.300 mi. **NY Spills**
1582 ft. **Site 2 of 2 in cluster AJ** **NY MANIFEST**

Relative: **Lower**
Actual: **67 ft.**

LTANKS:

Name:	EAST NEW YORK BUS DEPOT
Address:	25 JAMAICA AVENUE
City,State,Zip:	BROOKLYN, NY
Spill Number/Closed Date:	0608907 / 2006-11-06
Facility ID:	0608907
Site ID:	372980
Spill Date:	2006-11-02
Spill Cause:	Tank Failure
Spill Source:	Commercial/Industrial
Spill Class:	C4
Cleanup Ceased:	Not reported

NYCTA (Continued) **U003080332**

SWIS:	2401
Investigator:	HRPATEL
Referred To:	Not reported
Reported to Dept:	2006-11-02
CID:	406
Water Affected:	Not reported
Spill Notifier:	Responsible Party
Last Inspection:	Not reported
Recommended Penalty:	False
Meets Standard:	False
UST Involvement:	False
Remediation Phase:	0
Date Entered In Computer:	2006-11-02
Spill Record Last Update:	2006-11-06
Spiller Name:	TAYLOR (LINE SUPER)
Spiller Company:	EAST NEW YORK BUS DEPOT
Spiller Address:	25 JAMAICA AVE.
Spiller County:	001
Spiller Contact:	TAYLOR (LINE SUPER)
Spiller Phone:	(718) 927-8282
Spiller Extention:	Not reported
DEC Region:	2
DER Facility ID:	137218
DEC Memo:	"11/06/06-Hiralkumar Patel. left message at system safety (646-252-5763). received call from Ms. Clare. she will call back with updates. received message from Clare. spill was contained and cleaned up. no soil/drain/sewer affected."
Remarks:	"Spill took place in the truck shop at the depot. Caller said that the tank 'Exploded'. Material was spilled onto the conrete and is contained there. NYC Transit personnel is doing clean up. NYC Transit will be investigating this further."

All Materials:

Site ID:	372980
Operable Unit ID:	1130709
Operable Unit:	01
Material ID:	2120382
Material Code:	0022
Material Name:	waste oil/used oil
Case No.:	Not reported
Material FA:	Petroleum
Quantity:	15.00
Units:	G
Recovered:	15.00
Oxygenate:	Not reported

CBS:

Name:	EAST NEW YORK BUS DEPOT
Address:	25 JAMAICA AVENUE
City,State,Zip:	BROOKLYN, NY 11207
CBS Number:	2-000284
Program Type:	CBS
Facility Status:	Unregulated/Closed
Expiration Date:	Not reported
Dec Region:	2
UTMX:	592990.74775

NYCTA (Continued) **U003080332**

UTMY: 4503579.01980

CBS AST:

CBS Number:	2-000284
ICS Number:	Not reported
PBS Number:	2-190292
MOSF Number:	Not reported
SPDES Number:	Not reported
Facility Status:	IN SERVICE
Facility Type:	F
Telephone:	(718) 690-9602
Facility Town:	NEW YORK CITY
Region:	STATE
Expiration Date:	08/11/2003
Total Capacity of All Active Tanks(gal):	1000
Operator:	NEW YORK CITY TRANSIT
Emergency Contact:	HOWARD MATZA
Emergency Phone:	(718) 243-4581
Owner Name:	NEW YORK CITY TRANSIT
Owner Address:	370 JAY STREET ROOM 819
Owner City,St,Zip:	BROOKLYN, NY 11203
Owner Telephone:	(718) 243-4581
Owner Type:	State Government
Owner Sub Type:	None
Mail Name:	NEW YORK CITY TRANSIT
Mail Contact Addr:	370 JAY STREET
Mail Contact Addr2:	ROOM 819
Mail Contact Contact:	JOSEPHINE BROWN
Mail Contact City,St,Zip:	BROOKLYN, NY 11203
Mail Phone:	(718) 243-4581

Tank Id:	CBS-ENY-1
CAS Number:	107211
Federal ID:	Not reported
Tank Status:	In Service
Install Date:	09/95
Tank Closed:	03/01
Capacity (Gal):	1000
Chemical:	Ethylene glycol
Tank Location:	Indoors, Aboveground
Tank Type:	Steel/carbon steel
Total Tanks:	1
Tank Secret:	False
Tank Secondary Containment:	Cut-off Walls
Tank Error Status:	No Missing Data
Date Entered:	03/05/1996
Certified Date:	06/06/2001
Substance:	Single Hazardous Substance on DEC List
Internal Protection:	None
External Protection:	Painted/Asphalt Coating
Pipe Location:	Aboveground
Pipe Type:	Galvanized Steel
Pipe Internal:	None
Pipe External:	Painted/Asphalt Coating
Pipe Flag:	Painted/Asphalt Coating
Leak Detection:	Other
Overfill Protection:	Product Level Gauge

NYCTA (Continued) **U003080332**

Haz Percent:	100
Last Test:	Not reported
Due Date:	Not reported
SWIS Code:	6101
Lat/Long:	Not reported
Is Updated:	False
Renew Date:	Not reported
Is It There:	False
Delinquent:	False
Date Expired:	Not reported
Owner Mark:	1
Certificate Needs to be Printed:	False
Fiscal Amt for Registration Fee Correct:	True
Renewal Has Been Printed for Facility:	True
Pre-Printed Renewal App Last Printed:	04/30/2001

Tank Id:	CBS-ENY-2
CAS Number:	107211
Federal ID:	Not reported
Tank Status:	In Service
Install Date:	03/01
Tank Closed:	Not reported
Capacity (Gal):	1000
Chemical:	Ethylene glycol
Tank Location:	Indoors, Aboveground
Tank Type:	Steel/carbon steel
Total Tanks:	1
Tank Secret:	False
Tank Secondary Containment:	Cut-off Walls
Tank Error Status:	No Missing Data
Date Entered:	02/12/2001
Certified Date:	06/06/2001
Substance:	Single Hazardous Substance on DEC List
Internal Protection:	None
External Protection:	Painted/Asphalt Coating
Pipe Location:	Aboveground
Pipe Type:	Galvanized Steel
Pipe Internal:	None
Pipe External:	Other
Pipe Flag:	Other
Leak Detection:	64
Overfill Protection:	High Level Alarm
Haz Percent:	100
Last Test:	Not reported
Due Date:	Not reported
SWIS Code:	6101
Lat/Long:	Not reported
Is Updated:	False
Renew Date:	Not reported
Is It There:	False
Delinquent:	False
Date Expired:	Not reported
Owner Mark:	1
Certificate Needs to be Printed:	False
Fiscal Amt for Registration Fee Correct:	True
Renewal Has Been Printed for Facility:	True

NYCTA (Continued) **U003080332**

Pre-Printed Renewal App Last Printed: 04/30/2001

Tank Id:	1
CAS Number:	107211
Federal ID:	Not reported
Tank Status:	In Service
Install Date:	00/80
Tank Closed:	00/95
Capacity (Gal):	1000
Chemical:	Ethylene glycol
Tank Location:	Indoors, Belowground
Tank Type:	Steel/carbon steel
Total Tanks:	1
Tank Secret:	False
Tank Secondary Containment:	None
Tank Error Status:	No Missing Data
Date Entered:	08/10/1995
Certified Date:	06/06/2001
Substance:	Single Hazardous Substance on DEC List
Internal Protection:	None
External Protection:	Painted/Asphalt Coating
Pipe Location:	Aboveground/Underground Combination
Pipe Type:	Steel/Iron
Pipe Internal:	None
Pipe External:	Painted/Asphalt Coating
Pipe Flag:	Painted/Asphalt Coating
Leak Detection:	None
Overfill Protection:	None
Haz Percent:	50
Last Test:	Not reported
Due Date:	Not reported
SWIS Code:	6101
Lat/Long:	Not reported
Is Updated:	False
Renew Date:	Not reported
Is It There:	False
Delinquent:	False
Date Expired:	Not reported
Owner Mark:	1
Certificate Needs to be Printed:	False
Fiscal Amt for Registration Fee Correct:	True
Renewal Has Been Printed for Facility:	True
Pre-Printed Renewal App Last Printed:	04/30/2001

SPILLS:

Name:	EAST NEW YORK DEPOT
Address:	25 JAMAICA AVENUE
City,State,Zip:	BROOKLYN, NY
Spill Number/Closed Date:	9500454 / 2004-03-04
Facility ID:	9500454
Facility Type:	ER
DER Facility ID:	137218
Site ID:	162658
DEC Region:	2
Spill Cause:	Human Error
Spill Class:	C3

NYCTA (Continued) **U003080332**

SWIS:	2401
Spill Date:	1995-04-12
Investigator:	MCTIBBE
Referred To:	Not reported
Reported to Dept:	1995-04-12
CID:	Not reported
Water Affected:	Not reported
Spill Source:	Institutional, Educational, Gov., Other
Spill Notifier:	Responsible Party
Cleanup Ceased:	Not reported
Cleanup Meets Std:	False
Last Inspection:	Not reported
Recommended Penalty:	False
UST Trust:	False
Remediation Phase:	0
Date Entered In Computer:	1995-05-09
Spill Record Last Update:	2004-03-04
Spiller Name:	Not reported
Spiller Company:	NYCTA
Spiller Address:	Not reported
Spiller Company:	999
Contact Name:	Not reported
DEC Memo:	"Prior to Sept, 2004 data translation this spill Lead_DEC Field was TIBBE 10/3/03 - AUSTIN - TRANS. FROM HALE TO TIBBE - END NYCT DOB has no information or file pertaining to this spill. According to the initial report, it would appear to be a one time event, affecting the sewer. Most likely the same as 9500456."
Remarks:	"OIL TANK LEAK - UNKNOWN PROBLEM."

All Materials:

Site ID:	162658
Operable Unit ID:	1014566
Operable Unit:	01
Material ID:	369075
Material Code:	0022
Material Name:	waste oil/used oil
Case No.:	Not reported
Material FA:	Petroleum
Quantity:	50.00
Units:	G
Recovered:	.00
Oxygenate:	Not reported

Name:	EAST NY DEPOT
Address:	25 JAMAICA AVENUE
City,State,Zip:	BROOKLYN, NY
Spill Number/Closed Date:	0510494 / 2005-12-07
Facility ID:	0510494
Facility Type:	ER
DER Facility ID:	137218
Site ID:	356482
DEC Region:	2
Spill Cause:	Equipment Failure
Spill Class:	Not reported
SWIS:	2401
Spill Date:	2005-12-07
Investigator:	JBVOUGHT

NYCTA (Continued) **U003080332**

Referred To:	Not reported
Reported to Dept:	2005-12-07
CID:	444
Water Affected:	Not reported
Spill Source:	Commercial Vehicle
Spill Notifier:	Responsible Party
Cleanup Ceased:	Not reported
Cleanup Meets Std:	False
Last Inspection:	Not reported
Recommended Penalty:	False
UST Trust:	False
Remediation Phase:	0
Date Entered In Computer:	2005-12-07
Spill Record Last Update:	2005-12-07
Spiller Name:	RACHEAL KROWN
Spiller Company:	EAST NY DEPOT
Spiller Address:	25 JAMICA AVE
Spiller Company:	001
Contact Name:	RACHEAL KROWN
DEC Memo:	"12/06/05-Vought-Called Rachel Krone and spill on concrete and cleaned using adsobent material. No sewers or drains affected. Spill closed by Vought."
Remarks:	"HOSE FITTING FAILED AND IS ALL CLEANED UP: NO SEWERS OR WATERWAYS EFFECTED"

All Materials:

Site ID:	356482
Operable Unit ID:	1113787
Operable Unit:	01
Material ID:	2103845
Material Code:	0008
Material Name:	diesel
Case No.:	Not reported
Material FA:	Petroleum
Quantity:	10.00
Units:	G
Recovered:	10.00
Oxygenate:	Not reported

Name:	EAST NY DEPOT
Address:	25 JAMAICA AVENUE
City,State,Zip:	BROOKLYN, NY
Spill Number/Closed Date:	0511344 / 2006-02-10
Facility ID:	0511344
Facility Type:	ER
DER Facility ID:	137218
Site ID:	357476
DEC Region:	2
Spill Cause:	Unknown
Spill Class:	C4
SWIS:	2401
Spill Date:	2005-12-30
Investigator:	HRPATEL
Referred To:	Not reported
Reported to Dept:	2005-12-30
CID:	408
Water Affected:	Not reported

NYCTA (Continued) **U003080332**

Spill Source:	Commercial/Industrial
Spill Notifier:	Responsible Party
Cleanup Ceased:	Not reported
Cleanup Meets Std:	False
Last Inspection:	Not reported
Recommended Penalty:	False
UST Trust:	False
Remediation Phase:	0
Date Entered In Computer:	2005-12-30
Spill Record Last Update:	2006-02-10
Spiller Name:	Not reported
Spiller Company:	TRANSIT
Spiller Address:	2 BROADWAY 27TH FLOOR
Spiller Company:	001
Contact Name:	SHERRY BULKLEY
DEC Memo:	"12/30/05-Hiralkumar Patel. I spoke with Sherry Bulkley at NYC Transit. According to her, spill happend from fill line of tank. and all the spilled diesel collected in sump. Tank is out of service now and they have pumped diesel from sump. this sump is not connected to any sewer or drain line. I spoke with Mr. Frank Ocello (917-578-8826) at loction, and he told me that sump is on top of tank. they going to test lines for any leak today (12/30/05) noon. I spoke with Mr. Steve Miller, and he will send me a address for further correspondence regarding case after 2nd Jan. 2006 1/5/06-Hiralkumar Patel. I received an address at 1:00PM and have sent a tank test failure letter. 02/02/06-Hiralkumar Patel. Talked with Jaikisan Achaibar (PH: 646-252-5772, FAX: 646-252-5960) at System Safety department, NYC Transit. As per him, there was a line leakage on top of tank, not the tank. they have repaired it. Jai going to send me their internal report in mail today or tomorrow. 02/10/06-Hiralkumar Patel. Received report from Jay Achaibar at NYC Transit. Abstracts of report: - on 12/30/05, during periodic maintenance inspection, approxi. 5 gal fo diesel was found in the fill sump of tank#8. system shut down. - primary line between the fill port and the tank sump was leading at flex connnectors. no leaks found in secondary line at connectors. - spill contained by secondary line and drained to sump, no soil contamination. - 01/25/06, Franklin company replaced flex connector. - primary system, secondary system and sump test were passed. - 5 gal diesel removed by trained NYCT plant and equipment personnel and disposal as non-hazardous industrial waste. we received NYCT spill incident fact sheet, & line testing results. Case Closed based on the report from NYC transit."
Remarks:	"IN SUMP, ARRANGING TO HAVE THE PUMP CLEANED, CLEAN UP IS IN PROGRESS."

All Materials:

Site ID:	357476
Operable Unit ID:	1114752
Operable Unit:	01
Material ID:	2104814
Material Code:	0008
Material Name:	diesel
Case No.:	Not reported
Material FA:	Petroleum
Quantity:	5.00
Units:	G
Recovered:	3.00
Oxygenate:	Not reported

NYCTA (Continued) **U003080332**

Name:	EAST NY DEPOT
Address:	25 JAMAICA AVE
City,State,Zip:	BROOKLYN, NY
Spill Number/Closed Date:	1806834 / 2018-09-27
Facility ID:	1806834
Facility Type:	ER
DER Facility ID:	337137
Site ID:	577575
DEC Region:	2
Spill Cause:	Human Error
Spill Class:	Not reported
SWIS:	2401
Spill Date:	2018-09-27
Investigator:	HRPATEL
Referred To:	Not reported
Reported to Dept:	2018-09-27
CID:	Not reported
Water Affected:	Not reported
Spill Source:	Commercial/Industrial
Spill Notifier:	Other
Cleanup Ceased:	Not reported
Cleanup Meets Std:	False
Last Inspection:	Not reported
Recommended Penalty:	False
UST Trust:	False
Remediation Phase:	0
Date Entered In Computer:	2018-09-27
Spill Record Last Update:	2018-09-27
Spiller Name:	Not reported
Spiller Company:	NYCTA
Spiller Address:	Not reported
Spiller Company:	999
Contact Name:	LEA
DEC Memo:	""
Remarks:	"spill to paved surface/clean up complete"

All Materials:

Site ID:	577575
Operable Unit ID:	1325343
Operable Unit:	01
Material ID:	2333935
Material Code:	0043A
Material Name:	antifreeze
Case No.:	Not reported
Material FA:	Other
Quantity:	3.00
Units:	G
Recovered:	Not reported
Oxygenate:	Not reported

Name:	COMMERCIAL
Address:	25 JAMAICA AVE
City,State,Zip:	BROOKLYN, NY
Spill Number/Closed Date:	2102025 / Not Reported
Facility ID:	2102025
Facility Type:	ER
DER Facility ID:	337137

NYCTA (Continued) **U003080332**

Site ID:	619758
DEC Region:	2
Spill Cause:	Equipment Failure
Spill Class:	Not reported
SWIS:	2401
Spill Date:	2021-06-03
Investigator:	EJKIM
Referred To:	Not reported
Reported to Dept:	2021-06-03
CID:	Not reported
Water Affected:	Not reported
Spill Source:	Commercial/Industrial
Spill Notifier:	Other
Cleanup Ceased:	Not reported
Cleanup Meets Std:	False
Last Inspection:	Not reported
Recommended Penalty:	False
UST Trust:	False
Remediation Phase:	1
Date Entered In Computer:	2021-06-03
Spill Record Last Update:	2021-06-09
Spiller Name:	DANIEL YU
Spiller Company:	NYC TRANSIT
Spiller Address:	25 JAMAICA AVE
Spiller Company:	999
Contact Name:	DANIEL YU
DEC Memo:	"6/8/21-Zhune spoke to Daniel Yu from NYC Transit 646-879-6199. Daniel sent the following email Here are the details that I have so far regarding this spill for your assessment. Product was recently found in a sump associated with the fill lines for diesel tanks 7 and 8 at the depot . The tanks were taken out of service and tightness testing was performed yesterday 6/3. Both the primary and secondary lines fill lines failed, after which the incident was called into the DEC spill hotline. The facility has checked the last three months of reconciliation records and have no noted any issues. The people from the facility cleaned the sump. It was a little amount of diesel fuel. 6/9/21-Zhune-Michael Mandac from NYCT sent the following email NYCT was performing sump testing for the diesel USTs at East New York Bus Depot (25 Jamaica Avenue, Brooklyn, NY 11238). Our contractor overseeing the sump test discovered product in the tank sump for tanks 7 and 8. The remote fill line (from the fill port to the tanks) and secondary piping product line (from the tanks to the pump room) both failed the tightness test. Please note that the primary piping (containing the diesel) passed the tightness test. NYCT has locked out the remote fill port for tanks 7 and 8 (please note that the remote fill services both tanks) and locked out dispensing from the tanks 7 and 8. We are reviewing our options to determine if repairs can be made and how long it will take. "
Remarks:	"CLEANUP PENDING."

All Materials:

Site ID:	619758
Operable Unit ID:	1366939
Operable Unit:	01
Material ID:	2379635
Material Code:	0008
Material Name:	diesel
Case No.:	Not reported

NYCTA (Continued) **U003080332**

Material FA:	Petroleum
Quantity:	Not reported
Units:	Not reported
Recovered:	Not reported
Oxygenate:	Not reported

Name:	EAST NY BUS DEPOT
Address:	25 JAMAICA AVE
City,State,Zip:	BROOKLYN, NY
Spill Number/Closed Date:	2101215 / 2021-06-01
Facility ID:	2101215
Facility Type:	ER
DER Facility ID:	337137
Site ID:	618917
DEC Region:	2
Spill Cause:	Equipment Failure
Spill Class:	Not reported
SWIS:	2401
Spill Date:	2021-05-10
Investigator:	VSZHUNE
Referred To:	Not reported
Reported to Dept:	2021-05-10
CID:	Not reported
Water Affected:	Not reported
Spill Source:	Institutional, Educational, Gov., Other
Spill Notifier:	Other
Cleanup Ceased:	Not reported
Cleanup Meets Std:	False
Last Inspection:	Not reported
Recommended Penalty:	False
UST Trust:	False
Remediation Phase:	0
Date Entered In Computer:	2021-05-10
Spill Record Last Update:	2021-06-01
Spiller Name:	Not reported
Spiller Company:	NYC TRANSIT
Spiller Address:	Not reported
Spiller Company:	999
Contact Name:	LEA BENES
DEC Memo:	"6/1/21-Zhune spoke to Isabel Potter from NYC Transit. She said the air compressor in the boiler room leaked approximately 2-3 gallons of hydraulic oil. The personal at the Bus Depot cleaned the spil and the system was repair. Spill Closed."
Remarks:	"Cleanup pending"

All Materials:

Site ID:	618917
Operable Unit ID:	1366101
Operable Unit:	01
Material ID:	2378709
Material Code:	0010
Material Name:	hydraulic oil
Case No.:	Not reported
Material FA:	Petroleum
Quantity:	2.00
Units:	G
Recovered:	Not reported

NYCTA (Continued) **U003080332**

Oxygenate: Not reported

Name: NYC TRANSIT AUTH.
Address: 25 JAMAICA AVENUE
City,State,Zip: BROOKLYN, NY
Spill Number/Closed Date: 9707163 / 1997-09-17
Facility ID: 9707163
Facility Type: ER
DER Facility ID: 137218
Site ID: 155293
DEC Region: 2
Spill Cause: Human Error
Spill Class: C4
SWIS: 2401
Spill Date: 1997-09-17
Investigator: LUCE
Referred To: Not reported
Reported to Dept: 1997-09-17
CID: 322
Water Affected: Not reported
Spill Source: Institutional, Educational, Gov., Other
Spill Notifier: Responsible Party
Cleanup Ceased: Not reported
Cleanup Meets Std: False
Last Inspection: Not reported
Recommended Penalty: False
UST Trust: False
Remediation Phase: 0
Date Entered In Computer: 1997-09-17
Spill Record Last Update: 2003-09-03
Spiller Name: JAMES M CHECK
Spiller Company: SAFETY KLEEN
Spiller Address: 5805 52ND AVE
Spiller Company: 001
Contact Name: MR BURKETT
DEC Memo: ""
Remarks: "EMPLOYEE MOVING CONTAINER OF MINERAL SPIRIRTS - IT GOT STUCK ON A LIP IN THE FLOOR FALLING OVER CAUSING SPILL - SPILL CLEANED UP "

All Materials:
Site ID: 155293
Operable Unit ID: 1053397
Operable Unit: 01
Material ID: 556302
Material Code: 0014A
Material Name: mineral/white spirits
Case No.: Not reported
Material FA: Petroleum
Quantity: 10.00
Units: G
Recovered: 10.00
Oxygenate: Not reported

Name: EAST NY DEPOT
Address: 25 JAMAICA AVENUE
City,State,Zip: BROOKLYN, NY

NYCTA (Continued) **U003080332**

Spill Number/Closed Date:	9500456 / 2004-03-04
Facility ID:	9500456
Facility Type:	ER
DER Facility ID:	137218
Site ID:	155291
DEC Region:	2
Spill Cause:	Housekeeping
Spill Class:	C3
SWIS:	2401
Spill Date:	1995-04-12
Investigator:	MCTIBBE
Referred To:	Not reported
Reported to Dept:	1995-04-12
CID:	Not reported
Water Affected:	Not reported
Spill Source:	Commercial/Industrial
Spill Notifier:	Responsible Party
Cleanup Ceased:	Not reported
Cleanup Meets Std:	False
Last Inspection:	Not reported
Recommended Penalty:	False
UST Trust:	False
Remediation Phase:	0
Date Entered In Computer:	1948-12-27
Spill Record Last Update:	2004-03-04
Spiller Name:	Not reported
Spiller Company:	NYCTA
Spiller Address:	Not reported
Spiller Company:	999
Contact Name:	Not reported
DEC Memo:	"Prior to Sept, 2004 data translation this spill Lead_DEC Field was TIBBE BUS ENGINE WASTE OIL - TRANSFERERED FROM DRUMS TO HOLDING TANKS SPILL OCURRED SOME OIL MAY HAVE GONE INTO SEWER SYSYTEM THEY ARE CHECKING INTO IT AT THIS TIME. SEE SPILL #9500454 10/3/03 - AUSTIN - TRANS. FROM HALE TO TIBBE - END 03/03/04 - NYCT DOB has no further information about this spill."
Remarks:	""

All Materials:

Site ID:	155291
Operable Unit ID:	1014570
Operable Unit:	01
Material ID:	369077
Material Code:	0022
Material Name:	waste oil/used oil
Case No.:	Not reported
Material FA:	Petroleum
Quantity:	50.00
Units:	G
Recovered:	.00
Oxygenate:	Not reported

Name:	EAST NEW YORK BUS DEPOT
Address:	25 JAMAICA AVENUE
City,State,Zip:	BROOKLYN, NY
Spill Number/Closed Date:	9614352 / 1997-03-11
Facility ID:	9614352

NYCTA (Continued) **U003080332**

Facility Type:	ER
DER Facility ID:	137218
Site ID:	155292
DEC Region:	2
Spill Cause:	Equipment Failure
Spill Class:	C4
SWIS:	2401
Spill Date:	1997-03-11
Investigator:	KSTANG
Referred To:	Not reported
Reported to Dept:	1997-03-11
CID:	252
Water Affected:	Not reported
Spill Source:	Commercial Vehicle
Spill Notifier:	Responsible Party
Cleanup Ceased:	Not reported
Cleanup Meets Std:	False
Last Inspection:	Not reported
Recommended Penalty:	False
UST Trust:	False
Remediation Phase:	0
Date Entered In Computer:	1997-03-11
Spill Record Last Update:	1997-03-14
Spiller Name:	Not reported
Spiller Company:	MYSTIC TRANSPORTATION
Spiller Address:	1901 STEINWAY ST
Spiller Company:	001
Contact Name:	JOHN GOODWIN
DEC Memo:	"Prior to Sept, 2004 data translation this spill Lead_DEC Field was TANG "
Remarks:	"FUEL LINE FAILED CAUSING SPILL WHICH HAS BEEN CONTAINED AND IN PROCESS OF BEING CLEANED UP"

All Materials:

Site ID:	155292
Operable Unit ID:	1045780
Operable Unit:	01
Material ID:	339458
Material Code:	0012A
Material Name:	kerosene
Case No.:	Not reported
Material FA:	Petroleum
Quantity:	5.00
Units:	G
Recovered:	5.00
Oxygenate:	Not reported

Name:	SUMP TO DIESEL TANK #5
Address:	25 JAMAICA AVENUE
City,State,Zip:	BROOKLYN, NY
Spill Number/Closed Date:	0504283 / 2011-03-24
Facility ID:	0504283
Facility Type:	ER
DER Facility ID:	137218
Site ID:	349164
DEC Region:	2
Spill Cause:	Unknown

NYCTA (Continued) **U003080332**

Spill Class:	C4
SWIS:	2401
Spill Date:	2005-07-11
Investigator:	MCTIBBE
Referred To:	Not reported
Reported to Dept:	2005-07-11
CID:	409
Water Affected:	Not reported
Spill Source:	Institutional, Educational, Gov., Other
Spill Notifier:	Responsible Party
Cleanup Ceased:	Not reported
Cleanup Meets Std:	False
Last Inspection:	Not reported
Recommended Penalty:	False
UST Trust:	False
Remediation Phase:	0
Date Entered In Computer:	2005-07-13
Spill Record Last Update:	2011-03-24
Spiller Name:	RACHEL KRON
Spiller Company:	SUMP TO DIESEL TANK #5
Spiller Address:	25 JAMACIA AVE
Spiller Company:	001
Contact Name:	RACHEL KRON
DEC Memo:	"11/12/10 - spill re-assigned from Tibbe to Joe O'Connell"
Remarks:	"1 1/4 GAL IN A SUMP. TANK CURRENTLY BEEN CLOSED. CLEAN UP IS NOT IN PROCESS."

All Materials:

Site ID:	349164
Operable Unit ID:	1106795
Operable Unit:	01
Material ID:	2096114
Material Code:	0008
Material Name:	diesel
Case No.:	Not reported
Material FA:	Petroleum
Quantity:	Not reported
Units:	G
Recovered:	.00
Oxygenate:	Not reported

Name:	EAST NY DEPOT
Address:	25 JAMAICA AVE
City,State,Zip:	BROOKLYN, NY
Spill Number/Closed Date:	0707060 / 2007-09-26
Facility ID:	0707060
Facility Type:	ER
DER Facility ID:	337137
Site ID:	387686
DEC Region:	2
Spill Cause:	Other
Spill Class:	C4
SWIS:	2401
Spill Date:	2007-09-26
Investigator:	smsanges
Referred To:	Not reported
Reported to Dept:	2007-09-26

NYCTA (Continued) **U003080332**

CID:	444
Water Affected:	Not reported
Spill Source:	Commercial/Industrial
Spill Notifier:	Other
Cleanup Ceased:	Not reported
Cleanup Meets Std:	False
Last Inspection:	Not reported
Recommended Penalty:	False
UST Trust:	False
Remediation Phase:	0
Date Entered In Computer:	2007-09-26
Spill Record Last Update:	2007-09-26
Spiller Name:	GEORGE CUNNINGHAM
Spiller Company:	EAST NY DEPOT
Spiller Address:	25 JAMICA AVE
Spiller Company:	001
Contact Name:	GEORGE CUNNINGHAM
DEC Memo:	"spill has been cleaned by Transit"
Remarks:	"UNKNOWN WHAT CAUSED LEAK AND STILL INVESTIGAITNG, TANKS ARE LOCKED OUT: AND ALL CLEANED UP"

All Materials:

Site ID:	387686
Operable Unit ID:	1144885
Operable Unit:	01
Material ID:	2135198
Material Code:	0008
Material Name:	diesel
Case No.:	Not reported
Material FA:	Petroleum
Quantity:	8.00
Units:	G
Recovered:	8.00
Oxygenate:	Not reported

Click this hyperlink while viewing on your computer to access
14 additional NY SPILL: record(s) in the EDR Site Report.

NY MANIFEST:

Name:	NYCTA
Address:	25 JAMAICA AVENUE
City,State,Zip:	BROOKLYN, NY 11201
Country:	USA
EPA ID:	NYD991290677
Facility Status:	Not reported
Location Address 1:	25 JAMAICA AVENUE
Code:	BP
Location Address 2:	Not reported
Total Tanks:	Not reported
Location City:	BROOKLYN
Location State:	NY
Location Zip:	11207
Location Zip 4:	Not reported

NY MANIFEST:

EPAID:	NYD991290677
Mailing Name:	NYCTA

NYCTA (Continued) **U003080332**

Mailing Contact:	CHARLES B BURRUS
Mailing Address 1:	370 JAY ST - RM 819
Mailing Address 2:	Not reported
Mailing City:	BROOKLYN
Mailing State:	NY
Mailing Zip:	11201
Mailing Zip 4:	Not reported
Mailing Country:	USA
Mailing Phone:	2123308612

NY MANIFEST:

Document ID:	Not reported
Manifest Status:	Not reported
seq:	Not reported
Year:	2018
Trans1 State ID:	NJ0000027193
Trans2 State ID:	Not reported
Generator Ship Date:	12/21/2007
Trans1 Recv Date:	12/21/2007
Trans2 Recv Date:	Not reported
TSD Site Recv Date:	12/21/2007
Part A Recv Date:	Not reported
Part B Recv Date:	Not reported
Generator EPA ID:	NYD991290677
Trans1 EPA ID:	Not reported
Trans2 EPA ID:	Not reported
TSDF ID 1:	NJD002200046
TSDF ID 2:	Not reported
Manifest Tracking Number:	001026838JJK
Import Indicator:	N
Export Indicator:	N
Discr Quantity Indicator:	N
Discr Type Indicator:	N
Discr Residue Indicator:	N
Discr Partial Reject Indicator:	N
Discr Full Reject Indicator:	N
Manifest Ref Number:	Not reported
Alt Facility RCRA ID:	Not reported
Alt Facility Sign Date:	Not reported
MGMT Method Type Code:	H111
Waste Code:	Not reported
Waste Code:	Not reported
Waste Code:	Not reported
Waste Code:	Not reported
Waste Code:	Not reported
Waste Code:	Not reported
Quantity:	207
Units:	P - Pounds
Number of Containers:	1
Container Type:	DM - Metal drums, barrels
Handling Method:	T Chemical, physical, or biological treatment.
Specific Gravity:	1
Waste Code:	D008
Waste Code 1_2:	Not reported
Waste Code 1_3:	Not reported
Waste Code 1_4:	Not reported
Waste Code 1_5:	Not reported

NYCTA (Continued) **U003080332**

Waste Code 1_6: Not reported

AK216 **WARTBURG LUTHERAN HOME FOR THE AGING** **NY LTANKS** **S110045457**
East **50 SHEFFIELD AVENUE** **N/A**
1/4-1/2 **BROOKLYN, NY 11207**
0.320 mi.
1691 ft. **Site 1 of 2 in cluster AK**

Relative: **Lower**

Actual: **59 ft.**

LTANKS:

Name:	WARTBURG LUTHERAN HOME FOR THE AGING
Address:	50 SHEFFIELD AVENUE
City,State,Zip:	BROOKLYN, NY 11207
Spill Number/Closed Date:	0908501 / 2010-01-15
Facility ID:	0908501
Site ID:	421105
Spill Date:	2009-10-28
Spill Cause:	Tank Test Failure
Spill Source:	Commercial/Industrial
Spill Class:	C3
Cleanup Ceased:	Not reported
SWIS:	2401
Investigator:	LXZIELIN
Referred To:	Not reported
Reported to Dept:	2009-10-28
CID:	Not reported
Water Affected:	Not reported
Spill Notifier:	Other
Last Inspection:	Not reported
Recommended Penalty:	False
Meets Standard:	False
UST Involvement:	False
Remediation Phase:	0
Date Entered In Computer:	2009-10-28
Spill Record Last Update:	2010-06-30
Spiller Name:	Not reported
Spiller Company:	WARTBURG LUTHERAN HOME FOR THE AGING
Spiller Address:	Not reported
Spiller County:	999
Spiller Contact:	NICK CANONICO-= NOVA CONSULTING NORTHEAST
Spiller Phone:	(516) 352-3233
Spiller Extention:	Not reported
DEC Region:	2
DER Facility ID:	5331
DEC Memo:	"10/29/09-Vought-Primary off-hours responder. Vought called Nova Consulting (Nick Canonico 516-352-3233) and left message to return call to DEC. As per PBS #2-15884, site has one 1500-gallon diesel UST and site owner info is: Mr. Barry Frankenstein Wartburg Lutheran Home For the Aging 50 Sheffield Avenue Brooklyn, NY 11207 Ph: 718-345-2273 Fax: (718)485-9236 Vought sent TTF with cc to Canonico via email. Spill assigned to DEC Krimgold as site is PBS site. Vought received email reply from Canonico that two tanks failed (one wet and one dry leak). Vought required PBS registration to be updated and that tank with wet leak be emptied immediately to prevent release to soil and or groundwater. Requested confirmation from Canonico that UST will be emptied. 01/15/10. J. Krimgold reviewed the letter report submitted by Pro Test Env. dated Dec. 28, 2009. According to the report the tank failed due to the old abandoned fill line. The line was

WARTBURG LUTHERAN HOME FOR THE AGING (Continued) **S110045457**

	disconnected and tank retested and passed. During line and tank top excavation no contamination was found. Case closed."
Remarks:	"underground tank test failure. removal- investigation will be done."

All Materials:

Site ID:	421105
Operable Unit ID:	1177040
Operable Unit:	01
Material ID:	2169782
Material Code:	0008
Material Name:	diesel
Case No.:	Not reported
Material FA:	Petroleum
Quantity:	Not reported
Units:	Not reported
Recovered:	Not reported
Oxygenate:	Not reported

217
SSE
1/4-1/2
0.330 mi.
1744 ft.

GERSHOW RECYCLING OF BROOKLYN **NY SWF/LF** **S128178159**
1885 PITKEN AVENUE **N/A**
BROOKLYN, NY 11212

Relative:
Lower

Actual:
46 ft.

SWF/LF:

Name:	GERSHOW RECYCLING OF BROOKLYN
Address:	1885 PITKEN AVENUE
City,State,Zip:	BROOKLYN, NY 11212
Flag:	INACTIVE
Region Code:	2
Phone Number:	7183452240
Owner Name:	Gershow Recycling Corporation
Owner Type:	Private
Owner Address:	P.O. Box 526
Owner Addr2:	Not reported
Owner City,St,Zip:	Medford;, NY 11763
Owner Email:	decinfo@gershow.com
Owner Phone:	6312896188
Contact Name:	Ray Colon
Contact Address:	P.O. Box 526
Contact Addr2:	Not reported
Contact City,St,Zip:	Medford, NY 11763
Contact Email:	decinfo@gershow.com
Contact Phone:	6312896188
Activity Desc:	Mobile Vehicle Crushers
Activity Number:	[24J]
Active:	No
East Coordinate:	592694
North Coordinate:	4502797
Accuracy Code:	Not reported
Regulatory Status:	Not reported
Waste Type:	Not reported
Authorization #:	Not reported
Authorization Date:	Not reported
Expiration Date:	Not reported
Operator Name:	Not reported
Operator Type:	Not reported

GERSHOW RECYCLING OF BROOKLYN (Continued) **S128178159**

Laste Date:	Not reported
Name:	GERSHOW RECYCLING OF BROOKLYN
Address:	1885 PITKEN AVENUE
City,State,Zip:	BROOKLYN, NY 11212
Flag:	ACTIVE
Region Code:	2
Phone Number:	7183452240
Owner Name:	Gershow Recycling Corporation
Owner Type:	Private
Owner Address:	P.O. Box 526
Owner Addr2:	Not reported
Owner City,St,Zip:	Medford;, NY 11763
Owner Email:	decinfo@gershow.com
Owner Phone:	6312896188
Contact Name:	Ray Colon
Contact Address:	P.O. Box 526
Contact Addr2:	Not reported
Contact City,St,Zip:	Medford, NY 11763
Contact Email:	decinfo@gershow.com
Contact Phone:	6312896188
Activity Desc:	Vehicle Dismantling Facility
Activity Number:	[7090157]
Active:	Yes
East Coordinate:	592695
North Coordinate:	4502800
Accuracy Code:	1 - No accuracy stated
Regulatory Status:	Not reported
Waste Type:	Not reported
Authorization #:	Not reported
Authorization Date:	Not reported
Expiration Date:	Not reported
Operator Name:	Not reported
Operator Type:	Not reported
Laste Date:	Not reported

AL218 **77-11 GLENMORE AVE/QUEENS** **NY LTANKS** **S102671484**
SSW **77-11 GLENMORE AVENUE** **N/A**
1/4-1/2 **NEW YORK CITY, NY**
0.334 mi.
1764 ft. **Site 1 of 2 in cluster AL**

Relative: **Lower**

Actual: **50 ft.**

LTANKS:

Name:	77-11 GLENMORE AVE/QUEENS
Address:	77-11 GLENMORE AVENUE
City,State,Zip:	NEW YORK CITY, NY
Spill Number/Closed Date:	8910343 / 1990-01-30
Facility ID:	8910343
Site ID:	330849
Spill Date:	1990-01-29
Spill Cause:	Tank Overfill
Spill Source:	Private Dwelling
Spill Class:	Not reported
Cleanup Ceased:	1990-01-30
SWIS:	4101
Investigator:	WILSON
Referred To:	Not reported
Reported to Dept:	1990-01-29

77-11 GLENMORE AVE/QUEENS (Continued) **S102671484**

CID:	Not reported
Water Affected:	Not reported
Spill Notifier:	Other
Last Inspection:	Not reported
Recommended Penalty:	False
Meets Standard:	True
UST Involvement:	False
Remediation Phase:	0
Date Entered In Computer:	1990-01-31
Spill Record Last Update:	2004-09-30
Spiller Name:	Not reported
Spiller Company:	Not reported
Spiller Address:	Not reported
Spiller County:	001
Spiller Contact:	Not reported
Spiller Phone:	Not reported
Spiller Extention:	Not reported
DEC Region:	2
DER Facility ID:	266094
DEC Memo:	""
Remarks:	"550 GALLON TANK, SPILL NEAR TANK & IN FRONT OF HOUSE, SPEEDY DRY APPLIED, SMALL AMOUNT IN BACKYARD, SPILL TEAM ENROUTE TO CLEAN UP."

All Materials:

Site ID:	330849
Operable Unit ID:	937357
Operable Unit:	01
Material ID:	443445
Material Code:	0001A
Material Name:	#2 fuel oil
Case No.:	Not reported
Material FA:	Petroleum
Quantity:	3.00
Units:	G
Recovered:	.00
Oxygenate:	Not reported

AL219 **GLENMORE PLAZA** **NY LTANKS** **S104073503**
SSW **108 CHRISTOPHER AVE** **NY Spills** **N/A**
1/4-1/2 **BROOKLYN, NY**
0.337 mi.
1778 ft. **Site 2 of 2 in cluster AL**

Relative: LTANKS:
Lower

Actual: Name:	GLENMORE PLAZA -NYCHA
48 ft. Address:	108 CHRISTOPHER AVE
City,State,Zip:	BROOKLYN, NY
Spill Number/Closed Date:	9413245 / 2019-09-10
Facility ID:	9413245
Site ID:	272843
Spill Date:	1995-01-04
Spill Cause:	Tank Test Failure
Spill Source:	Institutional, Educational, Gov., Other
Spill Class:	C3
Cleanup Ceased:	Not reported
SWIS:	2401
Investigator:	AAOBLIGA

GLENMORE PLAZA (Continued) **S104073503**

Referred To:	STIP SITE, SIR DUE 4/14/15
Reported to Dept:	1995-01-04
CID:	Not reported
Water Affected:	Not reported
Spill Notifier:	Responsible Party
Last Inspection:	Not reported
Recommended Penalty:	False
Meets Standard:	False
UST Involvement:	False
Remediation Phase:	0
Date Entered In Computer:	1995-01-05
Spill Record Last Update:	2019-09-10
Spiller Name:	Not reported
Spiller Company:	NYC HOUSING AUTHORITY
Spiller Address:	Not reported
Spiller County:	001
Spiller Contact:	Not reported
Spiller Phone:	Not reported
Spiller Extention:	Not reported
DEC Region:	2
DER Facility ID:	96846
DEC Memo:	"02/09/07 - J.Kann - Spill reassigned from S.Kraszewski to J.Kann. 3/10/11: J.Kann - Investigative work plan submitte on 3/3/11. 8/26/14: J.Kann - Reviewed the file. Minimal contamination detected in 1995 ISRP. However, a second spill was called in during tank removal due to contaminated soils being encountered. It is not clear if and where endpoints were collected. Therefore, an investigation is warranted and an approval for the IWP prepared by Grant was emailed to NYCHA today. 12/30/14: J.Kann - part of multi site stip executed on 10/14/14. SIR due 4/14/15. 06/05/2017: J.Kann - Spill reassigned to Andre Obligado. 8/1/2019 - Obligado - I met American Environmental at the Site to observe implementation of the drilling work plan. At the time of my visit, the geoprobe rig had broken down and they had discontinued drilling. Only 1 boring to 30 ft had been advanced prior to break down. They will reschedule the drilling. 9/10/19 - Obligado - I reviewed a Subsurface Investigation Report submitted by American Environemntal. Three wells were installed to between 45 and 50 ft bgs. Groundwater was encountered between 37 and 39 ft bgs. One SVOC compound, Chrysene, was detected above CP51 clean up standards in soil at boring B7 from 25-30 ft with a level of 1.8 ppm, which is above its cp51 standard of 1ppm. No petroleum compounds were detected in groundwater above GWQS. This spill does not appear to be a threat to human health or the environment. This spill is closed."
Remarks:	"CONTRACTOR DOING BORINGS AT LOCATION FOUND CONTAMINATED SOIL."

All Materials:

Site ID:	272843
Operable Unit ID:	1010793
Operable Unit:	01
Material ID:	371991
Material Code:	0001A
Material Name:	#2 fuel oil
Case No.:	Not reported
Material FA:	Petroleum
Quantity:	.00
Units:	L
Recovered:	.00
Oxygenate:	Not reported

GLENMORE PLAZA (Continued) **S104073503**

Name:	GLENMORE PLAZA
Address:	108 CHRISTOPHER AVE
City,State,Zip:	BROOKLYN, NY
Spill Number/Closed Date:	9602447 / 1996-07-24
Facility ID:	9602447
Site ID:	110612
Spill Date:	1996-05-21
Spill Cause:	Tank Failure
Spill Source:	Commercial/Industrial
Spill Class:	C3
Cleanup Ceased:	Not reported
SWIS:	2401
Investigator:	HEALY
Referred To:	Not reported
Reported to Dept:	1996-05-21
CID:	322
Water Affected:	Not reported
Spill Notifier:	Other
Last Inspection:	Not reported
Recommended Penalty:	False
Meets Standard:	False
UST Involvement:	False
Remediation Phase:	0
Date Entered In Computer:	1996-05-21
Spill Record Last Update:	1996-07-24
Spiller Name:	FRANK OCELLO
Spiller Company:	NYC HOUSING AUTHORITY
Spiller Address:	Not reported
Spiller County:	001
Spiller Contact:	WILLY NEGRON
Spiller Phone:	Not reported
Spiller Extention:	Not reported
DEC Region:	2
DER Facility ID:	96846
DEC Memo:	""
Remarks:	"old tank removed - contaminated soil found "

All Materials:

Site ID:	110612
Operable Unit ID:	1033927
Operable Unit:	01
Material ID:	352269
Material Code:	0002A
Material Name:	#4 fuel oil
Case No.:	Not reported
Material FA:	Petroleum
Quantity:	.00
Units:	G
Recovered:	.00
Oxygenate:	Not reported

Name:	NYC HOUSING AUTHORITY
Address:	108 CHRISTOPHER AVE
City,State,Zip:	BROOKLYN, NY
Spill Number/Closed Date:	9611221 / 1996-12-13
Facility ID:	9611221
Site ID:	120585

GLENMORE PLAZA (Continued) **S104073503**

Spill Date:	1996-12-11
Spill Cause:	Tank Overfill
Spill Source:	Institutional, Educational, Gov., Other
Spill Class:	C3
Cleanup Ceased:	Not reported
SWIS:	2401
Investigator:	HEALY
Referred To:	Not reported
Reported to Dept:	1996-12-11
CID:	297
Water Affected:	Not reported
Spill Notifier:	Responsible Party
Last Inspection:	Not reported
Recommended Penalty:	False
Meets Standard:	False
UST Involvement:	False
Remediation Phase:	0
Date Entered In Computer:	1996-12-11
Spill Record Last Update:	1996-12-13
Spiller Name:	TINA HANSEN
Spiller Company:	CLASSIC OIL
Spiller Address:	9 WYTHE AV
Spiller County:	001
Spiller Contact:	RAY VELEZ
Spiller Phone:	(212) 306-3142
Spiller Extention:	Not reported
DEC Region:	2
DER Facility ID:	96846
DEC Memo:	""
Remarks:	"THE SUPVSR AT THE NYC HOUSING AUTHORITY ORDERED THE OIL BUT NEVER STUCK THE TANK FOR THE LEVEL - WHEN THE DRIVER FILLED THE TANK, IT OVERFILLED - THE OIL COMPANY IS REFUSING TO CLEAN THE SPILL"

All Materials:

Site ID:	120585
Operable Unit ID:	1039245
Operable Unit:	01
Material ID:	343418
Material Code:	0001A
Material Name:	#2 fuel oil
Case No.:	Not reported
Material FA:	Petroleum
Quantity:	100.00
Units:	G
Recovered:	100.00
Oxygenate:	Not reported

SPILLS:

Name:	GLENMORE PLAZA
Address:	108 CHRISTOPHER AVE
City,State,Zip:	BROOKLYN, NY
Spill Number/Closed Date:	9608161 / 1996-10-07
Facility ID:	9608161
Facility Type:	ER
DER Facility ID:	96846
Site ID:	110613

GLENMORE PLAZA (Continued) **S104073503**

DEC Region:	2
Spill Cause:	Equipment Failure
Spill Class:	C4
SWIS:	2401
Spill Date:	1996-09-30
Investigator:	HEALY
Referred To:	Not reported
Reported to Dept:	1996-09-30
CID:	282
Water Affected:	Not reported
Spill Source:	Institutional, Educational, Gov., Other
Spill Notifier:	Affected Persons
Cleanup Ceased:	Not reported
Cleanup Meets Std:	False
Last Inspection:	Not reported
Recommended Penalty:	False
UST Trust:	False
Remediation Phase:	0
Date Entered In Computer:	1996-09-30
Spill Record Last Update:	1996-10-07
Spiller Name:	DECLAN POWER
Spiller Company:	KELLY TANK
Spiller Address:	Not reported
Spiller Company:	001
Contact Name:	FRANCIS FIELDS
DEC Memo:	""
Remarks:	"PIPING BROKE IN THE BOILER ROOM CAUSING THE SPILL SPILL IS BEING CLEANED UPS "

All Materials:

Site ID:	110613
Operable Unit ID:	1036429
Operable Unit:	01
Material ID:	343901
Material Code:	0002A
Material Name:	#4 fuel oil
Case No.:	Not reported
Material FA:	Petroleum
Quantity:	10.00
Units:	G
Recovered:	.00
Oxygenate:	Not reported

Name:	GLENMORE PLAZA
Address:	108 CHRISTOPHER AVE
City,State,Zip:	BROOKLYN, NY
Spill Number/Closed Date:	9611220 / 1996-12-13
Facility ID:	9611220
Facility Type:	ER
DER Facility ID:	96846
Site ID:	110614
DEC Region:	2
Spill Cause:	Human Error
Spill Class:	C3
SWIS:	2401
Spill Date:	1996-12-11
Investigator:	HEALY

GLENMORE PLAZA (Continued) **S104073503**

Referred To:	Not reported
Reported to Dept:	1996-12-11
CID:	257
Water Affected:	Not reported
Spill Source:	Institutional, Educational, Gov., Other
Spill Notifier:	Affected Persons
Cleanup Ceased:	Not reported
Cleanup Meets Std:	False
Last Inspection:	Not reported
Recommended Penalty:	False
UST Trust:	False
Remediation Phase:	0
Date Entered In Computer:	1996-12-11
Spill Record Last Update:	2002-09-16
Spiller Name:	TINA
Spiller Company:	CLASSIC OIL
Spiller Address:	Not reported
Spiller Company:	001
Contact Name:	WILLIE NEGRON
DEC Memo:	""
Remarks:	"PROBLEM WITH VENT CLEANUP CREW FINISHING CLEAN UP NOW"

All Materials:

Site ID:	110614
Operable Unit ID:	1039243
Operable Unit:	01
Material ID:	561130
Material Code:	0001A
Material Name:	#2 fuel oil
Case No.:	Not reported
Material FA:	Petroleum
Quantity:	100.00
Units:	G
Recovered:	100.00
Oxygenate:	Not reported

Name:	GLENMORE HOUSES
Address:	108 CHRISTOPHER AVE
City,State,Zip:	BROOKLYN, NY
Spill Number/Closed Date:	9614301 / 1997-08-15
Facility ID:	9614301
Facility Type:	ER
DER Facility ID:	96846
Site ID:	110615
DEC Region:	2
Spill Cause:	Human Error
Spill Class:	C3
SWIS:	2401
Spill Date:	1997-03-10
Investigator:	HEALY
Referred To:	Not reported
Reported to Dept:	1997-03-10
CID:	297
Water Affected:	Not reported
Spill Source:	Institutional, Educational, Gov., Other
Spill Notifier:	Affected Persons
Cleanup Ceased:	Not reported

GLENMORE PLAZA (Continued) **S104073503**

Cleanup Meets Std:	False
Last Inspection:	Not reported
Recommended Penalty:	False
UST Trust:	False
Remediation Phase:	0
Date Entered In Computer:	1997-03-10
Spill Record Last Update:	2002-11-05
Spiller Name:	ED MALONE
Spiller Company:	NYC HOUSING
Spiller Address:	250 BROADWAY
Spiller Company:	001
Contact Name:	ED MALONE
DEC Memo:	""
Remarks:	"FUEL COMPANY DID NOT OPEN ALL THE COMPARTMENTS IN THE FUEL OIL TANK AND IT CREATED BACKPRESSURE WHICH PUSHED THE OIL BACK OUT THE TANK - DEC ON SITE - WINSTON CONTRACTING CALLED IN FOR THE CLEAN UP"

All Materials:

Site ID:	110615
Operable Unit ID:	1045726
Operable Unit:	01
Material ID:	339403
Material Code:	0001A
Material Name:	#2 fuel oil
Case No.:	Not reported
Material FA:	Petroleum
Quantity:	100.00
Units:	G
Recovered:	.00
Oxygenate:	Not reported

AK220 **2618 FULTON STREET** **NY VCP** **S125316954**
East **2618 FULTON STREET** **N/A**
1/4-1/2 **NEW YORK CITY, NY**
0.341 mi.
1802 ft. **Site 2 of 2 in cluster AK**

Relative:
Lower

Actual:
59 ft.

VCP NYC:

Project ID:	18TMP1429K,18EHAN480K,19CVCP033K
Name:	2618 FULTON STREET
Address:	2618 FULTON STREET
City,State,Zip:	NEW YORK CITY, NY
Borough:	Brooklyn
BBL:	3.0366900133036598E+49
OER Program:	VCP (Enrolled), E/RD (Review)
Phase:	Site Management
Latitude:	40.677079
Longitude:	-73.898052
Postcode:	5
Community Board:	37
Council District:	1198
Census Tract:	3083272
BIN:	3036690022
NTA:	East New York

AM221 **SUNOCO** **NY LTANKS** **1001010572**
NE **35 HIGHLAND BLVD** **NY Spills** **N/A**
1/4-1/2 **BROOKLYN, NY**
0.345 mi.
1819 ft. **Site 1 of 2 in cluster AM**

Relative:
Higher

Actual:
106 ft.

LTANKS:

Name:	SUNOCO GAS STA
Address:	35 HIGHLAND BLVD
City,State,Zip:	BROOKLYN, NY
Spill Number/Closed Date:	9709845 / 2006-04-14
Facility ID:	9709845
Site ID:	267776
Spill Date:	1997-11-24
Spill Cause:	Tank Overfill
Spill Source:	Gasoline Station or other PBS Facility
Spill Class:	B3
Cleanup Ceased:	Not reported
SWIS:	2401
Investigator:	SKCARLSO
Referred To:	NFA 4/14/06
Reported to Dept:	1997-11-24
CID:	252
Water Affected:	Not reported
Spill Notifier:	Other
Last Inspection:	Not reported
Recommended Penalty:	False
Meets Standard:	False
UST Involvement:	True
Remediation Phase:	0
Date Entered In Computer:	1997-11-24
Spill Record Last Update:	2006-04-14
Spiller Name:	MARK MORIN
Spiller Company:	SUNOCO GAS STA
Spiller Address:	35 HIGHLAND BLVD
Spiller County:	001
Spiller Contact:	MARK MORIN
Spiller Phone:	(800) 777-6444
Spiller Extention:	8860
DEC Region:	2
DER Facility ID:	218140
DEC Memo:	"Prior to Sept, 2004 data translation this spill Lead_DEC Field was SUN 12/10/2003 Reassigned from Tipple to Sun. 12/21/05: Case reassigned to Andersen. Emailed Russell Hammond and he said he will have EnviroTrac perform an investigation. 4/13/06: Received and reviewed environmental site assessment. Three soil borings conducted to 40 feet bgs. Soil tested clean. Groundwater was not encountered, it is suspected to be 90 feet bgs. 4/14/06: NFA issued 4/14/06."
Remarks:	"UPON EXCAVATION AT SUNOCO CONTAMINATED SOIL WAS DISCOVERED-SOIL HAS BEEN STOCKPILED FOR CLEANUP AND FURTHER INVESTIGATION CONTINUES."

All Materials:

Site ID:	267776
Operable Unit ID:	1056219
Operable Unit:	01
Material ID:	328176
Material Code:	0009
Material Name:	gasoline
Case No.:	Not reported
Material FA:	Petroleum

SUNOCO (Continued) **1001010572**

Quantity:	.00
Units:	G
Recovered:	.00
Oxygenate:	Not reported

SPILLS:

Name:	SUNOCO
Address:	35 HIGHLAND BLVD
City,State,Zip:	BROOKLYN, NY
Spill Number/Closed Date:	9709827 / 1998-01-30
Facility ID:	9709827
Facility Type:	ER
DER Facility ID:	218140
Site ID:	267775
DEC Region:	2
Spill Cause:	Unknown
Spill Class:	B3
SWIS:	2401
Spill Date:	1997-11-24
Investigator:	TOMASELLO
Referred To:	Not reported
Reported to Dept:	1997-11-24
CID:	366
Water Affected:	Not reported
Spill Source:	Gasoline Station or other PBS Facility
Spill Notifier:	Other
Cleanup Ceased:	Not reported
Cleanup Meets Std:	False
Last Inspection:	Not reported
Recommended Penalty:	False
UST Trust:	False
Remediation Phase:	0
Date Entered In Computer:	1997-11-24
Spill Record Last Update:	1998-02-06
Spiller Name:	MARK MORAN
Spiller Company:	SUNOCO
Spiller Address:	35 HIGHLAND BLVD
Spiller Company:	001
Contact Name:	MARK MORAN
DEC Memo:	""
Remarks:	"CALLER REPORTING A LEAK IN INNER WALL OF PIPE. PRODUCT IS CONTAAINED IN OUTER WALL."

All Materials:

Site ID:	267775
Operable Unit ID:	1056196
Operable Unit:	01
Material ID:	328159
Material Code:	0009
Material Name:	gasoline
Case No.:	Not reported
Material FA:	Petroleum
Quantity:	.00
Units:	G
Recovered:	.00
Oxygenate:	Not reported

AN222 **WOLF PETROLEUM CORP** **NY LTANKS** **S105998357**
North **1532 BUSHWICK AVE** **N/A**
1/4-1/2 **BROOKLYN, NY**
0.378 mi.
1996 ft. **Site 1 of 2 in cluster AN**

Relative:
Higher

Actual:
102 ft.

LTANKS:

Name:	WOLF PETROLEUM CORP
Address:	1532 BUSHWICK AVE
City,State,Zip:	BROOKLYN, NY
Spill Number/Closed Date:	0203277 / 2003-09-25
Facility ID:	0203277
Site ID:	122706
Spill Date:	2002-06-27
Spill Cause:	Tank Overfill
Spill Source:	Commercial Vehicle
Spill Class:	C3
Cleanup Ceased:	Not reported
SWIS:	2401
Investigator:	TJDEMEO
Referred To:	Not reported
Reported to Dept:	2002-06-27
CID:	207
Water Affected:	Not reported
Spill Notifier:	Other
Last Inspection:	Not reported
Recommended Penalty:	False
Meets Standard:	False
UST Involvement:	False
Remediation Phase:	0
Date Entered In Computer:	2002-06-27
Spill Record Last Update:	2004-10-18
Spiller Name:	Not reported
Spiller Company:	STORAGE MAINTENANCE CORP
Spiller Address:	55 JERICHO TURNPIKE
Spiller County:	001
Spiller Contact:	BRUCE BECK
Spiller Phone:	(631) 226-9080
Spiller Extention:	Not reported
DEC Region:	2
DER Facility ID:	106365
DEC Memo:	"Prior to Sept, 2004 data translation this spill Lead_DEC Field was DEMEO 9/25/03 TJD Tank overfill. All impacts to concrete. Contained and cleaned using absorbants. Spill closed."
Remarks:	"cleanup in progress"

All Materials:

Site ID:	122706
Operable Unit ID:	854102
Operable Unit:	01
Material ID:	521107
Material Code:	0001A
Material Name:	#2 fuel oil
Case No.:	Not reported
Material FA:	Petroleum
Quantity:	.00
Units:	G
Recovered:	.00
Oxygenate:	Not reported

WOLF PETROLEUM CORP (Continued) **S105998357**

Name:	WOLF PETROLEUM CORP
Address:	1532 BUSHWICK AVE
City,State,Zip:	BROOKLYN, NY
Spill Number/Closed Date:	0212200 / 2004-10-21
Facility ID:	0212200
Site ID:	153386
Spill Date:	2003-03-12
Spill Cause:	Tank Test Failure
Spill Source:	Gasoline Station or other PBS Facility
Spill Class:	B3
Cleanup Ceased:	Not reported
SWIS:	2401
Investigator:	KMFOLEY
Referred To:	Not reported
Reported to Dept:	2003-03-12
CID:	297
Water Affected:	Not reported
Spill Notifier:	Tank Tester
Last Inspection:	Not reported
Recommended Penalty:	False
Meets Standard:	False
UST Involvement:	True
Remediation Phase:	0
Date Entered In Computer:	2003-03-12
Spill Record Last Update:	2004-10-21
Spiller Name:	ADAM WOLF
Spiller Company:	WOLF PETROLEUM
Spiller Address:	125 JERICHO TURNPIKE
Spiller County:	001
Spiller Contact:	ADAM WOLF
Spiller Phone:	(516) 997-9300
Spiller Extention:	Not reported
DEC Region:	2
DER Facility ID:	106365
DEC Memo:	"Prior to Sept, 2004 data translation this spill Lead_DEC Field was K FOLEY 1/8/04 Reassigned from Vought to K Foley. 9/29/04 Met with B. Cohen(Certilman Balin Attorneys), B. Beck(Consultant, National Env.) with J. Rommel and L. Oliva. B. Beck to provide a response by 10/29/04. 10/20/04 B. Beck provided repair record of vent line performed by Tyree and 3/14/03 passing tank test results from Crompco. 10/21/04 Mailed NFA letter."
Remarks:	"TANK FAILED TEST, NO CONTAIMINATION FOUND"

All TTF:

Facility ID:	0212200
Spill Number:	0212200
Spill Tank Test:	1528074
Site ID:	153386
Tank Number:	1
Tank Size:	4000
Material:	0009
EPA UST:	Not reported
UST:	Not reported
Cause:	Not reported
Source:	Not reported
Test Method:	03
Test Method 2:	Horner EZ Check I or II
Leak Rate:	.00

WOLF PETROLEUM CORP (Continued) **S105998357**

Gross Fail: Not reported
Modified By: Spills
Last Modified Date: Not reported

All Materials:
Site ID: 153386
Operable Unit ID: 863207
Operable Unit: 01
Material ID: 511939
Material Code: 0009
Material Name: gasoline
Case No.: Not reported
Material FA: Petroleum
Quantity: .00
Units: G
Recovered: .00
Oxygenate: Not reported

223
NNW
1/4-1/2
0.385 mi.
2034 ft.

OCEAN HILL -NYCHA
24 STONE AVENUE
BROOKLYN, NY

NY LTANKS **S102149171**
NY Spills **N/A**

Relative:
Higher

Actual:
85 ft.

LTANKS:
Name: OCEAN HILL -NYCHA
Address: 24 STONE AVENUE
City,State,Zip: BROOKLYN, NY
Spill Number/Closed Date: 9010234 / 2019-01-14
Facility ID: 9010234
Site ID: 171459
Spill Date: 1990-12-20
Spill Cause: Tank Test Failure
Spill Source: Institutional, Educational, Gov., Other
Spill Class: C3
Cleanup Ceased: Not reported
SWIS: 2401
Investigator: AAOBLIGA
Referred To: CMTS SENT 10/14/16, 6 MNTH MONIT.[INVALID]DUE 5/1/
Reported to Dept: 1990-12-20
CID: Not reported
Water Affected: Not reported
Spill Notifier: Tank Tester
Last Inspection: Not reported
Recommended Penalty: False
Meets Standard: False
UST Involvement: False
Remediation Phase: 0
Date Entered In Computer: 1991-01-08
Spill Record Last Update: 2019-01-14
Spiller Name: Not reported
Spiller Company: NYCHA
Spiller Address: Not reported
Spiller County: 001
Spiller Contact: Not reported
Spiller Phone: Not reported

OCEAN HILL -NYCHA (Continued) **S102149171**

Spiller Extention: Not reported
DEC Region: 2
DER Facility ID: 144292
DEC Memo: "01/24/06: This spill transferred from J.Kolleeny to S.Kraszewski. - SK 03/14/06: This spill reassigned to K.Tang. - SK 01/15/08: spill reassigned to J.Kann. Consolidated with closed spill 0302414. J.Kann 4/10/13: J.Kann - IWP approved in an email (edoced). 4/26/13: J.Kann - revised IWP rcvd and edoced. 11/4/13: J.Kann - SAR is past due (due October 2013). stip sent to NYCHA today. Must be returned by December 4, 2013. 12/6/13: J.kann - signed stip rcvd from NYCHA on 12/4 and forwarded to legal for execution on 12/6/13 4/4/14: J.Kann - extention requests made by NYCHA's consultants due to poor weather and a damaged drill rig. Extension was approved on February 12 and then again on March 12. Report was submitted today, the approved extension date. Brief glance at the report shows some VOC and SVOC constituents in groundwater above CP-51 at one location. Closure request was made by NYCHA's consultant. Will need to further review the report before making a determination. 10/21/14: J.Kann - reviewing site. One well has elevated VOCs. Groundwater is at approx. 75 fbgs. Two wells were previously installed on site as part of another investigation. An email was sent to NYCHA on 10/21/14 requesting they try to locate the report related to the previous investigation. 10/30/14: J.Kann - spoke with NYCHA today. They never received information about the investigative work that Gannett Fleming had started at the site. Therefore, no additional info is available. 11/18/14: J.Kann - information from spill 0302414 indicates NYCHA CONTRACTOR GANNETT FLEMING DOING FOLLOW-UP SITE INVESTIGATION SINCE TANK CLOSURE FOUND SVOCs IN SOIL ABOVE TAGM. PUTTING IN WELL, SOIL CONTAMINATION ENCOUNTERED FROM 25 FEET DOWN TO WATER TABLE AT 75 FT., WITH PID=220 PPM AT 50 FT., THEN FIRST SPLIT SPOON BELOW WATER TABLE, PID=230 PPM. SOIL SAMPLES WERE COLLECTED FOR LAB ANALYSIS, AND GROUNDWATER SAMPLE WILL BE TAKEN AFTER WELL IS DEVELOPED. The tank closure report was reviewed (dated February 2000 and prepared by PT&L Contracting). Endpoints were not above CP-51. No VOCs were detected, some PAHs were detected below CP-51. The investigation performed by JCB is also under review. 12/10/14: J.Kann -email sent to Yelena today- I have read the Remedial Investigation Report (RIR) prepared by JC Broderick for the referenced site. Based on the review, the spill has not been closed and the Department has the following comments: -Based on the site file, JCB notified the Department of difficulty encountered during the field investigation, resulting in approved modifications to the original work plan. None of this information is discussed and presented in the RIR. These details must be discussed in the RIR since borings were not advanced to the depths proposed in the original work plan. -The conclusions and recommendations section indicates that JCB suspects the contamination in the on site groundwater monitoring well is from another source, but a potential source is not identified. The Gannett Fleming work plan for the site dated 2003 indicates that based on historic Sanborn Maps a gasoline tank was present on this property until around 1962, or when Ocean Hill Houses were built. Why is the source assumed to be off-site? Please clarify and further discuss this in the RIR. -An additional round of groundwater samples must be collected from the three wells, analyzed for VOCs/SVOCs, summarized and submitted to the Department. Once these comments are addressed, additional investigative work may be necessary at this site. 6/4/15: J.Kann - Additional round of sampling performed at MW-1 and MW-2 in

OCEAN HILL -NYCHA (Continued) **S102149171**

February 2015. Product thickness of .02 ft found in MW-5. Based on new information, an email was sent to NYCHA requesting a fingerprint analysis and installation of two additional wells. 10/14/16: J.kann - Additional investigative work was done including the advancement of 5 more borings. All soil samples collected were below CP-51. Three wells were sampled and MW-5 had minor elevated concentrations. This was the well with a small amount of product previously. The recommendation is to install a sock in MW-6 and sample in 6 months. NYCHA was emailed today indicating that should be done. 06/05/2017: J.Kann - Spill reassigned to Andre Obligado. 1/14/19 - Obligado - I reviewed the 3Q18 monitoring report prepared by H2M. No product was observed in any of the wells since 2015. During the most recent sampling round, data submitted in December 2017, all petroleum VOCs were detected at or below GWQS. H2M recommends spill closure. After review of the report, the DEC concurs that this spill does not appear to be a threat to human health or the environment. This spill is closed based on: 1) 235 tons of contaminated soil removed from the Site during tank closure in 2000. 2) Soil samples collected during well installation were all below CP51 3) No LNAPL present for 3 years 4) No petroleum VOCs above TOGS GWQS. Spill closed. . "

Remarks: "20K TANK SYSTEM FAILED HORNER EZY CHECK WITH A GROSS LEAK, WILL EXCAVATE, ISOLATE & RETEST."

All TTF:

Facility ID:	9010234
Spill Number:	9010234
Spill Tank Test:	1538069
Site ID:	171459
Tank Number:	001
Tank Size:	0
Material:	0002
EPA UST:	Not reported
UST:	Not reported
Cause:	Not reported
Source:	Not reported
Test Method:	00
Test Method 2:	Unknown
Leak Rate:	.00
Gross Fail:	Not reported
Modified By:	Spills
Last Modified Date:	Not reported

All Materials:

Site ID:	171459
Operable Unit ID:	947383
Operable Unit:	01
Material ID:	430396
Material Code:	0002A
Material Name:	#4 fuel oil
Case No.:	Not reported
Material FA:	Petroleum
Quantity:	-1.00
Units:	Not reported
Recovered:	.00
Oxygenate:	Not reported

OCEAN HILL -NYCHA (Continued) **S102149171**

SPILLS:

Name:	OCEAN HILL HOUSES -NYCHA
Address:	24 STONE AVENUE
City,State,Zip:	BROOKLYN, NY
Spill Number/Closed Date:	0302414 / 2008-01-15
Facility ID:	0302414
Facility Type:	ER
DER Facility ID:	144292
Site ID:	133799
DEC Region:	2
Spill Cause:	Unknown
Spill Class:	C4
SWIS:	2401
Spill Date:	2003-06-06
Investigator:	jkkann
Referred To:	SPILL CONSOLIDATED WITH 9010234
Reported to Dept:	2003-06-06
CID:	205
Water Affected:	Not reported
Spill Source:	Institutional, Educational, Gov., Other
Spill Notifier:	Responsible Party
Cleanup Ceased:	Not reported
Cleanup Meets Std:	False
Last Inspection:	Not reported
Recommended Penalty:	False
UST Trust:	False
Remediation Phase:	0
Date Entered In Computer:	2003-06-06
Spill Record Last Update:	2008-01-15
Spiller Name:	CALLER
Spiller Company:	OCEAN HILL HOUSES
Spiller Address:	30 MOTHER GASTEN BLVD
Spiller Company:	001
Contact Name:	CALLER
DEC Memo:	"Prior to Sept, 2004 data translation this spill Lead_DEC Field was KOLLEENY NYCHA CONTRACTOR GANNETT FLEMING DOING FOLLOW-UP SITE INVESTIGATION SINCE TANK CLOSURE FOUND SVOCs IN SOIL ABOVE TAGM. PUTTING IN WELL, SOIL CONTAMINATION ENCOUNTERED FROM 25 FEET DOWN TO WATER TABLE AT 75 FT., WITH PID=220 PPM AT 50 FT., THEN FIRST SPLIT SPOON BELOW WATER TABLE, PID=230 PPM. SOIL SAMPLES WERE COLLECTED FOR LAB ANALYSIS, AND GROUNDWATER SAMPLE WILL BE TAKEN AFTER WELL IS DEVELOPED. 3 MORE WELLS AND 4 SOIL BORINGS WILL BE INSTALLED. - J.KOLLEENY 6/6/03 11/03/05: This spill transferred from J.Kolleeny to S.Kraszewski. 07/07/06: NYCHA summary report states that no recovery system and no MWs on-site. The site assessment is available and NYCHA recommends that the Department review it. - SK 02/06/07 - J.Kann - site reassigned from S. Kraszewski to J.Kann. 01/15/08 - J.kann - spill closed and consolidated with 9011619. "
Remarks:	"site work found contaminated soil."

All Materials:

Site ID:	133799
Operable Unit ID:	869251
Operable Unit:	01
Material ID:	506891
Material Code:	0066A
Material Name:	unknown petroleum

OCEAN HILL -NYCHA (Continued) **S102149171**

Case No.:	Not reported
Material FA:	Petroleum
Quantity:	.00
Units:	G
Recovered:	.00
Oxygenate:	Not reported

Name:	OCEAN HILL HOUSES -NYCHA
Address:	24 STONE AVENUE
City,State,Zip:	BROOKLYN, NY
Spill Number/Closed Date:	9412305 / 1994-12-15
Facility ID:	9412305
Facility Type:	ER
DER Facility ID:	144292
Site ID:	261115
DEC Region:	2
Spill Cause:	Human Error
Spill Class:	C4
SWIS:	2401
Spill Date:	1994-12-14
Investigator:	HEALY
Referred To:	Not reported
Reported to Dept:	1994-12-14
CID:	Not reported
Water Affected:	Not reported
Spill Source:	Institutional, Educational, Gov., Other
Spill Notifier:	Responsible Party
Cleanup Ceased:	1994-12-15
Cleanup Meets Std:	True
Last Inspection:	Not reported
Recommended Penalty:	False
UST Trust:	False
Remediation Phase:	0
Date Entered In Computer:	1994-12-15
Spill Record Last Update:	2006-01-24
Spiller Name:	Not reported
Spiller Company:	NYC HOUSING AUTHORITY
Spiller Address:	Not reported
Spiller Company:	001
Contact Name:	Not reported
DEC Memo:	""
Remarks:	"KNOCKED OVER FIVE GALLON BUCKET. ABSORBENT USED TO CLEAN UP."

All TTF:

Facility ID:	9412305
Spill Number:	9412305
Spill Tank Test:	1543451
Site ID:	261115
Tank Number:	Not reported
Tank Size:	0
Material:	0002
EPA UST:	Not reported
UST:	Not reported
Cause:	Not reported
Source:	Not reported
Test Method:	00
Test Method 2:	Unknown

OCEAN HILL -NYCHA (Continued) **S102149171**

Leak Rate: .00
Gross Fail: Not reported
Modified By: Spills
Last Modified Date: Not reported

All Materials:
Site ID: 261115
Operable Unit ID: 1005996
Operable Unit: 01
Material ID: 564283
Material Code: 0002A
Material Name: #4 fuel oil
Case No.: Not reported
Material FA: Petroleum
Quantity: 5.00
Units: G
Recovered: 5.00
Oxygenate: Not reported

AM224 **20 INTERBOROUGH PKWY** **NY LTANKS** **S102672131**
NE **20 INTERBOROUGH PKWY** **N/A**
1/4-1/2 **BROOKLYN, NY**
0.387 mi.
2044 ft. **Site 2 of 2 in cluster AM**

Relative:
Higher

Actual:
116 ft.

LTANKS:
Name: 20 INTERBOROUGH PKWY
Address: 20 INTERBOROUGH PKWY
City,State,Zip: BROOKLYN, NY
Spill Number/Closed Date: 9213957 / 1993-03-20
Facility ID: 9213957
Site ID: 244192
Spill Date: 1993-03-20
Spill Cause: Tank Overfill
Spill Source: Private Dwelling
Spill Class: C3
Cleanup Ceased: 1993-03-20
SWIS: 2401
Investigator: O'DOWD
Referred To: Not reported
Reported to Dept: 1993-03-20
CID: Not reported
Water Affected: Not reported
Spill Notifier: Responsible Party
Last Inspection: Not reported
Recommended Penalty: False
Meets Standard: True
UST Involvement: False
Remediation Phase: 0
Date Entered In Computer: 1993-03-30
Spill Record Last Update: 2004-09-30
Spiller Name: Not reported
Spiller Company: BAREANKLAU OIL
Spiller Address: Not reported
Spiller County: 001
Spiller Contact: Not reported

20 INTERBOROUGH PKWY (Continued) **S102672131**

Spiller Phone:	Not reported
Spiller Extention:	Not reported
DEC Region:	2
DER Facility ID:	200568
DEC Memo:	""
Remarks:	"CUSTOMER ORDERED MORE THAN TANK CAN HOLD. APPLIED DRYSOL. NO CALLBACK."

All Materials:

Site ID:	244192
Operable Unit ID:	978011
Operable Unit:	01
Material ID:	403702
Material Code:	0001A
Material Name:	#2 fuel oil
Case No.:	Not reported
Material FA:	Petroleum
Quantity:	2.00
Units:	Not reported
Recovered:	.00
Oxygenate:	Not reported

AN225 **FIVE STAR AUTO REBUILDERS INC** **NY SWF/LF** **S108145864**
North **1533 BUSHWICK AVE** **N/A**
1/4-1/2 **BROOKLYN, NY 11207**
0.387 mi.
2045 ft. **Site 2 of 2 in cluster AN**

Relative:
Higher

Actual:
108 ft.

SWF/LF:

Name:	FIVE STAR AUTO REBUILDERS INC
Address:	1533 BUSHWICK AVE
City,State,Zip:	BROOKLYN, NY 11207
Flag:	INACTIVE
Region Code:	2
Phone Number:	Not reported
Owner Name:	Not reported
Owner Type:	Not reported
Owner Address:	Not reported
Owner Addr2:	Not reported
Owner City,St,Zip:	Not reported
Owner Email:	Not reported
Owner Phone:	Not reported
Contact Name:	Not reported
Contact Address:	Not reported
Contact Addr2:	Not reported
Contact City,St,Zip:	Not reported
Contact Email:	Not reported
Contact Phone:	Not reported
Activity Desc:	Vehicle Dismantling Facility
Activity Number:	Not reported
Active:	No
East Coordinate:	592513
North Coordinate:	4504043
Accuracy Code:	Not reported
Regulatory Status:	Not reported
Waste Type:	Not reported
Authorization #:	Not reported

FIVE STAR AUTO REBUILDERS INC (Continued) **S108145864**

Authorization Date: Not reported
Expiration Date: Not reported
Operator Name: Not reported
Operator Type: Not reported
Laste Date: Not reported

AO226 **UNKNOWN** **NY LTANKS** **S109371558**
East **2642 FULTON ST.** **NY Spills** **N/A**
1/4-1/2 **BROOKLYN, NY 11207**
0.388 mi.
2047 ft. **Site 1 of 2 in cluster AO**

Relative: **Lower**
Actual: **58 ft.**

LTANKS:

Name:	GULF
Address:	2642 FULTON ST
City,State,Zip:	BROOKLYN, NY
Spill Number/Closed Date:	1909031 / Not Reported
Facility ID:	1909031
Site ID:	599249
Spill Date:	2019-12-15
Spill Cause:	Tank Test Failure
Spill Source:	Gasoline Station or other PBS Facility
Spill Class:	Not reported
Cleanup Ceased:	Not reported
SWIS:	2401
Investigator:	RHLIN
Referred To:	Not reported
Reported to Dept:	2019-12-15
CID:	Not reported
Water Affected:	Not reported
Spill Notifier:	Tank Tester
Last Inspection:	Not reported
Recommended Penalty:	False
Meets Standard:	False
UST Involvement:	False
Remediation Phase:	1
Date Entered In Computer:	2019-12-15
Spill Record Last Update:	2019-12-16
Spiller Name:	STEVE FARINO
Spiller Company:	GULF
Spiller Address:	2642 FULTON ST
Spiller County:	999
Spiller Contact:	STEVE FARINO
Spiller Phone:	(845) 661-2184
Spiller Extention:	Not reported
DEC Region:	2
DER Facility ID:	353391
DEC Memo:	"12/16/19-Zhune spoke to Steve Farino 845-661-2184. Steve said the diesel tank failed the test with a ullage portion leak. 12/1619- A TTF letter was sent to: Efran Castro 2642 Fulton Street Brooklyn NY 11207 "
Remarks:	"tank test failure- 200 gallon tank #04"

All Materials:

Site ID:	599249
Operable Unit ID:	1346754
Operable Unit:	01
Material ID:	2357124

UNKNOWN (Continued) **S109371558**

Material Code:	0008
Material Name:	diesel
Case No.:	Not reported
Material FA:	Petroleum
Quantity:	Not reported
Units:	Not reported
Recovered:	Not reported
Oxygenate:	Not reported

SPILLS:

Name:	GULF STATION
Address:	2642 FULTON ST
City,State,Zip:	BROOKLYN, NY
Spill Number/Closed Date:	0806851 / 2008-12-24
Facility ID:	0806851
Facility Type:	ER
DER Facility ID:	353391
Site ID:	404152
DEC Region:	2
Spill Cause:	Other
Spill Class:	C4
SWIS:	2401
Spill Date:	2008-07-30
Investigator:	MXAJOKU
Referred To:	Not reported
Reported to Dept:	2008-09-17
CID:	Not reported
Water Affected:	Not reported
Spill Source:	Commercial/Industrial
Spill Notifier:	Tank Tester
Cleanup Ceased:	Not reported
Cleanup Meets Std:	False
Last Inspection:	Not reported
Recommended Penalty:	False
UST Trust:	False
Remediation Phase:	0
Date Entered In Computer:	2008-09-17
Spill Record Last Update:	2008-12-24
Spiller Name:	DAN YAROM
Spiller Company:	GULF STATION
Spiller Address:	2642 FULTON ST
Spiller Company:	999
Contact Name:	DAN YAROM
DEC Memo:	"12/24/08: Spill has been removed from the sumps, and disposed off. by consultant (C.D.S.P Corp.) to the facility owner. Document to this effect was dated 11/17/08. Spill case is closed (MA)."
Remarks:	"CALLER STATES THAT A TANK WAS OVER FILLED AND PRODUCT WENT INTO PUMP. NO PRODUCT WAS SPILLED."

All Materials:

Site ID:	404152
Operable Unit ID:	1160824
Operable Unit:	01
Material ID:	2152006
Material Code:	0009
Material Name:	gasoline

UNKNOWN (Continued) **S109371558**

Case No.:	Not reported
Material FA:	Petroleum
Quantity:	1.00
Units:	G
Recovered:	1.00
Oxygenate:	Not reported

Name:	UNKNOWN
Address:	2642 FULTON ST.
City,State,Zip:	BROOKLYN, NY 11207
Spill Number/Closed Date:	1909345 / 2019-12-30
Facility ID:	1909345
Facility Type:	ER
DER Facility ID:	548622
Site ID:	599939
DEC Region:	2
Spill Cause:	Equipment Failure
Spill Class:	Not reported
SWIS:	3101
Spill Date:	2019-12-27
Investigator:	RHLIN
Referred To:	Not reported
Reported to Dept:	2019-12-28
CID:	Not reported
Water Affected:	Not reported
Spill Source:	Gasoline Station or other PBS Facility
Spill Notifier:	Other
Cleanup Ceased:	Not reported
Cleanup Meets Std:	False
Last Inspection:	Not reported
Recommended Penalty:	False
UST Trust:	False
Remediation Phase:	0
Date Entered In Computer:	2019-12-28
Spill Record Last Update:	2019-12-30
Spiller Name:	Not reported
Spiller Company:	GULF GAS STATION
Spiller Address:	2642 FULTON ST.
Spiller Company:	999
Contact Name:	UNKNOWN
DEC Memo:	"12/30/19-Lin-Unknown report received through email. No contact information. Case closed. "
Remarks:	"Central received the below email: The following information was received through the DEC website "Report an Environmental Violation Online" or sent directly by the complainant to an OPP dispatch mailbox: Who Did It: gulf gas station What Occurred: there is a petroleum spill. A leak in the gas tank. When Did It Occur: 12/27/2019 County: New York Municipality: brooklyn Location Or Address: 2642 Fulton St, Brooklyn, NY 11207 How Did It Occur: Complainants Name: Complainants Phone: Complainants Email: Date of Submittal: 12/28/2019"

All Materials:

Site ID:	599939
Operable Unit ID:	1347086
Operable Unit:	01
Material ID:	2357488

UNKNOWN (Continued) **S109371558**

Material Code:	9999
Material Name:	other - petroleum
Case No.:	Not reported
Material FA:	Other
Quantity:	Not reported
Units:	Not reported
Recovered:	Not reported
Oxygenate:	Not reported

AP227 **BIG APPLE AUTO INC** **NY SWF/LF** **S108145711**
SSE **1934 PITKIN AVE** **NY SPDES** **N/A**
1/4-1/2 **BROOKLYN, NY 11207**
0.397 mi.
2097 ft. **Site 1 of 2 in cluster AP**

Relative:
Lower

Actual:
40 ft.

SWF/LF:

Name:	BIG APPLE AUTO INC
Address:	1934 PITKIN AVE
City,State,Zip:	BROOKLYN, NY 11207
Flag:	INACTIVE
Region Code:	2
Phone Number:	7184951781
Owner Name:	Big Apple Auto Inc
Owner Type:	Private
Owner Address:	1934 Pitkin Avenue
Owner Addr2:	Not reported
Owner City,St,Zip:	Brooklyn, NY 11207
Owner Email:	bigappleauto1@optimum.net
Owner Phone:	7184951781
Contact Name:	Joseph Spitaliere
Contact Address:	1934 Pilkin Avenue
Contact Addr2:	Not reported
Contact City,St,Zip:	Brooklyn, NY 11207
Contact Email:	Bigappleauto1@optimum.net
Contact Phone:	7184951781
Activity Desc:	Vehicle Dismantling Facility
Activity Number:	[7071149]
Active:	No
East Coordinate:	592856
North Coordinate:	4502761
Accuracy Code:	Not reported
Regulatory Status:	Not reported
Waste Type:	Not reported
Authorization #:	Not reported
Authorization Date:	Not reported
Expiration Date:	Not reported
Operator Name:	Big Apple Auto Inc
Operator Type:	Private
Laste Date:	Not reported

SPDES:

Name:	BIG APPLE AUTO INC
Address:	1934 PITKIN AVE
City,State,Zip:	BROOKLYN, NY 11207
Permit Number:	NYR00E015

BIG APPLE AUTO INC (Continued) **S108145711**

State-Region:	02
Expiration Date:	09/30/2017
Current Major Minor Status:	Minor
Primary Facility SIC Code:	5015
State Water Body Name:	JAMAICA BAY
Limit Set Status Flag:	Active
Total Actual Average Flow(MGD):	Not reported
Total App Design Flow(MGD):	Not reported
UDF1:	Not reported
Lat/Long:	+40.670 / -73.901
DMR Cognizant Official:	Not reported
UDF2:	Not reported
UDF3:	Not reported
FIPS County Code:	NY047
Non-Gov Permit Affiliation Type Desc:	DMR Mailing Address
Non-Gov Permit Org Formal Name:	TABS CONSULTING GROUP
Non-Gov Permit Street Address:	BIG APPLE AUTO INC
Non-Gov Permit Supplemental Location:	2 52ND ST, BOX B11
Non-Gov Permit City:	BROOKLYN
Non-Gov Permit State Code:	NY
Non-Gov Permit Zip Code:	11232
Non-Gov Facility Affiliation Type Desc:	Owner
Non-Gov Facility Org Formal Name:	BIG APPLE AUTO INC
Non-Gov Facility Street Address:	BIG APPLE AUTO INC
Non-Gov Facility Supplemental Location:	1934 PITKIN AVE
Non-Gov Facility City:	BROOKLYN
Non-Gov Facility State Code:	NY
Non-Gov Facility Zip Code:	11207
State Water Body:	Not reported
Region Permit Processed:	Not reported
Dow Discharge Class Code:	Not reported
SPDES Class Description:	Not reported
Affiliation Type Description:	Not reported
Name:	Not reported
Contacts Title:	Not reported
Contacts Email:	Not reported
NOI Submission Date:	Not reported
Name:	BIG APPLE AUTO INC
Address:	1934 PITKIN AVE
City,State,Zip:	BROOKLYN, NY 11207
UDF2:	Not reported
UDF3:	Not reported
FIPS County Code:	NY047
Non-Gov Permit Affiliation Type Desc:	Permittee
Non-Gov Permit Org Formal Name:	BIG APPLE AUTO INC
Non-Gov Permit Street Address:	1934 PITKIN AVE
Non-Gov Permit Supplemental Location:	Not reported
Non-Gov Permit City:	BROOKLYN
Non-Gov Permit State Code:	NY
Non-Gov Permit Zip Code:	11207
Non-Gov Facility Affiliation Type Desc:	Owner
Non-Gov Facility Org Formal Name:	BIG APPLE AUTO INC
Non-Gov Facility Street Address:	BIG APPLE AUTO INC
Non-Gov Facility Supplemental Location:	1934 PITKIN AVE

BIG APPLE AUTO INC (Continued) **S108145711**

Non-Gov Facility City:	BROOKLYN
Non-Gov Facility State Code:	NY
Non-Gov Facility Zip Code:	11207
State Water Body:	Not reported
Region Permit Processed:	Not reported
Dow Discharge Class Code:	Not reported
SPDES Class Description:	Not reported
Affiliation Type Description:	Not reported
Name:	Not reported
Contacts Title:	Not reported
Contacts Email:	Not reported
NOI Submission Date:	Not reported
Name:	BIG APPLE AUTO INC
Address:	1934 PITKIN AVE
City,State,Zip:	BROOKLYN, NY 11207
UDF2:	Not reported
UDF3:	Not reported
FIPS County Code:	NY047
Non-Gov Permit Affiliation Type Desc:	Not reported
Non-Gov Permit Org Formal Name:	Not reported
Non-Gov Permit Street Address:	Not reported
Non-Gov Permit Supplemental Location:	Not reported
Non-Gov Permit City:	Not reported
Non-Gov Permit State Code:	Not reported
Non-Gov Permit Zip Code:	Not reported
Non-Gov Facility Affiliation Type Desc:	Owner
Non-Gov Facility Org Formal Name:	BIG APPLE AUTO INC
Non-Gov Facility Street Address:	BIG APPLE AUTO INC
Non-Gov Facility Supplemental Location:	1934 PITKIN AVE
Non-Gov Facility City:	BROOKLYN
Non-Gov Facility State Code:	NY
Non-Gov Facility Zip Code:	11207
State Water Body:	Not reported
Region Permit Processed:	Not reported
Dow Discharge Class Code:	Not reported
SPDES Class Description:	Not reported
Affiliation Type Description:	Not reported
Name:	Not reported
Contacts Title:	Not reported
Contacts Email:	Not reported
NOI Submission Date:	Not reported

AP228 **NATIONWIDE SCRAP LLC SNEDIKER AVE** **NY SWRCY** **S118708711**
SSE **178-214 SNEDIKER AVENUE** **N/A**
1/4-1/2 **BROOKLYN, NY 11207**
0.412 mi.
2175 ft. **Site 2 of 2 in cluster AP**

Relative: SWRCY:
Lower

Name:	NATIONWIDE SCRAP LLC SNEDIKER AVE
Address:	178-214 SNEDIKER AVENUE
City,State,Zip:	BROOKLYN, NY 11207
Region:	2
Facility Address 2:	Not reported
Phone Number:	7186583311
Owner Type:	Private
Owner Name:	Rudulph C. Filiberto

Actual:
40 ft.

NATIONWIDE SCRAP LLC SNEDIKER AVE (Continued) **S118708711**

Owner Address:	197 Snediker Avenue
Owner Address 2:	Not reported
Owner City,St,Zip:	Brooklyn, NY 11207
Owner Email:	Not reported
Owner Phone:	7184565000
Contact Name:	Not reported
Contact Address:	Not reported
Contact Address 2:	Not reported
Contact City,St,Zip:	Not reported
Contact Email:	Not reported
Contact Phone:	Not reported
Activity Desc:	RHRF - registration
Activity Number:	[24MH0]
Active:	No
East Coordinate:	592853
North Coordinate:	4502829
Accuracy Code:	4.1 - Address Matching
Regulatory Status:	Registration
Permit #:	24MH0
Auth. Date:	5/20/2016
Expiration Date:	5/19/2021
Waste Types:	Commingled Paper;Newspaper;Container Glass;Paperboard/Boxboard;Commingled Containers;Other Aluminum Scrap Metal;Other Ferrous Scrap Metal;Other Non-Ferrous Scrap Metal;Wood (Unadulterated Pallets)
Operator Name:	Not reported
Operator Type:	Not reported
Last Date:	2/3/2017

229
South
1/4-1/2
0.416 mi.
2196 ft.

SETH LOW
180 POWELL STREET
BROOKLYN, NY

NY LTANKS **S101658382**
NY Spills **N/A**

Relative:
Lower

Actual:
44 ft.

LTANKS:

Name:	SETH LOW
Address:	180 POWELL STREET
City,State,Zip:	BROOKLYN, NY
Spill Number/Closed Date:	9104796 / 1995-06-28
Facility ID:	9104796
Site ID:	249121
Spill Date:	1991-08-02
Spill Cause:	Tank Test Failure
Spill Source:	Institutional, Educational, Gov., Other
Spill Class:	C3
Cleanup Ceased:	1995-06-28
SWIS:	2401
Investigator:	HEALY
Referred To:	Not reported
Reported to Dept:	1991-08-02
CID:	Not reported
Water Affected:	Not reported
Spill Notifier:	Tank Tester
Last Inspection:	Not reported
Recommended Penalty:	False
Meets Standard:	True
UST Involvement:	False

SETH LOW (Continued) **S101658382**

Remediation Phase:	0
Date Entered In Computer:	1991-08-07
Spill Record Last Update:	2003-01-27
Spiller Name:	Not reported
Spiller Company:	NYCHA
Spiller Address:	250 BROADWAY
Spiller County:	001
Spiller Contact:	Not reported
Spiller Phone:	Not reported
Spiller Extention:	Not reported
DEC Region:	2
DER Facility ID:	204278
DEC Memo:	""
Remarks:	"20K TANK (#2) FAILED HORNER EZY CHECK,VISUAL GROSS LEAK,PLUMBING LEAK,SYSTEM TEST,WILL EXCAVATE,ISOLATE & RETEST. CLOSE OUT-SEE SPILL #9503722 (SUBSEQUENT TANK TEST FAILURE)"

All TTF:

Facility ID:	9104796
Spill Number:	9104796
Spill Tank Test:	1538844
Site ID:	249121
Tank Number:	001
Tank Size:	0
Material:	Not reported
EPA UST:	Not reported
UST:	Not reported
Cause:	Not reported
Source:	Not reported
Test Method:	00
Test Method 2:	Unknown
Leak Rate:	.00
Gross Fail:	Not reported
Modified By:	Spills
Last Modified Date:	Not reported

Facility ID:	9104796
Spill Number:	9104796
Spill Tank Test:	1538845
Site ID:	249121
Tank Number:	002
Tank Size:	0
Material:	Not reported
EPA UST:	Not reported
UST:	Not reported
Cause:	Not reported
Source:	Not reported
Test Method:	00
Test Method 2:	Unknown
Leak Rate:	.00
Gross Fail:	Not reported
Modified By:	Spills
Last Modified Date:	Not reported

All Materials:

Site ID:	249121
Operable Unit ID:	958855

SETH LOW (Continued) **S101658382**

Operable Unit: 01
Material ID: 423855
Material Code: 0002A
Material Name: #4 fuel oil
Case No.: Not reported
Material FA: Petroleum
Quantity: -1.00
Units: L
Recovered: .00
Oxygenate: Not reported

Name: SETH LOW HOUSES -NYCHA
Address: 180 POWELL STREET
City,State,Zip: BROOKLYN, NY
Spill Number/Closed Date: 9503722 / 2006-02-07
Facility ID: 9503722
Site ID: 249122
Spill Date: 1995-06-26
Spill Cause: Tank Test Failure
Spill Source: Institutional, Educational, Gov., Other
Spill Class: C3
Cleanup Ceased: Not reported
SWIS: 2401
Investigator: SWKRASZE
Referred To: Not reported
Reported to Dept: 1995-06-26
CID: Not reported
Water Affected: Not reported
Spill Notifier: Tank Tester
Last Inspection: Not reported
Recommended Penalty: False
Meets Standard: False
UST Involvement: False
Remediation Phase: 0
Date Entered In Computer: 1995-06-28
Spill Record Last Update: 2006-02-07
Spiller Name: Not reported
Spiller Company: NYC HOUSING AUTHORITY
Spiller Address: Not reported
Spiller County: 001
Spiller Contact: Not reported
Spiller Phone: Not reported
Spiller Extention: Not reported
DEC Region: 2
DER Facility ID: 204278
DEC Memo: "11/29/05: This spill transferre from J.Kolleeny to S.Kraszewski.
02/07/06: This spill closed to consolidate with open spill #9906013.
- SK"
Remarks: "TANK #1 COULDN'T HOLD VACUUM. TANK #2 - LEAK RATE OF 3.5"

All TTF:
Facility ID: 9503722
Spill Number: 9503722
Spill Tank Test: 1543949
Site ID: 249122
Tank Number: 001
Tank Size: 0

SETH LOW (Continued) **S101658382**

Material:	Not reported
EPA UST:	Not reported
UST:	Not reported
Cause:	Not reported
Source:	Not reported
Test Method:	00
Test Method 2:	Unknown
Leak Rate:	.00
Gross Fail:	Not reported
Modified By:	Spills
Last Modified Date:	Not reported

Facility ID:	9503722
Spill Number:	9503722
Spill Tank Test:	1543950
Site ID:	249122
Tank Number:	002
Tank Size:	0
Material:	Not reported
EPA UST:	Not reported
UST:	Not reported
Cause:	Not reported
Source:	Not reported
Test Method:	00
Test Method 2:	Unknown
Leak Rate:	.00
Gross Fail:	Not reported
Modified By:	Spills
Last Modified Date:	Not reported

All Materials:

Site ID:	249122
Operable Unit ID:	1018188
Operable Unit:	01
Material ID:	365230
Material Code:	0001A
Material Name:	#2 fuel oil
Case No.:	Not reported
Material FA:	Petroleum
Quantity:	-1.00
Units:	G
Recovered:	.00
Oxygenate:	Not reported

SPILLS:

Name:	SETH LOW HOUSES -NYCHA
Address:	180 POWELL STREET
City,State,Zip:	BROOKLYN, NY
Spill Number/Closed Date:	9407081 / 2006-02-07
Facility ID:	9407081
Facility Type:	ER
DER Facility ID:	204278
Site ID:	146499
DEC Region:	2
Spill Cause:	Equipment Failure

SETH LOW (Continued) **S101658382**

Spill Class:	B3
SWIS:	2401
Spill Date:	1994-08-25
Investigator:	SWKRASZE
Referred To:	Not reported
Reported to Dept:	1994-08-25
CID:	Not reported
Water Affected:	Not reported
Spill Source:	Institutional, Educational, Gov., Other
Spill Notifier:	Other
Cleanup Ceased:	Not reported
Cleanup Meets Std:	False
Last Inspection:	Not reported
Recommended Penalty:	False
UST Trust:	False
Remediation Phase:	0
Date Entered In Computer:	1994-08-25
Spill Record Last Update:	2006-02-07
Spiller Name:	Not reported
Spiller Company:	NYC HOUSING AUTHORITY
Spiller Address:	Not reported
Spiller Company:	001
Contact Name:	Not reported
DEC Memo:	"11/29/05: This spill transferred from J.Kolleeny to S.Kraszewski. 02/07/06: This spill closed to consolidate with open spill #9906013. - SK"
Remarks:	"FUEL LINE FAILURE - BLUE WATER ENVIRONMENTAL (TOM SPATAFORA 516-752-2145) AND NYCHA PERSONNEL DOING CLEANUP. APPROXIMATELY 30 TO 40 CUBIC YARDS OF CONTAMINATED SOIL."

All TTF:

Facility ID:	9407081
Spill Number:	9407081
Spill Tank Test:	1543080
Site ID:	146499
Tank Number:	Not reported
Tank Size:	0
Material:	0002
EPA UST:	Not reported
UST:	Not reported
Cause:	Not reported
Source:	Not reported
Test Method:	00
Test Method 2:	Unknown
Leak Rate:	.00
Gross Fail:	Not reported
Modified By:	Spills
Last Modified Date:	Not reported

All Materials:

Site ID:	146499
Operable Unit ID:	1004507
Operable Unit:	01
Material ID:	380100
Material Code:	0002A
Material Name:	#4 fuel oil
Case No.:	Not reported

SETH LOW (Continued) **S101658382**

Material FA:	Petroleum
Quantity:	.00
Units:	Not reported
Recovered:	.00
Oxygenate:	Not reported

Name:	NYC HOUSING AUTH
Address:	180 POWELL STREET
City,State,Zip:	BROOKLYN, NY
Spill Number/Closed Date:	0209860 / 2002-12-30
Facility ID:	0209860
Facility Type:	ER
DER Facility ID:	204278
Site ID:	250473
DEC Region:	2
Spill Cause:	Equipment Failure
Spill Class:	Not reported
SWIS:	2401
Spill Date:	2002-12-28
Investigator:	MXTIPPLE
Referred To:	Not reported
Reported to Dept:	2002-12-28
CID:	398
Water Affected:	Not reported
Spill Source:	Private Dwelling
Spill Notifier:	Responsible Party
Cleanup Ceased:	Not reported
Cleanup Meets Std:	False
Last Inspection:	Not reported
Recommended Penalty:	False
UST Trust:	False
Remediation Phase:	0
Date Entered In Computer:	2002-12-28
Spill Record Last Update:	2002-12-30
Spiller Name:	Not reported
Spiller Company:	NYC HOUSING AUTH
Spiller Address:	Not reported
Spiller Company:	001
Contact Name:	CHARLES MCINNIS
DEC Memo:	"Prior to Sept, 2004 data translation this spill Lead_DEC Field was TIPPLE 12/30/2002 TIPPLE--THE EXISTING REMEDIATION SYSTEM LOCATED IN BOILER ROOM HAD A HIGH FLOAT ALARM FAILURE CAUSING AN OIL WATER MIX TO SPILL ONTO THE FLOOR. CLEAN VENTURES WERE CALLED AND CLEANED THE SPILL FROM THE FLOOR, THE SYSTEM HAS BEEN TURNED OFF UNTIL REPAIRS CAN BE MADE AND THE RETENTION TANK EMPTIED. THIS WORK IS SCHEDULED TO BE COMPLETED BY END OF BUSINESS DECEMBER 31."
Remarks:	"oil and water changer failed. clean up crew enroute. oil and water mixture may of been 30-40 gals. "

All Materials:

Site ID:	250473
Operable Unit ID:	861096
Operable Unit:	01
Material ID:	513280
Material Code:	0066A
Material Name:	unknown petroleum
Case No.:	Not reported

SETH LOW (Continued) **S101658382**

Material FA:	Petroleum
Quantity:	.00
Units:	G
Recovered:	.00
Oxygenate:	Not reported

Name:	SETH LOW HOUSES -NYCHA
Address:	180 POWELL STREET
City,State,Zip:	BROOKLYN, NY
Spill Number/Closed Date:	9906013 / Not Reported
Facility ID:	9906013
Facility Type:	ER
DER Facility ID:	204278
Site ID:	139972
DEC Region:	2
Spill Cause:	Equipment Failure
Spill Class:	C3
SWIS:	2401
Spill Date:	1999-08-19
Investigator:	AAOBLIGA
Referred To:	PRS AND VEFR ONGOING, CMTS ON QRTLY SENT 2/5/15
Reported to Dept:	1999-08-19
CID:	389
Water Affected:	Not reported
Spill Source:	Commercial/Industrial
Spill Notifier:	Responsible Party
Cleanup Ceased:	Not reported
Cleanup Meets Std:	False
Last Inspection:	Not reported
Recommended Penalty:	False
UST Trust:	False
Remediation Phase:	1
Date Entered In Computer:	1999-08-19
Spill Record Last Update:	2017-08-29
Spiller Name:	LEWIS PONCE
Spiller Company:	NYC HOUSING AUTHORITY
Spiller Address:	250 BROADWAY
Spiller Company:	001
Contact Name:	Not reported
DEC Memo:	"11/29/05: This spill transferred from J.Kolleeny to S.Kraszewski. 9/22/06: Spill transferred from Kraszewski to Kann. 9/21/10: J.Kann - Quarterly Report recieved on 9/1/10. 3/7/11: J.Kann - Qrtly Rpt rcvd 1/6/11 5/10/12: J.Kann - Quarterly Report rcvd 5/9/12. 9/6/12: J.Kann - Quarterly Report recieved on 8/21/12 5/21/13: J.kann - QR rcvd 1/16/13 and edoced. 2/5/15: J.Kann - Site visit made in 2014 to observe pilot study method of gauging 6 oil. The following email was sent to Yelena Tkach of NYCHA today: The Department has reviewed the 2014 3rd and 4th Quarter Status Reports for the referenced site. Based on the review NYCHA should -continue operation of the PRS and VEFR monthly -continue to utilize the pilot study method of gauging the onsite wells monthly. After a year of proper gauging of the 6 oil (in June 2015), the 2nd Quarter 2015 Status Report must include a trend analysis of product in wells, and an evaluation made of the current recovery effort. Please let me know if you have any questions. 06/05/2017: J.Kann - Spill reassigned to Andre Obligado. Obligado - I received the 1Q17 update report. Operation of the PRS is

SETH LOW (Continued) **S101658382**

on-going. The system was offline in March 2017 to repair the oil water separator. According to this report, approximately 447 gallons of oil was recovered during the 1st Quarter 2017. That includes an estimated 46 gallons during VEFR 4 VEFR events. LNAPL was present in multiple wells. Including MW 2 (.25 ft), MW2A (0.08 ft), MW3 (0.25 ft) RW1 (0.08 ft and RW4 (0.08 ft). A film was observed in MW7, RW2, and RW3. The report recommends continued operation of the product recovery system, as well as monthly VEFR events. "

Remarks: "CALLER STATES THAT A MALFUNCTION IN THE TANK PIPING CAUSED AN UNKNOWN AMOUNT SPILL CLEAN UP IS IN THE PROCESS AND TANK WILL BE REPLACED NO CALLBACK NECESSARY"

All Materials:

Site ID:	139972
Operable Unit ID:	1084451
Operable Unit:	01
Material ID:	302286
Material Code:	0001A
Material Name:	#2 fuel oil
Case No.:	Not reported
Material FA:	Petroleum
Quantity:	.00
Units:	G
Recovered:	.00
Oxygenate:	Not reported

AO230 **118 NEW JERSEY AVENUE** **NY VCP** **S125316798**
East **118 NEW JERSEY AVENUE** **N/A**
1/4-1/2 **NEW YORK CITY, NY**
0.421 mi.
2223 ft. **Site 2 of 2 in cluster AO**

Relative: **Lower**

Actual: **57 ft.**

VCP NYC:

Project ID:	17TMP0424K,17EHAN164K,19CVCP012K
Name:	118 NEW JERSEY AVENUE
Address:	118 NEW JERSEY AVENUE
City,State,Zip:	NEW YORK CITY, NY
Borough:	Brooklyn
BBL:	3036700025
OER Program:	VCP (Enrolled), E/RD (Review)
Phase:	Construction
Latitude:	40.676951
Longitude:	-73.896123
Postcode:	5
Community Board:	37
Council District:	1198
Census Tract:	3083290
BIN:	3036700025
NTA:	East New York

AQ231 **HOWARD HOUSES** **NY LTANKS** **U000410757**
SW **1548 EAST NEW YORK AVENUE** **NY UST** **N/A**
1/4-1/2 **BROOKLYN, NY 11212** **NY Spills**
0.437 mi.
2305 ft. **Site 1 of 2 in cluster AQ**

Relative:
Lower

Actual:
56 ft.

LTANKS:

Name:	HOWARD HOUSES
Address:	1548 EAST NEW YORK AVE
City,State,Zip:	BROOKLYN, NY
Spill Number/Closed Date:	9315454 / 1998-06-15
Facility ID:	9315454
Site ID:	174729
Spill Date:	1993-04-06
Spill Cause:	Tank Test Failure
Spill Source:	Institutional, Educational, Gov., Other
Spill Class:	C3
Cleanup Ceased:	Not reported
SWIS:	2401
Investigator:	SACCACIO
Referred To:	Not reported
Reported to Dept:	1994-03-30
CID:	Not reported
Water Affected:	Not reported
Spill Notifier:	DEC
Last Inspection:	Not reported
Recommended Penalty:	False
Meets Standard:	False
UST Involvement:	False
Remediation Phase:	0
Date Entered In Computer:	1994-04-05
Spill Record Last Update:	2005-12-07
Spiller Name:	Not reported
Spiller Company:	NYCHA - JOE MONTELLA
Spiller Address:	Not reported
Spiller County:	001
Spiller Contact:	Not reported
Spiller Phone:	Not reported
Spiller Extention:	Not reported
DEC Region:	2
DER Facility ID:	180642
DEC Memo:	""
Remarks:	"LEAK RATE OF 0.01 GPH - REPORTED AS PASSED BY TESTER."

All TTF:

Facility ID:	9315454
Spill Number:	9315454
Spill Tank Test:	1542558
Site ID:	174729
Tank Number:	001
Tank Size:	0
Material:	0001
EPA UST:	Not reported
UST:	Not reported
Cause:	Not reported
Source:	Not reported
Test Method:	00
Test Method 2:	Unknown
Leak Rate:	.00
Gross Fail:	Not reported

HOWARD HOUSES (Continued) **U000410757**

Modified By:	Spills
Last Modified Date:	Not reported

All Materials:

Site ID:	174729
Operable Unit ID:	997505
Operable Unit:	01
Material ID:	387206
Material Code:	0001A
Material Name:	#2 fuel oil
Case No.:	Not reported
Material FA:	Petroleum
Quantity:	-1.00
Units:	L
Recovered:	.00
Oxygenate:	Not reported

Name:	HOWARD HOUSES -NYCHA
Address:	1548 EAST NEW YORK AVE
City,State,Zip:	BROOKLYN, NY
Spill Number/Closed Date:	9401443 / 2009-07-07
Facility ID:	9401443
Site ID:	227668
Spill Date:	1994-04-29
Spill Cause:	Tank Test Failure
Spill Source:	Institutional, Educational, Gov., Other
Spill Class:	C3
Cleanup Ceased:	Not reported
SWIS:	2401
Investigator:	jkkann
Referred To:	Not reported
Reported to Dept:	1994-04-29
CID:	Not reported
Water Affected:	Not reported
Spill Notifier:	Tank Tester
Last Inspection:	Not reported
Recommended Penalty:	False
Meets Standard:	False
UST Involvement:	False
Remediation Phase:	0
Date Entered In Computer:	1994-05-03
Spill Record Last Update:	2009-07-07
Spiller Name:	Not reported
Spiller Company:	NYCHA
Spiller Address:	Not reported
Spiller County:	001
Spiller Contact:	Not reported
Spiller Phone:	Not reported
Spiller Extention:	Not reported
DEC Region:	2
DER Facility ID:	180642
DEC Memo:	"12/07/05: This spill transferred from J.Kolleeny to S.Kraszewski. 12/11/07: Spill reassigned to J.Kann. Consolidated with 9803323 (closed). J.Kann 07/07/09: J.Kann - information provided by NYCHA indicates that the tank manway gasket and bolts were replaced and susequently passed tightness testing. spill closed."

HOWARD HOUSES (Continued) **U000410757**

Remarks: "TANK # 2 - WILL EMPTY TANK & INSPECT. UPDATE 10/11/94 - TANK RETETSTED, FAILED. TO PUMP OUT TANK."

All TTF:

Facility ID:	9401443
Spill Number:	9401443
Spill Tank Test:	1542663
Site ID:	227668
Tank Number:	002
Tank Size:	0
Material:	0001
EPA UST:	Not reported
UST:	Not reported
Cause:	Not reported
Source:	Not reported
Test Method:	00
Test Method 2:	Unknown
Leak Rate:	.00
Gross Fail:	Not reported
Modified By:	Spills
Last Modified Date:	Not reported

All Materials:

Site ID:	227668
Operable Unit ID:	998664
Operable Unit:	01
Material ID:	385198
Material Code:	0001A
Material Name:	#2 fuel oil
Case No.:	Not reported
Material FA:	Petroleum
Quantity:	1.00
Units:	G
Recovered:	.00
Oxygenate:	Not reported

Name:	HOWARD HOUSES
Address:	1548 EAST NEW YORK AVE
City,State,Zip:	BROOKLYN, NY
Spill Number/Closed Date:	9214533 / 1995-04-26
Facility ID:	9214533
Site ID:	218355
Spill Date:	1993-03-31
Spill Cause:	Tank Test Failure
Spill Source:	Institutional, Educational, Gov., Other
Spill Class:	C3
Cleanup Ceased:	1995-04-26
SWIS:	2401
Investigator:	HEALY
Referred To:	Not reported
Reported to Dept:	1993-03-31
CID:	Not reported
Water Affected:	Not reported
Spill Notifier:	Tank Tester
Last Inspection:	Not reported
Recommended Penalty:	False

HOWARD HOUSES (Continued) **U000410757**

Meets Standard:	True
UST Involvement:	False
Remediation Phase:	0
Date Entered In Computer:	1993-04-01
Spill Record Last Update:	2003-08-01
Spiller Name:	Not reported
Spiller Company:	N.Y.C. HOUSING
Spiller Address:	250 BROADWAY
Spiller County:	001
Spiller Contact:	Not reported
Spiller Phone:	Not reported
Spiller Extention:	Not reported
DEC Region:	2
DER Facility ID:	180642
DEC Memo:	""
Remarks:	"TANK TEST FAILURE. SEE SPILL # 9315454"

All TTF:

Facility ID:	9214533
Spill Number:	9214533
Spill Tank Test:	1541340
Site ID:	218355
Tank Number:	001
Tank Size:	0
Material:	0001
EPA UST:	Not reported
UST:	Not reported
Cause:	Not reported
Source:	Not reported
Test Method:	00
Test Method 2:	Unknown
Leak Rate:	.00
Gross Fail:	Not reported
Modified By:	Spills
Last Modified Date:	Not reported

All Materials:

Site ID:	218355
Operable Unit ID:	978623
Operable Unit:	01
Material ID:	400735
Material Code:	0001A
Material Name:	#2 fuel oil
Case No.:	Not reported
Material FA:	Petroleum
Quantity:	.00
Units:	L
Recovered:	.00
Oxygenate:	Not reported

Name:	HOWARD HOUSES -NYCHA
Address:	1548 EAST NEW YORK AVE
City,State,Zip:	BROOKLYN, NY
Spill Number/Closed Date:	9803323 / 2007-12-11
Facility ID:	9803323
Site ID:	218356

HOWARD HOUSES (Continued) **U000410757**

Spill Date:	1998-06-15
Spill Cause:	Tank Test Failure
Spill Source:	Commercial/Industrial
Spill Class:	C3
Cleanup Ceased:	Not reported
SWIS:	2401
Investigator:	jkkann
Referred To:	CONSOLIDATED WITH 9401443
Reported to Dept:	1998-06-15
CID:	196
Water Affected:	Not reported
Spill Notifier:	Responsible Party
Last Inspection:	Not reported
Recommended Penalty:	False
Meets Standard:	False
UST Involvement:	False
Remediation Phase:	0
Date Entered In Computer:	1998-06-15
Spill Record Last Update:	2007-12-11
Spiller Name:	FRANK OCELLO
Spiller Company:	NYC HOUSING AUTHORITY
Spiller Address:	250 BROADWAY
Spiller County:	001
Spiller Contact:	FRANK OCELLO
Spiller Phone:	(212) 306-3229
Spiller Extention:	Not reported
DEC Region:	2
DER Facility ID:	180642
DEC Memo:	"12/07/05: This spill transferred from J.Kolleeny to S.Kraszewski. 02/06/06: This spill transferred from S.Kraszewski to Q.Abidi. 04/04/06: This spill transferred from Q. Abidi to Koon Tang. 12/11/07: Spill reassigned to J.Kann. Closed and consolidated with 9401443. J.Kann"
Remarks:	"TO BE RETESTED."

All TTF:

Facility ID:	9803323
Spill Number:	9803323
Spill Tank Test:	1545991
Site ID:	218356
Tank Number:	1
Tank Size:	3500
Material:	0001
EPA UST:	Not reported
UST:	Not reported
Cause:	Not reported
Source:	Not reported
Test Method:	03
Test Method 2:	Horner EZ Check I or II
Leak Rate:	.00
Gross Fail:	Not reported
Modified By:	Spills
Last Modified Date:	Not reported

All Materials:

Site ID:	218356
Operable Unit ID:	1061251

HOWARD HOUSES (Continued) **U000410757**

Operable Unit: 01
Material ID: 321635
Material Code: 0001A
Material Name: #2 fuel oil
Case No.: Not reported
Material FA: Petroleum
Quantity: .00
Units: G
Recovered: .00
Oxygenate: Not reported

UST:
Name: HOWARD HOUSES
Address: 1548 EAST NEW YORK AVENUE
City,State,Zip: BROOKLYN, NY 11212
Id/Status: 2-474401 / Active
Program Type: PBS
Region: STATE
DEC Region: 2
Expiration Date: 03/28/2024
UTM X: 592138.40569
UTM Y: 4502854.58909
Site Type: Apartment Building/Office Building

Affiliation Records:
Site Id: 20908
Affiliation Type: Facility Owner
Company Name: NEW YORK CITY HOUSING AUTHORITY
Contact Type: FUEL OIL REMEDIATION COORDINATOR
Contact Name: YELENA TKACH
Address1: 23-02 49TH AVENUE
Address2: Not reported
City: LONG ISLAND CITY
State: NY
Zip Code: 11101
Country Code: 001
Phone: (718) 707-5806
EMail: Not reported
Fax Number: Not reported
Modified By: JSMACRI
Date Last Modified: 2019-02-28

Site Id: 20908
Affiliation Type: Mail Contact
Company Name: NYC HOUSING AUTHORITY
Contact Type: Not reported
Contact Name: FUEL OIL REMEDIATION COORDINATOR
Address1: 23-02 49TH AVENUE
Address2: TECH SERVS DEPT - 5TH FLOOR
City: LONG ISLAND CITY
State: NY
Zip Code: 11101
Country Code: 001
Phone: (718) 707-5725
EMail: RYAN.MCPHERSON@NYCHA.NYC.GOV
Fax Number: Not reported

HOWARD HOUSES (Continued) **U000410757**

Modified By:	LXZIELIN
Date Last Modified:	2020-05-01
Site Id:	20908
Affiliation Type:	Facility Operator
Company Name:	HOWARD HOUSES
Contact Type:	Not reported
Contact Name:	FUEL OIL REMEDIATION UNIT
Address1:	Not reported
Address2:	Not reported
City:	Not reported
State:	NN
Zip Code:	Not reported
Country Code:	001
Phone:	(718) 707-5725
EMail:	Not reported
Fax Number:	Not reported
Modified By:	NRLOMBAR
Date Last Modified:	2014-01-30
Site Id:	20908
Affiliation Type:	Emergency Contact
Company Name:	NEW YORK CITY HOUSING AUTHORITY
Contact Type:	Not reported
Contact Name:	EMERGENCY SERVICES DEPT.
Address1:	Not reported
Address2:	Not reported
City:	Not reported
State:	NN
Zip Code:	Not reported
Country Code:	999
Phone:	(718) 707-5900
EMail:	Not reported
Fax Number:	Not reported
Modified By:	MFLEONAR
Date Last Modified:	2017-10-04

Tank Info:

Tank Number:	1
Tank ID:	37658
Tank Status:	In Service
Material Name:	In Service
Capacity Gallons:	35000
Install Date:	12/01/1980
Date Tank Closed:	Not reported
Registered:	True
Tank Location:	Underground
Tank Type:	Steel/carbon steel
Material Code:	0001
Common Name of Substance:	#2 Fuel Oil (On-Site Consumption)
Tightness Test Method:	33
Date Test:	09/22/2021
Next Test Date:	09/22/2022
Pipe Model:	Not reported
Modified By:	LABATIST

HOWARD HOUSES (Continued) **U000410757**

Last Modified: 10/19/2021

Equipment Records:

K00 - Spill Prevention - None
A00 - Tank Internal Protection - None
D01 - Pipe Type - Steel/Carbon Steel/Iron
L00 - Piping Leak Detection - None
H00 - Tank Leak Detection - None
E00 - Piping Secondary Containment - None
I04 - Overfill - Product Level Gauge (A/G)
G00 - Tank Secondary Containment - None
J02 - Dispenser - Suction Dispenser
C02 - Pipe Location - Underground/On-ground
B00 - Tank External Protection - None
F00 - Pipe External Protection - None

Tank Number: 2
Tank ID: 37659
Tank Status: In Service
Material Name: In Service
Capacity Gallons: 35000
Install Date: 12/01/1955
Date Tank Closed: Not reported
Registered: True
Tank Location: Underground
Tank Type: Steel/carbon steel
Material Code: 0001
Common Name of Substance: #2 Fuel Oil (On-Site Consumption)

Tightness Test Method: 33
Date Test: 09/22/2021
Next Test Date: 09/22/2022
Pipe Model: Not reported
Modified By: LABATIST
Last Modified: 10/19/2021

Equipment Records:

A00 - Tank Internal Protection - None
D01 - Pipe Type - Steel/Carbon Steel/Iron
K00 - Spill Prevention - None
L00 - Piping Leak Detection - None
E00 - Piping Secondary Containment - None
H00 - Tank Leak Detection - None
I04 - Overfill - Product Level Gauge (A/G)
C02 - Pipe Location - Underground/On-ground
G00 - Tank Secondary Containment - None
J02 - Dispenser - Suction Dispenser
B00 - Tank External Protection - None
F00 - Pipe External Protection - None

SPILLS:
Name: HOWARD HOUSES -NYCHA
Address: 1548 EAST NEW YORK AVE
City,State,Zip: BROOKLYN, NY
Spill Number/Closed Date: 0009412 / 2003-03-25
Facility ID: 0009412
Facility Type: ER

HOWARD HOUSES (Continued) **U000410757**

DER Facility ID:	180642
Site ID:	218354
DEC Region:	2
Spill Cause:	Equipment Failure
Spill Class:	C3
SWIS:	2401
Spill Date:	2000-11-15
Investigator:	SACCACIO
Referred To:	Not reported
Reported to Dept:	2000-11-15
CID:	207
Water Affected:	Not reported
Spill Source:	Private Dwelling
Spill Notifier:	Responsible Party
Cleanup Ceased:	Not reported
Cleanup Meets Std:	True
Last Inspection:	Not reported
Recommended Penalty:	False
UST Trust:	False
Remediation Phase:	0
Date Entered In Computer:	2000-11-15
Spill Record Last Update:	2005-01-21
Spiller Name:	Not reported
Spiller Company:	NYC HOUSING AUTHORITY
Spiller Address:	123 WILLIAM ST
Spiller Company:	001
Contact Name:	RICHARD OTERO
DEC Memo:	""
Remarks:	"sand applied for now - cleanup expected to be completed by contractor by tonite - clean venture is the contractor"

All Materials:

Site ID:	218354
Operable Unit ID:	831712
Operable Unit:	01
Material ID:	543356
Material Code:	0001A
Material Name:	#2 fuel oil
Case No.:	Not reported
Material FA:	Petroleum
Quantity:	45.00
Units:	G
Recovered:	.00
Oxygenate:	Not reported

Name:	HOWARD HOUSES -NYCHA
Address:	1548 EAST NEW YORK AVE
City,State,Zip:	BROOKLYN, NY
Spill Number/Closed Date:	9105390 / 1994-12-01
Facility ID:	9105390
Facility Type:	ER
DER Facility ID:	180642
Site ID:	291635
DEC Region:	2
Spill Cause:	Human Error
Spill Class:	C4
SWIS:	2401

HOWARD HOUSES (Continued) **U000410757**

Spill Date:	1991-08-15
Investigator:	HEALY
Referred To:	Not reported
Reported to Dept:	1991-08-19
CID:	Not reported
Water Affected:	Not reported
Spill Source:	Unknown
Spill Notifier:	Other
Cleanup Ceased:	1994-12-01
Cleanup Meets Std:	True
Last Inspection:	Not reported
Recommended Penalty:	False
UST Trust:	False
Remediation Phase:	0
Date Entered In Computer:	1991-08-29
Spill Record Last Update:	2006-01-11
Spiller Name:	Not reported
Spiller Company:	NYCHA
Spiller Address:	Not reported
Spiller Company:	001
Contact Name:	Not reported
DEC Memo:	""
Remarks:	"BACK HOE HIT UNDERGROUND BLOWER. SAMPLES SHOW CONTAMINATION. UPDATE 12/1/94-FRANK OCELLO SAYS THIS WAS A TANK FOUND AT A REHAB SITE. WAS CLEANED AND REMOVED (HOWARD HOUSES REHAB)."

All Materials:

Site ID:	291635
Operable Unit ID:	959561
Operable Unit:	01
Material ID:	421183
Material Code:	0066A
Material Name:	unknown petroleum
Case No.:	Not reported
Material FA:	Petroleum
Quantity:	-1.00
Units:	G
Recovered:	.00
Oxygenate:	Not reported

Name:	HOWARD HOUSES -NYCHA
Address:	1548 EAST NEW YORK AVE
City,State,Zip:	BROOKLYN, NY
Spill Number/Closed Date:	0313391 / 2006-01-12
Facility ID:	0313391
Facility Type:	ER
DER Facility ID:	180642
Site ID:	315285
DEC Region:	2
Spill Cause:	Equipment Failure
Spill Class:	C4
SWIS:	2401
Spill Date:	2004-03-06
Investigator:	SWKRASZE
Referred To:	Not reported
Reported to Dept:	2004-03-06
CID:	38

HOWARD HOUSES (Continued) **U000410757**

Water Affected:	Not reported
Spill Source:	Private Dwelling
Spill Notifier:	Other
Cleanup Ceased:	Not reported
Cleanup Meets Std:	False
Last Inspection:	Not reported
Recommended Penalty:	False
UST Trust:	False
Remediation Phase:	0
Date Entered In Computer:	2004-03-06
Spill Record Last Update:	2006-01-12
Spiller Name:	SACCACIO,STEVEN
Spiller Company:	NYC HOUSING AUTHORITY
Spiller Address:	23-02 49TH AVE
Spiller Company:	001
Contact Name:	SACCACIO,STEVEN
DEC Memo:	"Prior to Sept, 2004 data translation this spill Lead_DEC Field was BREEN 01/11/06: This spill transferred from Breen to S.Kraszewski. - SK 01/12/06: Reviewed waste disposal manifest for above spill. Clean Venture responded to the spill and contained the contents in drums for disposal. This spill closed to consolidate with open spill #9803323. - SK "
Remarks:	"gasket failed on strainer on pump set spilled 50 - 60 gallons contained in boiler room on concrete floor. sump pit impacted - no indications sewer was impacted. NYC Housing authority has contacted CLEAN Venture for clean-up."

All Materials:

Site ID:	315285
Operable Unit ID:	878608
Operable Unit:	01
Material ID:	498542
Material Code:	0001A
Material Name:	#2 fuel oil
Case No.:	Not reported
Material FA:	Petroleum
Quantity:	55.00
Units:	G
Recovered:	.00
Oxygenate:	Not reported

---

232 **157 NEW JERSEY AVENUE** **NY VCP** **S125316861**
East **157 NEW JERSEY AVENUE** **N/A**
1/4-1/2 **NEW YORK CITY, NY**
0.455 mi.
2403 ft.

Relative:
Lower

Actual:
54 ft.

VCP NYC:

Project ID:	18TMP0088K,18EH-N061K,18CVCP043K
Name:	157 NEW JERSEY AVENUE
Address:	157 NEW JERSEY AVENUE
City,State,Zip:	NEW YORK CITY, NY
Borough:	Brooklyn
BBL:	3.0367101433036702E+19
OER Program:	VCP (Enrolled), E/RD (Review)
Phase:	Construction
Latitude:	40.676216

157 NEW JERSEY AVENUE (Continued) **S125316861**

Longitude:	-73.895915
Postcode:	5
Community Board:	37
Council District:	1198
Census Tract:	3000000
BIN:	3036710043
NTA:	East New York

233
SE
1/4-1/2
0.460 mi.
2429 ft.

F & S AUTO
202 SHEFFIELD AVE
BROOKLYN, NY 11207

NY SWF/LF **S108145856**
N/A

Relative:
Lower

Actual:
43 ft.

SWF/LF:

Name:	F & S AUTO
Address:	202 SHEFFIELD AVE
City,State,Zip:	BROOKLYN, NY 11207
Flag:	INACTIVE
Region Code:	2
Phone Number:	Not reported
Owner Name:	Not reported
Owner Type:	Not reported
Owner Address:	Not reported
Owner Addr2:	Not reported
Owner City,St,Zip:	Not reported
Owner Email:	Not reported
Owner Phone:	Not reported
Contact Name:	Not reported
Contact Address:	Not reported
Contact Addr2:	Not reported
Contact City,St,Zip:	Not reported
Contact Email:	Not reported
Contact Phone:	Not reported
Activity Desc:	Vehicle Dismantling Facility
Activity Number:	Not reported
Active:	No
East Coordinate:	593226
North Coordinate:	4502908
Accuracy Code:	Not reported
Regulatory Status:	Not reported
Waste Type:	Not reported
Authorization #:	Not reported
Authorization Date:	Not reported
Expiration Date:	Not reported
Operator Name:	Not reported
Operator Type:	Not reported
Laste Date:	Not reported

234
WSW
1/4-1/2
0.464 mi.
2452 ft.

1634 SAINT MARKS PLACE
1634 SAINT MARKS PLACE
BROOKLYN, NY

NY LTANKS **S105135290**
NY Spills **N/A**

Relative:
Higher

Actual:
76 ft.

LTANKS:

Name:	REVEREND BROWN HOUSES -NYCHA
Address:	1634 SAINT MARKS PLACE
City,State,Zip:	BROOKLYN, NY
Spill Number/Closed Date:	0104652 / 2008-09-23
Facility ID:	0104652
Site ID:	144327
Spill Date:	2001-07-31
Spill Cause:	Tank Test Failure
Spill Source:	Private Dwelling
Spill Class:	B3
Cleanup Ceased:	Not reported
SWIS:	2401
Investigator:	jkkann
Referred To:	CLOSED PER NYCHA INFO
Reported to Dept:	2001-07-31
CID:	211
Water Affected:	Not reported
Spill Notifier:	Responsible Party
Last Inspection:	Not reported
Recommended Penalty:	False
Meets Standard:	False
UST Involvement:	False
Remediation Phase:	0
Date Entered In Computer:	2001-07-31
Spill Record Last Update:	2008-09-23
Spiller Name:	FUEL OIL REM. COORD.
Spiller Company:	NYCHA
Spiller Address:	23-02 49TH AVENUE
Spiller County:	001
Spiller Contact:	MARIO MANDELONE
Spiller Phone:	(718) 649-7017
Spiller Extention:	Not reported
DEC Region:	2
DER Facility ID:	219367
DEC Memo:	"Prior to Sept, 2004 data translation this spill Lead_DEC Field was KOLLEENY This spill was reassigned from DEC Sigona to Kolleeny NYCHA Monitor. 11/07/05: This spill transferred from J.Kolleeny to S.Kraszewski. 12/27/05: Only tank failure recorded, no other related spills can be found. Passes subsequent tank test in De 2001. Needs a site investigation. - SK 01/27/06: This spill transferred from S.Kraszewaski to Q.Abidi. 03/31/06: This spill transferred from Q. Abidi to Koon Tang. 09/23/08: Documents related to tank tightness testing submitted to the Department. Results indicate that manway gasket nuts and bolts were cause of testing failure, they were replaced and the tank passed testing. Spill closed based on this information. J.kann "
Remarks:	"Isolate and retest"

All TTF:

Facility ID:	0104652
Spill Number:	0104652
Spill Tank Test:	1526494
Site ID:	144327

1634 SAINT MARKS PLACE (Continued) **S105135290**

Tank Number:	1
Tank Size:	10000
Material:	0001
EPA UST:	Not reported
UST:	Not reported
Cause:	Not reported
Source:	Not reported
Test Method:	03
Test Method 2:	Horner EZ Check I or II
Leak Rate:	.00
Gross Fail:	Not reported
Modified By:	Spills
Last Modified Date:	Not reported

All Materials:

Site ID:	144327
Operable Unit ID:	841411
Operable Unit:	01
Material ID:	533134
Material Code:	0001A
Material Name:	#2 fuel oil
Case No.:	Not reported
Material FA:	Petroleum
Quantity:	.00
Units:	G
Recovered:	.00
Oxygenate:	Not reported

SPILLS:

Name:	1634 SAINT MARKS PLACE
Address:	1634 SAINT MARKS PLACE
City,State,Zip:	BROOKLYN, NY
Spill Number/Closed Date:	0207612 / 2002-10-23
Facility ID:	0207612
Facility Type:	ER
DER Facility ID:	219367
Site ID:	269348
DEC Region:	2
Spill Cause:	Equipment Failure
Spill Class:	D4
SWIS:	2401
Spill Date:	2002-10-23
Investigator:	JMROMMEL
Referred To:	Not reported
Reported to Dept:	2002-10-23
CID:	204
Water Affected:	Not reported
Spill Source:	Private Dwelling
Spill Notifier:	Local Agency
Cleanup Ceased:	Not reported
Cleanup Meets Std:	False
Last Inspection:	Not reported
Recommended Penalty:	False
UST Trust:	False
Remediation Phase:	0

1634 SAINT MARKS PLACE (Continued) **S105135290**

Date Entered In Computer:	2002-10-23
Spill Record Last Update:	2002-10-24
Spiller Name:	MARIO MANDELONE
Spiller Company:	1634 SAINT MARKS PLACE
Spiller Address:	1634 SAINT MARKS PLACE
Spiller Company:	001
Contact Name:	MARIO MANDELONE
DEC Memo:	"Prior to Sept, 2004 data translation this spill Lead_DEC Field was ROMMEL DO 3:45 10/23 Spoke to Mario at NYCHA. Spill has been cleaned. There are two drums on site, one with dryzol and one with wipes. The leaking pump has been taken off-line and isolated. They are not currently using oil. A work order has been issued for the repair of the pump. JMR/do boiler below grade line from pump concrete. No floor Drains, no sump pits. "
Remarks:	"BROKEN FUEL LINE "

All Materials:

Site ID:	269348
Operable Unit ID:	859210
Operable Unit:	01
Material ID:	518188
Material Code:	0001A
Material Name:	#2 fuel oil
Case No.:	Not reported
Material FA:	Petroleum
Quantity:	30.00
Units:	G
Recovered:	.00
Oxygenate:	Not reported

AQ235 **326-350 ROCKAWAY AVENUE** **NY BROWNFIELDS** **S127990266**
SW **326-350 ROCKAWAY AVENUE** **N/A**
1/4-1/2 **BROOKLYN, NY 11212**
0.466 mi.
2458 ft. **Site 2 of 2 in cluster AQ**

Relative: **Lower**
Actual: **54 ft.**

BROWNFIELDS:

Name:	326-350 ROCKAWAY AVENUE
Address:	326-350 ROCKAWAY AVENUE
City,State,Zip:	BROOKLYN, NY 11212
Program:	BCP
Site Code:	619751
Acres:	0.750
HW Code:	C224328
SWIS:	2401
Town:	New York City
Record Added Date:	06/03/2021
Record Updated Date:	08/10/2021
Update By:	AMSERVIS
Site Description:	"Location: The site is located at 326-350 Rockaway Avenue within an urbanized area of Brooklyn, New York and is identified as Block 3499, Lots 25, 27, 32, 36, 40, 41, 42, 43, and 44 on the Brooklyn Borough Tax Map. The site is located on the city block bound by East New York Avenue to the north, Rockaway Avenue to the east, Pitkin Avenue to the south and Chester Avenue to the west. Site Features: The about 32,826-square-foot (0.75 acre) site is situated in the northern part of the tax block and is occupied by a commercial-use building complex

326-350 ROCKAWAY AVENUE (Continued) **S127990266**

comprised of five interconnected buildings with partial basements (Block 3499, Lots 32, 36, 40 and 41, and p/o Lots 32 and 42), two one-story storage sheds (Block 3499, Lots 25 and 44), a concrete-paved lot used for employee and commercial vehicle parking, and materials storage (Block 3449, Lots 27 and 43, and p/o Lots 32 and 42). According to the United States Geological Survey (USGS) Brooklyn Quadrangle 7.5-minute Series Topographic Map, the site sits at an elevation of about 50 feet above mean sea level (msl). Based upon the United States Geological Survey (USGS) quadrangle maps and information contained in the EDR report, groundwater is presumed to be about 36 to 40 feet below grade surface (bgs) and is expected to flow to the south-southeast towards Jamaica Bay. Current Zoning and Land Use: According to the New York City Planning Commission, the site is within an R6 residential district with a C2-3 commercial overlay. R6 districts are characterized by moderate and higher density residence districts generally found close to central and regional business districts; bulkier buildings and a greater range of building heights characterize these areas. With regard to the commercial overlay, according to the New York City Planning Commission, C1-1 through C1-5 and C2-1 through C2-5 districts are commercial overlays mapped within residence districts. Mapped along streets that serve local retail needs, they are found extensively throughout the city s lower- and medium-density areas and occasionally in higher-density districts . Land use within a half-mile radius is urban and includes residential, commercial, office, industrial and manufacturing, transportation, utility/transportation, public facilities/institutions, open space/outdoor recreation, parking facilities and vacant land. The nearest ecological receptor is Fresh Creek, located about 1.8 miles south-southeast of the site. The site is operated by Electrical Colonial, an electrical products supply and service company, including commercial-use and office space, materials and equipment storage space and employee and commercial vehicle parking. Past Use of the Site: Historical Sanborn Fire Insurance Maps indicate that the site was located in a developed urban area as early as 1897. By 1907, Lots 32, 36, 40, 41 and 42 were developed with one- to three-story residential and commercial buildings. The buildings on the western part of the site were demolished between 1976 and 1984. The buildings on the northeastern part of the site are identified as five interconnected commercial use buildings in 1976 and remain unchanged to present day. Residential and commercial entities were listed in association with the site. Commercial operations included a sign painter supply store (1928), a hat cleaner (1934), an exterminating company (1949), store fixture manufacturing (1950 to 1966), and a lamp manufacturing company (1960 to 1965). Site Geology and Hydrogeology: Based on the findings of the Phase II Environmental Site Investigation (Phase II ESI) completed in January 2020, the site is underlain with historic fill to a depth of about 4.5 feet below cellar grade (about 12.5 feet below ground surface [bgs]), in borings advanced within the building cellar and to about 9 feet bgs in exterior borings. Historic fill is predominantly dark brown to gray, fine-grained sand with varying amounts of silt, gravel, coal, concrete, wood, glass, and brick. The fill layer is underlain by native soil that predominantly consists of brown, fine- to medium-grained sand with varying amounts of silt and fine gravel, which generally extended to the termination depth of each boring. Petroleum-like odors and photoionization detector (PID) readings

326-350 ROCKAWAY AVENUE (Continued) **S127990266**

	above background (maximum 4.8 parts per million [ppm]) were apparent in soil boring SB02 located on the western part of the site from 7 to 8 feet bgs. Visual, olfactory, and instrumental evidence of petroleum impacts were not apparent in the remainder of the borings. Bedrock was not encountered during the January 2020 Phase II ESI. Based on a review of the Bedrock and Engineering Geologic Maps of Kings and Queens Counties, New York, and Parts of Bergen and Hudson Counties, New Jersey, dated 1994, by Charles A. Baskerville, et al., the site is underlain by the Hartland Formation, which generally consists of white quartz-microline-muscovite granite, gray biotite-muscovite-quartz schist, gray sillimanite-plagioclase-muscovite schist, and greenish-black amphibolite. The depth to bedrock is expected to be greater than 300 feet bgs. Based upon the USGS quadrangle maps and information contained in the EDR report, groundwater is presumed to be about 36 to 40 feet bgs and is expected to flow to the south-southeast towards Jamaica Bay. "
Env Problem:	"Information submitted with the BCP application regarding the environmental condition at the site are currently under review and will be revised as additional information becomes available."
Health Problem:	"Information submitted with the BCP application regarding the conditions at the site are currently under review and will be revised as additional information becomes available."
Dump:	Not reported
Structure:	Not reported
Lagoon:	Not reported
Landfill:	Not reported
Pond:	Not reported
Disp Start:	Not reported
Disp Term:	Not reported
Lat/Long:	Not reported
Dell:	Not reported
Record Add:	Not reported
Record Upd:	Not reported
Updated By:	Not reported
Own Op:	4
Sub Type:	E
Owner Name:	Curtis Pecherek
Owner Company:	Colonial Electric Supply
Owner Address:	326 Rockaway Avenue
Owner Addr2:	Not reported
Owner City,St,Zip:	Brooklyn, NY 11212
Owner Country:	United States of America
Own Op:	6
Sub Type:	P03
Owner Name:	David Schwartz
Owner Company:	326 Rockaway Managing Member LLC
Owner Address:	38 East 29th Street, 9th Floor
Owner Addr2:	Not reported
Owner City,St,Zip:	New York, NY 10016
Owner Country:	United States of America
Own Op:	1
Sub Type:	E
Owner Name:	Leslie Frank
Owner Company:	Harmac Realty Corp.
Owner Address:	326 Rockaway Avenue
Owner Addr2:	Not reported

326-350 ROCKAWAY AVENUE (Continued) **S127990266**

Owner City,St,Zip:	Brooklyn, NY 11212
Owner Country:	United States of America
Own Op:	Document Repository
Sub Type:	NNN
Owner Name:	Paul Watkins
Owner Company:	Brooklyn Public Library - Brownsville Branch
Owner Address:	61 Glenmore Ave at Watkins St.
Owner Addr2:	Not reported
Owner City,St,Zip:	Brooklyn, NY 11212
Owner Country:	United States of America
Own Op:	Document Repository
Sub Type:	NNN
Owner Name:	Genese Morgan
Owner Company:	Brooklyn Community Board 16
Owner Address:	444 Thomas Boyland Street, Rm 103
Owner Addr2:	Not reported
Owner City,St,Zip:	Brooklyn, NY 11212
Owner Country:	United States of America
HW Code:	Not reported
Waste Type:	Not reported
Waste Quantity:	Not reported
Waste Code:	Not reported
Crossref ID:	Not reported
Cross Ref Type Code:	Not reported
Cross Ref Type:	Not reported
Record Added Date:	Not reported
Record Updated:	Not reported
Updated By:	Not reported

AR236 **ATA HOUSING CORP** **NY LTANKS** **S107410431**
West **249 BOYLAND BD** **N/A**
1/4-1/2 **BROOKLYN, NY**
0.468 mi.
2470 ft. **Site 1 of 2 in cluster AR**

Relative: **Higher**
Actual: **112 ft.**

LTANKS:

Name:	ATA HOUSING CORP
Address:	249 BOYLAND BD
City,State,Zip:	BROOKLYN, NY
Spill Number/Closed Date:	0506553 / 2005-08-29
Facility ID:	0506553
Site ID:	351786
Spill Date:	2005-08-27
Spill Cause:	Tank Test Failure
Spill Source:	Commercial/Industrial
Spill Class:	C4
Cleanup Ceased:	Not reported
SWIS:	2401
Investigator:	RWAUSTIN
Referred To:	Not reported
Reported to Dept:	2005-08-27
CID:	72
Water Affected:	Not reported
Spill Notifier:	Tank Tester
Last Inspection:	Not reported
Recommended Penalty:	Not reported
Meets Standard:	False
UST Involvement:	Not reported

ATA HOUSING CORP (Continued) **S107410431**

Remediation Phase:	0
Date Entered In Computer:	2005-08-27
Spill Record Last Update:	2005-08-29
Spiller Name:	Not reported
Spiller Company:	Not reported
Spiller Address:	Not reported
Spiller County:	001
Spiller Contact:	KEVIN RAFFERTY
Spiller Phone:	(716) 385-3600
Spiller Extention:	Not reported
DEC Region:	2
DER Facility ID:	299062
DEC Memo:	"This spill is closed and referred back to Spill # 0506302"
Remarks:	"Must be excavated from end to end. All lines must be removed and tank must be tested alone."

All TTF:

Facility ID:	0506553
Spill Number:	0506553
Spill Tank Test:	1549255
Site ID:	351786
Tank Number:	1
Tank Size:	40000
Material:	Not reported
EPA UST:	Not reported
UST:	Not reported
Cause:	Not reported
Source:	Not reported
Test Method:	03
Test Method 2:	Horner EZ Check I or II
Leak Rate:	.00
Gross Fail:	F
Modified By:	Watchdog
Last Modified Date:	Not reported

AR237 **ATLANTIC PLAZA TOWERS** **NY LTANKS** **U001834159**
West **249 THOMAS S. BOYLAND STREET** **NY UST** **N/A**
1/4-1/2 **BROOKLYN, NY 11233**
0.469 mi.
2478 ft. **Site 2 of 2 in cluster AR**

Relative:
Higher

Actual:
112 ft.

LTANKS:

Name:	APARTMENT BUILDING
Address:	249 HOPKINSON ST
City,State,Zip:	BROOKLYN, NY
Spill Number/Closed Date:	0506302 / 2005-11-28
Facility ID:	0506302
Site ID:	351493
Spill Date:	2005-08-22
Spill Cause:	Tank Test Failure
Spill Source:	Private Dwelling
Spill Class:	C4
Cleanup Ceased:	Not reported
SWIS:	2401
Investigator:	rmpiper
Referred To:	Not reported
Reported to Dept:	2005-08-22

ATLANTIC PLAZA TOWERS (Continued) **U001834159**

CID:	408
Water Affected:	Not reported
Spill Notifier:	Tank Tester
Last Inspection:	Not reported
Recommended Penalty:	False
Meets Standard:	True
UST Involvement:	False
Remediation Phase:	0
Date Entered In Computer:	2005-08-22
Spill Record Last Update:	2005-11-28
Spiller Name:	ANTONIE, ANTIL
Spiller Company:	APARTMENT BUILDING
Spiller Address:	249 THOMAS BOILING AVE
Spiller County:	001
Spiller Contact:	ADAM NADEL
Spiller Phone:	(917) 559-2703
Spiller Extention:	Not reported
DEC Region:	2
DER Facility ID:	298758
DEC Memo:	"Sangesland spoke to Phil at Tanknology - He said there is a single 40,000 gal #6 oil UST at the site. Tank Test Failure Letter sent to Contact: Adam Nadel (917-559-2703) Nelson Management 249 Hopkinson Ave Brooklyn, NY 11233 Property is being sold and owner wants the issue cleared up quickly if possible. Sangesland suggested that the fastest way to determine if there is a large or small problem at the site was to run a series of GeoProbes around the tank in the courtyard and see if there is any contamination. If there is contamination there could be a major job to clean it up. If there is no contamination then the problem may be solved with fixing/replacing the lines. First TTF letter was returned Second letter sent to new contact: Kevin Raferty Atlantic Plaza Towers 249 Thomas S. Boyland St Brooklyn, NY 11233 10/17/05 - Austin - Spoke with Daniel of Hydrotech (631-462-5866). He indicated that the the Horner test done on this tank was invalid, due to the tank being larger than what such a test can tecnically measure in terms of leaks. He wil send his documentation on this to me, plus the results of geo-probes being placed around the tank in question, to close out this spill event in our records. I faxed him acopy of the spill report. - end 11/28/05 - Austin - Received report from Hydrotech - spill transferred to Piper for review - end 11/28/05- DEC Piper reviewed report. As per analytical results, no elevated levels above Rec'd Soil Cleanup Obj. found at 7 locations 5' from tank. No adverse impact to environment."
Remarks:	"Tank Test Failure on 40,000 gal - #6 oil - UST"

All Materials:

Site ID:	351493
Operable Unit ID:	1109003
Operable Unit:	01
Material ID:	2098982
Material Code:	0003A
Material Name:	#6 fuel oil
Case No.:	Not reported
Material FA:	Petroleum
Quantity:	.00
Units:	G
Recovered:	.00
Oxygenate:	Not reported

ATLANTIC PLAZA TOWERS (Continued) **U001834159**

UST:

Name:	ATLANTIC PLAZA TOWERS
Address:	249 THOMAS S. BOYLAND STREET
City,State,Zip:	BROOKLYN, NY 11233
Id/Status:	2-196053 / Unregulated/Closed
Program Type:	PBS
Region:	STATE
DEC Region:	2
Expiration Date:	N/A
UTM X:	591846.45411
UTM Y:	4503324.40968
Site Type:	Apartment Building/Office Building

Affiliation Records:

Site Id:	6375
Affiliation Type:	Facility Owner
Company Name:	NELSON MGT GROUP LTD % ATA HOUSING CORP
Contact Type:	Not reported
Contact Name:	Not reported
Address1:	118-35 QUEENS BLVD, 14TH FLR
Address2:	Not reported
City:	FOREST HILLS
State:	NY
Zip Code:	11375
Country Code:	001
Phone:	(718) 385-3600
EMail:	Not reported
Fax Number:	Not reported
Modified By:	NRLOMBAR
Date Last Modified:	2012-06-15

Site Id:	6375
Affiliation Type:	Mail Contact
Company Name:	ATA HOUSING CORP.
Contact Type:	Not reported
Contact Name:	KEVIN RAFFERTY
Address1:	118-35 QUEENS BOULEVARD
Address2:	14TH FLOOR
City:	FOREST HILLS
State:	NY
Zip Code:	11375
Country Code:	001
Phone:	(718) 385-3600
EMail:	NRAZAGHI@AKAM.COM
Fax Number:	Not reported
Modified By:	NRLOMBAR
Date Last Modified:	2012-06-15

Site Id:	6375
Affiliation Type:	Facility Operator
Company Name:	ATLANTIC PLAZA TOWERS
Contact Type:	Not reported
Contact Name:	SANTIAGO AQUINO
Address1:	Not reported
Address2:	Not reported
City:	Not reported
State:	NN

ATLANTIC PLAZA TOWERS (Continued) **U001834159**

Zip Code:	Not reported
Country Code:	001
Phone:	(718) 385-3600
EMail:	Not reported
Fax Number:	Not reported
Modified By:	NRLOMBAR
Date Last Modified:	2012-06-15

Site Id:	6375
Affiliation Type:	Emergency Contact
Company Name:	NELSON MGT GROUP LTD % ATA HOUSING CORP
Contact Type:	Not reported
Contact Name:	KEVIN RAFFERTY
Address1:	Not reported
Address2:	Not reported
City:	Not reported
State:	NN
Zip Code:	Not reported
Country Code:	999
Phone:	(718) 385-3600
EMail:	Not reported
Fax Number:	Not reported
Modified By:	NRLOMBAR
Date Last Modified:	2012-06-15

Tank Info:

Tank Number:	001
Tank ID:	10943
Tank Status:	Closed - In Place
Material Name:	Closed - In Place
Capacity Gallons:	40000
Install Date:	11/01/1967
Date Tank Closed:	04/28/2008
Registered:	True
Tank Location:	Underground
Tank Type:	Steel/carbon steel
Material Code:	0003
Common Name of Substance:	#6 Fuel Oil (On-Site Consumption)

Tightness Test Method:	NN
Date Test:	Not reported
Next Test Date:	Not reported
Pipe Model:	Not reported
Modified By:	msbaptis
Last Modified:	04/14/2017

Equipment Records:

G00 - Tank Secondary Containment - None
J02 - Dispenser - Suction Dispenser
H00 - Tank Leak Detection - None
L09 - Piping Leak Detection - Exempt Suction Piping
B00 - Tank External Protection - None
C00 - Pipe Location - No Piping
F00 - Pipe External Protection - None
I04 - Overfill - Product Level Gauge (A/G)
A00 - Tank Internal Protection - None

ATLANTIC PLAZA TOWERS (Continued) **U001834159**

D01 - Pipe Type - Steel/Carbon Steel/Iron

Tank Number:	002
Tank ID:	223732
Tank Status:	Closed - In Place
Material Name:	Closed - In Place
Capacity Gallons:	20000
Install Date:	04/28/2008
Date Tank Closed:	05/03/2012
Registered:	True
Tank Location:	Underground
Tank Type:	Steel/carbon steel
Material Code:	0003
Common Name of Substance:	#6 Fuel Oil (On-Site Consumption)
Tightness Test Method:	NN
Date Test:	Not reported
Next Test Date:	Not reported
Pipe Model:	Not reported
Modified By:	NRLOMBAR
Last Modified:	04/14/2017

Equipment Records:

J02 - Dispenser - Suction Dispenser
G00 - Tank Secondary Containment - None
L09 - Piping Leak Detection - Exempt Suction Piping
E00 - Piping Secondary Containment - None
H00 - Tank Leak Detection - None
C00 - Pipe Location - No Piping
F00 - Pipe External Protection - None
B00 - Tank External Protection - None
I04 - Overfill - Product Level Gauge (A/G)
K00 - Spill Prevention - None
D01 - Pipe Type - Steel/Carbon Steel/Iron
A00 - Tank Internal Protection - None

---

238 **BELMONT STATION** **EDR MGP** **1008407879**
SSE **BELMONT, WILLIAMS, ALABAMA AND SUTTER AVES.** **N/A**
1/2-1 **BROOKLYN, NY 11207**
0.551 mi.
2908 ft.

Relative: **Lower**

Actual: **37 ft.**

Manufactured Gas Plants:

No additional information available

239
South
1/2-1
0.965 mi.
5093 ft.

FORMER SEP S CLEANERS
242-288 LIVONIA AVENUE
BROOKLYN, NY 11212

NY SHWS **S127478102**
N/A

Relative:
Lower

Actual:
27 ft.

SHWS:

Name:	FORMER SEP S CLEANERS
Address:	242-288 LIVONIA AVENUE
City,State,Zip:	BROOKLYN, NY 11212
Program:	HW
Site Code:	576845
Classification:	P
Region:	2
Acres:	0.566
HW Code:	224283
Record Add:	09/06/2018
Record Upd:	03/11/2021
Updated By:	JHOCONNE

Site Description: "Location: The 24,645 square feet (0.566 acre) site is located at 242-288 Livonia Avenue in the Borough of Brooklyn, Kings County, NY in an urban area. Site Features: The Site is occupied by a strip mall with several commercial tenants. The former dry cleaner tenant space is now occupied by a deli. The deli is the westernmost unit. Other tenants on the site include a Chinese take-out restaurant, a pizza restaurant, a check cashing business and a supermarket. The building contains a basement below the units. Current Zoning and Land Use: The site is currently zoned as R-6 and is surrounded by residential and other commercial parcels. The site is bounded on the north by Livonia Avenue, to the east by two high-rise residential buildings, to the south by the rear driveway for the strip mall and a parking lot, and to the west by Rockaway Avenue. Past Use of the Site: A portion of the site was previously occupied by Sep s Cleaners (250 Livonia Avenue) which performed dry cleaning operations and was listed as a Resource Conservation and Recovery Act Small Quantity Generator of spent halogenated wastes. Site Geology and Hydrogeology: The Site-specific vadose zone geology generally consists of brown to dark brown medium-grained sand with occasional silt, minor and sporadic clay, and, in the shallower soil, some fill materials including brick and wood fragments. The Site-specific geology in the saturated zone generally consists of brown medium-grained sand with occasional silt and gravel. The water table is located some 20 feet below grade."

Env Problem: "Nature and Extent of Contamination: Soil Soil samples taken from 16 locations in the alleyway at the rear of the Site revealed elevated concentrations of tetrachloroethylene (PCE) in an area approximately 30 feet long by the width of the alleyway. The highest concentration of PCE was 370 ppm and concentrations ranged from 0.057 ppm to 2.8 ppm at depth (16-20 ft-bgs) and 0.3 to 370 ppm in the shallow sample (0-6 ft-bgs) compared to the Unrestricted Use SCO of 1.3 ppm. In addition, a second smaller hot spot area was delineated directly east of the primary hot spot where the maximum concentration of PCE was 4.2 ppm. The breakdown products of PCE were detected in the soil but not at significant concentrations. One sample was analyzed for SVOCs, PCBs and pesticides, but none were detected above the Unrestricted Use SCOs. Groundwater Geoprobe groundwater samples were obtained from 20 locations. These locations were within the soil hot spot area, and up-, side- and down-gradient of the hot spots. The sampling results were grouped by depth as shallow (20-22 ft-bgs), intermediate (30-32 ft-bgs) and deep (40-42 ft-bgs). The analytical results showed that a

FORMER SEP S CLEANERS (Continued) **S127478102**

	groundwater plume, defined by concentrations of PCE combined with its breakdown products exceeding 100 parts per billion (ppb), emanates from the area of soil contamination mentioned above and advances in the downgradient direction. The highest concentration detected was 39,000 ppb in the shallow groundwater and 2,500 ppb at depth in the same location which corresponds with the area of soil contamination. Soil Vapor PCE and cis-1,2-dichloroethene were detected at up to 140,000 (PCE) and 14,678 g/m3 (DCE) in the sub-slab vapor of the basements in the on-site building. Remediation at the site is ongoing under a Stipulation Agreement (see spill no. 0712821). An air sparging/soil vapor extraction system has been operating on the site since July 2014 and has resulted in improvement to the contaminant concentrations. Site Management will be tracked under this site number."
Health Problem:	"As information for this site becomes available, it will be reviewed by the NYSDOH to determine if site contamination presents public health exposure concerns."
Dump:	Not reported
Structure:	Not reported
Lagoon:	Not reported
Landfill:	Not reported
Pond:	Not reported
Disp Start:	Not reported
Disp Term:	Not reported
Lat/Long:	Not reported
Dell:	Not reported
Record Add:	Not reported
Record Upd:	Not reported
Updated By:	Not reported
Own Op:	1
Sub Type:	E
Owner Name:	daniel parcerisas
Owner Company:	the community preservation corporation
Owner Address:	220 East 42nd Street, 16th Floor
Owner Addr2:	Not reported
Owner City,St,Zip:	New York, NY 10017
Owner Country:	United States of America
HW Code:	Not reported
Waste Type:	Not reported
Waste Quantity:	Not reported
Waste Code:	Not reported
Crossref ID:	Not reported
Cross Ref Type Code:	Not reported
Cross Ref Type:	Not reported
Record Added Date:	Not reported
Record Updated:	Not reported
Updated By:	Not reported

AS240 **K - UNION STATION HOLDER** **NY SHWS** **S109580117**
East **ATLANTIC AVE, ASHFORD ST, LIBERTY AVE** **NY BROWNFIELDS** **N/A**
1/2-1 **BROOKLYN, NY 11207**
0.987 mi.
5212 ft. **Site 1 of 2 in cluster AS**

Relative: **Lower**
Actual: **34 ft.**

SHWS:
Name: K - UNION STATION HOLDER
Address: ATLANTIC AVE, ASHFORD ST, LIBERTY AVE
City,State,Zip: BROOKLYN, NY 11207
Program: HW
Site Code: 378991
Classification: A
Region: 2
Acres: 1.300
HW Code: 224054
Record Add: 03/27/2007
Record Upd: 01/07/2022
Updated By: JEBROWN
Site Description: "Location: The Union Station Holder site is located in an urban area at 2940 Atlantic Avenue in Brooklyn, Kings County. The site is 1.3 acres in size. Site Features: The main site feature is a two-story brick building located in the northeast corner of the site. The rest of the site is covered in asphalt. Current Zoning and Land Use: The site is currently an active Con Edison Service Center, and is zoned for commercial use. The surrounding parcels are currently used for a combination of residential, commercial and manufacturing/industrial. The closest residential area is within 150 feet, due west of the site. Past Use of the Site: The first two gas holders (north and center) were constructed in approximately 1887. The center gas holder was dismantled in 1906, and the north gas holder was dismantled in 1908. The southern holder was constructed in 1908 and operated until approximately 1928, then dismantled around 1950. The site was used as a distribution facility. The Con Edison facility removed two underground storage tanks (USTs) in 1998, and as a result of the impacts found in groundwater and soil, a spill number was assigned (98-06522), and remains open. Site Geology and Hydrogeology: The site is underlain by artificial fill and glacial deposits (outwash sands and gravel). The outwash sand and gravel beneath the site consists of coarse to fine gravel with sand, and ranges from 2 to 250 feet in thickness. The depth to groundwater is approximately 25 to 30 feet below ground surface (bgs), and general flow direction is to the east-southeast."
Env Problem: "Nature and Extent of Contamination: Soil and groundwater were analyzed for volatile organic compounds (VOCs), semi-volatile organic compounds (SVOCs), metals, polychlorinated biphenyls (PCBs) and pesticides. Based upon investigations completed to date, the primary contaminants of concern for the site are VOCs and SVOCs. There have been multiple spills at the site of petroleum products and one spill remains open, associated with the removal of two USTs in 1998. Soil - Total benzene, toluene, ethylbenzene, and xylene (BTEX) ranged from non-detect (ND) to 414 ppm. In addition to BTEX, 1,2,4-trimethylbenzene, 1,3,5-trimethylbenzene, and naphthalene were detected at elevated levels, with Total VOC concentrations as high as 2092 ppm. SVOCs, in the form of polycyclic aromatic hydrocarbons (PAHs), were detected from ND to 928 ppm. Groundwater - Total VOC concentrations were found as high as 1879 ppb, mostly downgradient of the holders. Total PAH concentrations ranged from non-detect to 601 ppb. In 2019, several monitoring wells were sampled for PFAS and

K - UNION STATION HOLDER (Continued) **S109580117**

1,4-dioxane as part of the Department's Emerging Contaminants initiative. Perfluorooctanoic acid (PFOA) and perfluorooctanesulfonic acid (PFOS) were reported at concentrations of up to 99.5 and 38 parts per trillion (ppt), respectively, exceeding the 10 ppt screening levels for groundwater for each. There were no soil vapor samples collected as part of this investigation. "

Health Problem: "The NYSDOH will evaluate the potential for impacts to public health from exposure to site contaminants once sufficient information from the investigation of the site becomes available for review. "

Dump: False
Structure: False
Lagoon: False
Landfill: False
Pond: False
Disp Start: Not reported
Disp Term: Not reported
Lat/Long: Not reported
Dell: Not reported
Record Add: 2013-09-20 14:17:00
Record Upd: 2013-10-29 11:19:00
Updated By: ldennist
Own Op: Not reported
Sub Type: Not reported
Owner Name: Not reported
Owner Company: Not reported
Owner Address: Not reported
Owner Addr2: Not reported
Owner City,St,Zip: Not reported
Owner Country: Not reported
HW Code: 224054
Waste Type: COAL TAR
Waste Quantity: UNKNOWN
Waste Code: Not reported
Crossref ID: 9806522
Cross Ref Type Code: 01
Cross Ref Type: Spill No.
Record Added Date: 2017-04-04 14:52:00
Record Updated: 2017-04-04 14:52:00
Updated By: SXDEYETT

BROWNFIELDS:

Name: K - UNION STATION HOLDER
Address: ATLANTIC AVE, ASHFORD ST, LIBERTY AVE
City,State,Zip: BROOKLYN, NY 11207
Program: BCP
Site Code: 57390
Acres: 1.300
HW Code: C224054
SWIS: 2401
Town: New York City
Record Added Date: 04/30/2004
Record Updated Date: 12/07/2009
Update By: MOBARRIE
Site Description: "See Site 224054"
Env Problem: ""
Health Problem: ""
Dump: Not reported

K - UNION STATION HOLDER (Continued) **S109580117**

Structure:	Not reported
Lagoon:	Not reported
Landfill:	Not reported
Pond:	Not reported
Disp Start:	Not reported
Disp Term:	Not reported
Lat/Long:	Not reported
Dell:	Not reported
Record Add:	Not reported
Record Upd:	Not reported
Updated By:	Not reported
Own Op:	1
Sub Type:	E
Owner Name:	Not reported
Owner Company:	KEYSPAN
Owner Address:	Not reported
Owner Addr2:	Not reported
Owner City,St,Zip:	NY
Owner Country:	Unknown
HW Code:	Not reported
Waste Type:	Not reported
Waste Quantity:	Not reported
Waste Code:	Not reported
Crossref ID:	Not reported
Cross Ref Type Code:	Not reported
Cross Ref Type:	Not reported
Record Added Date:	Not reported
Record Updated:	Not reported
Updated By:	Not reported

AS241 **UNION STATION (CITIZENS BRANCH)** **EDR MGP** **1008407901**
East **ATLANTIC AVE., ASHFORD ST., LIBERTY AVE.** **N/A**
1/2-1 **BROOKLYN, NY 11207**
0.989 mi.
5221 ft. **Site 2 of 2 in cluster AS**

Relative: **Lower**

Manufactured Gas Plants:
No additional information available

Actual: **34 ft.**

Count: 6 records. ORPHAN SUMMARY

City	EDR ID	Site Name	Site Address	Zip	Database(s)
BROOKLYN	S113922095	UNION STATION (CITIZENS BRANCH)	ATLANTIC AVE, ASHFORD ST, LIBE	11207	NY VCP
BROOKLYN	S113922098	BELMONT STATION	BELMONT, WILLIAMS, ALABAMA & S	11207	NY VCP
BROOKLYN	S126023749	SARATOGA AVE AND BERGEN STREET	BOUNDED BY SARATOGA AVENUE, BE		NY SWF/LF
BROOKLYN	S126023326	MARINE PARK	BOUNDED BY FLATBUSH AVENUE, RO		NY SWF/LF
BROOKLYN	S126023581	PENNSYLVANIA AVE	PENINSULA PROJECTING INTO JAMA		NY SWF/LF
BROOKLYN	1015735576	PENNSYLAVANIA AVE MUNICIPAL LANDFI	PENNSYLVANIA AVE - SHORE PKWY	11207	SEMS-ARCHIVE, RCRA NonGen / NL

GOVERNMENT RECORDS SEARCHED / DATA CURRENCY TRACKING

To maintain currency of the following federal and state databases, EDR contacts the appropriate governmental agency on a monthly or quarterly basis, as required.

Number of Days to Update: Provides confirmation that EDR is reporting records that have been updated within 90 days from the date the government agency made the information available to the public.

STANDARD ENVIRONMENTAL RECORDS

Lists of Federal NPL (Superfund) sites

NPL: National Priority List

National Priorities List (Superfund). The NPL is a subset of CERCLIS and identifies over 1,200 sites for priority cleanup under the Superfund Program. NPL sites may encompass relatively large areas. As such, EDR provides polygon coverage for over 1,000 NPL site boundaries produced by EPA's Environmental Photographic Interpretation Center (EPIC) and regional EPA offices.

Date of Government Version: 04/27/2022
Date Data Arrived at EDR: 05/05/2022
Date Made Active in Reports: 05/31/2022
Number of Days to Update: 26

Source: EPA
Telephone: N/A
Last EDR Contact: 07/01/2022
Next Scheduled EDR Contact: 10/10/2022
Data Release Frequency: Quarterly

NPL Site Boundaries

Sources:

EPA's Environmental Photographic Interpretation Center (EPIC)
Telephone: 202-564-7333

EPA Region 1
Telephone 617-918-1143

EPA Region 6
Telephone: 214-655-6659

EPA Region 3
Telephone 215-814-5418

EPA Region 7
Telephone: 913-551-7247

EPA Region 4
Telephone 404-562-8033

EPA Region 8
Telephone: 303-312-6774

EPA Region 5
Telephone 312-886-6686

EPA Region 9
Telephone: 415-947-4246

EPA Region 10
Telephone 206-553-8665

Proposed NPL: Proposed National Priority List Sites

A site that has been proposed for listing on the National Priorities List through the issuance of a proposed rule in the Federal Register. EPA then accepts public comments on the site, responds to the comments, and places on the NPL those sites that continue to meet the requirements for listing.

Date of Government Version: 04/27/2022
Date Data Arrived at EDR: 05/05/2022
Date Made Active in Reports: 05/31/2022
Number of Days to Update: 26

Source: EPA
Telephone: N/A
Last EDR Contact: 07/01/2022
Next Scheduled EDR Contact: 10/10/2022
Data Release Frequency: Quarterly

NPL LIENS: Federal Superfund Liens

Federal Superfund Liens. Under the authority granted the USEPA by CERCLA of 1980, the USEPA has the authority to file liens against real property in order to recover remedial action expenditures or when the property owner received notification of potential liability. USEPA compiles a listing of filed notices of Superfund Liens.

Date of Government Version: 10/15/1991
Date Data Arrived at EDR: 02/02/1994
Date Made Active in Reports: 03/30/1994
Number of Days to Update: 56

Source: EPA
Telephone: 202-564-4267
Last EDR Contact: 08/15/2011
Next Scheduled EDR Contact: 11/28/2011
Data Release Frequency: No Update Planned

Lists of Federal Delisted NPL sites

Delisted NPL: National Priority List Deletions

The National Oil and Hazardous Substances Pollution Contingency Plan (NCP) establishes the criteria that the EPA uses to delete sites from the NPL. In accordance with 40 CFR 300.425.(e), sites may be deleted from the NPL where no further response is appropriate.

Date of Government Version: 04/27/2022
Date Data Arrived at EDR: 05/05/2022
Date Made Active in Reports: 05/31/2022
Number of Days to Update: 26

Source: EPA
Telephone: N/A
Last EDR Contact: 07/01/2022
Next Scheduled EDR Contact: 10/10/2022
Data Release Frequency: Quarterly

Lists of Federal sites subject to CERCLA removals and CERCLA orders

FEDERAL FACILITY: Federal Facility Site Information listing

A listing of National Priority List (NPL) and Base Realignment and Closure (BRAC) sites found in the Comprehensive Environmental Response, Compensation and Liability Information System (CERCLIS) Database where EPA Federal Facilities Restoration and Reuse Office is involved in cleanup activities.

Date of Government Version: 05/25/2021
Date Data Arrived at EDR: 06/24/2021
Date Made Active in Reports: 09/20/2021
Number of Days to Update: 88

Source: Environmental Protection Agency
Telephone: 703-603-8704
Last EDR Contact: 06/27/2022
Next Scheduled EDR Contact: 10/10/2022
Data Release Frequency: Varies

SEMS: Superfund Enterprise Management System

SEMS (Superfund Enterprise Management System) tracks hazardous waste sites, potentially hazardous waste sites, and remedial activities performed in support of EPA's Superfund Program across the United States. The list was formerly know as CERCLIS, renamed to SEMS by the EPA in 2015. The list contains data on potentially hazardous waste sites that have been reported to the USEPA by states, municipalities, private companies and private persons, pursuant to Section 103 of the Comprehensive Environmental Response, Compensation, and Liability Act (CERCLA). This dataset also contains sites which are either proposed to or on the National Priorities List (NPL) and the sites which are in the screening and assessment phase for possible inclusion on the NPL.

Date of Government Version: 04/27/2022
Date Data Arrived at EDR: 05/05/2022
Date Made Active in Reports: 05/31/2022
Number of Days to Update: 26

Source: EPA
Telephone: 800-424-9346
Last EDR Contact: 07/01/2022
Next Scheduled EDR Contact: 10/24/2022
Data Release Frequency: Quarterly

Lists of Federal CERCLA sites with NFRAP

SEMS-ARCHIVE: Superfund Enterprise Management System Archive

SEMS-ARCHIVE (Superfund Enterprise Management System Archive) tracks sites that have no further interest under the Federal Superfund Program based on available information. The list was formerly known as the CERCLIS-NFRAP, renamed to SEMS ARCHIVE by the EPA in 2015. EPA may perform a minimal level of assessment work at a site while it is archived if site conditions change and/or new information becomes available. Archived sites have been removed and archived from the inventory of SEMS sites. Archived status indicates that, to the best of EPA's knowledge, assessment at a site has been completed and that EPA has determined no further steps will be taken to list the site on the National Priorities List (NPL), unless information indicates this decision was not appropriate or other considerations require a recommendation for listing at a later time. The decision does not necessarily mean that there is no hazard associated with a given site; it only means that. based upon available information, the location is not judged to be potential NPL site.

Date of Government Version: 04/27/2022
Date Data Arrived at EDR: 05/05/2022
Date Made Active in Reports: 05/31/2022
Number of Days to Update: 26

Source: EPA
Telephone: 800-424-9346
Last EDR Contact: 07/01/2022
Next Scheduled EDR Contact: 10/24/2022
Data Release Frequency: Quarterly

Lists of Federal RCRA facilities undergoing Corrective Action

CORRACTS: Corrective Action Report

CORRACTS identifies hazardous waste handlers with RCRA corrective action activity.

Date of Government Version: 06/20/2022
Date Data Arrived at EDR: 06/21/2022
Date Made Active in Reports: 06/28/2022
Number of Days to Update: 7

Source: EPA
Telephone: 800-424-9346
Last EDR Contact: 06/21/2022
Next Scheduled EDR Contact: 10/03/2022
Data Release Frequency: Quarterly

Lists of Federal RCRA TSD facilities

RCRA-TSDF: RCRA - Treatment, Storage and Disposal

RCRAInfo is EPA's comprehensive information system, providing access to data supporting the Resource Conservation and Recovery Act (RCRA) of 1976 and the Hazardous and Solid Waste Amendments (HSWA) of 1984. The database includes selective information on sites which generate, transport, store, treat and/or dispose of hazardous waste as defined by the Resource Conservation and Recovery Act (RCRA). Transporters are individuals or entities that move hazardous waste from the generator offsite to a facility that can recycle, treat, store, or dispose of the waste. TSDFs treat, store, or dispose of the waste.

Date of Government Version: 06/20/2022
Date Data Arrived at EDR: 06/21/2022
Date Made Active in Reports: 06/28/2022
Number of Days to Update: 7

Source: Environmental Protection Agency
Telephone: (212) 637-3660
Last EDR Contact: 06/21/2022
Next Scheduled EDR Contact: 10/03/2022
Data Release Frequency: Quarterly

Lists of Federal RCRA generators

RCRA-LQG: RCRA - Large Quantity Generators

RCRAInfo is EPA's comprehensive information system, providing access to data supporting the Resource Conservation and Recovery Act (RCRA) of 1976 and the Hazardous and Solid Waste Amendments (HSWA) of 1984. The database includes selective information on sites which generate, transport, store, treat and/or dispose of hazardous waste as defined by the Resource Conservation and Recovery Act (RCRA). Large quantity generators (LQGs) generate over 1,000 kilograms (kg) of hazardous waste, or over 1 kg of acutely hazardous waste per month.

Date of Government Version: 06/20/2022
Date Data Arrived at EDR: 06/21/2022
Date Made Active in Reports: 06/28/2022
Number of Days to Update: 7

Source: Environmental Protection Agency
Telephone: (212) 637-3660
Last EDR Contact: 06/21/2022
Next Scheduled EDR Contact: 10/03/2022
Data Release Frequency: Quarterly

RCRA-SQG: RCRA - Small Quantity Generators

RCRAInfo is EPA's comprehensive information system, providing access to data supporting the Resource Conservation and Recovery Act (RCRA) of 1976 and the Hazardous and Solid Waste Amendments (HSWA) of 1984. The database includes selective information on sites which generate, transport, store, treat and/or dispose of hazardous waste as defined by the Resource Conservation and Recovery Act (RCRA). Small quantity generators (SQGs) generate between 100 kg and 1,000 kg of hazardous waste per month.

Date of Government Version: 06/20/2022
Date Data Arrived at EDR: 06/21/2022
Date Made Active in Reports: 06/28/2022
Number of Days to Update: 7

Source: Environmental Protection Agency
Telephone: (212) 637-3660
Last EDR Contact: 06/21/2022
Next Scheduled EDR Contact: 10/03/2022
Data Release Frequency: Quarterly

RCRA-VSQG: RCRA - Very Small Quantity Generators (Formerly Conditionally Exempt Small Quantity Generators)

RCRAInfo is EPA's comprehensive information system, providing access to data supporting the Resource Conservation and Recovery Act (RCRA) of 1976 and the Hazardous and Solid Waste Amendments (HSWA) of 1984. The database includes selective information on sites which generate, transport, store, treat and/or dispose of hazardous waste as defined by the Resource Conservation and Recovery Act (RCRA). Very small quantity generators (VSQGs) generate less than 100 kg of hazardous waste, or less than 1 kg of acutely hazardous waste per month.

Date of Government Version: 06/20/2022
Date Data Arrived at EDR: 06/21/2022
Date Made Active in Reports: 06/28/2022
Number of Days to Update: 7

Source: Environmental Protection Agency
Telephone: (212) 637-3660
Last EDR Contact: 06/21/2022
Next Scheduled EDR Contact: 10/03/2022
Data Release Frequency: Quarterly

Federal institutional controls / engineering controls registries

LUCIS: Land Use Control Information System

LUCIS contains records of land use control information pertaining to the former Navy Base Realignment and Closure properties.

Date of Government Version: 02/08/2022
Date Data Arrived at EDR: 02/11/2022
Date Made Active in Reports: 05/10/2022
Number of Days to Update: 88

Source: Department of the Navy
Telephone: 843-820-7326
Last EDR Contact: 05/05/2022
Next Scheduled EDR Contact: 08/22/2022
Data Release Frequency: Varies

US ENG CONTROLS: Engineering Controls Sites List

A listing of sites with engineering controls in place. Engineering controls include various forms of caps, building foundations, liners, and treatment methods to create pathway elimination for regulated substances to enter environmental media or effect human health.

Date of Government Version: 02/21/2022
Date Data Arrived at EDR: 02/23/2022
Date Made Active in Reports: 05/24/2022
Number of Days to Update: 90

Source: Environmental Protection Agency
Telephone: 703-603-0695
Last EDR Contact: 05/24/2022
Next Scheduled EDR Contact: 09/05/2022
Data Release Frequency: Varies

US INST CONTROLS: Institutional Controls Sites List

A listing of sites with institutional controls in place. Institutional controls include administrative measures, such as groundwater use restrictions, construction restrictions, property use restrictions, and post remediation care requirements intended to prevent exposure to contaminants remaining on site. Deed restrictions are generally required as part of the institutional controls.

Date of Government Version: 02/21/2022
Date Data Arrived at EDR: 02/23/2022
Date Made Active in Reports: 05/24/2022
Number of Days to Update: 90

Source: Environmental Protection Agency
Telephone: 703-603-0695
Last EDR Contact: 05/04/2022
Next Scheduled EDR Contact: 09/05/2022
Data Release Frequency: Varies

Federal ERNS list

ERNS: Emergency Response Notification System

Emergency Response Notification System. ERNS records and stores information on reported releases of oil and hazardous substances.

Date of Government Version: 06/14/2022
Date Data Arrived at EDR: 06/15/2022
Date Made Active in Reports: 06/21/2022
Number of Days to Update: 6

Source: National Response Center, United States Coast Guard
Telephone: 202-267-2180
Last EDR Contact: 06/15/2022
Next Scheduled EDR Contact: 10/03/2022
Data Release Frequency: Quarterly

Lists of state- and tribal hazardous waste facilities

SHWS: Inactive Hazardous Waste Disposal Sites in New York State

Referred to as the State Superfund Program, the Inactive Hazardous Waste Disposal Site Remedial Program is the cleanup program for inactive hazardous waste sites and now includes hazardous substance sites

Date of Government Version: 02/08/2022
Date Data Arrived at EDR: 02/08/2022
Date Made Active in Reports: 05/06/2022
Number of Days to Update: 87

Source: Department of Environmental Conservation
Telephone: 518-402-9622
Last EDR Contact: 05/11/2022
Next Scheduled EDR Contact: 08/22/2022
Data Release Frequency: Annually

Lists of state and tribal landfills and solid waste disposal facilities

SWF/LF: Facility Register

Solid Waste Facilities/Landfill Sites. SWF/LF type records typically contain an inventory of solid waste disposal facilities or landfills in a particular state. Depending on the state, these may be active or inactive facilities or open dumps that failed to meet RCRA Subtitle D Section 4004 criteria for solid waste landfills or disposal sites.

Date of Government Version: 03/29/2022
Date Data Arrived at EDR: 03/31/2022
Date Made Active in Reports: 06/24/2022
Number of Days to Update: 85

Source: Department of Environmental Conservation
Telephone: 518-402-8678
Last EDR Contact: 06/22/2022
Next Scheduled EDR Contact: 10/10/2022
Data Release Frequency: Quarterly

Lists of state and tribal leaking storage tanks

INDIAN LUST R7: Leaking Underground Storage Tanks on Indian Land

LUSTs on Indian land in Iowa, Kansas, and Nebraska

Date of Government Version: 10/12/2021
Date Data Arrived at EDR: 11/15/2021
Date Made Active in Reports: 02/08/2022
Number of Days to Update: 85

Source: EPA Region 7
Telephone: 913-551-7003
Last EDR Contact: 06/13/2022
Next Scheduled EDR Contact: 10/31/2022
Data Release Frequency: Varies

INDIAN LUST R8: Leaking Underground Storage Tanks on Indian Land

LUSTs on Indian land in Colorado, Montana, North Dakota, South Dakota, Utah and Wyoming.

Date of Government Version: 10/12/2021
Date Data Arrived at EDR: 11/15/2021
Date Made Active in Reports: 02/08/2022
Number of Days to Update: 85

Source: EPA Region 8
Telephone: 303-312-6271
Last EDR Contact: 06/13/2022
Next Scheduled EDR Contact: 10/31/2022
Data Release Frequency: Varies

INDIAN LUST R9: Leaking Underground Storage Tanks on Indian Land

LUSTs on Indian land in Arizona, California, New Mexico and Nevada

Date of Government Version: 10/12/2021
Date Data Arrived at EDR: 11/15/2021
Date Made Active in Reports: 02/08/2022
Number of Days to Update: 85

Source: Environmental Protection Agency
Telephone: 415-972-3372
Last EDR Contact: 06/13/2022
Next Scheduled EDR Contact: 10/31/2022
Data Release Frequency: Varies

INDIAN LUST R10: Leaking Underground Storage Tanks on Indian Land
LUSTs on Indian land in Alaska, Idaho, Oregon and Washington.

Date of Government Version: 10/12/2021
Date Data Arrived at EDR: 11/15/2021
Date Made Active in Reports: 02/08/2022
Number of Days to Update: 85

Source: EPA Region 10
Telephone: 206-553-2857
Last EDR Contact: 06/13/2022
Next Scheduled EDR Contact: 10/31/2022
Data Release Frequency: Varies

INDIAN LUST R5: Leaking Underground Storage Tanks on Indian Land
Leaking underground storage tanks located on Indian Land in Michigan, Minnesota and Wisconsin.

Date of Government Version: 10/12/2021
Date Data Arrived at EDR: 11/15/2021
Date Made Active in Reports: 02/08/2022
Number of Days to Update: 85

Source: EPA, Region 5
Telephone: 312-886-7439
Last EDR Contact: 06/13/2022
Next Scheduled EDR Contact: 10/31/2022
Data Release Frequency: Varies

INDIAN LUST R6: Leaking Underground Storage Tanks on Indian Land
LUSTs on Indian land in New Mexico and Oklahoma.

Date of Government Version: 10/12/2021
Date Data Arrived at EDR: 11/15/2021
Date Made Active in Reports: 02/08/2022
Number of Days to Update: 85

Source: EPA Region 6
Telephone: 214-665-6597
Last EDR Contact: 06/13/2022
Next Scheduled EDR Contact: 10/31/2022
Data Release Frequency: Varies

INDIAN LUST R1: Leaking Underground Storage Tanks on Indian Land
A listing of leaking underground storage tank locations on Indian Land.

Date of Government Version: 04/28/2021
Date Data Arrived at EDR: 06/11/2021
Date Made Active in Reports: 09/07/2021
Number of Days to Update: 88

Source: EPA Region 1
Telephone: 617-918-1313
Last EDR Contact: 06/13/2022
Next Scheduled EDR Contact: 10/31/2022
Data Release Frequency: Varies

INDIAN LUST R4: Leaking Underground Storage Tanks on Indian Land
LUSTs on Indian land in Florida, Mississippi and North Carolina.

Date of Government Version: 05/28/2021
Date Data Arrived at EDR: 06/22/2021
Date Made Active in Reports: 09/20/2021
Number of Days to Update: 90

Source: EPA Region 4
Telephone: 404-562-8677
Last EDR Contact: 06/13/2022
Next Scheduled EDR Contact: 10/31/2022
Data Release Frequency: Varies

LTANKS: Spills Information Database
Leaking Storage Tank Incident Reports. These records contain an inventory of reported leaking storage tank incidents reported from 4/1/86 through the most recent update. They can be either leaking underground storage tanks or leaking aboveground storage tanks. The causes of the incidents are tank test failures, tank failures or tank overfills.

Date of Government Version: 03/15/2022
Date Data Arrived at EDR: 03/15/2022
Date Made Active in Reports: 03/16/2022
Number of Days to Update: 1

Source: Department of Environmental Conservation
Telephone: 518-402-9549
Last EDR Contact: 05/11/2022
Next Scheduled EDR Contact: 08/22/2022
Data Release Frequency: Varies

HIST LTANKS: Listing of Leaking Storage Tanks

A listing of leaking underground and aboveground storage tanks. The causes of the incidents are tank test failures, tank failures or tank overfills. In 2002, the Department of Environmental Conservation stopped providing updates to its original Spills Information Database. This database includes fields that are no longer available from the NYDEC as of January 1, 2002. Current information may be found in the NY LTANKS database. Department of Environmental Conservation.

Date of Government Version: 01/01/2002
Date Data Arrived at EDR: 07/08/2005
Date Made Active in Reports: 07/14/2005
Number of Days to Update: 6

Source: Department of Environmental Conservation
Telephone: 518-402-9549
Last EDR Contact: 07/07/2005
Next Scheduled EDR Contact: N/A
Data Release Frequency: No Update Planned

Lists of state and tribal registered storage tanks

FEMA UST: Underground Storage Tank Listing

A listing of all FEMA owned underground storage tanks.

Date of Government Version: 10/14/2021
Date Data Arrived at EDR: 11/05/2021
Date Made Active in Reports: 02/01/2022
Number of Days to Update: 88

Source: FEMA
Telephone: 202-646-5797
Last EDR Contact: 06/29/2022
Next Scheduled EDR Contact: 10/17/2022
Data Release Frequency: Varies

UST: Petroleum Bulk Storage (PBS) Database

Facilities that have petroleum storage capacities in excess of 1,100 gallons and less than 400,000 gallons.

Date of Government Version: 03/21/2022
Date Data Arrived at EDR: 03/22/2022
Date Made Active in Reports: 06/15/2022
Number of Days to Update: 85

Source: Department of Environmental Conservation
Telephone: 518-402-9549
Last EDR Contact: 06/21/2022
Next Scheduled EDR Contact: 10/03/2022
Data Release Frequency: No Update Planned

CBS UST: Chemical Bulk Storage Database

Facilities that store regulated hazardous substances in underground tanks of any size

Date of Government Version: 01/01/2002
Date Data Arrived at EDR: 02/20/2002
Date Made Active in Reports: 03/22/2002
Number of Days to Update: 30

Source: NYSDEC
Telephone: 518-402-9549
Last EDR Contact: 10/24/2005
Next Scheduled EDR Contact: 01/23/2006
Data Release Frequency: No Update Planned

MOSF UST: Major Oil Storage Facilities Database

Facilities that may be onshore facilities or vessels, with petroleum storage capacities of 400,000 gallons or greater.

Date of Government Version: 01/01/2002
Date Data Arrived at EDR: 02/20/2002
Date Made Active in Reports: 03/22/2002
Number of Days to Update: 30

Source: NYSDEC
Telephone: 518-402-9549
Last EDR Contact: 07/25/2005
Next Scheduled EDR Contact: 10/24/2005
Data Release Frequency: No Update Planned

MOSF: Major Oil Storage Facility Site Listing

These facilities may be onshore facilities or vessels, with petroleum storage capacities of 400,000 gallons or greater.

Date of Government Version: 03/21/2022
Date Data Arrived at EDR: 03/22/2022
Date Made Active in Reports: 06/15/2022
Number of Days to Update: 85

Source: Department of Environmental Conservation
Telephone: 518-402-9549
Last EDR Contact: 06/21/2022
Next Scheduled EDR Contact: 10/03/2022
Data Release Frequency: Quarterly

GOVERNMENT RECORDS SEARCHED / DATA CURRENCY TRACKING

CBS: Chemical Bulk Storage Site Listing

These facilities store regulated hazardous substances in aboveground tanks with capacities of 185 gallons or greater, and/or in underground tanks of any size

Date of Government Version: 03/21/2022
Date Data Arrived at EDR: 03/22/2022
Date Made Active in Reports: 06/15/2022
Number of Days to Update: 85

Source: Department of Environmental Conservation
Telephone: 518-402-9549
Last EDR Contact: 06/21/2022
Next Scheduled EDR Contact: 10/03/2022
Data Release Frequency: Quarterly

AST: Petroleum Bulk Storage

Registered Aboveground Storage Tanks.

Date of Government Version: 03/21/2022
Date Data Arrived at EDR: 03/22/2022
Date Made Active in Reports: 06/15/2022
Number of Days to Update: 85

Source: Department of Environmental Conservation
Telephone: 518-402-9549
Last EDR Contact: 06/21/2022
Next Scheduled EDR Contact: 10/03/2022
Data Release Frequency: No Update Planned

CBS AST: Chemical Bulk Storage Database

Facilities that store regulated hazardous substances in aboveground tanks with capacities of 185 gallons or greater, and/or in underground tanks of any size.

Date of Government Version: 01/01/2002
Date Data Arrived at EDR: 02/20/2002
Date Made Active in Reports: 03/22/2002
Number of Days to Update: 30

Source: NYSDEC
Telephone: 518-402-9549
Last EDR Contact: 07/25/2005
Next Scheduled EDR Contact: 10/24/2005
Data Release Frequency: No Update Planned

MOSF AST: Major Oil Storage Facilities Database

Facilities that may be onshore facilities or vessels, with petroleum storage capacities of 400,000 gallons or greater.

Date of Government Version: 01/01/2002
Date Data Arrived at EDR: 02/20/2002
Date Made Active in Reports: 03/22/2002
Number of Days to Update: 30

Source: NYSDEC
Telephone: 518-402-9549
Last EDR Contact: 07/25/2005
Next Scheduled EDR Contact: 10/24/2005
Data Release Frequency: No Update Planned

INDIAN UST R1: Underground Storage Tanks on Indian Land

The Indian Underground Storage Tank (UST) database provides information about underground storage tanks on Indian land in EPA Region 1 (Connecticut, Maine, Massachusetts, New Hampshire, Rhode Island, Vermont and ten Tribal Nations).

Date of Government Version: 10/14/2021
Date Data Arrived at EDR: 11/15/2021
Date Made Active in Reports: 02/08/2022
Number of Days to Update: 85

Source: EPA, Region 1
Telephone: 617-918-1313
Last EDR Contact: 06/13/2022
Next Scheduled EDR Contact: 10/31/2022
Data Release Frequency: Varies

INDIAN UST R9: Underground Storage Tanks on Indian Land

The Indian Underground Storage Tank (UST) database provides information about underground storage tanks on Indian land in EPA Region 9 (Arizona, California, Hawaii, Nevada, the Pacific Islands, and Tribal Nations).

Date of Government Version: 10/12/2021
Date Data Arrived at EDR: 11/15/2021
Date Made Active in Reports: 02/08/2022
Number of Days to Update: 85

Source: EPA Region 9
Telephone: 415-972-3368
Last EDR Contact: 06/13/2022
Next Scheduled EDR Contact: 10/31/2022
Data Release Frequency: Varies

INDIAN UST R8: Underground Storage Tanks on Indian Land

The Indian Underground Storage Tank (UST) database provides information about underground storage tanks on Indian land in EPA Region 8 (Colorado, Montana, North Dakota, South Dakota, Utah, Wyoming and 27 Tribal Nations).

Date of Government Version: 10/12/2021
Date Data Arrived at EDR: 11/15/2021
Date Made Active in Reports: 02/08/2022
Number of Days to Update: 85

Source: EPA Region 8
Telephone: 303-312-6137
Last EDR Contact: 06/13/2022
Next Scheduled EDR Contact: 10/31/2022
Data Release Frequency: Varies

INDIAN UST R5: Underground Storage Tanks on Indian Land

The Indian Underground Storage Tank (UST) database provides information about underground storage tanks on Indian land in EPA Region 5 (Michigan, Minnesota and Wisconsin and Tribal Nations).

Date of Government Version: 04/06/2021
Date Data Arrived at EDR: 06/11/2021
Date Made Active in Reports: 09/07/2021
Number of Days to Update: 88

Source: EPA Region 5
Telephone: 312-886-6136
Last EDR Contact: 06/13/2022
Next Scheduled EDR Contact: 10/31/2022
Data Release Frequency: Varies

INDIAN UST R6: Underground Storage Tanks on Indian Land

The Indian Underground Storage Tank (UST) database provides information about underground storage tanks on Indian land in EPA Region 6 (Louisiana, Arkansas, Oklahoma, New Mexico, Texas and 65 Tribes).

Date of Government Version: 10/12/2021
Date Data Arrived at EDR: 11/15/2021
Date Made Active in Reports: 02/08/2022
Number of Days to Update: 85

Source: EPA Region 6
Telephone: 214-665-7591
Last EDR Contact: 06/13/2022
Next Scheduled EDR Contact: 10/31/2022
Data Release Frequency: Varies

INDIAN UST R4: Underground Storage Tanks on Indian Land

The Indian Underground Storage Tank (UST) database provides information about underground storage tanks on Indian land in EPA Region 4 (Alabama, Florida, Georgia, Kentucky, Mississippi, North Carolina, South Carolina, Tennessee and Tribal Nations)

Date of Government Version: 05/28/2021
Date Data Arrived at EDR: 06/22/2021
Date Made Active in Reports: 09/20/2021
Number of Days to Update: 90

Source: EPA Region 4
Telephone: 404-562-9424
Last EDR Contact: 06/13/2022
Next Scheduled EDR Contact: 10/31/2022
Data Release Frequency: Varies

INDIAN UST R7: Underground Storage Tanks on Indian Land

The Indian Underground Storage Tank (UST) database provides information about underground storage tanks on Indian land in EPA Region 7 (Iowa, Kansas, Missouri, Nebraska, and 9 Tribal Nations).

Date of Government Version: 10/12/2021
Date Data Arrived at EDR: 11/15/2021
Date Made Active in Reports: 02/08/2022
Number of Days to Update: 85

Source: EPA Region 7
Telephone: 913-551-7003
Last EDR Contact: 06/13/2022
Next Scheduled EDR Contact: 10/31/2022
Data Release Frequency: Varies

INDIAN UST R10: Underground Storage Tanks on Indian Land

The Indian Underground Storage Tank (UST) database provides information about underground storage tanks on Indian land in EPA Region 10 (Alaska, Idaho, Oregon, Washington, and Tribal Nations).

Date of Government Version: 10/12/2021
Date Data Arrived at EDR: 11/15/2021
Date Made Active in Reports: 02/08/2022
Number of Days to Update: 85

Source: EPA Region 10
Telephone: 206-553-2857
Last EDR Contact: 06/13/2022
Next Scheduled EDR Contact: 10/31/2022
Data Release Frequency: Varies

TANKS: Storage Tank Faciliy Listing

This database contains records of facilities that are or have been regulated under Bulk Storage Program. Tank information for these facilities may not be releasable by the state agency.

Date of Government Version: 03/21/2022
Date Data Arrived at EDR: 03/22/2022
Date Made Active in Reports: 06/15/2022
Number of Days to Update: 85

Source: Department of Environmental Conservation
Telephone: 518-402-9543
Last EDR Contact: 06/21/2022
Next Scheduled EDR Contact: 10/03/2022
Data Release Frequency: Quarterly

State and tribal institutional control / engineering control registries

ENV RES DECL: Environmental Restrictive Declarations

The Environmental Restrictive Declarations (ERD) listed were recorded in connection with a zoning action against the noted Tax Blocks and Tax Lots, or portion thereof, and are available in the property records on file at the Office of the City Register for Bronx, Kings, New York and Queens counties or at the Richmond County Clerk's office. They contain environmental requirements with respect to hazardous materials, air quality and/or noise in accordance with Section 11-15 of this Resolution.

Date of Government Version: 02/16/2022
Date Data Arrived at EDR: 03/22/2022
Date Made Active in Reports: 06/15/2022
Number of Days to Update: 85

Source: New York City Department of City Planning
Telephone: 212-720-3300
Last EDR Contact: 06/13/2022
Next Scheduled EDR Contact: 09/26/2022
Data Release Frequency: Varies

RES DECL: Restrictive Declarations Listing

A restrictive declaration is a covenant running with the land which binds the present and future owners of the property. As a condition of certain special permits, the City Planning Commission may require an applicant to sign and record a restrictive declaration that places specified conditions on the future use and development of the property. Certain restrictive declarations are indicated by a D on zoning maps.

Date of Government Version: 02/16/2022
Date Data Arrived at EDR: 03/16/2022
Date Made Active in Reports: 06/10/2022
Number of Days to Update: 86

Source: NYC Department of City Planning
Telephone: 212-720-3401
Last EDR Contact: 06/14/2022
Next Scheduled EDR Contact: 09/26/2022
Data Release Frequency: Varies

ENG CONTROLS: Registry of Engineering Controls

Environmental Remediation sites that have engineering controls in place.

Date of Government Version: 02/08/2022
Date Data Arrived at EDR: 02/08/2022
Date Made Active in Reports: 05/06/2022
Number of Days to Update: 87

Source: Department of Environmental Conservation
Telephone: 518-402-9553
Last EDR Contact: 05/11/2022
Next Scheduled EDR Contact: 08/22/2022
Data Release Frequency: Quarterly

INST CONTROL: Registry of Institutional Controls

Environmental Remediation sites that have institutional controls in place.

Date of Government Version: 02/08/2022
Date Data Arrived at EDR: 02/08/2022
Date Made Active in Reports: 05/06/2022
Number of Days to Update: 87

Source: Department of Environmental Conservation
Telephone: 518-402-9553
Last EDR Contact: 05/11/2022
Next Scheduled EDR Contact: 08/22/2022
Data Release Frequency: Quarterly

Lists of state and tribal voluntary cleanup sites

VCP: Voluntary Cleanup Agreements

New York established its Voluntary Cleanup Program (VCP) to address the environmental, legal and financial barriers that often hinder the redevelopment and reuse of contaminated properties. The Voluntary Cleanup Program was developed to enhance private sector cleanup of brownfields by enabling parties to remediate sites using private rather than public funds and to reduce the development pressures on "greenfield" sites.

Date of Government Version: 02/08/2022
Date Data Arrived at EDR: 02/08/2022
Date Made Active in Reports: 05/06/2022
Number of Days to Update: 87

Source: Department of Environmental Conservation
Telephone: 518-402-9711
Last EDR Contact: 05/11/2022
Next Scheduled EDR Contact: 08/22/2022
Data Release Frequency: Semi-Annually

INDIAN VCP R1: Voluntary Cleanup Priority Listing
A listing of voluntary cleanup priority sites located on Indian Land located in Region 1.

Date of Government Version: 07/27/2015
Date Data Arrived at EDR: 09/29/2015
Date Made Active in Reports: 02/18/2016
Number of Days to Update: 142

Source: EPA, Region 1
Telephone: 617-918-1102
Last EDR Contact: 06/15/2022
Next Scheduled EDR Contact: 10/03/2022
Data Release Frequency: Varies

INDIAN VCP R7: Voluntary Cleanup Priority Lisitng
A listing of voluntary cleanup priority sites located on Indian Land located in Region 7.

Date of Government Version: 03/20/2008
Date Data Arrived at EDR: 04/22/2008
Date Made Active in Reports: 05/19/2008
Number of Days to Update: 27

Source: EPA, Region 7
Telephone: 913-551-7365
Last EDR Contact: 07/08/2021
Next Scheduled EDR Contact: 07/20/2009
Data Release Frequency: Varies

VCP NYC: Voluntary Cleanup Program Listing NYC
New York City voluntary cleanup program sites.

Date of Government Version: 03/07/2022
Date Data Arrived at EDR: 03/09/2022
Date Made Active in Reports: 06/03/2022
Number of Days to Update: 86

Source: New York City Office of Environmental Protection
Telephone: 212-788-8841
Last EDR Contact: 06/07/2022
Next Scheduled EDR Contact: 09/19/2022
Data Release Frequency: Varies

Lists of state and tribal brownfield sites

BROWNFIELDS: Brownfields Site List
A Brownfield is any real property where redevelopment or re-use may be complicated by the presence or potential presence of a hazardous waste, petroleum, pollutant, or contaminant.

Date of Government Version: 02/08/2022
Date Data Arrived at EDR: 02/08/2022
Date Made Active in Reports: 05/06/2022
Number of Days to Update: 87

Source: Department of Environmental Conservation
Telephone: 518-402-9764
Last EDR Contact: 05/11/2022
Next Scheduled EDR Contact: 08/22/2022
Data Release Frequency: Semi-Annually

ERP: Environmental Restoration Program Listing
In an effort to spur the cleanup and redevelopment of brownfields, New Yorkers approved a $200 million Environmental Restoration or Brownfields Fund as part of the $1.75 billion Clean Water/Clean Air Bond Act of 1996 (1996 Bond Act). Enhancements to the program were enacted on October 7, 2003. Under the Environmental Restoration Program, the State provides grants to municipalities to reimburse up to 90 percent of on-site eligible costs and 100% of off-site eligible costs for site investigation and remediation activities. Once remediated, the property may then be reused for commercial, industrial, residential or public use.

Date of Government Version: 02/08/2022
Date Data Arrived at EDR: 02/08/2022
Date Made Active in Reports: 05/06/2022
Number of Days to Update: 87

Source: Department of Environmental Conservation
Telephone: 518-402-9622
Last EDR Contact: 05/11/2022
Next Scheduled EDR Contact: 08/22/2022
Data Release Frequency: Quarterly

GOVERNMENT RECORDS SEARCHED / DATA CURRENCY TRACKING

ADDITIONAL ENVIRONMENTAL RECORDS

Local Brownfield lists

US BROWNFIELDS: A Listing of Brownfields Sites

Brownfields are real property, the expansion, redevelopment, or reuse of which may be complicated by the presence or potential presence of a hazardous substance, pollutant, or contaminant. Cleaning up and reinvesting in these properties takes development pressures off of undeveloped, open land, and both improves and protects the environment. Assessment, Cleanup and Redevelopment Exchange System (ACRES) stores information reported by EPA Brownfields grant recipients on brownfields properties assessed or cleaned up with grant funding as well as information on Targeted Brownfields Assessments performed by EPA Regions. A listing of ACRES Brownfield sites is obtained from Cleanups in My Community. Cleanups in My Community provides information on Brownfields properties for which information is reported back to EPA, as well as areas served by Brownfields grant programs.

Date of Government Version: 02/23/2022
Date Data Arrived at EDR: 03/10/2022
Date Made Active in Reports: 03/10/2022
Number of Days to Update: 0

Source: Environmental Protection Agency
Telephone: 202-566-2777
Last EDR Contact: 06/13/2022
Next Scheduled EDR Contact: 09/26/2022
Data Release Frequency: Semi-Annually

Local Lists of Landfill / Solid Waste Disposal Sites

SWTIRE: Registered Waste Tire Storage & Facility List

A listing of facilities registered to accept waste tires.

Date of Government Version: 02/27/2018
Date Data Arrived at EDR: 04/06/2018
Date Made Active in Reports: 06/08/2018
Number of Days to Update: 63

Source: Department of Environmental Conservation
Telephone: 518-402-8694
Last EDR Contact: 06/03/2022
Next Scheduled EDR Contact: 09/19/2022
Data Release Frequency: No Update Planned

SWRCY: Registered Recycling Facility List

A listing of recycling facilities.

Date of Government Version: 03/29/2022
Date Data Arrived at EDR: 03/31/2022
Date Made Active in Reports: 06/24/2022
Number of Days to Update: 85

Source: Department of Environmental Conservation
Telephone: 518-402-8678
Last EDR Contact: 06/22/2022
Next Scheduled EDR Contact: 10/10/2022
Data Release Frequency: Quarterly

INDIAN ODI: Report on the Status of Open Dumps on Indian Lands

Location of open dumps on Indian land.

Date of Government Version: 12/31/1998
Date Data Arrived at EDR: 12/03/2007
Date Made Active in Reports: 01/24/2008
Number of Days to Update: 52

Source: Environmental Protection Agency
Telephone: 703-308-8245
Last EDR Contact: 04/21/2022
Next Scheduled EDR Contact: 08/08/2022
Data Release Frequency: Varies

DEBRIS REGION 9: Torres Martinez Reservation Illegal Dump Site Locations

A listing of illegal dump sites location on the Torres Martinez Indian Reservation located in eastern Riverside County and northern Imperial County, California.

Date of Government Version: 01/12/2009
Date Data Arrived at EDR: 05/07/2009
Date Made Active in Reports: 09/21/2009
Number of Days to Update: 137

Source: EPA, Region 9
Telephone: 415-947-4219
Last EDR Contact: 07/12/2022
Next Scheduled EDR Contact: 10/31/2022
Data Release Frequency: No Update Planned

ODI: Open Dump Inventory

An open dump is defined as a disposal facility that does not comply with one or more of the Part 257 or Part 258 Subtitle D Criteria.

Date of Government Version: 06/30/1985
Date Data Arrived at EDR: 08/09/2004
Date Made Active in Reports: 09/17/2004
Number of Days to Update: 39

Source: Environmental Protection Agency
Telephone: 800-424-9346
Last EDR Contact: 06/09/2004
Next Scheduled EDR Contact: N/A
Data Release Frequency: No Update Planned

IHS OPEN DUMPS: Open Dumps on Indian Land

A listing of all open dumps located on Indian Land in the United States.

Date of Government Version: 04/01/2014
Date Data Arrived at EDR: 08/06/2014
Date Made Active in Reports: 01/29/2015
Number of Days to Update: 176

Source: Department of Health & Human Serivces, Indian Health Service
Telephone: 301-443-1452
Last EDR Contact: 04/28/2022
Next Scheduled EDR Contact: 08/08/2022
Data Release Frequency: Varies

Local Lists of Hazardous waste / Contaminated Sites

US HIST CDL: National Clandestine Laboratory Register

A listing of clandestine drug lab locations that have been removed from the DEAs National Clandestine Laboratory Register.

Date of Government Version: 02/22/2022
Date Data Arrived at EDR: 02/23/2022
Date Made Active in Reports: 05/10/2022
Number of Days to Update: 76

Source: Drug Enforcement Administration
Telephone: 202-307-1000
Last EDR Contact: 05/24/2022
Next Scheduled EDR Contact: 09/05/2022
Data Release Frequency: No Update Planned

DEL SHWS: Delisted Registry Sites

A database listing of sites delisted from the Registry of Inactive Hazardous Waste Disposal Sites.

Date of Government Version: 02/08/2022
Date Data Arrived at EDR: 02/08/2022
Date Made Active in Reports: 05/06/2022
Number of Days to Update: 87

Source: Department of Environmental Conservation
Telephone: 518-402-9622
Last EDR Contact: 05/11/2022
Next Scheduled EDR Contact: 08/22/2022
Data Release Frequency: Quarterly

US CDL: Clandestine Drug Labs

A listing of clandestine drug lab locations. The U.S. Department of Justice ("the Department") provides this web site as a public service. It contains addresses of some locations where law enforcement agencies reported they found chemicals or other items that indicated the presence of either clandestine drug laboratories or dumpsites. In most cases, the source of the entries is not the Department, and the Department has not verified the entry and does not guarantee its accuracy. Members of the public must verify the accuracy of all entries by, for example, contacting local law enforcement and local health departments.

Date of Government Version: 02/22/2022
Date Data Arrived at EDR: 02/23/2022
Date Made Active in Reports: 05/10/2022
Number of Days to Update: 76

Source: Drug Enforcement Administration
Telephone: 202-307-1000
Last EDR Contact: 05/24/2022
Next Scheduled EDR Contact: 09/05/2022
Data Release Frequency: Quarterly

PFAS 2: New York State Inactive Landfill Initiative

A solid waste site priority list of mitigation and remedial activities to address sites causing, or substantially contributing to, impairments of drinking water quality. The primary focus is inactive solid waste disposal sites, primarily landfills, and their potential impact on New York?s drinking water resources from site-related contaminants, with a focus on emerging contaminants, including per- and polyfluoroalkyl substances (PFAS) and 1,4-dioxane.

Date of Government Version: 10/29/2021
Date Data Arrived at EDR: 11/19/2021
Date Made Active in Reports: 04/26/2022
Number of Days to Update: 158

Source: Department of Environmental Conservation
Telephone: 518-402-9662
Last EDR Contact: 05/16/2022
Next Scheduled EDR Contact: 08/15/2022
Data Release Frequency: Varies

PFAS: PFAS Contamination Site Location Listing

DEC surveyed select businesses, fire departments, fire training centers, bulk storage facilities, airports, and Department of Defense (DoD) facilities. The responses to the survey have helped to determine if these entities used or stored materials containing PFOA/PFOS including AFFF and dispersants used in Teflon coating operations. The results of this survey will be updated periodically as additional responses are received..

Date of Government Version: 01/16/2019
Date Data Arrived at EDR: 05/08/2019
Date Made Active in Reports: 06/24/2019
Number of Days to Update: 47

Source: Department of Environmental Conservation
Telephone: 518-402-9020
Last EDR Contact: 05/16/2022
Next Scheduled EDR Contact: 08/15/2022
Data Release Frequency: Varies

Local Lists of Registered Storage Tanks

HIST UST: Historical Petroleum Bulk Storage Database

These facilities have petroleum storage capacities in excess of 1,100 gallons and less than 400,000 gallons. This database contains detailed information per site. It is no longer updated due to the sensitive nature of the information involved. See UST for more current data.

Date of Government Version: 01/01/2002
Date Data Arrived at EDR: 06/02/2006
Date Made Active in Reports: 07/20/2006
Number of Days to Update: 48

Source: Department of Environmental Conservation
Telephone: 518-402-9549
Last EDR Contact: 10/23/2006
Next Scheduled EDR Contact: 01/22/2007
Data Release Frequency: Varies

HIST AST: Historical Petroleum Bulk Storage Database

These facilities have petroleum storage capabilities in excess of 1,100 gallons and less than 400,000 gallons. This database contains detailed information per site. No longer updated due to the sensitive nature of the information involved. See AST for more current data.

Date of Government Version: 01/01/2002
Date Data Arrived at EDR: 06/02/2006
Date Made Active in Reports: 07/20/2006
Number of Days to Update: 48

Source: Department of Environmental Conservation
Telephone: 518-402-9549
Last EDR Contact: 10/23/2006
Next Scheduled EDR Contact: 01/22/2007
Data Release Frequency: No Update Planned

Local Land Records

LIENS: Spill Liens Information

Lien information from the Oil Spill Fund.

Date of Government Version: 01/31/2022
Date Data Arrived at EDR: 02/01/2022
Date Made Active in Reports: 04/26/2022
Number of Days to Update: 84

Source: Office of the State Comptroller
Telephone: 518-474-9034
Last EDR Contact: 05/02/2022
Next Scheduled EDR Contact: 08/15/2022
Data Release Frequency: Quarterly

LIENS 2: CERCLA Lien Information

A Federal CERCLA ('Superfund') lien can exist by operation of law at any site or property at which EPA has spent Superfund monies. These monies are spent to investigate and address releases and threatened releases of contamination. CERCLIS provides information as to the identity of these sites and properties.

Date of Government Version: 04/27/2022
Date Data Arrived at EDR: 05/05/2022
Date Made Active in Reports: 05/31/2022
Number of Days to Update: 26

Source: Environmental Protection Agency
Telephone: 202-564-6023
Last EDR Contact: 07/01/2022
Next Scheduled EDR Contact: 10/10/2022
Data Release Frequency: Semi-Annually

Records of Emergency Release Reports

HMIRS: Hazardous Materials Information Reporting System

Hazardous Materials Incident Report System. HMIRS contains hazardous material spill incidents reported to DOT.

Date of Government Version: 03/21/2022
Date Data Arrived at EDR: 03/21/2022
Date Made Active in Reports: 06/14/2022
Number of Days to Update: 85

Source: U.S. Department of Transportation
Telephone: 202-366-4555
Last EDR Contact: 06/21/2022
Next Scheduled EDR Contact: 10/03/2022
Data Release Frequency: Quarterly

SPILLS: Spills Information Database

Data collected on spills reported to NYSDEC as required by one or more of the following: Article 12 of the Navigation Law, 6 NYCRR Section 613.8 (from PBS regs), or 6 NYCRR Section 595.2 (from CBS regs). It includes spills active as of April 1, 1986, as well as spills occurring since this date.

Date of Government Version: 03/15/2022
Date Data Arrived at EDR: 03/15/2022
Date Made Active in Reports: 03/16/2022
Number of Days to Update: 1

Source: Department of Environmental Conservation
Telephone: 518-402-9549
Last EDR Contact: 05/11/2022
Next Scheduled EDR Contact: 08/22/2022
Data Release Frequency: Varies

HIST SPILLS: SPILLS Database

This database contains records of chemical and petroleum spill incidents. Under State law, petroleum and hazardous chemical spills that can impact the waters of the state must be reported by the spiller (and, in some cases, by anyone who has knowledge of the spills). In 2002, the Department of Environmental Conservation stopped providing updates to its original Spills Information Database. This database includes fields that are no longer available from the NYDEC as of January 1, 2002. Current information may be found in the NY SPILLS database. Department of Environmental Conservation.

Date of Government Version: 01/01/2002
Date Data Arrived at EDR: 07/08/2005
Date Made Active in Reports: 07/14/2005
Number of Days to Update: 6

Source: Department of Environmental Conservation
Telephone: 518-402-9549
Last EDR Contact: 07/07/2005
Next Scheduled EDR Contact: N/A
Data Release Frequency: No Update Planned

SPILLS 90: SPILLS90 data from FirstSearch

Spills 90 includes those spill and release records available exclusively from FirstSearch databases. Typically, they may include chemical, oil and/or hazardous substance spills recorded after 1990. Duplicate records that are already included in EDR incident and release records are not included in Spills 90.

Date of Government Version: 12/14/2012
Date Data Arrived at EDR: 01/03/2013
Date Made Active in Reports: 02/12/2013
Number of Days to Update: 40

Source: FirstSearch
Telephone: N/A
Last EDR Contact: 01/03/2013
Next Scheduled EDR Contact: N/A
Data Release Frequency: No Update Planned

SPILLS 80: SPILLS80 data from FirstSearch

Spills 80 includes those spill and release records available from FirstSearch databases prior to 1990. Typically, they may include chemical, oil and/or hazardous substance spills recorded before 1990. Duplicate records that are already included in EDR incident and release records are not included in Spills 80.

Date of Government Version: 11/02/2010
Date Data Arrived at EDR: 01/03/2013
Date Made Active in Reports: 03/07/2013
Number of Days to Update: 63

Source: FirstSearch
Telephone: N/A
Last EDR Contact: 01/03/2013
Next Scheduled EDR Contact: N/A
Data Release Frequency: No Update Planned

Other Ascertainable Records

RCRA NonGen / NLR: RCRA - Non Generators / No Longer Regulated

RCRAInfo is EPA's comprehensive information system, providing access to data supporting the Resource Conservation and Recovery Act (RCRA) of 1976 and the Hazardous and Solid Waste Amendments (HSWA) of 1984. The database includes selective information on sites which generate, transport, store, treat and/or dispose of hazardous waste as defined by the Resource Conservation and Recovery Act (RCRA). Non-Generators do not presently generate hazardous waste.

Date of Government Version: 06/20/2022
Date Data Arrived at EDR: 06/21/2022
Date Made Active in Reports: 06/28/2022
Number of Days to Update: 7

Source: Environmental Protection Agency
Telephone: (212) 637-3660
Last EDR Contact: 06/21/2022
Next Scheduled EDR Contact: 10/03/2022
Data Release Frequency: Quarterly

FUDS: Formerly Used Defense Sites

The listing includes locations of Formerly Used Defense Sites properties where the US Army Corps of Engineers is actively working or will take necessary cleanup actions.

Date of Government Version: 12/01/2021
Date Data Arrived at EDR: 02/15/2022
Date Made Active in Reports: 05/10/2022
Number of Days to Update: 84

Source: U.S. Army Corps of Engineers
Telephone: 202-528-4285
Last EDR Contact: 05/17/2022
Next Scheduled EDR Contact: 08/29/2022
Data Release Frequency: Varies

DOD: Department of Defense Sites

This data set consists of federally owned or administered lands, administered by the Department of Defense, that have any area equal to or greater than 640 acres of the United States, Puerto Rico, and the U.S. Virgin Islands.

Date of Government Version: 06/07/2021
Date Data Arrived at EDR: 07/13/2021
Date Made Active in Reports: 03/09/2022
Number of Days to Update: 239

Source: USGS
Telephone: 888-275-8747
Last EDR Contact: 07/13/2022
Next Scheduled EDR Contact: 10/24/2022
Data Release Frequency: Varies

FEDLAND: Federal and Indian Lands

Federally and Indian administrated lands of the United States. Lands included are administrated by: Army Corps of Engineers, Bureau of Reclamation, National Wild and Scenic River, National Wildlife Refuge, Public Domain Land, Wilderness, Wilderness Study Area, Wildlife Management Area, Bureau of Indian Affairs, Bureau of Land Management, Department of Justice, Forest Service, Fish and Wildlife Service, National Park Service.

Date of Government Version: 04/02/2018
Date Data Arrived at EDR: 04/11/2018
Date Made Active in Reports: 11/06/2019
Number of Days to Update: 574

Source: U.S. Geological Survey
Telephone: 888-275-8747
Last EDR Contact: 07/08/2022
Next Scheduled EDR Contact: 10/17/2022
Data Release Frequency: N/A

SCRD DRYCLEANERS: State Coalition for Remediation of Drycleaners Listing

The State Coalition for Remediation of Drycleaners was established in 1998, with support from the U.S. EPA Office of Superfund Remediation and Technology Innovation. It is comprised of representatives of states with established drycleaner remediation programs. Currently the member states are Alabama, Connecticut, Florida, Illinois, Kansas, Minnesota, Missouri, North Carolina, Oregon, South Carolina, Tennessee, Texas, and Wisconsin.

Date of Government Version: 01/01/2017
Date Data Arrived at EDR: 02/03/2017
Date Made Active in Reports: 04/07/2017
Number of Days to Update: 63

Source: Environmental Protection Agency
Telephone: 615-532-8599
Last EDR Contact: 05/06/2022
Next Scheduled EDR Contact: 08/22/2022
Data Release Frequency: Varies

US FIN ASSUR: Financial Assurance Information

All owners and operators of facilities that treat, store, or dispose of hazardous waste are required to provide proof that they will have sufficient funds to pay for the clean up, closure, and post-closure care of their facilities.

Date of Government Version: 03/21/2022
Date Data Arrived at EDR: 03/21/2022
Date Made Active in Reports: 06/14/2022
Number of Days to Update: 85

Source: Environmental Protection Agency
Telephone: 202-566-1917
Last EDR Contact: 06/21/2022
Next Scheduled EDR Contact: 10/03/2022
Data Release Frequency: Quarterly

EPA WATCH LIST: EPA WATCH LIST

EPA maintains a "Watch List" to facilitate dialogue between EPA, state and local environmental agencies on enforcement matters relating to facilities with alleged violations identified as either significant or high priority. Being on the Watch List does not mean that the facility has actually violated the law only that an investigation by EPA or a state or local environmental agency has led those organizations to allege that an unproven violation has in fact occurred. Being on the Watch List does not represent a higher level of concern regarding the alleged violations that were detected, but instead indicates cases requiring additional dialogue between EPA, state and local agencies - primarily because of the length of time the alleged violation has gone unaddressed or unresolved.

Date of Government Version: 08/30/2013
Date Data Arrived at EDR: 03/21/2014
Date Made Active in Reports: 06/17/2014
Number of Days to Update: 88

Source: Environmental Protection Agency
Telephone: 617-520-3000
Last EDR Contact: 04/28/2022
Next Scheduled EDR Contact: 08/15/2022
Data Release Frequency: Quarterly

2020 COR ACTION: 2020 Corrective Action Program List

The EPA has set ambitious goals for the RCRA Corrective Action program by creating the 2020 Corrective Action Universe. This RCRA cleanup baseline includes facilities expected to need corrective action. The 2020 universe contains a wide variety of sites. Some properties are heavily contaminated while others were contaminated but have since been cleaned up. Still others have not been fully investigated yet, and may require little or no remediation. Inclusion in the 2020 Universe does not necessarily imply failure on the part of a facility to meet its RCRA obligations.

Date of Government Version: 09/30/2017
Date Data Arrived at EDR: 05/08/2018
Date Made Active in Reports: 07/20/2018
Number of Days to Update: 73

Source: Environmental Protection Agency
Telephone: 703-308-4044
Last EDR Contact: 05/06/2022
Next Scheduled EDR Contact: 08/15/2022
Data Release Frequency: Varies

TSCA: Toxic Substances Control Act

Toxic Substances Control Act. TSCA identifies manufacturers and importers of chemical substances included on the TSCA Chemical Substance Inventory list. It includes data on the production volume of these substances by plant site.

Date of Government Version: 12/31/2016
Date Data Arrived at EDR: 06/17/2020
Date Made Active in Reports: 09/10/2020
Number of Days to Update: 85

Source: EPA
Telephone: 202-260-5521
Last EDR Contact: 06/14/2022
Next Scheduled EDR Contact: 09/26/2022
Data Release Frequency: Every 4 Years

TRIS: Toxic Chemical Release Inventory System

Toxic Release Inventory System. TRIS identifies facilities which release toxic chemicals to the air, water and land in reportable quantities under SARA Title III Section 313.

Date of Government Version: 12/31/2018
Date Data Arrived at EDR: 08/14/2020
Date Made Active in Reports: 11/04/2020
Number of Days to Update: 82

Source: EPA
Telephone: 202-566-0250
Last EDR Contact: 05/20/2022
Next Scheduled EDR Contact: 08/29/2022
Data Release Frequency: Annually

SSTS: Section 7 Tracking Systems

Section 7 of the Federal Insecticide, Fungicide and Rodenticide Act, as amended (92 Stat. 829) requires all registered pesticide-producing establishments to submit a report to the Environmental Protection Agency by March 1st each year. Each establishment must report the types and amounts of pesticides, active ingredients and devices being produced, and those having been produced and sold or distributed in the past year.

Date of Government Version: 01/19/2022
Date Data Arrived at EDR: 01/19/2022
Date Made Active in Reports: 04/11/2022
Number of Days to Update: 82

Source: EPA
Telephone: 202-564-4203
Last EDR Contact: 04/20/2022
Next Scheduled EDR Contact: 08/01/2022
Data Release Frequency: Annually

ROD: Records Of Decision

Record of Decision. ROD documents mandate a permanent remedy at an NPL (Superfund) site containing technical and health information to aid in the cleanup.

Date of Government Version: 04/27/2022
Date Data Arrived at EDR: 05/05/2022
Date Made Active in Reports: 05/31/2022
Number of Days to Update: 26

Source: EPA
Telephone: 703-416-0223
Last EDR Contact: 07/01/2022
Next Scheduled EDR Contact: 09/12/2022
Data Release Frequency: Annually

RMP: Risk Management Plans

When Congress passed the Clean Air Act Amendments of 1990, it required EPA to publish regulations and guidance for chemical accident prevention at facilities using extremely hazardous substances. The Risk Management Program Rule (RMP Rule) was written to implement Section 112(r) of these amendments. The rule, which built upon existing industry codes and standards, requires companies of all sizes that use certain flammable and toxic substances to develop a Risk Management Program, which includes a(n): Hazard assessment that details the potential effects of an accidental release, an accident history of the last five years, and an evaluation of worst-case and alternative accidental releases; Prevention program that includes safety precautions and maintenance, monitoring, and employee training measures; and Emergency response program that spells out emergency health care, employee training measures and procedures for informing the public and response agencies (e.g the fire department) should an accident occur.

Date of Government Version: 04/27/2022
Date Data Arrived at EDR: 05/04/2022
Date Made Active in Reports: 05/10/2022
Number of Days to Update: 6

Source: Environmental Protection Agency
Telephone: 202-564-8600
Last EDR Contact: 04/18/2022
Next Scheduled EDR Contact: 08/01/2022
Data Release Frequency: Varies

RAATS: RCRA Administrative Action Tracking System

RCRA Administration Action Tracking System. RAATS contains records based on enforcement actions issued under RCRA pertaining to major violators and includes administrative and civil actions brought by the EPA. For administration actions after September 30, 1995, data entry in the RAATS database was discontinued. EPA will retain a copy of the database for historical records. It was necessary to terminate RAATS because a decrease in agency resources made it impossible to continue to update the information contained in the database.

Date of Government Version: 04/17/1995
Date Data Arrived at EDR: 07/03/1995
Date Made Active in Reports: 08/07/1995
Number of Days to Update: 35

Source: EPA
Telephone: 202-564-4104
Last EDR Contact: 06/02/2008
Next Scheduled EDR Contact: 09/01/2008
Data Release Frequency: No Update Planned

PRP: Potentially Responsible Parties

A listing of verified Potentially Responsible Parties

Date of Government Version: 01/25/2022
Date Data Arrived at EDR: 02/03/2022
Date Made Active in Reports: 02/25/2022
Number of Days to Update: 22

Source: EPA
Telephone: 202-564-6023
Last EDR Contact: 07/01/2022
Next Scheduled EDR Contact: 08/15/2022
Data Release Frequency: Quarterly

PADS: PCB Activity Database System

PCB Activity Database. PADS Identifies generators, transporters, commercial storers and/or brokers and disposers of PCB's who are required to notify the EPA of such activities.

Date of Government Version: 01/20/2022
Date Data Arrived at EDR: 01/20/2022
Date Made Active in Reports: 03/25/2022
Number of Days to Update: 64

Source: EPA
Telephone: 202-566-0500
Last EDR Contact: 07/08/2022
Next Scheduled EDR Contact: 10/17/2022
Data Release Frequency: Annually

GOVERNMENT RECORDS SEARCHED / DATA CURRENCY TRACKING

ICIS: Integrated Compliance Information System

The Integrated Compliance Information System (ICIS) supports the information needs of the national enforcement and compliance program as well as the unique needs of the National Pollutant Discharge Elimination System (NPDES) program.

Date of Government Version: 11/18/2016
Date Data Arrived at EDR: 11/23/2016
Date Made Active in Reports: 02/10/2017
Number of Days to Update: 79

Source: Environmental Protection Agency
Telephone: 202-564-2501
Last EDR Contact: 06/28/2022
Next Scheduled EDR Contact: 10/17/2022
Data Release Frequency: Quarterly

FTTS: FIFRA/ TSCA Tracking System - FIFRA (Federal Insecticide, Fungicide, & Rodenticide Act)/TSCA (Toxic Substances Control Act)

FTTS tracks administrative cases and pesticide enforcement actions and compliance activities related to FIFRA, TSCA and EPCRA (Emergency Planning and Community Right-to-Know Act). To maintain currency, EDR contacts the Agency on a quarterly basis.

Date of Government Version: 04/09/2009
Date Data Arrived at EDR: 04/16/2009
Date Made Active in Reports: 05/11/2009
Number of Days to Update: 25

Source: EPA/Office of Prevention, Pesticides and Toxic Substances
Telephone: 202-566-1667
Last EDR Contact: 08/18/2017
Next Scheduled EDR Contact: 12/04/2017
Data Release Frequency: No Update Planned

FTTS INSP: FIFRA/ TSCA Tracking System - FIFRA (Federal Insecticide, Fungicide, & Rodenticide Act)/TSCA (Toxic Substances Control Act)

A listing of FIFRA/TSCA Tracking System (FTTS) inspections and enforcements.

Date of Government Version: 04/09/2009
Date Data Arrived at EDR: 04/16/2009
Date Made Active in Reports: 05/11/2009
Number of Days to Update: 25

Source: EPA
Telephone: 202-566-1667
Last EDR Contact: 08/18/2017
Next Scheduled EDR Contact: 12/04/2017
Data Release Frequency: No Update Planned

MLTS: Material Licensing Tracking System

MLTS is maintained by the Nuclear Regulatory Commission and contains a list of approximately 8,100 sites which possess or use radioactive materials and which are subject to NRC licensing requirements. To maintain currency, EDR contacts the Agency on a quarterly basis.

Date of Government Version: 03/11/2022
Date Data Arrived at EDR: 03/15/2022
Date Made Active in Reports: 06/14/2022
Number of Days to Update: 91

Source: Nuclear Regulatory Commission
Telephone: 301-415-7169
Last EDR Contact: 07/13/2022
Next Scheduled EDR Contact: 10/31/2022
Data Release Frequency: Quarterly

COAL ASH DOE: Steam-Electric Plant Operation Data

A listing of power plants that store ash in surface ponds.

Date of Government Version: 12/31/2020
Date Data Arrived at EDR: 11/30/2021
Date Made Active in Reports: 02/22/2022
Number of Days to Update: 84

Source: Department of Energy
Telephone: 202-586-8719
Last EDR Contact: 06/02/2022
Next Scheduled EDR Contact: 09/12/2022
Data Release Frequency: Varies

COAL ASH EPA: Coal Combustion Residues Surface Impoundments List

A listing of coal combustion residues surface impoundments with high hazard potential ratings.

Date of Government Version: 01/12/2017
Date Data Arrived at EDR: 03/05/2019
Date Made Active in Reports: 11/11/2019
Number of Days to Update: 251

Source: Environmental Protection Agency
Telephone: N/A
Last EDR Contact: 05/25/2022
Next Scheduled EDR Contact: 09/12/2022
Data Release Frequency: Varies

PCB TRANSFORMER: PCB Transformer Registration Database
The database of PCB transformer registrations that includes all PCB registration submittals.

Date of Government Version: 09/13/2019
Date Data Arrived at EDR: 11/06/2019
Date Made Active in Reports: 02/10/2020
Number of Days to Update: 96
Source: Environmental Protection Agency
Telephone: 202-566-0517
Last EDR Contact: 05/06/2022
Next Scheduled EDR Contact: 08/15/2022
Data Release Frequency: Varies

RADINFO: Radiation Information Database
The Radiation Information Database (RADINFO) contains information about facilities that are regulated by U.S. Environmental Protection Agency (EPA) regulations for radiation and radioactivity.

Date of Government Version: 07/01/2019
Date Data Arrived at EDR: 07/01/2019
Date Made Active in Reports: 09/23/2019
Number of Days to Update: 84
Source: Environmental Protection Agency
Telephone: 202-343-9775
Last EDR Contact: 06/23/2022
Next Scheduled EDR Contact: 10/10/2022
Data Release Frequency: Quarterly

HIST FTTS: FIFRA/TSCA Tracking System Administrative Case Listing
A complete administrative case listing from the FIFRA/TSCA Tracking System (FTTS) for all ten EPA regions. The information was obtained from the National Compliance Database (NCDB). NCDB supports the implementation of FIFRA (Federal Insecticide, Fungicide, and Rodenticide Act) and TSCA (Toxic Substances Control Act). Some EPA regions are now closing out records. Because of that, and the fact that some EPA regions are not providing EPA Headquarters with updated records, it was decided to create a HIST FTTS database. It included records that may not be included in the newer FTTS database updates. This database is no longer updated.

Date of Government Version: 10/19/2006
Date Data Arrived at EDR: 03/01/2007
Date Made Active in Reports: 04/10/2007
Number of Days to Update: 40
Source: Environmental Protection Agency
Telephone: 202-564-2501
Last EDR Contact: 12/17/2007
Next Scheduled EDR Contact: 03/17/2008
Data Release Frequency: No Update Planned

HIST FTTS INSP: FIFRA/TSCA Tracking System Inspection & Enforcement Case Listing
A complete inspection and enforcement case listing from the FIFRA/TSCA Tracking System (FTTS) for all ten EPA regions. The information was obtained from the National Compliance Database (NCDB). NCDB supports the implementation of FIFRA (Federal Insecticide, Fungicide, and Rodenticide Act) and TSCA (Toxic Substances Control Act). Some EPA regions are now closing out records. Because of that, and the fact that some EPA regions are not providing EPA Headquarters with updated records, it was decided to create a HIST FTTS database. It included records that may not be included in the newer FTTS database updates. This database is no longer updated.

Date of Government Version: 10/19/2006
Date Data Arrived at EDR: 03/01/2007
Date Made Active in Reports: 04/10/2007
Number of Days to Update: 40
Source: Environmental Protection Agency
Telephone: 202-564-2501
Last EDR Contact: 12/17/2008
Next Scheduled EDR Contact: 03/17/2008
Data Release Frequency: No Update Planned

DOT OPS: Incident and Accident Data
Department of Transporation, Office of Pipeline Safety Incident and Accident data.

Date of Government Version: 01/02/2020
Date Data Arrived at EDR: 01/28/2020
Date Made Active in Reports: 04/17/2020
Number of Days to Update: 80
Source: Department of Transporation, Office of Pipeline Safety
Telephone: 202-366-4595
Last EDR Contact: 04/26/2022
Next Scheduled EDR Contact: 08/08/2022
Data Release Frequency: Quarterly

CONSENT: Superfund (CERCLA) Consent Decrees
Major legal settlements that establish responsibility and standards for cleanup at NPL (Superfund) sites. Released periodically by United States District Courts after settlement by parties to litigation matters.

Date of Government Version: 03/31/2022
Date Data Arrived at EDR: 04/14/2022
Date Made Active in Reports: 07/12/2022
Number of Days to Update: 89

Source: Department of Justice, Consent Decree Library
Telephone: Varies
Last EDR Contact: 06/29/2022
Next Scheduled EDR Contact: 10/17/2022
Data Release Frequency: Varies

BRS: Biennial Reporting System

The Biennial Reporting System is a national system administered by the EPA that collects data on the generation and management of hazardous waste. BRS captures detailed data from two groups: Large Quantity Generators (LQG) and Treatment, Storage, and Disposal Facilities.

Date of Government Version: 12/31/2019
Date Data Arrived at EDR: 03/02/2022
Date Made Active in Reports: 03/25/2022
Number of Days to Update: 23

Source: EPA/NTIS
Telephone: 800-424-9346
Last EDR Contact: 06/21/2022
Next Scheduled EDR Contact: 10/03/2022
Data Release Frequency: Biennially

INDIAN RESERV: Indian Reservations

This map layer portrays Indian administered lands of the United States that have any area equal to or greater than 640 acres.

Date of Government Version: 12/31/2014
Date Data Arrived at EDR: 07/14/2015
Date Made Active in Reports: 01/10/2017
Number of Days to Update: 546

Source: USGS
Telephone: 202-208-3710
Last EDR Contact: 07/08/2022
Next Scheduled EDR Contact: 10/17/2022
Data Release Frequency: Semi-Annually

FUSRAP: Formerly Utilized Sites Remedial Action Program

DOE established the Formerly Utilized Sites Remedial Action Program (FUSRAP) in 1974 to remediate sites where radioactive contamination remained from Manhattan Project and early U.S. Atomic Energy Commission (AEC) operations.

Date of Government Version: 07/26/2021
Date Data Arrived at EDR: 07/27/2021
Date Made Active in Reports: 10/22/2021
Number of Days to Update: 87

Source: Department of Energy
Telephone: 202-586-3559
Last EDR Contact: 04/28/2022
Next Scheduled EDR Contact: 08/15/2022
Data Release Frequency: Varies

UMTRA: Uranium Mill Tailings Sites

Uranium ore was mined by private companies for federal government use in national defense programs. When the mills shut down, large piles of the sand-like material (mill tailings) remain after uranium has been extracted from the ore. Levels of human exposure to radioactive materials from the piles are low; however, in some cases tailings were used as construction materials before the potential health hazards of the tailings were recognized.

Date of Government Version: 08/30/2019
Date Data Arrived at EDR: 11/15/2019
Date Made Active in Reports: 01/28/2020
Number of Days to Update: 74

Source: Department of Energy
Telephone: 505-845-0011
Last EDR Contact: 05/16/2022
Next Scheduled EDR Contact: 08/29/2022
Data Release Frequency: Varies

LEAD SMELTER 1: Lead Smelter Sites

A listing of former lead smelter site locations.

Date of Government Version: 04/27/2022
Date Data Arrived at EDR: 05/05/2022
Date Made Active in Reports: 05/31/2022
Number of Days to Update: 26

Source: Environmental Protection Agency
Telephone: 703-603-8787
Last EDR Contact: 09/01/2022
Next Scheduled EDR Contact: 10/10/2022
Data Release Frequency: Varies

LEAD SMELTER 2: Lead Smelter Sites

A list of several hundred sites in the U.S. where secondary lead smelting was done from 1931and 1964. These sites may pose a threat to public health through ingestion or inhalation of contaminated soil or dust

Date of Government Version: 04/05/2001
Date Data Arrived at EDR: 10/27/2010
Date Made Active in Reports: 12/02/2010
Number of Days to Update: 36

Source: American Journal of Public Health
Telephone: 703-305-6451
Last EDR Contact: 12/02/2009
Next Scheduled EDR Contact: N/A
Data Release Frequency: No Update Planned

US AIRS (AFS): Aerometric Information Retrieval System Facility Subsystem (AFS)

The database is a sub-system of Aerometric Information Retrieval System (AIRS). AFS contains compliance data on air pollution point sources regulated by the U.S. EPA and/or state and local air regulatory agencies. This information comes from source reports by various stationary sources of air pollution, such as electric power plants, steel mills, factories, and universities, and provides information about the air pollutants they produce. Action, air program, air program pollutant, and general level plant data. It is used to track emissions and compliance data from industrial plants.

Date of Government Version: 10/12/2016
Date Data Arrived at EDR: 10/26/2016
Date Made Active in Reports: 02/03/2017
Number of Days to Update: 100

Source: EPA
Telephone: 202-564-2496
Last EDR Contact: 09/26/2017
Next Scheduled EDR Contact: 01/08/2018
Data Release Frequency: Annually

US AIRS MINOR: Air Facility System Data

A listing of minor source facilities.

Date of Government Version: 10/12/2016
Date Data Arrived at EDR: 10/26/2016
Date Made Active in Reports: 02/03/2017
Number of Days to Update: 100

Source: EPA
Telephone: 202-564-2496
Last EDR Contact: 09/26/2017
Next Scheduled EDR Contact: 01/08/2018
Data Release Frequency: Annually

MINES VIOLATIONS: MSHA Violation Assessment Data

Mines violation and assessment information. Department of Labor, Mine Safety & Health Administration.

Date of Government Version: 03/21/2022
Date Data Arrived at EDR: 03/22/2022
Date Made Active in Reports: 03/25/2022
Number of Days to Update: 3

Source: DOL, Mine Safety & Health Admi
Telephone: 202-693-9424
Last EDR Contact: 05/26/2022
Next Scheduled EDR Contact: 09/12/2022
Data Release Frequency: Quarterly

US MINES: Mines Master Index File

Contains all mine identification numbers issued for mines active or opened since 1971. The data also includes violation information.

Date of Government Version: 02/01/2022
Date Data Arrived at EDR: 02/23/2022
Date Made Active in Reports: 05/24/2022
Number of Days to Update: 90

Source: Department of Labor, Mine Safety and Health Administration
Telephone: 303-231-5959
Last EDR Contact: 05/25/2022
Next Scheduled EDR Contact: 09/05/2022
Data Release Frequency: Semi-Annually

US MINES 2: Ferrous and Nonferrous Metal Mines Database Listing

This map layer includes ferrous (ferrous metal mines are facilities that extract ferrous metals, such as iron ore or molybdenum) and nonferrous (Nonferrous metal mines are facilities that extract nonferrous metals, such as gold, silver, copper, zinc, and lead) metal mines in the United States.

Date of Government Version: 05/06/2020
Date Data Arrived at EDR: 05/27/2020
Date Made Active in Reports: 08/13/2020
Number of Days to Update: 78

Source: USGS
Telephone: 703-648-7709
Last EDR Contact: 05/27/2022
Next Scheduled EDR Contact: 09/05/2022
Data Release Frequency: Varies

US MINES 3: Active Mines & Mineral Plants Database Listing

Active Mines and Mineral Processing Plant operations for commodities monitored by the Minerals Information Team of the USGS.

Date of Government Version: 04/14/2011
Date Data Arrived at EDR: 06/08/2011
Date Made Active in Reports: 09/13/2011
Number of Days to Update: 97

Source: USGS
Telephone: 703-648-7709
Last EDR Contact: 05/27/2022
Next Scheduled EDR Contact: 09/05/2022
Data Release Frequency: Varies

ABANDONED MINES: Abandoned Mines

An inventory of land and water impacted by past mining (primarily coal mining) is maintained by OSMRE to provide information needed to implement the Surface Mining Control and Reclamation Act of 1977 (SMCRA). The inventory contains information on the location, type, and extent of AML impacts, as well as, information on the cost associated with the reclamation of those problems. The inventory is based upon field surveys by State, Tribal, and OSMRE program officials. It is dynamic to the extent that it is modified as new problems are identified and existing problems are reclaimed.

Date of Government Version: 03/10/2022
Date Data Arrived at EDR: 03/10/2022
Date Made Active in Reports: 06/14/2022
Number of Days to Update: 96

Source: Department of Interior
Telephone: 202-208-2609
Last EDR Contact: 06/14/2022
Next Scheduled EDR Contact: 09/19/2022
Data Release Frequency: Quarterly

FINDS: Facility Index System/Facility Registry System

Facility Index System. FINDS contains both facility information and 'pointers' to other sources that contain more detail. EDR includes the following FINDS databases in this report: PCS (Permit Compliance System), AIRS (Aerometric Information Retrieval System), DOCKET (Enforcement Docket used to manage and track information on civil judicial enforcement cases for all environmental statutes), FURS (Federal Underground Injection Control), C-DOCKET (Criminal Docket System used to track criminal enforcement actions for all environmental statutes), FFIS (Federal Facilities Information System), STATE (State Environmental Laws and Statutes), and PADS (PCB Activity Data System).

Date of Government Version: 05/13/2022
Date Data Arrived at EDR: 05/18/2022
Date Made Active in Reports: 05/31/2022
Number of Days to Update: 13

Source: EPA
Telephone: (212) 637-3000
Last EDR Contact: 05/18/2022
Next Scheduled EDR Contact: 09/12/2022
Data Release Frequency: Quarterly

UXO: Unexploded Ordnance Sites

A listing of unexploded ordnance site locations

Date of Government Version: 12/31/2020
Date Data Arrived at EDR: 01/11/2022
Date Made Active in Reports: 02/14/2022
Number of Days to Update: 34

Source: Department of Defense
Telephone: 703-704-1564
Last EDR Contact: 07/07/2022
Next Scheduled EDR Contact: 10/24/2022
Data Release Frequency: Varies

ECHO: Enforcement & Compliance History Information

ECHO provides integrated compliance and enforcement information for about 800,000 regulated facilities nationwide.

Date of Government Version: 04/02/2022
Date Data Arrived at EDR: 04/05/2022
Date Made Active in Reports: 06/28/2022
Number of Days to Update: 84

Source: Environmental Protection Agency
Telephone: 202-564-2280
Last EDR Contact: 07/01/2022
Next Scheduled EDR Contact: 10/17/2022
Data Release Frequency: Quarterly

DOCKET HWC: Hazardous Waste Compliance Docket Listing

A complete list of the Federal Agency Hazardous Waste Compliance Docket Facilities.

Date of Government Version: 05/06/2021
Date Data Arrived at EDR: 05/21/2021
Date Made Active in Reports: 08/11/2021
Number of Days to Update: 82

Source: Environmental Protection Agency
Telephone: 202-564-0527
Last EDR Contact: 05/19/2022
Next Scheduled EDR Contact: 09/05/2022
Data Release Frequency: Varies

FUELS PROGRAM: EPA Fuels Program Registered Listing

This listing includes facilities that are registered under the Part 80 (Code of Federal Regulations) EPA Fuels Programs. All companies now are required to submit new and updated registrations.

Date of Government Version: 02/17/2022
Date Data Arrived at EDR: 02/17/2022
Date Made Active in Reports: 05/10/2022
Number of Days to Update: 82

Source: EPA
Telephone: 800-385-6164
Last EDR Contact: 05/17/2022
Next Scheduled EDR Contact: 08/29/2022
Data Release Frequency: Quarterly

AIRS: Air Emissions Data

Point source emissions inventory data.

Date of Government Version: 01/31/2022
Date Data Arrived at EDR: 02/01/2022
Date Made Active in Reports: 02/10/2022
Number of Days to Update: 9

Source: Department of Environmental Conservation
Telephone: 518-402-8452
Last EDR Contact: 04/18/2022
Next Scheduled EDR Contact: 08/01/2022
Data Release Frequency: Annually

COAL ASH: Coal Ash Disposal Site Listing

A listing of coal ash disposal site locations.

Date of Government Version: 03/28/2022
Date Data Arrived at EDR: 03/30/2022
Date Made Active in Reports: 06/24/2022
Number of Days to Update: 86

Source: Department of Environmental Conservation
Telephone: 518-402-8660
Last EDR Contact: 06/22/2022
Next Scheduled EDR Contact: 10/10/2022
Data Release Frequency: Quarterly

DRYCLEANERS: Registered Drycleaners

A listing of all registered drycleaning facilities.

Date of Government Version: 03/07/2022
Date Data Arrived at EDR: 03/10/2022
Date Made Active in Reports: 06/03/2022
Number of Days to Update: 85

Source: Department of Environmental Conservation
Telephone: 518-402-8403
Last EDR Contact: 06/03/2022
Next Scheduled EDR Contact: 09/19/2022
Data Release Frequency: Annually

E DESIGNATION: E DESIGNATION SITE LISTING

The (E (Environmental)) designation would ensure that sampling and remediation take place on the subject properties, and would avoid any significant impacts related to hazardous materials at these locations. The (E) designations would require that the fee owner of the sites conduct a testing and sampling protocol, and remediation where appropriate, to the satisfaction of the NYCDEP before the issuance of a building permit by the Department of Buildings pursuant to the provisions of Section 11-15 of the Zoning Resolution (Environmental Requirements). The (E) designations also include a mandatory construction-related health and safety plan which must be approved by NYCDEP.

Date of Government Version: 03/22/2022
Date Data Arrived at EDR: 06/22/2022
Date Made Active in Reports: 06/28/2022
Number of Days to Update: 6

Source: New York City Department of City Planning
Telephone: 718-595-6658
Last EDR Contact: 06/13/2022
Next Scheduled EDR Contact: 09/26/2022
Data Release Frequency: Semi-Annually

Financial Assurance 1: Financial Assurance Information Listing

Financial assurance information.

Date of Government Version: 03/29/2022
Date Data Arrived at EDR: 03/31/2022
Date Made Active in Reports: 06/24/2022
Number of Days to Update: 85

Source: Department of Environmental Conservation
Telephone: 518-402-8660
Last EDR Contact: 07/07/2022
Next Scheduled EDR Contact: 10/10/2022
Data Release Frequency: Quarterly

Financial Assurance 2: Financial Assurance Information Listing

A listing of financial assurance information for hazardous waste facilities. Financial assurance is intended to ensure that resources are available to pay for the cost of closure, post-closure care, and corrective measures if the owner or operator of a regulated facility is unable or unwilling to pay.

Date of Government Version: 06/11/2020
Date Data Arrived at EDR: 06/16/2020
Date Made Active in Reports: 09/02/2020
Number of Days to Update: 78

Source: Department of Environmental Conservation
Telephone: 518-402-8712
Last EDR Contact: 06/03/2022
Next Scheduled EDR Contact: 09/19/2022
Data Release Frequency: Varies

HSWDS: Hazardous Substance Waste Disposal Site Inventory

The list includes any known or suspected hazardous substance waste disposal sites. Also included are sites delisted from the Registry of Inactive Hazardous Waste Disposal Sites and non-Registry sites that U.S. EPA Preliminary Assessment (PA) reports or Site Investigation (SI) reports were prepared. Hazardous Substance Waste Disposal Sites are eligible to be Superfund sites now that the New York State Superfund has been refinanced and changed. This means that the study inventory has served its purpose and will no longer be maintained as a separate entity. The last version of the study inventory is frozen in time. The sites on the study will not automatically be made Superfund sites, rather each site will be further evaluated for listing on the Registry. So overtime they will be added to the registry or not.

Date of Government Version: 01/01/2003
Date Data Arrived at EDR: 10/20/2006
Date Made Active in Reports: 11/30/2006
Number of Days to Update: 41

Source: Department of Environmental Conservation
Telephone: 518-402-9564
Last EDR Contact: 05/26/2009
Next Scheduled EDR Contact: 08/24/2009
Data Release Frequency: No Update Planned

NY MANIFEST: Facility and Manifest Data

Manifest is a document that lists and tracks hazardous waste from the generator through transporters to a TSD facility.

Date of Government Version: 01/01/2019
Date Data Arrived at EDR: 10/29/2021
Date Made Active in Reports: 01/19/2022
Number of Days to Update: 82

Source: Department of Environmental Conservation
Telephone: 518-402-8651
Last EDR Contact: 04/28/2022
Next Scheduled EDR Contact: 08/08/2022
Data Release Frequency: Quarterly

SPDES: State Pollutant Discharge Elimination System

New York State has a state program which has been approved by the United States Environmental Protection Agency for the control of wastewater and stormwater discharges in accordance with the Clean Water Act. Under New York State law the program is known as the State Pollutant Discharge Elimination System (SPDES) and is broader in scope than that required by the Clean Water Act in that it controls point source discharges to groundwaters as well as surface waters.

Date of Government Version: 03/25/2022
Date Data Arrived at EDR: 05/05/2022
Date Made Active in Reports: 05/18/2022
Number of Days to Update: 13

Source: Department of Environmental Conservation
Telephone: 518-402-8233
Last EDR Contact: 04/18/2022
Next Scheduled EDR Contact: 08/01/2022
Data Release Frequency: No Update Planned

VAPOR REOPENED: Vapor Intrusion Legacy Site List

New York is currently re-evaluating previous assumptions and decisions regarding the potential for soil vapor intrusion exposures at sites. As a result, all past, current, and future contaminated sites will be evaluated to determine whether these sites have the potential for exposures related to soil vapor intrusion.

Date of Government Version: 01/01/2022
Date Data Arrived at EDR: 02/08/2022
Date Made Active in Reports: 05/06/2022
Number of Days to Update: 87

Source: Department of Environmenal Conservation
Telephone: 518-402-9814
Last EDR Contact: 05/13/2022
Next Scheduled EDR Contact: 08/22/2022
Data Release Frequency: Varies

UIC: Underground Injection Control Wells

A listing of enhanced oil recovery underground injection wells.

Date of Government Version: 02/27/2022
Date Data Arrived at EDR: 03/01/2022
Date Made Active in Reports: 05/27/2022
Number of Days to Update: 87

Source: Department of Environmental Conservation
Telephone: 518-402-8056
Last EDR Contact: 05/31/2022
Next Scheduled EDR Contact: 09/12/2022
Data Release Frequency: Quarterly

COOLING TOWERS: Registered Cooling Towers

This data includes the location of cooling towers registered with New York State. The data is self-reported by owners/property managers of cooling towers in service in New York State. In August 2015, the New York State Department of Health released emergency regulations requiring the owners of cooling towers to register them with New York State.

Date of Government Version: 04/05/2022
Date Data Arrived at EDR: 04/13/2022
Date Made Active in Reports: 07/08/2022
Number of Days to Update: 86

Source: Department of Health
Telephone: 518-402-7650
Last EDR Contact: 07/12/2022
Next Scheduled EDR Contact: 10/24/2022
Data Release Frequency: Varies

NYC LEAD 2: Recent Lead Paint Violations

Pursuant to New York City?s Housing Maintenance Code, the Department of Housing Preservation and Development (HPD) issues violations against conditions in rental dwelling units that have been verified to violate the New York City Housing Maintenance Code (HMC) or the New York State Multiple Dwelling Law (MDL). Violations are issued when an inspection verifies that a violation of the HMC or MDL exists. It is closed when the violation is corrected, as observed/verified by HPD or as certified by the landlord.

Date of Government Version: 02/01/2022
Date Data Arrived at EDR: 02/02/2022
Date Made Active in Reports: 04/27/2022
Number of Days to Update: 84

Source: New York City Department of Housing Preservation & Development
Telephone: 212-863-8200
Last EDR Contact: 05/04/2022
Next Scheduled EDR Contact: 08/15/2022
Data Release Frequency: Varies

PCS ENF: Enforcement data

No description is available for this data

Date of Government Version: 12/31/2014
Date Data Arrived at EDR: 02/05/2015
Date Made Active in Reports: 03/06/2015
Number of Days to Update: 29

Source: EPA
Telephone: 202-564-2497
Last EDR Contact: 06/28/2022
Next Scheduled EDR Contact: 10/17/2022
Data Release Frequency: Varies

PCS: Permit Compliance System

PCS is a computerized management information system that contains data on National Pollutant Discharge Elimination System (NPDES) permit holding facilities. PCS tracks the permit, compliance, and enforcement status of NPDES facilities.

Date of Government Version: 07/14/2011
Date Data Arrived at EDR: 08/05/2011
Date Made Active in Reports: 09/29/2011
Number of Days to Update: 55

Source: EPA, Office of Water
Telephone: 202-564-2496
Last EDR Contact: 06/28/2022
Next Scheduled EDR Contact: 10/17/2022
Data Release Frequency: Semi-Annually

PCS INACTIVE: Listing of Inactive PCS Permits
An inactive permit is a facility that has shut down or is no longer discharging.

Date of Government Version: 11/05/2014
Date Data Arrived at EDR: 01/06/2015
Date Made Active in Reports: 05/06/2015
Number of Days to Update: 120
Source: EPA
Telephone: 202-564-2496
Last EDR Contact: 06/28/2022
Next Scheduled EDR Contact: 10/17/2022
Data Release Frequency: Semi-Annually

MINES MRDS: Mineral Resources Data System
Mineral Resources Data System

Date of Government Version: 04/06/2018
Date Data Arrived at EDR: 10/21/2019
Date Made Active in Reports: 10/24/2019
Number of Days to Update: 3
Source: USGS
Telephone: 703-648-6533
Last EDR Contact: 05/27/2022
Next Scheduled EDR Contact: 09/05/2022
Data Release Frequency: Varies

NYC LEAD: Lead-based Paint Testing Results
The results of the inspections for all classrooms serving students under six in applicable buildings. Identifies all classrooms, whether there was observation of peeling paint, and if there was, standard response protocol was followed.

Date of Government Version: 12/31/2021
Date Data Arrived at EDR: 02/04/2022
Date Made Active in Reports: 04/28/2022
Number of Days to Update: 83
Source: New York City Department of Education
Telephone: 212-374-5141
Last EDR Contact: 05/04/2022
Next Scheduled EDR Contact: 08/15/2022
Data Release Frequency: Varies

EDR HIGH RISK HISTORICAL RECORDS

EDR Exclusive Records

EDR MGP: EDR Proprietary Manufactured Gas Plants
The EDR Proprietary Manufactured Gas Plant Database includes records of coal gas plants (manufactured gas plants) compiled by EDR's researchers. Manufactured gas sites were used in the United States from the 1800's to 1950's to produce a gas that could be distributed and used as fuel. These plants used whale oil, rosin, coal, or a mixture of coal, oil, and water that also produced a significant amount of waste. Many of the byproducts of the gas production, such as coal tar (oily waste containing volatile and non-volatile chemicals), sludges, oils and other compounds are potentially hazardous to human health and the environment. The byproduct from this process was frequently disposed of directly at the plant site and can remain or spread slowly, serving as a continuous source of soil and groundwater contamination.

Date of Government Version: N/A
Date Data Arrived at EDR: N/A
Date Made Active in Reports: N/A
Number of Days to Update: N/A
Source: EDR, Inc.
Telephone: N/A
Last EDR Contact: N/A
Next Scheduled EDR Contact: N/A
Data Release Frequency: No Update Planned

EDR Hist Auto: EDR Exclusive Historical Auto Stations
EDR has searched selected national collections of business directories and has collected listings of potential gas station/filling station/service station sites that were available to EDR researchers. EDR's review was limited to those categories of sources that might, in EDR's opinion, include gas station/filling station/service station establishments. The categories reviewed included, but were not limited to gas, gas station, gasoline station, filling station, auto, automobile repair, auto service station, service station, etc. This database falls within a category of information EDR classifies as "High Risk Historical Records", or HRHR. EDR's HRHR effort presents unique and sometimes proprietary data about past sites and operations that typically create environmental concerns, but may not show up in current government records searches.

Date of Government Version: N/A
Date Data Arrived at EDR: N/A
Date Made Active in Reports: N/A
Number of Days to Update: N/A
Source: EDR, Inc.
Telephone: N/A
Last EDR Contact: N/A
Next Scheduled EDR Contact: N/A
Data Release Frequency: Varies

EDR Hist Cleaner: EDR Exclusive Historical Cleaners

EDR has searched selected national collections of business directories and has collected listings of potential dry cleaner sites that were available to EDR researchers. EDR's review was limited to those categories of sources that might, in EDR's opinion, include dry cleaning establishments. The categories reviewed included, but were not limited to dry cleaners, cleaners, laundry, laundromat, cleaning/laundry, wash & dry etc. This database falls within a category of information EDR classifies as "High Risk Historical Records", or HRHR. EDR's HRHR effort presents unique and sometimes proprietary data about past sites and operations that typically create environmental concerns, but may not show up in current government records searches.

Date of Government Version: N/A
Date Data Arrived at EDR: N/A
Date Made Active in Reports: N/A
Number of Days to Update: N/A

Source: EDR, Inc.
Telephone: N/A
Last EDR Contact: N/A
Next Scheduled EDR Contact: N/A
Data Release Frequency: Varies

EDR RECOVERED GOVERNMENT ARCHIVES

Exclusive Recovered Govt. Archives

RGA HWS: Recovered Government Archive State Hazardous Waste Facilities List

The EDR Recovered Government Archive State Hazardous Waste database provides a list of SHWS incidents derived from historical databases and includes many records that no longer appear in current government lists. Compiled from Records formerly available from the Department of Environmental Conservation in New York.

Date of Government Version: N/A
Date Data Arrived at EDR: 07/01/2013
Date Made Active in Reports: 12/30/2013
Number of Days to Update: 182

Source: Department of Environmental Conservation
Telephone: N/A
Last EDR Contact: 06/01/2012
Next Scheduled EDR Contact: N/A
Data Release Frequency: Varies

RGA LF: Recovered Government Archive Solid Waste Facilities List

The EDR Recovered Government Archive Landfill database provides a list of landfills derived from historical databases and includes many records that no longer appear in current government lists. Compiled from Records formerly available from the Department of Environmental Conservation in New York.

Date of Government Version: N/A
Date Data Arrived at EDR: 07/01/2013
Date Made Active in Reports: 01/10/2014
Number of Days to Update: 193

Source: Department of Environmental Conservation
Telephone: N/A
Last EDR Contact: 06/01/2012
Next Scheduled EDR Contact: N/A
Data Release Frequency: Varies

COUNTY RECORDS

CORTLAND COUNTY:

AST - CORTLAND: Cortland County Storage Tank Listing

A listing of aboveground storage tank sites located in Cortland County.

Date of Government Version: 08/20/2019
Date Data Arrived at EDR: 08/20/2019
Date Made Active in Reports: 10/16/2019
Number of Days to Update: 57

Source: Cortland County Health Department
Telephone: 607-753-5035
Last EDR Contact: 04/21/2022
Next Scheduled EDR Contact: 08/08/2022
Data Release Frequency: Quarterly

UST - CORTLAND: Cortland County Storage Tank Listing

A listing of underground storage tank sites located in Cortland County.

Date of Government Version: 08/20/2019
Date Data Arrived at EDR: 08/20/2019
Date Made Active in Reports: 10/16/2019
Number of Days to Update: 57

Source: Cortland County Health Department
Telephone: 607-753-5035
Last EDR Contact: 04/21/2022
Next Scheduled EDR Contact: 08/08/2022
Data Release Frequency: Quarterly

NASSAU COUNTY:

GOVERNMENT RECORDS SEARCHED / DATA CURRENCY TRACKING

AST - NASSAU: Registered Tank Database
A listing of aboveground storage tank sites located in Nassau County.

Date of Government Version: 01/09/2017
Date Data Arrived at EDR: 01/11/2017
Date Made Active in Reports: 02/15/2017
Number of Days to Update: 35

Source: Nassau County Health Department
Telephone: 516-571-3314
Last EDR Contact: 04/25/2022
Next Scheduled EDR Contact: 08/08/2022
Data Release Frequency: No Update Planned

AST NCFM: Storage Tank Database
A listing of aboveground storage tank sites located in Nassau County.

Date of Government Version: 02/15/2011
Date Data Arrived at EDR: 02/23/2011
Date Made Active in Reports: 03/29/2011
Number of Days to Update: 34

Source: Nassau County Office of the Fire Marshal
Telephone: 516-572-1000
Last EDR Contact: 04/21/2022
Next Scheduled EDR Contact: 08/08/2022
Data Release Frequency: Varies

TANKS NASSAU: Registered Tank Database in Nassau County
A listing of facilities in Nassau County with storage tanks.

Date of Government Version: 01/09/2017
Date Data Arrived at EDR: 01/11/2017
Date Made Active in Reports: 02/15/2017
Number of Days to Update: 35

Source: Nassau County Department of Health
Telephone: 516-227-9691
Last EDR Contact: 04/25/2022
Next Scheduled EDR Contact: 08/08/2022
Data Release Frequency: Varies

UST - NASSAU: Registered Tank Database
A listing of underground storage tank sites located in Nassau County.

Date of Government Version: 01/09/2017
Date Data Arrived at EDR: 01/11/2017
Date Made Active in Reports: 02/15/2017
Number of Days to Update: 35

Source: Nassau County Health Department
Telephone: 516-571-3314
Last EDR Contact: 04/25/2022
Next Scheduled EDR Contact: 08/08/2022
Data Release Frequency: No Update Planned

UST NCFM: Storage Tank Database
A listing of underground storage tank sites located in Nassau County.

Date of Government Version: 02/15/2011
Date Data Arrived at EDR: 02/23/2011
Date Made Active in Reports: 03/29/2011
Number of Days to Update: 34

Source: Nassau County Office of the Fire Marshal
Telephone: 516-572-1000
Last EDR Contact: 04/21/2022
Next Scheduled EDR Contact: 08/08/2022
Data Release Frequency: Varies

ROCKLAND COUNTY:

AST - ROCKLAND: Petroleum Bulk Storage Database
A listing of aboveground storage tank sites located in Rockland County. Rockland County?s Petroleum Bulk Storage (PBS) program is no longer in service. All related operations/duties are now wholly overseen by the New York State Dept. of Environmental Conservation (NYSDEC).

Date of Government Version: 02/02/2017
Date Data Arrived at EDR: 03/17/2017
Date Made Active in Reports: 09/22/2017
Number of Days to Update: 189

Source: Rockland County Health Department
Telephone: 914-364-2605
Last EDR Contact: 05/26/2022
Next Scheduled EDR Contact: 09/12/2022
Data Release Frequency: No Update Planned

UST - ROCKLAND: Petroleum Bulk Storage Database

A listing of underground storage tank sites located in Rockland County. Rockland County?s Petroleum Bulk Storage (PBS) program is no longer in service. All related operations/duties are now wholly overseen by the New York State Dept. of Environmental Conservation (NYSDEC).

Date of Government Version: 02/02/2017
Date Data Arrived at EDR: 03/17/2017
Date Made Active in Reports: 09/22/2017
Number of Days to Update: 189

Source: Rockland County Health Department
Telephone: 914-364-2605
Last EDR Contact: 05/26/2022
Next Scheduled EDR Contact: 09/12/2022
Data Release Frequency: No Update Planned

SUFFOLK COUNTY:

AST - SUFFOLK: Storage Tank Database

A listing of aboveground storage tank sites located in Suffolk County.

Date of Government Version: 06/28/2018
Date Data Arrived at EDR: 12/06/2018
Date Made Active in Reports: 02/07/2019
Number of Days to Update: 63

Source: Suffolk County Department of Health Services
Telephone: 631-854-2521
Last EDR Contact: 04/25/2022
Next Scheduled EDR Contact: 08/08/2022
Data Release Frequency: No Update Planned

TANKS SUFFOLK: Storage Tank Database

This county is not included in the state?s database. These are facilities that have no tank information in the storage tank database.

Date of Government Version: 06/28/2018
Date Data Arrived at EDR: 02/05/2019
Date Made Active in Reports: 03/08/2019
Number of Days to Update: 31

Source: Department of Health Services
Telephone: 631-854-2516
Last EDR Contact: 04/25/2022
Next Scheduled EDR Contact: 08/08/2022
Data Release Frequency: Varies

UST - SUFFOLK: Storage Tank Database

A listing of underground storage tank sites located in Suffolk County.

Date of Government Version: 06/28/2018
Date Data Arrived at EDR: 12/06/2018
Date Made Active in Reports: 02/07/2019
Number of Days to Update: 63

Source: Suffolk County Department of Health Services
Telephone: 631-854-2521
Last EDR Contact: 04/25/2022
Next Scheduled EDR Contact: 08/08/2022
Data Release Frequency: No Update Planned

WESTCHESTER COUNTY:

AST - WESTCHESTER: Listing of Storage Tanks

A listing of aboveground storage tank sites located in Westchester County.

Date of Government Version: 02/04/2022
Date Data Arrived at EDR: 02/04/2022
Date Made Active in Reports: 04/27/2022
Number of Days to Update: 82

Source: Westchester County Department of Health
Telephone: 914-813-5161
Last EDR Contact: 04/25/2022
Next Scheduled EDR Contact: 08/08/2022
Data Release Frequency: Semi-Annually

UST - WESTCHESTER: Listing of Storage Tanks

A listing of underground storage tank sites located in Westchester County.

Date of Government Version: 02/04/2022
Date Data Arrived at EDR: 02/04/2022
Date Made Active in Reports: 04/27/2022
Number of Days to Update: 82

Source: Westchester County Department of Health
Telephone: 914-813-5161
Last EDR Contact: 04/25/2022
Next Scheduled EDR Contact: 08/08/2022
Data Release Frequency: Semi-Annually

OTHER DATABASE(S)

Depending on the geographic area covered by this report, the data provided in these specialty databases may or may not be complete. For example, the existence of wetlands information data in a specific report does not mean that all wetlands in the area covered by the report are included. Moreover, the absence of any reported wetlands information does not necessarily mean that wetlands do not exist in the area covered by the report.

CT MANIFEST: Hazardous Waste Manifest Data

Facility and manifest data. Manifest is a document that lists and tracks hazardous waste from the generator through transporters to a tsd facility.

Date of Government Version: 12/03/2021
Date Data Arrived at EDR: 02/11/2022
Date Made Active in Reports: 05/06/2022
Number of Days to Update: 84

Source: Department of Energy & Environmental Protection
Telephone: 860-424-3375
Last EDR Contact: 05/09/2022
Next Scheduled EDR Contact: 08/22/2022
Data Release Frequency: No Update Planned

NJ MANIFEST: Manifest Information

Hazardous waste manifest information.

Date of Government Version: 12/31/2018
Date Data Arrived at EDR: 04/10/2019
Date Made Active in Reports: 05/16/2019
Number of Days to Update: 36

Source: Department of Environmental Protection
Telephone: N/A
Last EDR Contact: 06/28/2022
Next Scheduled EDR Contact: 10/17/2022
Data Release Frequency: Annually

PA MANIFEST: Manifest Information

Hazardous waste manifest information.

Date of Government Version: 06/30/2018
Date Data Arrived at EDR: 07/19/2019
Date Made Active in Reports: 09/10/2019
Number of Days to Update: 53

Source: Department of Environmental Protection
Telephone: 717-783-8990
Last EDR Contact: 07/06/2022
Next Scheduled EDR Contact: 10/24/2022
Data Release Frequency: Annually

RI MANIFEST: Manifest information

Hazardous waste manifest information

Date of Government Version: 12/31/2020
Date Data Arrived at EDR: 11/30/2021
Date Made Active in Reports: 02/18/2022
Number of Days to Update: 80

Source: Department of Environmental Management
Telephone: 401-222-2797
Last EDR Contact: 05/16/2022
Next Scheduled EDR Contact: 08/29/2022
Data Release Frequency: Annually

VT MANIFEST: Hazardous Waste Manifest Data

Hazardous waste manifest information.

Date of Government Version: 10/28/2019
Date Data Arrived at EDR: 10/29/2019
Date Made Active in Reports: 01/09/2020
Number of Days to Update: 72

Source: Department of Environmental Conservation
Telephone: 802-241-3443
Last EDR Contact: 07/12/2022
Next Scheduled EDR Contact: 10/24/2022
Data Release Frequency: Annually

WI MANIFEST: Manifest Information

Hazardous waste manifest information.

Date of Government Version: 05/31/2018
Date Data Arrived at EDR: 06/19/2019
Date Made Active in Reports: 09/03/2019
Number of Days to Update: 76

Source: Department of Natural Resources
Telephone: N/A
Last EDR Contact: 06/03/2022
Next Scheduled EDR Contact: 09/19/2022
Data Release Frequency: Annually

Oil/Gas Pipelines

Source: Endeavor Business Media

Petroleum Bundle (Crude Oil, Refined Products, Petrochemicals, Gas Liquids (LPG/NGL), and Specialty Gases (Miscellaneous)) N = Natural Gas Bundle (Natural Gas, Gas Liquids (LPG/NGL), and Specialty Gases (Miscellaneous)). This map includes information copyrighted by Endeavor Business Media. This information is provided on a best effort basis and Endeavor Business Media does not guarantee its accuracy nor warrant its fitness for any particular purpose. Such information has been reprinted with the permission of Endeavor Business Media.

GOVERNMENT RECORDS SEARCHED / DATA CURRENCY TRACKING

Electric Power Transmission Line Data
Source: Endeavor Business Media
This map includes information copyrighted by Endeavor Business Media. This information is provided on a best effort basis and Endeavor Business Media does not guarantee its accuracy nor warrant its fitness for any particular purpose. Such information has been reprinted with the permission of Endeavor Business Media.

Sensitive Receptors: There are individuals deemed sensitive receptors due to their fragile immune systems and special sensitivity to environmental discharges. These sensitive receptors typically include the elderly, the sick, and children. While the location of all sensitive receptors cannot be determined, EDR indicates those buildings and facilities - schools, daycares, hospitals, medical centers, and nursing homes - where individuals who are sensitive receptors are likely to be located.

AHA Hospitals:
Source: American Hospital Association, Inc.
Telephone: 312-280-5991
The database includes a listing of hospitals based on the American Hospital Association's annual survey of hospitals.

Medical Centers: Provider of Services Listing
Source: Centers for Medicare & Medicaid Services
Telephone: 410-786-3000
A listing of hospitals with Medicare provider number, produced by Centers of Medicare & Medicaid Services, a federal agency within the U.S. Department of Health and Human Services.

Nursing Homes
Source: National Institutes of Health
Telephone: 301-594-6248
Information on Medicare and Medicaid certified nursing homes in the United States.

Public Schools
Source: National Center for Education Statistics
Telephone: 202-502-7300
The National Center for Education Statistics' primary database on elementary and secondary public education in the United States. It is a comprehensive, annual, national statistical database of all public elementary and secondary schools and school districts, which contains data that are comparable across all states.

Private Schools
Source: National Center for Education Statistics
Telephone: 202-502-7300
The National Center for Education Statistics' primary database on private school locations in the United States.

Daycare Centers: Day Care Providers
Source: Department of Health
Telephone: 212-676-2444

Flood Zone Data: This data was obtained from the Federal Emergency Management Agency (FEMA). It depicts 100-year and 500-year flood zones as defined by FEMA. It includes the National Flood Hazard Layer (NFHL) which incorporates Flood Insurance Rate Map (FIRM) data and Q3 data from FEMA in areas not covered by NFHL.
Source: FEMA
Telephone: 877-336-2627
Date of Government Version: 2003, 2015

NWI: National Wetlands Inventory. This data, available in select counties across the country, was obtained by EDR in 2002, 2005 and 2010 from the U.S. Fish and Wildlife Service.

State Wetlands Data: Freshwater Wetlands
Source: Department of Environmental Conservation
Telephone: 518-402-8961

Current USGS 7.5 Minute Topographic Map
Source: U.S. Geological Survey

GOVERNMENT RECORDS SEARCHED / DATA CURRENCY TRACKING

STREET AND ADDRESS INFORMATION

Â© 2015 TomTom North America, Inc. All rights reserved. This material is proprietary and the subject of copyright protection and other intellectual property rights owned by or licensed to Tele Atlas North America, Inc. The use of this material is subject to the terms of a license agreement. You will be held liable for any unauthorized copying or disclosure of this material.

12.6 Historical Research Documentation
(Fire Insurance Maps, City Directory Information, Aerial Photographs, etc.)

22-1346
2425 Atlantic Avenue
Brooklyn, NY 11233

Inquiry Number: 7052786.5
July 15, 2022

The EDR-City Directory Abstract

EDR® Environmental Data Resources Inc

6 Armstrong Road
Shelton, CT 06484
800.352.0050
www.edrnet.com

TABLE OF CONTENTS

SECTION

Executive Summary

Findings

City Directory Images

Thank you for your business.
Please contact EDR at 1-800-352-0050
with any questions or comments.

Disclaimer - Copyright and Trademark Notice

This Report contains certain information obtained from a variety of public and other sources reasonably available to Environmental Data Resources, Inc. It cannot be concluded from this Report that coverage information for the target and surrounding properties does not exist from other sources. **NO WARRANTY EXPRESSED OR IMPLIED, IS MADE WHATSOEVER IN CONNECTION WITH THIS REPORT. ENVIRONMENTAL DATA RESOURCES, INC. SPECIFICALLY DISCLAIMS THE MAKING OF ANY SUCH WARRANTIES, INCLUDING WITHOUT LIMITATION, MERCHANTABILITY OR FITNESS FOR A PARTICULAR USE OR PURPOSE. ALL RISK IS ASSUMED BY THE USER. IN NO EVENT SHALL ENVIRONMENTAL DATA RESOURCES, INC. BE LIABLE TO ANYONE, WHETHER ARISING OUT OF ERRORS OR OMISSIONS, NEGLIGENCE, ACCIDENT OR ANY OTHER CAUSE, FOR ANY LOSS OR DAMAGE, INCLUDING, WITHOUT LIMITATION, SPECIAL, INCIDENTAL, CONSEQUENTIAL, OR EXEMPLARY DAMAGES. ANY LIABILITY ON THE PART OF ENVIRONMENTAL DATA RESOURCES, INC. IS STRICTLY LIMITED TO A REFUND OF THE AMOUNT PAID FOR THIS REPORT.** Purchaser accepts this Report "AS IS". Any analyses, estimates, ratings, environmental risk levels or risk codes provided in this Report are provided for illustrative purposes only, and are not intended to provide, nor should they be interpreted as providing any facts regarding, or prediction orforecast of, any environmental risk for any property. Only a Phase I Environmental Site Assessment performed by an environmental professional can provide information regarding the environmental risk for any property. Additionally, the information provided in this Report is not to be construed as legal advice.

Copyright 2020 by Environmental Data Resources, Inc. All rights reserved. Reproduction in any media or format, in whole or in part, of any report or map of Environmental Data Resources, Inc. or its affiliates is prohibited without prior written permission.

EDR and its logos (including Sanborn and Sanborn Map) are trademarks of Environmental Data Resources, Inc. or its affiliates. All other trademarks used herein are the property of their respective owners.

EXECUTIVE SUMMARY

DESCRIPTION

Environmental Data Resources, Inc.'s (EDR) City Directory Abstract is a screening tool designed to assist environmental professionals in evaluating potential liability on a target property resulting from past activities. EDR's City Directory Abstract includes a search and abstract of available city directory data. For each address, the directory lists the name of the corresponding occupant at five year intervals.

Business directories including city, cross reference and telephone directories were reviewed, if available, at approximately five year intervals for the years spanning 1928 through 2017. This report compiles information gathered in this review by geocoding the latitude and longitude of properties identified and gathering information about properties within 200 feet of the target property.

A summary of the information obtained is provided in the text of this report.

RECORD SOURCES

EDR's Digital Archive combines historical directory listings from sources such as Cole Information and Dun & Bradstreet. These standard sources of property information complement and enhance each other to provide a more comprehensive report.

EDR is licensed to reproduce certain City Directory works by the copyright holders of those works. The purchaser of this EDR City Directory Report may include it in report(s) delivered to a customer. Reproduction of City Directories without permission of the publisher or licensed vendor may be a violation of copyright.

Data by
infoUSA®
Copyright©2008
All Rights Reserved

RESEARCH SUMMARY

The following research sources were consulted in the preparation of this report. An "X" indicates where information was identified in the source and provided in this report.

Year	Source	TP	Adjoining	Text Abstract	Source Image
2017	Cole Information Services	X	X	X	-
2014	Cole Information Services	X	X	X	-
2009	Cole Information Services	X	X	X	-
2005	Hill-Donnelly Corporation	-	X	X	-
	Hill-Donnelly Corporation	X	X	X	-
2004	Cole Information Services	X	X	X	-
2000	Cole Information Services	-	X	X	-
1999	Cole Information Services	-	X	X	-
	Cole Information Services	X	X	X	-
1997	NYNEX	-	X	X	-

EXECUTIVE SUMMARY

Year	Source	TP	Adjoining	Text Abstract	Source Image
1997	NYNEX	X	X	X	-
1994	Cole Information Services	X	X	X	-
1992	NYNEX Informantion Resource Co.	-	X	X	-
	NYNEX Informantion Resource Co.	X	X	X	-
1985	NYNEX Information Resources Company	-	X	X	-
	NYNEX Information Resources Company	X	X	X	-
1980	New York Telephone	-	X	X	-
	New York Telephone	X	X	X	-
1976	New York Telephone	-	X	X	-
	New York Telephone	X	X	X	-
1973	New York Telephone	-	X	X	-
	New York Telephone	X	X	X	-
1970	New York Telephone	-	X	X	-
	New York Telephone	X	X	X	-
1965	New York Telephone	-	X	X	-
	New York Telephone	X	X	X	-
1960	New York Telephone	-	X	X	-
	New York Telephone	X	X	X	-
	New York Telephone Company	-	X	X	-
	New York Telephone Company	X	X	X	-
1949	New York Telephone Company	-	X	X	-
	New York Telephone Company	X	X	X	-
1945	New York Telephone	-	X	X	-
1940	New York Telephone	-	X	X	-
1934	R. L. Polk & Co.	-	X	X	-
	R. L. Polk & Co.	X	X	X	-
1928	New York Telephone	-	X	X	-

EXECUTIVE SUMMARY

SELECTED ADDRESSES

The following addresses were selected by the client, for EDR to research. An "X" indicates where information was identified.

Address	*Type*	*Findings*
2427 Atlantic Avenue	Client Entered	
2429 Atlantic Avenue	Client Entered	
2431 Atlantic Avenue	Client Entered	X
2433 Atlantic Avenue	Client Entered	
2435 Atlantic Avenue	Client Entered	
30 Havens Place	Client Entered	X

FINDINGS

TARGET PROPERTY INFORMATION

ADDRESS

2425 Atlantic Avenue
Brooklyn, NY 11233

FINDINGS DETAIL

Target Property research detail.

ATLANTIC AVE

2425 ATLANTIC AVE

Year	*Uses*	*Source*
2017	2425 HOLDING CORP	Cole Information Services
	COMPREHENSIVE ARCHIVES INC	Cole Information Services
2014	COMPREHENSIVE ARCHIVES INCORPORATED	Cole Information Services
2009	COMPREHENSIVE ARCHIVES INC	Cole Information Services
2005	Comprehensive Archives Inc	Hill-Donnelly Corporation
2004	COMPREHENSIVE ARCHIVES INC	Cole Information Services
	OCCUPANT UNKNOWN	Cole Information Services
1997	ENERGY METAL PRODUCTS INC Louvers Dampers Penthouses Access Doors	NYNEX
1994	ENERGY METAL PRODUCTS INC	Cole Information Services
1992	SWIFT SHEET METAL CORP	NYNEX Informantion Resource Co.
	SWIFT SHEETMETAL CORP LOUVERS DAMPERS PENTHOUSES ACCESS	NYNEX Informantion Resource Co.
1985	SWIFT SHEETMETAL CORP	NYNEX Information Resources Company
1980	A-I-D LABS OF NY INC	New York Telephone
1976	GRUSHA BROS CLTHG	New York Telephone
	MCROTH PROPERTIES INC	New York Telephone
1973	Grusha Bros clthg	New York Telephone
1970	Grusha Bros clthg	New York Telephone
	Rothkopf Mac M & Co Inc	New York Telephone
1965	Grusha Bros clthg	New York Telephone
	Mc Roth Needles Ltd	New York Telephone

FINDINGS

Year	Uses	Source
1965	ROTHKOPF MAC M & CO ING knitg & textl machy	New York Telephone
1960	GRUSHA BROS CLTHG	New York Telephone
	Grusha Bros clthg	New York Telephone Company
1949	Art Quilting Co	New York Telephone Company
	Pilgrim Art Co	New York Telephone Company
	Polaray Co plstcs	New York Telephone Company
	Pycolite Plastics Corp	New York Telephone Company

2431 ATLANTIC AVE

Year	Uses	Source
1934	GRIMALDI ANTHONY F INSPR R	R. L. Polk & Co.

Atlantic Avenue

2427 Atlantic Avenue

Year	Uses	Source

2431 Atlantic Avenue

Year	Uses	Source
1934	GRIMALDI ANTHONY F INSPR R	R. L. Polk & Co.

Havens Place

30 Havens Place

Year	Uses	Source
1999	ACTIVE WORLD SOLUTIONS INCORPORATED	Cole Information Services
	CONTINENTAL MAILING INCORPORATED	Cole Information Services

FINDINGS

ADJOINING PROPERTY DETAIL

The following Adjoining Property addresses were researched for this report. Detailed findings are provided for each address.

2416 ATLNTC AVE

12 2416 ATLNTC AVE

Year	Uses	Source
1940	No	New York Telephone

ATLANTIC

2402 ATLANTIC

Year	Uses	Source
1928	DUCHEN KNITWEAR MILLS	New York Telephone

ATLANTIC AV 1ST FL

2414 ATLANTIC AV 1ST FL

Year	Uses	Source
1934	MENDEL KNITWEAR CORP SIDNEY MENDEL PRES HARRY COHEN V-PRES BNEJ GOLDMAN SE	R. L. Polk & Co.

ATLANTIC AV 35

2414 ATLANTIC AV 35

Year	Uses	Source
1934	SCHEINER BROS (ISADORE AND ABR AND NATHAN) UNDERWEAR MFRS	R. L. Polk & Co.

ATLANTIC AV 3RD FL

2402 ATLANTIC AV 3RD FL

Year	Uses	Source
1934	DUCHEN KAITWESR MILIS MFR KNIT GDS	R. L. Polk & Co.

FINDINGS

ATLANTIC AV 50

2402 ATLANTIC AV 50

Year	*Uses*	*Source*
1934	STERLING KNITWEAR MILLS (RTN MORRIS RUBIN) KNIT GDS MFRS	R. L. Polk & Co.

ATLANTIC AVE

2402 ATLANTIC AVE

Year	*Uses*	*Source*
2005	Al Locksmith	Hill-Donnelly Corporation
	Atlantic Avenue Slip Covers	Hill-Donnelly Corporation
2000	A-R PAYNE CBNT CO	Cole Information Services
	ATLNTC AVENUE SLP	Cole Information Services
	COVERCAB INC	Cole Information Services
	E D EMBROIDERY	Cole Information Services
1997	A R Payne Cabinet Comp	NYNEX
	Atlantic Avenue Slip Covers	NYNEX
	E D Embroidery	NYNEX
	Emm Bee Manufacturing Co	NYNEX
	Lifton Industries Inc	NYNEX
	HO Kw ong Sang	NYNEX
1992	A-1 CABINET MFG CO	NYNEX Informantion Resource Co.
	A-1 CABINET MFG INC BKLYN	NYNEX Informantion Resource Co.
	BARRYS WALLPAPERS INC	NYNEX Informantion Resource Co.
	BERGER HAT CO INC	NYNEX Informantion Resource Co.
	E D EMBROIDERY	NYNEX Informantion Resource Co.
	HO KWONG SANG	NYNEX Informantion Resource Co.
1985	HO KWONG SANG	NYNEX Information Resources Company
	M Y P INC	NYNEX Information Resources Company
	ZALEZ DESIGN INC	NYNEX Information Resources Company
1980	JG STUFFED TOYS CONTRCTNG	New York Telephone
1976	DANROSE INC	New York Telephone
	MUSSO FASHIONS INC	New York Telephone

FINDINGS

Year	Uses	Source
1973	Barad Auto Industries Corp	New York Telephone
	Danrose Inc	New York Telephone
	Eckstein Bros sportsw r	New York Telephone
	Hensley Kraw Inc imp shds	New York Telephone
	Tot Novelty Co childrns w r	New York Telephone
1970	Cathio Prods Corp	New York Telephone
	Danrose Inc	New York Telephone
	Eckstein Bros sportsw r	New York Telephone
	Hensley Kraw Inc Imp shds	New York Telephone
	Musso Fashions Inc	New York Telephone
	Tot Novelty Co childrns w r	New York Telephone
1965	Cameo Lamps Inc	New York Telephone
	Cathlo Prods Corp	New York Telephone
	Danrose Inc	New York Telephone
	Eckstein Bros sportsw r	New York Telephone
	Hensley Kraw Inc Imp shds	New York Telephone
	Musso Fashions Inc	New York Telephone
	Tot Novelty Co childrns w r	New York Telephone
1960	CAMEO LAMPS INC	New York Telephone
	CATHIO PRODS CORP	New York Telephone
	DANROSE INC	New York Telephone
	HENSLEY-KRAW INC IMP SHDS	New York Telephone
	MUSSO FASHIONS INC	New York Telephone
	TOT NOVELTY CO CHILDRNS WR	New York Telephone
	Cameo Lamps Inc	New York Telephone Company
	Cathio Prods Corp	New York Telephone Company
	Danrose Inc	New York Telephone Company
	Hensley Kraw Inc Imp shds	New York Telephone Company
	Musso Fashions Inc	New York Telephone Company
	Tot Novelty Co childrns w r	New York Telephone Company
1949	Berman Jack M b	New York Telephone Company
	Creighton Thos Co Inc	New York Telephone Company

FINDINGS

Year	Uses	Source
1949	Juvenile Undrw r Corp	New York Telephone Company
	Koplik S childrns drses	New York Telephone Company
	Manufacturers Associates	New York Telephone Company
	Scheiner Bros ladies undrw r	New York Telephone Company
	Tot Novelty Co childrns w ear	New York Telephone Company
1945	Berman Jack M b	New York Telephone
	Creighton Thos Co shoe polsh	New York Telephone
	Juvenile Undrw r Co	New York Telephone
	Koplik S childrns drses	New York Telephone
	Manufacturers Associates	New York Telephone
	Scheiner Bros ladies undrw r	New York Telephone
	Schiffman Co The shoe polsh	New York Telephone
	Tot Novelty Corp childrns w ear	New York Telephone
1940	Berman Jack M b	New York Telephone
	Creighton Thos Co shoe polsh	New York Telephone
	Juvenile Undrw r Corp	New York Telephone
	Koplik S childrns drses	New York Telephone
	Sabione C & Co mnfr mens clthng	New York Telephone
	Scheiner Bros lds undrw r	New York Telephone
	Schiffman Co The shoe polsh	New York Telephone
1934	KAYE KNITTING MILLS	R. L. Polk & Co.
	MILL CROWN & CORK CO INC SALVATORE CAPASSO PRES TREAS CHAS SHOLINSKY SEC B	R. L. Polk & Co.
	SABIONE C & CO CLO MFRS	R. L. Polk & Co.
1928	ALADDIN KNITWEAR MILLS	New York Telephone
	CAMEO KNIT MILLS	New York Telephone
	SABIONE C & CO MNFR MENS CITHNG	New York Telephone
	SCHEINER BROS IDS UNDRWR	New York Telephone
	STERLING KNITWEAR MILLS	New York Telephone

2404 ATLANTIC AVE

Year	Uses	Source
2005	No Current Listing	Hill-Donnelly Corporation

FINDINGS

Year	Uses	Source
1928	GARDEN KNITG MILLS INC	New York Telephone

2407 ATLANTIC AVE

Year	Uses	Source
2014	DWAYNE DOWNS	Cole Information Services

2410 ATLANTIC AVE

Year	Uses	Source
1934	WEINSTEIN MORRIS TAILOR R	R. L. Polk & Co.

2413 ATLANTIC AVE

Year	Uses	Source
2017	A1 SEAL FABRICATORS	Cole Information Services
	A1	Cole Information Services
	N J IRONWORKS	Cole Information Services
	A1 IRON WORKS	Cole Information Services
2014	A1 IRON WORKS	Cole Information Services
	A1	Cole Information Services
	A1 SEAL FABRICATORS	Cole Information Services
2009	A1 IRON WORKS	Cole Information Services
2005	A I Iron Works	Hill-Donnelly Corporation
2004	A & C AWNING	Cole Information Services
2000	A & C AWININGS	Cole Information Services
1999	A & C AWININGS	Cole Information Services
	GLOBAL CHEMICAI CORPORATION	Cole Information Services
1997	FALCON A WNING	NYNEX
	Global Chemical Corp	NYNEX
	Nu Boy Chemical Corp	NYNEX
	Nu Boy International Chemical Corp	NYNEX
1994	GLOBAL CHEMICAL CORP	Cole Information Services
	STAR AWNINGS INC	Cole Information Services
	NU-BOY CHEMICAL CORP	Cole Information Services
	NU-BOY INTERNATIONAL CHEMICAL CORP	Cole Information Services
1992	GLOBAL CHEMICAL CORP	NYNEX Informantion Resource Co.

FINDINGS

Year	Uses	Source
1992	NU-BOY CHEMICAL CORP	NYNEX Informantion Resource Co.
	NU-BOY INTERNATIONAL CHEMICAL CORP	NYNEX Informantion Resource Co.
	STAR AWNINGS INC	NYNEX Informantion Resource Co.
	SURE IRON WORKS	NYNEX Informantion Resource Co.
1985	GLOBAL CHEMICAL CORP	NYNEX Information Resources Company
	NU BOY CHEMICAL CORP	NYNEX Information Resources Company
	NU BOY INTERNATIONAL CHEMICAL CORP	NYNEX Information Resources Company
1976	GENERAL MICA CORP	New York Telephone
1960	TROTTA ROSE M	New York Telephone
	Trotta Rose M	New York Telephone Company
1949	Standard Kerl Hrdw r Mfg Co Inc	New York Telephone Company
1945	Capitol Model Aircraft Co	New York Telephone
1940	Nation Tile Inc	New York Telephone
1934	NATIONAL TIE & MARBLE WORKS INC D PAPPALARDO PRES D PAPPALARDO SEC-TREAS	R. L. Polk & Co.
	NATION TILE & MARBLE WORKS INC SALVATONE PAPPALARDO PRES DOMINIC PAPPALARD	R. L. Polk & Co.
1928	NATION TILE & MARBLE WORKS INC	New York Telephone
	NATION TILE & MARBLE WORKS INC	New York Telephone

2414 ATLANTIC AVE

Year	Uses	Source
2000	MICHMN ENTRPRSS	Cole Information Services
1999	FAD BEAUTY PRODS COMPANY	Cole Information Services
	KENO PLASTICS INCORPORATED	Cole Information Services
	MILCHMAN ENTERPRISES COMPANY INCORPORATED	Cole Information Services
1997	Gem Lucite Co	NYNEX
	Milchman Enterprises Co Inc	NYNEX
1994	MILCHMAN ENTERPRISES CO INC	Cole Information Services
	FAD BEAUTY PRODS CO	Cole Information Services
	GEM LUCITE CO	Cole Information Services
1992	FAD BEAUTY PRODS CO	NYNEX Informantion Resource Co.

FINDINGS

Year	Uses	Source
1992	GEM LUCITE CO	NYNEX Informantion Resource Co.
	KENO PLASTICS INC	NYNEX Informantion Resource Co.
1985	FAD BEAUTY PRODS CO	NYNEX Information Resources Company
	KENO PLASTICS INC	NYNEX Information Resources Company
1976	BARAD AUTO INDUSTRIES CORP	New York Telephone
	BARAD AUTOMOTIVE PRODS	New York Telephone
	BEACH QUEEN INC	New York Telephone
	FAD BEAUTY PRODS CO	New York Telephone
	GEM LUCITE CO	New York Telephone
	KENO PLASTICS INC	New York Telephone
1973	Beach Queen Inc	New York Telephone
	Fad Beauty Prods Co	New York Telephone
	Keno Plastics Inc	New York Telephone
1970	Fin Fab Inc	New York Telephone
	Screen Star Sportswr Co	New York Telephone
1965	Fin Fab Inc	New York Telephone
	Screen Star Sportswr Co	New York Telephone
	Workman Dauman Fox Novelty Co	New York Telephone
1960	PROSPECT SPORTSWR	New York Telephone
	UNIFORM PANTS CO INC	New York Telephone
	WORKMAN DAUMAN FOX NOVELTY CO	New York Telephone
	Workman Dauman Fox Novelty Co	New York Telephone Company
	Uniform Pants Co Inc	New York Telephone Company
	Prospect Sportswr	New York Telephone Company
1949	Mendel Knitwr Corp	New York Telephone Company
	Plastic Seal Corp botl seals	New York Telephone Company
	Ganes Mfg Corp rheostats	New York Telephone Company
	Dipoline Mfg Co Inc botl seals	New York Telephone Company
1945	Super Fine Battle Cap Corp	New York Telephone
1940	Super Fine Bottle Cap Corp	New York Telephone
	Mendel Knitwear Corpn	New York Telephone
1928	THE POWERS SWEATER MILLS	New York Telephone

FINDINGS

2415 ATLANTIC AVE

Year	*Uses*	*Source*
1945	Arch Leather & Supl Corp	New York Telephone

2416 ATLANTIC AVE

Year	*Uses*	*Source*
2017	BASICSHECTORS CT	Cole Information Services
	BASICS HOUSING INC	Cole Information Services
	COMMUNIT FIRST	Cole Information Services
1994	NISSIM'S CUSTOM FURNITURE	Cole Information Services
	REZLER & HOWELL CO, GLASWRE	Cole Information Services
1992	ALLIANCE TEXTILE INDUSTRIES	NYNEX Informantion Resource Co.
	BRUCE WEISSMANDL CORP	NYNEX Informantion Resource Co.
	DAVIDS MOVING CORP BROOKLYN	NYNEX Informantion Resource Co.
	GEM PLASTIC SLIP COVER CO INC	NYNEX Informantion Resource Co.
	LIFTON INDUSTRIES INC	NYNEX Informantion Resource Co.
	NISSIMS CUSTOM FURNITURE	NYNEX Informantion Resource Co.
	REZLER & HOWELL CO GLASWR	NYNEX Informantion Resource Co.
	REZLER & HOWELL CO GLASWR	NYNEX Informantion Resource Co.
	WEB CASE CORP	NYNEX Informantion Resource Co.
1985	COLONY STUDIOS INC IMPS	NYNEX Information Resources Company
	EASTERN ART STUDIOS INC	NYNEX Information Resources Company
	IGIT ENTERPRISES	NYNEX Information Resources Company
	MEGILL EDWARD L CO INC	NYNEX Information Resources Company
	REZLER & HOWELL CO GLASWR	NYNEX Information Resources Company
	REZLER & HOWELL CO GLASWRE	NYNEX Information Resources Company
1976	COLONY STUDIOS INC IMPS	New York Telephone
	J & J ENTERPRISES CO	New York Telephone
	JEWELERS MACHINISTS CO INC	New York Telephone
	MYLES MFG CO	New York Telephone
	REZIER & HOWELL CO GLASWR	New York Telephone
	REZIER & HOWELL CO GLASWRE	New York Telephone
	S & A SPORTSWR COLNS	New York Telephone
1973	Beacon Bow & Novelty Co	New York Telephone

FINDINGS

Year	Uses	Source
1973	Colony Studios Inc Imps	New York Telephone
	Jewelers Machinists Co Inc	New York Telephone
	Myles Mfg Co	New York Telephone
	Reiler & Howell Co Blaswr	New York Telephone
	S & A Sportswr Co Inc	New York Telephone
1970	Beacon Bow & Novelty Co	New York Telephone
	Jewel Machinists Co Inc	New York Telephone
	Myles Mfg Co	New York Telephone
	Rezler & Howell Co glaswr	New York Telephone
1965	Arch Leather & Supl Corp	New York Telephone
	Beacon Bow & Novelty Co	New York Telephone
	Jewelers Machinists Co Inc	New York Telephone
	Myles Mfg Co	New York Telephone
	Senjay Knitwear Co Inc	New York Telephone
1960	ALTAR MFRS INC JWLRS SUPLS	New York Telephone
	ARCH LEATHER & SUPL CORP	New York Telephone
	BEACON BOW & NOVELTY CO	New York Telephone
	JEWELERS MACHINISTS CO INC	New York Telephone
	MYLES MFG CO	New York Telephone
	SENJAY KNITWEAR COINC	New York Telephone
	Altar Mfrs Inc jwlrs supls	New York Telephone Company
	Arch Leather & Supl Corp	New York Telephone Company
	Beacon Bow & Novelty Co	New York Telephone Company
	Jewelers Machinists Co Inc	New York Telephone Company
	Myles Mfg Co	New York Telephone Company
	Senjay Knitwear Co Inc	New York Telephone Company
1949	AERO MAYFLOWER TRANSIT CO	New York Telephone Company
	Aetna Knitting Co	New York Telephone Company
	Arch Leather & Supl Corp	New York Telephone Company
	Beacon Bow & Novelty Co	New York Telephone Company
	Doboff N chidrns coats	New York Telephone Company
	Jewelers Machinists Co Inc	New York Telephone Company

FINDINGS

Year	Uses	Source
1949	Le Co Knitting Mills Inc	New York Telephone Company
	Stylebilt Sportw r Co	New York Telephone Company
	Thor Mfrs Inc jw lry supls	New York Telephone Company
1945	Aetna Knitting Co	New York Telephone
	Beacon Bew & Novelty Co	New York Telephone
	Doboff N chldrns coats	New York Telephone
	Kellobe Mach Co	New York Telephone
	Levine Abraham	New York Telephone
	Stylebilt Sportw r Co	New York Telephone
	Y & P Clothing Co Inc	New York Telephone
1940	Doboff N chldrns coats	New York Telephone
	NY City of Education Board of Schools	New York Telephone
	East NY Vocational High Schl	New York Telephone
	NY City of Education Board of Schools	New York Telephone
	East Ny Vocational High Schl Employ Bur	New York Telephone
1934	NATIONAL YARN WINDING CO WHOL YARNS	R. L. Polk & Co.
1928	AMER MILLS	New York Telephone
	DOBOFF N CHILDRENS COATS	New York Telephone
	MOORE F INC WIRE GDS MFRS	New York Telephone
	N Y CITY OF ALDERMAN BOARD OF BKN OFF BORO HALL	New York Telephone
	PUBLIC SCHOOLS BARO OF BKLYN	New York Telephone
	PUBLIC SCHOOLS BARO OF BKLYN	New York Telephone

2420 ATLANTIC AVE

Year	Uses	Source
2017	ATLANTIC REDEMPTION CENTER	Cole Information Services
2009	SAMANTHA SECOND HAND DEALERS	Cole Information Services
2005	Samantha Second Hand Dealers	Hill-Donnelly Corporation

2430 ATLANTIC AVE

Year	Uses	Source
1980	YANKEE MAID DRESS CO	New York Telephone
1976	MEGILL EDWARD L CO INC	New York Telephone

FINDINGS

Year	Uses	Source
1976	MULTI-PANEL DISPLAY CORP	New York Telephone
	YANKEE MAID DRESS CO	New York Telephone
	BARRY NEW YORK INC	New York Telephone
1973	Yankee Maid Dress Co	New York Telephone
	Multi Panel Diseplay Corp	New York Telephone
	Megill Edward L Colnc	New York Telephone
	C & E Sportswear Inc	New York Telephone
	Barry New York Inc	New York Telephone
1970	Yankee Maid Dress Co	New York Telephone
	Stauber Harry aporl	New York Telephone
	Stauber Bros Inc	New York Telephone
	Keren Dress Corp	New York Telephone
1965	Yankee Maid Dress Co	New York Telephone
	Yankee Maid Dress Co	New York Telephone
	Stauber Harry apprl	New York Telephone
	Stauber Bros Inc	New York Telephone
	Mil Art Sportswr Co	New York Telephone
	Keren Dress Corp	New York Telephone
1960	YANKEE MAID DRESS CO	New York Telephone
	STAUBER BROS INC	New York Telephone
	MIL-ART SPORTSWR CO	New York Telephone
	Mil Art Sportswr Co	New York Telephone Company
	STAUBER BROS INC	New York Telephone Company
	Yankee Maid Dress Co	New York Telephone Company
1949	Polytronics Natl Inc electronic equip mfrs	New York Telephone Company
	Parkside Knitting Mills Inc	New York Telephone Company
	National Polytronics Inc electronic equip mfrs	New York Telephone Company
	Mil Art Sportswr Co	New York Telephone Company
	Lipan Radio & Television Co	New York Telephone Company
	Electronic Prods	New York Telephone Company
1945	Mayflower Undrgrmnt Co	New York Telephone
	Yankee Maid Dress Co	New York Telephone

FINDINGS

HAVEN AVE

50 HAVEN AVE

Year	Uses	Source
1934	CHASE S L STUDENT R	R. L. Polk & Co.
	CHASE SAML L STUDENT R	R. L. Polk & Co.

70 HAVEN AVE

Year	Uses	Source
1934	FINK N A AGT H	R. L. Polk & Co.

HAVENS PL

62 HAVENS PL

Year	Uses	Source
1940	Ofc	New York Telephone
	Houston Warren S Dr dntst	New York Telephone

80 HAVENS PL

Year	Uses	Source
1965	Whelan Jos R MD of C	New York Telephone

HAVM

64 HAVM

Year	Uses	Source
1928	ANNUNCIATION CONVENT	New York Telephone

85 HAVM

Year	Uses	Source
1928	JACARUSO DONATO BANKER	New York Telephone

92 HAVM

Year	Uses	Source
1928	ACESTA JOS R	New York Telephone

94 HAVM

Year	Uses	Source
1928	COMO JOHN R	New York Telephone

Year	Uses	Source
1928	RANDAZZO A TRUCKG	New York Telephone

JARDINE PL

415 JARDINE PL

Year	Uses	Source
1973	Frederick Conrad	New York Telephone

NW HAVEN

54 NW HAVEN

Year	Uses	Source
1960	Home Protector Device Corp	New York Telephone Company

NW HAVEN AVE

70 NW HAVEN AVE

Year	Uses	Source
1928	MCDONNELL A T MRS R	New York Telephone

NW HAVEN MOUNT VERN

54 NW HAVEN MOUNT VERN

Year	Uses	Source
1960	HOME PROTECTOR DEVICE CORP	New York Telephone

NW HAVEN St

54 NW HAVEN St

Year	Uses	Source
1965	Home Protector Device Corp	New York Telephone

FINDINGS

ADJOINING PROPERTY: ADDRESSES NOT IDENTIFIED IN RESEARCH SOURCE

The following Adjoining Property addresses were researched for this report, and the addresses were not identified in research source.

Address Researched	Address Not Identified in Research Source
12 2416 ATLNTC AVE	2017, 2014, 2009, 2005, 2004, 2000, 1999, 1997, 1994, 1992, 1985, 1980, 1976, 1973, 1970, 1965, 1960, 1949, 1945, 1934, 1928
2402 ATLANTIC	2017, 2014, 2009, 2005, 2004, 2000, 1999, 1997, 1994, 1992, 1985, 1980, 1976, 1973, 1970, 1965, 1960, 1949, 1945, 1940, 1934
2402 ATLANTIC AV 3RD FL	2017, 2014, 2009, 2005, 2004, 2000, 1999, 1997, 1994, 1992, 1985, 1980, 1976, 1973, 1970, 1965, 1960, 1949, 1945, 1940, 1928
2402 ATLANTIC AV 50	2017, 2014, 2009, 2005, 2004, 2000, 1999, 1997, 1994, 1992, 1985, 1980, 1976, 1973, 1970, 1965, 1960, 1949, 1945, 1940, 1928
2402 ATLANTIC AVE	2017, 2014, 2009, 2004, 1999, 1994
2404 ATLANTIC AVE	2017, 2014, 2009, 2004, 2000, 1999, 1997, 1994, 1992, 1985, 1980, 1976, 1973, 1970, 1965, 1960, 1949, 1945, 1940, 1934
2407 ATLANTIC AVE	2017, 2009, 2005, 2004, 2000, 1999, 1997, 1994, 1992, 1985, 1980, 1976, 1973, 1970, 1965, 1960, 1949, 1945, 1940, 1934, 1928
2410 ATLANTIC AVE	2017, 2014, 2009, 2005, 2004, 2000, 1999, 1997, 1994, 1992, 1985, 1980, 1976, 1973, 1970, 1965, 1960, 1949, 1945, 1940, 1928
2413 ATLANTIC AVE	2017, 2014, 2009, 2004, 1999, 1994, 1980, 1973, 1970, 1965
2413 ATLANTIC AVE	2005, 2000, 1997, 1992, 1985, 1980, 1976, 1973, 1970, 1965, 1960, 1949, 1945, 1940, 1934, 1928
2414 ATLANTIC AV 1ST FL	2017, 2014, 2009, 2005, 2004, 2000, 1999, 1997, 1994, 1992, 1985, 1980, 1976, 1973, 1970, 1965, 1960, 1949, 1945, 1940, 1928
2414 ATLANTIC AV 35	2017, 2014, 2009, 2005, 2004, 2000, 1999, 1997, 1994, 1992, 1985, 1980, 1976, 1973, 1970, 1965, 1960, 1949, 1945, 1940, 1928
2414 ATLANTIC AVE	2017, 2014, 2009, 2005, 2004, 1999, 1994, 1980, 1934
2414 ATLANTIC AVE	2017, 2014, 2009, 2005, 2004, 2000, 1997, 1992, 1985, 1980, 1976, 1973, 1970, 1965, 1960, 1949, 1945, 1940, 1934, 1928
2415 ATLANTIC AVE	2017, 2014, 2009, 2005, 2004, 2000, 1999, 1997, 1994, 1992, 1985, 1980, 1976, 1973, 1970, 1965, 1960, 1949, 1940, 1934, 1928
2416 ATLANTIC AVE	2017, 2014, 2009, 2005, 2004, 2000, 1999, 1997, 1994, 1980
2416 ATLANTIC AVE	2014, 2009, 2005, 2004, 2000, 1999, 1997, 1992, 1985, 1980, 1976, 1973, 1970, 1965, 1960, 1949, 1945, 1940, 1934, 1928
2420 ATLANTIC AVE	2014, 2005, 2004, 2000, 1999, 1997, 1994, 1992, 1985, 1980, 1976, 1973, 1970, 1965, 1960, 1949, 1945, 1940, 1934, 1928
2420 ATLANTIC AVE	2017, 2014, 2009, 2004, 2000, 1999, 1997, 1994, 1992, 1985, 1980, 1976, 1973, 1970, 1965, 1960, 1949, 1945, 1940, 1934, 1928
2430 ATLANTIC AVE	2017, 2014, 2009, 2005, 2004, 2000, 1999, 1997, 1994, 1992, 1985, 1940, 1934, 1928


FINDINGS

Address Researched	Address Not Identified in Research Source
415 JARDINE PL	2017, 2014, 2009, 2005, 2004, 2000, 1999, 1997, 1994, 1992, 1985, 1980, 1976, 1970, 1965, 1960, 1949, 1945, 1940, 1934, 1928
50 HAVEN AVE	2017, 2014, 2009, 2005, 2004, 2000, 1999, 1997, 1994, 1992, 1985, 1980, 1976, 1973, 1970, 1965, 1960, 1949, 1945, 1940, 1928
54 NW HAVEN	2017, 2014, 2009, 2005, 2004, 2000, 1999, 1997, 1994, 1992, 1985, 1980, 1976, 1973, 1970, 1965, 1949, 1945, 1940, 1934, 1928
54 NW HAVEN MOUNT VERN	2017, 2014, 2009, 2005, 2004, 2000, 1999, 1997, 1994, 1992, 1985, 1980, 1976, 1973, 1970, 1965, 1949, 1945, 1940, 1934, 1928
54 NW HAVEN St	2017, 2014, 2009, 2005, 2004, 2000, 1999, 1997, 1994, 1992, 1985, 1980, 1976, 1973, 1970, 1960, 1949, 1945, 1940, 1934, 1928
62 HAVENS PL	2017, 2014, 2009, 2005, 2004, 2000, 1999, 1997, 1994, 1992, 1985, 1980, 1976, 1973, 1970, 1965, 1960, 1949, 1945, 1934, 1928
64 HAVM	2017, 2014, 2009, 2005, 2004, 2000, 1999, 1997, 1994, 1992, 1985, 1980, 1976, 1973, 1970, 1965, 1960, 1949, 1945, 1940, 1934
70 HAVEN AVE	2017, 2014, 2009, 2005, 2004, 2000, 1999, 1997, 1994, 1992, 1985, 1980, 1976, 1973, 1970, 1965, 1960, 1949, 1945, 1940, 1928
70 NW HAVEN AVE	2017, 2014, 2009, 2005, 2004, 2000, 1999, 1997, 1994, 1992, 1985, 1980, 1976, 1973, 1970, 1965, 1960, 1949, 1945, 1940, 1934
80 HAVENS PL	2017, 2014, 2009, 2005, 2004, 2000, 1999, 1997, 1994, 1992, 1985, 1980, 1976, 1973, 1970, 1960, 1949, 1945, 1940, 1934, 1928
85 HAVM	2017, 2014, 2009, 2005, 2004, 2000, 1999, 1997, 1994, 1992, 1985, 1980, 1976, 1973, 1970, 1965, 1960, 1949, 1945, 1940, 1934
92 HAVM	2017, 2014, 2009, 2005, 2004, 2000, 1999, 1997, 1994, 1992, 1985, 1980, 1976, 1973, 1970, 1965, 1960, 1949, 1945, 1940, 1934
94 HAVM	2017, 2014, 2009, 2005, 2004, 2000, 1999, 1997, 1994, 1992, 1985, 1980, 1976, 1973, 1970, 1965, 1960, 1949, 1945, 1940, 1934

TARGET PROPERTY: ADDRESS NOT IDENTIFIED IN RESEARCH SOURCE

The following Target Property addresses were researched for this report, and the addresses were not identified in the research source.

Address Researched	Address Not Identified in Research Source
2425 Atlantic Avenue	2000, 1945, 1940, 1928

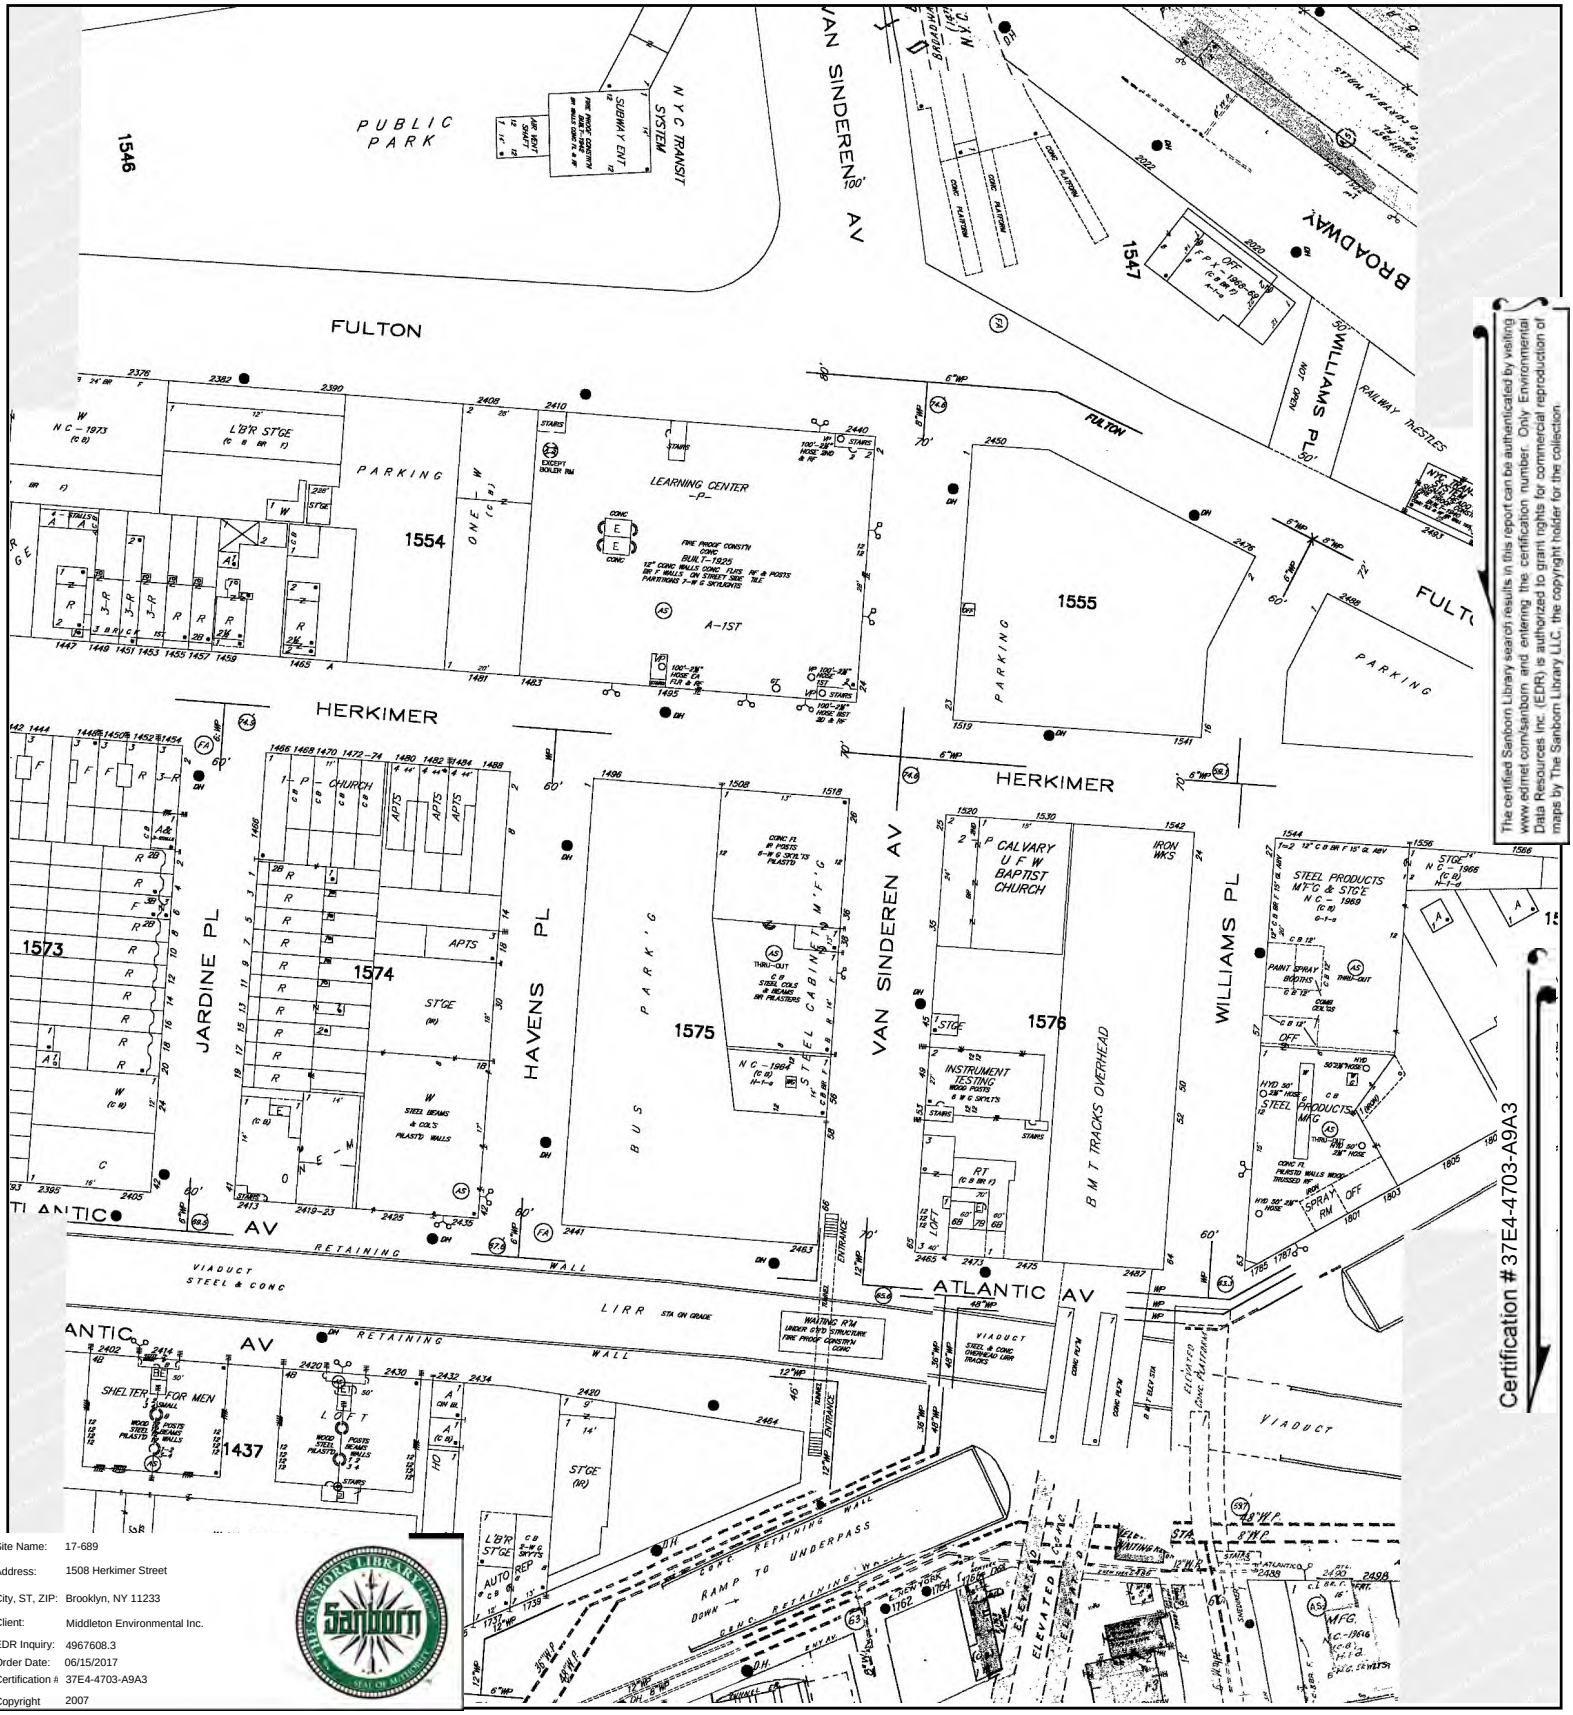


Site Name:	17-689
Address:	1508 Herkimer Street
City, ST, ZIP:	Brooklyn, NY 11233
Client:	Middleton Environmental Inc.
EDR Inquiry:	4967608.3
Order Date:	06/15/2017
Certification #	37E4-4703-A9A3
Copyright	2007

This Certified Sanborn Map combines the following sheets.
Outlined areas indicate map sheets within the collection.


0 Feet 150 300 600



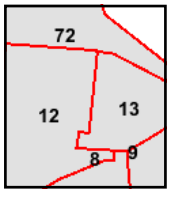

Volume 7, Sheet 13
Volume 7, Sheet 12
Volume 5, Sheet 72
Volume 16, Sheet 8
Volume 16, Sheet 9

The certified Sanborn Library search results in this report can be authenticated by visiting www.edrnet.com/sanborn and entering the certification number. Only Environmental Data Resources Inc. (EDR) is authorized to grant rights for commercial reproduction of maps by The Sanborn Library LLC, the copyright holder for the collection.

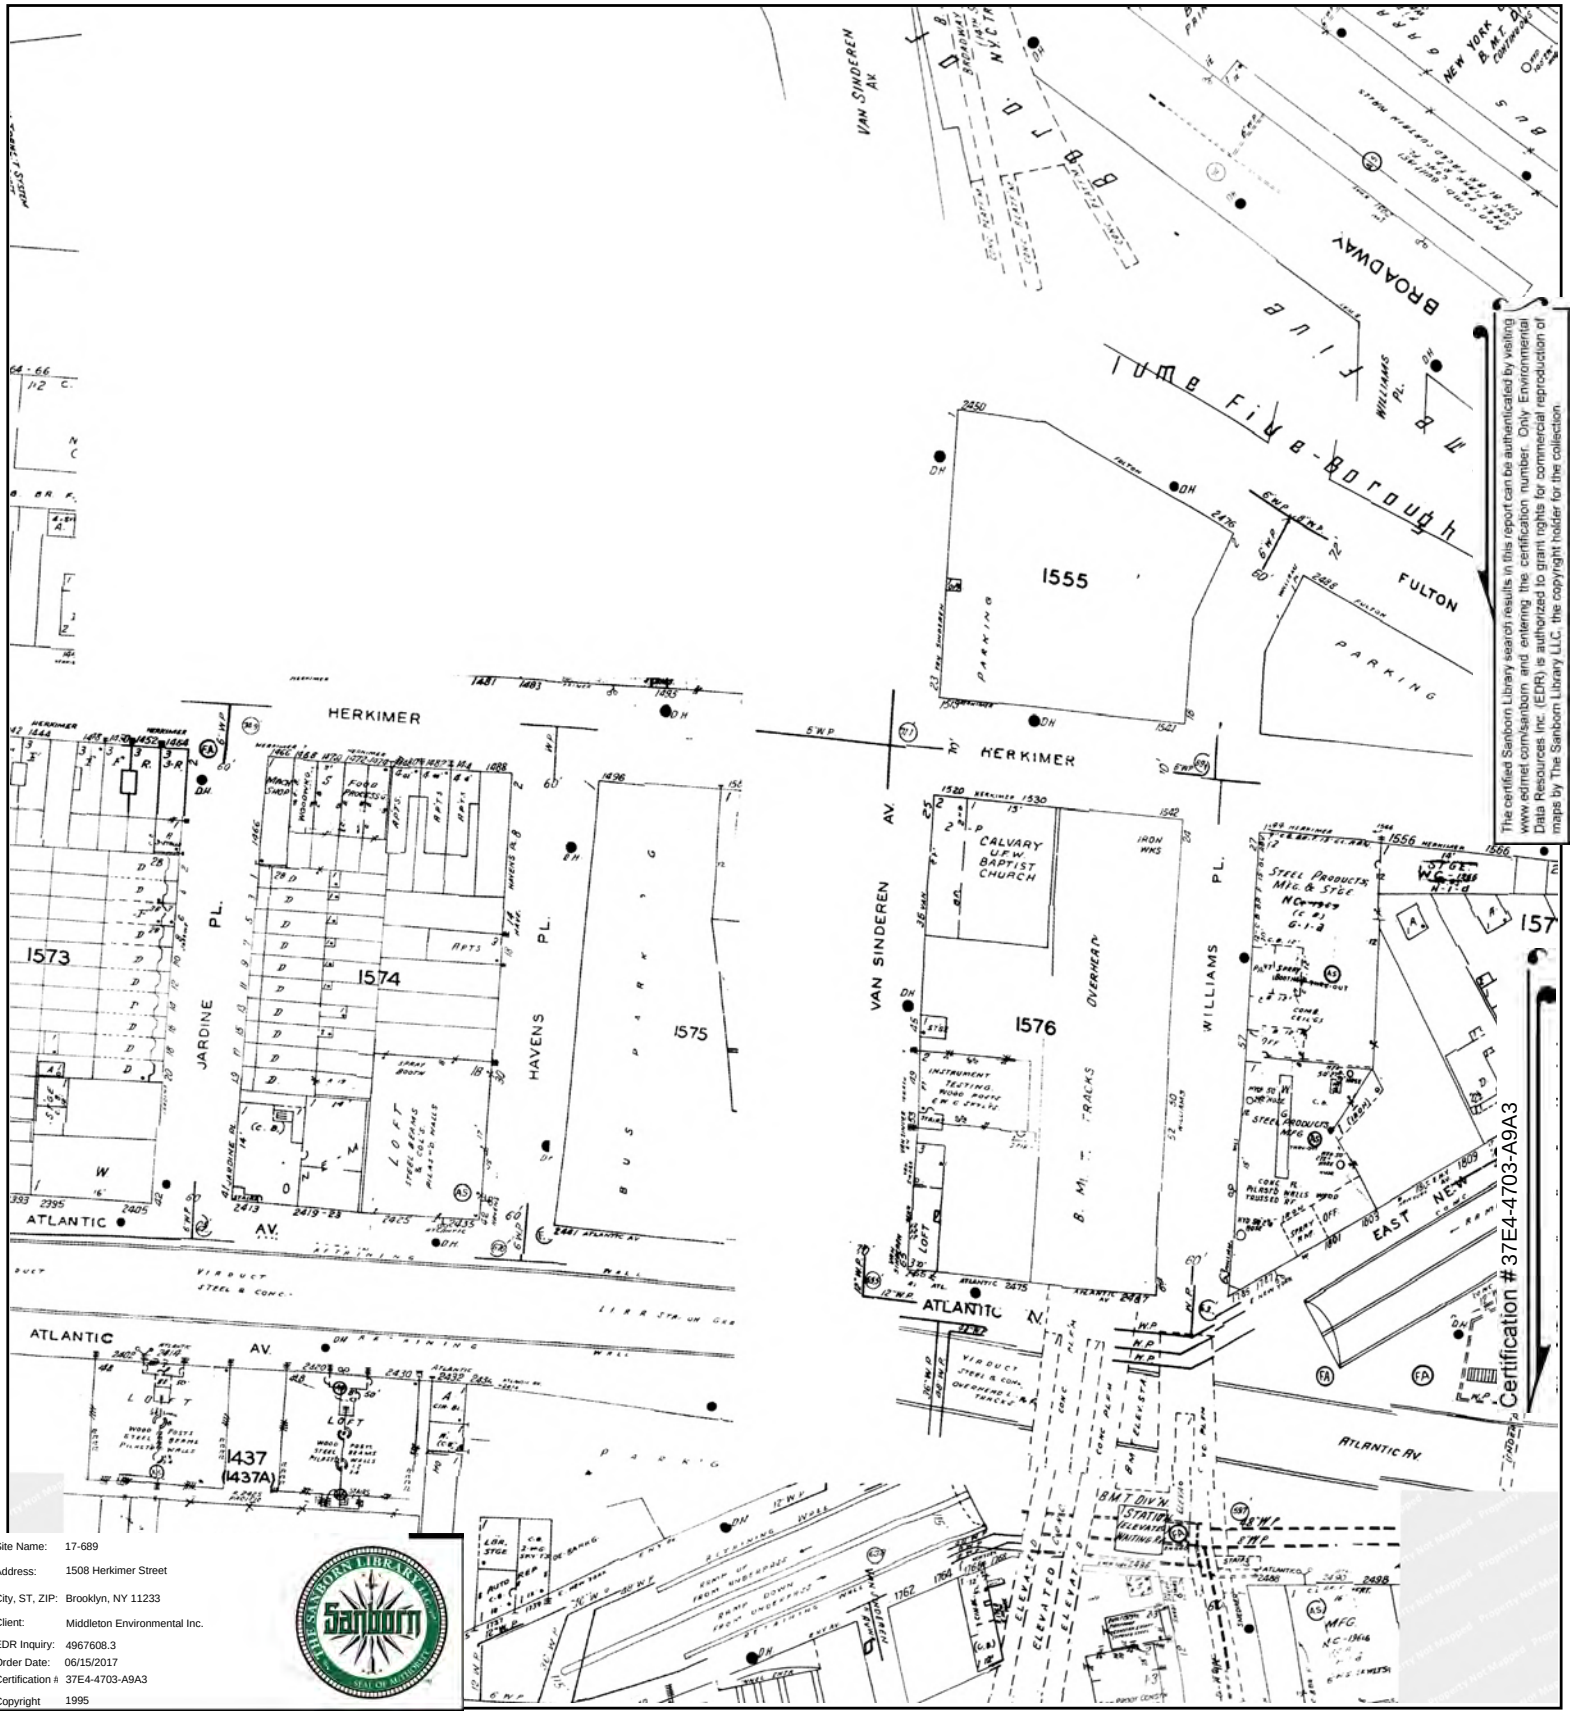


The certified Sanborn Library search results in this report can be authenticated by visiting www.edrnet.com/sanborn and entering the certification number. Only Environmental Data Resources Inc. (EDR) is authorized to grant rights for commercial reproduction of maps by The Sanborn Library LLC, the copyright holder for the collection.

Site Name:	17-689
Address:	1508 Herkimer Street
City, ST, ZIP:	Brooklyn, NY 11233
Client:	Middleton Environmental Inc.
EDR Inquiry:	4967608.3
Order Date:	06/15/2017
Certification #	37E4-4703-A9A3
Copyright	1995

This Certified Sanborn Map combines the following sheets.
Outlined areas indicate map sheets within the collection.


0 Feet 150 300 600



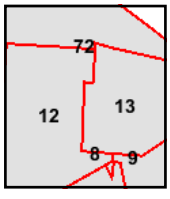

Volume 16, Sheet 9
Volume 16, Sheet 8
Volume 7, Sheet 13
Volume 7, Sheet 12
Volume 5, Sheet 72
Volume 5, Sheet 72

N

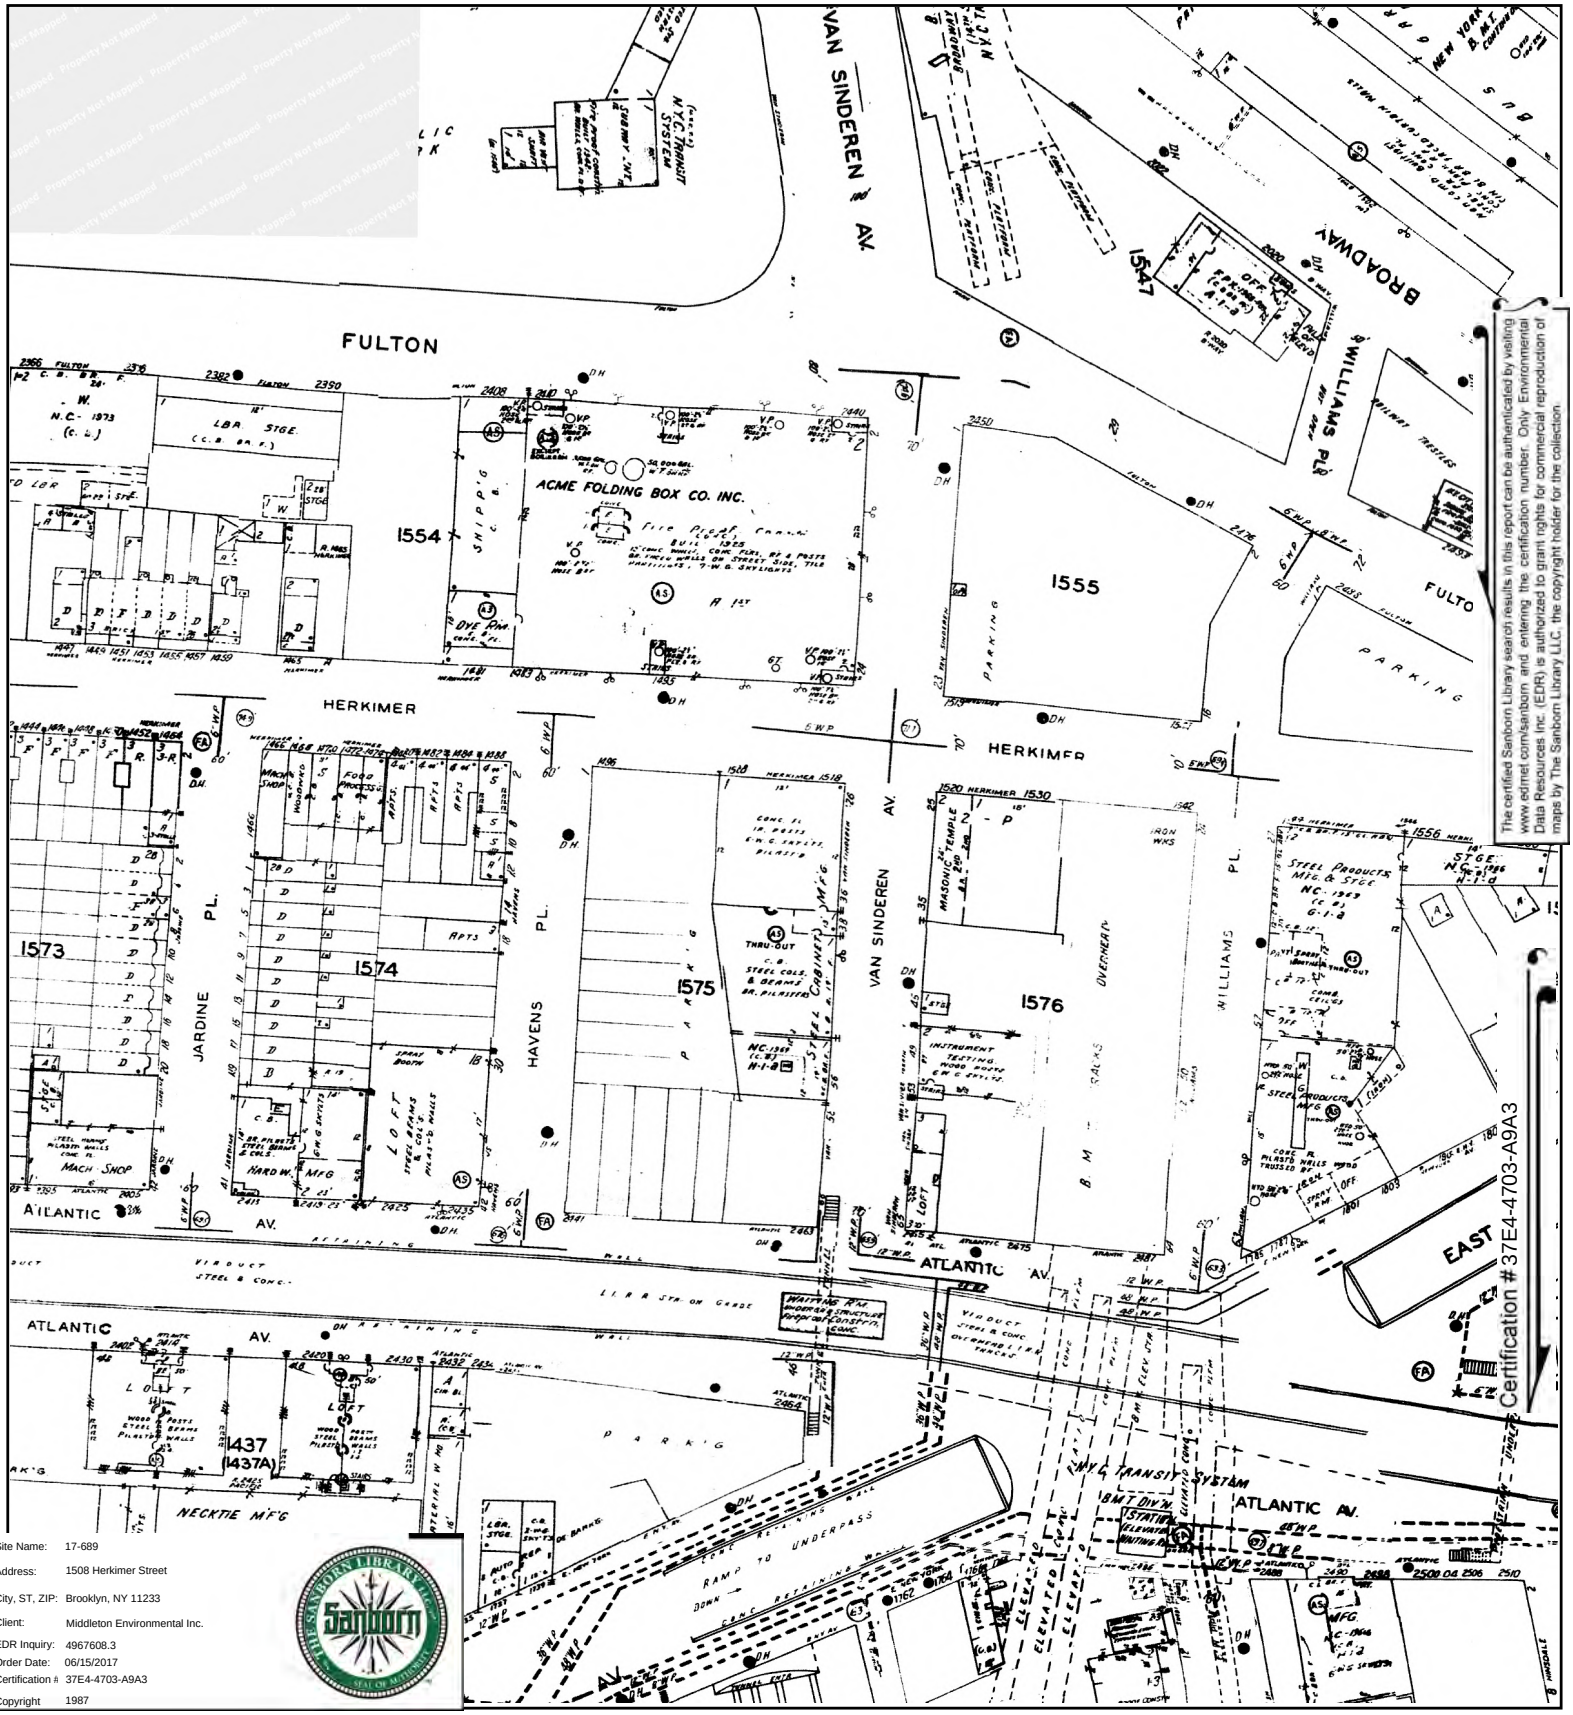


The certified Sanborn Library search results in this report can be authenticated by visiting www.edrnet.com/sanborn and entering the certification number. Only Environmental Data Resources Inc. (EDR) is authorized to grant rights for commercial reproduction of maps by The Sanborn Library LLC, the copyright holder for the collection.

Site Name:	17-689
Address:	1508 Herkimer Street
City, ST, ZIP:	Brooklyn, NY 11233
Client:	Middleton Environmental Inc.
EDR Inquiry:	4967608.3
Order Date:	06/15/2017
Certification #:	37E4-4703-A9A3
Copyright	1987

This Certified Sanborn Map combines the following sheets.
Outlined areas indicate map sheets within the collection.


0 Feet 150 300 600



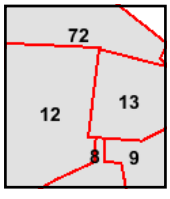

Volume 16, Sheet 9
Volume 16, Sheet 8
Volume 5, Sheet 72
Volume 7, Sheet 13
Volume 7, Sheet 12

N

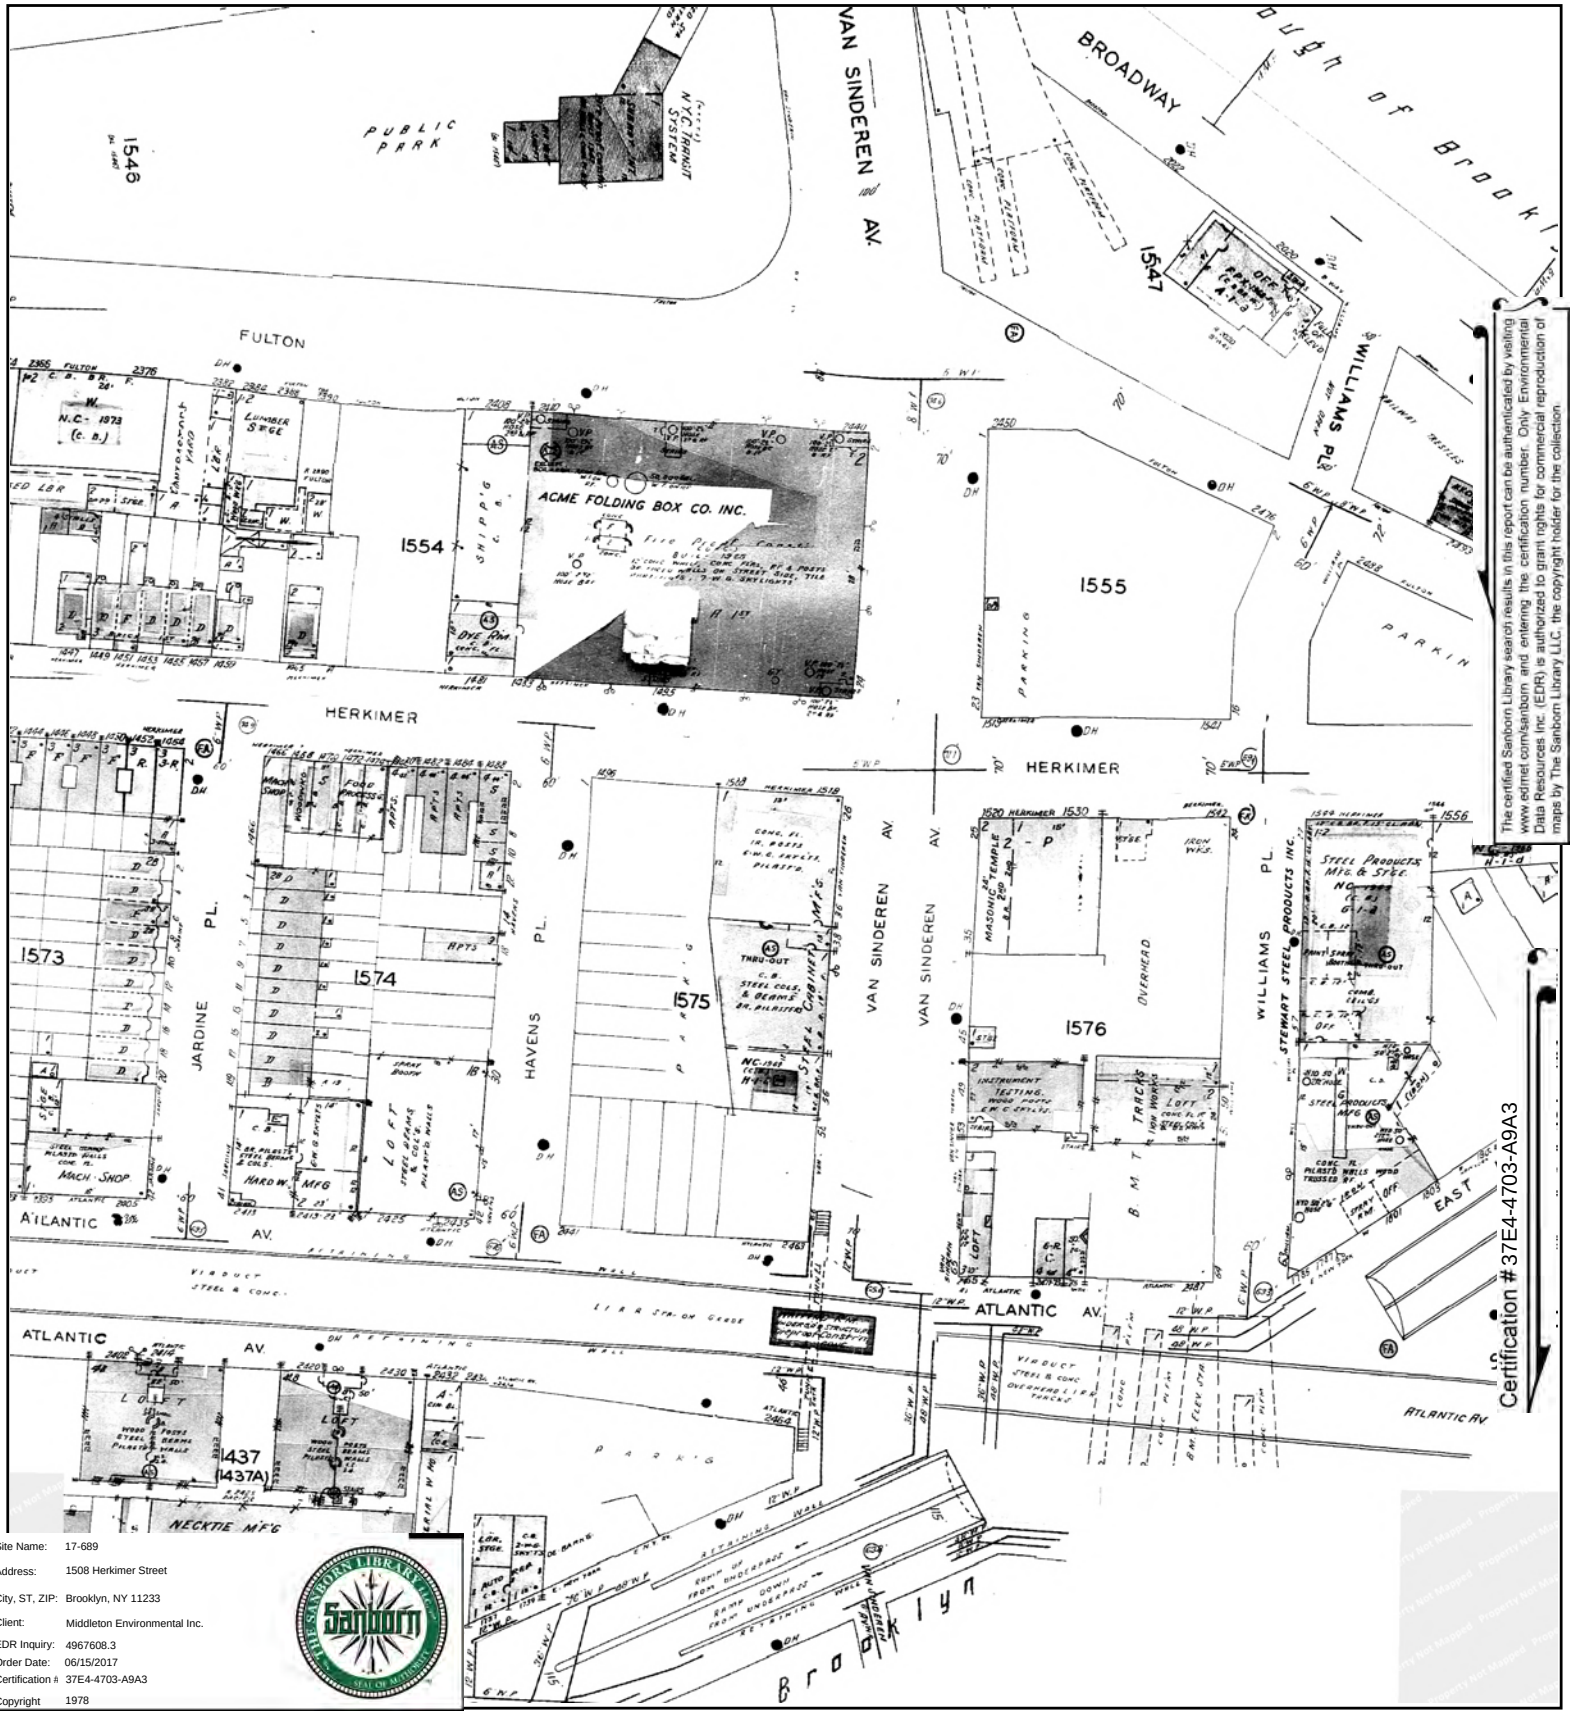



The certified Sanborn Library search results in this report can be authenticated by visiting www.edrnet.com/sanborn and entering the certification number. Only Environmental Data Resources Inc. (EDR) is authorized to grant rights for commercial reproduction of maps by The Sanborn Library LLC, the copyright holder for the collection.

Certification #37E4-4703-A9A3

Site Name:	17-689
Address:	1508 Herkimer Street
City, ST, ZIP:	Brooklyn, NY 11233
Client:	Middleton Environmental Inc.
EDR Inquiry:	4967608.3
Order Date:	06/15/2017
Certification #:	37E4-4703-A9A3
Copyright	1978

This Certified Sanborn Map combines the following sheets.
Outlined areas indicate map sheets within the collection.

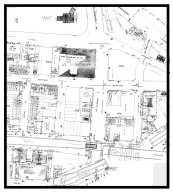


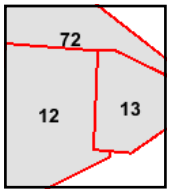

Volume 7, Sheet 13
Volume 7, Sheet 12
Volume 5, Sheet 72

0 Feet 150 300 600


N

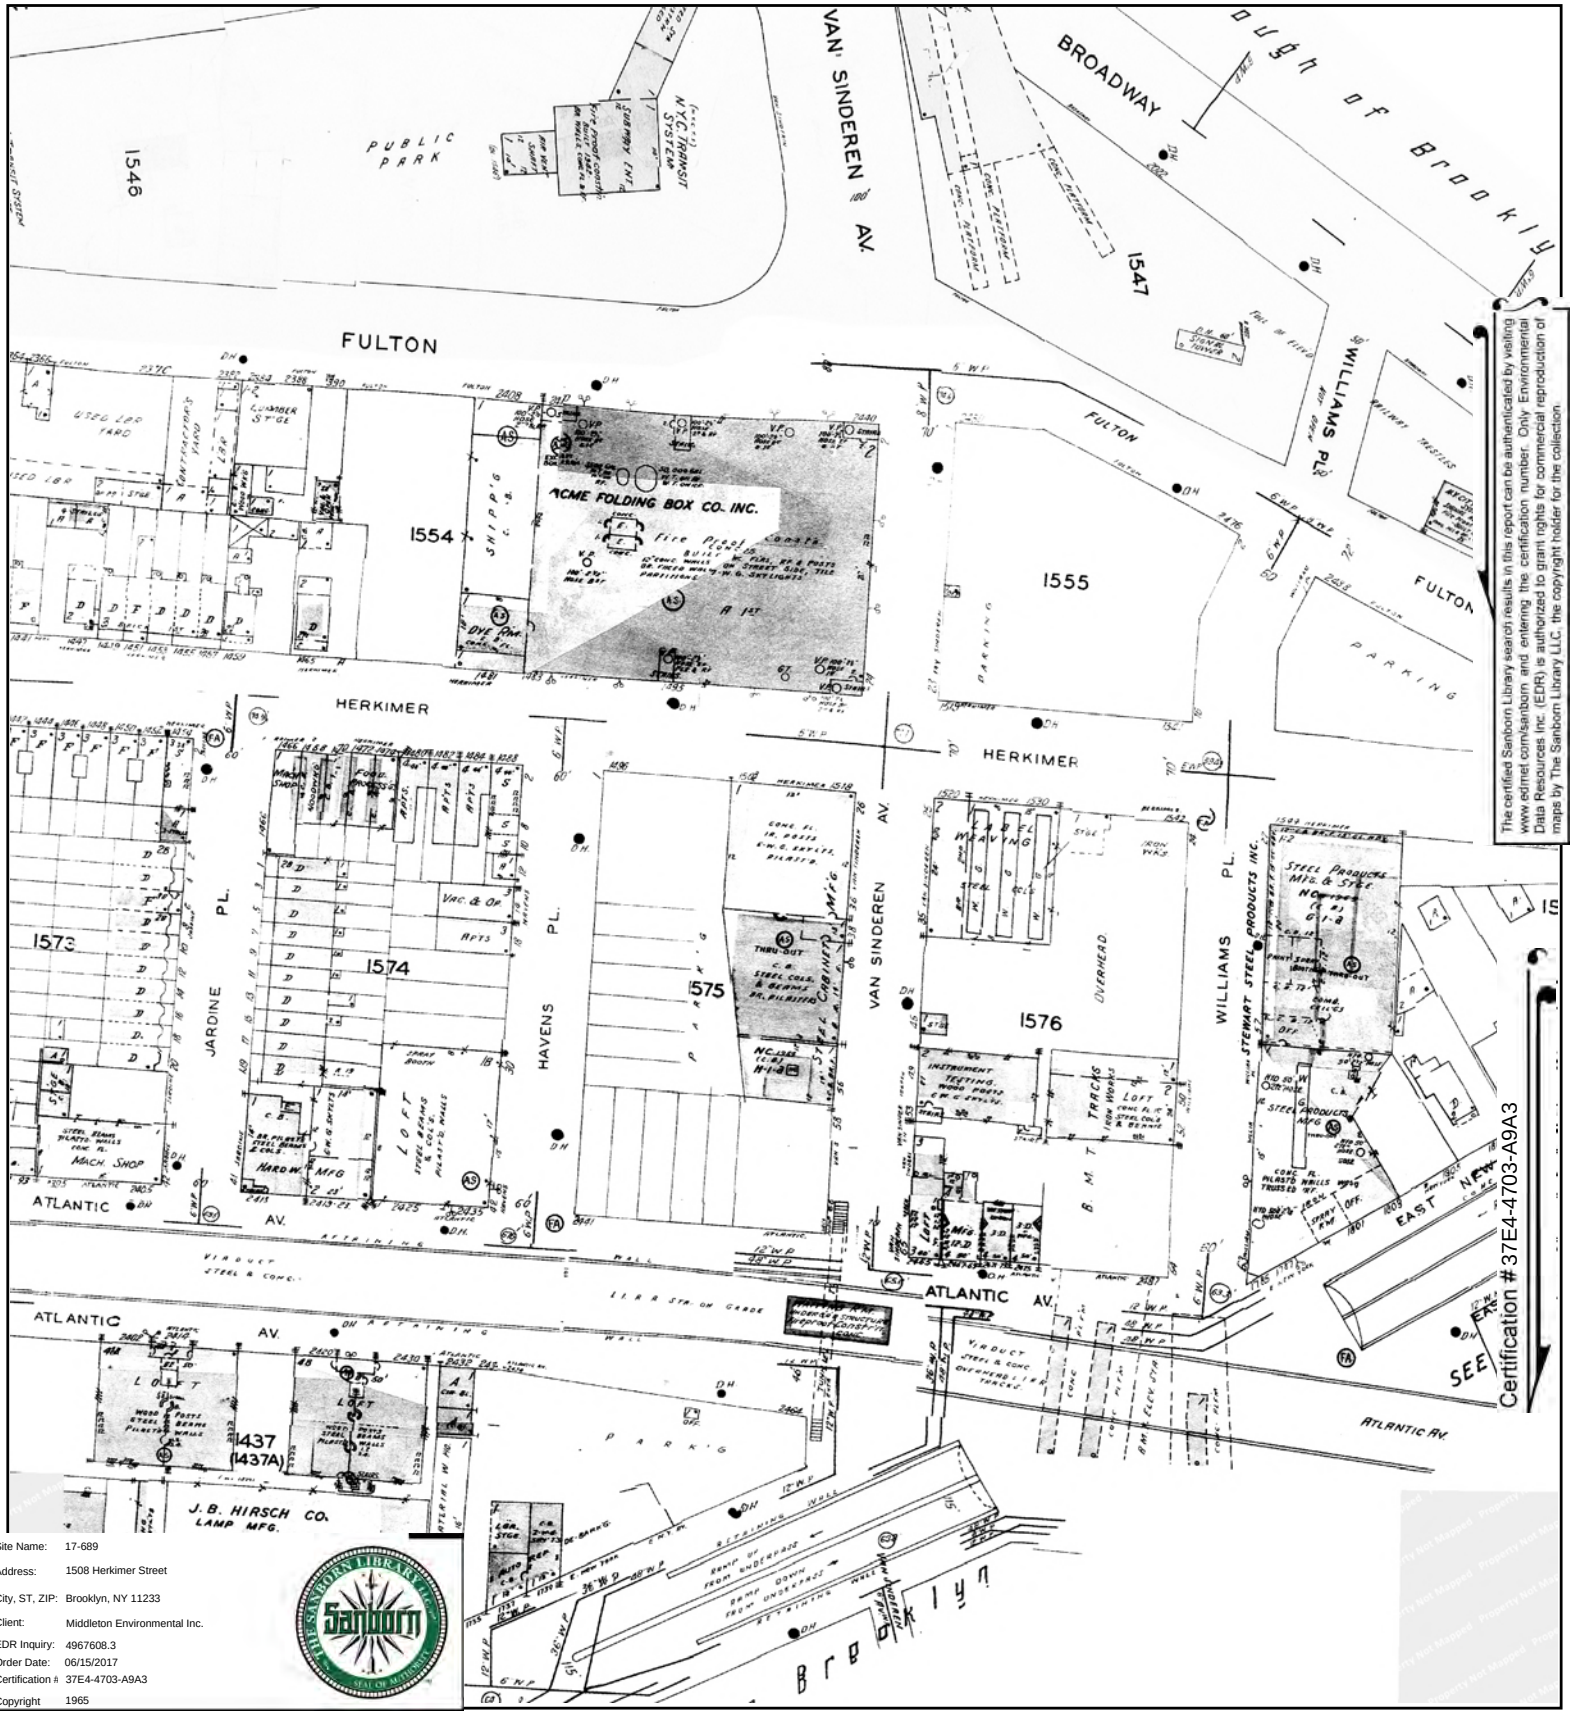


The certified Sanborn Library search results in this report can be authenticated by visiting www.edrnet.com/sanborn and entering the certification number. Only Environmental Data Resources Inc. (EDR) is authorized to grant rights for commercial reproduction of maps by The Sanborn Library LLC, the copyright holder for the collection.

Site Name:	17-689
Address:	1508 Herkimer Street
City, ST, ZIP:	Brooklyn, NY 11233
Client:	Middleton Environmental Inc.
EDR Inquiry:	4967608.3
Order Date:	06/15/2017
Certification #:	37E4-4703-A9A3
Copyright	1965

This Certified Sanborn Map combines the following sheets.
Outlined areas indicate map sheets within the collection.

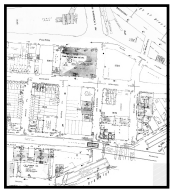

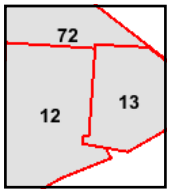


Volume 7, Sheet 13
Volume 7, Sheet 12
Volume 5, Sheet 72

0 Feet 150 300 600

N

Certified Sanborn® Map


1951

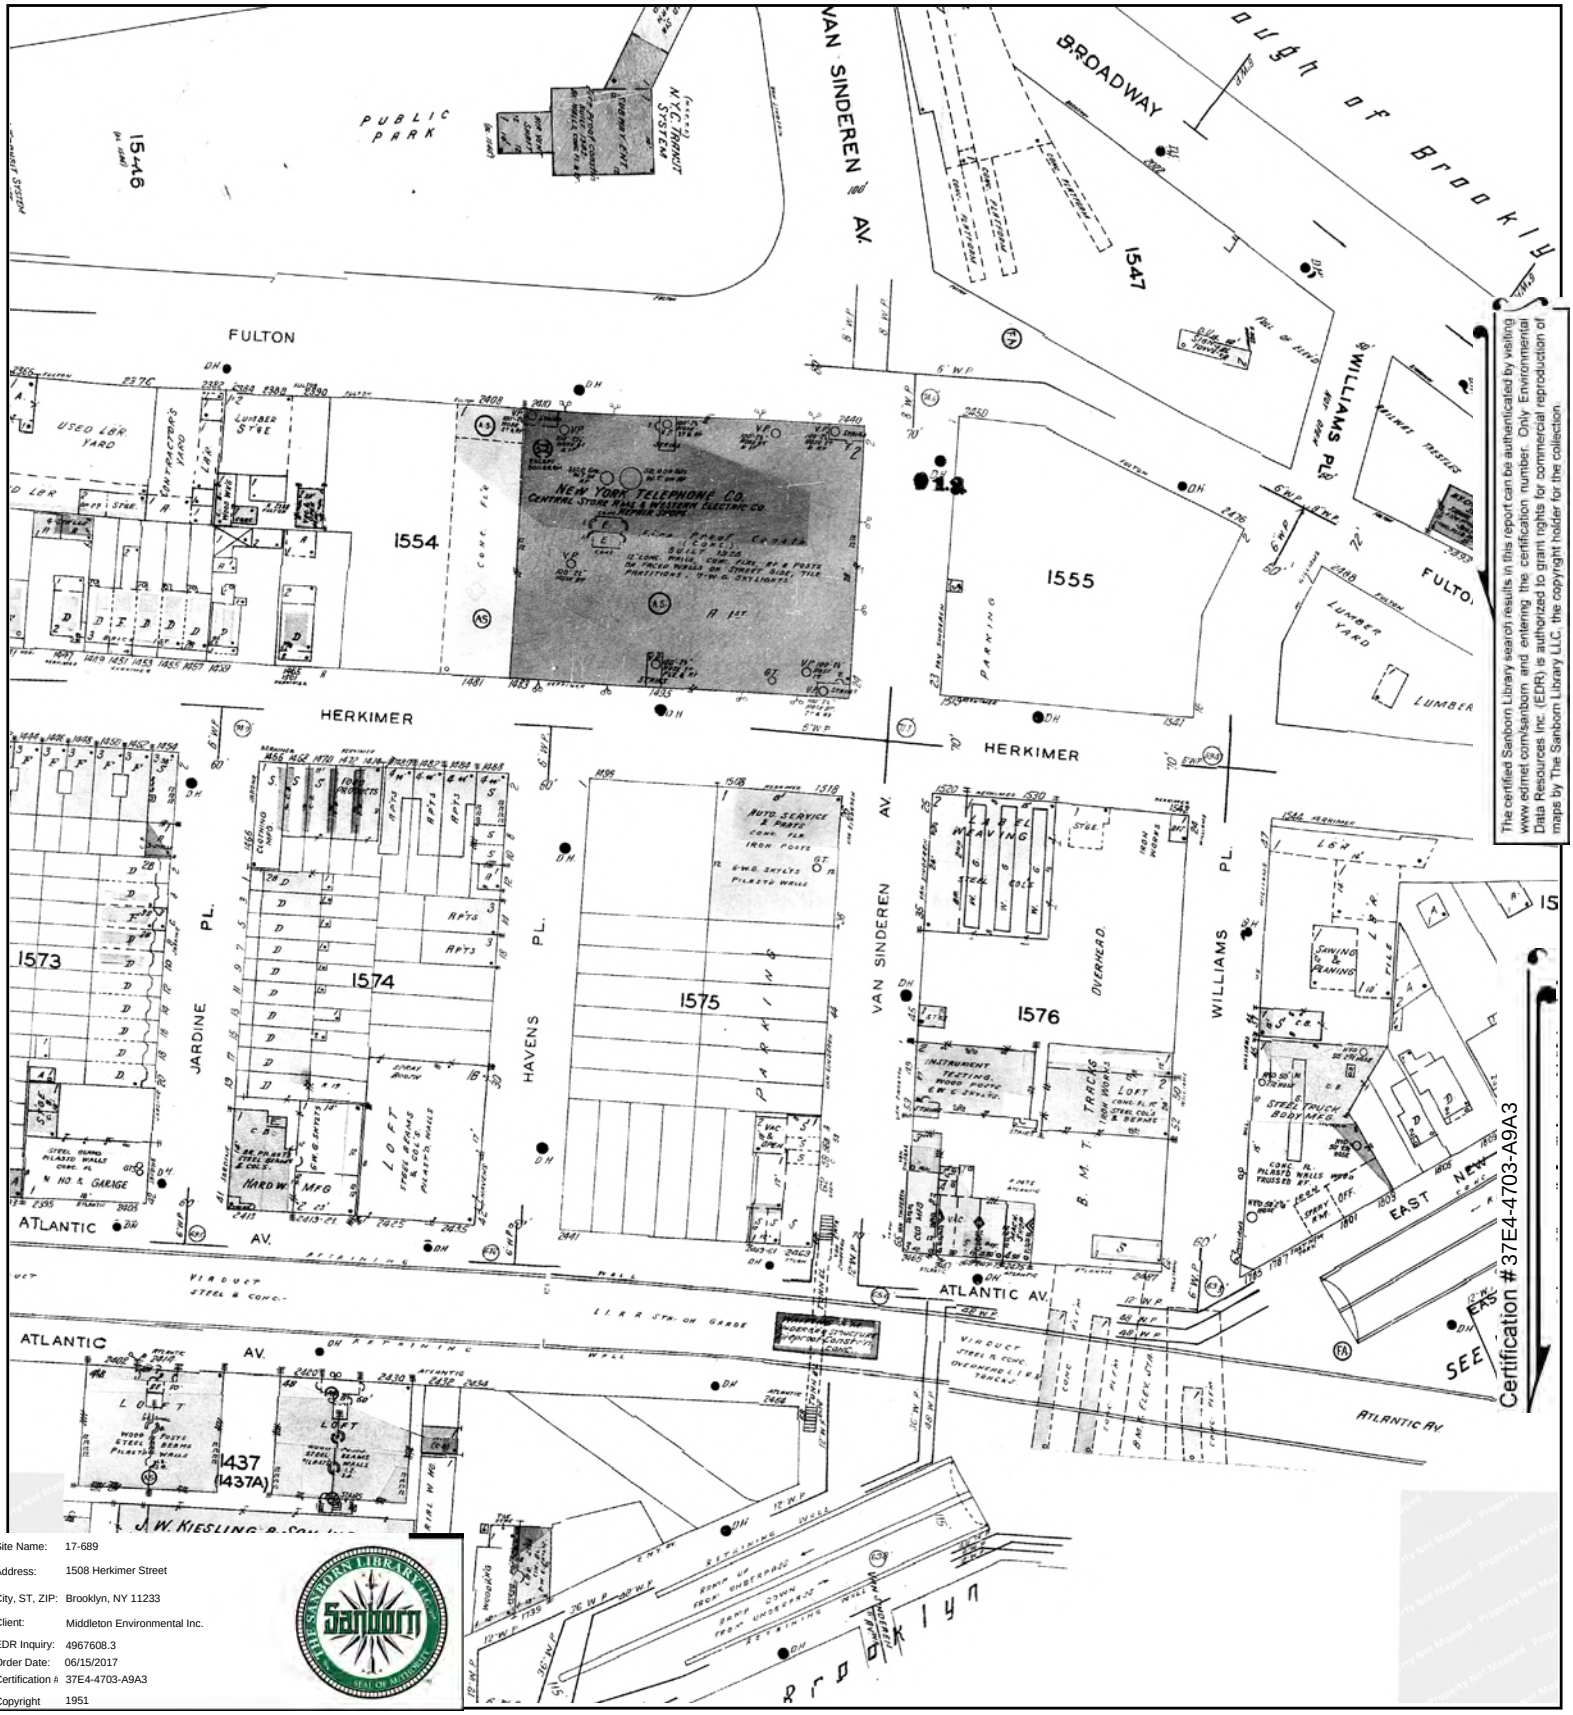


The certified Sanborn Library search results in this report can be authenticated by visiting www.edrnet.com/sanborn and entering the certification number. Only Environmental Data Resources Inc. (EDR) is authorized to grant rights for commercial reproduction of maps by The Sanborn Library LLC, the copyright holder for the collection.

Site Name:	17-689
Address:	1508 Herkimer Street
City, ST, ZIP:	Brooklyn, NY 11233
Client:	Middleton Environmental Inc.
EDR Inquiry:	4967608.3
Order Date:	06/15/2017
Certification #:	37E4-4703-A9A3
Copyright	1951

This Certified Sanborn Map combines the following sheets.
Outlined areas indicate map sheets within the collection.

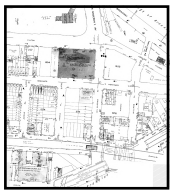


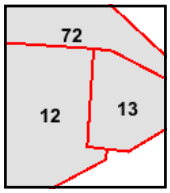

Volume 5, Sheet 72
Volume 7, Sheet 13
Volume 7, Sheet 12

0 Feet 150 300 600


N

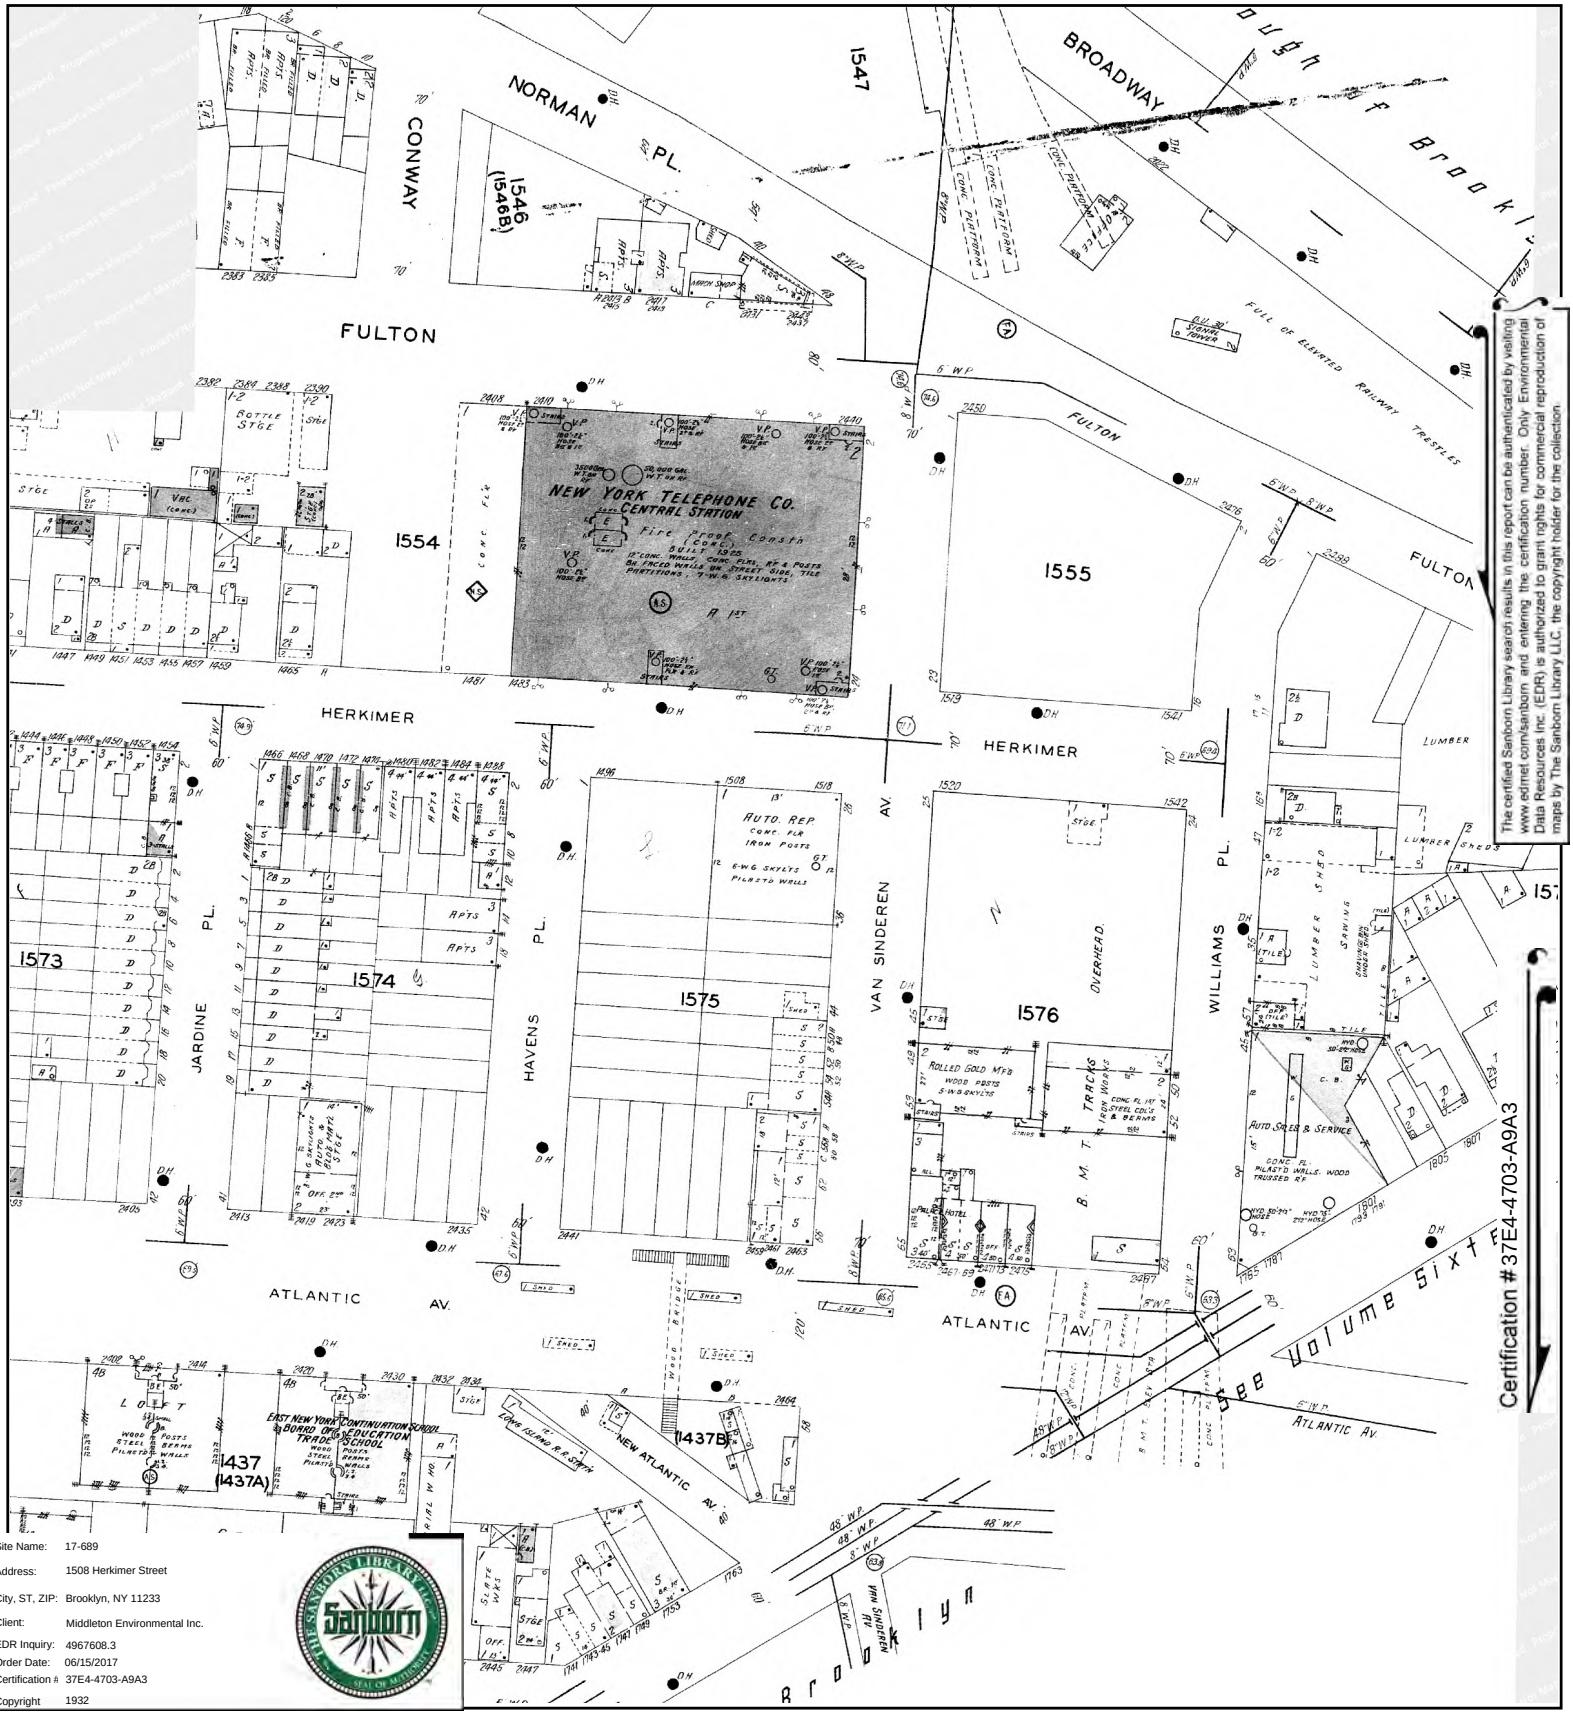


The certified Sanborn Library search results in this report can be authenticated by visiting www.edrnet.com/sanborn and entering the certification number. Only Environmental Data Resources Inc. (EDR) is authorized to grant rights for commercial reproduction of maps by The Sanborn Library LLC, the copyright holder for the collection.

Site Name:	17-689
Address:	1508 Herkimer Street
City, ST, ZIP:	Brooklyn, NY 11233
Client:	Middleton Environmental Inc.
EDR Inquiry:	4967608.3
Order Date:	06/15/2017
Certification #:	37E4-4703-A9A3
Copyright	1932

This Certified Sanborn Map combines the following sheets.
Outlined areas indicate map sheets within the collection.

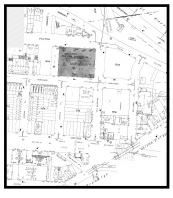


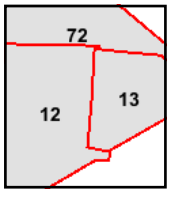

Volume 7, Sheet 13
Volume 7, Sheet 12
Volume 5, Sheet 72

0 Feet 150 300 600


N

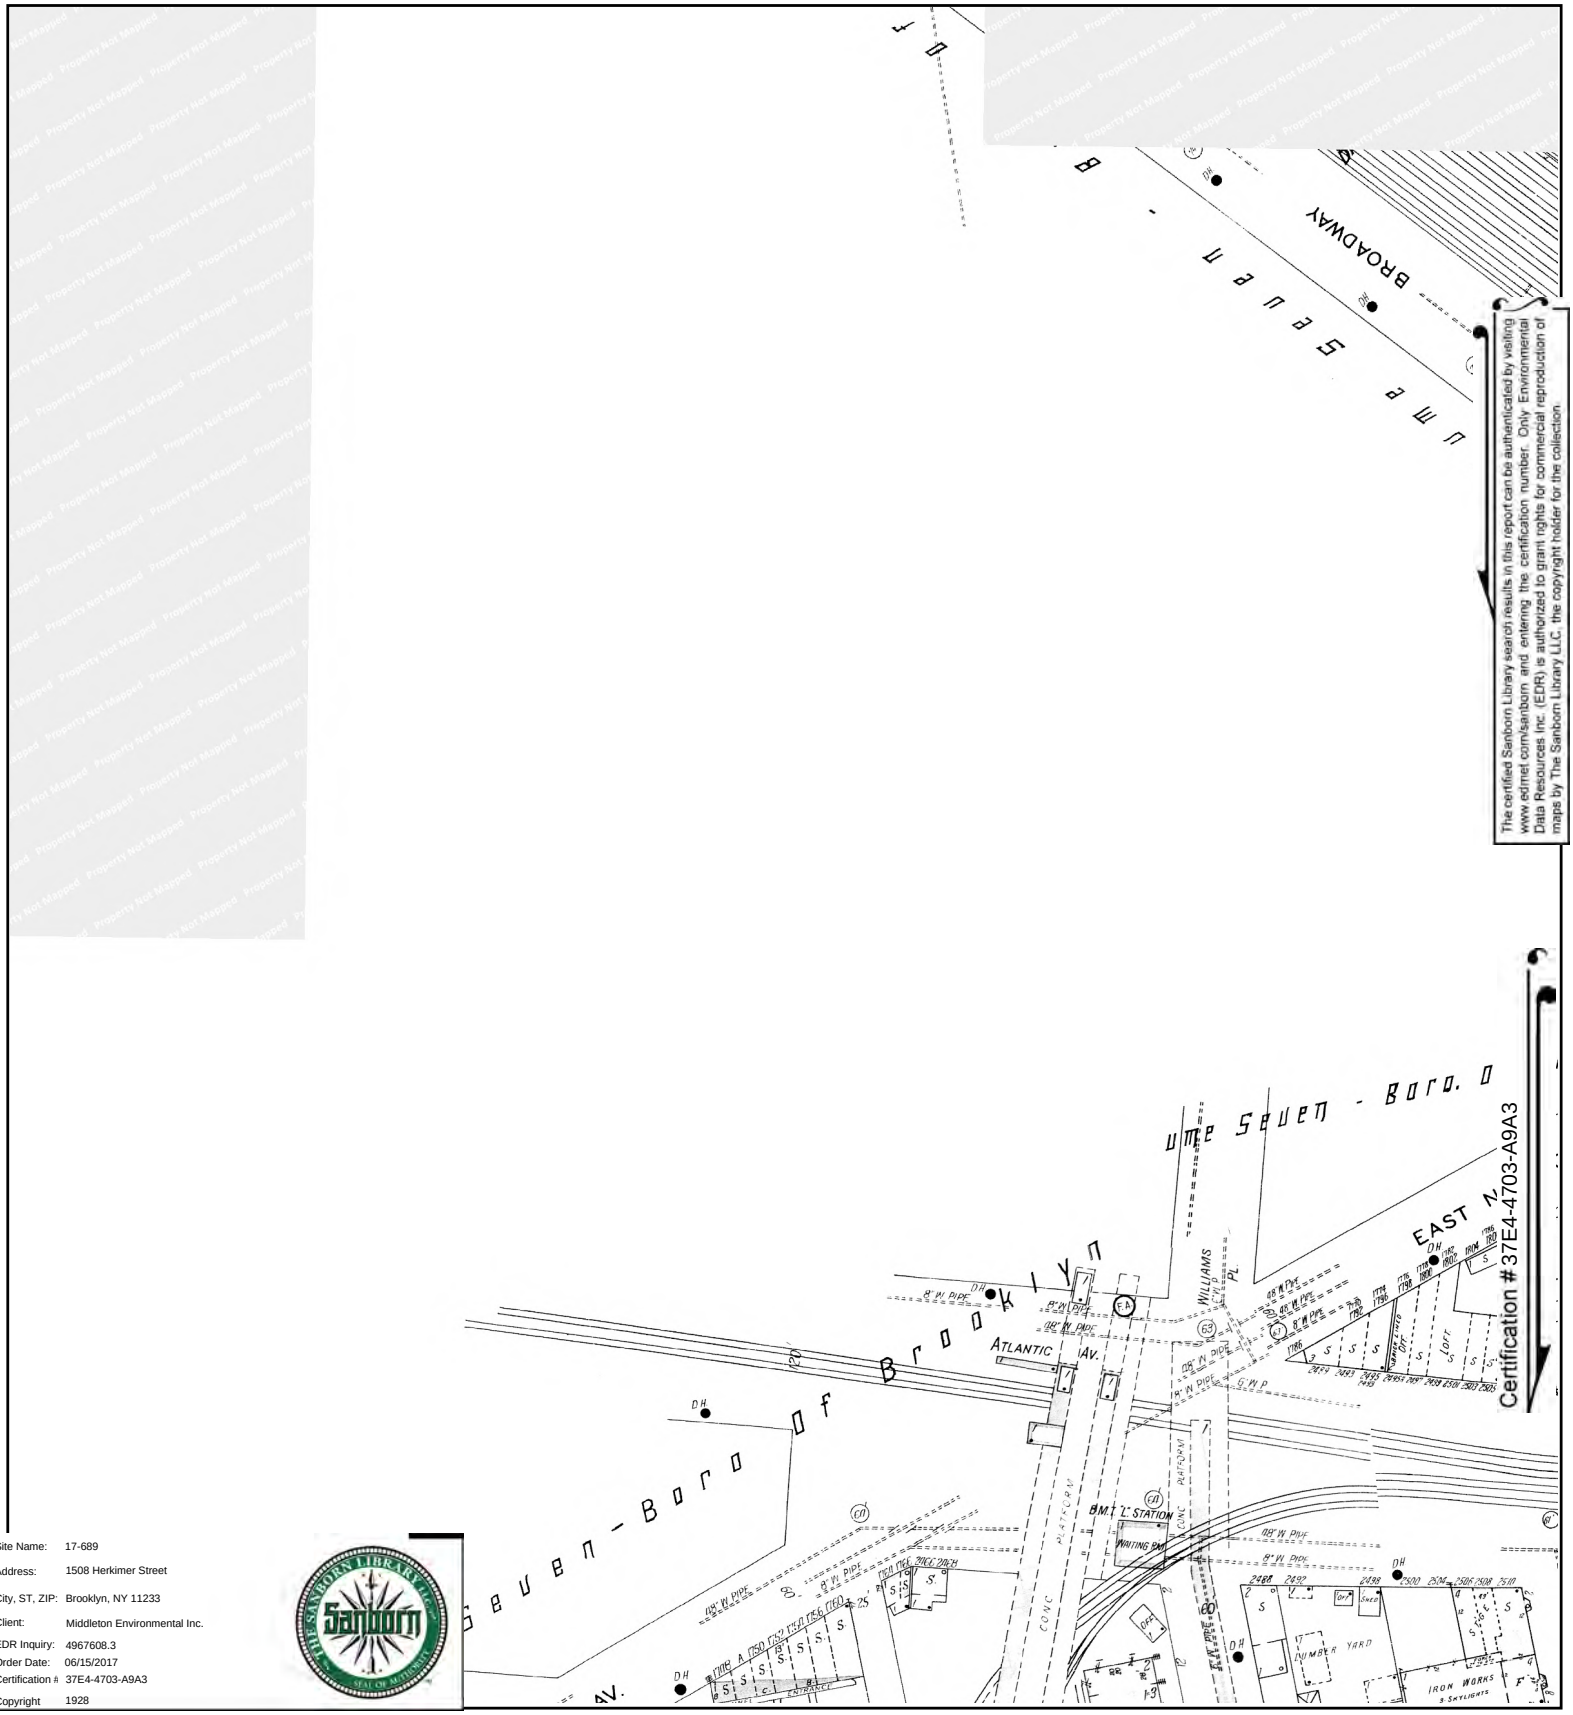


The certified Sanborn Library search results in this report can be authenticated by visiting www.edrnet.com/sanborn and entering the certification number. Only Environmental Data Resources Inc. (EDR) is authorized to grant rights for commercial reproduction of maps by The Sanborn Library LLC, the copyright holder for the collection.

Site Name: 17-689
Address: 1508 Herkimer Street
City, ST, ZIP: Brooklyn, NY 11233
Client: Middleton Environmental Inc.
EDR Inquiry: 4967608.3
Order Date: 06/15/2017
Certification #: 37E4-4703-A9A3
Copyright 1928

This Certified Sanborn Map combines the following sheets.
Outlined areas indicate map sheets within the collection.

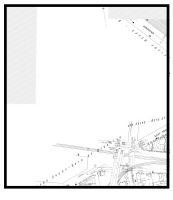

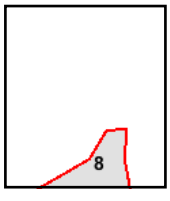

Volume 16, Sheet 8

0 Feet 150 300 600

N




The certified Sanborn Library search results in this report can be authenticated by visiting www.edrnet.com/sanborn and entering the certification number. Only Environmental Data Resources Inc. (EDR) is authorized to grant rights for commercial reproduction of maps by The Sanborn Library LLC, the copyright holder for the collection.

Site Name:	17-689
Address:	1508 Herkimer Street
City, ST, ZIP:	Brooklyn, NY 11233
Client:	Middleton Environmental Inc.
EDR Inquiry:	4967608.3
Order Date:	06/15/2017
Certification #	37E4-4703-A9A3
Copyright	1908

This Certified Sanborn Map combines the following sheets.
Outlined areas indicate map sheets within the collection.




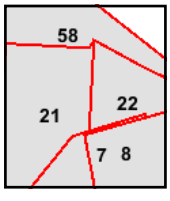

Volume 8, Sheet 8
Volume 8, Sheet 7
Volume 7, Sheet 22
Volume 7, Sheet 21
Volume 5, Sheet 58

0 Feet 150 300 600


N

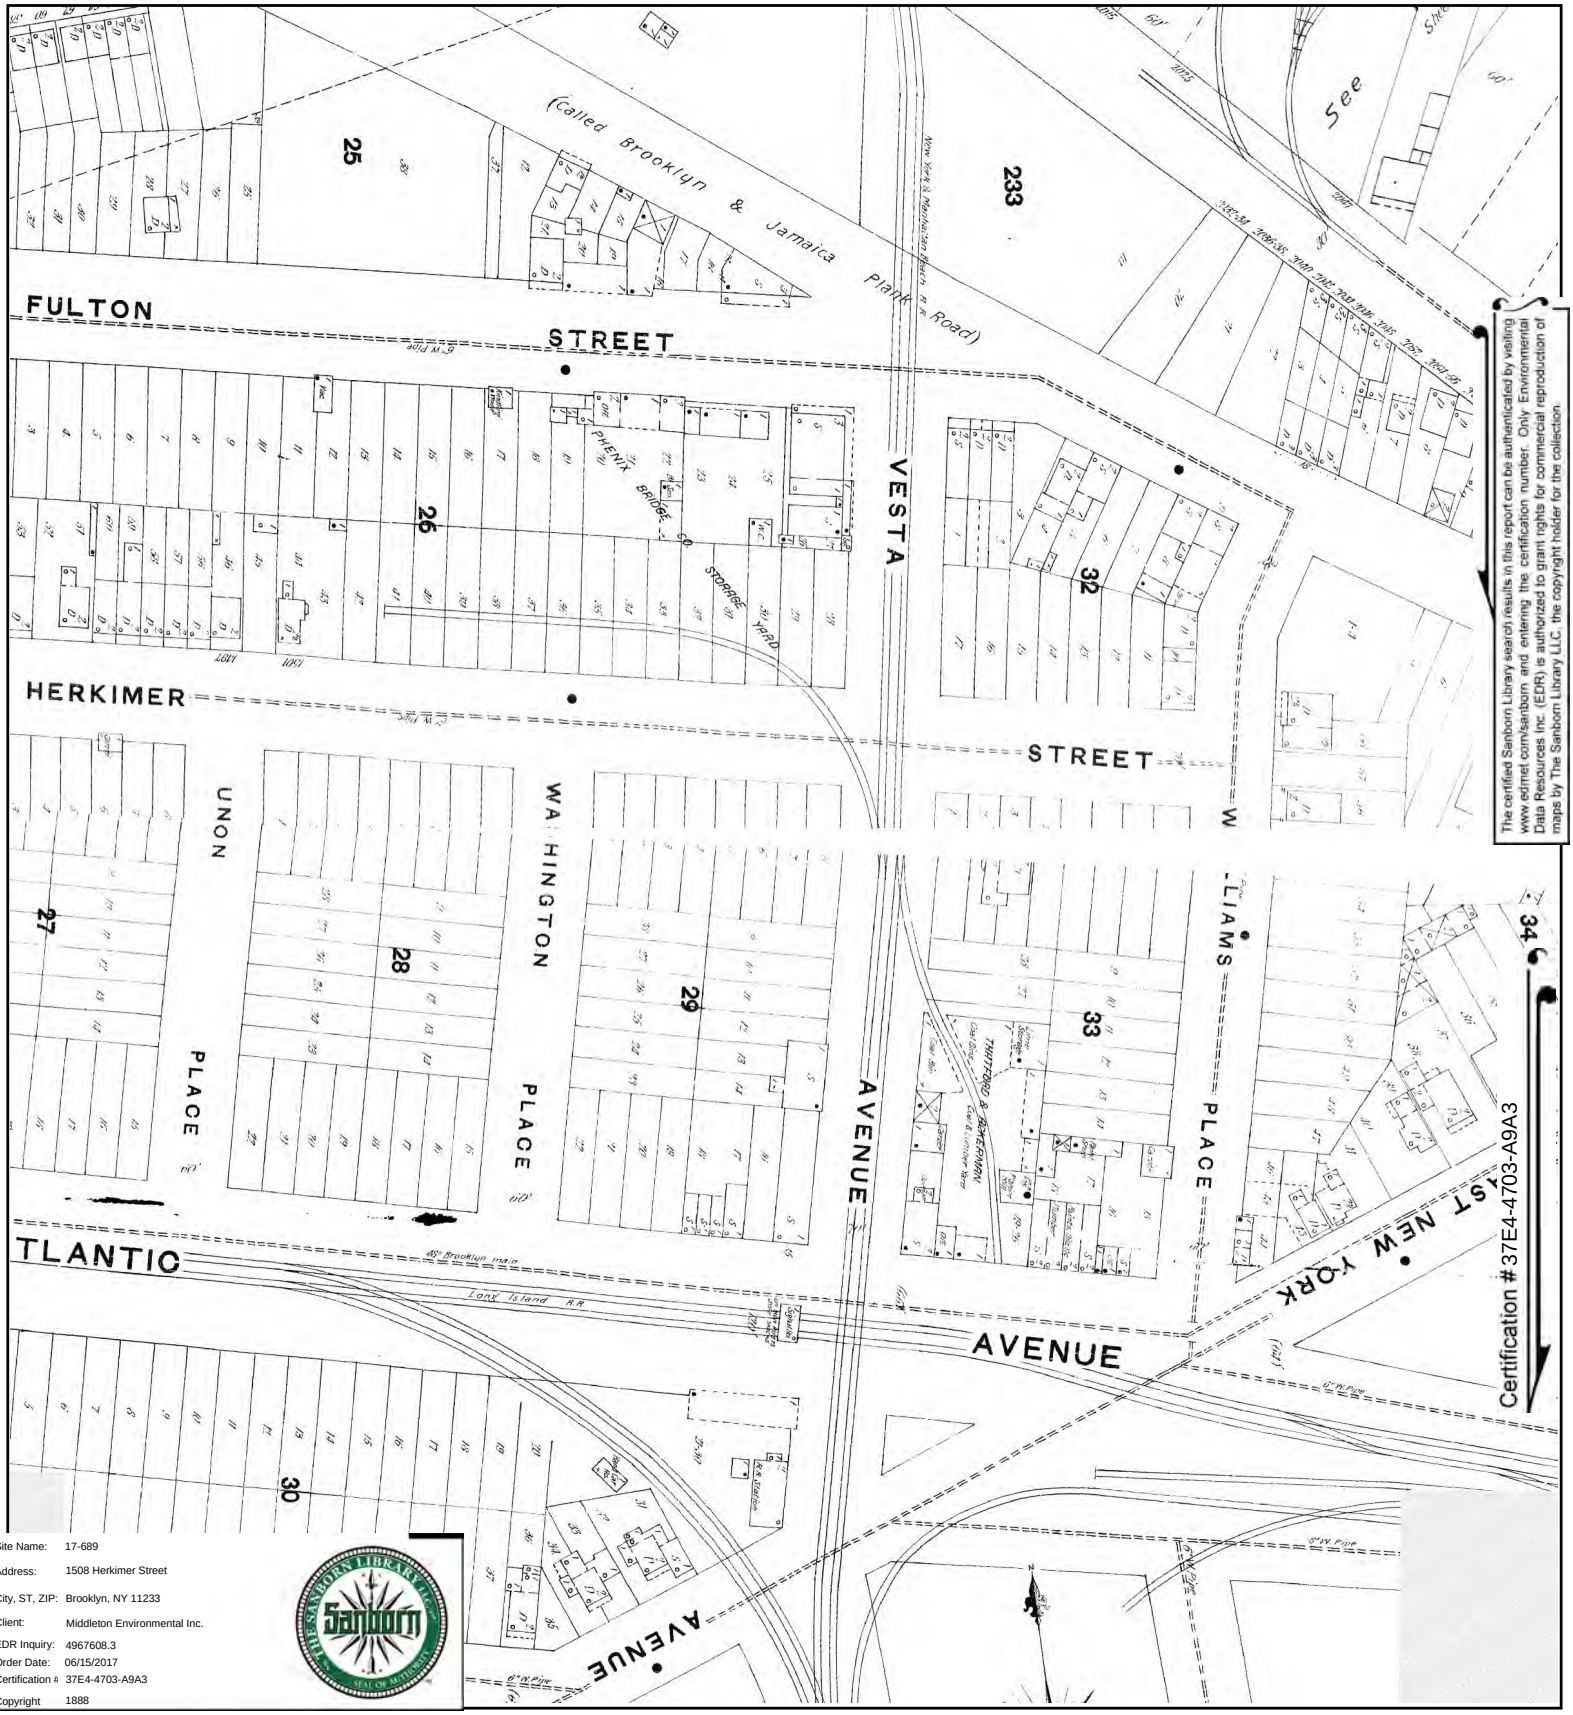


The certified Sanborn Library search results in this report can be authenticated by visiting www.edrnet.com/sanborn and entering the certification number. Only Environmental Data Resources Inc. (EDR) is authorized to grant rights for commercial reproduction of maps by The Sanborn Library LLC, the copyright holder for the collection.

Site Name:	17-689
Address:	1508 Herkimer Street
City, ST, ZIP:	Brooklyn, NY 11233
Client:	Middleton Environmental Inc.
EDR Inquiry:	4967608.3
Order Date:	06/15/2017
Certification #	37E4-4703-A9A3
Copyright	1888

This Certified Sanborn Map combines the following sheets.
Outlined areas indicate map sheets within the collection.

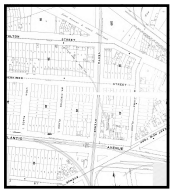

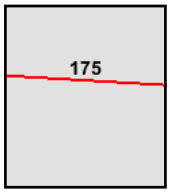


Volume 7, Sheet 175
Volume 7, Sheet 175

0 Feet 150 300 600

N

The certified Sanborn Library search results in this report can be authenticated by visiting www.edrnet.com/sanborn and entering the certification number. Only Environmental Data Resources Inc. (EDR) is authorized to grant rights for commercial reproduction of maps by The Sanborn Library LLC, the copyright holder for the collection.

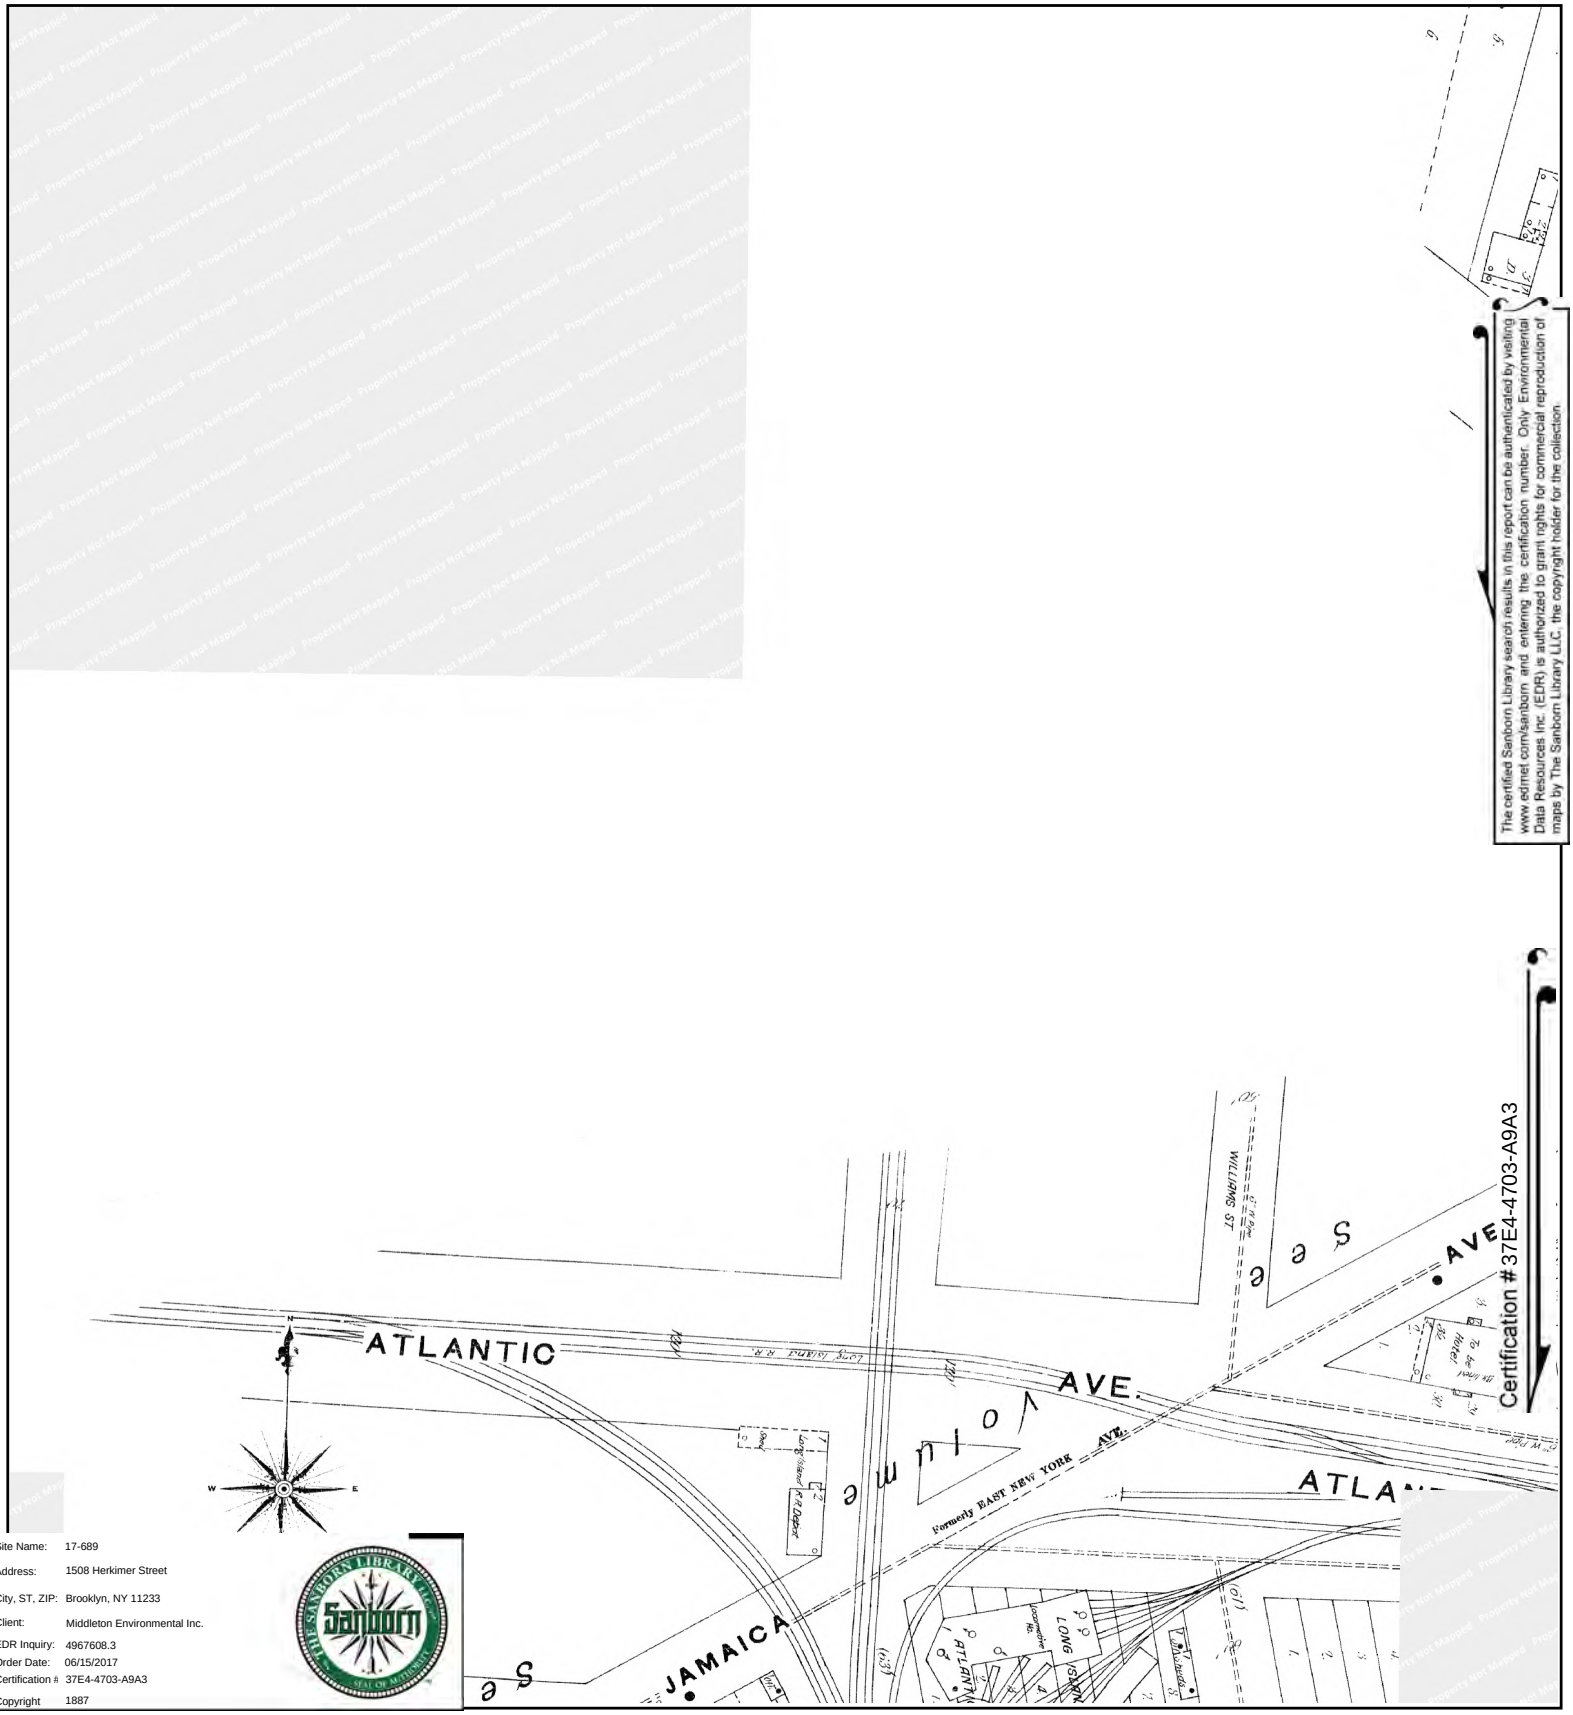



Site Name:	17-689
Address:	1508 Herkimer Street
City, ST, ZIP:	Brooklyn, NY 11233
Client:	Middleton Environmental Inc.
EDR Inquiry:	4967608.3
Order Date:	06/15/2017
Certification #	37E4-4703-A9A3
Copyright	1887

This Certified Sanborn Map combines the following sheets.
Outlined areas indicate map sheets within the collection.

0 Feet 150 300 600

Volume 8, Sheet 198

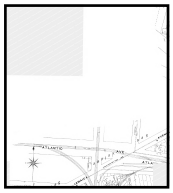

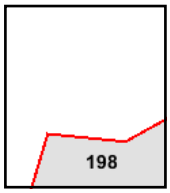

N

22-1346
2425 Atlantic Avenue
Brooklyn, NY 11233

Inquiry Number: 7052786.6
July 14, 2022

EDR Environmental Lien and AUL Search

EDR® Environmental Data Resources Inc

6 Armstrong Road
Shelton, CT 06484
800.352.0050
www.edrnet.com

EDR Environmental Lien and AUL Search

The EDR Environmental Lien and AUL Search Report provides results from a search of available current land title records for environmental cleanup liens and other activity and use limitations, such as engineering controls and institutional controls.

A network of professional, trained researchers, following established procedures, uses client supplied address information to:

- search for parcel information and/or legal description;
- search for ownership information;
- research official land title documents recorded at jurisdictional agencies such as recorders' offices, registries of deeds, county clerks' offices, etc.;
- access a copy of the deed;
- search for environmental encumbering instrument(s) associated with the deed;
- provide a copy of any environmental encumbrance(s) based upon a review of key words in the instrument(s) (title, parties involved, and description); and
- provide a copy of the deed or cite documents reviewed.

Thank you for your business.
Please contact EDR at 1-800-352-0050
with any questions or comments.

Disclaimer - Copyright and Trademark Notice

This Report contains certain information obtained from a variety of public and other sources reasonably available to Environmental Data Resources, Inc. It cannot be concluded from this Report that coverage information for the target and surrounding properties does not exist from other sources. **NO WARRANTY EXPRESSED OR IMPLIED, IS MADE WHATSOEVER IN CONNECTION WITH THIS REPORT. ENVIRONMENTAL DATA RESOURCES, INC. SPECIFICALLY DISCLAIMS THE MAKING OF ANY SUCH WARRANTIES, INCLUDING WITHOUT LIMITATION, MERCHANTABILITY OR FITNESS FOR A PARTICULAR USE OR PURPOSE. ALL RISK IS ASSUMED BY THE USER. IN NO EVENT SHALL ENVIRONMENTAL DATA RESOURCES, INC. BE LIABLE TO ANYONE, WHETHER ARISING OUT OF ERRORS OR OMISSIONS, NEGLIGENCE, ACCIDENT OR ANY OTHER CAUSE, FOR ANY LOSS OR DAMAGE, INCLUDING, WITHOUT LIMITATION, SPECIAL, INCIDENTAL, CONSEQUENTIAL, OR EXEMPLARY DAMAGES. ANY LIABILITY ON THE PART OF ENVIRONMENTAL DATA RESOURCES, INC. IS STRICTLY LIMITED TO A REFUND OF THE AMOUNT PAID FOR THIS REPORT.** Purchaser accepts this Report "AS IS". Any analyses, estimates, ratings, environmental risk levels or risk codes provided in this Report are provided for illustrative purposes only, and are not intended to provide, nor should they be interpreted as providing any facts regarding, or prediction orforecast of, any environmental risk for any property. Only a Phase I Environmental Site Assessment performed by an environmental professional can provide information regarding the environmental risk for any property. Additionally, the information provided in this Report is not to be construed as legal advice.

Copyright 2017 by Environmental Data Resources, Inc. All rights reserved. Reproduction in any media or format, in whole or in part, of any report or map of Environmental Data Resources, Inc. or its affiliates is prohibited without prior written permission.

EDR and its logos (including Sanborn and Sanborn Map) are trademarks of Environmental Data Resources, Inc. or its affiliates. All other trademarks used herein are the property of their respective owners.

EDR Environmental Lien and AUL Search

TARGET PROPERTY INFORMATION

ADDRESS

2425 Atlantic Avenue
22-1346
Brooklyn, NY 11233

ENVIRONMENTAL LIEN

Environmental Lien: Found ☐ Not Found ☒

OTHER ACTIVITY AND USE LIMITATIONS (AULs)

AULs: Found ☐ Not Found ☒

RESEARCH SOURCE

Source 1:

New York City Register of Deeds
Kings, NY

PROPERTY INFORMATION

Deed 1:

Type of Deed:	Indenture
Title is vested in:	2425 Holding Corp
Title received from:	Havens Place Realty LLC
Deed Dated	8/20/2001
Deed Recorded:	9/19/2001
Book:	5287
Page:	2194
Volume:	NA
Instrument:	NA
Docket:	NA
Land Record Comments:	see exhibit
Miscellaneous Comments:	NA
Legal Description:	see exhibit
Legal Current Owner:	2425 Holding Corp
Parcel # / Property Identifier:	01574-0023
Comments:	see exhibit

Deed Exhibit 1

REEL 5287 PG 2194

CITY REGISTER RECORDING AND ENDORSEMENT PAGE

COUNTY OF ► Kings

THIS PAGE FORMS PART OF THE INSTRUMENT

TOTAL NUMBER OF PAGES IN DOCUMENT INCLUDING THIS PAGE ► 3

Block ▼	Lots - ONLY IF ENTIRE LOT ▼	Partial Lots ▼
1574	23	P/O

Premises ▼ 2425 ATLANTIC AVE AKA 30 HAVENS PLACE BROOKLYN, NY

Title/Agent Company Name ▼ STEWART TITLE

Title Company Number ▼ 210415K

RECORD & RETURN TO:

NAME ▼ MARK ZUCKERMAN, ESQ

ADDRESS ▼ 79 FIELDSTONE LANE

CITY ▼ NORTH WOODMERE STATE ▼ NY ZIP ▼ 11581

NAME & ADDRESS

PARTY 1 ► HAVENS PLACE REALTY LLC — 30 HAVENS PLACE

ADDITIONAL PARTY 1 ► C/O HERSHEY MOTZEN — BROOKLYN, NY

FOLD

PARTY 2 ► 2425 HOLDING CORP. — 97-46 123RD ST.

ADDITIONAL PARTY 2 ► — RICHMOND HILL, NY 11418

CHECK THIS BOX IF THERE ARE MORE THAN 2 OF EITHER PARTY ☐

CITY REGISTER'S USE ONLY - DO NOT WRITE BELOW THIS LINE

Examined by (✓): ✓

Mtge Tax Serial No.

Mtge Amount $

Taxable Amount $

Exemption (✓) YES ☐ NO ☐

Type: [1 to 2] [3] [4 to 6] [OTHER]

Dwelling Type: [1 to 2] [3] [4 to 6] [OVER 6]

TAX RECEIVED ON ABOVE MORTGAGE ▼

County (basic)	$
City (Addt'l)	$
Spec Addt'l	$
TASF	$
MTA	$
NYCTA	$
TOTAL TAX	$

Apportionment Mortgage (✓) YES ☐ NO ☐

City Register Serial Number ► 83303

Indexed By (✓): DF

Verified By (✓): ✓

Block(s) and Lot(s) verified by (✓):

Address VK ☐ Tax Map ☐

Extra Block(s) _____ Lot(s) _____

Recording Fee A	$ 32
Affidavit Fee (C)	$
RPTT Fee (R)	$ 25
HPD-A ☐	HPD-C ☐

New York State Real Estate Transfer Tax ▼

$ 2894

Serial Number ► 003074

New York City Real Property Transfer Tax Serial Number ► 18225

FOLD

CASH CHECK DATE TIME

RECORDED IN THE OFFICE OF THE CITY REGISTER OF THE CITY OF NEW YORK

2001 SEP 19 A 10:03

CRGFM8P 04/00

48-H-668

25×

N Y - 1005 -Bargain and Sale Deed, with Covenant against Grantor's Acts - Individual or Corporation (Single Sheet)

CONSULT YOUR LAWYER BEFORE SIGNING THIS INSTRUMENT - THIS INSTRUMENT SHOULD BE USED BY LAWYERS ON

2894.00

REEL 5287 PG 2195

THIS INDENTURE, made the 20th day of August, 2001

BETWEEN

Havens Place Realty LLC
c/o Hershey Mutzen
30 Havens Place
Brooklyn, New York 11233

party of the first part, and

2425 Holding Corp.
87-46 123rd Street
Richmond Hill, New York 11418

party of the second part,

WITNESSETH, that the party of the first part, in consideration of **Ten ($10.00) Dollars** paid by the party of the second part, does hereby grant and release unto the party of the second part, the heirs or successors and assigns of the party of the second part forever.

ALL that plot, piece or parcel of land, with the buildings and improvements thereon erected, situate, lying and being in the County of Kings, City and State of New York, bounded and described as follows:

BEGINNING at the corner formed by the intersection of the northerly side of Atlantic Avenue with the westerly side of Havens Place;

RUNNING THENCE northerly along the westerly side of havens Place 190 feet 7 inches;

RUNNING THENCE westerly parallel with the northerly side of Atlantic Avenue 92 feet;

RUNNING THENCE southerly parallel with the westerly side of Havens Place 190 feet 7 inches to the northerly side of Atlantic Avenue;

RUNNING THENCE along the northerly side of Atlantic Avenue 92 feet to the point or place of BEGINNING.

being the same premises conveyed to the grantor by Deed recorded in Liber 4759 at Page 1243.

TOGETHER with all right, title and interest, if any, of the party of the first part in an to any streets and roads abutting the above described premises to the center lines thereof; TOGETHER with the appurtenances and all the estate and rights of the party of the first part in and to said premises; TO HAVE AND TO HOLD the premises herein granted unto the party of the second part, the heirs or successors and assigns of the party of the second part forever.

AND the party of the first part covenants that the party of the first part has not done or suffered anything whereby the said premises have been encumbered in any way whatever, except as aforesaid.
AND the party of the first part, in compliance with Section 13 of the Lien Law, covenants that the party of the first part will receive the consideration for this conveyance and will hold the right to receive such consideration as a trust fund to be applied first for the purpose of paying the cost of the improvement and will apply the same first to the payment of the cost of the improvement before using any part of the total of the same for any other purpose. The word "party" shall be construed as if it read "parties" whenever the sense of this indenture so requires.

IN WITNESS WHEREOF, the party of the first part has duly executed this deed the day and year first above written.

IN PRESENCE OF:

HAVENS PLACE REALTY LLC

By: Chaim Hershey Mutzen

State of New York }
} ss.:
County of Kings }

On the 21st day of August in the year 2001, before me, the undersigned, a Notary Public in and for said State, personally appeared Chaim Hershkopf personally known to me or proved to me on the basis of satisfactory evidence to be the individual whose name is subscribed to the within instrument and acknowledged to me that he/she executed the same in his/her capacity, and that by his/her signature on the instrument, the individual or the person upon behalf of which the individual acted, executed the instrument.

Notary Public

RONALD L. BERKOWITZ
Notary Public, State of New York
No. 01BE6009723
Qualified in Kings County
Commission Expires 07/06/2002

State of New York }
} ss.:
County of }

On the day of , 2001, before me personally came to me known, who, being by me duly sworn, did depose and say that he/she resides at that he/she is the of , the corporation described in and which executed the foregoing instrument; that he/she knows the seal of said corporation; that the seal affixed to said instrument is such corporate seal; that it was so affixed by order of the board of directors of said corporation; and that he/she signed his/her name thereto by like order.

Notary Public

REEL 5287 PG 2196

State of New York }
} ss.:
County of }

On the day of in the year 2001, before me, the undersigned, a Notary Public in and for said State, personally appeared , personally known to me or proved to me on the basis of satisfactory evidence to be the individual(s) whose name(s) is (are) subscribed to the within instrument and acknowledged to me that he/she/they executed the same in his/her/their capacity(ies), and that by his/her/their signature(s) on the instrument, the individual(s) or the person upon behalf of which the individual(s) acted, executed the instrument.

Notary Public

State of New York }
} ss.:
County of }

On the day of , 20001, before me personally came , the subscribing witness to the foregoing instrument, with whom I am personally acquainted, who being by me duly sworn, did depose and say that he/she resides at ; that he/she knows to be the individual described in and who executed the foregoing instrument; that he/she, said subscribing witness was present and saw execute the same; and that he/she, said witness, at the same time subscribed his/her name as witness thereto.

Notary Public

STEWART TITLE INSURANCE COMPANY
[illegible] Road, Suite 201
[illegible] York 11747-3800

BARGAIN AND SALE DEED
WITH COVENANT AGAINST GRANTOR'S ACTS

Title No.: 210415K

HAVENS PLACE REALTY LLC

TO

2425 HOLDING CORP.

SECTION:
BLOCK: 1574
LOT: 23
COUNTY OR TOWN: KINGS
STREET ADDRESS: 2425 Atlantic Avenue
(a/k/a 30 Havens Place)
Brooklyn, New York

Recorded and return to:
Mark Zuckerman, Esq.
79 Fieldstone Lane
North Woodmere, New York 11581

APPENDIX B

GEOPHYSICAL SURVEY REPORT

Coastal Environmental Solutions, Inc.

GEOPHYSICAL INVESTIGATION REPORT

2425 Atlantic Ave, Brooklyn NY
Date of Investigation: 6/20/2025

Prepared for:

Vektor Consultants
37 W. 37th Street, 6th Floor
New York, NY 10018

Prepared By:

Eric Schnopp
GPR Technician
Coastal Environmental Solutions, Inc.
PO Box 342
Medford, New York 11763

1.0 INTRODUCTION

On 6/20/2025, Coastal Environmental Solutions, Inc (Coastal) personnel performed a limited Geophysical Investigation at 2425 Atlantic Ave, Brooklyn NY. The areas of interest included the interior of the buildings as directed by the client. Surface conditions consisted of concrete.

2.0 SCOPE OF WORK

1. Locate and mark detectable underground utilities and other subsurface features in client-indicated investigation areas to clear proposed soil boring and soil vapor locations.

3.0 EQUIPMENT

ImpulseRadar PinPointR Ultra-Wide Band (UWB) Penetrating Radar System

Ground Penetrating RADAR (GPR) is a non-destructive geophysical method that produces a continuous cross-sectional profile of subsurface features in real time. GPR operates by transmitting both high and low frequency electromagnetic wave pulses down into the ground through a transmitter in the antenna. The transmitted electromagnetic waves reflect off materials with contrasting dielectric properties from surrounding medium such as underground storage tanks, utilities, distinct contacts between different earth materials, and other various subsurface objects. The antenna receiver collects the reflected electromagnetic waves which are then interpreted by the operator.

The ImpulseRadar PinPointR UWB GPR utilizes a dual band 400/800 MHz HS antenna mounted to a stroller frame which rolls over the surface. The total depth of penetration achieved with the antenna can be up to 10 feet but widely varies based on site-specific subsurface conditions. Conductive materials in the soil attenuate the GPR signal causing a decrease in effective depth of penetration and clarity.

Vivax-Metrotech vLoc3-Pro Receiver/Transmitter

The vLoc3-Pro Receiver is a hand-operated antenna capable of detecting electromagnetic (EM) fields emitted from a source. The EM antenna can detect pipes and cables in the ground at depths of up to 20 feet using active or passive tracing techniques. Passive tracing is the act of locating an underground utility through the detection of electrical or radio signals travelling along conductive utilities. Active tracing is used in conjunction with the Transmitter that is directly connected to the target utility or to a conductive rodder within a non-conductive line. A signal is sent through the utility at a specific frequency that can be detected by the Receiver. The detectability of a target utility depends on many factors including access to the target utility, grounding, depth of utility, conductivity, and other site-specific factors.

TW-6 Pipe and Cable Locator

The TW-6 Pipe and Cable locator is a handheld magnetometer which utilizes a transmitter-receiver pair attached to opposite ends of a handle and carried approximately 1-2ft from the surface. The magnetometer induces an electromagnetic (EM) field into the ground that is generated by the transmitter. Once the induced EM field passes through a buried metallic object, it generates a secondary EM field which is detected by the receiver, generating an audible tone. Based on the

calibration of the magnetometer, the audible tone reflects the strongest response as the highest pitched sound, trailing off on all sides of the peak. This piece of technology can be used to detect subsurface features such as metallic USTs, large diameter conductive pipes, and buried manholes, especially in areas in which traditional GPR methods cannot be utilized, such as overgrown or uneven surfaces.

4.0 METHODOLOGY

1. A subsurface investigation was performed in close proximity to the client proposed soil boring locations. Active and passive detection methods were utilized with the VLoc3-Pro receiver/transmitter. Coastal personnel directly connected to all accessible and traceable pipes, conduits, valve covers, and any other surface feature throughout the site. A passive scan was performed throughout the site to detect any potential underground utilities that could not be located with active scan.
2. (If applicable) The TW-6 was utilized to sweep accessible areas around suspected UST locations in 3-to-5-foot spacings for readings that may represent a buried metallic anomaly. Upon detection of a reading, the approximate size and shape of the anomalous area was marked on the surface to be investigated further with GPR.
3. GPR was utilized to further characterize the approximate dimensions, depth, and shape of the anomalies located with the TW-6. The remainder of the areas around the suspected locations were scanned with GPR in 3-to-5-foot spacing to locate any anomalous features not previously detected such as non-conductive piping and former excavations.
4. All findings were marked on the surface utilizing the American Public Works Association (APWA) recommended color code, seen below:

WHITE	Proposed Excavation/Limits of Investigation
PINK	Temporary Survey Markings (Approximate UST Locations, Soil Boring Locations)
RED	Electric Power Lines, Cables, Conduit and Lighting Cables
YELLOW	Gas, Oil, Steam, Petroleum or Gaseous Materials
ORANGE	Communication, Alarm or Signal Lines, Cables or Conduit
BLUE	Water (Domestic and Fire Lines)
PURPLE	Irrigation, Slurry Lines, Reclaimed Water
GREEN	Sewers and Drain Lines

5.0 SUMMARY OF FINDINGS

Geophysical Investigation

Coastal personnel conducted a limited Geophysical Investigation within all areas of concern as indicated by the client. Coastal visually identified all surface features related to utilities during our initial investigation of the property. Within the sidewalk on the north and east sides of the property, all main utilities were identified connecting to the buildings including electric, communications, natural gas, water, and sanitary.

When entering the building all utilities connected overhead, except for a drainage line located near the entrance of the building, its dimensions and the drainage piping were marked out in green. All soil boring and soil vapor locations were cleared prior to drilling activities. All borings were marked with an X and vapor locations with a V. As requested by the client, the entire building was scanned for any USTs or other subsurface features and no detections were found.

Limitations

The effective depth of GPR penetration was limited to approximately 4.5 feet below the concrete grade surfaces. The limiting factor was due to soil conductivity attenuating the GPR signal. The GPR and TW-6 were unable to be utilized within proximity to parked vehicles and exterior walls. TW-6 was also unable to be utilized over metal-reinforced concrete.


Disclaimer

The subsurface investigation was performed by Coastal after considering the limits of the scope of work and the time constraint for the investigation. The investigation that is described in this report was undertaken in accordance with current accepted standards and practices of the geophysical survey industry. The results and interpretations that are presented are based on professional judgment and are as accurate as can reasonably be achieved. However, no geophysical equipment can accurately depict all subsurface features due to the geology and environmental conditions of the subsurface. Any intrusive work in proximity to identified anomalies should be carefully considered and cross-referenced with all available site-specific documentation. Coastal is not liable for the use, interpretation, or application of the data and information in this report.


PHOTOS & GPR SCREENSHOTS



Photo 1- Drainage piping marked out in green connecting to the drainage manhole inside the building.

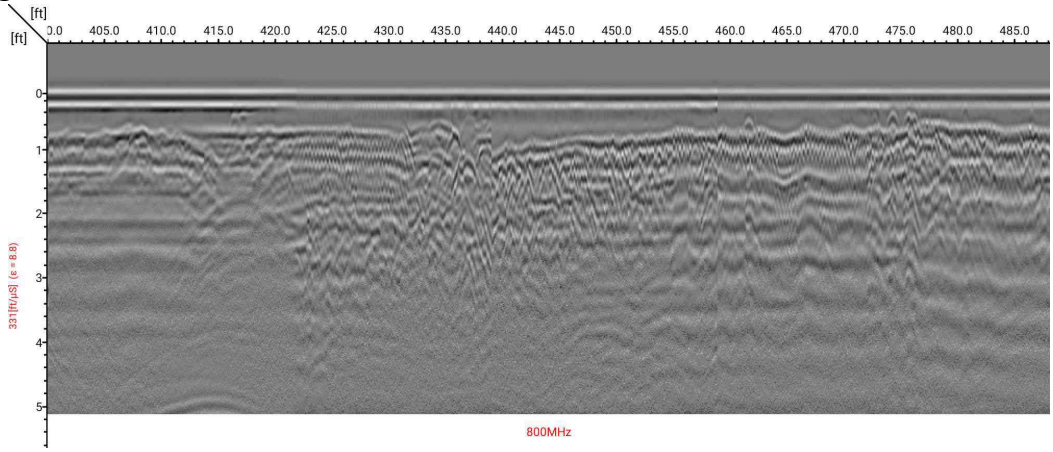

GPR Screenshot – Photo of the interior of the building at the location of the basement wall intersecting with the remaining slab, no detected utilities are visible.

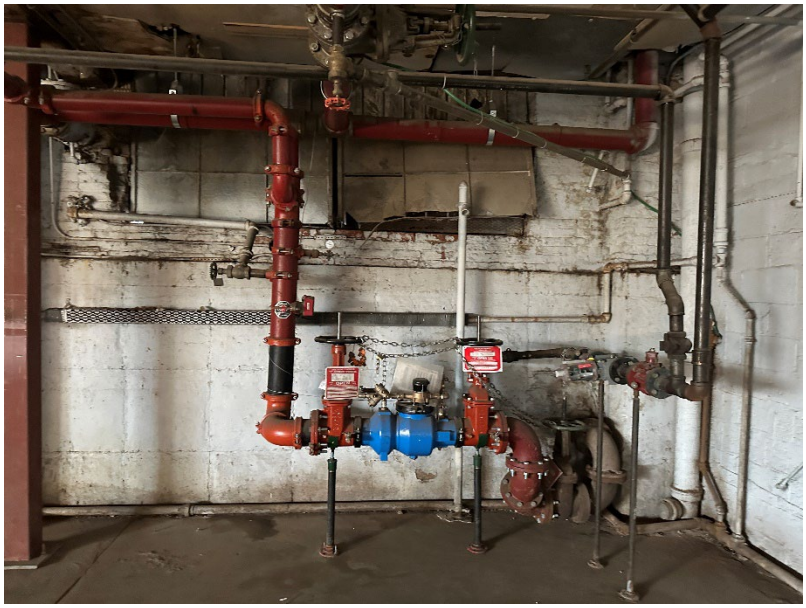

Photos 2 & 3– Water mains for the domestic and fire suppression system were detected inside the building and were all overhead in the basement.

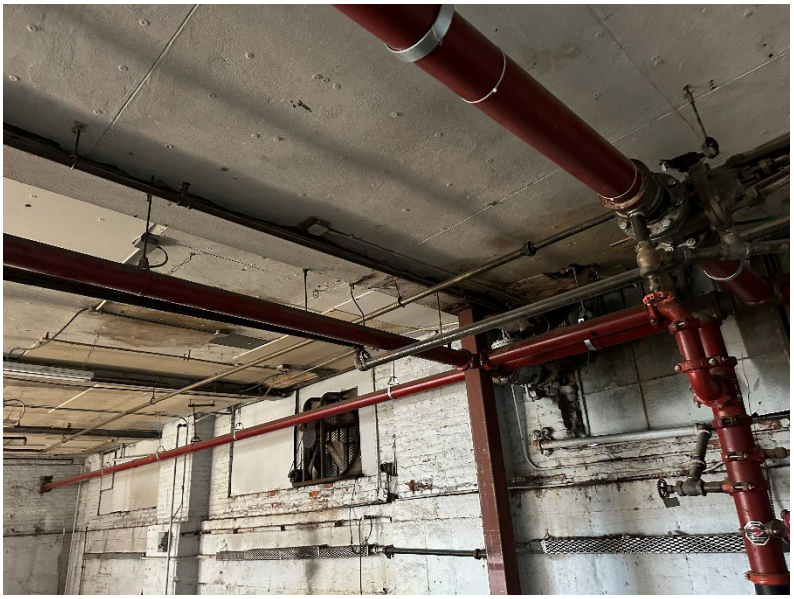




Photo 4- SB-1 Location.



Photo 5 – View of a proposed boring location.

APPENDIX C

SOIL BORING LOGS

vEKtor consultants

BORING AND WELL LOG LEGEND

SURFACE
- ASPHALT
- CONCRETE
- FILL
- TOPSOIL
- AIR
- ICE

USCS
- Well-graded GRAVEL (GW)
- Poorly graded GRAVEL (GP)
- Silty GRAVEL (GM)
- Clayey GRAVEL (GC)
- Silty, Clayey GRAVEL (GC-GM)
- Well-graded GRAVEL with silt (GW-GM)
- Poorly graded GRAVEL with silt (GP-GM)
- Well-graded GRAVEL with clay (GW-GC)
- Poorly graded GRAVEL with clay (GP-GC)
- Well-graded SAND (SW)
- Poorly graded SAND (SP)
- Silty SAND (SM)
- Clayey SAND (SC)
- Silty, Clayey SAND (SC-SM)
- Well-graded SAND with silt (SW-SM)
- Poorly graded SAND with silt (SP-SM)
- Well-graded SAND with clay (SW-SC)
- Poorly graded SAND with clay (SP-SC)
- SILT (ML)
- Lean CLAY (CL)
- Silty CLAY (CL-ML)
- Organic SOIL (OL)
- Elastic SILT (MH)
- Fat CLAY (CH)
- Organic SOIL (OH)
- Organic SOIL (OL/OH)
- PEAT (PT)
- BEDROCK
- WATER

Non-USCS
- Gravel
- Sand
- Silt
- Clayey silt
- Silt & clay
- Clay & silt
- Silty clay
- Clay
- Boulders
- Cobbles
- Peastone
- Glacial till
- Iron ore
- Wood
- Peat
- Saprolite
- Ash
- Waste
- Mud
- Alluvium
- Colluvium
- Residuum

Soil/Rock Contact Lines
- Inferred
- Abrupt
- Gradational

Volume Descriptors
- Trace = <5%
- Few = 5-10%
- Little = 15-25%
- Some = 30-45%
- Mostly = >=50%

Water Levels
- Water Level During Drilling
- Water Level at End of Drilling/in Completed Well

Well/Boring Completion
- Cap
- Riser
- Screen
- End Plug
- Annular Seal
- Sanitary Seal (Bentonite Slurry/Chips/Pellets/Powder, Other)
- Filter Pack (Sand, Gravel, Other)
- Backfill

Sample Type
- GR — Grab
- EN — Encore
- SS — Split Spoon
- SH — Shelby Tube
- CO — Core Barrel
- DP — Direct Push
- ID — Lab Sample and ID

Rock
- IGNEOUS Rock
- METAMORPHIC Rock
- SEDIMENTARY Rock
- Agglomerate
- Andesite
- Basalt
- Diorite
- Gabbro
- Granite
- Rhyolite
- Tuff
- Volcanic breccia
- Gneiss
- Granulite
- Hornfels
- Marble
- Phyllite
- Quartzite
- Schist
- Serpentinite
- Skarn
- Slate
- Amphibolite
- Breccia
- Chalk
- Chert
- Claystone
- Coal
- Conglomerate
- Diatomite
- Dolomite
- Evaporite
- Graywacke
- Limestone
- Mudstone
- Sandstone
- Shale
- Siltstone

vEKtor consultants

Client:	**Atlantic Haven Realty LP**	**BORING LOG**	
Project:	**2425 Atlantic Avenue**	**Boring No.**	**SB-1**
Address:	**2425 Atlantic Avenue, Brooklyn, NY**	**Page:**	**1 of 1**

Drilling Start Date:	**06/20/2025**	Boring Depth (ft):	**8.0**
Drilling End Date:	**06/20/2025**	Boring Diameter (in):	**2.0**
Drilling Company:	**Coastal Environmental Solutions**	Sampling Method(s): :	**Direct Push**
Drilling Method:	**Direct Push**	Location (Lat, Long):	**40.676680, -73.904590**
Drilling Equipment:	**GeoProbe 6011DT**		
Driller:	**John Slavin**		
Logged By:	**Peter Rathsack**		

DEPTH (ft)	LITHOLOGY	WATER LEVEL	BORING COMPLETION	COLLECT: Sample Type	COLLECT: Time	COLLECT: Blow Counts	COLLECT: Recovery (ft)	SOIL/ROCK VISUAL DESCRIPTION	MEASURE: PID (ppm)	MEASURE: Lab Sample	DEPTH (ft)
0				DP			3.00	(0.00') Concrete		SB-1 (0-2)	0
								(1.00') Sandy SILT (ML); some fine-medium sand, mostly silt, brown	0		
									0		
									0		
								(4.00') Sandy SILT (ML); some fine-medium sand, mostly silt, brown-gray	0		
5				DP			1.50		0		5
									0	SB-1 (6-8)	
								(7.50') Sandy SILT (ML); some fine-medium sand, mostly silt, brown	0		
								(8.00') Refusal at 8 ft bgs			
10											10
15											15
20											20
								Soil boring terminated at 8 feet bgs due to refusal.			
25											25

NOTES:

vEKtor consultants

Client:	**Atlantic Haven Realty LP**	**BORING LOG**	
Project:	**2425 Atlantic Avenue**	**Boring No.**	**SB-2**
Address:	**2425 Atlantic Avenue, Brooklyn, NY**	**Page:**	**1 of 1**

Drilling Start Date:	**06/20/2025**	Boring Depth (ft):	**12**
Drilling End Date:	**06/20/2025**	Boring Diameter (in):	**2.0**
Drilling Company:	**Coastal Environmental Solutions**	Sampling Method(s):	**Direct Push**
Drilling Method:	**Direct Push**	Location (Lat, Long):	**40.676470, -73.904730**
Drilling Equipment:	**GeoProbe 6011DT**		
Driller:	**John Slavin**		
Logged By:	**Peter Rathsack**		

DEPTH (ft)	LITHOLOGY	WATER LEVEL	BORING COMPLETION	COLLECT: Sample Type	COLLECT: Time	COLLECT: Blow Counts	COLLECT: Recovery (ft)	SOIL/ROCK VISUAL DESCRIPTION	MEASURE: PID (ppm)	MEASURE: Lab Sample	DEPTH (ft)
0								(0') Soil boring installed in cellar 8 feet below grade. Drilling began at 8 ft bgs			0
5											5
8				DP			1.60	(8.00') Concrete	0	SB-2 (8-10)	8
								(8.50') Silty SAND (SM); mostly fine-medium grained sand, trace silt, brown	0		
10									0	SB-2 (10-12)	10
									0		
12								(12.00') Refusal at 12 ft bgs	0		12
15											15
20											20
25								Soil boring terminated at 12 feet bgs due to refusal.			25

NOTES:

vEKtor consultants

Client:	**Atlantic Haven Realty LP**	**BORING LOG**	
Project:	**2425 Atlantic Avenue**	**Boring No.**	**SB-3**
Address:	**2425 Atlantic Avenue, Brooklyn, NY**	**Page:**	**1 of 1**

Drilling Start Date:	**06/20/2025**	Boring Depth (ft):	**12**
Drilling End Date:	**06/20/2025**	Boring Diameter (in):	**2.0**
Drilling Company:	**Coastal Environmental Solutions**	Sampling Method(s):	**Direct Push**
Drilling Method:	**Direct Push**	Location (Lat, Long):	**40.676180, -73.904490**
Drilling Equipment:	**GeoProbe 6011DT**		
Driller:	**John Slavin**		
Logged By:	**Peter Rathsack**		

DEPTH (ft)	LITHOLOGY	WATER LEVEL	BORING COMPLETION	COLLECT: Sample Type	COLLECT: Time	COLLECT: Blow Counts	COLLECT: Recovery (ft)	SOIL/ROCK VISUAL DESCRIPTION	MEASURE: PID (ppm)	MEASURE: Lab Sample	DEPTH (ft)
0								(0') Soil boring installed in cellar 8 feet below grade. Drilling began at 8 ft bgs			0
5											5
				DP			2.00	(8.00') Concrete (8.50') Poorly graded GRAVEL (GP); gray (9.00') Silty SAND (SM); mostly fine-medium grained sand, trace silt, brown	0 0 0 0	SB-3 (8-10) & DUP-1 (8-10) SB-3 (10-12)	
10											10
								(12.00') Refusal at 12 ft bgs	0		
15											15
20											20
								Soil boring terminated at 12 feet bgs due to refusal.			
25											25

NOTES:

vEKtor consultants

Client:	**Atlantic Haven Realty LP**	**BORING LOG**	
Project:	**2425 Atlantic Avenue**	**Boring No.**	**SB-4**
Address:	**2425 Atlantic Avenue, Brooklyn, NY**	**Page:**	**1 of 1**

Drilling Start Date:	**06/20/2025**	Boring Depth (ft):	**8.0**
Drilling End Date:	**06/20/2025**	Boring Diameter (in):	**2.0**
Drilling Company:	**Coastal Environmental Solutions**	Sampling Method(s):	**Direct Push**
Drilling Method:	**Direct Push**	Location (Lat, Long):	**40.676610, -73.904740**
Drilling Equipment:	**GeoProbe 6011DT**		
Driller:	**John Slavin**		
Logged By:	**Peter Rathsack**		

DEPTH (ft)	LITHOLOGY	WATER LEVEL	BORING COMPLETION	COLLECT: Sample Type	COLLECT: Time	COLLECT: Blow Counts	COLLECT: Recovery (ft)	SOIL/ROCK VISUAL DESCRIPTION	MEASURE: PID (ppm)	MEASURE: Lab Sample	DEPTH (ft)
0				DP			3.00	(0.00') Concrete			0
								(1.00') Silty SAND (SM); mostly fine-medium grained sand, trace silt, brown-gray	2.5		
									1.8	SB-4 (0-2)	
5				DP			1.80		2.3		5
									1.3	SB-4 (6-8)	
									3.4		
								(8.00') Refusal at 8 ft bgs	5		
10											10
15											15
20											20
25								Soil boring terminated at 8 feet bgs due to refusal.			25

NOTES:

vEKtor consultants

Client:	**Atlantic Haven Realty LP**	**BORING LOG**
Project:	**2425 Atlantic Avenue**	**Boring No. SB-5**
Address:	**2425 Atlantic Avenue, Brooklyn, NY**	**Page: 1 of 1**

Drilling Start Date:	**06/20/2025**	Boring Depth (ft):	**8.0**
Drilling End Date:	**06/20/2025**	Boring Diameter (in):	**2.0**
Drilling Company:	**Coastal Environmental Solutions**	Sampling Method(s):	**Direct Push**
Drilling Method:	**Direct Push**	Location (Lat, Long):	**40.676620, -73.904440**
Drilling Equipment:	**GeoProbe 6011DT**		
Driller:	**John Slavin**		
Logged By:	**Peter Rathsack**		

DEPTH (ft)	LITHOLOGY	WATER LEVEL	BORING COMPLETION	COLLECT: Sample Type	COLLECT: Time	COLLECT: Blow Counts	COLLECT: Recovery (ft)	SOIL/ROCK VISUAL DESCRIPTION	MEASURE: PID (ppm)	MEASURE: Lab Sample	DEPTH (ft)
0				DP			2.50	(0.00') Concrete			0
								(1.00') Silty SAND (SM); mostly fine-medium grained sand, brown	0	SB-5 (0-2)	
								(2.00') Silty SAND (SM); mostly fine-medium grained sand, black	0		
								(3.00') Silty SAND (SM); mostly fine-medium grained sand, trace silt, brown	0		
									0		
5				DP			1.20	(5.00') Silty SAND (SM); mostly fine-medium grained sand, trace silt, tan	0		5
									0	SB-5 (6-8)	
									0		
								(8.00') Refusal at 8 ft bgs	0		
10											10
15											15
20											20
								Soil boring terminated at 8 feet bgs due to refusal.			
25											25

NOTES:

vEKtor consultants

Client:	**Atlantic Haven Realty LP**	**BORING LOG**	
Project:	**2425 Atlantic Avenue**	**Boring No.**	**SB-6**
Address:	**2425 Atlantic Avenue, Brooklyn, NY**	**Page:**	**1 of 1**

Drilling Start Date:	**06/20/2025**	Boring Depth (ft):	**12**
Drilling End Date:	**06/20/2025**	Boring Diameter (in):	**2.0**
Drilling Company:	**Coastal Environmental Solutions**	Sampling Method(s):	**Direct Push**
Drilling Method:	**Direct Push**	Location (Lat, Long):	**40.676410, -73.904740**
Drilling Equipment:	**GeoProbe 6011DT**		
Driller:	**John Slavin**		
Logged By:	**Peter Rathsack**		

DEPTH (ft)	LITHOLOGY	WATER LEVEL	BORING COMPLETION	COLLECT: Sample Type	COLLECT: Time	COLLECT: Blow Counts	COLLECT: Recovery (ft)	SOIL/ROCK VISUAL DESCRIPTION	MEASURE: PID (ppm)	MEASURE: Lab Sample	DEPTH (ft)
0								(0') Soil boring installed in cellar 8 feet below grade. Drilling began at 8 ft bgs			0
5											5
				DP			1.20	(8.00') Concrete	0	SB-6 (8-10)	
10								(9.00') Silty SAND (SM); mostly fine-medium grained sand, trace silt, brown	0		10
									0	SB-6 (10-12)	
									0		
								(12.00') Refusal at 12 ft bgs			
15											15
20											20
								Soil boring terminated at 12 feet bgs due to refusal.			
25											25

NOTES:

vEKtor consultants

Client:	**Atlantic Haven Realty LP**	**BORING LOG**	
Project:	**2425 Atlantic Avenue**	**Boring No.**	**SB-7**
Address:	**2425 Atlantic Avenue, Brooklyn, NY**	**Page:**	**1 of 1**

Drilling Start Date:	**06/20/2025**	Boring Depth (ft):	**12**
Drilling End Date:	**06/20/2025**	Boring Diameter (in):	**2.0**
Drilling Company:	**Coastal Environmental Solutions**	Sampling Method(s):	**Direct Push**
Drilling Method:	**Direct Push**	Location (Lat, Long):	**40.676410, -73.904600**
Drilling Equipment:	**GeoProbe 6011DT**		
Driller:	**John Slavin**		
Logged By:	**Peter Rathsack**		

DEPTH (ft)	LITHOLOGY	WATER LEVEL	BORING COMPLETION	COLLECT: Sample Type	COLLECT: Time	COLLECT: Blow Counts	COLLECT: Recovery (ft)	SOIL/ROCK VISUAL DESCRIPTION	MEASURE: PID (ppm)	MEASURE: Lab Sample	DEPTH (ft)
0								(0') Soil boring installed in cellar 8 feet below grade. Drilling began at 8 ft bgs			0
5											5
8				DP			1.00	(8.00') Concrete	0	SB-7 (8-10)	
								(9.00') Silty SAND (SM); mostly fine-medium grained sand, trace silt	0		
10									0	SB-7 (10-12)	10
									0		
12								(12.00') Refusal at 12 ft bgs	0		
15											15
20											20
								Soil boring terminated at 12 feet bgs due to refusal.			
25											25

NOTES:

vEKtor consultants

Client:	**Atlantic Haven Realty LP**	**BORING LOG**	
Project:	**2425 Atlantic Avenue**	**Boring No.**	**SB-8**
Address:	**2425 Atlantic Avenue, Brooklyn, NY**	**Page:**	**1 of 1**

Drilling Start Date:	**06/20/2025**	Boring Depth (ft):	**12**
Drilling End Date:	**06/20/2025**	Boring Diameter (in):	**2.0**
Drilling Company:	**Coastal Environmental Solutions**	Sampling Method(s):	**Direct Push**
Drilling Method:	**Direct Push**	Location (Lat, Long):	**40.676190, -73.904650**
Drilling Equipment:	**GeoProbe 6011DT**		
Driller:	**John Slavin**		
Logged By:	**Peter Rathsack**		


DEPTH (ft)	LITHOLOGY	WATER LEVEL	BORING COMPLETION	COLLECT: Sample Type	COLLECT: Time	COLLECT: Blow Counts	COLLECT: Recovery (ft)	SOIL/ROCK VISUAL DESCRIPTION	MEASURE: PID (ppm)	MEASURE: Lab Sample	DEPTH (ft)
0								(0') Soil boring installed in cellar 8 feet below grade. Drilling began at 8 ft bgs			0
5											5
				DP			1.40	(8.00') Concrete	0	SB-8 (8-10)	
10								(9.00') Silty SAND (SM); mostly fine-medium grained sand, trace silt, brown	0		10
									0	SB-8 (10-12)	
									0		
								(12.00') Refusal at 12 ft bgs	0		
15											15
20											20
25								Soil boring terminated at 12 feet bgs due to refusal.			25

NOTES:

vEKtor consultants

Client:	**Atlantic Haven Realty LP**	**BORING LOG**	
Project:	**2425 Atlantic Avenue**	**Boring No.**	**SB-9**
Address:	**2425 Atlantic Avenue, Brooklyn, NY**	**Page:**	**1 of 1**

Drilling Start Date:	**10/30/2025**	Boring Depth (ft):	**10.5**
Drilling End Date:	**10/30/2025**	Boring Diameter (in):	**2.0**
Drilling Company:	**Coastal Environmental**	Sampling Method(s):	**Direct Push**
Drilling Method:	**Direct Push**	DTW During Drilling (ft):	**N/A**
Drilling Equipment:	**Geoprobe 6620DT**	DTW After Drilling (ft):	**N/A**
Driller:	**Jason Rosser**	Ground Surface Elev. (ft):	**N/A**
Logged By:	**Ben Neumann**	Location (Lat, Long):	**40.67670, -73.90473**

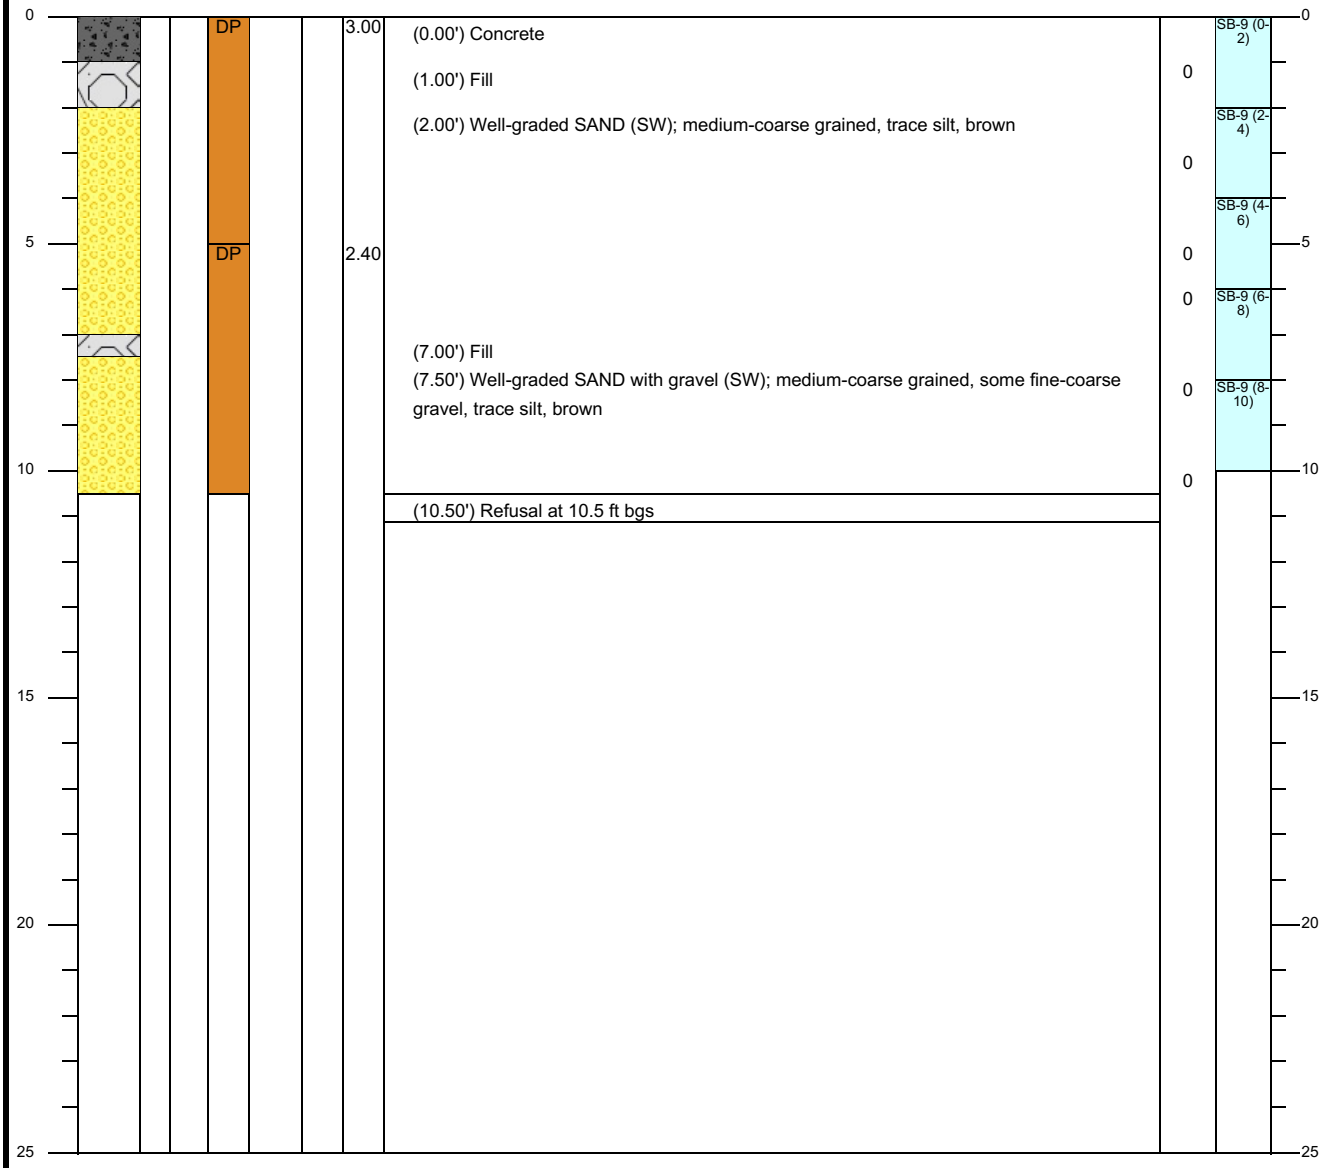

NOTES:

vEKtor consultants

Client:	**Atlantic Haven Realty LP**	**BORING LOG**	
Project:	**2425 Atlantic Avenue**	**Boring No.**	**SB-10**
Address:	**2425 Atlantic Avenue, Brooklyn, NY**	**Page:**	**1 of 1**

Drilling Start Date:	**10/30/2025**	Boring Depth (ft):	**6**
Drilling End Date:	**10/30/2025**	Boring Diameter (in):	**2.0**
Drilling Company:	**Coastal Environmental**	Sampling Method(s):	**Direct Push**
Drilling Method:	**Direct Push**	DTW During Drilling (ft):	**N/A**
Drilling Equipment:	**Geoprobe 6620DT**	DTW After Drilling (ft):	**N/A**
Driller:	**Jason Rosser**	Ground Surface Elev. (ft):	**N/A**
Logged By:	**Ben Neumann**	Location (Lat, Long):	**40.67649, -73.90466**

DEPTH (ft)	LITHOLOGY	WATER LEVEL	BORING COMPLETION	COLLECT: Sample Type	COLLECT: Time	COLLECT: Blow Counts	COLLECT: Recovery (ft)	SOIL/ROCK VISUAL DESCRIPTION	MEASURE: PID (ppm)	MEASURE: Lab Sample	DEPTH (ft)
0				DP			2.40	(0.00') Concrete	0	SB-10 (8-10)	0
								(2.00') Well-graded SAND with gravel (SW); medium-coarse grained, some fine-coarse gravel, trace silt, brown	0	SB-10 (10-12)	
5									0	SB-10 (12-14)	5
								(6.00') Refusal at 6 ft (14 ft bgs)	0		
10											10
15											15
20											20
25											25

NOTES:

vEKtor consultants

Client:	**Atlantic Haven Realty LP**	**BORING LOG**	
Project:	**2425 Atlantic Avenue**	**Boring No.**	**SB-11**
Address:	**2425 Atlantic Avenue, Brooklyn, NY**	**Page:**	**1 of 1**

Drilling Start Date:	**10/30/2025**	Boring Depth (ft):	**5**
Drilling End Date:	**10/30/2025**	Boring Diameter (in):	**2.0**
Drilling Company:	**Coastal Environmental**	Sampling Method(s):	**Direct Push**
Drilling Method:	**Direct Push**	DTW During Drilling (ft):	**N/A**
Drilling Equipment:	**Geoprobe 6620DT**	DTW After Drilling (ft):	**N/A**
Driller:	**Jason Rosser**	Ground Surface Elev. (ft):	**N/A**
Logged By:	**Ben Neumann**	Location (Lat, Long):	**40.67644, -73.90450**

DEPTH (ft)	LITHOLOGY	WATER LEVEL	BORING COMPLETION	COLLECT: Sample Type	COLLECT: Time	COLLECT: Blow Counts	COLLECT: Recovery (ft)	SOIL/ROCK VISUAL DESCRIPTION	MEASURE: PID (ppm)	MEASURE: Lab Sample	DEPTH (ft)
0				DP			2.00	(0.00') Concrete (0.50') Asphalt: brick (1.50') Well-graded SAND (SW); medium-coarse grained, trace silt, brown (2.00') Fill (2.50') Well-graded SAND with gravel (SW); medium-coarse grained, some fine-coarse gravel, trace silt, brown	0	SB-11 (8-10)	0
									0	SB-11 (10-12)	
										SB-11 (12-13)	
5								(5.00') Refusal at 5 ft (13 ft bgs)	0		5
10											10
15											15
20											20
25											25

NOTES:

vEKtor consultants

Client:	**Atlantic Haven Realty LP**	**WELL LOG**	
Project:	**2425 Atlantic Avenue**	**Well No.**	**25SB-1/MW-1**
Address:	**2425 Atlantic Avenue, Brooklyn, NY**	**Page:**	**1 of 6**

Drilling Start Date:	**12/16/2025**	Boring Depth (ft):	**75**	Well Depth (ft):	**75**
Drilling End Date:	**12/16/2025**	Boring Diameter (in):	**2.0**	Well Diameter (in):	**2**
Drilling Company:	**PG Environmental**	Sampling Method(s):	**Direct Push**	Screen Slot (in):	**0.010**
Drilling Method:	**Direct Push**	DTW During Drilling (ft):	**N/A**	Riser Material:	**Sch 40 PVC**
Drilling Equipment:	**Geoprobe 7822DT**	DTW After Drilling (ft):	**N/A**	Screen Material:	**Sch 40 PVC Slotted**
Driller:		Ground Surface Elev. (ft):	**N/A**	Seal Material(s):	**Bent.-Cement Grout/Bent. Chips**
Logged By:	**Peter Rathsack**	Location (Lat, Long):	**40.67667, -73.90471**	Filter Pack:	**Sand Pack**

DEPTH (ft)	LITHOLOGY	WATER LEVEL	WELL COMPLETION	COLLECT: Sample Type	COLLECT: Time	COLLECT: Blow Counts	COLLECT: Recovery (ft)	SOIL/ROCK VISUAL DESCRIPTION	MEASURE: PID (ppm)	MEASURE: Lab Sample	DEPTH (ft)
0				DP			2.75	(0.00') Concrete		25SB-1 (0-2)	0
								(1.00') Well-graded SAND with gravel (SW); some fine-coarse gravel, brown	0	25SB-1 (2-4)	
								(3.00') Silty SAND (SM); light brown			
								(4') As Above: dense, with clay	0	25SB-1 (4-6)	
5				DP			4.50				5
								(6') As Above		25SB-1 (6-8)	
								(7') As Above: no clay			
									0	25SB-1 (8-10)	
10				DP			5.00	(10.00') MET ROCK (QUARTZITE); purplish		25SB-1 (10-12)	10
								(11.00') Well-graded SAND with gravel (SW); some fine-coarse gravel, brown			
								(12.00') Poorly graded SAND with gravel (SP); some fine-coarse gravel, purplish	0	25SB-1 (12-14)	
										25SB-1 (14-16)	
15											15

NOTES:

vEKtor consultants	Client:	Atlantic Haven Realty LP	WELL LOG	
	Project:	2425 Atlantic Avenue	Well No.	25SB-1/MW-1
	Address:	2425 Atlantic Avenue, Brooklyn, NY	Page:	2 of 6

Drilling Start Date:	12/16/2025	Boring Depth (ft):	75	Well Depth (ft):	75
Drilling End Date:	12/16/2025	Boring Diameter (in):	2.0	Well Diameter (in):	2
Drilling Company:	PG Environmental	Sampling Method(s):	Direct Push	Screen Slot (in):	0.010
Drilling Method:	Direct Push	DTW During Drilling (ft):	N/A	Riser Material:	Sch 40 PVC
Drilling Equipment:	Geoprobe 7822DT	DTW After Drilling (ft):	N/A	Screen Material:	Sch 40 PVC Slotted
Driller:		Ground Surface Elev. (ft):	N/A	Seal Material(s):	Bent.-Cement Grout/Bent. Chips
Logged By:	Peter Rathsack	Location (Lat, Long):	40.67667, -73.90471	Filter Pack:	Sand Pack

DEPTH (ft)	LITHOLOGY	WATER LEVEL	WELL COMPLETION	COLLECT: Sample Type	COLLECT: Time	COLLECT: Blow Counts	COLLECT: Recovery (ft)	SOIL/ROCK VISUAL DESCRIPTION	MEASURE: PID (ppm)	MEASURE: Lab Sample	DEPTH (ft)
15				DP			4.00	(12.00') Poorly graded SAND with gravel (SP); some fine-coarse gravel, purplish	0		15
								(16.00') SED ROCK			
								(17.00') Silty SAND with gravel (SM); little fine gravel, well-graded, grayish-brown	0		
								(19.00') Silty SAND with gravel (SM); little fine gravel, brown	0		
20				DP			4.00	(20.00') Well-graded SAND with gravel (SW); some fine-coarse gravel, brown			20
								(21.00') Well-graded SAND (SW); light brown	0		
								(23.00') Well-graded SAND with gravel (SW); some fine-coarse gravel, brown	0		
25								(24.50') Well-graded SAND (SW); few fine gravel, brown			25
								(25.00') No Recovery: Direct push for soil sampling terminated (25')			
30											30

NOTES:

vEKtor consultants	Client: Atlantic Haven Realty LP	WELL LOG
	Project: 2425 Atlantic Avenue	Well No. 25SB-1/MW-1
	Address: 2425 Atlantic Avenue, Brooklyn, NY	Page: 3 of 6

Drilling Start Date:	**12/16/2025**	Boring Depth (ft):	**75**	Well Depth (ft):	**75**
Drilling End Date:	**12/16/2025**	Boring Diameter (in):	**2.0**	Well Diameter (in):	**2**
Drilling Company:	**PG Environmental**	Sampling Method(s):	**Direct Push**	Screen Slot (in):	**0.010**
Drilling Method:	**Direct Push**	DTW During Drilling (ft):	**N/A**	Riser Material:	**Sch 40 PVC**
Drilling Equipment:	**Geoprobe 7822DT**	DTW After Drilling (ft):	**N/A**	Screen Material:	**Sch 40 PVC Slotted**
Driller:		Ground Surface Elev. (ft):	**N/A**	Seal Material(s):	**Bent.-Cement Grout/Bent. Chips**
Logged By:	**Peter Rathsack**	Location (Lat, Long):	**40.67667, -73.90471**	Filter Pack:	**Sand Pack**

DEPTH (ft)	LITHOLOGY	WATER LEVEL	WELL COMPLETION	COLLECT: Sample Type	COLLECT: Time	COLLECT: Blow Counts	COLLECT: Recovery (ft)	SOIL/ROCK VISUAL DESCRIPTION	MEASURE: PID (ppm)	MEASURE: Lab Sample	DEPTH (ft)
30								(25.00') No Recovery: Direct push for soil sampling terminated (25')			30
35											35
40											40
45											45

NOTES:

vEKtor consultants	Client: Atlantic Haven Realty LP	WELL LOG
	Project: 2425 Atlantic Avenue	Well No. 25SB-1/MW-1
	Address: 2425 Atlantic Avenue, Brooklyn, NY	Page: 4 of 6

Drilling Start Date:	**12/16/2025**	Boring Depth (ft):	**75**	Well Depth (ft):	**75**
Drilling End Date:	**12/16/2025**	Boring Diameter (in):	**2.0**	Well Diameter (in):	**2**
Drilling Company:	**PG Environmental**	Sampling Method(s):	**Direct Push**	Screen Slot (in):	**0.010**
Drilling Method:	**Direct Push**	DTW During Drilling (ft):	**N/A**	Riser Material:	**Sch 40 PVC**
Drilling Equipment:	**Geoprobe 7822DT**	DTW After Drilling (ft):	**N/A**	Screen Material:	**Sch 40 PVC Slotted**
Driller:		Ground Surface Elev. (ft):	**N/A**	Seal Material(s):	**Bent.-Cement Grout/Bent. Chips**
Logged By:	**Peter Rathsack**	Location (Lat, Long):	**40.67667, -73.90471**	Filter Pack:	**Sand Pack**

DEPTH (ft)	LITHOLOGY	WATER LEVEL	WELL COMPLETION	COLLECT: Sample Type	COLLECT: Time	COLLECT: Blow Counts	COLLECT: Recovery (ft)	SOIL/ROCK VISUAL DESCRIPTION	MEASURE: PID (ppm)	MEASURE: Lab Sample	DEPTH (ft)
45								(25.00') No Recovery: Direct push for soil sampling terminated (25')			45
50											50
55											55
60											60

NOTES:

vEKtor consultants	Client:	Atlantic Haven Realty LP	WELL LOG	
	Project:	2425 Atlantic Avenue	Well No.	25SB-1/MW-1
	Address:	2425 Atlantic Avenue, Brooklyn, NY	Page:	5 of 6

Drilling Start Date:	**12/16/2025**	Boring Depth (ft):	**75**	Well Depth (ft):	**75**
Drilling End Date:	**12/16/2025**	Boring Diameter (in):	**2.0**	Well Diameter (in):	**2**
Drilling Company:	**PG Environmental**	Sampling Method(s):	**Direct Push**	Screen Slot (in):	**0.010**
Drilling Method:	**Direct Push**	DTW During Drilling (ft):	**N/A**	Riser Material:	**Sch 40 PVC**
Drilling Equipment:	**Geoprobe 7822DT**	DTW After Drilling (ft):	**N/A**	Screen Material:	**Sch 40 PVC Slotted**
Driller:		Ground Surface Elev. (ft):	**N/A**	Seal Material(s):	**Bent.-Cement Grout/Bent. Chips**
Logged By:	**Peter Rathsack**	Location (Lat, Long):	**40.67667, -73.90471**	Filter Pack:	**Sand Pack**

DEPTH (ft)	LITHOLOGY	WATER LEVEL	WELL COMPLETION	COLLECT: Sample Type	COLLECT: Time	COLLECT: Blow Counts	COLLECT: Recovery (ft)	SOIL/ROCK VISUAL DESCRIPTION	MEASURE: PID (ppm)	MEASURE: Lab Sample	DEPTH (ft)
60								(25.00') No Recovery: Direct push for soil sampling terminated (25')			60
65											65
70											70
75											75

NOTES:

vEKtor consultants	Client: Atlantic Haven Realty LP	WELL LOG
	Project: 2425 Atlantic Avenue	Well No. 25SB-1/MW-1
	Address: 2425 Atlantic Avenue, Brooklyn, NY	Page: 6 of 6

Drilling Start Date:	**12/16/2025**	Boring Depth (ft):	**75**	Well Depth (ft):	**75**
Drilling End Date:	**12/16/2025**	Boring Diameter (in):	**2.0**	Well Diameter (in):	**2**
Drilling Company:	**PG Environmental**	Sampling Method(s):	**Direct Push**	Screen Slot (in):	**0.010**
Drilling Method:	**Direct Push**	DTW During Drilling (ft):	**N/A**	Riser Material:	**Sch 40 PVC**
Drilling Equipment:	**Geoprobe 7822DT**	DTW After Drilling (ft):	**N/A**	Screen Material:	**Sch 40 PVC Slotted**
Driller:		Ground Surface Elev. (ft):	**N/A**	Seal Material(s):	**Bent.-Cement Grout/Bent. Chips**
Logged By:	**Peter Rathsack**	Location (Lat, Long):	**40.67667, -73.90471**	Filter Pack:	**Sand Pack**

DEPTH (ft)	LITHOLOGY	WATER LEVEL	WELL COMPLETION	COLLECT: Sample Type	COLLECT: Time	COLLECT: Blow Counts	COLLECT: Recovery (ft)	SOIL/ROCK VISUAL DESCRIPTION	MEASURE: PID (ppm)	MEASURE: Lab Sample	DEPTH (ft)
75								(75.00') Boring terminated			75
80											80
85											85
90											90

NOTES:

vEKtor consultants

Client:	**Atlantic Haven Realty LP**	**WELL LOG**	
Project:	**2425 Atlantic Avenue**	**Well No.**	**25SB-2/MW-2**
Address:	**2425 Atlantic Avenue, Brooklyn, NY**	**Page:**	**1 of 4**

Drilling Start Date:	**12/19/2025**	Boring Depth (ft):	**76**	Well Depth (ft):	**76**
Drilling End Date:	**12/19/2025**	Boring Diameter (in):	**2.0**	Well Diameter (in):	**2**
Drilling Company:	**PG Environmental**	Sampling Method(s):	**Direct Push**	Screen Slot (in):	**0.010**
Drilling Method:	**Direct Push**	DTW During Drilling (ft):	**N/A**	Riser Material:	**Sch 40 PVC**
Drilling Equipment:	**Geoprobe 7822DT**	DTW After Drilling (ft):	**N/A**	Screen Material:	**Sch 40 PVC Slotted**
Driller:		Ground Surface Elev. (ft):	**N/A**	Seal Material(s):	**Bent.-Cement Grout/Bent. Chips**
Logged By:	**Jake Frishberg**	Location (Lat, Long):	**40.67649, -73.90461**	Filter Pack:	**Sand Pack**

DEPTH (ft)	LITHOLOGY	WATER LEVEL	WELL COMPLETION	COLLECT: Sample Type	COLLECT: Time	COLLECT: Blow Counts	COLLECT: Recovery (ft)	SOIL/ROCK VISUAL DESCRIPTION	MEASURE: PID (ppm)	MEASURE: Lab Sample	DEPTH (ft)
0								(0') Soil boring installed in cellar 8 feet below grade. Drilling began at 8 ft bgs.			0
5											5
10				DP			1.25	(8.00') Concrete (8.50') Well-graded SAND with gravel (SW); some fine-coarse gravel, brown, crushed brick	0	25SB-2 (8-10) 25SB-2 (10-12)	10
				DP			2.00	(13.00') Well-graded SAND with gravel (SW); coarse grained, some fine-coarse gravel, brown	0 0	25SB-2 (12-14) 25SB-2 (14-16)	
15									0	25SB-2 (16-18)	15
20								(18.00') No Recovery: Boring located in cellar at 8' bgs; direct push terminated at 18' bgs due to refusal			20
25											25

NOTES:

vEKtor consultants

Client:	**Atlantic Haven Realty LP**	**WELL LOG**	
Project:	**2425 Atlantic Avenue**	**Well No.**	**25SB-2/MW-2**
Address:	**2425 Atlantic Avenue, Brooklyn, NY**	**Page:**	**2 of 4**

Drilling Start Date:	**12/19/2025**	Boring Depth (ft):	**76**	Well Depth (ft):	**76**
Drilling End Date:	**12/19/2025**	Boring Diameter (in):	**2.0**	Well Diameter (in):	**2**
Drilling Company:	**PG Environmental**	Sampling Method(s):	**Direct Push**	Screen Slot (in):	**0.010**
Drilling Method:	**Direct Push**	DTW During Drilling (ft):	**N/A**	Riser Material:	**Sch 40 PVC**
Drilling Equipment:	**Geoprobe 7822DT**	DTW After Drilling (ft):	**N/A**	Screen Material:	**Sch 40 PVC Slotted**
Driller:		Ground Surface Elev. (ft):	**N/A**	Seal Material(s):	**Bent.-Cement Grout/Bent. Chips**
Logged By:	**Jake Frishberg**	Location (Lat, Long):	**40.67649, -73.90461**	Filter Pack:	**Sand Pack**

DEPTH (ft)	LITHOLOGY	WATER LEVEL	WELL COMPLETION	COLLECT: Sample Type	COLLECT: Time	COLLECT: Blow Counts	COLLECT: Recovery (ft)	SOIL/ROCK VISUAL DESCRIPTION	MEASURE: PID (ppm)	MEASURE: Lab Sample	DEPTH (ft)
25								(18.00') No Recovery: Boring located in cellar at 8' bgs; direct push terminated at 18' bgs due to refusal			25
30											30
35											35
40											40
45											45
50											50

NOTES:

vEKtor consultants	Client:	Atlantic Haven Realty LP	WELL LOG	
	Project:	2425 Atlantic Avenue	Well No.	25SB-2/MW-2
	Address:	2425 Atlantic Avenue, Brooklyn, NY	Page:	3 of 4

Drilling Start Date:	**12/19/2025**	Boring Depth (ft):	**76**	Well Depth (ft):	**76**
Drilling End Date:	**12/19/2025**	Boring Diameter (in):	**2.0**	Well Diameter (in):	**2**
Drilling Company:	**PG Environmental**	Sampling Method(s):	**Direct Push**	Screen Slot (in):	**0.010**
Drilling Method:	**Direct Push**	DTW During Drilling (ft):	**N/A**	Riser Material:	**Sch 40 PVC**
Drilling Equipment:	**Geoprobe 7822DT**	DTW After Drilling (ft):	**N/A**	Screen Material:	**Sch 40 PVC Slotted**
Driller:		Ground Surface Elev. (ft):	**N/A**	Seal Material(s):	**Bent.-Cement Grout/Bent. Chips**
Logged By:	**Jake Frishberg**	Location (Lat, Long):	**40.67649, -73.90461**	Filter Pack:	**Sand Pack**

DEPTH (ft)	LITHOLOGY	WATER LEVEL	WELL COMPLETION	COLLECT: Sample Type	COLLECT: Time	COLLECT: Blow Counts	COLLECT: Recovery (ft)	SOIL/ROCK VISUAL DESCRIPTION	MEASURE: PID (ppm)	MEASURE: Lab Sample	DEPTH (ft)
50								(18.00') No Recovery: Boring located in cellar at 8' bgs; direct push terminated at 18' bgs due to refusal			50
55											55
60											60
65											65
70											70
75											75

NOTES:

vEKtor consultants

Client:	**Atlantic Haven Realty LP**	**WELL LOG**	
Project:	**2425 Atlantic Avenue**	**Well No.**	**25SB-2/MW-2**
Address:	**2425 Atlantic Avenue, Brooklyn, NY**	**Page:**	**4 of 4**

Drilling Start Date:	**12/19/2025**	Boring Depth (ft):	**76**	Well Depth (ft):	**76**
Drilling End Date:	**12/19/2025**	Boring Diameter (in):	**2.0**	Well Diameter (in):	**2**
Drilling Company:	**PG Environmental**	Sampling Method(s):	**Direct Push**	Screen Slot (in):	**0.010**
Drilling Method:	**Direct Push**	DTW During Drilling (ft):	**N/A**	Riser Material:	**Sch 40 PVC**
Drilling Equipment:	**Geoprobe 7822DT**	DTW After Drilling (ft):	**N/A**	Screen Material:	**Sch 40 PVC Slotted**
Driller:		Ground Surface Elev. (ft):	**N/A**	Seal Material(s):	**Bent.-Cement Grout/Bent. Chips**
Logged By:	**Jake Frishberg**	Location (Lat, Long):	**40.67649, -73.90461**	Filter Pack:	**Sand Pack**

DEPTH (ft)	LITHOLOGY	WATER LEVEL	WELL COMPLETION	COLLECT: Sample Type	COLLECT: Time	COLLECT: Blow Counts	COLLECT: Recovery (ft)	SOIL/ROCK VISUAL DESCRIPTION	MEASURE: PID (ppm)	MEASURE: Lab Sample	DEPTH (ft)
75								(18.00') No Recovery: Boring located in cellar at 8' bgs; direct push terminated at 18' bgs due to refusal			75
								(76.00') Boring terminated			
80											80
85											85
90											90
95											95
100											100

NOTES:

vEKtor consultants

Client:	**Atlantic Haven Realty LP**	**WELL LOG**	
Project:	**2425 Atlantic Avenue**	**Well No.**	**25SB-3/MW-3**
Address:	**2425 Atlantic Avenue, Brooklyn, NY**	**Page:**	**1 of 4**

Drilling Start Date:	**12/19/2025**	Boring Depth (ft):	**78**	Well Depth (ft):	**78**
Drilling End Date:	**12/19/2025**	Boring Diameter (in):	**2.0**	Well Diameter (in):	**2**
Drilling Company:	**PG Environmental**	Sampling Method(s):	**Direct Push**	Screen Slot (in):	**0.010**
Drilling Method:	**Direct Push**	DTW During Drilling (ft):	**N/A**	Riser Material:	**Sch 40 PVC**
Drilling Equipment:	**Geoprobe 7822DT**	DTW After Drilling (ft):	**N/A**	Screen Material:	**Sch 40 PVC Slotted**
Driller:		Ground Surface Elev. (ft):	**N/A**	Seal Material(s):	**Bent.-Cement Grout/Bent. Chips**
Logged By:	**Jake Frishberg**	Location (Lat, Long):	**40.67636, -73.90476**	Filter Pack:	**Sand Pack**

DEPTH (ft)	LITHOLOGY	WATER LEVEL	WELL COMPLETION	COLLECT: Sample Type	COLLECT: Time	COLLECT: Blow Counts	COLLECT: Recovery (ft)	SOIL/ROCK VISUAL DESCRIPTION	MEASURE: PID (ppm)	MEASURE: Lab Sample	DEPTH (ft)
0								(0') Soil boring installed in cellar 8 feet below grade. Drilling began at 8 ft bgs.	0		0
									0		
5									0		5
									0		
				DP			3.25	(8.00') Concrete (8.50') Asphalt (9.00') Well-graded SAND with gravel (SW); some fine-coarse gravel, brown	0	25SB-3 (8-10)	
10									0	25SB-3 (10-12)	10
				DP			4.75	(13.00') Well-graded SAND with gravel (SW); some fine-coarse gravel, brown	0	25SB-3 (12-14)	
									0	25SB-3 (14-16)	
15									0	25SB-3 (16-18)	15
								(17') As Above: crushed brick			
				DP			4.75	(18.00') Well-graded SAND with gravel (SW); some fine-coarse gravel, light brown			
								(19.00') Poorly graded SAND (SP); coarse grained, light brown	0		
20								(19.50') Well-graded SAND with gravel (SW); some fine-coarse gravel, brown			20
									0		
				DP			4.00	(23.00') Silty SAND (SM); trace fine gravel, brown (23.50') Silty SAND (SM); trace fine gravel, wet, brown			
25									0		25

NOTES:

vEKtor consultants

Client:	**Atlantic Haven Realty LP**	**WELL LOG**	
Project:	**2425 Atlantic Avenue**	**Well No.**	**25SB-3/MW-3**
Address:	**2425 Atlantic Avenue, Brooklyn, NY**	**Page:**	**2 of 4**

Drilling Start Date:	**12/19/2025**	Boring Depth (ft):	**78**	Well Depth (ft):	**78**
Drilling End Date:	**12/19/2025**	Boring Diameter (in):	**2.0**	Well Diameter (in):	**2**
Drilling Company:	**PG Environmental**	Sampling Method(s):	**Direct Push**	Screen Slot (in):	**0.010**
Drilling Method:	**Direct Push**	DTW During Drilling (ft):	**N/A**	Riser Material:	**Sch 40 PVC**
Drilling Equipment:	**Geoprobe 7822DT**	DTW After Drilling (ft):	**N/A**	Screen Material:	**Sch 40 PVC Slotted**
Driller:		Ground Surface Elev. (ft):	**N/A**	Seal Material(s):	**Bent.-Cement Grout/Bent. Chips**
Logged By:	**Jake Frishberg**	Location (Lat, Long):	**40.67636, -73.90476**	Filter Pack:	**Sand Pack**

DEPTH (ft)	LITHOLOGY	WATER LEVEL	WELL COMPLETION	COLLECT: Sample Type	COLLECT: Time	COLLECT: Blow Counts	COLLECT: Recovery (ft)	SOIL/ROCK VISUAL DESCRIPTION	MEASURE: PID (ppm)	MEASURE: Lab Sample	DEPTH (ft)
25								(24.50') Well-graded SAND with gravel (SW); some fine-coarse gravel, wet, brown (25.50') Well-graded SAND with gravel (SW); some fine-coarse gravel, dry, brown			25
				DP			3.75	(26.50') Well-graded SAND with gravel (SW); some fine-coarse gravel, little silt, light brown (27.50') Well-graded SAND with gravel (SW); some fine-coarse gravel, brown, no silt (28.00') Silty SAND with gravel (SM); coarse grained, some fine-coarse gravel, brown			
30											30
								(33') Refusal; direct push terminated at 33'			
35											35
40											40
45											45
50											50

NOTES:

vEKtor consultants

Client:	**Atlantic Haven Realty LP**	**WELL LOG**	
Project:	**2425 Atlantic Avenue**	**Well No.**	**25SB-3/MW-3**
Address:	**2425 Atlantic Avenue, Brooklyn, NY**	**Page:**	**3 of 4**

Drilling Start Date:	**12/19/2025**	Boring Depth (ft):	**78**	Well Depth (ft):	**78**
Drilling End Date:	**12/19/2025**	Boring Diameter (in):	**2.0**	Well Diameter (in):	**2**
Drilling Company:	**PG Environmental**	Sampling Method(s):	**Direct Push**	Screen Slot (in):	**0.010**
Drilling Method:	**Direct Push**	DTW During Drilling (ft):	**N/A**	Riser Material:	**Sch 40 PVC**
Drilling Equipment:	**Geoprobe 7822DT**	DTW After Drilling (ft):	**N/A**	Screen Material:	**Sch 40 PVC Slotted**
Driller:		Ground Surface Elev. (ft):	**N/A**	Seal Material(s):	**Bent.-Cement Grout/Bent. Chips**
Logged By:	**Jake Frishberg**	Location (Lat, Long):	**40.67636, -73.90476**	Filter Pack:	**Sand Pack**

DEPTH (ft)	LITHOLOGY	WATER LEVEL	WELL COMPLETION	COLLECT: Sample Type	COLLECT: Time	COLLECT: Blow Counts	COLLECT: Recovery (ft)	SOIL/ROCK VISUAL DESCRIPTION	MEASURE: PID (ppm)	MEASURE: Lab Sample	DEPTH (ft)
50								(33') Refusal; direct push terminated at 33'			50
55											55
60											60
65											65
70											70
75											75

NOTES:

vEKtor consultants

Client:	**Atlantic Haven Realty LP**	**WELL LOG**	
Project:	**2425 Atlantic Avenue**	**Well No.**	**25SB-3/MW-3**
Address:	**2425 Atlantic Avenue, Brooklyn, NY**	**Page:**	**4 of 4**

Drilling Start Date:	**12/19/2025**	Boring Depth (ft):	**78**	Well Depth (ft):	**78**
Drilling End Date:	**12/19/2025**	Boring Diameter (in):	**2.0**	Well Diameter (in):	**2**
Drilling Company:	**PG Environmental**	Sampling Method(s):	**Direct Push**	Screen Slot (in):	**0.010**
Drilling Method:	**Direct Push**	DTW During Drilling (ft):	**N/A**	Riser Material:	**Sch 40 PVC**
Drilling Equipment:	**Geoprobe 7822DT**	DTW After Drilling (ft):	**N/A**	Screen Material:	**Sch 40 PVC Slotted**
Driller:		Ground Surface Elev. (ft):	**N/A**	Seal Material(s):	**Bent.-Cement Grout/Bent. Chips**
Logged By:	**Jake Frishberg**	Location (Lat, Long):	**40.67636, -73.90476**	Filter Pack:	**Sand Pack**

DEPTH (ft)	LITHOLOGY	WATER LEVEL	WELL COMPLETION	COLLECT: Sample Type	COLLECT: Time	COLLECT: Blow Counts	COLLECT: Recovery (ft)	SOIL/ROCK VISUAL DESCRIPTION	MEASURE: PID (ppm)	MEASURE: Lab Sample	DEPTH (ft)
75								(33') Refusal; direct push terminated at 33'			75
								(78.00') Boring terminated			
80											80
85											85
90											90
95											95
100											100

NOTES:

vEKtor consultants

Client:	**Atlantic Haven Realty LP**	**WELL LOG**	
Project:	**2425 Atlantic Avenue**	**Well No.**	**25SB-4/MW-4**
Address:	**2425 Atlantic Avenue, Brooklyn, NY**	**Page:**	**1 of 4**

Drilling Start Date:	**12/18/2025**	Boring Depth (ft):	**78**	Well Depth (ft):	**78**
Drilling End Date:	**12/18/2025**	Boring Diameter (in):	**2.0**	Well Diameter (in):	**2**
Drilling Company:	**PG Environmental**	Sampling Method(s):	**Direct Push**	Screen Slot (in):	**0.010**
Drilling Method:	**Direct Push**	DTW During Drilling (ft):	**N/A**	Riser Material:	**Sch 40 PVC**
Drilling Equipment:	**Geoprobe 7822DT**	DTW After Drilling (ft):	**N/A**	Screen Material:	**Sch 40 PVC Slotted**
Driller:		Ground Surface Elev. (ft):	**N/A**	Seal Material(s):	**Bent.-Cement Grout/Bent. Chips**
Logged By:	**Jake Frishberg**	Location (Lat, Long):	**40.67624, -73.90453**	Filter Pack:	**Sand Pack**

DEPTH (ft)	LITHOLOGY	WATER LEVEL	WELL COMPLETION	COLLECT: Sample Type	COLLECT: Time	COLLECT: Blow Counts	COLLECT: Recovery (ft)	SOIL/ROCK VISUAL DESCRIPTION	MEASURE: PID (ppm)	MEASURE: Lab Sample	DEPTH (ft)
0								(0') Soil boring installed in cellar 8 feet below grade. Drilling began at 8 ft bgs.			0
5											5
10				DP			3.50	(8.00') Concrete (9.00') Well-graded SAND with gravel (SW); coarse grained, some fine-coarse gravel, trace clay, brown	0	25SB-4 (8-10) 25SB-4 (10-12)	10
				DP			4.75	(13.00') Well-graded SAND with gravel (SW); coarse grained, some fine-coarse gravel, trace clay, brown	0	25SB-4 (12-14)	
15									0	25SB-4 (14-16)	15
				DP			4.00	(18.00') Well-graded SAND with gravel (SW); coarse grained, some fine-coarse gravel, trace clay, brown	0	25SB-4 (16-18)	
20									0		20
				DP			2.75	(23.00') Well-graded SAND with gravel (SW); coarse grained, some fine-coarse gravel, trace clay, brown	0		
25											25

NOTES:

vEKtor consultants

Client:	**Atlantic Haven Realty LP**	**WELL LOG**	
Project:	**2425 Atlantic Avenue**	**Well No.**	**25SB-4/MW-4**
Address:	**2425 Atlantic Avenue, Brooklyn, NY**	**Page:**	**2 of 4**

Drilling Start Date:	**12/18/2025**	Boring Depth (ft):	**78**	Well Depth (ft):	**78**
Drilling End Date:	**12/18/2025**	Boring Diameter (in):	**2.0**	Well Diameter (in):	**2**
Drilling Company:	**PG Environmental**	Sampling Method(s):	**Direct Push**	Screen Slot (in):	**0.010**
Drilling Method:	**Direct Push**	DTW During Drilling (ft):	**N/A**	Riser Material:	**Sch 40 PVC**
Drilling Equipment:	**Geoprobe 7822DT**	DTW After Drilling (ft):	**N/A**	Screen Material:	**Sch 40 PVC Slotted**
Driller:		Ground Surface Elev. (ft):	**N/A**	Seal Material(s):	**Bent.-Cement Grout/Bent. Chips**
Logged By:	**Jake Frishberg**	Location (Lat, Long):	**40.67624, -73.90453**	Filter Pack:	**Sand Pack**

DEPTH (ft)	LITHOLOGY	WATER LEVEL	WELL COMPLETION	COLLECT: Sample Type	COLLECT: Time	COLLECT: Blow Counts	COLLECT: Recovery (ft)	SOIL/ROCK VISUAL DESCRIPTION	MEASURE: PID (ppm)	MEASURE: Lab Sample	DEPTH (ft)
25								(23.00') Well-graded SAND with gravel (SW); coarse grained, some fine-coarse gravel, trace clay, brown	0		25
									0		
				DP			4.75	(27.50') Well-graded SAND with gravel (SW); coarse grained, some fine-coarse gravel, trace clay, brown			
30								(28.00') Well-graded SAND with gravel (SW); coarse grained, some fine-coarse gravel, trace clay, brown	0		30
									0		
								(33') Direct push terminated at 33' bgs			
35											35
40											40
45											45
50											50

NOTES:

vEKtor consultants

Client:	**Atlantic Haven Realty LP**	**WELL LOG**	
Project:	**2425 Atlantic Avenue**	**Well No.**	**25SB-4/MW-4**
Address:	**2425 Atlantic Avenue, Brooklyn, NY**	**Page:**	**3 of 4**

Drilling Start Date:	**12/18/2025**	Boring Depth (ft):	**78**	Well Depth (ft):	**78**
Drilling End Date:	**12/18/2025**	Boring Diameter (in):	**2.0**	Well Diameter (in):	**2**
Drilling Company:	**PG Environmental**	Sampling Method(s):	**Direct Push**	Screen Slot (in):	**0.010**
Drilling Method:	**Direct Push**	DTW During Drilling (ft):	**N/A**	Riser Material:	**Sch 40 PVC**
Drilling Equipment:	**Geoprobe 7822DT**	DTW After Drilling (ft):	**N/A**	Screen Material:	**Sch 40 PVC Slotted**
Driller:		Ground Surface Elev. (ft):	**N/A**	Seal Material(s):	**Bent.-Cement Grout/Bent. Chips**
Logged By:	**Jake Frishberg**	Location (Lat, Long):	**40.67624, -73.90453**	Filter Pack:	**Sand Pack**

DEPTH (ft)	LITHOLOGY	WATER LEVEL	WELL COMPLETION	COLLECT: Sample Type	COLLECT: Time	COLLECT: Blow Counts	COLLECT: Recovery (ft)	SOIL/ROCK VISUAL DESCRIPTION	MEASURE: PID (ppm)	MEASURE: Lab Sample	DEPTH (ft)
50								(33') Direct push terminated at 33' bgs			50
55											55
60											60
65											65
70											70
75											75

NOTES:

vEKtor consultants

Client:	**Atlantic Haven Realty LP**	**WELL LOG**	
Project:	**2425 Atlantic Avenue**	**Well No.**	**25SB-4/MW-4**
Address:	**2425 Atlantic Avenue, Brooklyn, NY**	**Page:**	**4 of 4**

Drilling Start Date:	**12/18/2025**	Boring Depth (ft):	**78**	Well Depth (ft):	**78**
Drilling End Date:	**12/18/2025**	Boring Diameter (in):	**2.0**	Well Diameter (in):	**2**
Drilling Company:	**PG Environmental**	Sampling Method(s):	**Direct Push**	Screen Slot (in):	**0.010**
Drilling Method:	**Direct Push**	DTW During Drilling (ft):	**N/A**	Riser Material:	**Sch 40 PVC**
Drilling Equipment:	**Geoprobe 7822DT**	DTW After Drilling (ft):	**N/A**	Screen Material:	**Sch 40 PVC Slotted**
Driller:		Ground Surface Elev. (ft):	**N/A**	Seal Material(s):	**Bent.-Cement Grout/Bent. Chips**
Logged By:	**Jake Frishberg**	Location (Lat, Long):	**40.67624, -73.90453**	Filter Pack:	**Sand Pack**


DEPTH (ft)	LITHOLOGY	WATER LEVEL	WELL COMPLETION	COLLECT: Sample Type	COLLECT: Time	COLLECT: Blow Counts	COLLECT: Recovery (ft)	SOIL/ROCK VISUAL DESCRIPTION	MEASURE: PID (ppm)	MEASURE: Lab Sample	DEPTH (ft)
75								(33') Direct push terminated at 33' bgs			75
								(78.00') Boring terminated			
80											80
85											85
90											90
95											95
100											100

NOTES:

vEKtor consultants

Client:	**Atlantic Haven Realty LP**	**BORING LOG**	
Project:	**2425 Atlantic Avenue**	**Boring No.**	**25SB-5**
Address:	**2425 Atlantic Avenue, Brooklyn, NY**	**Page:**	**1 of 1**

Drilling Start Date:	**12/18/2025**	Boring Depth (ft):	**18**
Drilling End Date:		Boring Diameter (in):	**2.0**
Drilling Company:	**PG Environmental**	Sampling Method(s):	**Direct Push**
Drilling Method:	**Direct Push**	DTW During Drilling (ft):	**N/A**
Drilling Equipment:	**Geoprobe 6712DT**	DTW After Drilling (ft):	**N/A**
Driller:		Ground Surface Elev. (ft):	**N/A**
Logged By:	**Jake Frishberg**	Location (Lat, Long):	**40.67626, -73.90472**

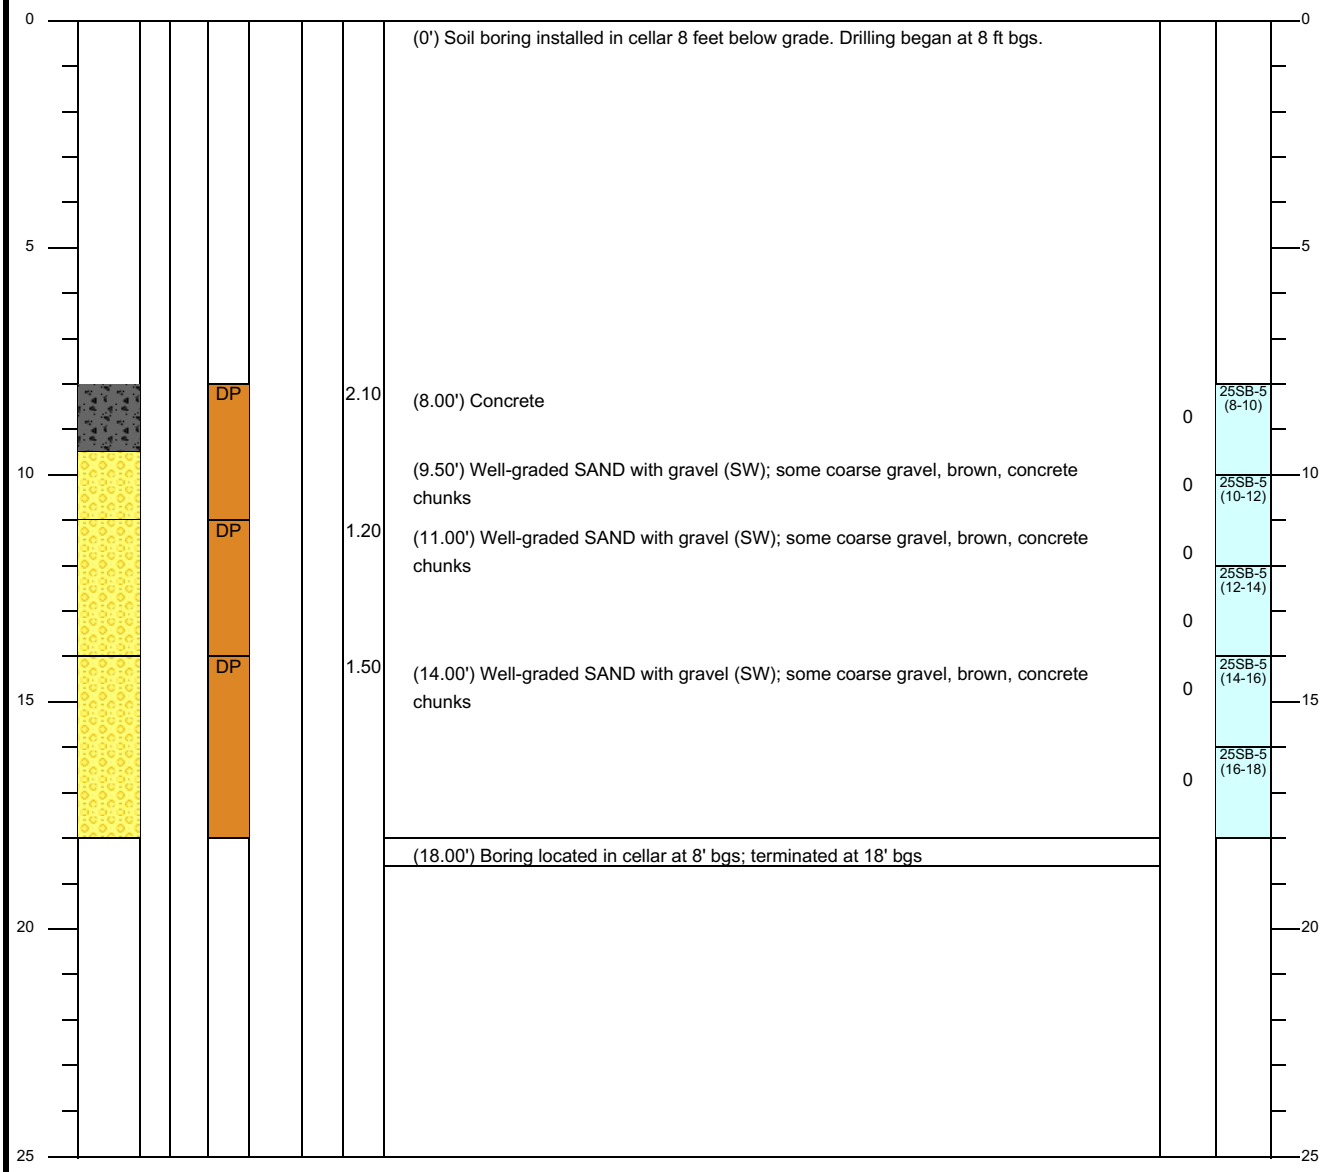


NOTES:

vEKtor consultants

Client:	**Atlantic Haven Realty LP**	**BORING LOG**	
Project:	**2425 Atlantic Avenue**	**Boring No.**	**25SB-6**
Address:	**2425 Atlantic Avenue, Brooklyn, NY**	**Page:**	**1 of 1**

Drilling Start Date:	**12/16/2025**	Boring Depth (ft):	**18**
Drilling End Date:	**12/16/2025**	Boring Diameter (in):	**2.0**
Drilling Company:	**PG Environmental**	Sampling Method(s):	**Direct Push**
Drilling Method:	**Direct Push**	DTW During Drilling (ft):	**N/A**
Drilling Equipment:	**Geoprobe 6712DT**	DTW After Drilling (ft):	**N/A**
Driller:		Ground Surface Elev. (ft):	**N/A**
Logged By:	**Jake Frishberg**	Location (Lat, Long):	**40.67635, -73.90461**

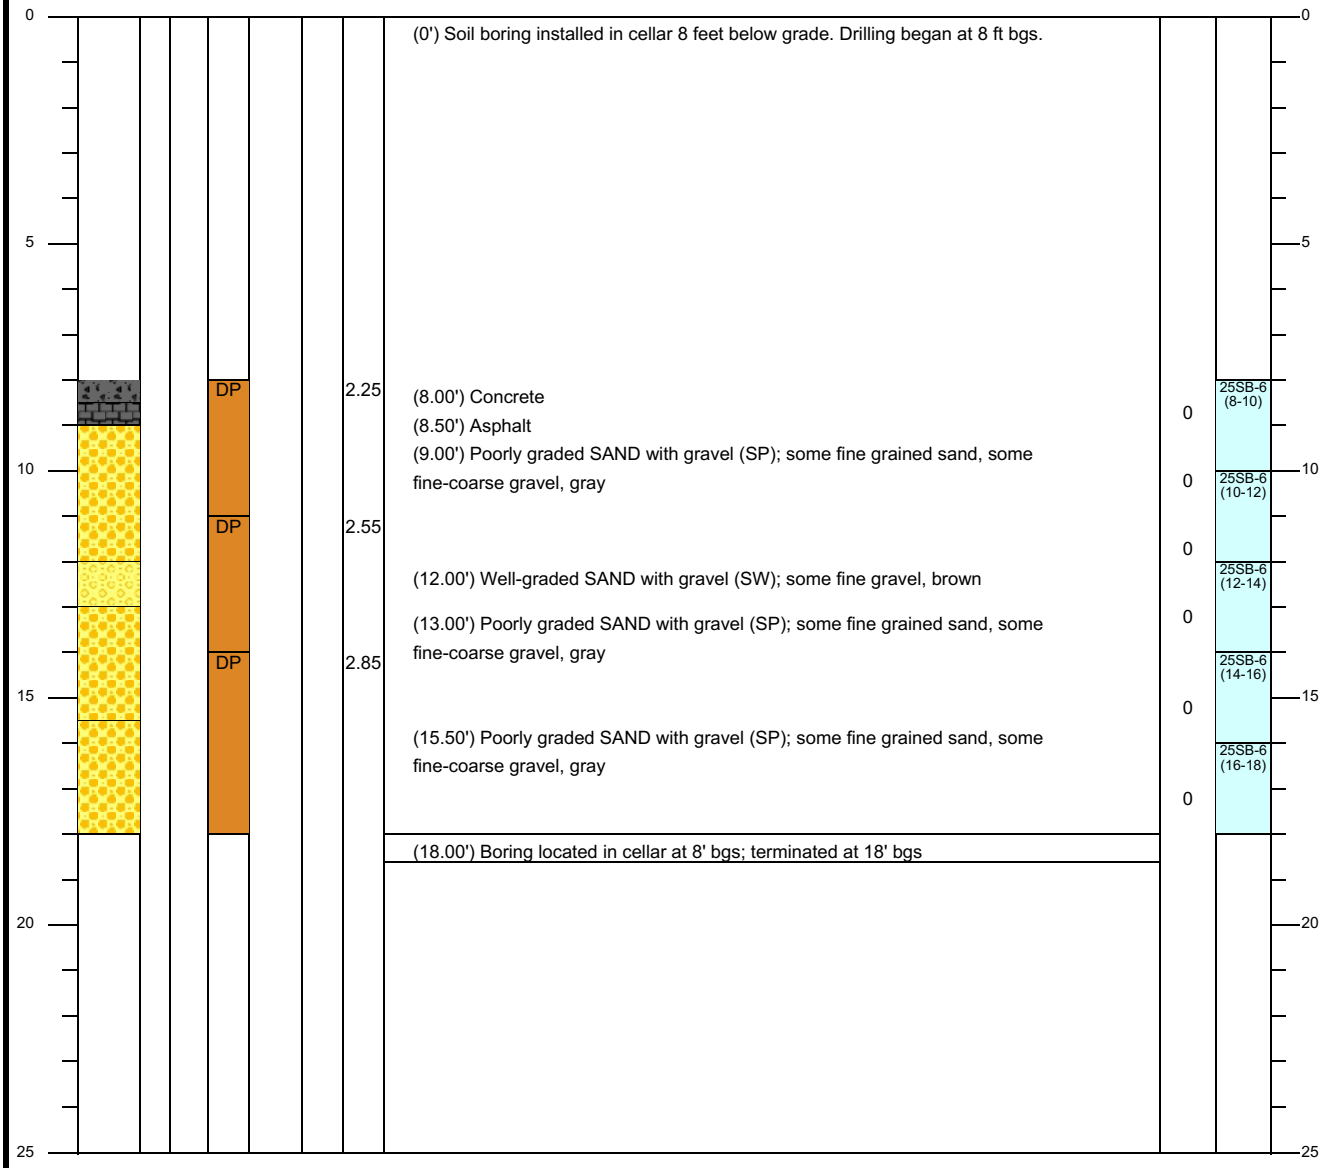


NOTES:

vEKtor consultants

Client:	**Atlantic Haven Realty LP**	**BORING LOG**	
Project:	**2425 Atlantic Avenue**	**Boring No.**	**25SB-7**
Address:	**2425 Atlantic Avenue, Brooklyn, NY**	**Page:**	**1 of 1**

Drilling Start Date:	**12/17/2025**	Boring Depth (ft):	**18**
Drilling End Date:	**12/17/2025**	Boring Diameter (in):	**2.0**
Drilling Company:	**PG Environmental**	Sampling Method(s):	**Direct Push**
Drilling Method:	**Direct Push**	DTW During Drilling (ft):	**N/A**
Drilling Equipment:	**Geoprobe 6712DT**	DTW After Drilling (ft):	**N/A**
Driller:		Ground Surface Elev. (ft):	**N/A**
Logged By:	**Jake Frishberg**	Location (Lat, Long):	**40.67647, -73.90449**

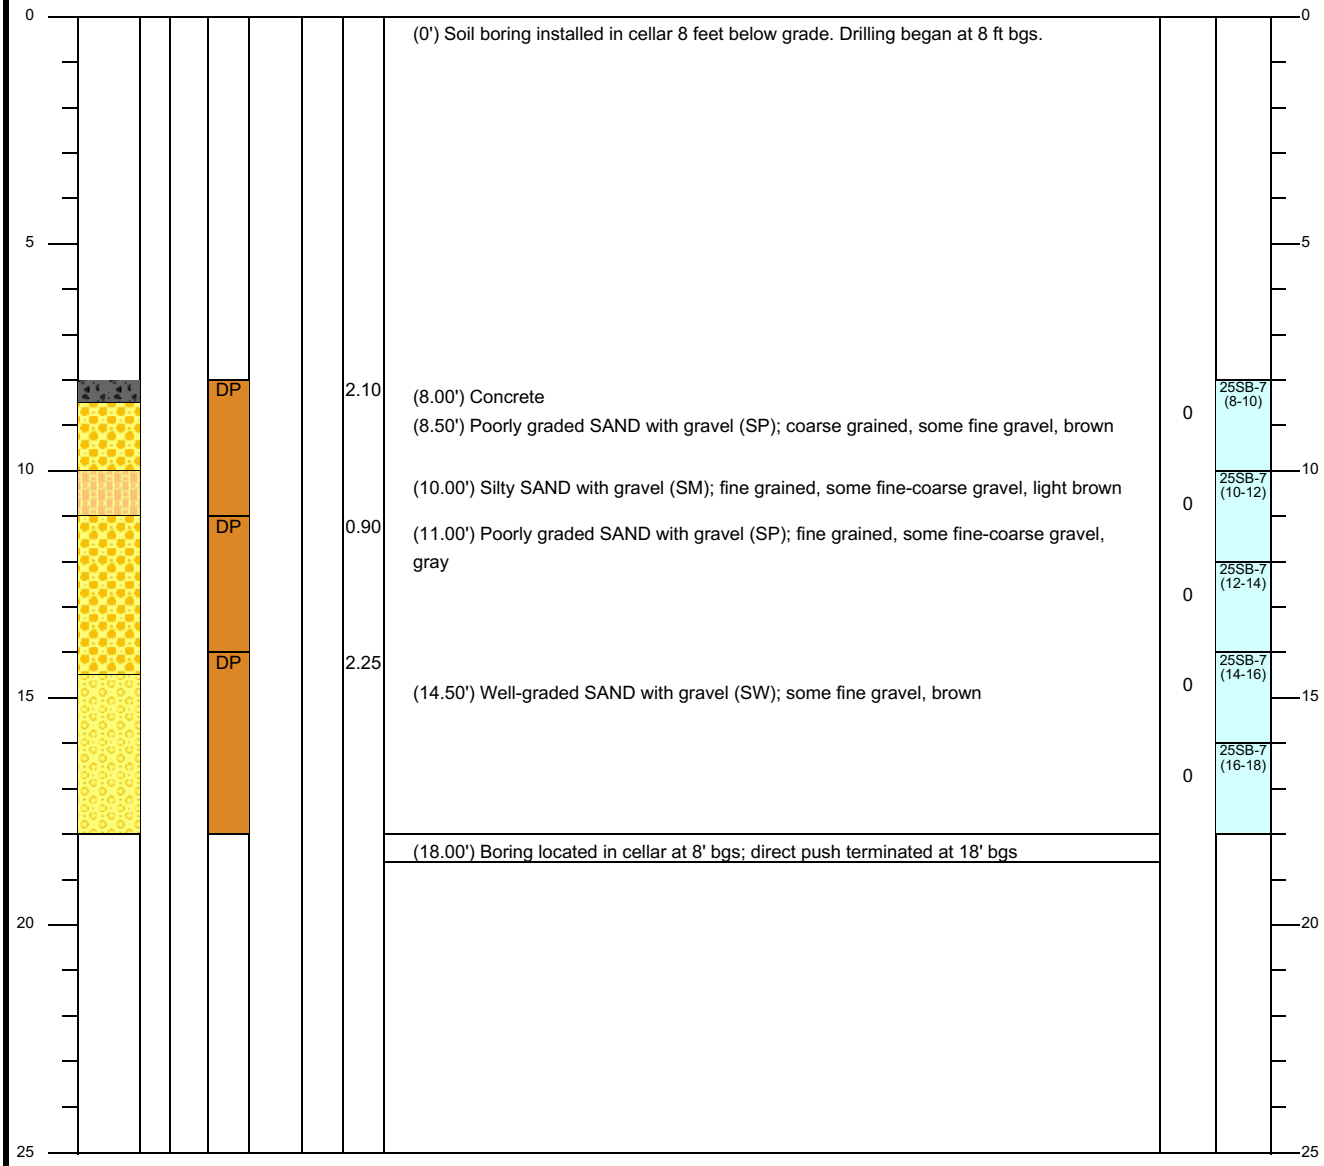


NOTES:

vEKtor consultants

Client:	**Atlantic Haven Realty LP**	**BORING LOG**	
Project:	**2425 Atlantic Avenue**	**Boring No.**	**25SB-8**
Address:	**2425 Atlantic Avenue, Brooklyn, NY**	**Page:**	**1 of 1**

Drilling Start Date:	**12/17/2025**	Boring Depth (ft):	**18**
Drilling End Date:	**12/17/2025**	Boring Diameter (in):	**2.0**
Drilling Company:	**PG Environmental**	Sampling Method(s):	**Direct Push**
Drilling Method:	**Direct Push**	DTW During Drilling (ft):	**N/A**
Drilling Equipment:	**Geoprobe 6712DT**	DTW After Drilling (ft):	**N/A**
Driller:		Ground Surface Elev. (ft):	**N/A**
Logged By:	**Jake Frishberg**	Location (Lat, Long):	**40.67648, -73.90472**

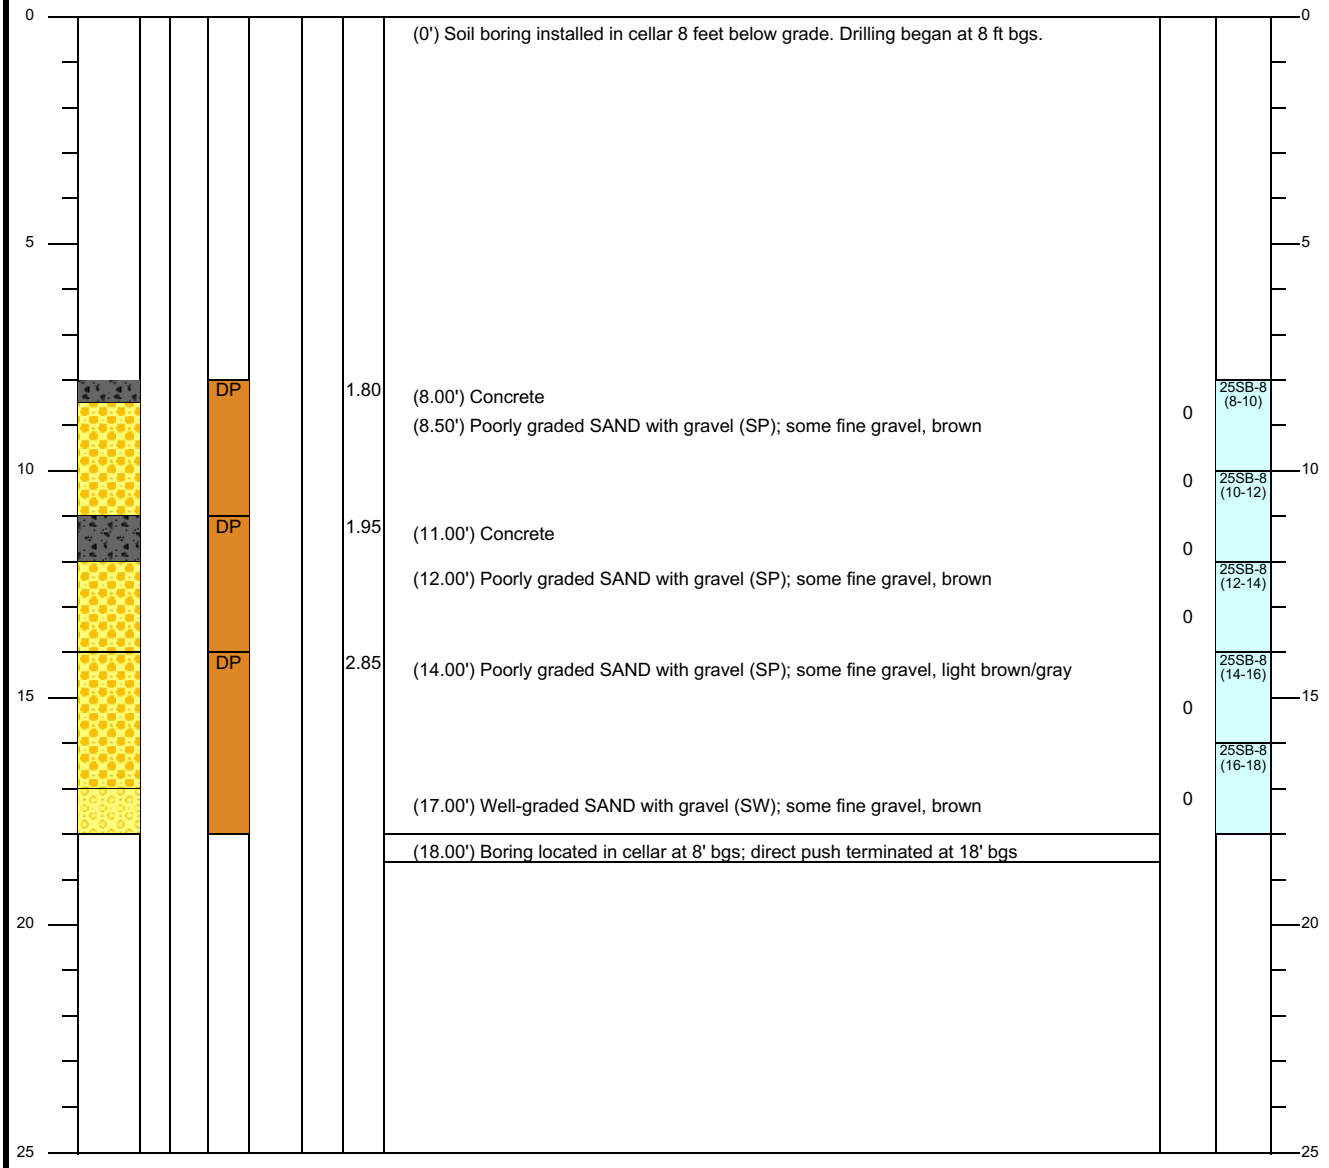


NOTES:

vEKtor consultants

Client:	**Atlantic Haven Realty LP**	**BORING LOG**	
Project:	**2425 Atlantic Avenue**	**Boring No.**	**25SB-9**
Address:	**2425 Atlantic Avenue, Brooklyn, NY**	**Page:**	**1 of 2**

Drilling Start Date:	**12/17/2025**	Boring Depth (ft):	**20**
Drilling End Date:	**12/17/2025**	Boring Diameter (in):	**2.0**
Drilling Company:	**PG Environmental**	Sampling Method(s):	**Direct Push**
Drilling Method:	**Direct Push**	DTW During Drilling (ft):	**N/A**
Drilling Equipment:	**Geoprobe 6712DT**	DTW After Drilling (ft):	**N/A**
Driller:		Ground Surface Elev. (ft):	**N/A**
Logged By:	**Jake Frishberg**	Location (Lat, Long):	**40.67660, -73.90460**

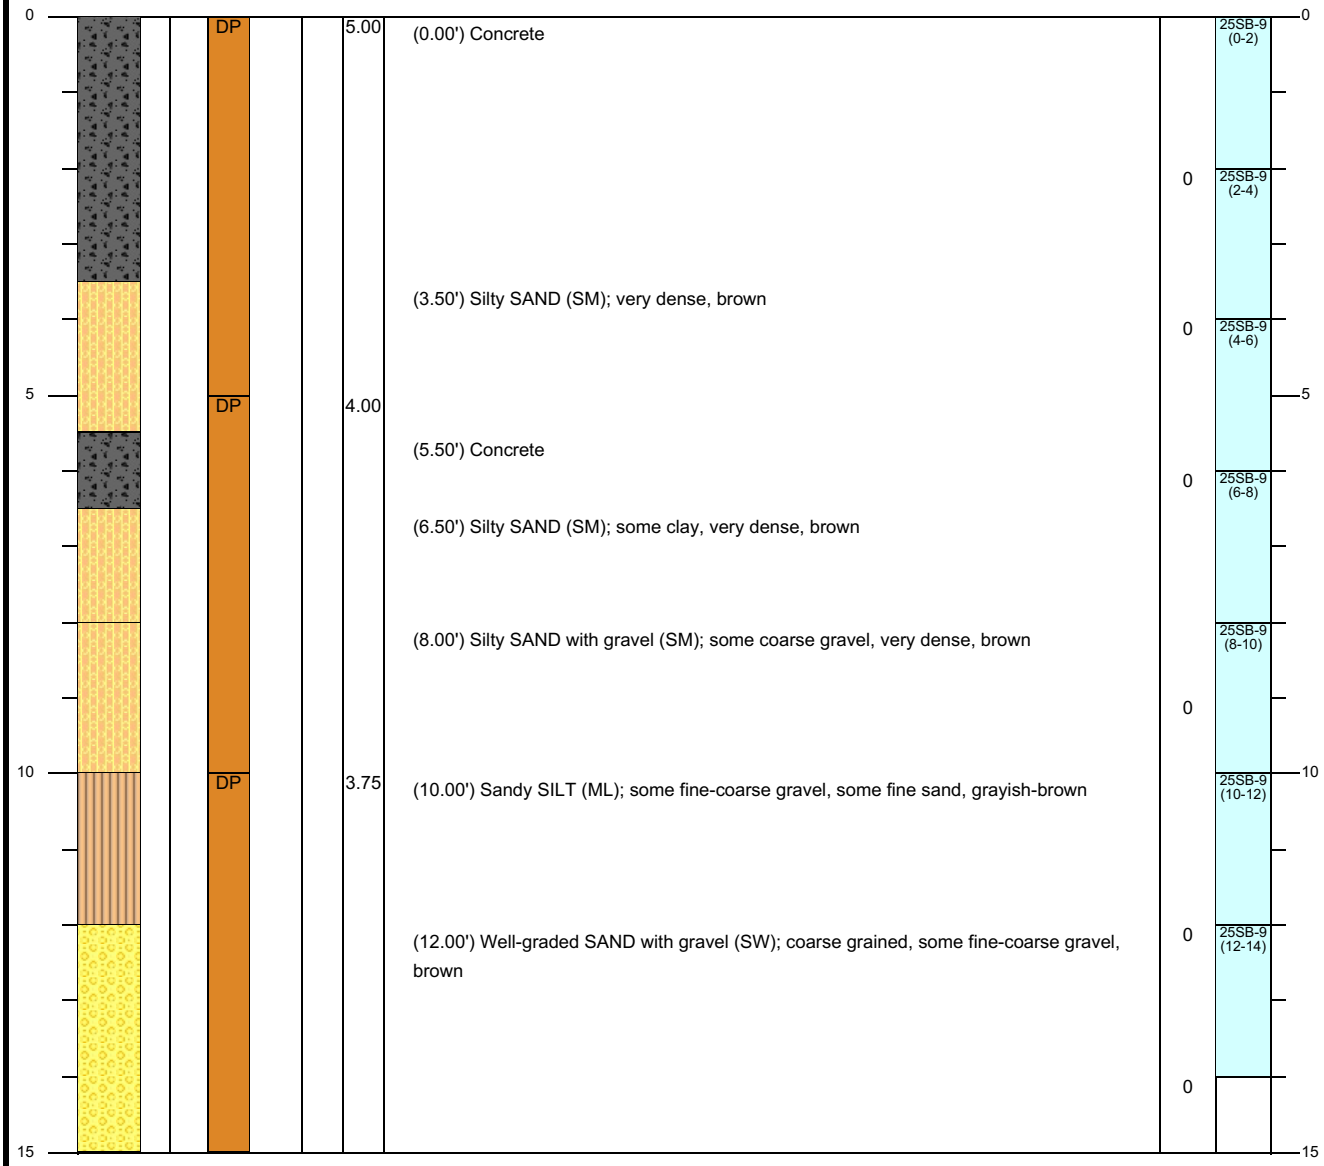

NOTES:

vEKtor consultants

Client:	**Atlantic Haven Realty LP**	**BORING LOG**	
Project:	**2425 Atlantic Avenue**	**Boring No.**	**25SB-9**
Address:	**2425 Atlantic Avenue, Brooklyn, NY**	**Page:**	**2 of 2**

Drilling Start Date:	**12/17/2025**	Boring Depth (ft):	**20**
Drilling End Date:	**12/17/2025**	Boring Diameter (in):	**2.0**
Drilling Company:	**PG Environmental**	Sampling Method(s):	**Direct Push**
Drilling Method:	**Direct Push**	DTW During Drilling (ft):	**N/A**
Drilling Equipment:	**Geoprobe 6712DT**	DTW After Drilling (ft):	**N/A**
Driller:		Ground Surface Elev. (ft):	**N/A**
Logged By:	**Jake Frishberg**	Location (Lat, Long):	**40.67660, -73.90460**

DEPTH (ft)	LITHOLOGY	WATER LEVEL	BORING COMPLETION	COLLECT: Sample Type	COLLECT: Time	COLLECT: Blow Counts	COLLECT: Recovery (ft)	SOIL/ROCK VISUAL DESCRIPTION	MEASURE: PID (ppm)	MEASURE: Lab Sample	DEPTH (ft)
15				DP			3.75	(15.00') Sandy SILT (ML); some fine-coarse gravel, some fine sand, grayish-brown	0		15
								(18.00') Well-graded SAND with gravel (SW); coarse grained, some fine-coarse gravel, brown	0		
20								(20.00') Boring terminated			20
25											25
30											30

NOTES:

APPENDIX D

MONITORING WELL CONSTRUCTION LOGS

vEKtor consultants


MONITORING WELL SW-1

PROJECT NAME 2425 Atlantic Avenue
ADDRESS 2425 Atlantic Avenue, Brooklyn, NY
DRILLING DATE 10/30/2025
DIAMETER 2 inch

DRILLING COMPANY HRF & PG Environmental
DRILL RIG Geoprobe 7822DT
TOTAL DEPTH 65.18 feet bgs
BGS Below Grade Surface
NAVD 88 North American Vertical Datum 1988
Bedrock NA

LOGGED BY Tierney Kulju
WELL TOC 70.08 feet (NAVD 88) **DEPTH TO WATER** 56.75 feet bgs **WATER ELEVATION** 11.84 feet (NAVD 88)
SCREENED DEPTH 45.18-65.18 feet bgs

Well ID: SW-1

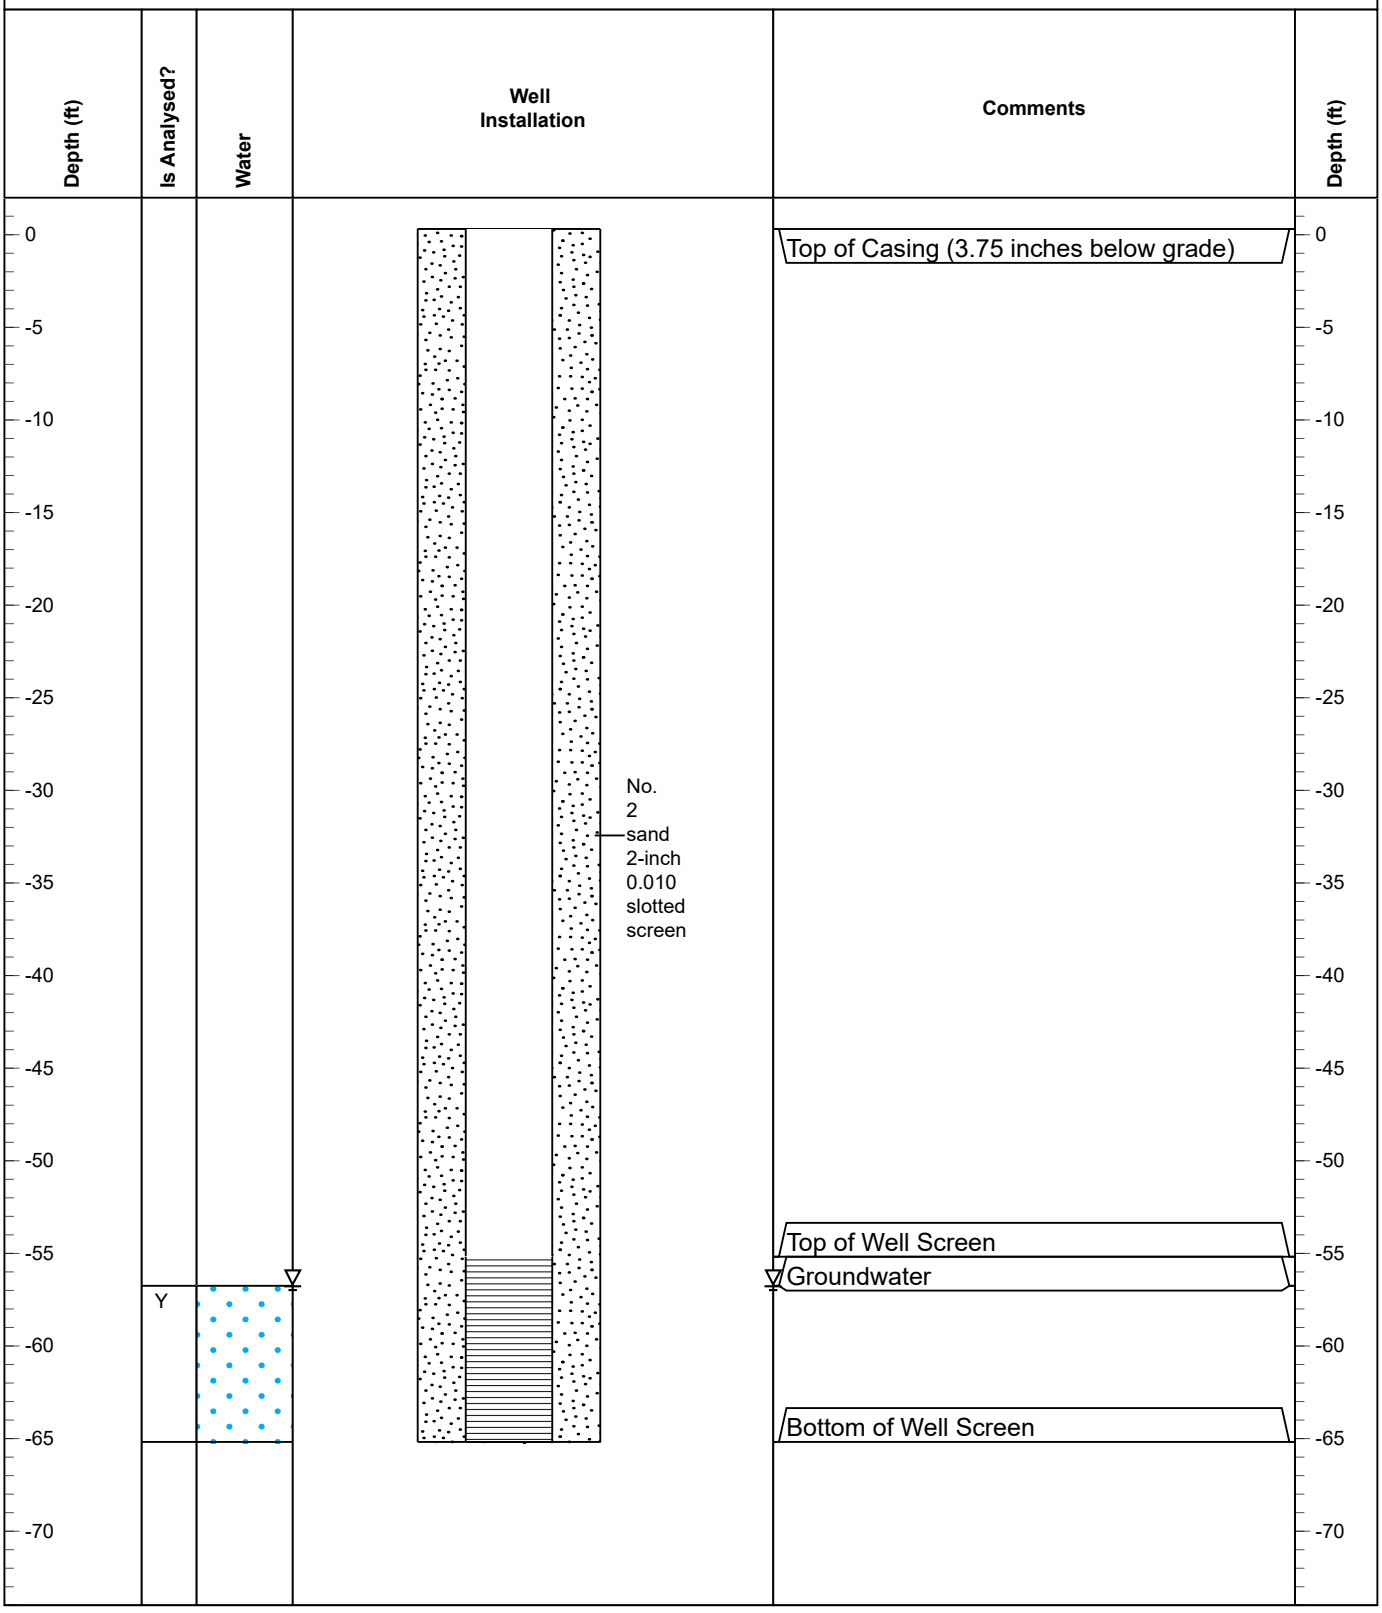

Disclaimer This bore log is intended for environmental not geotechnical purposes.

produced by ESlog.ESdat.net on 21 Nov 2025

vEKtor consultants


MONITORING WELL SW-2

PROJECT NAME 2425 Atlantic Avenue
ADDRESS 2425 Atlantic Avenue, Brooklyn, NY
DRILLING DATE 10/30/2025
DIAMETER 2 inch

DRILLING COMPANY HRF & PG Environmental
DRILL RIG Geoprobe 7822DT
TOTAL DEPTH 71.09 feet bgs
BGS Below Grade Surface
NAVD 88 North American Vertical Datum 1988
Bedrock NA

LOGGED BY Tierney Kulju
WELL TOC 69.65 feet (NAVD 88) **DEPTH TO WATER** 62.16 feet bgs **WATER ELEVATION** 3.15 feet (NAVD 88)
SCREENED DEPTH 51.09-71.09 feet bgs

Well ID: SW-2

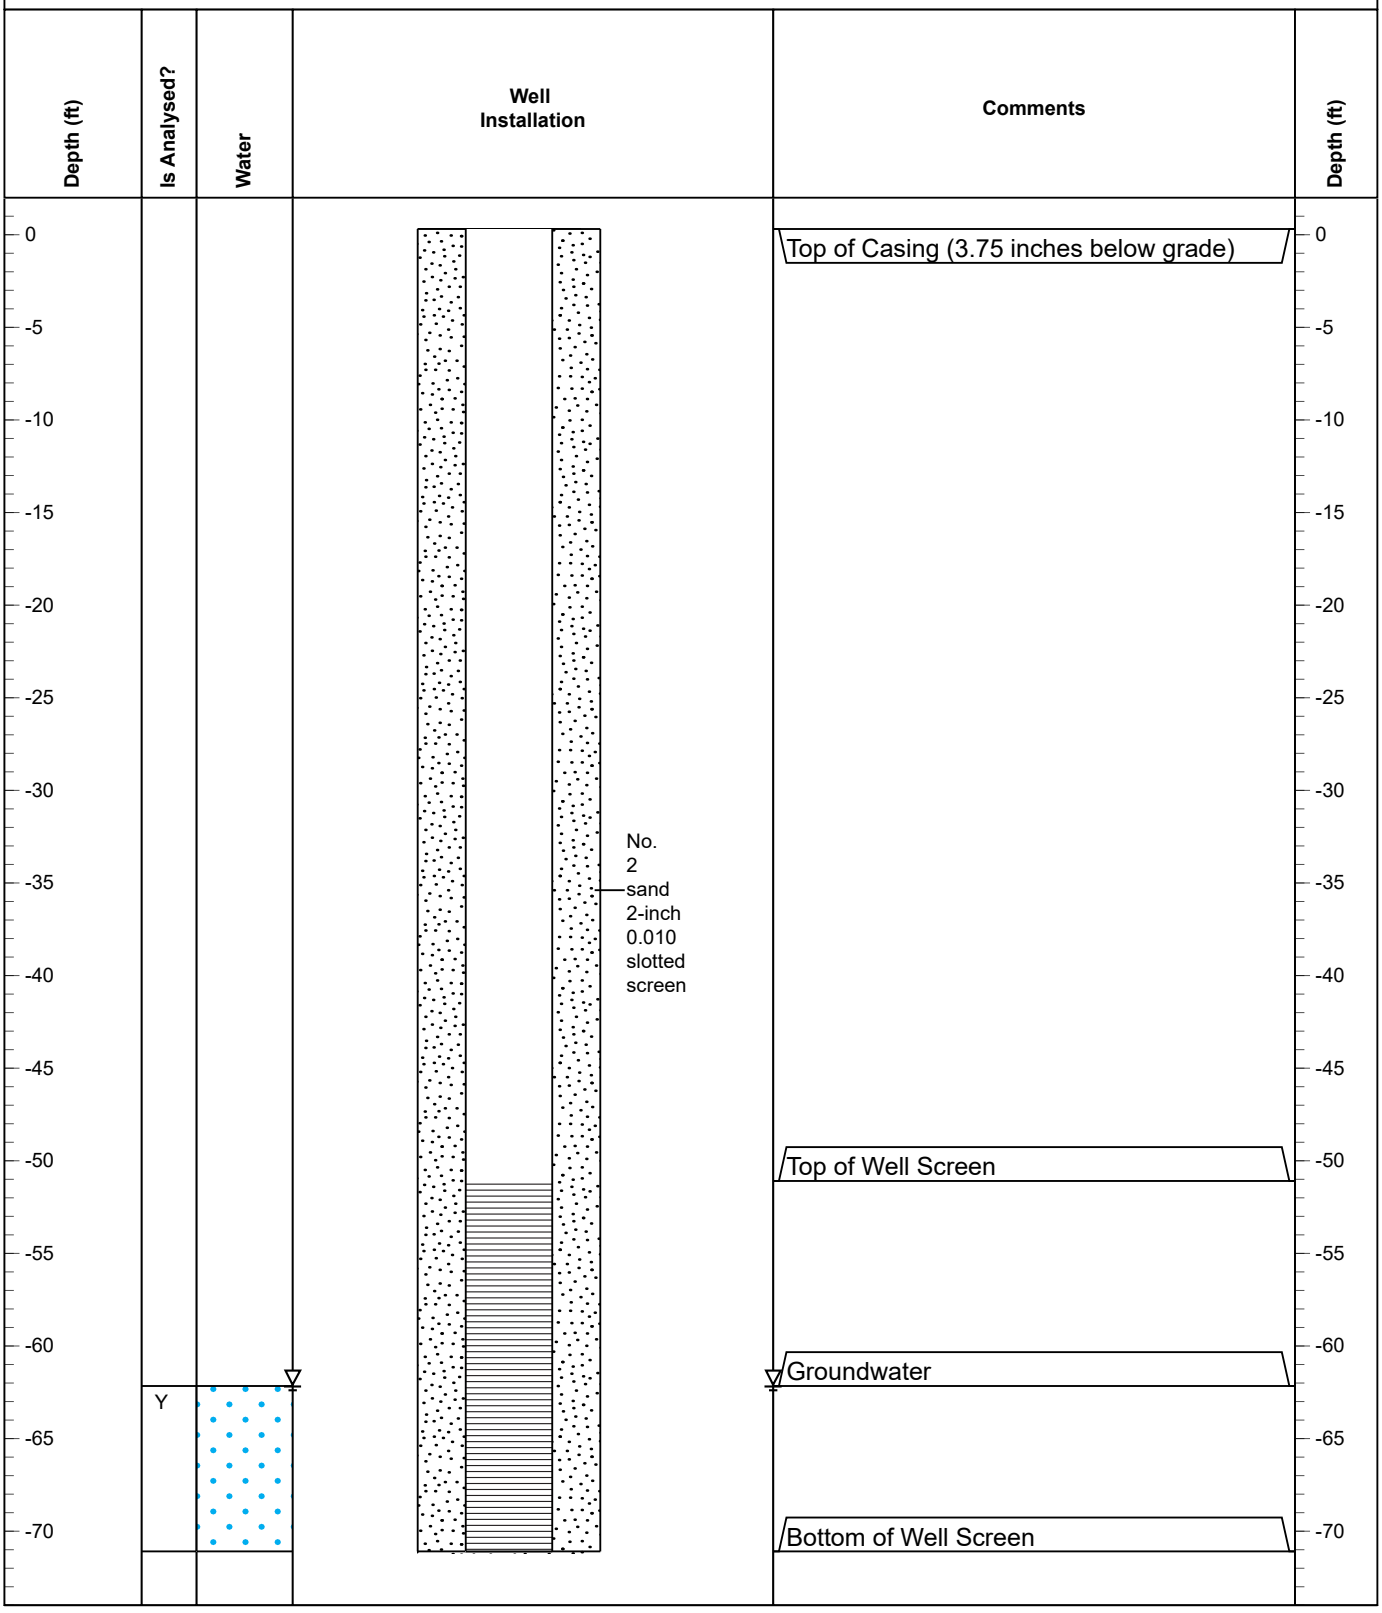

Disclaimer This bore log is intended for environmental not geotechnical purposes.

produced by ESlog.ESdat.net on 21 Nov 2025

vEKtor consultants


MONITORING WELL MW-1

PROJECT NAME 2425 Atlantic Avenue
ADDRESS 2425 Atlantic Avenue, Brooklyn, NY
DRILLING DATE 12/16/2025
DIAMETER 2 inch

DRILLING COMPANY PG Environmental
DRILL RIG Geoprobe 7822DT
TOTAL DEPTH 75.6 feet bgs
BGS Below Grade Surface
NAVD 88 North American Vertical Datum 1988
Bedrock NA

LOGGED BY Jake Frishberg
WELL TOC 72.38 feet (NAVD 88)
DEPTH TO WATER 63.3 feet bgs
WATER ELEVATION 9.08 feet (NAVD 88)
SCREENED DEPTH 60.6-75.6 feet bgs

Well ID: MW-1

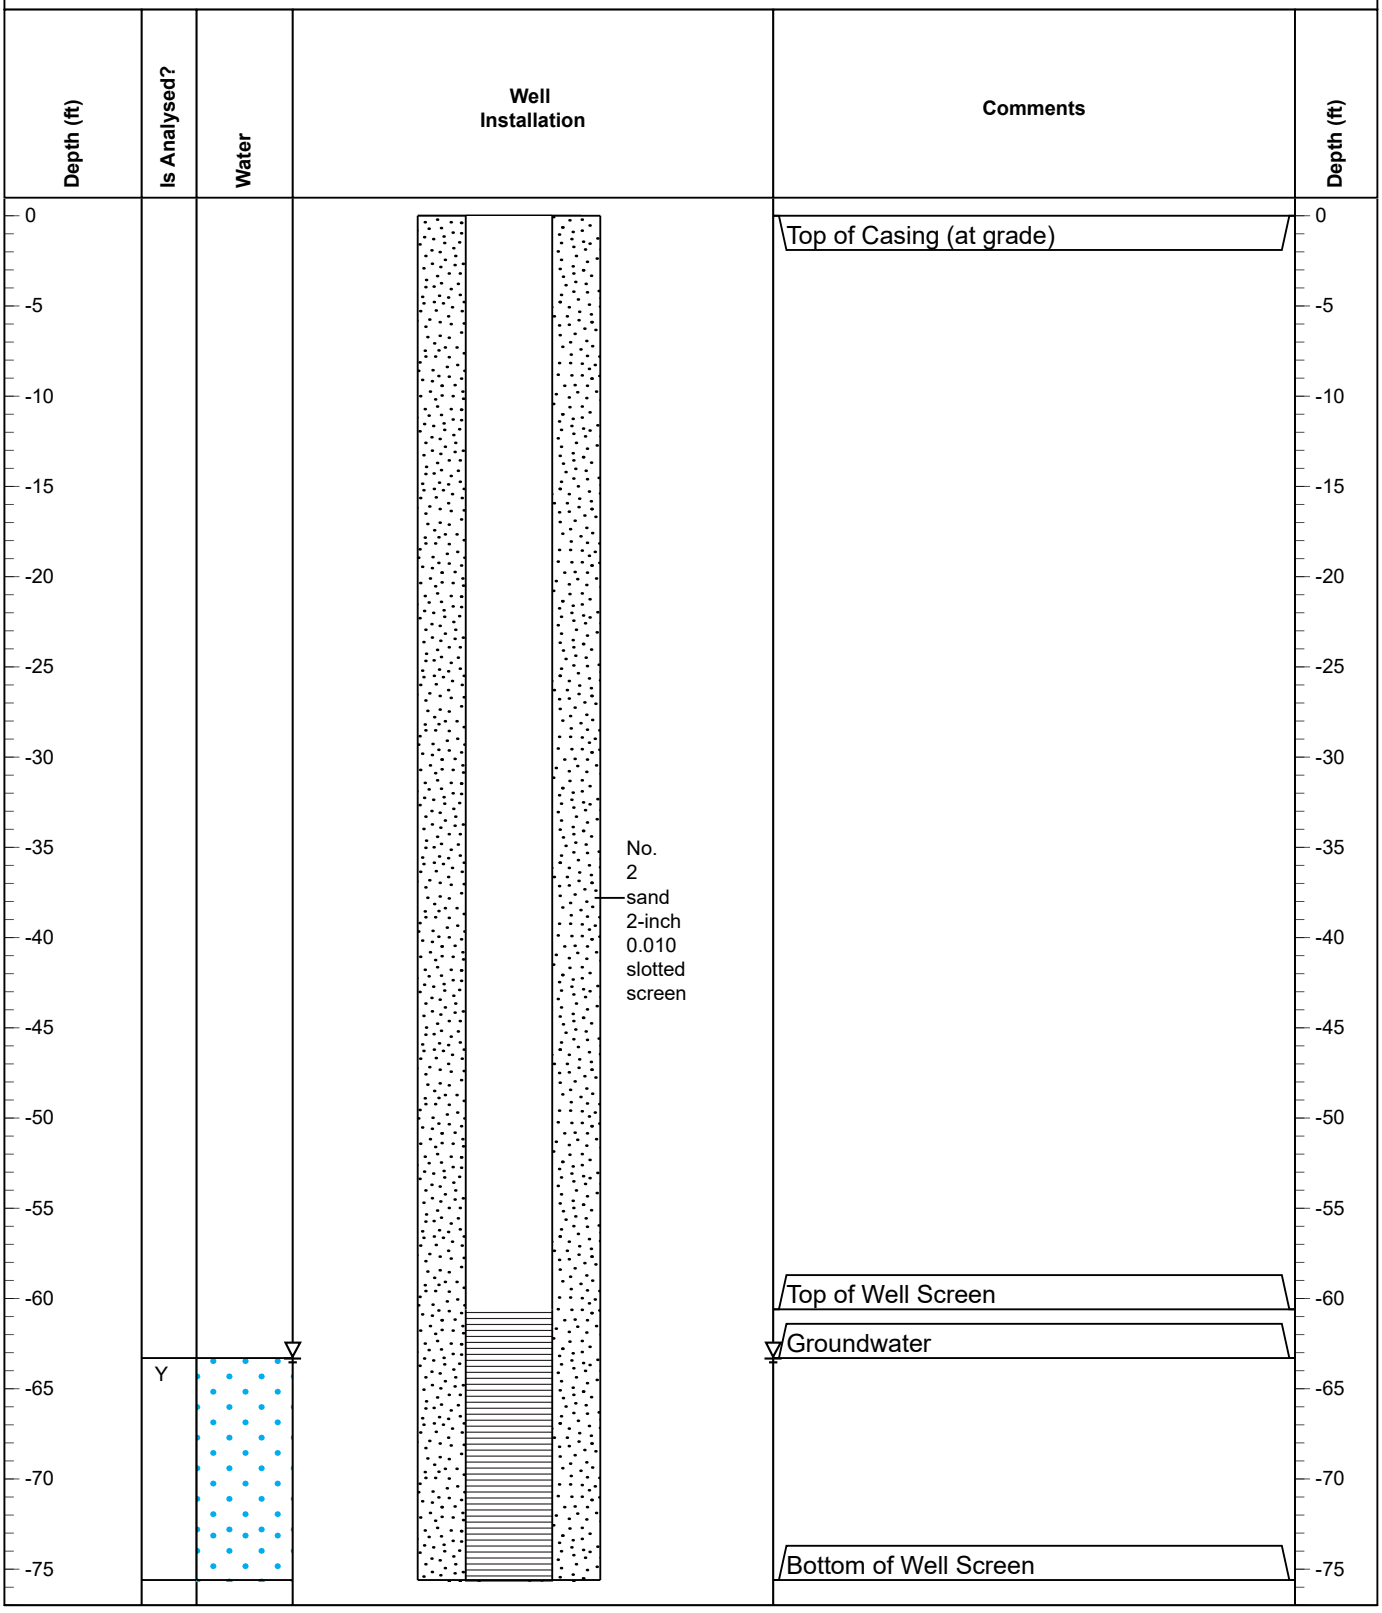

Disclaimer This bore log is intended for environmental not geotechnical purposes.

produced by ESlog.ESdat.net on 31 Dec 2025

vEKtor consultants


MONITORING WELL MW-2

PROJECT NAME 2425 Atlantic Avenue
ADDRESS 2425 Atlantic Avenue, Brooklyn, NY
DRILLING DATE 12/19/2025
DIAMETER 2 inch

DRILLING COMPANY PG Environmental
DRILL RIG Geoprobe 7822DT
TOTAL DEPTH 68 feet bgs
BGS Below Grade Surface
NAVD 88 North American Vertical Datum 1988
Bedrock NA

LOGGED BY Jake Frishberg
WELL TOC 63.11 feet (NAVD 88)
DEPTH TO WATER 53.8 feet bgs
WATER ELEVATION 9.31 feet (NAVD 88)
SCREENED DEPTH 48-68 feet bgs

Well ID: MW-2

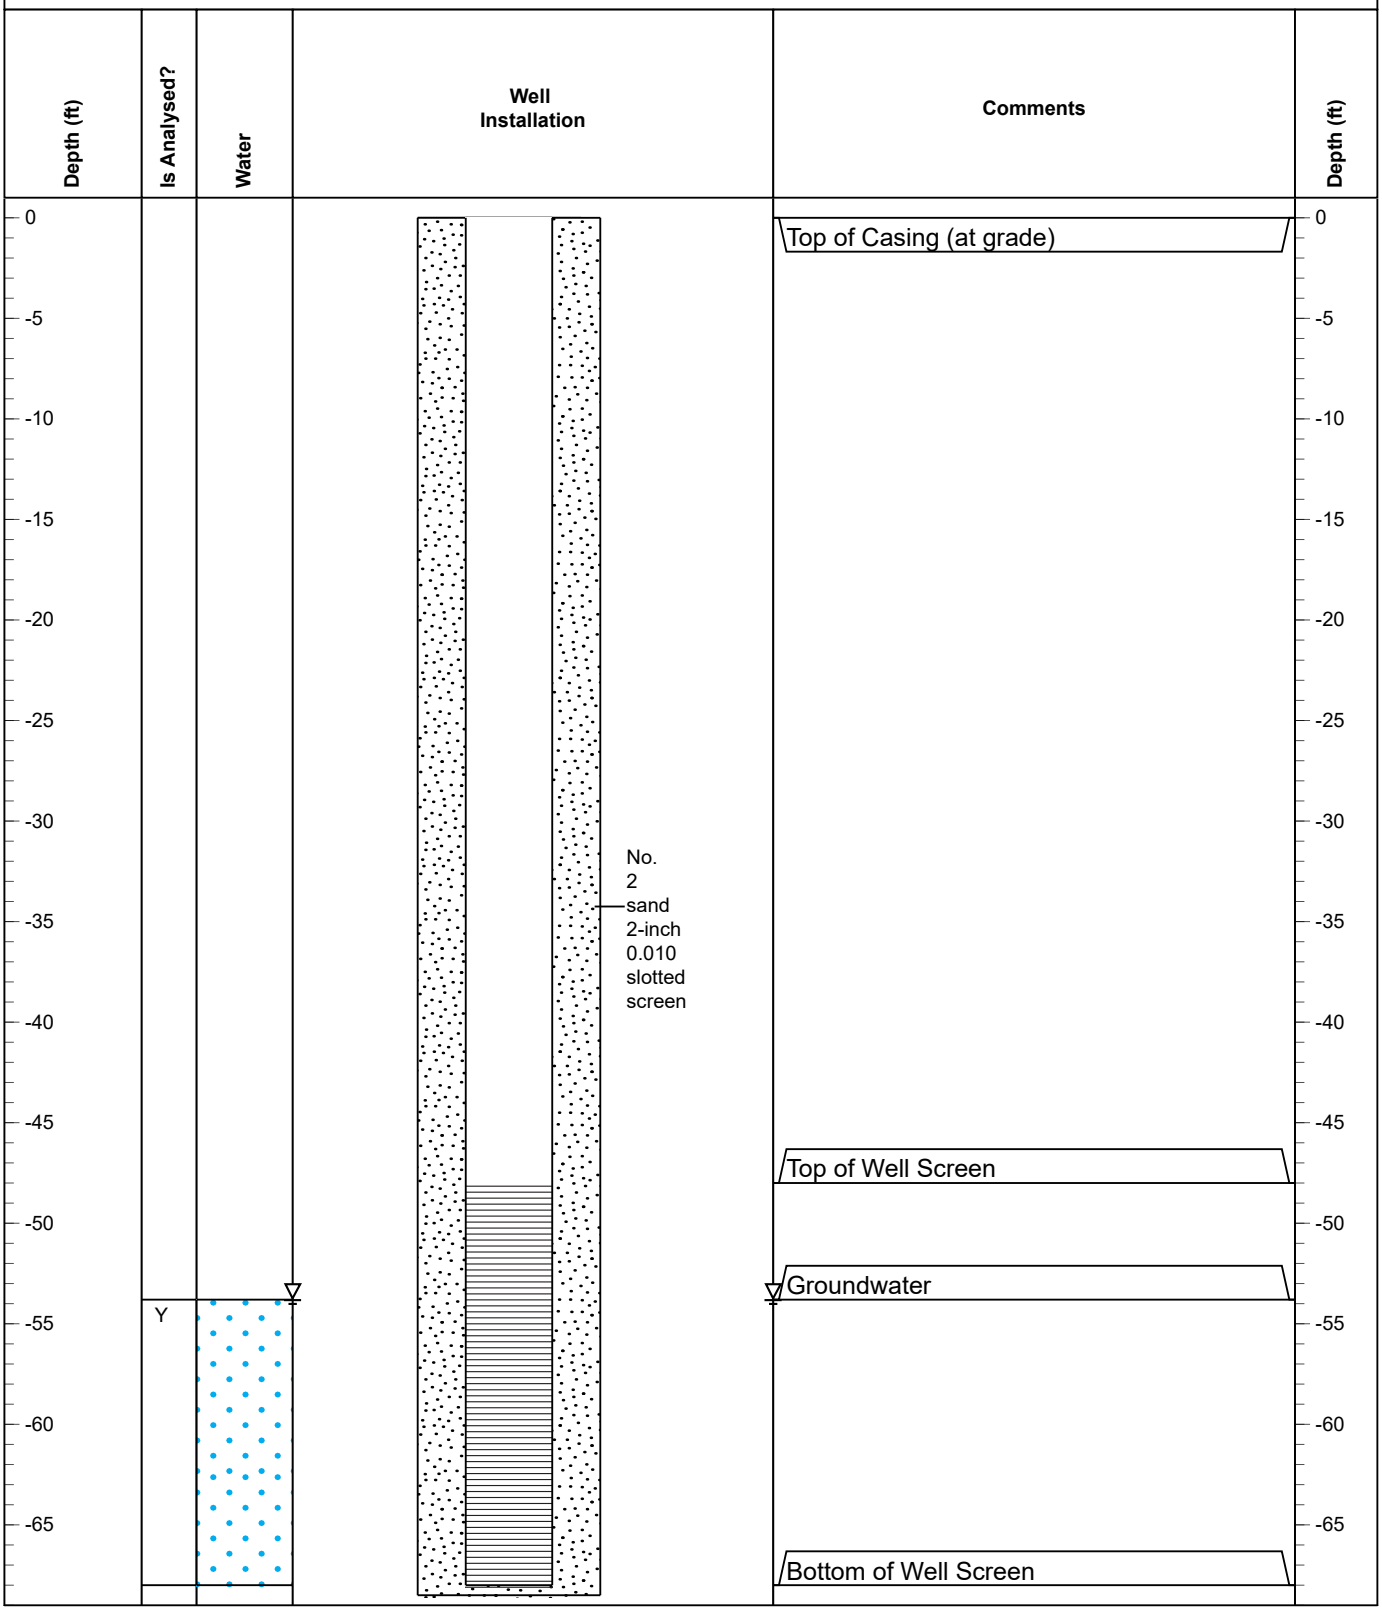

Disclaimer This bore log is intended for environmental not geotechnical purposes.

produced by ESlog.ESdat.net on 15 Jan 2026

vEKtor consultants

MONITORING WELL MW-2

Depth (ft)	Is Analysed?	Water	Well Installation	Comments	Depth (ft)
-70					-70
-75					-75
-80					-80
-85					-85
-90					-90
-95					-95
-100					-100
-105					-105
-110					-110
-115					-115
-120					-120
-125					-125
-130					-130
-135					-135
-140					-140
-145					-145
-150					-150
-155					-155

Disclaimer This bore log is intended for environmental not geotechnical purposes.

produced by ESlog.ESdat.net on 15 Jan 2026

vEKtor consultants


MONITORING WELL MW-2

PROJECT NAME 40-10 Crescent Street
ADDRESS 40-10 Crescent Street, Queens NY
DRILLING DATE 3/11/2025
DIAMETER 2 inch

DRILLING COMPANY Coastal Environmental
DRILL RIG Geoprobe 7822DT
TOTAL DEPTH 41.1 feet bgs
BGS Below Grade Surface
NAVD 88 North American Vertical Datum 1988
Bedrock NA

LOGGED BY David Klein
WELL TOC 40.92 feet (NAVD 88)
DEPTH TO WATER 37.6 feet bgs
WATER ELEVATION 4.91 feet (NAVD 88)
SCREENED DEPTH 31.1-41.1 feet bgs

Well ID: MW-1X

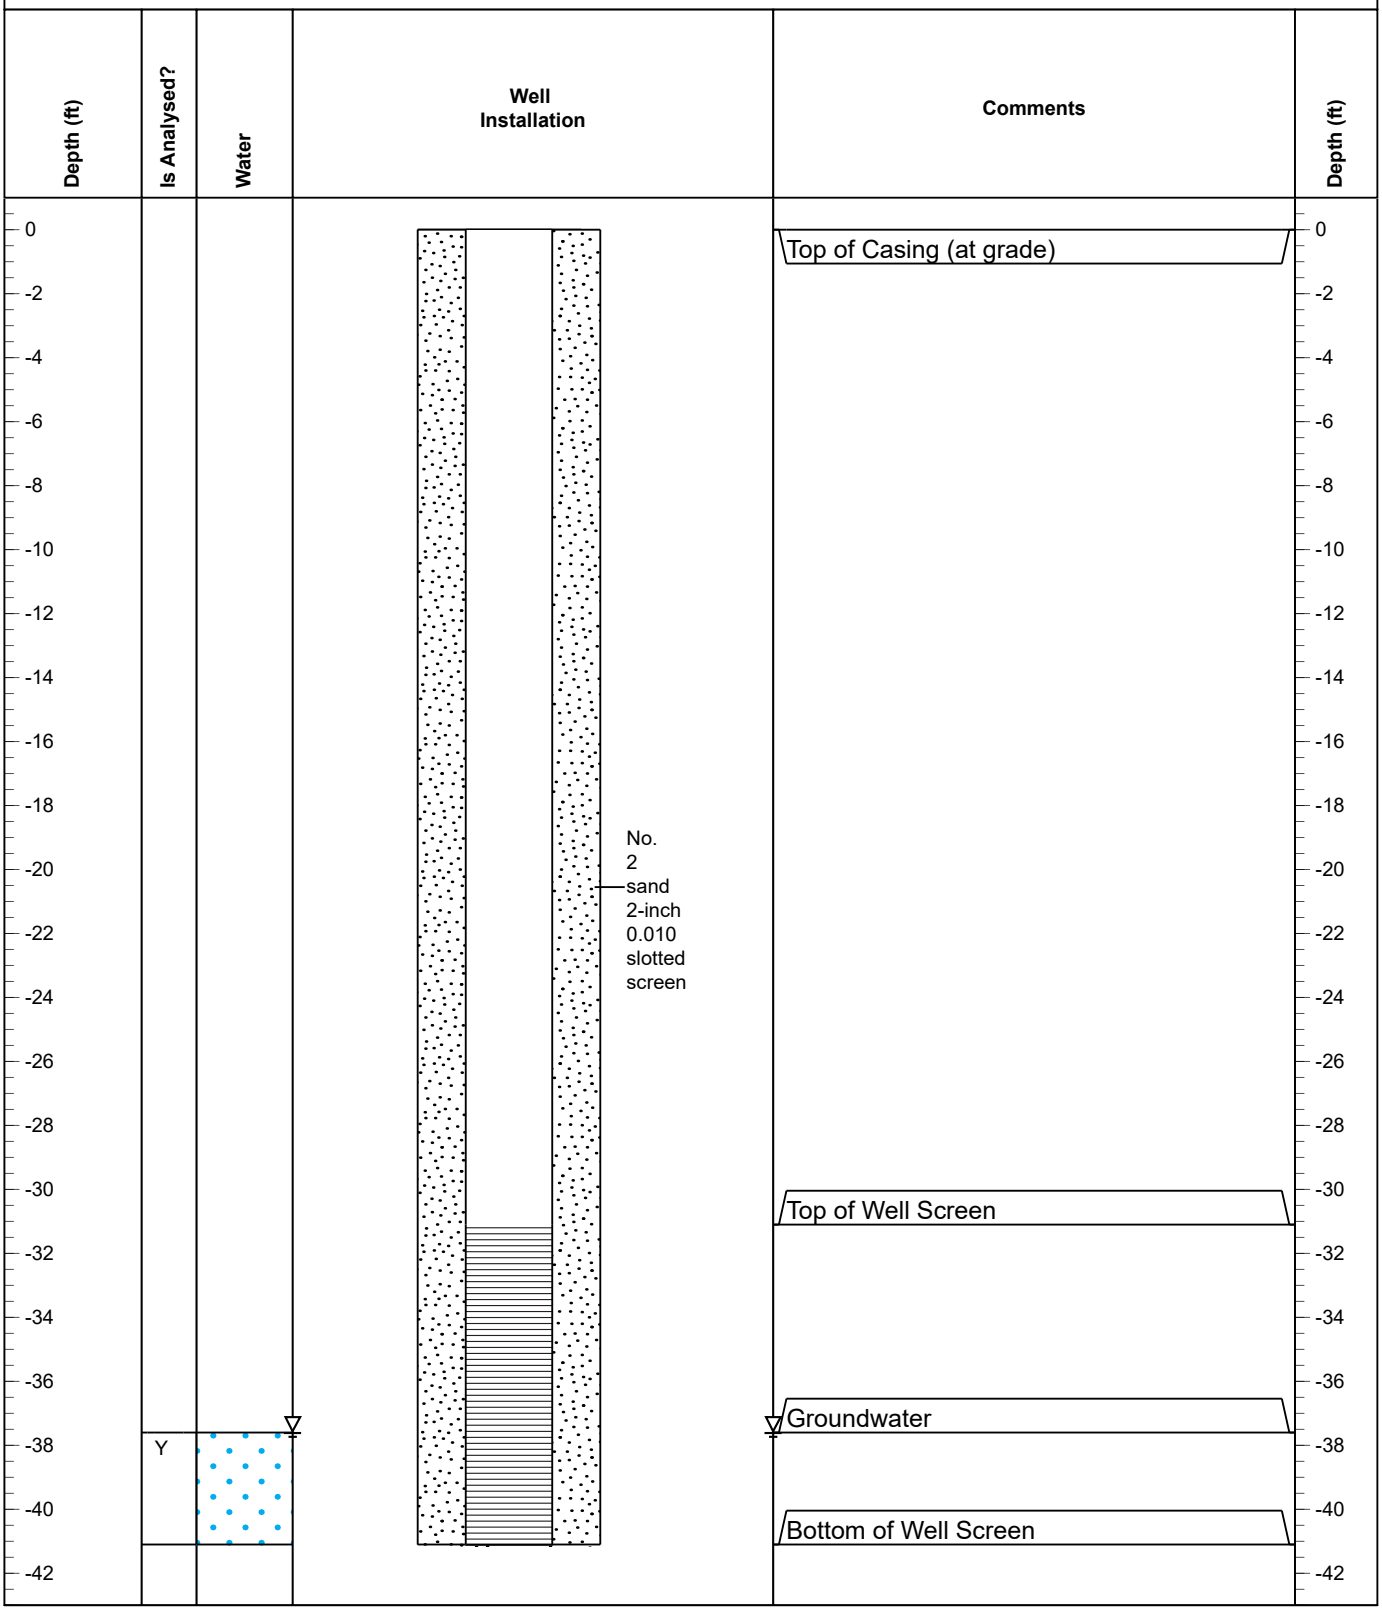

Disclaimer This bore log is intended for environmental not geotechnical purposes.

produced by ESlog.ESdat.net on 15 Jan 2026

vEKtor consultants


MONITORING WELL MW-3

PROJECT NAME 40-10 Crescent Street
ADDRESS 40-10 Crescent Street, Queens NY
DRILLING DATE 3/11/2025
DIAMETER 2 inch

DRILLING COMPANY Coastal Environmental
DRILL RIG Geoprobe 7822DT
TOTAL DEPTH 40.9 feet bgs
BGS Below Grade Surface
NAVD 88 North American Vertical Datum 1988
Bedrock NA

LOGGED BY David Klein
WELL TOC 40.42 feet (NAVD 88)
DEPTH TO WATER 36.3 feet bgs
WATER ELEVATION 3.88 feet (NAVD 88)
SCREENED DEPTH 30.9-40.9 feet bgs

Well ID: MW-1X

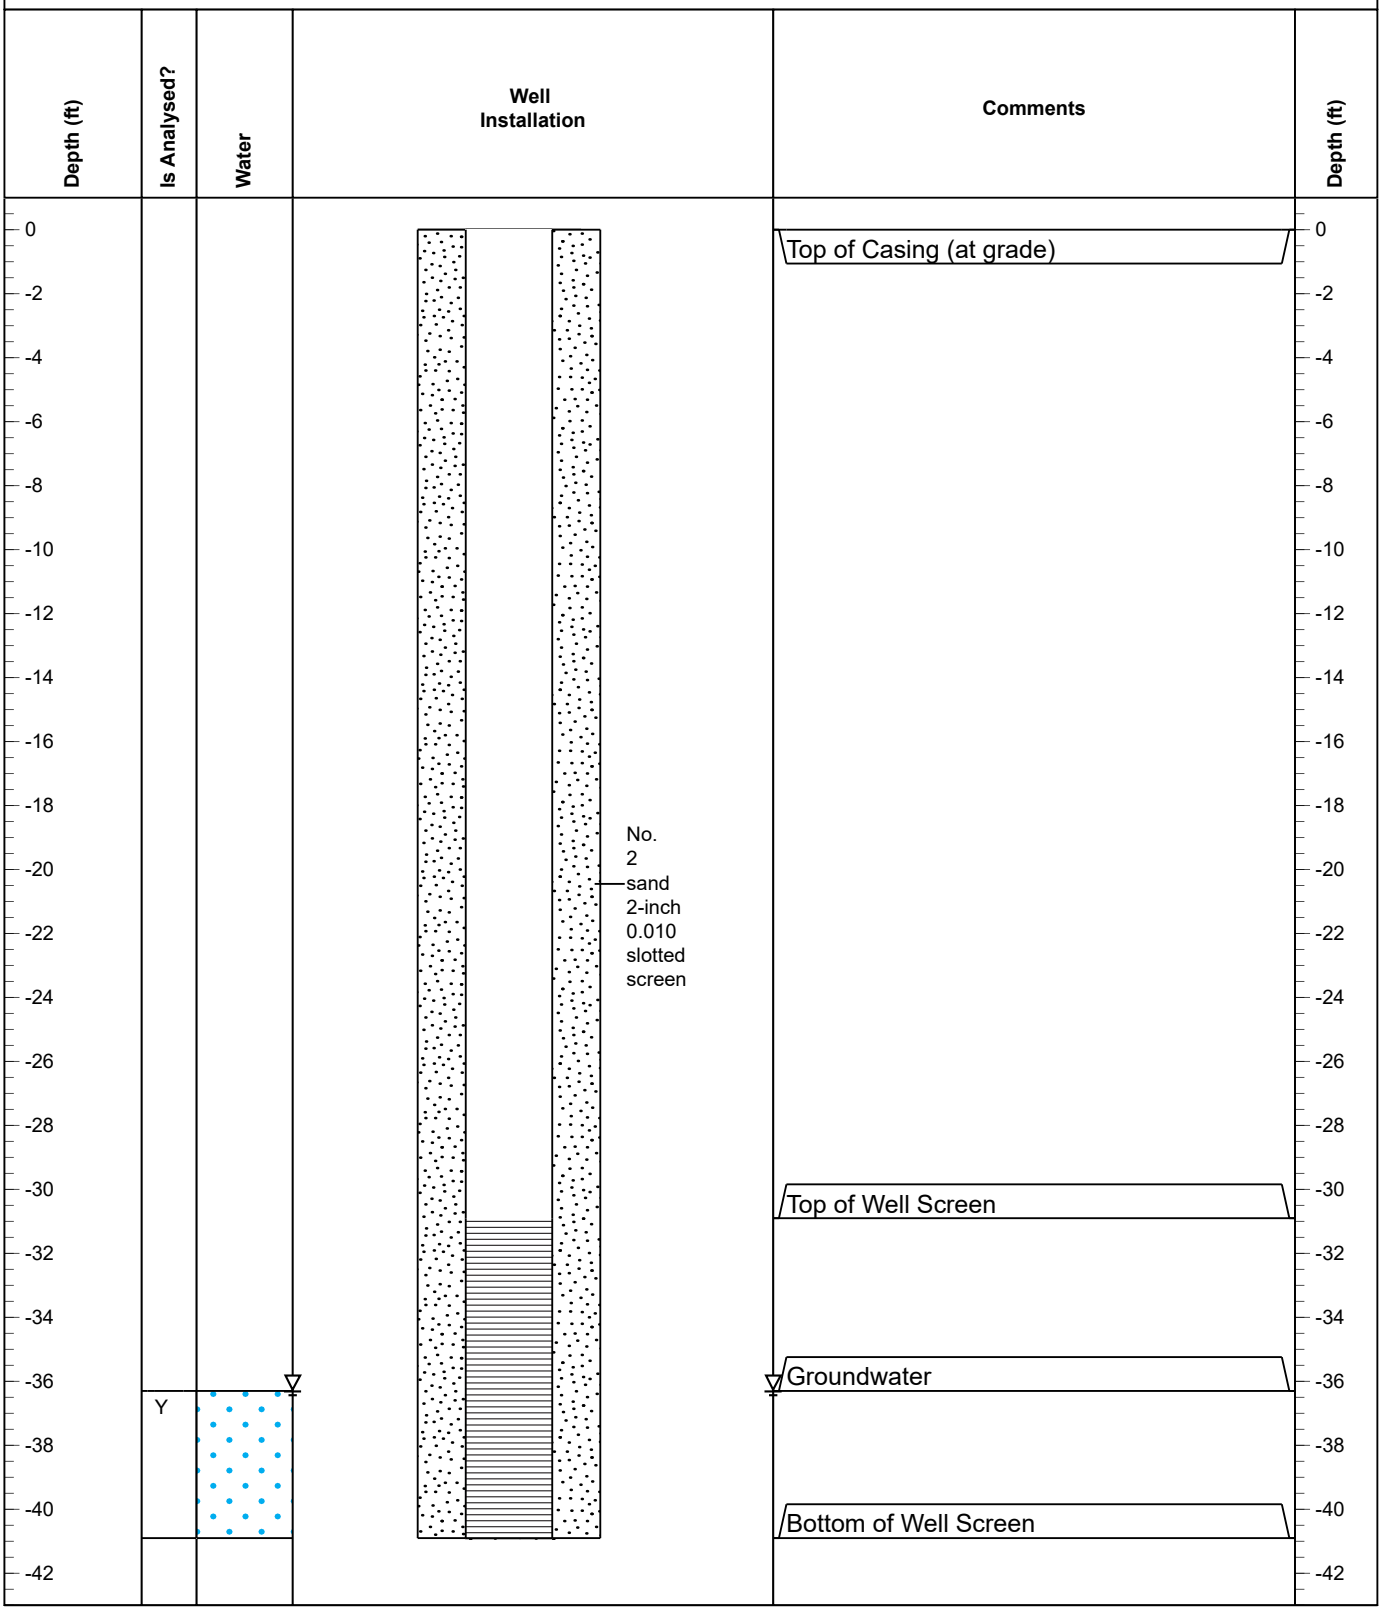

Disclaimer This bore log is intended for environmental not geotechnical purposes.

produced by ESlog.ESdat.net on 15 Jan 2026

vEKtor consultants


MONITORING WELL MW-3

PROJECT NAME 2425 Atlantic Avenue
ADDRESS 2425 Atlantic Avenue, Brooklyn, NY
DRILLING DATE 12/19/2025
DIAMETER 2 inch

DRILLING COMPANY PG Environmental
DRILL RIG Geoprobe 7822DT
TOTAL DEPTH 70 feet bgs
BGS Below Grade Surface
NAVD 88 North American Vertical Datum 1988
Bedrock NA

LOGGED BY Jake Frishberg
WELL TOC 63.27* feet (NAVD 88)
*TOC inaccessible, used grade surface EL.
DEPTH TO WATER 54.95 feet bgs
WATER ELEVATION 8.32 feet (NAVD 88)
SCREENED DEPTH 50-70 feet bgs

Well ID: MW-3

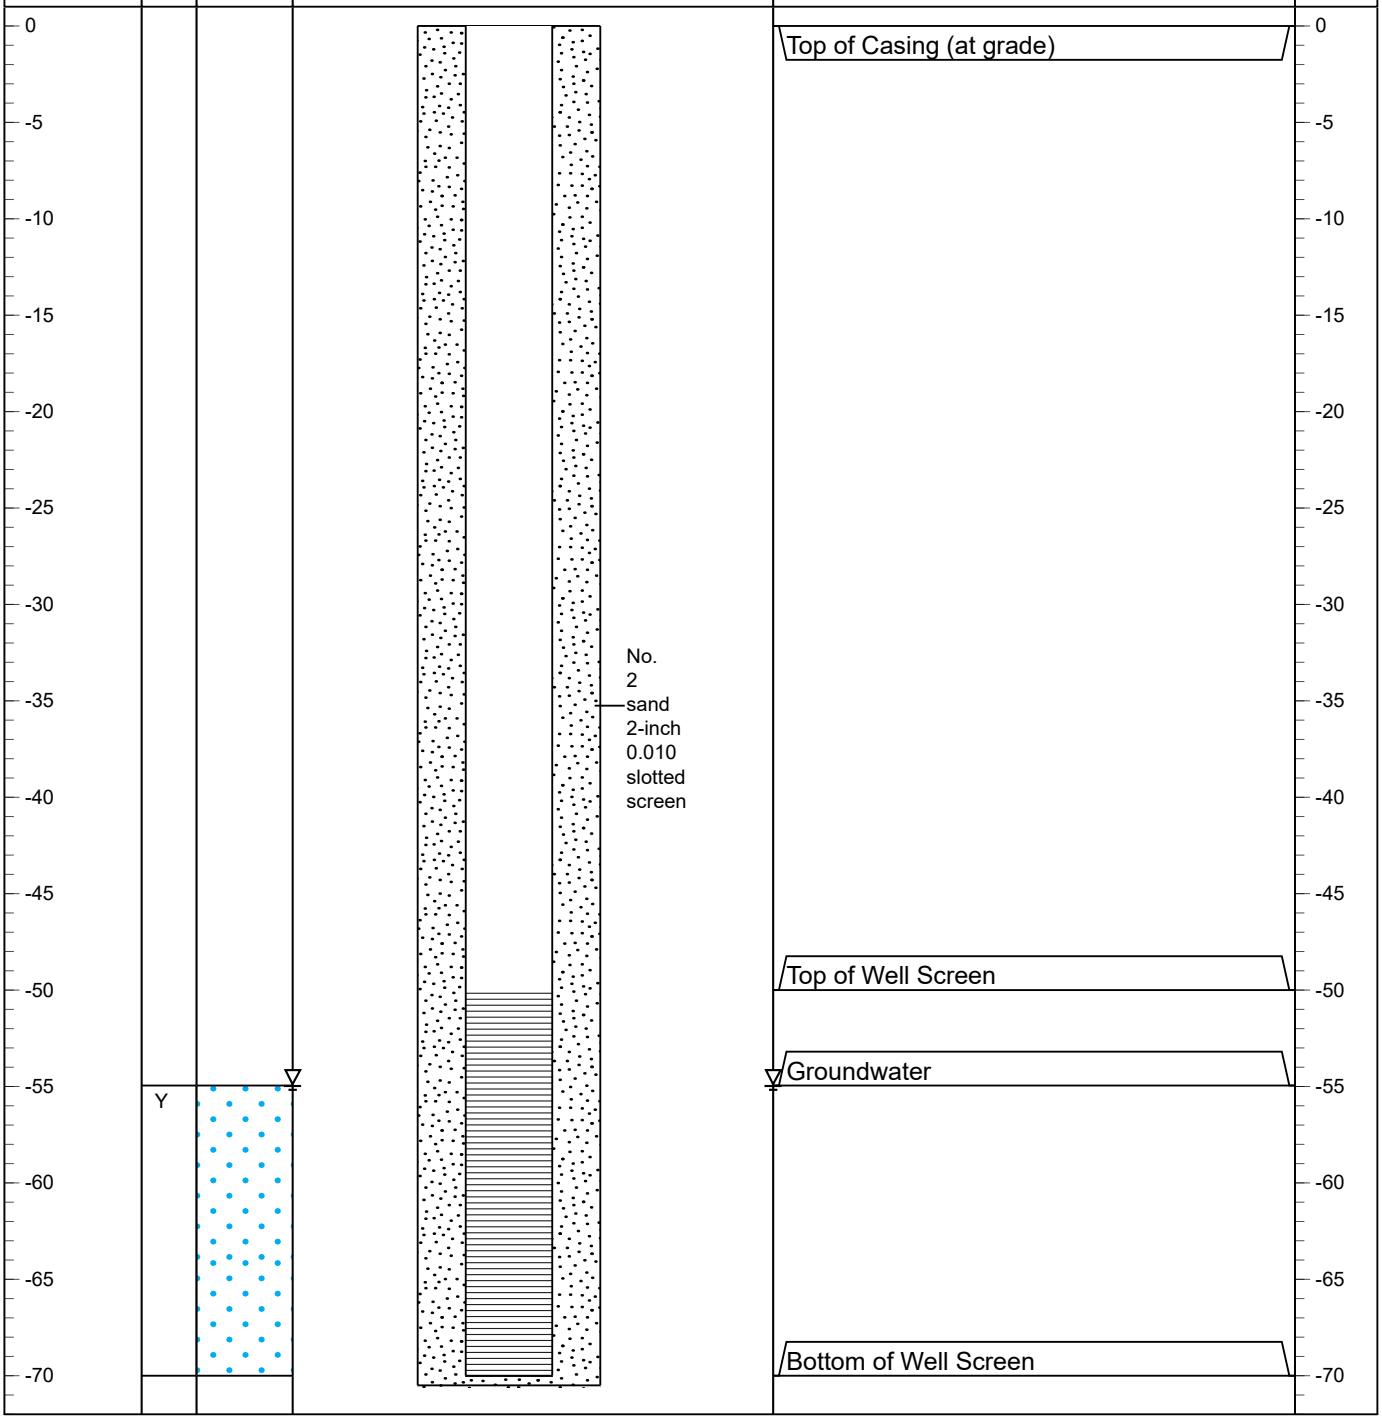

Disclaimer This bore log is intended for environmental not geotechnical purposes.

produced by ESlog.ESdat.net on 15 Jan 2026

vEKtor consultants

MONITORING WELL MW-3

Depth (ft)	Is Analysed?	Water	Well Installation	Comments	Depth (ft)
-75					-75
-80					-80
-85					-85
-90					-90
-95					-95
-100					-100
-105					-105
-110					-110
-115					-115
-120					-120
-125					-125
-130					-130
-135					-135
-140					-140
-145					-145
-150					-150
-155					-155
-160					-160

Disclaimer This bore log is intended for environmental not geotechnical purposes.

produced by ESlog.ESdat.net on 15 Jan 2026

vEKtor consultants


MONITORING WELL MW-2

PROJECT NAME 40-10 Crescent Street
ADDRESS 40-10 Crescent Street, Queens NY
DRILLING DATE 3/11/2025
DIAMETER 2 inch

DRILLING COMPANY Coastal Environmental
DRILL RIG Geoprobe 7822DT
TOTAL DEPTH 41.1 feet bgs
BGS Below Grade Surface
NAVD 88 North American Vertical Datum 1988
Bedrock NA

LOGGED BY David Klein
WELL TOC 40.92 feet (NAVD 88)
DEPTH TO WATER 37.6 feet bgs
WATER ELEVATION 4.91 feet (NAVD 88)
SCREENED DEPTH 31.1-41.1 feet bgs

Well ID: MW-1X

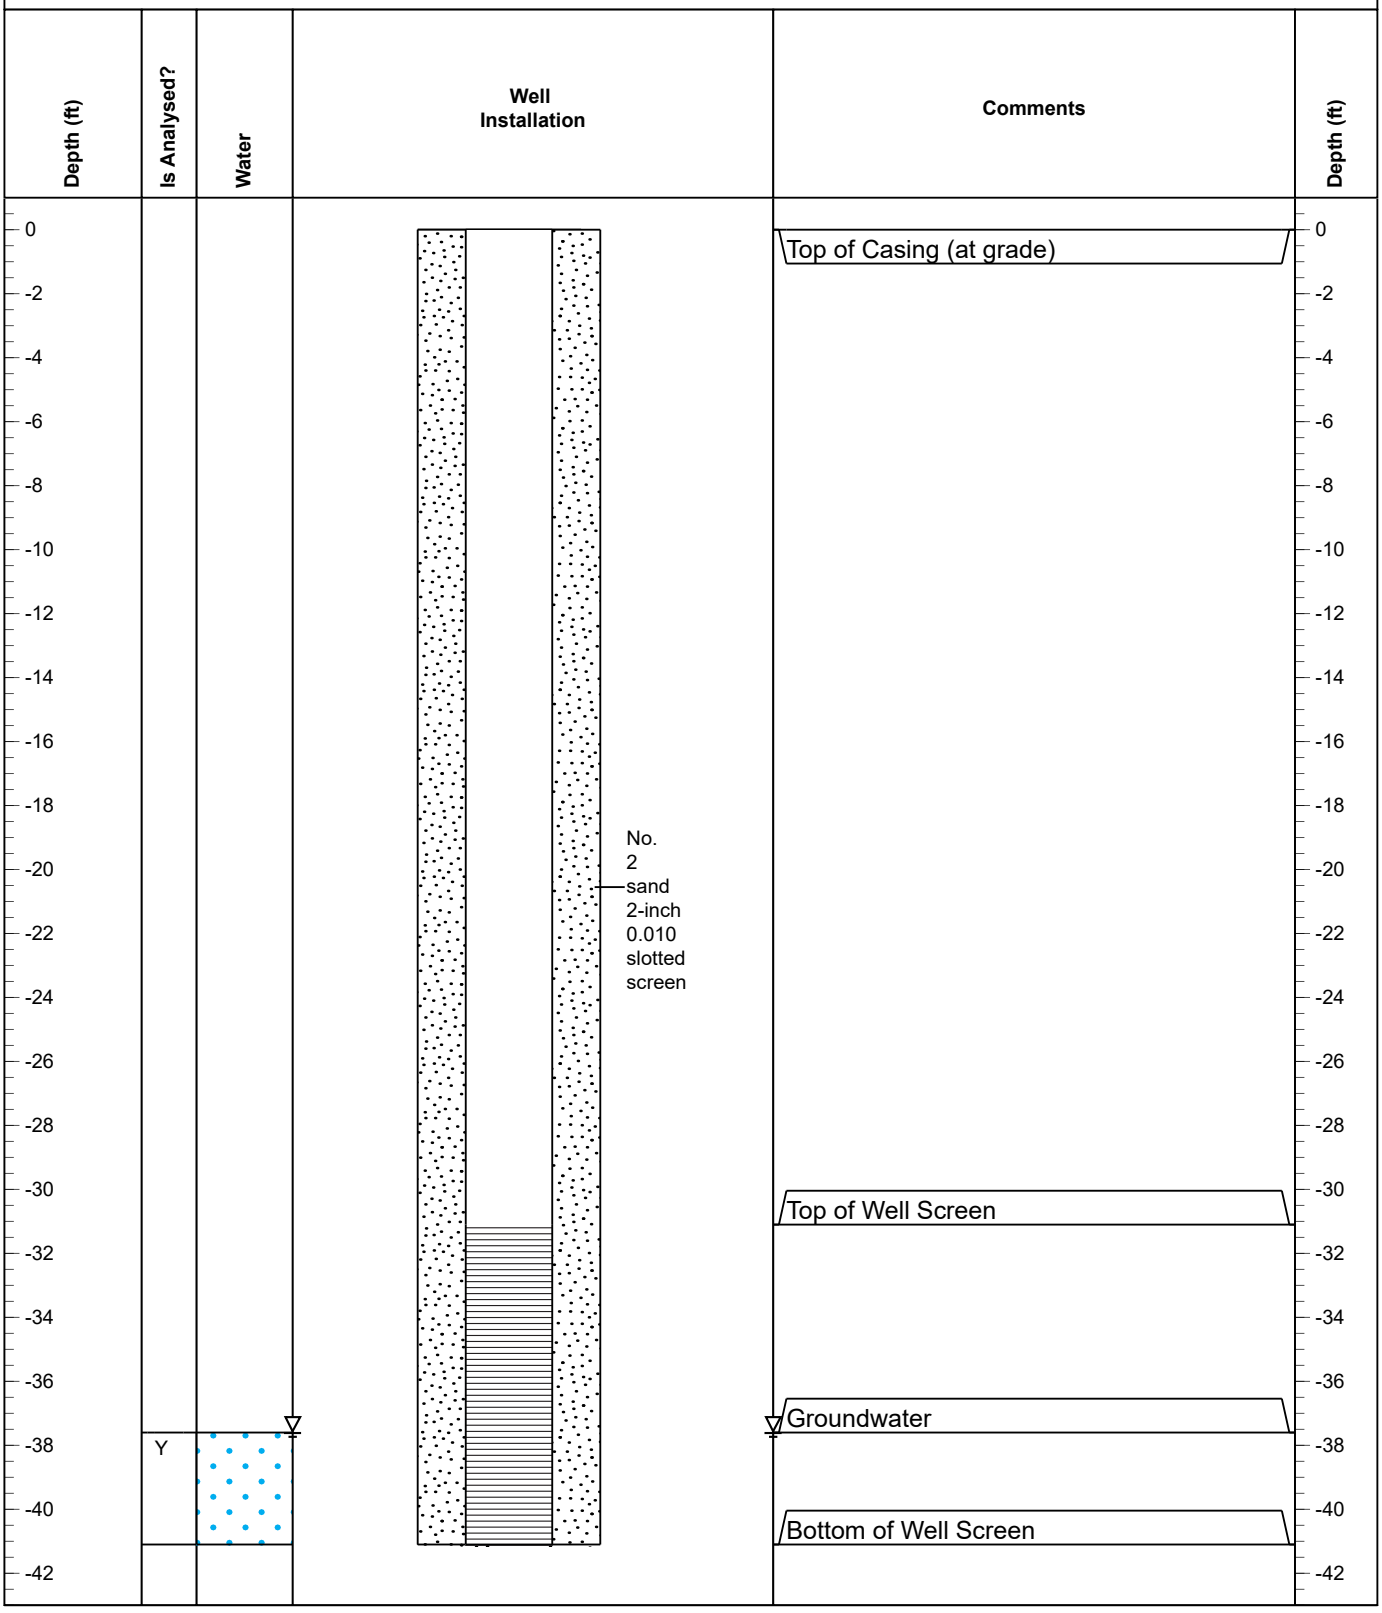

Disclaimer This bore log is intended for environmental not geotechnical purposes.

produced by ESlog.ESdat.net on 15 Jan 2026

vEKtor consultants


MONITORING WELL MW-3

PROJECT NAME 40-10 Crescent Street
ADDRESS 40-10 Crescent Street, Queens NY
DRILLING DATE 3/11/2025
DIAMETER 2 inch

DRILLING COMPANY Coastal Environmental
DRILL RIG Geoprobe 7822DT
TOTAL DEPTH 40.9 feet bgs
BGS Below Grade Surface
NAVD 88 North American Vertical Datum 1988
Bedrock NA

LOGGED BY David Klein
WELL TOC 40.42 feet (NAVD 88)
DEPTH TO WATER 36.3 feet bgs
WATER ELEVATION 3.88 feet (NAVD 88)
SCREENED DEPTH 30.9-40.9 feet bgs

Well ID: MW-1X

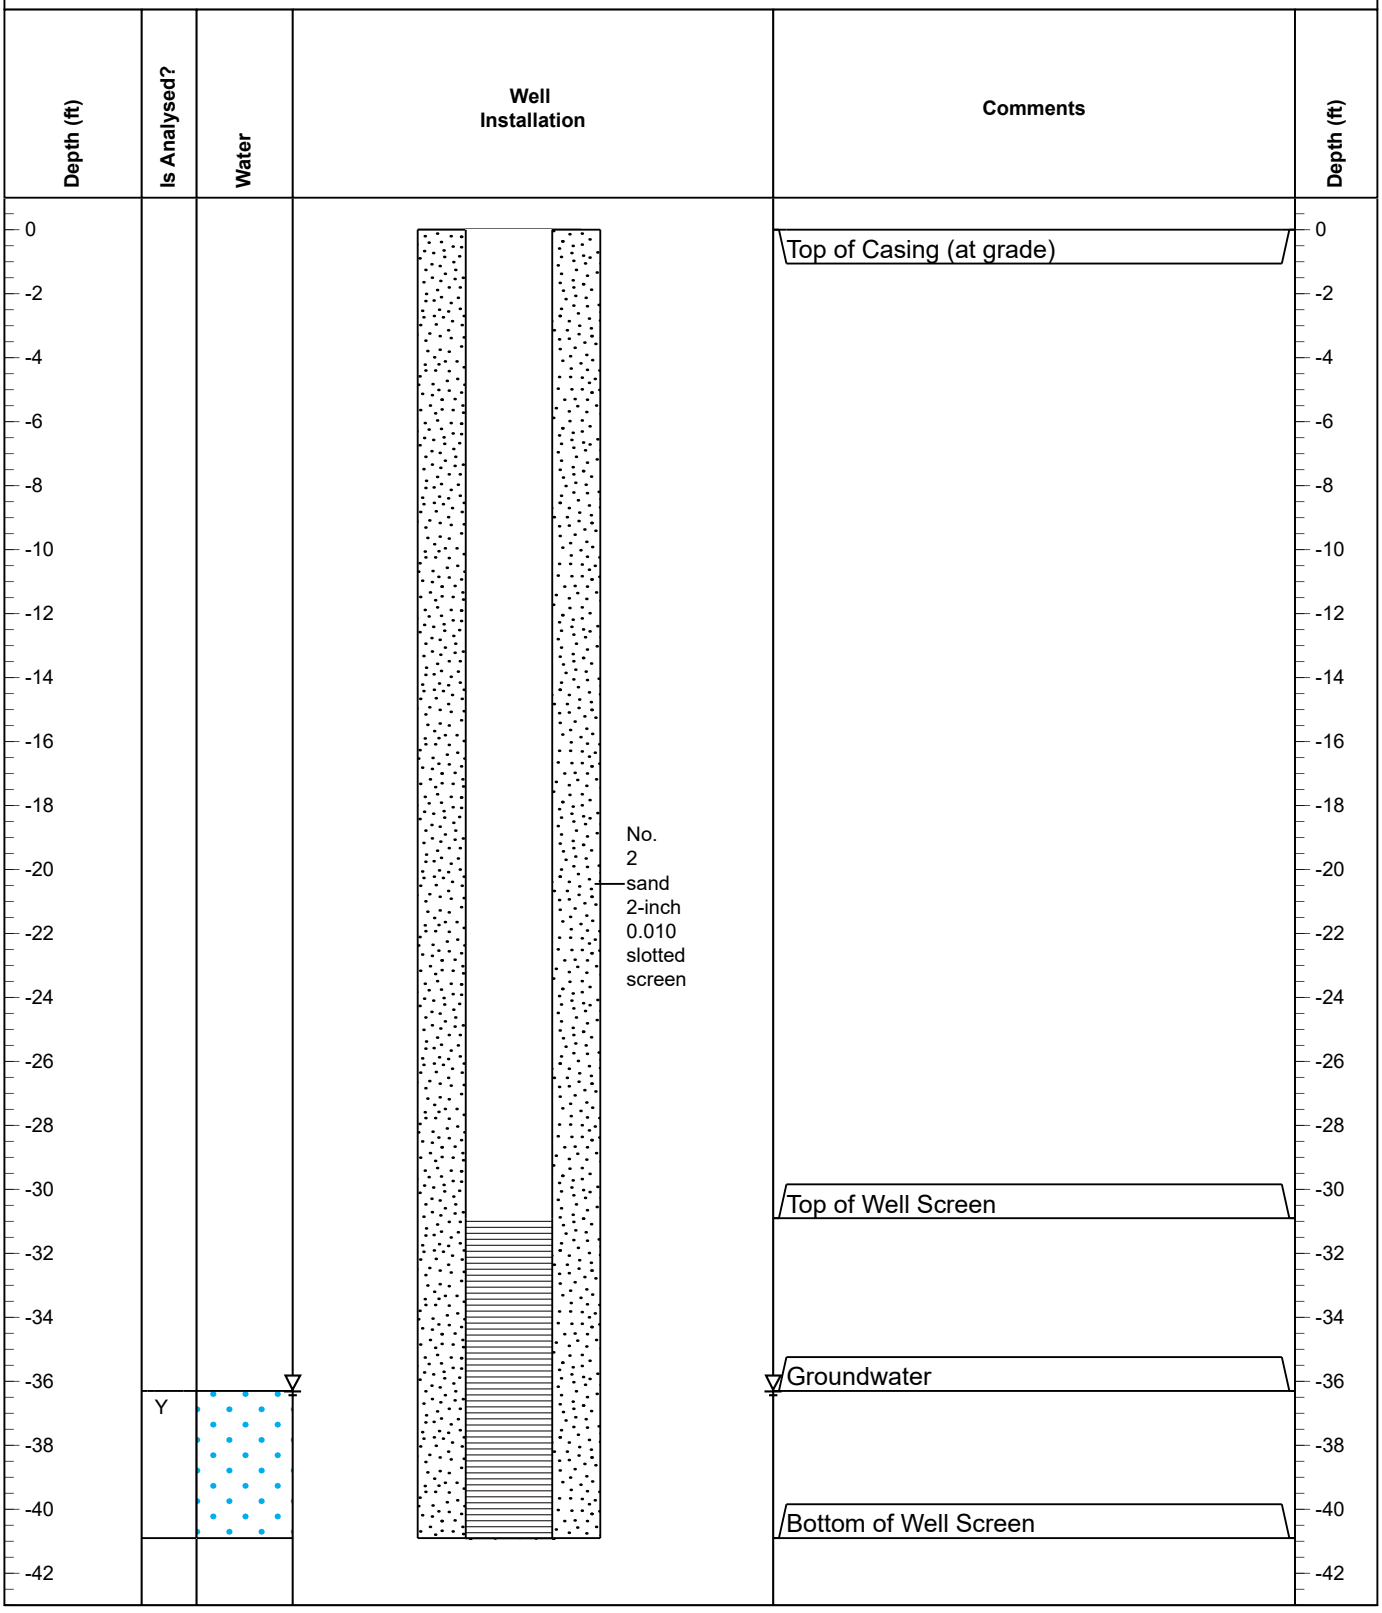

Disclaimer This bore log is intended for environmental not geotechnical purposes.

produced by ESlog.ESdat.net on 15 Jan 2026

vEKtor consultants


MONITORING WELL MW-4

PROJECT NAME 2425 Atlantic Avenue
ADDRESS 2425 Atlantic Avenue, Brooklyn, NY
DRILLING DATE 12/18/2025
DIAMETER 2 inch

DRILLING COMPANY PG Environmental
DRILL RIG Geoprobe 7822DT
TOTAL DEPTH 69.5 feet bgs
BGS Below Grade Surface
NAVD 88 North American Vertical Datum 1988
Bedrock NA

LOGGED BY Jake Frishberg
WELL TOC 63.24* feet (NAVD 88)
*well loc covered w/ rebar, measured adjacent grade surface EL.
DEPTH TO WATER 54.3 feet bgs
WATER ELEVATION 8.94 feet (NAVD 88)
SCREENED DEPTH 49.5-69.5 feet bgs

Well ID: MW-4

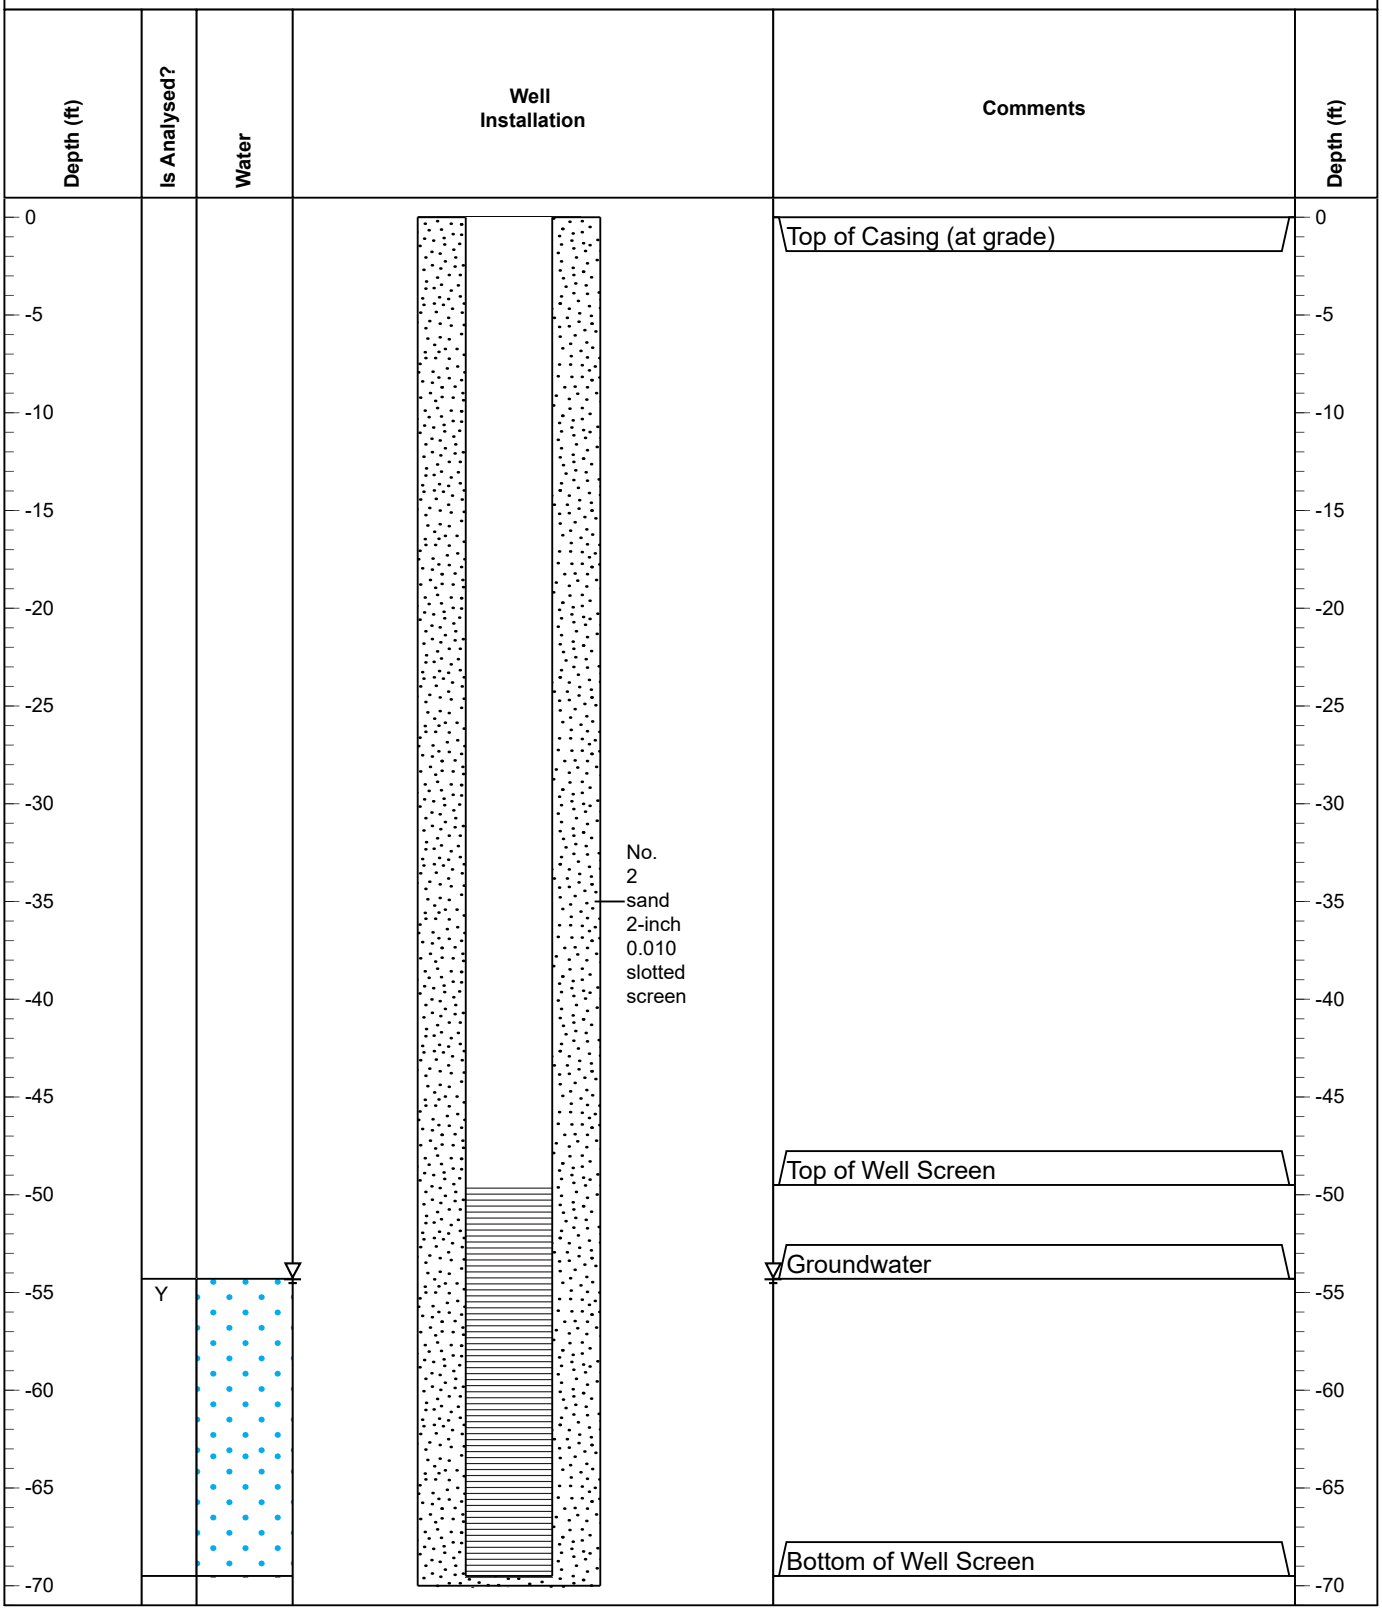

Disclaimer This bore log is intended for environmental not geotechnical purposes.

produced by ESlog.ESdat.net on 15 Jan 2026

vEKtor consultants

MONITORING WELL MW-4

Depth (ft)	Is Analysed?	Water	Well Installation	Comments	Depth (ft)
-75					-75
-80					-80
-85					-85
-90					-90
-95					-95
-100					-100
-105					-105
-110					-110
-115					-115
-120					-120
-125					-125
-130					-130
-135					-135
-140					-140
-145					-145
-150					-150
-155					-155
-160					-160

Disclaimer This bore log is intended for environmental not geotechnical purposes.

produced by ESlog.ESdat.net on 15 Jan 2026

vEKtor consultants


MONITORING WELL MW-2

PROJECT NAME 40-10 Crescent Street
ADDRESS 40-10 Crescent Street, Queens NY
DRILLING DATE 3/11/2025
DIAMETER 2 inch

DRILLING COMPANY Coastal Environmental
DRILL RIG Geoprobe 7822DT
TOTAL DEPTH 41.1 feet bgs
BGS Below Grade Surface
NAVD 88 North American Vertical Datum 1988
Bedrock NA

LOGGED BY David Klein
WELL TOC 40.92 feet (NAVD 88)
DEPTH TO WATER 37.6 feet bgs
WATER ELEVATION 4.91 feet (NAVD 88)
SCREENED DEPTH 31.1-41.1 feet bgs

Well ID: MW-1X

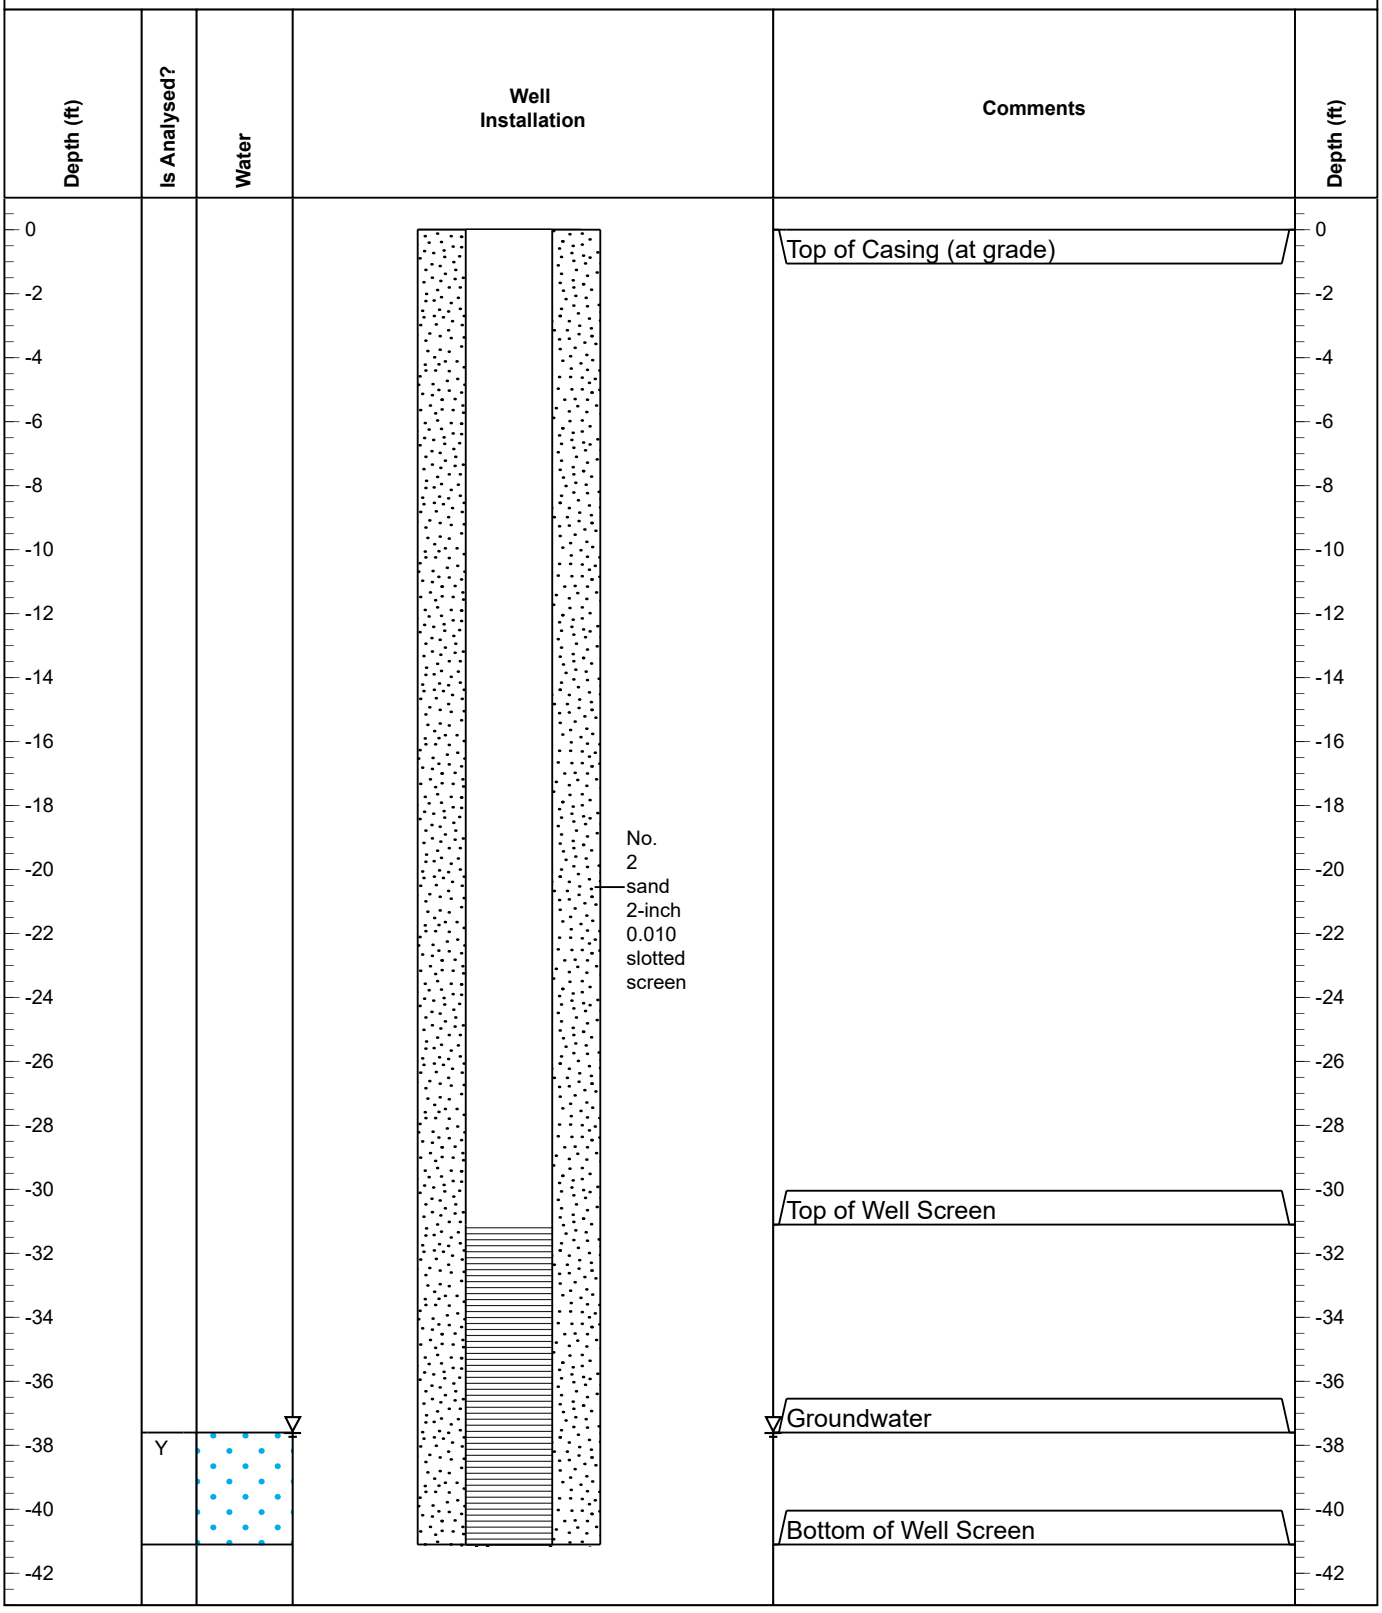

Disclaimer This bore log is intended for environmental not geotechnical purposes.

produced by ESlog.ESdat.net on 15 Jan 2026

vEKtor consultants


MONITORING WELL MW-3

PROJECT NAME 40-10 Crescent Street
ADDRESS 40-10 Crescent Street, Queens NY
DRILLING DATE 3/11/2025
DIAMETER 2 inch

DRILLING COMPANY Coastal Environmental
DRILL RIG Geoprobe 7822DT
TOTAL DEPTH 40.9 feet bgs
BGS Below Grade Surface
NAVD 88 North American Vertical Datum 1988
Bedrock NA

LOGGED BY David Klein
WELL TOC 40.42 feet (NAVD 88)
DEPTH TO WATER 36.3 feet bgs
WATER ELEVATION 3.88 feet (NAVD 88)
SCREENED DEPTH 30.9-40.9 feet bgs

Well ID: MW-1X

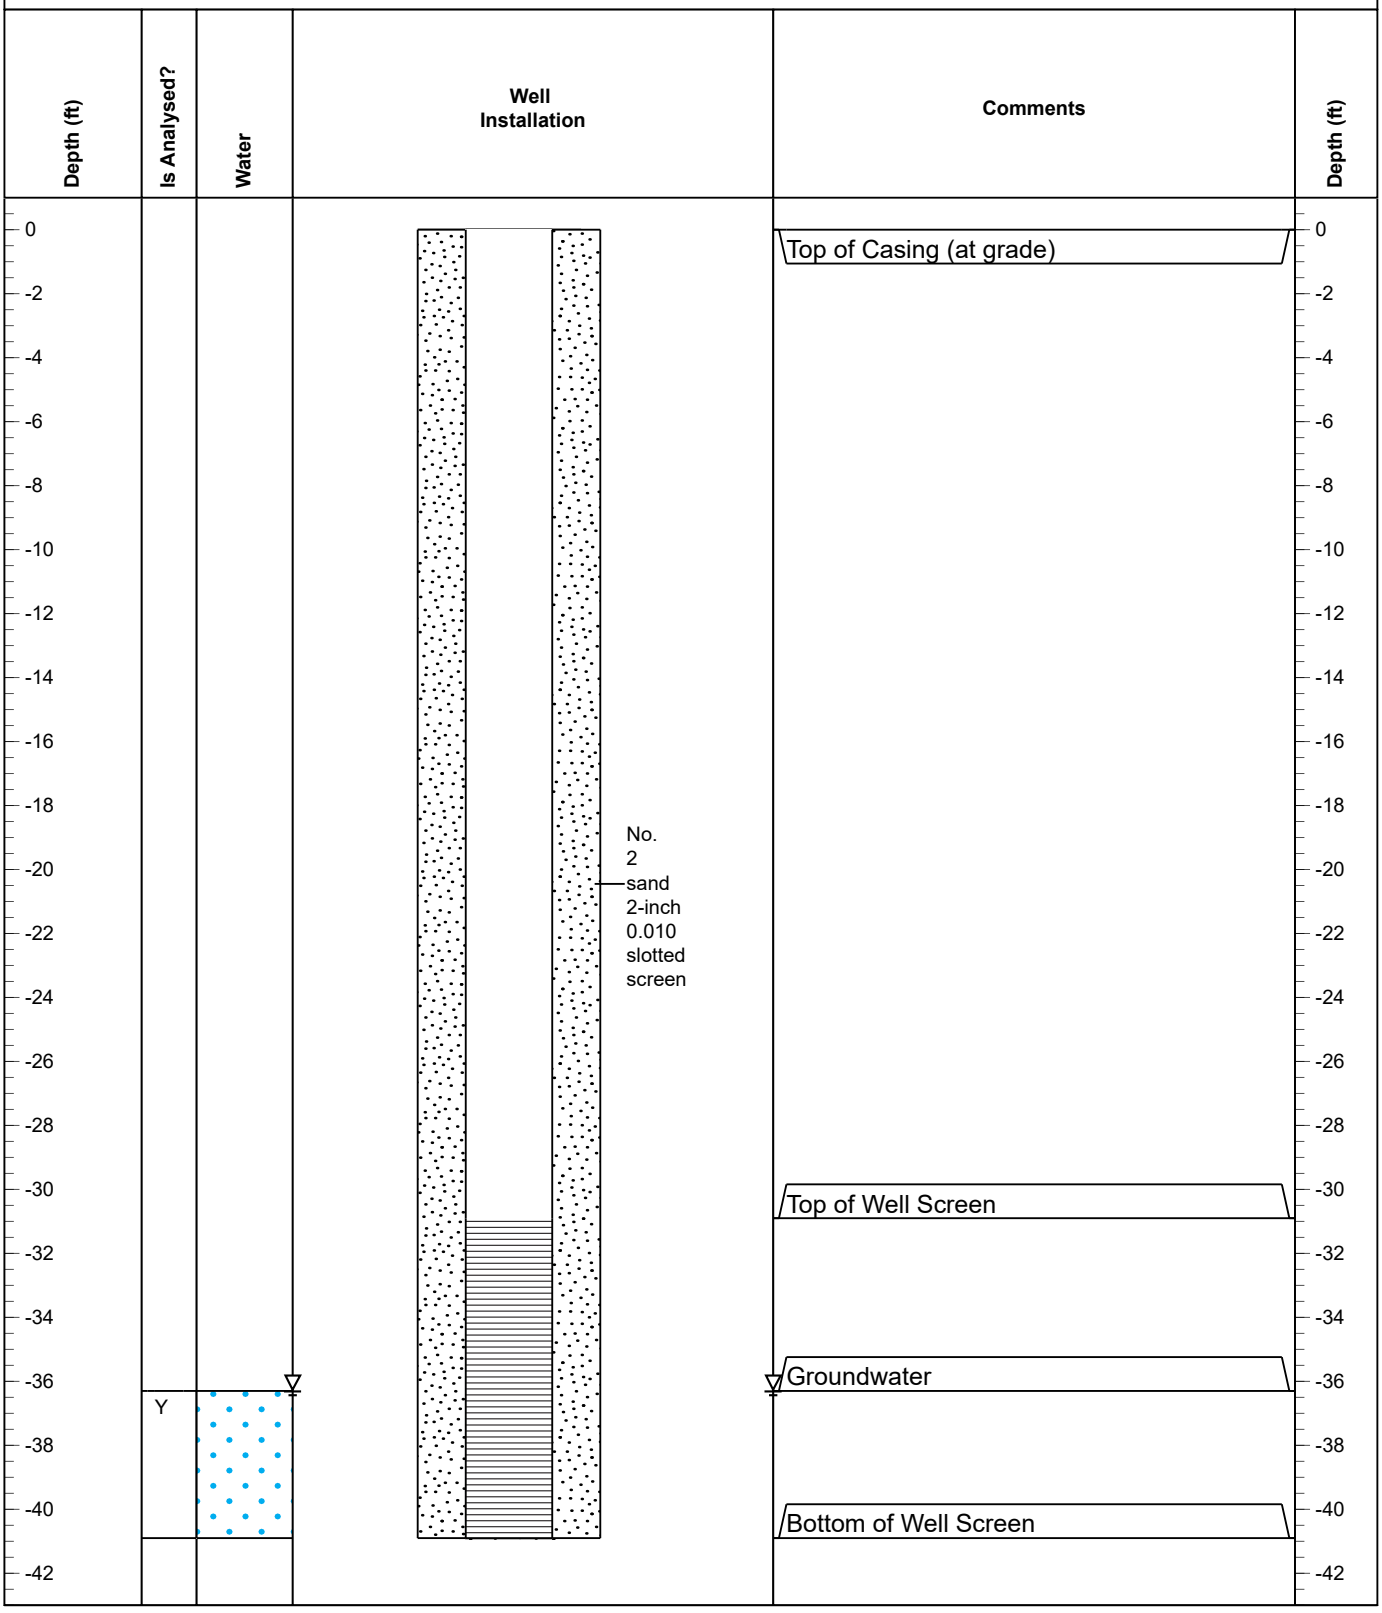


Disclaimer This bore log is intended for environmental not geotechnical purposes.

produced by ESlog.ESdat.net on 15 Jan 2026

APPENDIX E

MONITORING WELL SURVEY

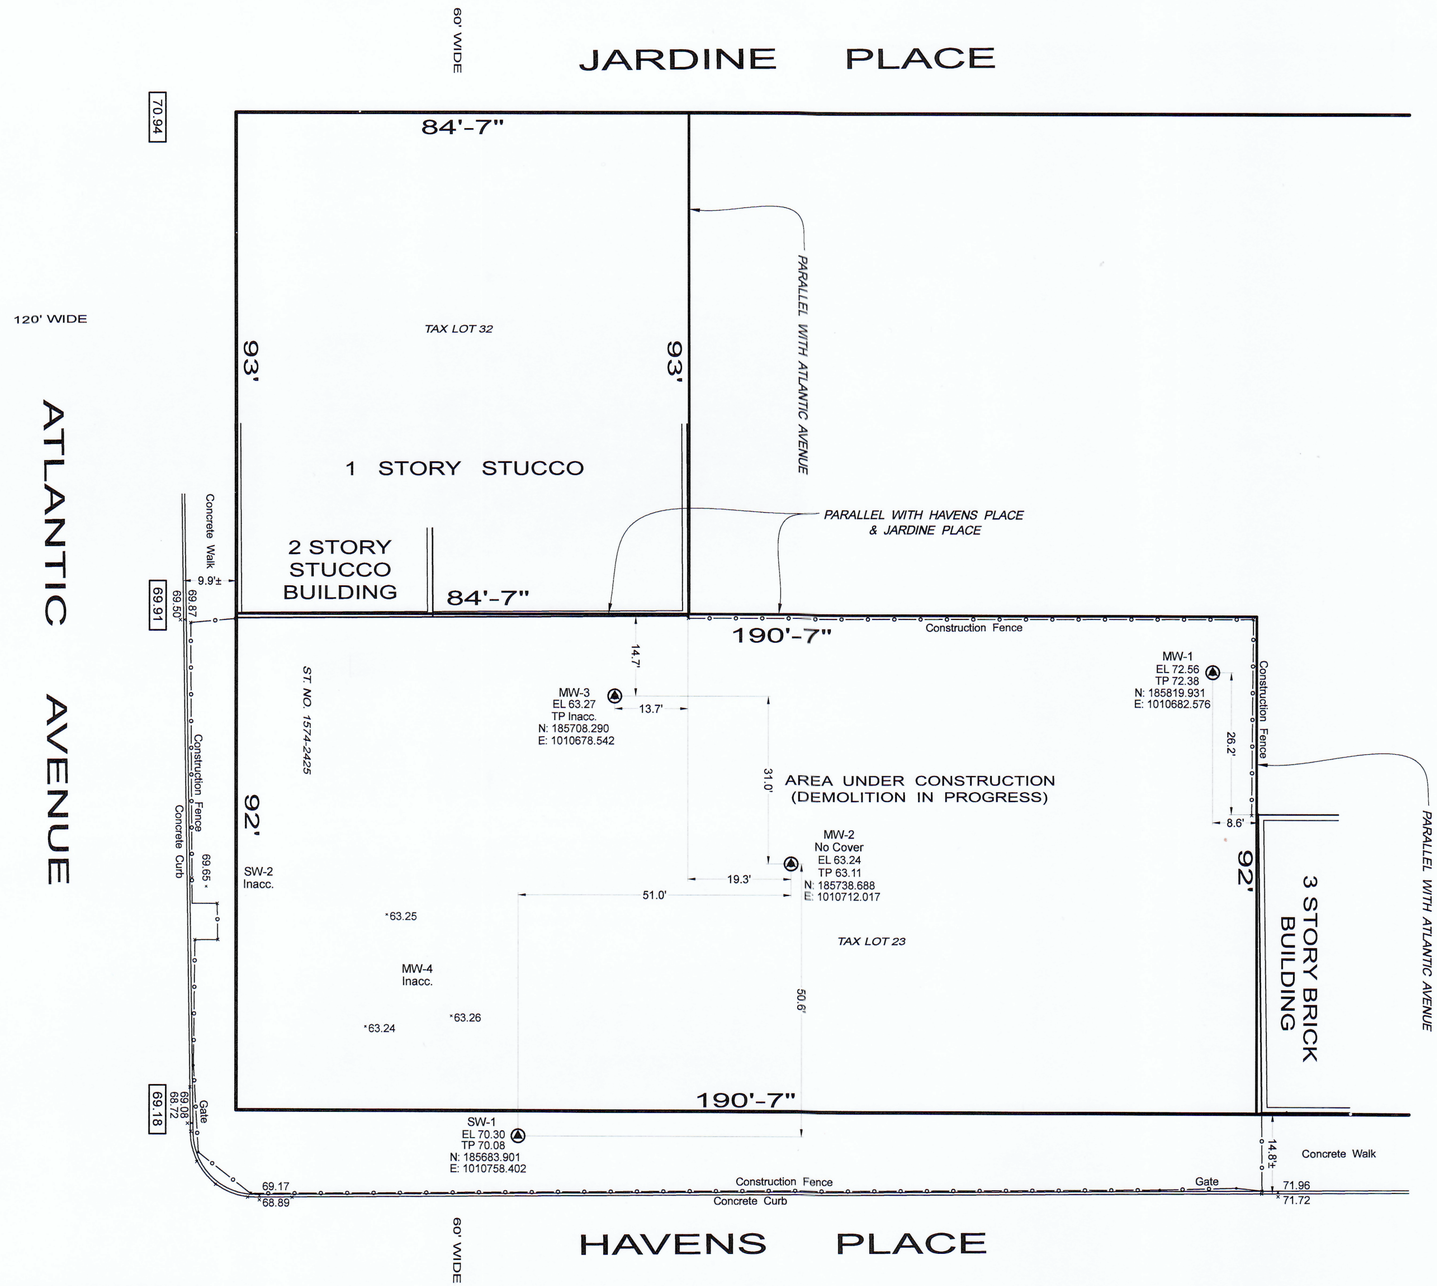


ESTABLISHED 1876 * SUCCESSOR TO:

B.G. MEINIKHEIM C.S.*C.U. POWELL C.E.,C.S.*L.C.L. SMITH C.S.*NATHAN CAMPBELL C.E.,C.S.*A.U. WHITSON C.E.,C.S.*
WILLIAM L. SAVACOOL C.E.,L.S.,C.S.*A.U. WHITSON INC. C.E.,C.S.*G. WEBER L.S.,C.S.*C. STIDOLPH R.A.,L.S.*WHITSON &
POWELL INC. P.E.,L.S.,C.S.*KELLER & POWELL P.E.,L.S.,C.S.*LOUIS MONTROSE C.E.,L.S.,C.S.*FRED J. POWELL P.E.,L.S.,C.S.*



FLOOD HAZARD NOTE
THE PARCEL SURVEYED IS COMPRISED OF AREAS DESIGNATED AS
ZONE X (LESS THAN 0.2% CHANCE OF FLOODING)
FEDERAL EMERGENCY MANAGEMENT AGENCY
NATIONAL FLOOD INSURANCE PROGRAM
FLOOD INSURANCE RATE MAP
COMMUNITY PANEL NUMBERS 360497 0217 F
EFFECTIVE DATE SEPTEMBER 5, 2007

GENERAL NOTES
1. ELEVATIONS AND ESTABLISHED GRADES SHOWN HEREON REFER TO NAVD 1988 WHICH IS 1.46 FEET BELOW THE BROOKLYN HIGHWAY DATUM.
2. ESTABLISHED GRADES SHOWN HEREON REFER TO TOP OF CURB.
3. THIS SURVEY IS NOT A TITLE SURVEY AND IS NOT TO BE USED FOR TITLE PURPOSES. ALL PHYSICAL FACTS ARE NOT SHOWN.
4. COORDINATES SHOWN HEREON REFER TO THE NEW YORK STATE PLANE COORDINATE SYSTEM (LONG ISLAND ZONE).

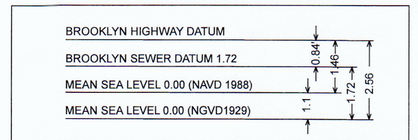

NAVD 1988 DATUM IS 1.46 FEET BELOW THE BROOKLYN HIGHWAY DATUM

SURVEY NO. 68228

68228001.DWG
68228001.CRD

REV	DATE	DESCRIPTION	ck
—	02-10-26	LOCATION OF MONITORING WELLS	

LEGEND
MW, SW.....MONITORING WELL
TP.....TOP OF PIPE ELEVATION

NOTE:
PARCEL SURVEYED AS PER DEED RECORDED IN NYC DEPARTMENT OF FINANCE OFFICE OF THE CITY REGISTER, CRFN: 2025000302516, 2025000311216
FILED 11-07-2025, 11-18-2025

CITY OF NEW YORK — COUNTY: KINGS
TAX BLOCK: 1574 — TAX LOTS: 23 & 32
STANDARD: US — SCALE: 1" = 20'

© ALL RIGHTS RESERVED 2026

DRAWN: GP

UNAUTHORIZED ALTERATION OR ADDITION TO THIS SURVEY IS A VIOLATION OF SECTION 7209 OF THE NEW YORK STATE EDUCATION LAW

ONLY COPIES FROM THE ORIGINAL OF THIS SURVEY MARKED WITH AN ORIGINAL OF THE LAND SURVEYOR'S INKED SEAL OR HIS EMBOSSED SEAL SHALL BE CONSIDERED TO BE VALID TRUE COPIES

CERTIFICATIONS INDICATED HEREON SHALL RUN ONLY TO THE PERSON FOR WHOM THE SURVEY IS PREPARED AND ON HIS BEHALF TO THE TITLE COMPANY, GOVERNMENTAL AGENCY AND LENDING INSTITUTION LISTED HEREON, AND TO THE ASSIGNEES OF THE LENDING INSTITUTION. CERTIFICATIONS ARE NOT TRANSFERABLE TO ADDITIONAL INSTITUTIONS OR SUBSEQUENT OWNERS

MONTROSE
SURVEYING CO., LLP.
CITY & LAND SURVEYORS
116 20 METROPOLITAN AVE * RICHMOND HILL NY 11418-1090 * (718) 849-0600
WWW.MONTROSESURVEYING.COM Email: info@montrosesurveying.com

APPENDIX F

LABORATORY DATA DELIVERABLES FOR SOIL ANALYTICAL DATA

Technical Report

prepared for:

Vektor Consultants
37 W. 37th Street, 6th Floor
New York NY, 10018
Attention: Ezgi Karayel

Report Date: 06/27/2025
Client Project ID: 2425 Atlantic Ave 25030016
York Project (SDG) No.: 25F1387

CT Cert. No. PH-0723 New Jersey Cert. No. CT005 and NY037 New York Cert. Nos. 10854 and 12058 PA Cert. No. 68-04440

120 RESEARCH DRIVE STRATFORD, CT 06615 ■ 132-02 89th AVENUE RICHMOND HILL, NY 11418
www.YORKLAB.com (203) 325-1371 FAX (203) 357-0166 ClientServices@yorklab.com

Report Date: 06/27/2025
Client Project ID: 2425 Atlantic Ave 25030016
York Project (SDG) No.: 25F1387

Vektor Consultants
37 W. 37th Street, 6th Floor
New York NY, 10018
Attention: Ezgi Karayel

Purpose and Results

This report contains the analytical data for the sample(s) identified on the attached chain-of-custody received in our laboratory on June 20, 2025 and listed below. The project was identified as your project: **2425 Atlantic Ave 25030016**.

The analyses were conducted utilizing appropriate EPA, Standard Methods, and ASTM methods as detailed in the data summary tables.

All samples were received in proper condition meeting the customary acceptance requirements for environmental samples except those indicated under the Sample and Analysis Qualifiers section of this report.

All analyses met the method and laboratory standard operating procedure requirements except as indicated by any data flags, the meaning of which are explained in the Sample and Data Qualifiers Relating to This Work Order section of this report and case narrative if applicable.

The results of the analyses, which are all reported on dry weight basis (soils) unless otherwise noted, are detailed in the following pages.

Please contact Client Services at 203.325.1371 with any questions regarding this report.

York Sample ID	Client Sample ID	Matrix	Date Collected	Date Received
25F1387-01	SB-1 (0-2)	Soil	06/20/2025	06/20/2025
25F1387-02	SB-1 (6-8)	Soil	06/20/2025	06/20/2025
25F1387-03	SB-2 (8-10)	Soil	06/20/2025	06/20/2025
25F1387-04	SB-2 (10-12)	Soil	06/20/2025	06/20/2025
25F1387-05	SB-3 (8-10)	Soil	06/20/2025	06/20/2025
25F1387-06	SB-3 (10-12)	Soil	06/20/2025	06/20/2025
25F1387-07	SB-4 (0-2)	Soil	06/20/2025	06/20/2025
25F1387-08	SB-4 (6-8)	Soil	06/20/2025	06/20/2025
25F1387-09	SB-5 (0-2)	Soil	06/20/2025	06/20/2025
25F1387-10	SB-5 (6-8)	Soil	06/20/2025	06/20/2025
25F1387-11	SB-6 (8-10)	Soil	06/20/2025	06/20/2025
25F1387-12	SB-6 (10-12)	Soil	06/20/2025	06/20/2025
25F1387-13	SB-7 (8-10)	Soil	06/20/2025	06/20/2025
25F1387-14	SB-7 (10-12)	Soil	06/20/2025	06/20/2025
25F1387-15	SB-8 (8-10)	Soil	06/20/2025	06/20/2025
25F1387-16	SB-8 (10-12)	Soil	06/20/2025	06/20/2025
25F1387-17	DUP-1	Soil	06/20/2025	06/20/2025
25F1387-18	FB-1	Water	06/20/2025	06/20/2025
25F1387-19	TB-1	Water	06/20/2025	06/20/2025

General Notes for York Project (SDG) No.: 25F1387

1. The RLs and MDLs (Reporting Limit and Method Detection Limit respectively) reported are adjusted for any dilution necessary due to the levels of target and/or non-target analytes and matrix interference. The RL(REPORTING LIMIT) is based upon the lowest standard utilized for the calibration where applicable.
2. Samples are retained for a period of thirty days after submittal of report, unless other arrangements are made.
3. York's liability for the above data is limited to the dollar value paid to York for the referenced project.
4. This report shall not be reproduced without the written approval of York Analytical Laboratories, Inc.
5. All analyses conducted met method or Laboratory SOP requirements. See the Sample and Data Qualifiers Section for further information.
6. It is noted that no analyses reported herein were subcontracted to another laboratory, unless noted in the report.
7. This report reflects results that relate only to the samples submitted on the attached chain-of-custody form(s) received by York.
8. Analyses conducted at York Analytical Laboratories, Inc. Stratford, CT are indicated by NY Cert. No. 10854; those conducted at York Analytical Laboratories, Inc., Richmond Hill, NY are indicated by NY Cert. No. 12058.

Approved By:  **Date:** 06/27/2025

Cassie L. Mosher
Laboratory Manager

Sample Information

Client Sample ID: SB-1 (0-2)

York Sample ID: 25F1387-01

York Project (SDG) No.	Client Project ID	Matrix	Collection Date/Time	Date Received
25F1387	2425 Atlantic Ave 25030016	Soil	June 20, 2025 12:58 pm	06/20/2025

Volatile Organics, 8260 - Comprehensive

Log-in Notes:

Sample Notes:

Sample Prepared by Method: EPA 5035A

CAS No.	Parameter	Result	Flag	Units	Reported to LOD/MDL	LOQ	Dilution	Reference Method	Date/Time Prepared	Date/Time Analyzed	Analyst
630-20-6	1,1,1,2-Tetrachloroethane	ND		mg/kg dry	0.0036	0.0071	1	EPA 8260D	06/24/2025 09:04	06/24/2025 11:11	PRS
								Certifications:	CTDOH-PH-0723,NELAC-NY10854,NELAC-NY12058,NJDEP-CT		
71-55-6	1,1,1-Trichloroethane	ND		mg/kg dry	0.0036	0.0071	1	EPA 8260D	06/24/2025 09:04	06/24/2025 11:11	PRS
								Certifications:	CTDOH-PH-0723,NELAC-NY10854,NELAC-NY12058,NJDEP-CT		
79-34-5	1,1,2,2-Tetrachloroethane	ND		mg/kg dry	0.0036	0.0071	1	EPA 8260D	06/24/2025 09:04	06/24/2025 11:11	PRS
								Certifications:	CTDOH-PH-0723,NELAC-NY10854,NELAC-NY12058,NJDEP-CT		
76-13-1	1,1,2-Trichloro-1,2,2-trifluoroethane (Freon 113)	ND		mg/kg dry	0.0036	0.0071	1	EPA 8260D	06/24/2025 09:04	06/24/2025 11:11	PRS
								Certifications:	CTDOH-PH-0723,NELAC-NY10854,NELAC-NY12058,NJDEP-CT		
79-00-5	1,1,2-Trichloroethane	ND		mg/kg dry	0.0036	0.0071	1	EPA 8260D	06/24/2025 09:04	06/24/2025 11:11	PRS
								Certifications:	CTDOH-PH-0723,NELAC-NY10854,NELAC-NY12058,NJDEP-CT		
75-34-3	1,1-Dichloroethane	ND		mg/kg dry	0.0036	0.0071	1	EPA 8260D	06/24/2025 09:04	06/24/2025 11:11	PRS
								Certifications:	CTDOH-PH-0723,NELAC-NY10854,NELAC-NY12058,NJDEP-CT		
75-35-4	1,1-Dichloroethylene	ND		mg/kg dry	0.0036	0.0071	1	EPA 8260D	06/24/2025 09:04	06/24/2025 11:11	PRS
								Certifications:	CTDOH-PH-0723,NELAC-NY10854,NELAC-NY12058,NJDEP-CT		
87-61-6	1,2,3-Trichlorobenzene	ND		mg/kg dry	0.0036	0.0071	1	EPA 8260D	06/24/2025 09:04	06/24/2025 11:11	PRS
								Certifications:	NELAC-NY10854,NELAC-NY12058,NJDEP-CT005,PADEP-68-04		
96-18-4	1,2,3-Trichloropropane	ND		mg/kg dry	0.0036	0.0071	1	EPA 8260D	06/24/2025 09:04	06/24/2025 11:11	PRS
								Certifications:	NELAC-NY10854,NELAC-NY12058,NJDEP-CT005		
120-82-1	1,2,4-Trichlorobenzene	ND		mg/kg dry	0.0036	0.0071	1	EPA 8260D	06/24/2025 09:04	06/24/2025 11:11	PRS
								Certifications:	NELAC-NY10854,NELAC-NY12058,NJDEP-CT005,PADEP-68-04		
95-63-6	1,2,4-Trimethylbenzene	ND		mg/kg dry	0.0036	0.0071	1	EPA 8260D	06/24/2025 09:04	06/24/2025 11:11	PRS
								Certifications:	CTDOH-PH-0723,NELAC-NY10854,NELAC-NY12058,NJDEP-CT		
96-12-8	1,2-Dibromo-3-chloropropane	ND		mg/kg dry	0.0036	0.0071	1	EPA 8260D	06/24/2025 09:04	06/24/2025 11:11	PRS
								Certifications:	CTDOH-PH-0723,NELAC-NY10854,NELAC-NY12058,NJDEP-CT		
106-93-4	1,2-Dibromoethane	ND		mg/kg dry	0.0036	0.0071	1	EPA 8260D	06/24/2025 09:04	06/24/2025 11:11	PRS
								Certifications:	CTDOH-PH-0723,NELAC-NY10854,NELAC-NY12058,NJDEP-CT		
95-50-1	1,2-Dichlorobenzene	ND		mg/kg dry	0.0036	0.0071	1	EPA 8260D	06/24/2025 09:04	06/24/2025 11:11	PRS
								Certifications:	CTDOH-PH-0723,NELAC-NY10854,NELAC-NY12058,NJDEP-CT		
107-06-2	1,2-Dichloroethane	ND		mg/kg dry	0.0036	0.0071	1	EPA 8260D	06/24/2025 09:04	06/24/2025 11:11	PRS
								Certifications:	CTDOH-PH-0723,NELAC-NY10854,NELAC-NY12058,NJDEP-CT		
78-87-5	1,2-Dichloropropane	ND		mg/kg dry	0.0036	0.0071	1	EPA 8260D	06/24/2025 09:04	06/24/2025 11:11	PRS
								Certifications:	CTDOH-PH-0723,NELAC-NY10854,NELAC-NY12058,NJDEP-CT		
108-67-8	1,3,5-Trimethylbenzene	ND		mg/kg dry	0.0036	0.0071	1	EPA 8260D	06/24/2025 09:04	06/24/2025 11:11	PRS
								Certifications:	CTDOH-PH-0723,NELAC-NY10854,NELAC-NY12058,NJDEP-CT		
541-73-1	1,3-Dichlorobenzene	ND		mg/kg dry	0.0036	0.0071	1	EPA 8260D	06/24/2025 09:04	06/24/2025 11:11	PRS
								Certifications:	CTDOH-PH-0723,NELAC-NY10854,NELAC-NY12058,NJDEP-CT		
106-46-7	1,4-Dichlorobenzene	ND		mg/kg dry	0.0036	0.0071	1	EPA 8260D	06/24/2025 09:04	06/24/2025 11:11	PRS
								Certifications:	CTDOH-PH-0723,NELAC-NY10854,NELAC-NY12058,NJDEP-CT		
123-91-1	1,4-Dioxane	ND		mg/kg dry	0.071	0.14	1	EPA 8260D	06/24/2025 09:04	06/24/2025 11:11	PRS
								Certifications:	NELAC-NY10854,NELAC-NY12058,NJDEP-CT005,PADEP-68-04		
78-93-3	2-Butanone	ND	CCVE	mg/kg dry	0.0036	0.0071	1	EPA 8260D	06/24/2025 09:04	06/24/2025 11:11	PRS
								Certifications:	CTDOH-PH-0723,NELAC-NY10854,NELAC-NY12058,NJDEP-CT		

Sample Information

Client Sample ID: SB-1 (0-2) **York Sample ID:** 25F1387-01

York Project (SDG) No.	Client Project ID	Matrix	Collection Date/Time	Date Received
25F1387	2425 Atlantic Ave 25030016	Soil	June 20, 2025 12:58 pm	06/20/2025

Volatile Organics, 8260 - Comprehensive

Log-in Notes:

Sample Notes:

Sample Prepared by Method: EPA 5035A

CAS No.	Parameter	Result	Flag	Units	Reported to LOD/MDL	LOQ	Dilution	Reference Method	Date/Time Prepared	Date/Time Analyzed	Analyst
591-78-6	2-Hexanone	ND		mg/kg dry	0.0036	0.0071	1	EPA 8260D	06/24/2025 09:04	06/24/2025 11:11	PRS
								Certifications:	CTDOH-PH-0723,NELAC-NY10854,NELAC-NY12058,NJDEP-CT		
108-10-1	4-Methyl-2-pentanone	ND		mg/kg dry	0.0036	0.0071	1	EPA 8260D	06/24/2025 09:04	06/24/2025 11:11	PRS
								Certifications:	CTDOH-PH-0723,NELAC-NY10854,NELAC-NY12058,NJDEP-CT		
67-64-1	Acetone	ND		mg/kg dry	0.0071	0.014	1	EPA 8260D	06/24/2025 09:04	06/24/2025 11:11	PRS
								Certifications:	CTDOH-PH-0723,NELAC-NY10854,NELAC-NY12058,NJDEP-CT		
107-02-8	Acrolein	ND		mg/kg dry	0.0071	0.014	1	EPA 8260D	06/24/2025 09:04	06/24/2025 11:11	PRS
								Certifications:	CTDOH-PH-0723,NELAC-NY10854,NELAC-NY12058,NJDEP-CT		
107-13-1	Acrylonitrile	ND		mg/kg dry	0.0036	0.0071	1	EPA 8260D	06/24/2025 09:04	06/24/2025 11:11	PRS
								Certifications:	CTDOH-PH-0723,NELAC-NY10854,NELAC-NY12058,NJDEP-CT		
71-43-2	Benzene	ND		mg/kg dry	0.0036	0.0071	1	EPA 8260D	06/24/2025 09:04	06/24/2025 11:11	PRS
								Certifications:	CTDOH-PH-0723,NELAC-NY10854,NELAC-NY12058,NJDEP-CT		
74-97-5	Bromochloromethane	ND		mg/kg dry	0.0036	0.0071	1	EPA 8260D	06/24/2025 09:04	06/24/2025 11:11	PRS
								Certifications:	NELAC-NY10854,NELAC-NY12058,NJDEP-CT005,PADEP-68-04		
75-27-4	Bromodichloromethane	ND		mg/kg dry	0.0036	0.0071	1	EPA 8260D	06/24/2025 09:04	06/24/2025 11:11	PRS
								Certifications:	CTDOH-PH-0723,NELAC-NY10854,NELAC-NY12058,NJDEP-CT		
75-25-2	Bromoform	ND		mg/kg dry	0.0036	0.0071	1	EPA 8260D	06/24/2025 09:04	06/24/2025 11:11	PRS
								Certifications:	CTDOH-PH-0723,NELAC-NY10854,NELAC-NY12058,NJDEP-CT		
74-83-9	Bromomethane	ND		mg/kg dry	0.0036	0.0071	1	EPA 8260D	06/24/2025 09:04	06/24/2025 11:11	PRS
								Certifications:	CTDOH-PH-0723,NELAC-NY10854,NELAC-NY12058,NJDEP-CT		
75-15-0	Carbon disulfide	ND		mg/kg dry	0.0036	0.0071	1	EPA 8260D	06/24/2025 09:04	06/24/2025 11:11	PRS
								Certifications:	CTDOH-PH-0723,NELAC-NY10854,NELAC-NY12058,NJDEP-CT		
56-23-5	Carbon tetrachloride	ND		mg/kg dry	0.0036	0.0071	1	EPA 8260D	06/24/2025 09:04	06/24/2025 11:11	PRS
								Certifications:	CTDOH-PH-0723,NELAC-NY10854,NELAC-NY12058,NJDEP-CT		
108-90-7	Chlorobenzene	ND		mg/kg dry	0.0036	0.0071	1	EPA 8260D	06/24/2025 09:04	06/24/2025 11:11	PRS
								Certifications:	CTDOH-PH-0723,NELAC-NY10854,NELAC-NY12058,NJDEP-CT		
75-00-3	Chloroethane	ND		mg/kg dry	0.0036	0.0071	1	EPA 8260D	06/24/2025 09:04	06/24/2025 11:11	PRS
								Certifications:	CTDOH-PH-0723,NELAC-NY10854,NELAC-NY12058,NJDEP-CT		
67-66-3	Chloroform	ND		mg/kg dry	0.0036	0.0071	1	EPA 8260D	06/24/2025 09:04	06/24/2025 11:11	PRS
								Certifications:	CTDOH-PH-0723,NELAC-NY10854,NELAC-NY12058,NJDEP-CT		
74-87-3	Chloromethane	ND		mg/kg dry	0.0036	0.0071	1	EPA 8260D	06/24/2025 09:04	06/24/2025 11:11	PRS
								Certifications:	CTDOH-PH-0723,NELAC-NY10854,NELAC-NY12058,NJDEP-CT		
156-59-2	cis-1,2-Dichloroethylene	ND	CCVE	mg/kg dry	0.0036	0.0071	1	EPA 8260D	06/24/2025 09:04	06/24/2025 11:11	PRS
								Certifications:	CTDOH-PH-0723,NELAC-NY10854,NELAC-NY12058,NJDEP-CT		
10061-01-5	cis-1,3-Dichloropropylene	ND		mg/kg dry	0.0036	0.0071	1	EPA 8260D	06/24/2025 09:04	06/24/2025 11:11	PRS
								Certifications:	CTDOH-PH-0723,NELAC-NY10854,NELAC-NY12058,NJDEP-CT		
110-82-7	Cyclohexane	ND		mg/kg dry	0.0036	0.0071	1	EPA 8260D	06/24/2025 09:04	06/24/2025 11:11	PRS
								Certifications:	NELAC-NY10854,NELAC-NY12058,NJDEP-CT005,PADEP-68-04		
124-48-1	Dibromochloromethane	ND		mg/kg dry	0.0036	0.0071	1	EPA 8260D	06/24/2025 09:04	06/24/2025 11:11	PRS
								Certifications:	NELAC-NY10854,NELAC-NY12058,NJDEP-CT005,PADEP-68-04		
74-95-3	Dibromomethane	ND		mg/kg dry	0.0036	0.0071	1	EPA 8260D	06/24/2025 09:04	06/24/2025 11:11	PRS
								Certifications:	NELAC-NY10854,NELAC-NY12058,NJDEP-CT005,PADEP-68-04		
75-71-8	Dichlorodifluoromethane	ND		mg/kg dry	0.0036	0.0071	1	EPA 8260D	06/24/2025 09:04	06/24/2025 11:11	PRS
								Certifications:	NELAC-NY10854,NELAC-NY12058,NJDEP-CT005,PADEP-68-04		

Sample Information

Client Sample ID: SB-1 (0-2) **York Sample ID:** 25F1387-01

York Project (SDG) No.	Client Project ID	Matrix	Collection Date/Time	Date Received
25F1387	2425 Atlantic Ave 25030016	Soil	June 20, 2025 12:58 pm	06/20/2025

Volatile Organics, 8260 - Comprehensive

Log-in Notes:

Sample Notes:

Sample Prepared by Method: EPA 5035A

CAS No.	Parameter	Result	Flag	Units	Reported to LOD/MDL	LOQ	Dilution	Reference Method	Date/Time Prepared	Date/Time Analyzed	Analyst
100-41-4	Ethyl Benzene	ND	QL-02	mg/kg dry	0.0036	0.0071	1	EPA 8260D	06/24/2025 09:04	06/24/2025 11:11	PRS
								Certifications:	CTDOH-PH-0723,NELAC-NY10854,NELAC-NY12058,NJDEP-CT		
87-68-3	Hexachlorobutadiene	ND		mg/kg dry	0.0036	0.0071	1	EPA 8260D	06/24/2025 09:04	06/24/2025 11:11	PRS
								Certifications:	NELAC-NY10854,NELAC-NY12058,NJDEP-CT005,PADEP-68-04		
98-82-8	Isopropylbenzene	ND		mg/kg dry	0.0036	0.0071	1	EPA 8260D	06/24/2025 09:04	06/24/2025 11:11	PRS
								Certifications:	CTDOH-PH-0723,NELAC-NY10854,NELAC-NY12058,NJDEP-CT		
79-20-9	Methyl acetate	ND	CCVE	mg/kg dry	0.0036	0.0071	1	EPA 8260D	06/24/2025 09:04	06/24/2025 11:11	PRS
								Certifications:	NELAC-NY10854,NELAC-NY12058,NJDEP-CT005,PADEP-68-04		
1634-04-4	Methyl tert-butyl ether (MTBE)	ND	QL-02	mg/kg dry	0.0036	0.0071	1	EPA 8260D	06/24/2025 09:04	06/24/2025 11:11	PRS
								Certifications:	CTDOH-PH-0723,NELAC-NY10854,NELAC-NY12058,NJDEP-CT		
108-87-2	Methylcyclohexane	ND		mg/kg dry	0.0036	0.0071	1	EPA 8260D	06/24/2025 09:04	06/24/2025 11:11	PRS
								Certifications:	NELAC-NY10854,NELAC-NY12058,NJDEP-CT005,PADEP-68-04		
75-09-2	Methylene chloride	ND		mg/kg dry	0.0071	0.014	1	EPA 8260D	06/24/2025 09:04	06/24/2025 11:11	PRS
								Certifications:	CTDOH-PH-0723,NELAC-NY10854,NELAC-NY12058,NJDEP-CT		
104-51-8	n-Butylbenzene	ND		mg/kg dry	0.0036	0.0071	1	EPA 8260D	06/24/2025 09:04	06/24/2025 11:11	PRS
								Certifications:	CTDOH-PH-0723,NELAC-NY10854,NELAC-NY12058,NJDEP-CT		
103-65-1	n-Propylbenzene	ND		mg/kg dry	0.0036	0.0071	1	EPA 8260D	06/24/2025 09:04	06/24/2025 11:11	PRS
								Certifications:	CTDOH-PH-0723,NELAC-NY10854,NELAC-NY12058,NJDEP-CT		
95-47-6	o-Xylene	ND	QL-02	mg/kg dry	0.0036	0.0071	1	EPA 8260D	06/24/2025 09:04	06/24/2025 11:11	PRS
								Certifications:	CTDOH-PH-0723,NELAC-NY10854,NELAC-NY12058,PADEP-68		
179601-23-1	p- & m- Xylenes	ND		mg/kg dry	0.0071	0.014	1	EPA 8260D	06/24/2025 09:04	06/24/2025 11:11	PRS
								Certifications:	CTDOH-PH-0723,NELAC-NY10854,NELAC-NY12058,PADEP-68		
99-87-6	p-Isopropyltoluene	ND		mg/kg dry	0.0036	0.0071	1	EPA 8260D	06/24/2025 09:04	06/24/2025 11:11	PRS
								Certifications:	CTDOH-PH-0723,NELAC-NY10854,NELAC-NY12058,NJDEP-CT		
135-98-8	sec-Butylbenzene	ND		mg/kg dry	0.0036	0.0071	1	EPA 8260D	06/24/2025 09:04	06/24/2025 11:11	PRS
								Certifications:	CTDOH-PH-0723,NELAC-NY10854,NELAC-NY12058,NJDEP-CT		
100-42-5	Styrene	ND	QL-02	mg/kg dry	0.0036	0.0071	1	EPA 8260D	06/24/2025 09:04	06/24/2025 11:11	PRS
								Certifications:	CTDOH-PH-0723,NELAC-NY10854,NELAC-NY12058,NJDEP-CT		
75-65-0	tert-Butyl alcohol (TBA)	ND	QL-02	mg/kg dry	0.018	0.036	1	EPA 8260D	06/24/2025 09:04	06/24/2025 11:11	PRS
								Certifications:	NELAC-NY10854,NELAC-NY12058,NJDEP-CT005,PADEP-68-04		
98-06-6	tert-Butylbenzene	ND		mg/kg dry	0.0036	0.0071	1	EPA 8260D	06/24/2025 09:04	06/24/2025 11:11	PRS
								Certifications:	CTDOH-PH-0723,NELAC-NY10854,NELAC-NY12058,NJDEP-CT		
127-18-4	Tetrachloroethylene	ND	QL-02	mg/kg dry	0.0036	0.0071	1	EPA 8260D	06/24/2025 09:04	06/24/2025 11:11	PRS
								Certifications:	CTDOH-PH-0723,NELAC-NY10854,NELAC-NY12058,NJDEP-CT		
108-88-3	Toluene	ND		mg/kg dry	0.0036	0.0071	1	EPA 8260D	06/24/2025 09:04	06/24/2025 11:11	PRS
								Certifications:	CTDOH-PH-0723,NELAC-NY10854,NELAC-NY12058,NJDEP-CT		
156-60-5	trans-1,2-Dichloroethylene	ND		mg/kg dry	0.0036	0.0071	1	EPA 8260D	06/24/2025 09:04	06/24/2025 11:11	PRS
								Certifications:	CTDOH-PH-0723,NELAC-NY10854,NELAC-NY12058,NJDEP-CT		
10061-02-6	trans-1,3-Dichloropropylene	ND		mg/kg dry	0.0036	0.0071	1	EPA 8260D	06/24/2025 09:04	06/24/2025 11:11	PRS
								Certifications:	CTDOH-PH-0723,NELAC-NY10854,NELAC-NY12058,NJDEP-CT		
79-01-6	Trichloroethylene	ND		mg/kg dry	0.0036	0.0071	1	EPA 8260D	06/24/2025 09:04	06/24/2025 11:11	PRS
								Certifications:	CTDOH-PH-0723,NELAC-NY10854,NELAC-NY12058,NJDEP-CT		
75-69-4	Trichlorofluoromethane	ND		mg/kg dry	0.0036	0.0071	1	EPA 8260D	06/24/2025 09:04	06/24/2025 11:11	PRS
								Certifications:	CTDOH-PH-0723,NELAC-NY10854,NELAC-NY12058,NJDEP-CT		

Sample Information

Client Sample ID: SB-1 (0-2) **York Sample ID:** 25F1387-01

York Project (SDG) No.	Client Project ID	Matrix	Collection Date/Time	Date Received
25F1387	2425 Atlantic Ave 25030016	Soil	June 20, 2025 12:58 pm	06/20/2025

Volatile Organics, 8260 - Comprehensive

Log-in Notes:

Sample Notes:

Sample Prepared by Method: EPA 5035A

CAS No.	Parameter	Result	Flag	Units	Reported to LOD/MDL	LOQ	Dilution	Reference Method	Date/Time Prepared	Date/Time Analyzed	Analyst
75-01-4	Vinyl Chloride	ND		mg/kg dry	0.0036	0.0071	1	EPA 8260D	06/24/2025 09:04	06/24/2025 11:11	PRS
								Certifications:	CTDOH-PH-0723,NELAC-NY10854,NELAC-NY12058,NJDEP-CT		
1330-20-7	Xylenes, Total	ND		mg/kg dry	0.011	0.021	1	EPA 8260D	06/24/2025 09:04	06/24/2025 11:11	PRS
								Certifications:	CTDOH-PH-0723,NELAC-NY10854,NELAC-NY12058,NJDEP-CT		

	Surrogate Recoveries	Result	Acceptance Range
17060-07-0	*Surrogate: SURR: 1,2-Dichloroethane-d4*	*99.3 %*	*77-125*
2037-26-5	*Surrogate: SURR: Toluene-d8*	*98.4 %*	*85-120*
460-00-4	*Surrogate: SURR: p-Bromofluorobenzene*	*101 %*	*76-130*

Semi-Volatiles, 8270 - Comprehensive

Log-in Notes:

Sample Notes:

Sample Prepared by Method: EPA 3550C

CAS No.	Parameter	Result	Flag	Units	Reported to LOD/MDL	LOQ	Dilution	Reference Method	Date/Time Prepared	Date/Time Analyzed	Analyst
92-52-4	1,1-Biphenyl	ND		mg/kg dry	0.0485	0.0967	2	EPA 8270E	06/24/2025 12:57	06/25/2025 14:44	SS
								Certifications:	NELAC-NY10854,NJDEP-CT005,PADEP-68-04440		
95-94-3	1,2,4,5-Tetrachlorobenzene	ND	CCVE	mg/kg dry	0.0967	0.193	2	EPA 8270E	06/24/2025 12:57	06/25/2025 14:44	SS
								Certifications:	NELAC-NY10854,NJDEP-CT005,PADEP-68-04440		
120-82-1	1,2,4-Trichlorobenzene	ND		mg/kg dry	0.0485	0.0967	2	EPA 8270E	06/24/2025 12:57	06/25/2025 14:44	SS
								Certifications:	CTDOH-PH-0723,NELAC-NY10854,NJDEP-CT005,PADEP-68-044		
95-50-1	1,2-Dichlorobenzene	ND		mg/kg dry	0.0485	0.0967	2	EPA 8270E	06/24/2025 12:57	06/25/2025 14:44	SS
								Certifications:	NELAC-NY10854,PADEP-68-04440		
122-66-7	1,2-Diphenylhydrazine (as Azobenzene)	ND		mg/kg dry	0.0485	0.0967	2	EPA 8270E	06/24/2025 12:57	06/25/2025 14:44	SS
								Certifications:	NELAC-NY10854,NJDEP-CT005,PADEP-68-04440		
541-73-1	1,3-Dichlorobenzene	ND		mg/kg dry	0.0485	0.0967	2	EPA 8270E	06/24/2025 12:57	06/25/2025 14:44	SS
								Certifications:	NELAC-NY10854,PADEP-68-04440		
106-46-7	1,4-Dichlorobenzene	ND		mg/kg dry	0.0485	0.0967	2	EPA 8270E	06/24/2025 12:57	06/25/2025 14:44	SS
								Certifications:	NELAC-NY10854,PADEP-68-04440		
58-90-2	2,3,4,6-Tetrachlorophenol	ND		mg/kg dry	0.0967	0.193	2	EPA 8270E	06/24/2025 12:57	06/25/2025 14:44	SS
								Certifications:	NELAC-NY10854,NJDEP-CT005,PADEP-68-04440		
95-95-4	2,4,5-Trichlorophenol	ND		mg/kg dry	0.0485	0.0967	2	EPA 8270E	06/24/2025 12:57	06/25/2025 14:44	SS
								Certifications:	CTDOH-PH-0723,NELAC-NY10854,NJDEP-CT005,PADEP-68-044		
88-06-2	2,4,6-Trichlorophenol	ND		mg/kg dry	0.0485	0.0967	2	EPA 8270E	06/24/2025 12:57	06/25/2025 14:44	SS
								Certifications:	CTDOH-PH-0723,NELAC-NY10854,NJDEP-CT005,PADEP-68-044		
120-83-2	2,4-Dichlorophenol	ND		mg/kg dry	0.0485	0.0967	2	EPA 8270E	06/24/2025 12:57	06/25/2025 14:44	SS
								Certifications:	CTDOH-PH-0723,NELAC-NY10854,NJDEP-CT005,PADEP-68-044		
105-67-9	2,4-Dimethylphenol	ND		mg/kg dry	0.0485	0.0967	2	EPA 8270E	06/24/2025 12:57	06/25/2025 14:44	SS
								Certifications:	CTDOH-PH-0723,NELAC-NY10854,NJDEP-CT005,PADEP-68-044		
51-28-5	2,4-Dinitrophenol	ND		mg/kg dry	0.0967	0.193	2	EPA 8270E	06/24/2025 12:57	06/25/2025 14:44	SS
								Certifications:	CTDOH-PH-0723,NELAC-NY10854,NJDEP-CT005,PADEP-68-044		
121-14-2	2,4-Dinitrotoluene	ND		mg/kg dry	0.0485	0.0967	2	EPA 8270E	06/24/2025 12:57	06/25/2025 14:44	SS
								Certifications:	CTDOH-PH-0723,NELAC-NY10854,NJDEP-CT005,PADEP-68-044		

Sample Information

Client Sample ID: SB-1 (0-2) **York Sample ID:** 25F1387-01

York Project (SDG) No.	Client Project ID	Matrix	Collection Date/Time	Date Received
25F1387	2425 Atlantic Ave 25030016	Soil	June 20, 2025 12:58 pm	06/20/2025

Semi-Volatiles, 8270 - Comprehensive

Log-in Notes:

Sample Notes:

Sample Prepared by Method: EPA 3550C

CAS No.	Parameter	Result	Flag	Units	Reported to LOD/MDL	LOQ	Dilution	Reference Method	Date/Time Prepared	Date/Time Analyzed	Analyst
606-20-2	2,6-Dinitrotoluene	ND		mg/kg dry	0.0485	0.0967	2	EPA 8270E	06/24/2025 12:57	06/25/2025 14:44	SS
								Certifications:	CTDOH-PH-0723,NELAC-NY10854,NJDEP-CT005,PADEP-68-044		
91-58-7	2-Chloronaphthalene	ND		mg/kg dry	0.0485	0.0967	2	EPA 8270E	06/24/2025 12:57	06/25/2025 14:44	SS
								Certifications:	CTDOH-PH-0723,NELAC-NY10854,NJDEP-CT005,PADEP-68-044		
95-57-8	2-Chlorophenol	ND		mg/kg dry	0.0485	0.0967	2	EPA 8270E	06/24/2025 12:57	06/25/2025 14:44	SS
								Certifications:	CTDOH-PH-0723,NELAC-NY10854,NJDEP-CT005,PADEP-68-044		
91-57-6	2-Methylnaphthalene	ND		mg/kg dry	0.0485	0.0967	2	EPA 8270E	06/24/2025 12:57	06/25/2025 14:44	SS
								Certifications:	CTDOH-PH-0723,NELAC-NY10854,NJDEP-CT005,PADEP-68-044		
95-48-7	2-Methylphenol	ND		mg/kg dry	0.0485	0.0967	2	EPA 8270E	06/24/2025 12:57	06/25/2025 14:44	SS
								Certifications:	CTDOH-PH-0723,NELAC-NY10854,NJDEP-CT005,PADEP-68-044		
88-74-4	2-Nitroaniline	ND		mg/kg dry	0.0967	0.193	2	EPA 8270E	06/24/2025 12:57	06/25/2025 14:44	SS
								Certifications:	CTDOH-PH-0723,NELAC-NY10854,NJDEP-CT005,PADEP-68-044		
88-75-5	2-Nitrophenol	ND		mg/kg dry	0.0485	0.0967	2	EPA 8270E	06/24/2025 12:57	06/25/2025 14:44	SS
								Certifications:	CTDOH-PH-0723,NELAC-NY10854,NJDEP-CT005,PADEP-68-044		
65794-96-9	3- & 4-Methylphenols	ND		mg/kg dry	0.0485	0.0967	2	EPA 8270E	06/24/2025 12:57	06/25/2025 14:44	SS
								Certifications:	CTDOH-PH-0723,NELAC-NY10854,NJDEP-CT005,PADEP-68-044		
91-94-1	3,3-Dichlorobenzidine	ND		mg/kg dry	0.0485	0.0967	2	EPA 8270E	06/24/2025 12:57	06/25/2025 14:44	SS
								Certifications:	NELAC-NY10854,NJDEP-CT005,PADEP-68-04440		
99-09-2	3-Nitroaniline	ND		mg/kg dry	0.0967	0.193	2	EPA 8270E	06/24/2025 12:57	06/25/2025 14:44	SS
								Certifications:	CTDOH-PH-0723,NELAC-NY10854,NJDEP-CT005,PADEP-68-044		
534-52-1	4,6-Dinitro-2-methylphenol	ND		mg/kg dry	0.0967	0.193	2	EPA 8270E	06/24/2025 12:57	06/25/2025 14:44	SS
								Certifications:	CTDOH-PH-0723,NELAC-NY10854,NJDEP-CT005,PADEP-68-044		
101-55-3	4-Bromophenyl phenyl ether	ND		mg/kg dry	0.0485	0.0967	2	EPA 8270E	06/24/2025 12:57	06/25/2025 14:44	SS
								Certifications:	CTDOH-PH-0723,NELAC-NY10854,NJDEP-CT005,PADEP-68-044		
59-50-7	4-Chloro-3-methylphenol	ND		mg/kg dry	0.0485	0.0967	2	EPA 8270E	06/24/2025 12:57	06/25/2025 14:44	SS
								Certifications:	CTDOH-PH-0723,NELAC-NY10854,NJDEP-CT005,PADEP-68-044		
106-47-8	4-Chloroaniline	ND		mg/kg dry	0.0485	0.0967	2	EPA 8270E	06/24/2025 12:57	06/25/2025 14:44	SS
								Certifications:	CTDOH-PH-0723,NELAC-NY10854,NJDEP-CT005,PADEP-68-044		
7005-72-3	4-Chlorophenyl phenyl ether	ND		mg/kg dry	0.0485	0.0967	2	EPA 8270E	06/24/2025 12:57	06/25/2025 14:44	SS
								Certifications:	CTDOH-PH-0723,NELAC-NY10854,NJDEP-CT005,PADEP-68-044		
100-01-6	4-Nitroaniline	ND		mg/kg dry	0.0967	0.193	2	EPA 8270E	06/24/2025 12:57	06/25/2025 14:44	SS
								Certifications:	CTDOH-PH-0723,NELAC-NY10854,NJDEP-CT005,PADEP-68-044		
100-02-7	4-Nitrophenol	ND		mg/kg dry	0.0967	0.193	2	EPA 8270E	06/24/2025 12:57	06/25/2025 14:44	SS
								Certifications:	CTDOH-PH-0723,NELAC-NY10854,NJDEP-CT005,PADEP-68-044		
83-32-9	Acenaphthene	ND		mg/kg dry	0.0485	0.0967	2	EPA 8270E	06/24/2025 12:57	06/25/2025 14:44	SS
								Certifications:	CTDOH-PH-0723,NELAC-NY10854,NJDEP-CT005,PADEP-68-044		
208-96-8	Acenaphthylene	ND		mg/kg dry	0.0485	0.0967	2	EPA 8270E	06/24/2025 12:57	06/25/2025 14:44	SS
								Certifications:	CTDOH-PH-0723,NELAC-NY10854,NJDEP-CT005,PADEP-68-044		
98-86-2	Acetophenone	ND	CCVE	mg/kg dry	0.0485	0.0967	2	EPA 8270E	06/24/2025 12:57	06/25/2025 14:44	SS
								Certifications:	NELAC-NY10854,NJDEP-CT005,PADEP-68-04440		
62-53-3	Aniline	ND		mg/kg dry	0.194	0.387	2	EPA 8270E	06/24/2025 12:57	06/25/2025 14:44	SS
								Certifications:	NELAC-NY10854,NJDEP-CT005,PADEP-68-04440		
120-12-7	Anthracene	ND		mg/kg dry	0.0485	0.0967	2	EPA 8270E	06/24/2025 12:57	06/25/2025 14:44	SS
								Certifications:	CTDOH-PH-0723,NELAC-NY10854,NJDEP-CT005,PADEP-68-044		

Sample Information

Client Sample ID: SB-1 (0-2) **York Sample ID:** 25F1387-01

York Project (SDG) No.	Client Project ID	Matrix	Collection Date/Time	Date Received
25F1387	2425 Atlantic Ave 25030016	Soil	June 20, 2025 12:58 pm	06/20/2025

Semi-Volatiles, 8270 - Comprehensive

Log-in Notes:

Sample Notes:

Sample Prepared by Method: EPA 3550C

CAS No.	Parameter	Result	Flag	Units	Reported to LOD/MDL	LOQ	Dilution	Reference Method	Date/Time Prepared	Date/Time Analyzed	Analyst
1912-24-9	Atrazine	ND	CCVE	mg/kg dry	0.0485	0.0967	2	EPA 8270E	06/24/2025 12:57	06/25/2025 14:44	SS
								Certifications:	NELAC-NY10854,NJDEP-CT005,PADEP-68-04440		
100-52-7	Benzaldehyde	ND	CCVE	mg/kg dry	0.0485	0.0967	2	EPA 8270E	06/24/2025 12:57	06/25/2025 14:44	SS
								Certifications:	NELAC-NY10854,NJDEP-CT005,PADEP-68-04440		
92-87-5	Benzidine	ND	CAL-E	mg/kg dry	0.194	0.387	2	EPA 8270E	06/24/2025 12:57	06/25/2025 14:44	SS
								Certifications:	CTDOH-PH-0723,NELAC-NY10854,PADEP-68-04440		
56-55-3	Benzo(a)anthracene	ND		mg/kg dry	0.0485	0.0967	2	EPA 8270E	06/24/2025 12:57	06/25/2025 14:44	SS
								Certifications:	CTDOH-PH-0723,NELAC-NY10854,NJDEP-CT005,PADEP-68-044		
50-32-8	Benzo(a)pyrene	ND		mg/kg dry	0.0485	0.0967	2	EPA 8270E	06/24/2025 12:57	06/25/2025 14:44	SS
								Certifications:	CTDOH-PH-0723,NELAC-NY10854,NJDEP-CT005,PADEP-68-044		
205-99-2	Benzo(b)fluoranthene	ND		mg/kg dry	0.0485	0.0967	2	EPA 8270E	06/24/2025 12:57	06/25/2025 14:44	SS
								Certifications:	CTDOH-PH-0723,NELAC-NY10854,NJDEP-CT005,PADEP-68-044		
191-24-2	Benzo(g,h,i)perylene	ND		mg/kg dry	0.0485	0.0967	2	EPA 8270E	06/24/2025 12:57	06/25/2025 14:44	SS
								Certifications:	CTDOH-PH-0723,NELAC-NY10854,NJDEP-CT005,PADEP-68-044		
207-08-9	Benzo(k)fluoranthene	ND		mg/kg dry	0.0485	0.0967	2	EPA 8270E	06/24/2025 12:57	06/25/2025 14:44	SS
								Certifications:	CTDOH-PH-0723,NELAC-NY10854,NJDEP-CT005,PADEP-68-044		
65-85-0	Benzoic acid	ND	CAL-E	mg/kg dry	0.0485	0.0967	2	EPA 8270E	06/24/2025 12:57	06/25/2025 14:44	SS
								Certifications:	NELAC-NY10854,NJDEP-CT005,PADEP-68-04440		
100-51-6	Benzyl alcohol	ND		mg/kg dry	0.0485	0.0967	2	EPA 8270E	06/24/2025 12:57	06/25/2025 14:44	SS
								Certifications:	NELAC-NY10854,NJDEP-CT005,PADEP-68-04440		
85-68-7	Benzyl butyl phthalate	ND		mg/kg dry	0.0485	0.0967	2	EPA 8270E	06/24/2025 12:57	06/25/2025 14:44	SS
								Certifications:	CTDOH-PH-0723,NELAC-NY10854,NJDEP-CT005,PADEP-68-044		
111-91-1	Bis(2-chloroethoxy)methane	ND		mg/kg dry	0.0485	0.0967	2	EPA 8270E	06/24/2025 12:57	06/25/2025 14:44	SS
								Certifications:	CTDOH-PH-0723,NELAC-NY10854,NJDEP-CT005,PADEP-68-044		
111-44-4	Bis(2-chloroethyl)ether	ND		mg/kg dry	0.0485	0.0967	2	EPA 8270E	06/24/2025 12:57	06/25/2025 14:44	SS
								Certifications:	CTDOH-PH-0723,NELAC-NY10854,NJDEP-CT005,PADEP-68-044		
108-60-1	Bis(2-chloroisopropyl)ether	ND	CCVE	mg/kg dry	0.0485	0.0967	2	EPA 8270E	06/24/2025 12:57	06/25/2025 14:44	SS
								Certifications:	CTDOH-PH-0723,NELAC-NY10854,NJDEP-CT005,PADEP-68-044		
117-81-7	Bis(2-ethylhexyl)phthalate	ND		mg/kg dry	0.0485	0.0967	2	EPA 8270E	06/24/2025 12:57	06/25/2025 14:44	SS
								Certifications:	CTDOH-PH-0723,NELAC-NY10854,NJDEP-CT005,PADEP-68-044		
105-60-2	Caprolactam	ND		mg/kg dry	0.0967	0.193	2	EPA 8270E	06/24/2025 12:57	06/25/2025 14:44	SS
								Certifications:	NELAC-NY10854,NJDEP-CT005,PADEP-68-04440		
86-74-8	Carbazole	ND		mg/kg dry	0.0485	0.0967	2	EPA 8270E	06/24/2025 12:57	06/25/2025 14:44	SS
								Certifications:	CTDOH-PH-0723,NELAC-NY10854,NJDEP-CT005,PADEP-68-044		
218-01-9	Chrysene	ND		mg/kg dry	0.0485	0.0967	2	EPA 8270E	06/24/2025 12:57	06/25/2025 14:44	SS
								Certifications:	CTDOH-PH-0723,NELAC-NY10854,NJDEP-CT005,PADEP-68-044		
53-70-3	Dibenzo(a,h)anthracene	ND		mg/kg dry	0.0485	0.0967	2	EPA 8270E	06/24/2025 12:57	06/25/2025 14:44	SS
								Certifications:	CTDOH-PH-0723,NELAC-NY10854,NJDEP-CT005,PADEP-68-044		
132-64-9	Dibenzofuran	ND		mg/kg dry	0.0485	0.0967	2	EPA 8270E	06/24/2025 12:57	06/25/2025 14:44	SS
								Certifications:	CTDOH-PH-0723,NELAC-NY10854,NJDEP-CT005,PADEP-68-044		
84-66-2	Diethyl phthalate	ND		mg/kg dry	0.0485	0.0967	2	EPA 8270E	06/24/2025 12:57	06/25/2025 14:44	SS
								Certifications:	CTDOH-PH-0723,NELAC-NY10854,NJDEP-CT005,PADEP-68-044		
131-11-3	Dimethyl phthalate	ND		mg/kg dry	0.0485	0.0967	2	EPA 8270E	06/24/2025 12:57	06/25/2025 14:44	SS
								Certifications:	CTDOH-PH-0723,NELAC-NY10854,NJDEP-CT005,PADEP-68-044		

Sample Information

Client Sample ID: SB-1 (0-2) **York Sample ID:** 25F1387-01

York Project (SDG) No.	Client Project ID	Matrix	Collection Date/Time	Date Received
25F1387	2425 Atlantic Ave 25030016	Soil	June 20, 2025 12:58 pm	06/20/2025

Semi-Volatiles, 8270 - Comprehensive

Log-in Notes:

Sample Notes:

Sample Prepared by Method: EPA 3550C

CAS No.	Parameter	Result	Flag	Units	Reported to LOD/MDL	LOQ	Dilution	Reference Method	Date/Time Prepared	Date/Time Analyzed	Analyst
84-74-2	Di-n-butyl phthalate	ND		mg/kg dry	0.0485	0.0967	2	EPA 8270E	06/24/2025 12:57	06/25/2025 14:44	SS
								Certifications:	CTDOH-PH-0723,NELAC-NY10854,NJDEP-CT005,PADEP-68-044		
117-84-0	Di-n-octyl phthalate	ND		mg/kg dry	0.0485	0.0967	2	EPA 8270E	06/24/2025 12:57	06/25/2025 14:44	SS
								Certifications:	CTDOH-PH-0723,NELAC-NY10854,NJDEP-CT005,PADEP-68-044		
206-44-0	Fluoranthene	ND		mg/kg dry	0.0485	0.0967	2	EPA 8270E	06/24/2025 12:57	06/25/2025 14:44	SS
								Certifications:	CTDOH-PH-0723,NELAC-NY10854,NJDEP-CT005,PADEP-68-044		
86-73-7	Fluorene	ND		mg/kg dry	0.0485	0.0967	2	EPA 8270E	06/24/2025 12:57	06/25/2025 14:44	SS
								Certifications:	NELAC-NY10854,NJDEP-CT005,PADEP-68-04440		
118-74-1	Hexachlorobenzene	ND		mg/kg dry	0.0485	0.0967	2	EPA 8270E	06/24/2025 12:57	06/25/2025 14:44	SS
								Certifications:	CTDOH-PH-0723,NELAC-NY10854,NJDEP-CT005,PADEP-68-044		
87-68-3	Hexachlorobutadiene	ND		mg/kg dry	0.0485	0.0967	2	EPA 8270E	06/24/2025 12:57	06/25/2025 14:44	SS
								Certifications:	CTDOH-PH-0723,NELAC-NY10854,NJDEP-CT005,PADEP-68-044		
77-47-4	Hexachlorocyclopentadiene	ND	CCVE	mg/kg dry	0.0485	0.0967	2	EPA 8270E	06/24/2025 12:57	06/25/2025 14:44	SS
								Certifications:	CTDOH-PH-0723,NELAC-NY10854,NJDEP-CT005,PADEP-68-044		
67-72-1	Hexachloroethane	ND		mg/kg dry	0.0485	0.0967	2	EPA 8270E	06/24/2025 12:57	06/25/2025 14:44	SS
								Certifications:	CTDOH-PH-0723,NELAC-NY10854,NJDEP-CT005,PADEP-68-044		
193-39-5	Indeno(1,2,3-cd)pyrene	ND		mg/kg dry	0.0485	0.0967	2	EPA 8270E	06/24/2025 12:57	06/25/2025 14:44	SS
								Certifications:	CTDOH-PH-0723,NELAC-NY10854,NJDEP-CT005,PADEP-68-044		
78-59-1	Isophorone	ND		mg/kg dry	0.0485	0.0967	2	EPA 8270E	06/24/2025 12:57	06/25/2025 14:44	SS
								Certifications:	CTDOH-PH-0723,NELAC-NY10854,NJDEP-CT005,PADEP-68-044		
91-20-3	Naphthalene	ND		mg/kg dry	0.0485	0.0967	2	EPA 8270E	06/24/2025 12:57	06/25/2025 14:44	SS
								Certifications:	CTDOH-PH-0723,NELAC-NY10854,NJDEP-CT005,PADEP-68-044		
98-95-3	Nitrobenzene	ND	CCVE	mg/kg dry	0.0485	0.0967	2	EPA 8270E	06/24/2025 12:57	06/25/2025 14:44	SS
								Certifications:	CTDOH-PH-0723,NELAC-NY10854,NJDEP-CT005,PADEP-68-044		
62-75-9	N-Nitrosodimethylamine	ND	CCVE	mg/kg dry	0.0485	0.0967	2	EPA 8270E	06/24/2025 12:57	06/25/2025 14:44	SS
								Certifications:	CTDOH-PH-0723,NELAC-NY10854,NJDEP-CT005,PADEP-68-044		
621-64-7	N-nitroso-di-n-propylamine	ND		mg/kg dry	0.0485	0.0967	2	EPA 8270E	06/24/2025 12:57	06/25/2025 14:44	SS
								Certifications:	CTDOH-PH-0723,NELAC-NY10854,NJDEP-CT005,PADEP-68-044		
86-30-6	N-Nitrosodiphenylamine	ND		mg/kg dry	0.0485	0.0967	2	EPA 8270E	06/24/2025 12:57	06/25/2025 14:44	SS
								Certifications:	CTDOH-PH-0723,NELAC-NY10854,NJDEP-CT005,PADEP-68-044		
87-86-5	Pentachlorophenol	ND		mg/kg dry	0.0485	0.0967	2	EPA 8270E	06/24/2025 12:57	06/25/2025 14:44	SS
								Certifications:	CTDOH-PH-0723,NELAC-NY10854,NJDEP-CT005,PADEP-68-044		
85-01-8	Phenanthrene	ND		mg/kg dry	0.0485	0.0967	2	EPA 8270E	06/24/2025 12:57	06/25/2025 14:44	SS
								Certifications:	CTDOH-PH-0723,NELAC-NY10854,NJDEP-CT005,PADEP-68-044		
108-95-2	Phenol	ND		mg/kg dry	0.0485	0.0967	2	EPA 8270E	06/24/2025 12:57	06/25/2025 14:44	SS
								Certifications:	CTDOH-PH-0723,NELAC-NY10854,NJDEP-CT005,PADEP-68-044		
129-00-0	Pyrene	ND		mg/kg dry	0.0485	0.0967	2	EPA 8270E	06/24/2025 12:57	06/25/2025 14:44	SS
								Certifications:	CTDOH-PH-0723,NELAC-NY10854,NJDEP-CT005,PADEP-68-044		
110-86-1	Pyridine	ND	CCVE	mg/kg dry	0.194	0.387	2	EPA 8270E	06/24/2025 12:57	06/25/2025 14:44	SS
								Certifications:	CTDOH-PH-0723,NELAC-NY10854,NJDEP-CT005,PADEP-68-044		

	Surrogate Recoveries	Result	Acceptance Range
367-12-4	*Surrogate: SURR: 2-Fluorophenol*	*75.2 %*	*20-108*
13127-88-3	*Surrogate: SURR: Phenol-d6*	*65.1 %*	*23-114*

Sample Information

Client Sample ID: SB-1 (0-2) **York Sample ID:** 25F1387-01

York Project (SDG) No.	Client Project ID	Matrix	Collection Date/Time	Date Received
25F1387	2425 Atlantic Ave 25030016	Soil	June 20, 2025 12:58 pm	06/20/2025

Semi-Volatiles, 8270 - Comprehensive

Log-in Notes: **Sample Notes:**

Sample Prepared by Method: EPA 3550C

CAS No.	Parameter	Result	Flag	Units	Reported to LOD/MDL	LOQ	Dilution	Reference Method	Date/Time Prepared	Date/Time Analyzed	Analyst
4165-60-0	*Surrogate: SURR: Nitrobenzene-d5*	*63.8 %*			*22-108*						
321-60-8	*Surrogate: SURR: 2-Fluorobiphenyl*	*74.4 %*			*21-113*						
118-79-6	*Surrogate: SURR: 2,4,6-Tribromophenol*	*107 %*			*19-110*						
1718-51-0	*Surrogate: SURR: Terphenyl-d14*	*78.4 %*			*24-116*						

Pesticides, 8081 NYSDEC Part 375

Log-in Notes: **Sample Notes:**

Sample Prepared by Method: EPA 3550C

CAS No.	Parameter	Result	Flag	Units	Reported to LOQ	Dilution	Reference Method	Date/Time Prepared	Date/Time Analyzed	Analyst
72-54-8	4,4'-DDD	ND		mg/kg dry	0.00187	5	EPA 8081B	06/24/2025 12:54	06/25/2025 02:12	RJ
							Certifications:	CTDOH-PH-0723,NELAC-NY10854,NJDEP-CT005,PADEP-68-044		
72-55-9	4,4'-DDE	ND		mg/kg dry	0.00187	5	EPA 8081B	06/24/2025 12:54	06/25/2025 02:12	RJ
							Certifications:	CTDOH-PH-0723,NELAC-NY10854,NJDEP-CT005,PADEP-68-044		
50-29-3	4,4'-DDT	ND		mg/kg dry	0.00187	5	EPA 8081B	06/24/2025 12:54	06/25/2025 02:12	RJ
							Certifications:	CTDOH-PH-0723,NELAC-NY10854,NJDEP-CT005,PADEP-68-044		
309-00-2	Aldrin	ND		mg/kg dry	0.00187	5	EPA 8081B	06/24/2025 12:54	06/25/2025 02:12	RJ
							Certifications:	CTDOH-PH-0723,NELAC-NY10854,NJDEP-CT005,PADEP-68-044		
319-84-6	alpha-BHC	ND		mg/kg dry	0.00187	5	EPA 8081B	06/24/2025 12:54	06/25/2025 02:12	RJ
							Certifications:	CTDOH-PH-0723,NELAC-NY10854,NJDEP-CT005,PADEP-68-044		
5103-71-9	alpha-Chlordane	ND		mg/kg dry	0.00187	5	EPA 8081B	06/24/2025 12:54	06/25/2025 02:12	RJ
							Certifications:	NELAC-NY10854,NJDEP-CT005		
319-85-7	beta-BHC	ND		mg/kg dry	0.00187	5	EPA 8081B	06/24/2025 12:54	06/25/2025 02:12	RJ
							Certifications:	CTDOH-PH-0723,NELAC-NY10854,NJDEP-CT005,PADEP-68-044		
319-86-8	delta-BHC	ND		mg/kg dry	0.00187	5	EPA 8081B	06/24/2025 12:54	06/25/2025 02:12	RJ
							Certifications:	CTDOH-PH-0723,NELAC-NY10854,NJDEP-CT005,PADEP-68-044		
60-57-1	Dieldrin	ND		mg/kg dry	0.00187	5	EPA 8081B	06/24/2025 12:54	06/25/2025 02:12	RJ
							Certifications:	CTDOH-PH-0723,NELAC-NY10854,NJDEP-CT005,PADEP-68-044		
959-98-8	Endosulfan I	ND		mg/kg dry	0.00187	5	EPA 8081B	06/24/2025 12:54	06/25/2025 02:12	RJ
							Certifications:	CTDOH-PH-0723,NELAC-NY10854,NJDEP-CT005,PADEP-68-044		
33213-65-9	Endosulfan II	ND		mg/kg dry	0.00187	5	EPA 8081B	06/24/2025 12:54	06/25/2025 02:12	RJ
							Certifications:	CTDOH-PH-0723,NELAC-NY10854		
1031-07-8	Endosulfan sulfate	ND		mg/kg dry	0.00187	5	EPA 8081B	06/24/2025 12:54	06/25/2025 02:12	RJ
							Certifications:	CTDOH-PH-0723,NELAC-NY10854,NJDEP-CT005,PADEP-68-044		
72-20-8	Endrin	ND		mg/kg dry	0.00187	5	EPA 8081B	06/24/2025 12:54	06/25/2025 02:12	RJ
							Certifications:	CTDOH-PH-0723,NELAC-NY10854,NJDEP-CT005,PADEP-68-044		
58-89-9	gamma-BHC (Lindane)	ND		mg/kg dry	0.00187	5	EPA 8081B	06/24/2025 12:54	06/25/2025 02:12	RJ
							Certifications:	CTDOH-PH-0723,NELAC-NY10854,NJDEP-CT005,PADEP-68-044		
76-44-8	Heptachlor	ND		mg/kg dry	0.00187	5	EPA 8081B	06/24/2025 12:54	06/25/2025 02:12	RJ
							Certifications:	CTDOH-PH-0723,NELAC-NY10854,NJDEP-CT005,PADEP-68-044		

	Surrogate Recoveries	Result	Acceptance Range
2051-24-3	*Surrogate: Decachlorobiphenyl*	*88.5 %*	*30-150*
877-09-8	*Surrogate: Tetrachloro-m-xylene*	*83.0 %*	*30-150*

Sample Information

Client Sample ID: SB-1 (0-2) **York Sample ID:** 25F1387-01

York Project (SDG) No.	Client Project ID	Matrix	Collection Date/Time	Date Received
25F1387	2425 Atlantic Ave 25030016	Soil	June 20, 2025 12:58 pm	06/20/2025

Polychlorinated Biphenyls (PCB)

Log-in Notes:

Sample Notes:

Sample Prepared by Method: EPA 3550C

CAS No.	Parameter	Result	Flag	Units	Reported to LOQ	Dilution	Reference Method	Date/Time Prepared	Date/Time Analyzed	Analyst
12674-11-2	Aroclor 1016	ND		mg/kg dry	0.0189	1	EPA 8082A	06/24/2025 12:52	06/26/2025 10:28	NF
							Certifications:	NELAC-NY10854,CTDOH-PH-0723,NJDEP-CT005,PADEP-68-044		
11104-28-2	Aroclor 1221	ND		mg/kg dry	0.0189	1	EPA 8082A	06/24/2025 12:52	06/26/2025 10:28	NF
							Certifications:	NELAC-NY10854,CTDOH-PH-0723,NJDEP-CT005,PADEP-68-044		
11141-16-5	Aroclor 1232	ND		mg/kg dry	0.0189	1	EPA 8082A	06/24/2025 12:52	06/26/2025 10:28	NF
							Certifications:	NELAC-NY10854,CTDOH-PH-0723,NJDEP-CT005,PADEP-68-044		
53469-21-9	Aroclor 1242	ND		mg/kg dry	0.0189	1	EPA 8082A	06/24/2025 12:52	06/26/2025 10:28	NF
							Certifications:	NELAC-NY10854,CTDOH-PH-0723,NJDEP-CT005,PADEP-68-044		
12672-29-6	Aroclor 1248	ND		mg/kg dry	0.0189	1	EPA 8082A	06/24/2025 12:52	06/26/2025 10:28	NF
							Certifications:	NELAC-NY10854,CTDOH-PH-0723,NJDEP-CT005,PADEP-68-044		
11097-69-1	Aroclor 1254	ND		mg/kg dry	0.0189	1	EPA 8082A	06/24/2025 12:52	06/26/2025 10:28	NF
							Certifications:	NELAC-NY10854,CTDOH-PH-0723,NJDEP-CT005,PADEP-68-044		
11096-82-5	Aroclor 1260	ND		mg/kg dry	0.0189	1	EPA 8082A	06/24/2025 12:52	06/26/2025 10:28	NF
							Certifications:	NELAC-NY10854,CTDOH-PH-0723,NJDEP-CT005,PADEP-68-044		
1336-36-3	* Total PCBs	ND		mg/kg dry	0.0189	1	EPA 8082A	06/24/2025 12:52	06/26/2025 10:28	NF
							Certifications:			

	Surrogate Recoveries	Result	Acceptance Range
877-09-8	*Surrogate: Tetrachloro-m-xylene*	*97.0 %*	*30-120*
2051-24-3	*Surrogate: Decachlorobiphenyl*	*89.0 %*	*30-120*

Metals, Target Analyte

Log-in Notes:

Sample Notes:

Sample Prepared by Method: EPA 3050B

CAS No.	Parameter	Result	Flag	Units	Reported to LOQ	Dilution	Reference Method	Date/Time Prepared	Date/Time Analyzed	Analyst
7429-90-5	**Aluminum**	**17900**		mg/kg dry	4.86	1	EPA 6010D	06/24/2025 14:52	06/25/2025 11:45	AGNR
							Certifications:	CTDOH-PH-0723,NELAC-NY10854,NJDEP-CT005,PADEP-68-044		
7440-36-0	Antimony	ND		mg/kg dry	2.43	1	EPA 6010D	06/24/2025 14:52	06/25/2025 11:45	AGNR
							Certifications:	CTDOH-PH-0723,NELAC-NY10854,NJDEP-CT005,PADEP-68-044		
7440-38-2	**Arsenic**	**3.29**		mg/kg dry	1.46	1	EPA 6010D	06/24/2025 14:52	06/25/2025 11:45	AGNR
							Certifications:	CTDOH-PH-0723,NELAC-NY10854,NJDEP-CT005,PADEP-68-044		
7440-39-3	**Barium**	**60.7**		mg/kg dry	2.43	1	EPA 6010D	06/24/2025 14:52	06/25/2025 11:45	AGNR
							Certifications:	CTDOH-PH-0723,NELAC-NY10854,NJDEP-CT005,PADEP-68-044		
7440-41-7	**Beryllium**	**0.255**		mg/kg dry	0.049	1	EPA 6010D	06/24/2025 14:52	06/25/2025 11:45	AGNR
							Certifications:	CTDOH-PH-0723,NELAC-NY10854,NJDEP-CT005,PADEP-68-044		
7440-43-9	Cadmium	ND		mg/kg dry	0.292	1	EPA 6010D	06/24/2025 14:52	06/25/2025 11:45	AGNR
							Certifications:	CTDOH-PH-0723,NELAC-NY10854,NJDEP-CT005,PADEP-68-044		
7440-70-2	**Calcium**	**1300**	B	mg/kg dry	4.86	1	EPA 6010D	06/24/2025 14:52	06/25/2025 11:45	AGNR
							Certifications:	CTDOH-PH-0723,NELAC-NY10854,NJDEP-CT005,PADEP-68-044		
7440-47-3	**Chromium**	**25.2**		mg/kg dry	0.487	1	EPA 6010D	06/24/2025 14:52	06/25/2025 11:45	AGNR
							Certifications:	CTDOH-PH-0723,NELAC-NY10854,NJDEP-CT005,PADEP-68-044		

Sample Information

Client Sample ID: SB-1 (0-2) **York Sample ID:** 25F1387-01

York Project (SDG) No.	Client Project ID	Matrix	Collection Date/Time	Date Received
25F1387	2425 Atlantic Ave 25030016	Soil	June 20, 2025 12:58 pm	06/20/2025

Metals, Target Analyte

Log-in Notes:

Sample Notes:

Sample Prepared by Method: EPA 3050B

CAS No.	Parameter	Result	Flag	Units	Reported to LOQ	Dilution	Reference Method	Date/Time Prepared	Date/Time Analyzed	Analyst
7440-48-4	**Cobalt**	**8.87**		mg/kg dry	0.389	1	EPA 6010D	06/24/2025 14:52	06/25/2025 11:45	AGNR
							Certifications:	CTDOH-PH-0723,NELAC-NY10854,NJDEP-CT005,PADEP-68-044		
7440-50-8	**Copper**	**12.2**		mg/kg dry	1.95	1	EPA 6010D	06/24/2025 14:52	06/25/2025 11:45	AGNR
							Certifications:	CTDOH-PH-0723,NELAC-NY10854,NJDEP-CT005,PADEP-68-044		
7439-89-6	**Iron**	**23000**		mg/kg dry	24.3	1	EPA 6010D	06/24/2025 14:52	06/25/2025 11:45	AGNR
							Certifications:	CTDOH-PH-0723,NELAC-NY10854,NJDEP-CT005,PADEP-68-044		
7439-92-1	**Lead**	**10.6**		mg/kg dry	0.487	1	EPA 6010D	06/24/2025 14:52	06/25/2025 11:45	AGNR
							Certifications:	CTDOH-PH-0723,NELAC-NY10854,NJDEP-CT005,PADEP-68-044		
7439-95-4	**Magnesium**	**2120**	B	mg/kg dry	4.87	1	EPA 6010D	06/24/2025 14:52	06/25/2025 11:45	AGNR
							Certifications:	CTDOH-PH-0723,NELAC-NY10854,NJDEP-CT005,PADEP-68-044		
7439-96-5	**Manganese**	**275**		mg/kg dry	0.487	1	EPA 6010D	06/24/2025 14:52	06/25/2025 11:45	AGNR
							Certifications:	CTDOH-PH-0723,NELAC-NY10854,NJDEP-CT005,PADEP-68-044		
7440-02-0	**Nickel**	**14.0**		mg/kg dry	0.969	1	EPA 6010D	06/24/2025 14:52	06/25/2025 11:45	AGNR
							Certifications:	CTDOH-PH-0723,NELAC-NY10854,NJDEP-CT005,PADEP-68-044		
7440-09-7	**Potassium**	**829**		mg/kg dry	4.87	1	EPA 6010D	06/24/2025 14:52	06/25/2025 11:45	AGNR
							Certifications:	CTDOH-PH-0723,NELAC-NY10854,NJDEP-CT005,PADEP-68-044		
7782-49-2	Selenium	ND		mg/kg dry	2.43	1	EPA 6010D	06/24/2025 14:52	06/25/2025 11:45	AGNR
							Certifications:	CTDOH-PH-0723,NELAC-NY10854,NJDEP-CT005,PADEP-68-044		
7440-22-4	Silver	ND		mg/kg dry	0.490	1	EPA 6010D	06/24/2025 14:52	06/25/2025 11:45	AGNR
							Certifications:	CTDOH-PH-0723,NELAC-NY10854,NJDEP-CT005,PADEP-68-044		
7440-23-5	**Sodium**	**152**		mg/kg dry	48.6	1	EPA 6010D	06/24/2025 14:52	06/25/2025 11:45	AGNR
							Certifications:	CTDOH-PH-0723,NELAC-NY10854,NJDEP-CT005,PADEP-68-044		
7440-28-0	Thallium	ND		mg/kg dry	1.95	1	EPA 6010D	06/24/2025 14:52	06/25/2025 11:45	AGNR
							Certifications:	CTDOH-PH-0723,NELAC-NY10854,NJDEP-CT005,PADEP-68-044		
7440-62-2	**Vanadium**	**35.8**		mg/kg dry	0.969	1	EPA 6010D	06/24/2025 14:52	06/25/2025 11:45	AGNR
							Certifications:	CTDOH-PH-0723,NELAC-NY10854,NJDEP-CT005,PADEP-68-044		
7440-66-6	**Zinc**	**23.9**		mg/kg dry	2.42	1	EPA 6010D	06/24/2025 14:52	06/25/2025 11:45	AGNR
							Certifications:	CTDOH-PH-0723,NELAC-NY10854,NJDEP-CT005,PADEP-68-044		

Mercury by 7473

Log-in Notes:

Sample Notes:

Sample Prepared by Method: EPA 7473 soil

CAS No.	Parameter	Result	Flag	Units	Reported to LOQ	Dilution	Reference Method	Date/Time Prepared	Date/Time Analyzed	Analyst
7439-97-6	Mercury	ND		mg/kg dry	0.0350	1	EPA 7473	06/25/2025 07:49	06/25/2025 14:51	DBT
							Certifications:	CTDOH-PH-0723,NJDEP-CT005,NELAC-NY10854,PADEP-68-044		

Total Solids

Log-in Notes:

Sample Notes:

Sample Prepared by Method: % Solids Prep

CAS No.	Parameter	Result	Flag	Units	Reported to LOQ	Dilution	Reference Method	Date/Time Prepared	Date/Time Analyzed	Analyst
solids	*** % Solids**	**85.7**		%	0.100	1	SM 2540G	06/24/2025 08:42	06/24/2025 10:36	SMM
							Certifications:	CTDOH-PH-0723		

Sample Information

Client Sample ID: **SB-1 (0-2)** **York Sample ID:** **25F1387-01**

York Project (SDG) No.	Client Project ID	Matrix	Collection Date/Time	Date Received
25F1387	2425 Atlantic Ave 25030016	Soil	June 20, 2025 12:58 pm	06/20/2025

Sample Information

Client Sample ID: **SB-1 (6-8)** **York Sample ID:** **25F1387-02**

York Project (SDG) No.	Client Project ID	Matrix	Collection Date/Time	Date Received
25F1387	2425 Atlantic Ave 25030016	Soil	June 20, 2025 1:00 pm	06/20/2025

Volatile Organics, 8260 - Comprehensive

Log-in Notes:

Sample Notes:

Sample Prepared by Method: EPA 5035A

CAS No.	Parameter	Result	Flag	Units	Reported to LOD/MDL	LOQ	Dilution	Reference Method	Date/Time Prepared	Date/Time Analyzed	Analyst
630-20-6	1,1,1,2-Tetrachloroethane	ND		mg/kg dry	0.0023	0.0045	1	EPA 8260D	06/24/2025 09:04	06/24/2025 11:38	PRS
								Certifications:	CTDOH-PH-0723,NELAC-NY10854,NELAC-NY12058,NJDEP-CT		
71-55-6	1,1,1-Trichloroethane	ND		mg/kg dry	0.0023	0.0045	1	EPA 8260D	06/24/2025 09:04	06/24/2025 11:38	PRS
								Certifications:	CTDOH-PH-0723,NELAC-NY10854,NELAC-NY12058,NJDEP-CT		
79-34-5	1,1,2,2-Tetrachloroethane	ND		mg/kg dry	0.0023	0.0045	1	EPA 8260D	06/24/2025 09:04	06/24/2025 11:38	PRS
								Certifications:	CTDOH-PH-0723,NELAC-NY10854,NELAC-NY12058,NJDEP-CT		
76-13-1	1,1,2-Trichloro-1,2,2-trifluoroethane (Freon 113)	ND		mg/kg dry	0.0023	0.0045	1	EPA 8260D	06/24/2025 09:04	06/24/2025 11:38	PRS
								Certifications:	CTDOH-PH-0723,NELAC-NY10854,NELAC-NY12058,NJDEP-CT		
79-00-5	1,1,2-Trichloroethane	ND		mg/kg dry	0.0023	0.0045	1	EPA 8260D	06/24/2025 09:04	06/24/2025 11:38	PRS
								Certifications:	CTDOH-PH-0723,NELAC-NY10854,NELAC-NY12058,NJDEP-CT		
75-34-3	1,1-Dichloroethane	ND		mg/kg dry	0.0023	0.0045	1	EPA 8260D	06/24/2025 09:04	06/24/2025 11:38	PRS
								Certifications:	CTDOH-PH-0723,NELAC-NY10854,NELAC-NY12058,NJDEP-CT		
75-35-4	1,1-Dichloroethylene	ND		mg/kg dry	0.0023	0.0045	1	EPA 8260D	06/24/2025 09:04	06/24/2025 11:38	PRS
								Certifications:	CTDOH-PH-0723,NELAC-NY10854,NELAC-NY12058,NJDEP-CT		
87-61-6	1,2,3-Trichlorobenzene	ND		mg/kg dry	0.0023	0.0045	1	EPA 8260D	06/24/2025 09:04	06/24/2025 11:38	PRS
								Certifications:	NELAC-NY10854,NELAC-NY12058,NJDEP-CT005,PADEP-68-04		
96-18-4	1,2,3-Trichloropropane	ND		mg/kg dry	0.0023	0.0045	1	EPA 8260D	06/24/2025 09:04	06/24/2025 11:38	PRS
								Certifications:	NELAC-NY10854,NELAC-NY12058,NJDEP-CT005		
120-82-1	1,2,4-Trichlorobenzene	ND		mg/kg dry	0.0023	0.0045	1	EPA 8260D	06/24/2025 09:04	06/24/2025 11:38	PRS
								Certifications:	NELAC-NY10854,NELAC-NY12058,NJDEP-CT005,PADEP-68-04		
95-63-6	1,2,4-Trimethylbenzene	ND		mg/kg dry	0.0023	0.0045	1	EPA 8260D	06/24/2025 09:04	06/24/2025 11:38	PRS
								Certifications:	CTDOH-PH-0723,NELAC-NY10854,NELAC-NY12058,NJDEP-CT		
96-12-8	1,2-Dibromo-3-chloropropane	ND		mg/kg dry	0.0023	0.0045	1	EPA 8260D	06/24/2025 09:04	06/24/2025 11:38	PRS
								Certifications:	CTDOH-PH-0723,NELAC-NY10854,NELAC-NY12058,NJDEP-CT		
106-93-4	1,2-Dibromoethane	ND		mg/kg dry	0.0023	0.0045	1	EPA 8260D	06/24/2025 09:04	06/24/2025 11:38	PRS
								Certifications:	CTDOH-PH-0723,NELAC-NY10854,NELAC-NY12058,NJDEP-CT		
95-50-1	1,2-Dichlorobenzene	ND		mg/kg dry	0.0023	0.0045	1	EPA 8260D	06/24/2025 09:04	06/24/2025 11:38	PRS
								Certifications:	CTDOH-PH-0723,NELAC-NY10854,NELAC-NY12058,NJDEP-CT		
107-06-2	1,2-Dichloroethane	ND		mg/kg dry	0.0023	0.0045	1	EPA 8260D	06/24/2025 09:04	06/24/2025 11:38	PRS
								Certifications:	CTDOH-PH-0723,NELAC-NY10854,NELAC-NY12058,NJDEP-CT		
78-87-5	1,2-Dichloropropane	ND		mg/kg dry	0.0023	0.0045	1	EPA 8260D	06/24/2025 09:04	06/24/2025 11:38	PRS
								Certifications:	CTDOH-PH-0723,NELAC-NY10854,NELAC-NY12058,NJDEP-CT		
108-67-8	1,3,5-Trimethylbenzene	ND		mg/kg dry	0.0023	0.0045	1	EPA 8260D	06/24/2025 09:04	06/24/2025 11:38	PRS
								Certifications:	CTDOH-PH-0723,NELAC-NY10854,NELAC-NY12058,NJDEP-CT		
541-73-1	1,3-Dichlorobenzene	ND		mg/kg dry	0.0023	0.0045	1	EPA 8260D	06/24/2025 09:04	06/24/2025 11:38	PRS
								Certifications:	CTDOH-PH-0723,NELAC-NY10854,NELAC-NY12058,NJDEP-CT		
106-46-7	1,4-Dichlorobenzene	ND		mg/kg dry	0.0023	0.0045	1	EPA 8260D	06/24/2025 09:04	06/24/2025 11:38	PRS
								Certifications:	CTDOH-PH-0723,NELAC-NY10854,NELAC-NY12058,NJDEP-CT		
123-91-1	1,4-Dioxane	ND		mg/kg dry	0.045	0.090	1	EPA 8260D	06/24/2025 09:04	06/24/2025 11:38	PRS
								Certifications:	NELAC-NY10854,NELAC-NY12058,NJDEP-CT005,PADEP-68-04		
78-93-3	2-Butanone	ND	CCVE	mg/kg dry	0.0023	0.0045	1	EPA 8260D	06/24/2025 09:04	06/24/2025 11:38	PRS
								Certifications:	CTDOH-PH-0723,NELAC-NY10854,NELAC-NY12058,NJDEP-CT		

Sample Information

Client Sample ID: SB-1 (6-8) **York Sample ID:** 25F1387-02

York Project (SDG) No.	Client Project ID	Matrix	Collection Date/Time	Date Received
25F1387	2425 Atlantic Ave 25030016	Soil	June 20, 2025 1:00 pm	06/20/2025

Volatile Organics, 8260 - Comprehensive

Log-in Notes:

Sample Notes:

Sample Prepared by Method: EPA 5035A

CAS No.	Parameter	Result	Flag	Units	Reported to LOD/MDL	LOQ	Dilution	Reference Method	Date/Time Prepared	Date/Time Analyzed	Analyst
591-78-6	2-Hexanone	ND		mg/kg dry	0.0023	0.0045	1	EPA 8260D	06/24/2025 09:04	06/24/2025 11:38	PRS
								Certifications:	CTDOH-PH-0723,NELAC-NY10854,NELAC-NY12058,NJDEP-CT		
108-10-1	4-Methyl-2-pentanone	ND		mg/kg dry	0.0023	0.0045	1	EPA 8260D	06/24/2025 09:04	06/24/2025 11:38	PRS
								Certifications:	CTDOH-PH-0723,NELAC-NY10854,NELAC-NY12058,NJDEP-CT		
67-64-1	Acetone	ND		mg/kg dry	0.0045	0.0090	1	EPA 8260D	06/24/2025 09:04	06/24/2025 11:38	PRS
								Certifications:	CTDOH-PH-0723,NELAC-NY10854,NELAC-NY12058,NJDEP-CT		
107-02-8	Acrolein	ND		mg/kg dry	0.0045	0.0090	1	EPA 8260D	06/24/2025 09:04	06/24/2025 11:38	PRS
								Certifications:	CTDOH-PH-0723,NELAC-NY10854,NELAC-NY12058,NJDEP-CT		
107-13-1	Acrylonitrile	ND		mg/kg dry	0.0023	0.0045	1	EPA 8260D	06/24/2025 09:04	06/24/2025 11:38	PRS
								Certifications:	CTDOH-PH-0723,NELAC-NY10854,NELAC-NY12058,NJDEP-CT		
71-43-2	Benzene	ND		mg/kg dry	0.0023	0.0045	1	EPA 8260D	06/24/2025 09:04	06/24/2025 11:38	PRS
								Certifications:	CTDOH-PH-0723,NELAC-NY10854,NELAC-NY12058,NJDEP-CT		
74-97-5	Bromochloromethane	ND		mg/kg dry	0.0023	0.0045	1	EPA 8260D	06/24/2025 09:04	06/24/2025 11:38	PRS
								Certifications:	NELAC-NY10854,NELAC-NY12058,NJDEP-CT005,PADEP-68-04		
75-27-4	Bromodichloromethane	ND		mg/kg dry	0.0023	0.0045	1	EPA 8260D	06/24/2025 09:04	06/24/2025 11:38	PRS
								Certifications:	CTDOH-PH-0723,NELAC-NY10854,NELAC-NY12058,NJDEP-CT		
75-25-2	Bromoform	ND		mg/kg dry	0.0023	0.0045	1	EPA 8260D	06/24/2025 09:04	06/24/2025 11:38	PRS
								Certifications:	CTDOH-PH-0723,NELAC-NY10854,NELAC-NY12058,NJDEP-CT		
74-83-9	Bromomethane	ND		mg/kg dry	0.0023	0.0045	1	EPA 8260D	06/24/2025 09:04	06/24/2025 11:38	PRS
								Certifications:	CTDOH-PH-0723,NELAC-NY10854,NELAC-NY12058,NJDEP-CT		
75-15-0	Carbon disulfide	ND		mg/kg dry	0.0023	0.0045	1	EPA 8260D	06/24/2025 09:04	06/24/2025 11:38	PRS
								Certifications:	CTDOH-PH-0723,NELAC-NY10854,NELAC-NY12058,NJDEP-CT		
56-23-5	Carbon tetrachloride	ND		mg/kg dry	0.0023	0.0045	1	EPA 8260D	06/24/2025 09:04	06/24/2025 11:38	PRS
								Certifications:	CTDOH-PH-0723,NELAC-NY10854,NELAC-NY12058,NJDEP-CT		
108-90-7	Chlorobenzene	ND		mg/kg dry	0.0023	0.0045	1	EPA 8260D	06/24/2025 09:04	06/24/2025 11:38	PRS
								Certifications:	CTDOH-PH-0723,NELAC-NY10854,NELAC-NY12058,NJDEP-CT		
75-00-3	Chloroethane	ND		mg/kg dry	0.0023	0.0045	1	EPA 8260D	06/24/2025 09:04	06/24/2025 11:38	PRS
								Certifications:	CTDOH-PH-0723,NELAC-NY10854,NELAC-NY12058,NJDEP-CT		
67-66-3	Chloroform	ND		mg/kg dry	0.0023	0.0045	1	EPA 8260D	06/24/2025 09:04	06/24/2025 11:38	PRS
								Certifications:	CTDOH-PH-0723,NELAC-NY10854,NELAC-NY12058,NJDEP-CT		
74-87-3	Chloromethane	ND		mg/kg dry	0.0023	0.0045	1	EPA 8260D	06/24/2025 09:04	06/24/2025 11:38	PRS
								Certifications:	CTDOH-PH-0723,NELAC-NY10854,NELAC-NY12058,NJDEP-CT		
156-59-2	cis-1,2-Dichloroethylene	ND	CCVE	mg/kg dry	0.0023	0.0045	1	EPA 8260D	06/24/2025 09:04	06/24/2025 11:38	PRS
								Certifications:	CTDOH-PH-0723,NELAC-NY10854,NELAC-NY12058,NJDEP-CT		
10061-01-5	cis-1,3-Dichloropropylene	ND		mg/kg dry	0.0023	0.0045	1	EPA 8260D	06/24/2025 09:04	06/24/2025 11:38	PRS
								Certifications:	CTDOH-PH-0723,NELAC-NY10854,NELAC-NY12058,NJDEP-CT		
110-82-7	Cyclohexane	ND		mg/kg dry	0.0023	0.0045	1	EPA 8260D	06/24/2025 09:04	06/24/2025 11:38	PRS
								Certifications:	NELAC-NY10854,NELAC-NY12058,NJDEP-CT005,PADEP-68-04		
124-48-1	Dibromochloromethane	ND		mg/kg dry	0.0023	0.0045	1	EPA 8260D	06/24/2025 09:04	06/24/2025 11:38	PRS
								Certifications:	NELAC-NY10854,NELAC-NY12058,NJDEP-CT005,PADEP-68-04		
74-95-3	Dibromomethane	ND		mg/kg dry	0.0023	0.0045	1	EPA 8260D	06/24/2025 09:04	06/24/2025 11:38	PRS
								Certifications:	NELAC-NY10854,NELAC-NY12058,NJDEP-CT005,PADEP-68-04		
75-71-8	Dichlorodifluoromethane	ND		mg/kg dry	0.0023	0.0045	1	EPA 8260D	06/24/2025 09:04	06/24/2025 11:38	PRS
								Certifications:	NELAC-NY10854,NELAC-NY12058,NJDEP-CT005,PADEP-68-04		

Sample Information

Client Sample ID: SB-1 (6-8) **York Sample ID:** 25F1387-02

York Project (SDG) No.	Client Project ID	Matrix	Collection Date/Time	Date Received
25F1387	2425 Atlantic Ave 25030016	Soil	June 20, 2025 1:00 pm	06/20/2025

Volatile Organics, 8260 - Comprehensive

Log-in Notes:

Sample Notes:

Sample Prepared by Method: EPA 5035A

CAS No.	Parameter	Result	Flag	Units	Reported to LOD/MDL	LOQ	Dilution	Reference Method	Date/Time Prepared	Date/Time Analyzed	Analyst
100-41-4	Ethyl Benzene	ND	QL-02	mg/kg dry	0.0023	0.0045	1	EPA 8260D	06/24/2025 09:04	06/24/2025 11:38	PRS
								Certifications:	CTDOH-PH-0723,NELAC-NY10854,NELAC-NY12058,NJDEP-CT		
87-68-3	Hexachlorobutadiene	ND		mg/kg dry	0.0023	0.0045	1	EPA 8260D	06/24/2025 09:04	06/24/2025 11:38	PRS
								Certifications:	NELAC-NY10854,NELAC-NY12058,NJDEP-CT005,PADEP-68-04		
98-82-8	Isopropylbenzene	ND		mg/kg dry	0.0023	0.0045	1	EPA 8260D	06/24/2025 09:04	06/24/2025 11:38	PRS
								Certifications:	CTDOH-PH-0723,NELAC-NY10854,NELAC-NY12058,NJDEP-CT		
79-20-9	Methyl acetate	ND	CCVE	mg/kg dry	0.0023	0.0045	1	EPA 8260D	06/24/2025 09:04	06/24/2025 11:38	PRS
								Certifications:	NELAC-NY10854,NELAC-NY12058,NJDEP-CT005,PADEP-68-04		
1634-04-4	Methyl tert-butyl ether (MTBE)	ND	QL-02	mg/kg dry	0.0023	0.0045	1	EPA 8260D	06/24/2025 09:04	06/24/2025 11:38	PRS
								Certifications:	CTDOH-PH-0723,NELAC-NY10854,NELAC-NY12058,NJDEP-CT		
108-87-2	Methylcyclohexane	ND		mg/kg dry	0.0023	0.0045	1	EPA 8260D	06/24/2025 09:04	06/24/2025 11:38	PRS
								Certifications:	NELAC-NY10854,NELAC-NY12058,NJDEP-CT005,PADEP-68-04		
75-09-2	Methylene chloride	ND		mg/kg dry	0.0045	0.0090	1	EPA 8260D	06/24/2025 09:04	06/24/2025 11:38	PRS
								Certifications:	CTDOH-PH-0723,NELAC-NY10854,NELAC-NY12058,NJDEP-CT		
104-51-8	n-Butylbenzene	ND		mg/kg dry	0.0023	0.0045	1	EPA 8260D	06/24/2025 09:04	06/24/2025 11:38	PRS
								Certifications:	CTDOH-PH-0723,NELAC-NY10854,NELAC-NY12058,NJDEP-CT		
103-65-1	n-Propylbenzene	ND		mg/kg dry	0.0023	0.0045	1	EPA 8260D	06/24/2025 09:04	06/24/2025 11:38	PRS
								Certifications:	CTDOH-PH-0723,NELAC-NY10854,NELAC-NY12058,NJDEP-CT		
95-47-6	o-Xylene	ND	QL-02	mg/kg dry	0.0023	0.0045	1	EPA 8260D	06/24/2025 09:04	06/24/2025 11:38	PRS
								Certifications:	CTDOH-PH-0723,NELAC-NY10854,NELAC-NY12058,PADEP-68		
179601-23-1	p- & m- Xylenes	ND		mg/kg dry	0.0045	0.0090	1	EPA 8260D	06/24/2025 09:04	06/24/2025 11:38	PRS
								Certifications:	CTDOH-PH-0723,NELAC-NY10854,NELAC-NY12058,PADEP-68		
99-87-6	p-Isopropyltoluene	ND		mg/kg dry	0.0023	0.0045	1	EPA 8260D	06/24/2025 09:04	06/24/2025 11:38	PRS
								Certifications:	CTDOH-PH-0723,NELAC-NY10854,NELAC-NY12058,NJDEP-CT		
135-98-8	sec-Butylbenzene	ND		mg/kg dry	0.0023	0.0045	1	EPA 8260D	06/24/2025 09:04	06/24/2025 11:38	PRS
								Certifications:	CTDOH-PH-0723,NELAC-NY10854,NELAC-NY12058,NJDEP-CT		
100-42-5	Styrene	ND	QL-02	mg/kg dry	0.0023	0.0045	1	EPA 8260D	06/24/2025 09:04	06/24/2025 11:38	PRS
								Certifications:	CTDOH-PH-0723,NELAC-NY10854,NELAC-NY12058,NJDEP-CT		
75-65-0	tert-Butyl alcohol (TBA)	ND	QL-02	mg/kg dry	0.011	0.023	1	EPA 8260D	06/24/2025 09:04	06/24/2025 11:38	PRS
								Certifications:	NELAC-NY10854,NELAC-NY12058,NJDEP-CT005,PADEP-68-04		
98-06-6	tert-Butylbenzene	ND		mg/kg dry	0.0023	0.0045	1	EPA 8260D	06/24/2025 09:04	06/24/2025 11:38	PRS
								Certifications:	CTDOH-PH-0723,NELAC-NY10854,NELAC-NY12058,NJDEP-CT		
127-18-4	Tetrachloroethylene	ND	QL-02	mg/kg dry	0.0023	0.0045	1	EPA 8260D	06/24/2025 09:04	06/24/2025 11:38	PRS
								Certifications:	CTDOH-PH-0723,NELAC-NY10854,NELAC-NY12058,NJDEP-CT		
108-88-3	Toluene	ND		mg/kg dry	0.0023	0.0045	1	EPA 8260D	06/24/2025 09:04	06/24/2025 11:38	PRS
								Certifications:	CTDOH-PH-0723,NELAC-NY10854,NELAC-NY12058,NJDEP-CT		
156-60-5	trans-1,2-Dichloroethylene	ND		mg/kg dry	0.0023	0.0045	1	EPA 8260D	06/24/2025 09:04	06/24/2025 11:38	PRS
								Certifications:	CTDOH-PH-0723,NELAC-NY10854,NELAC-NY12058,NJDEP-CT		
10061-02-6	trans-1,3-Dichloropropylene	ND		mg/kg dry	0.0023	0.0045	1	EPA 8260D	06/24/2025 09:04	06/24/2025 11:38	PRS
								Certifications:	CTDOH-PH-0723,NELAC-NY10854,NELAC-NY12058,NJDEP-CT		
79-01-6	Trichloroethylene	ND		mg/kg dry	0.0023	0.0045	1	EPA 8260D	06/24/2025 09:04	06/24/2025 11:38	PRS
								Certifications:	CTDOH-PH-0723,NELAC-NY10854,NELAC-NY12058,NJDEP-CT		
75-69-4	Trichlorofluoromethane	ND		mg/kg dry	0.0023	0.0045	1	EPA 8260D	06/24/2025 09:04	06/24/2025 11:38	PRS
								Certifications:	CTDOH-PH-0723,NELAC-NY10854,NELAC-NY12058,NJDEP-CT		

Sample Information

Client Sample ID: SB-1 (6-8) **York Sample ID:** 25F1387-02

York Project (SDG) No.	Client Project ID	Matrix	Collection Date/Time	Date Received
25F1387	2425 Atlantic Ave 25030016	Soil	June 20, 2025 1:00 pm	06/20/2025

Volatile Organics, 8260 - Comprehensive

Log-in Notes: **Sample Notes:**

Sample Prepared by Method: EPA 5035A

CAS No.	Parameter	Result	Flag	Units	Reported to LOD/MDL	LOQ	Dilution	Reference Method	Date/Time Prepared	Date/Time Analyzed	Analyst
75-01-4	Vinyl Chloride	ND		mg/kg dry	0.0023	0.0045	1	EPA 8260D	06/24/2025 09:04	06/24/2025 11:38	PRS
								Certifications:	CTDOH-PH-0723,NELAC-NY10854,NELAC-NY12058,NJDEP-CT		
1330-20-7	Xylenes, Total	ND		mg/kg dry	0.0068	0.014	1	EPA 8260D	06/24/2025 09:04	06/24/2025 11:38	PRS
								Certifications:	CTDOH-PH-0723,NELAC-NY10854,NELAC-NY12058,NJDEP-CT		

	Surrogate Recoveries	Result	Acceptance Range
17060-07-0	*Surrogate: SURR: 1,2-Dichloroethane-d4*	*99.6 %*	*77-125*
2037-26-5	*Surrogate: SURR: Toluene-d8*	*98.4 %*	*85-120*
460-00-4	*Surrogate: SURR: p-Bromofluorobenzene*	*101 %*	*76-130*

Semi-Volatiles, 8270 - Comprehensive

Log-in Notes: **Sample Notes:**

Sample Prepared by Method: EPA 3550C

CAS No.	Parameter	Result	Flag	Units	Reported to LOD/MDL	LOQ	Dilution	Reference Method	Date/Time Prepared	Date/Time Analyzed	Analyst
92-52-4	1,1-Biphenyl	ND		mg/kg dry	0.0469	0.0935	2	EPA 8270E	06/24/2025 12:57	06/25/2025 15:15	SS
								Certifications:	NELAC-NY10854,NJDEP-CT005,PADEP-68-04440		
95-94-3	1,2,4,5-Tetrachlorobenzene	ND	CCVE	mg/kg dry	0.0935	0.187	2	EPA 8270E	06/24/2025 12:57	06/25/2025 15:15	SS
								Certifications:	NELAC-NY10854,NJDEP-CT005,PADEP-68-04440		
120-82-1	1,2,4-Trichlorobenzene	ND		mg/kg dry	0.0469	0.0935	2	EPA 8270E	06/24/2025 12:57	06/25/2025 15:15	SS
								Certifications:	CTDOH-PH-0723,NELAC-NY10854,NJDEP-CT005,PADEP-68-044		
95-50-1	1,2-Dichlorobenzene	ND		mg/kg dry	0.0469	0.0935	2	EPA 8270E	06/24/2025 12:57	06/25/2025 15:15	SS
								Certifications:	NELAC-NY10854,PADEP-68-04440		
122-66-7	1,2-Diphenylhydrazine (as Azobenzene)	ND		mg/kg dry	0.0469	0.0935	2	EPA 8270E	06/24/2025 12:57	06/25/2025 15:15	SS
								Certifications:	NELAC-NY10854,NJDEP-CT005,PADEP-68-04440		
541-73-1	1,3-Dichlorobenzene	ND		mg/kg dry	0.0469	0.0935	2	EPA 8270E	06/24/2025 12:57	06/25/2025 15:15	SS
								Certifications:	NELAC-NY10854,PADEP-68-04440		
106-46-7	1,4-Dichlorobenzene	ND		mg/kg dry	0.0469	0.0935	2	EPA 8270E	06/24/2025 12:57	06/25/2025 15:15	SS
								Certifications:	NELAC-NY10854,PADEP-68-04440		
58-90-2	2,3,4,6-Tetrachlorophenol	ND		mg/kg dry	0.0935	0.187	2	EPA 8270E	06/24/2025 12:57	06/25/2025 15:15	SS
								Certifications:	NELAC-NY10854,NJDEP-CT005,PADEP-68-04440		
95-95-4	2,4,5-Trichlorophenol	ND		mg/kg dry	0.0469	0.0935	2	EPA 8270E	06/24/2025 12:57	06/25/2025 15:15	SS
								Certifications:	CTDOH-PH-0723,NELAC-NY10854,NJDEP-CT005,PADEP-68-044		
88-06-2	2,4,6-Trichlorophenol	ND		mg/kg dry	0.0469	0.0935	2	EPA 8270E	06/24/2025 12:57	06/25/2025 15:15	SS
								Certifications:	CTDOH-PH-0723,NELAC-NY10854,NJDEP-CT005,PADEP-68-044		
120-83-2	2,4-Dichlorophenol	ND		mg/kg dry	0.0469	0.0935	2	EPA 8270E	06/24/2025 12:57	06/25/2025 15:15	SS
								Certifications:	CTDOH-PH-0723,NELAC-NY10854,NJDEP-CT005,PADEP-68-044		
105-67-9	2,4-Dimethylphenol	ND		mg/kg dry	0.0469	0.0935	2	EPA 8270E	06/24/2025 12:57	06/25/2025 15:15	SS
								Certifications:	CTDOH-PH-0723,NELAC-NY10854,NJDEP-CT005,PADEP-68-044		
51-28-5	2,4-Dinitrophenol	ND		mg/kg dry	0.0935	0.187	2	EPA 8270E	06/24/2025 12:57	06/25/2025 15:15	SS
								Certifications:	CTDOH-PH-0723,NELAC-NY10854,NJDEP-CT005,PADEP-68-044		
121-14-2	2,4-Dinitrotoluene	ND		mg/kg dry	0.0469	0.0935	2	EPA 8270E	06/24/2025 12:57	06/25/2025 15:15	SS
								Certifications:	CTDOH-PH-0723,NELAC-NY10854,NJDEP-CT005,PADEP-68-044		

Sample Information

Client Sample ID: SB-1 (6-8) **York Sample ID:** 25F1387-02

York Project (SDG) No.	Client Project ID	Matrix	Collection Date/Time	Date Received
25F1387	2425 Atlantic Ave 25030016	Soil	June 20, 2025 1:00 pm	06/20/2025

Semi-Volatiles, 8270 - Comprehensive

Log-in Notes:

Sample Notes:

Sample Prepared by Method: EPA 3550C

CAS No.	Parameter	Result	Flag	Units	Reported to LOD/MDL	LOQ	Dilution	Reference Method	Date/Time Prepared	Date/Time Analyzed	Analyst
606-20-2	2,6-Dinitrotoluene	ND		mg/kg dry	0.0469	0.0935	2	EPA 8270E	06/24/2025 12:57	06/25/2025 15:15	SS
								Certifications:	CTDOH-PH-0723,NELAC-NY10854,NJDEP-CT005,PADEP-68-044		
91-58-7	2-Chloronaphthalene	ND		mg/kg dry	0.0469	0.0935	2	EPA 8270E	06/24/2025 12:57	06/25/2025 15:15	SS
								Certifications:	CTDOH-PH-0723,NELAC-NY10854,NJDEP-CT005,PADEP-68-044		
95-57-8	2-Chlorophenol	ND		mg/kg dry	0.0469	0.0935	2	EPA 8270E	06/24/2025 12:57	06/25/2025 15:15	SS
								Certifications:	CTDOH-PH-0723,NELAC-NY10854,NJDEP-CT005,PADEP-68-044		
91-57-6	2-Methylnaphthalene	ND		mg/kg dry	0.0469	0.0935	2	EPA 8270E	06/24/2025 12:57	06/25/2025 15:15	SS
								Certifications:	CTDOH-PH-0723,NELAC-NY10854,NJDEP-CT005,PADEP-68-044		
95-48-7	2-Methylphenol	ND		mg/kg dry	0.0469	0.0935	2	EPA 8270E	06/24/2025 12:57	06/25/2025 15:15	SS
								Certifications:	CTDOH-PH-0723,NELAC-NY10854,NJDEP-CT005,PADEP-68-044		
88-74-4	2-Nitroaniline	ND		mg/kg dry	0.0935	0.187	2	EPA 8270E	06/24/2025 12:57	06/25/2025 15:15	SS
								Certifications:	CTDOH-PH-0723,NELAC-NY10854,NJDEP-CT005,PADEP-68-044		
88-75-5	2-Nitrophenol	ND		mg/kg dry	0.0469	0.0935	2	EPA 8270E	06/24/2025 12:57	06/25/2025 15:15	SS
								Certifications:	CTDOH-PH-0723,NELAC-NY10854,NJDEP-CT005,PADEP-68-044		
65794-96-9	3- & 4-Methylphenols	ND		mg/kg dry	0.0469	0.0935	2	EPA 8270E	06/24/2025 12:57	06/25/2025 15:15	SS
								Certifications:	CTDOH-PH-0723,NELAC-NY10854,NJDEP-CT005,PADEP-68-044		
91-94-1	3,3-Dichlorobenzidine	ND		mg/kg dry	0.0469	0.0935	2	EPA 8270E	06/24/2025 12:57	06/25/2025 15:15	SS
								Certifications:	NELAC-NY10854,NJDEP-CT005,PADEP-68-04440		
99-09-2	3-Nitroaniline	ND		mg/kg dry	0.0935	0.187	2	EPA 8270E	06/24/2025 12:57	06/25/2025 15:15	SS
								Certifications:	CTDOH-PH-0723,NELAC-NY10854,NJDEP-CT005,PADEP-68-044		
534-52-1	4,6-Dinitro-2-methylphenol	ND		mg/kg dry	0.0935	0.187	2	EPA 8270E	06/24/2025 12:57	06/25/2025 15:15	SS
								Certifications:	CTDOH-PH-0723,NELAC-NY10854,NJDEP-CT005,PADEP-68-044		
101-55-3	4-Bromophenyl phenyl ether	ND		mg/kg dry	0.0469	0.0935	2	EPA 8270E	06/24/2025 12:57	06/25/2025 15:15	SS
								Certifications:	CTDOH-PH-0723,NELAC-NY10854,NJDEP-CT005,PADEP-68-044		
59-50-7	4-Chloro-3-methylphenol	ND		mg/kg dry	0.0469	0.0935	2	EPA 8270E	06/24/2025 12:57	06/25/2025 15:15	SS
								Certifications:	CTDOH-PH-0723,NELAC-NY10854,NJDEP-CT005,PADEP-68-044		
106-47-8	4-Chloroaniline	ND		mg/kg dry	0.0469	0.0935	2	EPA 8270E	06/24/2025 12:57	06/25/2025 15:15	SS
								Certifications:	CTDOH-PH-0723,NELAC-NY10854,NJDEP-CT005,PADEP-68-044		
7005-72-3	4-Chlorophenyl phenyl ether	ND		mg/kg dry	0.0469	0.0935	2	EPA 8270E	06/24/2025 12:57	06/25/2025 15:15	SS
								Certifications:	CTDOH-PH-0723,NELAC-NY10854,NJDEP-CT005,PADEP-68-044		
100-01-6	4-Nitroaniline	ND		mg/kg dry	0.0935	0.187	2	EPA 8270E	06/24/2025 12:57	06/25/2025 15:15	SS
								Certifications:	CTDOH-PH-0723,NELAC-NY10854,NJDEP-CT005,PADEP-68-044		
100-02-7	4-Nitrophenol	ND		mg/kg dry	0.0935	0.187	2	EPA 8270E	06/24/2025 12:57	06/25/2025 15:15	SS
								Certifications:	CTDOH-PH-0723,NELAC-NY10854,NJDEP-CT005,PADEP-68-044		
83-32-9	Acenaphthene	ND		mg/kg dry	0.0469	0.0935	2	EPA 8270E	06/24/2025 12:57	06/25/2025 15:15	SS
								Certifications:	CTDOH-PH-0723,NELAC-NY10854,NJDEP-CT005,PADEP-68-044		
208-96-8	Acenaphthylene	ND		mg/kg dry	0.0469	0.0935	2	EPA 8270E	06/24/2025 12:57	06/25/2025 15:15	SS
								Certifications:	CTDOH-PH-0723,NELAC-NY10854,NJDEP-CT005,PADEP-68-044		
98-86-2	Acetophenone	ND	CCVE	mg/kg dry	0.0469	0.0935	2	EPA 8270E	06/24/2025 12:57	06/25/2025 15:15	SS
								Certifications:	NELAC-NY10854,NJDEP-CT005,PADEP-68-04440		
62-53-3	Aniline	ND		mg/kg dry	0.187	0.374	2	EPA 8270E	06/24/2025 12:57	06/25/2025 15:15	SS
								Certifications:	NELAC-NY10854,NJDEP-CT005,PADEP-68-04440		
120-12-7	Anthracene	ND		mg/kg dry	0.0469	0.0935	2	EPA 8270E	06/24/2025 12:57	06/25/2025 15:15	SS
								Certifications:	CTDOH-PH-0723,NELAC-NY10854,NJDEP-CT005,PADEP-68-044		

Sample Information

Client Sample ID: SB-1 (6-8) **York Sample ID:** 25F1387-02

York Project (SDG) No.	Client Project ID	Matrix	Collection Date/Time	Date Received
25F1387	2425 Atlantic Ave 25030016	Soil	June 20, 2025 1:00 pm	06/20/2025

Semi-Volatiles, 8270 - Comprehensive

Log-in Notes:

Sample Notes:

Sample Prepared by Method: EPA 3550C

CAS No.	Parameter	Result	Flag	Units	Reported to LOD/MDL	LOQ	Dilution	Reference Method	Date/Time Prepared	Date/Time Analyzed	Analyst
1912-24-9	Atrazine	ND	CCVE	mg/kg dry	0.0469	0.0935	2	EPA 8270E	06/24/2025 12:57	06/25/2025 15:15	SS
								Certifications:	NELAC-NY10854,NJDEP-CT005,PADEP-68-04440		
100-52-7	Benzaldehyde	ND	CCVE	mg/kg dry	0.0469	0.0935	2	EPA 8270E	06/24/2025 12:57	06/25/2025 15:15	SS
								Certifications:	NELAC-NY10854,NJDEP-CT005,PADEP-68-04440		
92-87-5	Benzidine	ND	CAL-E	mg/kg dry	0.187	0.374	2	EPA 8270E	06/24/2025 12:57	06/25/2025 15:15	SS
								Certifications:	CTDOH-PH-0723,NELAC-NY10854,PADEP-68-04440		
56-55-3	Benzo(a)anthracene	ND		mg/kg dry	0.0469	0.0935	2	EPA 8270E	06/24/2025 12:57	06/25/2025 15:15	SS
								Certifications:	CTDOH-PH-0723,NELAC-NY10854,NJDEP-CT005,PADEP-68-044		
50-32-8	Benzo(a)pyrene	ND		mg/kg dry	0.0469	0.0935	2	EPA 8270E	06/24/2025 12:57	06/25/2025 15:15	SS
								Certifications:	CTDOH-PH-0723,NELAC-NY10854,NJDEP-CT005,PADEP-68-044		
205-99-2	Benzo(b)fluoranthene	ND		mg/kg dry	0.0469	0.0935	2	EPA 8270E	06/24/2025 12:57	06/25/2025 15:15	SS
								Certifications:	CTDOH-PH-0723,NELAC-NY10854,NJDEP-CT005,PADEP-68-044		
191-24-2	Benzo(g,h,i)perylene	ND		mg/kg dry	0.0469	0.0935	2	EPA 8270E	06/24/2025 12:57	06/25/2025 15:15	SS
								Certifications:	CTDOH-PH-0723,NELAC-NY10854,NJDEP-CT005,PADEP-68-044		
207-08-9	Benzo(k)fluoranthene	ND		mg/kg dry	0.0469	0.0935	2	EPA 8270E	06/24/2025 12:57	06/25/2025 15:15	SS
								Certifications:	CTDOH-PH-0723,NELAC-NY10854,NJDEP-CT005,PADEP-68-044		
65-85-0	Benzoic acid	ND	CAL-E	mg/kg dry	0.0469	0.0935	2	EPA 8270E	06/24/2025 12:57	06/25/2025 15:15	SS
								Certifications:	NELAC-NY10854,NJDEP-CT005,PADEP-68-04440		
100-51-6	Benzyl alcohol	ND		mg/kg dry	0.0469	0.0935	2	EPA 8270E	06/24/2025 12:57	06/25/2025 15:15	SS
								Certifications:	NELAC-NY10854,NJDEP-CT005,PADEP-68-04440		
85-68-7	Benzyl butyl phthalate	ND		mg/kg dry	0.0469	0.0935	2	EPA 8270E	06/24/2025 12:57	06/25/2025 15:15	SS
								Certifications:	CTDOH-PH-0723,NELAC-NY10854,NJDEP-CT005,PADEP-68-044		
111-91-1	Bis(2-chloroethoxy)methane	ND		mg/kg dry	0.0469	0.0935	2	EPA 8270E	06/24/2025 12:57	06/25/2025 15:15	SS
								Certifications:	CTDOH-PH-0723,NELAC-NY10854,NJDEP-CT005,PADEP-68-044		
111-44-4	Bis(2-chloroethyl)ether	ND		mg/kg dry	0.0469	0.0935	2	EPA 8270E	06/24/2025 12:57	06/25/2025 15:15	SS
								Certifications:	CTDOH-PH-0723,NELAC-NY10854,NJDEP-CT005,PADEP-68-044		
108-60-1	Bis(2-chloroisopropyl)ether	ND	CCVE	mg/kg dry	0.0469	0.0935	2	EPA 8270E	06/24/2025 12:57	06/25/2025 15:15	SS
								Certifications:	CTDOH-PH-0723,NELAC-NY10854,NJDEP-CT005,PADEP-68-044		
117-81-7	Bis(2-ethylhexyl)phthalate	ND		mg/kg dry	0.0469	0.0935	2	EPA 8270E	06/24/2025 12:57	06/25/2025 15:15	SS
								Certifications:	CTDOH-PH-0723,NELAC-NY10854,NJDEP-CT005,PADEP-68-044		
105-60-2	Caprolactam	ND		mg/kg dry	0.0935	0.187	2	EPA 8270E	06/24/2025 12:57	06/25/2025 15:15	SS
								Certifications:	NELAC-NY10854,NJDEP-CT005,PADEP-68-04440		
86-74-8	Carbazole	ND		mg/kg dry	0.0469	0.0935	2	EPA 8270E	06/24/2025 12:57	06/25/2025 15:15	SS
								Certifications:	CTDOH-PH-0723,NELAC-NY10854,NJDEP-CT005,PADEP-68-044		
218-01-9	Chrysene	ND		mg/kg dry	0.0469	0.0935	2	EPA 8270E	06/24/2025 12:57	06/25/2025 15:15	SS
								Certifications:	CTDOH-PH-0723,NELAC-NY10854,NJDEP-CT005,PADEP-68-044		
53-70-3	Dibenzo(a,h)anthracene	ND		mg/kg dry	0.0469	0.0935	2	EPA 8270E	06/24/2025 12:57	06/25/2025 15:15	SS
								Certifications:	CTDOH-PH-0723,NELAC-NY10854,NJDEP-CT005,PADEP-68-044		
132-64-9	Dibenzofuran	ND		mg/kg dry	0.0469	0.0935	2	EPA 8270E	06/24/2025 12:57	06/25/2025 15:15	SS
								Certifications:	CTDOH-PH-0723,NELAC-NY10854,NJDEP-CT005,PADEP-68-044		
84-66-2	Diethyl phthalate	ND		mg/kg dry	0.0469	0.0935	2	EPA 8270E	06/24/2025 12:57	06/25/2025 15:15	SS
								Certifications:	CTDOH-PH-0723,NELAC-NY10854,NJDEP-CT005,PADEP-68-044		
131-11-3	Dimethyl phthalate	ND		mg/kg dry	0.0469	0.0935	2	EPA 8270E	06/24/2025 12:57	06/25/2025 15:15	SS
								Certifications:	CTDOH-PH-0723,NELAC-NY10854,NJDEP-CT005,PADEP-68-044		

Sample Information

Client Sample ID: SB-1 (6-8) **York Sample ID:** 25F1387-02

York Project (SDG) No.	Client Project ID	Matrix	Collection Date/Time	Date Received
25F1387	2425 Atlantic Ave 25030016	Soil	June 20, 2025 1:00 pm	06/20/2025

Semi-Volatiles, 8270 - Comprehensive

Log-in Notes:

Sample Notes:

Sample Prepared by Method: EPA 3550C

CAS No.	Parameter	Result	Flag	Units	Reported to LOD/MDL	LOQ	Dilution	Reference Method	Date/Time Prepared	Date/Time Analyzed	Analyst
84-74-2	Di-n-butyl phthalate	ND		mg/kg dry	0.0469	0.0935	2	EPA 8270E	06/24/2025 12:57	06/25/2025 15:15	SS
								Certifications:	CTDOH-PH-0723,NELAC-NY10854,NJDEP-CT005,PADEP-68-044		
117-84-0	Di-n-octyl phthalate	ND		mg/kg dry	0.0469	0.0935	2	EPA 8270E	06/24/2025 12:57	06/25/2025 15:15	SS
								Certifications:	CTDOH-PH-0723,NELAC-NY10854,NJDEP-CT005,PADEP-68-044		
206-44-0	Fluoranthene	ND		mg/kg dry	0.0469	0.0935	2	EPA 8270E	06/24/2025 12:57	06/25/2025 15:15	SS
								Certifications:	CTDOH-PH-0723,NELAC-NY10854,NJDEP-CT005,PADEP-68-044		
86-73-7	Fluorene	ND		mg/kg dry	0.0469	0.0935	2	EPA 8270E	06/24/2025 12:57	06/25/2025 15:15	SS
								Certifications:	NELAC-NY10854,NJDEP-CT005,PADEP-68-04440		
118-74-1	Hexachlorobenzene	ND		mg/kg dry	0.0469	0.0935	2	EPA 8270E	06/24/2025 12:57	06/25/2025 15:15	SS
								Certifications:	CTDOH-PH-0723,NELAC-NY10854,NJDEP-CT005,PADEP-68-044		
87-68-3	Hexachlorobutadiene	ND		mg/kg dry	0.0469	0.0935	2	EPA 8270E	06/24/2025 12:57	06/25/2025 15:15	SS
								Certifications:	CTDOH-PH-0723,NELAC-NY10854,NJDEP-CT005,PADEP-68-044		
77-47-4	Hexachlorocyclopentadiene	ND	CCVE	mg/kg dry	0.0469	0.0935	2	EPA 8270E	06/24/2025 12:57	06/25/2025 15:15	SS
								Certifications:	CTDOH-PH-0723,NELAC-NY10854,NJDEP-CT005,PADEP-68-044		
67-72-1	Hexachloroethane	ND		mg/kg dry	0.0469	0.0935	2	EPA 8270E	06/24/2025 12:57	06/25/2025 15:15	SS
								Certifications:	CTDOH-PH-0723,NELAC-NY10854,NJDEP-CT005,PADEP-68-044		
193-39-5	Indeno(1,2,3-cd)pyrene	ND		mg/kg dry	0.0469	0.0935	2	EPA 8270E	06/24/2025 12:57	06/25/2025 15:15	SS
								Certifications:	CTDOH-PH-0723,NELAC-NY10854,NJDEP-CT005,PADEP-68-044		
78-59-1	Isophorone	ND		mg/kg dry	0.0469	0.0935	2	EPA 8270E	06/24/2025 12:57	06/25/2025 15:15	SS
								Certifications:	CTDOH-PH-0723,NELAC-NY10854,NJDEP-CT005,PADEP-68-044		
91-20-3	Naphthalene	ND		mg/kg dry	0.0469	0.0935	2	EPA 8270E	06/24/2025 12:57	06/25/2025 15:15	SS
								Certifications:	CTDOH-PH-0723,NELAC-NY10854,NJDEP-CT005,PADEP-68-044		
98-95-3	Nitrobenzene	ND	CCVE	mg/kg dry	0.0469	0.0935	2	EPA 8270E	06/24/2025 12:57	06/25/2025 15:15	SS
								Certifications:	CTDOH-PH-0723,NELAC-NY10854,NJDEP-CT005,PADEP-68-044		
62-75-9	N-Nitrosodimethylamine	ND	CCVE	mg/kg dry	0.0469	0.0935	2	EPA 8270E	06/24/2025 12:57	06/25/2025 15:15	SS
								Certifications:	CTDOH-PH-0723,NELAC-NY10854,NJDEP-CT005,PADEP-68-044		
621-64-7	N-nitroso-di-n-propylamine	ND		mg/kg dry	0.0469	0.0935	2	EPA 8270E	06/24/2025 12:57	06/25/2025 15:15	SS
								Certifications:	CTDOH-PH-0723,NELAC-NY10854,NJDEP-CT005,PADEP-68-044		
86-30-6	N-Nitrosodiphenylamine	ND		mg/kg dry	0.0469	0.0935	2	EPA 8270E	06/24/2025 12:57	06/25/2025 15:15	SS
								Certifications:	CTDOH-PH-0723,NELAC-NY10854,NJDEP-CT005,PADEP-68-044		
87-86-5	Pentachlorophenol	ND		mg/kg dry	0.0469	0.0935	2	EPA 8270E	06/24/2025 12:57	06/25/2025 15:15	SS
								Certifications:	CTDOH-PH-0723,NELAC-NY10854,NJDEP-CT005,PADEP-68-044		
85-01-8	Phenanthrene	ND		mg/kg dry	0.0469	0.0935	2	EPA 8270E	06/24/2025 12:57	06/25/2025 15:15	SS
								Certifications:	CTDOH-PH-0723,NELAC-NY10854,NJDEP-CT005,PADEP-68-044		
108-95-2	Phenol	ND		mg/kg dry	0.0469	0.0935	2	EPA 8270E	06/24/2025 12:57	06/25/2025 15:15	SS
								Certifications:	CTDOH-PH-0723,NELAC-NY10854,NJDEP-CT005,PADEP-68-044		
129-00-0	Pyrene	ND		mg/kg dry	0.0469	0.0935	2	EPA 8270E	06/24/2025 12:57	06/25/2025 15:15	SS
								Certifications:	CTDOH-PH-0723,NELAC-NY10854,NJDEP-CT005,PADEP-68-044		
110-86-1	Pyridine	ND	CCVE	mg/kg dry	0.187	0.374	2	EPA 8270E	06/24/2025 12:57	06/25/2025 15:15	SS
								Certifications:	CTDOH-PH-0723,NELAC-NY10854,NJDEP-CT005,PADEP-68-044		

	Surrogate Recoveries	Result	Acceptance Range
367-12-4	*Surrogate: SURR: 2-Fluorophenol*	*83.4 %*	*20-108*
13127-88-3	*Surrogate: SURR: Phenol-d6*	*71.4 %*	*23-114*

Sample Information

Client Sample ID: SB-1 (6-8) **York Sample ID:** 25F1387-02

York Project (SDG) No.	Client Project ID	Matrix	Collection Date/Time	Date Received
25F1387	2425 Atlantic Ave 25030016	Soil	June 20, 2025 1:00 pm	06/20/2025

Semi-Volatiles, 8270 - Comprehensive

Log-in Notes: **Sample Notes:**

Sample Prepared by Method: EPA 3550C

CAS No.	Parameter	Result	Flag	Units	Reported to LOD/MDL	LOQ	Dilution	Reference Method	Date/Time Prepared	Date/Time Analyzed	Analyst
4165-60-0	*Surrogate: SURR: Nitrobenzene-d5*	*69.0 %*			*22-108*						
321-60-8	*Surrogate: SURR: 2-Fluorobiphenyl*	*80.7 %*			*21-113*						
118-79-6	*Surrogate: SURR: 2,4,6-Tribromophenol*	*119 %*	S-08		*19-110*						
1718-51-0	*Surrogate: SURR: Terphenyl-d14*	*83.5 %*			*24-116*						

Pesticides, 8081 NYSDEC Part 375

Log-in Notes: **Sample Notes:**

Sample Prepared by Method: EPA 3550C

CAS No.	Parameter	Result	Flag	Units	Reported to LOQ	Dilution	Reference Method	Date/Time Prepared	Date/Time Analyzed	Analyst
72-54-8	4,4'-DDD	ND		mg/kg dry	0.00181	5	EPA 8081B	06/24/2025 12:54	06/25/2025 02:29	RJ
							Certifications:	CTDOH-PH-0723,NELAC-NY10854,NJDEP-CT005,PADEP-68-044		
72-55-9	4,4'-DDE	ND		mg/kg dry	0.00181	5	EPA 8081B	06/24/2025 12:54	06/25/2025 02:29	RJ
							Certifications:	CTDOH-PH-0723,NELAC-NY10854,NJDEP-CT005,PADEP-68-044		
50-29-3	4,4'-DDT	ND		mg/kg dry	0.00181	5	EPA 8081B	06/24/2025 12:54	06/25/2025 02:29	RJ
							Certifications:	CTDOH-PH-0723,NELAC-NY10854,NJDEP-CT005,PADEP-68-044		
309-00-2	Aldrin	ND		mg/kg dry	0.00181	5	EPA 8081B	06/24/2025 12:54	06/25/2025 02:29	RJ
							Certifications:	CTDOH-PH-0723,NELAC-NY10854,NJDEP-CT005,PADEP-68-044		
319-84-6	alpha-BHC	ND		mg/kg dry	0.00181	5	EPA 8081B	06/24/2025 12:54	06/25/2025 02:29	RJ
							Certifications:	CTDOH-PH-0723,NELAC-NY10854,NJDEP-CT005,PADEP-68-044		
5103-71-9	alpha-Chlordane	ND		mg/kg dry	0.00181	5	EPA 8081B	06/24/2025 12:54	06/25/2025 02:29	RJ
							Certifications:	NELAC-NY10854,NJDEP-CT005		
319-85-7	beta-BHC	ND		mg/kg dry	0.00181	5	EPA 8081B	06/24/2025 12:54	06/25/2025 02:29	RJ
							Certifications:	CTDOH-PH-0723,NELAC-NY10854,NJDEP-CT005,PADEP-68-044		
319-86-8	delta-BHC	ND		mg/kg dry	0.00181	5	EPA 8081B	06/24/2025 12:54	06/25/2025 02:29	RJ
							Certifications:	CTDOH-PH-0723,NELAC-NY10854,NJDEP-CT005,PADEP-68-044		
60-57-1	Dieldrin	ND		mg/kg dry	0.00181	5	EPA 8081B	06/24/2025 12:54	06/25/2025 02:29	RJ
							Certifications:	CTDOH-PH-0723,NELAC-NY10854,NJDEP-CT005,PADEP-68-044		
959-98-8	Endosulfan I	ND		mg/kg dry	0.00181	5	EPA 8081B	06/24/2025 12:54	06/25/2025 02:29	RJ
							Certifications:	CTDOH-PH-0723,NELAC-NY10854,NJDEP-CT005,PADEP-68-044		
33213-65-9	Endosulfan II	ND		mg/kg dry	0.00181	5	EPA 8081B	06/24/2025 12:54	06/25/2025 02:29	RJ
							Certifications:	CTDOH-PH-0723,NELAC-NY10854		
1031-07-8	Endosulfan sulfate	ND		mg/kg dry	0.00181	5	EPA 8081B	06/24/2025 12:54	06/25/2025 02:29	RJ
							Certifications:	CTDOH-PH-0723,NELAC-NY10854,NJDEP-CT005,PADEP-68-044		
72-20-8	Endrin	ND		mg/kg dry	0.00181	5	EPA 8081B	06/24/2025 12:54	06/25/2025 02:29	RJ
							Certifications:	CTDOH-PH-0723,NELAC-NY10854,NJDEP-CT005,PADEP-68-044		
58-89-9	gamma-BHC (Lindane)	ND		mg/kg dry	0.00181	5	EPA 8081B	06/24/2025 12:54	06/25/2025 02:29	RJ
							Certifications:	CTDOH-PH-0723,NELAC-NY10854,NJDEP-CT005,PADEP-68-044		
76-44-8	Heptachlor	ND		mg/kg dry	0.00181	5	EPA 8081B	06/24/2025 12:54	06/25/2025 02:29	RJ
							Certifications:	CTDOH-PH-0723,NELAC-NY10854,NJDEP-CT005,PADEP-68-044		

	Surrogate Recoveries	Result	Acceptance Range
2051-24-3	*Surrogate: Decachlorobiphenyl*	*75.9 %*	*30-150*
877-09-8	*Surrogate: Tetrachloro-m-xylene*	*70.1 %*	*30-150*

Sample Information

Client Sample ID: SB-1 (6-8) **York Sample ID:** 25F1387-02

York Project (SDG) No.	Client Project ID	Matrix	Collection Date/Time	Date Received
25F1387	2425 Atlantic Ave 25030016	Soil	June 20, 2025 1:00 pm	06/20/2025

Polychlorinated Biphenyls (PCB)

Log-in Notes:

Sample Notes:

Sample Prepared by Method: EPA 3550C

CAS No.	Parameter	Result	Flag	Units	Reported to LOQ	Dilution	Reference Method	Date/Time Prepared	Date/Time Analyzed	Analyst
12674-11-2	Aroclor 1016	ND		mg/kg dry	0.0183	1	EPA 8082A	06/24/2025 12:52	06/26/2025 10:41	NF
							Certifications:	NELAC-NY10854,CTDOH-PH-0723,NJDEP-CT005,PADEP-68-044		
11104-28-2	Aroclor 1221	ND		mg/kg dry	0.0183	1	EPA 8082A	06/24/2025 12:52	06/26/2025 10:41	NF
							Certifications:	NELAC-NY10854,CTDOH-PH-0723,NJDEP-CT005,PADEP-68-044		
11141-16-5	Aroclor 1232	ND		mg/kg dry	0.0183	1	EPA 8082A	06/24/2025 12:52	06/26/2025 10:41	NF
							Certifications:	NELAC-NY10854,CTDOH-PH-0723,NJDEP-CT005,PADEP-68-044		
53469-21-9	Aroclor 1242	ND		mg/kg dry	0.0183	1	EPA 8082A	06/24/2025 12:52	06/26/2025 10:41	NF
							Certifications:	NELAC-NY10854,CTDOH-PH-0723,NJDEP-CT005,PADEP-68-044		
12672-29-6	Aroclor 1248	ND		mg/kg dry	0.0183	1	EPA 8082A	06/24/2025 12:52	06/26/2025 10:41	NF
							Certifications:	NELAC-NY10854,CTDOH-PH-0723,NJDEP-CT005,PADEP-68-044		
11097-69-1	Aroclor 1254	ND		mg/kg dry	0.0183	1	EPA 8082A	06/24/2025 12:52	06/26/2025 10:41	NF
							Certifications:	NELAC-NY10854,CTDOH-PH-0723,NJDEP-CT005,PADEP-68-044		
11096-82-5	Aroclor 1260	ND		mg/kg dry	0.0183	1	EPA 8082A	06/24/2025 12:52	06/26/2025 10:41	NF
							Certifications:	NELAC-NY10854,CTDOH-PH-0723,NJDEP-CT005,PADEP-68-044		
1336-36-3	* Total PCBs	ND		mg/kg dry	0.0183	1	EPA 8082A	06/24/2025 12:52	06/26/2025 10:41	NF
							Certifications:			

	Surrogate Recoveries	Result	Acceptance Range
877-09-8	*Surrogate: Tetrachloro-m-xylene*	*77.5 %*	*30-120*
2051-24-3	*Surrogate: Decachlorobiphenyl*	*73.0 %*	*30-120*

Metals, Target Analyte

Log-in Notes:

Sample Notes:

Sample Prepared by Method: EPA 3050B

CAS No.	Parameter	Result	Flag	Units	Reported to LOQ	Dilution	Reference Method	Date/Time Prepared	Date/Time Analyzed	Analyst
7429-90-5	**Aluminum**	**14200**		mg/kg dry	4.70	1	EPA 6010D	06/24/2025 14:52	06/25/2025 11:47	AGNR
							Certifications:	CTDOH-PH-0723,NELAC-NY10854,NJDEP-CT005,PADEP-68-044		
7440-36-0	Antimony	ND		mg/kg dry	2.35	1	EPA 6010D	06/24/2025 14:52	06/25/2025 11:47	AGNR
							Certifications:	CTDOH-PH-0723,NELAC-NY10854,NJDEP-CT005,PADEP-68-044		
7440-38-2	**Arsenic**	**4.35**		mg/kg dry	1.41	1	EPA 6010D	06/24/2025 14:52	06/25/2025 11:47	AGNR
							Certifications:	CTDOH-PH-0723,NELAC-NY10854,NJDEP-CT005,PADEP-68-044		
7440-39-3	**Barium**	**42.1**		mg/kg dry	2.35	1	EPA 6010D	06/24/2025 14:52	06/25/2025 11:47	AGNR
							Certifications:	CTDOH-PH-0723,NELAC-NY10854,NJDEP-CT005,PADEP-68-044		
7440-41-7	**Beryllium**	**0.314**		mg/kg dry	0.047	1	EPA 6010D	06/24/2025 14:52	06/25/2025 11:47	AGNR
							Certifications:	CTDOH-PH-0723,NELAC-NY10854,NJDEP-CT005,PADEP-68-044		
7440-43-9	Cadmium	ND		mg/kg dry	0.282	1	EPA 6010D	06/24/2025 14:52	06/25/2025 11:47	AGNR
							Certifications:	CTDOH-PH-0723,NELAC-NY10854,NJDEP-CT005,PADEP-68-044		
7440-70-2	**Calcium**	**1000**	B	mg/kg dry	4.70	1	EPA 6010D	06/24/2025 14:52	06/25/2025 11:47	AGNR
							Certifications:	CTDOH-PH-0723,NELAC-NY10854,NJDEP-CT005,PADEP-68-044		
7440-47-3	**Chromium**	**25.1**		mg/kg dry	0.471	1	EPA 6010D	06/24/2025 14:52	06/25/2025 11:47	AGNR
							Certifications:	CTDOH-PH-0723,NELAC-NY10854,NJDEP-CT005,PADEP-68-044		

Sample Information

Client Sample ID: SB-1 (6-8) **York Sample ID:** 25F1387-02

York Project (SDG) No.	Client Project ID	Matrix	Collection Date/Time	Date Received
25F1387	2425 Atlantic Ave 25030016	Soil	June 20, 2025 1:00 pm	06/20/2025

Metals, Target Analyte

Log-in Notes:

Sample Notes:

Sample Prepared by Method: EPA 3050B

CAS No.	Parameter	Result	Flag	Units	Reported to LOQ	Dilution	Reference Method	Date/Time Prepared	Date/Time Analyzed	Analyst
7440-48-4	**Cobalt**	**8.35**		mg/kg dry	0.376	1	EPA 6010D	06/24/2025 14:52	06/25/2025 11:47	AGNR
							Certifications:	CTDOH-PH-0723,NELAC-NY10854,NJDEP-CT005,PADEP-68-044		
7440-50-8	**Copper**	**27.2**		mg/kg dry	1.88	1	EPA 6010D	06/24/2025 14:52	06/25/2025 11:47	AGNR
							Certifications:	CTDOH-PH-0723,NELAC-NY10854,NJDEP-CT005,PADEP-68-044		
7439-89-6	**Iron**	**35100**		mg/kg dry	23.5	1	EPA 6010D	06/24/2025 14:52	06/25/2025 11:47	AGNR
							Certifications:	CTDOH-PH-0723,NELAC-NY10854,NJDEP-CT005,PADEP-68-044		
7439-92-1	**Lead**	**5.08**		mg/kg dry	0.471	1	EPA 6010D	06/24/2025 14:52	06/25/2025 11:47	AGNR
							Certifications:	CTDOH-PH-0723,NELAC-NY10854,NJDEP-CT005,PADEP-68-044		
7439-95-4	**Magnesium**	**3570**	B	mg/kg dry	4.71	1	EPA 6010D	06/24/2025 14:52	06/25/2025 11:47	AGNR
							Certifications:	CTDOH-PH-0723,NELAC-NY10854,NJDEP-CT005,PADEP-68-044		
7439-96-5	**Manganese**	**266**		mg/kg dry	0.471	1	EPA 6010D	06/24/2025 14:52	06/25/2025 11:47	AGNR
							Certifications:	CTDOH-PH-0723,NELAC-NY10854,NJDEP-CT005,PADEP-68-044		
7440-02-0	**Nickel**	**16.6**		mg/kg dry	0.937	1	EPA 6010D	06/24/2025 14:52	06/25/2025 11:47	AGNR
							Certifications:	CTDOH-PH-0723,NELAC-NY10854,NJDEP-CT005,PADEP-68-044		
7440-09-7	**Potassium**	**1010**		mg/kg dry	4.71	1	EPA 6010D	06/24/2025 14:52	06/25/2025 11:47	AGNR
							Certifications:	CTDOH-PH-0723,NELAC-NY10854,NJDEP-CT005,PADEP-68-044		
7782-49-2	Selenium	ND		mg/kg dry	2.35	1	EPA 6010D	06/24/2025 14:52	06/25/2025 11:47	AGNR
							Certifications:	CTDOH-PH-0723,NELAC-NY10854,NJDEP-CT005,PADEP-68-044		
7440-22-4	Silver	ND		mg/kg dry	0.474	1	EPA 6010D	06/24/2025 14:52	06/25/2025 11:47	AGNR
							Certifications:	CTDOH-PH-0723,NELAC-NY10854,NJDEP-CT005,PADEP-68-044		
7440-23-5	**Sodium**	**111**		mg/kg dry	47.0	1	EPA 6010D	06/24/2025 14:52	06/25/2025 11:47	AGNR
							Certifications:	CTDOH-PH-0723,NELAC-NY10854,NJDEP-CT005,PADEP-68-044		
7440-28-0	Thallium	ND		mg/kg dry	1.88	1	EPA 6010D	06/24/2025 14:52	06/25/2025 11:47	AGNR
							Certifications:	CTDOH-PH-0723,NELAC-NY10854,NJDEP-CT005,PADEP-68-044		
7440-62-2	**Vanadium**	**38.5**		mg/kg dry	0.937	1	EPA 6010D	06/24/2025 14:52	06/25/2025 11:47	AGNR
							Certifications:	CTDOH-PH-0723,NELAC-NY10854,NJDEP-CT005,PADEP-68-044		
7440-66-6	**Zinc**	**33.7**		mg/kg dry	2.34	1	EPA 6010D	06/24/2025 14:52	06/25/2025 11:47	AGNR
							Certifications:	CTDOH-PH-0723,NELAC-NY10854,NJDEP-CT005,PADEP-68-044		

Mercury by 7473

Log-in Notes:

Sample Notes:

Sample Prepared by Method: EPA 7473 soil

CAS No.	Parameter	Result	Flag	Units	Reported to LOQ	Dilution	Reference Method	Date/Time Prepared	Date/Time Analyzed	Analyst
7439-97-6	Mercury	ND		mg/kg dry	0.0339	1	EPA 7473	06/25/2025 07:49	06/25/2025 14:51	DBT
							Certifications:	CTDOH-PH-0723,NJDEP-CT005,NELAC-NY10854,PADEP-68-044		

Total Solids

Log-in Notes:

Sample Notes:

Sample Prepared by Method: % Solids Prep

CAS No.	Parameter	Result	Flag	Units	Reported to LOQ	Dilution	Reference Method	Date/Time Prepared	Date/Time Analyzed	Analyst
solids	*** % Solids**	**88.6**		%	0.100	1	SM 2540G	06/24/2025 08:42	06/24/2025 10:36	SMM
							Certifications:	CTDOH-PH-0723		

Sample Information

Client Sample ID: **SB-1 (6-8)** **York Sample ID:** **25F1387-02**

York Project (SDG) No.	Client Project ID	Matrix	Collection Date/Time	Date Received
25F1387	2425 Atlantic Ave 25030016	Soil	June 20, 2025 1:00 pm	06/20/2025

Sample Information

Client Sample ID: SB-2 (8-10) **York Sample ID:** 25F1387-03

York Project (SDG) No.	Client Project ID	Matrix	Collection Date/Time	Date Received
25F1387	2425 Atlantic Ave 25030016	Soil	June 20, 2025 11:20 am	06/20/2025

Volatile Organics, 8260 - Comprehensive

Log-in Notes:

Sample Notes:

Sample Prepared by Method: EPA 5035A

CAS No.	Parameter	Result	Flag	Units	Reported to LOD/MDL	LOQ	Dilution	Reference Method	Date/Time Prepared	Date/Time Analyzed	Analyst
630-20-6	1,1,1,2-Tetrachloroethane	ND		mg/kg dry	0.0022	0.0044	1	EPA 8260D	06/24/2025 09:04	06/24/2025 10:43	PRS
								Certifications:	CTDOH-PH-0723,NELAC-NY10854,NELAC-NY12058,NJDEP-CT		
71-55-6	1,1,1-Trichloroethane	ND		mg/kg dry	0.0022	0.0044	1	EPA 8260D	06/24/2025 09:04	06/24/2025 10:43	PRS
								Certifications:	CTDOH-PH-0723,NELAC-NY10854,NELAC-NY12058,NJDEP-CT		
79-34-5	1,1,2,2-Tetrachloroethane	ND		mg/kg dry	0.0022	0.0044	1	EPA 8260D	06/24/2025 09:04	06/24/2025 10:43	PRS
								Certifications:	CTDOH-PH-0723,NELAC-NY10854,NELAC-NY12058,NJDEP-CT		
76-13-1	1,1,2-Trichloro-1,2,2-trifluoroethane (Freon 113)	ND		mg/kg dry	0.0022	0.0044	1	EPA 8260D	06/24/2025 09:04	06/24/2025 10:43	PRS
								Certifications:	CTDOH-PH-0723,NELAC-NY10854,NELAC-NY12058,NJDEP-CT		
79-00-5	1,1,2-Trichloroethane	ND		mg/kg dry	0.0022	0.0044	1	EPA 8260D	06/24/2025 09:04	06/24/2025 10:43	PRS
								Certifications:	CTDOH-PH-0723,NELAC-NY10854,NELAC-NY12058,NJDEP-CT		
75-34-3	1,1-Dichloroethane	ND		mg/kg dry	0.0022	0.0044	1	EPA 8260D	06/24/2025 09:04	06/24/2025 10:43	PRS
								Certifications:	CTDOH-PH-0723,NELAC-NY10854,NELAC-NY12058,NJDEP-CT		
75-35-4	1,1-Dichloroethylene	ND		mg/kg dry	0.0022	0.0044	1	EPA 8260D	06/24/2025 09:04	06/24/2025 10:43	PRS
								Certifications:	CTDOH-PH-0723,NELAC-NY10854,NELAC-NY12058,NJDEP-CT		
87-61-6	1,2,3-Trichlorobenzene	ND		mg/kg dry	0.0022	0.0044	1	EPA 8260D	06/24/2025 09:04	06/24/2025 10:43	PRS
								Certifications:	NELAC-NY10854,NELAC-NY12058,NJDEP-CT005,PADEP-68-04		
96-18-4	1,2,3-Trichloropropane	ND		mg/kg dry	0.0022	0.0044	1	EPA 8260D	06/24/2025 09:04	06/24/2025 10:43	PRS
								Certifications:	NELAC-NY10854,NELAC-NY12058,NJDEP-CT005		
120-82-1	1,2,4-Trichlorobenzene	ND		mg/kg dry	0.0022	0.0044	1	EPA 8260D	06/24/2025 09:04	06/24/2025 10:43	PRS
								Certifications:	NELAC-NY10854,NELAC-NY12058,NJDEP-CT005,PADEP-68-04		
95-63-6	1,2,4-Trimethylbenzene	ND		mg/kg dry	0.0022	0.0044	1	EPA 8260D	06/24/2025 09:04	06/24/2025 10:43	PRS
								Certifications:	CTDOH-PH-0723,NELAC-NY10854,NELAC-NY12058,NJDEP-CT		
96-12-8	1,2-Dibromo-3-chloropropane	ND		mg/kg dry	0.0022	0.0044	1	EPA 8260D	06/24/2025 09:04	06/24/2025 10:43	PRS
								Certifications:	CTDOH-PH-0723,NELAC-NY10854,NELAC-NY12058,NJDEP-CT		
106-93-4	1,2-Dibromoethane	ND		mg/kg dry	0.0022	0.0044	1	EPA 8260D	06/24/2025 09:04	06/24/2025 10:43	PRS
								Certifications:	CTDOH-PH-0723,NELAC-NY10854,NELAC-NY12058,NJDEP-CT		
95-50-1	1,2-Dichlorobenzene	ND		mg/kg dry	0.0022	0.0044	1	EPA 8260D	06/24/2025 09:04	06/24/2025 10:43	PRS
								Certifications:	CTDOH-PH-0723,NELAC-NY10854,NELAC-NY12058,NJDEP-CT		
107-06-2	1,2-Dichloroethane	ND		mg/kg dry	0.0022	0.0044	1	EPA 8260D	06/24/2025 09:04	06/24/2025 10:43	PRS
								Certifications:	CTDOH-PH-0723,NELAC-NY10854,NELAC-NY12058,NJDEP-CT		
78-87-5	1,2-Dichloropropane	ND		mg/kg dry	0.0022	0.0044	1	EPA 8260D	06/24/2025 09:04	06/24/2025 10:43	PRS
								Certifications:	CTDOH-PH-0723,NELAC-NY10854,NELAC-NY12058,NJDEP-CT		
108-67-8	1,3,5-Trimethylbenzene	ND		mg/kg dry	0.0022	0.0044	1	EPA 8260D	06/24/2025 09:04	06/24/2025 10:43	PRS
								Certifications:	CTDOH-PH-0723,NELAC-NY10854,NELAC-NY12058,NJDEP-CT		
541-73-1	1,3-Dichlorobenzene	ND		mg/kg dry	0.0022	0.0044	1	EPA 8260D	06/24/2025 09:04	06/24/2025 10:43	PRS
								Certifications:	CTDOH-PH-0723,NELAC-NY10854,NELAC-NY12058,NJDEP-CT		
106-46-7	1,4-Dichlorobenzene	ND		mg/kg dry	0.0022	0.0044	1	EPA 8260D	06/24/2025 09:04	06/24/2025 10:43	PRS
								Certifications:	CTDOH-PH-0723,NELAC-NY10854,NELAC-NY12058,NJDEP-CT		
123-91-1	1,4-Dioxane	ND		mg/kg dry	0.044	0.087	1	EPA 8260D	06/24/2025 09:04	06/24/2025 10:43	PRS
								Certifications:	NELAC-NY10854,NELAC-NY12058,NJDEP-CT005,PADEP-68-04		
78-93-3	2-Butanone	ND	CCVE	mg/kg dry	0.0022	0.0044	1	EPA 8260D	06/24/2025 09:04	06/24/2025 10:43	PRS
								Certifications:	CTDOH-PH-0723,NELAC-NY10854,NELAC-NY12058,NJDEP-CT		

Sample Information

Client Sample ID: SB-2 (8-10) **York Sample ID:** 25F1387-03

York Project (SDG) No.	Client Project ID	Matrix	Collection Date/Time	Date Received
25F1387	2425 Atlantic Ave 25030016	Soil	June 20, 2025 11:20 am	06/20/2025

Volatile Organics, 8260 - Comprehensive

Log-in Notes:

Sample Notes:

Sample Prepared by Method: EPA 5035A

CAS No.	Parameter	Result	Flag	Units	Reported to LOD/MDL	LOQ	Dilution	Reference Method	Date/Time Prepared	Date/Time Analyzed	Analyst
591-78-6	2-Hexanone	ND		mg/kg dry	0.0022	0.0044	1	EPA 8260D	06/24/2025 09:04	06/24/2025 10:43	PRS
								Certifications:	CTDOH-PH-0723,NELAC-NY10854,NELAC-NY12058,NJDEP-CT		
108-10-1	4-Methyl-2-pentanone	ND		mg/kg dry	0.0022	0.0044	1	EPA 8260D	06/24/2025 09:04	06/24/2025 10:43	PRS
								Certifications:	CTDOH-PH-0723,NELAC-NY10854,NELAC-NY12058,NJDEP-CT		
67-64-1	Acetone	ND		mg/kg dry	0.0044	0.0087	1	EPA 8260D	06/24/2025 09:04	06/24/2025 10:43	PRS
								Certifications:	CTDOH-PH-0723,NELAC-NY10854,NELAC-NY12058,NJDEP-CT		
107-02-8	Acrolein	ND		mg/kg dry	0.0044	0.0087	1	EPA 8260D	06/24/2025 09:04	06/24/2025 10:43	PRS
								Certifications:	CTDOH-PH-0723,NELAC-NY10854,NELAC-NY12058,NJDEP-CT		
107-13-1	Acrylonitrile	ND		mg/kg dry	0.0022	0.0044	1	EPA 8260D	06/24/2025 09:04	06/24/2025 10:43	PRS
								Certifications:	CTDOH-PH-0723,NELAC-NY10854,NELAC-NY12058,NJDEP-CT		
71-43-2	Benzene	ND		mg/kg dry	0.0022	0.0044	1	EPA 8260D	06/24/2025 09:04	06/24/2025 10:43	PRS
								Certifications:	CTDOH-PH-0723,NELAC-NY10854,NELAC-NY12058,NJDEP-CT		
74-97-5	Bromochloromethane	ND		mg/kg dry	0.0022	0.0044	1	EPA 8260D	06/24/2025 09:04	06/24/2025 10:43	PRS
								Certifications:	NELAC-NY10854,NELAC-NY12058,NJDEP-CT005,PADEP-68-04		
75-27-4	Bromodichloromethane	ND		mg/kg dry	0.0022	0.0044	1	EPA 8260D	06/24/2025 09:04	06/24/2025 10:43	PRS
								Certifications:	CTDOH-PH-0723,NELAC-NY10854,NELAC-NY12058,NJDEP-CT		
75-25-2	Bromoform	ND		mg/kg dry	0.0022	0.0044	1	EPA 8260D	06/24/2025 09:04	06/24/2025 10:43	PRS
								Certifications:	CTDOH-PH-0723,NELAC-NY10854,NELAC-NY12058,NJDEP-CT		
74-83-9	Bromomethane	ND		mg/kg dry	0.0022	0.0044	1	EPA 8260D	06/24/2025 09:04	06/24/2025 10:43	PRS
								Certifications:	CTDOH-PH-0723,NELAC-NY10854,NELAC-NY12058,NJDEP-CT		
75-15-0	Carbon disulfide	ND		mg/kg dry	0.0022	0.0044	1	EPA 8260D	06/24/2025 09:04	06/24/2025 10:43	PRS
								Certifications:	CTDOH-PH-0723,NELAC-NY10854,NELAC-NY12058,NJDEP-CT		
56-23-5	Carbon tetrachloride	ND		mg/kg dry	0.0022	0.0044	1	EPA 8260D	06/24/2025 09:04	06/24/2025 10:43	PRS
								Certifications:	CTDOH-PH-0723,NELAC-NY10854,NELAC-NY12058,NJDEP-CT		
108-90-7	Chlorobenzene	ND		mg/kg dry	0.0022	0.0044	1	EPA 8260D	06/24/2025 09:04	06/24/2025 10:43	PRS
								Certifications:	CTDOH-PH-0723,NELAC-NY10854,NELAC-NY12058,NJDEP-CT		
75-00-3	Chloroethane	ND		mg/kg dry	0.0022	0.0044	1	EPA 8260D	06/24/2025 09:04	06/24/2025 10:43	PRS
								Certifications:	CTDOH-PH-0723,NELAC-NY10854,NELAC-NY12058,NJDEP-CT		
67-66-3	Chloroform	ND		mg/kg dry	0.0022	0.0044	1	EPA 8260D	06/24/2025 09:04	06/24/2025 10:43	PRS
								Certifications:	CTDOH-PH-0723,NELAC-NY10854,NELAC-NY12058,NJDEP-CT		
74-87-3	Chloromethane	ND		mg/kg dry	0.0022	0.0044	1	EPA 8260D	06/24/2025 09:04	06/24/2025 10:43	PRS
								Certifications:	CTDOH-PH-0723,NELAC-NY10854,NELAC-NY12058,NJDEP-CT		
156-59-2	cis-1,2-Dichloroethylene	ND	CCVE	mg/kg dry	0.0022	0.0044	1	EPA 8260D	06/24/2025 09:04	06/24/2025 10:43	PRS
								Certifications:	CTDOH-PH-0723,NELAC-NY10854,NELAC-NY12058,NJDEP-CT		
10061-01-5	cis-1,3-Dichloropropylene	ND		mg/kg dry	0.0022	0.0044	1	EPA 8260D	06/24/2025 09:04	06/24/2025 10:43	PRS
								Certifications:	CTDOH-PH-0723,NELAC-NY10854,NELAC-NY12058,NJDEP-CT		
110-82-7	Cyclohexane	ND		mg/kg dry	0.0022	0.0044	1	EPA 8260D	06/24/2025 09:04	06/24/2025 10:43	PRS
								Certifications:	NELAC-NY10854,NELAC-NY12058,NJDEP-CT005,PADEP-68-04		
124-48-1	Dibromochloromethane	ND		mg/kg dry	0.0022	0.0044	1	EPA 8260D	06/24/2025 09:04	06/24/2025 10:43	PRS
								Certifications:	NELAC-NY10854,NELAC-NY12058,NJDEP-CT005,PADEP-68-04		
74-95-3	Dibromomethane	ND		mg/kg dry	0.0022	0.0044	1	EPA 8260D	06/24/2025 09:04	06/24/2025 10:43	PRS
								Certifications:	NELAC-NY10854,NELAC-NY12058,NJDEP-CT005,PADEP-68-04		
75-71-8	Dichlorodifluoromethane	ND		mg/kg dry	0.0022	0.0044	1	EPA 8260D	06/24/2025 09:04	06/24/2025 10:43	PRS
								Certifications:	NELAC-NY10854,NELAC-NY12058,NJDEP-CT005,PADEP-68-04		

Sample Information

Client Sample ID: SB-2 (8-10) **York Sample ID:** 25F1387-03

York Project (SDG) No.	Client Project ID	Matrix	Collection Date/Time	Date Received
25F1387	2425 Atlantic Ave 25030016	Soil	June 20, 2025 11:20 am	06/20/2025

Volatile Organics, 8260 - Comprehensive

Log-in Notes:

Sample Notes:

Sample Prepared by Method: EPA 5035A

CAS No.	Parameter	Result	Flag	Units	Reported to LOD/MDL	LOQ	Dilution	Reference Method	Date/Time Prepared	Date/Time Analyzed	Analyst
100-41-4	Ethyl Benzene	ND	QL-02	mg/kg dry	0.0022	0.0044	1	EPA 8260D	06/24/2025 09:04	06/24/2025 10:43	PRS
								Certifications:	CTDOH-PH-0723,NELAC-NY10854,NELAC-NY12058,NJDEP-CT		
87-68-3	Hexachlorobutadiene	ND		mg/kg dry	0.0022	0.0044	1	EPA 8260D	06/24/2025 09:04	06/24/2025 10:43	PRS
								Certifications:	NELAC-NY10854,NELAC-NY12058,NJDEP-CT005,PADEP-68-04		
98-82-8	Isopropylbenzene	ND		mg/kg dry	0.0022	0.0044	1	EPA 8260D	06/24/2025 09:04	06/24/2025 10:43	PRS
								Certifications:	CTDOH-PH-0723,NELAC-NY10854,NELAC-NY12058,NJDEP-CT		
79-20-9	Methyl acetate	ND	CCVE	mg/kg dry	0.0022	0.0044	1	EPA 8260D	06/24/2025 09:04	06/24/2025 10:43	PRS
								Certifications:	NELAC-NY10854,NELAC-NY12058,NJDEP-CT005,PADEP-68-04		
1634-04-4	Methyl tert-butyl ether (MTBE)	ND	QL-02	mg/kg dry	0.0022	0.0044	1	EPA 8260D	06/24/2025 09:04	06/24/2025 10:43	PRS
								Certifications:	CTDOH-PH-0723,NELAC-NY10854,NELAC-NY12058,NJDEP-CT		
108-87-2	Methylcyclohexane	ND		mg/kg dry	0.0022	0.0044	1	EPA 8260D	06/24/2025 09:04	06/24/2025 10:43	PRS
								Certifications:	NELAC-NY10854,NELAC-NY12058,NJDEP-CT005,PADEP-68-04		
75-09-2	Methylene chloride	ND		mg/kg dry	0.0044	0.0087	1	EPA 8260D	06/24/2025 09:04	06/24/2025 10:43	PRS
								Certifications:	CTDOH-PH-0723,NELAC-NY10854,NELAC-NY12058,NJDEP-CT		
104-51-8	n-Butylbenzene	ND		mg/kg dry	0.0022	0.0044	1	EPA 8260D	06/24/2025 09:04	06/24/2025 10:43	PRS
								Certifications:	CTDOH-PH-0723,NELAC-NY10854,NELAC-NY12058,NJDEP-CT		
103-65-1	n-Propylbenzene	ND		mg/kg dry	0.0022	0.0044	1	EPA 8260D	06/24/2025 09:04	06/24/2025 10:43	PRS
								Certifications:	CTDOH-PH-0723,NELAC-NY10854,NELAC-NY12058,NJDEP-CT		
95-47-6	o-Xylene	ND	QL-02	mg/kg dry	0.0022	0.0044	1	EPA 8260D	06/24/2025 09:04	06/24/2025 10:43	PRS
								Certifications:	CTDOH-PH-0723,NELAC-NY10854,NELAC-NY12058,PADEP-68		
179601-23-1	p- & m- Xylenes	ND		mg/kg dry	0.0044	0.0087	1	EPA 8260D	06/24/2025 09:04	06/24/2025 10:43	PRS
								Certifications:	CTDOH-PH-0723,NELAC-NY10854,NELAC-NY12058,PADEP-68		
99-87-6	p-Isopropyltoluene	ND		mg/kg dry	0.0022	0.0044	1	EPA 8260D	06/24/2025 09:04	06/24/2025 10:43	PRS
								Certifications:	CTDOH-PH-0723,NELAC-NY10854,NELAC-NY12058,NJDEP-CT		
135-98-8	sec-Butylbenzene	ND		mg/kg dry	0.0022	0.0044	1	EPA 8260D	06/24/2025 09:04	06/24/2025 10:43	PRS
								Certifications:	CTDOH-PH-0723,NELAC-NY10854,NELAC-NY12058,NJDEP-CT		
100-42-5	Styrene	ND	QL-02	mg/kg dry	0.0022	0.0044	1	EPA 8260D	06/24/2025 09:04	06/24/2025 10:43	PRS
								Certifications:	CTDOH-PH-0723,NELAC-NY10854,NELAC-NY12058,NJDEP-CT		
75-65-0	tert-Butyl alcohol (TBA)	ND	QL-02	mg/kg dry	0.011	0.022	1	EPA 8260D	06/24/2025 09:04	06/24/2025 10:43	PRS
								Certifications:	NELAC-NY10854,NELAC-NY12058,NJDEP-CT005,PADEP-68-04		
98-06-6	tert-Butylbenzene	ND		mg/kg dry	0.0022	0.0044	1	EPA 8260D	06/24/2025 09:04	06/24/2025 10:43	PRS
								Certifications:	CTDOH-PH-0723,NELAC-NY10854,NELAC-NY12058,NJDEP-CT		
127-18-4	**Tetrachloroethylene**	**0.0022**	QL-02, J	mg/kg dry	0.0022	0.0044	1	EPA 8260D	06/24/2025 09:04	06/24/2025 10:43	PRS
								Certifications:	CTDOH-PH-0723,NELAC-NY10854,NELAC-NY12058,NJDEP-CT		
108-88-3	Toluene	ND		mg/kg dry	0.0022	0.0044	1	EPA 8260D	06/24/2025 09:04	06/24/2025 10:43	PRS
								Certifications:	CTDOH-PH-0723,NELAC-NY10854,NELAC-NY12058,NJDEP-CT		
156-60-5	trans-1,2-Dichloroethylene	ND		mg/kg dry	0.0022	0.0044	1	EPA 8260D	06/24/2025 09:04	06/24/2025 10:43	PRS
								Certifications:	CTDOH-PH-0723,NELAC-NY10854,NELAC-NY12058,NJDEP-CT		
10061-02-6	trans-1,3-Dichloropropylene	ND		mg/kg dry	0.0022	0.0044	1	EPA 8260D	06/24/2025 09:04	06/24/2025 10:43	PRS
								Certifications:	CTDOH-PH-0723,NELAC-NY10854,NELAC-NY12058,NJDEP-CT		
79-01-6	**Trichloroethylene**	**0.026**		mg/kg dry	0.0022	0.0044	1	EPA 8260D	06/24/2025 09:04	06/24/2025 10:43	PRS
								Certifications:	CTDOH-PH-0723,NELAC-NY10854,NELAC-NY12058,NJDEP-CT		
75-69-4	Trichlorofluoromethane	ND		mg/kg dry	0.0022	0.0044	1	EPA 8260D	06/24/2025 09:04	06/24/2025 10:43	PRS
								Certifications:	CTDOH-PH-0723,NELAC-NY10854,NELAC-NY12058,NJDEP-CT		

Sample Information

Client Sample ID: SB-2 (8-10) **York Sample ID:** 25F1387-03

York Project (SDG) No.	Client Project ID	Matrix	Collection Date/Time	Date Received
25F1387	2425 Atlantic Ave 25030016	Soil	June 20, 2025 11:20 am	06/20/2025

Volatile Organics, 8260 - Comprehensive

Log-in Notes:

Sample Notes:

Sample Prepared by Method: EPA 5035A

CAS No.	Parameter	Result	Flag	Units	Reported to LOD/MDL	LOQ	Dilution	Reference Method	Date/Time Prepared	Date/Time Analyzed	Analyst
75-01-4	Vinyl Chloride	ND		mg/kg dry	0.0022	0.0044	1	EPA 8260D	06/24/2025 09:04	06/24/2025 10:43	PRS
								Certifications:	CTDOH-PH-0723,NELAC-NY10854,NELAC-NY12058,NJDEP-CT		
1330-20-7	Xylenes, Total	ND		mg/kg dry	0.0066	0.013	1	EPA 8260D	06/24/2025 09:04	06/24/2025 10:43	PRS
								Certifications:	CTDOH-PH-0723,NELAC-NY10854,NELAC-NY12058,NJDEP-CT		

	Surrogate Recoveries	Result	Acceptance Range
17060-07-0	*Surrogate: SURR: 1,2-Dichloroethane-d4*	*98.5 %*	*77-125*
2037-26-5	*Surrogate: SURR: Toluene-d8*	*101 %*	*85-120*
460-00-4	*Surrogate: SURR: p-Bromofluorobenzene*	*103 %*	*76-130*


Semi-Volatiles, 8270 - Comprehensive

Log-in Notes:

Sample Notes:

Sample Prepared by Method: EPA 3550C

CAS No.	Parameter	Result	Flag	Units	Reported to LOD/MDL	LOQ	Dilution	Reference Method	Date/Time Prepared	Date/Time Analyzed	Analyst
92-52-4	1,1-Biphenyl	ND		mg/kg dry	0.0430	0.0859	2	EPA 8270E	06/24/2025 12:57	06/25/2025 15:46	SS
								Certifications:	NELAC-NY10854,NJDEP-CT005,PADEP-68-04440		
95-94-3	1,2,4,5-Tetrachlorobenzene	ND	CCVE	mg/kg dry	0.0859	0.172	2	EPA 8270E	06/24/2025 12:57	06/25/2025 15:46	SS
								Certifications:	NELAC-NY10854,NJDEP-CT005,PADEP-68-04440		
120-82-1	1,2,4-Trichlorobenzene	ND		mg/kg dry	0.0430	0.0859	2	EPA 8270E	06/24/2025 12:57	06/25/2025 15:46	SS
								Certifications:	CTDOH-PH-0723,NELAC-NY10854,NJDEP-CT005,PADEP-68-044		
95-50-1	1,2-Dichlorobenzene	ND		mg/kg dry	0.0430	0.0859	2	EPA 8270E	06/24/2025 12:57	06/25/2025 15:46	SS
								Certifications:	NELAC-NY10854,PADEP-68-04440		
122-66-7	1,2-Diphenylhydrazine (as Azobenzene)	ND		mg/kg dry	0.0430	0.0859	2	EPA 8270E	06/24/2025 12:57	06/25/2025 15:46	SS
								Certifications:	NELAC-NY10854,NJDEP-CT005,PADEP-68-04440		
541-73-1	1,3-Dichlorobenzene	ND		mg/kg dry	0.0430	0.0859	2	EPA 8270E	06/24/2025 12:57	06/25/2025 15:46	SS
								Certifications:	NELAC-NY10854,PADEP-68-04440		
106-46-7	1,4-Dichlorobenzene	ND		mg/kg dry	0.0430	0.0859	2	EPA 8270E	06/24/2025 12:57	06/25/2025 15:46	SS
								Certifications:	NELAC-NY10854,PADEP-68-04440		
58-90-2	2,3,4,6-Tetrachlorophenol	ND		mg/kg dry	0.0859	0.172	2	EPA 8270E	06/24/2025 12:57	06/25/2025 15:46	SS
								Certifications:	NELAC-NY10854,NJDEP-CT005,PADEP-68-04440		
95-95-4	2,4,5-Trichlorophenol	ND		mg/kg dry	0.0430	0.0859	2	EPA 8270E	06/24/2025 12:57	06/25/2025 15:46	SS
								Certifications:	CTDOH-PH-0723,NELAC-NY10854,NJDEP-CT005,PADEP-68-044		
88-06-2	2,4,6-Trichlorophenol	ND		mg/kg dry	0.0430	0.0859	2	EPA 8270E	06/24/2025 12:57	06/25/2025 15:46	SS
								Certifications:	CTDOH-PH-0723,NELAC-NY10854,NJDEP-CT005,PADEP-68-044		
120-83-2	2,4-Dichlorophenol	ND		mg/kg dry	0.0430	0.0859	2	EPA 8270E	06/24/2025 12:57	06/25/2025 15:46	SS
								Certifications:	CTDOH-PH-0723,NELAC-NY10854,NJDEP-CT005,PADEP-68-044		
105-67-9	2,4-Dimethylphenol	ND		mg/kg dry	0.0430	0.0859	2	EPA 8270E	06/24/2025 12:57	06/25/2025 15:46	SS
								Certifications:	CTDOH-PH-0723,NELAC-NY10854,NJDEP-CT005,PADEP-68-044		
51-28-5	2,4-Dinitrophenol	ND		mg/kg dry	0.0859	0.172	2	EPA 8270E	06/24/2025 12:57	06/25/2025 15:46	SS
								Certifications:	CTDOH-PH-0723,NELAC-NY10854,NJDEP-CT005,PADEP-68-044		
121-14-2	2,4-Dinitrotoluene	ND		mg/kg dry	0.0430	0.0859	2	EPA 8270E	06/24/2025 12:57	06/25/2025 15:46	SS
								Certifications:	CTDOH-PH-0723,NELAC-NY10854,NJDEP-CT005,PADEP-68-044		

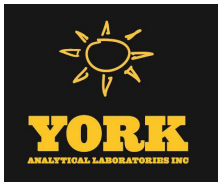

Sample Information

Client Sample ID: SB-2 (8-10) **York Sample ID:** 25F1387-03

York Project (SDG) No.	Client Project ID	Matrix	Collection Date/Time	Date Received
25F1387	2425 Atlantic Ave 25030016	Soil	June 20, 2025 11:20 am	06/20/2025

Semi-Volatiles, 8270 - Comprehensive

Log-in Notes:

Sample Notes:

Sample Prepared by Method: EPA 3550C

CAS No.	Parameter	Result	Flag	Units	Reported to LOD/MDL	LOQ	Dilution	Reference Method	Date/Time Prepared	Date/Time Analyzed	Analyst
606-20-2	2,6-Dinitrotoluene	ND		mg/kg dry	0.0430	0.0859	2	EPA 8270E	06/24/2025 12:57	06/25/2025 15:46	SS
								Certifications:	CTDOH-PH-0723,NELAC-NY10854,NJDEP-CT005,PADEP-68-044		
91-58-7	2-Chloronaphthalene	ND		mg/kg dry	0.0430	0.0859	2	EPA 8270E	06/24/2025 12:57	06/25/2025 15:46	SS
								Certifications:	CTDOH-PH-0723,NELAC-NY10854,NJDEP-CT005,PADEP-68-044		
95-57-8	2-Chlorophenol	ND		mg/kg dry	0.0430	0.0859	2	EPA 8270E	06/24/2025 12:57	06/25/2025 15:46	SS
								Certifications:	CTDOH-PH-0723,NELAC-NY10854,NJDEP-CT005,PADEP-68-044		
91-57-6	2-Methylnaphthalene	ND		mg/kg dry	0.0430	0.0859	2	EPA 8270E	06/24/2025 12:57	06/25/2025 15:46	SS
								Certifications:	CTDOH-PH-0723,NELAC-NY10854,NJDEP-CT005,PADEP-68-044		
95-48-7	2-Methylphenol	ND		mg/kg dry	0.0430	0.0859	2	EPA 8270E	06/24/2025 12:57	06/25/2025 15:46	SS
								Certifications:	CTDOH-PH-0723,NELAC-NY10854,NJDEP-CT005,PADEP-68-044		
88-74-4	2-Nitroaniline	ND		mg/kg dry	0.0859	0.172	2	EPA 8270E	06/24/2025 12:57	06/25/2025 15:46	SS
								Certifications:	CTDOH-PH-0723,NELAC-NY10854,NJDEP-CT005,PADEP-68-044		
88-75-5	2-Nitrophenol	ND		mg/kg dry	0.0430	0.0859	2	EPA 8270E	06/24/2025 12:57	06/25/2025 15:46	SS
								Certifications:	CTDOH-PH-0723,NELAC-NY10854,NJDEP-CT005,PADEP-68-044		
65794-96-9	3- & 4-Methylphenols	ND		mg/kg dry	0.0430	0.0859	2	EPA 8270E	06/24/2025 12:57	06/25/2025 15:46	SS
								Certifications:	CTDOH-PH-0723,NELAC-NY10854,NJDEP-CT005,PADEP-68-044		
91-94-1	3,3-Dichlorobenzidine	ND		mg/kg dry	0.0430	0.0859	2	EPA 8270E	06/24/2025 12:57	06/25/2025 15:46	SS
								Certifications:	NELAC-NY10854,NJDEP-CT005,PADEP-68-04440		
99-09-2	3-Nitroaniline	ND		mg/kg dry	0.0859	0.172	2	EPA 8270E	06/24/2025 12:57	06/25/2025 15:46	SS
								Certifications:	CTDOH-PH-0723,NELAC-NY10854,NJDEP-CT005,PADEP-68-044		
534-52-1	4,6-Dinitro-2-methylphenol	ND		mg/kg dry	0.0859	0.172	2	EPA 8270E	06/24/2025 12:57	06/25/2025 15:46	SS
								Certifications:	CTDOH-PH-0723,NELAC-NY10854,NJDEP-CT005,PADEP-68-044		
101-55-3	4-Bromophenyl phenyl ether	ND		mg/kg dry	0.0430	0.0859	2	EPA 8270E	06/24/2025 12:57	06/25/2025 15:46	SS
								Certifications:	CTDOH-PH-0723,NELAC-NY10854,NJDEP-CT005,PADEP-68-044		
59-50-7	4-Chloro-3-methylphenol	ND		mg/kg dry	0.0430	0.0859	2	EPA 8270E	06/24/2025 12:57	06/25/2025 15:46	SS
								Certifications:	CTDOH-PH-0723,NELAC-NY10854,NJDEP-CT005,PADEP-68-044		
106-47-8	4-Chloroaniline	ND		mg/kg dry	0.0430	0.0859	2	EPA 8270E	06/24/2025 12:57	06/25/2025 15:46	SS
								Certifications:	CTDOH-PH-0723,NELAC-NY10854,NJDEP-CT005,PADEP-68-044		
7005-72-3	4-Chlorophenyl phenyl ether	ND		mg/kg dry	0.0430	0.0859	2	EPA 8270E	06/24/2025 12:57	06/25/2025 15:46	SS
								Certifications:	CTDOH-PH-0723,NELAC-NY10854,NJDEP-CT005,PADEP-68-044		
100-01-6	4-Nitroaniline	ND		mg/kg dry	0.0859	0.172	2	EPA 8270E	06/24/2025 12:57	06/25/2025 15:46	SS
								Certifications:	CTDOH-PH-0723,NELAC-NY10854,NJDEP-CT005,PADEP-68-044		
100-02-7	4-Nitrophenol	ND		mg/kg dry	0.0859	0.172	2	EPA 8270E	06/24/2025 12:57	06/25/2025 15:46	SS
								Certifications:	CTDOH-PH-0723,NELAC-NY10854,NJDEP-CT005,PADEP-68-044		
83-32-9	Acenaphthene	ND		mg/kg dry	0.0430	0.0859	2	EPA 8270E	06/24/2025 12:57	06/25/2025 15:46	SS
								Certifications:	CTDOH-PH-0723,NELAC-NY10854,NJDEP-CT005,PADEP-68-044		
208-96-8	Acenaphthylene	ND		mg/kg dry	0.0430	0.0859	2	EPA 8270E	06/24/2025 12:57	06/25/2025 15:46	SS
								Certifications:	CTDOH-PH-0723,NELAC-NY10854,NJDEP-CT005,PADEP-68-044		
98-86-2	Acetophenone	ND	CCVE	mg/kg dry	0.0430	0.0859	2	EPA 8270E	06/24/2025 12:57	06/25/2025 15:46	SS
								Certifications:	NELAC-NY10854,NJDEP-CT005,PADEP-68-04440		
62-53-3	Aniline	ND		mg/kg dry	0.172	0.344	2	EPA 8270E	06/24/2025 12:57	06/25/2025 15:46	SS
								Certifications:	NELAC-NY10854,NJDEP-CT005,PADEP-68-04440		
120-12-7	Anthracene	ND		mg/kg dry	0.0430	0.0859	2	EPA 8270E	06/24/2025 12:57	06/25/2025 15:46	SS
								Certifications:	CTDOH-PH-0723,NELAC-NY10854,NJDEP-CT005,PADEP-68-044		

Sample Information

Client Sample ID: SB-2 (8-10) **York Sample ID:** 25F1387-03

York Project (SDG) No.	Client Project ID	Matrix	Collection Date/Time	Date Received
25F1387	2425 Atlantic Ave 25030016	Soil	June 20, 2025 11:20 am	06/20/2025

Semi-Volatiles, 8270 - Comprehensive

Log-in Notes:

Sample Notes:

Sample Prepared by Method: EPA 3550C

CAS No.	Parameter	Result	Flag	Units	Reported to LOD/MDL	LOQ	Dilution	Reference Method	Date/Time Prepared	Date/Time Analyzed	Analyst
1912-24-9	Atrazine	ND	CCVE	mg/kg dry	0.0430	0.0859	2	EPA 8270E	06/24/2025 12:57	06/25/2025 15:46	SS
								Certifications:	NELAC-NY10854,NJDEP-CT005,PADEP-68-04440		
100-52-7	Benzaldehyde	ND	CCVE	mg/kg dry	0.0430	0.0859	2	EPA 8270E	06/24/2025 12:57	06/25/2025 15:46	SS
								Certifications:	NELAC-NY10854,NJDEP-CT005,PADEP-68-04440		
92-87-5	Benzidine	ND	CAL-E	mg/kg dry	0.172	0.344	2	EPA 8270E	06/24/2025 12:57	06/25/2025 15:46	SS
								Certifications:	CTDOH-PH-0723,NELAC-NY10854,PADEP-68-04440		
56-55-3	**Benzo(a)anthracene**	**0.0584**	J	mg/kg dry	0.0430	0.0859	2	EPA 8270E	06/24/2025 12:57	06/25/2025 15:46	SS
								Certifications:	CTDOH-PH-0723,NELAC-NY10854,NJDEP-CT005,PADEP-68-044		
50-32-8	**Benzo(a)pyrene**	**0.0549**	J	mg/kg dry	0.0430	0.0859	2	EPA 8270E	06/24/2025 12:57	06/25/2025 15:46	SS
								Certifications:	CTDOH-PH-0723,NELAC-NY10854,NJDEP-CT005,PADEP-68-044		
205-99-2	**Benzo(b)fluoranthene**	**0.0508**	J	mg/kg dry	0.0430	0.0859	2	EPA 8270E	06/24/2025 12:57	06/25/2025 15:46	SS
								Certifications:	CTDOH-PH-0723,NELAC-NY10854,NJDEP-CT005,PADEP-68-044		
191-24-2	Benzo(g,h,i)perylene	ND		mg/kg dry	0.0430	0.0859	2	EPA 8270E	06/24/2025 12:57	06/25/2025 15:46	SS
								Certifications:	CTDOH-PH-0723,NELAC-NY10854,NJDEP-CT005,PADEP-68-044		
207-08-9	**Benzo(k)fluoranthene**	**0.0522**	J	mg/kg dry	0.0430	0.0859	2	EPA 8270E	06/24/2025 12:57	06/25/2025 15:46	SS
								Certifications:	CTDOH-PH-0723,NELAC-NY10854,NJDEP-CT005,PADEP-68-044		
65-85-0	Benzoic acid	ND	CAL-E	mg/kg dry	0.0430	0.0859	2	EPA 8270E	06/24/2025 12:57	06/25/2025 15:46	SS
								Certifications:	NELAC-NY10854,NJDEP-CT005,PADEP-68-04440		
100-51-6	Benzyl alcohol	ND		mg/kg dry	0.0430	0.0859	2	EPA 8270E	06/24/2025 12:57	06/25/2025 15:46	SS
								Certifications:	NELAC-NY10854,NJDEP-CT005,PADEP-68-04440		
85-68-7	Benzyl butyl phthalate	ND		mg/kg dry	0.0430	0.0859	2	EPA 8270E	06/24/2025 12:57	06/25/2025 15:46	SS
								Certifications:	CTDOH-PH-0723,NELAC-NY10854,NJDEP-CT005,PADEP-68-044		
111-91-1	Bis(2-chloroethoxy)methane	ND		mg/kg dry	0.0430	0.0859	2	EPA 8270E	06/24/2025 12:57	06/25/2025 15:46	SS
								Certifications:	CTDOH-PH-0723,NELAC-NY10854,NJDEP-CT005,PADEP-68-044		
111-44-4	Bis(2-chloroethyl)ether	ND		mg/kg dry	0.0430	0.0859	2	EPA 8270E	06/24/2025 12:57	06/25/2025 15:46	SS
								Certifications:	CTDOH-PH-0723,NELAC-NY10854,NJDEP-CT005,PADEP-68-044		
108-60-1	Bis(2-chloroisopropyl)ether	ND	CCVE	mg/kg dry	0.0430	0.0859	2	EPA 8270E	06/24/2025 12:57	06/25/2025 15:46	SS
								Certifications:	CTDOH-PH-0723,NELAC-NY10854,NJDEP-CT005,PADEP-68-044		
117-81-7	Bis(2-ethylhexyl)phthalate	ND		mg/kg dry	0.0430	0.0859	2	EPA 8270E	06/24/2025 12:57	06/25/2025 15:46	SS
								Certifications:	CTDOH-PH-0723,NELAC-NY10854,NJDEP-CT005,PADEP-68-044		
105-60-2	Caprolactam	ND		mg/kg dry	0.0859	0.172	2	EPA 8270E	06/24/2025 12:57	06/25/2025 15:46	SS
								Certifications:	NELAC-NY10854,NJDEP-CT005,PADEP-68-04440		
86-74-8	Carbazole	ND		mg/kg dry	0.0430	0.0859	2	EPA 8270E	06/24/2025 12:57	06/25/2025 15:46	SS
								Certifications:	CTDOH-PH-0723,NELAC-NY10854,NJDEP-CT005,PADEP-68-044		
218-01-9	**Chrysene**	**0.0645**	J	mg/kg dry	0.0430	0.0859	2	EPA 8270E	06/24/2025 12:57	06/25/2025 15:46	SS
								Certifications:	CTDOH-PH-0723,NELAC-NY10854,NJDEP-CT005,PADEP-68-044		
53-70-3	Dibenzo(a,h)anthracene	ND		mg/kg dry	0.0430	0.0859	2	EPA 8270E	06/24/2025 12:57	06/25/2025 15:46	SS
								Certifications:	CTDOH-PH-0723,NELAC-NY10854,NJDEP-CT005,PADEP-68-044		
132-64-9	Dibenzofuran	ND		mg/kg dry	0.0430	0.0859	2	EPA 8270E	06/24/2025 12:57	06/25/2025 15:46	SS
								Certifications:	CTDOH-PH-0723,NELAC-NY10854,NJDEP-CT005,PADEP-68-044		
84-66-2	Diethyl phthalate	ND		mg/kg dry	0.0430	0.0859	2	EPA 8270E	06/24/2025 12:57	06/25/2025 15:46	SS
								Certifications:	CTDOH-PH-0723,NELAC-NY10854,NJDEP-CT005,PADEP-68-044		
131-11-3	Dimethyl phthalate	ND		mg/kg dry	0.0430	0.0859	2	EPA 8270E	06/24/2025 12:57	06/25/2025 15:46	SS
								Certifications:	CTDOH-PH-0723,NELAC-NY10854,NJDEP-CT005,PADEP-68-044		

Sample Information

Client Sample ID: SB-2 (8-10) **York Sample ID:** 25F1387-03

York Project (SDG) No.	Client Project ID	Matrix	Collection Date/Time	Date Received
25F1387	2425 Atlantic Ave 25030016	Soil	June 20, 2025 11:20 am	06/20/2025

Semi-Volatiles, 8270 - Comprehensive

Log-in Notes:

Sample Notes:

Sample Prepared by Method: EPA 3550C

CAS No.	Parameter	Result	Flag	Units	Reported to LOD/MDL	LOQ	Dilution	Reference Method	Date/Time Prepared	Date/Time Analyzed	Analyst
84-74-2	Di-n-butyl phthalate	ND		mg/kg dry	0.0430	0.0859	2	EPA 8270E	06/24/2025 12:57	06/25/2025 15:46	SS
								Certifications:	CTDOH-PH-0723,NELAC-NY10854,NJDEP-CT005,PADEP-68-044		
117-84-0	Di-n-octyl phthalate	ND		mg/kg dry	0.0430	0.0859	2	EPA 8270E	06/24/2025 12:57	06/25/2025 15:46	SS
								Certifications:	CTDOH-PH-0723,NELAC-NY10854,NJDEP-CT005,PADEP-68-044		
206-44-0	**Fluoranthene**	**0.113**		mg/kg dry	0.0430	0.0859	2	EPA 8270E	06/24/2025 12:57	06/25/2025 15:46	SS
								Certifications:	CTDOH-PH-0723,NELAC-NY10854,NJDEP-CT005,PADEP-68-044		
86-73-7	Fluorene	ND		mg/kg dry	0.0430	0.0859	2	EPA 8270E	06/24/2025 12:57	06/25/2025 15:46	SS
								Certifications:	NELAC-NY10854,NJDEP-CT005,PADEP-68-04440		
118-74-1	Hexachlorobenzene	ND		mg/kg dry	0.0430	0.0859	2	EPA 8270E	06/24/2025 12:57	06/25/2025 15:46	SS
								Certifications:	CTDOH-PH-0723,NELAC-NY10854,NJDEP-CT005,PADEP-68-044		
87-68-3	Hexachlorobutadiene	ND		mg/kg dry	0.0430	0.0859	2	EPA 8270E	06/24/2025 12:57	06/25/2025 15:46	SS
								Certifications:	CTDOH-PH-0723,NELAC-NY10854,NJDEP-CT005,PADEP-68-044		
77-47-4	Hexachlorocyclopentadiene	ND	CCVE	mg/kg dry	0.0430	0.0859	2	EPA 8270E	06/24/2025 12:57	06/25/2025 15:46	SS
								Certifications:	CTDOH-PH-0723,NELAC-NY10854,NJDEP-CT005,PADEP-68-044		
67-72-1	Hexachloroethane	ND		mg/kg dry	0.0430	0.0859	2	EPA 8270E	06/24/2025 12:57	06/25/2025 15:46	SS
								Certifications:	CTDOH-PH-0723,NELAC-NY10854,NJDEP-CT005,PADEP-68-044		
193-39-5	Indeno(1,2,3-cd)pyrene	ND		mg/kg dry	0.0430	0.0859	2	EPA 8270E	06/24/2025 12:57	06/25/2025 15:46	SS
								Certifications:	CTDOH-PH-0723,NELAC-NY10854,NJDEP-CT005,PADEP-68-044		
78-59-1	Isophorone	ND		mg/kg dry	0.0430	0.0859	2	EPA 8270E	06/24/2025 12:57	06/25/2025 15:46	SS
								Certifications:	CTDOH-PH-0723,NELAC-NY10854,NJDEP-CT005,PADEP-68-044		
91-20-3	Naphthalene	ND		mg/kg dry	0.0430	0.0859	2	EPA 8270E	06/24/2025 12:57	06/25/2025 15:46	SS
								Certifications:	CTDOH-PH-0723,NELAC-NY10854,NJDEP-CT005,PADEP-68-044		
98-95-3	Nitrobenzene	ND	CCVE	mg/kg dry	0.0430	0.0859	2	EPA 8270E	06/24/2025 12:57	06/25/2025 15:46	SS
								Certifications:	CTDOH-PH-0723,NELAC-NY10854,NJDEP-CT005,PADEP-68-044		
62-75-9	N-Nitrosodimethylamine	ND	CCVE	mg/kg dry	0.0430	0.0859	2	EPA 8270E	06/24/2025 12:57	06/25/2025 15:46	SS
								Certifications:	CTDOH-PH-0723,NELAC-NY10854,NJDEP-CT005,PADEP-68-044		
621-64-7	N-nitroso-di-n-propylamine	ND		mg/kg dry	0.0430	0.0859	2	EPA 8270E	06/24/2025 12:57	06/25/2025 15:46	SS
								Certifications:	CTDOH-PH-0723,NELAC-NY10854,NJDEP-CT005,PADEP-68-044		
86-30-6	N-Nitrosodiphenylamine	ND		mg/kg dry	0.0430	0.0859	2	EPA 8270E	06/24/2025 12:57	06/25/2025 15:46	SS
								Certifications:	CTDOH-PH-0723,NELAC-NY10854,NJDEP-CT005,PADEP-68-044		
87-86-5	Pentachlorophenol	ND		mg/kg dry	0.0430	0.0859	2	EPA 8270E	06/24/2025 12:57	06/25/2025 15:46	SS
								Certifications:	CTDOH-PH-0723,NELAC-NY10854,NJDEP-CT005,PADEP-68-044		
85-01-8	**Phenanthrene**	**0.0680**	J	mg/kg dry	0.0430	0.0859	2	EPA 8270E	06/24/2025 12:57	06/25/2025 15:46	SS
								Certifications:	CTDOH-PH-0723,NELAC-NY10854,NJDEP-CT005,PADEP-68-044		
108-95-2	Phenol	ND		mg/kg dry	0.0430	0.0859	2	EPA 8270E	06/24/2025 12:57	06/25/2025 15:46	SS
								Certifications:	CTDOH-PH-0723,NELAC-NY10854,NJDEP-CT005,PADEP-68-044		
129-00-0	**Pyrene**	**0.101**		mg/kg dry	0.0430	0.0859	2	EPA 8270E	06/24/2025 12:57	06/25/2025 15:46	SS
								Certifications:	CTDOH-PH-0723,NELAC-NY10854,NJDEP-CT005,PADEP-68-044		
110-86-1	Pyridine	ND	CCVE	mg/kg dry	0.172	0.344	2	EPA 8270E	06/24/2025 12:57	06/25/2025 15:46	SS
								Certifications:	CTDOH-PH-0723,NELAC-NY10854,NJDEP-CT005,PADEP-68-044		

	Surrogate Recoveries	Result	Acceptance Range
367-12-4	*Surrogate: SURR: 2-Fluorophenol*	*70.2 %*	*20-108*
13127-88-3	*Surrogate: SURR: Phenol-d6*	*57.7 %*	*23-114*

Sample Information

Client Sample ID: SB-2 (8-10) **York Sample ID:** 25F1387-03

York Project (SDG) No.	Client Project ID	Matrix	Collection Date/Time	Date Received
25F1387	2425 Atlantic Ave 25030016	Soil	June 20, 2025 11:20 am	06/20/2025

Semi-Volatiles, 8270 - Comprehensive

Log-in Notes: **Sample Notes:**

Sample Prepared by Method: EPA 3550C

CAS No.	Parameter	Result	Flag	Units	Reported to LOD/MDL	LOQ	Dilution	Reference Method	Date/Time Prepared	Date/Time Analyzed	Analyst
4165-60-0	*Surrogate: SURR: Nitrobenzene-d5*	*57.0 %*			*22-108*						
321-60-8	*Surrogate: SURR: 2-Fluorobiphenyl*	*66.8 %*			*21-113*						
118-79-6	*Surrogate: SURR: 2,4,6-Tribromophenol*	*96.6 %*			*19-110*						
1718-51-0	*Surrogate: SURR: Terphenyl-d14*	*71.5 %*			*24-116*						

Pesticides, 8081 NYSDEC Part 375

Log-in Notes: **Sample Notes:**

Sample Prepared by Method: EPA 3550C

CAS No.	Parameter	Result	Flag	Units	Reported to LOQ	Dilution	Reference Method	Date/Time Prepared	Date/Time Analyzed	Analyst
72-54-8	4,4'-DDD	ND		mg/kg dry	0.00166	5	EPA 8081B	06/24/2025 12:54	06/25/2025 02:46	RJ
							Certifications:	CTDOH-PH-0723,NELAC-NY10854,NJDEP-CT005,PADEP-68-044		
72-55-9	4,4'-DDE	ND		mg/kg dry	0.00166	5	EPA 8081B	06/24/2025 12:54	06/25/2025 02:46	RJ
							Certifications:	CTDOH-PH-0723,NELAC-NY10854,NJDEP-CT005,PADEP-68-044		
50-29-3	4,4'-DDT	ND		mg/kg dry	0.00166	5	EPA 8081B	06/24/2025 12:54	06/25/2025 02:46	RJ
							Certifications:	CTDOH-PH-0723,NELAC-NY10854,NJDEP-CT005,PADEP-68-044		
309-00-2	Aldrin	ND		mg/kg dry	0.00166	5	EPA 8081B	06/24/2025 12:54	06/25/2025 02:46	RJ
							Certifications:	CTDOH-PH-0723,NELAC-NY10854,NJDEP-CT005,PADEP-68-044		
319-84-6	alpha-BHC	ND		mg/kg dry	0.00166	5	EPA 8081B	06/24/2025 12:54	06/25/2025 02:46	RJ
							Certifications:	CTDOH-PH-0723,NELAC-NY10854,NJDEP-CT005,PADEP-68-044		
5103-71-9	alpha-Chlordane	ND		mg/kg dry	0.00166	5	EPA 8081B	06/24/2025 12:54	06/25/2025 02:46	RJ
							Certifications:	NELAC-NY10854,NJDEP-CT005		
319-85-7	beta-BHC	ND		mg/kg dry	0.00166	5	EPA 8081B	06/24/2025 12:54	06/25/2025 02:46	RJ
							Certifications:	CTDOH-PH-0723,NELAC-NY10854,NJDEP-CT005,PADEP-68-044		
319-86-8	delta-BHC	ND		mg/kg dry	0.00166	5	EPA 8081B	06/24/2025 12:54	06/25/2025 02:46	RJ
							Certifications:	CTDOH-PH-0723,NELAC-NY10854,NJDEP-CT005,PADEP-68-044		
60-57-1	Dieldrin	ND		mg/kg dry	0.00166	5	EPA 8081B	06/24/2025 12:54	06/25/2025 02:46	RJ
							Certifications:	CTDOH-PH-0723,NELAC-NY10854,NJDEP-CT005,PADEP-68-044		
959-98-8	Endosulfan I	ND		mg/kg dry	0.00166	5	EPA 8081B	06/24/2025 12:54	06/25/2025 02:46	RJ
							Certifications:	CTDOH-PH-0723,NELAC-NY10854,NJDEP-CT005,PADEP-68-044		
33213-65-9	Endosulfan II	ND		mg/kg dry	0.00166	5	EPA 8081B	06/24/2025 12:54	06/25/2025 02:46	RJ
							Certifications:	CTDOH-PH-0723,NELAC-NY10854		
1031-07-8	Endosulfan sulfate	ND		mg/kg dry	0.00166	5	EPA 8081B	06/24/2025 12:54	06/25/2025 02:46	RJ
							Certifications:	CTDOH-PH-0723,NELAC-NY10854,NJDEP-CT005,PADEP-68-044		
72-20-8	Endrin	ND		mg/kg dry	0.00166	5	EPA 8081B	06/24/2025 12:54	06/25/2025 02:46	RJ
							Certifications:	CTDOH-PH-0723,NELAC-NY10854,NJDEP-CT005,PADEP-68-044		
58-89-9	gamma-BHC (Lindane)	ND		mg/kg dry	0.00166	5	EPA 8081B	06/24/2025 12:54	06/25/2025 02:46	RJ
							Certifications:	CTDOH-PH-0723,NELAC-NY10854,NJDEP-CT005,PADEP-68-044		
76-44-8	Heptachlor	ND		mg/kg dry	0.00166	5	EPA 8081B	06/24/2025 12:54	06/25/2025 02:46	RJ
							Certifications:	CTDOH-PH-0723,NELAC-NY10854,NJDEP-CT005,PADEP-68-044		

	Surrogate Recoveries	Result	Acceptance Range
2051-24-3	*Surrogate: Decachlorobiphenyl*	*69.6 %*	*30-150*
877-09-8	*Surrogate: Tetrachloro-m-xylene*	*64.3 %*	*30-150*

Sample Information

Client Sample ID: SB-2 (8-10) **York Sample ID:** 25F1387-03

York Project (SDG) No.	Client Project ID	Matrix	Collection Date/Time	Date Received
25F1387	2425 Atlantic Ave 25030016	Soil	June 20, 2025 11:20 am	06/20/2025

Polychlorinated Biphenyls (PCB)

Log-in Notes:

Sample Notes:

Sample Prepared by Method: EPA 3550C

CAS No.	Parameter	Result	Flag	Units	Reported to LOQ	Dilution	Reference Method	Date/Time Prepared	Date/Time Analyzed	Analyst
12674-11-2	Aroclor 1016	ND		mg/kg dry	0.0168	1	EPA 8082A	06/24/2025 12:52	06/26/2025 10:55	NF
							Certifications:	NELAC-NY10854,CTDOH-PH-0723,NJDEP-CT005,PADEP-68-044		
11104-28-2	Aroclor 1221	ND		mg/kg dry	0.0168	1	EPA 8082A	06/24/2025 12:52	06/26/2025 10:55	NF
							Certifications:	NELAC-NY10854,CTDOH-PH-0723,NJDEP-CT005,PADEP-68-044		
11141-16-5	Aroclor 1232	ND		mg/kg dry	0.0168	1	EPA 8082A	06/24/2025 12:52	06/26/2025 10:55	NF
							Certifications:	NELAC-NY10854,CTDOH-PH-0723,NJDEP-CT005,PADEP-68-044		
53469-21-9	Aroclor 1242	ND		mg/kg dry	0.0168	1	EPA 8082A	06/24/2025 12:52	06/26/2025 10:55	NF
							Certifications:	NELAC-NY10854,CTDOH-PH-0723,NJDEP-CT005,PADEP-68-044		
12672-29-6	Aroclor 1248	ND		mg/kg dry	0.0168	1	EPA 8082A	06/24/2025 12:52	06/26/2025 10:55	NF
							Certifications:	NELAC-NY10854,CTDOH-PH-0723,NJDEP-CT005,PADEP-68-044		
11097-69-1	Aroclor 1254	ND		mg/kg dry	0.0168	1	EPA 8082A	06/24/2025 12:52	06/26/2025 10:55	NF
							Certifications:	NELAC-NY10854,CTDOH-PH-0723,NJDEP-CT005,PADEP-68-044		
11096-82-5	Aroclor 1260	ND		mg/kg dry	0.0168	1	EPA 8082A	06/24/2025 12:52	06/26/2025 10:55	NF
							Certifications:	NELAC-NY10854,CTDOH-PH-0723,NJDEP-CT005,PADEP-68-044		
1336-36-3	* Total PCBs	ND		mg/kg dry	0.0168	1	EPA 8082A	06/24/2025 12:52	06/26/2025 10:55	NF
							Certifications:			

	Surrogate Recoveries	Result	Acceptance Range
877-09-8	*Surrogate: Tetrachloro-m-xylene*	*67.5 %*	*30-120*
2051-24-3	*Surrogate: Decachlorobiphenyl*	*64.5 %*	*30-120*

Metals, Target Analyte

Log-in Notes:

Sample Notes:

Sample Prepared by Method: EPA 3050B

CAS No.	Parameter	Result	Flag	Units	Reported to LOQ	Dilution	Reference Method	Date/Time Prepared	Date/Time Analyzed	Analyst
7429-90-5	**Aluminum**	**5910**		mg/kg dry	4.32	1	EPA 6010D	06/24/2025 14:52	06/25/2025 11:48	AGNR
							Certifications:	CTDOH-PH-0723,NELAC-NY10854,NJDEP-CT005,PADEP-68-044		
7440-36-0	Antimony	ND		mg/kg dry	2.16	1	EPA 6010D	06/24/2025 14:52	06/25/2025 11:48	AGNR
							Certifications:	CTDOH-PH-0723,NELAC-NY10854,NJDEP-CT005,PADEP-68-044		
7440-38-2	**Arsenic**	**2.18**		mg/kg dry	1.30	1	EPA 6010D	06/24/2025 14:52	06/25/2025 11:48	AGNR
							Certifications:	CTDOH-PH-0723,NELAC-NY10854,NJDEP-CT005,PADEP-68-044		
7440-39-3	**Barium**	**37.4**		mg/kg dry	2.16	1	EPA 6010D	06/24/2025 14:52	06/25/2025 11:48	AGNR
							Certifications:	CTDOH-PH-0723,NELAC-NY10854,NJDEP-CT005,PADEP-68-044		
7440-41-7	Beryllium	ND		mg/kg dry	0.044	1	EPA 6010D	06/24/2025 14:52	06/25/2025 11:48	AGNR
							Certifications:	CTDOH-PH-0723,NELAC-NY10854,NJDEP-CT005,PADEP-68-044		
7440-43-9	Cadmium	ND		mg/kg dry	0.259	1	EPA 6010D	06/24/2025 14:52	06/25/2025 11:48	AGNR
							Certifications:	CTDOH-PH-0723,NELAC-NY10854,NJDEP-CT005,PADEP-68-044		
7440-70-2	**Calcium**	**6180**	B	mg/kg dry	4.32	1	EPA 6010D	06/24/2025 14:52	06/25/2025 11:48	AGNR
							Certifications:	CTDOH-PH-0723,NELAC-NY10854,NJDEP-CT005,PADEP-68-044		
7440-47-3	**Chromium**	**10.0**		mg/kg dry	0.432	1	EPA 6010D	06/24/2025 14:52	06/25/2025 11:48	AGNR
							Certifications:	CTDOH-PH-0723,NELAC-NY10854,NJDEP-CT005,PADEP-68-044		

Sample Information

Client Sample ID: SB-2 (8-10) **York Sample ID:** 25F1387-03

York Project (SDG) No.	Client Project ID	Matrix	Collection Date/Time	Date Received
25F1387	2425 Atlantic Ave 25030016	Soil	June 20, 2025 11:20 am	06/20/2025

Metals, Target Analyte

Log-in Notes:

Sample Notes:

Sample Prepared by Method: EPA 3050B

CAS No.	Parameter	Result	Flag	Units	Reported to LOQ	Dilution	Reference Method	Date/Time Prepared	Date/Time Analyzed	Analyst
7440-48-4	**Cobalt**	**3.83**		mg/kg dry	0.345	1	EPA 6010D	06/24/2025 14:52	06/25/2025 11:48	AGNR
							Certifications:	CTDOH-PH-0723,NELAC-NY10854,NJDEP-CT005,PADEP-68-044		
7440-50-8	**Copper**	**20.5**		mg/kg dry	1.73	1	EPA 6010D	06/24/2025 14:52	06/25/2025 11:48	AGNR
							Certifications:	CTDOH-PH-0723,NELAC-NY10854,NJDEP-CT005,PADEP-68-044		
7439-89-6	**Iron**	**14500**		mg/kg dry	21.6	1	EPA 6010D	06/24/2025 14:52	06/25/2025 11:48	AGNR
							Certifications:	CTDOH-PH-0723,NELAC-NY10854,NJDEP-CT005,PADEP-68-044		
7439-92-1	**Lead**	**11.3**		mg/kg dry	0.432	1	EPA 6010D	06/24/2025 14:52	06/25/2025 11:48	AGNR
							Certifications:	CTDOH-PH-0723,NELAC-NY10854,NJDEP-CT005,PADEP-68-044		
7439-95-4	**Magnesium**	**2720**	B	mg/kg dry	4.32	1	EPA 6010D	06/24/2025 14:52	06/25/2025 11:48	AGNR
							Certifications:	CTDOH-PH-0723,NELAC-NY10854,NJDEP-CT005,PADEP-68-044		
7439-96-5	**Manganese**	**285**		mg/kg dry	0.432	1	EPA 6010D	06/24/2025 14:52	06/25/2025 11:48	AGNR
							Certifications:	CTDOH-PH-0723,NELAC-NY10854,NJDEP-CT005,PADEP-68-044		
7440-02-0	**Nickel**	**6.00**		mg/kg dry	0.860	1	EPA 6010D	06/24/2025 14:52	06/25/2025 11:48	AGNR
							Certifications:	CTDOH-PH-0723,NELAC-NY10854,NJDEP-CT005,PADEP-68-044		
7440-09-7	**Potassium**	**1260**		mg/kg dry	4.32	1	EPA 6010D	06/24/2025 14:52	06/25/2025 11:48	AGNR
							Certifications:	CTDOH-PH-0723,NELAC-NY10854,NJDEP-CT005,PADEP-68-044		
7782-49-2	Selenium	ND		mg/kg dry	2.16	1	EPA 6010D	06/24/2025 14:52	06/25/2025 11:48	AGNR
							Certifications:	CTDOH-PH-0723,NELAC-NY10854,NJDEP-CT005,PADEP-68-044		
7440-22-4	Silver	ND		mg/kg dry	0.435	1	EPA 6010D	06/24/2025 14:52	06/25/2025 11:48	AGNR
							Certifications:	CTDOH-PH-0723,NELAC-NY10854,NJDEP-CT005,PADEP-68-044		
7440-23-5	**Sodium**	**120**		mg/kg dry	43.2	1	EPA 6010D	06/24/2025 14:52	06/25/2025 11:48	AGNR
							Certifications:	CTDOH-PH-0723,NELAC-NY10854,NJDEP-CT005,PADEP-68-044		
7440-28-0	Thallium	ND		mg/kg dry	1.73	1	EPA 6010D	06/24/2025 14:52	06/25/2025 11:48	AGNR
							Certifications:	CTDOH-PH-0723,NELAC-NY10854,NJDEP-CT005,PADEP-68-044		
7440-62-2	**Vanadium**	**13.9**		mg/kg dry	0.860	1	EPA 6010D	06/24/2025 14:52	06/25/2025 11:48	AGNR
							Certifications:	CTDOH-PH-0723,NELAC-NY10854,NJDEP-CT005,PADEP-68-044		
7440-66-6	**Zinc**	**23.7**		mg/kg dry	2.15	1	EPA 6010D	06/24/2025 14:52	06/25/2025 11:48	AGNR
							Certifications:	CTDOH-PH-0723,NELAC-NY10854,NJDEP-CT005,PADEP-68-044		

Mercury by 7473

Log-in Notes:

Sample Notes:

Sample Prepared by Method: EPA 7473 soil

CAS No.	Parameter	Result	Flag	Units	Reported to LOQ	Dilution	Reference Method	Date/Time Prepared	Date/Time Analyzed	Analyst
7439-97-6	Mercury	ND		mg/kg dry	0.0311	1	EPA 7473	06/25/2025 07:49	06/25/2025 14:51	DBT
							Certifications:	CTDOH-PH-0723,NJDEP-CT005,NELAC-NY10854,PADEP-68-044		

Total Solids

Log-in Notes:

Sample Notes:

Sample Prepared by Method: % Solids Prep

CAS No.	Parameter	Result	Flag	Units	Reported to LOQ	Dilution	Reference Method	Date/Time Prepared	Date/Time Analyzed	Analyst
solids	*** % Solids**	**96.5**		%	0.100	1	SM 2540G	06/24/2025 08:39	06/24/2025 10:00	SMM
							Certifications:	CTDOH-PH-0723		

Sample Information

Client Sample ID: **SB-2 (8-10)** **York Sample ID:** **25F1387-03**

York Project (SDG) No.	Client Project ID	Matrix	Collection Date/Time	Date Received
25F1387	2425 Atlantic Ave 25030016	Soil	June 20, 2025 11:20 am	06/20/2025

Sample Information

Client Sample ID: SB-2 (10-12) **York Sample ID:** 25F1387-04

York Project (SDG) No.	Client Project ID	Matrix	Collection Date/Time	Date Received
25F1387	2425 Atlantic Ave 25030016	Soil	June 20, 2025 11:25 am	06/20/2025

Volatile Organics, 8260 - Comprehensive

Log-in Notes:

Sample Notes:

Sample Prepared by Method: EPA 5035A

CAS No.	Parameter	Result	Flag	Units	Reported to LOD/MDL	LOQ	Dilution	Reference Method	Date/Time Prepared	Date/Time Analyzed	Analyst
630-20-6	1,1,1,2-Tetrachloroethane	ND		mg/kg dry	0.0025	0.0050	1	EPA 8260D	06/24/2025 09:04	06/24/2025 12:05	PRS
								Certifications:	CTDOH-PH-0723,NELAC-NY10854,NELAC-NY12058,NJDEP-CT		
71-55-6	1,1,1-Trichloroethane	ND		mg/kg dry	0.0025	0.0050	1	EPA 8260D	06/24/2025 09:04	06/24/2025 12:05	PRS
								Certifications:	CTDOH-PH-0723,NELAC-NY10854,NELAC-NY12058,NJDEP-CT		
79-34-5	1,1,2,2-Tetrachloroethane	ND		mg/kg dry	0.0025	0.0050	1	EPA 8260D	06/24/2025 09:04	06/24/2025 12:05	PRS
								Certifications:	CTDOH-PH-0723,NELAC-NY10854,NELAC-NY12058,NJDEP-CT		
76-13-1	1,1,2-Trichloro-1,2,2-trifluoroethane (Freon 113)	ND		mg/kg dry	0.0025	0.0050	1	EPA 8260D	06/24/2025 09:04	06/24/2025 12:05	PRS
								Certifications:	CTDOH-PH-0723,NELAC-NY10854,NELAC-NY12058,NJDEP-CT		
79-00-5	1,1,2-Trichloroethane	ND		mg/kg dry	0.0025	0.0050	1	EPA 8260D	06/24/2025 09:04	06/24/2025 12:05	PRS
								Certifications:	CTDOH-PH-0723,NELAC-NY10854,NELAC-NY12058,NJDEP-CT		
75-34-3	1,1-Dichloroethane	ND		mg/kg dry	0.0025	0.0050	1	EPA 8260D	06/24/2025 09:04	06/24/2025 12:05	PRS
								Certifications:	CTDOH-PH-0723,NELAC-NY10854,NELAC-NY12058,NJDEP-CT		
75-35-4	1,1-Dichloroethylene	ND		mg/kg dry	0.0025	0.0050	1	EPA 8260D	06/24/2025 09:04	06/24/2025 12:05	PRS
								Certifications:	CTDOH-PH-0723,NELAC-NY10854,NELAC-NY12058,NJDEP-CT		
87-61-6	1,2,3-Trichlorobenzene	ND		mg/kg dry	0.0025	0.0050	1	EPA 8260D	06/24/2025 09:04	06/24/2025 12:05	PRS
								Certifications:	NELAC-NY10854,NELAC-NY12058,NJDEP-CT005,PADEP-68-04		
96-18-4	1,2,3-Trichloropropane	ND		mg/kg dry	0.0025	0.0050	1	EPA 8260D	06/24/2025 09:04	06/24/2025 12:05	PRS
								Certifications:	NELAC-NY10854,NELAC-NY12058,NJDEP-CT005		
120-82-1	1,2,4-Trichlorobenzene	ND		mg/kg dry	0.0025	0.0050	1	EPA 8260D	06/24/2025 09:04	06/24/2025 12:05	PRS
								Certifications:	NELAC-NY10854,NELAC-NY12058,NJDEP-CT005,PADEP-68-04		
95-63-6	1,2,4-Trimethylbenzene	ND		mg/kg dry	0.0025	0.0050	1	EPA 8260D	06/24/2025 09:04	06/24/2025 12:05	PRS
								Certifications:	CTDOH-PH-0723,NELAC-NY10854,NELAC-NY12058,NJDEP-CT		
96-12-8	1,2-Dibromo-3-chloropropane	ND		mg/kg dry	0.0025	0.0050	1	EPA 8260D	06/24/2025 09:04	06/24/2025 12:05	PRS
								Certifications:	CTDOH-PH-0723,NELAC-NY10854,NELAC-NY12058,NJDEP-CT		
106-93-4	1,2-Dibromoethane	ND		mg/kg dry	0.0025	0.0050	1	EPA 8260D	06/24/2025 09:04	06/24/2025 12:05	PRS
								Certifications:	CTDOH-PH-0723,NELAC-NY10854,NELAC-NY12058,NJDEP-CT		
95-50-1	1,2-Dichlorobenzene	ND		mg/kg dry	0.0025	0.0050	1	EPA 8260D	06/24/2025 09:04	06/24/2025 12:05	PRS
								Certifications:	CTDOH-PH-0723,NELAC-NY10854,NELAC-NY12058,NJDEP-CT		
107-06-2	1,2-Dichloroethane	ND		mg/kg dry	0.0025	0.0050	1	EPA 8260D	06/24/2025 09:04	06/24/2025 12:05	PRS
								Certifications:	CTDOH-PH-0723,NELAC-NY10854,NELAC-NY12058,NJDEP-CT		
78-87-5	1,2-Dichloropropane	ND		mg/kg dry	0.0025	0.0050	1	EPA 8260D	06/24/2025 09:04	06/24/2025 12:05	PRS
								Certifications:	CTDOH-PH-0723,NELAC-NY10854,NELAC-NY12058,NJDEP-CT		
108-67-8	1,3,5-Trimethylbenzene	ND		mg/kg dry	0.0025	0.0050	1	EPA 8260D	06/24/2025 09:04	06/24/2025 12:05	PRS
								Certifications:	CTDOH-PH-0723,NELAC-NY10854,NELAC-NY12058,NJDEP-CT		
541-73-1	1,3-Dichlorobenzene	ND		mg/kg dry	0.0025	0.0050	1	EPA 8260D	06/24/2025 09:04	06/24/2025 12:05	PRS
								Certifications:	CTDOH-PH-0723,NELAC-NY10854,NELAC-NY12058,NJDEP-CT		
106-46-7	1,4-Dichlorobenzene	ND		mg/kg dry	0.0025	0.0050	1	EPA 8260D	06/24/2025 09:04	06/24/2025 12:05	PRS
								Certifications:	CTDOH-PH-0723,NELAC-NY10854,NELAC-NY12058,NJDEP-CT		
123-91-1	1,4-Dioxane	ND		mg/kg dry	0.050	0.10	1	EPA 8260D	06/24/2025 09:04	06/24/2025 12:05	PRS
								Certifications:	NELAC-NY10854,NELAC-NY12058,NJDEP-CT005,PADEP-68-04		
78-93-3	2-Butanone	ND	CCVE	mg/kg dry	0.0025	0.0050	1	EPA 8260D	06/24/2025 09:04	06/24/2025 12:05	PRS
								Certifications:	CTDOH-PH-0723,NELAC-NY10854,NELAC-NY12058,NJDEP-CT		

Sample Information

Client Sample ID: SB-2 (10-12) **York Sample ID:** 25F1387-04

York Project (SDG) No.	Client Project ID	Matrix	Collection Date/Time	Date Received
25F1387	2425 Atlantic Ave 25030016	Soil	June 20, 2025 11:25 am	06/20/2025

Volatile Organics, 8260 - Comprehensive

Log-in Notes:

Sample Notes:

Sample Prepared by Method: EPA 5035A

CAS No.	Parameter	Result	Flag	Units	Reported to LOD/MDL	LOQ	Dilution	Reference Method	Date/Time Prepared	Date/Time Analyzed	Analyst
591-78-6	2-Hexanone	ND		mg/kg dry	0.0025	0.0050	1	EPA 8260D	06/24/2025 09:04	06/24/2025 12:05	PRS
								Certifications:	CTDOH-PH-0723,NELAC-NY10854,NELAC-NY12058,NJDEP-CT		
108-10-1	4-Methyl-2-pentanone	ND		mg/kg dry	0.0025	0.0050	1	EPA 8260D	06/24/2025 09:04	06/24/2025 12:05	PRS
								Certifications:	CTDOH-PH-0723,NELAC-NY10854,NELAC-NY12058,NJDEP-CT		
67-64-1	Acetone	ND		mg/kg dry	0.0050	0.010	1	EPA 8260D	06/24/2025 09:04	06/24/2025 12:05	PRS
								Certifications:	CTDOH-PH-0723,NELAC-NY10854,NELAC-NY12058,NJDEP-CT		
107-02-8	Acrolein	ND		mg/kg dry	0.0050	0.010	1	EPA 8260D	06/24/2025 09:04	06/24/2025 12:05	PRS
								Certifications:	CTDOH-PH-0723,NELAC-NY10854,NELAC-NY12058,NJDEP-CT		
107-13-1	Acrylonitrile	ND		mg/kg dry	0.0025	0.0050	1	EPA 8260D	06/24/2025 09:04	06/24/2025 12:05	PRS
								Certifications:	CTDOH-PH-0723,NELAC-NY10854,NELAC-NY12058,NJDEP-CT		
71-43-2	Benzene	ND		mg/kg dry	0.0025	0.0050	1	EPA 8260D	06/24/2025 09:04	06/24/2025 12:05	PRS
								Certifications:	CTDOH-PH-0723,NELAC-NY10854,NELAC-NY12058,NJDEP-CT		
74-97-5	Bromochloromethane	ND		mg/kg dry	0.0025	0.0050	1	EPA 8260D	06/24/2025 09:04	06/24/2025 12:05	PRS
								Certifications:	NELAC-NY10854,NELAC-NY12058,NJDEP-CT005,PADEP-68-04		
75-27-4	Bromodichloromethane	ND		mg/kg dry	0.0025	0.0050	1	EPA 8260D	06/24/2025 09:04	06/24/2025 12:05	PRS
								Certifications:	CTDOH-PH-0723,NELAC-NY10854,NELAC-NY12058,NJDEP-CT		
75-25-2	Bromoform	ND		mg/kg dry	0.0025	0.0050	1	EPA 8260D	06/24/2025 09:04	06/24/2025 12:05	PRS
								Certifications:	CTDOH-PH-0723,NELAC-NY10854,NELAC-NY12058,NJDEP-CT		
74-83-9	Bromomethane	ND		mg/kg dry	0.0025	0.0050	1	EPA 8260D	06/24/2025 09:04	06/24/2025 12:05	PRS
								Certifications:	CTDOH-PH-0723,NELAC-NY10854,NELAC-NY12058,NJDEP-CT		
75-15-0	Carbon disulfide	ND		mg/kg dry	0.0025	0.0050	1	EPA 8260D	06/24/2025 09:04	06/24/2025 12:05	PRS
								Certifications:	CTDOH-PH-0723,NELAC-NY10854,NELAC-NY12058,NJDEP-CT		
56-23-5	Carbon tetrachloride	ND		mg/kg dry	0.0025	0.0050	1	EPA 8260D	06/24/2025 09:04	06/24/2025 12:05	PRS
								Certifications:	CTDOH-PH-0723,NELAC-NY10854,NELAC-NY12058,NJDEP-CT		
108-90-7	Chlorobenzene	ND		mg/kg dry	0.0025	0.0050	1	EPA 8260D	06/24/2025 09:04	06/24/2025 12:05	PRS
								Certifications:	CTDOH-PH-0723,NELAC-NY10854,NELAC-NY12058,NJDEP-CT		
75-00-3	Chloroethane	ND		mg/kg dry	0.0025	0.0050	1	EPA 8260D	06/24/2025 09:04	06/24/2025 12:05	PRS
								Certifications:	CTDOH-PH-0723,NELAC-NY10854,NELAC-NY12058,NJDEP-CT		
67-66-3	Chloroform	ND		mg/kg dry	0.0025	0.0050	1	EPA 8260D	06/24/2025 09:04	06/24/2025 12:05	PRS
								Certifications:	CTDOH-PH-0723,NELAC-NY10854,NELAC-NY12058,NJDEP-CT		
74-87-3	Chloromethane	ND		mg/kg dry	0.0025	0.0050	1	EPA 8260D	06/24/2025 09:04	06/24/2025 12:05	PRS
								Certifications:	CTDOH-PH-0723,NELAC-NY10854,NELAC-NY12058,NJDEP-CT		
156-59-2	cis-1,2-Dichloroethylene	ND	CCVE	mg/kg dry	0.0025	0.0050	1	EPA 8260D	06/24/2025 09:04	06/24/2025 12:05	PRS
								Certifications:	CTDOH-PH-0723,NELAC-NY10854,NELAC-NY12058,NJDEP-CT		
10061-01-5	cis-1,3-Dichloropropylene	ND		mg/kg dry	0.0025	0.0050	1	EPA 8260D	06/24/2025 09:04	06/24/2025 12:05	PRS
								Certifications:	CTDOH-PH-0723,NELAC-NY10854,NELAC-NY12058,NJDEP-CT		
110-82-7	Cyclohexane	ND		mg/kg dry	0.0025	0.0050	1	EPA 8260D	06/24/2025 09:04	06/24/2025 12:05	PRS
								Certifications:	NELAC-NY10854,NELAC-NY12058,NJDEP-CT005,PADEP-68-04		
124-48-1	Dibromochloromethane	ND		mg/kg dry	0.0025	0.0050	1	EPA 8260D	06/24/2025 09:04	06/24/2025 12:05	PRS
								Certifications:	NELAC-NY10854,NELAC-NY12058,NJDEP-CT005,PADEP-68-04		
74-95-3	Dibromomethane	ND		mg/kg dry	0.0025	0.0050	1	EPA 8260D	06/24/2025 09:04	06/24/2025 12:05	PRS
								Certifications:	NELAC-NY10854,NELAC-NY12058,NJDEP-CT005,PADEP-68-04		
75-71-8	Dichlorodifluoromethane	ND		mg/kg dry	0.0025	0.0050	1	EPA 8260D	06/24/2025 09:04	06/24/2025 12:05	PRS
								Certifications:	NELAC-NY10854,NELAC-NY12058,NJDEP-CT005,PADEP-68-04		

Sample Information

Client Sample ID: SB-2 (10-12) **York Sample ID:** 25F1387-04

York Project (SDG) No.	Client Project ID	Matrix	Collection Date/Time	Date Received
25F1387	2425 Atlantic Ave 25030016	Soil	June 20, 2025 11:25 am	06/20/2025

Volatile Organics, 8260 - Comprehensive

Log-in Notes:

Sample Notes:

Sample Prepared by Method: EPA 5035A

CAS No.	Parameter	Result	Flag	Units	Reported to LOD/MDL	LOQ	Dilution	Reference Method	Date/Time Prepared	Date/Time Analyzed	Analyst
100-41-4	Ethyl Benzene	ND	QL-02	mg/kg dry	0.0025	0.0050	1	EPA 8260D	06/24/2025 09:04	06/24/2025 12:05	PRS
								Certifications:	CTDOH-PH-0723,NELAC-NY10854,NELAC-NY12058,NJDEP-CT		
87-68-3	Hexachlorobutadiene	ND		mg/kg dry	0.0025	0.0050	1	EPA 8260D	06/24/2025 09:04	06/24/2025 12:05	PRS
								Certifications:	NELAC-NY10854,NELAC-NY12058,NJDEP-CT005,PADEP-68-04		
98-82-8	Isopropylbenzene	ND		mg/kg dry	0.0025	0.0050	1	EPA 8260D	06/24/2025 09:04	06/24/2025 12:05	PRS
								Certifications:	CTDOH-PH-0723,NELAC-NY10854,NELAC-NY12058,NJDEP-CT		
79-20-9	Methyl acetate	ND	CCVE	mg/kg dry	0.0025	0.0050	1	EPA 8260D	06/24/2025 09:04	06/24/2025 12:05	PRS
								Certifications:	NELAC-NY10854,NELAC-NY12058,NJDEP-CT005,PADEP-68-04		
1634-04-4	Methyl tert-butyl ether (MTBE)	ND	QL-02	mg/kg dry	0.0025	0.0050	1	EPA 8260D	06/24/2025 09:04	06/24/2025 12:05	PRS
								Certifications:	CTDOH-PH-0723,NELAC-NY10854,NELAC-NY12058,NJDEP-CT		
108-87-2	Methylcyclohexane	ND		mg/kg dry	0.0025	0.0050	1	EPA 8260D	06/24/2025 09:04	06/24/2025 12:05	PRS
								Certifications:	NELAC-NY10854,NELAC-NY12058,NJDEP-CT005,PADEP-68-04		
75-09-2	Methylene chloride	ND		mg/kg dry	0.0050	0.010	1	EPA 8260D	06/24/2025 09:04	06/24/2025 12:05	PRS
								Certifications:	CTDOH-PH-0723,NELAC-NY10854,NELAC-NY12058,NJDEP-CT		
104-51-8	n-Butylbenzene	ND		mg/kg dry	0.0025	0.0050	1	EPA 8260D	06/24/2025 09:04	06/24/2025 12:05	PRS
								Certifications:	CTDOH-PH-0723,NELAC-NY10854,NELAC-NY12058,NJDEP-CT		
103-65-1	n-Propylbenzene	ND		mg/kg dry	0.0025	0.0050	1	EPA 8260D	06/24/2025 09:04	06/24/2025 12:05	PRS
								Certifications:	CTDOH-PH-0723,NELAC-NY10854,NELAC-NY12058,NJDEP-CT		
95-47-6	o-Xylene	ND	QL-02	mg/kg dry	0.0025	0.0050	1	EPA 8260D	06/24/2025 09:04	06/24/2025 12:05	PRS
								Certifications:	CTDOH-PH-0723,NELAC-NY10854,NELAC-NY12058,PADEP-68		
179601-23-1	p- & m- Xylenes	ND		mg/kg dry	0.0050	0.010	1	EPA 8260D	06/24/2025 09:04	06/24/2025 12:05	PRS
								Certifications:	CTDOH-PH-0723,NELAC-NY10854,NELAC-NY12058,PADEP-68		
99-87-6	p-Isopropyltoluene	ND		mg/kg dry	0.0025	0.0050	1	EPA 8260D	06/24/2025 09:04	06/24/2025 12:05	PRS
								Certifications:	CTDOH-PH-0723,NELAC-NY10854,NELAC-NY12058,NJDEP-CT		
135-98-8	sec-Butylbenzene	ND		mg/kg dry	0.0025	0.0050	1	EPA 8260D	06/24/2025 09:04	06/24/2025 12:05	PRS
								Certifications:	CTDOH-PH-0723,NELAC-NY10854,NELAC-NY12058,NJDEP-CT		
100-42-5	Styrene	ND	QL-02	mg/kg dry	0.0025	0.0050	1	EPA 8260D	06/24/2025 09:04	06/24/2025 12:05	PRS
								Certifications:	CTDOH-PH-0723,NELAC-NY10854,NELAC-NY12058,NJDEP-CT		
75-65-0	tert-Butyl alcohol (TBA)	ND	QL-02	mg/kg dry	0.012	0.025	1	EPA 8260D	06/24/2025 09:04	06/24/2025 12:05	PRS
								Certifications:	NELAC-NY10854,NELAC-NY12058,NJDEP-CT005,PADEP-68-04		
98-06-6	tert-Butylbenzene	ND		mg/kg dry	0.0025	0.0050	1	EPA 8260D	06/24/2025 09:04	06/24/2025 12:05	PRS
								Certifications:	CTDOH-PH-0723,NELAC-NY10854,NELAC-NY12058,NJDEP-CT		
127-18-4	Tetrachloroethylene	ND	QL-02	mg/kg dry	0.0025	0.0050	1	EPA 8260D	06/24/2025 09:04	06/24/2025 12:05	PRS
								Certifications:	CTDOH-PH-0723,NELAC-NY10854,NELAC-NY12058,NJDEP-CT		
108-88-3	Toluene	ND		mg/kg dry	0.0025	0.0050	1	EPA 8260D	06/24/2025 09:04	06/24/2025 12:05	PRS
								Certifications:	CTDOH-PH-0723,NELAC-NY10854,NELAC-NY12058,NJDEP-CT		
156-60-5	trans-1,2-Dichloroethylene	ND		mg/kg dry	0.0025	0.0050	1	EPA 8260D	06/24/2025 09:04	06/24/2025 12:05	PRS
								Certifications:	CTDOH-PH-0723,NELAC-NY10854,NELAC-NY12058,NJDEP-CT		
10061-02-6	trans-1,3-Dichloropropylene	ND		mg/kg dry	0.0025	0.0050	1	EPA 8260D	06/24/2025 09:04	06/24/2025 12:05	PRS
								Certifications:	CTDOH-PH-0723,NELAC-NY10854,NELAC-NY12058,NJDEP-CT		
79-01-6	Trichloroethylene	ND		mg/kg dry	0.0025	0.0050	1	EPA 8260D	06/24/2025 09:04	06/24/2025 12:05	PRS
								Certifications:	CTDOH-PH-0723,NELAC-NY10854,NELAC-NY12058,NJDEP-CT		
75-69-4	Trichlorofluoromethane	ND		mg/kg dry	0.0025	0.0050	1	EPA 8260D	06/24/2025 09:04	06/24/2025 12:05	PRS
								Certifications:	CTDOH-PH-0723,NELAC-NY10854,NELAC-NY12058,NJDEP-CT		

Sample Information

Client Sample ID: SB-2 (10-12) **York Sample ID:** 25F1387-04

York Project (SDG) No.	Client Project ID	Matrix	Collection Date/Time	Date Received
25F1387	2425 Atlantic Ave 25030016	Soil	June 20, 2025 11:25 am	06/20/2025

Volatile Organics, 8260 - Comprehensive

Log-in Notes:

Sample Notes:

Sample Prepared by Method: EPA 5035A

CAS No.	Parameter	Result	Flag	Units	Reported to LOD/MDL	LOQ	Dilution	Reference Method	Date/Time Prepared	Date/Time Analyzed	Analyst
75-01-4	Vinyl Chloride	ND		mg/kg dry	0.0025	0.0050	1	EPA 8260D	06/24/2025 09:04	06/24/2025 12:05	PRS
								Certifications:	CTDOH-PH-0723,NELAC-NY10854,NELAC-NY12058,NJDEP-CT		
1330-20-7	Xylenes, Total	ND		mg/kg dry	0.0075	0.015	1	EPA 8260D	06/24/2025 09:04	06/24/2025 12:05	PRS
								Certifications:	CTDOH-PH-0723,NELAC-NY10854,NELAC-NY12058,NJDEP-CT		

	Surrogate Recoveries	Result	Acceptance Range
17060-07-0	*Surrogate: SURR: 1,2-Dichloroethane-d4*	*95.5 %*	*77-125*
2037-26-5	*Surrogate: SURR: Toluene-d8*	*97.9 %*	*85-120*
460-00-4	*Surrogate: SURR: p-Bromofluorobenzene*	*101 %*	*76-130*

Semi-Volatiles, 8270 - Comprehensive

Log-in Notes:

Sample Notes:

Sample Prepared by Method: EPA 3550C

CAS No.	Parameter	Result	Flag	Units	Reported to LOD/MDL	LOQ	Dilution	Reference Method	Date/Time Prepared	Date/Time Analyzed	Analyst
92-52-4	1,1-Biphenyl	ND		mg/kg dry	0.0425	0.0848	2	EPA 8270E	06/24/2025 12:57	06/25/2025 16:17	SS
								Certifications:	NELAC-NY10854,NJDEP-CT005,PADEP-68-04440		
95-94-3	1,2,4,5-Tetrachlorobenzene	ND	CCVE	mg/kg dry	0.0848	0.169	2	EPA 8270E	06/24/2025 12:57	06/25/2025 16:17	SS
								Certifications:	NELAC-NY10854,NJDEP-CT005,PADEP-68-04440		
120-82-1	1,2,4-Trichlorobenzene	ND		mg/kg dry	0.0425	0.0848	2	EPA 8270E	06/24/2025 12:57	06/25/2025 16:17	SS
								Certifications:	CTDOH-PH-0723,NELAC-NY10854,NJDEP-CT005,PADEP-68-044		
95-50-1	1,2-Dichlorobenzene	ND		mg/kg dry	0.0425	0.0848	2	EPA 8270E	06/24/2025 12:57	06/25/2025 16:17	SS
								Certifications:	NELAC-NY10854,PADEP-68-04440		
122-66-7	1,2-Diphenylhydrazine (as Azobenzene)	ND		mg/kg dry	0.0425	0.0848	2	EPA 8270E	06/24/2025 12:57	06/25/2025 16:17	SS
								Certifications:	NELAC-NY10854,NJDEP-CT005,PADEP-68-04440		
541-73-1	1,3-Dichlorobenzene	ND		mg/kg dry	0.0425	0.0848	2	EPA 8270E	06/24/2025 12:57	06/25/2025 16:17	SS
								Certifications:	NELAC-NY10854,PADEP-68-04440		
106-46-7	1,4-Dichlorobenzene	ND		mg/kg dry	0.0425	0.0848	2	EPA 8270E	06/24/2025 12:57	06/25/2025 16:17	SS
								Certifications:	NELAC-NY10854,PADEP-68-04440		
58-90-2	2,3,4,6-Tetrachlorophenol	ND		mg/kg dry	0.0848	0.169	2	EPA 8270E	06/24/2025 12:57	06/25/2025 16:17	SS
								Certifications:	NELAC-NY10854,NJDEP-CT005,PADEP-68-04440		
95-95-4	2,4,5-Trichlorophenol	ND		mg/kg dry	0.0425	0.0848	2	EPA 8270E	06/24/2025 12:57	06/25/2025 16:17	SS
								Certifications:	CTDOH-PH-0723,NELAC-NY10854,NJDEP-CT005,PADEP-68-044		
88-06-2	2,4,6-Trichlorophenol	ND		mg/kg dry	0.0425	0.0848	2	EPA 8270E	06/24/2025 12:57	06/25/2025 16:17	SS
								Certifications:	CTDOH-PH-0723,NELAC-NY10854,NJDEP-CT005,PADEP-68-044		
120-83-2	2,4-Dichlorophenol	ND		mg/kg dry	0.0425	0.0848	2	EPA 8270E	06/24/2025 12:57	06/25/2025 16:17	SS
								Certifications:	CTDOH-PH-0723,NELAC-NY10854,NJDEP-CT005,PADEP-68-044		
105-67-9	2,4-Dimethylphenol	ND		mg/kg dry	0.0425	0.0848	2	EPA 8270E	06/24/2025 12:57	06/25/2025 16:17	SS
								Certifications:	CTDOH-PH-0723,NELAC-NY10854,NJDEP-CT005,PADEP-68-044		
51-28-5	2,4-Dinitrophenol	ND		mg/kg dry	0.0848	0.169	2	EPA 8270E	06/24/2025 12:57	06/25/2025 16:17	SS
								Certifications:	CTDOH-PH-0723,NELAC-NY10854,NJDEP-CT005,PADEP-68-044		
121-14-2	2,4-Dinitrotoluene	ND		mg/kg dry	0.0425	0.0848	2	EPA 8270E	06/24/2025 12:57	06/25/2025 16:17	SS
								Certifications:	CTDOH-PH-0723,NELAC-NY10854,NJDEP-CT005,PADEP-68-044		

Sample Information

Client Sample ID: SB-2 (10-12) **York Sample ID:** 25F1387-04

York Project (SDG) No.	Client Project ID	Matrix	Collection Date/Time	Date Received
25F1387	2425 Atlantic Ave 25030016	Soil	June 20, 2025 11:25 am	06/20/2025

Semi-Volatiles, 8270 - Comprehensive

Log-in Notes:

Sample Notes:

Sample Prepared by Method: EPA 3550C

CAS No.	Parameter	Result	Flag	Units	Reported to LOD/MDL	LOQ	Dilution	Reference Method	Date/Time Prepared	Date/Time Analyzed	Analyst
606-20-2	2,6-Dinitrotoluene	ND		mg/kg dry	0.0425	0.0848	2	EPA 8270E	06/24/2025 12:57	06/25/2025 16:17	SS
								Certifications:	CTDOH-PH-0723,NELAC-NY10854,NJDEP-CT005,PADEP-68-044		
91-58-7	2-Chloronaphthalene	ND		mg/kg dry	0.0425	0.0848	2	EPA 8270E	06/24/2025 12:57	06/25/2025 16:17	SS
								Certifications:	CTDOH-PH-0723,NELAC-NY10854,NJDEP-CT005,PADEP-68-044		
95-57-8	2-Chlorophenol	ND		mg/kg dry	0.0425	0.0848	2	EPA 8270E	06/24/2025 12:57	06/25/2025 16:17	SS
								Certifications:	CTDOH-PH-0723,NELAC-NY10854,NJDEP-CT005,PADEP-68-044		
91-57-6	2-Methylnaphthalene	ND		mg/kg dry	0.0425	0.0848	2	EPA 8270E	06/24/2025 12:57	06/25/2025 16:17	SS
								Certifications:	CTDOH-PH-0723,NELAC-NY10854,NJDEP-CT005,PADEP-68-044		
95-48-7	2-Methylphenol	ND		mg/kg dry	0.0425	0.0848	2	EPA 8270E	06/24/2025 12:57	06/25/2025 16:17	SS
								Certifications:	CTDOH-PH-0723,NELAC-NY10854,NJDEP-CT005,PADEP-68-044		
88-74-4	2-Nitroaniline	ND		mg/kg dry	0.0848	0.169	2	EPA 8270E	06/24/2025 12:57	06/25/2025 16:17	SS
								Certifications:	CTDOH-PH-0723,NELAC-NY10854,NJDEP-CT005,PADEP-68-044		
88-75-5	2-Nitrophenol	ND		mg/kg dry	0.0425	0.0848	2	EPA 8270E	06/24/2025 12:57	06/25/2025 16:17	SS
								Certifications:	CTDOH-PH-0723,NELAC-NY10854,NJDEP-CT005,PADEP-68-044		
65794-96-9	3- & 4-Methylphenols	ND		mg/kg dry	0.0425	0.0848	2	EPA 8270E	06/24/2025 12:57	06/25/2025 16:17	SS
								Certifications:	CTDOH-PH-0723,NELAC-NY10854,NJDEP-CT005,PADEP-68-044		
91-94-1	3,3-Dichlorobenzidine	ND		mg/kg dry	0.0425	0.0848	2	EPA 8270E	06/24/2025 12:57	06/25/2025 16:17	SS
								Certifications:	NELAC-NY10854,NJDEP-CT005,PADEP-68-04440		
99-09-2	3-Nitroaniline	ND		mg/kg dry	0.0848	0.169	2	EPA 8270E	06/24/2025 12:57	06/25/2025 16:17	SS
								Certifications:	CTDOH-PH-0723,NELAC-NY10854,NJDEP-CT005,PADEP-68-044		
534-52-1	4,6-Dinitro-2-methylphenol	ND		mg/kg dry	0.0848	0.169	2	EPA 8270E	06/24/2025 12:57	06/25/2025 16:17	SS
								Certifications:	CTDOH-PH-0723,NELAC-NY10854,NJDEP-CT005,PADEP-68-044		
101-55-3	4-Bromophenyl phenyl ether	ND		mg/kg dry	0.0425	0.0848	2	EPA 8270E	06/24/2025 12:57	06/25/2025 16:17	SS
								Certifications:	CTDOH-PH-0723,NELAC-NY10854,NJDEP-CT005,PADEP-68-044		
59-50-7	4-Chloro-3-methylphenol	ND		mg/kg dry	0.0425	0.0848	2	EPA 8270E	06/24/2025 12:57	06/25/2025 16:17	SS
								Certifications:	CTDOH-PH-0723,NELAC-NY10854,NJDEP-CT005,PADEP-68-044		
106-47-8	4-Chloroaniline	ND		mg/kg dry	0.0425	0.0848	2	EPA 8270E	06/24/2025 12:57	06/25/2025 16:17	SS
								Certifications:	CTDOH-PH-0723,NELAC-NY10854,NJDEP-CT005,PADEP-68-044		
7005-72-3	4-Chlorophenyl phenyl ether	ND		mg/kg dry	0.0425	0.0848	2	EPA 8270E	06/24/2025 12:57	06/25/2025 16:17	SS
								Certifications:	CTDOH-PH-0723,NELAC-NY10854,NJDEP-CT005,PADEP-68-044		
100-01-6	4-Nitroaniline	ND		mg/kg dry	0.0848	0.169	2	EPA 8270E	06/24/2025 12:57	06/25/2025 16:17	SS
								Certifications:	CTDOH-PH-0723,NELAC-NY10854,NJDEP-CT005,PADEP-68-044		
100-02-7	4-Nitrophenol	ND		mg/kg dry	0.0848	0.169	2	EPA 8270E	06/24/2025 12:57	06/25/2025 16:17	SS
								Certifications:	CTDOH-PH-0723,NELAC-NY10854,NJDEP-CT005,PADEP-68-044		
83-32-9	Acenaphthene	ND		mg/kg dry	0.0425	0.0848	2	EPA 8270E	06/24/2025 12:57	06/25/2025 16:17	SS
								Certifications:	CTDOH-PH-0723,NELAC-NY10854,NJDEP-CT005,PADEP-68-044		
208-96-8	Acenaphthylene	ND		mg/kg dry	0.0425	0.0848	2	EPA 8270E	06/24/2025 12:57	06/25/2025 16:17	SS
								Certifications:	CTDOH-PH-0723,NELAC-NY10854,NJDEP-CT005,PADEP-68-044		
98-86-2	Acetophenone	ND	CCVE	mg/kg dry	0.0425	0.0848	2	EPA 8270E	06/24/2025 12:57	06/25/2025 16:17	SS
								Certifications:	NELAC-NY10854,NJDEP-CT005,PADEP-68-04440		
62-53-3	Aniline	ND		mg/kg dry	0.170	0.340	2	EPA 8270E	06/24/2025 12:57	06/25/2025 16:17	SS
								Certifications:	NELAC-NY10854,NJDEP-CT005,PADEP-68-04440		
120-12-7	Anthracene	ND		mg/kg dry	0.0425	0.0848	2	EPA 8270E	06/24/2025 12:57	06/25/2025 16:17	SS
								Certifications:	CTDOH-PH-0723,NELAC-NY10854,NJDEP-CT005,PADEP-68-044		

Sample Information

Client Sample ID: SB-2 (10-12) **York Sample ID:** 25F1387-04

York Project (SDG) No.	Client Project ID	Matrix	Collection Date/Time	Date Received
25F1387	2425 Atlantic Ave 25030016	Soil	June 20, 2025 11:25 am	06/20/2025

Semi-Volatiles, 8270 - Comprehensive

Log-in Notes:

Sample Notes:

Sample Prepared by Method: EPA 3550C

CAS No.	Parameter	Result	Flag	Units	Reported to LOD/MDL	LOQ	Dilution	Reference Method	Date/Time Prepared	Date/Time Analyzed	Analyst
1912-24-9	Atrazine	ND	CCVE	mg/kg dry	0.0425	0.0848	2	EPA 8270E	06/24/2025 12:57	06/25/2025 16:17	SS
								Certifications:	NELAC-NY10854,NJDEP-CT005,PADEP-68-04440		
100-52-7	Benzaldehyde	ND	CCVE	mg/kg dry	0.0425	0.0848	2	EPA 8270E	06/24/2025 12:57	06/25/2025 16:17	SS
								Certifications:	NELAC-NY10854,NJDEP-CT005,PADEP-68-04440		
92-87-5	Benzidine	ND	CAL-E	mg/kg dry	0.170	0.340	2	EPA 8270E	06/24/2025 12:57	06/25/2025 16:17	SS
								Certifications:	CTDOH-PH-0723,NELAC-NY10854,PADEP-68-04440		
56-55-3	Benzo(a)anthracene	ND		mg/kg dry	0.0425	0.0848	2	EPA 8270E	06/24/2025 12:57	06/25/2025 16:17	SS
								Certifications:	CTDOH-PH-0723,NELAC-NY10854,NJDEP-CT005,PADEP-68-044		
50-32-8	Benzo(a)pyrene	ND		mg/kg dry	0.0425	0.0848	2	EPA 8270E	06/24/2025 12:57	06/25/2025 16:17	SS
								Certifications:	CTDOH-PH-0723,NELAC-NY10854,NJDEP-CT005,PADEP-68-044		
205-99-2	Benzo(b)fluoranthene	ND		mg/kg dry	0.0425	0.0848	2	EPA 8270E	06/24/2025 12:57	06/25/2025 16:17	SS
								Certifications:	CTDOH-PH-0723,NELAC-NY10854,NJDEP-CT005,PADEP-68-044		
191-24-2	Benzo(g,h,i)perylene	ND		mg/kg dry	0.0425	0.0848	2	EPA 8270E	06/24/2025 12:57	06/25/2025 16:17	SS
								Certifications:	CTDOH-PH-0723,NELAC-NY10854,NJDEP-CT005,PADEP-68-044		
207-08-9	Benzo(k)fluoranthene	ND		mg/kg dry	0.0425	0.0848	2	EPA 8270E	06/24/2025 12:57	06/25/2025 16:17	SS
								Certifications:	CTDOH-PH-0723,NELAC-NY10854,NJDEP-CT005,PADEP-68-044		
65-85-0	Benzoic acid	ND	CAL-E	mg/kg dry	0.0425	0.0848	2	EPA 8270E	06/24/2025 12:57	06/25/2025 16:17	SS
								Certifications:	NELAC-NY10854,NJDEP-CT005,PADEP-68-04440		
100-51-6	Benzyl alcohol	ND		mg/kg dry	0.0425	0.0848	2	EPA 8270E	06/24/2025 12:57	06/25/2025 16:17	SS
								Certifications:	NELAC-NY10854,NJDEP-CT005,PADEP-68-04440		
85-68-7	Benzyl butyl phthalate	ND		mg/kg dry	0.0425	0.0848	2	EPA 8270E	06/24/2025 12:57	06/25/2025 16:17	SS
								Certifications:	CTDOH-PH-0723,NELAC-NY10854,NJDEP-CT005,PADEP-68-044		
111-91-1	Bis(2-chloroethoxy)methane	ND		mg/kg dry	0.0425	0.0848	2	EPA 8270E	06/24/2025 12:57	06/25/2025 16:17	SS
								Certifications:	CTDOH-PH-0723,NELAC-NY10854,NJDEP-CT005,PADEP-68-044		
111-44-4	Bis(2-chloroethyl)ether	ND		mg/kg dry	0.0425	0.0848	2	EPA 8270E	06/24/2025 12:57	06/25/2025 16:17	SS
								Certifications:	CTDOH-PH-0723,NELAC-NY10854,NJDEP-CT005,PADEP-68-044		
108-60-1	Bis(2-chloroisopropyl)ether	ND	CCVE	mg/kg dry	0.0425	0.0848	2	EPA 8270E	06/24/2025 12:57	06/25/2025 16:17	SS
								Certifications:	CTDOH-PH-0723,NELAC-NY10854,NJDEP-CT005,PADEP-68-044		
117-81-7	Bis(2-ethylhexyl)phthalate	ND		mg/kg dry	0.0425	0.0848	2	EPA 8270E	06/24/2025 12:57	06/25/2025 16:17	SS
								Certifications:	CTDOH-PH-0723,NELAC-NY10854,NJDEP-CT005,PADEP-68-044		
105-60-2	Caprolactam	ND		mg/kg dry	0.0848	0.169	2	EPA 8270E	06/24/2025 12:57	06/25/2025 16:17	SS
								Certifications:	NELAC-NY10854,NJDEP-CT005,PADEP-68-04440		
86-74-8	Carbazole	ND		mg/kg dry	0.0425	0.0848	2	EPA 8270E	06/24/2025 12:57	06/25/2025 16:17	SS
								Certifications:	CTDOH-PH-0723,NELAC-NY10854,NJDEP-CT005,PADEP-68-044		
218-01-9	Chrysene	ND		mg/kg dry	0.0425	0.0848	2	EPA 8270E	06/24/2025 12:57	06/25/2025 16:17	SS
								Certifications:	CTDOH-PH-0723,NELAC-NY10854,NJDEP-CT005,PADEP-68-044		
53-70-3	Dibenzo(a,h)anthracene	ND		mg/kg dry	0.0425	0.0848	2	EPA 8270E	06/24/2025 12:57	06/25/2025 16:17	SS
								Certifications:	CTDOH-PH-0723,NELAC-NY10854,NJDEP-CT005,PADEP-68-044		
132-64-9	Dibenzofuran	ND		mg/kg dry	0.0425	0.0848	2	EPA 8270E	06/24/2025 12:57	06/25/2025 16:17	SS
								Certifications:	CTDOH-PH-0723,NELAC-NY10854,NJDEP-CT005,PADEP-68-044		
84-66-2	Diethyl phthalate	ND		mg/kg dry	0.0425	0.0848	2	EPA 8270E	06/24/2025 12:57	06/25/2025 16:17	SS
								Certifications:	CTDOH-PH-0723,NELAC-NY10854,NJDEP-CT005,PADEP-68-044		
131-11-3	Dimethyl phthalate	ND		mg/kg dry	0.0425	0.0848	2	EPA 8270E	06/24/2025 12:57	06/25/2025 16:17	SS
								Certifications:	CTDOH-PH-0723,NELAC-NY10854,NJDEP-CT005,PADEP-68-044		

Sample Information

Client Sample ID: SB-2 (10-12) **York Sample ID:** 25F1387-04

York Project (SDG) No.	Client Project ID	Matrix	Collection Date/Time	Date Received
25F1387	2425 Atlantic Ave 25030016	Soil	June 20, 2025 11:25 am	06/20/2025

Semi-Volatiles, 8270 - Comprehensive

Log-in Notes:

Sample Notes:

Sample Prepared by Method: EPA 3550C

CAS No.	Parameter	Result	Flag	Units	Reported to LOD/MDL	LOQ	Dilution	Reference Method	Date/Time Prepared	Date/Time Analyzed	Analyst
84-74-2	Di-n-butyl phthalate	ND		mg/kg dry	0.0425	0.0848	2	EPA 8270E	06/24/2025 12:57	06/25/2025 16:17	SS
								Certifications:	CTDOH-PH-0723,NELAC-NY10854,NJDEP-CT005,PADEP-68-044		
117-84-0	Di-n-octyl phthalate	ND		mg/kg dry	0.0425	0.0848	2	EPA 8270E	06/24/2025 12:57	06/25/2025 16:17	SS
								Certifications:	CTDOH-PH-0723,NELAC-NY10854,NJDEP-CT005,PADEP-68-044		
206-44-0	Fluoranthene	ND		mg/kg dry	0.0425	0.0848	2	EPA 8270E	06/24/2025 12:57	06/25/2025 16:17	SS
								Certifications:	CTDOH-PH-0723,NELAC-NY10854,NJDEP-CT005,PADEP-68-044		
86-73-7	Fluorene	ND		mg/kg dry	0.0425	0.0848	2	EPA 8270E	06/24/2025 12:57	06/25/2025 16:17	SS
								Certifications:	NELAC-NY10854,NJDEP-CT005,PADEP-68-04440		
118-74-1	Hexachlorobenzene	ND		mg/kg dry	0.0425	0.0848	2	EPA 8270E	06/24/2025 12:57	06/25/2025 16:17	SS
								Certifications:	CTDOH-PH-0723,NELAC-NY10854,NJDEP-CT005,PADEP-68-044		
87-68-3	Hexachlorobutadiene	ND		mg/kg dry	0.0425	0.0848	2	EPA 8270E	06/24/2025 12:57	06/25/2025 16:17	SS
								Certifications:	CTDOH-PH-0723,NELAC-NY10854,NJDEP-CT005,PADEP-68-044		
77-47-4	Hexachlorocyclopentadiene	ND	CCVE	mg/kg dry	0.0425	0.0848	2	EPA 8270E	06/24/2025 12:57	06/25/2025 16:17	SS
								Certifications:	CTDOH-PH-0723,NELAC-NY10854,NJDEP-CT005,PADEP-68-044		
67-72-1	Hexachloroethane	ND		mg/kg dry	0.0425	0.0848	2	EPA 8270E	06/24/2025 12:57	06/25/2025 16:17	SS
								Certifications:	CTDOH-PH-0723,NELAC-NY10854,NJDEP-CT005,PADEP-68-044		
193-39-5	Indeno(1,2,3-cd)pyrene	ND		mg/kg dry	0.0425	0.0848	2	EPA 8270E	06/24/2025 12:57	06/25/2025 16:17	SS
								Certifications:	CTDOH-PH-0723,NELAC-NY10854,NJDEP-CT005,PADEP-68-044		
78-59-1	Isophorone	ND		mg/kg dry	0.0425	0.0848	2	EPA 8270E	06/24/2025 12:57	06/25/2025 16:17	SS
								Certifications:	CTDOH-PH-0723,NELAC-NY10854,NJDEP-CT005,PADEP-68-044		
91-20-3	Naphthalene	ND		mg/kg dry	0.0425	0.0848	2	EPA 8270E	06/24/2025 12:57	06/25/2025 16:17	SS
								Certifications:	CTDOH-PH-0723,NELAC-NY10854,NJDEP-CT005,PADEP-68-044		
98-95-3	Nitrobenzene	ND	CCVE	mg/kg dry	0.0425	0.0848	2	EPA 8270E	06/24/2025 12:57	06/25/2025 16:17	SS
								Certifications:	CTDOH-PH-0723,NELAC-NY10854,NJDEP-CT005,PADEP-68-044		
62-75-9	N-Nitrosodimethylamine	ND	CCVE	mg/kg dry	0.0425	0.0848	2	EPA 8270E	06/24/2025 12:57	06/25/2025 16:17	SS
								Certifications:	CTDOH-PH-0723,NELAC-NY10854,NJDEP-CT005,PADEP-68-044		
621-64-7	N-nitroso-di-n-propylamine	ND		mg/kg dry	0.0425	0.0848	2	EPA 8270E	06/24/2025 12:57	06/25/2025 16:17	SS
								Certifications:	CTDOH-PH-0723,NELAC-NY10854,NJDEP-CT005,PADEP-68-044		
86-30-6	N-Nitrosodiphenylamine	ND		mg/kg dry	0.0425	0.0848	2	EPA 8270E	06/24/2025 12:57	06/25/2025 16:17	SS
								Certifications:	CTDOH-PH-0723,NELAC-NY10854,NJDEP-CT005,PADEP-68-044		
87-86-5	Pentachlorophenol	ND		mg/kg dry	0.0425	0.0848	2	EPA 8270E	06/24/2025 12:57	06/25/2025 16:17	SS
								Certifications:	CTDOH-PH-0723,NELAC-NY10854,NJDEP-CT005,PADEP-68-044		
85-01-8	Phenanthrene	ND		mg/kg dry	0.0425	0.0848	2	EPA 8270E	06/24/2025 12:57	06/25/2025 16:17	SS
								Certifications:	CTDOH-PH-0723,NELAC-NY10854,NJDEP-CT005,PADEP-68-044		
108-95-2	Phenol	ND		mg/kg dry	0.0425	0.0848	2	EPA 8270E	06/24/2025 12:57	06/25/2025 16:17	SS
								Certifications:	CTDOH-PH-0723,NELAC-NY10854,NJDEP-CT005,PADEP-68-044		
129-00-0	Pyrene	ND		mg/kg dry	0.0425	0.0848	2	EPA 8270E	06/24/2025 12:57	06/25/2025 16:17	SS
								Certifications:	CTDOH-PH-0723,NELAC-NY10854,NJDEP-CT005,PADEP-68-044		
110-86-1	Pyridine	ND	CCVE	mg/kg dry	0.170	0.340	2	EPA 8270E	06/24/2025 12:57	06/25/2025 16:17	SS
								Certifications:	CTDOH-PH-0723,NELAC-NY10854,NJDEP-CT005,PADEP-68-044		

	Surrogate Recoveries	Result	Acceptance Range
367-12-4	*Surrogate: SURR: 2-Fluorophenol*	*70.4 %*	*20-108*
13127-88-3	*Surrogate: SURR: Phenol-d6*	*60.8 %*	*23-114*

Sample Information

Client Sample ID: SB-2 (10-12) **York Sample ID:** 25F1387-04

York Project (SDG) No.	Client Project ID	Matrix	Collection Date/Time	Date Received
25F1387	2425 Atlantic Ave 25030016	Soil	June 20, 2025 11:25 am	06/20/2025

Semi-Volatiles, 8270 - Comprehensive

Log-in Notes: **Sample Notes:**

Sample Prepared by Method: EPA 3550C

CAS No.	Parameter	Result	Flag	Units	Reported to LOD/MDL	LOQ	Dilution	Reference Method	Date/Time Prepared	Date/Time Analyzed	Analyst
4165-60-0	*Surrogate: SURR: Nitrobenzene-d5*	*57.1 %*			*22-108*						
321-60-8	*Surrogate: SURR: 2-Fluorobiphenyl*	*65.4 %*			*21-113*						
118-79-6	*Surrogate: SURR: 2,4,6-Tribromophenol*	*95.7 %*			*19-110*						
1718-51-0	*Surrogate: SURR: Terphenyl-d14*	*69.9 %*			*24-116*						

Pesticides, 8081 NYSDEC Part 375

Log-in Notes: **Sample Notes:**

Sample Prepared by Method: EPA 3550C

CAS No.	Parameter	Result	Flag	Units	Reported to LOQ	Dilution	Reference Method	Date/Time Prepared	Date/Time Analyzed	Analyst
72-54-8	4,4'-DDD	ND		mg/kg dry	0.00163	5	EPA 8081B	06/24/2025 12:54	06/25/2025 03:03	RJ
							Certifications:	CTDOH-PH-0723,NELAC-NY10854,NJDEP-CT005,PADEP-68-044		
72-55-9	4,4'-DDE	ND		mg/kg dry	0.00163	5	EPA 8081B	06/24/2025 12:54	06/25/2025 03:03	RJ
							Certifications:	CTDOH-PH-0723,NELAC-NY10854,NJDEP-CT005,PADEP-68-044		
50-29-3	4,4'-DDT	ND		mg/kg dry	0.00163	5	EPA 8081B	06/24/2025 12:54	06/25/2025 03:03	RJ
							Certifications:	CTDOH-PH-0723,NELAC-NY10854,NJDEP-CT005,PADEP-68-044		
309-00-2	Aldrin	ND		mg/kg dry	0.00163	5	EPA 8081B	06/24/2025 12:54	06/25/2025 03:03	RJ
							Certifications:	CTDOH-PH-0723,NELAC-NY10854,NJDEP-CT005,PADEP-68-044		
319-84-6	alpha-BHC	ND		mg/kg dry	0.00163	5	EPA 8081B	06/24/2025 12:54	06/25/2025 03:03	RJ
							Certifications:	CTDOH-PH-0723,NELAC-NY10854,NJDEP-CT005,PADEP-68-044		
5103-71-9	alpha-Chlordane	ND		mg/kg dry	0.00163	5	EPA 8081B	06/24/2025 12:54	06/25/2025 03:03	RJ
							Certifications:	NELAC-NY10854,NJDEP-CT005		
319-85-7	beta-BHC	ND		mg/kg dry	0.00163	5	EPA 8081B	06/24/2025 12:54	06/25/2025 03:03	RJ
							Certifications:	CTDOH-PH-0723,NELAC-NY10854,NJDEP-CT005,PADEP-68-044		
319-86-8	delta-BHC	ND		mg/kg dry	0.00163	5	EPA 8081B	06/24/2025 12:54	06/25/2025 03:03	RJ
							Certifications:	CTDOH-PH-0723,NELAC-NY10854,NJDEP-CT005,PADEP-68-044		
60-57-1	Dieldrin	ND		mg/kg dry	0.00163	5	EPA 8081B	06/24/2025 12:54	06/25/2025 03:03	RJ
							Certifications:	CTDOH-PH-0723,NELAC-NY10854,NJDEP-CT005,PADEP-68-044		
959-98-8	Endosulfan I	ND		mg/kg dry	0.00163	5	EPA 8081B	06/24/2025 12:54	06/25/2025 03:03	RJ
							Certifications:	CTDOH-PH-0723,NELAC-NY10854,NJDEP-CT005,PADEP-68-044		
33213-65-9	Endosulfan II	ND		mg/kg dry	0.00163	5	EPA 8081B	06/24/2025 12:54	06/25/2025 03:03	RJ
							Certifications:	CTDOH-PH-0723,NELAC-NY10854		
1031-07-8	Endosulfan sulfate	ND		mg/kg dry	0.00163	5	EPA 8081B	06/24/2025 12:54	06/25/2025 03:03	RJ
							Certifications:	CTDOH-PH-0723,NELAC-NY10854,NJDEP-CT005,PADEP-68-044		
72-20-8	Endrin	ND		mg/kg dry	0.00163	5	EPA 8081B	06/24/2025 12:54	06/25/2025 03:03	RJ
							Certifications:	CTDOH-PH-0723,NELAC-NY10854,NJDEP-CT005,PADEP-68-044		
58-89-9	gamma-BHC (Lindane)	ND		mg/kg dry	0.00163	5	EPA 8081B	06/24/2025 12:54	06/25/2025 03:03	RJ
							Certifications:	CTDOH-PH-0723,NELAC-NY10854,NJDEP-CT005,PADEP-68-044		
76-44-8	Heptachlor	ND		mg/kg dry	0.00163	5	EPA 8081B	06/24/2025 12:54	06/25/2025 03:03	RJ
							Certifications:	CTDOH-PH-0723,NELAC-NY10854,NJDEP-CT005,PADEP-68-044		

	Surrogate Recoveries	Result	Acceptance Range
2051-24-3	*Surrogate: Decachlorobiphenyl*	*90.0 %*	*30-150*
877-09-8	*Surrogate: Tetrachloro-m-xylene*	*83.5 %*	*30-150*

Sample Information

Client Sample ID: SB-2 (10-12) **York Sample ID:** 25F1387-04

York Project (SDG) No.	Client Project ID	Matrix	Collection Date/Time	Date Received
25F1387	2425 Atlantic Ave 25030016	Soil	June 20, 2025 11:25 am	06/20/2025

Polychlorinated Biphenyls (PCB)

Log-in Notes:

Sample Notes:

Sample Prepared by Method: EPA 3550C

CAS No.	Parameter	Result	Flag	Units	Reported to LOQ	Dilution	Reference Method	Date/Time Prepared	Date/Time Analyzed	Analyst
12674-11-2	Aroclor 1016	ND		mg/kg dry	0.0165	1	EPA 8082A	06/24/2025 12:52	06/26/2025 11:08	NF
							Certifications:	NELAC-NY10854,CTDOH-PH-0723,NJDEP-CT005,PADEP-68-044		
11104-28-2	Aroclor 1221	ND		mg/kg dry	0.0165	1	EPA 8082A	06/24/2025 12:52	06/26/2025 11:08	NF
							Certifications:	NELAC-NY10854,CTDOH-PH-0723,NJDEP-CT005,PADEP-68-044		
11141-16-5	Aroclor 1232	ND		mg/kg dry	0.0165	1	EPA 8082A	06/24/2025 12:52	06/26/2025 11:08	NF
							Certifications:	NELAC-NY10854,CTDOH-PH-0723,NJDEP-CT005,PADEP-68-044		
53469-21-9	Aroclor 1242	ND		mg/kg dry	0.0165	1	EPA 8082A	06/24/2025 12:52	06/26/2025 11:08	NF
							Certifications:	NELAC-NY10854,CTDOH-PH-0723,NJDEP-CT005,PADEP-68-044		
12672-29-6	Aroclor 1248	ND		mg/kg dry	0.0165	1	EPA 8082A	06/24/2025 12:52	06/26/2025 11:08	NF
							Certifications:	NELAC-NY10854,CTDOH-PH-0723,NJDEP-CT005,PADEP-68-044		
11097-69-1	Aroclor 1254	ND		mg/kg dry	0.0165	1	EPA 8082A	06/24/2025 12:52	06/26/2025 11:08	NF
							Certifications:	NELAC-NY10854,CTDOH-PH-0723,NJDEP-CT005,PADEP-68-044		
11096-82-5	Aroclor 1260	ND		mg/kg dry	0.0165	1	EPA 8082A	06/24/2025 12:52	06/26/2025 11:08	NF
							Certifications:	NELAC-NY10854,CTDOH-PH-0723,NJDEP-CT005,PADEP-68-044		
1336-36-3	* Total PCBs	ND		mg/kg dry	0.0165	1	EPA 8082A	06/24/2025 12:52	06/26/2025 11:08	NF
							Certifications:			

	Surrogate Recoveries	Result	Acceptance Range
877-09-8	*Surrogate: Tetrachloro-m-xylene*	*97.5 %*	*30-120*
2051-24-3	*Surrogate: Decachlorobiphenyl*	*89.0 %*	*30-120*

Metals, Target Analyte

Log-in Notes:

Sample Notes:

Sample Prepared by Method: EPA 3050B

CAS No.	Parameter	Result	Flag	Units	Reported to LOQ	Dilution	Reference Method	Date/Time Prepared	Date/Time Analyzed	Analyst
7429-90-5	**Aluminum**	**8290**		mg/kg dry	4.25	1	EPA 6010D	06/24/2025 14:52	06/25/2025 11:50	AGNR
							Certifications:	CTDOH-PH-0723,NELAC-NY10854,NJDEP-CT005,PADEP-68-044		
7440-36-0	Antimony	ND		mg/kg dry	2.13	1	EPA 6010D	06/24/2025 14:52	06/25/2025 11:50	AGNR
							Certifications:	CTDOH-PH-0723,NELAC-NY10854,NJDEP-CT005,PADEP-68-044		
7440-38-2	**Arsenic**	**3.91**		mg/kg dry	1.28	1	EPA 6010D	06/24/2025 14:52	06/25/2025 11:50	AGNR
							Certifications:	CTDOH-PH-0723,NELAC-NY10854,NJDEP-CT005,PADEP-68-044		
7440-39-3	**Barium**	**51.0**		mg/kg dry	2.12	1	EPA 6010D	06/24/2025 14:52	06/25/2025 11:50	AGNR
							Certifications:	CTDOH-PH-0723,NELAC-NY10854,NJDEP-CT005,PADEP-68-044		
7440-41-7	**Beryllium**	**0.072**		mg/kg dry	0.043	1	EPA 6010D	06/24/2025 14:52	06/25/2025 11:50	AGNR
							Certifications:	CTDOH-PH-0723,NELAC-NY10854,NJDEP-CT005,PADEP-68-044		
7440-43-9	Cadmium	ND		mg/kg dry	0.255	1	EPA 6010D	06/24/2025 14:52	06/25/2025 11:50	AGNR
							Certifications:	CTDOH-PH-0723,NELAC-NY10854,NJDEP-CT005,PADEP-68-044		
7440-70-2	**Calcium**	**1830**	B	mg/kg dry	4.25	1	EPA 6010D	06/24/2025 14:52	06/25/2025 11:50	AGNR
							Certifications:	CTDOH-PH-0723,NELAC-NY10854,NJDEP-CT005,PADEP-68-044		
7440-47-3	**Chromium**	**16.9**		mg/kg dry	0.426	1	EPA 6010D	06/24/2025 14:52	06/25/2025 11:50	AGNR
							Certifications:	CTDOH-PH-0723,NELAC-NY10854,NJDEP-CT005,PADEP-68-044		

Sample Information

Client Sample ID: SB-2 (10-12) **York Sample ID:** 25F1387-04

York Project (SDG) No.	Client Project ID	Matrix	Collection Date/Time	Date Received
25F1387	2425 Atlantic Ave 25030016	Soil	June 20, 2025 11:25 am	06/20/2025

Metals, Target Analyte

Log-in Notes:

Sample Notes:

Sample Prepared by Method: EPA 3050B

CAS No.	Parameter	Result	Flag	Units	Reported to LOQ	Dilution	Reference Method	Date/Time Prepared	Date/Time Analyzed	Analyst
7440-48-4	**Cobalt**	**8.56**		mg/kg dry	0.340	1	EPA 6010D	06/24/2025 14:52	06/25/2025 11:50	AGNR
							Certifications:	CTDOH-PH-0723,NELAC-NY10854,NJDEP-CT005,PADEP-68-044		
7440-50-8	**Copper**	**45.5**		mg/kg dry	1.70	1	EPA 6010D	06/24/2025 14:52	06/25/2025 11:50	AGNR
							Certifications:	CTDOH-PH-0723,NELAC-NY10854,NJDEP-CT005,PADEP-68-044		
7439-89-6	**Iron**	**43500**		mg/kg dry	21.3	1	EPA 6010D	06/24/2025 14:52	06/25/2025 11:50	AGNR
							Certifications:	CTDOH-PH-0723,NELAC-NY10854,NJDEP-CT005,PADEP-68-044		
7439-92-1	**Lead**	**4.02**		mg/kg dry	0.426	1	EPA 6010D	06/24/2025 14:52	06/25/2025 11:50	AGNR
							Certifications:	CTDOH-PH-0723,NELAC-NY10854,NJDEP-CT005,PADEP-68-044		
7439-95-4	**Magnesium**	**2800**	B	mg/kg dry	4.26	1	EPA 6010D	06/24/2025 14:52	06/25/2025 11:50	AGNR
							Certifications:	CTDOH-PH-0723,NELAC-NY10854,NJDEP-CT005,PADEP-68-044		
7439-96-5	**Manganese**	**904**		mg/kg dry	0.426	1	EPA 6010D	06/24/2025 14:52	06/25/2025 11:50	AGNR
							Certifications:	CTDOH-PH-0723,NELAC-NY10854,NJDEP-CT005,PADEP-68-044		
7440-02-0	**Nickel**	**15.1**		mg/kg dry	0.847	1	EPA 6010D	06/24/2025 14:52	06/25/2025 11:50	AGNR
							Certifications:	CTDOH-PH-0723,NELAC-NY10854,NJDEP-CT005,PADEP-68-044		
7440-09-7	**Potassium**	**1250**		mg/kg dry	4.26	1	EPA 6010D	06/24/2025 14:52	06/25/2025 11:50	AGNR
							Certifications:	CTDOH-PH-0723,NELAC-NY10854,NJDEP-CT005,PADEP-68-044		
7782-49-2	Selenium	ND		mg/kg dry	2.13	1	EPA 6010D	06/24/2025 14:52	06/25/2025 11:50	AGNR
							Certifications:	CTDOH-PH-0723,NELAC-NY10854,NJDEP-CT005,PADEP-68-044		
7440-22-4	Silver	ND		mg/kg dry	0.429	1	EPA 6010D	06/24/2025 14:52	06/25/2025 11:50	AGNR
							Certifications:	CTDOH-PH-0723,NELAC-NY10854,NJDEP-CT005,PADEP-68-044		
7440-23-5	**Sodium**	**346**		mg/kg dry	42.5	1	EPA 6010D	06/24/2025 14:52	06/25/2025 11:50	AGNR
							Certifications:	CTDOH-PH-0723,NELAC-NY10854,NJDEP-CT005,PADEP-68-044		
7440-28-0	Thallium	ND		mg/kg dry	1.70	1	EPA 6010D	06/24/2025 14:52	06/25/2025 11:50	AGNR
							Certifications:	CTDOH-PH-0723,NELAC-NY10854,NJDEP-CT005,PADEP-68-044		
7440-62-2	**Vanadium**	**30.8**		mg/kg dry	0.847	1	EPA 6010D	06/24/2025 14:52	06/25/2025 11:50	AGNR
							Certifications:	CTDOH-PH-0723,NELAC-NY10854,NJDEP-CT005,PADEP-68-044		
7440-66-6	**Zinc**	**22.9**		mg/kg dry	2.12	1	EPA 6010D	06/24/2025 14:52	06/25/2025 11:50	AGNR
							Certifications:	CTDOH-PH-0723,NELAC-NY10854,NJDEP-CT005,PADEP-68-044		

Mercury by 7473

Log-in Notes:

Sample Notes:

Sample Prepared by Method: EPA 7473 soil

CAS No.	Parameter	Result	Flag	Units	Reported to LOQ	Dilution	Reference Method	Date/Time Prepared	Date/Time Analyzed	Analyst
7439-97-6	Mercury	ND		mg/kg dry	0.0306	1	EPA 7473	06/25/2025 07:49	06/25/2025 14:51	DBT
							Certifications:	CTDOH-PH-0723,NJDEP-CT005,NELAC-NY10854,PADEP-68-044		

Total Solids

Log-in Notes:

Sample Notes:

Sample Prepared by Method: % Solids Prep

CAS No.	Parameter	Result	Flag	Units	Reported to LOQ	Dilution	Reference Method	Date/Time Prepared	Date/Time Analyzed	Analyst
solids	*** % Solids**	**98.0**		%	0.100	1	SM 2540G	06/24/2025 08:39	06/24/2025 10:00	SMM
							Certifications:	CTDOH-PH-0723		

Sample Information

Client Sample ID: **SB-2 (10-12)** **York Sample ID:** **25F1387-04**

York Project (SDG) No.	Client Project ID	Matrix	Collection Date/Time	Date Received
25F1387	2425 Atlantic Ave 25030016	Soil	June 20, 2025 11:25 am	06/20/2025

Sample Information

Client Sample ID: SB-3 (8-10) **York Sample ID:** 25F1387-05

York Project (SDG) No.	Client Project ID	Matrix	Collection Date/Time	Date Received
25F1387	2425 Atlantic Ave 25030016	Soil	June 20, 2025 10:36 am	06/20/2025

Volatile Organics, 8260 - Comprehensive

Log-in Notes:

Sample Notes:

Sample Prepared by Method: EPA 5035A

CAS No.	Parameter	Result	Flag	Units	Reported to LOD/MDL	LOQ	Dilution	Reference Method	Date/Time Prepared	Date/Time Analyzed	Analyst
630-20-6	1,1,1,2-Tetrachloroethane	ND		mg/kg dry	0.0024	0.0048	1	EPA 8260D	06/24/2025 09:04	06/24/2025 12:32	PRS
								Certifications:	CTDOH-PH-0723,NELAC-NY10854,NELAC-NY12058,NJDEP-CT		
71-55-6	1,1,1-Trichloroethane	ND		mg/kg dry	0.0024	0.0048	1	EPA 8260D	06/24/2025 09:04	06/24/2025 12:32	PRS
								Certifications:	CTDOH-PH-0723,NELAC-NY10854,NELAC-NY12058,NJDEP-CT		
79-34-5	1,1,2,2-Tetrachloroethane	ND		mg/kg dry	0.0024	0.0048	1	EPA 8260D	06/24/2025 09:04	06/24/2025 12:32	PRS
								Certifications:	CTDOH-PH-0723,NELAC-NY10854,NELAC-NY12058,NJDEP-CT		
76-13-1	1,1,2-Trichloro-1,2,2-trifluoroethane (Freon 113)	ND		mg/kg dry	0.0024	0.0048	1	EPA 8260D	06/24/2025 09:04	06/24/2025 12:32	PRS
								Certifications:	CTDOH-PH-0723,NELAC-NY10854,NELAC-NY12058,NJDEP-CT		
79-00-5	1,1,2-Trichloroethane	ND		mg/kg dry	0.0024	0.0048	1	EPA 8260D	06/24/2025 09:04	06/24/2025 12:32	PRS
								Certifications:	CTDOH-PH-0723,NELAC-NY10854,NELAC-NY12058,NJDEP-CT		
75-34-3	1,1-Dichloroethane	ND		mg/kg dry	0.0024	0.0048	1	EPA 8260D	06/24/2025 09:04	06/24/2025 12:32	PRS
								Certifications:	CTDOH-PH-0723,NELAC-NY10854,NELAC-NY12058,NJDEP-CT		
75-35-4	1,1-Dichloroethylene	ND		mg/kg dry	0.0024	0.0048	1	EPA 8260D	06/24/2025 09:04	06/24/2025 12:32	PRS
								Certifications:	CTDOH-PH-0723,NELAC-NY10854,NELAC-NY12058,NJDEP-CT		
87-61-6	1,2,3-Trichlorobenzene	ND		mg/kg dry	0.0024	0.0048	1	EPA 8260D	06/24/2025 09:04	06/24/2025 12:32	PRS
								Certifications:	NELAC-NY10854,NELAC-NY12058,NJDEP-CT005,PADEP-68-04		
96-18-4	1,2,3-Trichloropropane	ND		mg/kg dry	0.0024	0.0048	1	EPA 8260D	06/24/2025 09:04	06/24/2025 12:32	PRS
								Certifications:	NELAC-NY10854,NELAC-NY12058,NJDEP-CT005		
120-82-1	1,2,4-Trichlorobenzene	ND		mg/kg dry	0.0024	0.0048	1	EPA 8260D	06/24/2025 09:04	06/24/2025 12:32	PRS
								Certifications:	NELAC-NY10854,NELAC-NY12058,NJDEP-CT005,PADEP-68-04		
95-63-6	1,2,4-Trimethylbenzene	ND		mg/kg dry	0.0024	0.0048	1	EPA 8260D	06/24/2025 09:04	06/24/2025 12:32	PRS
								Certifications:	CTDOH-PH-0723,NELAC-NY10854,NELAC-NY12058,NJDEP-CT		
96-12-8	1,2-Dibromo-3-chloropropane	ND		mg/kg dry	0.0024	0.0048	1	EPA 8260D	06/24/2025 09:04	06/24/2025 12:32	PRS
								Certifications:	CTDOH-PH-0723,NELAC-NY10854,NELAC-NY12058,NJDEP-CT		
106-93-4	1,2-Dibromoethane	ND		mg/kg dry	0.0024	0.0048	1	EPA 8260D	06/24/2025 09:04	06/24/2025 12:32	PRS
								Certifications:	CTDOH-PH-0723,NELAC-NY10854,NELAC-NY12058,NJDEP-CT		
95-50-1	1,2-Dichlorobenzene	ND		mg/kg dry	0.0024	0.0048	1	EPA 8260D	06/24/2025 09:04	06/24/2025 12:32	PRS
								Certifications:	CTDOH-PH-0723,NELAC-NY10854,NELAC-NY12058,NJDEP-CT		
107-06-2	1,2-Dichloroethane	ND		mg/kg dry	0.0024	0.0048	1	EPA 8260D	06/24/2025 09:04	06/24/2025 12:32	PRS
								Certifications:	CTDOH-PH-0723,NELAC-NY10854,NELAC-NY12058,NJDEP-CT		
78-87-5	1,2-Dichloropropane	ND		mg/kg dry	0.0024	0.0048	1	EPA 8260D	06/24/2025 09:04	06/24/2025 12:32	PRS
								Certifications:	CTDOH-PH-0723,NELAC-NY10854,NELAC-NY12058,NJDEP-CT		
108-67-8	1,3,5-Trimethylbenzene	ND		mg/kg dry	0.0024	0.0048	1	EPA 8260D	06/24/2025 09:04	06/24/2025 12:32	PRS
								Certifications:	CTDOH-PH-0723,NELAC-NY10854,NELAC-NY12058,NJDEP-CT		
541-73-1	1,3-Dichlorobenzene	ND		mg/kg dry	0.0024	0.0048	1	EPA 8260D	06/24/2025 09:04	06/24/2025 12:32	PRS
								Certifications:	CTDOH-PH-0723,NELAC-NY10854,NELAC-NY12058,NJDEP-CT		
106-46-7	1,4-Dichlorobenzene	ND		mg/kg dry	0.0024	0.0048	1	EPA 8260D	06/24/2025 09:04	06/24/2025 12:32	PRS
								Certifications:	CTDOH-PH-0723,NELAC-NY10854,NELAC-NY12058,NJDEP-CT		
123-91-1	1,4-Dioxane	ND		mg/kg dry	0.048	0.096	1	EPA 8260D	06/24/2025 09:04	06/24/2025 12:32	PRS
								Certifications:	NELAC-NY10854,NELAC-NY12058,NJDEP-CT005,PADEP-68-04		
78-93-3	2-Butanone	ND	CCVE	mg/kg dry	0.0024	0.0048	1	EPA 8260D	06/24/2025 09:04	06/24/2025 12:32	PRS
								Certifications:	CTDOH-PH-0723,NELAC-NY10854,NELAC-NY12058,NJDEP-CT		

Sample Information

Client Sample ID: SB-3 (8-10) **York Sample ID:** 25F1387-05

York Project (SDG) No.	Client Project ID	Matrix	Collection Date/Time	Date Received
25F1387	2425 Atlantic Ave 25030016	Soil	June 20, 2025 10:36 am	06/20/2025

Volatile Organics, 8260 - Comprehensive

Log-in Notes:

Sample Notes:

Sample Prepared by Method: EPA 5035A

CAS No.	Parameter	Result	Flag	Units	Reported to LOD/MDL	LOQ	Dilution	Reference Method	Date/Time Prepared	Date/Time Analyzed	Analyst
591-78-6	2-Hexanone	ND		mg/kg dry	0.0024	0.0048	1	EPA 8260D	06/24/2025 09:04	06/24/2025 12:32	PRS
								Certifications:	CTDOH-PH-0723,NELAC-NY10854,NELAC-NY12058,NJDEP-CT		
108-10-1	4-Methyl-2-pentanone	ND		mg/kg dry	0.0024	0.0048	1	EPA 8260D	06/24/2025 09:04	06/24/2025 12:32	PRS
								Certifications:	CTDOH-PH-0723,NELAC-NY10854,NELAC-NY12058,NJDEP-CT		
67-64-1	Acetone	ND		mg/kg dry	0.0048	0.0096	1	EPA 8260D	06/24/2025 09:04	06/24/2025 12:32	PRS
								Certifications:	CTDOH-PH-0723,NELAC-NY10854,NELAC-NY12058,NJDEP-CT		
107-02-8	Acrolein	ND		mg/kg dry	0.0048	0.0096	1	EPA 8260D	06/24/2025 09:04	06/24/2025 12:32	PRS
								Certifications:	CTDOH-PH-0723,NELAC-NY10854,NELAC-NY12058,NJDEP-CT		
107-13-1	Acrylonitrile	ND		mg/kg dry	0.0024	0.0048	1	EPA 8260D	06/24/2025 09:04	06/24/2025 12:32	PRS
								Certifications:	CTDOH-PH-0723,NELAC-NY10854,NELAC-NY12058,NJDEP-CT		
71-43-2	Benzene	ND		mg/kg dry	0.0024	0.0048	1	EPA 8260D	06/24/2025 09:04	06/24/2025 12:32	PRS
								Certifications:	CTDOH-PH-0723,NELAC-NY10854,NELAC-NY12058,NJDEP-CT		
74-97-5	Bromochloromethane	ND		mg/kg dry	0.0024	0.0048	1	EPA 8260D	06/24/2025 09:04	06/24/2025 12:32	PRS
								Certifications:	NELAC-NY10854,NELAC-NY12058,NJDEP-CT005,PADEP-68-04		
75-27-4	Bromodichloromethane	ND		mg/kg dry	0.0024	0.0048	1	EPA 8260D	06/24/2025 09:04	06/24/2025 12:32	PRS
								Certifications:	CTDOH-PH-0723,NELAC-NY10854,NELAC-NY12058,NJDEP-CT		
75-25-2	Bromoform	ND		mg/kg dry	0.0024	0.0048	1	EPA 8260D	06/24/2025 09:04	06/24/2025 12:32	PRS
								Certifications:	CTDOH-PH-0723,NELAC-NY10854,NELAC-NY12058,NJDEP-CT		
74-83-9	Bromomethane	ND		mg/kg dry	0.0024	0.0048	1	EPA 8260D	06/24/2025 09:04	06/24/2025 12:32	PRS
								Certifications:	CTDOH-PH-0723,NELAC-NY10854,NELAC-NY12058,NJDEP-CT		
75-15-0	Carbon disulfide	ND		mg/kg dry	0.0024	0.0048	1	EPA 8260D	06/24/2025 09:04	06/24/2025 12:32	PRS
								Certifications:	CTDOH-PH-0723,NELAC-NY10854,NELAC-NY12058,NJDEP-CT		
56-23-5	Carbon tetrachloride	ND		mg/kg dry	0.0024	0.0048	1	EPA 8260D	06/24/2025 09:04	06/24/2025 12:32	PRS
								Certifications:	CTDOH-PH-0723,NELAC-NY10854,NELAC-NY12058,NJDEP-CT		
108-90-7	Chlorobenzene	ND		mg/kg dry	0.0024	0.0048	1	EPA 8260D	06/24/2025 09:04	06/24/2025 12:32	PRS
								Certifications:	CTDOH-PH-0723,NELAC-NY10854,NELAC-NY12058,NJDEP-CT		
75-00-3	Chloroethane	ND		mg/kg dry	0.0024	0.0048	1	EPA 8260D	06/24/2025 09:04	06/24/2025 12:32	PRS
								Certifications:	CTDOH-PH-0723,NELAC-NY10854,NELAC-NY12058,NJDEP-CT		
67-66-3	Chloroform	ND		mg/kg dry	0.0024	0.0048	1	EPA 8260D	06/24/2025 09:04	06/24/2025 12:32	PRS
								Certifications:	CTDOH-PH-0723,NELAC-NY10854,NELAC-NY12058,NJDEP-CT		
74-87-3	Chloromethane	ND		mg/kg dry	0.0024	0.0048	1	EPA 8260D	06/24/2025 09:04	06/24/2025 12:32	PRS
								Certifications:	CTDOH-PH-0723,NELAC-NY10854,NELAC-NY12058,NJDEP-CT		
156-59-2	cis-1,2-Dichloroethylene	ND	CCVE	mg/kg dry	0.0024	0.0048	1	EPA 8260D	06/24/2025 09:04	06/24/2025 12:32	PRS
								Certifications:	CTDOH-PH-0723,NELAC-NY10854,NELAC-NY12058,NJDEP-CT		
10061-01-5	cis-1,3-Dichloropropylene	ND		mg/kg dry	0.0024	0.0048	1	EPA 8260D	06/24/2025 09:04	06/24/2025 12:32	PRS
								Certifications:	CTDOH-PH-0723,NELAC-NY10854,NELAC-NY12058,NJDEP-CT		
110-82-7	Cyclohexane	ND		mg/kg dry	0.0024	0.0048	1	EPA 8260D	06/24/2025 09:04	06/24/2025 12:32	PRS
								Certifications:	NELAC-NY10854,NELAC-NY12058,NJDEP-CT005,PADEP-68-04		
124-48-1	Dibromochloromethane	ND		mg/kg dry	0.0024	0.0048	1	EPA 8260D	06/24/2025 09:04	06/24/2025 12:32	PRS
								Certifications:	NELAC-NY10854,NELAC-NY12058,NJDEP-CT005,PADEP-68-04		
74-95-3	Dibromomethane	ND		mg/kg dry	0.0024	0.0048	1	EPA 8260D	06/24/2025 09:04	06/24/2025 12:32	PRS
								Certifications:	NELAC-NY10854,NELAC-NY12058,NJDEP-CT005,PADEP-68-04		
75-71-8	Dichlorodifluoromethane	ND		mg/kg dry	0.0024	0.0048	1	EPA 8260D	06/24/2025 09:04	06/24/2025 12:32	PRS
								Certifications:	NELAC-NY10854,NELAC-NY12058,NJDEP-CT005,PADEP-68-04		

Sample Information

Client Sample ID: SB-3 (8-10) **York Sample ID:** 25F1387-05

York Project (SDG) No.	Client Project ID	Matrix	Collection Date/Time	Date Received
25F1387	2425 Atlantic Ave 25030016	Soil	June 20, 2025 10:36 am	06/20/2025

Volatile Organics, 8260 - Comprehensive

Log-in Notes:

Sample Notes:

Sample Prepared by Method: EPA 5035A

CAS No.	Parameter	Result	Flag	Units	Reported to LOD/MDL	LOQ	Dilution	Reference Method	Date/Time Prepared	Date/Time Analyzed	Analyst
100-41-4	Ethyl Benzene	ND	QL-02	mg/kg dry	0.0024	0.0048	1	EPA 8260D	06/24/2025 09:04	06/24/2025 12:32	PRS
								Certifications:	CTDOH-PH-0723,NELAC-NY10854,NELAC-NY12058,NJDEP-CT		
87-68-3	Hexachlorobutadiene	ND		mg/kg dry	0.0024	0.0048	1	EPA 8260D	06/24/2025 09:04	06/24/2025 12:32	PRS
								Certifications:	NELAC-NY10854,NELAC-NY12058,NJDEP-CT005,PADEP-68-04		
98-82-8	Isopropylbenzene	ND		mg/kg dry	0.0024	0.0048	1	EPA 8260D	06/24/2025 09:04	06/24/2025 12:32	PRS
								Certifications:	CTDOH-PH-0723,NELAC-NY10854,NELAC-NY12058,NJDEP-CT		
79-20-9	Methyl acetate	ND	CCVE	mg/kg dry	0.0024	0.0048	1	EPA 8260D	06/24/2025 09:04	06/24/2025 12:32	PRS
								Certifications:	NELAC-NY10854,NELAC-NY12058,NJDEP-CT005,PADEP-68-04		
1634-04-4	Methyl tert-butyl ether (MTBE)	ND	QL-02	mg/kg dry	0.0024	0.0048	1	EPA 8260D	06/24/2025 09:04	06/24/2025 12:32	PRS
								Certifications:	CTDOH-PH-0723,NELAC-NY10854,NELAC-NY12058,NJDEP-CT		
108-87-2	Methylcyclohexane	ND		mg/kg dry	0.0024	0.0048	1	EPA 8260D	06/24/2025 09:04	06/24/2025 12:32	PRS
								Certifications:	NELAC-NY10854,NELAC-NY12058,NJDEP-CT005,PADEP-68-04		
75-09-2	Methylene chloride	ND		mg/kg dry	0.0048	0.0096	1	EPA 8260D	06/24/2025 09:04	06/24/2025 12:32	PRS
								Certifications:	CTDOH-PH-0723,NELAC-NY10854,NELAC-NY12058,NJDEP-CT		
104-51-8	n-Butylbenzene	ND		mg/kg dry	0.0024	0.0048	1	EPA 8260D	06/24/2025 09:04	06/24/2025 12:32	PRS
								Certifications:	CTDOH-PH-0723,NELAC-NY10854,NELAC-NY12058,NJDEP-CT		
103-65-1	n-Propylbenzene	ND		mg/kg dry	0.0024	0.0048	1	EPA 8260D	06/24/2025 09:04	06/24/2025 12:32	PRS
								Certifications:	CTDOH-PH-0723,NELAC-NY10854,NELAC-NY12058,NJDEP-CT		
95-47-6	o-Xylene	ND	QL-02	mg/kg dry	0.0024	0.0048	1	EPA 8260D	06/24/2025 09:04	06/24/2025 12:32	PRS
								Certifications:	CTDOH-PH-0723,NELAC-NY10854,NELAC-NY12058,PADEP-68		
179601-23-1	p- & m- Xylenes	ND		mg/kg dry	0.0048	0.0096	1	EPA 8260D	06/24/2025 09:04	06/24/2025 12:32	PRS
								Certifications:	CTDOH-PH-0723,NELAC-NY10854,NELAC-NY12058,PADEP-68		
99-87-6	p-Isopropyltoluene	ND		mg/kg dry	0.0024	0.0048	1	EPA 8260D	06/24/2025 09:04	06/24/2025 12:32	PRS
								Certifications:	CTDOH-PH-0723,NELAC-NY10854,NELAC-NY12058,NJDEP-CT		
135-98-8	sec-Butylbenzene	ND		mg/kg dry	0.0024	0.0048	1	EPA 8260D	06/24/2025 09:04	06/24/2025 12:32	PRS
								Certifications:	CTDOH-PH-0723,NELAC-NY10854,NELAC-NY12058,NJDEP-CT		
100-42-5	Styrene	ND	QL-02	mg/kg dry	0.0024	0.0048	1	EPA 8260D	06/24/2025 09:04	06/24/2025 12:32	PRS
								Certifications:	CTDOH-PH-0723,NELAC-NY10854,NELAC-NY12058,NJDEP-CT		
75-65-0	tert-Butyl alcohol (TBA)	ND	QL-02	mg/kg dry	0.012	0.024	1	EPA 8260D	06/24/2025 09:04	06/24/2025 12:32	PRS
								Certifications:	NELAC-NY10854,NELAC-NY12058,NJDEP-CT005,PADEP-68-04		
98-06-6	tert-Butylbenzene	ND		mg/kg dry	0.0024	0.0048	1	EPA 8260D	06/24/2025 09:04	06/24/2025 12:32	PRS
								Certifications:	CTDOH-PH-0723,NELAC-NY10854,NELAC-NY12058,NJDEP-CT		
127-18-4	Tetrachloroethylene	ND	QL-02	mg/kg dry	0.0024	0.0048	1	EPA 8260D	06/24/2025 09:04	06/24/2025 12:32	PRS
								Certifications:	CTDOH-PH-0723,NELAC-NY10854,NELAC-NY12058,NJDEP-CT		
108-88-3	Toluene	ND		mg/kg dry	0.0024	0.0048	1	EPA 8260D	06/24/2025 09:04	06/24/2025 12:32	PRS
								Certifications:	CTDOH-PH-0723,NELAC-NY10854,NELAC-NY12058,NJDEP-CT		
156-60-5	trans-1,2-Dichloroethylene	ND		mg/kg dry	0.0024	0.0048	1	EPA 8260D	06/24/2025 09:04	06/24/2025 12:32	PRS
								Certifications:	CTDOH-PH-0723,NELAC-NY10854,NELAC-NY12058,NJDEP-CT		
10061-02-6	trans-1,3-Dichloropropylene	ND		mg/kg dry	0.0024	0.0048	1	EPA 8260D	06/24/2025 09:04	06/24/2025 12:32	PRS
								Certifications:	CTDOH-PH-0723,NELAC-NY10854,NELAC-NY12058,NJDEP-CT		
79-01-6	Trichloroethylene	ND		mg/kg dry	0.0024	0.0048	1	EPA 8260D	06/24/2025 09:04	06/24/2025 12:32	PRS
								Certifications:	CTDOH-PH-0723,NELAC-NY10854,NELAC-NY12058,NJDEP-CT		
75-69-4	Trichlorofluoromethane	ND		mg/kg dry	0.0024	0.0048	1	EPA 8260D	06/24/2025 09:04	06/24/2025 12:32	PRS
								Certifications:	CTDOH-PH-0723,NELAC-NY10854,NELAC-NY12058,NJDEP-CT		

Sample Information

Client Sample ID: SB-3 (8-10) **York Sample ID:** 25F1387-05

York Project (SDG) No.	Client Project ID	Matrix	Collection Date/Time	Date Received
25F1387	2425 Atlantic Ave 25030016	Soil	June 20, 2025 10:36 am	06/20/2025

Volatile Organics, 8260 - Comprehensive

Log-in Notes:

Sample Notes:

Sample Prepared by Method: EPA 5035A

CAS No.	Parameter	Result	Flag	Units	Reported to LOD/MDL	LOQ	Dilution	Reference Method	Date/Time Prepared	Date/Time Analyzed	Analyst
75-01-4	Vinyl Chloride	ND		mg/kg dry	0.0024	0.0048	1	EPA 8260D	06/24/2025 09:04	06/24/2025 12:32	PRS
								Certifications:	CTDOH-PH-0723,NELAC-NY10854,NELAC-NY12058,NJDEP-CT		
1330-20-7	Xylenes, Total	ND		mg/kg dry	0.0072	0.014	1	EPA 8260D	06/24/2025 09:04	06/24/2025 12:32	PRS
								Certifications:	CTDOH-PH-0723,NELAC-NY10854,NELAC-NY12058,NJDEP-CT		

	Surrogate Recoveries	Result	Acceptance Range
17060-07-0	*Surrogate: SURR: 1,2-Dichloroethane-d4*	*112 %*	*77-125*
2037-26-5	*Surrogate: SURR: Toluene-d8*	*98.7 %*	*85-120*
460-00-4	*Surrogate: SURR: p-Bromofluorobenzene*	*104 %*	*76-130*

Semi-Volatiles, 8270 - Comprehensive

Log-in Notes:

Sample Notes:

Sample Prepared by Method: EPA 3550C

CAS No.	Parameter	Result	Flag	Units	Reported to LOD/MDL	LOQ	Dilution	Reference Method	Date/Time Prepared	Date/Time Analyzed	Analyst
92-52-4	1,1-Biphenyl	ND		mg/kg dry	0.0446	0.0890	2	EPA 8270E	06/25/2025 07:00	06/25/2025 19:33	AK
								Certifications:	NELAC-NY10854,NJDEP-CT005,PADEP-68-04440		
95-94-3	1,2,4,5-Tetrachlorobenzene	ND		mg/kg dry	0.0890	0.178	2	EPA 8270E	06/25/2025 07:00	06/25/2025 19:33	AK
								Certifications:	NELAC-NY10854,NJDEP-CT005,PADEP-68-04440		
120-82-1	1,2,4-Trichlorobenzene	ND		mg/kg dry	0.0446	0.0890	2	EPA 8270E	06/25/2025 07:00	06/25/2025 19:33	AK
								Certifications:	CTDOH-PH-0723,NELAC-NY10854,NJDEP-CT005,PADEP-68-044		
95-50-1	1,2-Dichlorobenzene	ND		mg/kg dry	0.0446	0.0890	2	EPA 8270E	06/25/2025 07:00	06/25/2025 19:33	AK
								Certifications:	NELAC-NY10854,PADEP-68-04440		
122-66-7	1,2-Diphenylhydrazine (as Azobenzene)	ND		mg/kg dry	0.0446	0.0890	2	EPA 8270E	06/25/2025 07:00	06/25/2025 19:33	AK
								Certifications:	NELAC-NY10854,NJDEP-CT005,PADEP-68-04440		
541-73-1	1,3-Dichlorobenzene	ND		mg/kg dry	0.0446	0.0890	2	EPA 8270E	06/25/2025 07:00	06/25/2025 19:33	AK
								Certifications:	NELAC-NY10854,PADEP-68-04440		
106-46-7	1,4-Dichlorobenzene	ND		mg/kg dry	0.0446	0.0890	2	EPA 8270E	06/25/2025 07:00	06/25/2025 19:33	AK
								Certifications:	NELAC-NY10854,PADEP-68-04440		
58-90-2	2,3,4,6-Tetrachlorophenol	ND		mg/kg dry	0.0890	0.178	2	EPA 8270E	06/25/2025 07:00	06/25/2025 19:33	AK
								Certifications:	NELAC-NY10854,NJDEP-CT005,PADEP-68-04440		
95-95-4	2,4,5-Trichlorophenol	ND		mg/kg dry	0.0446	0.0890	2	EPA 8270E	06/25/2025 07:00	06/25/2025 19:33	AK
								Certifications:	CTDOH-PH-0723,NELAC-NY10854,NJDEP-CT005,PADEP-68-044		
88-06-2	2,4,6-Trichlorophenol	ND		mg/kg dry	0.0446	0.0890	2	EPA 8270E	06/25/2025 07:00	06/25/2025 19:33	AK
								Certifications:	CTDOH-PH-0723,NELAC-NY10854,NJDEP-CT005,PADEP-68-044		
120-83-2	2,4-Dichlorophenol	ND		mg/kg dry	0.0446	0.0890	2	EPA 8270E	06/25/2025 07:00	06/25/2025 19:33	AK
								Certifications:	CTDOH-PH-0723,NELAC-NY10854,NJDEP-CT005,PADEP-68-044		
105-67-9	2,4-Dimethylphenol	ND		mg/kg dry	0.0446	0.0890	2	EPA 8270E	06/25/2025 07:00	06/25/2025 19:33	AK
								Certifications:	CTDOH-PH-0723,NELAC-NY10854,NJDEP-CT005,PADEP-68-044		
51-28-5	2,4-Dinitrophenol	ND		mg/kg dry	0.0890	0.178	2	EPA 8270E	06/25/2025 07:00	06/25/2025 19:33	AK
								Certifications:	CTDOH-PH-0723,NELAC-NY10854,NJDEP-CT005,PADEP-68-044		
121-14-2	2,4-Dinitrotoluene	ND		mg/kg dry	0.0446	0.0890	2	EPA 8270E	06/25/2025 07:00	06/25/2025 19:33	AK
								Certifications:	CTDOH-PH-0723,NELAC-NY10854,NJDEP-CT005,PADEP-68-044		

Sample Information

Client Sample ID: SB-3 (8-10) **York Sample ID:** 25F1387-05

York Project (SDG) No.	Client Project ID	Matrix	Collection Date/Time	Date Received
25F1387	2425 Atlantic Ave 25030016	Soil	June 20, 2025 10:36 am	06/20/2025

Semi-Volatiles, 8270 - Comprehensive

Log-in Notes:

Sample Notes:

Sample Prepared by Method: EPA 3550C

CAS No.	Parameter	Result	Flag	Units	Reported to LOD/MDL	LOQ	Dilution	Reference Method	Date/Time Prepared	Date/Time Analyzed	Analyst
606-20-2	2,6-Dinitrotoluene	ND		mg/kg dry	0.0446	0.0890	2	EPA 8270E	06/25/2025 07:00	06/25/2025 19:33	AK
								Certifications:	CTDOH-PH-0723,NELAC-NY10854,NJDEP-CT005,PADEP-68-044		
91-58-7	2-Chloronaphthalene	ND		mg/kg dry	0.0446	0.0890	2	EPA 8270E	06/25/2025 07:00	06/25/2025 19:33	AK
								Certifications:	CTDOH-PH-0723,NELAC-NY10854,NJDEP-CT005,PADEP-68-044		
95-57-8	2-Chlorophenol	ND		mg/kg dry	0.0446	0.0890	2	EPA 8270E	06/25/2025 07:00	06/25/2025 19:33	AK
								Certifications:	CTDOH-PH-0723,NELAC-NY10854,NJDEP-CT005,PADEP-68-044		
91-57-6	**2-Methylnaphthalene**	**0.0797**	J	mg/kg dry	0.0446	0.0890	2	EPA 8270E	06/25/2025 07:00	06/25/2025 19:33	AK
								Certifications:	CTDOH-PH-0723,NELAC-NY10854,NJDEP-CT005,PADEP-68-044		
95-48-7	2-Methylphenol	ND		mg/kg dry	0.0446	0.0890	2	EPA 8270E	06/25/2025 07:00	06/25/2025 19:33	AK
								Certifications:	CTDOH-PH-0723,NELAC-NY10854,NJDEP-CT005,PADEP-68-044		
88-74-4	2-Nitroaniline	ND		mg/kg dry	0.0890	0.178	2	EPA 8270E	06/25/2025 07:00	06/25/2025 19:33	AK
								Certifications:	CTDOH-PH-0723,NELAC-NY10854,NJDEP-CT005,PADEP-68-044		
88-75-5	2-Nitrophenol	ND		mg/kg dry	0.0446	0.0890	2	EPA 8270E	06/25/2025 07:00	06/25/2025 19:33	AK
								Certifications:	CTDOH-PH-0723,NELAC-NY10854,NJDEP-CT005,PADEP-68-044		
65794-96-9	3- & 4-Methylphenols	ND		mg/kg dry	0.0446	0.0890	2	EPA 8270E	06/25/2025 07:00	06/25/2025 19:33	AK
								Certifications:	CTDOH-PH-0723,NELAC-NY10854,NJDEP-CT005,PADEP-68-044		
91-94-1	3,3-Dichlorobenzidine	ND		mg/kg dry	0.0446	0.0890	2	EPA 8270E	06/25/2025 07:00	06/25/2025 19:33	AK
								Certifications:	NELAC-NY10854,NJDEP-CT005,PADEP-68-04440		
99-09-2	3-Nitroaniline	ND		mg/kg dry	0.0890	0.178	2	EPA 8270E	06/25/2025 07:00	06/25/2025 19:33	AK
								Certifications:	CTDOH-PH-0723,NELAC-NY10854,NJDEP-CT005,PADEP-68-044		
534-52-1	4,6-Dinitro-2-methylphenol	ND		mg/kg dry	0.0890	0.178	2	EPA 8270E	06/25/2025 07:00	06/25/2025 19:33	AK
								Certifications:	CTDOH-PH-0723,NELAC-NY10854,NJDEP-CT005,PADEP-68-044		
101-55-3	4-Bromophenyl phenyl ether	ND		mg/kg dry	0.0446	0.0890	2	EPA 8270E	06/25/2025 07:00	06/25/2025 19:33	AK
								Certifications:	CTDOH-PH-0723,NELAC-NY10854,NJDEP-CT005,PADEP-68-044		
59-50-7	4-Chloro-3-methylphenol	ND		mg/kg dry	0.0446	0.0890	2	EPA 8270E	06/25/2025 07:00	06/25/2025 19:33	AK
								Certifications:	CTDOH-PH-0723,NELAC-NY10854,NJDEP-CT005,PADEP-68-044		
106-47-8	4-Chloroaniline	ND		mg/kg dry	0.0446	0.0890	2	EPA 8270E	06/25/2025 07:00	06/25/2025 19:33	AK
								Certifications:	CTDOH-PH-0723,NELAC-NY10854,NJDEP-CT005,PADEP-68-044		
7005-72-3	4-Chlorophenyl phenyl ether	ND		mg/kg dry	0.0446	0.0890	2	EPA 8270E	06/25/2025 07:00	06/25/2025 19:33	AK
								Certifications:	CTDOH-PH-0723,NELAC-NY10854,NJDEP-CT005,PADEP-68-044		
100-01-6	4-Nitroaniline	ND		mg/kg dry	0.0890	0.178	2	EPA 8270E	06/25/2025 07:00	06/25/2025 19:33	AK
								Certifications:	CTDOH-PH-0723,NELAC-NY10854,NJDEP-CT005,PADEP-68-044		
100-02-7	4-Nitrophenol	ND		mg/kg dry	0.0890	0.178	2	EPA 8270E	06/25/2025 07:00	06/25/2025 19:33	AK
								Certifications:	CTDOH-PH-0723,NELAC-NY10854,NJDEP-CT005,PADEP-68-044		
83-32-9	**Acenaphthene**	**0.175**		mg/kg dry	0.0446	0.0890	2	EPA 8270E	06/25/2025 07:00	06/25/2025 19:33	AK
								Certifications:	CTDOH-PH-0723,NELAC-NY10854,NJDEP-CT005,PADEP-68-044		
208-96-8	**Acenaphthylene**	**0.0605**	J	mg/kg dry	0.0446	0.0890	2	EPA 8270E	06/25/2025 07:00	06/25/2025 19:33	AK
								Certifications:	CTDOH-PH-0723,NELAC-NY10854,NJDEP-CT005,PADEP-68-044		
98-86-2	Acetophenone	ND		mg/kg dry	0.0446	0.0890	2	EPA 8270E	06/25/2025 07:00	06/25/2025 19:33	AK
								Certifications:	NELAC-NY10854,NJDEP-CT005,PADEP-68-04440		
62-53-3	Aniline	ND		mg/kg dry	0.178	0.357	2	EPA 8270E	06/25/2025 07:00	06/25/2025 19:33	AK
								Certifications:	NELAC-NY10854,NJDEP-CT005,PADEP-68-04440		
120-12-7	**Anthracene**	**0.455**		mg/kg dry	0.0446	0.0890	2	EPA 8270E	06/25/2025 07:00	06/25/2025 19:33	AK
								Certifications:	CTDOH-PH-0723,NELAC-NY10854,NJDEP-CT005,PADEP-68-044		

Sample Information

Client Sample ID: SB-3 (8-10) **York Sample ID:** 25F1387-05

York Project (SDG) No.	Client Project ID	Matrix	Collection Date/Time	Date Received
25F1387	2425 Atlantic Ave 25030016	Soil	June 20, 2025 10:36 am	06/20/2025

Semi-Volatiles, 8270 - Comprehensive

Log-in Notes:

Sample Notes:

Sample Prepared by Method: EPA 3550C

CAS No.	Parameter	Result	Flag	Units	Reported to LOD/MDL	LOQ	Dilution	Reference Method	Date/Time Prepared	Date/Time Analyzed	Analyst
1912-24-9	Atrazine	ND		mg/kg dry	0.0446	0.0890	2	EPA 8270E	06/25/2025 07:00	06/25/2025 19:33	AK
								Certifications:	NELAC-NY10854,NJDEP-CT005,PADEP-68-04440		
100-52-7	Benzaldehyde	ND		mg/kg dry	0.0446	0.0890	2	EPA 8270E	06/25/2025 07:00	06/25/2025 19:33	AK
								Certifications:	NELAC-NY10854,NJDEP-CT005,PADEP-68-04440		
92-87-5	Benzidine	ND		mg/kg dry	0.178	0.357	2	EPA 8270E	06/25/2025 07:00	06/25/2025 19:33	AK
								Certifications:	CTDOH-PH-0723,NELAC-NY10854,PADEP-68-04440		
56-55-3	**Benzo(a)anthracene**	**0.919**		mg/kg dry	0.0446	0.0890	2	EPA 8270E	06/25/2025 07:00	06/25/2025 19:33	AK
								Certifications:	CTDOH-PH-0723,NELAC-NY10854,NJDEP-CT005,PADEP-68-044		
50-32-8	**Benzo(a)pyrene**	**0.747**		mg/kg dry	0.0446	0.0890	2	EPA 8270E	06/25/2025 07:00	06/25/2025 19:33	AK
								Certifications:	CTDOH-PH-0723,NELAC-NY10854,NJDEP-CT005,PADEP-68-044		
205-99-2	**Benzo(b)fluoranthene**	**0.939**		mg/kg dry	0.0446	0.0890	2	EPA 8270E	06/25/2025 07:00	06/25/2025 19:33	AK
								Certifications:	CTDOH-PH-0723,NELAC-NY10854,NJDEP-CT005,PADEP-68-044		
191-24-2	**Benzo(g,h,i)perylene**	**0.488**		mg/kg dry	0.0446	0.0890	2	EPA 8270E	06/25/2025 07:00	06/25/2025 19:33	AK
								Certifications:	CTDOH-PH-0723,NELAC-NY10854,NJDEP-CT005,PADEP-68-044		
207-08-9	**Benzo(k)fluoranthene**	**0.337**		mg/kg dry	0.0446	0.0890	2	EPA 8270E	06/25/2025 07:00	06/25/2025 19:33	AK
								Certifications:	CTDOH-PH-0723,NELAC-NY10854,NJDEP-CT005,PADEP-68-044		
65-85-0	Benzoic acid	ND		mg/kg dry	0.0446	0.0890	2	EPA 8270E	06/25/2025 07:00	06/25/2025 19:33	AK
								Certifications:	NELAC-NY10854,NJDEP-CT005,PADEP-68-04440		
100-51-6	Benzyl alcohol	ND		mg/kg dry	0.0446	0.0890	2	EPA 8270E	06/25/2025 07:00	06/25/2025 19:33	AK
								Certifications:	NELAC-NY10854,NJDEP-CT005,PADEP-68-04440		
85-68-7	Benzyl butyl phthalate	ND		mg/kg dry	0.0446	0.0890	2	EPA 8270E	06/25/2025 07:00	06/25/2025 19:33	AK
								Certifications:	CTDOH-PH-0723,NELAC-NY10854,NJDEP-CT005,PADEP-68-044		
111-91-1	Bis(2-chloroethoxy)methane	ND		mg/kg dry	0.0446	0.0890	2	EPA 8270E	06/25/2025 07:00	06/25/2025 19:33	AK
								Certifications:	CTDOH-PH-0723,NELAC-NY10854,NJDEP-CT005,PADEP-68-044		
111-44-4	Bis(2-chloroethyl)ether	ND		mg/kg dry	0.0446	0.0890	2	EPA 8270E	06/25/2025 07:00	06/25/2025 19:33	AK
								Certifications:	CTDOH-PH-0723,NELAC-NY10854,NJDEP-CT005,PADEP-68-044		
108-60-1	Bis(2-chloroisopropyl)ether	ND		mg/kg dry	0.0446	0.0890	2	EPA 8270E	06/25/2025 07:00	06/25/2025 19:33	AK
								Certifications:	CTDOH-PH-0723,NELAC-NY10854,NJDEP-CT005,PADEP-68-044		
117-81-7	Bis(2-ethylhexyl)phthalate	ND		mg/kg dry	0.0446	0.0890	2	EPA 8270E	06/25/2025 07:00	06/25/2025 19:33	AK
								Certifications:	CTDOH-PH-0723,NELAC-NY10854,NJDEP-CT005,PADEP-68-044		
105-60-2	Caprolactam	ND		mg/kg dry	0.0890	0.178	2	EPA 8270E	06/25/2025 07:00	06/25/2025 19:33	AK
								Certifications:	NELAC-NY10854,NJDEP-CT005,PADEP-68-04440		
86-74-8	**Carbazole**	**0.159**		mg/kg dry	0.0446	0.0890	2	EPA 8270E	06/25/2025 07:00	06/25/2025 19:33	AK
								Certifications:	CTDOH-PH-0723,NELAC-NY10854,NJDEP-CT005,PADEP-68-044		
218-01-9	**Chrysene**	**0.882**		mg/kg dry	0.0446	0.0890	2	EPA 8270E	06/25/2025 07:00	06/25/2025 19:33	AK
								Certifications:	CTDOH-PH-0723,NELAC-NY10854,NJDEP-CT005,PADEP-68-044		
53-70-3	**Dibenzo(a,h)anthracene**	**0.105**		mg/kg dry	0.0446	0.0890	2	EPA 8270E	06/25/2025 07:00	06/25/2025 19:33	AK
								Certifications:	CTDOH-PH-0723,NELAC-NY10854,NJDEP-CT005,PADEP-68-044		
132-64-9	**Dibenzofuran**	**0.134**		mg/kg dry	0.0446	0.0890	2	EPA 8270E	06/25/2025 07:00	06/25/2025 19:33	AK
								Certifications:	CTDOH-PH-0723,NELAC-NY10854,NJDEP-CT005,PADEP-68-044		
84-66-2	Diethyl phthalate	ND		mg/kg dry	0.0446	0.0890	2	EPA 8270E	06/25/2025 07:00	06/25/2025 19:33	AK
								Certifications:	CTDOH-PH-0723,NELAC-NY10854,NJDEP-CT005,PADEP-68-044		
131-11-3	Dimethyl phthalate	ND		mg/kg dry	0.0446	0.0890	2	EPA 8270E	06/25/2025 07:00	06/25/2025 19:33	AK
								Certifications:	CTDOH-PH-0723,NELAC-NY10854,NJDEP-CT005,PADEP-68-044		

Sample Information

Client Sample ID: SB-3 (8-10) **York Sample ID:** 25F1387-05

York Project (SDG) No.	Client Project ID	Matrix	Collection Date/Time	Date Received
25F1387	2425 Atlantic Ave 25030016	Soil	June 20, 2025 10:36 am	06/20/2025

Semi-Volatiles, 8270 - Comprehensive

Log-in Notes:

Sample Notes:

Sample Prepared by Method: EPA 3550C

CAS No.	Parameter	Result	Flag	Units	Reported to LOD/MDL	LOQ	Dilution	Reference Method	Date/Time Prepared	Date/Time Analyzed	Analyst
84-74-2	Di-n-butyl phthalate	ND		mg/kg dry	0.0446	0.0890	2	EPA 8270E	06/25/2025 07:00	06/25/2025 19:33	AK
								Certifications:	CTDOH-PH-0723,NELAC-NY10854,NJDEP-CT005,PADEP-68-044		
117-84-0	Di-n-octyl phthalate	ND		mg/kg dry	0.0446	0.0890	2	EPA 8270E	06/25/2025 07:00	06/25/2025 19:33	AK
								Certifications:	CTDOH-PH-0723,NELAC-NY10854,NJDEP-CT005,PADEP-68-044		
206-44-0	**Fluoranthene**	**2.17**		mg/kg dry	0.0446	0.0890	2	EPA 8270E	06/25/2025 07:00	06/25/2025 19:33	AK
								Certifications:	CTDOH-PH-0723,NELAC-NY10854,NJDEP-CT005,PADEP-68-044		
86-73-7	**Fluorene**	**0.157**		mg/kg dry	0.0446	0.0890	2	EPA 8270E	06/25/2025 07:00	06/25/2025 19:33	AK
								Certifications:	NELAC-NY10854,NJDEP-CT005,PADEP-68-04440		
118-74-1	Hexachlorobenzene	ND		mg/kg dry	0.0446	0.0890	2	EPA 8270E	06/25/2025 07:00	06/25/2025 19:33	AK
								Certifications:	CTDOH-PH-0723,NELAC-NY10854,NJDEP-CT005,PADEP-68-044		
87-68-3	Hexachlorobutadiene	ND		mg/kg dry	0.0446	0.0890	2	EPA 8270E	06/25/2025 07:00	06/25/2025 19:33	AK
								Certifications:	CTDOH-PH-0723,NELAC-NY10854,NJDEP-CT005,PADEP-68-044		
77-47-4	Hexachlorocyclopentadiene	ND		mg/kg dry	0.0446	0.0890	2	EPA 8270E	06/25/2025 07:00	06/25/2025 19:33	AK
								Certifications:	CTDOH-PH-0723,NELAC-NY10854,NJDEP-CT005,PADEP-68-044		
67-72-1	Hexachloroethane	ND		mg/kg dry	0.0446	0.0890	2	EPA 8270E	06/25/2025 07:00	06/25/2025 19:33	AK
								Certifications:	CTDOH-PH-0723,NELAC-NY10854,NJDEP-CT005,PADEP-68-044		
193-39-5	**Indeno(1,2,3-cd)pyrene**	**0.443**		mg/kg dry	0.0446	0.0890	2	EPA 8270E	06/25/2025 07:00	06/25/2025 19:33	AK
								Certifications:	CTDOH-PH-0723,NELAC-NY10854,NJDEP-CT005,PADEP-68-044		
78-59-1	Isophorone	ND		mg/kg dry	0.0446	0.0890	2	EPA 8270E	06/25/2025 07:00	06/25/2025 19:33	AK
								Certifications:	CTDOH-PH-0723,NELAC-NY10854,NJDEP-CT005,PADEP-68-044		
91-20-3	**Naphthalene**	**0.108**		mg/kg dry	0.0446	0.0890	2	EPA 8270E	06/25/2025 07:00	06/25/2025 19:33	AK
								Certifications:	CTDOH-PH-0723,NELAC-NY10854,NJDEP-CT005,PADEP-68-044		
98-95-3	Nitrobenzene	ND		mg/kg dry	0.0446	0.0890	2	EPA 8270E	06/25/2025 07:00	06/25/2025 19:33	AK
								Certifications:	CTDOH-PH-0723,NELAC-NY10854,NJDEP-CT005,PADEP-68-044		
62-75-9	N-Nitrosodimethylamine	ND		mg/kg dry	0.0446	0.0890	2	EPA 8270E	06/25/2025 07:00	06/25/2025 19:33	AK
								Certifications:	CTDOH-PH-0723,NELAC-NY10854,NJDEP-CT005,PADEP-68-044		
621-64-7	N-nitroso-di-n-propylamine	ND		mg/kg dry	0.0446	0.0890	2	EPA 8270E	06/25/2025 07:00	06/25/2025 19:33	AK
								Certifications:	CTDOH-PH-0723,NELAC-NY10854,NJDEP-CT005,PADEP-68-044		
86-30-6	N-Nitrosodiphenylamine	ND		mg/kg dry	0.0446	0.0890	2	EPA 8270E	06/25/2025 07:00	06/25/2025 19:33	AK
								Certifications:	CTDOH-PH-0723,NELAC-NY10854,NJDEP-CT005,PADEP-68-044		
87-86-5	Pentachlorophenol	ND		mg/kg dry	0.0446	0.0890	2	EPA 8270E	06/25/2025 07:00	06/25/2025 19:33	AK
								Certifications:	CTDOH-PH-0723,NELAC-NY10854,NJDEP-CT005,PADEP-68-044		
85-01-8	**Phenanthrene**	**2.15**		mg/kg dry	0.0446	0.0890	2	EPA 8270E	06/25/2025 07:00	06/25/2025 19:33	AK
								Certifications:	CTDOH-PH-0723,NELAC-NY10854,NJDEP-CT005,PADEP-68-044		
108-95-2	Phenol	ND		mg/kg dry	0.0446	0.0890	2	EPA 8270E	06/25/2025 07:00	06/25/2025 19:33	AK
								Certifications:	CTDOH-PH-0723,NELAC-NY10854,NJDEP-CT005,PADEP-68-044		
129-00-0	**Pyrene**	**2.16**		mg/kg dry	0.0446	0.0890	2	EPA 8270E	06/25/2025 07:00	06/25/2025 19:33	AK
								Certifications:	CTDOH-PH-0723,NELAC-NY10854,NJDEP-CT005,PADEP-68-044		
110-86-1	Pyridine	ND		mg/kg dry	0.178	0.357	2	EPA 8270E	06/25/2025 07:00	06/25/2025 19:33	AK
								Certifications:	CTDOH-PH-0723,NELAC-NY10854,NJDEP-CT005,PADEP-68-044		

	Surrogate Recoveries	Result	Acceptance Range
367-12-4	*Surrogate: SURR: 2-Fluorophenol*	*58.3 %*	*20-108*
13127-88-3	*Surrogate: SURR: Phenol-d6*	*52.6 %*	*23-114*

Sample Information

Client Sample ID: SB-3 (8-10) **York Sample ID:** 25F1387-05

York Project (SDG) No.	Client Project ID	Matrix	Collection Date/Time	Date Received
25F1387	2425 Atlantic Ave 25030016	Soil	June 20, 2025 10:36 am	06/20/2025

Semi-Volatiles, 8270 - Comprehensive

Log-in Notes: **Sample Notes:**

Sample Prepared by Method: EPA 3550C

CAS No.	Parameter	Result	Flag	Units	Reported to LOD/MDL	LOQ	Dilution	Reference Method	Date/Time Prepared	Date/Time Analyzed	Analyst
4165-60-0	*Surrogate: SURR: Nitrobenzene-d5*	*44.8 %*			*22-108*						
321-60-8	*Surrogate: SURR: 2-Fluorobiphenyl*	*46.5 %*			*21-113*						
118-79-6	*Surrogate: SURR: 2,4,6-Tribromophenol*	*64.5 %*			*19-110*						
1718-51-0	*Surrogate: SURR: Terphenyl-d14*	*61.7 %*			*24-116*						

Pesticides, 8081 NYSDEC Part 375

Log-in Notes: **Sample Notes:**

Sample Prepared by Method: EPA 3550C

CAS No.	Parameter	Result	Flag	Units	Reported to LOQ	Dilution	Reference Method	Date/Time Prepared	Date/Time Analyzed	Analyst
72-54-8	4,4'-DDD	ND		mg/kg dry	0.00172	5	EPA 8081B	06/24/2025 12:54	06/25/2025 03:20	RJ
							Certifications:	CTDOH-PH-0723,NELAC-NY10854,NJDEP-CT005,PADEP-68-044		
72-55-9	4,4'-DDE	ND		mg/kg dry	0.00172	5	EPA 8081B	06/24/2025 12:54	06/25/2025 03:20	RJ
							Certifications:	CTDOH-PH-0723,NELAC-NY10854,NJDEP-CT005,PADEP-68-044		
50-29-3	4,4'-DDT	ND		mg/kg dry	0.00172	5	EPA 8081B	06/24/2025 12:54	06/25/2025 03:20	RJ
							Certifications:	CTDOH-PH-0723,NELAC-NY10854,NJDEP-CT005,PADEP-68-044		
309-00-2	Aldrin	ND		mg/kg dry	0.00172	5	EPA 8081B	06/24/2025 12:54	06/25/2025 03:20	RJ
							Certifications:	CTDOH-PH-0723,NELAC-NY10854,NJDEP-CT005,PADEP-68-044		
319-84-6	alpha-BHC	ND		mg/kg dry	0.00172	5	EPA 8081B	06/24/2025 12:54	06/25/2025 03:20	RJ
							Certifications:	CTDOH-PH-0723,NELAC-NY10854,NJDEP-CT005,PADEP-68-044		
5103-71-9	alpha-Chlordane	ND		mg/kg dry	0.00172	5	EPA 8081B	06/24/2025 12:54	06/25/2025 03:20	RJ
							Certifications:	NELAC-NY10854,NJDEP-CT005		
319-85-7	beta-BHC	ND		mg/kg dry	0.00172	5	EPA 8081B	06/24/2025 12:54	06/25/2025 03:20	RJ
							Certifications:	CTDOH-PH-0723,NELAC-NY10854,NJDEP-CT005,PADEP-68-044		
319-86-8	delta-BHC	ND		mg/kg dry	0.00172	5	EPA 8081B	06/24/2025 12:54	06/25/2025 03:20	RJ
							Certifications:	CTDOH-PH-0723,NELAC-NY10854,NJDEP-CT005,PADEP-68-044		
60-57-1	Dieldrin	ND		mg/kg dry	0.00172	5	EPA 8081B	06/24/2025 12:54	06/25/2025 03:20	RJ
							Certifications:	CTDOH-PH-0723,NELAC-NY10854,NJDEP-CT005,PADEP-68-044		
959-98-8	Endosulfan I	ND		mg/kg dry	0.00172	5	EPA 8081B	06/24/2025 12:54	06/25/2025 03:20	RJ
							Certifications:	CTDOH-PH-0723,NELAC-NY10854,NJDEP-CT005,PADEP-68-044		
33213-65-9	Endosulfan II	ND		mg/kg dry	0.00172	5	EPA 8081B	06/24/2025 12:54	06/25/2025 03:20	RJ
							Certifications:	CTDOH-PH-0723,NELAC-NY10854		
1031-07-8	Endosulfan sulfate	ND		mg/kg dry	0.00172	5	EPA 8081B	06/24/2025 12:54	06/25/2025 03:20	RJ
							Certifications:	CTDOH-PH-0723,NELAC-NY10854,NJDEP-CT005,PADEP-68-044		
72-20-8	Endrin	ND		mg/kg dry	0.00172	5	EPA 8081B	06/24/2025 12:54	06/25/2025 03:20	RJ
							Certifications:	CTDOH-PH-0723,NELAC-NY10854,NJDEP-CT005,PADEP-68-044		
58-89-9	gamma-BHC (Lindane)	ND		mg/kg dry	0.00172	5	EPA 8081B	06/24/2025 12:54	06/25/2025 03:20	RJ
							Certifications:	CTDOH-PH-0723,NELAC-NY10854,NJDEP-CT005,PADEP-68-044		
76-44-8	Heptachlor	ND		mg/kg dry	0.00172	5	EPA 8081B	06/24/2025 12:54	06/25/2025 03:20	RJ
							Certifications:	CTDOH-PH-0723,NELAC-NY10854,NJDEP-CT005,PADEP-68-044		

	Surrogate Recoveries	Result	Acceptance Range
2051-24-3	*Surrogate: Decachlorobiphenyl*	*63.1 %*	*30-150*
877-09-8	*Surrogate: Tetrachloro-m-xylene*	*58.8 %*	*30-150*

Sample Information

Client Sample ID: SB-3 (8-10) **York Sample ID:** 25F1387-05

York Project (SDG) No.	Client Project ID	Matrix	Collection Date/Time	Date Received
25F1387	2425 Atlantic Ave 25030016	Soil	June 20, 2025 10:36 am	06/20/2025

Polychlorinated Biphenyls (PCB)

Log-in Notes:

Sample Notes:

Sample Prepared by Method: EPA 3550C

CAS No.	Parameter	Result	Flag	Units	Reported to LOQ	Dilution	Reference Method	Date/Time Prepared	Date/Time Analyzed	Analyst
12674-11-2	Aroclor 1016	ND		mg/kg dry	0.0173	1	EPA 8082A	06/24/2025 12:52	06/26/2025 11:22	NF
							Certifications:	NELAC-NY10854,CTDOH-PH-0723,NJDEP-CT005,PADEP-68-044		
11104-28-2	Aroclor 1221	ND		mg/kg dry	0.0173	1	EPA 8082A	06/24/2025 12:52	06/26/2025 11:22	NF
							Certifications:	NELAC-NY10854,CTDOH-PH-0723,NJDEP-CT005,PADEP-68-044		
11141-16-5	Aroclor 1232	ND		mg/kg dry	0.0173	1	EPA 8082A	06/24/2025 12:52	06/26/2025 11:22	NF
							Certifications:	NELAC-NY10854,CTDOH-PH-0723,NJDEP-CT005,PADEP-68-044		
53469-21-9	Aroclor 1242	ND		mg/kg dry	0.0173	1	EPA 8082A	06/24/2025 12:52	06/26/2025 11:22	NF
							Certifications:	NELAC-NY10854,CTDOH-PH-0723,NJDEP-CT005,PADEP-68-044		
12672-29-6	Aroclor 1248	ND		mg/kg dry	0.0173	1	EPA 8082A	06/24/2025 12:52	06/26/2025 11:22	NF
							Certifications:	NELAC-NY10854,CTDOH-PH-0723,NJDEP-CT005,PADEP-68-044		
11097-69-1	Aroclor 1254	ND		mg/kg dry	0.0173	1	EPA 8082A	06/24/2025 12:52	06/26/2025 11:22	NF
							Certifications:	NELAC-NY10854,CTDOH-PH-0723,NJDEP-CT005,PADEP-68-044		
11096-82-5	Aroclor 1260	ND		mg/kg dry	0.0173	1	EPA 8082A	06/24/2025 12:52	06/26/2025 11:22	NF
							Certifications:	NELAC-NY10854,CTDOH-PH-0723,NJDEP-CT005,PADEP-68-044		
1336-36-3	* Total PCBs	ND		mg/kg dry	0.0173	1	EPA 8082A	06/24/2025 12:52	06/26/2025 11:22	NF
							Certifications:			

	Surrogate Recoveries	Result	Acceptance Range
877-09-8	*Surrogate: Tetrachloro-m-xylene*	*71.0 %*	*30-120*
2051-24-3	*Surrogate: Decachlorobiphenyl*	*66.5 %*	*30-120*

Metals, Target Analyte

Log-in Notes:

Sample Notes:

Sample Prepared by Method: EPA 3050B

CAS No.	Parameter	Result	Flag	Units	Reported to LOQ	Dilution	Reference Method	Date/Time Prepared	Date/Time Analyzed	Analyst
7429-90-5	**Aluminum**	**9870**		mg/kg dry	4.46	1	EPA 6010D	06/24/2025 14:52	06/25/2025 11:51	AGNR
							Certifications:	CTDOH-PH-0723,NELAC-NY10854,NJDEP-CT005,PADEP-68-044		
7440-36-0	Antimony	ND		mg/kg dry	2.23	1	EPA 6010D	06/24/2025 14:52	06/25/2025 11:51	AGNR
							Certifications:	CTDOH-PH-0723,NELAC-NY10854,NJDEP-CT005,PADEP-68-044		
7440-38-2	**Arsenic**	**4.60**		mg/kg dry	1.34	1	EPA 6010D	06/24/2025 14:52	06/25/2025 11:51	AGNR
							Certifications:	CTDOH-PH-0723,NELAC-NY10854,NJDEP-CT005,PADEP-68-044		
7440-39-3	**Barium**	**79.2**		mg/kg dry	2.23	1	EPA 6010D	06/24/2025 14:52	06/25/2025 11:51	AGNR
							Certifications:	CTDOH-PH-0723,NELAC-NY10854,NJDEP-CT005,PADEP-68-044		
7440-41-7	**Beryllium**	**0.228**		mg/kg dry	0.045	1	EPA 6010D	06/24/2025 14:52	06/25/2025 11:51	AGNR
							Certifications:	CTDOH-PH-0723,NELAC-NY10854,NJDEP-CT005,PADEP-68-044		
7440-43-9	Cadmium	ND		mg/kg dry	0.268	1	EPA 6010D	06/24/2025 14:52	06/25/2025 11:51	AGNR
							Certifications:	CTDOH-PH-0723,NELAC-NY10854,NJDEP-CT005,PADEP-68-044		
7440-70-2	**Calcium**	**4670**	B	mg/kg dry	4.46	1	EPA 6010D	06/24/2025 14:52	06/25/2025 11:51	AGNR
							Certifications:	CTDOH-PH-0723,NELAC-NY10854,NJDEP-CT005,PADEP-68-044		
7440-47-3	**Chromium**	**18.1**		mg/kg dry	0.447	1	EPA 6010D	06/24/2025 14:52	06/25/2025 11:51	AGNR
							Certifications:	CTDOH-PH-0723,NELAC-NY10854,NJDEP-CT005,PADEP-68-044		

Sample Information

Client Sample ID: SB-3 (8-10) **York Sample ID:** 25F1387-05

York Project (SDG) No.	Client Project ID	Matrix	Collection Date/Time	Date Received
25F1387	2425 Atlantic Ave 25030016	Soil	June 20, 2025 10:36 am	06/20/2025

Metals, Target Analyte

Log-in Notes:

Sample Notes:

Sample Prepared by Method: EPA 3050B

CAS No.	Parameter	Result	Flag	Units	Reported to LOQ	Dilution	Reference Method	Date/Time Prepared	Date/Time Analyzed	Analyst
7440-48-4	**Cobalt**	**11.7**		mg/kg dry	0.357	1	EPA 6010D	06/24/2025 14:52	06/25/2025 11:51	AGNR
							Certifications:	CTDOH-PH-0723,NELAC-NY10854,NJDEP-CT005,PADEP-68-044		
7440-50-8	**Copper**	**32.3**		mg/kg dry	1.79	1	EPA 6010D	06/24/2025 14:52	06/25/2025 11:51	AGNR
							Certifications:	CTDOH-PH-0723,NELAC-NY10854,NJDEP-CT005,PADEP-68-044		
7439-89-6	**Iron**	**25100**		mg/kg dry	22.3	1	EPA 6010D	06/24/2025 14:52	06/25/2025 11:51	AGNR
							Certifications:	CTDOH-PH-0723,NELAC-NY10854,NJDEP-CT005,PADEP-68-044		
7439-92-1	**Lead**	**64.4**		mg/kg dry	0.447	1	EPA 6010D	06/24/2025 14:52	06/25/2025 11:51	AGNR
							Certifications:	CTDOH-PH-0723,NELAC-NY10854,NJDEP-CT005,PADEP-68-044		
7439-95-4	**Magnesium**	**2340**	B	mg/kg dry	4.47	1	EPA 6010D	06/24/2025 14:52	06/25/2025 11:51	AGNR
							Certifications:	CTDOH-PH-0723,NELAC-NY10854,NJDEP-CT005,PADEP-68-044		
7439-96-5	**Manganese**	**482**		mg/kg dry	0.447	1	EPA 6010D	06/24/2025 14:52	06/25/2025 11:51	AGNR
							Certifications:	CTDOH-PH-0723,NELAC-NY10854,NJDEP-CT005,PADEP-68-044		
7440-02-0	**Nickel**	**14.4**		mg/kg dry	0.889	1	EPA 6010D	06/24/2025 14:52	06/25/2025 11:51	AGNR
							Certifications:	CTDOH-PH-0723,NELAC-NY10854,NJDEP-CT005,PADEP-68-044		
7440-09-7	**Potassium**	**851**		mg/kg dry	4.47	1	EPA 6010D	06/24/2025 14:52	06/25/2025 11:51	AGNR
							Certifications:	CTDOH-PH-0723,NELAC-NY10854,NJDEP-CT005,PADEP-68-044		
7782-49-2	Selenium	ND		mg/kg dry	2.23	1	EPA 6010D	06/24/2025 14:52	06/25/2025 11:51	AGNR
							Certifications:	CTDOH-PH-0723,NELAC-NY10854,NJDEP-CT005,PADEP-68-044		
7440-22-4	Silver	ND		mg/kg dry	0.450	1	EPA 6010D	06/24/2025 14:52	06/25/2025 11:51	AGNR
							Certifications:	CTDOH-PH-0723,NELAC-NY10854,NJDEP-CT005,PADEP-68-044		
7440-23-5	**Sodium**	**178**		mg/kg dry	44.6	1	EPA 6010D	06/24/2025 14:52	06/25/2025 11:51	AGNR
							Certifications:	CTDOH-PH-0723,NELAC-NY10854,NJDEP-CT005,PADEP-68-044		
7440-28-0	Thallium	ND		mg/kg dry	1.79	1	EPA 6010D	06/24/2025 14:52	06/25/2025 11:51	AGNR
							Certifications:	CTDOH-PH-0723,NELAC-NY10854,NJDEP-CT005,PADEP-68-044		
7440-62-2	**Vanadium**	**31.0**		mg/kg dry	0.889	1	EPA 6010D	06/24/2025 14:52	06/25/2025 11:51	AGNR
							Certifications:	CTDOH-PH-0723,NELAC-NY10854,NJDEP-CT005,PADEP-68-044		
7440-66-6	**Zinc**	**44.8**		mg/kg dry	2.22	1	EPA 6010D	06/24/2025 14:52	06/25/2025 11:51	AGNR
							Certifications:	CTDOH-PH-0723,NELAC-NY10854,NJDEP-CT005,PADEP-68-044		

Mercury by 7473

Log-in Notes:

Sample Notes:

Sample Prepared by Method: EPA 7473 soil

CAS No.	Parameter	Result	Flag	Units	Reported to LOQ	Dilution	Reference Method	Date/Time Prepared	Date/Time Analyzed	Analyst
7439-97-6	**Mercury**	**0.114**		mg/kg dry	0.0321	1	EPA 7473	06/25/2025 07:49	06/25/2025 14:51	DBT
							Certifications:	CTDOH-PH-0723,NJDEP-CT005,NELAC-NY10854,PADEP-68-044		

Total Solids

Log-in Notes:

Sample Notes:

Sample Prepared by Method: % Solids Prep

CAS No.	Parameter	Result	Flag	Units	Reported to LOQ	Dilution	Reference Method	Date/Time Prepared	Date/Time Analyzed	Analyst
solids	*** % Solids**	**93.4**		%	0.100	1	SM 2540G	06/24/2025 08:39	06/24/2025 10:00	SMM
							Certifications:	CTDOH-PH-0723		

Sample Information

Client Sample ID: **SB-3 (8-10)** **York Sample ID:** **25F1387-05**

York Project (SDG) No.	Client Project ID	Matrix	Collection Date/Time	Date Received
25F1387	2425 Atlantic Ave 25030016	Soil	June 20, 2025 10:36 am	06/20/2025

Sample Information

Client Sample ID: SB-3 (10-12) **York Sample ID:** 25F1387-06

York Project (SDG) No.	Client Project ID	Matrix	Collection Date/Time	Date Received
25F1387	2425 Atlantic Ave 25030016	Soil	June 20, 2025 10:40 am	06/20/2025

Volatile Organics, 8260 - Comprehensive

Log-in Notes:

Sample Notes:

Sample Prepared by Method: EPA 5035A

CAS No.	Parameter	Result	Flag	Units	Reported to LOD/MDL	LOQ	Dilution	Reference Method	Date/Time Prepared	Date/Time Analyzed	Analyst
630-20-6	1,1,1,2-Tetrachloroethane	ND		mg/kg dry	0.0030	0.0060	1	EPA 8260D	06/24/2025 09:04	06/24/2025 13:00	PRS
								Certifications:	CTDOH-PH-0723,NELAC-NY10854,NELAC-NY12058,NJDEP-CT		
71-55-6	1,1,1-Trichloroethane	ND		mg/kg dry	0.0030	0.0060	1	EPA 8260D	06/24/2025 09:04	06/24/2025 13:00	PRS
								Certifications:	CTDOH-PH-0723,NELAC-NY10854,NELAC-NY12058,NJDEP-CT		
79-34-5	1,1,2,2-Tetrachloroethane	ND		mg/kg dry	0.0030	0.0060	1	EPA 8260D	06/24/2025 09:04	06/24/2025 13:00	PRS
								Certifications:	CTDOH-PH-0723,NELAC-NY10854,NELAC-NY12058,NJDEP-CT		
76-13-1	1,1,2-Trichloro-1,2,2-trifluoroethane (Freon 113)	ND		mg/kg dry	0.0030	0.0060	1	EPA 8260D	06/24/2025 09:04	06/24/2025 13:00	PRS
								Certifications:	CTDOH-PH-0723,NELAC-NY10854,NELAC-NY12058,NJDEP-CT		
79-00-5	1,1,2-Trichloroethane	ND		mg/kg dry	0.0030	0.0060	1	EPA 8260D	06/24/2025 09:04	06/24/2025 13:00	PRS
								Certifications:	CTDOH-PH-0723,NELAC-NY10854,NELAC-NY12058,NJDEP-CT		
75-34-3	1,1-Dichloroethane	ND		mg/kg dry	0.0030	0.0060	1	EPA 8260D	06/24/2025 09:04	06/24/2025 13:00	PRS
								Certifications:	CTDOH-PH-0723,NELAC-NY10854,NELAC-NY12058,NJDEP-CT		
75-35-4	1,1-Dichloroethylene	ND		mg/kg dry	0.0030	0.0060	1	EPA 8260D	06/24/2025 09:04	06/24/2025 13:00	PRS
								Certifications:	CTDOH-PH-0723,NELAC-NY10854,NELAC-NY12058,NJDEP-CT		
87-61-6	1,2,3-Trichlorobenzene	ND		mg/kg dry	0.0030	0.0060	1	EPA 8260D	06/24/2025 09:04	06/24/2025 13:00	PRS
								Certifications:	NELAC-NY10854,NELAC-NY12058,NJDEP-CT005,PADEP-68-04		
96-18-4	1,2,3-Trichloropropane	ND		mg/kg dry	0.0030	0.0060	1	EPA 8260D	06/24/2025 09:04	06/24/2025 13:00	PRS
								Certifications:	NELAC-NY10854,NELAC-NY12058,NJDEP-CT005		
120-82-1	1,2,4-Trichlorobenzene	ND		mg/kg dry	0.0030	0.0060	1	EPA 8260D	06/24/2025 09:04	06/24/2025 13:00	PRS
								Certifications:	NELAC-NY10854,NELAC-NY12058,NJDEP-CT005,PADEP-68-04		
95-63-6	1,2,4-Trimethylbenzene	ND		mg/kg dry	0.0030	0.0060	1	EPA 8260D	06/24/2025 09:04	06/24/2025 13:00	PRS
								Certifications:	CTDOH-PH-0723,NELAC-NY10854,NELAC-NY12058,NJDEP-CT		
96-12-8	1,2-Dibromo-3-chloropropane	ND		mg/kg dry	0.0030	0.0060	1	EPA 8260D	06/24/2025 09:04	06/24/2025 13:00	PRS
								Certifications:	CTDOH-PH-0723,NELAC-NY10854,NELAC-NY12058,NJDEP-CT		
106-93-4	1,2-Dibromoethane	ND		mg/kg dry	0.0030	0.0060	1	EPA 8260D	06/24/2025 09:04	06/24/2025 13:00	PRS
								Certifications:	CTDOH-PH-0723,NELAC-NY10854,NELAC-NY12058,NJDEP-CT		
95-50-1	1,2-Dichlorobenzene	ND		mg/kg dry	0.0030	0.0060	1	EPA 8260D	06/24/2025 09:04	06/24/2025 13:00	PRS
								Certifications:	CTDOH-PH-0723,NELAC-NY10854,NELAC-NY12058,NJDEP-CT		
107-06-2	1,2-Dichloroethane	ND		mg/kg dry	0.0030	0.0060	1	EPA 8260D	06/24/2025 09:04	06/24/2025 13:00	PRS
								Certifications:	CTDOH-PH-0723,NELAC-NY10854,NELAC-NY12058,NJDEP-CT		
78-87-5	1,2-Dichloropropane	ND		mg/kg dry	0.0030	0.0060	1	EPA 8260D	06/24/2025 09:04	06/24/2025 13:00	PRS
								Certifications:	CTDOH-PH-0723,NELAC-NY10854,NELAC-NY12058,NJDEP-CT		
108-67-8	1,3,5-Trimethylbenzene	ND		mg/kg dry	0.0030	0.0060	1	EPA 8260D	06/24/2025 09:04	06/24/2025 13:00	PRS
								Certifications:	CTDOH-PH-0723,NELAC-NY10854,NELAC-NY12058,NJDEP-CT		
541-73-1	1,3-Dichlorobenzene	ND		mg/kg dry	0.0030	0.0060	1	EPA 8260D	06/24/2025 09:04	06/24/2025 13:00	PRS
								Certifications:	CTDOH-PH-0723,NELAC-NY10854,NELAC-NY12058,NJDEP-CT		
106-46-7	1,4-Dichlorobenzene	ND		mg/kg dry	0.0030	0.0060	1	EPA 8260D	06/24/2025 09:04	06/24/2025 13:00	PRS
								Certifications:	CTDOH-PH-0723,NELAC-NY10854,NELAC-NY12058,NJDEP-CT		
123-91-1	1,4-Dioxane	ND		mg/kg dry	0.060	0.12	1	EPA 8260D	06/24/2025 09:04	06/24/2025 13:00	PRS
								Certifications:	NELAC-NY10854,NELAC-NY12058,NJDEP-CT005,PADEP-68-04		
78-93-3	2-Butanone	ND	CCVE	mg/kg dry	0.0030	0.0060	1	EPA 8260D	06/24/2025 09:04	06/24/2025 13:00	PRS
								Certifications:	CTDOH-PH-0723,NELAC-NY10854,NELAC-NY12058,NJDEP-CT		

Sample Information

Client Sample ID: SB-3 (10-12) **York Sample ID:** 25F1387-06

York Project (SDG) No.	Client Project ID	Matrix	Collection Date/Time	Date Received
25F1387	2425 Atlantic Ave 25030016	Soil	June 20, 2025 10:40 am	06/20/2025

Volatile Organics, 8260 - Comprehensive

Log-in Notes:

Sample Notes:

Sample Prepared by Method: EPA 5035A

CAS No.	Parameter	Result	Flag	Units	Reported to LOD/MDL	LOQ	Dilution	Reference Method	Date/Time Prepared	Date/Time Analyzed	Analyst
591-78-6	2-Hexanone	ND		mg/kg dry	0.0030	0.0060	1	EPA 8260D	06/24/2025 09:04	06/24/2025 13:00	PRS
								Certifications:	CTDOH-PH-0723,NELAC-NY10854,NELAC-NY12058,NJDEP-CT		
108-10-1	4-Methyl-2-pentanone	ND		mg/kg dry	0.0030	0.0060	1	EPA 8260D	06/24/2025 09:04	06/24/2025 13:00	PRS
								Certifications:	CTDOH-PH-0723,NELAC-NY10854,NELAC-NY12058,NJDEP-CT		
67-64-1	Acetone	ND		mg/kg dry	0.0060	0.012	1	EPA 8260D	06/24/2025 09:04	06/24/2025 13:00	PRS
								Certifications:	CTDOH-PH-0723,NELAC-NY10854,NELAC-NY12058,NJDEP-CT		
107-02-8	Acrolein	ND		mg/kg dry	0.0060	0.012	1	EPA 8260D	06/24/2025 09:04	06/24/2025 13:00	PRS
								Certifications:	CTDOH-PH-0723,NELAC-NY10854,NELAC-NY12058,NJDEP-CT		
107-13-1	Acrylonitrile	ND		mg/kg dry	0.0030	0.0060	1	EPA 8260D	06/24/2025 09:04	06/24/2025 13:00	PRS
								Certifications:	CTDOH-PH-0723,NELAC-NY10854,NELAC-NY12058,NJDEP-CT		
71-43-2	Benzene	ND		mg/kg dry	0.0030	0.0060	1	EPA 8260D	06/24/2025 09:04	06/24/2025 13:00	PRS
								Certifications:	CTDOH-PH-0723,NELAC-NY10854,NELAC-NY12058,NJDEP-CT		
74-97-5	Bromochloromethane	ND		mg/kg dry	0.0030	0.0060	1	EPA 8260D	06/24/2025 09:04	06/24/2025 13:00	PRS
								Certifications:	NELAC-NY10854,NELAC-NY12058,NJDEP-CT005,PADEP-68-04		
75-27-4	Bromodichloromethane	ND		mg/kg dry	0.0030	0.0060	1	EPA 8260D	06/24/2025 09:04	06/24/2025 13:00	PRS
								Certifications:	CTDOH-PH-0723,NELAC-NY10854,NELAC-NY12058,NJDEP-CT		
75-25-2	Bromoform	ND		mg/kg dry	0.0030	0.0060	1	EPA 8260D	06/24/2025 09:04	06/24/2025 13:00	PRS
								Certifications:	CTDOH-PH-0723,NELAC-NY10854,NELAC-NY12058,NJDEP-CT		
74-83-9	Bromomethane	ND		mg/kg dry	0.0030	0.0060	1	EPA 8260D	06/24/2025 09:04	06/24/2025 13:00	PRS
								Certifications:	CTDOH-PH-0723,NELAC-NY10854,NELAC-NY12058,NJDEP-CT		
75-15-0	Carbon disulfide	ND		mg/kg dry	0.0030	0.0060	1	EPA 8260D	06/24/2025 09:04	06/24/2025 13:00	PRS
								Certifications:	CTDOH-PH-0723,NELAC-NY10854,NELAC-NY12058,NJDEP-CT		
56-23-5	Carbon tetrachloride	ND		mg/kg dry	0.0030	0.0060	1	EPA 8260D	06/24/2025 09:04	06/24/2025 13:00	PRS
								Certifications:	CTDOH-PH-0723,NELAC-NY10854,NELAC-NY12058,NJDEP-CT		
108-90-7	Chlorobenzene	ND		mg/kg dry	0.0030	0.0060	1	EPA 8260D	06/24/2025 09:04	06/24/2025 13:00	PRS
								Certifications:	CTDOH-PH-0723,NELAC-NY10854,NELAC-NY12058,NJDEP-CT		
75-00-3	Chloroethane	ND		mg/kg dry	0.0030	0.0060	1	EPA 8260D	06/24/2025 09:04	06/24/2025 13:00	PRS
								Certifications:	CTDOH-PH-0723,NELAC-NY10854,NELAC-NY12058,NJDEP-CT		
67-66-3	Chloroform	ND		mg/kg dry	0.0030	0.0060	1	EPA 8260D	06/24/2025 09:04	06/24/2025 13:00	PRS
								Certifications:	CTDOH-PH-0723,NELAC-NY10854,NELAC-NY12058,NJDEP-CT		
74-87-3	Chloromethane	ND		mg/kg dry	0.0030	0.0060	1	EPA 8260D	06/24/2025 09:04	06/24/2025 13:00	PRS
								Certifications:	CTDOH-PH-0723,NELAC-NY10854,NELAC-NY12058,NJDEP-CT		
156-59-2	cis-1,2-Dichloroethylene	ND	CCVE	mg/kg dry	0.0030	0.0060	1	EPA 8260D	06/24/2025 09:04	06/24/2025 13:00	PRS
								Certifications:	CTDOH-PH-0723,NELAC-NY10854,NELAC-NY12058,NJDEP-CT		
10061-01-5	cis-1,3-Dichloropropylene	ND		mg/kg dry	0.0030	0.0060	1	EPA 8260D	06/24/2025 09:04	06/24/2025 13:00	PRS
								Certifications:	CTDOH-PH-0723,NELAC-NY10854,NELAC-NY12058,NJDEP-CT		
110-82-7	Cyclohexane	ND		mg/kg dry	0.0030	0.0060	1	EPA 8260D	06/24/2025 09:04	06/24/2025 13:00	PRS
								Certifications:	NELAC-NY10854,NELAC-NY12058,NJDEP-CT005,PADEP-68-04		
124-48-1	Dibromochloromethane	ND		mg/kg dry	0.0030	0.0060	1	EPA 8260D	06/24/2025 09:04	06/24/2025 13:00	PRS
								Certifications:	NELAC-NY10854,NELAC-NY12058,NJDEP-CT005,PADEP-68-04		
74-95-3	Dibromomethane	ND		mg/kg dry	0.0030	0.0060	1	EPA 8260D	06/24/2025 09:04	06/24/2025 13:00	PRS
								Certifications:	NELAC-NY10854,NELAC-NY12058,NJDEP-CT005,PADEP-68-04		
75-71-8	Dichlorodifluoromethane	ND		mg/kg dry	0.0030	0.0060	1	EPA 8260D	06/24/2025 09:04	06/24/2025 13:00	PRS
								Certifications:	NELAC-NY10854,NELAC-NY12058,NJDEP-CT005,PADEP-68-04		

Sample Information

Client Sample ID: SB-3 (10-12) **York Sample ID:** 25F1387-06

York Project (SDG) No.	Client Project ID	Matrix	Collection Date/Time	Date Received
25F1387	2425 Atlantic Ave 25030016	Soil	June 20, 2025 10:40 am	06/20/2025

Volatile Organics, 8260 - Comprehensive

Log-in Notes:

Sample Notes:

Sample Prepared by Method: EPA 5035A

CAS No.	Parameter	Result	Flag	Units	Reported to LOD/MDL	LOQ	Dilution	Reference Method	Date/Time Prepared	Date/Time Analyzed	Analyst
100-41-4	Ethyl Benzene	ND	QL-02	mg/kg dry	0.0030	0.0060	1	EPA 8260D	06/24/2025 09:04	06/24/2025 13:00	PRS
								Certifications:	CTDOH-PH-0723,NELAC-NY10854,NELAC-NY12058,NJDEP-CT		
87-68-3	Hexachlorobutadiene	ND		mg/kg dry	0.0030	0.0060	1	EPA 8260D	06/24/2025 09:04	06/24/2025 13:00	PRS
								Certifications:	NELAC-NY10854,NELAC-NY12058,NJDEP-CT005,PADEP-68-04		
98-82-8	Isopropylbenzene	ND		mg/kg dry	0.0030	0.0060	1	EPA 8260D	06/24/2025 09:04	06/24/2025 13:00	PRS
								Certifications:	CTDOH-PH-0723,NELAC-NY10854,NELAC-NY12058,NJDEP-CT		
79-20-9	Methyl acetate	ND	CCVE	mg/kg dry	0.0030	0.0060	1	EPA 8260D	06/24/2025 09:04	06/24/2025 13:00	PRS
								Certifications:	NELAC-NY10854,NELAC-NY12058,NJDEP-CT005,PADEP-68-04		
1634-04-4	Methyl tert-butyl ether (MTBE)	ND	QL-02	mg/kg dry	0.0030	0.0060	1	EPA 8260D	06/24/2025 09:04	06/24/2025 13:00	PRS
								Certifications:	CTDOH-PH-0723,NELAC-NY10854,NELAC-NY12058,NJDEP-CT		
108-87-2	Methylcyclohexane	ND		mg/kg dry	0.0030	0.0060	1	EPA 8260D	06/24/2025 09:04	06/24/2025 13:00	PRS
								Certifications:	NELAC-NY10854,NELAC-NY12058,NJDEP-CT005,PADEP-68-04		
75-09-2	Methylene chloride	ND		mg/kg dry	0.0060	0.012	1	EPA 8260D	06/24/2025 09:04	06/24/2025 13:00	PRS
								Certifications:	CTDOH-PH-0723,NELAC-NY10854,NELAC-NY12058,NJDEP-CT		
104-51-8	n-Butylbenzene	ND		mg/kg dry	0.0030	0.0060	1	EPA 8260D	06/24/2025 09:04	06/24/2025 13:00	PRS
								Certifications:	CTDOH-PH-0723,NELAC-NY10854,NELAC-NY12058,NJDEP-CT		
103-65-1	n-Propylbenzene	ND		mg/kg dry	0.0030	0.0060	1	EPA 8260D	06/24/2025 09:04	06/24/2025 13:00	PRS
								Certifications:	CTDOH-PH-0723,NELAC-NY10854,NELAC-NY12058,NJDEP-CT		
95-47-6	o-Xylene	ND	QL-02	mg/kg dry	0.0030	0.0060	1	EPA 8260D	06/24/2025 09:04	06/24/2025 13:00	PRS
								Certifications:	CTDOH-PH-0723,NELAC-NY10854,NELAC-NY12058,PADEP-68		
179601-23-1	p- & m- Xylenes	ND		mg/kg dry	0.0060	0.012	1	EPA 8260D	06/24/2025 09:04	06/24/2025 13:00	PRS
								Certifications:	CTDOH-PH-0723,NELAC-NY10854,NELAC-NY12058,PADEP-68		
99-87-6	p-Isopropyltoluene	ND		mg/kg dry	0.0030	0.0060	1	EPA 8260D	06/24/2025 09:04	06/24/2025 13:00	PRS
								Certifications:	CTDOH-PH-0723,NELAC-NY10854,NELAC-NY12058,NJDEP-CT		
135-98-8	sec-Butylbenzene	ND		mg/kg dry	0.0030	0.0060	1	EPA 8260D	06/24/2025 09:04	06/24/2025 13:00	PRS
								Certifications:	CTDOH-PH-0723,NELAC-NY10854,NELAC-NY12058,NJDEP-CT		
100-42-5	Styrene	ND	QL-02	mg/kg dry	0.0030	0.0060	1	EPA 8260D	06/24/2025 09:04	06/24/2025 13:00	PRS
								Certifications:	CTDOH-PH-0723,NELAC-NY10854,NELAC-NY12058,NJDEP-CT		
75-65-0	tert-Butyl alcohol (TBA)	ND	QL-02	mg/kg dry	0.015	0.030	1	EPA 8260D	06/24/2025 09:04	06/24/2025 13:00	PRS
								Certifications:	NELAC-NY10854,NELAC-NY12058,NJDEP-CT005,PADEP-68-04		
98-06-6	tert-Butylbenzene	ND		mg/kg dry	0.0030	0.0060	1	EPA 8260D	06/24/2025 09:04	06/24/2025 13:00	PRS
								Certifications:	CTDOH-PH-0723,NELAC-NY10854,NELAC-NY12058,NJDEP-CT		
127-18-4	Tetrachloroethylene	ND	QL-02	mg/kg dry	0.0030	0.0060	1	EPA 8260D	06/24/2025 09:04	06/24/2025 13:00	PRS
								Certifications:	CTDOH-PH-0723,NELAC-NY10854,NELAC-NY12058,NJDEP-CT		
108-88-3	Toluene	ND		mg/kg dry	0.0030	0.0060	1	EPA 8260D	06/24/2025 09:04	06/24/2025 13:00	PRS
								Certifications:	CTDOH-PH-0723,NELAC-NY10854,NELAC-NY12058,NJDEP-CT		
156-60-5	trans-1,2-Dichloroethylene	ND		mg/kg dry	0.0030	0.0060	1	EPA 8260D	06/24/2025 09:04	06/24/2025 13:00	PRS
								Certifications:	CTDOH-PH-0723,NELAC-NY10854,NELAC-NY12058,NJDEP-CT		
10061-02-6	trans-1,3-Dichloropropylene	ND		mg/kg dry	0.0030	0.0060	1	EPA 8260D	06/24/2025 09:04	06/24/2025 13:00	PRS
								Certifications:	CTDOH-PH-0723,NELAC-NY10854,NELAC-NY12058,NJDEP-CT		
79-01-6	Trichloroethylene	ND		mg/kg dry	0.0030	0.0060	1	EPA 8260D	06/24/2025 09:04	06/24/2025 13:00	PRS
								Certifications:	CTDOH-PH-0723,NELAC-NY10854,NELAC-NY12058,NJDEP-CT		
75-69-4	Trichlorofluoromethane	ND		mg/kg dry	0.0030	0.0060	1	EPA 8260D	06/24/2025 09:04	06/24/2025 13:00	PRS
								Certifications:	CTDOH-PH-0723,NELAC-NY10854,NELAC-NY12058,NJDEP-CT		

Sample Information

Client Sample ID: SB-3 (10-12) **York Sample ID:** 25F1387-06

York Project (SDG) No.	Client Project ID	Matrix	Collection Date/Time	Date Received
25F1387	2425 Atlantic Ave 25030016	Soil	June 20, 2025 10:40 am	06/20/2025

Volatile Organics, 8260 - Comprehensive

Log-in Notes:

Sample Notes:

Sample Prepared by Method: EPA 5035A

CAS No.	Parameter	Result	Flag	Units	Reported to LOD/MDL	LOQ	Dilution	Reference Method	Date/Time Prepared	Date/Time Analyzed	Analyst
75-01-4	Vinyl Chloride	ND		mg/kg dry	0.0030	0.0060	1	EPA 8260D	06/24/2025 09:04	06/24/2025 13:00	PRS
								Certifications:	CTDOH-PH-0723,NELAC-NY10854,NELAC-NY12058,NJDEP-CT		
1330-20-7	Xylenes, Total	ND		mg/kg dry	0.0090	0.018	1	EPA 8260D	06/24/2025 09:04	06/24/2025 13:00	PRS
								Certifications:	CTDOH-PH-0723,NELAC-NY10854,NELAC-NY12058,NJDEP-CT		

	Surrogate Recoveries	Result	Acceptance Range
17060-07-0	*Surrogate: SURR: 1,2-Dichloroethane-d4*	*98.0 %*	*77-125*
2037-26-5	*Surrogate: SURR: Toluene-d8*	*93.7 %*	*85-120*
460-00-4	*Surrogate: SURR: p-Bromofluorobenzene*	*102 %*	*76-130*

Semi-Volatiles, 8270 - Comprehensive

Log-in Notes:

Sample Notes:

Sample Prepared by Method: EPA 3550C

CAS No.	Parameter	Result	Flag	Units	Reported to LOD/MDL	LOQ	Dilution	Reference Method	Date/Time Prepared	Date/Time Analyzed	Analyst
92-52-4	1,1-Biphenyl	ND		mg/kg dry	0.0419	0.0835	2	EPA 8270E	06/24/2025 08:47	06/24/2025 20:31	AK
								Certifications:	NELAC-NY10854,NJDEP-CT005,PADEP-68-04440		
95-94-3	1,2,4,5-Tetrachlorobenzene	ND	CCVE	mg/kg dry	0.0835	0.167	2	EPA 8270E	06/24/2025 08:47	06/24/2025 20:31	AK
								Certifications:	NELAC-NY10854,NJDEP-CT005,PADEP-68-04440		
120-82-1	1,2,4-Trichlorobenzene	ND		mg/kg dry	0.0419	0.0835	2	EPA 8270E	06/24/2025 08:47	06/24/2025 20:31	AK
								Certifications:	CTDOH-PH-0723,NELAC-NY10854,NJDEP-CT005,PADEP-68-044		
95-50-1	1,2-Dichlorobenzene	ND		mg/kg dry	0.0419	0.0835	2	EPA 8270E	06/24/2025 08:47	06/24/2025 20:31	AK
								Certifications:	NELAC-NY10854,PADEP-68-04440		
122-66-7	1,2-Diphenylhydrazine (as Azobenzene)	ND		mg/kg dry	0.0419	0.0835	2	EPA 8270E	06/24/2025 08:47	06/24/2025 20:31	AK
								Certifications:	NELAC-NY10854,NJDEP-CT005,PADEP-68-04440		
541-73-1	1,3-Dichlorobenzene	ND		mg/kg dry	0.0419	0.0835	2	EPA 8270E	06/24/2025 08:47	06/24/2025 20:31	AK
								Certifications:	NELAC-NY10854,PADEP-68-04440		
106-46-7	1,4-Dichlorobenzene	ND		mg/kg dry	0.0419	0.0835	2	EPA 8270E	06/24/2025 08:47	06/24/2025 20:31	AK
								Certifications:	NELAC-NY10854,PADEP-68-04440		
58-90-2	2,3,4,6-Tetrachlorophenol	ND		mg/kg dry	0.0835	0.167	2	EPA 8270E	06/24/2025 08:47	06/24/2025 20:31	AK
								Certifications:	NELAC-NY10854,NJDEP-CT005,PADEP-68-04440		
95-95-4	2,4,5-Trichlorophenol	ND		mg/kg dry	0.0419	0.0835	2	EPA 8270E	06/24/2025 08:47	06/24/2025 20:31	AK
								Certifications:	CTDOH-PH-0723,NELAC-NY10854,NJDEP-CT005,PADEP-68-044		
88-06-2	2,4,6-Trichlorophenol	ND		mg/kg dry	0.0419	0.0835	2	EPA 8270E	06/24/2025 08:47	06/24/2025 20:31	AK
								Certifications:	CTDOH-PH-0723,NELAC-NY10854,NJDEP-CT005,PADEP-68-044		
120-83-2	2,4-Dichlorophenol	ND		mg/kg dry	0.0419	0.0835	2	EPA 8270E	06/24/2025 08:47	06/24/2025 20:31	AK
								Certifications:	CTDOH-PH-0723,NELAC-NY10854,NJDEP-CT005,PADEP-68-044		
105-67-9	2,4-Dimethylphenol	ND		mg/kg dry	0.0419	0.0835	2	EPA 8270E	06/24/2025 08:47	06/24/2025 20:31	AK
								Certifications:	CTDOH-PH-0723,NELAC-NY10854,NJDEP-CT005,PADEP-68-044		
51-28-5	2,4-Dinitrophenol	ND		mg/kg dry	0.0835	0.167	2	EPA 8270E	06/24/2025 08:47	06/24/2025 20:31	AK
								Certifications:	CTDOH-PH-0723,NELAC-NY10854,NJDEP-CT005,PADEP-68-044		
121-14-2	2,4-Dinitrotoluene	ND		mg/kg dry	0.0419	0.0835	2	EPA 8270E	06/24/2025 08:47	06/24/2025 20:31	AK
								Certifications:	CTDOH-PH-0723,NELAC-NY10854,NJDEP-CT005,PADEP-68-044		

Sample Information

Client Sample ID: SB-3 (10-12) **York Sample ID:** 25F1387-06

York Project (SDG) No.	Client Project ID	Matrix	Collection Date/Time	Date Received
25F1387	2425 Atlantic Ave 25030016	Soil	June 20, 2025 10:40 am	06/20/2025

Semi-Volatiles, 8270 - Comprehensive

Log-in Notes:

Sample Notes:

Sample Prepared by Method: EPA 3550C

CAS No.	Parameter	Result	Flag	Units	Reported to LOD/MDL	LOQ	Dilution	Reference Method	Date/Time Prepared	Date/Time Analyzed	Analyst
606-20-2	2,6-Dinitrotoluene	ND		mg/kg dry	0.0419	0.0835	2	EPA 8270E	06/24/2025 08:47	06/24/2025 20:31	AK
								Certifications:	CTDOH-PH-0723,NELAC-NY10854,NJDEP-CT005,PADEP-68-044		
91-58-7	2-Chloronaphthalene	ND		mg/kg dry	0.0419	0.0835	2	EPA 8270E	06/24/2025 08:47	06/24/2025 20:31	AK
								Certifications:	CTDOH-PH-0723,NELAC-NY10854,NJDEP-CT005,PADEP-68-044		
95-57-8	2-Chlorophenol	ND		mg/kg dry	0.0419	0.0835	2	EPA 8270E	06/24/2025 08:47	06/24/2025 20:31	AK
								Certifications:	CTDOH-PH-0723,NELAC-NY10854,NJDEP-CT005,PADEP-68-044		
91-57-6	2-Methylnaphthalene	ND		mg/kg dry	0.0419	0.0835	2	EPA 8270E	06/24/2025 08:47	06/24/2025 20:31	AK
								Certifications:	CTDOH-PH-0723,NELAC-NY10854,NJDEP-CT005,PADEP-68-044		
95-48-7	2-Methylphenol	ND		mg/kg dry	0.0419	0.0835	2	EPA 8270E	06/24/2025 08:47	06/24/2025 20:31	AK
								Certifications:	CTDOH-PH-0723,NELAC-NY10854,NJDEP-CT005,PADEP-68-044		
88-74-4	2-Nitroaniline	ND		mg/kg dry	0.0835	0.167	2	EPA 8270E	06/24/2025 08:47	06/24/2025 20:31	AK
								Certifications:	CTDOH-PH-0723,NELAC-NY10854,NJDEP-CT005,PADEP-68-044		
88-75-5	2-Nitrophenol	ND		mg/kg dry	0.0419	0.0835	2	EPA 8270E	06/24/2025 08:47	06/24/2025 20:31	AK
								Certifications:	CTDOH-PH-0723,NELAC-NY10854,NJDEP-CT005,PADEP-68-044		
65794-96-9	3- & 4-Methylphenols	ND		mg/kg dry	0.0419	0.0835	2	EPA 8270E	06/24/2025 08:47	06/24/2025 20:31	AK
								Certifications:	CTDOH-PH-0723,NELAC-NY10854,NJDEP-CT005,PADEP-68-044		
91-94-1	3,3-Dichlorobenzidine	ND	CAL-E	mg/kg dry	0.0419	0.0835	2	EPA 8270E	06/24/2025 08:47	06/24/2025 20:31	AK
								Certifications:	NELAC-NY10854,NJDEP-CT005,PADEP-68-04440		
99-09-2	3-Nitroaniline	ND		mg/kg dry	0.0835	0.167	2	EPA 8270E	06/24/2025 08:47	06/24/2025 20:31	AK
								Certifications:	CTDOH-PH-0723,NELAC-NY10854,NJDEP-CT005,PADEP-68-044		
534-52-1	4,6-Dinitro-2-methylphenol	ND		mg/kg dry	0.0835	0.167	2	EPA 8270E	06/24/2025 08:47	06/24/2025 20:31	AK
								Certifications:	CTDOH-PH-0723,NELAC-NY10854,NJDEP-CT005,PADEP-68-044		
101-55-3	4-Bromophenyl phenyl ether	ND		mg/kg dry	0.0419	0.0835	2	EPA 8270E	06/24/2025 08:47	06/24/2025 20:31	AK
								Certifications:	CTDOH-PH-0723,NELAC-NY10854,NJDEP-CT005,PADEP-68-044		
59-50-7	4-Chloro-3-methylphenol	ND		mg/kg dry	0.0419	0.0835	2	EPA 8270E	06/24/2025 08:47	06/24/2025 20:31	AK
								Certifications:	CTDOH-PH-0723,NELAC-NY10854,NJDEP-CT005,PADEP-68-044		
106-47-8	4-Chloroaniline	ND		mg/kg dry	0.0419	0.0835	2	EPA 8270E	06/24/2025 08:47	06/24/2025 20:31	AK
								Certifications:	CTDOH-PH-0723,NELAC-NY10854,NJDEP-CT005,PADEP-68-044		
7005-72-3	4-Chlorophenyl phenyl ether	ND		mg/kg dry	0.0419	0.0835	2	EPA 8270E	06/24/2025 08:47	06/24/2025 20:31	AK
								Certifications:	CTDOH-PH-0723,NELAC-NY10854,NJDEP-CT005,PADEP-68-044		
100-01-6	4-Nitroaniline	ND		mg/kg dry	0.0835	0.167	2	EPA 8270E	06/24/2025 08:47	06/24/2025 20:31	AK
								Certifications:	CTDOH-PH-0723,NELAC-NY10854,NJDEP-CT005,PADEP-68-044		
100-02-7	4-Nitrophenol	ND		mg/kg dry	0.0835	0.167	2	EPA 8270E	06/24/2025 08:47	06/24/2025 20:31	AK
								Certifications:	CTDOH-PH-0723,NELAC-NY10854,NJDEP-CT005,PADEP-68-044		
83-32-9	Acenaphthene	ND		mg/kg dry	0.0419	0.0835	2	EPA 8270E	06/24/2025 08:47	06/24/2025 20:31	AK
								Certifications:	CTDOH-PH-0723,NELAC-NY10854,NJDEP-CT005,PADEP-68-044		
208-96-8	Acenaphthylene	ND		mg/kg dry	0.0419	0.0835	2	EPA 8270E	06/24/2025 08:47	06/24/2025 20:31	AK
								Certifications:	CTDOH-PH-0723,NELAC-NY10854,NJDEP-CT005,PADEP-68-044		
98-86-2	Acetophenone	ND		mg/kg dry	0.0419	0.0835	2	EPA 8270E	06/24/2025 08:47	06/24/2025 20:31	AK
								Certifications:	NELAC-NY10854,NJDEP-CT005,PADEP-68-04440		
62-53-3	Aniline	ND		mg/kg dry	0.167	0.334	2	EPA 8270E	06/24/2025 08:47	06/24/2025 20:31	AK
								Certifications:	NELAC-NY10854,NJDEP-CT005,PADEP-68-04440		
120-12-7	Anthracene	ND		mg/kg dry	0.0419	0.0835	2	EPA 8270E	06/24/2025 08:47	06/24/2025 20:31	AK
								Certifications:	CTDOH-PH-0723,NELAC-NY10854,NJDEP-CT005,PADEP-68-044		

Sample Information

Client Sample ID: SB-3 (10-12) **York Sample ID:** 25F1387-06

York Project (SDG) No.	Client Project ID	Matrix	Collection Date/Time	Date Received
25F1387	2425 Atlantic Ave 25030016	Soil	June 20, 2025 10:40 am	06/20/2025

Semi-Volatiles, 8270 - Comprehensive

Log-in Notes:

Sample Notes:

Sample Prepared by Method: EPA 3550C

CAS No.	Parameter	Result	Flag	Units	Reported to LOD/MDL	LOQ	Dilution	Reference Method	Date/Time Prepared	Date/Time Analyzed	Analyst
1912-24-9	Atrazine	ND	CCVE	mg/kg dry	0.0419	0.0835	2	EPA 8270E	06/24/2025 08:47	06/24/2025 20:31	AK
								Certifications:	NELAC-NY10854,NJDEP-CT005,PADEP-68-04440		
100-52-7	Benzaldehyde	ND	CCVE, ICVE	mg/kg dry	0.0419	0.0835	2	EPA 8270E	06/24/2025 08:47	06/24/2025 20:31	AK
								Certifications:	NELAC-NY10854,NJDEP-CT005,PADEP-68-04440		
92-87-5	Benzidine	ND	CAL-E	mg/kg dry	0.167	0.334	2	EPA 8270E	06/24/2025 08:47	06/24/2025 20:31	AK
								Certifications:	CTDOH-PH-0723,NELAC-NY10854,PADEP-68-04440		
56-55-3	Benzo(a)anthracene	ND		mg/kg dry	0.0419	0.0835	2	EPA 8270E	06/24/2025 08:47	06/24/2025 20:31	AK
								Certifications:	CTDOH-PH-0723,NELAC-NY10854,NJDEP-CT005,PADEP-68-044		
50-32-8	Benzo(a)pyrene	ND		mg/kg dry	0.0419	0.0835	2	EPA 8270E	06/24/2025 08:47	06/24/2025 20:31	AK
								Certifications:	CTDOH-PH-0723,NELAC-NY10854,NJDEP-CT005,PADEP-68-044		
205-99-2	Benzo(b)fluoranthene	ND		mg/kg dry	0.0419	0.0835	2	EPA 8270E	06/24/2025 08:47	06/24/2025 20:31	AK
								Certifications:	CTDOH-PH-0723,NELAC-NY10854,NJDEP-CT005,PADEP-68-044		
191-24-2	Benzo(g,h,i)perylene	ND		mg/kg dry	0.0419	0.0835	2	EPA 8270E	06/24/2025 08:47	06/24/2025 20:31	AK
								Certifications:	CTDOH-PH-0723,NELAC-NY10854,NJDEP-CT005,PADEP-68-044		
207-08-9	Benzo(k)fluoranthene	ND		mg/kg dry	0.0419	0.0835	2	EPA 8270E	06/24/2025 08:47	06/24/2025 20:31	AK
								Certifications:	CTDOH-PH-0723,NELAC-NY10854,NJDEP-CT005,PADEP-68-044		
65-85-0	Benzoic acid	ND	ICVE	mg/kg dry	0.0419	0.0835	2	EPA 8270E	06/24/2025 08:47	06/24/2025 20:31	AK
								Certifications:	NELAC-NY10854,NJDEP-CT005,PADEP-68-04440		
100-51-6	Benzyl alcohol	ND		mg/kg dry	0.0419	0.0835	2	EPA 8270E	06/24/2025 08:47	06/24/2025 20:31	AK
								Certifications:	NELAC-NY10854,NJDEP-CT005,PADEP-68-04440		
85-68-7	Benzyl butyl phthalate	ND		mg/kg dry	0.0419	0.0835	2	EPA 8270E	06/24/2025 08:47	06/24/2025 20:31	AK
								Certifications:	CTDOH-PH-0723,NELAC-NY10854,NJDEP-CT005,PADEP-68-044		
111-91-1	Bis(2-chloroethoxy)methane	ND		mg/kg dry	0.0419	0.0835	2	EPA 8270E	06/24/2025 08:47	06/24/2025 20:31	AK
								Certifications:	CTDOH-PH-0723,NELAC-NY10854,NJDEP-CT005,PADEP-68-044		
111-44-4	Bis(2-chloroethyl)ether	ND		mg/kg dry	0.0419	0.0835	2	EPA 8270E	06/24/2025 08:47	06/24/2025 20:31	AK
								Certifications:	CTDOH-PH-0723,NELAC-NY10854,NJDEP-CT005,PADEP-68-044		
108-60-1	Bis(2-chloroisopropyl)ether	ND		mg/kg dry	0.0419	0.0835	2	EPA 8270E	06/24/2025 08:47	06/24/2025 20:31	AK
								Certifications:	CTDOH-PH-0723,NELAC-NY10854,NJDEP-CT005,PADEP-68-044		
117-81-7	Bis(2-ethylhexyl)phthalate	ND		mg/kg dry	0.0419	0.0835	2	EPA 8270E	06/24/2025 08:47	06/24/2025 20:31	AK
								Certifications:	CTDOH-PH-0723,NELAC-NY10854,NJDEP-CT005,PADEP-68-044		
105-60-2	Caprolactam	ND	CAL-E, CCVE	mg/kg dry	0.0835	0.167	2	EPA 8270E	06/24/2025 08:47	06/24/2025 20:31	AK
								Certifications:	NELAC-NY10854,NJDEP-CT005,PADEP-68-04440		
86-74-8	Carbazole	ND		mg/kg dry	0.0419	0.0835	2	EPA 8270E	06/24/2025 08:47	06/24/2025 20:31	AK
								Certifications:	CTDOH-PH-0723,NELAC-NY10854,NJDEP-CT005,PADEP-68-044		
218-01-9	Chrysene	ND		mg/kg dry	0.0419	0.0835	2	EPA 8270E	06/24/2025 08:47	06/24/2025 20:31	AK
								Certifications:	CTDOH-PH-0723,NELAC-NY10854,NJDEP-CT005,PADEP-68-044		
53-70-3	Dibenzo(a,h)anthracene	ND		mg/kg dry	0.0419	0.0835	2	EPA 8270E	06/24/2025 08:47	06/24/2025 20:31	AK
								Certifications:	CTDOH-PH-0723,NELAC-NY10854,NJDEP-CT005,PADEP-68-044		
132-64-9	Dibenzofuran	ND		mg/kg dry	0.0419	0.0835	2	EPA 8270E	06/24/2025 08:47	06/24/2025 20:31	AK
								Certifications:	CTDOH-PH-0723,NELAC-NY10854,NJDEP-CT005,PADEP-68-044		
84-66-2	Diethyl phthalate	ND		mg/kg dry	0.0419	0.0835	2	EPA 8270E	06/24/2025 08:47	06/24/2025 20:31	AK
								Certifications:	CTDOH-PH-0723,NELAC-NY10854,NJDEP-CT005,PADEP-68-044		
131-11-3	Dimethyl phthalate	ND		mg/kg dry	0.0419	0.0835	2	EPA 8270E	06/24/2025 08:47	06/24/2025 20:31	AK
								Certifications:	CTDOH-PH-0723,NELAC-NY10854,NJDEP-CT005,PADEP-68-044		

Sample Information

Client Sample ID: SB-3 (10-12) **York Sample ID:** 25F1387-06

York Project (SDG) No.	Client Project ID	Matrix	Collection Date/Time	Date Received
25F1387	2425 Atlantic Ave 25030016	Soil	June 20, 2025 10:40 am	06/20/2025

Semi-Volatiles, 8270 - Comprehensive

Log-in Notes:

Sample Notes:

Sample Prepared by Method: EPA 3550C

CAS No.	Parameter	Result	Flag	Units	Reported to LOD/MDL	LOQ	Dilution	Reference Method	Date/Time Prepared	Date/Time Analyzed	Analyst
84-74-2	Di-n-butyl phthalate	ND		mg/kg dry	0.0419	0.0835	2	EPA 8270E	06/24/2025 08:47	06/24/2025 20:31	AK
								Certifications:	CTDOH-PH-0723,NELAC-NY10854,NJDEP-CT005,PADEP-68-044		
117-84-0	Di-n-octyl phthalate	ND		mg/kg dry	0.0419	0.0835	2	EPA 8270E	06/24/2025 08:47	06/24/2025 20:31	AK
								Certifications:	CTDOH-PH-0723,NELAC-NY10854,NJDEP-CT005,PADEP-68-044		
206-44-0	Fluoranthene	ND		mg/kg dry	0.0419	0.0835	2	EPA 8270E	06/24/2025 08:47	06/24/2025 20:31	AK
								Certifications:	CTDOH-PH-0723,NELAC-NY10854,NJDEP-CT005,PADEP-68-044		
86-73-7	Fluorene	ND		mg/kg dry	0.0419	0.0835	2	EPA 8270E	06/24/2025 08:47	06/24/2025 20:31	AK
								Certifications:	NELAC-NY10854,NJDEP-CT005,PADEP-68-04440		
118-74-1	Hexachlorobenzene	ND		mg/kg dry	0.0419	0.0835	2	EPA 8270E	06/24/2025 08:47	06/24/2025 20:31	AK
								Certifications:	CTDOH-PH-0723,NELAC-NY10854,NJDEP-CT005,PADEP-68-044		
87-68-3	Hexachlorobutadiene	ND		mg/kg dry	0.0419	0.0835	2	EPA 8270E	06/24/2025 08:47	06/24/2025 20:31	AK
								Certifications:	CTDOH-PH-0723,NELAC-NY10854,NJDEP-CT005,PADEP-68-044		
77-47-4	Hexachlorocyclopentadiene	ND		mg/kg dry	0.0419	0.0835	2	EPA 8270E	06/24/2025 08:47	06/24/2025 20:31	AK
								Certifications:	CTDOH-PH-0723,NELAC-NY10854,NJDEP-CT005,PADEP-68-044		
67-72-1	Hexachloroethane	ND		mg/kg dry	0.0419	0.0835	2	EPA 8270E	06/24/2025 08:47	06/24/2025 20:31	AK
								Certifications:	CTDOH-PH-0723,NELAC-NY10854,NJDEP-CT005,PADEP-68-044		
193-39-5	Indeno(1,2,3-cd)pyrene	ND		mg/kg dry	0.0419	0.0835	2	EPA 8270E	06/24/2025 08:47	06/24/2025 20:31	AK
								Certifications:	CTDOH-PH-0723,NELAC-NY10854,NJDEP-CT005,PADEP-68-044		
78-59-1	Isophorone	ND		mg/kg dry	0.0419	0.0835	2	EPA 8270E	06/24/2025 08:47	06/24/2025 20:31	AK
								Certifications:	CTDOH-PH-0723,NELAC-NY10854,NJDEP-CT005,PADEP-68-044		
91-20-3	Naphthalene	ND		mg/kg dry	0.0419	0.0835	2	EPA 8270E	06/24/2025 08:47	06/24/2025 20:31	AK
								Certifications:	CTDOH-PH-0723,NELAC-NY10854,NJDEP-CT005,PADEP-68-044		
98-95-3	Nitrobenzene	ND		mg/kg dry	0.0419	0.0835	2	EPA 8270E	06/24/2025 08:47	06/24/2025 20:31	AK
								Certifications:	CTDOH-PH-0723,NELAC-NY10854,NJDEP-CT005,PADEP-68-044		
62-75-9	N-Nitrosodimethylamine	ND		mg/kg dry	0.0419	0.0835	2	EPA 8270E	06/24/2025 08:47	06/24/2025 20:31	AK
								Certifications:	CTDOH-PH-0723,NELAC-NY10854,NJDEP-CT005,PADEP-68-044		
621-64-7	N-nitroso-di-n-propylamine	ND		mg/kg dry	0.0419	0.0835	2	EPA 8270E	06/24/2025 08:47	06/24/2025 20:31	AK
								Certifications:	CTDOH-PH-0723,NELAC-NY10854,NJDEP-CT005,PADEP-68-044		
86-30-6	N-Nitrosodiphenylamine	ND		mg/kg dry	0.0419	0.0835	2	EPA 8270E	06/24/2025 08:47	06/24/2025 20:31	AK
								Certifications:	CTDOH-PH-0723,NELAC-NY10854,NJDEP-CT005,PADEP-68-044		
87-86-5	Pentachlorophenol	ND		mg/kg dry	0.0419	0.0835	2	EPA 8270E	06/24/2025 08:47	06/24/2025 20:31	AK
								Certifications:	CTDOH-PH-0723,NELAC-NY10854,NJDEP-CT005,PADEP-68-044		
85-01-8	Phenanthrene	ND		mg/kg dry	0.0419	0.0835	2	EPA 8270E	06/24/2025 08:47	06/24/2025 20:31	AK
								Certifications:	CTDOH-PH-0723,NELAC-NY10854,NJDEP-CT005,PADEP-68-044		
108-95-2	Phenol	ND		mg/kg dry	0.0419	0.0835	2	EPA 8270E	06/24/2025 08:47	06/24/2025 20:31	AK
								Certifications:	CTDOH-PH-0723,NELAC-NY10854,NJDEP-CT005,PADEP-68-044		
129-00-0	Pyrene	ND		mg/kg dry	0.0419	0.0835	2	EPA 8270E	06/24/2025 08:47	06/24/2025 20:31	AK
								Certifications:	CTDOH-PH-0723,NELAC-NY10854,NJDEP-CT005,PADEP-68-044		
110-86-1	Pyridine	ND		mg/kg dry	0.167	0.334	2	EPA 8270E	06/24/2025 08:47	06/24/2025 20:31	AK
								Certifications:	CTDOH-PH-0723,NELAC-NY10854,NJDEP-CT005,PADEP-68-044		

	Surrogate Recoveries	Result	Acceptance Range
367-12-4	*Surrogate: SURR: 2-Fluorophenol*	*95.8 %*	*20-108*
13127-88-3	*Surrogate: SURR: Phenol-d6*	*79.1 %*	*23-114*

Sample Information

Client Sample ID: SB-3 (10-12) **York Sample ID:** 25F1387-06

York Project (SDG) No.	Client Project ID	Matrix	Collection Date/Time	Date Received
25F1387	2425 Atlantic Ave 25030016	Soil	June 20, 2025 10:40 am	06/20/2025

Semi-Volatiles, 8270 - Comprehensive

Log-in Notes: **Sample Notes:**

Sample Prepared by Method: EPA 3550C

CAS No.	Parameter	Result	Flag	Units	Reported to LOD/MDL	LOQ	Dilution	Reference Method	Date/Time Prepared	Date/Time Analyzed	Analyst
4165-60-0	*Surrogate: SURR: Nitrobenzene-d5*	*91.4 %*			*22-108*						
321-60-8	*Surrogate: SURR: 2-Fluorobiphenyl*	*85.2 %*			*21-113*						
118-79-6	*Surrogate: SURR: 2,4,6-Tribromophenol*	*113 %*	S-08		*19-110*						
1718-51-0	*Surrogate: SURR: Terphenyl-d14*	*96.6 %*			*24-116*						

Pesticides, 8081 NYSDEC Part 375

Log-in Notes: **Sample Notes:**

Sample Prepared by Method: EPA 3550C

CAS No.	Parameter	Result	Flag	Units	Reported to LOQ	Dilution	Reference Method	Date/Time Prepared	Date/Time Analyzed	Analyst
72-54-8	4,4'-DDD	ND		mg/kg dry	0.00161	5	EPA 8081B	06/24/2025 12:54	06/25/2025 03:37	RJ
							Certifications:	CTDOH-PH-0723,NELAC-NY10854,NJDEP-CT005,PADEP-68-044		
72-55-9	4,4'-DDE	ND		mg/kg dry	0.00161	5	EPA 8081B	06/24/2025 12:54	06/25/2025 03:37	RJ
							Certifications:	CTDOH-PH-0723,NELAC-NY10854,NJDEP-CT005,PADEP-68-044		
50-29-3	4,4'-DDT	ND		mg/kg dry	0.00161	5	EPA 8081B	06/24/2025 12:54	06/25/2025 03:37	RJ
							Certifications:	CTDOH-PH-0723,NELAC-NY10854,NJDEP-CT005,PADEP-68-044		
309-00-2	Aldrin	ND		mg/kg dry	0.00161	5	EPA 8081B	06/24/2025 12:54	06/25/2025 03:37	RJ
							Certifications:	CTDOH-PH-0723,NELAC-NY10854,NJDEP-CT005,PADEP-68-044		
319-84-6	alpha-BHC	ND		mg/kg dry	0.00161	5	EPA 8081B	06/24/2025 12:54	06/25/2025 03:37	RJ
							Certifications:	CTDOH-PH-0723,NELAC-NY10854,NJDEP-CT005,PADEP-68-044		
5103-71-9	alpha-Chlordane	ND		mg/kg dry	0.00161	5	EPA 8081B	06/24/2025 12:54	06/25/2025 03:37	RJ
							Certifications:	NELAC-NY10854,NJDEP-CT005		
319-85-7	beta-BHC	ND		mg/kg dry	0.00161	5	EPA 8081B	06/24/2025 12:54	06/25/2025 03:37	RJ
							Certifications:	CTDOH-PH-0723,NELAC-NY10854,NJDEP-CT005,PADEP-68-044		
319-86-8	delta-BHC	ND		mg/kg dry	0.00161	5	EPA 8081B	06/24/2025 12:54	06/25/2025 03:37	RJ
							Certifications:	CTDOH-PH-0723,NELAC-NY10854,NJDEP-CT005,PADEP-68-044		
60-57-1	Dieldrin	ND		mg/kg dry	0.00161	5	EPA 8081B	06/24/2025 12:54	06/25/2025 03:37	RJ
							Certifications:	CTDOH-PH-0723,NELAC-NY10854,NJDEP-CT005,PADEP-68-044		
959-98-8	Endosulfan I	ND		mg/kg dry	0.00161	5	EPA 8081B	06/24/2025 12:54	06/25/2025 03:37	RJ
							Certifications:	CTDOH-PH-0723,NELAC-NY10854,NJDEP-CT005,PADEP-68-044		
33213-65-9	Endosulfan II	ND		mg/kg dry	0.00161	5	EPA 8081B	06/24/2025 12:54	06/25/2025 03:37	RJ
							Certifications:	CTDOH-PH-0723,NELAC-NY10854		
1031-07-8	Endosulfan sulfate	ND		mg/kg dry	0.00161	5	EPA 8081B	06/24/2025 12:54	06/25/2025 03:37	RJ
							Certifications:	CTDOH-PH-0723,NELAC-NY10854,NJDEP-CT005,PADEP-68-044		
72-20-8	Endrin	ND		mg/kg dry	0.00161	5	EPA 8081B	06/24/2025 12:54	06/25/2025 03:37	RJ
							Certifications:	CTDOH-PH-0723,NELAC-NY10854,NJDEP-CT005,PADEP-68-044		
58-89-9	gamma-BHC (Lindane)	ND		mg/kg dry	0.00161	5	EPA 8081B	06/24/2025 12:54	06/25/2025 03:37	RJ
							Certifications:	CTDOH-PH-0723,NELAC-NY10854,NJDEP-CT005,PADEP-68-044		
76-44-8	Heptachlor	ND		mg/kg dry	0.00161	5	EPA 8081B	06/24/2025 12:54	06/25/2025 03:37	RJ
							Certifications:	CTDOH-PH-0723,NELAC-NY10854,NJDEP-CT005,PADEP-68-044		

	Surrogate Recoveries	Result	Acceptance Range
2051-24-3	*Surrogate: Decachlorobiphenyl*	*75.4 %*	*30-150*
877-09-8	*Surrogate: Tetrachloro-m-xylene*	*70.4 %*	*30-150*

Sample Information

Client Sample ID: SB-3 (10-12) **York Sample ID:** 25F1387-06

York Project (SDG) No.	Client Project ID	Matrix	Collection Date/Time	Date Received
25F1387	2425 Atlantic Ave 25030016	Soil	June 20, 2025 10:40 am	06/20/2025

Polychlorinated Biphenyls (PCB)

Log-in Notes:

Sample Notes:

Sample Prepared by Method: EPA 3550C

CAS No.	Parameter	Result	Flag	Units	Reported to LOQ	Dilution	Reference Method	Date/Time Prepared	Date/Time Analyzed	Analyst
12674-11-2	Aroclor 1016	ND		mg/kg dry	0.0163	1	EPA 8082A	06/24/2025 12:52	06/26/2025 11:36	NF
							Certifications:	NELAC-NY10854,CTDOH-PH-0723,NJDEP-CT005,PADEP-68-044		
11104-28-2	Aroclor 1221	ND		mg/kg dry	0.0163	1	EPA 8082A	06/24/2025 12:52	06/26/2025 11:36	NF
							Certifications:	NELAC-NY10854,CTDOH-PH-0723,NJDEP-CT005,PADEP-68-044		
11141-16-5	Aroclor 1232	ND		mg/kg dry	0.0163	1	EPA 8082A	06/24/2025 12:52	06/26/2025 11:36	NF
							Certifications:	NELAC-NY10854,CTDOH-PH-0723,NJDEP-CT005,PADEP-68-044		
53469-21-9	Aroclor 1242	ND		mg/kg dry	0.0163	1	EPA 8082A	06/24/2025 12:52	06/26/2025 11:36	NF
							Certifications:	NELAC-NY10854,CTDOH-PH-0723,NJDEP-CT005,PADEP-68-044		
12672-29-6	Aroclor 1248	ND		mg/kg dry	0.0163	1	EPA 8082A	06/24/2025 12:52	06/26/2025 11:36	NF
							Certifications:	NELAC-NY10854,CTDOH-PH-0723,NJDEP-CT005,PADEP-68-044		
11097-69-1	Aroclor 1254	ND		mg/kg dry	0.0163	1	EPA 8082A	06/24/2025 12:52	06/26/2025 11:36	NF
							Certifications:	NELAC-NY10854,CTDOH-PH-0723,NJDEP-CT005,PADEP-68-044		
11096-82-5	Aroclor 1260	ND		mg/kg dry	0.0163	1	EPA 8082A	06/24/2025 12:52	06/26/2025 11:36	NF
							Certifications:	NELAC-NY10854,CTDOH-PH-0723,NJDEP-CT005,PADEP-68-044		
1336-36-3	* Total PCBs	ND		mg/kg dry	0.0163	1	EPA 8082A	06/24/2025 12:52	06/26/2025 11:36	NF
							Certifications:			

	Surrogate Recoveries	Result	Acceptance Range
877-09-8	*Surrogate: Tetrachloro-m-xylene*	*77.0 %*	*30-120*
2051-24-3	*Surrogate: Decachlorobiphenyl*	*74.5 %*	*30-120*

Metals, Target Analyte

Log-in Notes:

Sample Notes:

Sample Prepared by Method: EPA 3050B

CAS No.	Parameter	Result	Flag	Units	Reported to LOQ	Dilution	Reference Method	Date/Time Prepared	Date/Time Analyzed	Analyst
7429-90-5	**Aluminum**	**4470**		mg/kg dry	4.20	1	EPA 6010D	06/24/2025 14:52	06/25/2025 11:53	AGNR
							Certifications:	CTDOH-PH-0723,NELAC-NY10854,NJDEP-CT005,PADEP-68-044		
7440-36-0	Antimony	ND		mg/kg dry	2.10	1	EPA 6010D	06/24/2025 14:52	06/25/2025 11:53	AGNR
							Certifications:	CTDOH-PH-0723,NELAC-NY10854,NJDEP-CT005,PADEP-68-044		
7440-38-2	**Arsenic**	**1.97**		mg/kg dry	1.26	1	EPA 6010D	06/24/2025 14:52	06/25/2025 11:53	AGNR
							Certifications:	CTDOH-PH-0723,NELAC-NY10854,NJDEP-CT005,PADEP-68-044		
7440-39-3	**Barium**	**22.4**		mg/kg dry	2.10	1	EPA 6010D	06/24/2025 14:52	06/25/2025 11:53	AGNR
							Certifications:	CTDOH-PH-0723,NELAC-NY10854,NJDEP-CT005,PADEP-68-044		
7440-41-7	**Beryllium**	**0.098**		mg/kg dry	0.042	1	EPA 6010D	06/24/2025 14:52	06/25/2025 11:53	AGNR
							Certifications:	CTDOH-PH-0723,NELAC-NY10854,NJDEP-CT005,PADEP-68-044		
7440-43-9	Cadmium	ND		mg/kg dry	0.252	1	EPA 6010D	06/24/2025 14:52	06/25/2025 11:53	AGNR
							Certifications:	CTDOH-PH-0723,NELAC-NY10854,NJDEP-CT005,PADEP-68-044		
7440-70-2	**Calcium**	**935**	B	mg/kg dry	4.20	1	EPA 6010D	06/24/2025 14:52	06/25/2025 11:53	AGNR
							Certifications:	CTDOH-PH-0723,NELAC-NY10854,NJDEP-CT005,PADEP-68-044		
7440-47-3	**Chromium**	**10.2**		mg/kg dry	0.420	1	EPA 6010D	06/24/2025 14:52	06/25/2025 11:53	AGNR
							Certifications:	CTDOH-PH-0723,NELAC-NY10854,NJDEP-CT005,PADEP-68-044		

Sample Information

Client Sample ID: SB-3 (10-12) **York Sample ID:** 25F1387-06

York Project (SDG) No.	Client Project ID	Matrix	Collection Date/Time	Date Received
25F1387	2425 Atlantic Ave 25030016	Soil	June 20, 2025 10:40 am	06/20/2025

Metals, Target Analyte

Log-in Notes:

Sample Notes:

Sample Prepared by Method: EPA 3050B

CAS No.	Parameter	Result	Flag	Units	Reported to LOQ	Dilution	Reference Method	Date/Time Prepared	Date/Time Analyzed	Analyst
7440-48-4	**Cobalt**	**4.38**		mg/kg dry	0.336	1	EPA 6010D	06/24/2025 14:52	06/25/2025 11:53	AGNR
							Certifications:	CTDOH-PH-0723,NELAC-NY10854,NJDEP-CT005,PADEP-68-044		
7440-50-8	**Copper**	**12.2**		mg/kg dry	1.68	1	EPA 6010D	06/24/2025 14:52	06/25/2025 11:53	AGNR
							Certifications:	CTDOH-PH-0723,NELAC-NY10854,NJDEP-CT005,PADEP-68-044		
7439-89-6	**Iron**	**21200**		mg/kg dry	21.0	1	EPA 6010D	06/24/2025 14:52	06/25/2025 11:53	AGNR
							Certifications:	CTDOH-PH-0723,NELAC-NY10854,NJDEP-CT005,PADEP-68-044		
7439-92-1	**Lead**	**1.88**		mg/kg dry	0.420	1	EPA 6010D	06/24/2025 14:52	06/25/2025 11:53	AGNR
							Certifications:	CTDOH-PH-0723,NELAC-NY10854,NJDEP-CT005,PADEP-68-044		
7439-95-4	**Magnesium**	**1560**	B	mg/kg dry	4.20	1	EPA 6010D	06/24/2025 14:52	06/25/2025 11:53	AGNR
							Certifications:	CTDOH-PH-0723,NELAC-NY10854,NJDEP-CT005,PADEP-68-044		
7439-96-5	**Manganese**	**413**		mg/kg dry	0.420	1	EPA 6010D	06/24/2025 14:52	06/25/2025 11:53	AGNR
							Certifications:	CTDOH-PH-0723,NELAC-NY10854,NJDEP-CT005,PADEP-68-044		
7440-02-0	**Nickel**	**9.53**		mg/kg dry	0.837	1	EPA 6010D	06/24/2025 14:52	06/25/2025 11:53	AGNR
							Certifications:	CTDOH-PH-0723,NELAC-NY10854,NJDEP-CT005,PADEP-68-044		
7440-09-7	**Potassium**	**485**		mg/kg dry	4.20	1	EPA 6010D	06/24/2025 14:52	06/25/2025 11:53	AGNR
							Certifications:	CTDOH-PH-0723,NELAC-NY10854,NJDEP-CT005,PADEP-68-044		
7782-49-2	Selenium	ND		mg/kg dry	2.10	1	EPA 6010D	06/24/2025 14:52	06/25/2025 11:53	AGNR
							Certifications:	CTDOH-PH-0723,NELAC-NY10854,NJDEP-CT005,PADEP-68-044		
7440-22-4	Silver	ND		mg/kg dry	0.423	1	EPA 6010D	06/24/2025 14:52	06/25/2025 11:53	AGNR
							Certifications:	CTDOH-PH-0723,NELAC-NY10854,NJDEP-CT005,PADEP-68-044		
7440-23-5	**Sodium**	**123**		mg/kg dry	42.0	1	EPA 6010D	06/24/2025 14:52	06/25/2025 11:53	AGNR
							Certifications:	CTDOH-PH-0723,NELAC-NY10854,NJDEP-CT005,PADEP-68-044		
7440-28-0	Thallium	ND		mg/kg dry	1.68	1	EPA 6010D	06/24/2025 14:52	06/25/2025 11:53	AGNR
							Certifications:	CTDOH-PH-0723,NELAC-NY10854,NJDEP-CT005,PADEP-68-044		
7440-62-2	**Vanadium**	**17.4**		mg/kg dry	0.837	1	EPA 6010D	06/24/2025 14:52	06/25/2025 11:53	AGNR
							Certifications:	CTDOH-PH-0723,NELAC-NY10854,NJDEP-CT005,PADEP-68-044		
7440-66-6	**Zinc**	**11.9**		mg/kg dry	2.09	1	EPA 6010D	06/24/2025 14:52	06/25/2025 11:53	AGNR
							Certifications:	CTDOH-PH-0723,NELAC-NY10854,NJDEP-CT005,PADEP-68-044		

Mercury by 7473

Log-in Notes:

Sample Notes:

Sample Prepared by Method: EPA 7473 soil

CAS No.	Parameter	Result	Flag	Units	Reported to LOQ	Dilution	Reference Method	Date/Time Prepared	Date/Time Analyzed	Analyst
7439-97-6	Mercury	ND		mg/kg dry	0.0302	1	EPA 7473	06/25/2025 07:49	06/25/2025 14:51	DBT
							Certifications:	CTDOH-PH-0723,NJDEP-CT005,NELAC-NY10854,PADEP-68-044		

Total Solids

Log-in Notes:

Sample Notes:

Sample Prepared by Method: % Solids Prep

CAS No.	Parameter	Result	Flag	Units	Reported to LOQ	Dilution	Reference Method	Date/Time Prepared	Date/Time Analyzed	Analyst
solids	*** % Solids**	**99.2**		%	0.100	1	SM 2540G	06/24/2025 08:39	06/24/2025 10:00	SMM
							Certifications:	CTDOH-PH-0723		

Sample Information

Client Sample ID: **SB-3 (10-12)** **York Sample ID:** **25F1387-06**

York Project (SDG) No.	Client Project ID	Matrix	Collection Date/Time	Date Received
25F1387	2425 Atlantic Ave 25030016	Soil	June 20, 2025 10:40 am	06/20/2025

Sample Information

Client Sample ID: **SB-4 (0-2)** **York Sample ID:** **25F1387-07**

York Project (SDG) No.	Client Project ID	Matrix	Collection Date/Time	Date Received
25F1387	2425 Atlantic Ave 25030016	Soil	June 20, 2025 12:40 pm	06/20/2025

Volatile Organics, 8260 - Comprehensive

Log-in Notes:

Sample Notes:

Sample Prepared by Method: EPA 5035A

CAS No.	Parameter	Result	Flag	Units	Reported to LOD/MDL	LOQ	Dilution	Reference Method	Date/Time Prepared	Date/Time Analyzed	Analyst
630-20-6	1,1,1,2-Tetrachloroethane	ND		mg/kg dry	0.0024	0.0048	1	EPA 8260D	06/24/2025 09:04	06/24/2025 13:27	PRS
								Certifications:	CTDOH-PH-0723,NELAC-NY10854,NELAC-NY12058,NJDEP-CT		
71-55-6	1,1,1-Trichloroethane	ND		mg/kg dry	0.0024	0.0048	1	EPA 8260D	06/24/2025 09:04	06/24/2025 13:27	PRS
								Certifications:	CTDOH-PH-0723,NELAC-NY10854,NELAC-NY12058,NJDEP-CT		
79-34-5	1,1,2,2-Tetrachloroethane	ND		mg/kg dry	0.0024	0.0048	1	EPA 8260D	06/24/2025 09:04	06/24/2025 13:27	PRS
								Certifications:	CTDOH-PH-0723,NELAC-NY10854,NELAC-NY12058,NJDEP-CT		
76-13-1	1,1,2-Trichloro-1,2,2-trifluoroethane (Freon 113)	ND		mg/kg dry	0.0024	0.0048	1	EPA 8260D	06/24/2025 09:04	06/24/2025 13:27	PRS
								Certifications:	CTDOH-PH-0723,NELAC-NY10854,NELAC-NY12058,NJDEP-CT		
79-00-5	1,1,2-Trichloroethane	ND		mg/kg dry	0.0024	0.0048	1	EPA 8260D	06/24/2025 09:04	06/24/2025 13:27	PRS
								Certifications:	CTDOH-PH-0723,NELAC-NY10854,NELAC-NY12058,NJDEP-CT		
75-34-3	1,1-Dichloroethane	ND		mg/kg dry	0.0024	0.0048	1	EPA 8260D	06/24/2025 09:04	06/24/2025 13:27	PRS
								Certifications:	CTDOH-PH-0723,NELAC-NY10854,NELAC-NY12058,NJDEP-CT		
75-35-4	1,1-Dichloroethylene	ND		mg/kg dry	0.0024	0.0048	1	EPA 8260D	06/24/2025 09:04	06/24/2025 13:27	PRS
								Certifications:	CTDOH-PH-0723,NELAC-NY10854,NELAC-NY12058,NJDEP-CT		
87-61-6	1,2,3-Trichlorobenzene	ND		mg/kg dry	0.0024	0.0048	1	EPA 8260D	06/24/2025 09:04	06/24/2025 13:27	PRS
								Certifications:	NELAC-NY10854,NELAC-NY12058,NJDEP-CT005,PADEP-68-04		
96-18-4	1,2,3-Trichloropropane	ND		mg/kg dry	0.0024	0.0048	1	EPA 8260D	06/24/2025 09:04	06/24/2025 13:27	PRS
								Certifications:	NELAC-NY10854,NELAC-NY12058,NJDEP-CT005		
120-82-1	1,2,4-Trichlorobenzene	ND		mg/kg dry	0.0024	0.0048	1	EPA 8260D	06/24/2025 09:04	06/24/2025 13:27	PRS
								Certifications:	NELAC-NY10854,NELAC-NY12058,NJDEP-CT005,PADEP-68-04		
95-63-6	1,2,4-Trimethylbenzene	ND		mg/kg dry	0.0024	0.0048	1	EPA 8260D	06/24/2025 09:04	06/24/2025 13:27	PRS
								Certifications:	CTDOH-PH-0723,NELAC-NY10854,NELAC-NY12058,NJDEP-CT		
96-12-8	1,2-Dibromo-3-chloropropane	ND		mg/kg dry	0.0024	0.0048	1	EPA 8260D	06/24/2025 09:04	06/24/2025 13:27	PRS
								Certifications:	CTDOH-PH-0723,NELAC-NY10854,NELAC-NY12058,NJDEP-CT		
106-93-4	1,2-Dibromoethane	ND		mg/kg dry	0.0024	0.0048	1	EPA 8260D	06/24/2025 09:04	06/24/2025 13:27	PRS
								Certifications:	CTDOH-PH-0723,NELAC-NY10854,NELAC-NY12058,NJDEP-CT		
95-50-1	1,2-Dichlorobenzene	ND		mg/kg dry	0.0024	0.0048	1	EPA 8260D	06/24/2025 09:04	06/24/2025 13:27	PRS
								Certifications:	CTDOH-PH-0723,NELAC-NY10854,NELAC-NY12058,NJDEP-CT		
107-06-2	1,2-Dichloroethane	ND		mg/kg dry	0.0024	0.0048	1	EPA 8260D	06/24/2025 09:04	06/24/2025 13:27	PRS
								Certifications:	CTDOH-PH-0723,NELAC-NY10854,NELAC-NY12058,NJDEP-CT		
78-87-5	1,2-Dichloropropane	ND		mg/kg dry	0.0024	0.0048	1	EPA 8260D	06/24/2025 09:04	06/24/2025 13:27	PRS
								Certifications:	CTDOH-PH-0723,NELAC-NY10854,NELAC-NY12058,NJDEP-CT		
108-67-8	1,3,5-Trimethylbenzene	ND		mg/kg dry	0.0024	0.0048	1	EPA 8260D	06/24/2025 09:04	06/24/2025 13:27	PRS
								Certifications:	CTDOH-PH-0723,NELAC-NY10854,NELAC-NY12058,NJDEP-CT		
541-73-1	1,3-Dichlorobenzene	ND		mg/kg dry	0.0024	0.0048	1	EPA 8260D	06/24/2025 09:04	06/24/2025 13:27	PRS
								Certifications:	CTDOH-PH-0723,NELAC-NY10854,NELAC-NY12058,NJDEP-CT		
106-46-7	1,4-Dichlorobenzene	ND		mg/kg dry	0.0024	0.0048	1	EPA 8260D	06/24/2025 09:04	06/24/2025 13:27	PRS
								Certifications:	CTDOH-PH-0723,NELAC-NY10854,NELAC-NY12058,NJDEP-CT		
123-91-1	1,4-Dioxane	ND		mg/kg dry	0.048	0.096	1	EPA 8260D	06/24/2025 09:04	06/24/2025 13:27	PRS
								Certifications:	NELAC-NY10854,NELAC-NY12058,NJDEP-CT005,PADEP-68-04		
78-93-3	2-Butanone	ND	CCVE	mg/kg dry	0.0024	0.0048	1	EPA 8260D	06/24/2025 09:04	06/24/2025 13:27	PRS
								Certifications:	CTDOH-PH-0723,NELAC-NY10854,NELAC-NY12058,NJDEP-CT		

Sample Information

Client Sample ID: SB-4 (0-2) **York Sample ID:** 25F1387-07

York Project (SDG) No.	Client Project ID	Matrix	Collection Date/Time	Date Received
25F1387	2425 Atlantic Ave 25030016	Soil	June 20, 2025 12:40 pm	06/20/2025

Volatile Organics, 8260 - Comprehensive

Log-in Notes:

Sample Notes:

Sample Prepared by Method: EPA 5035A

CAS No.	Parameter	Result	Flag	Units	Reported to LOD/MDL	LOQ	Dilution	Reference Method	Date/Time Prepared	Date/Time Analyzed	Analyst
591-78-6	2-Hexanone	ND		mg/kg dry	0.0024	0.0048	1	EPA 8260D	06/24/2025 09:04	06/24/2025 13:27	PRS
								Certifications:	CTDOH-PH-0723,NELAC-NY10854,NELAC-NY12058,NJDEP-CT		
108-10-1	4-Methyl-2-pentanone	ND		mg/kg dry	0.0024	0.0048	1	EPA 8260D	06/24/2025 09:04	06/24/2025 13:27	PRS
								Certifications:	CTDOH-PH-0723,NELAC-NY10854,NELAC-NY12058,NJDEP-CT		
67-64-1	Acetone	ND		mg/kg dry	0.0048	0.0096	1	EPA 8260D	06/24/2025 09:04	06/24/2025 13:27	PRS
								Certifications:	CTDOH-PH-0723,NELAC-NY10854,NELAC-NY12058,NJDEP-CT		
107-02-8	Acrolein	ND		mg/kg dry	0.0048	0.0096	1	EPA 8260D	06/24/2025 09:04	06/24/2025 13:27	PRS
								Certifications:	CTDOH-PH-0723,NELAC-NY10854,NELAC-NY12058,NJDEP-CT		
107-13-1	Acrylonitrile	ND		mg/kg dry	0.0024	0.0048	1	EPA 8260D	06/24/2025 09:04	06/24/2025 13:27	PRS
								Certifications:	CTDOH-PH-0723,NELAC-NY10854,NELAC-NY12058,NJDEP-CT		
71-43-2	Benzene	ND		mg/kg dry	0.0024	0.0048	1	EPA 8260D	06/24/2025 09:04	06/24/2025 13:27	PRS
								Certifications:	CTDOH-PH-0723,NELAC-NY10854,NELAC-NY12058,NJDEP-CT		
74-97-5	Bromochloromethane	ND		mg/kg dry	0.0024	0.0048	1	EPA 8260D	06/24/2025 09:04	06/24/2025 13:27	PRS
								Certifications:	NELAC-NY10854,NELAC-NY12058,NJDEP-CT005,PADEP-68-04		
75-27-4	Bromodichloromethane	ND		mg/kg dry	0.0024	0.0048	1	EPA 8260D	06/24/2025 09:04	06/24/2025 13:27	PRS
								Certifications:	CTDOH-PH-0723,NELAC-NY10854,NELAC-NY12058,NJDEP-CT		
75-25-2	Bromoform	ND		mg/kg dry	0.0024	0.0048	1	EPA 8260D	06/24/2025 09:04	06/24/2025 13:27	PRS
								Certifications:	CTDOH-PH-0723,NELAC-NY10854,NELAC-NY12058,NJDEP-CT		
74-83-9	Bromomethane	ND		mg/kg dry	0.0024	0.0048	1	EPA 8260D	06/24/2025 09:04	06/24/2025 13:27	PRS
								Certifications:	CTDOH-PH-0723,NELAC-NY10854,NELAC-NY12058,NJDEP-CT		
75-15-0	Carbon disulfide	ND		mg/kg dry	0.0024	0.0048	1	EPA 8260D	06/24/2025 09:04	06/24/2025 13:27	PRS
								Certifications:	CTDOH-PH-0723,NELAC-NY10854,NELAC-NY12058,NJDEP-CT		
56-23-5	Carbon tetrachloride	ND		mg/kg dry	0.0024	0.0048	1	EPA 8260D	06/24/2025 09:04	06/24/2025 13:27	PRS
								Certifications:	CTDOH-PH-0723,NELAC-NY10854,NELAC-NY12058,NJDEP-CT		
108-90-7	Chlorobenzene	ND		mg/kg dry	0.0024	0.0048	1	EPA 8260D	06/24/2025 09:04	06/24/2025 13:27	PRS
								Certifications:	CTDOH-PH-0723,NELAC-NY10854,NELAC-NY12058,NJDEP-CT		
75-00-3	Chloroethane	ND		mg/kg dry	0.0024	0.0048	1	EPA 8260D	06/24/2025 09:04	06/24/2025 13:27	PRS
								Certifications:	CTDOH-PH-0723,NELAC-NY10854,NELAC-NY12058,NJDEP-CT		
67-66-3	Chloroform	ND		mg/kg dry	0.0024	0.0048	1	EPA 8260D	06/24/2025 09:04	06/24/2025 13:27	PRS
								Certifications:	CTDOH-PH-0723,NELAC-NY10854,NELAC-NY12058,NJDEP-CT		
74-87-3	Chloromethane	ND		mg/kg dry	0.0024	0.0048	1	EPA 8260D	06/24/2025 09:04	06/24/2025 13:27	PRS
								Certifications:	CTDOH-PH-0723,NELAC-NY10854,NELAC-NY12058,NJDEP-CT		
156-59-2	cis-1,2-Dichloroethylene	ND	CCVE	mg/kg dry	0.0024	0.0048	1	EPA 8260D	06/24/2025 09:04	06/24/2025 13:27	PRS
								Certifications:	CTDOH-PH-0723,NELAC-NY10854,NELAC-NY12058,NJDEP-CT		
10061-01-5	cis-1,3-Dichloropropylene	ND		mg/kg dry	0.0024	0.0048	1	EPA 8260D	06/24/2025 09:04	06/24/2025 13:27	PRS
								Certifications:	CTDOH-PH-0723,NELAC-NY10854,NELAC-NY12058,NJDEP-CT		
110-82-7	Cyclohexane	ND		mg/kg dry	0.0024	0.0048	1	EPA 8260D	06/24/2025 09:04	06/24/2025 13:27	PRS
								Certifications:	NELAC-NY10854,NELAC-NY12058,NJDEP-CT005,PADEP-68-04		
124-48-1	Dibromochloromethane	ND		mg/kg dry	0.0024	0.0048	1	EPA 8260D	06/24/2025 09:04	06/24/2025 13:27	PRS
								Certifications:	NELAC-NY10854,NELAC-NY12058,NJDEP-CT005,PADEP-68-04		
74-95-3	Dibromomethane	ND		mg/kg dry	0.0024	0.0048	1	EPA 8260D	06/24/2025 09:04	06/24/2025 13:27	PRS
								Certifications:	NELAC-NY10854,NELAC-NY12058,NJDEP-CT005,PADEP-68-04		
75-71-8	Dichlorodifluoromethane	ND		mg/kg dry	0.0024	0.0048	1	EPA 8260D	06/24/2025 09:04	06/24/2025 13:27	PRS
								Certifications:	NELAC-NY10854,NELAC-NY12058,NJDEP-CT005,PADEP-68-04		

Sample Information

Client Sample ID: SB-4 (0-2) **York Sample ID:** 25F1387-07

York Project (SDG) No.	Client Project ID	Matrix	Collection Date/Time	Date Received
25F1387	2425 Atlantic Ave 25030016	Soil	June 20, 2025 12:40 pm	06/20/2025

Volatile Organics, 8260 - Comprehensive

Log-in Notes:

Sample Notes:

Sample Prepared by Method: EPA 5035A

CAS No.	Parameter	Result	Flag	Units	Reported to LOD/MDL	LOQ	Dilution	Reference Method	Date/Time Prepared	Date/Time Analyzed	Analyst
100-41-4	Ethyl Benzene	ND	QL-02	mg/kg dry	0.0024	0.0048	1	EPA 8260D	06/24/2025 09:04	06/24/2025 13:27	PRS
								Certifications:	CTDOH-PH-0723,NELAC-NY10854,NELAC-NY12058,NJDEP-CT		
87-68-3	Hexachlorobutadiene	ND		mg/kg dry	0.0024	0.0048	1	EPA 8260D	06/24/2025 09:04	06/24/2025 13:27	PRS
								Certifications:	NELAC-NY10854,NELAC-NY12058,NJDEP-CT005,PADEP-68-04		
98-82-8	Isopropylbenzene	ND		mg/kg dry	0.0024	0.0048	1	EPA 8260D	06/24/2025 09:04	06/24/2025 13:27	PRS
								Certifications:	CTDOH-PH-0723,NELAC-NY10854,NELAC-NY12058,NJDEP-CT		
79-20-9	Methyl acetate	ND	CCVE	mg/kg dry	0.0024	0.0048	1	EPA 8260D	06/24/2025 09:04	06/24/2025 13:27	PRS
								Certifications:	NELAC-NY10854,NELAC-NY12058,NJDEP-CT005,PADEP-68-04		
1634-04-4	Methyl tert-butyl ether (MTBE)	ND	QL-02	mg/kg dry	0.0024	0.0048	1	EPA 8260D	06/24/2025 09:04	06/24/2025 13:27	PRS
								Certifications:	CTDOH-PH-0723,NELAC-NY10854,NELAC-NY12058,NJDEP-CT		
108-87-2	Methylcyclohexane	ND		mg/kg dry	0.0024	0.0048	1	EPA 8260D	06/24/2025 09:04	06/24/2025 13:27	PRS
								Certifications:	NELAC-NY10854,NELAC-NY12058,NJDEP-CT005,PADEP-68-04		
75-09-2	Methylene chloride	ND		mg/kg dry	0.0048	0.0096	1	EPA 8260D	06/24/2025 09:04	06/24/2025 13:27	PRS
								Certifications:	CTDOH-PH-0723,NELAC-NY10854,NELAC-NY12058,NJDEP-CT		
104-51-8	n-Butylbenzene	ND		mg/kg dry	0.0024	0.0048	1	EPA 8260D	06/24/2025 09:04	06/24/2025 13:27	PRS
								Certifications:	CTDOH-PH-0723,NELAC-NY10854,NELAC-NY12058,NJDEP-CT		
103-65-1	n-Propylbenzene	ND		mg/kg dry	0.0024	0.0048	1	EPA 8260D	06/24/2025 09:04	06/24/2025 13:27	PRS
								Certifications:	CTDOH-PH-0723,NELAC-NY10854,NELAC-NY12058,NJDEP-CT		
95-47-6	o-Xylene	ND	QL-02	mg/kg dry	0.0024	0.0048	1	EPA 8260D	06/24/2025 09:04	06/24/2025 13:27	PRS
								Certifications:	CTDOH-PH-0723,NELAC-NY10854,NELAC-NY12058,PADEP-68		
179601-23-1	p- & m- Xylenes	ND		mg/kg dry	0.0048	0.0096	1	EPA 8260D	06/24/2025 09:04	06/24/2025 13:27	PRS
								Certifications:	CTDOH-PH-0723,NELAC-NY10854,NELAC-NY12058,PADEP-68		
99-87-6	p-Isopropyltoluene	ND		mg/kg dry	0.0024	0.0048	1	EPA 8260D	06/24/2025 09:04	06/24/2025 13:27	PRS
								Certifications:	CTDOH-PH-0723,NELAC-NY10854,NELAC-NY12058,NJDEP-CT		
135-98-8	sec-Butylbenzene	ND		mg/kg dry	0.0024	0.0048	1	EPA 8260D	06/24/2025 09:04	06/24/2025 13:27	PRS
								Certifications:	CTDOH-PH-0723,NELAC-NY10854,NELAC-NY12058,NJDEP-CT		
100-42-5	Styrene	ND	QL-02	mg/kg dry	0.0024	0.0048	1	EPA 8260D	06/24/2025 09:04	06/24/2025 13:27	PRS
								Certifications:	CTDOH-PH-0723,NELAC-NY10854,NELAC-NY12058,NJDEP-CT		
75-65-0	tert-Butyl alcohol (TBA)	ND	QL-02	mg/kg dry	0.012	0.024	1	EPA 8260D	06/24/2025 09:04	06/24/2025 13:27	PRS
								Certifications:	NELAC-NY10854,NELAC-NY12058,NJDEP-CT005,PADEP-68-04		
98-06-6	tert-Butylbenzene	ND		mg/kg dry	0.0024	0.0048	1	EPA 8260D	06/24/2025 09:04	06/24/2025 13:27	PRS
								Certifications:	CTDOH-PH-0723,NELAC-NY10854,NELAC-NY12058,NJDEP-CT		
127-18-4	Tetrachloroethylene	ND	QL-02	mg/kg dry	0.0024	0.0048	1	EPA 8260D	06/24/2025 09:04	06/24/2025 13:27	PRS
								Certifications:	CTDOH-PH-0723,NELAC-NY10854,NELAC-NY12058,NJDEP-CT		
108-88-3	Toluene	ND		mg/kg dry	0.0024	0.0048	1	EPA 8260D	06/24/2025 09:04	06/24/2025 13:27	PRS
								Certifications:	CTDOH-PH-0723,NELAC-NY10854,NELAC-NY12058,NJDEP-CT		
156-60-5	trans-1,2-Dichloroethylene	ND		mg/kg dry	0.0024	0.0048	1	EPA 8260D	06/24/2025 09:04	06/24/2025 13:27	PRS
								Certifications:	CTDOH-PH-0723,NELAC-NY10854,NELAC-NY12058,NJDEP-CT		
10061-02-6	trans-1,3-Dichloropropylene	ND		mg/kg dry	0.0024	0.0048	1	EPA 8260D	06/24/2025 09:04	06/24/2025 13:27	PRS
								Certifications:	CTDOH-PH-0723,NELAC-NY10854,NELAC-NY12058,NJDEP-CT		
79-01-6	**Trichloroethylene**	**0.0032**	J	mg/kg dry	0.0024	0.0048	1	EPA 8260D	06/24/2025 09:04	06/24/2025 13:27	PRS
								Certifications:	CTDOH-PH-0723,NELAC-NY10854,NELAC-NY12058,NJDEP-CT		
75-69-4	Trichlorofluoromethane	ND		mg/kg dry	0.0024	0.0048	1	EPA 8260D	06/24/2025 09:04	06/24/2025 13:27	PRS
								Certifications:	CTDOH-PH-0723,NELAC-NY10854,NELAC-NY12058,NJDEP-CT		

Sample Information

Client Sample ID: SB-4 (0-2) **York Sample ID:** 25F1387-07

York Project (SDG) No.	Client Project ID	Matrix	Collection Date/Time	Date Received
25F1387	2425 Atlantic Ave 25030016	Soil	June 20, 2025 12:40 pm	06/20/2025

Volatile Organics, 8260 - Comprehensive

Log-in Notes:

Sample Notes:

Sample Prepared by Method: EPA 5035A

CAS No.	Parameter	Result	Flag	Units	Reported to LOD/MDL	LOQ	Dilution	Reference Method	Date/Time Prepared	Date/Time Analyzed	Analyst
75-01-4	Vinyl Chloride	ND		mg/kg dry	0.0024	0.0048	1	EPA 8260D	06/24/2025 09:04	06/24/2025 13:27	PRS
								Certifications:	CTDOH-PH-0723,NELAC-NY10854,NELAC-NY12058,NJDEP-CT		
1330-20-7	Xylenes, Total	ND		mg/kg dry	0.0072	0.014	1	EPA 8260D	06/24/2025 09:04	06/24/2025 13:27	PRS
								Certifications:	CTDOH-PH-0723,NELAC-NY10854,NELAC-NY12058,NJDEP-CT		

	Surrogate Recoveries	Result	Acceptance Range
17060-07-0	*Surrogate: SURR: 1,2-Dichloroethane-d4*	*102 %*	*77-125*
2037-26-5	*Surrogate: SURR: Toluene-d8*	*91.5 %*	*85-120*
460-00-4	*Surrogate: SURR: p-Bromofluorobenzene*	*104 %*	*76-130*

Semi-Volatiles, 8270 - Comprehensive

Log-in Notes:

Sample Notes:

Sample Prepared by Method: EPA 3550C

CAS No.	Parameter	Result	Flag	Units	Reported to LOD/MDL	LOQ	Dilution	Reference Method	Date/Time Prepared	Date/Time Analyzed	Analyst
92-52-4	1,1-Biphenyl	ND		mg/kg dry	0.0459	0.0916	2	EPA 8270E	06/24/2025 08:47	06/24/2025 21:02	AK
								Certifications:	NELAC-NY10854,NJDEP-CT005,PADEP-68-04440		
95-94-3	1,2,4,5-Tetrachlorobenzene	ND	CCVE	mg/kg dry	0.0916	0.183	2	EPA 8270E	06/24/2025 08:47	06/24/2025 21:02	AK
								Certifications:	NELAC-NY10854,NJDEP-CT005,PADEP-68-04440		
120-82-1	1,2,4-Trichlorobenzene	ND		mg/kg dry	0.0459	0.0916	2	EPA 8270E	06/24/2025 08:47	06/24/2025 21:02	AK
								Certifications:	CTDOH-PH-0723,NELAC-NY10854,NJDEP-CT005,PADEP-68-044		
95-50-1	1,2-Dichlorobenzene	ND		mg/kg dry	0.0459	0.0916	2	EPA 8270E	06/24/2025 08:47	06/24/2025 21:02	AK
								Certifications:	NELAC-NY10854,PADEP-68-04440		
122-66-7	1,2-Diphenylhydrazine (as Azobenzene)	ND		mg/kg dry	0.0459	0.0916	2	EPA 8270E	06/24/2025 08:47	06/24/2025 21:02	AK
								Certifications:	NELAC-NY10854,NJDEP-CT005,PADEP-68-04440		
541-73-1	1,3-Dichlorobenzene	ND		mg/kg dry	0.0459	0.0916	2	EPA 8270E	06/24/2025 08:47	06/24/2025 21:02	AK
								Certifications:	NELAC-NY10854,PADEP-68-04440		
106-46-7	1,4-Dichlorobenzene	ND		mg/kg dry	0.0459	0.0916	2	EPA 8270E	06/24/2025 08:47	06/24/2025 21:02	AK
								Certifications:	NELAC-NY10854,PADEP-68-04440		
58-90-2	2,3,4,6-Tetrachlorophenol	ND		mg/kg dry	0.0916	0.183	2	EPA 8270E	06/24/2025 08:47	06/24/2025 21:02	AK
								Certifications:	NELAC-NY10854,NJDEP-CT005,PADEP-68-04440		
95-95-4	2,4,5-Trichlorophenol	ND		mg/kg dry	0.0459	0.0916	2	EPA 8270E	06/24/2025 08:47	06/24/2025 21:02	AK
								Certifications:	CTDOH-PH-0723,NELAC-NY10854,NJDEP-CT005,PADEP-68-044		
88-06-2	2,4,6-Trichlorophenol	ND		mg/kg dry	0.0459	0.0916	2	EPA 8270E	06/24/2025 08:47	06/24/2025 21:02	AK
								Certifications:	CTDOH-PH-0723,NELAC-NY10854,NJDEP-CT005,PADEP-68-044		
120-83-2	2,4-Dichlorophenol	ND		mg/kg dry	0.0459	0.0916	2	EPA 8270E	06/24/2025 08:47	06/24/2025 21:02	AK
								Certifications:	CTDOH-PH-0723,NELAC-NY10854,NJDEP-CT005,PADEP-68-044		
105-67-9	2,4-Dimethylphenol	ND		mg/kg dry	0.0459	0.0916	2	EPA 8270E	06/24/2025 08:47	06/24/2025 21:02	AK
								Certifications:	CTDOH-PH-0723,NELAC-NY10854,NJDEP-CT005,PADEP-68-044		
51-28-5	2,4-Dinitrophenol	ND		mg/kg dry	0.0916	0.183	2	EPA 8270E	06/24/2025 08:47	06/24/2025 21:02	AK
								Certifications:	CTDOH-PH-0723,NELAC-NY10854,NJDEP-CT005,PADEP-68-044		
121-14-2	2,4-Dinitrotoluene	ND		mg/kg dry	0.0459	0.0916	2	EPA 8270E	06/24/2025 08:47	06/24/2025 21:02	AK
								Certifications:	CTDOH-PH-0723,NELAC-NY10854,NJDEP-CT005,PADEP-68-044		

Sample Information

Client Sample ID: SB-4 (0-2) **York Sample ID:** 25F1387-07

York Project (SDG) No.	Client Project ID	Matrix	Collection Date/Time	Date Received
25F1387	2425 Atlantic Ave 25030016	Soil	June 20, 2025 12:40 pm	06/20/2025

Semi-Volatiles, 8270 - Comprehensive

Log-in Notes:

Sample Notes:

Sample Prepared by Method: EPA 3550C

CAS No.	Parameter	Result	Flag	Units	Reported to LOD/MDL	LOQ	Dilution	Reference Method	Date/Time Prepared	Date/Time Analyzed	Analyst
606-20-2	2,6-Dinitrotoluene	ND		mg/kg dry	0.0459	0.0916	2	EPA 8270E	06/24/2025 08:47	06/24/2025 21:02	AK
								Certifications:	CTDOH-PH-0723,NELAC-NY10854,NJDEP-CT005,PADEP-68-044		
91-58-7	2-Chloronaphthalene	ND		mg/kg dry	0.0459	0.0916	2	EPA 8270E	06/24/2025 08:47	06/24/2025 21:02	AK
								Certifications:	CTDOH-PH-0723,NELAC-NY10854,NJDEP-CT005,PADEP-68-044		
95-57-8	2-Chlorophenol	ND		mg/kg dry	0.0459	0.0916	2	EPA 8270E	06/24/2025 08:47	06/24/2025 21:02	AK
								Certifications:	CTDOH-PH-0723,NELAC-NY10854,NJDEP-CT005,PADEP-68-044		
91-57-6	2-Methylnaphthalene	ND		mg/kg dry	0.0459	0.0916	2	EPA 8270E	06/24/2025 08:47	06/24/2025 21:02	AK
								Certifications:	CTDOH-PH-0723,NELAC-NY10854,NJDEP-CT005,PADEP-68-044		
95-48-7	2-Methylphenol	ND		mg/kg dry	0.0459	0.0916	2	EPA 8270E	06/24/2025 08:47	06/24/2025 21:02	AK
								Certifications:	CTDOH-PH-0723,NELAC-NY10854,NJDEP-CT005,PADEP-68-044		
88-74-4	2-Nitroaniline	ND		mg/kg dry	0.0916	0.183	2	EPA 8270E	06/24/2025 08:47	06/24/2025 21:02	AK
								Certifications:	CTDOH-PH-0723,NELAC-NY10854,NJDEP-CT005,PADEP-68-044		
88-75-5	2-Nitrophenol	ND		mg/kg dry	0.0459	0.0916	2	EPA 8270E	06/24/2025 08:47	06/24/2025 21:02	AK
								Certifications:	CTDOH-PH-0723,NELAC-NY10854,NJDEP-CT005,PADEP-68-044		
65794-96-9	3- & 4-Methylphenols	ND		mg/kg dry	0.0459	0.0916	2	EPA 8270E	06/24/2025 08:47	06/24/2025 21:02	AK
								Certifications:	CTDOH-PH-0723,NELAC-NY10854,NJDEP-CT005,PADEP-68-044		
91-94-1	3,3-Dichlorobenzidine	ND	CAL-E	mg/kg dry	0.0459	0.0916	2	EPA 8270E	06/24/2025 08:47	06/24/2025 21:02	AK
								Certifications:	NELAC-NY10854,NJDEP-CT005,PADEP-68-04440		
99-09-2	3-Nitroaniline	ND		mg/kg dry	0.0916	0.183	2	EPA 8270E	06/24/2025 08:47	06/24/2025 21:02	AK
								Certifications:	CTDOH-PH-0723,NELAC-NY10854,NJDEP-CT005,PADEP-68-044		
534-52-1	4,6-Dinitro-2-methylphenol	ND		mg/kg dry	0.0916	0.183	2	EPA 8270E	06/24/2025 08:47	06/24/2025 21:02	AK
								Certifications:	CTDOH-PH-0723,NELAC-NY10854,NJDEP-CT005,PADEP-68-044		
101-55-3	4-Bromophenyl phenyl ether	ND		mg/kg dry	0.0459	0.0916	2	EPA 8270E	06/24/2025 08:47	06/24/2025 21:02	AK
								Certifications:	CTDOH-PH-0723,NELAC-NY10854,NJDEP-CT005,PADEP-68-044		
59-50-7	4-Chloro-3-methylphenol	ND		mg/kg dry	0.0459	0.0916	2	EPA 8270E	06/24/2025 08:47	06/24/2025 21:02	AK
								Certifications:	CTDOH-PH-0723,NELAC-NY10854,NJDEP-CT005,PADEP-68-044		
106-47-8	4-Chloroaniline	ND		mg/kg dry	0.0459	0.0916	2	EPA 8270E	06/24/2025 08:47	06/24/2025 21:02	AK
								Certifications:	CTDOH-PH-0723,NELAC-NY10854,NJDEP-CT005,PADEP-68-044		
7005-72-3	4-Chlorophenyl phenyl ether	ND		mg/kg dry	0.0459	0.0916	2	EPA 8270E	06/24/2025 08:47	06/24/2025 21:02	AK
								Certifications:	CTDOH-PH-0723,NELAC-NY10854,NJDEP-CT005,PADEP-68-044		
100-01-6	4-Nitroaniline	ND		mg/kg dry	0.0916	0.183	2	EPA 8270E	06/24/2025 08:47	06/24/2025 21:02	AK
								Certifications:	CTDOH-PH-0723,NELAC-NY10854,NJDEP-CT005,PADEP-68-044		
100-02-7	4-Nitrophenol	ND		mg/kg dry	0.0916	0.183	2	EPA 8270E	06/24/2025 08:47	06/24/2025 21:02	AK
								Certifications:	CTDOH-PH-0723,NELAC-NY10854,NJDEP-CT005,PADEP-68-044		
83-32-9	Acenaphthene	ND		mg/kg dry	0.0459	0.0916	2	EPA 8270E	06/24/2025 08:47	06/24/2025 21:02	AK
								Certifications:	CTDOH-PH-0723,NELAC-NY10854,NJDEP-CT005,PADEP-68-044		
208-96-8	Acenaphthylene	ND		mg/kg dry	0.0459	0.0916	2	EPA 8270E	06/24/2025 08:47	06/24/2025 21:02	AK
								Certifications:	CTDOH-PH-0723,NELAC-NY10854,NJDEP-CT005,PADEP-68-044		
98-86-2	Acetophenone	ND		mg/kg dry	0.0459	0.0916	2	EPA 8270E	06/24/2025 08:47	06/24/2025 21:02	AK
								Certifications:	NELAC-NY10854,NJDEP-CT005,PADEP-68-04440		
62-53-3	Aniline	ND		mg/kg dry	0.183	0.367	2	EPA 8270E	06/24/2025 08:47	06/24/2025 21:02	AK
								Certifications:	NELAC-NY10854,NJDEP-CT005,PADEP-68-04440		
120-12-7	Anthracene	ND		mg/kg dry	0.0459	0.0916	2	EPA 8270E	06/24/2025 08:47	06/24/2025 21:02	AK
								Certifications:	CTDOH-PH-0723,NELAC-NY10854,NJDEP-CT005,PADEP-68-044		

Sample Information

Client Sample ID: SB-4 (0-2) **York Sample ID:** 25F1387-07

York Project (SDG) No.	Client Project ID	Matrix	Collection Date/Time	Date Received
25F1387	2425 Atlantic Ave 25030016	Soil	June 20, 2025 12:40 pm	06/20/2025

Semi-Volatiles, 8270 - Comprehensive

Log-in Notes:

Sample Notes:

Sample Prepared by Method: EPA 3550C

CAS No.	Parameter	Result	Flag	Units	Reported to LOD/MDL	LOQ	Dilution	Reference Method	Date/Time Prepared	Date/Time Analyzed	Analyst
1912-24-9	Atrazine	ND	CCVE	mg/kg dry	0.0459	0.0916	2	EPA 8270E	06/24/2025 08:47	06/24/2025 21:02	AK
								Certifications:	NELAC-NY10854,NJDEP-CT005,PADEP-68-04440		
100-52-7	Benzaldehyde	ND	CCVE, ICVE	mg/kg dry	0.0459	0.0916	2	EPA 8270E	06/24/2025 08:47	06/24/2025 21:02	AK
								Certifications:	NELAC-NY10854,NJDEP-CT005,PADEP-68-04440		
92-87-5	Benzidine	ND	CAL-E	mg/kg dry	0.183	0.367	2	EPA 8270E	06/24/2025 08:47	06/24/2025 21:02	AK
								Certifications:	CTDOH-PH-0723,NELAC-NY10854,PADEP-68-04440		
56-55-3	Benzo(a)anthracene	ND		mg/kg dry	0.0459	0.0916	2	EPA 8270E	06/24/2025 08:47	06/24/2025 21:02	AK
								Certifications:	CTDOH-PH-0723,NELAC-NY10854,NJDEP-CT005,PADEP-68-044		
50-32-8	Benzo(a)pyrene	ND		mg/kg dry	0.0459	0.0916	2	EPA 8270E	06/24/2025 08:47	06/24/2025 21:02	AK
								Certifications:	CTDOH-PH-0723,NELAC-NY10854,NJDEP-CT005,PADEP-68-044		
205-99-2	Benzo(b)fluoranthene	ND		mg/kg dry	0.0459	0.0916	2	EPA 8270E	06/24/2025 08:47	06/24/2025 21:02	AK
								Certifications:	CTDOH-PH-0723,NELAC-NY10854,NJDEP-CT005,PADEP-68-044		
191-24-2	Benzo(g,h,i)perylene	ND		mg/kg dry	0.0459	0.0916	2	EPA 8270E	06/24/2025 08:47	06/24/2025 21:02	AK
								Certifications:	CTDOH-PH-0723,NELAC-NY10854,NJDEP-CT005,PADEP-68-044		
207-08-9	Benzo(k)fluoranthene	ND		mg/kg dry	0.0459	0.0916	2	EPA 8270E	06/24/2025 08:47	06/24/2025 21:02	AK
								Certifications:	CTDOH-PH-0723,NELAC-NY10854,NJDEP-CT005,PADEP-68-044		
65-85-0	Benzoic acid	ND	ICVE	mg/kg dry	0.0459	0.0916	2	EPA 8270E	06/24/2025 08:47	06/24/2025 21:02	AK
								Certifications:	NELAC-NY10854,NJDEP-CT005,PADEP-68-04440		
100-51-6	Benzyl alcohol	ND		mg/kg dry	0.0459	0.0916	2	EPA 8270E	06/24/2025 08:47	06/24/2025 21:02	AK
								Certifications:	NELAC-NY10854,NJDEP-CT005,PADEP-68-04440		
85-68-7	Benzyl butyl phthalate	ND		mg/kg dry	0.0459	0.0916	2	EPA 8270E	06/24/2025 08:47	06/24/2025 21:02	AK
								Certifications:	CTDOH-PH-0723,NELAC-NY10854,NJDEP-CT005,PADEP-68-044		
111-91-1	Bis(2-chloroethoxy)methane	ND		mg/kg dry	0.0459	0.0916	2	EPA 8270E	06/24/2025 08:47	06/24/2025 21:02	AK
								Certifications:	CTDOH-PH-0723,NELAC-NY10854,NJDEP-CT005,PADEP-68-044		
111-44-4	Bis(2-chloroethyl)ether	ND		mg/kg dry	0.0459	0.0916	2	EPA 8270E	06/24/2025 08:47	06/24/2025 21:02	AK
								Certifications:	CTDOH-PH-0723,NELAC-NY10854,NJDEP-CT005,PADEP-68-044		
108-60-1	Bis(2-chloroisopropyl)ether	ND		mg/kg dry	0.0459	0.0916	2	EPA 8270E	06/24/2025 08:47	06/24/2025 21:02	AK
								Certifications:	CTDOH-PH-0723,NELAC-NY10854,NJDEP-CT005,PADEP-68-044		
117-81-7	Bis(2-ethylhexyl)phthalate	ND		mg/kg dry	0.0459	0.0916	2	EPA 8270E	06/24/2025 08:47	06/24/2025 21:02	AK
								Certifications:	CTDOH-PH-0723,NELAC-NY10854,NJDEP-CT005,PADEP-68-044		
105-60-2	Caprolactam	ND	CAL-E, CCVE	mg/kg dry	0.0916	0.183	2	EPA 8270E	06/24/2025 08:47	06/24/2025 21:02	AK
								Certifications:	NELAC-NY10854,NJDEP-CT005,PADEP-68-04440		
86-74-8	Carbazole	ND		mg/kg dry	0.0459	0.0916	2	EPA 8270E	06/24/2025 08:47	06/24/2025 21:02	AK
								Certifications:	CTDOH-PH-0723,NELAC-NY10854,NJDEP-CT005,PADEP-68-044		
218-01-9	Chrysene	ND		mg/kg dry	0.0459	0.0916	2	EPA 8270E	06/24/2025 08:47	06/24/2025 21:02	AK
								Certifications:	CTDOH-PH-0723,NELAC-NY10854,NJDEP-CT005,PADEP-68-044		
53-70-3	Dibenzo(a,h)anthracene	ND		mg/kg dry	0.0459	0.0916	2	EPA 8270E	06/24/2025 08:47	06/24/2025 21:02	AK
								Certifications:	CTDOH-PH-0723,NELAC-NY10854,NJDEP-CT005,PADEP-68-044		
132-64-9	Dibenzofuran	ND		mg/kg dry	0.0459	0.0916	2	EPA 8270E	06/24/2025 08:47	06/24/2025 21:02	AK
								Certifications:	CTDOH-PH-0723,NELAC-NY10854,NJDEP-CT005,PADEP-68-044		
84-66-2	Diethyl phthalate	ND		mg/kg dry	0.0459	0.0916	2	EPA 8270E	06/24/2025 08:47	06/24/2025 21:02	AK
								Certifications:	CTDOH-PH-0723,NELAC-NY10854,NJDEP-CT005,PADEP-68-044		
131-11-3	Dimethyl phthalate	ND		mg/kg dry	0.0459	0.0916	2	EPA 8270E	06/24/2025 08:47	06/24/2025 21:02	AK
								Certifications:	CTDOH-PH-0723,NELAC-NY10854,NJDEP-CT005,PADEP-68-044		

Sample Information

Client Sample ID: SB-4 (0-2) **York Sample ID:** 25F1387-07

York Project (SDG) No.	Client Project ID	Matrix	Collection Date/Time	Date Received
25F1387	2425 Atlantic Ave 25030016	Soil	June 20, 2025 12:40 pm	06/20/2025

Semi-Volatiles, 8270 - Comprehensive

Log-in Notes:

Sample Notes:

Sample Prepared by Method: EPA 3550C

CAS No.	Parameter	Result	Flag	Units	Reported to LOD/MDL	LOQ	Dilution	Reference Method	Date/Time Prepared	Date/Time Analyzed	Analyst
84-74-2	Di-n-butyl phthalate	ND		mg/kg dry	0.0459	0.0916	2	EPA 8270E	06/24/2025 08:47	06/24/2025 21:02	AK
								Certifications:	CTDOH-PH-0723,NELAC-NY10854,NJDEP-CT005,PADEP-68-044		
117-84-0	Di-n-octyl phthalate	ND		mg/kg dry	0.0459	0.0916	2	EPA 8270E	06/24/2025 08:47	06/24/2025 21:02	AK
								Certifications:	CTDOH-PH-0723,NELAC-NY10854,NJDEP-CT005,PADEP-68-044		
206-44-0	Fluoranthene	ND		mg/kg dry	0.0459	0.0916	2	EPA 8270E	06/24/2025 08:47	06/24/2025 21:02	AK
								Certifications:	CTDOH-PH-0723,NELAC-NY10854,NJDEP-CT005,PADEP-68-044		
86-73-7	Fluorene	ND		mg/kg dry	0.0459	0.0916	2	EPA 8270E	06/24/2025 08:47	06/24/2025 21:02	AK
								Certifications:	NELAC-NY10854,NJDEP-CT005,PADEP-68-04440		
118-74-1	Hexachlorobenzene	ND		mg/kg dry	0.0459	0.0916	2	EPA 8270E	06/24/2025 08:47	06/24/2025 21:02	AK
								Certifications:	CTDOH-PH-0723,NELAC-NY10854,NJDEP-CT005,PADEP-68-044		
87-68-3	Hexachlorobutadiene	ND		mg/kg dry	0.0459	0.0916	2	EPA 8270E	06/24/2025 08:47	06/24/2025 21:02	AK
								Certifications:	CTDOH-PH-0723,NELAC-NY10854,NJDEP-CT005,PADEP-68-044		
77-47-4	Hexachlorocyclopentadiene	ND		mg/kg dry	0.0459	0.0916	2	EPA 8270E	06/24/2025 08:47	06/24/2025 21:02	AK
								Certifications:	CTDOH-PH-0723,NELAC-NY10854,NJDEP-CT005,PADEP-68-044		
67-72-1	Hexachloroethane	ND		mg/kg dry	0.0459	0.0916	2	EPA 8270E	06/24/2025 08:47	06/24/2025 21:02	AK
								Certifications:	CTDOH-PH-0723,NELAC-NY10854,NJDEP-CT005,PADEP-68-044		
193-39-5	Indeno(1,2,3-cd)pyrene	ND		mg/kg dry	0.0459	0.0916	2	EPA 8270E	06/24/2025 08:47	06/24/2025 21:02	AK
								Certifications:	CTDOH-PH-0723,NELAC-NY10854,NJDEP-CT005,PADEP-68-044		
78-59-1	Isophorone	ND		mg/kg dry	0.0459	0.0916	2	EPA 8270E	06/24/2025 08:47	06/24/2025 21:02	AK
								Certifications:	CTDOH-PH-0723,NELAC-NY10854,NJDEP-CT005,PADEP-68-044		
91-20-3	Naphthalene	ND		mg/kg dry	0.0459	0.0916	2	EPA 8270E	06/24/2025 08:47	06/24/2025 21:02	AK
								Certifications:	CTDOH-PH-0723,NELAC-NY10854,NJDEP-CT005,PADEP-68-044		
98-95-3	Nitrobenzene	ND		mg/kg dry	0.0459	0.0916	2	EPA 8270E	06/24/2025 08:47	06/24/2025 21:02	AK
								Certifications:	CTDOH-PH-0723,NELAC-NY10854,NJDEP-CT005,PADEP-68-044		
62-75-9	N-Nitrosodimethylamine	ND		mg/kg dry	0.0459	0.0916	2	EPA 8270E	06/24/2025 08:47	06/24/2025 21:02	AK
								Certifications:	CTDOH-PH-0723,NELAC-NY10854,NJDEP-CT005,PADEP-68-044		
621-64-7	N-nitroso-di-n-propylamine	ND		mg/kg dry	0.0459	0.0916	2	EPA 8270E	06/24/2025 08:47	06/24/2025 21:02	AK
								Certifications:	CTDOH-PH-0723,NELAC-NY10854,NJDEP-CT005,PADEP-68-044		
86-30-6	N-Nitrosodiphenylamine	ND		mg/kg dry	0.0459	0.0916	2	EPA 8270E	06/24/2025 08:47	06/24/2025 21:02	AK
								Certifications:	CTDOH-PH-0723,NELAC-NY10854,NJDEP-CT005,PADEP-68-044		
87-86-5	Pentachlorophenol	ND		mg/kg dry	0.0459	0.0916	2	EPA 8270E	06/24/2025 08:47	06/24/2025 21:02	AK
								Certifications:	CTDOH-PH-0723,NELAC-NY10854,NJDEP-CT005,PADEP-68-044		
85-01-8	Phenanthrene	ND		mg/kg dry	0.0459	0.0916	2	EPA 8270E	06/24/2025 08:47	06/24/2025 21:02	AK
								Certifications:	CTDOH-PH-0723,NELAC-NY10854,NJDEP-CT005,PADEP-68-044		
108-95-2	Phenol	ND		mg/kg dry	0.0459	0.0916	2	EPA 8270E	06/24/2025 08:47	06/24/2025 21:02	AK
								Certifications:	CTDOH-PH-0723,NELAC-NY10854,NJDEP-CT005,PADEP-68-044		
129-00-0	Pyrene	ND		mg/kg dry	0.0459	0.0916	2	EPA 8270E	06/24/2025 08:47	06/24/2025 21:02	AK
								Certifications:	CTDOH-PH-0723,NELAC-NY10854,NJDEP-CT005,PADEP-68-044		
110-86-1	Pyridine	ND		mg/kg dry	0.183	0.367	2	EPA 8270E	06/24/2025 08:47	06/24/2025 21:02	AK
								Certifications:	CTDOH-PH-0723,NELAC-NY10854,NJDEP-CT005,PADEP-68-044		

	Surrogate Recoveries	Result	Acceptance Range
367-12-4	*Surrogate: SURR: 2-Fluorophenol*	*60.6 %*	*20-108*
13127-88-3	*Surrogate: SURR: Phenol-d6*	*51.8 %*	*23-114*

Sample Information

Client Sample ID: SB-4 (0-2) **York Sample ID:** 25F1387-07

York Project (SDG) No.	Client Project ID	Matrix	Collection Date/Time	Date Received
25F1387	2425 Atlantic Ave 25030016	Soil	June 20, 2025 12:40 pm	06/20/2025

Semi-Volatiles, 8270 - Comprehensive

Log-in Notes: **Sample Notes:**

Sample Prepared by Method: EPA 3550C

CAS No.	Parameter	Result	Flag	Units	Reported to LOD/MDL	LOQ	Dilution	Reference Method	Date/Time Prepared	Date/Time Analyzed	Analyst
4165-60-0	*Surrogate: SURR: Nitrobenzene-d5*	*59.6 %*			*22-108*						
321-60-8	*Surrogate: SURR: 2-Fluorobiphenyl*	*48.8 %*			*21-113*						
118-79-6	*Surrogate: SURR: 2,4,6-Tribromophenol*	*72.4 %*			*19-110*						
1718-51-0	*Surrogate: SURR: Terphenyl-d14*	*65.9 %*			*24-116*						

Pesticides, 8081 NYSDEC Part 375

Log-in Notes: **Sample Notes:**

Sample Prepared by Method: EPA 3550C

CAS No.	Parameter	Result	Flag	Units	Reported to LOQ	Dilution	Reference Method	Date/Time Prepared	Date/Time Analyzed	Analyst
72-54-8	**4,4'-DDD [2C]**	**0.00199**		mg/kg dry	0.00177	5	EPA 8081B	06/24/2025 12:54	06/25/2025 03:54	RJ
							Certifications:	CTDOH-PH-0723,NELAC-NY10854,NJDEP-CT005,PADEP-68-044		
72-55-9	4,4'-DDE	ND		mg/kg dry	0.00177	5	EPA 8081B	06/24/2025 12:54	06/25/2025 03:54	RJ
							Certifications:	CTDOH-PH-0723,NELAC-NY10854,NJDEP-CT005,PADEP-68-044		
50-29-3	4,4'-DDT	ND		mg/kg dry	0.00177	5	EPA 8081B	06/24/2025 12:54	06/25/2025 03:54	RJ
							Certifications:	CTDOH-PH-0723,NELAC-NY10854,NJDEP-CT005,PADEP-68-044		
309-00-2	Aldrin	ND		mg/kg dry	0.00177	5	EPA 8081B	06/24/2025 12:54	06/25/2025 03:54	RJ
							Certifications:	CTDOH-PH-0723,NELAC-NY10854,NJDEP-CT005,PADEP-68-044		
319-84-6	alpha-BHC	ND		mg/kg dry	0.00177	5	EPA 8081B	06/24/2025 12:54	06/25/2025 03:54	RJ
							Certifications:	CTDOH-PH-0723,NELAC-NY10854,NJDEP-CT005,PADEP-68-044		
5103-71-9	alpha-Chlordane	ND		mg/kg dry	0.00177	5	EPA 8081B	06/24/2025 12:54	06/25/2025 03:54	RJ
							Certifications:	NELAC-NY10854,NJDEP-CT005		
319-85-7	beta-BHC	ND		mg/kg dry	0.00177	5	EPA 8081B	06/24/2025 12:54	06/25/2025 03:54	RJ
							Certifications:	CTDOH-PH-0723,NELAC-NY10854,NJDEP-CT005,PADEP-68-044		
319-86-8	delta-BHC	ND		mg/kg dry	0.00177	5	EPA 8081B	06/24/2025 12:54	06/25/2025 03:54	RJ
							Certifications:	CTDOH-PH-0723,NELAC-NY10854,NJDEP-CT005,PADEP-68-044		
60-57-1	Dieldrin	ND		mg/kg dry	0.00177	5	EPA 8081B	06/24/2025 12:54	06/25/2025 03:54	RJ
							Certifications:	CTDOH-PH-0723,NELAC-NY10854,NJDEP-CT005,PADEP-68-044		
959-98-8	Endosulfan I	ND		mg/kg dry	0.00177	5	EPA 8081B	06/24/2025 12:54	06/25/2025 03:54	RJ
							Certifications:	CTDOH-PH-0723,NELAC-NY10854,NJDEP-CT005,PADEP-68-044		
33213-65-9	Endosulfan II	ND		mg/kg dry	0.00177	5	EPA 8081B	06/24/2025 12:54	06/25/2025 03:54	RJ
							Certifications:	CTDOH-PH-0723,NELAC-NY10854		
1031-07-8	Endosulfan sulfate	ND		mg/kg dry	0.00177	5	EPA 8081B	06/24/2025 12:54	06/25/2025 03:54	RJ
							Certifications:	CTDOH-PH-0723,NELAC-NY10854,NJDEP-CT005,PADEP-68-044		
72-20-8	Endrin	ND		mg/kg dry	0.00177	5	EPA 8081B	06/24/2025 12:54	06/25/2025 03:54	RJ
							Certifications:	CTDOH-PH-0723,NELAC-NY10854,NJDEP-CT005,PADEP-68-044		
58-89-9	gamma-BHC (Lindane)	ND		mg/kg dry	0.00177	5	EPA 8081B	06/24/2025 12:54	06/25/2025 03:54	RJ
							Certifications:	CTDOH-PH-0723,NELAC-NY10854,NJDEP-CT005,PADEP-68-044		
76-44-8	Heptachlor	ND		mg/kg dry	0.00177	5	EPA 8081B	06/24/2025 12:54	06/25/2025 03:54	RJ
							Certifications:	CTDOH-PH-0723,NELAC-NY10854,NJDEP-CT005,PADEP-68-044		

	Surrogate Recoveries	Result	Acceptance Range
2051-24-3	*Surrogate: Decachlorobiphenyl*	*66.5 %*	*30-150*
877-09-8	*Surrogate: Tetrachloro-m-xylene*	*78.7 %*	*30-150*

Sample Information

Client Sample ID: SB-4 (0-2) **York Sample ID:** 25F1387-07

York Project (SDG) No.	Client Project ID	Matrix	Collection Date/Time	Date Received
25F1387	2425 Atlantic Ave 25030016	Soil	June 20, 2025 12:40 pm	06/20/2025

Polychlorinated Biphenyls (PCB)

Log-in Notes:

Sample Notes: PCB-Tot

Sample Prepared by Method: EPA 3550C

CAS No.	Parameter	Result	Flag	Units	Reported to LOQ	Dilution	Reference Method	Date/Time Prepared	Date/Time Analyzed	Analyst
12674-11-2	Aroclor 1016	ND		mg/kg dry	0.0178	1	EPA 8082A	06/24/2025 12:52	06/26/2025 11:49	NF
							Certifications:	NELAC-NY10854,CTDOH-PH-0723,NJDEP-CT005,PADEP-68-044		
11104-28-2	Aroclor 1221	ND		mg/kg dry	0.0178	1	EPA 8082A	06/24/2025 12:52	06/26/2025 11:49	NF
							Certifications:	NELAC-NY10854,CTDOH-PH-0723,NJDEP-CT005,PADEP-68-044		
11141-16-5	Aroclor 1232	ND		mg/kg dry	0.0178	1	EPA 8082A	06/24/2025 12:52	06/26/2025 11:49	NF
							Certifications:	NELAC-NY10854,CTDOH-PH-0723,NJDEP-CT005,PADEP-68-044		
53469-21-9	Aroclor 1242	ND		mg/kg dry	0.0178	1	EPA 8082A	06/24/2025 12:52	06/26/2025 11:49	NF
							Certifications:	NELAC-NY10854,CTDOH-PH-0723,NJDEP-CT005,PADEP-68-044		
12672-29-6	Aroclor 1248	ND		mg/kg dry	0.0178	1	EPA 8082A	06/24/2025 12:52	06/26/2025 11:49	NF
							Certifications:	NELAC-NY10854,CTDOH-PH-0723,NJDEP-CT005,PADEP-68-044		
11097-69-1	Aroclor 1254	ND		mg/kg dry	0.0178	1	EPA 8082A	06/24/2025 12:52	06/26/2025 11:49	NF
							Certifications:	NELAC-NY10854,CTDOH-PH-0723,NJDEP-CT005,PADEP-68-044		
11096-82-5	Aroclor 1260	ND		mg/kg dry	0.0178	1	EPA 8082A	06/24/2025 12:52	06/26/2025 11:49	NF
							Certifications:	NELAC-NY10854,CTDOH-PH-0723,NJDEP-CT005,PADEP-68-044		
37324-23-5	**Aroclor 1262**	**0.118**		mg/kg dry	0.0178	1	EPA 8082A	06/24/2025 12:52	06/26/2025 11:49	NF
							Certifications:	NELAC-NY10854,NJDEP-CT005,PADEP-68-04440		
1336-36-3	*** Total PCBs**	**0.118**		mg/kg dry	0.0178	1	EPA 8082A	06/24/2025 12:52	06/26/2025 11:49	NF
							Certifications:			

	Surrogate Recoveries	Result	Acceptance Range
877-09-8	*Surrogate: Tetrachloro-m-xylene*	*69.5 %*	*30-120*
2051-24-3	*Surrogate: Decachlorobiphenyl*	*67.0 %*	*30-120*

Metals, Target Analyte

Log-in Notes:

Sample Notes:

Sample Prepared by Method: EPA 3050B

CAS No.	Parameter	Result	Flag	Units	Reported to LOQ	Dilution	Reference Method	Date/Time Prepared	Date/Time Analyzed	Analyst
7429-90-5	**Aluminum**	**10300**		mg/kg dry	4.59	1	EPA 6010D	06/24/2025 14:52	06/25/2025 11:54	AGNR
							Certifications:	CTDOH-PH-0723,NELAC-NY10854,NJDEP-CT005,PADEP-68-044		
7440-36-0	Antimony	ND		mg/kg dry	2.30	1	EPA 6010D	06/24/2025 14:52	06/25/2025 11:54	AGNR
							Certifications:	CTDOH-PH-0723,NELAC-NY10854,NJDEP-CT005,PADEP-68-044		
7440-38-2	**Arsenic**	**4.02**		mg/kg dry	1.38	1	EPA 6010D	06/24/2025 14:52	06/25/2025 11:54	AGNR
							Certifications:	CTDOH-PH-0723,NELAC-NY10854,NJDEP-CT005,PADEP-68-044		
7440-39-3	**Barium**	**83.8**		mg/kg dry	2.29	1	EPA 6010D	06/24/2025 14:52	06/25/2025 11:54	AGNR
							Certifications:	CTDOH-PH-0723,NELAC-NY10854,NJDEP-CT005,PADEP-68-044		
7440-41-7	**Beryllium**	**0.237**		mg/kg dry	0.046	1	EPA 6010D	06/24/2025 14:52	06/25/2025 11:54	AGNR
							Certifications:	CTDOH-PH-0723,NELAC-NY10854,NJDEP-CT005,PADEP-68-044		
7440-43-9	**Cadmium**	**0.772**		mg/kg dry	0.276	1	EPA 6010D	06/24/2025 14:52	06/25/2025 11:54	AGNR
							Certifications:	CTDOH-PH-0723,NELAC-NY10854,NJDEP-CT005,PADEP-68-044		
7440-70-2	**Calcium**	**5020**	B	mg/kg dry	4.59	1	EPA 6010D	06/24/2025 14:52	06/25/2025 11:54	AGNR
							Certifications:	CTDOH-PH-0723,NELAC-NY10854,NJDEP-CT005,PADEP-68-044		

Sample Information

Client Sample ID: SB-4 (0-2) **York Sample ID:** 25F1387-07

York Project (SDG) No.	Client Project ID	Matrix	Collection Date/Time	Date Received
25F1387	2425 Atlantic Ave 25030016	Soil	June 20, 2025 12:40 pm	06/20/2025

Metals, Target Analyte

Log-in Notes:

Sample Notes:

Sample Prepared by Method: EPA 3050B

CAS No.	Parameter	Result	Flag	Units	Reported to LOQ	Dilution	Reference Method	Date/Time Prepared	Date/Time Analyzed	Analyst
7440-47-3	**Chromium**	**28.9**		mg/kg dry	0.460	1	EPA 6010D	06/24/2025 14:52	06/25/2025 11:54	AGNR
							Certifications:	CTDOH-PH-0723,NELAC-NY10854,NJDEP-CT005,PADEP-68-044		
7440-48-4	**Cobalt**	**7.57**		mg/kg dry	0.367	1	EPA 6010D	06/24/2025 14:52	06/25/2025 11:54	AGNR
							Certifications:	CTDOH-PH-0723,NELAC-NY10854,NJDEP-CT005,PADEP-68-044		
7440-50-8	**Copper**	**99.9**		mg/kg dry	1.84	1	EPA 6010D	06/24/2025 14:52	06/25/2025 11:54	AGNR
							Certifications:	CTDOH-PH-0723,NELAC-NY10854,NJDEP-CT005,PADEP-68-044		
7439-89-6	**Iron**	**29100**		mg/kg dry	23.0	1	EPA 6010D	06/24/2025 14:52	06/25/2025 11:54	AGNR
							Certifications:	CTDOH-PH-0723,NELAC-NY10854,NJDEP-CT005,PADEP-68-044		
7439-92-1	**Lead**	**159**		mg/kg dry	0.460	1	EPA 6010D	06/24/2025 14:52	06/25/2025 11:54	AGNR
							Certifications:	CTDOH-PH-0723,NELAC-NY10854,NJDEP-CT005,PADEP-68-044		
7439-95-4	**Magnesium**	**2600**	B	mg/kg dry	4.60	1	EPA 6010D	06/24/2025 14:52	06/25/2025 11:54	AGNR
							Certifications:	CTDOH-PH-0723,NELAC-NY10854,NJDEP-CT005,PADEP-68-044		
7439-96-5	**Manganese**	**355**		mg/kg dry	0.460	1	EPA 6010D	06/24/2025 14:52	06/25/2025 11:54	AGNR
							Certifications:	CTDOH-PH-0723,NELAC-NY10854,NJDEP-CT005,PADEP-68-044		
7440-02-0	**Nickel**	**15.3**		mg/kg dry	0.915	1	EPA 6010D	06/24/2025 14:52	06/25/2025 11:54	AGNR
							Certifications:	CTDOH-PH-0723,NELAC-NY10854,NJDEP-CT005,PADEP-68-044		
7440-09-7	**Potassium**	**992**		mg/kg dry	4.60	1	EPA 6010D	06/24/2025 14:52	06/25/2025 11:54	AGNR
							Certifications:	CTDOH-PH-0723,NELAC-NY10854,NJDEP-CT005,PADEP-68-044		
7782-49-2	Selenium	ND		mg/kg dry	2.30	1	EPA 6010D	06/24/2025 14:52	06/25/2025 11:54	AGNR
							Certifications:	CTDOH-PH-0723,NELAC-NY10854,NJDEP-CT005,PADEP-68-044		
7440-22-4	Silver	ND		mg/kg dry	0.463	1	EPA 6010D	06/24/2025 14:52	06/25/2025 11:54	AGNR
							Certifications:	CTDOH-PH-0723,NELAC-NY10854,NJDEP-CT005,PADEP-68-044		
7440-23-5	**Sodium**	**159**		mg/kg dry	45.9	1	EPA 6010D	06/24/2025 14:52	06/25/2025 11:54	AGNR
							Certifications:	CTDOH-PH-0723,NELAC-NY10854,NJDEP-CT005,PADEP-68-044		
7440-28-0	Thallium	ND		mg/kg dry	1.84	1	EPA 6010D	06/24/2025 14:52	06/25/2025 11:54	AGNR
							Certifications:	CTDOH-PH-0723,NELAC-NY10854,NJDEP-CT005,PADEP-68-044		
7440-62-2	**Vanadium**	**37.3**		mg/kg dry	0.915	1	EPA 6010D	06/24/2025 14:52	06/25/2025 11:54	AGNR
							Certifications:	CTDOH-PH-0723,NELAC-NY10854,NJDEP-CT005,PADEP-68-044		
7440-66-6	**Zinc**	**272**		mg/kg dry	2.29	1	EPA 6010D	06/24/2025 14:52	06/25/2025 11:54	AGNR
							Certifications:	CTDOH-PH-0723,NELAC-NY10854,NJDEP-CT005,PADEP-68-044		

Mercury by 7473

Log-in Notes:

Sample Notes:

Sample Prepared by Method: EPA 7473 soil

CAS No.	Parameter	Result	Flag	Units	Reported to LOQ	Dilution	Reference Method	Date/Time Prepared	Date/Time Analyzed	Analyst
7439-97-6	**Mercury**	**0.107**		mg/kg dry	0.0331	1	EPA 7473	06/25/2025 07:49	06/25/2025 14:51	DBT
							Certifications:	CTDOH-PH-0723,NJDEP-CT005,NELAC-NY10854,PADEP-68-044		

Total Solids

Log-in Notes:

Sample Notes:

Sample Prepared by Method: % Solids Prep

CAS No.	Parameter	Result	Flag	Units	Reported to LOQ	Dilution	Reference Method	Date/Time Prepared	Date/Time Analyzed	Analyst

Sample Information

Client Sample ID: SB-4 (0-2) **York Sample ID:** 25F1387-07

York Project (SDG) No.	Client Project ID	Matrix	Collection Date/Time	Date Received
25F1387	2425 Atlantic Ave 25030016	Soil	June 20, 2025 12:40 pm	06/20/2025

Total Solids

Log-in Notes:

Sample Notes:

Sample Prepared by Method: % Solids Prep

CAS No.	Parameter	Result	Flag	Units	Reported to LOQ	Dilution	Reference Method	Date/Time Prepared	Date/Time Analyzed	Analyst
solids	*** % Solids**	**90.7**		%	0.100	1	SM 2540G	06/24/2025 08:42	06/24/2025 10:36	SMM
							Certifications:	CTDOH-PH-0723		

Sample Information

Client Sample ID: **SB-4 (6-8)** **York Sample ID:** **25F1387-08**

York Project (SDG) No.	Client Project ID	Matrix	Collection Date/Time	Date Received
25F1387	2425 Atlantic Ave 25030016	Soil	June 20, 2025 12:46 pm	06/20/2025

Volatile Organics, 8260 - Comprehensive

Log-in Notes:

Sample Notes:

Sample Prepared by Method: EPA 5035A

CAS No.	Parameter	Result	Flag	Units	Reported to LOD/MDL	LOQ	Dilution	Reference Method	Date/Time Prepared	Date/Time Analyzed	Analyst
630-20-6	1,1,1,2-Tetrachloroethane	ND		mg/kg dry	0.0023	0.0046	1	EPA 8260D	06/24/2025 09:04	06/24/2025 13:55	PRS
								Certifications:	CTDOH-PH-0723,NELAC-NY10854,NELAC-NY12058,NJDEP-CT		
71-55-6	1,1,1-Trichloroethane	ND		mg/kg dry	0.0023	0.0046	1	EPA 8260D	06/24/2025 09:04	06/24/2025 13:55	PRS
								Certifications:	CTDOH-PH-0723,NELAC-NY10854,NELAC-NY12058,NJDEP-CT		
79-34-5	1,1,2,2-Tetrachloroethane	ND		mg/kg dry	0.0023	0.0046	1	EPA 8260D	06/24/2025 09:04	06/24/2025 13:55	PRS
								Certifications:	CTDOH-PH-0723,NELAC-NY10854,NELAC-NY12058,NJDEP-CT		
76-13-1	1,1,2-Trichloro-1,2,2-trifluoroethane (Freon 113)	ND		mg/kg dry	0.0023	0.0046	1	EPA 8260D	06/24/2025 09:04	06/24/2025 13:55	PRS
								Certifications:	CTDOH-PH-0723,NELAC-NY10854,NELAC-NY12058,NJDEP-CT		
79-00-5	1,1,2-Trichloroethane	ND		mg/kg dry	0.0023	0.0046	1	EPA 8260D	06/24/2025 09:04	06/24/2025 13:55	PRS
								Certifications:	CTDOH-PH-0723,NELAC-NY10854,NELAC-NY12058,NJDEP-CT		
75-34-3	1,1-Dichloroethane	ND		mg/kg dry	0.0023	0.0046	1	EPA 8260D	06/24/2025 09:04	06/24/2025 13:55	PRS
								Certifications:	CTDOH-PH-0723,NELAC-NY10854,NELAC-NY12058,NJDEP-CT		
75-35-4	1,1-Dichloroethylene	ND		mg/kg dry	0.0023	0.0046	1	EPA 8260D	06/24/2025 09:04	06/24/2025 13:55	PRS
								Certifications:	CTDOH-PH-0723,NELAC-NY10854,NELAC-NY12058,NJDEP-CT		
87-61-6	1,2,3-Trichlorobenzene	ND		mg/kg dry	0.0023	0.0046	1	EPA 8260D	06/24/2025 09:04	06/24/2025 13:55	PRS
								Certifications:	NELAC-NY10854,NELAC-NY12058,NJDEP-CT005,PADEP-68-04		
96-18-4	1,2,3-Trichloropropane	ND		mg/kg dry	0.0023	0.0046	1	EPA 8260D	06/24/2025 09:04	06/24/2025 13:55	PRS
								Certifications:	NELAC-NY10854,NELAC-NY12058,NJDEP-CT005		
120-82-1	1,2,4-Trichlorobenzene	ND		mg/kg dry	0.0023	0.0046	1	EPA 8260D	06/24/2025 09:04	06/24/2025 13:55	PRS
								Certifications:	NELAC-NY10854,NELAC-NY12058,NJDEP-CT005,PADEP-68-04		
95-63-6	1,2,4-Trimethylbenzene	ND		mg/kg dry	0.0023	0.0046	1	EPA 8260D	06/24/2025 09:04	06/24/2025 13:55	PRS
								Certifications:	CTDOH-PH-0723,NELAC-NY10854,NELAC-NY12058,NJDEP-CT		
96-12-8	1,2-Dibromo-3-chloropropane	ND		mg/kg dry	0.0023	0.0046	1	EPA 8260D	06/24/2025 09:04	06/24/2025 13:55	PRS
								Certifications:	CTDOH-PH-0723,NELAC-NY10854,NELAC-NY12058,NJDEP-CT		
106-93-4	1,2-Dibromoethane	ND		mg/kg dry	0.0023	0.0046	1	EPA 8260D	06/24/2025 09:04	06/24/2025 13:55	PRS
								Certifications:	CTDOH-PH-0723,NELAC-NY10854,NELAC-NY12058,NJDEP-CT		
95-50-1	1,2-Dichlorobenzene	ND		mg/kg dry	0.0023	0.0046	1	EPA 8260D	06/24/2025 09:04	06/24/2025 13:55	PRS
								Certifications:	CTDOH-PH-0723,NELAC-NY10854,NELAC-NY12058,NJDEP-CT		
107-06-2	1,2-Dichloroethane	ND		mg/kg dry	0.0023	0.0046	1	EPA 8260D	06/24/2025 09:04	06/24/2025 13:55	PRS
								Certifications:	CTDOH-PH-0723,NELAC-NY10854,NELAC-NY12058,NJDEP-CT		
78-87-5	1,2-Dichloropropane	ND		mg/kg dry	0.0023	0.0046	1	EPA 8260D	06/24/2025 09:04	06/24/2025 13:55	PRS
								Certifications:	CTDOH-PH-0723,NELAC-NY10854,NELAC-NY12058,NJDEP-CT		
108-67-8	1,3,5-Trimethylbenzene	ND		mg/kg dry	0.0023	0.0046	1	EPA 8260D	06/24/2025 09:04	06/24/2025 13:55	PRS
								Certifications:	CTDOH-PH-0723,NELAC-NY10854,NELAC-NY12058,NJDEP-CT		
541-73-1	1,3-Dichlorobenzene	ND		mg/kg dry	0.0023	0.0046	1	EPA 8260D	06/24/2025 09:04	06/24/2025 13:55	PRS
								Certifications:	CTDOH-PH-0723,NELAC-NY10854,NELAC-NY12058,NJDEP-CT		
106-46-7	1,4-Dichlorobenzene	ND		mg/kg dry	0.0023	0.0046	1	EPA 8260D	06/24/2025 09:04	06/24/2025 13:55	PRS
								Certifications:	CTDOH-PH-0723,NELAC-NY10854,NELAC-NY12058,NJDEP-CT		
123-91-1	1,4-Dioxane	ND		mg/kg dry	0.046	0.091	1	EPA 8260D	06/24/2025 09:04	06/24/2025 13:55	PRS
								Certifications:	NELAC-NY10854,NELAC-NY12058,NJDEP-CT005,PADEP-68-04		
78-93-3	2-Butanone	ND	CCVE	mg/kg dry	0.0023	0.0046	1	EPA 8260D	06/24/2025 09:04	06/24/2025 13:55	PRS
								Certifications:	CTDOH-PH-0723,NELAC-NY10854,NELAC-NY12058,NJDEP-CT		

Sample Information

Client Sample ID: SB-4 (6-8) **York Sample ID:** 25F1387-08

York Project (SDG) No.	Client Project ID	Matrix	Collection Date/Time	Date Received
25F1387	2425 Atlantic Ave 25030016	Soil	June 20, 2025 12:46 pm	06/20/2025

Volatile Organics, 8260 - Comprehensive

Log-in Notes:

Sample Notes:

Sample Prepared by Method: EPA 5035A

CAS No.	Parameter	Result	Flag	Units	Reported to LOD/MDL	LOQ	Dilution	Reference Method	Date/Time Prepared	Date/Time Analyzed	Analyst
591-78-6	2-Hexanone	ND		mg/kg dry	0.0023	0.0046	1	EPA 8260D	06/24/2025 09:04	06/24/2025 13:55	PRS
								Certifications:	CTDOH-PH-0723,NELAC-NY10854,NELAC-NY12058,NJDEP-CT		
108-10-1	4-Methyl-2-pentanone	ND		mg/kg dry	0.0023	0.0046	1	EPA 8260D	06/24/2025 09:04	06/24/2025 13:55	PRS
								Certifications:	CTDOH-PH-0723,NELAC-NY10854,NELAC-NY12058,NJDEP-CT		
67-64-1	Acetone	ND		mg/kg dry	0.0046	0.0091	1	EPA 8260D	06/24/2025 09:04	06/24/2025 13:55	PRS
								Certifications:	CTDOH-PH-0723,NELAC-NY10854,NELAC-NY12058,NJDEP-CT		
107-02-8	Acrolein	ND		mg/kg dry	0.0046	0.0091	1	EPA 8260D	06/24/2025 09:04	06/24/2025 13:55	PRS
								Certifications:	CTDOH-PH-0723,NELAC-NY10854,NELAC-NY12058,NJDEP-CT		
107-13-1	Acrylonitrile	ND		mg/kg dry	0.0023	0.0046	1	EPA 8260D	06/24/2025 09:04	06/24/2025 13:55	PRS
								Certifications:	CTDOH-PH-0723,NELAC-NY10854,NELAC-NY12058,NJDEP-CT		
71-43-2	Benzene	ND		mg/kg dry	0.0023	0.0046	1	EPA 8260D	06/24/2025 09:04	06/24/2025 13:55	PRS
								Certifications:	CTDOH-PH-0723,NELAC-NY10854,NELAC-NY12058,NJDEP-CT		
74-97-5	Bromochloromethane	ND		mg/kg dry	0.0023	0.0046	1	EPA 8260D	06/24/2025 09:04	06/24/2025 13:55	PRS
								Certifications:	NELAC-NY10854,NELAC-NY12058,NJDEP-CT005,PADEP-68-04		
75-27-4	Bromodichloromethane	ND		mg/kg dry	0.0023	0.0046	1	EPA 8260D	06/24/2025 09:04	06/24/2025 13:55	PRS
								Certifications:	CTDOH-PH-0723,NELAC-NY10854,NELAC-NY12058,NJDEP-CT		
75-25-2	Bromoform	ND		mg/kg dry	0.0023	0.0046	1	EPA 8260D	06/24/2025 09:04	06/24/2025 13:55	PRS
								Certifications:	CTDOH-PH-0723,NELAC-NY10854,NELAC-NY12058,NJDEP-CT		
74-83-9	Bromomethane	ND		mg/kg dry	0.0023	0.0046	1	EPA 8260D	06/24/2025 09:04	06/24/2025 13:55	PRS
								Certifications:	CTDOH-PH-0723,NELAC-NY10854,NELAC-NY12058,NJDEP-CT		
75-15-0	Carbon disulfide	ND		mg/kg dry	0.0023	0.0046	1	EPA 8260D	06/24/2025 09:04	06/24/2025 13:55	PRS
								Certifications:	CTDOH-PH-0723,NELAC-NY10854,NELAC-NY12058,NJDEP-CT		
56-23-5	Carbon tetrachloride	ND		mg/kg dry	0.0023	0.0046	1	EPA 8260D	06/24/2025 09:04	06/24/2025 13:55	PRS
								Certifications:	CTDOH-PH-0723,NELAC-NY10854,NELAC-NY12058,NJDEP-CT		
108-90-7	Chlorobenzene	ND		mg/kg dry	0.0023	0.0046	1	EPA 8260D	06/24/2025 09:04	06/24/2025 13:55	PRS
								Certifications:	CTDOH-PH-0723,NELAC-NY10854,NELAC-NY12058,NJDEP-CT		
75-00-3	Chloroethane	ND		mg/kg dry	0.0023	0.0046	1	EPA 8260D	06/24/2025 09:04	06/24/2025 13:55	PRS
								Certifications:	CTDOH-PH-0723,NELAC-NY10854,NELAC-NY12058,NJDEP-CT		
67-66-3	Chloroform	ND		mg/kg dry	0.0023	0.0046	1	EPA 8260D	06/24/2025 09:04	06/24/2025 13:55	PRS
								Certifications:	CTDOH-PH-0723,NELAC-NY10854,NELAC-NY12058,NJDEP-CT		
74-87-3	Chloromethane	ND		mg/kg dry	0.0023	0.0046	1	EPA 8260D	06/24/2025 09:04	06/24/2025 13:55	PRS
								Certifications:	CTDOH-PH-0723,NELAC-NY10854,NELAC-NY12058,NJDEP-CT		
156-59-2	cis-1,2-Dichloroethylene	ND	CCVE	mg/kg dry	0.0023	0.0046	1	EPA 8260D	06/24/2025 09:04	06/24/2025 13:55	PRS
								Certifications:	CTDOH-PH-0723,NELAC-NY10854,NELAC-NY12058,NJDEP-CT		
10061-01-5	cis-1,3-Dichloropropylene	ND		mg/kg dry	0.0023	0.0046	1	EPA 8260D	06/24/2025 09:04	06/24/2025 13:55	PRS
								Certifications:	CTDOH-PH-0723,NELAC-NY10854,NELAC-NY12058,NJDEP-CT		
110-82-7	Cyclohexane	ND		mg/kg dry	0.0023	0.0046	1	EPA 8260D	06/24/2025 09:04	06/24/2025 13:55	PRS
								Certifications:	NELAC-NY10854,NELAC-NY12058,NJDEP-CT005,PADEP-68-04		
124-48-1	Dibromochloromethane	ND		mg/kg dry	0.0023	0.0046	1	EPA 8260D	06/24/2025 09:04	06/24/2025 13:55	PRS
								Certifications:	NELAC-NY10854,NELAC-NY12058,NJDEP-CT005,PADEP-68-04		
74-95-3	Dibromomethane	ND		mg/kg dry	0.0023	0.0046	1	EPA 8260D	06/24/2025 09:04	06/24/2025 13:55	PRS
								Certifications:	NELAC-NY10854,NELAC-NY12058,NJDEP-CT005,PADEP-68-04		
75-71-8	Dichlorodifluoromethane	ND		mg/kg dry	0.0023	0.0046	1	EPA 8260D	06/24/2025 09:04	06/24/2025 13:55	PRS
								Certifications:	NELAC-NY10854,NELAC-NY12058,NJDEP-CT005,PADEP-68-04		

Sample Information

Client Sample ID: SB-4 (6-8) **York Sample ID:** 25F1387-08

York Project (SDG) No.	Client Project ID	Matrix	Collection Date/Time	Date Received
25F1387	2425 Atlantic Ave 25030016	Soil	June 20, 2025 12:46 pm	06/20/2025

Volatile Organics, 8260 - Comprehensive

Log-in Notes:

Sample Notes:

Sample Prepared by Method: EPA 5035A

CAS No.	Parameter	Result	Flag	Units	Reported to LOD/MDL	LOQ	Dilution	Reference Method	Date/Time Prepared	Date/Time Analyzed	Analyst
100-41-4	Ethyl Benzene	ND	QL-02	mg/kg dry	0.0023	0.0046	1	EPA 8260D	06/24/2025 09:04	06/24/2025 13:55	PRS
								Certifications:	CTDOH-PH-0723,NELAC-NY10854,NELAC-NY12058,NJDEP-CT		
87-68-3	Hexachlorobutadiene	ND		mg/kg dry	0.0023	0.0046	1	EPA 8260D	06/24/2025 09:04	06/24/2025 13:55	PRS
								Certifications:	NELAC-NY10854,NELAC-NY12058,NJDEP-CT005,PADEP-68-04		
98-82-8	Isopropylbenzene	ND		mg/kg dry	0.0023	0.0046	1	EPA 8260D	06/24/2025 09:04	06/24/2025 13:55	PRS
								Certifications:	CTDOH-PH-0723,NELAC-NY10854,NELAC-NY12058,NJDEP-CT		
79-20-9	Methyl acetate	ND	CCVE	mg/kg dry	0.0023	0.0046	1	EPA 8260D	06/24/2025 09:04	06/24/2025 13:55	PRS
								Certifications:	NELAC-NY10854,NELAC-NY12058,NJDEP-CT005,PADEP-68-04		
1634-04-4	Methyl tert-butyl ether (MTBE)	ND	QL-02	mg/kg dry	0.0023	0.0046	1	EPA 8260D	06/24/2025 09:04	06/24/2025 13:55	PRS
								Certifications:	CTDOH-PH-0723,NELAC-NY10854,NELAC-NY12058,NJDEP-CT		
108-87-2	Methylcyclohexane	ND		mg/kg dry	0.0023	0.0046	1	EPA 8260D	06/24/2025 09:04	06/24/2025 13:55	PRS
								Certifications:	NELAC-NY10854,NELAC-NY12058,NJDEP-CT005,PADEP-68-04		
75-09-2	Methylene chloride	ND		mg/kg dry	0.0046	0.0091	1	EPA 8260D	06/24/2025 09:04	06/24/2025 13:55	PRS
								Certifications:	CTDOH-PH-0723,NELAC-NY10854,NELAC-NY12058,NJDEP-CT		
104-51-8	n-Butylbenzene	ND		mg/kg dry	0.0023	0.0046	1	EPA 8260D	06/24/2025 09:04	06/24/2025 13:55	PRS
								Certifications:	CTDOH-PH-0723,NELAC-NY10854,NELAC-NY12058,NJDEP-CT		
103-65-1	n-Propylbenzene	ND		mg/kg dry	0.0023	0.0046	1	EPA 8260D	06/24/2025 09:04	06/24/2025 13:55	PRS
								Certifications:	CTDOH-PH-0723,NELAC-NY10854,NELAC-NY12058,NJDEP-CT		
95-47-6	o-Xylene	ND	QL-02	mg/kg dry	0.0023	0.0046	1	EPA 8260D	06/24/2025 09:04	06/24/2025 13:55	PRS
								Certifications:	CTDOH-PH-0723,NELAC-NY10854,NELAC-NY12058,PADEP-68		
179601-23-1	p- & m- Xylenes	ND		mg/kg dry	0.0046	0.0091	1	EPA 8260D	06/24/2025 09:04	06/24/2025 13:55	PRS
								Certifications:	CTDOH-PH-0723,NELAC-NY10854,NELAC-NY12058,PADEP-68		
99-87-6	p-Isopropyltoluene	ND		mg/kg dry	0.0023	0.0046	1	EPA 8260D	06/24/2025 09:04	06/24/2025 13:55	PRS
								Certifications:	CTDOH-PH-0723,NELAC-NY10854,NELAC-NY12058,NJDEP-CT		
135-98-8	sec-Butylbenzene	ND		mg/kg dry	0.0023	0.0046	1	EPA 8260D	06/24/2025 09:04	06/24/2025 13:55	PRS
								Certifications:	CTDOH-PH-0723,NELAC-NY10854,NELAC-NY12058,NJDEP-CT		
100-42-5	Styrene	ND	QL-02	mg/kg dry	0.0023	0.0046	1	EPA 8260D	06/24/2025 09:04	06/24/2025 13:55	PRS
								Certifications:	CTDOH-PH-0723,NELAC-NY10854,NELAC-NY12058,NJDEP-CT		
75-65-0	tert-Butyl alcohol (TBA)	ND	QL-02	mg/kg dry	0.011	0.023	1	EPA 8260D	06/24/2025 09:04	06/24/2025 13:55	PRS
								Certifications:	NELAC-NY10854,NELAC-NY12058,NJDEP-CT005,PADEP-68-04		
98-06-6	tert-Butylbenzene	ND		mg/kg dry	0.0023	0.0046	1	EPA 8260D	06/24/2025 09:04	06/24/2025 13:55	PRS
								Certifications:	CTDOH-PH-0723,NELAC-NY10854,NELAC-NY12058,NJDEP-CT		
127-18-4	**Tetrachloroethylene**	**0.019**	QL-02	mg/kg dry	0.0023	0.0046	1	EPA 8260D	06/24/2025 09:04	06/24/2025 13:55	PRS
								Certifications:	CTDOH-PH-0723,NELAC-NY10854,NELAC-NY12058,NJDEP-CT		
108-88-3	Toluene	ND		mg/kg dry	0.0023	0.0046	1	EPA 8260D	06/24/2025 09:04	06/24/2025 13:55	PRS
								Certifications:	CTDOH-PH-0723,NELAC-NY10854,NELAC-NY12058,NJDEP-CT		
156-60-5	trans-1,2-Dichloroethylene	ND		mg/kg dry	0.0023	0.0046	1	EPA 8260D	06/24/2025 09:04	06/24/2025 13:55	PRS
								Certifications:	CTDOH-PH-0723,NELAC-NY10854,NELAC-NY12058,NJDEP-CT		
10061-02-6	trans-1,3-Dichloropropylene	ND		mg/kg dry	0.0023	0.0046	1	EPA 8260D	06/24/2025 09:04	06/24/2025 13:55	PRS
								Certifications:	CTDOH-PH-0723,NELAC-NY10854,NELAC-NY12058,NJDEP-CT		
79-01-6	Trichloroethylene	ND		mg/kg dry	0.0023	0.0046	1	EPA 8260D	06/24/2025 09:04	06/24/2025 13:55	PRS
								Certifications:	CTDOH-PH-0723,NELAC-NY10854,NELAC-NY12058,NJDEP-CT		
75-69-4	Trichlorofluoromethane	ND		mg/kg dry	0.0023	0.0046	1	EPA 8260D	06/24/2025 09:04	06/24/2025 13:55	PRS
								Certifications:	CTDOH-PH-0723,NELAC-NY10854,NELAC-NY12058,NJDEP-CT		

Sample Information

Client Sample ID: SB-4 (6-8) **York Sample ID:** 25F1387-08

York Project (SDG) No.	Client Project ID	Matrix	Collection Date/Time	Date Received
25F1387	2425 Atlantic Ave 25030016	Soil	June 20, 2025 12:46 pm	06/20/2025

Volatile Organics, 8260 - Comprehensive

Log-in Notes:

Sample Notes:

Sample Prepared by Method: EPA 5035A

CAS No.	Parameter	Result	Flag	Units	Reported to LOD/MDL	LOQ	Dilution	Reference Method	Date/Time Prepared	Date/Time Analyzed	Analyst
75-01-4	Vinyl Chloride	ND		mg/kg dry	0.0023	0.0046	1	EPA 8260D	06/24/2025 09:04	06/24/2025 13:55	PRS
								Certifications:	CTDOH-PH-0723,NELAC-NY10854,NELAC-NY12058,NJDEP-CT		
1330-20-7	Xylenes, Total	ND		mg/kg dry	0.0068	0.014	1	EPA 8260D	06/24/2025 09:04	06/24/2025 13:55	PRS
								Certifications:	CTDOH-PH-0723,NELAC-NY10854,NELAC-NY12058,NJDEP-CT		

	Surrogate Recoveries	Result	Acceptance Range
17060-07-0	*Surrogate: SURR: 1,2-Dichloroethane-d4*	*118 %*	*77-125*
2037-26-5	*Surrogate: SURR: Toluene-d8*	*94.9 %*	*85-120*
460-00-4	*Surrogate: SURR: p-Bromofluorobenzene*	*116 %*	*76-130*

Semi-Volatiles, 8270 - Comprehensive

Log-in Notes:

Sample Notes:

Sample Prepared by Method: EPA 3550C

CAS No.	Parameter	Result	Flag	Units	Reported to LOD/MDL	LOQ	Dilution	Reference Method	Date/Time Prepared	Date/Time Analyzed	Analyst
92-52-4	1,1-Biphenyl	ND		mg/kg dry	0.0434	0.0866	2	EPA 8270E	06/24/2025 08:47	06/24/2025 21:33	AK
								Certifications:	NELAC-NY10854,NJDEP-CT005,PADEP-68-04440		
95-94-3	1,2,4,5-Tetrachlorobenzene	ND	CCVE	mg/kg dry	0.0866	0.173	2	EPA 8270E	06/24/2025 08:47	06/24/2025 21:33	AK
								Certifications:	NELAC-NY10854,NJDEP-CT005,PADEP-68-04440		
120-82-1	1,2,4-Trichlorobenzene	ND		mg/kg dry	0.0434	0.0866	2	EPA 8270E	06/24/2025 08:47	06/24/2025 21:33	AK
								Certifications:	CTDOH-PH-0723,NELAC-NY10854,NJDEP-CT005,PADEP-68-044		
95-50-1	1,2-Dichlorobenzene	ND		mg/kg dry	0.0434	0.0866	2	EPA 8270E	06/24/2025 08:47	06/24/2025 21:33	AK
								Certifications:	NELAC-NY10854,PADEP-68-04440		
122-66-7	1,2-Diphenylhydrazine (as Azobenzene)	ND		mg/kg dry	0.0434	0.0866	2	EPA 8270E	06/24/2025 08:47	06/24/2025 21:33	AK
								Certifications:	NELAC-NY10854,NJDEP-CT005,PADEP-68-04440		
541-73-1	1,3-Dichlorobenzene	ND		mg/kg dry	0.0434	0.0866	2	EPA 8270E	06/24/2025 08:47	06/24/2025 21:33	AK
								Certifications:	NELAC-NY10854,PADEP-68-04440		
106-46-7	1,4-Dichlorobenzene	ND		mg/kg dry	0.0434	0.0866	2	EPA 8270E	06/24/2025 08:47	06/24/2025 21:33	AK
								Certifications:	NELAC-NY10854,PADEP-68-04440		
58-90-2	2,3,4,6-Tetrachlorophenol	ND		mg/kg dry	0.0866	0.173	2	EPA 8270E	06/24/2025 08:47	06/24/2025 21:33	AK
								Certifications:	NELAC-NY10854,NJDEP-CT005,PADEP-68-04440		
95-95-4	2,4,5-Trichlorophenol	ND		mg/kg dry	0.0434	0.0866	2	EPA 8270E	06/24/2025 08:47	06/24/2025 21:33	AK
								Certifications:	CTDOH-PH-0723,NELAC-NY10854,NJDEP-CT005,PADEP-68-044		
88-06-2	2,4,6-Trichlorophenol	ND		mg/kg dry	0.0434	0.0866	2	EPA 8270E	06/24/2025 08:47	06/24/2025 21:33	AK
								Certifications:	CTDOH-PH-0723,NELAC-NY10854,NJDEP-CT005,PADEP-68-044		
120-83-2	2,4-Dichlorophenol	ND		mg/kg dry	0.0434	0.0866	2	EPA 8270E	06/24/2025 08:47	06/24/2025 21:33	AK
								Certifications:	CTDOH-PH-0723,NELAC-NY10854,NJDEP-CT005,PADEP-68-044		
105-67-9	2,4-Dimethylphenol	ND		mg/kg dry	0.0434	0.0866	2	EPA 8270E	06/24/2025 08:47	06/24/2025 21:33	AK
								Certifications:	CTDOH-PH-0723,NELAC-NY10854,NJDEP-CT005,PADEP-68-044		
51-28-5	2,4-Dinitrophenol	ND		mg/kg dry	0.0866	0.173	2	EPA 8270E	06/24/2025 08:47	06/24/2025 21:33	AK
								Certifications:	CTDOH-PH-0723,NELAC-NY10854,NJDEP-CT005,PADEP-68-044		
121-14-2	2,4-Dinitrotoluene	ND		mg/kg dry	0.0434	0.0866	2	EPA 8270E	06/24/2025 08:47	06/24/2025 21:33	AK
								Certifications:	CTDOH-PH-0723,NELAC-NY10854,NJDEP-CT005,PADEP-68-044		

Sample Information

Client Sample ID: SB-4 (6-8) **York Sample ID:** 25F1387-08

York Project (SDG) No.	Client Project ID	Matrix	Collection Date/Time	Date Received
25F1387	2425 Atlantic Ave 25030016	Soil	June 20, 2025 12:46 pm	06/20/2025

Semi-Volatiles, 8270 - Comprehensive

Log-in Notes:

Sample Notes:

Sample Prepared by Method: EPA 3550C

CAS No.	Parameter	Result	Flag	Units	Reported to LOD/MDL	LOQ	Dilution	Reference Method	Date/Time Prepared	Date/Time Analyzed	Analyst
606-20-2	2,6-Dinitrotoluene	ND		mg/kg dry	0.0434	0.0866	2	EPA 8270E	06/24/2025 08:47	06/24/2025 21:33	AK
								Certifications:	CTDOH-PH-0723,NELAC-NY10854,NJDEP-CT005,PADEP-68-044		
91-58-7	2-Chloronaphthalene	ND		mg/kg dry	0.0434	0.0866	2	EPA 8270E	06/24/2025 08:47	06/24/2025 21:33	AK
								Certifications:	CTDOH-PH-0723,NELAC-NY10854,NJDEP-CT005,PADEP-68-044		
95-57-8	2-Chlorophenol	ND		mg/kg dry	0.0434	0.0866	2	EPA 8270E	06/24/2025 08:47	06/24/2025 21:33	AK
								Certifications:	CTDOH-PH-0723,NELAC-NY10854,NJDEP-CT005,PADEP-68-044		
91-57-6	2-Methylnaphthalene	ND		mg/kg dry	0.0434	0.0866	2	EPA 8270E	06/24/2025 08:47	06/24/2025 21:33	AK
								Certifications:	CTDOH-PH-0723,NELAC-NY10854,NJDEP-CT005,PADEP-68-044		
95-48-7	2-Methylphenol	ND		mg/kg dry	0.0434	0.0866	2	EPA 8270E	06/24/2025 08:47	06/24/2025 21:33	AK
								Certifications:	CTDOH-PH-0723,NELAC-NY10854,NJDEP-CT005,PADEP-68-044		
88-74-4	2-Nitroaniline	ND		mg/kg dry	0.0866	0.173	2	EPA 8270E	06/24/2025 08:47	06/24/2025 21:33	AK
								Certifications:	CTDOH-PH-0723,NELAC-NY10854,NJDEP-CT005,PADEP-68-044		
88-75-5	2-Nitrophenol	ND		mg/kg dry	0.0434	0.0866	2	EPA 8270E	06/24/2025 08:47	06/24/2025 21:33	AK
								Certifications:	CTDOH-PH-0723,NELAC-NY10854,NJDEP-CT005,PADEP-68-044		
65794-96-9	3- & 4-Methylphenols	ND		mg/kg dry	0.0434	0.0866	2	EPA 8270E	06/24/2025 08:47	06/24/2025 21:33	AK
								Certifications:	CTDOH-PH-0723,NELAC-NY10854,NJDEP-CT005,PADEP-68-044		
91-94-1	3,3-Dichlorobenzidine	ND	CAL-E	mg/kg dry	0.0434	0.0866	2	EPA 8270E	06/24/2025 08:47	06/24/2025 21:33	AK
								Certifications:	NELAC-NY10854,NJDEP-CT005,PADEP-68-04440		
99-09-2	3-Nitroaniline	ND		mg/kg dry	0.0866	0.173	2	EPA 8270E	06/24/2025 08:47	06/24/2025 21:33	AK
								Certifications:	CTDOH-PH-0723,NELAC-NY10854,NJDEP-CT005,PADEP-68-044		
534-52-1	4,6-Dinitro-2-methylphenol	ND		mg/kg dry	0.0866	0.173	2	EPA 8270E	06/24/2025 08:47	06/24/2025 21:33	AK
								Certifications:	CTDOH-PH-0723,NELAC-NY10854,NJDEP-CT005,PADEP-68-044		
101-55-3	4-Bromophenyl phenyl ether	ND		mg/kg dry	0.0434	0.0866	2	EPA 8270E	06/24/2025 08:47	06/24/2025 21:33	AK
								Certifications:	CTDOH-PH-0723,NELAC-NY10854,NJDEP-CT005,PADEP-68-044		
59-50-7	4-Chloro-3-methylphenol	ND		mg/kg dry	0.0434	0.0866	2	EPA 8270E	06/24/2025 08:47	06/24/2025 21:33	AK
								Certifications:	CTDOH-PH-0723,NELAC-NY10854,NJDEP-CT005,PADEP-68-044		
106-47-8	4-Chloroaniline	ND		mg/kg dry	0.0434	0.0866	2	EPA 8270E	06/24/2025 08:47	06/24/2025 21:33	AK
								Certifications:	CTDOH-PH-0723,NELAC-NY10854,NJDEP-CT005,PADEP-68-044		
7005-72-3	4-Chlorophenyl phenyl ether	ND		mg/kg dry	0.0434	0.0866	2	EPA 8270E	06/24/2025 08:47	06/24/2025 21:33	AK
								Certifications:	CTDOH-PH-0723,NELAC-NY10854,NJDEP-CT005,PADEP-68-044		
100-01-6	4-Nitroaniline	ND		mg/kg dry	0.0866	0.173	2	EPA 8270E	06/24/2025 08:47	06/24/2025 21:33	AK
								Certifications:	CTDOH-PH-0723,NELAC-NY10854,NJDEP-CT005,PADEP-68-044		
100-02-7	4-Nitrophenol	ND		mg/kg dry	0.0866	0.173	2	EPA 8270E	06/24/2025 08:47	06/24/2025 21:33	AK
								Certifications:	CTDOH-PH-0723,NELAC-NY10854,NJDEP-CT005,PADEP-68-044		
83-32-9	Acenaphthene	ND		mg/kg dry	0.0434	0.0866	2	EPA 8270E	06/24/2025 08:47	06/24/2025 21:33	AK
								Certifications:	CTDOH-PH-0723,NELAC-NY10854,NJDEP-CT005,PADEP-68-044		
208-96-8	Acenaphthylene	ND		mg/kg dry	0.0434	0.0866	2	EPA 8270E	06/24/2025 08:47	06/24/2025 21:33	AK
								Certifications:	CTDOH-PH-0723,NELAC-NY10854,NJDEP-CT005,PADEP-68-044		
98-86-2	Acetophenone	ND		mg/kg dry	0.0434	0.0866	2	EPA 8270E	06/24/2025 08:47	06/24/2025 21:33	AK
								Certifications:	NELAC-NY10854,NJDEP-CT005,PADEP-68-04440		
62-53-3	Aniline	ND		mg/kg dry	0.174	0.347	2	EPA 8270E	06/24/2025 08:47	06/24/2025 21:33	AK
								Certifications:	NELAC-NY10854,NJDEP-CT005,PADEP-68-04440		
120-12-7	Anthracene	ND		mg/kg dry	0.0434	0.0866	2	EPA 8270E	06/24/2025 08:47	06/24/2025 21:33	AK
								Certifications:	CTDOH-PH-0723,NELAC-NY10854,NJDEP-CT005,PADEP-68-044		

Sample Information

Client Sample ID: SB-4 (6-8) **York Sample ID:** 25F1387-08

York Project (SDG) No.	Client Project ID	Matrix	Collection Date/Time	Date Received
25F1387	2425 Atlantic Ave 25030016	Soil	June 20, 2025 12:46 pm	06/20/2025

Semi-Volatiles, 8270 - Comprehensive

Log-in Notes:

Sample Notes:

Sample Prepared by Method: EPA 3550C

CAS No.	Parameter	Result	Flag	Units	Reported to LOD/MDL	LOQ	Dilution	Reference Method	Date/Time Prepared	Date/Time Analyzed	Analyst
1912-24-9	Atrazine	ND	CCVE	mg/kg dry	0.0434	0.0866	2	EPA 8270E	06/24/2025 08:47	06/24/2025 21:33	AK
								Certifications:	NELAC-NY10854,NJDEP-CT005,PADEP-68-04440		
100-52-7	Benzaldehyde	ND	CCVE, ICVE	mg/kg dry	0.0434	0.0866	2	EPA 8270E	06/24/2025 08:47	06/24/2025 21:33	AK
								Certifications:	NELAC-NY10854,NJDEP-CT005,PADEP-68-04440		
92-87-5	Benzidine	ND	CAL-E	mg/kg dry	0.174	0.347	2	EPA 8270E	06/24/2025 08:47	06/24/2025 21:33	AK
								Certifications:	CTDOH-PH-0723,NELAC-NY10854,PADEP-68-04440		
56-55-3	Benzo(a)anthracene	ND		mg/kg dry	0.0434	0.0866	2	EPA 8270E	06/24/2025 08:47	06/24/2025 21:33	AK
								Certifications:	CTDOH-PH-0723,NELAC-NY10854,NJDEP-CT005,PADEP-68-044		
50-32-8	Benzo(a)pyrene	ND		mg/kg dry	0.0434	0.0866	2	EPA 8270E	06/24/2025 08:47	06/24/2025 21:33	AK
								Certifications:	CTDOH-PH-0723,NELAC-NY10854,NJDEP-CT005,PADEP-68-044		
205-99-2	Benzo(b)fluoranthene	ND		mg/kg dry	0.0434	0.0866	2	EPA 8270E	06/24/2025 08:47	06/24/2025 21:33	AK
								Certifications:	CTDOH-PH-0723,NELAC-NY10854,NJDEP-CT005,PADEP-68-044		
191-24-2	Benzo(g,h,i)perylene	ND		mg/kg dry	0.0434	0.0866	2	EPA 8270E	06/24/2025 08:47	06/24/2025 21:33	AK
								Certifications:	CTDOH-PH-0723,NELAC-NY10854,NJDEP-CT005,PADEP-68-044		
207-08-9	Benzo(k)fluoranthene	ND		mg/kg dry	0.0434	0.0866	2	EPA 8270E	06/24/2025 08:47	06/24/2025 21:33	AK
								Certifications:	CTDOH-PH-0723,NELAC-NY10854,NJDEP-CT005,PADEP-68-044		
65-85-0	Benzoic acid	ND	ICVE	mg/kg dry	0.0434	0.0866	2	EPA 8270E	06/24/2025 08:47	06/24/2025 21:33	AK
								Certifications:	NELAC-NY10854,NJDEP-CT005,PADEP-68-04440		
100-51-6	Benzyl alcohol	ND		mg/kg dry	0.0434	0.0866	2	EPA 8270E	06/24/2025 08:47	06/24/2025 21:33	AK
								Certifications:	NELAC-NY10854,NJDEP-CT005,PADEP-68-04440		
85-68-7	Benzyl butyl phthalate	ND		mg/kg dry	0.0434	0.0866	2	EPA 8270E	06/24/2025 08:47	06/24/2025 21:33	AK
								Certifications:	CTDOH-PH-0723,NELAC-NY10854,NJDEP-CT005,PADEP-68-044		
111-91-1	Bis(2-chloroethoxy)methane	ND		mg/kg dry	0.0434	0.0866	2	EPA 8270E	06/24/2025 08:47	06/24/2025 21:33	AK
								Certifications:	CTDOH-PH-0723,NELAC-NY10854,NJDEP-CT005,PADEP-68-044		
111-44-4	Bis(2-chloroethyl)ether	ND		mg/kg dry	0.0434	0.0866	2	EPA 8270E	06/24/2025 08:47	06/24/2025 21:33	AK
								Certifications:	CTDOH-PH-0723,NELAC-NY10854,NJDEP-CT005,PADEP-68-044		
108-60-1	Bis(2-chloroisopropyl)ether	ND		mg/kg dry	0.0434	0.0866	2	EPA 8270E	06/24/2025 08:47	06/24/2025 21:33	AK
								Certifications:	CTDOH-PH-0723,NELAC-NY10854,NJDEP-CT005,PADEP-68-044		
117-81-7	Bis(2-ethylhexyl)phthalate	ND		mg/kg dry	0.0434	0.0866	2	EPA 8270E	06/24/2025 08:47	06/24/2025 21:33	AK
								Certifications:	CTDOH-PH-0723,NELAC-NY10854,NJDEP-CT005,PADEP-68-044		
105-60-2	Caprolactam	ND	CAL-E, CCVE	mg/kg dry	0.0866	0.173	2	EPA 8270E	06/24/2025 08:47	06/24/2025 21:33	AK
								Certifications:	NELAC-NY10854,NJDEP-CT005,PADEP-68-04440		
86-74-8	Carbazole	ND		mg/kg dry	0.0434	0.0866	2	EPA 8270E	06/24/2025 08:47	06/24/2025 21:33	AK
								Certifications:	CTDOH-PH-0723,NELAC-NY10854,NJDEP-CT005,PADEP-68-044		
218-01-9	Chrysene	ND		mg/kg dry	0.0434	0.0866	2	EPA 8270E	06/24/2025 08:47	06/24/2025 21:33	AK
								Certifications:	CTDOH-PH-0723,NELAC-NY10854,NJDEP-CT005,PADEP-68-044		
53-70-3	Dibenzo(a,h)anthracene	ND		mg/kg dry	0.0434	0.0866	2	EPA 8270E	06/24/2025 08:47	06/24/2025 21:33	AK
								Certifications:	CTDOH-PH-0723,NELAC-NY10854,NJDEP-CT005,PADEP-68-044		
132-64-9	Dibenzofuran	ND		mg/kg dry	0.0434	0.0866	2	EPA 8270E	06/24/2025 08:47	06/24/2025 21:33	AK
								Certifications:	CTDOH-PH-0723,NELAC-NY10854,NJDEP-CT005,PADEP-68-044		
84-66-2	Diethyl phthalate	ND		mg/kg dry	0.0434	0.0866	2	EPA 8270E	06/24/2025 08:47	06/24/2025 21:33	AK
								Certifications:	CTDOH-PH-0723,NELAC-NY10854,NJDEP-CT005,PADEP-68-044		
131-11-3	Dimethyl phthalate	ND		mg/kg dry	0.0434	0.0866	2	EPA 8270E	06/24/2025 08:47	06/24/2025 21:33	AK
								Certifications:	CTDOH-PH-0723,NELAC-NY10854,NJDEP-CT005,PADEP-68-044		

Sample Information

Client Sample ID: SB-4 (6-8) **York Sample ID:** 25F1387-08

York Project (SDG) No.	Client Project ID	Matrix	Collection Date/Time	Date Received
25F1387	2425 Atlantic Ave 25030016	Soil	June 20, 2025 12:46 pm	06/20/2025

Semi-Volatiles, 8270 - Comprehensive

Log-in Notes:

Sample Notes:

Sample Prepared by Method: EPA 3550C

CAS No.	Parameter	Result	Flag	Units	Reported to LOD/MDL	LOQ	Dilution	Reference Method	Date/Time Prepared	Date/Time Analyzed	Analyst
84-74-2	Di-n-butyl phthalate	ND		mg/kg dry	0.0434	0.0866	2	EPA 8270E	06/24/2025 08:47	06/24/2025 21:33	AK
								Certifications:	CTDOH-PH-0723,NELAC-NY10854,NJDEP-CT005,PADEP-68-044		
117-84-0	Di-n-octyl phthalate	ND		mg/kg dry	0.0434	0.0866	2	EPA 8270E	06/24/2025 08:47	06/24/2025 21:33	AK
								Certifications:	CTDOH-PH-0723,NELAC-NY10854,NJDEP-CT005,PADEP-68-044		
206-44-0	Fluoranthene	ND		mg/kg dry	0.0434	0.0866	2	EPA 8270E	06/24/2025 08:47	06/24/2025 21:33	AK
								Certifications:	CTDOH-PH-0723,NELAC-NY10854,NJDEP-CT005,PADEP-68-044		
86-73-7	Fluorene	ND		mg/kg dry	0.0434	0.0866	2	EPA 8270E	06/24/2025 08:47	06/24/2025 21:33	AK
								Certifications:	NELAC-NY10854,NJDEP-CT005,PADEP-68-04440		
118-74-1	Hexachlorobenzene	ND		mg/kg dry	0.0434	0.0866	2	EPA 8270E	06/24/2025 08:47	06/24/2025 21:33	AK
								Certifications:	CTDOH-PH-0723,NELAC-NY10854,NJDEP-CT005,PADEP-68-044		
87-68-3	Hexachlorobutadiene	ND		mg/kg dry	0.0434	0.0866	2	EPA 8270E	06/24/2025 08:47	06/24/2025 21:33	AK
								Certifications:	CTDOH-PH-0723,NELAC-NY10854,NJDEP-CT005,PADEP-68-044		
77-47-4	Hexachlorocyclopentadiene	ND		mg/kg dry	0.0434	0.0866	2	EPA 8270E	06/24/2025 08:47	06/24/2025 21:33	AK
								Certifications:	CTDOH-PH-0723,NELAC-NY10854,NJDEP-CT005,PADEP-68-044		
67-72-1	Hexachloroethane	ND		mg/kg dry	0.0434	0.0866	2	EPA 8270E	06/24/2025 08:47	06/24/2025 21:33	AK
								Certifications:	CTDOH-PH-0723,NELAC-NY10854,NJDEP-CT005,PADEP-68-044		
193-39-5	Indeno(1,2,3-cd)pyrene	ND		mg/kg dry	0.0434	0.0866	2	EPA 8270E	06/24/2025 08:47	06/24/2025 21:33	AK
								Certifications:	CTDOH-PH-0723,NELAC-NY10854,NJDEP-CT005,PADEP-68-044		
78-59-1	Isophorone	ND		mg/kg dry	0.0434	0.0866	2	EPA 8270E	06/24/2025 08:47	06/24/2025 21:33	AK
								Certifications:	CTDOH-PH-0723,NELAC-NY10854,NJDEP-CT005,PADEP-68-044		
91-20-3	Naphthalene	ND		mg/kg dry	0.0434	0.0866	2	EPA 8270E	06/24/2025 08:47	06/24/2025 21:33	AK
								Certifications:	CTDOH-PH-0723,NELAC-NY10854,NJDEP-CT005,PADEP-68-044		
98-95-3	Nitrobenzene	ND		mg/kg dry	0.0434	0.0866	2	EPA 8270E	06/24/2025 08:47	06/24/2025 21:33	AK
								Certifications:	CTDOH-PH-0723,NELAC-NY10854,NJDEP-CT005,PADEP-68-044		
62-75-9	N-Nitrosodimethylamine	ND		mg/kg dry	0.0434	0.0866	2	EPA 8270E	06/24/2025 08:47	06/24/2025 21:33	AK
								Certifications:	CTDOH-PH-0723,NELAC-NY10854,NJDEP-CT005,PADEP-68-044		
621-64-7	N-nitroso-di-n-propylamine	ND		mg/kg dry	0.0434	0.0866	2	EPA 8270E	06/24/2025 08:47	06/24/2025 21:33	AK
								Certifications:	CTDOH-PH-0723,NELAC-NY10854,NJDEP-CT005,PADEP-68-044		
86-30-6	N-Nitrosodiphenylamine	ND		mg/kg dry	0.0434	0.0866	2	EPA 8270E	06/24/2025 08:47	06/24/2025 21:33	AK
								Certifications:	CTDOH-PH-0723,NELAC-NY10854,NJDEP-CT005,PADEP-68-044		
87-86-5	Pentachlorophenol	ND		mg/kg dry	0.0434	0.0866	2	EPA 8270E	06/24/2025 08:47	06/24/2025 21:33	AK
								Certifications:	CTDOH-PH-0723,NELAC-NY10854,NJDEP-CT005,PADEP-68-044		
85-01-8	Phenanthrene	ND		mg/kg dry	0.0434	0.0866	2	EPA 8270E	06/24/2025 08:47	06/24/2025 21:33	AK
								Certifications:	CTDOH-PH-0723,NELAC-NY10854,NJDEP-CT005,PADEP-68-044		
108-95-2	Phenol	ND		mg/kg dry	0.0434	0.0866	2	EPA 8270E	06/24/2025 08:47	06/24/2025 21:33	AK
								Certifications:	CTDOH-PH-0723,NELAC-NY10854,NJDEP-CT005,PADEP-68-044		
129-00-0	Pyrene	ND		mg/kg dry	0.0434	0.0866	2	EPA 8270E	06/24/2025 08:47	06/24/2025 21:33	AK
								Certifications:	CTDOH-PH-0723,NELAC-NY10854,NJDEP-CT005,PADEP-68-044		
110-86-1	Pyridine	ND		mg/kg dry	0.174	0.347	2	EPA 8270E	06/24/2025 08:47	06/24/2025 21:33	AK
								Certifications:	CTDOH-PH-0723,NELAC-NY10854,NJDEP-CT005,PADEP-68-044		

	Surrogate Recoveries	Result	Acceptance Range
367-12-4	*Surrogate: SURR: 2-Fluorophenol*	*84.9 %*	*20-108*
13127-88-3	*Surrogate: SURR: Phenol-d6*	*74.4 %*	*23-114*

Sample Information

Client Sample ID: SB-4 (6-8) **York Sample ID:** 25F1387-08

York Project (SDG) No.	Client Project ID	Matrix	Collection Date/Time	Date Received
25F1387	2425 Atlantic Ave 25030016	Soil	June 20, 2025 12:46 pm	06/20/2025

Semi-Volatiles, 8270 - Comprehensive

Log-in Notes: **Sample Notes:**

Sample Prepared by Method: EPA 3550C

CAS No.	Parameter	Result	Flag	Units	Reported to LOD/MDL	LOQ	Dilution	Reference Method	Date/Time Prepared	Date/Time Analyzed	Analyst
4165-60-0	*Surrogate: SURR: Nitrobenzene-d5*	*44.7 %*			*22-108*						
321-60-8	*Surrogate: SURR: 2-Fluorobiphenyl*	*67.5 %*			*21-113*						
118-79-6	*Surrogate: SURR: 2,4,6-Tribromophenol*	*92.0 %*			*19-110*						
1718-51-0	*Surrogate: SURR: Terphenyl-d14*	*84.5 %*			*24-116*						

Pesticides, 8081 NYSDEC Part 375

Log-in Notes: **Sample Notes:**

Sample Prepared by Method: EPA 3550C

CAS No.	Parameter	Result	Flag	Units	Reported to LOQ	Dilution	Reference Method	Date/Time Prepared	Date/Time Analyzed	Analyst
72-54-8	4,4'-DDD [2C]	ND		mg/kg dry	0.00168	5	EPA 8081B	06/24/2025 12:54	06/25/2025 04:12	RJ
							Certifications:	CTDOH-PH-0723,NELAC-NY10854,NJDEP-CT005,PADEP-68-044		
72-55-9	4,4'-DDE	ND		mg/kg dry	0.00168	5	EPA 8081B	06/24/2025 12:54	06/25/2025 04:12	RJ
							Certifications:	CTDOH-PH-0723,NELAC-NY10854,NJDEP-CT005,PADEP-68-044		
50-29-3	4,4'-DDT	ND		mg/kg dry	0.00168	5	EPA 8081B	06/24/2025 12:54	06/25/2025 04:12	RJ
							Certifications:	CTDOH-PH-0723,NELAC-NY10854,NJDEP-CT005,PADEP-68-044		
309-00-2	Aldrin	ND		mg/kg dry	0.00168	5	EPA 8081B	06/24/2025 12:54	06/25/2025 04:12	RJ
							Certifications:	CTDOH-PH-0723,NELAC-NY10854,NJDEP-CT005,PADEP-68-044		
319-84-6	alpha-BHC	ND		mg/kg dry	0.00168	5	EPA 8081B	06/24/2025 12:54	06/25/2025 04:12	RJ
							Certifications:	CTDOH-PH-0723,NELAC-NY10854,NJDEP-CT005,PADEP-68-044		
5103-71-9	alpha-Chlordane	ND		mg/kg dry	0.00168	5	EPA 8081B	06/24/2025 12:54	06/25/2025 04:12	RJ
							Certifications:	NELAC-NY10854,NJDEP-CT005		
319-85-7	beta-BHC	ND		mg/kg dry	0.00168	5	EPA 8081B	06/24/2025 12:54	06/25/2025 04:12	RJ
							Certifications:	CTDOH-PH-0723,NELAC-NY10854,NJDEP-CT005,PADEP-68-044		
319-86-8	delta-BHC	ND		mg/kg dry	0.00168	5	EPA 8081B	06/24/2025 12:54	06/25/2025 04:12	RJ
							Certifications:	CTDOH-PH-0723,NELAC-NY10854,NJDEP-CT005,PADEP-68-044		
60-57-1	Dieldrin	ND		mg/kg dry	0.00168	5	EPA 8081B	06/24/2025 12:54	06/25/2025 04:12	RJ
							Certifications:	CTDOH-PH-0723,NELAC-NY10854,NJDEP-CT005,PADEP-68-044		
959-98-8	Endosulfan I	ND		mg/kg dry	0.00168	5	EPA 8081B	06/24/2025 12:54	06/25/2025 04:12	RJ
							Certifications:	CTDOH-PH-0723,NELAC-NY10854,NJDEP-CT005,PADEP-68-044		
33213-65-9	Endosulfan II	ND		mg/kg dry	0.00168	5	EPA 8081B	06/24/2025 12:54	06/25/2025 04:12	RJ
							Certifications:	CTDOH-PH-0723,NELAC-NY10854		
1031-07-8	Endosulfan sulfate	ND		mg/kg dry	0.00168	5	EPA 8081B	06/24/2025 12:54	06/25/2025 04:12	RJ
							Certifications:	CTDOH-PH-0723,NELAC-NY10854,NJDEP-CT005,PADEP-68-044		
72-20-8	Endrin	ND		mg/kg dry	0.00168	5	EPA 8081B	06/24/2025 12:54	06/25/2025 04:12	RJ
							Certifications:	CTDOH-PH-0723,NELAC-NY10854,NJDEP-CT005,PADEP-68-044		
58-89-9	gamma-BHC (Lindane)	ND		mg/kg dry	0.00168	5	EPA 8081B	06/24/2025 12:54	06/25/2025 04:12	RJ
							Certifications:	CTDOH-PH-0723,NELAC-NY10854,NJDEP-CT005,PADEP-68-044		
76-44-8	Heptachlor	ND		mg/kg dry	0.00168	5	EPA 8081B	06/24/2025 12:54	06/25/2025 04:12	RJ
							Certifications:	CTDOH-PH-0723,NELAC-NY10854,NJDEP-CT005,PADEP-68-044		

	Surrogate Recoveries	Result	Acceptance Range
2051-24-3	*Surrogate: Decachlorobiphenyl*	*73.0 %*	*30-150*
877-09-8	*Surrogate: Tetrachloro-m-xylene*	*96.2 %*	*30-150*

Sample Information

Client Sample ID: SB-4 (6-8) **York Sample ID:** 25F1387-08

York Project (SDG) No.	Client Project ID	Matrix	Collection Date/Time	Date Received
25F1387	2425 Atlantic Ave 25030016	Soil	June 20, 2025 12:46 pm	06/20/2025

Polychlorinated Biphenyls (PCB)

Log-in Notes:

Sample Notes: PCB-Tot

Sample Prepared by Method: EPA 3550C

CAS No.	Parameter	Result	Flag	Units	Reported to LOQ	Dilution	Reference Method	Date/Time Prepared	Date/Time Analyzed	Analyst
12674-11-2	Aroclor 1016	ND		mg/kg dry	0.0170	1	EPA 8082A	06/24/2025 12:52	06/26/2025 12:03	NF
							Certifications:	NELAC-NY10854,CTDOH-PH-0723,NJDEP-CT005,PADEP-68-044		
11104-28-2	Aroclor 1221	ND		mg/kg dry	0.0170	1	EPA 8082A	06/24/2025 12:52	06/26/2025 12:03	NF
							Certifications:	NELAC-NY10854,CTDOH-PH-0723,NJDEP-CT005,PADEP-68-044		
11141-16-5	Aroclor 1232	ND		mg/kg dry	0.0170	1	EPA 8082A	06/24/2025 12:52	06/26/2025 12:03	NF
							Certifications:	NELAC-NY10854,CTDOH-PH-0723,NJDEP-CT005,PADEP-68-044		
53469-21-9	Aroclor 1242	ND		mg/kg dry	0.0170	1	EPA 8082A	06/24/2025 12:52	06/26/2025 12:03	NF
							Certifications:	NELAC-NY10854,CTDOH-PH-0723,NJDEP-CT005,PADEP-68-044		
12672-29-6	Aroclor 1248	ND		mg/kg dry	0.0170	1	EPA 8082A	06/24/2025 12:52	06/26/2025 12:03	NF
							Certifications:	NELAC-NY10854,CTDOH-PH-0723,NJDEP-CT005,PADEP-68-044		
11097-69-1	Aroclor 1254	ND		mg/kg dry	0.0170	1	EPA 8082A	06/24/2025 12:52	06/26/2025 12:03	NF
							Certifications:	NELAC-NY10854,CTDOH-PH-0723,NJDEP-CT005,PADEP-68-044		
11096-82-5	Aroclor 1260	ND		mg/kg dry	0.0170	1	EPA 8082A	06/24/2025 12:52	06/26/2025 12:03	NF
							Certifications:	NELAC-NY10854,CTDOH-PH-0723,NJDEP-CT005,PADEP-68-044		
37324-23-5	**Aroclor 1262**	**0.142**		mg/kg dry	0.0170	1	EPA 8082A	06/24/2025 12:52	06/26/2025 12:03	NF
							Certifications:	NELAC-NY10854,NJDEP-CT005,PADEP-68-04440		
1336-36-3	*** Total PCBs**	**0.142**		mg/kg dry	0.0170	1	EPA 8082A	06/24/2025 12:52	06/26/2025 12:03	NF
							Certifications:			

	Surrogate Recoveries	Result	Acceptance Range
877-09-8	*Surrogate: Tetrachloro-m-xylene*	*100 %*	*30-120*
2051-24-3	*Surrogate: Decachlorobiphenyl*	*90.0 %*	*30-120*

Metals, Target Analyte

Log-in Notes:

Sample Notes:

Sample Prepared by Method: EPA 3050B

CAS No.	Parameter	Result	Flag	Units	Reported to LOQ	Dilution	Reference Method	Date/Time Prepared	Date/Time Analyzed	Analyst
7429-90-5	**Aluminum**	**16300**		mg/kg dry	4.37	1	EPA 6010D	06/24/2025 14:52	06/25/2025 11:56	AGNR
							Certifications:	CTDOH-PH-0723,NELAC-NY10854,NJDEP-CT005,PADEP-68-044		
7440-36-0	Antimony	ND		mg/kg dry	2.19	1	EPA 6010D	06/24/2025 14:52	06/25/2025 11:56	AGNR
							Certifications:	CTDOH-PH-0723,NELAC-NY10854,NJDEP-CT005,PADEP-68-044		
7440-38-2	**Arsenic**	**4.42**		mg/kg dry	1.31	1	EPA 6010D	06/24/2025 14:52	06/25/2025 11:56	AGNR
							Certifications:	CTDOH-PH-0723,NELAC-NY10854,NJDEP-CT005,PADEP-68-044		
7440-39-3	**Barium**	**52.7**		mg/kg dry	2.18	1	EPA 6010D	06/24/2025 14:52	06/25/2025 11:56	AGNR
							Certifications:	CTDOH-PH-0723,NELAC-NY10854,NJDEP-CT005,PADEP-68-044		
7440-41-7	**Beryllium**	**0.282**		mg/kg dry	0.044	1	EPA 6010D	06/24/2025 14:52	06/25/2025 11:56	AGNR
							Certifications:	CTDOH-PH-0723,NELAC-NY10854,NJDEP-CT005,PADEP-68-044		
7440-43-9	Cadmium	ND		mg/kg dry	0.262	1	EPA 6010D	06/24/2025 14:52	06/25/2025 11:56	AGNR
							Certifications:	CTDOH-PH-0723,NELAC-NY10854,NJDEP-CT005,PADEP-68-044		
7440-70-2	**Calcium**	**4470**	B	mg/kg dry	4.37	1	EPA 6010D	06/24/2025 14:52	06/25/2025 11:56	AGNR
							Certifications:	CTDOH-PH-0723,NELAC-NY10854,NJDEP-CT005,PADEP-68-044		

Sample Information

Client Sample ID: SB-4 (6-8) **York Sample ID:** 25F1387-08

York Project (SDG) No.	Client Project ID	Matrix	Collection Date/Time	Date Received
25F1387	2425 Atlantic Ave 25030016	Soil	June 20, 2025 12:46 pm	06/20/2025

Metals, Target Analyte

Log-in Notes: **Sample Notes:**

Sample Prepared by Method: EPA 3050B

CAS No.	Parameter	Result	Flag	Units	Reported to LOQ	Dilution	Reference Method	Date/Time Prepared	Date/Time Analyzed	Analyst
7440-47-3	**Chromium**	**32.6**		mg/kg dry	0.438	1	EPA 6010D	06/24/2025 14:52	06/25/2025 11:56	AGNR
							Certifications:	CTDOH-PH-0723,NELAC-NY10854,NJDEP-CT005,PADEP-68-044		
7440-48-4	**Cobalt**	**9.13**		mg/kg dry	0.349	1	EPA 6010D	06/24/2025 14:52	06/25/2025 11:56	AGNR
							Certifications:	CTDOH-PH-0723,NELAC-NY10854,NJDEP-CT005,PADEP-68-044		
7440-50-8	**Copper**	**40.6**		mg/kg dry	1.75	1	EPA 6010D	06/24/2025 14:52	06/25/2025 11:56	AGNR
							Certifications:	CTDOH-PH-0723,NELAC-NY10854,NJDEP-CT005,PADEP-68-044		
7439-89-6	**Iron**	**32800**		mg/kg dry	21.9	1	EPA 6010D	06/24/2025 14:52	06/25/2025 11:56	AGNR
							Certifications:	CTDOH-PH-0723,NELAC-NY10854,NJDEP-CT005,PADEP-68-044		
7439-92-1	**Lead**	**10.5**		mg/kg dry	0.438	1	EPA 6010D	06/24/2025 14:52	06/25/2025 11:56	AGNR
							Certifications:	CTDOH-PH-0723,NELAC-NY10854,NJDEP-CT005,PADEP-68-044		
7439-95-4	**Magnesium**	**2600**	B	mg/kg dry	4.38	1	EPA 6010D	06/24/2025 14:52	06/25/2025 11:56	AGNR
							Certifications:	CTDOH-PH-0723,NELAC-NY10854,NJDEP-CT005,PADEP-68-044		
7439-96-5	**Manganese**	**343**		mg/kg dry	0.438	1	EPA 6010D	06/24/2025 14:52	06/25/2025 11:56	AGNR
							Certifications:	CTDOH-PH-0723,NELAC-NY10854,NJDEP-CT005,PADEP-68-044		
7440-02-0	**Nickel**	**14.9**		mg/kg dry	0.871	1	EPA 6010D	06/24/2025 14:52	06/25/2025 11:56	AGNR
							Certifications:	CTDOH-PH-0723,NELAC-NY10854,NJDEP-CT005,PADEP-68-044		
7440-09-7	**Potassium**	**972**		mg/kg dry	4.38	1	EPA 6010D	06/24/2025 14:52	06/25/2025 11:56	AGNR
							Certifications:	CTDOH-PH-0723,NELAC-NY10854,NJDEP-CT005,PADEP-68-044		
7782-49-2	Selenium	ND		mg/kg dry	2.19	1	EPA 6010D	06/24/2025 14:52	06/25/2025 11:56	AGNR
							Certifications:	CTDOH-PH-0723,NELAC-NY10854,NJDEP-CT005,PADEP-68-044		
7440-22-4	Silver	ND		mg/kg dry	0.441	1	EPA 6010D	06/24/2025 14:52	06/25/2025 11:56	AGNR
							Certifications:	CTDOH-PH-0723,NELAC-NY10854,NJDEP-CT005,PADEP-68-044		
7440-23-5	**Sodium**	**162**		mg/kg dry	43.7	1	EPA 6010D	06/24/2025 14:52	06/25/2025 11:56	AGNR
							Certifications:	CTDOH-PH-0723,NELAC-NY10854,NJDEP-CT005,PADEP-68-044		
7440-28-0	Thallium	ND		mg/kg dry	1.75	1	EPA 6010D	06/24/2025 14:52	06/25/2025 11:56	AGNR
							Certifications:	CTDOH-PH-0723,NELAC-NY10854,NJDEP-CT005,PADEP-68-044		
7440-62-2	**Vanadium**	**40.4**		mg/kg dry	0.871	1	EPA 6010D	06/24/2025 14:52	06/25/2025 11:56	AGNR
							Certifications:	CTDOH-PH-0723,NELAC-NY10854,NJDEP-CT005,PADEP-68-044		
7440-66-6	**Zinc**	**57.9**		mg/kg dry	2.18	1	EPA 6010D	06/24/2025 14:52	06/25/2025 11:56	AGNR
							Certifications:	CTDOH-PH-0723,NELAC-NY10854,NJDEP-CT005,PADEP-68-044		

Mercury by 7473

Log-in Notes: **Sample Notes:**

Sample Prepared by Method: EPA 7473 soil

CAS No.	Parameter	Result	Flag	Units	Reported to LOQ	Dilution	Reference Method	Date/Time Prepared	Date/Time Analyzed	Analyst
7439-97-6	Mercury	ND		mg/kg dry	0.0315	1	EPA 7473	06/25/2025 07:49	06/25/2025 14:51	DBT
							Certifications:	CTDOH-PH-0723,NJDEP-CT005,NELAC-NY10854,PADEP-68-044		

Total Solids

Log-in Notes: **Sample Notes:**

Sample Prepared by Method: % Solids Prep

CAS No.	Parameter	Result	Flag	Units	Reported to LOQ	Dilution	Reference Method	Date/Time Prepared	Date/Time Analyzed	Analyst

Sample Information

Client Sample ID: SB-4 (6-8) **York Sample ID:** 25F1387-08

York Project (SDG) No.	Client Project ID	Matrix	Collection Date/Time	Date Received
25F1387	2425 Atlantic Ave 25030016	Soil	June 20, 2025 12:46 pm	06/20/2025

Total Solids

Log-in Notes:

Sample Notes:

Sample Prepared by Method: % Solids Prep

CAS No.	Parameter	Result	Flag	Units	Reported to LOQ	Dilution	Reference Method	Date/Time Prepared	Date/Time Analyzed	Analyst
solids	*** % Solids**	**95.3**		%	0.100	1	SM 2540G	06/24/2025 08:42	06/24/2025 10:36	SMM
							Certifications:	CTDOH-PH-0723		

Sample Information

Client Sample ID: **SB-5 (0-2)** **York Sample ID:** **25F1387-09**

York Project (SDG) No.	Client Project ID	Matrix	Collection Date/Time	Date Received
25F1387	2425 Atlantic Ave 25030016	Soil	June 20, 2025 12:51 pm	06/20/2025

Volatile Organics, 8260 - Comprehensive

Log-in Notes:

Sample Notes:

Sample Prepared by Method: EPA 5035A

CAS No.	Parameter	Result	Flag	Units	Reported to LOD/MDL	LOQ	Dilution	Reference Method	Date/Time Prepared	Date/Time Analyzed	Analyst
630-20-6	1,1,1,2-Tetrachloroethane	ND		mg/kg dry	0.0027	0.0054	1	EPA 8260D	06/24/2025 09:04	06/24/2025 14:22	PRS
								Certifications:	CTDOH-PH-0723,NELAC-NY10854,NELAC-NY12058,NJDEP-CT		
71-55-6	1,1,1-Trichloroethane	ND		mg/kg dry	0.0027	0.0054	1	EPA 8260D	06/24/2025 09:04	06/24/2025 14:22	PRS
								Certifications:	CTDOH-PH-0723,NELAC-NY10854,NELAC-NY12058,NJDEP-CT		
79-34-5	1,1,2,2-Tetrachloroethane	ND		mg/kg dry	0.0027	0.0054	1	EPA 8260D	06/24/2025 09:04	06/24/2025 14:22	PRS
								Certifications:	CTDOH-PH-0723,NELAC-NY10854,NELAC-NY12058,NJDEP-CT		
76-13-1	1,1,2-Trichloro-1,2,2-trifluoroethane (Freon 113)	ND		mg/kg dry	0.0027	0.0054	1	EPA 8260D	06/24/2025 09:04	06/24/2025 14:22	PRS
								Certifications:	CTDOH-PH-0723,NELAC-NY10854,NELAC-NY12058,NJDEP-CT		
79-00-5	1,1,2-Trichloroethane	ND		mg/kg dry	0.0027	0.0054	1	EPA 8260D	06/24/2025 09:04	06/24/2025 14:22	PRS
								Certifications:	CTDOH-PH-0723,NELAC-NY10854,NELAC-NY12058,NJDEP-CT		
75-34-3	1,1-Dichloroethane	ND		mg/kg dry	0.0027	0.0054	1	EPA 8260D	06/24/2025 09:04	06/24/2025 14:22	PRS
								Certifications:	CTDOH-PH-0723,NELAC-NY10854,NELAC-NY12058,NJDEP-CT		
75-35-4	1,1-Dichloroethylene	ND		mg/kg dry	0.0027	0.0054	1	EPA 8260D	06/24/2025 09:04	06/24/2025 14:22	PRS
								Certifications:	CTDOH-PH-0723,NELAC-NY10854,NELAC-NY12058,NJDEP-CT		
87-61-6	1,2,3-Trichlorobenzene	ND		mg/kg dry	0.0027	0.0054	1	EPA 8260D	06/24/2025 09:04	06/24/2025 14:22	PRS
								Certifications:	NELAC-NY10854,NELAC-NY12058,NJDEP-CT005,PADEP-68-04		
96-18-4	1,2,3-Trichloropropane	ND		mg/kg dry	0.0027	0.0054	1	EPA 8260D	06/24/2025 09:04	06/24/2025 14:22	PRS
								Certifications:	NELAC-NY10854,NELAC-NY12058,NJDEP-CT005		
120-82-1	1,2,4-Trichlorobenzene	ND		mg/kg dry	0.0027	0.0054	1	EPA 8260D	06/24/2025 09:04	06/24/2025 14:22	PRS
								Certifications:	NELAC-NY10854,NELAC-NY12058,NJDEP-CT005,PADEP-68-04		
95-63-6	1,2,4-Trimethylbenzene	ND		mg/kg dry	0.0027	0.0054	1	EPA 8260D	06/24/2025 09:04	06/24/2025 14:22	PRS
								Certifications:	CTDOH-PH-0723,NELAC-NY10854,NELAC-NY12058,NJDEP-CT		
96-12-8	1,2-Dibromo-3-chloropropane	ND		mg/kg dry	0.0027	0.0054	1	EPA 8260D	06/24/2025 09:04	06/24/2025 14:22	PRS
								Certifications:	CTDOH-PH-0723,NELAC-NY10854,NELAC-NY12058,NJDEP-CT		
106-93-4	1,2-Dibromoethane	ND		mg/kg dry	0.0027	0.0054	1	EPA 8260D	06/24/2025 09:04	06/24/2025 14:22	PRS
								Certifications:	CTDOH-PH-0723,NELAC-NY10854,NELAC-NY12058,NJDEP-CT		
95-50-1	1,2-Dichlorobenzene	ND		mg/kg dry	0.0027	0.0054	1	EPA 8260D	06/24/2025 09:04	06/24/2025 14:22	PRS
								Certifications:	CTDOH-PH-0723,NELAC-NY10854,NELAC-NY12058,NJDEP-CT		
107-06-2	1,2-Dichloroethane	ND		mg/kg dry	0.0027	0.0054	1	EPA 8260D	06/24/2025 09:04	06/24/2025 14:22	PRS
								Certifications:	CTDOH-PH-0723,NELAC-NY10854,NELAC-NY12058,NJDEP-CT		
78-87-5	1,2-Dichloropropane	ND		mg/kg dry	0.0027	0.0054	1	EPA 8260D	06/24/2025 09:04	06/24/2025 14:22	PRS
								Certifications:	CTDOH-PH-0723,NELAC-NY10854,NELAC-NY12058,NJDEP-CT		
108-67-8	1,3,5-Trimethylbenzene	ND		mg/kg dry	0.0027	0.0054	1	EPA 8260D	06/24/2025 09:04	06/24/2025 14:22	PRS
								Certifications:	CTDOH-PH-0723,NELAC-NY10854,NELAC-NY12058,NJDEP-CT		
541-73-1	1,3-Dichlorobenzene	ND		mg/kg dry	0.0027	0.0054	1	EPA 8260D	06/24/2025 09:04	06/24/2025 14:22	PRS
								Certifications:	CTDOH-PH-0723,NELAC-NY10854,NELAC-NY12058,NJDEP-CT		
106-46-7	1,4-Dichlorobenzene	ND		mg/kg dry	0.0027	0.0054	1	EPA 8260D	06/24/2025 09:04	06/24/2025 14:22	PRS
								Certifications:	CTDOH-PH-0723,NELAC-NY10854,NELAC-NY12058,NJDEP-CT		
123-91-1	1,4-Dioxane	ND		mg/kg dry	0.054	0.11	1	EPA 8260D	06/24/2025 09:04	06/24/2025 14:22	PRS
								Certifications:	NELAC-NY10854,NELAC-NY12058,NJDEP-CT005,PADEP-68-04		
78-93-3	2-Butanone	ND	CCVE	mg/kg dry	0.0027	0.0054	1	EPA 8260D	06/24/2025 09:04	06/24/2025 14:22	PRS
								Certifications:	CTDOH-PH-0723,NELAC-NY10854,NELAC-NY12058,NJDEP-CT		

Sample Information

Client Sample ID: SB-5 (0-2) **York Sample ID:** 25F1387-09

York Project (SDG) No.	Client Project ID	Matrix	Collection Date/Time	Date Received
25F1387	2425 Atlantic Ave 25030016	Soil	June 20, 2025 12:51 pm	06/20/2025

Volatile Organics, 8260 - Comprehensive

Log-in Notes:

Sample Notes:

Sample Prepared by Method: EPA 5035A

CAS No.	Parameter	Result	Flag	Units	Reported to LOD/MDL	LOQ	Dilution	Reference Method	Date/Time Prepared	Date/Time Analyzed	Analyst
591-78-6	2-Hexanone	ND		mg/kg dry	0.0027	0.0054	1	EPA 8260D	06/24/2025 09:04	06/24/2025 14:22	PRS
								Certifications:	CTDOH-PH-0723,NELAC-NY10854,NELAC-NY12058,NJDEP-CT		
108-10-1	4-Methyl-2-pentanone	ND		mg/kg dry	0.0027	0.0054	1	EPA 8260D	06/24/2025 09:04	06/24/2025 14:22	PRS
								Certifications:	CTDOH-PH-0723,NELAC-NY10854,NELAC-NY12058,NJDEP-CT		
67-64-1	Acetone	ND		mg/kg dry	0.0054	0.011	1	EPA 8260D	06/24/2025 09:04	06/24/2025 14:22	PRS
								Certifications:	CTDOH-PH-0723,NELAC-NY10854,NELAC-NY12058,NJDEP-CT		
107-02-8	Acrolein	ND		mg/kg dry	0.0054	0.011	1	EPA 8260D	06/24/2025 09:04	06/24/2025 14:22	PRS
								Certifications:	CTDOH-PH-0723,NELAC-NY10854,NELAC-NY12058,NJDEP-CT		
107-13-1	Acrylonitrile	ND		mg/kg dry	0.0027	0.0054	1	EPA 8260D	06/24/2025 09:04	06/24/2025 14:22	PRS
								Certifications:	CTDOH-PH-0723,NELAC-NY10854,NELAC-NY12058,NJDEP-CT		
71-43-2	Benzene	ND		mg/kg dry	0.0027	0.0054	1	EPA 8260D	06/24/2025 09:04	06/24/2025 14:22	PRS
								Certifications:	CTDOH-PH-0723,NELAC-NY10854,NELAC-NY12058,NJDEP-CT		
74-97-5	Bromochloromethane	ND		mg/kg dry	0.0027	0.0054	1	EPA 8260D	06/24/2025 09:04	06/24/2025 14:22	PRS
								Certifications:	NELAC-NY10854,NELAC-NY12058,NJDEP-CT005,PADEP-68-04		
75-27-4	Bromodichloromethane	ND		mg/kg dry	0.0027	0.0054	1	EPA 8260D	06/24/2025 09:04	06/24/2025 14:22	PRS
								Certifications:	CTDOH-PH-0723,NELAC-NY10854,NELAC-NY12058,NJDEP-CT		
75-25-2	Bromoform	ND		mg/kg dry	0.0027	0.0054	1	EPA 8260D	06/24/2025 09:04	06/24/2025 14:22	PRS
								Certifications:	CTDOH-PH-0723,NELAC-NY10854,NELAC-NY12058,NJDEP-CT		
74-83-9	Bromomethane	ND		mg/kg dry	0.0027	0.0054	1	EPA 8260D	06/24/2025 09:04	06/24/2025 14:22	PRS
								Certifications:	CTDOH-PH-0723,NELAC-NY10854,NELAC-NY12058,NJDEP-CT		
75-15-0	Carbon disulfide	ND		mg/kg dry	0.0027	0.0054	1	EPA 8260D	06/24/2025 09:04	06/24/2025 14:22	PRS
								Certifications:	CTDOH-PH-0723,NELAC-NY10854,NELAC-NY12058,NJDEP-CT		
56-23-5	Carbon tetrachloride	ND		mg/kg dry	0.0027	0.0054	1	EPA 8260D	06/24/2025 09:04	06/24/2025 14:22	PRS
								Certifications:	CTDOH-PH-0723,NELAC-NY10854,NELAC-NY12058,NJDEP-CT		
108-90-7	Chlorobenzene	ND		mg/kg dry	0.0027	0.0054	1	EPA 8260D	06/24/2025 09:04	06/24/2025 14:22	PRS
								Certifications:	CTDOH-PH-0723,NELAC-NY10854,NELAC-NY12058,NJDEP-CT		
75-00-3	Chloroethane	ND		mg/kg dry	0.0027	0.0054	1	EPA 8260D	06/24/2025 09:04	06/24/2025 14:22	PRS
								Certifications:	CTDOH-PH-0723,NELAC-NY10854,NELAC-NY12058,NJDEP-CT		
67-66-3	Chloroform	ND		mg/kg dry	0.0027	0.0054	1	EPA 8260D	06/24/2025 09:04	06/24/2025 14:22	PRS
								Certifications:	CTDOH-PH-0723,NELAC-NY10854,NELAC-NY12058,NJDEP-CT		
74-87-3	Chloromethane	ND		mg/kg dry	0.0027	0.0054	1	EPA 8260D	06/24/2025 09:04	06/24/2025 14:22	PRS
								Certifications:	CTDOH-PH-0723,NELAC-NY10854,NELAC-NY12058,NJDEP-CT		
156-59-2	cis-1,2-Dichloroethylene	ND	CCVE	mg/kg dry	0.0027	0.0054	1	EPA 8260D	06/24/2025 09:04	06/24/2025 14:22	PRS
								Certifications:	CTDOH-PH-0723,NELAC-NY10854,NELAC-NY12058,NJDEP-CT		
10061-01-5	cis-1,3-Dichloropropylene	ND		mg/kg dry	0.0027	0.0054	1	EPA 8260D	06/24/2025 09:04	06/24/2025 14:22	PRS
								Certifications:	CTDOH-PH-0723,NELAC-NY10854,NELAC-NY12058,NJDEP-CT		
110-82-7	Cyclohexane	ND		mg/kg dry	0.0027	0.0054	1	EPA 8260D	06/24/2025 09:04	06/24/2025 14:22	PRS
								Certifications:	NELAC-NY10854,NELAC-NY12058,NJDEP-CT005,PADEP-68-04		
124-48-1	Dibromochloromethane	ND		mg/kg dry	0.0027	0.0054	1	EPA 8260D	06/24/2025 09:04	06/24/2025 14:22	PRS
								Certifications:	NELAC-NY10854,NELAC-NY12058,NJDEP-CT005,PADEP-68-04		
74-95-3	Dibromomethane	ND		mg/kg dry	0.0027	0.0054	1	EPA 8260D	06/24/2025 09:04	06/24/2025 14:22	PRS
								Certifications:	NELAC-NY10854,NELAC-NY12058,NJDEP-CT005,PADEP-68-04		
75-71-8	Dichlorodifluoromethane	ND		mg/kg dry	0.0027	0.0054	1	EPA 8260D	06/24/2025 09:04	06/24/2025 14:22	PRS
								Certifications:	NELAC-NY10854,NELAC-NY12058,NJDEP-CT005,PADEP-68-04		

Sample Information

Client Sample ID: SB-5 (0-2) **York Sample ID:** 25F1387-09

York Project (SDG) No.	Client Project ID	Matrix	Collection Date/Time	Date Received
25F1387	2425 Atlantic Ave 25030016	Soil	June 20, 2025 12:51 pm	06/20/2025

Volatile Organics, 8260 - Comprehensive

Log-in Notes:

Sample Notes:

Sample Prepared by Method: EPA 5035A

CAS No.	Parameter	Result	Flag	Units	Reported to LOD/MDL	LOQ	Dilution	Reference Method	Date/Time Prepared	Date/Time Analyzed	Analyst
100-41-4	Ethyl Benzene	ND	QL-02	mg/kg dry	0.0027	0.0054	1	EPA 8260D	06/24/2025 09:04	06/24/2025 14:22	PRS
								Certifications:	CTDOH-PH-0723,NELAC-NY10854,NELAC-NY12058,NJDEP-CT		
87-68-3	Hexachlorobutadiene	ND		mg/kg dry	0.0027	0.0054	1	EPA 8260D	06/24/2025 09:04	06/24/2025 14:22	PRS
								Certifications:	NELAC-NY10854,NELAC-NY12058,NJDEP-CT005,PADEP-68-04		
98-82-8	Isopropylbenzene	ND		mg/kg dry	0.0027	0.0054	1	EPA 8260D	06/24/2025 09:04	06/24/2025 14:22	PRS
								Certifications:	CTDOH-PH-0723,NELAC-NY10854,NELAC-NY12058,NJDEP-CT		
79-20-9	Methyl acetate	ND	CCVE	mg/kg dry	0.0027	0.0054	1	EPA 8260D	06/24/2025 09:04	06/24/2025 14:22	PRS
								Certifications:	NELAC-NY10854,NELAC-NY12058,NJDEP-CT005,PADEP-68-04		
1634-04-4	Methyl tert-butyl ether (MTBE)	ND	QL-02	mg/kg dry	0.0027	0.0054	1	EPA 8260D	06/24/2025 09:04	06/24/2025 14:22	PRS
								Certifications:	CTDOH-PH-0723,NELAC-NY10854,NELAC-NY12058,NJDEP-CT		
108-87-2	Methylcyclohexane	ND		mg/kg dry	0.0027	0.0054	1	EPA 8260D	06/24/2025 09:04	06/24/2025 14:22	PRS
								Certifications:	NELAC-NY10854,NELAC-NY12058,NJDEP-CT005,PADEP-68-04		
75-09-2	Methylene chloride	ND		mg/kg dry	0.0054	0.011	1	EPA 8260D	06/24/2025 09:04	06/24/2025 14:22	PRS
								Certifications:	CTDOH-PH-0723,NELAC-NY10854,NELAC-NY12058,NJDEP-CT		
104-51-8	n-Butylbenzene	ND		mg/kg dry	0.0027	0.0054	1	EPA 8260D	06/24/2025 09:04	06/24/2025 14:22	PRS
								Certifications:	CTDOH-PH-0723,NELAC-NY10854,NELAC-NY12058,NJDEP-CT		
103-65-1	n-Propylbenzene	ND		mg/kg dry	0.0027	0.0054	1	EPA 8260D	06/24/2025 09:04	06/24/2025 14:22	PRS
								Certifications:	CTDOH-PH-0723,NELAC-NY10854,NELAC-NY12058,NJDEP-CT		
95-47-6	o-Xylene	ND	QL-02	mg/kg dry	0.0027	0.0054	1	EPA 8260D	06/24/2025 09:04	06/24/2025 14:22	PRS
								Certifications:	CTDOH-PH-0723,NELAC-NY10854,NELAC-NY12058,PADEP-68		
179601-23-1	p- & m- Xylenes	ND		mg/kg dry	0.0054	0.011	1	EPA 8260D	06/24/2025 09:04	06/24/2025 14:22	PRS
								Certifications:	CTDOH-PH-0723,NELAC-NY10854,NELAC-NY12058,PADEP-68		
99-87-6	p-Isopropyltoluene	ND		mg/kg dry	0.0027	0.0054	1	EPA 8260D	06/24/2025 09:04	06/24/2025 14:22	PRS
								Certifications:	CTDOH-PH-0723,NELAC-NY10854,NELAC-NY12058,NJDEP-CT		
135-98-8	sec-Butylbenzene	ND		mg/kg dry	0.0027	0.0054	1	EPA 8260D	06/24/2025 09:04	06/24/2025 14:22	PRS
								Certifications:	CTDOH-PH-0723,NELAC-NY10854,NELAC-NY12058,NJDEP-CT		
100-42-5	Styrene	ND	QL-02	mg/kg dry	0.0027	0.0054	1	EPA 8260D	06/24/2025 09:04	06/24/2025 14:22	PRS
								Certifications:	CTDOH-PH-0723,NELAC-NY10854,NELAC-NY12058,NJDEP-CT		
75-65-0	tert-Butyl alcohol (TBA)	ND	QL-02	mg/kg dry	0.014	0.027	1	EPA 8260D	06/24/2025 09:04	06/24/2025 14:22	PRS
								Certifications:	NELAC-NY10854,NELAC-NY12058,NJDEP-CT005,PADEP-68-04		
98-06-6	tert-Butylbenzene	ND		mg/kg dry	0.0027	0.0054	1	EPA 8260D	06/24/2025 09:04	06/24/2025 14:22	PRS
								Certifications:	CTDOH-PH-0723,NELAC-NY10854,NELAC-NY12058,NJDEP-CT		
127-18-4	Tetrachloroethylene	ND	QL-02	mg/kg dry	0.0027	0.0054	1	EPA 8260D	06/24/2025 09:04	06/24/2025 14:22	PRS
								Certifications:	CTDOH-PH-0723,NELAC-NY10854,NELAC-NY12058,NJDEP-CT		
108-88-3	Toluene	ND		mg/kg dry	0.0027	0.0054	1	EPA 8260D	06/24/2025 09:04	06/24/2025 14:22	PRS
								Certifications:	CTDOH-PH-0723,NELAC-NY10854,NELAC-NY12058,NJDEP-CT		
156-60-5	trans-1,2-Dichloroethylene	ND		mg/kg dry	0.0027	0.0054	1	EPA 8260D	06/24/2025 09:04	06/24/2025 14:22	PRS
								Certifications:	CTDOH-PH-0723,NELAC-NY10854,NELAC-NY12058,NJDEP-CT		
10061-02-6	trans-1,3-Dichloropropylene	ND		mg/kg dry	0.0027	0.0054	1	EPA 8260D	06/24/2025 09:04	06/24/2025 14:22	PRS
								Certifications:	CTDOH-PH-0723,NELAC-NY10854,NELAC-NY12058,NJDEP-CT		
79-01-6	Trichloroethylene	ND		mg/kg dry	0.0027	0.0054	1	EPA 8260D	06/24/2025 09:04	06/24/2025 14:22	PRS
								Certifications:	CTDOH-PH-0723,NELAC-NY10854,NELAC-NY12058,NJDEP-CT		
75-69-4	Trichlorofluoromethane	ND		mg/kg dry	0.0027	0.0054	1	EPA 8260D	06/24/2025 09:04	06/24/2025 14:22	PRS
								Certifications:	CTDOH-PH-0723,NELAC-NY10854,NELAC-NY12058,NJDEP-CT		

Sample Information

Client Sample ID: SB-5 (0-2) **York Sample ID:** 25F1387-09

York Project (SDG) No.	Client Project ID	Matrix	Collection Date/Time	Date Received
25F1387	2425 Atlantic Ave 25030016	Soil	June 20, 2025 12:51 pm	06/20/2025

Volatile Organics, 8260 - Comprehensive

Log-in Notes:

Sample Notes:

Sample Prepared by Method: EPA 5035A

CAS No.	Parameter	Result	Flag	Units	Reported to LOD/MDL	LOQ	Dilution	Reference Method	Date/Time Prepared	Date/Time Analyzed	Analyst
75-01-4	Vinyl Chloride	ND		mg/kg dry	0.0027	0.0054	1	EPA 8260D	06/24/2025 09:04	06/24/2025 14:22	PRS
								Certifications:	CTDOH-PH-0723,NELAC-NY10854,NELAC-NY12058,NJDEP-CT		
1330-20-7	Xylenes, Total	ND		mg/kg dry	0.0081	0.016	1	EPA 8260D	06/24/2025 09:04	06/24/2025 14:22	PRS
								Certifications:	CTDOH-PH-0723,NELAC-NY10854,NELAC-NY12058,NJDEP-CT		

	Surrogate Recoveries	Result	Acceptance Range
17060-07-0	*Surrogate: SURR: 1,2-Dichloroethane-d4*	*102 %*	*77-125*
2037-26-5	*Surrogate: SURR: Toluene-d8*	*92.9 %*	*85-120*
460-00-4	*Surrogate: SURR: p-Bromofluorobenzene*	*100 %*	*76-130*

Semi-Volatiles, 8270 - Comprehensive

Log-in Notes:

Sample Notes:

Sample Prepared by Method: EPA 3550C

CAS No.	Parameter	Result	Flag	Units	Reported to LOD/MDL	LOQ	Dilution	Reference Method	Date/Time Prepared	Date/Time Analyzed	Analyst
92-52-4	1,1-Biphenyl	ND		mg/kg dry	0.0445	0.0889	2	EPA 8270E	06/24/2025 08:47	06/24/2025 22:03	AK
								Certifications:	NELAC-NY10854,NJDEP-CT005,PADEP-68-04440		
95-94-3	1,2,4,5-Tetrachlorobenzene	ND	CCVE	mg/kg dry	0.0889	0.178	2	EPA 8270E	06/24/2025 08:47	06/24/2025 22:03	AK
								Certifications:	NELAC-NY10854,NJDEP-CT005,PADEP-68-04440		
120-82-1	1,2,4-Trichlorobenzene	ND		mg/kg dry	0.0445	0.0889	2	EPA 8270E	06/24/2025 08:47	06/24/2025 22:03	AK
								Certifications:	CTDOH-PH-0723,NELAC-NY10854,NJDEP-CT005,PADEP-68-044		
95-50-1	1,2-Dichlorobenzene	ND		mg/kg dry	0.0445	0.0889	2	EPA 8270E	06/24/2025 08:47	06/24/2025 22:03	AK
								Certifications:	NELAC-NY10854,PADEP-68-04440		
122-66-7	1,2-Diphenylhydrazine (as Azobenzene)	ND		mg/kg dry	0.0445	0.0889	2	EPA 8270E	06/24/2025 08:47	06/24/2025 22:03	AK
								Certifications:	NELAC-NY10854,NJDEP-CT005,PADEP-68-04440		
541-73-1	1,3-Dichlorobenzene	ND		mg/kg dry	0.0445	0.0889	2	EPA 8270E	06/24/2025 08:47	06/24/2025 22:03	AK
								Certifications:	NELAC-NY10854,PADEP-68-04440		
106-46-7	1,4-Dichlorobenzene	ND		mg/kg dry	0.0445	0.0889	2	EPA 8270E	06/24/2025 08:47	06/24/2025 22:03	AK
								Certifications:	NELAC-NY10854,PADEP-68-04440		
58-90-2	2,3,4,6-Tetrachlorophenol	ND		mg/kg dry	0.0889	0.178	2	EPA 8270E	06/24/2025 08:47	06/24/2025 22:03	AK
								Certifications:	NELAC-NY10854,NJDEP-CT005,PADEP-68-04440		
95-95-4	2,4,5-Trichlorophenol	ND		mg/kg dry	0.0445	0.0889	2	EPA 8270E	06/24/2025 08:47	06/24/2025 22:03	AK
								Certifications:	CTDOH-PH-0723,NELAC-NY10854,NJDEP-CT005,PADEP-68-044		
88-06-2	2,4,6-Trichlorophenol	ND		mg/kg dry	0.0445	0.0889	2	EPA 8270E	06/24/2025 08:47	06/24/2025 22:03	AK
								Certifications:	CTDOH-PH-0723,NELAC-NY10854,NJDEP-CT005,PADEP-68-044		
120-83-2	2,4-Dichlorophenol	ND		mg/kg dry	0.0445	0.0889	2	EPA 8270E	06/24/2025 08:47	06/24/2025 22:03	AK
								Certifications:	CTDOH-PH-0723,NELAC-NY10854,NJDEP-CT005,PADEP-68-044		
105-67-9	2,4-Dimethylphenol	ND		mg/kg dry	0.0445	0.0889	2	EPA 8270E	06/24/2025 08:47	06/24/2025 22:03	AK
								Certifications:	CTDOH-PH-0723,NELAC-NY10854,NJDEP-CT005,PADEP-68-044		
51-28-5	2,4-Dinitrophenol	ND		mg/kg dry	0.0889	0.178	2	EPA 8270E	06/24/2025 08:47	06/24/2025 22:03	AK
								Certifications:	CTDOH-PH-0723,NELAC-NY10854,NJDEP-CT005,PADEP-68-044		
121-14-2	2,4-Dinitrotoluene	ND		mg/kg dry	0.0445	0.0889	2	EPA 8270E	06/24/2025 08:47	06/24/2025 22:03	AK
								Certifications:	CTDOH-PH-0723,NELAC-NY10854,NJDEP-CT005,PADEP-68-044		

Sample Information

Client Sample ID: SB-5 (0-2) **York Sample ID:** 25F1387-09

York Project (SDG) No.	Client Project ID	Matrix	Collection Date/Time	Date Received
25F1387	2425 Atlantic Ave 25030016	Soil	June 20, 2025 12:51 pm	06/20/2025

Semi-Volatiles, 8270 - Comprehensive

Log-in Notes:

Sample Notes:

Sample Prepared by Method: EPA 3550C

CAS No.	Parameter	Result	Flag	Units	Reported to LOD/MDL	LOQ	Dilution	Reference Method	Date/Time Prepared	Date/Time Analyzed	Analyst
606-20-2	2,6-Dinitrotoluene	ND		mg/kg dry	0.0445	0.0889	2	EPA 8270E	06/24/2025 08:47	06/24/2025 22:03	AK
								Certifications:	CTDOH-PH-0723,NELAC-NY10854,NJDEP-CT005,PADEP-68-044		
91-58-7	2-Chloronaphthalene	ND		mg/kg dry	0.0445	0.0889	2	EPA 8270E	06/24/2025 08:47	06/24/2025 22:03	AK
								Certifications:	CTDOH-PH-0723,NELAC-NY10854,NJDEP-CT005,PADEP-68-044		
95-57-8	2-Chlorophenol	ND		mg/kg dry	0.0445	0.0889	2	EPA 8270E	06/24/2025 08:47	06/24/2025 22:03	AK
								Certifications:	CTDOH-PH-0723,NELAC-NY10854,NJDEP-CT005,PADEP-68-044		
91-57-6	2-Methylnaphthalene	ND		mg/kg dry	0.0445	0.0889	2	EPA 8270E	06/24/2025 08:47	06/24/2025 22:03	AK
								Certifications:	CTDOH-PH-0723,NELAC-NY10854,NJDEP-CT005,PADEP-68-044		
95-48-7	2-Methylphenol	ND		mg/kg dry	0.0445	0.0889	2	EPA 8270E	06/24/2025 08:47	06/24/2025 22:03	AK
								Certifications:	CTDOH-PH-0723,NELAC-NY10854,NJDEP-CT005,PADEP-68-044		
88-74-4	2-Nitroaniline	ND		mg/kg dry	0.0889	0.178	2	EPA 8270E	06/24/2025 08:47	06/24/2025 22:03	AK
								Certifications:	CTDOH-PH-0723,NELAC-NY10854,NJDEP-CT005,PADEP-68-044		
88-75-5	2-Nitrophenol	ND		mg/kg dry	0.0445	0.0889	2	EPA 8270E	06/24/2025 08:47	06/24/2025 22:03	AK
								Certifications:	CTDOH-PH-0723,NELAC-NY10854,NJDEP-CT005,PADEP-68-044		
65794-96-9	3- & 4-Methylphenols	ND		mg/kg dry	0.0445	0.0889	2	EPA 8270E	06/24/2025 08:47	06/24/2025 22:03	AK
								Certifications:	CTDOH-PH-0723,NELAC-NY10854,NJDEP-CT005,PADEP-68-044		
91-94-1	3,3-Dichlorobenzidine	ND	CAL-E	mg/kg dry	0.0445	0.0889	2	EPA 8270E	06/24/2025 08:47	06/24/2025 22:03	AK
								Certifications:	NELAC-NY10854,NJDEP-CT005,PADEP-68-04440		
99-09-2	3-Nitroaniline	ND		mg/kg dry	0.0889	0.178	2	EPA 8270E	06/24/2025 08:47	06/24/2025 22:03	AK
								Certifications:	CTDOH-PH-0723,NELAC-NY10854,NJDEP-CT005,PADEP-68-044		
534-52-1	4,6-Dinitro-2-methylphenol	ND		mg/kg dry	0.0889	0.178	2	EPA 8270E	06/24/2025 08:47	06/24/2025 22:03	AK
								Certifications:	CTDOH-PH-0723,NELAC-NY10854,NJDEP-CT005,PADEP-68-044		
101-55-3	4-Bromophenyl phenyl ether	ND		mg/kg dry	0.0445	0.0889	2	EPA 8270E	06/24/2025 08:47	06/24/2025 22:03	AK
								Certifications:	CTDOH-PH-0723,NELAC-NY10854,NJDEP-CT005,PADEP-68-044		
59-50-7	4-Chloro-3-methylphenol	ND		mg/kg dry	0.0445	0.0889	2	EPA 8270E	06/24/2025 08:47	06/24/2025 22:03	AK
								Certifications:	CTDOH-PH-0723,NELAC-NY10854,NJDEP-CT005,PADEP-68-044		
106-47-8	4-Chloroaniline	ND		mg/kg dry	0.0445	0.0889	2	EPA 8270E	06/24/2025 08:47	06/24/2025 22:03	AK
								Certifications:	CTDOH-PH-0723,NELAC-NY10854,NJDEP-CT005,PADEP-68-044		
7005-72-3	4-Chlorophenyl phenyl ether	ND		mg/kg dry	0.0445	0.0889	2	EPA 8270E	06/24/2025 08:47	06/24/2025 22:03	AK
								Certifications:	CTDOH-PH-0723,NELAC-NY10854,NJDEP-CT005,PADEP-68-044		
100-01-6	4-Nitroaniline	ND		mg/kg dry	0.0889	0.178	2	EPA 8270E	06/24/2025 08:47	06/24/2025 22:03	AK
								Certifications:	CTDOH-PH-0723,NELAC-NY10854,NJDEP-CT005,PADEP-68-044		
100-02-7	4-Nitrophenol	ND		mg/kg dry	0.0889	0.178	2	EPA 8270E	06/24/2025 08:47	06/24/2025 22:03	AK
								Certifications:	CTDOH-PH-0723,NELAC-NY10854,NJDEP-CT005,PADEP-68-044		
83-32-9	Acenaphthene	ND		mg/kg dry	0.0445	0.0889	2	EPA 8270E	06/24/2025 08:47	06/24/2025 22:03	AK
								Certifications:	CTDOH-PH-0723,NELAC-NY10854,NJDEP-CT005,PADEP-68-044		
208-96-8	Acenaphthylene	ND		mg/kg dry	0.0445	0.0889	2	EPA 8270E	06/24/2025 08:47	06/24/2025 22:03	AK
								Certifications:	CTDOH-PH-0723,NELAC-NY10854,NJDEP-CT005,PADEP-68-044		
98-86-2	Acetophenone	ND		mg/kg dry	0.0445	0.0889	2	EPA 8270E	06/24/2025 08:47	06/24/2025 22:03	AK
								Certifications:	NELAC-NY10854,NJDEP-CT005,PADEP-68-04440		
62-53-3	Aniline	ND		mg/kg dry	0.178	0.356	2	EPA 8270E	06/24/2025 08:47	06/24/2025 22:03	AK
								Certifications:	NELAC-NY10854,NJDEP-CT005,PADEP-68-04440		
120-12-7	**Anthracene**	**0.105**		mg/kg dry	0.0445	0.0889	2	EPA 8270E	06/24/2025 08:47	06/24/2025 22:03	AK
								Certifications:	CTDOH-PH-0723,NELAC-NY10854,NJDEP-CT005,PADEP-68-044		

Sample Information

Client Sample ID: SB-5 (0-2) **York Sample ID:** 25F1387-09

York Project (SDG) No.	Client Project ID	Matrix	Collection Date/Time	Date Received
25F1387	2425 Atlantic Ave 25030016	Soil	June 20, 2025 12:51 pm	06/20/2025

Semi-Volatiles, 8270 - Comprehensive

Log-in Notes:

Sample Notes:

Sample Prepared by Method: EPA 3550C

CAS No.	Parameter	Result	Flag	Units	Reported to LOD/MDL	LOQ	Dilution	Reference Method	Date/Time Prepared	Date/Time Analyzed	Analyst
1912-24-9	Atrazine	ND	CCVE	mg/kg dry	0.0445	0.0889	2	EPA 8270E	06/24/2025 08:47	06/24/2025 22:03	AK
								Certifications:	NELAC-NY10854,NJDEP-CT005,PADEP-68-04440		
100-52-7	Benzaldehyde	ND	CCVE, ICVE	mg/kg dry	0.0445	0.0889	2	EPA 8270E	06/24/2025 08:47	06/24/2025 22:03	AK
								Certifications:	NELAC-NY10854,NJDEP-CT005,PADEP-68-04440		
92-87-5	Benzidine	ND	CAL-E	mg/kg dry	0.178	0.356	2	EPA 8270E	06/24/2025 08:47	06/24/2025 22:03	AK
								Certifications:	CTDOH-PH-0723,NELAC-NY10854,PADEP-68-04440		
56-55-3	**Benzo(a)anthracene**	**0.397**		mg/kg dry	0.0445	0.0889	2	EPA 8270E	06/24/2025 08:47	06/24/2025 22:03	AK
								Certifications:	CTDOH-PH-0723,NELAC-NY10854,NJDEP-CT005,PADEP-68-044		
50-32-8	**Benzo(a)pyrene**	**0.350**		mg/kg dry	0.0445	0.0889	2	EPA 8270E	06/24/2025 08:47	06/24/2025 22:03	AK
								Certifications:	CTDOH-PH-0723,NELAC-NY10854,NJDEP-CT005,PADEP-68-044		
205-99-2	**Benzo(b)fluoranthene**	**0.458**		mg/kg dry	0.0445	0.0889	2	EPA 8270E	06/24/2025 08:47	06/24/2025 22:03	AK
								Certifications:	CTDOH-PH-0723,NELAC-NY10854,NJDEP-CT005,PADEP-68-044		
191-24-2	**Benzo(g,h,i)perylene**	**0.247**		mg/kg dry	0.0445	0.0889	2	EPA 8270E	06/24/2025 08:47	06/24/2025 22:03	AK
								Certifications:	CTDOH-PH-0723,NELAC-NY10854,NJDEP-CT005,PADEP-68-044		
207-08-9	**Benzo(k)fluoranthene**	**0.168**		mg/kg dry	0.0445	0.0889	2	EPA 8270E	06/24/2025 08:47	06/24/2025 22:03	AK
								Certifications:	CTDOH-PH-0723,NELAC-NY10854,NJDEP-CT005,PADEP-68-044		
65-85-0	Benzoic acid	ND	ICVE	mg/kg dry	0.0445	0.0889	2	EPA 8270E	06/24/2025 08:47	06/24/2025 22:03	AK
								Certifications:	NELAC-NY10854,NJDEP-CT005,PADEP-68-04440		
100-51-6	Benzyl alcohol	ND		mg/kg dry	0.0445	0.0889	2	EPA 8270E	06/24/2025 08:47	06/24/2025 22:03	AK
								Certifications:	NELAC-NY10854,NJDEP-CT005,PADEP-68-04440		
85-68-7	Benzyl butyl phthalate	ND		mg/kg dry	0.0445	0.0889	2	EPA 8270E	06/24/2025 08:47	06/24/2025 22:03	AK
								Certifications:	CTDOH-PH-0723,NELAC-NY10854,NJDEP-CT005,PADEP-68-044		
111-91-1	Bis(2-chloroethoxy)methane	ND		mg/kg dry	0.0445	0.0889	2	EPA 8270E	06/24/2025 08:47	06/24/2025 22:03	AK
								Certifications:	CTDOH-PH-0723,NELAC-NY10854,NJDEP-CT005,PADEP-68-044		
111-44-4	Bis(2-chloroethyl)ether	ND		mg/kg dry	0.0445	0.0889	2	EPA 8270E	06/24/2025 08:47	06/24/2025 22:03	AK
								Certifications:	CTDOH-PH-0723,NELAC-NY10854,NJDEP-CT005,PADEP-68-044		
108-60-1	Bis(2-chloroisopropyl)ether	ND		mg/kg dry	0.0445	0.0889	2	EPA 8270E	06/24/2025 08:47	06/24/2025 22:03	AK
								Certifications:	CTDOH-PH-0723,NELAC-NY10854,NJDEP-CT005,PADEP-68-044		
117-81-7	**Bis(2-ethylhexyl)phthalate**	**0.612**		mg/kg dry	0.0445	0.0889	2	EPA 8270E	06/24/2025 08:47	06/24/2025 22:03	AK
								Certifications:	CTDOH-PH-0723,NELAC-NY10854,NJDEP-CT005,PADEP-68-044		
105-60-2	Caprolactam	ND	CAL-E, CCVE	mg/kg dry	0.0889	0.178	2	EPA 8270E	06/24/2025 08:47	06/24/2025 22:03	AK
								Certifications:	NELAC-NY10854,NJDEP-CT005,PADEP-68-04440		
86-74-8	Carbazole	ND		mg/kg dry	0.0445	0.0889	2	EPA 8270E	06/24/2025 08:47	06/24/2025 22:03	AK
								Certifications:	CTDOH-PH-0723,NELAC-NY10854,NJDEP-CT005,PADEP-68-044		
218-01-9	**Chrysene**	**0.386**		mg/kg dry	0.0445	0.0889	2	EPA 8270E	06/24/2025 08:47	06/24/2025 22:03	AK
								Certifications:	CTDOH-PH-0723,NELAC-NY10854,NJDEP-CT005,PADEP-68-044		
53-70-3	**Dibenzo(a,h)anthracene**	**0.0561**	J	mg/kg dry	0.0445	0.0889	2	EPA 8270E	06/24/2025 08:47	06/24/2025 22:03	AK
								Certifications:	CTDOH-PH-0723,NELAC-NY10854,NJDEP-CT005,PADEP-68-044		
132-64-9	Dibenzofuran	ND		mg/kg dry	0.0445	0.0889	2	EPA 8270E	06/24/2025 08:47	06/24/2025 22:03	AK
								Certifications:	CTDOH-PH-0723,NELAC-NY10854,NJDEP-CT005,PADEP-68-044		
84-66-2	Diethyl phthalate	ND		mg/kg dry	0.0445	0.0889	2	EPA 8270E	06/24/2025 08:47	06/24/2025 22:03	AK
								Certifications:	CTDOH-PH-0723,NELAC-NY10854,NJDEP-CT005,PADEP-68-044		
131-11-3	Dimethyl phthalate	ND		mg/kg dry	0.0445	0.0889	2	EPA 8270E	06/24/2025 08:47	06/24/2025 22:03	AK
								Certifications:	CTDOH-PH-0723,NELAC-NY10854,NJDEP-CT005,PADEP-68-044		

Sample Information

Client Sample ID: SB-5 (0-2) **York Sample ID:** 25F1387-09

York Project (SDG) No.	Client Project ID	Matrix	Collection Date/Time	Date Received
25F1387	2425 Atlantic Ave 25030016	Soil	June 20, 2025 12:51 pm	06/20/2025

Semi-Volatiles, 8270 - Comprehensive

Log-in Notes:

Sample Notes:

Sample Prepared by Method: EPA 3550C

CAS No.	Parameter	Result	Flag	Units	Reported to LOD/MDL	LOQ	Dilution	Reference Method	Date/Time Prepared	Date/Time Analyzed	Analyst
84-74-2	Di-n-butyl phthalate	ND		mg/kg dry	0.0445	0.0889	2	EPA 8270E	06/24/2025 08:47	06/24/2025 22:03	AK
								Certifications:	CTDOH-PH-0723,NELAC-NY10854,NJDEP-CT005,PADEP-68-044		
117-84-0	Di-n-octyl phthalate	ND		mg/kg dry	0.0445	0.0889	2	EPA 8270E	06/24/2025 08:47	06/24/2025 22:03	AK
								Certifications:	CTDOH-PH-0723,NELAC-NY10854,NJDEP-CT005,PADEP-68-044		
206-44-0	**Fluoranthene**	**0.643**		mg/kg dry	0.0445	0.0889	2	EPA 8270E	06/24/2025 08:47	06/24/2025 22:03	AK
								Certifications:	CTDOH-PH-0723,NELAC-NY10854,NJDEP-CT005,PADEP-68-044		
86-73-7	Fluorene	ND		mg/kg dry	0.0445	0.0889	2	EPA 8270E	06/24/2025 08:47	06/24/2025 22:03	AK
								Certifications:	NELAC-NY10854,NJDEP-CT005,PADEP-68-04440		
118-74-1	Hexachlorobenzene	ND		mg/kg dry	0.0445	0.0889	2	EPA 8270E	06/24/2025 08:47	06/24/2025 22:03	AK
								Certifications:	CTDOH-PH-0723,NELAC-NY10854,NJDEP-CT005,PADEP-68-044		
87-68-3	Hexachlorobutadiene	ND		mg/kg dry	0.0445	0.0889	2	EPA 8270E	06/24/2025 08:47	06/24/2025 22:03	AK
								Certifications:	CTDOH-PH-0723,NELAC-NY10854,NJDEP-CT005,PADEP-68-044		
77-47-4	Hexachlorocyclopentadiene	ND		mg/kg dry	0.0445	0.0889	2	EPA 8270E	06/24/2025 08:47	06/24/2025 22:03	AK
								Certifications:	CTDOH-PH-0723,NELAC-NY10854,NJDEP-CT005,PADEP-68-044		
67-72-1	Hexachloroethane	ND		mg/kg dry	0.0445	0.0889	2	EPA 8270E	06/24/2025 08:47	06/24/2025 22:03	AK
								Certifications:	CTDOH-PH-0723,NELAC-NY10854,NJDEP-CT005,PADEP-68-044		
193-39-5	**Indeno(1,2,3-cd)pyrene**	**0.202**		mg/kg dry	0.0445	0.0889	2	EPA 8270E	06/24/2025 08:47	06/24/2025 22:03	AK
								Certifications:	CTDOH-PH-0723,NELAC-NY10854,NJDEP-CT005,PADEP-68-044		
78-59-1	Isophorone	ND		mg/kg dry	0.0445	0.0889	2	EPA 8270E	06/24/2025 08:47	06/24/2025 22:03	AK
								Certifications:	CTDOH-PH-0723,NELAC-NY10854,NJDEP-CT005,PADEP-68-044		
91-20-3	Naphthalene	ND		mg/kg dry	0.0445	0.0889	2	EPA 8270E	06/24/2025 08:47	06/24/2025 22:03	AK
								Certifications:	CTDOH-PH-0723,NELAC-NY10854,NJDEP-CT005,PADEP-68-044		
98-95-3	Nitrobenzene	ND		mg/kg dry	0.0445	0.0889	2	EPA 8270E	06/24/2025 08:47	06/24/2025 22:03	AK
								Certifications:	CTDOH-PH-0723,NELAC-NY10854,NJDEP-CT005,PADEP-68-044		
62-75-9	N-Nitrosodimethylamine	ND		mg/kg dry	0.0445	0.0889	2	EPA 8270E	06/24/2025 08:47	06/24/2025 22:03	AK
								Certifications:	CTDOH-PH-0723,NELAC-NY10854,NJDEP-CT005,PADEP-68-044		
621-64-7	N-nitroso-di-n-propylamine	ND		mg/kg dry	0.0445	0.0889	2	EPA 8270E	06/24/2025 08:47	06/24/2025 22:03	AK
								Certifications:	CTDOH-PH-0723,NELAC-NY10854,NJDEP-CT005,PADEP-68-044		
86-30-6	N-Nitrosodiphenylamine	ND		mg/kg dry	0.0445	0.0889	2	EPA 8270E	06/24/2025 08:47	06/24/2025 22:03	AK
								Certifications:	CTDOH-PH-0723,NELAC-NY10854,NJDEP-CT005,PADEP-68-044		
87-86-5	Pentachlorophenol	ND		mg/kg dry	0.0445	0.0889	2	EPA 8270E	06/24/2025 08:47	06/24/2025 22:03	AK
								Certifications:	CTDOH-PH-0723,NELAC-NY10854,NJDEP-CT005,PADEP-68-044		
85-01-8	**Phenanthrene**	**0.460**		mg/kg dry	0.0445	0.0889	2	EPA 8270E	06/24/2025 08:47	06/24/2025 22:03	AK
								Certifications:	CTDOH-PH-0723,NELAC-NY10854,NJDEP-CT005,PADEP-68-044		
108-95-2	Phenol	ND		mg/kg dry	0.0445	0.0889	2	EPA 8270E	06/24/2025 08:47	06/24/2025 22:03	AK
								Certifications:	CTDOH-PH-0723,NELAC-NY10854,NJDEP-CT005,PADEP-68-044		
129-00-0	**Pyrene**	**0.874**		mg/kg dry	0.0445	0.0889	2	EPA 8270E	06/24/2025 08:47	06/24/2025 22:03	AK
								Certifications:	CTDOH-PH-0723,NELAC-NY10854,NJDEP-CT005,PADEP-68-044		
110-86-1	Pyridine	ND		mg/kg dry	0.178	0.356	2	EPA 8270E	06/24/2025 08:47	06/24/2025 22:03	AK
								Certifications:	CTDOH-PH-0723,NELAC-NY10854,NJDEP-CT005,PADEP-68-044		

	Surrogate Recoveries	Result	Acceptance Range
367-12-4	*Surrogate: SURR: 2-Fluorophenol*	*68.2 %*	*20-108*
13127-88-3	*Surrogate: SURR: Phenol-d6*	*59.8 %*	*23-114*

Sample Information

Client Sample ID: **SB-5 (0-2)** **York Sample ID:** **25F1387-09**

York Project (SDG) No.	Client Project ID	Matrix	Collection Date/Time	Date Received
25F1387	2425 Atlantic Ave 25030016	Soil	June 20, 2025 12:51 pm	06/20/2025

Semi-Volatiles, 8270 - Comprehensive

Log-in Notes: **Sample Notes:**

Sample Prepared by Method: EPA 3550C

CAS No.	Parameter	Result	Flag	Units	Reported to LOD/MDL	LOQ	Dilution	Reference Method	Date/Time Prepared	Date/Time Analyzed	Analyst
4165-60-0	*Surrogate: SURR: Nitrobenzene-d5*	*36.0 %*			*22-108*						
321-60-8	*Surrogate: SURR: 2-Fluorobiphenyl*	*57.1 %*			*21-113*						
118-79-6	*Surrogate: SURR: 2,4,6-Tribromophenol*	*56.3 %*			*19-110*						
1718-51-0	*Surrogate: SURR: Terphenyl-d14*	*68.4 %*			*24-116*						

Pesticides, 8081 NYSDEC Part 375

Log-in Notes: **Sample Notes:**

Sample Prepared by Method: EPA 3550C

CAS No.	Parameter	Result	Flag	Units	Reported to LOQ	Dilution	Reference Method	Date/Time Prepared	Date/Time Analyzed	Analyst
72-54-8	4,4'-DDD	ND		mg/kg dry	0.00176	5	EPA 8081B	06/24/2025 12:04	06/24/2025 19:37	RJ
							Certifications:	CTDOH-PH-0723,NELAC-NY10854,NJDEP-CT005,PADEP-68-044		
72-55-9	4,4'-DDE	ND		mg/kg dry	0.00176	5	EPA 8081B	06/24/2025 12:04	06/24/2025 19:37	RJ
							Certifications:	CTDOH-PH-0723,NELAC-NY10854,NJDEP-CT005,PADEP-68-044		
50-29-3	**4,4'-DDT**	**0.00847**		mg/kg dry	0.00176	5	EPA 8081B	06/24/2025 12:04	06/24/2025 19:37	RJ
							Certifications:	CTDOH-PH-0723,NELAC-NY10854,NJDEP-CT005,PADEP-68-044		
309-00-2	Aldrin	ND		mg/kg dry	0.00176	5	EPA 8081B	06/24/2025 12:04	06/24/2025 19:37	RJ
							Certifications:	CTDOH-PH-0723,NELAC-NY10854,NJDEP-CT005,PADEP-68-044		
319-84-6	alpha-BHC	ND		mg/kg dry	0.00176	5	EPA 8081B	06/24/2025 12:04	06/24/2025 19:37	RJ
							Certifications:	CTDOH-PH-0723,NELAC-NY10854,NJDEP-CT005,PADEP-68-044		
5103-71-9	**alpha-Chlordane**	**0.0249**		mg/kg dry	0.00176	5	EPA 8081B	06/24/2025 12:04	06/24/2025 19:37	RJ
							Certifications:	NELAC-NY10854,NJDEP-CT005		
319-85-7	beta-BHC	ND		mg/kg dry	0.00176	5	EPA 8081B	06/24/2025 12:04	06/24/2025 19:37	RJ
							Certifications:	CTDOH-PH-0723,NELAC-NY10854,NJDEP-CT005,PADEP-68-044		
319-86-8	delta-BHC	ND		mg/kg dry	0.00176	5	EPA 8081B	06/24/2025 12:04	06/24/2025 19:37	RJ
							Certifications:	CTDOH-PH-0723,NELAC-NY10854,NJDEP-CT005,PADEP-68-044		
60-57-1	**Dieldrin**	**0.0121**		mg/kg dry	0.00176	5	EPA 8081B	06/24/2025 12:04	06/24/2025 19:37	RJ
							Certifications:	CTDOH-PH-0723,NELAC-NY10854,NJDEP-CT005,PADEP-68-044		
959-98-8	Endosulfan I	ND		mg/kg dry	0.00176	5	EPA 8081B	06/24/2025 12:04	06/24/2025 19:37	RJ
							Certifications:	CTDOH-PH-0723,NELAC-NY10854,NJDEP-CT005,PADEP-68-044		
33213-65-9	Endosulfan II	ND		mg/kg dry	0.00176	5	EPA 8081B	06/24/2025 12:04	06/24/2025 19:37	RJ
							Certifications:	CTDOH-PH-0723,NELAC-NY10854		
1031-07-8	Endosulfan sulfate	ND		mg/kg dry	0.00176	5	EPA 8081B	06/24/2025 12:04	06/24/2025 19:37	RJ
							Certifications:	CTDOH-PH-0723,NELAC-NY10854,NJDEP-CT005,PADEP-68-044		
72-20-8	Endrin	ND		mg/kg dry	0.00176	5	EPA 8081B	06/24/2025 12:04	06/24/2025 19:37	RJ
							Certifications:	CTDOH-PH-0723,NELAC-NY10854,NJDEP-CT005,PADEP-68-044		
58-89-9	gamma-BHC (Lindane)	ND		mg/kg dry	0.00176	5	EPA 8081B	06/24/2025 12:04	06/24/2025 19:37	RJ
							Certifications:	CTDOH-PH-0723,NELAC-NY10854,NJDEP-CT005,PADEP-68-044		
76-44-8	**Heptachlor**	**0.00222**		mg/kg dry	0.00176	5	EPA 8081B	06/24/2025 12:04	06/24/2025 19:37	RJ
							Certifications:	CTDOH-PH-0723,NELAC-NY10854,NJDEP-CT005,PADEP-68-044		

	Surrogate Recoveries	Result	Acceptance Range
2051-24-3	*Surrogate: Decachlorobiphenyl*	*67.7 %*	*30-150*
877-09-8	*Surrogate: Tetrachloro-m-xylene*	*54.4 %*	*30-150*

Sample Information

Client Sample ID: SB-5 (0-2) **York Sample ID:** 25F1387-09

York Project (SDG) No.	Client Project ID	Matrix	Collection Date/Time	Date Received
25F1387	2425 Atlantic Ave 25030016	Soil	June 20, 2025 12:51 pm	06/20/2025

Polychlorinated Biphenyls (PCB)

Log-in Notes:

Sample Notes:

Sample Prepared by Method: EPA 3550C

CAS No.	Parameter	Result	Flag	Units	Reported to LOQ	Dilution	Reference Method	Date/Time Prepared	Date/Time Analyzed	Analyst
12674-11-2	Aroclor 1016	ND		mg/kg dry	0.0178	1	EPA 8082A	06/24/2025 12:02	06/26/2025 01:21	NF
							Certifications:	NELAC-NY10854,CTDOH-PH-0723,NJDEP-CT005,PADEP-68-044		
11104-28-2	Aroclor 1221	ND		mg/kg dry	0.0178	1	EPA 8082A	06/24/2025 12:02	06/26/2025 01:21	NF
							Certifications:	NELAC-NY10854,CTDOH-PH-0723,NJDEP-CT005,PADEP-68-044		
11141-16-5	Aroclor 1232	ND		mg/kg dry	0.0178	1	EPA 8082A	06/24/2025 12:02	06/26/2025 01:21	NF
							Certifications:	NELAC-NY10854,CTDOH-PH-0723,NJDEP-CT005,PADEP-68-044		
53469-21-9	Aroclor 1242	ND		mg/kg dry	0.0178	1	EPA 8082A	06/24/2025 12:02	06/26/2025 01:21	NF
							Certifications:	NELAC-NY10854,CTDOH-PH-0723,NJDEP-CT005,PADEP-68-044		
12672-29-6	Aroclor 1248	ND		mg/kg dry	0.0178	1	EPA 8082A	06/24/2025 12:02	06/26/2025 01:21	NF
							Certifications:	NELAC-NY10854,CTDOH-PH-0723,NJDEP-CT005,PADEP-68-044		
11097-69-1	**Aroclor 1254**	**0.0297**		mg/kg dry	0.0178	1	EPA 8082A	06/24/2025 12:02	06/26/2025 01:21	NF
							Certifications:	NELAC-NY10854,CTDOH-PH-0723,NJDEP-CT005,PADEP-68-044		
11096-82-5	**Aroclor 1260**	**0.0216**		mg/kg dry	0.0178	1	EPA 8082A	06/24/2025 12:02	06/26/2025 01:21	NF
							Certifications:	NELAC-NY10854,CTDOH-PH-0723,NJDEP-CT005,PADEP-68-044		
1336-36-3	*** Total PCBs**	**0.0512**		mg/kg dry	0.0178	1	EPA 8082A	06/24/2025 12:02	06/26/2025 01:21	NF
							Certifications:			

	Surrogate Recoveries	Result	Acceptance Range
877-09-8	*Surrogate: Tetrachloro-m-xylene*	*61.0 %*	*30-120*
2051-24-3	*Surrogate: Decachlorobiphenyl*	*57.0 %*	*30-120*

Metals, Target Analyte

Log-in Notes:

Sample Notes:

Sample Prepared by Method: EPA 3050B

CAS No.	Parameter	Result	Flag	Units	Reported to LOQ	Dilution	Reference Method	Date/Time Prepared	Date/Time Analyzed	Analyst
7429-90-5	**Aluminum**	**7850**		mg/kg dry	4.47	1	EPA 6010D	06/24/2025 14:52	06/25/2025 11:57	AGNR
							Certifications:	CTDOH-PH-0723,NELAC-NY10854,NJDEP-CT005,PADEP-68-044		
7440-36-0	Antimony	ND		mg/kg dry	2.23	1	EPA 6010D	06/24/2025 14:52	06/25/2025 11:57	AGNR
							Certifications:	CTDOH-PH-0723,NELAC-NY10854,NJDEP-CT005,PADEP-68-044		
7440-38-2	**Arsenic**	**5.68**		mg/kg dry	1.34	1	EPA 6010D	06/24/2025 14:52	06/25/2025 11:57	AGNR
							Certifications:	CTDOH-PH-0723,NELAC-NY10854,NJDEP-CT005,PADEP-68-044		
7440-39-3	**Barium**	**81.8**		mg/kg dry	2.23	1	EPA 6010D	06/24/2025 14:52	06/25/2025 11:57	AGNR
							Certifications:	CTDOH-PH-0723,NELAC-NY10854,NJDEP-CT005,PADEP-68-044		
7440-41-7	**Beryllium**	**0.158**		mg/kg dry	0.045	1	EPA 6010D	06/24/2025 14:52	06/25/2025 11:57	AGNR
							Certifications:	CTDOH-PH-0723,NELAC-NY10854,NJDEP-CT005,PADEP-68-044		
7440-43-9	**Cadmium**	**0.358**		mg/kg dry	0.268	1	EPA 6010D	06/24/2025 14:52	06/25/2025 11:57	AGNR
							Certifications:	CTDOH-PH-0723,NELAC-NY10854,NJDEP-CT005,PADEP-68-044		
7440-70-2	**Calcium**	**41200**	B	mg/kg dry	4.47	1	EPA 6010D	06/24/2025 14:52	06/25/2025 11:57	AGNR
							Certifications:	CTDOH-PH-0723,NELAC-NY10854,NJDEP-CT005,PADEP-68-044		
7440-47-3	**Chromium**	**17.2**		mg/kg dry	0.447	1	EPA 6010D	06/24/2025 14:52	06/25/2025 11:57	AGNR
							Certifications:	CTDOH-PH-0723,NELAC-NY10854,NJDEP-CT005,PADEP-68-044		

Sample Information

Client Sample ID: SB-5 (0-2) **York Sample ID:** 25F1387-09

York Project (SDG) No.	Client Project ID	Matrix	Collection Date/Time	Date Received
25F1387	2425 Atlantic Ave 25030016	Soil	June 20, 2025 12:51 pm	06/20/2025

Metals, Target Analyte

Log-in Notes:

Sample Notes:

Sample Prepared by Method: EPA 3050B

CAS No.	Parameter	Result	Flag	Units	Reported to LOQ	Dilution	Reference Method	Date/Time Prepared	Date/Time Analyzed	Analyst
7440-48-4	**Cobalt**	**4.11**		mg/kg dry	0.357	1	EPA 6010D	06/24/2025 14:52	06/25/2025 11:57	AGNR
							Certifications:	CTDOH-PH-0723,NELAC-NY10854,NJDEP-CT005,PADEP-68-044		
7440-50-8	**Copper**	**30.8**		mg/kg dry	1.79	1	EPA 6010D	06/24/2025 14:52	06/25/2025 11:57	AGNR
							Certifications:	CTDOH-PH-0723,NELAC-NY10854,NJDEP-CT005,PADEP-68-044		
7439-89-6	**Iron**	**13500**		mg/kg dry	22.3	1	EPA 6010D	06/24/2025 14:52	06/25/2025 11:57	AGNR
							Certifications:	CTDOH-PH-0723,NELAC-NY10854,NJDEP-CT005,PADEP-68-044		
7439-92-1	**Lead**	**123**		mg/kg dry	0.447	1	EPA 6010D	06/24/2025 14:52	06/25/2025 11:57	AGNR
							Certifications:	CTDOH-PH-0723,NELAC-NY10854,NJDEP-CT005,PADEP-68-044		
7439-95-4	**Magnesium**	**5960**	B	mg/kg dry	4.47	1	EPA 6010D	06/24/2025 14:52	06/25/2025 11:57	AGNR
							Certifications:	CTDOH-PH-0723,NELAC-NY10854,NJDEP-CT005,PADEP-68-044		
7439-96-5	**Manganese**	**238**		mg/kg dry	0.447	1	EPA 6010D	06/24/2025 14:52	06/25/2025 11:57	AGNR
							Certifications:	CTDOH-PH-0723,NELAC-NY10854,NJDEP-CT005,PADEP-68-044		
7440-02-0	**Nickel**	**11.4**		mg/kg dry	0.890	1	EPA 6010D	06/24/2025 14:52	06/25/2025 11:57	AGNR
							Certifications:	CTDOH-PH-0723,NELAC-NY10854,NJDEP-CT005,PADEP-68-044		
7440-09-7	**Potassium**	**1020**		mg/kg dry	4.47	1	EPA 6010D	06/24/2025 14:52	06/25/2025 11:57	AGNR
							Certifications:	CTDOH-PH-0723,NELAC-NY10854,NJDEP-CT005,PADEP-68-044		
7782-49-2	Selenium	ND		mg/kg dry	2.23	1	EPA 6010D	06/24/2025 14:52	06/25/2025 11:57	AGNR
							Certifications:	CTDOH-PH-0723,NELAC-NY10854,NJDEP-CT005,PADEP-68-044		
7440-22-4	Silver	ND		mg/kg dry	0.451	1	EPA 6010D	06/24/2025 14:52	06/25/2025 11:57	AGNR
							Certifications:	CTDOH-PH-0723,NELAC-NY10854,NJDEP-CT005,PADEP-68-044		
7440-23-5	**Sodium**	**297**		mg/kg dry	44.7	1	EPA 6010D	06/24/2025 14:52	06/25/2025 11:57	AGNR
							Certifications:	CTDOH-PH-0723,NELAC-NY10854,NJDEP-CT005,PADEP-68-044		
7440-28-0	Thallium	ND		mg/kg dry	1.79	1	EPA 6010D	06/24/2025 14:52	06/25/2025 11:57	AGNR
							Certifications:	CTDOH-PH-0723,NELAC-NY10854,NJDEP-CT005,PADEP-68-044		
7440-62-2	**Vanadium**	**27.3**		mg/kg dry	0.890	1	EPA 6010D	06/24/2025 14:52	06/25/2025 11:57	AGNR
							Certifications:	CTDOH-PH-0723,NELAC-NY10854,NJDEP-CT005,PADEP-68-044		
7440-66-6	**Zinc**	**84.8**		mg/kg dry	2.23	1	EPA 6010D	06/24/2025 14:52	06/25/2025 11:57	AGNR
							Certifications:	CTDOH-PH-0723,NELAC-NY10854,NJDEP-CT005,PADEP-68-044		

Mercury by 7473

Log-in Notes:

Sample Notes:

Sample Prepared by Method: EPA 7473 soil

CAS No.	Parameter	Result	Flag	Units	Reported to LOQ	Dilution	Reference Method	Date/Time Prepared	Date/Time Analyzed	Analyst
7439-97-6	**Mercury**	**0.127**		mg/kg dry	0.0322	1	EPA 7473	06/25/2025 07:49	06/25/2025 14:51	DBT
							Certifications:	CTDOH-PH-0723,NJDEP-CT005,NELAC-NY10854,PADEP-68-044		

Total Solids

Log-in Notes:

Sample Notes:

Sample Prepared by Method: % Solids Prep

CAS No.	Parameter	Result	Flag	Units	Reported to LOQ	Dilution	Reference Method	Date/Time Prepared	Date/Time Analyzed	Analyst
solids	*** % Solids**	**93.2**		%	0.100	1	SM 2540G	06/24/2025 08:42	06/24/2025 10:36	SMM
							Certifications:	CTDOH-PH-0723		

Sample Information

Client Sample ID: **SB-5 (0-2)** **York Sample ID:** **25F1387-09**

York Project (SDG) No.	Client Project ID	Matrix	Collection Date/Time	Date Received
25F1387	2425 Atlantic Ave 25030016	Soil	June 20, 2025 12:51 pm	06/20/2025

Sample Information

Client Sample ID: **SB-5 (6-8)** **York Sample ID:** **25F1387-10**

York Project (SDG) No.	Client Project ID	Matrix	Collection Date/Time	Date Received
25F1387	2425 Atlantic Ave 25030016	Soil	June 20, 2025 12:53 pm	06/20/2025

Volatile Organics, 8260 - Comprehensive

Log-in Notes:

Sample Notes:

Sample Prepared by Method: EPA 5035A

CAS No.	Parameter	Result	Flag	Units	Reported to LOD/MDL	LOQ	Dilution	Reference Method	Date/Time Prepared	Date/Time Analyzed	Analyst
630-20-6	1,1,1,2-Tetrachloroethane	ND		mg/kg dry	0.0026	0.0051	1	EPA 8260D	06/24/2025 09:04	06/24/2025 14:49	PRS
								Certifications:	CTDOH-PH-0723,NELAC-NY10854,NELAC-NY12058,NJDEP-CT		
71-55-6	1,1,1-Trichloroethane	ND		mg/kg dry	0.0026	0.0051	1	EPA 8260D	06/24/2025 09:04	06/24/2025 14:49	PRS
								Certifications:	CTDOH-PH-0723,NELAC-NY10854,NELAC-NY12058,NJDEP-CT		
79-34-5	1,1,2,2-Tetrachloroethane	ND		mg/kg dry	0.0026	0.0051	1	EPA 8260D	06/24/2025 09:04	06/24/2025 14:49	PRS
								Certifications:	CTDOH-PH-0723,NELAC-NY10854,NELAC-NY12058,NJDEP-CT		
76-13-1	1,1,2-Trichloro-1,2,2-trifluoroethane (Freon 113)	ND		mg/kg dry	0.0026	0.0051	1	EPA 8260D	06/24/2025 09:04	06/24/2025 14:49	PRS
								Certifications:	CTDOH-PH-0723,NELAC-NY10854,NELAC-NY12058,NJDEP-CT		
79-00-5	1,1,2-Trichloroethane	ND		mg/kg dry	0.0026	0.0051	1	EPA 8260D	06/24/2025 09:04	06/24/2025 14:49	PRS
								Certifications:	CTDOH-PH-0723,NELAC-NY10854,NELAC-NY12058,NJDEP-CT		
75-34-3	1,1-Dichloroethane	ND		mg/kg dry	0.0026	0.0051	1	EPA 8260D	06/24/2025 09:04	06/24/2025 14:49	PRS
								Certifications:	CTDOH-PH-0723,NELAC-NY10854,NELAC-NY12058,NJDEP-CT		
75-35-4	1,1-Dichloroethylene	ND		mg/kg dry	0.0026	0.0051	1	EPA 8260D	06/24/2025 09:04	06/24/2025 14:49	PRS
								Certifications:	CTDOH-PH-0723,NELAC-NY10854,NELAC-NY12058,NJDEP-CT		
87-61-6	1,2,3-Trichlorobenzene	ND		mg/kg dry	0.0026	0.0051	1	EPA 8260D	06/24/2025 09:04	06/24/2025 14:49	PRS
								Certifications:	NELAC-NY10854,NELAC-NY12058,NJDEP-CT005,PADEP-68-04		
96-18-4	1,2,3-Trichloropropane	ND		mg/kg dry	0.0026	0.0051	1	EPA 8260D	06/24/2025 09:04	06/24/2025 14:49	PRS
								Certifications:	NELAC-NY10854,NELAC-NY12058,NJDEP-CT005		
120-82-1	1,2,4-Trichlorobenzene	ND		mg/kg dry	0.0026	0.0051	1	EPA 8260D	06/24/2025 09:04	06/24/2025 14:49	PRS
								Certifications:	NELAC-NY10854,NELAC-NY12058,NJDEP-CT005,PADEP-68-04		
95-63-6	1,2,4-Trimethylbenzene	ND		mg/kg dry	0.0026	0.0051	1	EPA 8260D	06/24/2025 09:04	06/24/2025 14:49	PRS
								Certifications:	CTDOH-PH-0723,NELAC-NY10854,NELAC-NY12058,NJDEP-CT		
96-12-8	1,2-Dibromo-3-chloropropane	ND		mg/kg dry	0.0026	0.0051	1	EPA 8260D	06/24/2025 09:04	06/24/2025 14:49	PRS
								Certifications:	CTDOH-PH-0723,NELAC-NY10854,NELAC-NY12058,NJDEP-CT		
106-93-4	1,2-Dibromoethane	ND		mg/kg dry	0.0026	0.0051	1	EPA 8260D	06/24/2025 09:04	06/24/2025 14:49	PRS
								Certifications:	CTDOH-PH-0723,NELAC-NY10854,NELAC-NY12058,NJDEP-CT		
95-50-1	1,2-Dichlorobenzene	ND		mg/kg dry	0.0026	0.0051	1	EPA 8260D	06/24/2025 09:04	06/24/2025 14:49	PRS
								Certifications:	CTDOH-PH-0723,NELAC-NY10854,NELAC-NY12058,NJDEP-CT		
107-06-2	1,2-Dichloroethane	ND		mg/kg dry	0.0026	0.0051	1	EPA 8260D	06/24/2025 09:04	06/24/2025 14:49	PRS
								Certifications:	CTDOH-PH-0723,NELAC-NY10854,NELAC-NY12058,NJDEP-CT		
78-87-5	1,2-Dichloropropane	ND		mg/kg dry	0.0026	0.0051	1	EPA 8260D	06/24/2025 09:04	06/24/2025 14:49	PRS
								Certifications:	CTDOH-PH-0723,NELAC-NY10854,NELAC-NY12058,NJDEP-CT		
108-67-8	1,3,5-Trimethylbenzene	ND		mg/kg dry	0.0026	0.0051	1	EPA 8260D	06/24/2025 09:04	06/24/2025 14:49	PRS
								Certifications:	CTDOH-PH-0723,NELAC-NY10854,NELAC-NY12058,NJDEP-CT		
541-73-1	1,3-Dichlorobenzene	ND		mg/kg dry	0.0026	0.0051	1	EPA 8260D	06/24/2025 09:04	06/24/2025 14:49	PRS
								Certifications:	CTDOH-PH-0723,NELAC-NY10854,NELAC-NY12058,NJDEP-CT		
106-46-7	1,4-Dichlorobenzene	ND		mg/kg dry	0.0026	0.0051	1	EPA 8260D	06/24/2025 09:04	06/24/2025 14:49	PRS
								Certifications:	CTDOH-PH-0723,NELAC-NY10854,NELAC-NY12058,NJDEP-CT		
123-91-1	1,4-Dioxane	ND		mg/kg dry	0.051	0.10	1	EPA 8260D	06/24/2025 09:04	06/24/2025 14:49	PRS
								Certifications:	NELAC-NY10854,NELAC-NY12058,NJDEP-CT005,PADEP-68-04		
78-93-3	2-Butanone	ND	CCVE	mg/kg dry	0.0026	0.0051	1	EPA 8260D	06/24/2025 09:04	06/24/2025 14:49	PRS
								Certifications:	CTDOH-PH-0723,NELAC-NY10854,NELAC-NY12058,NJDEP-CT		

Sample Information

Client Sample ID: SB-5 (6-8) **York Sample ID:** 25F1387-10

York Project (SDG) No.	Client Project ID	Matrix	Collection Date/Time	Date Received
25F1387	2425 Atlantic Ave 25030016	Soil	June 20, 2025 12:53 pm	06/20/2025

Volatile Organics, 8260 - Comprehensive

Log-in Notes:

Sample Notes:

Sample Prepared by Method: EPA 5035A

CAS No.	Parameter	Result	Flag	Units	Reported to LOD/MDL	LOQ	Dilution	Reference Method	Date/Time Prepared	Date/Time Analyzed	Analyst
591-78-6	2-Hexanone	ND		mg/kg dry	0.0026	0.0051	1	EPA 8260D	06/24/2025 09:04	06/24/2025 14:49	PRS
								Certifications:	CTDOH-PH-0723,NELAC-NY10854,NELAC-NY12058,NJDEP-CT		
108-10-1	4-Methyl-2-pentanone	ND		mg/kg dry	0.0026	0.0051	1	EPA 8260D	06/24/2025 09:04	06/24/2025 14:49	PRS
								Certifications:	CTDOH-PH-0723,NELAC-NY10854,NELAC-NY12058,NJDEP-CT		
67-64-1	Acetone	ND		mg/kg dry	0.0051	0.010	1	EPA 8260D	06/24/2025 09:04	06/24/2025 14:49	PRS
								Certifications:	CTDOH-PH-0723,NELAC-NY10854,NELAC-NY12058,NJDEP-CT		
107-02-8	Acrolein	ND		mg/kg dry	0.0051	0.010	1	EPA 8260D	06/24/2025 09:04	06/24/2025 14:49	PRS
								Certifications:	CTDOH-PH-0723,NELAC-NY10854,NELAC-NY12058,NJDEP-CT		
107-13-1	Acrylonitrile	ND		mg/kg dry	0.0026	0.0051	1	EPA 8260D	06/24/2025 09:04	06/24/2025 14:49	PRS
								Certifications:	CTDOH-PH-0723,NELAC-NY10854,NELAC-NY12058,NJDEP-CT		
71-43-2	Benzene	ND		mg/kg dry	0.0026	0.0051	1	EPA 8260D	06/24/2025 09:04	06/24/2025 14:49	PRS
								Certifications:	CTDOH-PH-0723,NELAC-NY10854,NELAC-NY12058,NJDEP-CT		
74-97-5	Bromochloromethane	ND		mg/kg dry	0.0026	0.0051	1	EPA 8260D	06/24/2025 09:04	06/24/2025 14:49	PRS
								Certifications:	NELAC-NY10854,NELAC-NY12058,NJDEP-CT005,PADEP-68-04		
75-27-4	Bromodichloromethane	ND		mg/kg dry	0.0026	0.0051	1	EPA 8260D	06/24/2025 09:04	06/24/2025 14:49	PRS
								Certifications:	CTDOH-PH-0723,NELAC-NY10854,NELAC-NY12058,NJDEP-CT		
75-25-2	Bromoform	ND		mg/kg dry	0.0026	0.0051	1	EPA 8260D	06/24/2025 09:04	06/24/2025 14:49	PRS
								Certifications:	CTDOH-PH-0723,NELAC-NY10854,NELAC-NY12058,NJDEP-CT		
74-83-9	Bromomethane	ND		mg/kg dry	0.0026	0.0051	1	EPA 8260D	06/24/2025 09:04	06/24/2025 14:49	PRS
								Certifications:	CTDOH-PH-0723,NELAC-NY10854,NELAC-NY12058,NJDEP-CT		
75-15-0	Carbon disulfide	ND		mg/kg dry	0.0026	0.0051	1	EPA 8260D	06/24/2025 09:04	06/24/2025 14:49	PRS
								Certifications:	CTDOH-PH-0723,NELAC-NY10854,NELAC-NY12058,NJDEP-CT		
56-23-5	Carbon tetrachloride	ND		mg/kg dry	0.0026	0.0051	1	EPA 8260D	06/24/2025 09:04	06/24/2025 14:49	PRS
								Certifications:	CTDOH-PH-0723,NELAC-NY10854,NELAC-NY12058,NJDEP-CT		
108-90-7	Chlorobenzene	ND		mg/kg dry	0.0026	0.0051	1	EPA 8260D	06/24/2025 09:04	06/24/2025 14:49	PRS
								Certifications:	CTDOH-PH-0723,NELAC-NY10854,NELAC-NY12058,NJDEP-CT		
75-00-3	Chloroethane	ND		mg/kg dry	0.0026	0.0051	1	EPA 8260D	06/24/2025 09:04	06/24/2025 14:49	PRS
								Certifications:	CTDOH-PH-0723,NELAC-NY10854,NELAC-NY12058,NJDEP-CT		
67-66-3	Chloroform	ND		mg/kg dry	0.0026	0.0051	1	EPA 8260D	06/24/2025 09:04	06/24/2025 14:49	PRS
								Certifications:	CTDOH-PH-0723,NELAC-NY10854,NELAC-NY12058,NJDEP-CT		
74-87-3	Chloromethane	ND		mg/kg dry	0.0026	0.0051	1	EPA 8260D	06/24/2025 09:04	06/24/2025 14:49	PRS
								Certifications:	CTDOH-PH-0723,NELAC-NY10854,NELAC-NY12058,NJDEP-CT		
156-59-2	cis-1,2-Dichloroethylene	ND	CCVE	mg/kg dry	0.0026	0.0051	1	EPA 8260D	06/24/2025 09:04	06/24/2025 14:49	PRS
								Certifications:	CTDOH-PH-0723,NELAC-NY10854,NELAC-NY12058,NJDEP-CT		
10061-01-5	cis-1,3-Dichloropropylene	ND		mg/kg dry	0.0026	0.0051	1	EPA 8260D	06/24/2025 09:04	06/24/2025 14:49	PRS
								Certifications:	CTDOH-PH-0723,NELAC-NY10854,NELAC-NY12058,NJDEP-CT		
110-82-7	Cyclohexane	ND		mg/kg dry	0.0026	0.0051	1	EPA 8260D	06/24/2025 09:04	06/24/2025 14:49	PRS
								Certifications:	NELAC-NY10854,NELAC-NY12058,NJDEP-CT005,PADEP-68-04		
124-48-1	Dibromochloromethane	ND		mg/kg dry	0.0026	0.0051	1	EPA 8260D	06/24/2025 09:04	06/24/2025 14:49	PRS
								Certifications:	NELAC-NY10854,NELAC-NY12058,NJDEP-CT005,PADEP-68-04		
74-95-3	Dibromomethane	ND		mg/kg dry	0.0026	0.0051	1	EPA 8260D	06/24/2025 09:04	06/24/2025 14:49	PRS
								Certifications:	NELAC-NY10854,NELAC-NY12058,NJDEP-CT005,PADEP-68-04		
75-71-8	Dichlorodifluoromethane	ND		mg/kg dry	0.0026	0.0051	1	EPA 8260D	06/24/2025 09:04	06/24/2025 14:49	PRS
								Certifications:	NELAC-NY10854,NELAC-NY12058,NJDEP-CT005,PADEP-68-04		

Sample Information

Client Sample ID: SB-5 (6-8) **York Sample ID:** 25F1387-10

York Project (SDG) No.	Client Project ID	Matrix	Collection Date/Time	Date Received
25F1387	2425 Atlantic Ave 25030016	Soil	June 20, 2025 12:53 pm	06/20/2025

Volatile Organics, 8260 - Comprehensive

Log-in Notes:

Sample Notes:

Sample Prepared by Method: EPA 5035A

CAS No.	Parameter	Result	Flag	Units	Reported to LOD/MDL	LOQ	Dilution	Reference Method	Date/Time Prepared	Date/Time Analyzed	Analyst
100-41-4	Ethyl Benzene	ND	QL-02	mg/kg dry	0.0026	0.0051	1	EPA 8260D	06/24/2025 09:04	06/24/2025 14:49	PRS
								Certifications:	CTDOH-PH-0723,NELAC-NY10854,NELAC-NY12058,NJDEP-CT		
87-68-3	Hexachlorobutadiene	ND		mg/kg dry	0.0026	0.0051	1	EPA 8260D	06/24/2025 09:04	06/24/2025 14:49	PRS
								Certifications:	NELAC-NY10854,NELAC-NY12058,NJDEP-CT005,PADEP-68-04		
98-82-8	Isopropylbenzene	ND		mg/kg dry	0.0026	0.0051	1	EPA 8260D	06/24/2025 09:04	06/24/2025 14:49	PRS
								Certifications:	CTDOH-PH-0723,NELAC-NY10854,NELAC-NY12058,NJDEP-CT		
79-20-9	Methyl acetate	ND	CCVE	mg/kg dry	0.0026	0.0051	1	EPA 8260D	06/24/2025 09:04	06/24/2025 14:49	PRS
								Certifications:	NELAC-NY10854,NELAC-NY12058,NJDEP-CT005,PADEP-68-04		
1634-04-4	Methyl tert-butyl ether (MTBE)	ND	QL-02	mg/kg dry	0.0026	0.0051	1	EPA 8260D	06/24/2025 09:04	06/24/2025 14:49	PRS
								Certifications:	CTDOH-PH-0723,NELAC-NY10854,NELAC-NY12058,NJDEP-CT		
108-87-2	Methylcyclohexane	ND		mg/kg dry	0.0026	0.0051	1	EPA 8260D	06/24/2025 09:04	06/24/2025 14:49	PRS
								Certifications:	NELAC-NY10854,NELAC-NY12058,NJDEP-CT005,PADEP-68-04		
75-09-2	Methylene chloride	ND		mg/kg dry	0.0051	0.010	1	EPA 8260D	06/24/2025 09:04	06/24/2025 14:49	PRS
								Certifications:	CTDOH-PH-0723,NELAC-NY10854,NELAC-NY12058,NJDEP-CT		
104-51-8	n-Butylbenzene	ND		mg/kg dry	0.0026	0.0051	1	EPA 8260D	06/24/2025 09:04	06/24/2025 14:49	PRS
								Certifications:	CTDOH-PH-0723,NELAC-NY10854,NELAC-NY12058,NJDEP-CT		
103-65-1	n-Propylbenzene	ND		mg/kg dry	0.0026	0.0051	1	EPA 8260D	06/24/2025 09:04	06/24/2025 14:49	PRS
								Certifications:	CTDOH-PH-0723,NELAC-NY10854,NELAC-NY12058,NJDEP-CT		
95-47-6	o-Xylene	ND	QL-02	mg/kg dry	0.0026	0.0051	1	EPA 8260D	06/24/2025 09:04	06/24/2025 14:49	PRS
								Certifications:	CTDOH-PH-0723,NELAC-NY10854,NELAC-NY12058,PADEP-68		
179601-23-1	p- & m- Xylenes	ND		mg/kg dry	0.0051	0.010	1	EPA 8260D	06/24/2025 09:04	06/24/2025 14:49	PRS
								Certifications:	CTDOH-PH-0723,NELAC-NY10854,NELAC-NY12058,PADEP-68		
99-87-6	p-Isopropyltoluene	ND		mg/kg dry	0.0026	0.0051	1	EPA 8260D	06/24/2025 09:04	06/24/2025 14:49	PRS
								Certifications:	CTDOH-PH-0723,NELAC-NY10854,NELAC-NY12058,NJDEP-CT		
135-98-8	sec-Butylbenzene	ND		mg/kg dry	0.0026	0.0051	1	EPA 8260D	06/24/2025 09:04	06/24/2025 14:49	PRS
								Certifications:	CTDOH-PH-0723,NELAC-NY10854,NELAC-NY12058,NJDEP-CT		
100-42-5	Styrene	ND	QL-02	mg/kg dry	0.0026	0.0051	1	EPA 8260D	06/24/2025 09:04	06/24/2025 14:49	PRS
								Certifications:	CTDOH-PH-0723,NELAC-NY10854,NELAC-NY12058,NJDEP-CT		
75-65-0	tert-Butyl alcohol (TBA)	ND	QL-02	mg/kg dry	0.013	0.026	1	EPA 8260D	06/24/2025 09:04	06/24/2025 14:49	PRS
								Certifications:	NELAC-NY10854,NELAC-NY12058,NJDEP-CT005,PADEP-68-04		
98-06-6	tert-Butylbenzene	ND		mg/kg dry	0.0026	0.0051	1	EPA 8260D	06/24/2025 09:04	06/24/2025 14:49	PRS
								Certifications:	CTDOH-PH-0723,NELAC-NY10854,NELAC-NY12058,NJDEP-CT		
127-18-4	Tetrachloroethylene	ND	QL-02	mg/kg dry	0.0026	0.0051	1	EPA 8260D	06/24/2025 09:04	06/24/2025 14:49	PRS
								Certifications:	CTDOH-PH-0723,NELAC-NY10854,NELAC-NY12058,NJDEP-CT		
108-88-3	Toluene	ND		mg/kg dry	0.0026	0.0051	1	EPA 8260D	06/24/2025 09:04	06/24/2025 14:49	PRS
								Certifications:	CTDOH-PH-0723,NELAC-NY10854,NELAC-NY12058,NJDEP-CT		
156-60-5	trans-1,2-Dichloroethylene	ND		mg/kg dry	0.0026	0.0051	1	EPA 8260D	06/24/2025 09:04	06/24/2025 14:49	PRS
								Certifications:	CTDOH-PH-0723,NELAC-NY10854,NELAC-NY12058,NJDEP-CT		
10061-02-6	trans-1,3-Dichloropropylene	ND		mg/kg dry	0.0026	0.0051	1	EPA 8260D	06/24/2025 09:04	06/24/2025 14:49	PRS
								Certifications:	CTDOH-PH-0723,NELAC-NY10854,NELAC-NY12058,NJDEP-CT		
79-01-6	Trichloroethylene	ND		mg/kg dry	0.0026	0.0051	1	EPA 8260D	06/24/2025 09:04	06/24/2025 14:49	PRS
								Certifications:	CTDOH-PH-0723,NELAC-NY10854,NELAC-NY12058,NJDEP-CT		
75-69-4	Trichlorofluoromethane	ND		mg/kg dry	0.0026	0.0051	1	EPA 8260D	06/24/2025 09:04	06/24/2025 14:49	PRS
								Certifications:	CTDOH-PH-0723,NELAC-NY10854,NELAC-NY12058,NJDEP-CT		

Sample Information

Client Sample ID: SB-5 (6-8) **York Sample ID:** 25F1387-10

York Project (SDG) No.	Client Project ID	Matrix	Collection Date/Time	Date Received
25F1387	2425 Atlantic Ave 25030016	Soil	June 20, 2025 12:53 pm	06/20/2025

Volatile Organics, 8260 - Comprehensive

Log-in Notes:

Sample Notes:

Sample Prepared by Method: EPA 5035A

CAS No.	Parameter	Result	Flag	Units	Reported to LOD/MDL	LOQ	Dilution	Reference Method	Date/Time Prepared	Date/Time Analyzed	Analyst
75-01-4	Vinyl Chloride	ND		mg/kg dry	0.0026	0.0051	1	EPA 8260D	06/24/2025 09:04	06/24/2025 14:49	PRS
								Certifications:	CTDOH-PH-0723,NELAC-NY10854,NELAC-NY12058,NJDEP-CT		
1330-20-7	Xylenes, Total	ND		mg/kg dry	0.0077	0.015	1	EPA 8260D	06/24/2025 09:04	06/24/2025 14:49	PRS
								Certifications:	CTDOH-PH-0723,NELAC-NY10854,NELAC-NY12058,NJDEP-CT		

	Surrogate Recoveries	Result	Acceptance Range
17060-07-0	*Surrogate: SURR: 1,2-Dichloroethane-d4*	*97.0 %*	*77-125*
2037-26-5	*Surrogate: SURR: Toluene-d8*	*92.4 %*	*85-120*
460-00-4	*Surrogate: SURR: p-Bromofluorobenzene*	*103 %*	*76-130*

Semi-Volatiles, 8270 - Comprehensive

Log-in Notes:

Sample Notes:

Sample Prepared by Method: EPA 3550C

CAS No.	Parameter	Result	Flag	Units	Reported to LOD/MDL	LOQ	Dilution	Reference Method	Date/Time Prepared	Date/Time Analyzed	Analyst
92-52-4	1,1-Biphenyl	ND		mg/kg dry	0.0488	0.0973	2	EPA 8270E	06/24/2025 08:47	06/24/2025 22:34	AK
								Certifications:	NELAC-NY10854,NJDEP-CT005,PADEP-68-04440		
95-94-3	1,2,4,5-Tetrachlorobenzene	ND	CCVE	mg/kg dry	0.0973	0.194	2	EPA 8270E	06/24/2025 08:47	06/24/2025 22:34	AK
								Certifications:	NELAC-NY10854,NJDEP-CT005,PADEP-68-04440		
120-82-1	1,2,4-Trichlorobenzene	ND		mg/kg dry	0.0488	0.0973	2	EPA 8270E	06/24/2025 08:47	06/24/2025 22:34	AK
								Certifications:	CTDOH-PH-0723,NELAC-NY10854,NJDEP-CT005,PADEP-68-044		
95-50-1	1,2-Dichlorobenzene	ND		mg/kg dry	0.0488	0.0973	2	EPA 8270E	06/24/2025 08:47	06/24/2025 22:34	AK
								Certifications:	NELAC-NY10854,PADEP-68-04440		
122-66-7	1,2-Diphenylhydrazine (as Azobenzene)	ND		mg/kg dry	0.0488	0.0973	2	EPA 8270E	06/24/2025 08:47	06/24/2025 22:34	AK
								Certifications:	NELAC-NY10854,NJDEP-CT005,PADEP-68-04440		
541-73-1	1,3-Dichlorobenzene	ND		mg/kg dry	0.0488	0.0973	2	EPA 8270E	06/24/2025 08:47	06/24/2025 22:34	AK
								Certifications:	NELAC-NY10854,PADEP-68-04440		
106-46-7	1,4-Dichlorobenzene	ND		mg/kg dry	0.0488	0.0973	2	EPA 8270E	06/24/2025 08:47	06/24/2025 22:34	AK
								Certifications:	NELAC-NY10854,PADEP-68-04440		
58-90-2	2,3,4,6-Tetrachlorophenol	ND		mg/kg dry	0.0973	0.194	2	EPA 8270E	06/24/2025 08:47	06/24/2025 22:34	AK
								Certifications:	NELAC-NY10854,NJDEP-CT005,PADEP-68-04440		
95-95-4	2,4,5-Trichlorophenol	ND		mg/kg dry	0.0488	0.0973	2	EPA 8270E	06/24/2025 08:47	06/24/2025 22:34	AK
								Certifications:	CTDOH-PH-0723,NELAC-NY10854,NJDEP-CT005,PADEP-68-044		
88-06-2	2,4,6-Trichlorophenol	ND		mg/kg dry	0.0488	0.0973	2	EPA 8270E	06/24/2025 08:47	06/24/2025 22:34	AK
								Certifications:	CTDOH-PH-0723,NELAC-NY10854,NJDEP-CT005,PADEP-68-044		
120-83-2	2,4-Dichlorophenol	ND		mg/kg dry	0.0488	0.0973	2	EPA 8270E	06/24/2025 08:47	06/24/2025 22:34	AK
								Certifications:	CTDOH-PH-0723,NELAC-NY10854,NJDEP-CT005,PADEP-68-044		
105-67-9	2,4-Dimethylphenol	ND		mg/kg dry	0.0488	0.0973	2	EPA 8270E	06/24/2025 08:47	06/24/2025 22:34	AK
								Certifications:	CTDOH-PH-0723,NELAC-NY10854,NJDEP-CT005,PADEP-68-044		
51-28-5	2,4-Dinitrophenol	ND		mg/kg dry	0.0973	0.194	2	EPA 8270E	06/24/2025 08:47	06/24/2025 22:34	AK
								Certifications:	CTDOH-PH-0723,NELAC-NY10854,NJDEP-CT005,PADEP-68-044		
121-14-2	2,4-Dinitrotoluene	ND		mg/kg dry	0.0488	0.0973	2	EPA 8270E	06/24/2025 08:47	06/24/2025 22:34	AK
								Certifications:	CTDOH-PH-0723,NELAC-NY10854,NJDEP-CT005,PADEP-68-044		

Sample Information

Client Sample ID: SB-5 (6-8) **York Sample ID:** 25F1387-10

York Project (SDG) No.	Client Project ID	Matrix	Collection Date/Time	Date Received
25F1387	2425 Atlantic Ave 25030016	Soil	June 20, 2025 12:53 pm	06/20/2025

Semi-Volatiles, 8270 - Comprehensive

Log-in Notes:

Sample Notes:

Sample Prepared by Method: EPA 3550C

CAS No.	Parameter	Result	Flag	Units	Reported to LOD/MDL	LOQ	Dilution	Reference Method	Date/Time Prepared	Date/Time Analyzed	Analyst
606-20-2	2,6-Dinitrotoluene	ND		mg/kg dry	0.0488	0.0973	2	EPA 8270E	06/24/2025 08:47	06/24/2025 22:34	AK
								Certifications:	CTDOH-PH-0723,NELAC-NY10854,NJDEP-CT005,PADEP-68-044		
91-58-7	2-Chloronaphthalene	ND		mg/kg dry	0.0488	0.0973	2	EPA 8270E	06/24/2025 08:47	06/24/2025 22:34	AK
								Certifications:	CTDOH-PH-0723,NELAC-NY10854,NJDEP-CT005,PADEP-68-044		
95-57-8	2-Chlorophenol	ND		mg/kg dry	0.0488	0.0973	2	EPA 8270E	06/24/2025 08:47	06/24/2025 22:34	AK
								Certifications:	CTDOH-PH-0723,NELAC-NY10854,NJDEP-CT005,PADEP-68-044		
91-57-6	2-Methylnaphthalene	ND		mg/kg dry	0.0488	0.0973	2	EPA 8270E	06/24/2025 08:47	06/24/2025 22:34	AK
								Certifications:	CTDOH-PH-0723,NELAC-NY10854,NJDEP-CT005,PADEP-68-044		
95-48-7	2-Methylphenol	ND		mg/kg dry	0.0488	0.0973	2	EPA 8270E	06/24/2025 08:47	06/24/2025 22:34	AK
								Certifications:	CTDOH-PH-0723,NELAC-NY10854,NJDEP-CT005,PADEP-68-044		
88-74-4	2-Nitroaniline	ND		mg/kg dry	0.0973	0.194	2	EPA 8270E	06/24/2025 08:47	06/24/2025 22:34	AK
								Certifications:	CTDOH-PH-0723,NELAC-NY10854,NJDEP-CT005,PADEP-68-044		
88-75-5	2-Nitrophenol	ND		mg/kg dry	0.0488	0.0973	2	EPA 8270E	06/24/2025 08:47	06/24/2025 22:34	AK
								Certifications:	CTDOH-PH-0723,NELAC-NY10854,NJDEP-CT005,PADEP-68-044		
65794-96-9	3- & 4-Methylphenols	ND		mg/kg dry	0.0488	0.0973	2	EPA 8270E	06/24/2025 08:47	06/24/2025 22:34	AK
								Certifications:	CTDOH-PH-0723,NELAC-NY10854,NJDEP-CT005,PADEP-68-044		
91-94-1	3,3-Dichlorobenzidine	ND	CAL-E	mg/kg dry	0.0488	0.0973	2	EPA 8270E	06/24/2025 08:47	06/24/2025 22:34	AK
								Certifications:	NELAC-NY10854,NJDEP-CT005,PADEP-68-04440		
99-09-2	3-Nitroaniline	ND		mg/kg dry	0.0973	0.194	2	EPA 8270E	06/24/2025 08:47	06/24/2025 22:34	AK
								Certifications:	CTDOH-PH-0723,NELAC-NY10854,NJDEP-CT005,PADEP-68-044		
534-52-1	4,6-Dinitro-2-methylphenol	ND		mg/kg dry	0.0973	0.194	2	EPA 8270E	06/24/2025 08:47	06/24/2025 22:34	AK
								Certifications:	CTDOH-PH-0723,NELAC-NY10854,NJDEP-CT005,PADEP-68-044		
101-55-3	4-Bromophenyl phenyl ether	ND		mg/kg dry	0.0488	0.0973	2	EPA 8270E	06/24/2025 08:47	06/24/2025 22:34	AK
								Certifications:	CTDOH-PH-0723,NELAC-NY10854,NJDEP-CT005,PADEP-68-044		
59-50-7	4-Chloro-3-methylphenol	ND		mg/kg dry	0.0488	0.0973	2	EPA 8270E	06/24/2025 08:47	06/24/2025 22:34	AK
								Certifications:	CTDOH-PH-0723,NELAC-NY10854,NJDEP-CT005,PADEP-68-044		
106-47-8	4-Chloroaniline	ND		mg/kg dry	0.0488	0.0973	2	EPA 8270E	06/24/2025 08:47	06/24/2025 22:34	AK
								Certifications:	CTDOH-PH-0723,NELAC-NY10854,NJDEP-CT005,PADEP-68-044		
7005-72-3	4-Chlorophenyl phenyl ether	ND		mg/kg dry	0.0488	0.0973	2	EPA 8270E	06/24/2025 08:47	06/24/2025 22:34	AK
								Certifications:	CTDOH-PH-0723,NELAC-NY10854,NJDEP-CT005,PADEP-68-044		
100-01-6	4-Nitroaniline	ND		mg/kg dry	0.0973	0.194	2	EPA 8270E	06/24/2025 08:47	06/24/2025 22:34	AK
								Certifications:	CTDOH-PH-0723,NELAC-NY10854,NJDEP-CT005,PADEP-68-044		
100-02-7	4-Nitrophenol	ND		mg/kg dry	0.0973	0.194	2	EPA 8270E	06/24/2025 08:47	06/24/2025 22:34	AK
								Certifications:	CTDOH-PH-0723,NELAC-NY10854,NJDEP-CT005,PADEP-68-044		
83-32-9	Acenaphthene	ND		mg/kg dry	0.0488	0.0973	2	EPA 8270E	06/24/2025 08:47	06/24/2025 22:34	AK
								Certifications:	CTDOH-PH-0723,NELAC-NY10854,NJDEP-CT005,PADEP-68-044		
208-96-8	Acenaphthylene	ND		mg/kg dry	0.0488	0.0973	2	EPA 8270E	06/24/2025 08:47	06/24/2025 22:34	AK
								Certifications:	CTDOH-PH-0723,NELAC-NY10854,NJDEP-CT005,PADEP-68-044		
98-86-2	Acetophenone	ND		mg/kg dry	0.0488	0.0973	2	EPA 8270E	06/24/2025 08:47	06/24/2025 22:34	AK
								Certifications:	NELAC-NY10854,NJDEP-CT005,PADEP-68-04440		
62-53-3	Aniline	ND		mg/kg dry	0.195	0.390	2	EPA 8270E	06/24/2025 08:47	06/24/2025 22:34	AK
								Certifications:	NELAC-NY10854,NJDEP-CT005,PADEP-68-04440		
120-12-7	Anthracene	ND		mg/kg dry	0.0488	0.0973	2	EPA 8270E	06/24/2025 08:47	06/24/2025 22:34	AK
								Certifications:	CTDOH-PH-0723,NELAC-NY10854,NJDEP-CT005,PADEP-68-044		

Sample Information

Client Sample ID: SB-5 (6-8) **York Sample ID:** 25F1387-10

York Project (SDG) No.	Client Project ID	Matrix	Collection Date/Time	Date Received
25F1387	2425 Atlantic Ave 25030016	Soil	June 20, 2025 12:53 pm	06/20/2025

Semi-Volatiles, 8270 - Comprehensive

Log-in Notes:

Sample Notes:

Sample Prepared by Method: EPA 3550C

CAS No.	Parameter	Result	Flag	Units	Reported to LOD/MDL	LOQ	Dilution	Reference Method	Date/Time Prepared	Date/Time Analyzed	Analyst
1912-24-9	Atrazine	ND	CCVE	mg/kg dry	0.0488	0.0973	2	EPA 8270E	06/24/2025 08:47	06/24/2025 22:34	AK
								Certifications:	NELAC-NY10854,NJDEP-CT005,PADEP-68-04440		
100-52-7	Benzaldehyde	ND	CCVE, ICVE	mg/kg dry	0.0488	0.0973	2	EPA 8270E	06/24/2025 08:47	06/24/2025 22:34	AK
								Certifications:	NELAC-NY10854,NJDEP-CT005,PADEP-68-04440		
92-87-5	Benzidine	ND	CAL-E	mg/kg dry	0.195	0.390	2	EPA 8270E	06/24/2025 08:47	06/24/2025 22:34	AK
								Certifications:	CTDOH-PH-0723,NELAC-NY10854,PADEP-68-04440		
56-55-3	Benzo(a)anthracene	ND		mg/kg dry	0.0488	0.0973	2	EPA 8270E	06/24/2025 08:47	06/24/2025 22:34	AK
								Certifications:	CTDOH-PH-0723,NELAC-NY10854,NJDEP-CT005,PADEP-68-044		
50-32-8	Benzo(a)pyrene	ND		mg/kg dry	0.0488	0.0973	2	EPA 8270E	06/24/2025 08:47	06/24/2025 22:34	AK
								Certifications:	CTDOH-PH-0723,NELAC-NY10854,NJDEP-CT005,PADEP-68-044		
205-99-2	Benzo(b)fluoranthene	ND		mg/kg dry	0.0488	0.0973	2	EPA 8270E	06/24/2025 08:47	06/24/2025 22:34	AK
								Certifications:	CTDOH-PH-0723,NELAC-NY10854,NJDEP-CT005,PADEP-68-044		
191-24-2	Benzo(g,h,i)perylene	ND		mg/kg dry	0.0488	0.0973	2	EPA 8270E	06/24/2025 08:47	06/24/2025 22:34	AK
								Certifications:	CTDOH-PH-0723,NELAC-NY10854,NJDEP-CT005,PADEP-68-044		
207-08-9	Benzo(k)fluoranthene	ND		mg/kg dry	0.0488	0.0973	2	EPA 8270E	06/24/2025 08:47	06/24/2025 22:34	AK
								Certifications:	CTDOH-PH-0723,NELAC-NY10854,NJDEP-CT005,PADEP-68-044		
65-85-0	Benzoic acid	ND	ICVE	mg/kg dry	0.0488	0.0973	2	EPA 8270E	06/24/2025 08:47	06/24/2025 22:34	AK
								Certifications:	NELAC-NY10854,NJDEP-CT005,PADEP-68-04440		
100-51-6	Benzyl alcohol	ND		mg/kg dry	0.0488	0.0973	2	EPA 8270E	06/24/2025 08:47	06/24/2025 22:34	AK
								Certifications:	NELAC-NY10854,NJDEP-CT005,PADEP-68-04440		
85-68-7	Benzyl butyl phthalate	ND		mg/kg dry	0.0488	0.0973	2	EPA 8270E	06/24/2025 08:47	06/24/2025 22:34	AK
								Certifications:	CTDOH-PH-0723,NELAC-NY10854,NJDEP-CT005,PADEP-68-044		
111-91-1	Bis(2-chloroethoxy)methane	ND		mg/kg dry	0.0488	0.0973	2	EPA 8270E	06/24/2025 08:47	06/24/2025 22:34	AK
								Certifications:	CTDOH-PH-0723,NELAC-NY10854,NJDEP-CT005,PADEP-68-044		
111-44-4	Bis(2-chloroethyl)ether	ND		mg/kg dry	0.0488	0.0973	2	EPA 8270E	06/24/2025 08:47	06/24/2025 22:34	AK
								Certifications:	CTDOH-PH-0723,NELAC-NY10854,NJDEP-CT005,PADEP-68-044		
108-60-1	Bis(2-chloroisopropyl)ether	ND		mg/kg dry	0.0488	0.0973	2	EPA 8270E	06/24/2025 08:47	06/24/2025 22:34	AK
								Certifications:	CTDOH-PH-0723,NELAC-NY10854,NJDEP-CT005,PADEP-68-044		
117-81-7	Bis(2-ethylhexyl)phthalate	ND		mg/kg dry	0.0488	0.0973	2	EPA 8270E	06/24/2025 08:47	06/24/2025 22:34	AK
								Certifications:	CTDOH-PH-0723,NELAC-NY10854,NJDEP-CT005,PADEP-68-044		
105-60-2	Caprolactam	ND	CAL-E, CCVE	mg/kg dry	0.0973	0.194	2	EPA 8270E	06/24/2025 08:47	06/24/2025 22:34	AK
								Certifications:	NELAC-NY10854,NJDEP-CT005,PADEP-68-04440		
86-74-8	Carbazole	ND		mg/kg dry	0.0488	0.0973	2	EPA 8270E	06/24/2025 08:47	06/24/2025 22:34	AK
								Certifications:	CTDOH-PH-0723,NELAC-NY10854,NJDEP-CT005,PADEP-68-044		
218-01-9	Chrysene	ND		mg/kg dry	0.0488	0.0973	2	EPA 8270E	06/24/2025 08:47	06/24/2025 22:34	AK
								Certifications:	CTDOH-PH-0723,NELAC-NY10854,NJDEP-CT005,PADEP-68-044		
53-70-3	Dibenzo(a,h)anthracene	ND		mg/kg dry	0.0488	0.0973	2	EPA 8270E	06/24/2025 08:47	06/24/2025 22:34	AK
								Certifications:	CTDOH-PH-0723,NELAC-NY10854,NJDEP-CT005,PADEP-68-044		
132-64-9	Dibenzofuran	ND		mg/kg dry	0.0488	0.0973	2	EPA 8270E	06/24/2025 08:47	06/24/2025 22:34	AK
								Certifications:	CTDOH-PH-0723,NELAC-NY10854,NJDEP-CT005,PADEP-68-044		
84-66-2	Diethyl phthalate	ND		mg/kg dry	0.0488	0.0973	2	EPA 8270E	06/24/2025 08:47	06/24/2025 22:34	AK
								Certifications:	CTDOH-PH-0723,NELAC-NY10854,NJDEP-CT005,PADEP-68-044		
131-11-3	Dimethyl phthalate	ND		mg/kg dry	0.0488	0.0973	2	EPA 8270E	06/24/2025 08:47	06/24/2025 22:34	AK
								Certifications:	CTDOH-PH-0723,NELAC-NY10854,NJDEP-CT005,PADEP-68-044		

Sample Information

Client Sample ID: SB-5 (6-8) **York Sample ID:** 25F1387-10

York Project (SDG) No.	Client Project ID	Matrix	Collection Date/Time	Date Received
25F1387	2425 Atlantic Ave 25030016	Soil	June 20, 2025 12:53 pm	06/20/2025

Semi-Volatiles, 8270 - Comprehensive

Log-in Notes:

Sample Notes:

Sample Prepared by Method: EPA 3550C

CAS No.	Parameter	Result	Flag	Units	Reported to LOD/MDL	LOQ	Dilution	Reference Method	Date/Time Prepared	Date/Time Analyzed	Analyst
84-74-2	Di-n-butyl phthalate	ND		mg/kg dry	0.0488	0.0973	2	EPA 8270E	06/24/2025 08:47	06/24/2025 22:34	AK
								Certifications:	CTDOH-PH-0723,NELAC-NY10854,NJDEP-CT005,PADEP-68-044		
117-84-0	Di-n-octyl phthalate	ND		mg/kg dry	0.0488	0.0973	2	EPA 8270E	06/24/2025 08:47	06/24/2025 22:34	AK
								Certifications:	CTDOH-PH-0723,NELAC-NY10854,NJDEP-CT005,PADEP-68-044		
206-44-0	Fluoranthene	ND		mg/kg dry	0.0488	0.0973	2	EPA 8270E	06/24/2025 08:47	06/24/2025 22:34	AK
								Certifications:	CTDOH-PH-0723,NELAC-NY10854,NJDEP-CT005,PADEP-68-044		
86-73-7	Fluorene	ND		mg/kg dry	0.0488	0.0973	2	EPA 8270E	06/24/2025 08:47	06/24/2025 22:34	AK
								Certifications:	NELAC-NY10854,NJDEP-CT005,PADEP-68-04440		
118-74-1	Hexachlorobenzene	ND		mg/kg dry	0.0488	0.0973	2	EPA 8270E	06/24/2025 08:47	06/24/2025 22:34	AK
								Certifications:	CTDOH-PH-0723,NELAC-NY10854,NJDEP-CT005,PADEP-68-044		
87-68-3	Hexachlorobutadiene	ND		mg/kg dry	0.0488	0.0973	2	EPA 8270E	06/24/2025 08:47	06/24/2025 22:34	AK
								Certifications:	CTDOH-PH-0723,NELAC-NY10854,NJDEP-CT005,PADEP-68-044		
77-47-4	Hexachlorocyclopentadiene	ND		mg/kg dry	0.0488	0.0973	2	EPA 8270E	06/24/2025 08:47	06/24/2025 22:34	AK
								Certifications:	CTDOH-PH-0723,NELAC-NY10854,NJDEP-CT005,PADEP-68-044		
67-72-1	Hexachloroethane	ND		mg/kg dry	0.0488	0.0973	2	EPA 8270E	06/24/2025 08:47	06/24/2025 22:34	AK
								Certifications:	CTDOH-PH-0723,NELAC-NY10854,NJDEP-CT005,PADEP-68-044		
193-39-5	Indeno(1,2,3-cd)pyrene	ND		mg/kg dry	0.0488	0.0973	2	EPA 8270E	06/24/2025 08:47	06/24/2025 22:34	AK
								Certifications:	CTDOH-PH-0723,NELAC-NY10854,NJDEP-CT005,PADEP-68-044		
78-59-1	Isophorone	ND		mg/kg dry	0.0488	0.0973	2	EPA 8270E	06/24/2025 08:47	06/24/2025 22:34	AK
								Certifications:	CTDOH-PH-0723,NELAC-NY10854,NJDEP-CT005,PADEP-68-044		
91-20-3	Naphthalene	ND		mg/kg dry	0.0488	0.0973	2	EPA 8270E	06/24/2025 08:47	06/24/2025 22:34	AK
								Certifications:	CTDOH-PH-0723,NELAC-NY10854,NJDEP-CT005,PADEP-68-044		
98-95-3	Nitrobenzene	ND		mg/kg dry	0.0488	0.0973	2	EPA 8270E	06/24/2025 08:47	06/24/2025 22:34	AK
								Certifications:	CTDOH-PH-0723,NELAC-NY10854,NJDEP-CT005,PADEP-68-044		
62-75-9	N-Nitrosodimethylamine	ND		mg/kg dry	0.0488	0.0973	2	EPA 8270E	06/24/2025 08:47	06/24/2025 22:34	AK
								Certifications:	CTDOH-PH-0723,NELAC-NY10854,NJDEP-CT005,PADEP-68-044		
621-64-7	N-nitroso-di-n-propylamine	ND		mg/kg dry	0.0488	0.0973	2	EPA 8270E	06/24/2025 08:47	06/24/2025 22:34	AK
								Certifications:	CTDOH-PH-0723,NELAC-NY10854,NJDEP-CT005,PADEP-68-044		
86-30-6	N-Nitrosodiphenylamine	ND		mg/kg dry	0.0488	0.0973	2	EPA 8270E	06/24/2025 08:47	06/24/2025 22:34	AK
								Certifications:	CTDOH-PH-0723,NELAC-NY10854,NJDEP-CT005,PADEP-68-044		
87-86-5	Pentachlorophenol	ND		mg/kg dry	0.0488	0.0973	2	EPA 8270E	06/24/2025 08:47	06/24/2025 22:34	AK
								Certifications:	CTDOH-PH-0723,NELAC-NY10854,NJDEP-CT005,PADEP-68-044		
85-01-8	Phenanthrene	ND		mg/kg dry	0.0488	0.0973	2	EPA 8270E	06/24/2025 08:47	06/24/2025 22:34	AK
								Certifications:	CTDOH-PH-0723,NELAC-NY10854,NJDEP-CT005,PADEP-68-044		
108-95-2	Phenol	ND		mg/kg dry	0.0488	0.0973	2	EPA 8270E	06/24/2025 08:47	06/24/2025 22:34	AK
								Certifications:	CTDOH-PH-0723,NELAC-NY10854,NJDEP-CT005,PADEP-68-044		
129-00-0	Pyrene	ND		mg/kg dry	0.0488	0.0973	2	EPA 8270E	06/24/2025 08:47	06/24/2025 22:34	AK
								Certifications:	CTDOH-PH-0723,NELAC-NY10854,NJDEP-CT005,PADEP-68-044		
110-86-1	Pyridine	ND		mg/kg dry	0.195	0.390	2	EPA 8270E	06/24/2025 08:47	06/24/2025 22:34	AK
								Certifications:	CTDOH-PH-0723,NELAC-NY10854,NJDEP-CT005,PADEP-68-044		

	Surrogate Recoveries	Result	Acceptance Range
367-12-4	*Surrogate: SURR: 2-Fluorophenol*	*73.3 %*	*20-108*
13127-88-3	*Surrogate: SURR: Phenol-d6*	*67.4 %*	*23-114*

Sample Information

Client Sample ID: SB-5 (6-8) **York Sample ID:** 25F1387-10

York Project (SDG) No.	Client Project ID	Matrix	Collection Date/Time	Date Received
25F1387	2425 Atlantic Ave 25030016	Soil	June 20, 2025 12:53 pm	06/20/2025

Semi-Volatiles, 8270 - Comprehensive

Log-in Notes: **Sample Notes:**

Sample Prepared by Method: EPA 3550C

CAS No.	Parameter	Result	Flag	Units	Reported to LOD/MDL	LOQ	Dilution	Reference Method	Date/Time Prepared	Date/Time Analyzed	Analyst
4165-60-0	*Surrogate: SURR: Nitrobenzene-d5*	*39.8 %*			*22-108*						
321-60-8	*Surrogate: SURR: 2-Fluorobiphenyl*	*60.9 %*			*21-113*						
118-79-6	*Surrogate: SURR: 2,4,6-Tribromophenol*	*75.5 %*			*19-110*						
1718-51-0	*Surrogate: SURR: Terphenyl-d14*	*74.5 %*			*24-116*						

Pesticides, 8081 NYSDEC Part 375

Log-in Notes: **Sample Notes:**

Sample Prepared by Method: EPA 3550C

CAS No.	Parameter	Result	Flag	Units	Reported to LOQ	Dilution	Reference Method	Date/Time Prepared	Date/Time Analyzed	Analyst
72-54-8	4,4'-DDD	ND		mg/kg dry	0.00195	5	EPA 8081B	06/24/2025 12:04	06/24/2025 19:53	RJ
							Certifications:	CTDOH-PH-0723,NELAC-NY10854,NJDEP-CT005,PADEP-68-044		
72-55-9	4,4'-DDE	ND		mg/kg dry	0.00195	5	EPA 8081B	06/24/2025 12:04	06/24/2025 19:53	RJ
							Certifications:	CTDOH-PH-0723,NELAC-NY10854,NJDEP-CT005,PADEP-68-044		
50-29-3	4,4'-DDT	ND		mg/kg dry	0.00195	5	EPA 8081B	06/24/2025 12:04	06/24/2025 19:53	RJ
							Certifications:	CTDOH-PH-0723,NELAC-NY10854,NJDEP-CT005,PADEP-68-044		
309-00-2	Aldrin	ND		mg/kg dry	0.00195	5	EPA 8081B	06/24/2025 12:04	06/24/2025 19:53	RJ
							Certifications:	CTDOH-PH-0723,NELAC-NY10854,NJDEP-CT005,PADEP-68-044		
319-84-6	alpha-BHC	ND		mg/kg dry	0.00195	5	EPA 8081B	06/24/2025 12:04	06/24/2025 19:53	RJ
							Certifications:	CTDOH-PH-0723,NELAC-NY10854,NJDEP-CT005,PADEP-68-044		
5103-71-9	alpha-Chlordane	ND		mg/kg dry	0.00195	5	EPA 8081B	06/24/2025 12:04	06/24/2025 19:53	RJ
							Certifications:	NELAC-NY10854,NJDEP-CT005		
319-85-7	beta-BHC	ND		mg/kg dry	0.00195	5	EPA 8081B	06/24/2025 12:04	06/24/2025 19:53	RJ
							Certifications:	CTDOH-PH-0723,NELAC-NY10854,NJDEP-CT005,PADEP-68-044		
319-86-8	delta-BHC	ND		mg/kg dry	0.00195	5	EPA 8081B	06/24/2025 12:04	06/24/2025 19:53	RJ
							Certifications:	CTDOH-PH-0723,NELAC-NY10854,NJDEP-CT005,PADEP-68-044		
60-57-1	Dieldrin	ND		mg/kg dry	0.00195	5	EPA 8081B	06/24/2025 12:04	06/24/2025 19:53	RJ
							Certifications:	CTDOH-PH-0723,NELAC-NY10854,NJDEP-CT005,PADEP-68-044		
959-98-8	Endosulfan I	ND		mg/kg dry	0.00195	5	EPA 8081B	06/24/2025 12:04	06/24/2025 19:53	RJ
							Certifications:	CTDOH-PH-0723,NELAC-NY10854,NJDEP-CT005,PADEP-68-044		
33213-65-9	Endosulfan II	ND		mg/kg dry	0.00195	5	EPA 8081B	06/24/2025 12:04	06/24/2025 19:53	RJ
							Certifications:	CTDOH-PH-0723,NELAC-NY10854		
1031-07-8	Endosulfan sulfate	ND		mg/kg dry	0.00195	5	EPA 8081B	06/24/2025 12:04	06/24/2025 19:53	RJ
							Certifications:	CTDOH-PH-0723,NELAC-NY10854,NJDEP-CT005,PADEP-68-044		
72-20-8	Endrin	ND		mg/kg dry	0.00195	5	EPA 8081B	06/24/2025 12:04	06/24/2025 19:53	RJ
							Certifications:	CTDOH-PH-0723,NELAC-NY10854,NJDEP-CT005,PADEP-68-044		
58-89-9	gamma-BHC (Lindane)	ND		mg/kg dry	0.00195	5	EPA 8081B	06/24/2025 12:04	06/24/2025 19:53	RJ
							Certifications:	CTDOH-PH-0723,NELAC-NY10854,NJDEP-CT005,PADEP-68-044		
76-44-8	Heptachlor	ND		mg/kg dry	0.00195	5	EPA 8081B	06/24/2025 12:04	06/24/2025 19:53	RJ
							Certifications:	CTDOH-PH-0723,NELAC-NY10854,NJDEP-CT005,PADEP-68-044		

	Surrogate Recoveries	Result	Acceptance Range
2051-24-3	*Surrogate: Decachlorobiphenyl*	*72.9 %*	*30-150*
877-09-8	*Surrogate: Tetrachloro-m-xylene*	*58.7 %*	*30-150*

Sample Information

Client Sample ID: SB-5 (6-8) **York Sample ID:** 25F1387-10

York Project (SDG) No.	Client Project ID	Matrix	Collection Date/Time	Date Received
25F1387	2425 Atlantic Ave 25030016	Soil	June 20, 2025 12:53 pm	06/20/2025

Polychlorinated Biphenyls (PCB)

Log-in Notes:

Sample Notes:

Sample Prepared by Method: EPA 3550C

CAS No.	Parameter	Result	Flag	Units	Reported to LOQ	Dilution	Reference Method	Date/Time Prepared	Date/Time Analyzed	Analyst
12674-11-2	Aroclor 1016	ND		mg/kg dry	0.0197	1	EPA 8082A	06/24/2025 12:02	06/26/2025 01:35	NF
							Certifications:	NELAC-NY10854,CTDOH-PH-0723,NJDEP-CT005,PADEP-68-044		
11104-28-2	Aroclor 1221	ND		mg/kg dry	0.0197	1	EPA 8082A	06/24/2025 12:02	06/26/2025 01:35	NF
							Certifications:	NELAC-NY10854,CTDOH-PH-0723,NJDEP-CT005,PADEP-68-044		
11141-16-5	Aroclor 1232	ND		mg/kg dry	0.0197	1	EPA 8082A	06/24/2025 12:02	06/26/2025 01:35	NF
							Certifications:	NELAC-NY10854,CTDOH-PH-0723,NJDEP-CT005,PADEP-68-044		
53469-21-9	Aroclor 1242	ND		mg/kg dry	0.0197	1	EPA 8082A	06/24/2025 12:02	06/26/2025 01:35	NF
							Certifications:	NELAC-NY10854,CTDOH-PH-0723,NJDEP-CT005,PADEP-68-044		
12672-29-6	Aroclor 1248	ND		mg/kg dry	0.0197	1	EPA 8082A	06/24/2025 12:02	06/26/2025 01:35	NF
							Certifications:	NELAC-NY10854,CTDOH-PH-0723,NJDEP-CT005,PADEP-68-044		
11097-69-1	Aroclor 1254	ND		mg/kg dry	0.0197	1	EPA 8082A	06/24/2025 12:02	06/26/2025 01:35	NF
							Certifications:	NELAC-NY10854,CTDOH-PH-0723,NJDEP-CT005,PADEP-68-044		
11096-82-5	Aroclor 1260	ND		mg/kg dry	0.0197	1	EPA 8082A	06/24/2025 12:02	06/26/2025 01:35	NF
							Certifications:	NELAC-NY10854,CTDOH-PH-0723,NJDEP-CT005,PADEP-68-044		
1336-36-3	* Total PCBs	ND		mg/kg dry	0.0197	1	EPA 8082A	06/24/2025 12:02	06/26/2025 01:35	NF
							Certifications:			

	Surrogate Recoveries	Result	Acceptance Range
877-09-8	*Surrogate: Tetrachloro-m-xylene*	*73.0 %*	*30-120*
2051-24-3	*Surrogate: Decachlorobiphenyl*	*66.5 %*	*30-120*

Metals, Target Analyte

Log-in Notes:

Sample Notes:

Sample Prepared by Method: EPA 3050B

CAS No.	Parameter	Result	Flag	Units	Reported to LOQ	Dilution	Reference Method	Date/Time Prepared	Date/Time Analyzed	Analyst
7429-90-5	**Aluminum**	**16000**		mg/kg dry	4.94	1	EPA 6010D	06/24/2025 14:52	06/25/2025 11:59	AGNR
							Certifications:	CTDOH-PH-0723,NELAC-NY10854,NJDEP-CT005,PADEP-68-044		
7440-36-0	Antimony	ND		mg/kg dry	2.47	1	EPA 6010D	06/24/2025 14:52	06/25/2025 11:59	AGNR
							Certifications:	CTDOH-PH-0723,NELAC-NY10854,NJDEP-CT005,PADEP-68-044		
7440-38-2	**Arsenic**	**5.33**		mg/kg dry	1.48	1	EPA 6010D	06/24/2025 14:52	06/25/2025 11:59	AGNR
							Certifications:	CTDOH-PH-0723,NELAC-NY10854,NJDEP-CT005,PADEP-68-044		
7440-39-3	**Barium**	**42.8**		mg/kg dry	2.47	1	EPA 6010D	06/24/2025 14:52	06/25/2025 11:59	AGNR
							Certifications:	CTDOH-PH-0723,NELAC-NY10854,NJDEP-CT005,PADEP-68-044		
7440-41-7	**Beryllium**	**0.415**		mg/kg dry	0.050	1	EPA 6010D	06/24/2025 14:52	06/25/2025 11:59	AGNR
							Certifications:	CTDOH-PH-0723,NELAC-NY10854,NJDEP-CT005,PADEP-68-044		
7440-43-9	Cadmium	ND		mg/kg dry	0.297	1	EPA 6010D	06/24/2025 14:52	06/25/2025 11:59	AGNR
							Certifications:	CTDOH-PH-0723,NELAC-NY10854,NJDEP-CT005,PADEP-68-044		
7440-70-2	**Calcium**	**1400**	B	mg/kg dry	4.94	1	EPA 6010D	06/24/2025 14:52	06/25/2025 11:59	AGNR
							Certifications:	CTDOH-PH-0723,NELAC-NY10854,NJDEP-CT005,PADEP-68-044		
7440-47-3	**Chromium**	**33.7**		mg/kg dry	0.495	1	EPA 6010D	06/24/2025 14:52	06/25/2025 11:59	AGNR
							Certifications:	CTDOH-PH-0723,NELAC-NY10854,NJDEP-CT005,PADEP-68-044		

Sample Information

Client Sample ID: SB-5 (6-8) **York Sample ID:** 25F1387-10

York Project (SDG) No.	Client Project ID	Matrix	Collection Date/Time	Date Received
25F1387	2425 Atlantic Ave 25030016	Soil	June 20, 2025 12:53 pm	06/20/2025

Metals, Target Analyte

Log-in Notes:

Sample Notes:

Sample Prepared by Method: EPA 3050B

CAS No.	Parameter	Result	Flag	Units	Reported to LOQ	Dilution	Reference Method	Date/Time Prepared	Date/Time Analyzed	Analyst
7440-48-4	**Cobalt**	**12.8**		mg/kg dry	0.395	1	EPA 6010D	06/24/2025 14:52	06/25/2025 11:59	AGNR
							Certifications:	CTDOH-PH-0723,NELAC-NY10854,NJDEP-CT005,PADEP-68-044		
7440-50-8	**Copper**	**30.2**		mg/kg dry	1.98	1	EPA 6010D	06/24/2025 14:52	06/25/2025 11:59	AGNR
							Certifications:	CTDOH-PH-0723,NELAC-NY10854,NJDEP-CT005,PADEP-68-044		
7439-89-6	**Iron**	**47600**		mg/kg dry	24.7	1	EPA 6010D	06/24/2025 14:52	06/25/2025 11:59	AGNR
							Certifications:	CTDOH-PH-0723,NELAC-NY10854,NJDEP-CT005,PADEP-68-044		
7439-92-1	**Lead**	**9.18**		mg/kg dry	0.495	1	EPA 6010D	06/24/2025 14:52	06/25/2025 11:59	AGNR
							Certifications:	CTDOH-PH-0723,NELAC-NY10854,NJDEP-CT005,PADEP-68-044		
7439-95-4	**Magnesium**	**2940**	B	mg/kg dry	4.95	1	EPA 6010D	06/24/2025 14:52	06/25/2025 11:59	AGNR
							Certifications:	CTDOH-PH-0723,NELAC-NY10854,NJDEP-CT005,PADEP-68-044		
7439-96-5	**Manganese**	**382**		mg/kg dry	0.495	1	EPA 6010D	06/24/2025 14:52	06/25/2025 11:59	AGNR
							Certifications:	CTDOH-PH-0723,NELAC-NY10854,NJDEP-CT005,PADEP-68-044		
7440-02-0	**Nickel**	**15.1**		mg/kg dry	0.985	1	EPA 6010D	06/24/2025 14:52	06/25/2025 11:59	AGNR
							Certifications:	CTDOH-PH-0723,NELAC-NY10854,NJDEP-CT005,PADEP-68-044		
7440-09-7	**Potassium**	**1300**		mg/kg dry	4.95	1	EPA 6010D	06/24/2025 14:52	06/25/2025 11:59	AGNR
							Certifications:	CTDOH-PH-0723,NELAC-NY10854,NJDEP-CT005,PADEP-68-044		
7782-49-2	Selenium	ND		mg/kg dry	2.47	1	EPA 6010D	06/24/2025 14:52	06/25/2025 11:59	AGNR
							Certifications:	CTDOH-PH-0723,NELAC-NY10854,NJDEP-CT005,PADEP-68-044		
7440-22-4	Silver	ND		mg/kg dry	0.498	1	EPA 6010D	06/24/2025 14:52	06/25/2025 11:59	AGNR
							Certifications:	CTDOH-PH-0723,NELAC-NY10854,NJDEP-CT005,PADEP-68-044		
7440-23-5	**Sodium**	**108**		mg/kg dry	49.4	1	EPA 6010D	06/24/2025 14:52	06/25/2025 11:59	AGNR
							Certifications:	CTDOH-PH-0723,NELAC-NY10854,NJDEP-CT005,PADEP-68-044		
7440-28-0	Thallium	ND		mg/kg dry	1.98	1	EPA 6010D	06/24/2025 14:52	06/25/2025 11:59	AGNR
							Certifications:	CTDOH-PH-0723,NELAC-NY10854,NJDEP-CT005,PADEP-68-044		
7440-62-2	**Vanadium**	**49.1**		mg/kg dry	0.985	1	EPA 6010D	06/24/2025 14:52	06/25/2025 11:59	AGNR
							Certifications:	CTDOH-PH-0723,NELAC-NY10854,NJDEP-CT005,PADEP-68-044		
7440-66-6	**Zinc**	**32.8**		mg/kg dry	2.46	1	EPA 6010D	06/24/2025 14:52	06/25/2025 11:59	AGNR
							Certifications:	CTDOH-PH-0723,NELAC-NY10854,NJDEP-CT005,PADEP-68-044		

Mercury by 7473

Log-in Notes:

Sample Notes:

Sample Prepared by Method: EPA 7473 soil

CAS No.	Parameter	Result	Flag	Units	Reported to LOQ	Dilution	Reference Method	Date/Time Prepared	Date/Time Analyzed	Analyst
7439-97-6	Mercury	ND		mg/kg dry	0.0356	1	EPA 7473	06/25/2025 07:49	06/25/2025 14:51	DBT
							Certifications:	CTDOH-PH-0723,NJDEP-CT005,NELAC-NY10854,PADEP-68-044		

Total Solids

Log-in Notes:

Sample Notes:

Sample Prepared by Method: % Solids Prep

CAS No.	Parameter	Result	Flag	Units	Reported to LOQ	Dilution	Reference Method	Date/Time Prepared	Date/Time Analyzed	Analyst
solids	*** % Solids**	**84.3**		%	0.100	1	SM 2540G	06/24/2025 08:42	06/24/2025 10:36	SMM
							Certifications:	CTDOH-PH-0723		

Sample Information

Client Sample ID: **SB-5 (6-8)** **York Sample ID:** **25F1387-10**

York Project (SDG) No.	Client Project ID	Matrix	Collection Date/Time	Date Received
25F1387	2425 Atlantic Ave 25030016	Soil	June 20, 2025 12:53 pm	06/20/2025

Sample Information

Client Sample ID: SB-6 (8-10) **York Sample ID:** 25F1387-11

York Project (SDG) No.	Client Project ID	Matrix	Collection Date/Time	Date Received
25F1387	2425 Atlantic Ave 25030016	Soil	June 20, 2025 11:35 am	06/20/2025

Volatile Organics, 8260 - Comprehensive

Log-in Notes:

Sample Notes:

Sample Prepared by Method: EPA 5035A

CAS No.	Parameter	Result	Flag	Units	Reported to LOD/MDL	LOQ	Dilution	Reference Method	Date/Time Prepared	Date/Time Analyzed	Analyst
630-20-6	1,1,1,2-Tetrachloroethane	ND		mg/kg dry	0.0026	0.0051	1	EPA 8260D	06/25/2025 11:20	06/25/2025 15:48	PRS
								Certifications:	CTDOH-PH-0723,NELAC-NY10854,NELAC-NY12058,NJDEP-CT		
71-55-6	1,1,1-Trichloroethane	ND		mg/kg dry	0.0026	0.0051	1	EPA 8260D	06/25/2025 11:20	06/25/2025 15:48	PRS
								Certifications:	CTDOH-PH-0723,NELAC-NY10854,NELAC-NY12058,NJDEP-CT		
79-34-5	1,1,2,2-Tetrachloroethane	ND		mg/kg dry	0.0026	0.0051	1	EPA 8260D	06/25/2025 11:20	06/25/2025 15:48	PRS
								Certifications:	CTDOH-PH-0723,NELAC-NY10854,NELAC-NY12058,NJDEP-CT		
76-13-1	1,1,2-Trichloro-1,2,2-trifluoroethane (Freon 113)	ND		mg/kg dry	0.0026	0.0051	1	EPA 8260D	06/25/2025 11:20	06/25/2025 15:48	PRS
								Certifications:	CTDOH-PH-0723,NELAC-NY10854,NELAC-NY12058,NJDEP-CT		
79-00-5	1,1,2-Trichloroethane	ND		mg/kg dry	0.0026	0.0051	1	EPA 8260D	06/25/2025 11:20	06/25/2025 15:48	PRS
								Certifications:	CTDOH-PH-0723,NELAC-NY10854,NELAC-NY12058,NJDEP-CT		
75-34-3	1,1-Dichloroethane	ND		mg/kg dry	0.0026	0.0051	1	EPA 8260D	06/25/2025 11:20	06/25/2025 15:48	PRS
								Certifications:	CTDOH-PH-0723,NELAC-NY10854,NELAC-NY12058,NJDEP-CT		
75-35-4	1,1-Dichloroethylene	ND		mg/kg dry	0.0026	0.0051	1	EPA 8260D	06/25/2025 11:20	06/25/2025 15:48	PRS
								Certifications:	CTDOH-PH-0723,NELAC-NY10854,NELAC-NY12058,NJDEP-CT		
87-61-6	1,2,3-Trichlorobenzene	ND		mg/kg dry	0.0026	0.0051	1	EPA 8260D	06/25/2025 11:20	06/25/2025 15:48	PRS
								Certifications:	NELAC-NY10854,NELAC-NY12058,NJDEP-CT005,PADEP-68-04		
96-18-4	1,2,3-Trichloropropane	ND		mg/kg dry	0.0026	0.0051	1	EPA 8260D	06/25/2025 11:20	06/25/2025 15:48	PRS
								Certifications:	NELAC-NY10854,NELAC-NY12058,NJDEP-CT005		
120-82-1	1,2,4-Trichlorobenzene	ND		mg/kg dry	0.0026	0.0051	1	EPA 8260D	06/25/2025 11:20	06/25/2025 15:48	PRS
								Certifications:	NELAC-NY10854,NELAC-NY12058,NJDEP-CT005,PADEP-68-04		
95-63-6	1,2,4-Trimethylbenzene	ND		mg/kg dry	0.0026	0.0051	1	EPA 8260D	06/25/2025 11:20	06/25/2025 15:48	PRS
								Certifications:	CTDOH-PH-0723,NELAC-NY10854,NELAC-NY12058,NJDEP-CT		
96-12-8	1,2-Dibromo-3-chloropropane	ND		mg/kg dry	0.0026	0.0051	1	EPA 8260D	06/25/2025 11:20	06/25/2025 15:48	PRS
								Certifications:	CTDOH-PH-0723,NELAC-NY10854,NELAC-NY12058,NJDEP-CT		
106-93-4	1,2-Dibromoethane	ND		mg/kg dry	0.0026	0.0051	1	EPA 8260D	06/25/2025 11:20	06/25/2025 15:48	PRS
								Certifications:	CTDOH-PH-0723,NELAC-NY10854,NELAC-NY12058,NJDEP-CT		
95-50-1	1,2-Dichlorobenzene	ND		mg/kg dry	0.0026	0.0051	1	EPA 8260D	06/25/2025 11:20	06/25/2025 15:48	PRS
								Certifications:	CTDOH-PH-0723,NELAC-NY10854,NELAC-NY12058,NJDEP-CT		
107-06-2	1,2-Dichloroethane	ND		mg/kg dry	0.0026	0.0051	1	EPA 8260D	06/25/2025 11:20	06/25/2025 15:48	PRS
								Certifications:	CTDOH-PH-0723,NELAC-NY10854,NELAC-NY12058,NJDEP-CT		
78-87-5	1,2-Dichloropropane	ND		mg/kg dry	0.0026	0.0051	1	EPA 8260D	06/25/2025 11:20	06/25/2025 15:48	PRS
								Certifications:	CTDOH-PH-0723,NELAC-NY10854,NELAC-NY12058,NJDEP-CT		
108-67-8	1,3,5-Trimethylbenzene	ND		mg/kg dry	0.0026	0.0051	1	EPA 8260D	06/25/2025 11:20	06/25/2025 15:48	PRS
								Certifications:	CTDOH-PH-0723,NELAC-NY10854,NELAC-NY12058,NJDEP-CT		
541-73-1	1,3-Dichlorobenzene	ND		mg/kg dry	0.0026	0.0051	1	EPA 8260D	06/25/2025 11:20	06/25/2025 15:48	PRS
								Certifications:	CTDOH-PH-0723,NELAC-NY10854,NELAC-NY12058,NJDEP-CT		
106-46-7	1,4-Dichlorobenzene	ND		mg/kg dry	0.0026	0.0051	1	EPA 8260D	06/25/2025 11:20	06/25/2025 15:48	PRS
								Certifications:	CTDOH-PH-0723,NELAC-NY10854,NELAC-NY12058,NJDEP-CT		
123-91-1	1,4-Dioxane	ND		mg/kg dry	0.051	0.10	1	EPA 8260D	06/25/2025 11:20	06/25/2025 15:48	PRS
								Certifications:	NELAC-NY10854,NELAC-NY12058,NJDEP-CT005,PADEP-68-04		
78-93-3	2-Butanone	ND		mg/kg dry	0.0026	0.0051	1	EPA 8260D	06/25/2025 11:20	06/25/2025 15:48	PRS
								Certifications:	CTDOH-PH-0723,NELAC-NY10854,NELAC-NY12058,NJDEP-CT		

Sample Information

Client Sample ID: SB-6 (8-10) **York Sample ID:** 25F1387-11

York Project (SDG) No.	Client Project ID	Matrix	Collection Date/Time	Date Received
25F1387	2425 Atlantic Ave 25030016	Soil	June 20, 2025 11:35 am	06/20/2025

Volatile Organics, 8260 - Comprehensive

Log-in Notes:

Sample Notes:

Sample Prepared by Method: EPA 5035A

CAS No.	Parameter	Result	Flag	Units	Reported to LOD/MDL	LOQ	Dilution	Reference Method	Date/Time Prepared	Date/Time Analyzed	Analyst
591-78-6	2-Hexanone	ND		mg/kg dry	0.0026	0.0051	1	EPA 8260D	06/25/2025 11:20	06/25/2025 15:48	PRS
								Certifications:	CTDOH-PH-0723,NELAC-NY10854,NELAC-NY12058,NJDEP-CT		
108-10-1	4-Methyl-2-pentanone	ND	CCVE	mg/kg dry	0.0026	0.0051	1	EPA 8260D	06/25/2025 11:20	06/25/2025 15:48	PRS
								Certifications:	CTDOH-PH-0723,NELAC-NY10854,NELAC-NY12058,NJDEP-CT		
67-64-1	Acetone	ND		mg/kg dry	0.0051	0.010	1	EPA 8260D	06/25/2025 11:20	06/25/2025 15:48	PRS
								Certifications:	CTDOH-PH-0723,NELAC-NY10854,NELAC-NY12058,NJDEP-CT		
107-02-8	Acrolein	ND		mg/kg dry	0.0051	0.010	1	EPA 8260D	06/25/2025 11:20	06/25/2025 15:48	PRS
								Certifications:	CTDOH-PH-0723,NELAC-NY10854,NELAC-NY12058,NJDEP-CT		
107-13-1	Acrylonitrile	ND		mg/kg dry	0.0026	0.0051	1	EPA 8260D	06/25/2025 11:20	06/25/2025 15:48	PRS
								Certifications:	CTDOH-PH-0723,NELAC-NY10854,NELAC-NY12058,NJDEP-CT		
71-43-2	Benzene	ND		mg/kg dry	0.0026	0.0051	1	EPA 8260D	06/25/2025 11:20	06/25/2025 15:48	PRS
								Certifications:	CTDOH-PH-0723,NELAC-NY10854,NELAC-NY12058,NJDEP-CT		
74-97-5	Bromochloromethane	ND		mg/kg dry	0.0026	0.0051	1	EPA 8260D	06/25/2025 11:20	06/25/2025 15:48	PRS
								Certifications:	NELAC-NY10854,NELAC-NY12058,NJDEP-CT005,PADEP-68-04		
75-27-4	Bromodichloromethane	ND	QL-02	mg/kg dry	0.0026	0.0051	1	EPA 8260D	06/25/2025 11:20	06/25/2025 15:48	PRS
								Certifications:	CTDOH-PH-0723,NELAC-NY10854,NELAC-NY12058,NJDEP-CT		
75-25-2	Bromoform	ND		mg/kg dry	0.0026	0.0051	1	EPA 8260D	06/25/2025 11:20	06/25/2025 15:48	PRS
								Certifications:	CTDOH-PH-0723,NELAC-NY10854,NELAC-NY12058,NJDEP-CT		
74-83-9	Bromomethane	ND		mg/kg dry	0.0026	0.0051	1	EPA 8260D	06/25/2025 11:20	06/25/2025 15:48	PRS
								Certifications:	CTDOH-PH-0723,NELAC-NY10854,NELAC-NY12058,NJDEP-CT		
75-15-0	Carbon disulfide	ND		mg/kg dry	0.0026	0.0051	1	EPA 8260D	06/25/2025 11:20	06/25/2025 15:48	PRS
								Certifications:	CTDOH-PH-0723,NELAC-NY10854,NELAC-NY12058,NJDEP-CT		
56-23-5	Carbon tetrachloride	ND		mg/kg dry	0.0026	0.0051	1	EPA 8260D	06/25/2025 11:20	06/25/2025 15:48	PRS
								Certifications:	CTDOH-PH-0723,NELAC-NY10854,NELAC-NY12058,NJDEP-CT		
108-90-7	Chlorobenzene	ND		mg/kg dry	0.0026	0.0051	1	EPA 8260D	06/25/2025 11:20	06/25/2025 15:48	PRS
								Certifications:	CTDOH-PH-0723,NELAC-NY10854,NELAC-NY12058,NJDEP-CT		
75-00-3	Chloroethane	ND		mg/kg dry	0.0026	0.0051	1	EPA 8260D	06/25/2025 11:20	06/25/2025 15:48	PRS
								Certifications:	CTDOH-PH-0723,NELAC-NY10854,NELAC-NY12058,NJDEP-CT		
67-66-3	Chloroform	ND		mg/kg dry	0.0026	0.0051	1	EPA 8260D	06/25/2025 11:20	06/25/2025 15:48	PRS
								Certifications:	CTDOH-PH-0723,NELAC-NY10854,NELAC-NY12058,NJDEP-CT		
74-87-3	Chloromethane	ND		mg/kg dry	0.0026	0.0051	1	EPA 8260D	06/25/2025 11:20	06/25/2025 15:48	PRS
								Certifications:	CTDOH-PH-0723,NELAC-NY10854,NELAC-NY12058,NJDEP-CT		
156-59-2	cis-1,2-Dichloroethylene	ND		mg/kg dry	0.0026	0.0051	1	EPA 8260D	06/25/2025 11:20	06/25/2025 15:48	PRS
								Certifications:	CTDOH-PH-0723,NELAC-NY10854,NELAC-NY12058,NJDEP-CT		
10061-01-5	cis-1,3-Dichloropropylene	ND		mg/kg dry	0.0026	0.0051	1	EPA 8260D	06/25/2025 11:20	06/25/2025 15:48	PRS
								Certifications:	CTDOH-PH-0723,NELAC-NY10854,NELAC-NY12058,NJDEP-CT		
110-82-7	Cyclohexane	ND		mg/kg dry	0.0026	0.0051	1	EPA 8260D	06/25/2025 11:20	06/25/2025 15:48	PRS
								Certifications:	NELAC-NY10854,NELAC-NY12058,NJDEP-CT005,PADEP-68-04		
124-48-1	Dibromochloromethane	ND		mg/kg dry	0.0026	0.0051	1	EPA 8260D	06/25/2025 11:20	06/25/2025 15:48	PRS
								Certifications:	NELAC-NY10854,NELAC-NY12058,NJDEP-CT005,PADEP-68-04		
74-95-3	Dibromomethane	ND	QL-02	mg/kg dry	0.0026	0.0051	1	EPA 8260D	06/25/2025 11:20	06/25/2025 15:48	PRS
								Certifications:	NELAC-NY10854,NELAC-NY12058,NJDEP-CT005,PADEP-68-04		
75-71-8	Dichlorodifluoromethane	ND		mg/kg dry	0.0026	0.0051	1	EPA 8260D	06/25/2025 11:20	06/25/2025 15:48	PRS
								Certifications:	NELAC-NY10854,NELAC-NY12058,NJDEP-CT005,PADEP-68-04		

Sample Information

Client Sample ID: SB-6 (8-10) **York Sample ID:** 25F1387-11

York Project (SDG) No.	Client Project ID	Matrix	Collection Date/Time	Date Received
25F1387	2425 Atlantic Ave 25030016	Soil	June 20, 2025 11:35 am	06/20/2025

Volatile Organics, 8260 - Comprehensive

Log-in Notes:

Sample Notes:

Sample Prepared by Method: EPA 5035A

CAS No.	Parameter	Result	Flag	Units	Reported to LOD/MDL	LOQ	Dilution	Reference Method	Date/Time Prepared	Date/Time Analyzed	Analyst
100-41-4	Ethyl Benzene	ND		mg/kg dry	0.0026	0.0051	1	EPA 8260D	06/25/2025 11:20	06/25/2025 15:48	PRS
								Certifications:	CTDOH-PH-0723,NELAC-NY10854,NELAC-NY12058,NJDEP-CT		
87-68-3	Hexachlorobutadiene	ND		mg/kg dry	0.0026	0.0051	1	EPA 8260D	06/25/2025 11:20	06/25/2025 15:48	PRS
								Certifications:	NELAC-NY10854,NELAC-NY12058,NJDEP-CT005,PADEP-68-04		
98-82-8	Isopropylbenzene	ND		mg/kg dry	0.0026	0.0051	1	EPA 8260D	06/25/2025 11:20	06/25/2025 15:48	PRS
								Certifications:	CTDOH-PH-0723,NELAC-NY10854,NELAC-NY12058,NJDEP-CT		
79-20-9	Methyl acetate	ND		mg/kg dry	0.0026	0.0051	1	EPA 8260D	06/25/2025 11:20	06/25/2025 15:48	PRS
								Certifications:	NELAC-NY10854,NELAC-NY12058,NJDEP-CT005,PADEP-68-04		
1634-04-4	Methyl tert-butyl ether (MTBE)	ND		mg/kg dry	0.0026	0.0051	1	EPA 8260D	06/25/2025 11:20	06/25/2025 15:48	PRS
								Certifications:	CTDOH-PH-0723,NELAC-NY10854,NELAC-NY12058,NJDEP-CT		
108-87-2	Methylcyclohexane	ND		mg/kg dry	0.0026	0.0051	1	EPA 8260D	06/25/2025 11:20	06/25/2025 15:48	PRS
								Certifications:	NELAC-NY10854,NELAC-NY12058,NJDEP-CT005,PADEP-68-04		
75-09-2	Methylene chloride	ND		mg/kg dry	0.0051	0.010	1	EPA 8260D	06/25/2025 11:20	06/25/2025 15:48	PRS
								Certifications:	CTDOH-PH-0723,NELAC-NY10854,NELAC-NY12058,NJDEP-CT		
104-51-8	n-Butylbenzene	ND		mg/kg dry	0.0026	0.0051	1	EPA 8260D	06/25/2025 11:20	06/25/2025 15:48	PRS
								Certifications:	CTDOH-PH-0723,NELAC-NY10854,NELAC-NY12058,NJDEP-CT		
103-65-1	n-Propylbenzene	ND		mg/kg dry	0.0026	0.0051	1	EPA 8260D	06/25/2025 11:20	06/25/2025 15:48	PRS
								Certifications:	CTDOH-PH-0723,NELAC-NY10854,NELAC-NY12058,NJDEP-CT		
95-47-6	o-Xylene	ND		mg/kg dry	0.0026	0.0051	1	EPA 8260D	06/25/2025 11:20	06/25/2025 15:48	PRS
								Certifications:	CTDOH-PH-0723,NELAC-NY10854,NELAC-NY12058,PADEP-68		
179601-23-1	p- & m- Xylenes	ND		mg/kg dry	0.0051	0.010	1	EPA 8260D	06/25/2025 11:20	06/25/2025 15:48	PRS
								Certifications:	CTDOH-PH-0723,NELAC-NY10854,NELAC-NY12058,PADEP-68		
99-87-6	p-Isopropyltoluene	ND		mg/kg dry	0.0026	0.0051	1	EPA 8260D	06/25/2025 11:20	06/25/2025 15:48	PRS
								Certifications:	CTDOH-PH-0723,NELAC-NY10854,NELAC-NY12058,NJDEP-CT		
135-98-8	sec-Butylbenzene	ND		mg/kg dry	0.0026	0.0051	1	EPA 8260D	06/25/2025 11:20	06/25/2025 15:48	PRS
								Certifications:	CTDOH-PH-0723,NELAC-NY10854,NELAC-NY12058,NJDEP-CT		
100-42-5	Styrene	ND		mg/kg dry	0.0026	0.0051	1	EPA 8260D	06/25/2025 11:20	06/25/2025 15:48	PRS
								Certifications:	CTDOH-PH-0723,NELAC-NY10854,NELAC-NY12058,NJDEP-CT		
75-65-0	tert-Butyl alcohol (TBA)	ND		mg/kg dry	0.013	0.026	1	EPA 8260D	06/25/2025 11:20	06/25/2025 15:48	PRS
								Certifications:	NELAC-NY10854,NELAC-NY12058,NJDEP-CT005,PADEP-68-04		
98-06-6	tert-Butylbenzene	ND	QL-02	mg/kg dry	0.0026	0.0051	1	EPA 8260D	06/25/2025 11:20	06/25/2025 15:48	PRS
								Certifications:	CTDOH-PH-0723,NELAC-NY10854,NELAC-NY12058,NJDEP-CT		
127-18-4	Tetrachloroethylene	ND		mg/kg dry	0.0026	0.0051	1	EPA 8260D	06/25/2025 11:20	06/25/2025 15:48	PRS
								Certifications:	CTDOH-PH-0723,NELAC-NY10854,NELAC-NY12058,NJDEP-CT		
108-88-3	Toluene	ND		mg/kg dry	0.0026	0.0051	1	EPA 8260D	06/25/2025 11:20	06/25/2025 15:48	PRS
								Certifications:	CTDOH-PH-0723,NELAC-NY10854,NELAC-NY12058,NJDEP-CT		
156-60-5	trans-1,2-Dichloroethylene	ND		mg/kg dry	0.0026	0.0051	1	EPA 8260D	06/25/2025 11:20	06/25/2025 15:48	PRS
								Certifications:	CTDOH-PH-0723,NELAC-NY10854,NELAC-NY12058,NJDEP-CT		
10061-02-6	trans-1,3-Dichloropropylene	ND		mg/kg dry	0.0026	0.0051	1	EPA 8260D	06/25/2025 11:20	06/25/2025 15:48	PRS
								Certifications:	CTDOH-PH-0723,NELAC-NY10854,NELAC-NY12058,NJDEP-CT		
79-01-6	Trichloroethylene	ND		mg/kg dry	0.0026	0.0051	1	EPA 8260D	06/25/2025 11:20	06/25/2025 15:48	PRS
								Certifications:	CTDOH-PH-0723,NELAC-NY10854,NELAC-NY12058,NJDEP-CT		
75-69-4	Trichlorofluoromethane	ND		mg/kg dry	0.0026	0.0051	1	EPA 8260D	06/25/2025 11:20	06/25/2025 15:48	PRS
								Certifications:	CTDOH-PH-0723,NELAC-NY10854,NELAC-NY12058,NJDEP-CT		

Sample Information

Client Sample ID: SB-6 (8-10) **York Sample ID:** 25F1387-11

York Project (SDG) No.	Client Project ID	Matrix	Collection Date/Time	Date Received
25F1387	2425 Atlantic Ave 25030016	Soil	June 20, 2025 11:35 am	06/20/2025

Volatile Organics, 8260 - Comprehensive

Log-in Notes:

Sample Notes:

Sample Prepared by Method: EPA 5035A

CAS No.	Parameter	Result	Flag	Units	Reported to LOD/MDL	LOQ	Dilution	Reference Method	Date/Time Prepared	Date/Time Analyzed	Analyst
75-01-4	Vinyl Chloride	ND		mg/kg dry	0.0026	0.0051	1	EPA 8260D	06/25/2025 11:20	06/25/2025 15:48	PRS
								Certifications:	CTDOH-PH-0723,NELAC-NY10854,NELAC-NY12058,NJDEP-CT		
1330-20-7	Xylenes, Total	ND		mg/kg dry	0.0077	0.015	1	EPA 8260D	06/25/2025 11:20	06/25/2025 15:48	PRS
								Certifications:	CTDOH-PH-0723,NELAC-NY10854,NELAC-NY12058,NJDEP-CT		

	Surrogate Recoveries	Result	Acceptance Range
17060-07-0	*Surrogate: SURR: 1,2-Dichloroethane-d4*	*94.4 %*	*77-125*
2037-26-5	*Surrogate: SURR: Toluene-d8*	*93.7 %*	*85-120*
460-00-4	*Surrogate: SURR: p-Bromofluorobenzene*	*107 %*	*76-130*

Semi-Volatiles, 8270 - Comprehensive

Log-in Notes:

Sample Notes:

Sample Prepared by Method: EPA 3550C

CAS No.	Parameter	Result	Flag	Units	Reported to LOD/MDL	LOQ	Dilution	Reference Method	Date/Time Prepared	Date/Time Analyzed	Analyst
92-52-4	1,1-Biphenyl	ND		mg/kg dry	0.0425	0.0847	2	EPA 8270E	06/24/2025 08:47	06/24/2025 23:05	AK
								Certifications:	NELAC-NY10854,NJDEP-CT005,PADEP-68-04440		
95-94-3	1,2,4,5-Tetrachlorobenzene	ND	CCVE	mg/kg dry	0.0847	0.169	2	EPA 8270E	06/24/2025 08:47	06/24/2025 23:05	AK
								Certifications:	NELAC-NY10854,NJDEP-CT005,PADEP-68-04440		
120-82-1	1,2,4-Trichlorobenzene	ND		mg/kg dry	0.0425	0.0847	2	EPA 8270E	06/24/2025 08:47	06/24/2025 23:05	AK
								Certifications:	CTDOH-PH-0723,NELAC-NY10854,NJDEP-CT005,PADEP-68-044		
95-50-1	1,2-Dichlorobenzene	ND		mg/kg dry	0.0425	0.0847	2	EPA 8270E	06/24/2025 08:47	06/24/2025 23:05	AK
								Certifications:	NELAC-NY10854,PADEP-68-04440		
122-66-7	1,2-Diphenylhydrazine (as Azobenzene)	ND		mg/kg dry	0.0425	0.0847	2	EPA 8270E	06/24/2025 08:47	06/24/2025 23:05	AK
								Certifications:	NELAC-NY10854,NJDEP-CT005,PADEP-68-04440		
541-73-1	1,3-Dichlorobenzene	ND		mg/kg dry	0.0425	0.0847	2	EPA 8270E	06/24/2025 08:47	06/24/2025 23:05	AK
								Certifications:	NELAC-NY10854,PADEP-68-04440		
106-46-7	1,4-Dichlorobenzene	ND		mg/kg dry	0.0425	0.0847	2	EPA 8270E	06/24/2025 08:47	06/24/2025 23:05	AK
								Certifications:	NELAC-NY10854,PADEP-68-04440		
58-90-2	2,3,4,6-Tetrachlorophenol	ND		mg/kg dry	0.0847	0.169	2	EPA 8270E	06/24/2025 08:47	06/24/2025 23:05	AK
								Certifications:	NELAC-NY10854,NJDEP-CT005,PADEP-68-04440		
95-95-4	2,4,5-Trichlorophenol	ND		mg/kg dry	0.0425	0.0847	2	EPA 8270E	06/24/2025 08:47	06/24/2025 23:05	AK
								Certifications:	CTDOH-PH-0723,NELAC-NY10854,NJDEP-CT005,PADEP-68-044		
88-06-2	2,4,6-Trichlorophenol	ND		mg/kg dry	0.0425	0.0847	2	EPA 8270E	06/24/2025 08:47	06/24/2025 23:05	AK
								Certifications:	CTDOH-PH-0723,NELAC-NY10854,NJDEP-CT005,PADEP-68-044		
120-83-2	2,4-Dichlorophenol	ND		mg/kg dry	0.0425	0.0847	2	EPA 8270E	06/24/2025 08:47	06/24/2025 23:05	AK
								Certifications:	CTDOH-PH-0723,NELAC-NY10854,NJDEP-CT005,PADEP-68-044		
105-67-9	2,4-Dimethylphenol	ND		mg/kg dry	0.0425	0.0847	2	EPA 8270E	06/24/2025 08:47	06/24/2025 23:05	AK
								Certifications:	CTDOH-PH-0723,NELAC-NY10854,NJDEP-CT005,PADEP-68-044		
51-28-5	2,4-Dinitrophenol	ND		mg/kg dry	0.0847	0.169	2	EPA 8270E	06/24/2025 08:47	06/24/2025 23:05	AK
								Certifications:	CTDOH-PH-0723,NELAC-NY10854,NJDEP-CT005,PADEP-68-044		
121-14-2	2,4-Dinitrotoluene	ND		mg/kg dry	0.0425	0.0847	2	EPA 8270E	06/24/2025 08:47	06/24/2025 23:05	AK
								Certifications:	CTDOH-PH-0723,NELAC-NY10854,NJDEP-CT005,PADEP-68-044		

Sample Information

Client Sample ID: SB-6 (8-10) **York Sample ID:** 25F1387-11

York Project (SDG) No.	Client Project ID	Matrix	Collection Date/Time	Date Received
25F1387	2425 Atlantic Ave 25030016	Soil	June 20, 2025 11:35 am	06/20/2025

Semi-Volatiles, 8270 - Comprehensive

Log-in Notes:

Sample Notes:

Sample Prepared by Method: EPA 3550C

CAS No.	Parameter	Result	Flag	Units	Reported to LOD/MDL	LOQ	Dilution	Reference Method	Date/Time Prepared	Date/Time Analyzed	Analyst
606-20-2	2,6-Dinitrotoluene	ND		mg/kg dry	0.0425	0.0847	2	EPA 8270E	06/24/2025 08:47	06/24/2025 23:05	AK
								Certifications:	CTDOH-PH-0723,NELAC-NY10854,NJDEP-CT005,PADEP-68-044		
91-58-7	2-Chloronaphthalene	ND		mg/kg dry	0.0425	0.0847	2	EPA 8270E	06/24/2025 08:47	06/24/2025 23:05	AK
								Certifications:	CTDOH-PH-0723,NELAC-NY10854,NJDEP-CT005,PADEP-68-044		
95-57-8	2-Chlorophenol	ND		mg/kg dry	0.0425	0.0847	2	EPA 8270E	06/24/2025 08:47	06/24/2025 23:05	AK
								Certifications:	CTDOH-PH-0723,NELAC-NY10854,NJDEP-CT005,PADEP-68-044		
91-57-6	2-Methylnaphthalene	ND		mg/kg dry	0.0425	0.0847	2	EPA 8270E	06/24/2025 08:47	06/24/2025 23:05	AK
								Certifications:	CTDOH-PH-0723,NELAC-NY10854,NJDEP-CT005,PADEP-68-044		
95-48-7	2-Methylphenol	ND		mg/kg dry	0.0425	0.0847	2	EPA 8270E	06/24/2025 08:47	06/24/2025 23:05	AK
								Certifications:	CTDOH-PH-0723,NELAC-NY10854,NJDEP-CT005,PADEP-68-044		
88-74-4	2-Nitroaniline	ND		mg/kg dry	0.0847	0.169	2	EPA 8270E	06/24/2025 08:47	06/24/2025 23:05	AK
								Certifications:	CTDOH-PH-0723,NELAC-NY10854,NJDEP-CT005,PADEP-68-044		
88-75-5	2-Nitrophenol	ND		mg/kg dry	0.0425	0.0847	2	EPA 8270E	06/24/2025 08:47	06/24/2025 23:05	AK
								Certifications:	CTDOH-PH-0723,NELAC-NY10854,NJDEP-CT005,PADEP-68-044		
65794-96-9	3- & 4-Methylphenols	ND		mg/kg dry	0.0425	0.0847	2	EPA 8270E	06/24/2025 08:47	06/24/2025 23:05	AK
								Certifications:	CTDOH-PH-0723,NELAC-NY10854,NJDEP-CT005,PADEP-68-044		
91-94-1	3,3-Dichlorobenzidine	ND	CAL-E	mg/kg dry	0.0425	0.0847	2	EPA 8270E	06/24/2025 08:47	06/24/2025 23:05	AK
								Certifications:	NELAC-NY10854,NJDEP-CT005,PADEP-68-04440		
99-09-2	3-Nitroaniline	ND		mg/kg dry	0.0847	0.169	2	EPA 8270E	06/24/2025 08:47	06/24/2025 23:05	AK
								Certifications:	CTDOH-PH-0723,NELAC-NY10854,NJDEP-CT005,PADEP-68-044		
534-52-1	4,6-Dinitro-2-methylphenol	ND		mg/kg dry	0.0847	0.169	2	EPA 8270E	06/24/2025 08:47	06/24/2025 23:05	AK
								Certifications:	CTDOH-PH-0723,NELAC-NY10854,NJDEP-CT005,PADEP-68-044		
101-55-3	4-Bromophenyl phenyl ether	ND		mg/kg dry	0.0425	0.0847	2	EPA 8270E	06/24/2025 08:47	06/24/2025 23:05	AK
								Certifications:	CTDOH-PH-0723,NELAC-NY10854,NJDEP-CT005,PADEP-68-044		
59-50-7	4-Chloro-3-methylphenol	ND		mg/kg dry	0.0425	0.0847	2	EPA 8270E	06/24/2025 08:47	06/24/2025 23:05	AK
								Certifications:	CTDOH-PH-0723,NELAC-NY10854,NJDEP-CT005,PADEP-68-044		
106-47-8	4-Chloroaniline	ND		mg/kg dry	0.0425	0.0847	2	EPA 8270E	06/24/2025 08:47	06/24/2025 23:05	AK
								Certifications:	CTDOH-PH-0723,NELAC-NY10854,NJDEP-CT005,PADEP-68-044		
7005-72-3	4-Chlorophenyl phenyl ether	ND		mg/kg dry	0.0425	0.0847	2	EPA 8270E	06/24/2025 08:47	06/24/2025 23:05	AK
								Certifications:	CTDOH-PH-0723,NELAC-NY10854,NJDEP-CT005,PADEP-68-044		
100-01-6	4-Nitroaniline	ND		mg/kg dry	0.0847	0.169	2	EPA 8270E	06/24/2025 08:47	06/24/2025 23:05	AK
								Certifications:	CTDOH-PH-0723,NELAC-NY10854,NJDEP-CT005,PADEP-68-044		
100-02-7	4-Nitrophenol	ND		mg/kg dry	0.0847	0.169	2	EPA 8270E	06/24/2025 08:47	06/24/2025 23:05	AK
								Certifications:	CTDOH-PH-0723,NELAC-NY10854,NJDEP-CT005,PADEP-68-044		
83-32-9	Acenaphthene	ND		mg/kg dry	0.0425	0.0847	2	EPA 8270E	06/24/2025 08:47	06/24/2025 23:05	AK
								Certifications:	CTDOH-PH-0723,NELAC-NY10854,NJDEP-CT005,PADEP-68-044		
208-96-8	Acenaphthylene	ND		mg/kg dry	0.0425	0.0847	2	EPA 8270E	06/24/2025 08:47	06/24/2025 23:05	AK
								Certifications:	CTDOH-PH-0723,NELAC-NY10854,NJDEP-CT005,PADEP-68-044		
98-86-2	Acetophenone	ND		mg/kg dry	0.0425	0.0847	2	EPA 8270E	06/24/2025 08:47	06/24/2025 23:05	AK
								Certifications:	NELAC-NY10854,NJDEP-CT005,PADEP-68-04440		
62-53-3	Aniline	ND		mg/kg dry	0.170	0.339	2	EPA 8270E	06/24/2025 08:47	06/24/2025 23:05	AK
								Certifications:	NELAC-NY10854,NJDEP-CT005,PADEP-68-04440		
120-12-7	Anthracene	ND		mg/kg dry	0.0425	0.0847	2	EPA 8270E	06/24/2025 08:47	06/24/2025 23:05	AK
								Certifications:	CTDOH-PH-0723,NELAC-NY10854,NJDEP-CT005,PADEP-68-044		

Sample Information

Client Sample ID: SB-6 (8-10) **York Sample ID:** 25F1387-11

York Project (SDG) No.	Client Project ID	Matrix	Collection Date/Time	Date Received
25F1387	2425 Atlantic Ave 25030016	Soil	June 20, 2025 11:35 am	06/20/2025

Semi-Volatiles, 8270 - Comprehensive

Log-in Notes:

Sample Notes:

Sample Prepared by Method: EPA 3550C

CAS No.	Parameter	Result	Flag	Units	Reported to LOD/MDL	LOQ	Dilution	Reference Method	Date/Time Prepared	Date/Time Analyzed	Analyst
1912-24-9	Atrazine	ND	CCVE	mg/kg dry	0.0425	0.0847	2	EPA 8270E	06/24/2025 08:47	06/24/2025 23:05	AK
								Certifications:	NELAC-NY10854,NJDEP-CT005,PADEP-68-04440		
100-52-7	Benzaldehyde	ND	CCVE, ICVE	mg/kg dry	0.0425	0.0847	2	EPA 8270E	06/24/2025 08:47	06/24/2025 23:05	AK
								Certifications:	NELAC-NY10854,NJDEP-CT005,PADEP-68-04440		
92-87-5	Benzidine	ND	CAL-E	mg/kg dry	0.170	0.339	2	EPA 8270E	06/24/2025 08:47	06/24/2025 23:05	AK
								Certifications:	CTDOH-PH-0723,NELAC-NY10854,PADEP-68-04440		
56-55-3	Benzo(a)anthracene	ND		mg/kg dry	0.0425	0.0847	2	EPA 8270E	06/24/2025 08:47	06/24/2025 23:05	AK
								Certifications:	CTDOH-PH-0723,NELAC-NY10854,NJDEP-CT005,PADEP-68-044		
50-32-8	Benzo(a)pyrene	ND		mg/kg dry	0.0425	0.0847	2	EPA 8270E	06/24/2025 08:47	06/24/2025 23:05	AK
								Certifications:	CTDOH-PH-0723,NELAC-NY10854,NJDEP-CT005,PADEP-68-044		
205-99-2	Benzo(b)fluoranthene	ND		mg/kg dry	0.0425	0.0847	2	EPA 8270E	06/24/2025 08:47	06/24/2025 23:05	AK
								Certifications:	CTDOH-PH-0723,NELAC-NY10854,NJDEP-CT005,PADEP-68-044		
191-24-2	Benzo(g,h,i)perylene	ND		mg/kg dry	0.0425	0.0847	2	EPA 8270E	06/24/2025 08:47	06/24/2025 23:05	AK
								Certifications:	CTDOH-PH-0723,NELAC-NY10854,NJDEP-CT005,PADEP-68-044		
207-08-9	Benzo(k)fluoranthene	ND		mg/kg dry	0.0425	0.0847	2	EPA 8270E	06/24/2025 08:47	06/24/2025 23:05	AK
								Certifications:	CTDOH-PH-0723,NELAC-NY10854,NJDEP-CT005,PADEP-68-044		
65-85-0	Benzoic acid	ND	ICVE	mg/kg dry	0.0425	0.0847	2	EPA 8270E	06/24/2025 08:47	06/24/2025 23:05	AK
								Certifications:	NELAC-NY10854,NJDEP-CT005,PADEP-68-04440		
100-51-6	Benzyl alcohol	ND		mg/kg dry	0.0425	0.0847	2	EPA 8270E	06/24/2025 08:47	06/24/2025 23:05	AK
								Certifications:	NELAC-NY10854,NJDEP-CT005,PADEP-68-04440		
85-68-7	Benzyl butyl phthalate	ND		mg/kg dry	0.0425	0.0847	2	EPA 8270E	06/24/2025 08:47	06/24/2025 23:05	AK
								Certifications:	CTDOH-PH-0723,NELAC-NY10854,NJDEP-CT005,PADEP-68-044		
111-91-1	Bis(2-chloroethoxy)methane	ND		mg/kg dry	0.0425	0.0847	2	EPA 8270E	06/24/2025 08:47	06/24/2025 23:05	AK
								Certifications:	CTDOH-PH-0723,NELAC-NY10854,NJDEP-CT005,PADEP-68-044		
111-44-4	Bis(2-chloroethyl)ether	ND		mg/kg dry	0.0425	0.0847	2	EPA 8270E	06/24/2025 08:47	06/24/2025 23:05	AK
								Certifications:	CTDOH-PH-0723,NELAC-NY10854,NJDEP-CT005,PADEP-68-044		
108-60-1	Bis(2-chloroisopropyl)ether	ND		mg/kg dry	0.0425	0.0847	2	EPA 8270E	06/24/2025 08:47	06/24/2025 23:05	AK
								Certifications:	CTDOH-PH-0723,NELAC-NY10854,NJDEP-CT005,PADEP-68-044		
117-81-7	Bis(2-ethylhexyl)phthalate	ND		mg/kg dry	0.0425	0.0847	2	EPA 8270E	06/24/2025 08:47	06/24/2025 23:05	AK
								Certifications:	CTDOH-PH-0723,NELAC-NY10854,NJDEP-CT005,PADEP-68-044		
105-60-2	Caprolactam	ND	CAL-E, CCVE	mg/kg dry	0.0847	0.169	2	EPA 8270E	06/24/2025 08:47	06/24/2025 23:05	AK
								Certifications:	NELAC-NY10854,NJDEP-CT005,PADEP-68-04440		
86-74-8	Carbazole	ND		mg/kg dry	0.0425	0.0847	2	EPA 8270E	06/24/2025 08:47	06/24/2025 23:05	AK
								Certifications:	CTDOH-PH-0723,NELAC-NY10854,NJDEP-CT005,PADEP-68-044		
218-01-9	Chrysene	ND		mg/kg dry	0.0425	0.0847	2	EPA 8270E	06/24/2025 08:47	06/24/2025 23:05	AK
								Certifications:	CTDOH-PH-0723,NELAC-NY10854,NJDEP-CT005,PADEP-68-044		
53-70-3	Dibenzo(a,h)anthracene	ND		mg/kg dry	0.0425	0.0847	2	EPA 8270E	06/24/2025 08:47	06/24/2025 23:05	AK
								Certifications:	CTDOH-PH-0723,NELAC-NY10854,NJDEP-CT005,PADEP-68-044		
132-64-9	Dibenzofuran	ND		mg/kg dry	0.0425	0.0847	2	EPA 8270E	06/24/2025 08:47	06/24/2025 23:05	AK
								Certifications:	CTDOH-PH-0723,NELAC-NY10854,NJDEP-CT005,PADEP-68-044		
84-66-2	Diethyl phthalate	ND		mg/kg dry	0.0425	0.0847	2	EPA 8270E	06/24/2025 08:47	06/24/2025 23:05	AK
								Certifications:	CTDOH-PH-0723,NELAC-NY10854,NJDEP-CT005,PADEP-68-044		
131-11-3	Dimethyl phthalate	ND		mg/kg dry	0.0425	0.0847	2	EPA 8270E	06/24/2025 08:47	06/24/2025 23:05	AK
								Certifications:	CTDOH-PH-0723,NELAC-NY10854,NJDEP-CT005,PADEP-68-044		

Sample Information

Client Sample ID: SB-6 (8-10) **York Sample ID:** 25F1387-11

York Project (SDG) No.	Client Project ID	Matrix	Collection Date/Time	Date Received
25F1387	2425 Atlantic Ave 25030016	Soil	June 20, 2025 11:35 am	06/20/2025

Semi-Volatiles, 8270 - Comprehensive

Log-in Notes:

Sample Notes:

Sample Prepared by Method: EPA 3550C

CAS No.	Parameter	Result	Flag	Units	Reported to LOD/MDL	LOQ	Dilution	Reference Method	Date/Time Prepared	Date/Time Analyzed	Analyst
84-74-2	Di-n-butyl phthalate	ND		mg/kg dry	0.0425	0.0847	2	EPA 8270E	06/24/2025 08:47	06/24/2025 23:05	AK
								Certifications:	CTDOH-PH-0723,NELAC-NY10854,NJDEP-CT005,PADEP-68-044		
117-84-0	Di-n-octyl phthalate	ND		mg/kg dry	0.0425	0.0847	2	EPA 8270E	06/24/2025 08:47	06/24/2025 23:05	AK
								Certifications:	CTDOH-PH-0723,NELAC-NY10854,NJDEP-CT005,PADEP-68-044		
206-44-0	Fluoranthene	ND		mg/kg dry	0.0425	0.0847	2	EPA 8270E	06/24/2025 08:47	06/24/2025 23:05	AK
								Certifications:	CTDOH-PH-0723,NELAC-NY10854,NJDEP-CT005,PADEP-68-044		
86-73-7	Fluorene	ND		mg/kg dry	0.0425	0.0847	2	EPA 8270E	06/24/2025 08:47	06/24/2025 23:05	AK
								Certifications:	NELAC-NY10854,NJDEP-CT005,PADEP-68-04440		
118-74-1	Hexachlorobenzene	ND		mg/kg dry	0.0425	0.0847	2	EPA 8270E	06/24/2025 08:47	06/24/2025 23:05	AK
								Certifications:	CTDOH-PH-0723,NELAC-NY10854,NJDEP-CT005,PADEP-68-044		
87-68-3	Hexachlorobutadiene	ND		mg/kg dry	0.0425	0.0847	2	EPA 8270E	06/24/2025 08:47	06/24/2025 23:05	AK
								Certifications:	CTDOH-PH-0723,NELAC-NY10854,NJDEP-CT005,PADEP-68-044		
77-47-4	Hexachlorocyclopentadiene	ND		mg/kg dry	0.0425	0.0847	2	EPA 8270E	06/24/2025 08:47	06/24/2025 23:05	AK
								Certifications:	CTDOH-PH-0723,NELAC-NY10854,NJDEP-CT005,PADEP-68-044		
67-72-1	Hexachloroethane	ND		mg/kg dry	0.0425	0.0847	2	EPA 8270E	06/24/2025 08:47	06/24/2025 23:05	AK
								Certifications:	CTDOH-PH-0723,NELAC-NY10854,NJDEP-CT005,PADEP-68-044		
193-39-5	Indeno(1,2,3-cd)pyrene	ND		mg/kg dry	0.0425	0.0847	2	EPA 8270E	06/24/2025 08:47	06/24/2025 23:05	AK
								Certifications:	CTDOH-PH-0723,NELAC-NY10854,NJDEP-CT005,PADEP-68-044		
78-59-1	Isophorone	ND		mg/kg dry	0.0425	0.0847	2	EPA 8270E	06/24/2025 08:47	06/24/2025 23:05	AK
								Certifications:	CTDOH-PH-0723,NELAC-NY10854,NJDEP-CT005,PADEP-68-044		
91-20-3	Naphthalene	ND		mg/kg dry	0.0425	0.0847	2	EPA 8270E	06/24/2025 08:47	06/24/2025 23:05	AK
								Certifications:	CTDOH-PH-0723,NELAC-NY10854,NJDEP-CT005,PADEP-68-044		
98-95-3	Nitrobenzene	ND		mg/kg dry	0.0425	0.0847	2	EPA 8270E	06/24/2025 08:47	06/24/2025 23:05	AK
								Certifications:	CTDOH-PH-0723,NELAC-NY10854,NJDEP-CT005,PADEP-68-044		
62-75-9	N-Nitrosodimethylamine	ND		mg/kg dry	0.0425	0.0847	2	EPA 8270E	06/24/2025 08:47	06/24/2025 23:05	AK
								Certifications:	CTDOH-PH-0723,NELAC-NY10854,NJDEP-CT005,PADEP-68-044		
621-64-7	N-nitroso-di-n-propylamine	ND		mg/kg dry	0.0425	0.0847	2	EPA 8270E	06/24/2025 08:47	06/24/2025 23:05	AK
								Certifications:	CTDOH-PH-0723,NELAC-NY10854,NJDEP-CT005,PADEP-68-044		
86-30-6	N-Nitrosodiphenylamine	ND		mg/kg dry	0.0425	0.0847	2	EPA 8270E	06/24/2025 08:47	06/24/2025 23:05	AK
								Certifications:	CTDOH-PH-0723,NELAC-NY10854,NJDEP-CT005,PADEP-68-044		
87-86-5	Pentachlorophenol	ND		mg/kg dry	0.0425	0.0847	2	EPA 8270E	06/24/2025 08:47	06/24/2025 23:05	AK
								Certifications:	CTDOH-PH-0723,NELAC-NY10854,NJDEP-CT005,PADEP-68-044		
85-01-8	Phenanthrene	ND		mg/kg dry	0.0425	0.0847	2	EPA 8270E	06/24/2025 08:47	06/24/2025 23:05	AK
								Certifications:	CTDOH-PH-0723,NELAC-NY10854,NJDEP-CT005,PADEP-68-044		
108-95-2	Phenol	ND		mg/kg dry	0.0425	0.0847	2	EPA 8270E	06/24/2025 08:47	06/24/2025 23:05	AK
								Certifications:	CTDOH-PH-0723,NELAC-NY10854,NJDEP-CT005,PADEP-68-044		
129-00-0	Pyrene	ND		mg/kg dry	0.0425	0.0847	2	EPA 8270E	06/24/2025 08:47	06/24/2025 23:05	AK
								Certifications:	CTDOH-PH-0723,NELAC-NY10854,NJDEP-CT005,PADEP-68-044		
110-86-1	Pyridine	ND		mg/kg dry	0.170	0.339	2	EPA 8270E	06/24/2025 08:47	06/24/2025 23:05	AK
								Certifications:	CTDOH-PH-0723,NELAC-NY10854,NJDEP-CT005,PADEP-68-044		

	Surrogate Recoveries	Result	Acceptance Range
367-12-4	*Surrogate: SURR: 2-Fluorophenol*	*47.3 %*	*20-108*
13127-88-3	*Surrogate: SURR: Phenol-d6*	*51.4 %*	*23-114*

Sample Information

Client Sample ID: SB-6 (8-10) **York Sample ID:** 25F1387-11

York Project (SDG) No.	Client Project ID	Matrix	Collection Date/Time	Date Received
25F1387	2425 Atlantic Ave 25030016	Soil	June 20, 2025 11:35 am	06/20/2025

Semi-Volatiles, 8270 - Comprehensive

Log-in Notes: **Sample Notes:**

Sample Prepared by Method: EPA 3550C

CAS No.	Parameter	Result	Flag	Units	Reported to LOD/MDL	LOQ	Dilution	Reference Method	Date/Time Prepared	Date/Time Analyzed	Analyst
4165-60-0	*Surrogate: SURR: Nitrobenzene-d5*	*51.7 %*			*22-108*						
321-60-8	*Surrogate: SURR: 2-Fluorobiphenyl*	*55.2 %*			*21-113*						
118-79-6	*Surrogate: SURR: 2,4,6-Tribromophenol*	*21.9 %*			*19-110*						
1718-51-0	*Surrogate: SURR: Terphenyl-d14*	*67.3 %*			*24-116*						

Pesticides, 8081 NYSDEC Part 375

Log-in Notes: **Sample Notes:**

Sample Prepared by Method: EPA 3550C

CAS No.	Parameter	Result	Flag	Units	Reported to LOQ	Dilution	Reference Method	Date/Time Prepared	Date/Time Analyzed	Analyst
72-54-8	4,4'-DDD	ND		mg/kg dry	0.00168	5	EPA 8081B	06/24/2025 12:04	06/24/2025 20:08	RJ
							Certifications:	CTDOH-PH-0723,NELAC-NY10854,NJDEP-CT005,PADEP-68-044		
72-55-9	4,4'-DDE	ND		mg/kg dry	0.00168	5	EPA 8081B	06/24/2025 12:04	06/24/2025 20:08	RJ
							Certifications:	CTDOH-PH-0723,NELAC-NY10854,NJDEP-CT005,PADEP-68-044		
50-29-3	4,4'-DDT	ND		mg/kg dry	0.00168	5	EPA 8081B	06/24/2025 12:04	06/24/2025 20:08	RJ
							Certifications:	CTDOH-PH-0723,NELAC-NY10854,NJDEP-CT005,PADEP-68-044		
309-00-2	Aldrin	ND		mg/kg dry	0.00168	5	EPA 8081B	06/24/2025 12:04	06/24/2025 20:08	RJ
							Certifications:	CTDOH-PH-0723,NELAC-NY10854,NJDEP-CT005,PADEP-68-044		
319-84-6	alpha-BHC	ND		mg/kg dry	0.00168	5	EPA 8081B	06/24/2025 12:04	06/24/2025 20:08	RJ
							Certifications:	CTDOH-PH-0723,NELAC-NY10854,NJDEP-CT005,PADEP-68-044		
5103-71-9	alpha-Chlordane	ND		mg/kg dry	0.00168	5	EPA 8081B	06/24/2025 12:04	06/24/2025 20:08	RJ
							Certifications:	NELAC-NY10854,NJDEP-CT005		
319-85-7	beta-BHC	ND		mg/kg dry	0.00168	5	EPA 8081B	06/24/2025 12:04	06/24/2025 20:08	RJ
							Certifications:	CTDOH-PH-0723,NELAC-NY10854,NJDEP-CT005,PADEP-68-044		
319-86-8	delta-BHC	ND		mg/kg dry	0.00168	5	EPA 8081B	06/24/2025 12:04	06/24/2025 20:08	RJ
							Certifications:	CTDOH-PH-0723,NELAC-NY10854,NJDEP-CT005,PADEP-68-044		
60-57-1	Dieldrin	ND		mg/kg dry	0.00168	5	EPA 8081B	06/24/2025 12:04	06/24/2025 20:08	RJ
							Certifications:	CTDOH-PH-0723,NELAC-NY10854,NJDEP-CT005,PADEP-68-044		
959-98-8	Endosulfan I	ND		mg/kg dry	0.00168	5	EPA 8081B	06/24/2025 12:04	06/24/2025 20:08	RJ
							Certifications:	CTDOH-PH-0723,NELAC-NY10854,NJDEP-CT005,PADEP-68-044		
33213-65-9	Endosulfan II	ND		mg/kg dry	0.00168	5	EPA 8081B	06/24/2025 12:04	06/24/2025 20:08	RJ
							Certifications:	CTDOH-PH-0723,NELAC-NY10854		
1031-07-8	Endosulfan sulfate	ND		mg/kg dry	0.00168	5	EPA 8081B	06/24/2025 12:04	06/24/2025 20:08	RJ
							Certifications:	CTDOH-PH-0723,NELAC-NY10854,NJDEP-CT005,PADEP-68-044		
72-20-8	Endrin	ND		mg/kg dry	0.00168	5	EPA 8081B	06/24/2025 12:04	06/24/2025 20:08	RJ
							Certifications:	CTDOH-PH-0723,NELAC-NY10854,NJDEP-CT005,PADEP-68-044		
58-89-9	gamma-BHC (Lindane)	ND		mg/kg dry	0.00168	5	EPA 8081B	06/24/2025 12:04	06/24/2025 20:08	RJ
							Certifications:	CTDOH-PH-0723,NELAC-NY10854,NJDEP-CT005,PADEP-68-044		
76-44-8	Heptachlor	ND		mg/kg dry	0.00168	5	EPA 8081B	06/24/2025 12:04	06/24/2025 20:08	RJ
							Certifications:	CTDOH-PH-0723,NELAC-NY10854,NJDEP-CT005,PADEP-68-044		

	Surrogate Recoveries	Result	Acceptance Range
2051-24-3	*Surrogate: Decachlorobiphenyl*	*72.9 %*	*30-150*
877-09-8	*Surrogate: Tetrachloro-m-xylene*	*56.5 %*	*30-150*

Sample Information

Client Sample ID: SB-6 (8-10) **York Sample ID:** 25F1387-11

York Project (SDG) No.	Client Project ID	Matrix	Collection Date/Time	Date Received
25F1387	2425 Atlantic Ave 25030016	Soil	June 20, 2025 11:35 am	06/20/2025

Polychlorinated Biphenyls (PCB)

Log-in Notes:

Sample Notes:

Sample Prepared by Method: EPA 3550C

CAS No.	Parameter	Result	Flag	Units	Reported to LOQ	Dilution	Reference Method	Date/Time Prepared	Date/Time Analyzed	Analyst
12674-11-2	Aroclor 1016	ND		mg/kg dry	0.0170	1	EPA 8082A	06/24/2025 12:02	06/26/2025 01:48	NF
							Certifications:	NELAC-NY10854,CTDOH-PH-0723,NJDEP-CT005,PADEP-68-044		
11104-28-2	Aroclor 1221	ND		mg/kg dry	0.0170	1	EPA 8082A	06/24/2025 12:02	06/26/2025 01:48	NF
							Certifications:	NELAC-NY10854,CTDOH-PH-0723,NJDEP-CT005,PADEP-68-044		
11141-16-5	Aroclor 1232	ND		mg/kg dry	0.0170	1	EPA 8082A	06/24/2025 12:02	06/26/2025 01:48	NF
							Certifications:	NELAC-NY10854,CTDOH-PH-0723,NJDEP-CT005,PADEP-68-044		
53469-21-9	Aroclor 1242	ND		mg/kg dry	0.0170	1	EPA 8082A	06/24/2025 12:02	06/26/2025 01:48	NF
							Certifications:	NELAC-NY10854,CTDOH-PH-0723,NJDEP-CT005,PADEP-68-044		
12672-29-6	Aroclor 1248	ND		mg/kg dry	0.0170	1	EPA 8082A	06/24/2025 12:02	06/26/2025 01:48	NF
							Certifications:	NELAC-NY10854,CTDOH-PH-0723,NJDEP-CT005,PADEP-68-044		
11097-69-1	Aroclor 1254	ND		mg/kg dry	0.0170	1	EPA 8082A	06/24/2025 12:02	06/26/2025 01:48	NF
							Certifications:	NELAC-NY10854,CTDOH-PH-0723,NJDEP-CT005,PADEP-68-044		
11096-82-5	Aroclor 1260	ND		mg/kg dry	0.0170	1	EPA 8082A	06/24/2025 12:02	06/26/2025 01:48	NF
							Certifications:	NELAC-NY10854,CTDOH-PH-0723,NJDEP-CT005,PADEP-68-044		
1336-36-3	* Total PCBs	ND		mg/kg dry	0.0170	1	EPA 8082A	06/24/2025 12:02	06/26/2025 01:48	NF
							Certifications:			

	Surrogate Recoveries	Result	Acceptance Range
877-09-8	*Surrogate: Tetrachloro-m-xylene*	*71.5 %*	*30-120*
2051-24-3	*Surrogate: Decachlorobiphenyl*	*64.0 %*	*30-120*

Metals, Target Analyte

Log-in Notes:

Sample Notes:

Sample Prepared by Method: EPA 3050B

CAS No.	Parameter	Result	Flag	Units	Reported to LOQ	Dilution	Reference Method	Date/Time Prepared	Date/Time Analyzed	Analyst
7429-90-5	**Aluminum**	**5860**		mg/kg dry	4.26	1	EPA 6010D	06/24/2025 14:52	06/25/2025 12:03	AGNR
							Certifications:	CTDOH-PH-0723,NELAC-NY10854,NJDEP-CT005,PADEP-68-044		
7440-36-0	Antimony	ND		mg/kg dry	2.13	1	EPA 6010D	06/24/2025 14:52	06/25/2025 12:03	AGNR
							Certifications:	CTDOH-PH-0723,NELAC-NY10854,NJDEP-CT005,PADEP-68-044		
7440-38-2	**Arsenic**	**2.35**		mg/kg dry	1.28	1	EPA 6010D	06/24/2025 14:52	06/25/2025 12:03	AGNR
							Certifications:	CTDOH-PH-0723,NELAC-NY10854,NJDEP-CT005,PADEP-68-044		
7440-39-3	**Barium**	**37.3**		mg/kg dry	2.13	1	EPA 6010D	06/24/2025 14:52	06/25/2025 12:03	AGNR
							Certifications:	CTDOH-PH-0723,NELAC-NY10854,NJDEP-CT005,PADEP-68-044		
7440-41-7	**Beryllium**	**0.152**		mg/kg dry	0.043	1	EPA 6010D	06/24/2025 14:52	06/25/2025 12:03	AGNR
							Certifications:	CTDOH-PH-0723,NELAC-NY10854,NJDEP-CT005,PADEP-68-044		
7440-43-9	Cadmium	ND		mg/kg dry	0.256	1	EPA 6010D	06/24/2025 14:52	06/25/2025 12:03	AGNR
							Certifications:	CTDOH-PH-0723,NELAC-NY10854,NJDEP-CT005,PADEP-68-044		
7440-70-2	**Calcium**	**19700**	B	mg/kg dry	4.26	1	EPA 6010D	06/24/2025 14:52	06/25/2025 12:03	AGNR
							Certifications:	CTDOH-PH-0723,NELAC-NY10854,NJDEP-CT005,PADEP-68-044		
7440-47-3	**Chromium**	**11.6**		mg/kg dry	0.426	1	EPA 6010D	06/24/2025 14:52	06/25/2025 12:03	AGNR
							Certifications:	CTDOH-PH-0723,NELAC-NY10854,NJDEP-CT005,PADEP-68-044		

Sample Information

Client Sample ID: SB-6 (8-10) **York Sample ID:** 25F1387-11

York Project (SDG) No.	Client Project ID	Matrix	Collection Date/Time	Date Received
25F1387	2425 Atlantic Ave 25030016	Soil	June 20, 2025 11:35 am	06/20/2025

Metals, Target Analyte

Log-in Notes:

Sample Notes:

Sample Prepared by Method: EPA 3050B

CAS No.	Parameter	Result	Flag	Units	Reported to LOQ	Dilution	Reference Method	Date/Time Prepared	Date/Time Analyzed	Analyst
7440-48-4	**Cobalt**	**4.54**		mg/kg dry	0.341	1	EPA 6010D	06/24/2025 14:52	06/25/2025 12:03	AGNR
							Certifications:	CTDOH-PH-0723,NELAC-NY10854,NJDEP-CT005,PADEP-68-044		
7440-50-8	**Copper**	**13.5**		mg/kg dry	1.70	1	EPA 6010D	06/24/2025 14:52	06/25/2025 12:03	AGNR
							Certifications:	CTDOH-PH-0723,NELAC-NY10854,NJDEP-CT005,PADEP-68-044		
7439-89-6	**Iron**	**18700**		mg/kg dry	21.3	1	EPA 6010D	06/24/2025 14:52	06/25/2025 12:03	AGNR
							Certifications:	CTDOH-PH-0723,NELAC-NY10854,NJDEP-CT005,PADEP-68-044		
7439-92-1	**Lead**	**7.88**		mg/kg dry	0.426	1	EPA 6010D	06/24/2025 14:52	06/25/2025 12:03	AGNR
							Certifications:	CTDOH-PH-0723,NELAC-NY10854,NJDEP-CT005,PADEP-68-044		
7439-95-4	**Magnesium**	**2020**	B	mg/kg dry	4.26	1	EPA 6010D	06/24/2025 14:52	06/25/2025 12:03	AGNR
							Certifications:	CTDOH-PH-0723,NELAC-NY10854,NJDEP-CT005,PADEP-68-044		
7439-96-5	**Manganese**	**363**		mg/kg dry	0.426	1	EPA 6010D	06/24/2025 14:52	06/25/2025 12:03	AGNR
							Certifications:	CTDOH-PH-0723,NELAC-NY10854,NJDEP-CT005,PADEP-68-044		
7440-02-0	**Nickel**	**7.93**		mg/kg dry	0.849	1	EPA 6010D	06/24/2025 14:52	06/25/2025 12:03	AGNR
							Certifications:	CTDOH-PH-0723,NELAC-NY10854,NJDEP-CT005,PADEP-68-044		
7440-09-7	**Potassium**	**829**		mg/kg dry	4.26	1	EPA 6010D	06/24/2025 14:52	06/25/2025 12:03	AGNR
							Certifications:	CTDOH-PH-0723,NELAC-NY10854,NJDEP-CT005,PADEP-68-044		
7782-49-2	Selenium	ND		mg/kg dry	2.13	1	EPA 6010D	06/24/2025 14:52	06/25/2025 12:03	AGNR
							Certifications:	CTDOH-PH-0723,NELAC-NY10854,NJDEP-CT005,PADEP-68-044		
7440-22-4	Silver	ND		mg/kg dry	0.430	1	EPA 6010D	06/24/2025 14:52	06/25/2025 12:03	AGNR
							Certifications:	CTDOH-PH-0723,NELAC-NY10854,NJDEP-CT005,PADEP-68-044		
7440-23-5	**Sodium**	**253**		mg/kg dry	42.6	1	EPA 6010D	06/24/2025 14:52	06/25/2025 12:03	AGNR
							Certifications:	CTDOH-PH-0723,NELAC-NY10854,NJDEP-CT005,PADEP-68-044		
7440-28-0	Thallium	ND		mg/kg dry	1.71	1	EPA 6010D	06/24/2025 14:52	06/25/2025 12:03	AGNR
							Certifications:	CTDOH-PH-0723,NELAC-NY10854,NJDEP-CT005,PADEP-68-044		
7440-62-2	**Vanadium**	**21.3**		mg/kg dry	0.849	1	EPA 6010D	06/24/2025 14:52	06/25/2025 12:03	AGNR
							Certifications:	CTDOH-PH-0723,NELAC-NY10854,NJDEP-CT005,PADEP-68-044		
7440-66-6	**Zinc**	**16.0**		mg/kg dry	2.12	1	EPA 6010D	06/24/2025 14:52	06/25/2025 12:03	AGNR
							Certifications:	CTDOH-PH-0723,NELAC-NY10854,NJDEP-CT005,PADEP-68-044		

Mercury by 7473

Log-in Notes:

Sample Notes:

Sample Prepared by Method: EPA 7473 soil

CAS No.	Parameter	Result	Flag	Units	Reported to LOQ	Dilution	Reference Method	Date/Time Prepared	Date/Time Analyzed	Analyst
7439-97-6	**Mercury**	**0.0686**		mg/kg dry	0.0307	1	EPA 7473	06/25/2025 12:54	06/26/2025 08:39	DBT
							Certifications:	CTDOH-PH-0723,NJDEP-CT005,NELAC-NY10854,PADEP-68-044		

Total Solids

Log-in Notes:

Sample Notes:

Sample Prepared by Method: % Solids Prep

CAS No.	Parameter	Result	Flag	Units	Reported to LOQ	Dilution	Reference Method	Date/Time Prepared	Date/Time Analyzed	Analyst
solids	*** % Solids**	**97.8**		%	0.100	1	SM 2540G	06/24/2025 08:39	06/24/2025 10:00	SMM
							Certifications:	CTDOH-PH-0723		

Sample Information

Client Sample ID: **SB-6 (8-10)** **York Sample ID:** **25F1387-11**

York Project (SDG) No.	Client Project ID	Matrix	Collection Date/Time	Date Received
25F1387	2425 Atlantic Ave 25030016	Soil	June 20, 2025 11:35 am	06/20/2025

Sample Information

Client Sample ID: SB-6 (10-12) **York Sample ID:** 25F1387-12

York Project (SDG) No.	Client Project ID	Matrix	Collection Date/Time	Date Received
25F1387	2425 Atlantic Ave 25030016	Soil	June 20, 2025 11:37 am	06/20/2025

Volatile Organics, 8260 - Comprehensive

Log-in Notes:

Sample Notes:

Sample Prepared by Method: EPA 5035A

CAS No.	Parameter	Result	Flag	Units	Reported to LOD/MDL	LOQ	Dilution	Reference Method	Date/Time Prepared	Date/Time Analyzed	Analyst
630-20-6	1,1,1,2-Tetrachloroethane	ND		mg/kg dry	0.0026	0.0051	1	EPA 8260D	06/24/2025 09:04	06/24/2025 15:44	PRS
								Certifications:	CTDOH-PH-0723,NELAC-NY10854,NELAC-NY12058,NJDEP-CT		
71-55-6	1,1,1-Trichloroethane	ND		mg/kg dry	0.0026	0.0051	1	EPA 8260D	06/24/2025 09:04	06/24/2025 15:44	PRS
								Certifications:	CTDOH-PH-0723,NELAC-NY10854,NELAC-NY12058,NJDEP-CT		
79-34-5	1,1,2,2-Tetrachloroethane	ND		mg/kg dry	0.0026	0.0051	1	EPA 8260D	06/24/2025 09:04	06/24/2025 15:44	PRS
								Certifications:	CTDOH-PH-0723,NELAC-NY10854,NELAC-NY12058,NJDEP-CT		
76-13-1	1,1,2-Trichloro-1,2,2-trifluoroethane (Freon 113)	ND		mg/kg dry	0.0026	0.0051	1	EPA 8260D	06/24/2025 09:04	06/24/2025 15:44	PRS
								Certifications:	CTDOH-PH-0723,NELAC-NY10854,NELAC-NY12058,NJDEP-CT		
79-00-5	1,1,2-Trichloroethane	ND		mg/kg dry	0.0026	0.0051	1	EPA 8260D	06/24/2025 09:04	06/24/2025 15:44	PRS
								Certifications:	CTDOH-PH-0723,NELAC-NY10854,NELAC-NY12058,NJDEP-CT		
75-34-3	1,1-Dichloroethane	ND		mg/kg dry	0.0026	0.0051	1	EPA 8260D	06/24/2025 09:04	06/24/2025 15:44	PRS
								Certifications:	CTDOH-PH-0723,NELAC-NY10854,NELAC-NY12058,NJDEP-CT		
75-35-4	1,1-Dichloroethylene	ND		mg/kg dry	0.0026	0.0051	1	EPA 8260D	06/24/2025 09:04	06/24/2025 15:44	PRS
								Certifications:	CTDOH-PH-0723,NELAC-NY10854,NELAC-NY12058,NJDEP-CT		
87-61-6	1,2,3-Trichlorobenzene	ND		mg/kg dry	0.0026	0.0051	1	EPA 8260D	06/24/2025 09:04	06/24/2025 15:44	PRS
								Certifications:	NELAC-NY10854,NELAC-NY12058,NJDEP-CT005,PADEP-68-04		
96-18-4	1,2,3-Trichloropropane	ND		mg/kg dry	0.0026	0.0051	1	EPA 8260D	06/24/2025 09:04	06/24/2025 15:44	PRS
								Certifications:	NELAC-NY10854,NELAC-NY12058,NJDEP-CT005		
120-82-1	1,2,4-Trichlorobenzene	ND		mg/kg dry	0.0026	0.0051	1	EPA 8260D	06/24/2025 09:04	06/24/2025 15:44	PRS
								Certifications:	NELAC-NY10854,NELAC-NY12058,NJDEP-CT005,PADEP-68-04		
95-63-6	1,2,4-Trimethylbenzene	ND		mg/kg dry	0.0026	0.0051	1	EPA 8260D	06/24/2025 09:04	06/24/2025 15:44	PRS
								Certifications:	CTDOH-PH-0723,NELAC-NY10854,NELAC-NY12058,NJDEP-CT		
96-12-8	1,2-Dibromo-3-chloropropane	ND		mg/kg dry	0.0026	0.0051	1	EPA 8260D	06/24/2025 09:04	06/24/2025 15:44	PRS
								Certifications:	CTDOH-PH-0723,NELAC-NY10854,NELAC-NY12058,NJDEP-CT		
106-93-4	1,2-Dibromoethane	ND		mg/kg dry	0.0026	0.0051	1	EPA 8260D	06/24/2025 09:04	06/24/2025 15:44	PRS
								Certifications:	CTDOH-PH-0723,NELAC-NY10854,NELAC-NY12058,NJDEP-CT		
95-50-1	1,2-Dichlorobenzene	ND		mg/kg dry	0.0026	0.0051	1	EPA 8260D	06/24/2025 09:04	06/24/2025 15:44	PRS
								Certifications:	CTDOH-PH-0723,NELAC-NY10854,NELAC-NY12058,NJDEP-CT		
107-06-2	1,2-Dichloroethane	ND		mg/kg dry	0.0026	0.0051	1	EPA 8260D	06/24/2025 09:04	06/24/2025 15:44	PRS
								Certifications:	CTDOH-PH-0723,NELAC-NY10854,NELAC-NY12058,NJDEP-CT		
78-87-5	1,2-Dichloropropane	ND		mg/kg dry	0.0026	0.0051	1	EPA 8260D	06/24/2025 09:04	06/24/2025 15:44	PRS
								Certifications:	CTDOH-PH-0723,NELAC-NY10854,NELAC-NY12058,NJDEP-CT		
108-67-8	1,3,5-Trimethylbenzene	ND		mg/kg dry	0.0026	0.0051	1	EPA 8260D	06/24/2025 09:04	06/24/2025 15:44	PRS
								Certifications:	CTDOH-PH-0723,NELAC-NY10854,NELAC-NY12058,NJDEP-CT		
541-73-1	1,3-Dichlorobenzene	ND		mg/kg dry	0.0026	0.0051	1	EPA 8260D	06/24/2025 09:04	06/24/2025 15:44	PRS
								Certifications:	CTDOH-PH-0723,NELAC-NY10854,NELAC-NY12058,NJDEP-CT		
106-46-7	1,4-Dichlorobenzene	ND		mg/kg dry	0.0026	0.0051	1	EPA 8260D	06/24/2025 09:04	06/24/2025 15:44	PRS
								Certifications:	CTDOH-PH-0723,NELAC-NY10854,NELAC-NY12058,NJDEP-CT		
123-91-1	1,4-Dioxane	ND		mg/kg dry	0.051	0.10	1	EPA 8260D	06/24/2025 09:04	06/24/2025 15:44	PRS
								Certifications:	NELAC-NY10854,NELAC-NY12058,NJDEP-CT005,PADEP-68-04		
78-93-3	2-Butanone	ND	CCVE	mg/kg dry	0.0026	0.0051	1	EPA 8260D	06/24/2025 09:04	06/24/2025 15:44	PRS
								Certifications:	CTDOH-PH-0723,NELAC-NY10854,NELAC-NY12058,NJDEP-CT		

Sample Information

Client Sample ID: SB-6 (10-12) **York Sample ID:** 25F1387-12

York Project (SDG) No.	Client Project ID	Matrix	Collection Date/Time	Date Received
25F1387	2425 Atlantic Ave 25030016	Soil	June 20, 2025 11:37 am	06/20/2025


Volatile Organics, 8260 - Comprehensive

Log-in Notes:

Sample Notes:

Sample Prepared by Method: EPA 5035A

CAS No.	Parameter	Result	Flag	Units	Reported to LOD/MDL	LOQ	Dilution	Reference Method	Date/Time Prepared	Date/Time Analyzed	Analyst
591-78-6	2-Hexanone	ND		mg/kg dry	0.0026	0.0051	1	EPA 8260D	06/24/2025 09:04	06/24/2025 15:44	PRS
								Certifications:	CTDOH-PH-0723,NELAC-NY10854,NELAC-NY12058,NJDEP-CT		
108-10-1	4-Methyl-2-pentanone	ND		mg/kg dry	0.0026	0.0051	1	EPA 8260D	06/24/2025 09:04	06/24/2025 15:44	PRS
								Certifications:	CTDOH-PH-0723,NELAC-NY10854,NELAC-NY12058,NJDEP-CT		
67-64-1	Acetone	ND		mg/kg dry	0.0051	0.010	1	EPA 8260D	06/24/2025 09:04	06/24/2025 15:44	PRS
								Certifications:	CTDOH-PH-0723,NELAC-NY10854,NELAC-NY12058,NJDEP-CT		
107-02-8	Acrolein	ND		mg/kg dry	0.0051	0.010	1	EPA 8260D	06/24/2025 09:04	06/24/2025 15:44	PRS
								Certifications:	CTDOH-PH-0723,NELAC-NY10854,NELAC-NY12058,NJDEP-CT		
107-13-1	Acrylonitrile	ND		mg/kg dry	0.0026	0.0051	1	EPA 8260D	06/24/2025 09:04	06/24/2025 15:44	PRS
								Certifications:	CTDOH-PH-0723,NELAC-NY10854,NELAC-NY12058,NJDEP-CT		
71-43-2	Benzene	ND		mg/kg dry	0.0026	0.0051	1	EPA 8260D	06/24/2025 09:04	06/24/2025 15:44	PRS
								Certifications:	CTDOH-PH-0723,NELAC-NY10854,NELAC-NY12058,NJDEP-CT		
74-97-5	Bromochloromethane	ND		mg/kg dry	0.0026	0.0051	1	EPA 8260D	06/24/2025 09:04	06/24/2025 15:44	PRS
								Certifications:	NELAC-NY10854,NELAC-NY12058,NJDEP-CT005,PADEP-68-04		
75-27-4	Bromodichloromethane	ND		mg/kg dry	0.0026	0.0051	1	EPA 8260D	06/24/2025 09:04	06/24/2025 15:44	PRS
								Certifications:	CTDOH-PH-0723,NELAC-NY10854,NELAC-NY12058,NJDEP-CT		
75-25-2	Bromoform	ND		mg/kg dry	0.0026	0.0051	1	EPA 8260D	06/24/2025 09:04	06/24/2025 15:44	PRS
								Certifications:	CTDOH-PH-0723,NELAC-NY10854,NELAC-NY12058,NJDEP-CT		
74-83-9	Bromomethane	ND		mg/kg dry	0.0026	0.0051	1	EPA 8260D	06/24/2025 09:04	06/24/2025 15:44	PRS
								Certifications:	CTDOH-PH-0723,NELAC-NY10854,NELAC-NY12058,NJDEP-CT		
75-15-0	Carbon disulfide	ND		mg/kg dry	0.0026	0.0051	1	EPA 8260D	06/24/2025 09:04	06/24/2025 15:44	PRS
								Certifications:	CTDOH-PH-0723,NELAC-NY10854,NELAC-NY12058,NJDEP-CT		
56-23-5	Carbon tetrachloride	ND		mg/kg dry	0.0026	0.0051	1	EPA 8260D	06/24/2025 09:04	06/24/2025 15:44	PRS
								Certifications:	CTDOH-PH-0723,NELAC-NY10854,NELAC-NY12058,NJDEP-CT		
108-90-7	Chlorobenzene	ND		mg/kg dry	0.0026	0.0051	1	EPA 8260D	06/24/2025 09:04	06/24/2025 15:44	PRS
								Certifications:	CTDOH-PH-0723,NELAC-NY10854,NELAC-NY12058,NJDEP-CT		
75-00-3	Chloroethane	ND		mg/kg dry	0.0026	0.0051	1	EPA 8260D	06/24/2025 09:04	06/24/2025 15:44	PRS
								Certifications:	CTDOH-PH-0723,NELAC-NY10854,NELAC-NY12058,NJDEP-CT		
67-66-3	Chloroform	ND		mg/kg dry	0.0026	0.0051	1	EPA 8260D	06/24/2025 09:04	06/24/2025 15:44	PRS
								Certifications:	CTDOH-PH-0723,NELAC-NY10854,NELAC-NY12058,NJDEP-CT		
74-87-3	Chloromethane	ND		mg/kg dry	0.0026	0.0051	1	EPA 8260D	06/24/2025 09:04	06/24/2025 15:44	PRS
								Certifications:	CTDOH-PH-0723,NELAC-NY10854,NELAC-NY12058,NJDEP-CT		
156-59-2	cis-1,2-Dichloroethylene	ND	CCVE	mg/kg dry	0.0026	0.0051	1	EPA 8260D	06/24/2025 09:04	06/24/2025 15:44	PRS
								Certifications:	CTDOH-PH-0723,NELAC-NY10854,NELAC-NY12058,NJDEP-CT		
10061-01-5	cis-1,3-Dichloropropylene	ND		mg/kg dry	0.0026	0.0051	1	EPA 8260D	06/24/2025 09:04	06/24/2025 15:44	PRS
								Certifications:	CTDOH-PH-0723,NELAC-NY10854,NELAC-NY12058,NJDEP-CT		
110-82-7	Cyclohexane	ND		mg/kg dry	0.0026	0.0051	1	EPA 8260D	06/24/2025 09:04	06/24/2025 15:44	PRS
								Certifications:	NELAC-NY10854,NELAC-NY12058,NJDEP-CT005,PADEP-68-04		
124-48-1	Dibromochloromethane	ND		mg/kg dry	0.0026	0.0051	1	EPA 8260D	06/24/2025 09:04	06/24/2025 15:44	PRS
								Certifications:	NELAC-NY10854,NELAC-NY12058,NJDEP-CT005,PADEP-68-04		
74-95-3	Dibromomethane	ND		mg/kg dry	0.0026	0.0051	1	EPA 8260D	06/24/2025 09:04	06/24/2025 15:44	PRS
								Certifications:	NELAC-NY10854,NELAC-NY12058,NJDEP-CT005,PADEP-68-04		
75-71-8	Dichlorodifluoromethane	ND		mg/kg dry	0.0026	0.0051	1	EPA 8260D	06/24/2025 09:04	06/24/2025 15:44	PRS
								Certifications:	NELAC-NY10854,NELAC-NY12058,NJDEP-CT005,PADEP-68-04		

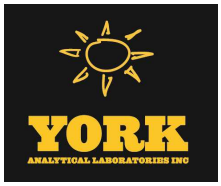

Sample Information

Client Sample ID: SB-6 (10-12) **York Sample ID:** 25F1387-12

York Project (SDG) No.	Client Project ID	Matrix	Collection Date/Time	Date Received
25F1387	2425 Atlantic Ave 25030016	Soil	June 20, 2025 11:37 am	06/20/2025

Volatile Organics, 8260 - Comprehensive

Log-in Notes:

Sample Notes:

Sample Prepared by Method: EPA 5035A

CAS No.	Parameter	Result	Flag	Units	Reported to LOD/MDL	LOQ	Dilution	Reference Method	Date/Time Prepared	Date/Time Analyzed	Analyst
100-41-4	Ethyl Benzene	ND	QL-02	mg/kg dry	0.0026	0.0051	1	EPA 8260D	06/24/2025 09:04	06/24/2025 15:44	PRS
								Certifications:	CTDOH-PH-0723,NELAC-NY10854,NELAC-NY12058,NJDEP-CT		
87-68-3	Hexachlorobutadiene	ND		mg/kg dry	0.0026	0.0051	1	EPA 8260D	06/24/2025 09:04	06/24/2025 15:44	PRS
								Certifications:	NELAC-NY10854,NELAC-NY12058,NJDEP-CT005,PADEP-68-04		
98-82-8	Isopropylbenzene	ND		mg/kg dry	0.0026	0.0051	1	EPA 8260D	06/24/2025 09:04	06/24/2025 15:44	PRS
								Certifications:	CTDOH-PH-0723,NELAC-NY10854,NELAC-NY12058,NJDEP-CT		
79-20-9	Methyl acetate	ND	CCVE	mg/kg dry	0.0026	0.0051	1	EPA 8260D	06/24/2025 09:04	06/24/2025 15:44	PRS
								Certifications:	NELAC-NY10854,NELAC-NY12058,NJDEP-CT005,PADEP-68-04		
1634-04-4	Methyl tert-butyl ether (MTBE)	ND	QL-02	mg/kg dry	0.0026	0.0051	1	EPA 8260D	06/24/2025 09:04	06/24/2025 15:44	PRS
								Certifications:	CTDOH-PH-0723,NELAC-NY10854,NELAC-NY12058,NJDEP-CT		
108-87-2	Methylcyclohexane	ND		mg/kg dry	0.0026	0.0051	1	EPA 8260D	06/24/2025 09:04	06/24/2025 15:44	PRS
								Certifications:	NELAC-NY10854,NELAC-NY12058,NJDEP-CT005,PADEP-68-04		
75-09-2	Methylene chloride	ND		mg/kg dry	0.0051	0.010	1	EPA 8260D	06/24/2025 09:04	06/24/2025 15:44	PRS
								Certifications:	CTDOH-PH-0723,NELAC-NY10854,NELAC-NY12058,NJDEP-CT		
104-51-8	n-Butylbenzene	ND		mg/kg dry	0.0026	0.0051	1	EPA 8260D	06/24/2025 09:04	06/24/2025 15:44	PRS
								Certifications:	CTDOH-PH-0723,NELAC-NY10854,NELAC-NY12058,NJDEP-CT		
103-65-1	n-Propylbenzene	ND		mg/kg dry	0.0026	0.0051	1	EPA 8260D	06/24/2025 09:04	06/24/2025 15:44	PRS
								Certifications:	CTDOH-PH-0723,NELAC-NY10854,NELAC-NY12058,NJDEP-CT		
95-47-6	o-Xylene	ND	QL-02	mg/kg dry	0.0026	0.0051	1	EPA 8260D	06/24/2025 09:04	06/24/2025 15:44	PRS
								Certifications:	CTDOH-PH-0723,NELAC-NY10854,NELAC-NY12058,PADEP-68		
179601-23-1	p- & m- Xylenes	ND		mg/kg dry	0.0051	0.010	1	EPA 8260D	06/24/2025 09:04	06/24/2025 15:44	PRS
								Certifications:	CTDOH-PH-0723,NELAC-NY10854,NELAC-NY12058,PADEP-68		
99-87-6	p-Isopropyltoluene	ND		mg/kg dry	0.0026	0.0051	1	EPA 8260D	06/24/2025 09:04	06/24/2025 15:44	PRS
								Certifications:	CTDOH-PH-0723,NELAC-NY10854,NELAC-NY12058,NJDEP-CT		
135-98-8	sec-Butylbenzene	ND		mg/kg dry	0.0026	0.0051	1	EPA 8260D	06/24/2025 09:04	06/24/2025 15:44	PRS
								Certifications:	CTDOH-PH-0723,NELAC-NY10854,NELAC-NY12058,NJDEP-CT		
100-42-5	Styrene	ND	QL-02	mg/kg dry	0.0026	0.0051	1	EPA 8260D	06/24/2025 09:04	06/24/2025 15:44	PRS
								Certifications:	CTDOH-PH-0723,NELAC-NY10854,NELAC-NY12058,NJDEP-CT		
75-65-0	tert-Butyl alcohol (TBA)	ND	QL-02	mg/kg dry	0.013	0.026	1	EPA 8260D	06/24/2025 09:04	06/24/2025 15:44	PRS
								Certifications:	NELAC-NY10854,NELAC-NY12058,NJDEP-CT005,PADEP-68-04		
98-06-6	tert-Butylbenzene	ND		mg/kg dry	0.0026	0.0051	1	EPA 8260D	06/24/2025 09:04	06/24/2025 15:44	PRS
								Certifications:	CTDOH-PH-0723,NELAC-NY10854,NELAC-NY12058,NJDEP-CT		
127-18-4	Tetrachloroethylene	ND	QL-02	mg/kg dry	0.0026	0.0051	1	EPA 8260D	06/24/2025 09:04	06/24/2025 15:44	PRS
								Certifications:	CTDOH-PH-0723,NELAC-NY10854,NELAC-NY12058,NJDEP-CT		
108-88-3	Toluene	ND		mg/kg dry	0.0026	0.0051	1	EPA 8260D	06/24/2025 09:04	06/24/2025 15:44	PRS
								Certifications:	CTDOH-PH-0723,NELAC-NY10854,NELAC-NY12058,NJDEP-CT		
156-60-5	trans-1,2-Dichloroethylene	ND		mg/kg dry	0.0026	0.0051	1	EPA 8260D	06/24/2025 09:04	06/24/2025 15:44	PRS
								Certifications:	CTDOH-PH-0723,NELAC-NY10854,NELAC-NY12058,NJDEP-CT		
10061-02-6	trans-1,3-Dichloropropylene	ND		mg/kg dry	0.0026	0.0051	1	EPA 8260D	06/24/2025 09:04	06/24/2025 15:44	PRS
								Certifications:	CTDOH-PH-0723,NELAC-NY10854,NELAC-NY12058,NJDEP-CT		
79-01-6	Trichloroethylene	ND		mg/kg dry	0.0026	0.0051	1	EPA 8260D	06/24/2025 09:04	06/24/2025 15:44	PRS
								Certifications:	CTDOH-PH-0723,NELAC-NY10854,NELAC-NY12058,NJDEP-CT		
75-69-4	Trichlorofluoromethane	ND		mg/kg dry	0.0026	0.0051	1	EPA 8260D	06/24/2025 09:04	06/24/2025 15:44	PRS
								Certifications:	CTDOH-PH-0723,NELAC-NY10854,NELAC-NY12058,NJDEP-CT		

Sample Information

Client Sample ID: SB-6 (10-12) **York Sample ID:** 25F1387-12

York Project (SDG) No.	Client Project ID	Matrix	Collection Date/Time	Date Received
25F1387	2425 Atlantic Ave 25030016	Soil	June 20, 2025 11:37 am	06/20/2025

Volatile Organics, 8260 - Comprehensive

Log-in Notes:

Sample Notes:

Sample Prepared by Method: EPA 5035A

CAS No.	Parameter	Result	Flag	Units	Reported to LOD/MDL	LOQ	Dilution	Reference Method	Date/Time Prepared	Date/Time Analyzed	Analyst
75-01-4	Vinyl Chloride	ND		mg/kg dry	0.0026	0.0051	1	EPA 8260D	06/24/2025 09:04	06/24/2025 15:44	PRS
								Certifications:	CTDOH-PH-0723,NELAC-NY10854,NELAC-NY12058,NJDEP-CT		
1330-20-7	Xylenes, Total	ND		mg/kg dry	0.0077	0.015	1	EPA 8260D	06/24/2025 09:04	06/24/2025 15:44	PRS
								Certifications:	CTDOH-PH-0723,NELAC-NY10854,NELAC-NY12058,NJDEP-CT		

	Surrogate Recoveries	Result	Acceptance Range
17060-07-0	*Surrogate: SURR: 1,2-Dichloroethane-d4*	*102 %*	*77-125*
2037-26-5	*Surrogate: SURR: Toluene-d8*	*91.6 %*	*85-120*
460-00-4	*Surrogate: SURR: p-Bromofluorobenzene*	*102 %*	*76-130*

Semi-Volatiles, 8270 - Comprehensive

Log-in Notes:

Sample Notes:

Sample Prepared by Method: EPA 3550C

CAS No.	Parameter	Result	Flag	Units	Reported to LOD/MDL	LOQ	Dilution	Reference Method	Date/Time Prepared	Date/Time Analyzed	Analyst
92-52-4	1,1-Biphenyl	ND		mg/kg dry	0.0426	0.0850	2	EPA 8270E	06/24/2025 08:47	06/24/2025 23:35	AK
								Certifications:	NELAC-NY10854,NJDEP-CT005,PADEP-68-04440		
95-94-3	1,2,4,5-Tetrachlorobenzene	ND	CCVE	mg/kg dry	0.0850	0.170	2	EPA 8270E	06/24/2025 08:47	06/24/2025 23:35	AK
								Certifications:	NELAC-NY10854,NJDEP-CT005,PADEP-68-04440		
120-82-1	1,2,4-Trichlorobenzene	ND		mg/kg dry	0.0426	0.0850	2	EPA 8270E	06/24/2025 08:47	06/24/2025 23:35	AK
								Certifications:	CTDOH-PH-0723,NELAC-NY10854,NJDEP-CT005,PADEP-68-044		
95-50-1	1,2-Dichlorobenzene	ND		mg/kg dry	0.0426	0.0850	2	EPA 8270E	06/24/2025 08:47	06/24/2025 23:35	AK
								Certifications:	NELAC-NY10854,PADEP-68-04440		
122-66-7	1,2-Diphenylhydrazine (as Azobenzene)	ND		mg/kg dry	0.0426	0.0850	2	EPA 8270E	06/24/2025 08:47	06/24/2025 23:35	AK
								Certifications:	NELAC-NY10854,NJDEP-CT005,PADEP-68-04440		
541-73-1	1,3-Dichlorobenzene	ND		mg/kg dry	0.0426	0.0850	2	EPA 8270E	06/24/2025 08:47	06/24/2025 23:35	AK
								Certifications:	NELAC-NY10854,PADEP-68-04440		
106-46-7	1,4-Dichlorobenzene	ND		mg/kg dry	0.0426	0.0850	2	EPA 8270E	06/24/2025 08:47	06/24/2025 23:35	AK
								Certifications:	NELAC-NY10854,PADEP-68-04440		
58-90-2	2,3,4,6-Tetrachlorophenol	ND		mg/kg dry	0.0850	0.170	2	EPA 8270E	06/24/2025 08:47	06/24/2025 23:35	AK
								Certifications:	NELAC-NY10854,NJDEP-CT005,PADEP-68-04440		
95-95-4	2,4,5-Trichlorophenol	ND		mg/kg dry	0.0426	0.0850	2	EPA 8270E	06/24/2025 08:47	06/24/2025 23:35	AK
								Certifications:	CTDOH-PH-0723,NELAC-NY10854,NJDEP-CT005,PADEP-68-044		
88-06-2	2,4,6-Trichlorophenol	ND		mg/kg dry	0.0426	0.0850	2	EPA 8270E	06/24/2025 08:47	06/24/2025 23:35	AK
								Certifications:	CTDOH-PH-0723,NELAC-NY10854,NJDEP-CT005,PADEP-68-044		
120-83-2	2,4-Dichlorophenol	ND		mg/kg dry	0.0426	0.0850	2	EPA 8270E	06/24/2025 08:47	06/24/2025 23:35	AK
								Certifications:	CTDOH-PH-0723,NELAC-NY10854,NJDEP-CT005,PADEP-68-044		
105-67-9	2,4-Dimethylphenol	ND		mg/kg dry	0.0426	0.0850	2	EPA 8270E	06/24/2025 08:47	06/24/2025 23:35	AK
								Certifications:	CTDOH-PH-0723,NELAC-NY10854,NJDEP-CT005,PADEP-68-044		
51-28-5	2,4-Dinitrophenol	ND		mg/kg dry	0.0850	0.170	2	EPA 8270E	06/24/2025 08:47	06/24/2025 23:35	AK
								Certifications:	CTDOH-PH-0723,NELAC-NY10854,NJDEP-CT005,PADEP-68-044		
121-14-2	2,4-Dinitrotoluene	ND		mg/kg dry	0.0426	0.0850	2	EPA 8270E	06/24/2025 08:47	06/24/2025 23:35	AK
								Certifications:	CTDOH-PH-0723,NELAC-NY10854,NJDEP-CT005,PADEP-68-044		

Sample Information

Client Sample ID: SB-6 (10-12) **York Sample ID:** 25F1387-12

York Project (SDG) No.	Client Project ID	Matrix	Collection Date/Time	Date Received
25F1387	2425 Atlantic Ave 25030016	Soil	June 20, 2025 11:37 am	06/20/2025

Semi-Volatiles, 8270 - Comprehensive

Log-in Notes:

Sample Notes:

Sample Prepared by Method: EPA 3550C

CAS No.	Parameter	Result	Flag	Units	Reported to LOD/MDL	LOQ	Dilution	Reference Method	Date/Time Prepared	Date/Time Analyzed	Analyst
606-20-2	2,6-Dinitrotoluene	ND		mg/kg dry	0.0426	0.0850	2	EPA 8270E	06/24/2025 08:47	06/24/2025 23:35	AK
								Certifications:	CTDOH-PH-0723,NELAC-NY10854,NJDEP-CT005,PADEP-68-044		
91-58-7	2-Chloronaphthalene	ND		mg/kg dry	0.0426	0.0850	2	EPA 8270E	06/24/2025 08:47	06/24/2025 23:35	AK
								Certifications:	CTDOH-PH-0723,NELAC-NY10854,NJDEP-CT005,PADEP-68-044		
95-57-8	2-Chlorophenol	ND		mg/kg dry	0.0426	0.0850	2	EPA 8270E	06/24/2025 08:47	06/24/2025 23:35	AK
								Certifications:	CTDOH-PH-0723,NELAC-NY10854,NJDEP-CT005,PADEP-68-044		
91-57-6	2-Methylnaphthalene	ND		mg/kg dry	0.0426	0.0850	2	EPA 8270E	06/24/2025 08:47	06/24/2025 23:35	AK
								Certifications:	CTDOH-PH-0723,NELAC-NY10854,NJDEP-CT005,PADEP-68-044		
95-48-7	2-Methylphenol	ND		mg/kg dry	0.0426	0.0850	2	EPA 8270E	06/24/2025 08:47	06/24/2025 23:35	AK
								Certifications:	CTDOH-PH-0723,NELAC-NY10854,NJDEP-CT005,PADEP-68-044		
88-74-4	2-Nitroaniline	ND		mg/kg dry	0.0850	0.170	2	EPA 8270E	06/24/2025 08:47	06/24/2025 23:35	AK
								Certifications:	CTDOH-PH-0723,NELAC-NY10854,NJDEP-CT005,PADEP-68-044		
88-75-5	2-Nitrophenol	ND		mg/kg dry	0.0426	0.0850	2	EPA 8270E	06/24/2025 08:47	06/24/2025 23:35	AK
								Certifications:	CTDOH-PH-0723,NELAC-NY10854,NJDEP-CT005,PADEP-68-044		
65794-96-9	3- & 4-Methylphenols	ND		mg/kg dry	0.0426	0.0850	2	EPA 8270E	06/24/2025 08:47	06/24/2025 23:35	AK
								Certifications:	CTDOH-PH-0723,NELAC-NY10854,NJDEP-CT005,PADEP-68-044		
91-94-1	3,3-Dichlorobenzidine	ND	CAL-E	mg/kg dry	0.0426	0.0850	2	EPA 8270E	06/24/2025 08:47	06/24/2025 23:35	AK
								Certifications:	NELAC-NY10854,NJDEP-CT005,PADEP-68-04440		
99-09-2	3-Nitroaniline	ND		mg/kg dry	0.0850	0.170	2	EPA 8270E	06/24/2025 08:47	06/24/2025 23:35	AK
								Certifications:	CTDOH-PH-0723,NELAC-NY10854,NJDEP-CT005,PADEP-68-044		
534-52-1	4,6-Dinitro-2-methylphenol	ND		mg/kg dry	0.0850	0.170	2	EPA 8270E	06/24/2025 08:47	06/24/2025 23:35	AK
								Certifications:	CTDOH-PH-0723,NELAC-NY10854,NJDEP-CT005,PADEP-68-044		
101-55-3	4-Bromophenyl phenyl ether	ND		mg/kg dry	0.0426	0.0850	2	EPA 8270E	06/24/2025 08:47	06/24/2025 23:35	AK
								Certifications:	CTDOH-PH-0723,NELAC-NY10854,NJDEP-CT005,PADEP-68-044		
59-50-7	4-Chloro-3-methylphenol	ND		mg/kg dry	0.0426	0.0850	2	EPA 8270E	06/24/2025 08:47	06/24/2025 23:35	AK
								Certifications:	CTDOH-PH-0723,NELAC-NY10854,NJDEP-CT005,PADEP-68-044		
106-47-8	4-Chloroaniline	ND		mg/kg dry	0.0426	0.0850	2	EPA 8270E	06/24/2025 08:47	06/24/2025 23:35	AK
								Certifications:	CTDOH-PH-0723,NELAC-NY10854,NJDEP-CT005,PADEP-68-044		
7005-72-3	4-Chlorophenyl phenyl ether	ND		mg/kg dry	0.0426	0.0850	2	EPA 8270E	06/24/2025 08:47	06/24/2025 23:35	AK
								Certifications:	CTDOH-PH-0723,NELAC-NY10854,NJDEP-CT005,PADEP-68-044		
100-01-6	4-Nitroaniline	ND		mg/kg dry	0.0850	0.170	2	EPA 8270E	06/24/2025 08:47	06/24/2025 23:35	AK
								Certifications:	CTDOH-PH-0723,NELAC-NY10854,NJDEP-CT005,PADEP-68-044		
100-02-7	4-Nitrophenol	ND		mg/kg dry	0.0850	0.170	2	EPA 8270E	06/24/2025 08:47	06/24/2025 23:35	AK
								Certifications:	CTDOH-PH-0723,NELAC-NY10854,NJDEP-CT005,PADEP-68-044		
83-32-9	Acenaphthene	ND		mg/kg dry	0.0426	0.0850	2	EPA 8270E	06/24/2025 08:47	06/24/2025 23:35	AK
								Certifications:	CTDOH-PH-0723,NELAC-NY10854,NJDEP-CT005,PADEP-68-044		
208-96-8	Acenaphthylene	ND		mg/kg dry	0.0426	0.0850	2	EPA 8270E	06/24/2025 08:47	06/24/2025 23:35	AK
								Certifications:	CTDOH-PH-0723,NELAC-NY10854,NJDEP-CT005,PADEP-68-044		
98-86-2	Acetophenone	ND		mg/kg dry	0.0426	0.0850	2	EPA 8270E	06/24/2025 08:47	06/24/2025 23:35	AK
								Certifications:	NELAC-NY10854,NJDEP-CT005,PADEP-68-04440		
62-53-3	Aniline	ND		mg/kg dry	0.170	0.340	2	EPA 8270E	06/24/2025 08:47	06/24/2025 23:35	AK
								Certifications:	NELAC-NY10854,NJDEP-CT005,PADEP-68-04440		
120-12-7	Anthracene	ND		mg/kg dry	0.0426	0.0850	2	EPA 8270E	06/24/2025 08:47	06/24/2025 23:35	AK
								Certifications:	CTDOH-PH-0723,NELAC-NY10854,NJDEP-CT005,PADEP-68-044		

Sample Information

Client Sample ID: SB-6 (10-12) **York Sample ID:** 25F1387-12

York Project (SDG) No.	Client Project ID	Matrix	Collection Date/Time	Date Received
25F1387	2425 Atlantic Ave 25030016	Soil	June 20, 2025 11:37 am	06/20/2025

Semi-Volatiles, 8270 - Comprehensive

Log-in Notes:

Sample Notes:

Sample Prepared by Method: EPA 3550C

CAS No.	Parameter	Result	Flag	Units	Reported to LOD/MDL	LOQ	Dilution	Reference Method	Date/Time Prepared	Date/Time Analyzed	Analyst
1912-24-9	Atrazine	ND	CCVE	mg/kg dry	0.0426	0.0850	2	EPA 8270E	06/24/2025 08:47	06/24/2025 23:35	AK
								Certifications:	NELAC-NY10854,NJDEP-CT005,PADEP-68-04440		
100-52-7	Benzaldehyde	ND	CCVE, ICVE	mg/kg dry	0.0426	0.0850	2	EPA 8270E	06/24/2025 08:47	06/24/2025 23:35	AK
								Certifications:	NELAC-NY10854,NJDEP-CT005,PADEP-68-04440		
92-87-5	Benzidine	ND	CAL-E	mg/kg dry	0.170	0.340	2	EPA 8270E	06/24/2025 08:47	06/24/2025 23:35	AK
								Certifications:	CTDOH-PH-0723,NELAC-NY10854,PADEP-68-04440		
56-55-3	**Benzo(a)anthracene**	**0.0605**	J	mg/kg dry	0.0426	0.0850	2	EPA 8270E	06/24/2025 08:47	06/24/2025 23:35	AK
								Certifications:	CTDOH-PH-0723,NELAC-NY10854,NJDEP-CT005,PADEP-68-044		
50-32-8	**Benzo(a)pyrene**	**0.0510**	J	mg/kg dry	0.0426	0.0850	2	EPA 8270E	06/24/2025 08:47	06/24/2025 23:35	AK
								Certifications:	CTDOH-PH-0723,NELAC-NY10854,NJDEP-CT005,PADEP-68-044		
205-99-2	**Benzo(b)fluoranthene**	**0.0741**	J	mg/kg dry	0.0426	0.0850	2	EPA 8270E	06/24/2025 08:47	06/24/2025 23:35	AK
								Certifications:	CTDOH-PH-0723,NELAC-NY10854,NJDEP-CT005,PADEP-68-044		
191-24-2	Benzo(g,h,i)perylene	ND		mg/kg dry	0.0426	0.0850	2	EPA 8270E	06/24/2025 08:47	06/24/2025 23:35	AK
								Certifications:	CTDOH-PH-0723,NELAC-NY10854,NJDEP-CT005,PADEP-68-044		
207-08-9	**Benzo(k)fluoranthene**	**0.0700**	J	mg/kg dry	0.0426	0.0850	2	EPA 8270E	06/24/2025 08:47	06/24/2025 23:35	AK
								Certifications:	CTDOH-PH-0723,NELAC-NY10854,NJDEP-CT005,PADEP-68-044		
65-85-0	Benzoic acid	ND	ICVE	mg/kg dry	0.0426	0.0850	2	EPA 8270E	06/24/2025 08:47	06/24/2025 23:35	AK
								Certifications:	NELAC-NY10854,NJDEP-CT005,PADEP-68-04440		
100-51-6	Benzyl alcohol	ND		mg/kg dry	0.0426	0.0850	2	EPA 8270E	06/24/2025 08:47	06/24/2025 23:35	AK
								Certifications:	NELAC-NY10854,NJDEP-CT005,PADEP-68-04440		
85-68-7	Benzyl butyl phthalate	ND		mg/kg dry	0.0426	0.0850	2	EPA 8270E	06/24/2025 08:47	06/24/2025 23:35	AK
								Certifications:	CTDOH-PH-0723,NELAC-NY10854,NJDEP-CT005,PADEP-68-044		
111-91-1	Bis(2-chloroethoxy)methane	ND		mg/kg dry	0.0426	0.0850	2	EPA 8270E	06/24/2025 08:47	06/24/2025 23:35	AK
								Certifications:	CTDOH-PH-0723,NELAC-NY10854,NJDEP-CT005,PADEP-68-044		
111-44-4	Bis(2-chloroethyl)ether	ND		mg/kg dry	0.0426	0.0850	2	EPA 8270E	06/24/2025 08:47	06/24/2025 23:35	AK
								Certifications:	CTDOH-PH-0723,NELAC-NY10854,NJDEP-CT005,PADEP-68-044		
108-60-1	Bis(2-chloroisopropyl)ether	ND		mg/kg dry	0.0426	0.0850	2	EPA 8270E	06/24/2025 08:47	06/24/2025 23:35	AK
								Certifications:	CTDOH-PH-0723,NELAC-NY10854,NJDEP-CT005,PADEP-68-044		
117-81-7	Bis(2-ethylhexyl)phthalate	ND		mg/kg dry	0.0426	0.0850	2	EPA 8270E	06/24/2025 08:47	06/24/2025 23:35	AK
								Certifications:	CTDOH-PH-0723,NELAC-NY10854,NJDEP-CT005,PADEP-68-044		
105-60-2	Caprolactam	ND	CAL-E, CCVE	mg/kg dry	0.0850	0.170	2	EPA 8270E	06/24/2025 08:47	06/24/2025 23:35	AK
								Certifications:	NELAC-NY10854,NJDEP-CT005,PADEP-68-04440		
86-74-8	Carbazole	ND		mg/kg dry	0.0426	0.0850	2	EPA 8270E	06/24/2025 08:47	06/24/2025 23:35	AK
								Certifications:	CTDOH-PH-0723,NELAC-NY10854,NJDEP-CT005,PADEP-68-044		
218-01-9	**Chrysene**	**0.0598**	J	mg/kg dry	0.0426	0.0850	2	EPA 8270E	06/24/2025 08:47	06/24/2025 23:35	AK
								Certifications:	CTDOH-PH-0723,NELAC-NY10854,NJDEP-CT005,PADEP-68-044		
53-70-3	Dibenzo(a,h)anthracene	ND		mg/kg dry	0.0426	0.0850	2	EPA 8270E	06/24/2025 08:47	06/24/2025 23:35	AK
								Certifications:	CTDOH-PH-0723,NELAC-NY10854,NJDEP-CT005,PADEP-68-044		
132-64-9	Dibenzofuran	ND		mg/kg dry	0.0426	0.0850	2	EPA 8270E	06/24/2025 08:47	06/24/2025 23:35	AK
								Certifications:	CTDOH-PH-0723,NELAC-NY10854,NJDEP-CT005,PADEP-68-044		
84-66-2	Diethyl phthalate	ND		mg/kg dry	0.0426	0.0850	2	EPA 8270E	06/24/2025 08:47	06/24/2025 23:35	AK
								Certifications:	CTDOH-PH-0723,NELAC-NY10854,NJDEP-CT005,PADEP-68-044		
131-11-3	Dimethyl phthalate	ND		mg/kg dry	0.0426	0.0850	2	EPA 8270E	06/24/2025 08:47	06/24/2025 23:35	AK
								Certifications:	CTDOH-PH-0723,NELAC-NY10854,NJDEP-CT005,PADEP-68-044		

Sample Information

Client Sample ID: SB-6 (10-12) **York Sample ID:** 25F1387-12

York Project (SDG) No.	Client Project ID	Matrix	Collection Date/Time	Date Received
25F1387	2425 Atlantic Ave 25030016	Soil	June 20, 2025 11:37 am	06/20/2025

Semi-Volatiles, 8270 - Comprehensive

Log-in Notes:

Sample Notes:

Sample Prepared by Method: EPA 3550C

CAS No.	Parameter	Result	Flag	Units	Reported to LOD/MDL	LOQ	Dilution	Reference Method	Date/Time Prepared	Date/Time Analyzed	Analyst
84-74-2	**Di-n-butyl phthalate**	**0.0951**	CCVE	mg/kg dry	0.0426	0.0850	2	EPA 8270E	06/24/2025 08:47	06/24/2025 23:35	AK
								Certifications:	CTDOH-PH-0723,NELAC-NY10854,NJDEP-CT005,PADEP-68-044		
117-84-0	Di-n-octyl phthalate	ND		mg/kg dry	0.0426	0.0850	2	EPA 8270E	06/24/2025 08:47	06/24/2025 23:35	AK
								Certifications:	CTDOH-PH-0723,NELAC-NY10854,NJDEP-CT005,PADEP-68-044		
206-44-0	**Fluoranthene**	**0.0836**	J	mg/kg dry	0.0426	0.0850	2	EPA 8270E	06/24/2025 08:47	06/24/2025 23:35	AK
								Certifications:	CTDOH-PH-0723,NELAC-NY10854,NJDEP-CT005,PADEP-68-044		
86-73-7	Fluorene	ND		mg/kg dry	0.0426	0.0850	2	EPA 8270E	06/24/2025 08:47	06/24/2025 23:35	AK
								Certifications:	NELAC-NY10854,NJDEP-CT005,PADEP-68-04440		
118-74-1	Hexachlorobenzene	ND		mg/kg dry	0.0426	0.0850	2	EPA 8270E	06/24/2025 08:47	06/24/2025 23:35	AK
								Certifications:	CTDOH-PH-0723,NELAC-NY10854,NJDEP-CT005,PADEP-68-044		
87-68-3	Hexachlorobutadiene	ND		mg/kg dry	0.0426	0.0850	2	EPA 8270E	06/24/2025 08:47	06/24/2025 23:35	AK
								Certifications:	CTDOH-PH-0723,NELAC-NY10854,NJDEP-CT005,PADEP-68-044		
77-47-4	Hexachlorocyclopentadiene	ND		mg/kg dry	0.0426	0.0850	2	EPA 8270E	06/24/2025 08:47	06/24/2025 23:35	AK
								Certifications:	CTDOH-PH-0723,NELAC-NY10854,NJDEP-CT005,PADEP-68-044		
67-72-1	Hexachloroethane	ND		mg/kg dry	0.0426	0.0850	2	EPA 8270E	06/24/2025 08:47	06/24/2025 23:35	AK
								Certifications:	CTDOH-PH-0723,NELAC-NY10854,NJDEP-CT005,PADEP-68-044		
193-39-5	Indeno(1,2,3-cd)pyrene	ND		mg/kg dry	0.0426	0.0850	2	EPA 8270E	06/24/2025 08:47	06/24/2025 23:35	AK
								Certifications:	CTDOH-PH-0723,NELAC-NY10854,NJDEP-CT005,PADEP-68-044		
78-59-1	Isophorone	ND		mg/kg dry	0.0426	0.0850	2	EPA 8270E	06/24/2025 08:47	06/24/2025 23:35	AK
								Certifications:	CTDOH-PH-0723,NELAC-NY10854,NJDEP-CT005,PADEP-68-044		
91-20-3	Naphthalene	ND		mg/kg dry	0.0426	0.0850	2	EPA 8270E	06/24/2025 08:47	06/24/2025 23:35	AK
								Certifications:	CTDOH-PH-0723,NELAC-NY10854,NJDEP-CT005,PADEP-68-044		
98-95-3	Nitrobenzene	ND		mg/kg dry	0.0426	0.0850	2	EPA 8270E	06/24/2025 08:47	06/24/2025 23:35	AK
								Certifications:	CTDOH-PH-0723,NELAC-NY10854,NJDEP-CT005,PADEP-68-044		
62-75-9	N-Nitrosodimethylamine	ND		mg/kg dry	0.0426	0.0850	2	EPA 8270E	06/24/2025 08:47	06/24/2025 23:35	AK
								Certifications:	CTDOH-PH-0723,NELAC-NY10854,NJDEP-CT005,PADEP-68-044		
621-64-7	N-nitroso-di-n-propylamine	ND		mg/kg dry	0.0426	0.0850	2	EPA 8270E	06/24/2025 08:47	06/24/2025 23:35	AK
								Certifications:	CTDOH-PH-0723,NELAC-NY10854,NJDEP-CT005,PADEP-68-044		
86-30-6	N-Nitrosodiphenylamine	ND		mg/kg dry	0.0426	0.0850	2	EPA 8270E	06/24/2025 08:47	06/24/2025 23:35	AK
								Certifications:	CTDOH-PH-0723,NELAC-NY10854,NJDEP-CT005,PADEP-68-044		
87-86-5	Pentachlorophenol	ND		mg/kg dry	0.0426	0.0850	2	EPA 8270E	06/24/2025 08:47	06/24/2025 23:35	AK
								Certifications:	CTDOH-PH-0723,NELAC-NY10854,NJDEP-CT005,PADEP-68-044		
85-01-8	Phenanthrene	ND		mg/kg dry	0.0426	0.0850	2	EPA 8270E	06/24/2025 08:47	06/24/2025 23:35	AK
								Certifications:	CTDOH-PH-0723,NELAC-NY10854,NJDEP-CT005,PADEP-68-044		
108-95-2	Phenol	ND		mg/kg dry	0.0426	0.0850	2	EPA 8270E	06/24/2025 08:47	06/24/2025 23:35	AK
								Certifications:	CTDOH-PH-0723,NELAC-NY10854,NJDEP-CT005,PADEP-68-044		
129-00-0	**Pyrene**	**0.0945**		mg/kg dry	0.0426	0.0850	2	EPA 8270E	06/24/2025 08:47	06/24/2025 23:35	AK
								Certifications:	CTDOH-PH-0723,NELAC-NY10854,NJDEP-CT005,PADEP-68-044		
110-86-1	Pyridine	ND		mg/kg dry	0.170	0.340	2	EPA 8270E	06/24/2025 08:47	06/24/2025 23:35	AK
								Certifications:	CTDOH-PH-0723,NELAC-NY10854,NJDEP-CT005,PADEP-68-044		

	Surrogate Recoveries	Result	Acceptance Range
367-12-4	*Surrogate: SURR: 2-Fluorophenol*	*67.9 %*	*20-108*
13127-88-3	*Surrogate: SURR: Phenol-d6*	*58.4 %*	*23-114*

Sample Information

Client Sample ID: SB-6 (10-12) **York Sample ID:** 25F1387-12

York Project (SDG) No.	Client Project ID	Matrix	Collection Date/Time	Date Received
25F1387	2425 Atlantic Ave 25030016	Soil	June 20, 2025 11:37 am	06/20/2025

Semi-Volatiles, 8270 - Comprehensive

Log-in Notes: **Sample Notes:**

Sample Prepared by Method: EPA 3550C

CAS No.	Parameter	Result	Flag	Units	Reported to LOD/MDL	LOQ	Dilution	Reference Method	Date/Time Prepared	Date/Time Analyzed	Analyst
4165-60-0	*Surrogate: SURR: Nitrobenzene-d5*	*45.5 %*			*22-108*						
321-60-8	*Surrogate: SURR: 2-Fluorobiphenyl*	*63.0 %*			*21-113*						
118-79-6	*Surrogate: SURR: 2,4,6-Tribromophenol*	*60.2 %*			*19-110*						
1718-51-0	*Surrogate: SURR: Terphenyl-d14*	*65.4 %*			*24-116*						

Pesticides, 8081 NYSDEC Part 375

Log-in Notes: **Sample Notes:**

Sample Prepared by Method: EPA 3550C

CAS No.	Parameter	Result	Flag	Units	Reported to LOQ	Dilution	Reference Method	Date/Time Prepared	Date/Time Analyzed	Analyst
72-54-8	4,4'-DDD	ND		mg/kg dry	0.00169	5	EPA 8081B	06/24/2025 12:04	06/24/2025 20:23	RJ
							Certifications:	CTDOH-PH-0723,NELAC-NY10854,NJDEP-CT005,PADEP-68-044		
72-55-9	4,4'-DDE	ND		mg/kg dry	0.00169	5	EPA 8081B	06/24/2025 12:04	06/24/2025 20:23	RJ
							Certifications:	CTDOH-PH-0723,NELAC-NY10854,NJDEP-CT005,PADEP-68-044		
50-29-3	4,4'-DDT	ND		mg/kg dry	0.00169	5	EPA 8081B	06/24/2025 12:04	06/24/2025 20:23	RJ
							Certifications:	CTDOH-PH-0723,NELAC-NY10854,NJDEP-CT005,PADEP-68-044		
309-00-2	Aldrin	ND		mg/kg dry	0.00169	5	EPA 8081B	06/24/2025 12:04	06/24/2025 20:23	RJ
							Certifications:	CTDOH-PH-0723,NELAC-NY10854,NJDEP-CT005,PADEP-68-044		
319-84-6	alpha-BHC	ND		mg/kg dry	0.00169	5	EPA 8081B	06/24/2025 12:04	06/24/2025 20:23	RJ
							Certifications:	CTDOH-PH-0723,NELAC-NY10854,NJDEP-CT005,PADEP-68-044		
5103-71-9	alpha-Chlordane	ND		mg/kg dry	0.00169	5	EPA 8081B	06/24/2025 12:04	06/24/2025 20:23	RJ
							Certifications:	NELAC-NY10854,NJDEP-CT005		
319-85-7	beta-BHC	ND		mg/kg dry	0.00169	5	EPA 8081B	06/24/2025 12:04	06/24/2025 20:23	RJ
							Certifications:	CTDOH-PH-0723,NELAC-NY10854,NJDEP-CT005,PADEP-68-044		
319-86-8	delta-BHC	ND		mg/kg dry	0.00169	5	EPA 8081B	06/24/2025 12:04	06/24/2025 20:23	RJ
							Certifications:	CTDOH-PH-0723,NELAC-NY10854,NJDEP-CT005,PADEP-68-044		
60-57-1	Dieldrin	ND		mg/kg dry	0.00169	5	EPA 8081B	06/24/2025 12:04	06/24/2025 20:23	RJ
							Certifications:	CTDOH-PH-0723,NELAC-NY10854,NJDEP-CT005,PADEP-68-044		
959-98-8	Endosulfan I	ND		mg/kg dry	0.00169	5	EPA 8081B	06/24/2025 12:04	06/24/2025 20:23	RJ
							Certifications:	CTDOH-PH-0723,NELAC-NY10854,NJDEP-CT005,PADEP-68-044		
33213-65-9	Endosulfan II	ND		mg/kg dry	0.00169	5	EPA 8081B	06/24/2025 12:04	06/24/2025 20:23	RJ
							Certifications:	CTDOH-PH-0723,NELAC-NY10854		
1031-07-8	Endosulfan sulfate	ND		mg/kg dry	0.00169	5	EPA 8081B	06/24/2025 12:04	06/24/2025 20:23	RJ
							Certifications:	CTDOH-PH-0723,NELAC-NY10854,NJDEP-CT005,PADEP-68-044		
72-20-8	Endrin	ND		mg/kg dry	0.00169	5	EPA 8081B	06/24/2025 12:04	06/24/2025 20:23	RJ
							Certifications:	CTDOH-PH-0723,NELAC-NY10854,NJDEP-CT005,PADEP-68-044		
58-89-9	gamma-BHC (Lindane)	ND		mg/kg dry	0.00169	5	EPA 8081B	06/24/2025 12:04	06/24/2025 20:23	RJ
							Certifications:	CTDOH-PH-0723,NELAC-NY10854,NJDEP-CT005,PADEP-68-044		
76-44-8	Heptachlor	ND		mg/kg dry	0.00169	5	EPA 8081B	06/24/2025 12:04	06/24/2025 20:23	RJ
							Certifications:	CTDOH-PH-0723,NELAC-NY10854,NJDEP-CT005,PADEP-68-044		

	Surrogate Recoveries	Result	Acceptance Range
2051-24-3	*Surrogate: Decachlorobiphenyl*	*74.2 %*	*30-150*
877-09-8	*Surrogate: Tetrachloro-m-xylene*	*60.7 %*	*30-150*

Sample Information

Client Sample ID: SB-6 (10-12) **York Sample ID:** 25F1387-12

York Project (SDG) No.	Client Project ID	Matrix	Collection Date/Time	Date Received
25F1387	2425 Atlantic Ave 25030016	Soil	June 20, 2025 11:37 am	06/20/2025

Polychlorinated Biphenyls (PCB)

Log-in Notes:

Sample Notes:

Sample Prepared by Method: EPA 3550C

CAS No.	Parameter	Result	Flag	Units	Reported to LOQ	Dilution	Reference Method	Date/Time Prepared	Date/Time Analyzed	Analyst
12674-11-2	Aroclor 1016	ND		mg/kg dry	0.0171	1	EPA 8082A	06/24/2025 12:02	06/26/2025 02:02	NF
							Certifications:	NELAC-NY10854,CTDOH-PH-0723,NJDEP-CT005,PADEP-68-044		
11104-28-2	Aroclor 1221	ND		mg/kg dry	0.0171	1	EPA 8082A	06/24/2025 12:02	06/26/2025 02:02	NF
							Certifications:	NELAC-NY10854,CTDOH-PH-0723,NJDEP-CT005,PADEP-68-044		
11141-16-5	Aroclor 1232	ND		mg/kg dry	0.0171	1	EPA 8082A	06/24/2025 12:02	06/26/2025 02:02	NF
							Certifications:	NELAC-NY10854,CTDOH-PH-0723,NJDEP-CT005,PADEP-68-044		
53469-21-9	Aroclor 1242	ND		mg/kg dry	0.0171	1	EPA 8082A	06/24/2025 12:02	06/26/2025 02:02	NF
							Certifications:	NELAC-NY10854,CTDOH-PH-0723,NJDEP-CT005,PADEP-68-044		
12672-29-6	Aroclor 1248	ND		mg/kg dry	0.0171	1	EPA 8082A	06/24/2025 12:02	06/26/2025 02:02	NF
							Certifications:	NELAC-NY10854,CTDOH-PH-0723,NJDEP-CT005,PADEP-68-044		
11097-69-1	Aroclor 1254	ND		mg/kg dry	0.0171	1	EPA 8082A	06/24/2025 12:02	06/26/2025 02:02	NF
							Certifications:	NELAC-NY10854,CTDOH-PH-0723,NJDEP-CT005,PADEP-68-044		
11096-82-5	Aroclor 1260	ND		mg/kg dry	0.0171	1	EPA 8082A	06/24/2025 12:02	06/26/2025 02:02	NF
							Certifications:	NELAC-NY10854,CTDOH-PH-0723,NJDEP-CT005,PADEP-68-044		
1336-36-3	* Total PCBs	ND		mg/kg dry	0.0171	1	EPA 8082A	06/24/2025 12:02	06/26/2025 02:02	NF
							Certifications:			

	Surrogate Recoveries	Result	Acceptance Range
877-09-8	*Surrogate: Tetrachloro-m-xylene*	*72.5 %*	*30-120*
2051-24-3	*Surrogate: Decachlorobiphenyl*	*65.5 %*	*30-120*

Metals, Target Analyte

Log-in Notes:

Sample Notes:

Sample Prepared by Method: EPA 3050B

CAS No.	Parameter	Result	Flag	Units	Reported to LOQ	Dilution	Reference Method	Date/Time Prepared	Date/Time Analyzed	Analyst
7429-90-5	**Aluminum**	**9200**		mg/kg dry	4.29	1	EPA 6010D	06/24/2025 14:52	06/25/2025 12:05	AGNR
							Certifications:	CTDOH-PH-0723,NELAC-NY10854,NJDEP-CT005,PADEP-68-044		
7440-36-0	Antimony	ND		mg/kg dry	2.14	1	EPA 6010D	06/24/2025 14:52	06/25/2025 12:05	AGNR
							Certifications:	CTDOH-PH-0723,NELAC-NY10854,NJDEP-CT005,PADEP-68-044		
7440-38-2	**Arsenic**	**4.90**		mg/kg dry	1.29	1	EPA 6010D	06/24/2025 14:52	06/25/2025 12:05	AGNR
							Certifications:	CTDOH-PH-0723,NELAC-NY10854,NJDEP-CT005,PADEP-68-044		
7440-39-3	**Barium**	**59.7**		mg/kg dry	2.14	1	EPA 6010D	06/24/2025 14:52	06/25/2025 12:05	AGNR
							Certifications:	CTDOH-PH-0723,NELAC-NY10854,NJDEP-CT005,PADEP-68-044		
7440-41-7	**Beryllium**	**0.174**		mg/kg dry	0.043	1	EPA 6010D	06/24/2025 14:52	06/25/2025 12:05	AGNR
							Certifications:	CTDOH-PH-0723,NELAC-NY10854,NJDEP-CT005,PADEP-68-044		
7440-43-9	Cadmium	ND		mg/kg dry	0.257	1	EPA 6010D	06/24/2025 14:52	06/25/2025 12:05	AGNR
							Certifications:	CTDOH-PH-0723,NELAC-NY10854,NJDEP-CT005,PADEP-68-044		
7440-70-2	**Calcium**	**16500**	B	mg/kg dry	4.29	1	EPA 6010D	06/24/2025 14:52	06/25/2025 12:05	AGNR
							Certifications:	CTDOH-PH-0723,NELAC-NY10854,NJDEP-CT005,PADEP-68-044		
7440-47-3	**Chromium**	**16.9**		mg/kg dry	0.429	1	EPA 6010D	06/24/2025 14:52	06/25/2025 12:05	AGNR
							Certifications:	CTDOH-PH-0723,NELAC-NY10854,NJDEP-CT005,PADEP-68-044		

Sample Information

Client Sample ID: SB-6 (10-12) **York Sample ID:** 25F1387-12

York Project (SDG) No.	Client Project ID	Matrix	Collection Date/Time	Date Received
25F1387	2425 Atlantic Ave 25030016	Soil	June 20, 2025 11:37 am	06/20/2025

Metals, Target Analyte

Log-in Notes:

Sample Notes:

Sample Prepared by Method: EPA 3050B

CAS No.	Parameter	Result	Flag	Units	Reported to LOQ	Dilution	Reference Method	Date/Time Prepared	Date/Time Analyzed	Analyst
7440-48-4	**Cobalt**	**9.60**		mg/kg dry	0.343	1	EPA 6010D	06/24/2025 14:52	06/25/2025 12:05	AGNR
							Certifications:	CTDOH-PH-0723,NELAC-NY10854,NJDEP-CT005,PADEP-68-044		
7440-50-8	**Copper**	**23.8**		mg/kg dry	1.72	1	EPA 6010D	06/24/2025 14:52	06/25/2025 12:05	AGNR
							Certifications:	CTDOH-PH-0723,NELAC-NY10854,NJDEP-CT005,PADEP-68-044		
7439-89-6	**Iron**	**20800**		mg/kg dry	21.4	1	EPA 6010D	06/24/2025 14:52	06/25/2025 12:05	AGNR
							Certifications:	CTDOH-PH-0723,NELAC-NY10854,NJDEP-CT005,PADEP-68-044		
7439-92-1	**Lead**	**25.6**		mg/kg dry	0.429	1	EPA 6010D	06/24/2025 14:52	06/25/2025 12:05	AGNR
							Certifications:	CTDOH-PH-0723,NELAC-NY10854,NJDEP-CT005,PADEP-68-044		
7439-95-4	**Magnesium**	**3300**	B	mg/kg dry	4.29	1	EPA 6010D	06/24/2025 14:52	06/25/2025 12:05	AGNR
							Certifications:	CTDOH-PH-0723,NELAC-NY10854,NJDEP-CT005,PADEP-68-044		
7439-96-5	**Manganese**	**363**		mg/kg dry	0.429	1	EPA 6010D	06/24/2025 14:52	06/25/2025 12:05	AGNR
							Certifications:	CTDOH-PH-0723,NELAC-NY10854,NJDEP-CT005,PADEP-68-044		
7440-02-0	**Nickel**	**13.4**		mg/kg dry	0.854	1	EPA 6010D	06/24/2025 14:52	06/25/2025 12:05	AGNR
							Certifications:	CTDOH-PH-0723,NELAC-NY10854,NJDEP-CT005,PADEP-68-044		
7440-09-7	**Potassium**	**1230**		mg/kg dry	4.29	1	EPA 6010D	06/24/2025 14:52	06/25/2025 12:05	AGNR
							Certifications:	CTDOH-PH-0723,NELAC-NY10854,NJDEP-CT005,PADEP-68-044		
7782-49-2	Selenium	ND		mg/kg dry	2.14	1	EPA 6010D	06/24/2025 14:52	06/25/2025 12:05	AGNR
							Certifications:	CTDOH-PH-0723,NELAC-NY10854,NJDEP-CT005,PADEP-68-044		
7440-22-4	Silver	ND		mg/kg dry	0.432	1	EPA 6010D	06/24/2025 14:52	06/25/2025 12:05	AGNR
							Certifications:	CTDOH-PH-0723,NELAC-NY10854,NJDEP-CT005,PADEP-68-044		
7440-23-5	**Sodium**	**422**		mg/kg dry	42.9	1	EPA 6010D	06/24/2025 14:52	06/25/2025 12:05	AGNR
							Certifications:	CTDOH-PH-0723,NELAC-NY10854,NJDEP-CT005,PADEP-68-044		
7440-28-0	Thallium	ND		mg/kg dry	1.72	1	EPA 6010D	06/24/2025 14:52	06/25/2025 12:05	AGNR
							Certifications:	CTDOH-PH-0723,NELAC-NY10854,NJDEP-CT005,PADEP-68-044		
7440-62-2	**Vanadium**	**27.7**		mg/kg dry	0.854	1	EPA 6010D	06/24/2025 14:52	06/25/2025 12:05	AGNR
							Certifications:	CTDOH-PH-0723,NELAC-NY10854,NJDEP-CT005,PADEP-68-044		
7440-66-6	**Zinc**	**38.3**		mg/kg dry	2.14	1	EPA 6010D	06/24/2025 14:52	06/25/2025 12:05	AGNR
							Certifications:	CTDOH-PH-0723,NELAC-NY10854,NJDEP-CT005,PADEP-68-044		

Mercury by 7473

Log-in Notes:

Sample Notes:

Sample Prepared by Method: EPA 7473 soil

CAS No.	Parameter	Result	Flag	Units	Reported to LOQ	Dilution	Reference Method	Date/Time Prepared	Date/Time Analyzed	Analyst
7439-97-6	**Mercury**	**0.0427**		mg/kg dry	0.0309	1	EPA 7473	06/25/2025 12:54	06/26/2025 08:39	DBT
							Certifications:	CTDOH-PH-0723,NJDEP-CT005,NELAC-NY10854,PADEP-68-044		

Total Solids

Log-in Notes:

Sample Notes:

Sample Prepared by Method: % Solids Prep

CAS No.	Parameter	Result	Flag	Units	Reported to LOQ	Dilution	Reference Method	Date/Time Prepared	Date/Time Analyzed	Analyst
solids	*** % Solids**	**97.1**		%	0.100	1	SM 2540G	06/24/2025 08:39	06/24/2025 10:00	SMM
							Certifications:	CTDOH-PH-0723		

Sample Information

Client Sample ID: **SB-6 (10-12)** **York Sample ID:** **25F1387-12**

York Project (SDG) No.	Client Project ID	Matrix	Collection Date/Time	Date Received
25F1387	2425 Atlantic Ave 25030016	Soil	June 20, 2025 11:37 am	06/20/2025

Sample Information

Client Sample ID: **SB-7 (8-10)** **York Sample ID:** **25F1387-13**

York Project (SDG) No.	Client Project ID	Matrix	Collection Date/Time	Date Received
25F1387	2425 Atlantic Ave 25030016	Soil	June 20, 2025 11:55 am	06/20/2025

Volatile Organics, 8260 - Comprehensive

Log-in Notes:

Sample Notes:

Sample Prepared by Method: EPA 5035A

CAS No.	Parameter	Result	Flag	Units	Reported to LOD/MDL	LOQ	Dilution	Reference Method	Date/Time Prepared	Date/Time Analyzed	Analyst
630-20-6	1,1,1,2-Tetrachloroethane	ND		mg/kg dry	0.0028	0.0055	1	EPA 8260D	06/25/2025 11:20	06/25/2025 16:17	PRS
								Certifications:	CTDOH-PH-0723,NELAC-NY10854,NELAC-NY12058,NJDEP-CT		
71-55-6	1,1,1-Trichloroethane	ND		mg/kg dry	0.0028	0.0055	1	EPA 8260D	06/25/2025 11:20	06/25/2025 16:17	PRS
								Certifications:	CTDOH-PH-0723,NELAC-NY10854,NELAC-NY12058,NJDEP-CT		
79-34-5	1,1,2,2-Tetrachloroethane	ND		mg/kg dry	0.0028	0.0055	1	EPA 8260D	06/25/2025 11:20	06/25/2025 16:17	PRS
								Certifications:	CTDOH-PH-0723,NELAC-NY10854,NELAC-NY12058,NJDEP-CT		
76-13-1	1,1,2-Trichloro-1,2,2-trifluoroethane (Freon 113)	ND		mg/kg dry	0.0028	0.0055	1	EPA 8260D	06/25/2025 11:20	06/25/2025 16:17	PRS
								Certifications:	CTDOH-PH-0723,NELAC-NY10854,NELAC-NY12058,NJDEP-CT		
79-00-5	1,1,2-Trichloroethane	ND		mg/kg dry	0.0028	0.0055	1	EPA 8260D	06/25/2025 11:20	06/25/2025 16:17	PRS
								Certifications:	CTDOH-PH-0723,NELAC-NY10854,NELAC-NY12058,NJDEP-CT		
75-34-3	1,1-Dichloroethane	ND		mg/kg dry	0.0028	0.0055	1	EPA 8260D	06/25/2025 11:20	06/25/2025 16:17	PRS
								Certifications:	CTDOH-PH-0723,NELAC-NY10854,NELAC-NY12058,NJDEP-CT		
75-35-4	1,1-Dichloroethylene	ND		mg/kg dry	0.0028	0.0055	1	EPA 8260D	06/25/2025 11:20	06/25/2025 16:17	PRS
								Certifications:	CTDOH-PH-0723,NELAC-NY10854,NELAC-NY12058,NJDEP-CT		
87-61-6	1,2,3-Trichlorobenzene	ND		mg/kg dry	0.0028	0.0055	1	EPA 8260D	06/25/2025 11:20	06/25/2025 16:17	PRS
								Certifications:	NELAC-NY10854,NELAC-NY12058,NJDEP-CT005,PADEP-68-04		
96-18-4	1,2,3-Trichloropropane	ND		mg/kg dry	0.0028	0.0055	1	EPA 8260D	06/25/2025 11:20	06/25/2025 16:17	PRS
								Certifications:	NELAC-NY10854,NELAC-NY12058,NJDEP-CT005		
120-82-1	1,2,4-Trichlorobenzene	ND		mg/kg dry	0.0028	0.0055	1	EPA 8260D	06/25/2025 11:20	06/25/2025 16:17	PRS
								Certifications:	NELAC-NY10854,NELAC-NY12058,NJDEP-CT005,PADEP-68-04		
95-63-6	1,2,4-Trimethylbenzene	ND		mg/kg dry	0.0028	0.0055	1	EPA 8260D	06/25/2025 11:20	06/25/2025 16:17	PRS
								Certifications:	CTDOH-PH-0723,NELAC-NY10854,NELAC-NY12058,NJDEP-CT		
96-12-8	1,2-Dibromo-3-chloropropane	ND		mg/kg dry	0.0028	0.0055	1	EPA 8260D	06/25/2025 11:20	06/25/2025 16:17	PRS
								Certifications:	CTDOH-PH-0723,NELAC-NY10854,NELAC-NY12058,NJDEP-CT		
106-93-4	1,2-Dibromoethane	ND		mg/kg dry	0.0028	0.0055	1	EPA 8260D	06/25/2025 11:20	06/25/2025 16:17	PRS
								Certifications:	CTDOH-PH-0723,NELAC-NY10854,NELAC-NY12058,NJDEP-CT		
95-50-1	1,2-Dichlorobenzene	ND		mg/kg dry	0.0028	0.0055	1	EPA 8260D	06/25/2025 11:20	06/25/2025 16:17	PRS
								Certifications:	CTDOH-PH-0723,NELAC-NY10854,NELAC-NY12058,NJDEP-CT		
107-06-2	1,2-Dichloroethane	ND		mg/kg dry	0.0028	0.0055	1	EPA 8260D	06/25/2025 11:20	06/25/2025 16:17	PRS
								Certifications:	CTDOH-PH-0723,NELAC-NY10854,NELAC-NY12058,NJDEP-CT		
78-87-5	1,2-Dichloropropane	ND		mg/kg dry	0.0028	0.0055	1	EPA 8260D	06/25/2025 11:20	06/25/2025 16:17	PRS
								Certifications:	CTDOH-PH-0723,NELAC-NY10854,NELAC-NY12058,NJDEP-CT		
108-67-8	1,3,5-Trimethylbenzene	ND		mg/kg dry	0.0028	0.0055	1	EPA 8260D	06/25/2025 11:20	06/25/2025 16:17	PRS
								Certifications:	CTDOH-PH-0723,NELAC-NY10854,NELAC-NY12058,NJDEP-CT		
541-73-1	1,3-Dichlorobenzene	ND		mg/kg dry	0.0028	0.0055	1	EPA 8260D	06/25/2025 11:20	06/25/2025 16:17	PRS
								Certifications:	CTDOH-PH-0723,NELAC-NY10854,NELAC-NY12058,NJDEP-CT		
106-46-7	1,4-Dichlorobenzene	ND		mg/kg dry	0.0028	0.0055	1	EPA 8260D	06/25/2025 11:20	06/25/2025 16:17	PRS
								Certifications:	CTDOH-PH-0723,NELAC-NY10854,NELAC-NY12058,NJDEP-CT		
123-91-1	1,4-Dioxane	ND		mg/kg dry	0.055	0.11	1	EPA 8260D	06/25/2025 11:20	06/25/2025 16:17	PRS
								Certifications:	NELAC-NY10854,NELAC-NY12058,NJDEP-CT005,PADEP-68-04		
78-93-3	**2-Butanone**	**0.0096**		mg/kg dry	0.0028	0.0055	1	EPA 8260D	06/25/2025 11:20	06/25/2025 16:17	PRS
								Certifications:	CTDOH-PH-0723,NELAC-NY10854,NELAC-NY12058,NJDEP-CT		

Sample Information

Client Sample ID: SB-7 (8-10) **York Sample ID:** 25F1387-13

York Project (SDG) No.	Client Project ID	Matrix	Collection Date/Time	Date Received
25F1387	2425 Atlantic Ave 25030016	Soil	June 20, 2025 11:55 am	06/20/2025

Volatile Organics, 8260 - Comprehensive

Log-in Notes:

Sample Notes:

Sample Prepared by Method: EPA 5035A

CAS No.	Parameter	Result	Flag	Units	Reported to LOD/MDL	LOQ	Dilution	Reference Method	Date/Time Prepared	Date/Time Analyzed	Analyst
591-78-6	**2-Hexanone**	**0.0053**	J	mg/kg dry	0.0028	0.0055	1	EPA 8260D	06/25/2025 11:20	06/25/2025 16:17	PRS
								Certifications:	CTDOH-PH-0723,NELAC-NY10854,NELAC-NY12058,NJDEP-CT		
108-10-1	4-Methyl-2-pentanone	ND	CCVE	mg/kg dry	0.0028	0.0055	1	EPA 8260D	06/25/2025 11:20	06/25/2025 16:17	PRS
								Certifications:	CTDOH-PH-0723,NELAC-NY10854,NELAC-NY12058,NJDEP-CT		
67-64-1	**Acetone**	**0.084**	CCVE	mg/kg dry	0.0055	0.011	1	EPA 8260D	06/25/2025 11:20	06/25/2025 16:17	PRS
								Certifications:	CTDOH-PH-0723,NELAC-NY10854,NELAC-NY12058,NJDEP-CT		
107-02-8	Acrolein	ND		mg/kg dry	0.0055	0.011	1	EPA 8260D	06/25/2025 11:20	06/25/2025 16:17	PRS
								Certifications:	CTDOH-PH-0723,NELAC-NY10854,NELAC-NY12058,NJDEP-CT		
107-13-1	Acrylonitrile	ND		mg/kg dry	0.0028	0.0055	1	EPA 8260D	06/25/2025 11:20	06/25/2025 16:17	PRS
								Certifications:	CTDOH-PH-0723,NELAC-NY10854,NELAC-NY12058,NJDEP-CT		
71-43-2	Benzene	ND		mg/kg dry	0.0028	0.0055	1	EPA 8260D	06/25/2025 11:20	06/25/2025 16:17	PRS
								Certifications:	CTDOH-PH-0723,NELAC-NY10854,NELAC-NY12058,NJDEP-CT		
74-97-5	Bromochloromethane	ND		mg/kg dry	0.0028	0.0055	1	EPA 8260D	06/25/2025 11:20	06/25/2025 16:17	PRS
								Certifications:	NELAC-NY10854,NELAC-NY12058,NJDEP-CT005,PADEP-68-04		
75-27-4	Bromodichloromethane	ND	QL-02	mg/kg dry	0.0028	0.0055	1	EPA 8260D	06/25/2025 11:20	06/25/2025 16:17	PRS
								Certifications:	CTDOH-PH-0723,NELAC-NY10854,NELAC-NY12058,NJDEP-CT		
75-25-2	Bromoform	ND		mg/kg dry	0.0028	0.0055	1	EPA 8260D	06/25/2025 11:20	06/25/2025 16:17	PRS
								Certifications:	CTDOH-PH-0723,NELAC-NY10854,NELAC-NY12058,NJDEP-CT		
74-83-9	Bromomethane	ND		mg/kg dry	0.0028	0.0055	1	EPA 8260D	06/25/2025 11:20	06/25/2025 16:17	PRS
								Certifications:	CTDOH-PH-0723,NELAC-NY10854,NELAC-NY12058,NJDEP-CT		
75-15-0	Carbon disulfide	ND		mg/kg dry	0.0028	0.0055	1	EPA 8260D	06/25/2025 11:20	06/25/2025 16:17	PRS
								Certifications:	CTDOH-PH-0723,NELAC-NY10854,NELAC-NY12058,NJDEP-CT		
56-23-5	Carbon tetrachloride	ND		mg/kg dry	0.0028	0.0055	1	EPA 8260D	06/25/2025 11:20	06/25/2025 16:17	PRS
								Certifications:	CTDOH-PH-0723,NELAC-NY10854,NELAC-NY12058,NJDEP-CT		
108-90-7	Chlorobenzene	ND		mg/kg dry	0.0028	0.0055	1	EPA 8260D	06/25/2025 11:20	06/25/2025 16:17	PRS
								Certifications:	CTDOH-PH-0723,NELAC-NY10854,NELAC-NY12058,NJDEP-CT		
75-00-3	Chloroethane	ND		mg/kg dry	0.0028	0.0055	1	EPA 8260D	06/25/2025 11:20	06/25/2025 16:17	PRS
								Certifications:	CTDOH-PH-0723,NELAC-NY10854,NELAC-NY12058,NJDEP-CT		
67-66-3	Chloroform	ND		mg/kg dry	0.0028	0.0055	1	EPA 8260D	06/25/2025 11:20	06/25/2025 16:17	PRS
								Certifications:	CTDOH-PH-0723,NELAC-NY10854,NELAC-NY12058,NJDEP-CT		
74-87-3	Chloromethane	ND		mg/kg dry	0.0028	0.0055	1	EPA 8260D	06/25/2025 11:20	06/25/2025 16:17	PRS
								Certifications:	CTDOH-PH-0723,NELAC-NY10854,NELAC-NY12058,NJDEP-CT		
156-59-2	cis-1,2-Dichloroethylene	ND		mg/kg dry	0.0028	0.0055	1	EPA 8260D	06/25/2025 11:20	06/25/2025 16:17	PRS
								Certifications:	CTDOH-PH-0723,NELAC-NY10854,NELAC-NY12058,NJDEP-CT		
10061-01-5	cis-1,3-Dichloropropylene	ND		mg/kg dry	0.0028	0.0055	1	EPA 8260D	06/25/2025 11:20	06/25/2025 16:17	PRS
								Certifications:	CTDOH-PH-0723,NELAC-NY10854,NELAC-NY12058,NJDEP-CT		
110-82-7	Cyclohexane	ND		mg/kg dry	0.0028	0.0055	1	EPA 8260D	06/25/2025 11:20	06/25/2025 16:17	PRS
								Certifications:	NELAC-NY10854,NELAC-NY12058,NJDEP-CT005,PADEP-68-04		
124-48-1	Dibromochloromethane	ND		mg/kg dry	0.0028	0.0055	1	EPA 8260D	06/25/2025 11:20	06/25/2025 16:17	PRS
								Certifications:	NELAC-NY10854,NELAC-NY12058,NJDEP-CT005,PADEP-68-04		
74-95-3	Dibromomethane	ND	QL-02	mg/kg dry	0.0028	0.0055	1	EPA 8260D	06/25/2025 11:20	06/25/2025 16:17	PRS
								Certifications:	NELAC-NY10854,NELAC-NY12058,NJDEP-CT005,PADEP-68-04		
75-71-8	Dichlorodifluoromethane	ND		mg/kg dry	0.0028	0.0055	1	EPA 8260D	06/25/2025 11:20	06/25/2025 16:17	PRS
								Certifications:	NELAC-NY10854,NELAC-NY12058,NJDEP-CT005,PADEP-68-04		

Sample Information

Client Sample ID: SB-7 (8-10) **York Sample ID:** 25F1387-13

York Project (SDG) No.	Client Project ID	Matrix	Collection Date/Time	Date Received
25F1387	2425 Atlantic Ave 25030016	Soil	June 20, 2025 11:55 am	06/20/2025

Volatile Organics, 8260 - Comprehensive

Log-in Notes:

Sample Notes:

Sample Prepared by Method: EPA 5035A

CAS No.	Parameter	Result	Flag	Units	Reported to LOD/MDL	LOQ	Dilution	Reference Method	Date/Time Prepared	Date/Time Analyzed	Analyst
100-41-4	**Ethyl Benzene**	**0.0075**		mg/kg dry	0.0028	0.0055	1	EPA 8260D	06/25/2025 11:20	06/25/2025 16:17	PRS
								Certifications:	CTDOH-PH-0723,NELAC-NY10854,NELAC-NY12058,NJDEP-CT		
87-68-3	Hexachlorobutadiene	ND		mg/kg dry	0.0028	0.0055	1	EPA 8260D	06/25/2025 11:20	06/25/2025 16:17	PRS
								Certifications:	NELAC-NY10854,NELAC-NY12058,NJDEP-CT005,PADEP-68-04		
98-82-8	Isopropylbenzene	ND		mg/kg dry	0.0028	0.0055	1	EPA 8260D	06/25/2025 11:20	06/25/2025 16:17	PRS
								Certifications:	CTDOH-PH-0723,NELAC-NY10854,NELAC-NY12058,NJDEP-CT		
79-20-9	Methyl acetate	ND		mg/kg dry	0.0028	0.0055	1	EPA 8260D	06/25/2025 11:20	06/25/2025 16:17	PRS
								Certifications:	NELAC-NY10854,NELAC-NY12058,NJDEP-CT005,PADEP-68-04		
1634-04-4	Methyl tert-butyl ether (MTBE)	ND		mg/kg dry	0.0028	0.0055	1	EPA 8260D	06/25/2025 11:20	06/25/2025 16:17	PRS
								Certifications:	CTDOH-PH-0723,NELAC-NY10854,NELAC-NY12058,NJDEP-CT		
108-87-2	Methylcyclohexane	ND		mg/kg dry	0.0028	0.0055	1	EPA 8260D	06/25/2025 11:20	06/25/2025 16:17	PRS
								Certifications:	NELAC-NY10854,NELAC-NY12058,NJDEP-CT005,PADEP-68-04		
75-09-2	Methylene chloride	ND		mg/kg dry	0.0055	0.011	1	EPA 8260D	06/25/2025 11:20	06/25/2025 16:17	PRS
								Certifications:	CTDOH-PH-0723,NELAC-NY10854,NELAC-NY12058,NJDEP-CT		
104-51-8	n-Butylbenzene	ND		mg/kg dry	0.0028	0.0055	1	EPA 8260D	06/25/2025 11:20	06/25/2025 16:17	PRS
								Certifications:	CTDOH-PH-0723,NELAC-NY10854,NELAC-NY12058,NJDEP-CT		
103-65-1	n-Propylbenzene	ND		mg/kg dry	0.0028	0.0055	1	EPA 8260D	06/25/2025 11:20	06/25/2025 16:17	PRS
								Certifications:	CTDOH-PH-0723,NELAC-NY10854,NELAC-NY12058,NJDEP-CT		
95-47-6	**o-Xylene**	**0.015**		mg/kg dry	0.0028	0.0055	1	EPA 8260D	06/25/2025 11:20	06/25/2025 16:17	PRS
								Certifications:	CTDOH-PH-0723,NELAC-NY10854,NELAC-NY12058,PADEP-68		
179601-23-1	**p- & m- Xylenes**	**0.037**		mg/kg dry	0.0055	0.011	1	EPA 8260D	06/25/2025 11:20	06/25/2025 16:17	PRS
								Certifications:	CTDOH-PH-0723,NELAC-NY10854,NELAC-NY12058,PADEP-68		
99-87-6	p-Isopropyltoluene	ND		mg/kg dry	0.0028	0.0055	1	EPA 8260D	06/25/2025 11:20	06/25/2025 16:17	PRS
								Certifications:	CTDOH-PH-0723,NELAC-NY10854,NELAC-NY12058,NJDEP-CT		
135-98-8	sec-Butylbenzene	ND		mg/kg dry	0.0028	0.0055	1	EPA 8260D	06/25/2025 11:20	06/25/2025 16:17	PRS
								Certifications:	CTDOH-PH-0723,NELAC-NY10854,NELAC-NY12058,NJDEP-CT		
100-42-5	Styrene	ND		mg/kg dry	0.0028	0.0055	1	EPA 8260D	06/25/2025 11:20	06/25/2025 16:17	PRS
								Certifications:	CTDOH-PH-0723,NELAC-NY10854,NELAC-NY12058,NJDEP-CT		
75-65-0	tert-Butyl alcohol (TBA)	ND		mg/kg dry	0.014	0.028	1	EPA 8260D	06/25/2025 11:20	06/25/2025 16:17	PRS
								Certifications:	NELAC-NY10854,NELAC-NY12058,NJDEP-CT005,PADEP-68-04		
98-06-6	tert-Butylbenzene	ND	QL-02	mg/kg dry	0.0028	0.0055	1	EPA 8260D	06/25/2025 11:20	06/25/2025 16:17	PRS
								Certifications:	CTDOH-PH-0723,NELAC-NY10854,NELAC-NY12058,NJDEP-CT		
127-18-4	Tetrachloroethylene	ND		mg/kg dry	0.0028	0.0055	1	EPA 8260D	06/25/2025 11:20	06/25/2025 16:17	PRS
								Certifications:	CTDOH-PH-0723,NELAC-NY10854,NELAC-NY12058,NJDEP-CT		
108-88-3	Toluene	ND		mg/kg dry	0.0028	0.0055	1	EPA 8260D	06/25/2025 11:20	06/25/2025 16:17	PRS
								Certifications:	CTDOH-PH-0723,NELAC-NY10854,NELAC-NY12058,NJDEP-CT		
156-60-5	trans-1,2-Dichloroethylene	ND		mg/kg dry	0.0028	0.0055	1	EPA 8260D	06/25/2025 11:20	06/25/2025 16:17	PRS
								Certifications:	CTDOH-PH-0723,NELAC-NY10854,NELAC-NY12058,NJDEP-CT		
10061-02-6	trans-1,3-Dichloropropylene	ND		mg/kg dry	0.0028	0.0055	1	EPA 8260D	06/25/2025 11:20	06/25/2025 16:17	PRS
								Certifications:	CTDOH-PH-0723,NELAC-NY10854,NELAC-NY12058,NJDEP-CT		
79-01-6	**Trichloroethylene**	**0.015**		mg/kg dry	0.0028	0.0055	1	EPA 8260D	06/25/2025 11:20	06/25/2025 16:17	PRS
								Certifications:	CTDOH-PH-0723,NELAC-NY10854,NELAC-NY12058,NJDEP-CT		
75-69-4	Trichlorofluoromethane	ND		mg/kg dry	0.0028	0.0055	1	EPA 8260D	06/25/2025 11:20	06/25/2025 16:17	PRS
								Certifications:	CTDOH-PH-0723,NELAC-NY10854,NELAC-NY12058,NJDEP-CT		

Sample Information

Client Sample ID: SB-7 (8-10) **York Sample ID:** 25F1387-13

York Project (SDG) No.	Client Project ID	Matrix	Collection Date/Time	Date Received
25F1387	2425 Atlantic Ave 25030016	Soil	June 20, 2025 11:55 am	06/20/2025

Volatile Organics, 8260 - Comprehensive

Log-in Notes:

Sample Notes:

Sample Prepared by Method: EPA 5035A

CAS No.	Parameter	Result	Flag	Units	Reported to LOD/MDL	LOQ	Dilution	Reference Method	Date/Time Prepared	Date/Time Analyzed	Analyst
75-01-4	Vinyl Chloride	ND		mg/kg dry	0.0028	0.0055	1	EPA 8260D	06/25/2025 11:20	06/25/2025 16:17	PRS
								Certifications:	CTDOH-PH-0723,NELAC-NY10854,NELAC-NY12058,NJDEP-CT		
1330-20-7	**Xylenes, Total**	**0.052**		mg/kg dry	0.0083	0.017	1	EPA 8260D	06/25/2025 11:20	06/25/2025 16:17	PRS
								Certifications:	CTDOH-PH-0723,NELAC-NY10854,NELAC-NY12058,NJDEP-CT		

	Surrogate Recoveries	Result	Acceptance Range
17060-07-0	*Surrogate: SURR: 1,2-Dichloroethane-d4*	*92.7 %*	*77-125*
2037-26-5	*Surrogate: SURR: Toluene-d8*	*96.7 %*	*85-120*
460-00-4	*Surrogate: SURR: p-Bromofluorobenzene*	*109 %*	*76-130*

Semi-Volatiles, 8270 - Comprehensive

Log-in Notes:

Sample Notes:

Sample Prepared by Method: EPA 3550C

CAS No.	Parameter	Result	Flag	Units	Reported to LOD/MDL	LOQ	Dilution	Reference Method	Date/Time Prepared	Date/Time Analyzed	Analyst
92-52-4	1,1-Biphenyl	ND		mg/kg dry	0.0417	0.0833	2	EPA 8270E	06/24/2025 08:47	06/25/2025 00:06	AK
								Certifications:	NELAC-NY10854,NJDEP-CT005,PADEP-68-04440		
95-94-3	1,2,4,5-Tetrachlorobenzene	ND	CCVE	mg/kg dry	0.0833	0.166	2	EPA 8270E	06/24/2025 08:47	06/25/2025 00:06	AK
								Certifications:	NELAC-NY10854,NJDEP-CT005,PADEP-68-04440		
120-82-1	1,2,4-Trichlorobenzene	ND		mg/kg dry	0.0417	0.0833	2	EPA 8270E	06/24/2025 08:47	06/25/2025 00:06	AK
								Certifications:	CTDOH-PH-0723,NELAC-NY10854,NJDEP-CT005,PADEP-68-044		
95-50-1	1,2-Dichlorobenzene	ND		mg/kg dry	0.0417	0.0833	2	EPA 8270E	06/24/2025 08:47	06/25/2025 00:06	AK
								Certifications:	NELAC-NY10854,PADEP-68-04440		
122-66-7	1,2-Diphenylhydrazine (as Azobenzene)	ND		mg/kg dry	0.0417	0.0833	2	EPA 8270E	06/24/2025 08:47	06/25/2025 00:06	AK
								Certifications:	NELAC-NY10854,NJDEP-CT005,PADEP-68-04440		
541-73-1	1,3-Dichlorobenzene	ND		mg/kg dry	0.0417	0.0833	2	EPA 8270E	06/24/2025 08:47	06/25/2025 00:06	AK
								Certifications:	NELAC-NY10854,PADEP-68-04440		
106-46-7	1,4-Dichlorobenzene	ND		mg/kg dry	0.0417	0.0833	2	EPA 8270E	06/24/2025 08:47	06/25/2025 00:06	AK
								Certifications:	NELAC-NY10854,PADEP-68-04440		
58-90-2	2,3,4,6-Tetrachlorophenol	ND		mg/kg dry	0.0833	0.166	2	EPA 8270E	06/24/2025 08:47	06/25/2025 00:06	AK
								Certifications:	NELAC-NY10854,NJDEP-CT005,PADEP-68-04440		
95-95-4	2,4,5-Trichlorophenol	ND		mg/kg dry	0.0417	0.0833	2	EPA 8270E	06/24/2025 08:47	06/25/2025 00:06	AK
								Certifications:	CTDOH-PH-0723,NELAC-NY10854,NJDEP-CT005,PADEP-68-044		
88-06-2	2,4,6-Trichlorophenol	ND		mg/kg dry	0.0417	0.0833	2	EPA 8270E	06/24/2025 08:47	06/25/2025 00:06	AK
								Certifications:	CTDOH-PH-0723,NELAC-NY10854,NJDEP-CT005,PADEP-68-044		
120-83-2	2,4-Dichlorophenol	ND		mg/kg dry	0.0417	0.0833	2	EPA 8270E	06/24/2025 08:47	06/25/2025 00:06	AK
								Certifications:	CTDOH-PH-0723,NELAC-NY10854,NJDEP-CT005,PADEP-68-044		
105-67-9	2,4-Dimethylphenol	ND		mg/kg dry	0.0417	0.0833	2	EPA 8270E	06/24/2025 08:47	06/25/2025 00:06	AK
								Certifications:	CTDOH-PH-0723,NELAC-NY10854,NJDEP-CT005,PADEP-68-044		
51-28-5	2,4-Dinitrophenol	ND		mg/kg dry	0.0833	0.166	2	EPA 8270E	06/24/2025 08:47	06/25/2025 00:06	AK
								Certifications:	CTDOH-PH-0723,NELAC-NY10854,NJDEP-CT005,PADEP-68-044		
121-14-2	2,4-Dinitrotoluene	ND		mg/kg dry	0.0417	0.0833	2	EPA 8270E	06/24/2025 08:47	06/25/2025 00:06	AK
								Certifications:	CTDOH-PH-0723,NELAC-NY10854,NJDEP-CT005,PADEP-68-044		

Sample Information

Client Sample ID: SB-7 (8-10) **York Sample ID:** 25F1387-13

York Project (SDG) No.	Client Project ID	Matrix	Collection Date/Time	Date Received
25F1387	2425 Atlantic Ave 25030016	Soil	June 20, 2025 11:55 am	06/20/2025

Semi-Volatiles, 8270 - Comprehensive

Log-in Notes:

Sample Notes:

Sample Prepared by Method: EPA 3550C

CAS No.	Parameter	Result	Flag	Units	Reported to LOD/MDL	LOQ	Dilution	Reference Method	Date/Time Prepared	Date/Time Analyzed	Analyst
606-20-2	2,6-Dinitrotoluene	ND		mg/kg dry	0.0417	0.0833	2	EPA 8270E	06/24/2025 08:47	06/25/2025 00:06	AK
								Certifications:	CTDOH-PH-0723,NELAC-NY10854,NJDEP-CT005,PADEP-68-044		
91-58-7	2-Chloronaphthalene	ND		mg/kg dry	0.0417	0.0833	2	EPA 8270E	06/24/2025 08:47	06/25/2025 00:06	AK
								Certifications:	CTDOH-PH-0723,NELAC-NY10854,NJDEP-CT005,PADEP-68-044		
95-57-8	2-Chlorophenol	ND		mg/kg dry	0.0417	0.0833	2	EPA 8270E	06/24/2025 08:47	06/25/2025 00:06	AK
								Certifications:	CTDOH-PH-0723,NELAC-NY10854,NJDEP-CT005,PADEP-68-044		
91-57-6	2-Methylnaphthalene	ND		mg/kg dry	0.0417	0.0833	2	EPA 8270E	06/24/2025 08:47	06/25/2025 00:06	AK
								Certifications:	CTDOH-PH-0723,NELAC-NY10854,NJDEP-CT005,PADEP-68-044		
95-48-7	2-Methylphenol	ND		mg/kg dry	0.0417	0.0833	2	EPA 8270E	06/24/2025 08:47	06/25/2025 00:06	AK
								Certifications:	CTDOH-PH-0723,NELAC-NY10854,NJDEP-CT005,PADEP-68-044		
88-74-4	2-Nitroaniline	ND		mg/kg dry	0.0833	0.166	2	EPA 8270E	06/24/2025 08:47	06/25/2025 00:06	AK
								Certifications:	CTDOH-PH-0723,NELAC-NY10854,NJDEP-CT005,PADEP-68-044		
88-75-5	2-Nitrophenol	ND		mg/kg dry	0.0417	0.0833	2	EPA 8270E	06/24/2025 08:47	06/25/2025 00:06	AK
								Certifications:	CTDOH-PH-0723,NELAC-NY10854,NJDEP-CT005,PADEP-68-044		
65794-96-9	3- & 4-Methylphenols	ND		mg/kg dry	0.0417	0.0833	2	EPA 8270E	06/24/2025 08:47	06/25/2025 00:06	AK
								Certifications:	CTDOH-PH-0723,NELAC-NY10854,NJDEP-CT005,PADEP-68-044		
91-94-1	3,3-Dichlorobenzidine	ND	CAL-E	mg/kg dry	0.0417	0.0833	2	EPA 8270E	06/24/2025 08:47	06/25/2025 00:06	AK
								Certifications:	NELAC-NY10854,NJDEP-CT005,PADEP-68-04440		
99-09-2	3-Nitroaniline	ND		mg/kg dry	0.0833	0.166	2	EPA 8270E	06/24/2025 08:47	06/25/2025 00:06	AK
								Certifications:	CTDOH-PH-0723,NELAC-NY10854,NJDEP-CT005,PADEP-68-044		
534-52-1	4,6-Dinitro-2-methylphenol	ND		mg/kg dry	0.0833	0.166	2	EPA 8270E	06/24/2025 08:47	06/25/2025 00:06	AK
								Certifications:	CTDOH-PH-0723,NELAC-NY10854,NJDEP-CT005,PADEP-68-044		
101-55-3	4-Bromophenyl phenyl ether	ND		mg/kg dry	0.0417	0.0833	2	EPA 8270E	06/24/2025 08:47	06/25/2025 00:06	AK
								Certifications:	CTDOH-PH-0723,NELAC-NY10854,NJDEP-CT005,PADEP-68-044		
59-50-7	4-Chloro-3-methylphenol	ND		mg/kg dry	0.0417	0.0833	2	EPA 8270E	06/24/2025 08:47	06/25/2025 00:06	AK
								Certifications:	CTDOH-PH-0723,NELAC-NY10854,NJDEP-CT005,PADEP-68-044		
106-47-8	4-Chloroaniline	ND		mg/kg dry	0.0417	0.0833	2	EPA 8270E	06/24/2025 08:47	06/25/2025 00:06	AK
								Certifications:	CTDOH-PH-0723,NELAC-NY10854,NJDEP-CT005,PADEP-68-044		
7005-72-3	4-Chlorophenyl phenyl ether	ND		mg/kg dry	0.0417	0.0833	2	EPA 8270E	06/24/2025 08:47	06/25/2025 00:06	AK
								Certifications:	CTDOH-PH-0723,NELAC-NY10854,NJDEP-CT005,PADEP-68-044		
100-01-6	4-Nitroaniline	ND		mg/kg dry	0.0833	0.166	2	EPA 8270E	06/24/2025 08:47	06/25/2025 00:06	AK
								Certifications:	CTDOH-PH-0723,NELAC-NY10854,NJDEP-CT005,PADEP-68-044		
100-02-7	4-Nitrophenol	ND		mg/kg dry	0.0833	0.166	2	EPA 8270E	06/24/2025 08:47	06/25/2025 00:06	AK
								Certifications:	CTDOH-PH-0723,NELAC-NY10854,NJDEP-CT005,PADEP-68-044		
83-32-9	Acenaphthene	ND		mg/kg dry	0.0417	0.0833	2	EPA 8270E	06/24/2025 08:47	06/25/2025 00:06	AK
								Certifications:	CTDOH-PH-0723,NELAC-NY10854,NJDEP-CT005,PADEP-68-044		
208-96-8	Acenaphthylene	ND		mg/kg dry	0.0417	0.0833	2	EPA 8270E	06/24/2025 08:47	06/25/2025 00:06	AK
								Certifications:	CTDOH-PH-0723,NELAC-NY10854,NJDEP-CT005,PADEP-68-044		
98-86-2	Acetophenone	ND		mg/kg dry	0.0417	0.0833	2	EPA 8270E	06/24/2025 08:47	06/25/2025 00:06	AK
								Certifications:	NELAC-NY10854,NJDEP-CT005,PADEP-68-04440		
62-53-3	Aniline	ND		mg/kg dry	0.167	0.334	2	EPA 8270E	06/24/2025 08:47	06/25/2025 00:06	AK
								Certifications:	NELAC-NY10854,NJDEP-CT005,PADEP-68-04440		
120-12-7	Anthracene	ND		mg/kg dry	0.0417	0.0833	2	EPA 8270E	06/24/2025 08:47	06/25/2025 00:06	AK
								Certifications:	CTDOH-PH-0723,NELAC-NY10854,NJDEP-CT005,PADEP-68-044		

Sample Information

Client Sample ID: SB-7 (8-10) **York Sample ID:** 25F1387-13

York Project (SDG) No.	Client Project ID	Matrix	Collection Date/Time	Date Received
25F1387	2425 Atlantic Ave 25030016	Soil	June 20, 2025 11:55 am	06/20/2025

Semi-Volatiles, 8270 - Comprehensive

Log-in Notes:

Sample Notes:

Sample Prepared by Method: EPA 3550C

CAS No.	Parameter	Result	Flag	Units	Reported to LOD/MDL	LOQ	Dilution	Reference Method	Date/Time Prepared	Date/Time Analyzed	Analyst
1912-24-9	Atrazine	ND	CCVE	mg/kg dry	0.0417	0.0833	2	EPA 8270E	06/24/2025 08:47	06/25/2025 00:06	AK
								Certifications:	NELAC-NY10854,NJDEP-CT005,PADEP-68-04440		
100-52-7	Benzaldehyde	ND	CCVE, ICVE	mg/kg dry	0.0417	0.0833	2	EPA 8270E	06/24/2025 08:47	06/25/2025 00:06	AK
								Certifications:	NELAC-NY10854,NJDEP-CT005,PADEP-68-04440		
92-87-5	Benzidine	ND	CAL-E	mg/kg dry	0.167	0.334	2	EPA 8270E	06/24/2025 08:47	06/25/2025 00:06	AK
								Certifications:	CTDOH-PH-0723,NELAC-NY10854,PADEP-68-04440		
56-55-3	Benzo(a)anthracene	ND		mg/kg dry	0.0417	0.0833	2	EPA 8270E	06/24/2025 08:47	06/25/2025 00:06	AK
								Certifications:	CTDOH-PH-0723,NELAC-NY10854,NJDEP-CT005,PADEP-68-044		
50-32-8	Benzo(a)pyrene	ND		mg/kg dry	0.0417	0.0833	2	EPA 8270E	06/24/2025 08:47	06/25/2025 00:06	AK
								Certifications:	CTDOH-PH-0723,NELAC-NY10854,NJDEP-CT005,PADEP-68-044		
205-99-2	Benzo(b)fluoranthene	ND		mg/kg dry	0.0417	0.0833	2	EPA 8270E	06/24/2025 08:47	06/25/2025 00:06	AK
								Certifications:	CTDOH-PH-0723,NELAC-NY10854,NJDEP-CT005,PADEP-68-044		
191-24-2	Benzo(g,h,i)perylene	ND		mg/kg dry	0.0417	0.0833	2	EPA 8270E	06/24/2025 08:47	06/25/2025 00:06	AK
								Certifications:	CTDOH-PH-0723,NELAC-NY10854,NJDEP-CT005,PADEP-68-044		
207-08-9	Benzo(k)fluoranthene	ND		mg/kg dry	0.0417	0.0833	2	EPA 8270E	06/24/2025 08:47	06/25/2025 00:06	AK
								Certifications:	CTDOH-PH-0723,NELAC-NY10854,NJDEP-CT005,PADEP-68-044		
65-85-0	Benzoic acid	ND	ICVE	mg/kg dry	0.0417	0.0833	2	EPA 8270E	06/24/2025 08:47	06/25/2025 00:06	AK
								Certifications:	NELAC-NY10854,NJDEP-CT005,PADEP-68-04440		
100-51-6	Benzyl alcohol	ND		mg/kg dry	0.0417	0.0833	2	EPA 8270E	06/24/2025 08:47	06/25/2025 00:06	AK
								Certifications:	NELAC-NY10854,NJDEP-CT005,PADEP-68-04440		
85-68-7	**Benzyl butyl phthalate**	**0.0759**	J	mg/kg dry	0.0417	0.0833	2	EPA 8270E	06/24/2025 08:47	06/25/2025 00:06	AK
								Certifications:	CTDOH-PH-0723,NELAC-NY10854,NJDEP-CT005,PADEP-68-044		
111-91-1	Bis(2-chloroethoxy)methane	ND		mg/kg dry	0.0417	0.0833	2	EPA 8270E	06/24/2025 08:47	06/25/2025 00:06	AK
								Certifications:	CTDOH-PH-0723,NELAC-NY10854,NJDEP-CT005,PADEP-68-044		
111-44-4	Bis(2-chloroethyl)ether	ND		mg/kg dry	0.0417	0.0833	2	EPA 8270E	06/24/2025 08:47	06/25/2025 00:06	AK
								Certifications:	CTDOH-PH-0723,NELAC-NY10854,NJDEP-CT005,PADEP-68-044		
108-60-1	Bis(2-chloroisopropyl)ether	ND		mg/kg dry	0.0417	0.0833	2	EPA 8270E	06/24/2025 08:47	06/25/2025 00:06	AK
								Certifications:	CTDOH-PH-0723,NELAC-NY10854,NJDEP-CT005,PADEP-68-044		
117-81-7	**Bis(2-ethylhexyl)phthalate**	**2.10**		mg/kg dry	0.0417	0.0833	2	EPA 8270E	06/24/2025 08:47	06/25/2025 00:06	AK
								Certifications:	CTDOH-PH-0723,NELAC-NY10854,NJDEP-CT005,PADEP-68-044		
105-60-2	Caprolactam	ND	CAL-E, CCVE	mg/kg dry	0.0833	0.166	2	EPA 8270E	06/24/2025 08:47	06/25/2025 00:06	AK
								Certifications:	NELAC-NY10854,NJDEP-CT005,PADEP-68-04440		
86-74-8	Carbazole	ND		mg/kg dry	0.0417	0.0833	2	EPA 8270E	06/24/2025 08:47	06/25/2025 00:06	AK
								Certifications:	CTDOH-PH-0723,NELAC-NY10854,NJDEP-CT005,PADEP-68-044		
218-01-9	Chrysene	ND		mg/kg dry	0.0417	0.0833	2	EPA 8270E	06/24/2025 08:47	06/25/2025 00:06	AK
								Certifications:	CTDOH-PH-0723,NELAC-NY10854,NJDEP-CT005,PADEP-68-044		
53-70-3	Dibenzo(a,h)anthracene	ND		mg/kg dry	0.0417	0.0833	2	EPA 8270E	06/24/2025 08:47	06/25/2025 00:06	AK
								Certifications:	CTDOH-PH-0723,NELAC-NY10854,NJDEP-CT005,PADEP-68-044		
132-64-9	Dibenzofuran	ND		mg/kg dry	0.0417	0.0833	2	EPA 8270E	06/24/2025 08:47	06/25/2025 00:06	AK
								Certifications:	CTDOH-PH-0723,NELAC-NY10854,NJDEP-CT005,PADEP-68-044		
84-66-2	Diethyl phthalate	ND		mg/kg dry	0.0417	0.0833	2	EPA 8270E	06/24/2025 08:47	06/25/2025 00:06	AK
								Certifications:	CTDOH-PH-0723,NELAC-NY10854,NJDEP-CT005,PADEP-68-044		
131-11-3	Dimethyl phthalate	ND		mg/kg dry	0.0417	0.0833	2	EPA 8270E	06/24/2025 08:47	06/25/2025 00:06	AK
								Certifications:	CTDOH-PH-0723,NELAC-NY10854,NJDEP-CT005,PADEP-68-044		

Sample Information

Client Sample ID: SB-7 (8-10) **York Sample ID:** 25F1387-13

York Project (SDG) No.	Client Project ID	Matrix	Collection Date/Time	Date Received
25F1387	2425 Atlantic Ave 25030016	Soil	June 20, 2025 11:55 am	06/20/2025

Semi-Volatiles, 8270 - Comprehensive

Log-in Notes:

Sample Notes:

Sample Prepared by Method: EPA 3550C

CAS No.	Parameter	Result	Flag	Units	Reported to LOD/MDL	LOQ	Dilution	Reference Method	Date/Time Prepared	Date/Time Analyzed	Analyst
84-74-2	**Di-n-butyl phthalate**	**0.125**	CCVE	mg/kg dry	0.0417	0.0833	2	EPA 8270E	06/24/2025 08:47	06/25/2025 00:06	AK
								Certifications:	CTDOH-PH-0723,NELAC-NY10854,NJDEP-CT005,PADEP-68-044		
117-84-0	**Di-n-octyl phthalate**	**0.107**		mg/kg dry	0.0417	0.0833	2	EPA 8270E	06/24/2025 08:47	06/25/2025 00:06	AK
								Certifications:	CTDOH-PH-0723,NELAC-NY10854,NJDEP-CT005,PADEP-68-044		
206-44-0	Fluoranthene	ND		mg/kg dry	0.0417	0.0833	2	EPA 8270E	06/24/2025 08:47	06/25/2025 00:06	AK
								Certifications:	CTDOH-PH-0723,NELAC-NY10854,NJDEP-CT005,PADEP-68-044		
86-73-7	Fluorene	ND		mg/kg dry	0.0417	0.0833	2	EPA 8270E	06/24/2025 08:47	06/25/2025 00:06	AK
								Certifications:	NELAC-NY10854,NJDEP-CT005,PADEP-68-04440		
118-74-1	Hexachlorobenzene	ND		mg/kg dry	0.0417	0.0833	2	EPA 8270E	06/24/2025 08:47	06/25/2025 00:06	AK
								Certifications:	CTDOH-PH-0723,NELAC-NY10854,NJDEP-CT005,PADEP-68-044		
87-68-3	Hexachlorobutadiene	ND		mg/kg dry	0.0417	0.0833	2	EPA 8270E	06/24/2025 08:47	06/25/2025 00:06	AK
								Certifications:	CTDOH-PH-0723,NELAC-NY10854,NJDEP-CT005,PADEP-68-044		
77-47-4	Hexachlorocyclopentadiene	ND		mg/kg dry	0.0417	0.0833	2	EPA 8270E	06/24/2025 08:47	06/25/2025 00:06	AK
								Certifications:	CTDOH-PH-0723,NELAC-NY10854,NJDEP-CT005,PADEP-68-044		
67-72-1	Hexachloroethane	ND		mg/kg dry	0.0417	0.0833	2	EPA 8270E	06/24/2025 08:47	06/25/2025 00:06	AK
								Certifications:	CTDOH-PH-0723,NELAC-NY10854,NJDEP-CT005,PADEP-68-044		
193-39-5	Indeno(1,2,3-cd)pyrene	ND		mg/kg dry	0.0417	0.0833	2	EPA 8270E	06/24/2025 08:47	06/25/2025 00:06	AK
								Certifications:	CTDOH-PH-0723,NELAC-NY10854,NJDEP-CT005,PADEP-68-044		
78-59-1	Isophorone	ND		mg/kg dry	0.0417	0.0833	2	EPA 8270E	06/24/2025 08:47	06/25/2025 00:06	AK
								Certifications:	CTDOH-PH-0723,NELAC-NY10854,NJDEP-CT005,PADEP-68-044		
91-20-3	Naphthalene	ND		mg/kg dry	0.0417	0.0833	2	EPA 8270E	06/24/2025 08:47	06/25/2025 00:06	AK
								Certifications:	CTDOH-PH-0723,NELAC-NY10854,NJDEP-CT005,PADEP-68-044		
98-95-3	Nitrobenzene	ND		mg/kg dry	0.0417	0.0833	2	EPA 8270E	06/24/2025 08:47	06/25/2025 00:06	AK
								Certifications:	CTDOH-PH-0723,NELAC-NY10854,NJDEP-CT005,PADEP-68-044		
62-75-9	N-Nitrosodimethylamine	ND		mg/kg dry	0.0417	0.0833	2	EPA 8270E	06/24/2025 08:47	06/25/2025 00:06	AK
								Certifications:	CTDOH-PH-0723,NELAC-NY10854,NJDEP-CT005,PADEP-68-044		
621-64-7	N-nitroso-di-n-propylamine	ND		mg/kg dry	0.0417	0.0833	2	EPA 8270E	06/24/2025 08:47	06/25/2025 00:06	AK
								Certifications:	CTDOH-PH-0723,NELAC-NY10854,NJDEP-CT005,PADEP-68-044		
86-30-6	N-Nitrosodiphenylamine	ND		mg/kg dry	0.0417	0.0833	2	EPA 8270E	06/24/2025 08:47	06/25/2025 00:06	AK
								Certifications:	CTDOH-PH-0723,NELAC-NY10854,NJDEP-CT005,PADEP-68-044		
87-86-5	Pentachlorophenol	ND		mg/kg dry	0.0417	0.0833	2	EPA 8270E	06/24/2025 08:47	06/25/2025 00:06	AK
								Certifications:	CTDOH-PH-0723,NELAC-NY10854,NJDEP-CT005,PADEP-68-044		
85-01-8	Phenanthrene	ND		mg/kg dry	0.0417	0.0833	2	EPA 8270E	06/24/2025 08:47	06/25/2025 00:06	AK
								Certifications:	CTDOH-PH-0723,NELAC-NY10854,NJDEP-CT005,PADEP-68-044		
108-95-2	Phenol	ND		mg/kg dry	0.0417	0.0833	2	EPA 8270E	06/24/2025 08:47	06/25/2025 00:06	AK
								Certifications:	CTDOH-PH-0723,NELAC-NY10854,NJDEP-CT005,PADEP-68-044		
129-00-0	Pyrene	ND		mg/kg dry	0.0417	0.0833	2	EPA 8270E	06/24/2025 08:47	06/25/2025 00:06	AK
								Certifications:	CTDOH-PH-0723,NELAC-NY10854,NJDEP-CT005,PADEP-68-044		
110-86-1	Pyridine	ND		mg/kg dry	0.167	0.334	2	EPA 8270E	06/24/2025 08:47	06/25/2025 00:06	AK
								Certifications:	CTDOH-PH-0723,NELAC-NY10854,NJDEP-CT005,PADEP-68-044		

	Surrogate Recoveries	Result		Acceptance Range
367-12-4	*Surrogate: SURR: 2-Fluorophenol*	*12.2 %*	S-08	*20-108*
13127-88-3	*Surrogate: SURR: Phenol-d6*	*39.5 %*		*23-114*

Sample Information

Client Sample ID: SB-7 (8-10) **York Sample ID:** 25F1387-13

York Project (SDG) No.	Client Project ID	Matrix	Collection Date/Time	Date Received
25F1387	2425 Atlantic Ave 25030016	Soil	June 20, 2025 11:55 am	06/20/2025

Semi-Volatiles, 8270 - Comprehensive

Log-in Notes: **Sample Notes:**

Sample Prepared by Method: EPA 3550C

CAS No.	Parameter	Result	Flag	Units	Reported to LOD/MDL	LOQ	Dilution	Reference Method	Date/Time Prepared	Date/Time Analyzed	Analyst
4165-60-0	*Surrogate: SURR: Nitrobenzene-d5*	*43.9 %*			*22-108*						
321-60-8	*Surrogate: SURR: 2-Fluorobiphenyl*	*55.7 %*			*21-113*						
118-79-6	*Surrogate: SURR: 2,4,6-Tribromophenol*	*1.12 %*	S-08		*19-110*						
1718-51-0	*Surrogate: SURR: Terphenyl-d14*	*75.6 %*			*24-116*						

Pesticides, 8081 NYSDEC Part 375

Log-in Notes: **Sample Notes:**

Sample Prepared by Method: EPA 3550C

CAS No.	Parameter	Result	Flag	Units	Reported to LOQ	Dilution	Reference Method	Date/Time Prepared	Date/Time Analyzed	Analyst
72-54-8	**4,4'-DDD**	**0.00382**		mg/kg dry	0.00167	5	EPA 8081B	06/24/2025 12:04	06/24/2025 20:39	RJ
							Certifications:	CTDOH-PH-0723,NELAC-NY10854,NJDEP-CT005,PADEP-68-044		
72-55-9	**4,4'-DDE**	**0.0519**		mg/kg dry	0.00167	5	EPA 8081B	06/24/2025 12:04	06/24/2025 20:39	RJ
							Certifications:	CTDOH-PH-0723,NELAC-NY10854,NJDEP-CT005,PADEP-68-044		
50-29-3	**4,4'-DDT**	**0.0387**		mg/kg dry	0.00167	5	EPA 8081B	06/24/2025 12:04	06/24/2025 20:39	RJ
							Certifications:	CTDOH-PH-0723,NELAC-NY10854,NJDEP-CT005,PADEP-68-044		
309-00-2	Aldrin	ND		mg/kg dry	0.00167	5	EPA 8081B	06/24/2025 12:04	06/24/2025 20:39	RJ
							Certifications:	CTDOH-PH-0723,NELAC-NY10854,NJDEP-CT005,PADEP-68-044		
319-84-6	alpha-BHC	ND		mg/kg dry	0.00167	5	EPA 8081B	06/24/2025 12:04	06/24/2025 20:39	RJ
							Certifications:	CTDOH-PH-0723,NELAC-NY10854,NJDEP-CT005,PADEP-68-044		
5103-71-9	alpha-Chlordane	ND		mg/kg dry	0.00167	5	EPA 8081B	06/24/2025 12:04	06/24/2025 20:39	RJ
							Certifications:	NELAC-NY10854,NJDEP-CT005		
319-85-7	beta-BHC	ND		mg/kg dry	0.00167	5	EPA 8081B	06/24/2025 12:04	06/24/2025 20:39	RJ
							Certifications:	CTDOH-PH-0723,NELAC-NY10854,NJDEP-CT005,PADEP-68-044		
319-86-8	delta-BHC	ND		mg/kg dry	0.00167	5	EPA 8081B	06/24/2025 12:04	06/24/2025 20:39	RJ
							Certifications:	CTDOH-PH-0723,NELAC-NY10854,NJDEP-CT005,PADEP-68-044		
60-57-1	**Dieldrin**	**0.00352**		mg/kg dry	0.00167	5	EPA 8081B	06/24/2025 12:04	06/24/2025 20:39	RJ
							Certifications:	CTDOH-PH-0723,NELAC-NY10854,NJDEP-CT005,PADEP-68-044		
959-98-8	Endosulfan I	ND		mg/kg dry	0.00167	5	EPA 8081B	06/24/2025 12:04	06/24/2025 20:39	RJ
							Certifications:	CTDOH-PH-0723,NELAC-NY10854,NJDEP-CT005,PADEP-68-044		
33213-65-9	Endosulfan II	ND		mg/kg dry	0.00167	5	EPA 8081B	06/24/2025 12:04	06/24/2025 20:39	RJ
							Certifications:	CTDOH-PH-0723,NELAC-NY10854		
1031-07-8	Endosulfan sulfate	ND		mg/kg dry	0.00167	5	EPA 8081B	06/24/2025 12:04	06/24/2025 20:39	RJ
							Certifications:	CTDOH-PH-0723,NELAC-NY10854,NJDEP-CT005,PADEP-68-044		
72-20-8	Endrin	ND		mg/kg dry	0.00167	5	EPA 8081B	06/24/2025 12:04	06/24/2025 20:39	RJ
							Certifications:	CTDOH-PH-0723,NELAC-NY10854,NJDEP-CT005,PADEP-68-044		
58-89-9	gamma-BHC (Lindane)	ND		mg/kg dry	0.00167	5	EPA 8081B	06/24/2025 12:04	06/24/2025 20:39	RJ
							Certifications:	CTDOH-PH-0723,NELAC-NY10854,NJDEP-CT005,PADEP-68-044		
76-44-8	Heptachlor	ND		mg/kg dry	0.00167	5	EPA 8081B	06/24/2025 12:04	06/24/2025 20:39	RJ
							Certifications:	CTDOH-PH-0723,NELAC-NY10854,NJDEP-CT005,PADEP-68-044		

	Surrogate Recoveries	Result	Acceptance Range
2051-24-3	*Surrogate: Decachlorobiphenyl*	*64.6 %*	*30-150*
877-09-8	*Surrogate: Tetrachloro-m-xylene*	*50.7 %*	*30-150*

Sample Information

Client Sample ID: SB-7 (8-10) **York Sample ID:** 25F1387-13

York Project (SDG) No.	Client Project ID	Matrix	Collection Date/Time	Date Received
25F1387	2425 Atlantic Ave 25030016	Soil	June 20, 2025 11:55 am	06/20/2025

Polychlorinated Biphenyls (PCB)

Log-in Notes:

Sample Notes:

Sample Prepared by Method: EPA 3550C

CAS No.	Parameter	Result	Flag	Units	Reported to LOQ	Dilution	Reference Method	Date/Time Prepared	Date/Time Analyzed	Analyst
12674-11-2	Aroclor 1016	ND		mg/kg dry	0.0169	1	EPA 8082A	06/24/2025 12:02	06/26/2025 02:16	NF
							Certifications:	NELAC-NY10854,CTDOH-PH-0723,NJDEP-CT005,PADEP-68-044		
11104-28-2	Aroclor 1221	ND		mg/kg dry	0.0169	1	EPA 8082A	06/24/2025 12:02	06/26/2025 02:16	NF
							Certifications:	NELAC-NY10854,CTDOH-PH-0723,NJDEP-CT005,PADEP-68-044		
11141-16-5	Aroclor 1232	ND		mg/kg dry	0.0169	1	EPA 8082A	06/24/2025 12:02	06/26/2025 02:16	NF
							Certifications:	NELAC-NY10854,CTDOH-PH-0723,NJDEP-CT005,PADEP-68-044		
53469-21-9	Aroclor 1242	ND		mg/kg dry	0.0169	1	EPA 8082A	06/24/2025 12:02	06/26/2025 02:16	NF
							Certifications:	NELAC-NY10854,CTDOH-PH-0723,NJDEP-CT005,PADEP-68-044		
12672-29-6	Aroclor 1248	ND		mg/kg dry	0.0169	1	EPA 8082A	06/24/2025 12:02	06/26/2025 02:16	NF
							Certifications:	NELAC-NY10854,CTDOH-PH-0723,NJDEP-CT005,PADEP-68-044		
11097-69-1	**Aroclor 1254**	**0.0198**		mg/kg dry	0.0169	1	EPA 8082A	06/24/2025 12:02	06/26/2025 02:16	NF
							Certifications:	NELAC-NY10854,CTDOH-PH-0723,NJDEP-CT005,PADEP-68-044		
11096-82-5	**Aroclor 1260**	**0.0258**		mg/kg dry	0.0169	1	EPA 8082A	06/24/2025 12:02	06/26/2025 02:16	NF
							Certifications:	NELAC-NY10854,CTDOH-PH-0723,NJDEP-CT005,PADEP-68-044		
1336-36-3	*** Total PCBs**	**0.0456**		mg/kg dry	0.0169	1	EPA 8082A	06/24/2025 12:02	06/26/2025 02:16	NF
							Certifications:			

	Surrogate Recoveries	Result	Acceptance Range
877-09-8	*Surrogate: Tetrachloro-m-xylene*	*56.0 %*	*30-120*
2051-24-3	*Surrogate: Decachlorobiphenyl*	*52.0 %*	*30-120*

Metals, Target Analyte

Log-in Notes:

Sample Notes:

Sample Prepared by Method: EPA 3050B

CAS No.	Parameter	Result	Flag	Units	Reported to LOQ	Dilution	Reference Method	Date/Time Prepared	Date/Time Analyzed	Analyst
7429-90-5	**Aluminum**	**6620**		mg/kg dry	4.23	1	EPA 6010D	06/24/2025 14:52	06/25/2025 12:06	AGNR
							Certifications:	CTDOH-PH-0723,NELAC-NY10854,NJDEP-CT005,PADEP-68-044		
7440-36-0	Antimony	ND		mg/kg dry	2.11	1	EPA 6010D	06/24/2025 14:52	06/25/2025 12:06	AGNR
							Certifications:	CTDOH-PH-0723,NELAC-NY10854,NJDEP-CT005,PADEP-68-044		
7440-38-2	**Arsenic**	**12.1**		mg/kg dry	1.27	1	EPA 6010D	06/24/2025 14:52	06/25/2025 12:06	AGNR
							Certifications:	CTDOH-PH-0723,NELAC-NY10854,NJDEP-CT005,PADEP-68-044		
7440-39-3	**Barium**	**70.5**		mg/kg dry	2.11	1	EPA 6010D	06/24/2025 14:52	06/25/2025 12:06	AGNR
							Certifications:	CTDOH-PH-0723,NELAC-NY10854,NJDEP-CT005,PADEP-68-044		
7440-41-7	Beryllium	ND		mg/kg dry	0.043	1	EPA 6010D	06/24/2025 14:52	06/25/2025 12:06	AGNR
							Certifications:	CTDOH-PH-0723,NELAC-NY10854,NJDEP-CT005,PADEP-68-044		
7440-43-9	Cadmium	ND		mg/kg dry	0.254	1	EPA 6010D	06/24/2025 14:52	06/25/2025 12:06	AGNR
							Certifications:	CTDOH-PH-0723,NELAC-NY10854,NJDEP-CT005,PADEP-68-044		
7440-70-2	**Calcium**	**38600**	B	mg/kg dry	4.23	1	EPA 6010D	06/24/2025 14:52	06/25/2025 12:06	AGNR
							Certifications:	CTDOH-PH-0723,NELAC-NY10854,NJDEP-CT005,PADEP-68-044		
7440-47-3	**Chromium**	**11.5**		mg/kg dry	0.423	1	EPA 6010D	06/24/2025 14:52	06/25/2025 12:06	AGNR
							Certifications:	CTDOH-PH-0723,NELAC-NY10854,NJDEP-CT005,PADEP-68-044		

Sample Information

Client Sample ID: SB-7 (8-10) **York Sample ID:** 25F1387-13

York Project (SDG) No.	Client Project ID	Matrix	Collection Date/Time	Date Received
25F1387	2425 Atlantic Ave 25030016	Soil	June 20, 2025 11:55 am	06/20/2025

Metals, Target Analyte

Log-in Notes:

Sample Notes:

Sample Prepared by Method: EPA 3050B

CAS No.	Parameter	Result	Flag	Units	Reported to LOQ	Dilution	Reference Method	Date/Time Prepared	Date/Time Analyzed	Analyst
7440-48-4	**Cobalt**	**3.44**		mg/kg dry	0.338	1	EPA 6010D	06/24/2025 14:52	06/25/2025 12:06	AGNR
							Certifications:	CTDOH-PH-0723,NELAC-NY10854,NJDEP-CT005,PADEP-68-044		
7440-50-8	**Copper**	**13.3**		mg/kg dry	1.69	1	EPA 6010D	06/24/2025 14:52	06/25/2025 12:06	AGNR
							Certifications:	CTDOH-PH-0723,NELAC-NY10854,NJDEP-CT005,PADEP-68-044		
7439-89-6	**Iron**	**12800**		mg/kg dry	21.1	1	EPA 6010D	06/24/2025 14:52	06/25/2025 12:06	AGNR
							Certifications:	CTDOH-PH-0723,NELAC-NY10854,NJDEP-CT005,PADEP-68-044		
7439-92-1	**Lead**	**6.90**		mg/kg dry	0.423	1	EPA 6010D	06/24/2025 14:52	06/25/2025 12:06	AGNR
							Certifications:	CTDOH-PH-0723,NELAC-NY10854,NJDEP-CT005,PADEP-68-044		
7439-95-4	**Magnesium**	**2560**	B	mg/kg dry	4.23	1	EPA 6010D	06/24/2025 14:52	06/25/2025 12:06	AGNR
							Certifications:	CTDOH-PH-0723,NELAC-NY10854,NJDEP-CT005,PADEP-68-044		
7439-96-5	**Manganese**	**179**		mg/kg dry	0.423	1	EPA 6010D	06/24/2025 14:52	06/25/2025 12:06	AGNR
							Certifications:	CTDOH-PH-0723,NELAC-NY10854,NJDEP-CT005,PADEP-68-044		
7440-02-0	**Nickel**	**5.38**		mg/kg dry	0.843	1	EPA 6010D	06/24/2025 14:52	06/25/2025 12:06	AGNR
							Certifications:	CTDOH-PH-0723,NELAC-NY10854,NJDEP-CT005,PADEP-68-044		
7440-09-7	**Potassium**	**1220**		mg/kg dry	4.23	1	EPA 6010D	06/24/2025 14:52	06/25/2025 12:06	AGNR
							Certifications:	CTDOH-PH-0723,NELAC-NY10854,NJDEP-CT005,PADEP-68-044		
7782-49-2	Selenium	ND		mg/kg dry	2.11	1	EPA 6010D	06/24/2025 14:52	06/25/2025 12:06	AGNR
							Certifications:	CTDOH-PH-0723,NELAC-NY10854,NJDEP-CT005,PADEP-68-044		
7440-22-4	Silver	ND		mg/kg dry	0.426	1	EPA 6010D	06/24/2025 14:52	06/25/2025 12:06	AGNR
							Certifications:	CTDOH-PH-0723,NELAC-NY10854,NJDEP-CT005,PADEP-68-044		
7440-23-5	**Sodium**	**592**		mg/kg dry	42.3	1	EPA 6010D	06/24/2025 14:52	06/25/2025 12:06	AGNR
							Certifications:	CTDOH-PH-0723,NELAC-NY10854,NJDEP-CT005,PADEP-68-044		
7440-28-0	Thallium	ND		mg/kg dry	1.70	1	EPA 6010D	06/24/2025 14:52	06/25/2025 12:06	AGNR
							Certifications:	CTDOH-PH-0723,NELAC-NY10854,NJDEP-CT005,PADEP-68-044		
7440-62-2	**Vanadium**	**10.2**		mg/kg dry	0.843	1	EPA 6010D	06/24/2025 14:52	06/25/2025 12:06	AGNR
							Certifications:	CTDOH-PH-0723,NELAC-NY10854,NJDEP-CT005,PADEP-68-044		
7440-66-6	**Zinc**	**19.3**		mg/kg dry	2.11	1	EPA 6010D	06/24/2025 14:52	06/25/2025 12:06	AGNR
							Certifications:	CTDOH-PH-0723,NELAC-NY10854,NJDEP-CT005,PADEP-68-044		

Mercury by 7473

Log-in Notes:

Sample Notes:

Sample Prepared by Method: EPA 7473 soil

CAS No.	Parameter	Result	Flag	Units	Reported to LOQ	Dilution	Reference Method	Date/Time Prepared	Date/Time Analyzed	Analyst
7439-97-6	Mercury	ND		mg/kg dry	0.0305	1	EPA 7473	06/25/2025 12:54	06/26/2025 08:39	DBT
							Certifications:	CTDOH-PH-0723,NJDEP-CT005,NELAC-NY10854,PADEP-68-044		

Total Solids

Log-in Notes:

Sample Notes:

Sample Prepared by Method: % Solids Prep

CAS No.	Parameter	Result	Flag	Units	Reported to LOQ	Dilution	Reference Method	Date/Time Prepared	Date/Time Analyzed	Analyst
solids	*** % Solids**	**98.5**		%	0.100	1	SM 2540G	06/24/2025 08:39	06/24/2025 10:00	SMM
							Certifications:	CTDOH-PH-0723		

Sample Information

Client Sample ID: **SB-7 (8-10)** **York Sample ID:** **25F1387-13**

York Project (SDG) No.	Client Project ID	Matrix	Collection Date/Time	Date Received
25F1387	2425 Atlantic Ave 25030016	Soil	June 20, 2025 11:55 am	06/20/2025

Sample Information

Client Sample ID: SB-7 (10-12) **York Sample ID:** 25F1387-14

York Project (SDG) No.	Client Project ID	Matrix	Collection Date/Time	Date Received
25F1387	2425 Atlantic Ave 25030016	Soil	June 20, 2025 12:00 pm	06/20/2025

Volatile Organics, 8260 - Comprehensive

Log-in Notes:

Sample Notes:

Sample Prepared by Method: EPA 5035A

CAS No.	Parameter	Result	Flag	Units	Reported to LOD/MDL	LOQ	Dilution	Reference Method	Date/Time Prepared	Date/Time Analyzed	Analyst
630-20-6	1,1,1,2-Tetrachloroethane	ND		mg/kg dry	0.0029	0.0058	1	EPA 8260D	06/24/2025 09:04	06/24/2025 17:33	PRS
								Certifications:	CTDOH-PH-0723,NELAC-NY10854,NELAC-NY12058,NJDEP-CT		
71-55-6	1,1,1-Trichloroethane	ND		mg/kg dry	0.0029	0.0058	1	EPA 8260D	06/24/2025 09:04	06/24/2025 17:33	PRS
								Certifications:	CTDOH-PH-0723,NELAC-NY10854,NELAC-NY12058,NJDEP-CT		
79-34-5	1,1,2,2-Tetrachloroethane	ND		mg/kg dry	0.0029	0.0058	1	EPA 8260D	06/24/2025 09:04	06/24/2025 17:33	PRS
								Certifications:	CTDOH-PH-0723,NELAC-NY10854,NELAC-NY12058,NJDEP-CT		
76-13-1	1,1,2-Trichloro-1,2,2-trifluoroethane (Freon 113)	ND		mg/kg dry	0.0029	0.0058	1	EPA 8260D	06/24/2025 09:04	06/24/2025 17:33	PRS
								Certifications:	CTDOH-PH-0723,NELAC-NY10854,NELAC-NY12058,NJDEP-CT		
79-00-5	1,1,2-Trichloroethane	ND		mg/kg dry	0.0029	0.0058	1	EPA 8260D	06/24/2025 09:04	06/24/2025 17:33	PRS
								Certifications:	CTDOH-PH-0723,NELAC-NY10854,NELAC-NY12058,NJDEP-CT		
75-34-3	1,1-Dichloroethane	ND		mg/kg dry	0.0029	0.0058	1	EPA 8260D	06/24/2025 09:04	06/24/2025 17:33	PRS
								Certifications:	CTDOH-PH-0723,NELAC-NY10854,NELAC-NY12058,NJDEP-CT		
75-35-4	1,1-Dichloroethylene	ND		mg/kg dry	0.0029	0.0058	1	EPA 8260D	06/24/2025 09:04	06/24/2025 17:33	PRS
								Certifications:	CTDOH-PH-0723,NELAC-NY10854,NELAC-NY12058,NJDEP-CT		
87-61-6	1,2,3-Trichlorobenzene	ND		mg/kg dry	0.0029	0.0058	1	EPA 8260D	06/24/2025 09:04	06/24/2025 17:33	PRS
								Certifications:	NELAC-NY10854,NELAC-NY12058,NJDEP-CT005,PADEP-68-04		
96-18-4	1,2,3-Trichloropropane	ND		mg/kg dry	0.0029	0.0058	1	EPA 8260D	06/24/2025 09:04	06/24/2025 17:33	PRS
								Certifications:	NELAC-NY10854,NELAC-NY12058,NJDEP-CT005		
120-82-1	1,2,4-Trichlorobenzene	ND		mg/kg dry	0.0029	0.0058	1	EPA 8260D	06/24/2025 09:04	06/24/2025 17:33	PRS
								Certifications:	NELAC-NY10854,NELAC-NY12058,NJDEP-CT005,PADEP-68-04		
95-63-6	1,2,4-Trimethylbenzene	ND		mg/kg dry	0.0029	0.0058	1	EPA 8260D	06/24/2025 09:04	06/24/2025 17:33	PRS
								Certifications:	CTDOH-PH-0723,NELAC-NY10854,NELAC-NY12058,NJDEP-CT		
96-12-8	1,2-Dibromo-3-chloropropane	ND		mg/kg dry	0.0029	0.0058	1	EPA 8260D	06/24/2025 09:04	06/24/2025 17:33	PRS
								Certifications:	CTDOH-PH-0723,NELAC-NY10854,NELAC-NY12058,NJDEP-CT		
106-93-4	1,2-Dibromoethane	ND		mg/kg dry	0.0029	0.0058	1	EPA 8260D	06/24/2025 09:04	06/24/2025 17:33	PRS
								Certifications:	CTDOH-PH-0723,NELAC-NY10854,NELAC-NY12058,NJDEP-CT		
95-50-1	1,2-Dichlorobenzene	ND		mg/kg dry	0.0029	0.0058	1	EPA 8260D	06/24/2025 09:04	06/24/2025 17:33	PRS
								Certifications:	CTDOH-PH-0723,NELAC-NY10854,NELAC-NY12058,NJDEP-CT		
107-06-2	1,2-Dichloroethane	ND		mg/kg dry	0.0029	0.0058	1	EPA 8260D	06/24/2025 09:04	06/24/2025 17:33	PRS
								Certifications:	CTDOH-PH-0723,NELAC-NY10854,NELAC-NY12058,NJDEP-CT		
78-87-5	1,2-Dichloropropane	ND		mg/kg dry	0.0029	0.0058	1	EPA 8260D	06/24/2025 09:04	06/24/2025 17:33	PRS
								Certifications:	CTDOH-PH-0723,NELAC-NY10854,NELAC-NY12058,NJDEP-CT		
108-67-8	1,3,5-Trimethylbenzene	ND		mg/kg dry	0.0029	0.0058	1	EPA 8260D	06/24/2025 09:04	06/24/2025 17:33	PRS
								Certifications:	CTDOH-PH-0723,NELAC-NY10854,NELAC-NY12058,NJDEP-CT		
541-73-1	1,3-Dichlorobenzene	ND		mg/kg dry	0.0029	0.0058	1	EPA 8260D	06/24/2025 09:04	06/24/2025 17:33	PRS
								Certifications:	CTDOH-PH-0723,NELAC-NY10854,NELAC-NY12058,NJDEP-CT		
106-46-7	1,4-Dichlorobenzene	ND		mg/kg dry	0.0029	0.0058	1	EPA 8260D	06/24/2025 09:04	06/24/2025 17:33	PRS
								Certifications:	CTDOH-PH-0723,NELAC-NY10854,NELAC-NY12058,NJDEP-CT		
123-91-1	1,4-Dioxane	ND		mg/kg dry	0.058	0.12	1	EPA 8260D	06/24/2025 09:04	06/24/2025 17:33	PRS
								Certifications:	NELAC-NY10854,NELAC-NY12058,NJDEP-CT005,PADEP-68-04		
78-93-3	2-Butanone	ND	CCVE	mg/kg dry	0.0029	0.0058	1	EPA 8260D	06/24/2025 09:04	06/24/2025 17:33	PRS
								Certifications:	CTDOH-PH-0723,NELAC-NY10854,NELAC-NY12058,NJDEP-CT		

Sample Information

Client Sample ID: SB-7 (10-12) **York Sample ID:** 25F1387-14

York Project (SDG) No.	Client Project ID	Matrix	Collection Date/Time	Date Received
25F1387	2425 Atlantic Ave 25030016	Soil	June 20, 2025 12:00 pm	06/20/2025

Volatile Organics, 8260 - Comprehensive

Log-in Notes:

Sample Notes:

Sample Prepared by Method: EPA 5035A

CAS No.	Parameter	Result	Flag	Units	Reported to LOD/MDL	LOQ	Dilution	Reference Method	Date/Time Prepared	Date/Time Analyzed	Analyst
591-78-6	2-Hexanone	ND		mg/kg dry	0.0029	0.0058	1	EPA 8260D	06/24/2025 09:04	06/24/2025 17:33	PRS
								Certifications:	CTDOH-PH-0723,NELAC-NY10854,NELAC-NY12058,NJDEP-CT		
108-10-1	4-Methyl-2-pentanone	ND		mg/kg dry	0.0029	0.0058	1	EPA 8260D	06/24/2025 09:04	06/24/2025 17:33	PRS
								Certifications:	CTDOH-PH-0723,NELAC-NY10854,NELAC-NY12058,NJDEP-CT		
67-64-1	Acetone	ND		mg/kg dry	0.0058	0.012	1	EPA 8260D	06/24/2025 09:04	06/24/2025 17:33	PRS
								Certifications:	CTDOH-PH-0723,NELAC-NY10854,NELAC-NY12058,NJDEP-CT		
107-02-8	Acrolein	ND		mg/kg dry	0.0058	0.012	1	EPA 8260D	06/24/2025 09:04	06/24/2025 17:33	PRS
								Certifications:	CTDOH-PH-0723,NELAC-NY10854,NELAC-NY12058,NJDEP-CT		
107-13-1	Acrylonitrile	ND		mg/kg dry	0.0029	0.0058	1	EPA 8260D	06/24/2025 09:04	06/24/2025 17:33	PRS
								Certifications:	CTDOH-PH-0723,NELAC-NY10854,NELAC-NY12058,NJDEP-CT		
71-43-2	Benzene	ND		mg/kg dry	0.0029	0.0058	1	EPA 8260D	06/24/2025 09:04	06/24/2025 17:33	PRS
								Certifications:	CTDOH-PH-0723,NELAC-NY10854,NELAC-NY12058,NJDEP-CT		
74-97-5	Bromochloromethane	ND		mg/kg dry	0.0029	0.0058	1	EPA 8260D	06/24/2025 09:04	06/24/2025 17:33	PRS
								Certifications:	NELAC-NY10854,NELAC-NY12058,NJDEP-CT005,PADEP-68-04		
75-27-4	Bromodichloromethane	ND		mg/kg dry	0.0029	0.0058	1	EPA 8260D	06/24/2025 09:04	06/24/2025 17:33	PRS
								Certifications:	CTDOH-PH-0723,NELAC-NY10854,NELAC-NY12058,NJDEP-CT		
75-25-2	Bromoform	ND		mg/kg dry	0.0029	0.0058	1	EPA 8260D	06/24/2025 09:04	06/24/2025 17:33	PRS
								Certifications:	CTDOH-PH-0723,NELAC-NY10854,NELAC-NY12058,NJDEP-CT		
74-83-9	Bromomethane	ND		mg/kg dry	0.0029	0.0058	1	EPA 8260D	06/24/2025 09:04	06/24/2025 17:33	PRS
								Certifications:	CTDOH-PH-0723,NELAC-NY10854,NELAC-NY12058,NJDEP-CT		
75-15-0	Carbon disulfide	ND		mg/kg dry	0.0029	0.0058	1	EPA 8260D	06/24/2025 09:04	06/24/2025 17:33	PRS
								Certifications:	CTDOH-PH-0723,NELAC-NY10854,NELAC-NY12058,NJDEP-CT		
56-23-5	Carbon tetrachloride	ND		mg/kg dry	0.0029	0.0058	1	EPA 8260D	06/24/2025 09:04	06/24/2025 17:33	PRS
								Certifications:	CTDOH-PH-0723,NELAC-NY10854,NELAC-NY12058,NJDEP-CT		
108-90-7	Chlorobenzene	ND		mg/kg dry	0.0029	0.0058	1	EPA 8260D	06/24/2025 09:04	06/24/2025 17:33	PRS
								Certifications:	CTDOH-PH-0723,NELAC-NY10854,NELAC-NY12058,NJDEP-CT		
75-00-3	Chloroethane	ND		mg/kg dry	0.0029	0.0058	1	EPA 8260D	06/24/2025 09:04	06/24/2025 17:33	PRS
								Certifications:	CTDOH-PH-0723,NELAC-NY10854,NELAC-NY12058,NJDEP-CT		
67-66-3	Chloroform	ND		mg/kg dry	0.0029	0.0058	1	EPA 8260D	06/24/2025 09:04	06/24/2025 17:33	PRS
								Certifications:	CTDOH-PH-0723,NELAC-NY10854,NELAC-NY12058,NJDEP-CT		
74-87-3	Chloromethane	ND		mg/kg dry	0.0029	0.0058	1	EPA 8260D	06/24/2025 09:04	06/24/2025 17:33	PRS
								Certifications:	CTDOH-PH-0723,NELAC-NY10854,NELAC-NY12058,NJDEP-CT		
156-59-2	cis-1,2-Dichloroethylene	ND	CCVE	mg/kg dry	0.0029	0.0058	1	EPA 8260D	06/24/2025 09:04	06/24/2025 17:33	PRS
								Certifications:	CTDOH-PH-0723,NELAC-NY10854,NELAC-NY12058,NJDEP-CT		
10061-01-5	cis-1,3-Dichloropropylene	ND		mg/kg dry	0.0029	0.0058	1	EPA 8260D	06/24/2025 09:04	06/24/2025 17:33	PRS
								Certifications:	CTDOH-PH-0723,NELAC-NY10854,NELAC-NY12058,NJDEP-CT		
110-82-7	Cyclohexane	ND		mg/kg dry	0.0029	0.0058	1	EPA 8260D	06/24/2025 09:04	06/24/2025 17:33	PRS
								Certifications:	NELAC-NY10854,NELAC-NY12058,NJDEP-CT005,PADEP-68-04		
124-48-1	Dibromochloromethane	ND		mg/kg dry	0.0029	0.0058	1	EPA 8260D	06/24/2025 09:04	06/24/2025 17:33	PRS
								Certifications:	NELAC-NY10854,NELAC-NY12058,NJDEP-CT005,PADEP-68-04		
74-95-3	Dibromomethane	ND		mg/kg dry	0.0029	0.0058	1	EPA 8260D	06/24/2025 09:04	06/24/2025 17:33	PRS
								Certifications:	NELAC-NY10854,NELAC-NY12058,NJDEP-CT005,PADEP-68-04		
75-71-8	Dichlorodifluoromethane	ND		mg/kg dry	0.0029	0.0058	1	EPA 8260D	06/24/2025 09:04	06/24/2025 17:33	PRS
								Certifications:	NELAC-NY10854,NELAC-NY12058,NJDEP-CT005,PADEP-68-04		

Sample Information

Client Sample ID: SB-7 (10-12) **York Sample ID:** 25F1387-14

York Project (SDG) No.	Client Project ID	Matrix	Collection Date/Time	Date Received
25F1387	2425 Atlantic Ave 25030016	Soil	June 20, 2025 12:00 pm	06/20/2025

Volatile Organics, 8260 - Comprehensive

Log-in Notes:

Sample Notes:

Sample Prepared by Method: EPA 5035A

CAS No.	Parameter	Result	Flag	Units	Reported to LOD/MDL	LOQ	Dilution	Reference Method	Date/Time Prepared	Date/Time Analyzed	Analyst
100-41-4	Ethyl Benzene	ND	QL-02	mg/kg dry	0.0029	0.0058	1	EPA 8260D	06/24/2025 09:04	06/24/2025 17:33	PRS
								Certifications:	CTDOH-PH-0723,NELAC-NY10854,NELAC-NY12058,NJDEP-CT		
87-68-3	Hexachlorobutadiene	ND		mg/kg dry	0.0029	0.0058	1	EPA 8260D	06/24/2025 09:04	06/24/2025 17:33	PRS
								Certifications:	NELAC-NY10854,NELAC-NY12058,NJDEP-CT005,PADEP-68-04		
98-82-8	Isopropylbenzene	ND		mg/kg dry	0.0029	0.0058	1	EPA 8260D	06/24/2025 09:04	06/24/2025 17:33	PRS
								Certifications:	CTDOH-PH-0723,NELAC-NY10854,NELAC-NY12058,NJDEP-CT		
79-20-9	Methyl acetate	ND	CCVE	mg/kg dry	0.0029	0.0058	1	EPA 8260D	06/24/2025 09:04	06/24/2025 17:33	PRS
								Certifications:	NELAC-NY10854,NELAC-NY12058,NJDEP-CT005,PADEP-68-04		
1634-04-4	Methyl tert-butyl ether (MTBE)	ND	QL-02	mg/kg dry	0.0029	0.0058	1	EPA 8260D	06/24/2025 09:04	06/24/2025 17:33	PRS
								Certifications:	CTDOH-PH-0723,NELAC-NY10854,NELAC-NY12058,NJDEP-CT		
108-87-2	Methylcyclohexane	ND		mg/kg dry	0.0029	0.0058	1	EPA 8260D	06/24/2025 09:04	06/24/2025 17:33	PRS
								Certifications:	NELAC-NY10854,NELAC-NY12058,NJDEP-CT005,PADEP-68-04		
75-09-2	Methylene chloride	ND		mg/kg dry	0.0058	0.012	1	EPA 8260D	06/24/2025 09:04	06/24/2025 17:33	PRS
								Certifications:	CTDOH-PH-0723,NELAC-NY10854,NELAC-NY12058,NJDEP-CT		
104-51-8	n-Butylbenzene	ND		mg/kg dry	0.0029	0.0058	1	EPA 8260D	06/24/2025 09:04	06/24/2025 17:33	PRS
								Certifications:	CTDOH-PH-0723,NELAC-NY10854,NELAC-NY12058,NJDEP-CT		
103-65-1	n-Propylbenzene	ND		mg/kg dry	0.0029	0.0058	1	EPA 8260D	06/24/2025 09:04	06/24/2025 17:33	PRS
								Certifications:	CTDOH-PH-0723,NELAC-NY10854,NELAC-NY12058,NJDEP-CT		
95-47-6	o-Xylene	ND	QL-02	mg/kg dry	0.0029	0.0058	1	EPA 8260D	06/24/2025 09:04	06/24/2025 17:33	PRS
								Certifications:	CTDOH-PH-0723,NELAC-NY10854,NELAC-NY12058,PADEP-68		
179601-23-1	p- & m- Xylenes	ND		mg/kg dry	0.0058	0.012	1	EPA 8260D	06/24/2025 09:04	06/24/2025 17:33	PRS
								Certifications:	CTDOH-PH-0723,NELAC-NY10854,NELAC-NY12058,PADEP-68		
99-87-6	p-Isopropyltoluene	ND		mg/kg dry	0.0029	0.0058	1	EPA 8260D	06/24/2025 09:04	06/24/2025 17:33	PRS
								Certifications:	CTDOH-PH-0723,NELAC-NY10854,NELAC-NY12058,NJDEP-CT		
135-98-8	sec-Butylbenzene	ND		mg/kg dry	0.0029	0.0058	1	EPA 8260D	06/24/2025 09:04	06/24/2025 17:33	PRS
								Certifications:	CTDOH-PH-0723,NELAC-NY10854,NELAC-NY12058,NJDEP-CT		
100-42-5	Styrene	ND	QL-02	mg/kg dry	0.0029	0.0058	1	EPA 8260D	06/24/2025 09:04	06/24/2025 17:33	PRS
								Certifications:	CTDOH-PH-0723,NELAC-NY10854,NELAC-NY12058,NJDEP-CT		
75-65-0	tert-Butyl alcohol (TBA)	ND	QL-02	mg/kg dry	0.015	0.029	1	EPA 8260D	06/24/2025 09:04	06/24/2025 17:33	PRS
								Certifications:	NELAC-NY10854,NELAC-NY12058,NJDEP-CT005,PADEP-68-04		
98-06-6	tert-Butylbenzene	ND		mg/kg dry	0.0029	0.0058	1	EPA 8260D	06/24/2025 09:04	06/24/2025 17:33	PRS
								Certifications:	CTDOH-PH-0723,NELAC-NY10854,NELAC-NY12058,NJDEP-CT		
127-18-4	Tetrachloroethylene	ND	QL-02	mg/kg dry	0.0029	0.0058	1	EPA 8260D	06/24/2025 09:04	06/24/2025 17:33	PRS
								Certifications:	CTDOH-PH-0723,NELAC-NY10854,NELAC-NY12058,NJDEP-CT		
108-88-3	Toluene	ND		mg/kg dry	0.0029	0.0058	1	EPA 8260D	06/24/2025 09:04	06/24/2025 17:33	PRS
								Certifications:	CTDOH-PH-0723,NELAC-NY10854,NELAC-NY12058,NJDEP-CT		
156-60-5	trans-1,2-Dichloroethylene	ND		mg/kg dry	0.0029	0.0058	1	EPA 8260D	06/24/2025 09:04	06/24/2025 17:33	PRS
								Certifications:	CTDOH-PH-0723,NELAC-NY10854,NELAC-NY12058,NJDEP-CT		
10061-02-6	trans-1,3-Dichloropropylene	ND		mg/kg dry	0.0029	0.0058	1	EPA 8260D	06/24/2025 09:04	06/24/2025 17:33	PRS
								Certifications:	CTDOH-PH-0723,NELAC-NY10854,NELAC-NY12058,NJDEP-CT		
79-01-6	Trichloroethylene	ND		mg/kg dry	0.0029	0.0058	1	EPA 8260D	06/24/2025 09:04	06/24/2025 17:33	PRS
								Certifications:	CTDOH-PH-0723,NELAC-NY10854,NELAC-NY12058,NJDEP-CT		
75-69-4	Trichlorofluoromethane	ND		mg/kg dry	0.0029	0.0058	1	EPA 8260D	06/24/2025 09:04	06/24/2025 17:33	PRS
								Certifications:	CTDOH-PH-0723,NELAC-NY10854,NELAC-NY12058,NJDEP-CT		

Sample Information

Client Sample ID: SB-7 (10-12) **York Sample ID:** 25F1387-14

York Project (SDG) No.	Client Project ID	Matrix	Collection Date/Time	Date Received
25F1387	2425 Atlantic Ave 25030016	Soil	June 20, 2025 12:00 pm	06/20/2025

Volatile Organics, 8260 - Comprehensive

Log-in Notes:

Sample Notes:

Sample Prepared by Method: EPA 5035A

CAS No.	Parameter	Result	Flag	Units	Reported to LOD/MDL	LOQ	Dilution	Reference Method	Date/Time Prepared	Date/Time Analyzed	Analyst
75-01-4	Vinyl Chloride	ND		mg/kg dry	0.0029	0.0058	1	EPA 8260D	06/24/2025 09:04	06/24/2025 17:33	PRS
								Certifications:	CTDOH-PH-0723,NELAC-NY10854,NELAC-NY12058,NJDEP-CT		
1330-20-7	Xylenes, Total	ND		mg/kg dry	0.0087	0.017	1	EPA 8260D	06/24/2025 09:04	06/24/2025 17:33	PRS
								Certifications:	CTDOH-PH-0723,NELAC-NY10854,NELAC-NY12058,NJDEP-CT		

	Surrogate Recoveries	Result	Acceptance Range
17060-07-0	*Surrogate: SURR: 1,2-Dichloroethane-d4*	*119 %*	*77-125*
2037-26-5	*Surrogate: SURR: Toluene-d8*	*92.2 %*	*85-120*
460-00-4	*Surrogate: SURR: p-Bromofluorobenzene*	*100 %*	*76-130*

Semi-Volatiles, 8270 - Comprehensive

Log-in Notes:

Sample Notes:

Sample Prepared by Method: EPA 3550C

CAS No.	Parameter	Result	Flag	Units	Reported to LOD/MDL	LOQ	Dilution	Reference Method	Date/Time Prepared	Date/Time Analyzed	Analyst
92-52-4	1,1-Biphenyl	ND		mg/kg dry	0.0432	0.0863	2	EPA 8270E	06/24/2025 08:47	06/25/2025 00:37	AK
								Certifications:	NELAC-NY10854,NJDEP-CT005,PADEP-68-04440		
95-94-3	1,2,4,5-Tetrachlorobenzene	ND	CCVE	mg/kg dry	0.0863	0.172	2	EPA 8270E	06/24/2025 08:47	06/25/2025 00:37	AK
								Certifications:	NELAC-NY10854,NJDEP-CT005,PADEP-68-04440		
120-82-1	1,2,4-Trichlorobenzene	ND		mg/kg dry	0.0432	0.0863	2	EPA 8270E	06/24/2025 08:47	06/25/2025 00:37	AK
								Certifications:	CTDOH-PH-0723,NELAC-NY10854,NJDEP-CT005,PADEP-68-044		
95-50-1	1,2-Dichlorobenzene	ND		mg/kg dry	0.0432	0.0863	2	EPA 8270E	06/24/2025 08:47	06/25/2025 00:37	AK
								Certifications:	NELAC-NY10854,PADEP-68-04440		
122-66-7	1,2-Diphenylhydrazine (as Azobenzene)	ND		mg/kg dry	0.0432	0.0863	2	EPA 8270E	06/24/2025 08:47	06/25/2025 00:37	AK
								Certifications:	NELAC-NY10854,NJDEP-CT005,PADEP-68-04440		
541-73-1	1,3-Dichlorobenzene	ND		mg/kg dry	0.0432	0.0863	2	EPA 8270E	06/24/2025 08:47	06/25/2025 00:37	AK
								Certifications:	NELAC-NY10854,PADEP-68-04440		
106-46-7	1,4-Dichlorobenzene	ND		mg/kg dry	0.0432	0.0863	2	EPA 8270E	06/24/2025 08:47	06/25/2025 00:37	AK
								Certifications:	NELAC-NY10854,PADEP-68-04440		
58-90-2	2,3,4,6-Tetrachlorophenol	ND		mg/kg dry	0.0863	0.172	2	EPA 8270E	06/24/2025 08:47	06/25/2025 00:37	AK
								Certifications:	NELAC-NY10854,NJDEP-CT005,PADEP-68-04440		
95-95-4	2,4,5-Trichlorophenol	ND		mg/kg dry	0.0432	0.0863	2	EPA 8270E	06/24/2025 08:47	06/25/2025 00:37	AK
								Certifications:	CTDOH-PH-0723,NELAC-NY10854,NJDEP-CT005,PADEP-68-044		
88-06-2	2,4,6-Trichlorophenol	ND		mg/kg dry	0.0432	0.0863	2	EPA 8270E	06/24/2025 08:47	06/25/2025 00:37	AK
								Certifications:	CTDOH-PH-0723,NELAC-NY10854,NJDEP-CT005,PADEP-68-044		
120-83-2	2,4-Dichlorophenol	ND		mg/kg dry	0.0432	0.0863	2	EPA 8270E	06/24/2025 08:47	06/25/2025 00:37	AK
								Certifications:	CTDOH-PH-0723,NELAC-NY10854,NJDEP-CT005,PADEP-68-044		
105-67-9	2,4-Dimethylphenol	ND		mg/kg dry	0.0432	0.0863	2	EPA 8270E	06/24/2025 08:47	06/25/2025 00:37	AK
								Certifications:	CTDOH-PH-0723,NELAC-NY10854,NJDEP-CT005,PADEP-68-044		
51-28-5	2,4-Dinitrophenol	ND		mg/kg dry	0.0863	0.172	2	EPA 8270E	06/24/2025 08:47	06/25/2025 00:37	AK
								Certifications:	CTDOH-PH-0723,NELAC-NY10854,NJDEP-CT005,PADEP-68-044		
121-14-2	2,4-Dinitrotoluene	ND		mg/kg dry	0.0432	0.0863	2	EPA 8270E	06/24/2025 08:47	06/25/2025 00:37	AK
								Certifications:	CTDOH-PH-0723,NELAC-NY10854,NJDEP-CT005,PADEP-68-044		

Sample Information

Client Sample ID: SB-7 (10-12) **York Sample ID:** 25F1387-14

York Project (SDG) No.	Client Project ID	Matrix	Collection Date/Time	Date Received
25F1387	2425 Atlantic Ave 25030016	Soil	June 20, 2025 12:00 pm	06/20/2025

Semi-Volatiles, 8270 - Comprehensive

Log-in Notes:

Sample Notes:

Sample Prepared by Method: EPA 3550C

CAS No.	Parameter	Result	Flag	Units	Reported to LOD/MDL	LOQ	Dilution	Reference Method	Date/Time Prepared	Date/Time Analyzed	Analyst
606-20-2	2,6-Dinitrotoluene	ND		mg/kg dry	0.0432	0.0863	2	EPA 8270E	06/24/2025 08:47	06/25/2025 00:37	AK
								Certifications:	CTDOH-PH-0723,NELAC-NY10854,NJDEP-CT005,PADEP-68-044		
91-58-7	2-Chloronaphthalene	ND		mg/kg dry	0.0432	0.0863	2	EPA 8270E	06/24/2025 08:47	06/25/2025 00:37	AK
								Certifications:	CTDOH-PH-0723,NELAC-NY10854,NJDEP-CT005,PADEP-68-044		
95-57-8	2-Chlorophenol	ND		mg/kg dry	0.0432	0.0863	2	EPA 8270E	06/24/2025 08:47	06/25/2025 00:37	AK
								Certifications:	CTDOH-PH-0723,NELAC-NY10854,NJDEP-CT005,PADEP-68-044		
91-57-6	2-Methylnaphthalene	ND		mg/kg dry	0.0432	0.0863	2	EPA 8270E	06/24/2025 08:47	06/25/2025 00:37	AK
								Certifications:	CTDOH-PH-0723,NELAC-NY10854,NJDEP-CT005,PADEP-68-044		
95-48-7	2-Methylphenol	ND		mg/kg dry	0.0432	0.0863	2	EPA 8270E	06/24/2025 08:47	06/25/2025 00:37	AK
								Certifications:	CTDOH-PH-0723,NELAC-NY10854,NJDEP-CT005,PADEP-68-044		
88-74-4	2-Nitroaniline	ND		mg/kg dry	0.0863	0.172	2	EPA 8270E	06/24/2025 08:47	06/25/2025 00:37	AK
								Certifications:	CTDOH-PH-0723,NELAC-NY10854,NJDEP-CT005,PADEP-68-044		
88-75-5	2-Nitrophenol	ND		mg/kg dry	0.0432	0.0863	2	EPA 8270E	06/24/2025 08:47	06/25/2025 00:37	AK
								Certifications:	CTDOH-PH-0723,NELAC-NY10854,NJDEP-CT005,PADEP-68-044		
65794-96-9	3- & 4-Methylphenols	ND		mg/kg dry	0.0432	0.0863	2	EPA 8270E	06/24/2025 08:47	06/25/2025 00:37	AK
								Certifications:	CTDOH-PH-0723,NELAC-NY10854,NJDEP-CT005,PADEP-68-044		
91-94-1	3,3-Dichlorobenzidine	ND	CAL-E	mg/kg dry	0.0432	0.0863	2	EPA 8270E	06/24/2025 08:47	06/25/2025 00:37	AK
								Certifications:	NELAC-NY10854,NJDEP-CT005,PADEP-68-04440		
99-09-2	3-Nitroaniline	ND		mg/kg dry	0.0863	0.172	2	EPA 8270E	06/24/2025 08:47	06/25/2025 00:37	AK
								Certifications:	CTDOH-PH-0723,NELAC-NY10854,NJDEP-CT005,PADEP-68-044		
534-52-1	4,6-Dinitro-2-methylphenol	ND		mg/kg dry	0.0863	0.172	2	EPA 8270E	06/24/2025 08:47	06/25/2025 00:37	AK
								Certifications:	CTDOH-PH-0723,NELAC-NY10854,NJDEP-CT005,PADEP-68-044		
101-55-3	4-Bromophenyl phenyl ether	ND		mg/kg dry	0.0432	0.0863	2	EPA 8270E	06/24/2025 08:47	06/25/2025 00:37	AK
								Certifications:	CTDOH-PH-0723,NELAC-NY10854,NJDEP-CT005,PADEP-68-044		
59-50-7	4-Chloro-3-methylphenol	ND		mg/kg dry	0.0432	0.0863	2	EPA 8270E	06/24/2025 08:47	06/25/2025 00:37	AK
								Certifications:	CTDOH-PH-0723,NELAC-NY10854,NJDEP-CT005,PADEP-68-044		
106-47-8	4-Chloroaniline	ND		mg/kg dry	0.0432	0.0863	2	EPA 8270E	06/24/2025 08:47	06/25/2025 00:37	AK
								Certifications:	CTDOH-PH-0723,NELAC-NY10854,NJDEP-CT005,PADEP-68-044		
7005-72-3	4-Chlorophenyl phenyl ether	ND		mg/kg dry	0.0432	0.0863	2	EPA 8270E	06/24/2025 08:47	06/25/2025 00:37	AK
								Certifications:	CTDOH-PH-0723,NELAC-NY10854,NJDEP-CT005,PADEP-68-044		
100-01-6	4-Nitroaniline	ND		mg/kg dry	0.0863	0.172	2	EPA 8270E	06/24/2025 08:47	06/25/2025 00:37	AK
								Certifications:	CTDOH-PH-0723,NELAC-NY10854,NJDEP-CT005,PADEP-68-044		
100-02-7	4-Nitrophenol	ND		mg/kg dry	0.0863	0.172	2	EPA 8270E	06/24/2025 08:47	06/25/2025 00:37	AK
								Certifications:	CTDOH-PH-0723,NELAC-NY10854,NJDEP-CT005,PADEP-68-044		
83-32-9	Acenaphthene	ND		mg/kg dry	0.0432	0.0863	2	EPA 8270E	06/24/2025 08:47	06/25/2025 00:37	AK
								Certifications:	CTDOH-PH-0723,NELAC-NY10854,NJDEP-CT005,PADEP-68-044		
208-96-8	Acenaphthylene	ND		mg/kg dry	0.0432	0.0863	2	EPA 8270E	06/24/2025 08:47	06/25/2025 00:37	AK
								Certifications:	CTDOH-PH-0723,NELAC-NY10854,NJDEP-CT005,PADEP-68-044		
98-86-2	Acetophenone	ND		mg/kg dry	0.0432	0.0863	2	EPA 8270E	06/24/2025 08:47	06/25/2025 00:37	AK
								Certifications:	NELAC-NY10854,NJDEP-CT005,PADEP-68-04440		
62-53-3	Aniline	ND		mg/kg dry	0.173	0.345	2	EPA 8270E	06/24/2025 08:47	06/25/2025 00:37	AK
								Certifications:	NELAC-NY10854,NJDEP-CT005,PADEP-68-04440		
120-12-7	Anthracene	ND		mg/kg dry	0.0432	0.0863	2	EPA 8270E	06/24/2025 08:47	06/25/2025 00:37	AK
								Certifications:	CTDOH-PH-0723,NELAC-NY10854,NJDEP-CT005,PADEP-68-044		

Sample Information

Client Sample ID: SB-7 (10-12) **York Sample ID:** 25F1387-14

York Project (SDG) No.	Client Project ID	Matrix	Collection Date/Time	Date Received
25F1387	2425 Atlantic Ave 25030016	Soil	June 20, 2025 12:00 pm	06/20/2025

Semi-Volatiles, 8270 - Comprehensive

Log-in Notes:

Sample Notes:

Sample Prepared by Method: EPA 3550C

CAS No.	Parameter	Result	Flag	Units	Reported to LOD/MDL	LOQ	Dilution	Reference Method	Date/Time Prepared	Date/Time Analyzed	Analyst
1912-24-9	Atrazine	ND	CCVE	mg/kg dry	0.0432	0.0863	2	EPA 8270E	06/24/2025 08:47	06/25/2025 00:37	AK
								Certifications:	NELAC-NY10854,NJDEP-CT005,PADEP-68-04440		
100-52-7	Benzaldehyde	ND	CCVE, ICVE	mg/kg dry	0.0432	0.0863	2	EPA 8270E	06/24/2025 08:47	06/25/2025 00:37	AK
								Certifications:	NELAC-NY10854,NJDEP-CT005,PADEP-68-04440		
92-87-5	Benzidine	ND	CAL-E	mg/kg dry	0.173	0.345	2	EPA 8270E	06/24/2025 08:47	06/25/2025 00:37	AK
								Certifications:	CTDOH-PH-0723,NELAC-NY10854,PADEP-68-04440		
56-55-3	Benzo(a)anthracene	ND		mg/kg dry	0.0432	0.0863	2	EPA 8270E	06/24/2025 08:47	06/25/2025 00:37	AK
								Certifications:	CTDOH-PH-0723,NELAC-NY10854,NJDEP-CT005,PADEP-68-044		
50-32-8	Benzo(a)pyrene	ND		mg/kg dry	0.0432	0.0863	2	EPA 8270E	06/24/2025 08:47	06/25/2025 00:37	AK
								Certifications:	CTDOH-PH-0723,NELAC-NY10854,NJDEP-CT005,PADEP-68-044		
205-99-2	Benzo(b)fluoranthene	ND		mg/kg dry	0.0432	0.0863	2	EPA 8270E	06/24/2025 08:47	06/25/2025 00:37	AK
								Certifications:	CTDOH-PH-0723,NELAC-NY10854,NJDEP-CT005,PADEP-68-044		
191-24-2	Benzo(g,h,i)perylene	ND		mg/kg dry	0.0432	0.0863	2	EPA 8270E	06/24/2025 08:47	06/25/2025 00:37	AK
								Certifications:	CTDOH-PH-0723,NELAC-NY10854,NJDEP-CT005,PADEP-68-044		
207-08-9	Benzo(k)fluoranthene	ND		mg/kg dry	0.0432	0.0863	2	EPA 8270E	06/24/2025 08:47	06/25/2025 00:37	AK
								Certifications:	CTDOH-PH-0723,NELAC-NY10854,NJDEP-CT005,PADEP-68-044		
65-85-0	Benzoic acid	ND	ICVE	mg/kg dry	0.0432	0.0863	2	EPA 8270E	06/24/2025 08:47	06/25/2025 00:37	AK
								Certifications:	NELAC-NY10854,NJDEP-CT005,PADEP-68-04440		
100-51-6	Benzyl alcohol	ND		mg/kg dry	0.0432	0.0863	2	EPA 8270E	06/24/2025 08:47	06/25/2025 00:37	AK
								Certifications:	NELAC-NY10854,NJDEP-CT005,PADEP-68-04440		
85-68-7	Benzyl butyl phthalate	ND		mg/kg dry	0.0432	0.0863	2	EPA 8270E	06/24/2025 08:47	06/25/2025 00:37	AK
								Certifications:	CTDOH-PH-0723,NELAC-NY10854,NJDEP-CT005,PADEP-68-044		
111-91-1	Bis(2-chloroethoxy)methane	ND		mg/kg dry	0.0432	0.0863	2	EPA 8270E	06/24/2025 08:47	06/25/2025 00:37	AK
								Certifications:	CTDOH-PH-0723,NELAC-NY10854,NJDEP-CT005,PADEP-68-044		
111-44-4	Bis(2-chloroethyl)ether	ND		mg/kg dry	0.0432	0.0863	2	EPA 8270E	06/24/2025 08:47	06/25/2025 00:37	AK
								Certifications:	CTDOH-PH-0723,NELAC-NY10854,NJDEP-CT005,PADEP-68-044		
108-60-1	Bis(2-chloroisopropyl)ether	ND		mg/kg dry	0.0432	0.0863	2	EPA 8270E	06/24/2025 08:47	06/25/2025 00:37	AK
								Certifications:	CTDOH-PH-0723,NELAC-NY10854,NJDEP-CT005,PADEP-68-044		
117-81-7	Bis(2-ethylhexyl)phthalate	ND		mg/kg dry	0.0432	0.0863	2	EPA 8270E	06/24/2025 08:47	06/25/2025 00:37	AK
								Certifications:	CTDOH-PH-0723,NELAC-NY10854,NJDEP-CT005,PADEP-68-044		
105-60-2	Caprolactam	ND	CAL-E, CCVE	mg/kg dry	0.0863	0.172	2	EPA 8270E	06/24/2025 08:47	06/25/2025 00:37	AK
								Certifications:	NELAC-NY10854,NJDEP-CT005,PADEP-68-04440		
86-74-8	Carbazole	ND		mg/kg dry	0.0432	0.0863	2	EPA 8270E	06/24/2025 08:47	06/25/2025 00:37	AK
								Certifications:	CTDOH-PH-0723,NELAC-NY10854,NJDEP-CT005,PADEP-68-044		
218-01-9	Chrysene	ND		mg/kg dry	0.0432	0.0863	2	EPA 8270E	06/24/2025 08:47	06/25/2025 00:37	AK
								Certifications:	CTDOH-PH-0723,NELAC-NY10854,NJDEP-CT005,PADEP-68-044		
53-70-3	Dibenzo(a,h)anthracene	ND		mg/kg dry	0.0432	0.0863	2	EPA 8270E	06/24/2025 08:47	06/25/2025 00:37	AK
								Certifications:	CTDOH-PH-0723,NELAC-NY10854,NJDEP-CT005,PADEP-68-044		
132-64-9	Dibenzofuran	ND		mg/kg dry	0.0432	0.0863	2	EPA 8270E	06/24/2025 08:47	06/25/2025 00:37	AK
								Certifications:	CTDOH-PH-0723,NELAC-NY10854,NJDEP-CT005,PADEP-68-044		
84-66-2	Diethyl phthalate	ND		mg/kg dry	0.0432	0.0863	2	EPA 8270E	06/24/2025 08:47	06/25/2025 00:37	AK
								Certifications:	CTDOH-PH-0723,NELAC-NY10854,NJDEP-CT005,PADEP-68-044		
131-11-3	Dimethyl phthalate	ND		mg/kg dry	0.0432	0.0863	2	EPA 8270E	06/24/2025 08:47	06/25/2025 00:37	AK
								Certifications:	CTDOH-PH-0723,NELAC-NY10854,NJDEP-CT005,PADEP-68-044		

Sample Information

Client Sample ID: SB-7 (10-12) **York Sample ID:** 25F1387-14

York Project (SDG) No.	Client Project ID	Matrix	Collection Date/Time	Date Received
25F1387	2425 Atlantic Ave 25030016	Soil	June 20, 2025 12:00 pm	06/20/2025

Semi-Volatiles, 8270 - Comprehensive

Log-in Notes:

Sample Notes:

Sample Prepared by Method: EPA 3550C

CAS No.	Parameter	Result	Flag	Units	Reported to LOD/MDL	LOQ	Dilution	Reference Method	Date/Time Prepared	Date/Time Analyzed	Analyst
84-74-2	Di-n-butyl phthalate	ND		mg/kg dry	0.0432	0.0863	2	EPA 8270E	06/24/2025 08:47	06/25/2025 00:37	AK
								Certifications:	CTDOH-PH-0723,NELAC-NY10854,NJDEP-CT005,PADEP-68-044		
117-84-0	Di-n-octyl phthalate	ND		mg/kg dry	0.0432	0.0863	2	EPA 8270E	06/24/2025 08:47	06/25/2025 00:37	AK
								Certifications:	CTDOH-PH-0723,NELAC-NY10854,NJDEP-CT005,PADEP-68-044		
206-44-0	Fluoranthene	ND		mg/kg dry	0.0432	0.0863	2	EPA 8270E	06/24/2025 08:47	06/25/2025 00:37	AK
								Certifications:	CTDOH-PH-0723,NELAC-NY10854,NJDEP-CT005,PADEP-68-044		
86-73-7	Fluorene	ND		mg/kg dry	0.0432	0.0863	2	EPA 8270E	06/24/2025 08:47	06/25/2025 00:37	AK
								Certifications:	NELAC-NY10854,NJDEP-CT005,PADEP-68-04440		
118-74-1	Hexachlorobenzene	ND		mg/kg dry	0.0432	0.0863	2	EPA 8270E	06/24/2025 08:47	06/25/2025 00:37	AK
								Certifications:	CTDOH-PH-0723,NELAC-NY10854,NJDEP-CT005,PADEP-68-044		
87-68-3	Hexachlorobutadiene	ND		mg/kg dry	0.0432	0.0863	2	EPA 8270E	06/24/2025 08:47	06/25/2025 00:37	AK
								Certifications:	CTDOH-PH-0723,NELAC-NY10854,NJDEP-CT005,PADEP-68-044		
77-47-4	Hexachlorocyclopentadiene	ND		mg/kg dry	0.0432	0.0863	2	EPA 8270E	06/24/2025 08:47	06/25/2025 00:37	AK
								Certifications:	CTDOH-PH-0723,NELAC-NY10854,NJDEP-CT005,PADEP-68-044		
67-72-1	Hexachloroethane	ND		mg/kg dry	0.0432	0.0863	2	EPA 8270E	06/24/2025 08:47	06/25/2025 00:37	AK
								Certifications:	CTDOH-PH-0723,NELAC-NY10854,NJDEP-CT005,PADEP-68-044		
193-39-5	Indeno(1,2,3-cd)pyrene	ND		mg/kg dry	0.0432	0.0863	2	EPA 8270E	06/24/2025 08:47	06/25/2025 00:37	AK
								Certifications:	CTDOH-PH-0723,NELAC-NY10854,NJDEP-CT005,PADEP-68-044		
78-59-1	Isophorone	ND		mg/kg dry	0.0432	0.0863	2	EPA 8270E	06/24/2025 08:47	06/25/2025 00:37	AK
								Certifications:	CTDOH-PH-0723,NELAC-NY10854,NJDEP-CT005,PADEP-68-044		
91-20-3	Naphthalene	ND		mg/kg dry	0.0432	0.0863	2	EPA 8270E	06/24/2025 08:47	06/25/2025 00:37	AK
								Certifications:	CTDOH-PH-0723,NELAC-NY10854,NJDEP-CT005,PADEP-68-044		
98-95-3	Nitrobenzene	ND		mg/kg dry	0.0432	0.0863	2	EPA 8270E	06/24/2025 08:47	06/25/2025 00:37	AK
								Certifications:	CTDOH-PH-0723,NELAC-NY10854,NJDEP-CT005,PADEP-68-044		
62-75-9	N-Nitrosodimethylamine	ND		mg/kg dry	0.0432	0.0863	2	EPA 8270E	06/24/2025 08:47	06/25/2025 00:37	AK
								Certifications:	CTDOH-PH-0723,NELAC-NY10854,NJDEP-CT005,PADEP-68-044		
621-64-7	N-nitroso-di-n-propylamine	ND		mg/kg dry	0.0432	0.0863	2	EPA 8270E	06/24/2025 08:47	06/25/2025 00:37	AK
								Certifications:	CTDOH-PH-0723,NELAC-NY10854,NJDEP-CT005,PADEP-68-044		
86-30-6	N-Nitrosodiphenylamine	ND		mg/kg dry	0.0432	0.0863	2	EPA 8270E	06/24/2025 08:47	06/25/2025 00:37	AK
								Certifications:	CTDOH-PH-0723,NELAC-NY10854,NJDEP-CT005,PADEP-68-044		
87-86-5	Pentachlorophenol	ND		mg/kg dry	0.0432	0.0863	2	EPA 8270E	06/24/2025 08:47	06/25/2025 00:37	AK
								Certifications:	CTDOH-PH-0723,NELAC-NY10854,NJDEP-CT005,PADEP-68-044		
85-01-8	Phenanthrene	ND		mg/kg dry	0.0432	0.0863	2	EPA 8270E	06/24/2025 08:47	06/25/2025 00:37	AK
								Certifications:	CTDOH-PH-0723,NELAC-NY10854,NJDEP-CT005,PADEP-68-044		
108-95-2	Phenol	ND		mg/kg dry	0.0432	0.0863	2	EPA 8270E	06/24/2025 08:47	06/25/2025 00:37	AK
								Certifications:	CTDOH-PH-0723,NELAC-NY10854,NJDEP-CT005,PADEP-68-044		
129-00-0	Pyrene	ND		mg/kg dry	0.0432	0.0863	2	EPA 8270E	06/24/2025 08:47	06/25/2025 00:37	AK
								Certifications:	CTDOH-PH-0723,NELAC-NY10854,NJDEP-CT005,PADEP-68-044		
110-86-1	Pyridine	ND		mg/kg dry	0.173	0.345	2	EPA 8270E	06/24/2025 08:47	06/25/2025 00:37	AK
								Certifications:	CTDOH-PH-0723,NELAC-NY10854,NJDEP-CT005,PADEP-68-044		

	Surrogate Recoveries	Result	Acceptance Range
367-12-4	*Surrogate: SURR: 2-Fluorophenol*	*75.0 %*	*20-108*
13127-88-3	*Surrogate: SURR: Phenol-d6*	*65.3 %*	*23-114*

Sample Information

Client Sample ID: SB-7 (10-12) **York Sample ID:** 25F1387-14

York Project (SDG) No.	Client Project ID	Matrix	Collection Date/Time	Date Received
25F1387	2425 Atlantic Ave 25030016	Soil	June 20, 2025 12:00 pm	06/20/2025

Semi-Volatiles, 8270 - Comprehensive

Log-in Notes: **Sample Notes:**

Sample Prepared by Method: EPA 3550C

CAS No.	Parameter	Result	Flag	Units	Reported to LOD/MDL	LOQ	Dilution	Reference Method	Date/Time Prepared	Date/Time Analyzed	Analyst
4165-60-0	*Surrogate: SURR: Nitrobenzene-d5*	*50.0 %*			*22-108*						
321-60-8	*Surrogate: SURR: 2-Fluorobiphenyl*	*69.0 %*			*21-113*						
118-79-6	*Surrogate: SURR: 2,4,6-Tribromophenol*	*68.5 %*			*19-110*						
1718-51-0	*Surrogate: SURR: Terphenyl-d14*	*75.3 %*			*24-116*						

Pesticides, 8081 NYSDEC Part 375

Log-in Notes: **Sample Notes:**

Sample Prepared by Method: EPA 3550C

CAS No.	Parameter	Result	Flag	Units	Reported to LOQ	Dilution	Reference Method	Date/Time Prepared	Date/Time Analyzed	Analyst
72-54-8	4,4'-DDD	ND		mg/kg dry	0.00172	5	EPA 8081B	06/24/2025 12:04	06/24/2025 20:54	RJ
							Certifications:	CTDOH-PH-0723,NELAC-NY10854,NJDEP-CT005,PADEP-68-044		
72-55-9	4,4'-DDE	ND		mg/kg dry	0.00172	5	EPA 8081B	06/24/2025 12:04	06/24/2025 20:54	RJ
							Certifications:	CTDOH-PH-0723,NELAC-NY10854,NJDEP-CT005,PADEP-68-044		
50-29-3	4,4'-DDT	ND		mg/kg dry	0.00172	5	EPA 8081B	06/24/2025 12:04	06/24/2025 20:54	RJ
							Certifications:	CTDOH-PH-0723,NELAC-NY10854,NJDEP-CT005,PADEP-68-044		
309-00-2	Aldrin	ND		mg/kg dry	0.00172	5	EPA 8081B	06/24/2025 12:04	06/24/2025 20:54	RJ
							Certifications:	CTDOH-PH-0723,NELAC-NY10854,NJDEP-CT005,PADEP-68-044		
319-84-6	alpha-BHC	ND		mg/kg dry	0.00172	5	EPA 8081B	06/24/2025 12:04	06/24/2025 20:54	RJ
							Certifications:	CTDOH-PH-0723,NELAC-NY10854,NJDEP-CT005,PADEP-68-044		
5103-71-9	alpha-Chlordane	ND		mg/kg dry	0.00172	5	EPA 8081B	06/24/2025 12:04	06/24/2025 20:54	RJ
							Certifications:	NELAC-NY10854,NJDEP-CT005		
319-85-7	beta-BHC	ND		mg/kg dry	0.00172	5	EPA 8081B	06/24/2025 12:04	06/24/2025 20:54	RJ
							Certifications:	CTDOH-PH-0723,NELAC-NY10854,NJDEP-CT005,PADEP-68-044		
319-86-8	delta-BHC	ND		mg/kg dry	0.00172	5	EPA 8081B	06/24/2025 12:04	06/24/2025 20:54	RJ
							Certifications:	CTDOH-PH-0723,NELAC-NY10854,NJDEP-CT005,PADEP-68-044		
60-57-1	Dieldrin	ND		mg/kg dry	0.00172	5	EPA 8081B	06/24/2025 12:04	06/24/2025 20:54	RJ
							Certifications:	CTDOH-PH-0723,NELAC-NY10854,NJDEP-CT005,PADEP-68-044		
959-98-8	Endosulfan I	ND		mg/kg dry	0.00172	5	EPA 8081B	06/24/2025 12:04	06/24/2025 20:54	RJ
							Certifications:	CTDOH-PH-0723,NELAC-NY10854,NJDEP-CT005,PADEP-68-044		
33213-65-9	Endosulfan II	ND		mg/kg dry	0.00172	5	EPA 8081B	06/24/2025 12:04	06/24/2025 20:54	RJ
							Certifications:	CTDOH-PH-0723,NELAC-NY10854		
1031-07-8	Endosulfan sulfate	ND		mg/kg dry	0.00172	5	EPA 8081B	06/24/2025 12:04	06/24/2025 20:54	RJ
							Certifications:	CTDOH-PH-0723,NELAC-NY10854,NJDEP-CT005,PADEP-68-044		
72-20-8	Endrin	ND		mg/kg dry	0.00172	5	EPA 8081B	06/24/2025 12:04	06/24/2025 20:54	RJ
							Certifications:	CTDOH-PH-0723,NELAC-NY10854,NJDEP-CT005,PADEP-68-044		
58-89-9	gamma-BHC (Lindane)	ND		mg/kg dry	0.00172	5	EPA 8081B	06/24/2025 12:04	06/24/2025 20:54	RJ
							Certifications:	CTDOH-PH-0723,NELAC-NY10854,NJDEP-CT005,PADEP-68-044		
76-44-8	Heptachlor	ND		mg/kg dry	0.00172	5	EPA 8081B	06/24/2025 12:04	06/24/2025 20:54	RJ
							Certifications:	CTDOH-PH-0723,NELAC-NY10854,NJDEP-CT005,PADEP-68-044		

	Surrogate Recoveries	Result	Acceptance Range
2051-24-3	*Surrogate: Decachlorobiphenyl*	*68.7 %*	*30-150*
877-09-8	*Surrogate: Tetrachloro-m-xylene*	*56.8 %*	*30-150*

Sample Information

Client Sample ID: SB-7 (10-12) **York Sample ID:** 25F1387-14

York Project (SDG) No.	Client Project ID	Matrix	Collection Date/Time	Date Received
25F1387	2425 Atlantic Ave 25030016	Soil	June 20, 2025 12:00 pm	06/20/2025

Polychlorinated Biphenyls (PCB)

Log-in Notes:

Sample Notes:

Sample Prepared by Method: EPA 3550C

CAS No.	Parameter	Result	Flag	Units	Reported to LOQ	Dilution	Reference Method	Date/Time Prepared	Date/Time Analyzed	Analyst
12674-11-2	Aroclor 1016	ND		mg/kg dry	0.0173	1	EPA 8082A	06/24/2025 12:02	06/26/2025 02:29	NF
							Certifications:	NELAC-NY10854,CTDOH-PH-0723,NJDEP-CT005,PADEP-68-044		
11104-28-2	Aroclor 1221	ND		mg/kg dry	0.0173	1	EPA 8082A	06/24/2025 12:02	06/26/2025 02:29	NF
							Certifications:	NELAC-NY10854,CTDOH-PH-0723,NJDEP-CT005,PADEP-68-044		
11141-16-5	Aroclor 1232	ND		mg/kg dry	0.0173	1	EPA 8082A	06/24/2025 12:02	06/26/2025 02:29	NF
							Certifications:	NELAC-NY10854,CTDOH-PH-0723,NJDEP-CT005,PADEP-68-044		
53469-21-9	Aroclor 1242	ND		mg/kg dry	0.0173	1	EPA 8082A	06/24/2025 12:02	06/26/2025 02:29	NF
							Certifications:	NELAC-NY10854,CTDOH-PH-0723,NJDEP-CT005,PADEP-68-044		
12672-29-6	Aroclor 1248	ND		mg/kg dry	0.0173	1	EPA 8082A	06/24/2025 12:02	06/26/2025 02:29	NF
							Certifications:	NELAC-NY10854,CTDOH-PH-0723,NJDEP-CT005,PADEP-68-044		
11097-69-1	Aroclor 1254	ND		mg/kg dry	0.0173	1	EPA 8082A	06/24/2025 12:02	06/26/2025 02:29	NF
							Certifications:	NELAC-NY10854,CTDOH-PH-0723,NJDEP-CT005,PADEP-68-044		
11096-82-5	Aroclor 1260	ND		mg/kg dry	0.0173	1	EPA 8082A	06/24/2025 12:02	06/26/2025 02:29	NF
							Certifications:	NELAC-NY10854,CTDOH-PH-0723,NJDEP-CT005,PADEP-68-044		
1336-36-3	* Total PCBs	ND		mg/kg dry	0.0173	1	EPA 8082A	06/24/2025 12:02	06/26/2025 02:29	NF
							Certifications:			

	Surrogate Recoveries	Result	Acceptance Range
877-09-8	*Surrogate: Tetrachloro-m-xylene*	*69.5 %*	*30-120*
2051-24-3	*Surrogate: Decachlorobiphenyl*	*68.5 %*	*30-120*

Metals, Target Analyte

Log-in Notes:

Sample Notes:

Sample Prepared by Method: EPA 3050B

CAS No.	Parameter	Result	Flag	Units	Reported to LOQ	Dilution	Reference Method	Date/Time Prepared	Date/Time Analyzed	Analyst
7429-90-5	**Aluminum**	**12100**		mg/kg dry	4.35	1	EPA 6010D	06/24/2025 14:52	06/25/2025 12:08	AGNR
							Certifications:	CTDOH-PH-0723,NELAC-NY10854,NJDEP-CT005,PADEP-68-044		
7440-36-0	Antimony	ND		mg/kg dry	2.18	1	EPA 6010D	06/24/2025 14:52	06/25/2025 12:08	AGNR
							Certifications:	CTDOH-PH-0723,NELAC-NY10854,NJDEP-CT005,PADEP-68-044		
7440-38-2	**Arsenic**	**2.39**		mg/kg dry	1.31	1	EPA 6010D	06/24/2025 14:52	06/25/2025 12:08	AGNR
							Certifications:	CTDOH-PH-0723,NELAC-NY10854,NJDEP-CT005,PADEP-68-044		
7440-39-3	**Barium**	**86.8**		mg/kg dry	2.17	1	EPA 6010D	06/24/2025 14:52	06/25/2025 12:08	AGNR
							Certifications:	CTDOH-PH-0723,NELAC-NY10854,NJDEP-CT005,PADEP-68-044		
7440-41-7	Beryllium	ND		mg/kg dry	0.044	1	EPA 6010D	06/24/2025 14:52	06/25/2025 12:08	AGNR
							Certifications:	CTDOH-PH-0723,NELAC-NY10854,NJDEP-CT005,PADEP-68-044		
7440-43-9	Cadmium	ND		mg/kg dry	0.261	1	EPA 6010D	06/24/2025 14:52	06/25/2025 12:08	AGNR
							Certifications:	CTDOH-PH-0723,NELAC-NY10854,NJDEP-CT005,PADEP-68-044		
7440-70-2	**Calcium**	**7870**	B	mg/kg dry	4.35	1	EPA 6010D	06/24/2025 14:52	06/25/2025 12:08	AGNR
							Certifications:	CTDOH-PH-0723,NELAC-NY10854,NJDEP-CT005,PADEP-68-044		
7440-47-3	**Chromium**	**21.0**		mg/kg dry	0.436	1	EPA 6010D	06/24/2025 14:52	06/25/2025 12:08	AGNR
							Certifications:	CTDOH-PH-0723,NELAC-NY10854,NJDEP-CT005,PADEP-68-044		

Sample Information

Client Sample ID: SB-7 (10-12) **York Sample ID:** 25F1387-14

York Project (SDG) No.	Client Project ID	Matrix	Collection Date/Time	Date Received
25F1387	2425 Atlantic Ave 25030016	Soil	June 20, 2025 12:00 pm	06/20/2025

Metals, Target Analyte

Log-in Notes:

Sample Notes:

Sample Prepared by Method: EPA 3050B

CAS No.	Parameter	Result	Flag	Units	Reported to LOQ	Dilution	Reference Method	Date/Time Prepared	Date/Time Analyzed	Analyst
7440-48-4	**Cobalt**	**8.87**		mg/kg dry	0.348	1	EPA 6010D	06/24/2025 14:52	06/25/2025 12:08	AGNR
							Certifications:	CTDOH-PH-0723,NELAC-NY10854,NJDEP-CT005,PADEP-68-044		
7440-50-8	**Copper**	**34.2**		mg/kg dry	1.74	1	EPA 6010D	06/24/2025 14:52	06/25/2025 12:08	AGNR
							Certifications:	CTDOH-PH-0723,NELAC-NY10854,NJDEP-CT005,PADEP-68-044		
7439-89-6	**Iron**	**38200**		mg/kg dry	21.8	1	EPA 6010D	06/24/2025 14:52	06/25/2025 12:08	AGNR
							Certifications:	CTDOH-PH-0723,NELAC-NY10854,NJDEP-CT005,PADEP-68-044		
7439-92-1	**Lead**	**5.70**		mg/kg dry	0.436	1	EPA 6010D	06/24/2025 14:52	06/25/2025 12:08	AGNR
							Certifications:	CTDOH-PH-0723,NELAC-NY10854,NJDEP-CT005,PADEP-68-044		
7439-95-4	**Magnesium**	**4180**	B	mg/kg dry	4.36	1	EPA 6010D	06/24/2025 14:52	06/25/2025 12:08	AGNR
							Certifications:	CTDOH-PH-0723,NELAC-NY10854,NJDEP-CT005,PADEP-68-044		
7439-96-5	**Manganese**	**614**		mg/kg dry	0.436	1	EPA 6010D	06/24/2025 14:52	06/25/2025 12:08	AGNR
							Certifications:	CTDOH-PH-0723,NELAC-NY10854,NJDEP-CT005,PADEP-68-044		
7440-02-0	**Nickel**	**15.4**		mg/kg dry	0.867	1	EPA 6010D	06/24/2025 14:52	06/25/2025 12:08	AGNR
							Certifications:	CTDOH-PH-0723,NELAC-NY10854,NJDEP-CT005,PADEP-68-044		
7440-09-7	**Potassium**	**1870**		mg/kg dry	4.36	1	EPA 6010D	06/24/2025 14:52	06/25/2025 12:08	AGNR
							Certifications:	CTDOH-PH-0723,NELAC-NY10854,NJDEP-CT005,PADEP-68-044		
7782-49-2	Selenium	ND		mg/kg dry	2.18	1	EPA 6010D	06/24/2025 14:52	06/25/2025 12:08	AGNR
							Certifications:	CTDOH-PH-0723,NELAC-NY10854,NJDEP-CT005,PADEP-68-044		
7440-22-4	Silver	ND		mg/kg dry	0.439	1	EPA 6010D	06/24/2025 14:52	06/25/2025 12:08	AGNR
							Certifications:	CTDOH-PH-0723,NELAC-NY10854,NJDEP-CT005,PADEP-68-044		
7440-23-5	**Sodium**	**726**		mg/kg dry	43.5	1	EPA 6010D	06/24/2025 14:52	06/25/2025 12:08	AGNR
							Certifications:	CTDOH-PH-0723,NELAC-NY10854,NJDEP-CT005,PADEP-68-044		
7440-28-0	Thallium	ND		mg/kg dry	1.74	1	EPA 6010D	06/24/2025 14:52	06/25/2025 12:08	AGNR
							Certifications:	CTDOH-PH-0723,NELAC-NY10854,NJDEP-CT005,PADEP-68-044		
7440-62-2	**Vanadium**	**44.1**		mg/kg dry	0.867	1	EPA 6010D	06/24/2025 14:52	06/25/2025 12:08	AGNR
							Certifications:	CTDOH-PH-0723,NELAC-NY10854,NJDEP-CT005,PADEP-68-044		
7440-66-6	**Zinc**	**28.9**		mg/kg dry	2.17	1	EPA 6010D	06/24/2025 14:52	06/25/2025 12:08	AGNR
							Certifications:	CTDOH-PH-0723,NELAC-NY10854,NJDEP-CT005,PADEP-68-044		

Mercury by 7473

Log-in Notes:

Sample Notes:

Sample Prepared by Method: EPA 7473 soil

CAS No.	Parameter	Result	Flag	Units	Reported to LOQ	Dilution	Reference Method	Date/Time Prepared	Date/Time Analyzed	Analyst
7439-97-6	Mercury	ND		mg/kg dry	0.0313	1	EPA 7473	06/25/2025 12:54	06/26/2025 08:39	DBT
							Certifications:	CTDOH-PH-0723,NJDEP-CT005,NELAC-NY10854,PADEP-68-044		

Total Solids

Log-in Notes:

Sample Notes:

Sample Prepared by Method: % Solids Prep

CAS No.	Parameter	Result	Flag	Units	Reported to LOQ	Dilution	Reference Method	Date/Time Prepared	Date/Time Analyzed	Analyst
solids	*** % Solids**	**95.7**		%	0.100	1	SM 2540G	06/24/2025 08:39	06/24/2025 10:00	SMM
							Certifications:	CTDOH-PH-0723		

Sample Information

Client Sample ID: **SB-7 (10-12)** **York Sample ID:** **25F1387-14**

York Project (SDG) No.	Client Project ID	Matrix	Collection Date/Time	Date Received
25F1387	2425 Atlantic Ave 25030016	Soil	June 20, 2025 12:00 pm	06/20/2025

Sample Information

Client Sample ID: SB-8 (8-10) **York Sample ID:** 25F1387-15

York Project (SDG) No.	Client Project ID	Matrix	Collection Date/Time	Date Received
25F1387	2425 Atlantic Ave 25030016	Soil	June 20, 2025 11:15 am	06/20/2025

Volatile Organics, 8260 - Comprehensive

Log-in Notes:

Sample Notes:

Sample Prepared by Method: EPA 5035A

CAS No.	Parameter	Result	Flag	Units	Reported to LOD/MDL	LOQ	Dilution	Reference Method	Date/Time Prepared	Date/Time Analyzed	Analyst
630-20-6	1,1,1,2-Tetrachloroethane	ND		mg/kg dry	0.0026	0.0052	1	EPA 8260D	06/25/2025 11:20	06/25/2025 16:46	PRS
								Certifications:	CTDOH-PH-0723,NELAC-NY10854,NELAC-NY12058,NJDEP-CT		
71-55-6	1,1,1-Trichloroethane	ND		mg/kg dry	0.0026	0.0052	1	EPA 8260D	06/25/2025 11:20	06/25/2025 16:46	PRS
								Certifications:	CTDOH-PH-0723,NELAC-NY10854,NELAC-NY12058,NJDEP-CT		
79-34-5	1,1,2,2-Tetrachloroethane	ND		mg/kg dry	0.0026	0.0052	1	EPA 8260D	06/25/2025 11:20	06/25/2025 16:46	PRS
								Certifications:	CTDOH-PH-0723,NELAC-NY10854,NELAC-NY12058,NJDEP-CT		
76-13-1	1,1,2-Trichloro-1,2,2-trifluoroethane (Freon 113)	ND		mg/kg dry	0.0026	0.0052	1	EPA 8260D	06/25/2025 11:20	06/25/2025 16:46	PRS
								Certifications:	CTDOH-PH-0723,NELAC-NY10854,NELAC-NY12058,NJDEP-CT		
79-00-5	1,1,2-Trichloroethane	ND		mg/kg dry	0.0026	0.0052	1	EPA 8260D	06/25/2025 11:20	06/25/2025 16:46	PRS
								Certifications:	CTDOH-PH-0723,NELAC-NY10854,NELAC-NY12058,NJDEP-CT		
75-34-3	1,1-Dichloroethane	ND		mg/kg dry	0.0026	0.0052	1	EPA 8260D	06/25/2025 11:20	06/25/2025 16:46	PRS
								Certifications:	CTDOH-PH-0723,NELAC-NY10854,NELAC-NY12058,NJDEP-CT		
75-35-4	1,1-Dichloroethylene	ND		mg/kg dry	0.0026	0.0052	1	EPA 8260D	06/25/2025 11:20	06/25/2025 16:46	PRS
								Certifications:	CTDOH-PH-0723,NELAC-NY10854,NELAC-NY12058,NJDEP-CT		
87-61-6	1,2,3-Trichlorobenzene	ND		mg/kg dry	0.0026	0.0052	1	EPA 8260D	06/25/2025 11:20	06/25/2025 16:46	PRS
								Certifications:	NELAC-NY10854,NELAC-NY12058,NJDEP-CT005,PADEP-68-04		
96-18-4	1,2,3-Trichloropropane	ND		mg/kg dry	0.0026	0.0052	1	EPA 8260D	06/25/2025 11:20	06/25/2025 16:46	PRS
								Certifications:	NELAC-NY10854,NELAC-NY12058,NJDEP-CT005		
120-82-1	1,2,4-Trichlorobenzene	ND		mg/kg dry	0.0026	0.0052	1	EPA 8260D	06/25/2025 11:20	06/25/2025 16:46	PRS
								Certifications:	NELAC-NY10854,NELAC-NY12058,NJDEP-CT005,PADEP-68-04		
95-63-6	1,2,4-Trimethylbenzene	ND		mg/kg dry	0.0026	0.0052	1	EPA 8260D	06/25/2025 11:20	06/25/2025 16:46	PRS
								Certifications:	CTDOH-PH-0723,NELAC-NY10854,NELAC-NY12058,NJDEP-CT		
96-12-8	1,2-Dibromo-3-chloropropane	ND		mg/kg dry	0.0026	0.0052	1	EPA 8260D	06/25/2025 11:20	06/25/2025 16:46	PRS
								Certifications:	CTDOH-PH-0723,NELAC-NY10854,NELAC-NY12058,NJDEP-CT		
106-93-4	1,2-Dibromoethane	ND		mg/kg dry	0.0026	0.0052	1	EPA 8260D	06/25/2025 11:20	06/25/2025 16:46	PRS
								Certifications:	CTDOH-PH-0723,NELAC-NY10854,NELAC-NY12058,NJDEP-CT		
95-50-1	1,2-Dichlorobenzene	ND		mg/kg dry	0.0026	0.0052	1	EPA 8260D	06/25/2025 11:20	06/25/2025 16:46	PRS
								Certifications:	CTDOH-PH-0723,NELAC-NY10854,NELAC-NY12058,NJDEP-CT		
107-06-2	1,2-Dichloroethane	ND		mg/kg dry	0.0026	0.0052	1	EPA 8260D	06/25/2025 11:20	06/25/2025 16:46	PRS
								Certifications:	CTDOH-PH-0723,NELAC-NY10854,NELAC-NY12058,NJDEP-CT		
78-87-5	1,2-Dichloropropane	ND		mg/kg dry	0.0026	0.0052	1	EPA 8260D	06/25/2025 11:20	06/25/2025 16:46	PRS
								Certifications:	CTDOH-PH-0723,NELAC-NY10854,NELAC-NY12058,NJDEP-CT		
108-67-8	1,3,5-Trimethylbenzene	ND		mg/kg dry	0.0026	0.0052	1	EPA 8260D	06/25/2025 11:20	06/25/2025 16:46	PRS
								Certifications:	CTDOH-PH-0723,NELAC-NY10854,NELAC-NY12058,NJDEP-CT		
541-73-1	1,3-Dichlorobenzene	ND		mg/kg dry	0.0026	0.0052	1	EPA 8260D	06/25/2025 11:20	06/25/2025 16:46	PRS
								Certifications:	CTDOH-PH-0723,NELAC-NY10854,NELAC-NY12058,NJDEP-CT		
106-46-7	1,4-Dichlorobenzene	ND		mg/kg dry	0.0026	0.0052	1	EPA 8260D	06/25/2025 11:20	06/25/2025 16:46	PRS
								Certifications:	CTDOH-PH-0723,NELAC-NY10854,NELAC-NY12058,NJDEP-CT		
123-91-1	1,4-Dioxane	ND		mg/kg dry	0.052	0.10	1	EPA 8260D	06/25/2025 11:20	06/25/2025 16:46	PRS
								Certifications:	NELAC-NY10854,NELAC-NY12058,NJDEP-CT005,PADEP-68-04		
78-93-3	2-Butanone	ND		mg/kg dry	0.0026	0.0052	1	EPA 8260D	06/25/2025 11:20	06/25/2025 16:46	PRS
								Certifications:	CTDOH-PH-0723,NELAC-NY10854,NELAC-NY12058,NJDEP-CT		

Sample Information

Client Sample ID: SB-8 (8-10) **York Sample ID:** 25F1387-15

York Project (SDG) No.	Client Project ID	Matrix	Collection Date/Time	Date Received
25F1387	2425 Atlantic Ave 25030016	Soil	June 20, 2025 11:15 am	06/20/2025

Volatile Organics, 8260 - Comprehensive

Log-in Notes:

Sample Notes:

Sample Prepared by Method: EPA 5035A

CAS No.	Parameter	Result	Flag	Units	Reported to LOD/MDL	LOQ	Dilution	Reference Method	Date/Time Prepared	Date/Time Analyzed	Analyst
591-78-6	2-Hexanone	ND		mg/kg dry	0.0026	0.0052	1	EPA 8260D	06/25/2025 11:20	06/25/2025 16:46	PRS
								Certifications:	CTDOH-PH-0723,NELAC-NY10854,NELAC-NY12058,NJDEP-CT		
108-10-1	4-Methyl-2-pentanone	ND	CCVE	mg/kg dry	0.0026	0.0052	1	EPA 8260D	06/25/2025 11:20	06/25/2025 16:46	PRS
								Certifications:	CTDOH-PH-0723,NELAC-NY10854,NELAC-NY12058,NJDEP-CT		
67-64-1	Acetone	ND		mg/kg dry	0.0052	0.010	1	EPA 8260D	06/25/2025 11:20	06/25/2025 16:46	PRS
								Certifications:	CTDOH-PH-0723,NELAC-NY10854,NELAC-NY12058,NJDEP-CT		
107-02-8	Acrolein	ND		mg/kg dry	0.0052	0.010	1	EPA 8260D	06/25/2025 11:20	06/25/2025 16:46	PRS
								Certifications:	CTDOH-PH-0723,NELAC-NY10854,NELAC-NY12058,NJDEP-CT		
107-13-1	Acrylonitrile	ND		mg/kg dry	0.0026	0.0052	1	EPA 8260D	06/25/2025 11:20	06/25/2025 16:46	PRS
								Certifications:	CTDOH-PH-0723,NELAC-NY10854,NELAC-NY12058,NJDEP-CT		
71-43-2	Benzene	ND		mg/kg dry	0.0026	0.0052	1	EPA 8260D	06/25/2025 11:20	06/25/2025 16:46	PRS
								Certifications:	CTDOH-PH-0723,NELAC-NY10854,NELAC-NY12058,NJDEP-CT		
74-97-5	Bromochloromethane	ND		mg/kg dry	0.0026	0.0052	1	EPA 8260D	06/25/2025 11:20	06/25/2025 16:46	PRS
								Certifications:	NELAC-NY10854,NELAC-NY12058,NJDEP-CT005,PADEP-68-04		
75-27-4	Bromodichloromethane	ND	QL-02	mg/kg dry	0.0026	0.0052	1	EPA 8260D	06/25/2025 11:20	06/25/2025 16:46	PRS
								Certifications:	CTDOH-PH-0723,NELAC-NY10854,NELAC-NY12058,NJDEP-CT		
75-25-2	Bromoform	ND		mg/kg dry	0.0026	0.0052	1	EPA 8260D	06/25/2025 11:20	06/25/2025 16:46	PRS
								Certifications:	CTDOH-PH-0723,NELAC-NY10854,NELAC-NY12058,NJDEP-CT		
74-83-9	Bromomethane	ND		mg/kg dry	0.0026	0.0052	1	EPA 8260D	06/25/2025 11:20	06/25/2025 16:46	PRS
								Certifications:	CTDOH-PH-0723,NELAC-NY10854,NELAC-NY12058,NJDEP-CT		
75-15-0	Carbon disulfide	ND		mg/kg dry	0.0026	0.0052	1	EPA 8260D	06/25/2025 11:20	06/25/2025 16:46	PRS
								Certifications:	CTDOH-PH-0723,NELAC-NY10854,NELAC-NY12058,NJDEP-CT		
56-23-5	Carbon tetrachloride	ND		mg/kg dry	0.0026	0.0052	1	EPA 8260D	06/25/2025 11:20	06/25/2025 16:46	PRS
								Certifications:	CTDOH-PH-0723,NELAC-NY10854,NELAC-NY12058,NJDEP-CT		
108-90-7	Chlorobenzene	ND		mg/kg dry	0.0026	0.0052	1	EPA 8260D	06/25/2025 11:20	06/25/2025 16:46	PRS
								Certifications:	CTDOH-PH-0723,NELAC-NY10854,NELAC-NY12058,NJDEP-CT		
75-00-3	Chloroethane	ND		mg/kg dry	0.0026	0.0052	1	EPA 8260D	06/25/2025 11:20	06/25/2025 16:46	PRS
								Certifications:	CTDOH-PH-0723,NELAC-NY10854,NELAC-NY12058,NJDEP-CT		
67-66-3	Chloroform	ND		mg/kg dry	0.0026	0.0052	1	EPA 8260D	06/25/2025 11:20	06/25/2025 16:46	PRS
								Certifications:	CTDOH-PH-0723,NELAC-NY10854,NELAC-NY12058,NJDEP-CT		
74-87-3	Chloromethane	ND		mg/kg dry	0.0026	0.0052	1	EPA 8260D	06/25/2025 11:20	06/25/2025 16:46	PRS
								Certifications:	CTDOH-PH-0723,NELAC-NY10854,NELAC-NY12058,NJDEP-CT		
156-59-2	cis-1,2-Dichloroethylene	ND		mg/kg dry	0.0026	0.0052	1	EPA 8260D	06/25/2025 11:20	06/25/2025 16:46	PRS
								Certifications:	CTDOH-PH-0723,NELAC-NY10854,NELAC-NY12058,NJDEP-CT		
10061-01-5	cis-1,3-Dichloropropylene	ND		mg/kg dry	0.0026	0.0052	1	EPA 8260D	06/25/2025 11:20	06/25/2025 16:46	PRS
								Certifications:	CTDOH-PH-0723,NELAC-NY10854,NELAC-NY12058,NJDEP-CT		
110-82-7	Cyclohexane	ND		mg/kg dry	0.0026	0.0052	1	EPA 8260D	06/25/2025 11:20	06/25/2025 16:46	PRS
								Certifications:	NELAC-NY10854,NELAC-NY12058,NJDEP-CT005,PADEP-68-04		
124-48-1	Dibromochloromethane	ND		mg/kg dry	0.0026	0.0052	1	EPA 8260D	06/25/2025 11:20	06/25/2025 16:46	PRS
								Certifications:	NELAC-NY10854,NELAC-NY12058,NJDEP-CT005,PADEP-68-04		
74-95-3	Dibromomethane	ND	QL-02	mg/kg dry	0.0026	0.0052	1	EPA 8260D	06/25/2025 11:20	06/25/2025 16:46	PRS
								Certifications:	NELAC-NY10854,NELAC-NY12058,NJDEP-CT005,PADEP-68-04		
75-71-8	Dichlorodifluoromethane	ND		mg/kg dry	0.0026	0.0052	1	EPA 8260D	06/25/2025 11:20	06/25/2025 16:46	PRS
								Certifications:	NELAC-NY10854,NELAC-NY12058,NJDEP-CT005,PADEP-68-04		

Sample Information

Client Sample ID: SB-8 (8-10) **York Sample ID:** 25F1387-15

York Project (SDG) No.	Client Project ID	Matrix	Collection Date/Time	Date Received
25F1387	2425 Atlantic Ave 25030016	Soil	June 20, 2025 11:15 am	06/20/2025

Volatile Organics, 8260 - Comprehensive

Log-in Notes:

Sample Notes:

Sample Prepared by Method: EPA 5035A

CAS No.	Parameter	Result	Flag	Units	Reported to LOD/MDL	LOQ	Dilution	Reference Method	Date/Time Prepared	Date/Time Analyzed	Analyst
100-41-4	Ethyl Benzene	ND		mg/kg dry	0.0026	0.0052	1	EPA 8260D	06/25/2025 11:20	06/25/2025 16:46	PRS
								Certifications:	CTDOH-PH-0723,NELAC-NY10854,NELAC-NY12058,NJDEP-CT		
87-68-3	Hexachlorobutadiene	ND		mg/kg dry	0.0026	0.0052	1	EPA 8260D	06/25/2025 11:20	06/25/2025 16:46	PRS
								Certifications:	NELAC-NY10854,NELAC-NY12058,NJDEP-CT005,PADEP-68-04		
98-82-8	Isopropylbenzene	ND		mg/kg dry	0.0026	0.0052	1	EPA 8260D	06/25/2025 11:20	06/25/2025 16:46	PRS
								Certifications:	CTDOH-PH-0723,NELAC-NY10854,NELAC-NY12058,NJDEP-CT		
79-20-9	Methyl acetate	ND		mg/kg dry	0.0026	0.0052	1	EPA 8260D	06/25/2025 11:20	06/25/2025 16:46	PRS
								Certifications:	NELAC-NY10854,NELAC-NY12058,NJDEP-CT005,PADEP-68-04		
1634-04-4	Methyl tert-butyl ether (MTBE)	ND		mg/kg dry	0.0026	0.0052	1	EPA 8260D	06/25/2025 11:20	06/25/2025 16:46	PRS
								Certifications:	CTDOH-PH-0723,NELAC-NY10854,NELAC-NY12058,NJDEP-CT		
108-87-2	Methylcyclohexane	ND		mg/kg dry	0.0026	0.0052	1	EPA 8260D	06/25/2025 11:20	06/25/2025 16:46	PRS
								Certifications:	NELAC-NY10854,NELAC-NY12058,NJDEP-CT005,PADEP-68-04		
75-09-2	Methylene chloride	ND		mg/kg dry	0.0052	0.010	1	EPA 8260D	06/25/2025 11:20	06/25/2025 16:46	PRS
								Certifications:	CTDOH-PH-0723,NELAC-NY10854,NELAC-NY12058,NJDEP-CT		
104-51-8	n-Butylbenzene	ND		mg/kg dry	0.0026	0.0052	1	EPA 8260D	06/25/2025 11:20	06/25/2025 16:46	PRS
								Certifications:	CTDOH-PH-0723,NELAC-NY10854,NELAC-NY12058,NJDEP-CT		
103-65-1	n-Propylbenzene	ND		mg/kg dry	0.0026	0.0052	1	EPA 8260D	06/25/2025 11:20	06/25/2025 16:46	PRS
								Certifications:	CTDOH-PH-0723,NELAC-NY10854,NELAC-NY12058,NJDEP-CT		
95-47-6	o-Xylene	ND		mg/kg dry	0.0026	0.0052	1	EPA 8260D	06/25/2025 11:20	06/25/2025 16:46	PRS
								Certifications:	CTDOH-PH-0723,NELAC-NY10854,NELAC-NY12058,PADEP-68		
179601-23-1	p- & m- Xylenes	ND		mg/kg dry	0.0052	0.010	1	EPA 8260D	06/25/2025 11:20	06/25/2025 16:46	PRS
								Certifications:	CTDOH-PH-0723,NELAC-NY10854,NELAC-NY12058,PADEP-68		
99-87-6	p-Isopropyltoluene	ND		mg/kg dry	0.0026	0.0052	1	EPA 8260D	06/25/2025 11:20	06/25/2025 16:46	PRS
								Certifications:	CTDOH-PH-0723,NELAC-NY10854,NELAC-NY12058,NJDEP-CT		
135-98-8	sec-Butylbenzene	ND		mg/kg dry	0.0026	0.0052	1	EPA 8260D	06/25/2025 11:20	06/25/2025 16:46	PRS
								Certifications:	CTDOH-PH-0723,NELAC-NY10854,NELAC-NY12058,NJDEP-CT		
100-42-5	Styrene	ND		mg/kg dry	0.0026	0.0052	1	EPA 8260D	06/25/2025 11:20	06/25/2025 16:46	PRS
								Certifications:	CTDOH-PH-0723,NELAC-NY10854,NELAC-NY12058,NJDEP-CT		
75-65-0	tert-Butyl alcohol (TBA)	ND		mg/kg dry	0.013	0.026	1	EPA 8260D	06/25/2025 11:20	06/25/2025 16:46	PRS
								Certifications:	NELAC-NY10854,NELAC-NY12058,NJDEP-CT005,PADEP-68-04		
98-06-6	tert-Butylbenzene	ND	QL-02	mg/kg dry	0.0026	0.0052	1	EPA 8260D	06/25/2025 11:20	06/25/2025 16:46	PRS
								Certifications:	CTDOH-PH-0723,NELAC-NY10854,NELAC-NY12058,NJDEP-CT		
127-18-4	Tetrachloroethylene	ND		mg/kg dry	0.0026	0.0052	1	EPA 8260D	06/25/2025 11:20	06/25/2025 16:46	PRS
								Certifications:	CTDOH-PH-0723,NELAC-NY10854,NELAC-NY12058,NJDEP-CT		
108-88-3	Toluene	ND		mg/kg dry	0.0026	0.0052	1	EPA 8260D	06/25/2025 11:20	06/25/2025 16:46	PRS
								Certifications:	CTDOH-PH-0723,NELAC-NY10854,NELAC-NY12058,NJDEP-CT		
156-60-5	trans-1,2-Dichloroethylene	ND		mg/kg dry	0.0026	0.0052	1	EPA 8260D	06/25/2025 11:20	06/25/2025 16:46	PRS
								Certifications:	CTDOH-PH-0723,NELAC-NY10854,NELAC-NY12058,NJDEP-CT		
10061-02-6	trans-1,3-Dichloropropylene	ND		mg/kg dry	0.0026	0.0052	1	EPA 8260D	06/25/2025 11:20	06/25/2025 16:46	PRS
								Certifications:	CTDOH-PH-0723,NELAC-NY10854,NELAC-NY12058,NJDEP-CT		
79-01-6	Trichloroethylene	ND		mg/kg dry	0.0026	0.0052	1	EPA 8260D	06/25/2025 11:20	06/25/2025 16:46	PRS
								Certifications:	CTDOH-PH-0723,NELAC-NY10854,NELAC-NY12058,NJDEP-CT		
75-69-4	Trichlorofluoromethane	ND		mg/kg dry	0.0026	0.0052	1	EPA 8260D	06/25/2025 11:20	06/25/2025 16:46	PRS
								Certifications:	CTDOH-PH-0723,NELAC-NY10854,NELAC-NY12058,NJDEP-CT		

Sample Information

Client Sample ID: SB-8 (8-10) **York Sample ID:** 25F1387-15

York Project (SDG) No.	Client Project ID	Matrix	Collection Date/Time	Date Received
25F1387	2425 Atlantic Ave 25030016	Soil	June 20, 2025 11:15 am	06/20/2025

Volatile Organics, 8260 - Comprehensive

Log-in Notes:

Sample Notes:

Sample Prepared by Method: EPA 5035A

CAS No.	Parameter	Result	Flag	Units	Reported to LOD/MDL	LOQ	Dilution	Reference Method	Date/Time Prepared	Date/Time Analyzed	Analyst
75-01-4	Vinyl Chloride	ND		mg/kg dry	0.0026	0.0052	1	EPA 8260D	06/25/2025 11:20	06/25/2025 16:46	PRS
								Certifications:	CTDOH-PH-0723,NELAC-NY10854,NELAC-NY12058,NJDEP-CT		
1330-20-7	Xylenes, Total	ND		mg/kg dry	0.0078	0.016	1	EPA 8260D	06/25/2025 11:20	06/25/2025 16:46	PRS
								Certifications:	CTDOH-PH-0723,NELAC-NY10854,NELAC-NY12058,NJDEP-CT		

	Surrogate Recoveries	Result	Acceptance Range
17060-07-0	*Surrogate: SURR: 1,2-Dichloroethane-d4*	*96.2 %*	*77-125*
2037-26-5	*Surrogate: SURR: Toluene-d8*	*101 %*	*85-120*
460-00-4	*Surrogate: SURR: p-Bromofluorobenzene*	*110 %*	*76-130*

Semi-Volatiles, 8270 - Comprehensive

Log-in Notes:

Sample Notes:

Sample Prepared by Method: EPA 3550C

CAS No.	Parameter	Result	Flag	Units	Reported to LOD/MDL	LOQ	Dilution	Reference Method	Date/Time Prepared	Date/Time Analyzed	Analyst
92-52-4	1,1-Biphenyl	ND		mg/kg dry	0.0440	0.0878	2	EPA 8270E	06/24/2025 08:47	06/25/2025 01:08	AK
								Certifications:	NELAC-NY10854,NJDEP-CT005,PADEP-68-04440		
95-94-3	1,2,4,5-Tetrachlorobenzene	ND	CCVE	mg/kg dry	0.0878	0.175	2	EPA 8270E	06/24/2025 08:47	06/25/2025 01:08	AK
								Certifications:	NELAC-NY10854,NJDEP-CT005,PADEP-68-04440		
120-82-1	1,2,4-Trichlorobenzene	ND		mg/kg dry	0.0440	0.0878	2	EPA 8270E	06/24/2025 08:47	06/25/2025 01:08	AK
								Certifications:	CTDOH-PH-0723,NELAC-NY10854,NJDEP-CT005,PADEP-68-044		
95-50-1	1,2-Dichlorobenzene	ND		mg/kg dry	0.0440	0.0878	2	EPA 8270E	06/24/2025 08:47	06/25/2025 01:08	AK
								Certifications:	NELAC-NY10854,PADEP-68-04440		
122-66-7	1,2-Diphenylhydrazine (as Azobenzene)	ND		mg/kg dry	0.0440	0.0878	2	EPA 8270E	06/24/2025 08:47	06/25/2025 01:08	AK
								Certifications:	NELAC-NY10854,NJDEP-CT005,PADEP-68-04440		
541-73-1	1,3-Dichlorobenzene	ND		mg/kg dry	0.0440	0.0878	2	EPA 8270E	06/24/2025 08:47	06/25/2025 01:08	AK
								Certifications:	NELAC-NY10854,PADEP-68-04440		
106-46-7	1,4-Dichlorobenzene	ND		mg/kg dry	0.0440	0.0878	2	EPA 8270E	06/24/2025 08:47	06/25/2025 01:08	AK
								Certifications:	NELAC-NY10854,PADEP-68-04440		
58-90-2	2,3,4,6-Tetrachlorophenol	ND		mg/kg dry	0.0878	0.175	2	EPA 8270E	06/24/2025 08:47	06/25/2025 01:08	AK
								Certifications:	NELAC-NY10854,NJDEP-CT005,PADEP-68-04440		
95-95-4	2,4,5-Trichlorophenol	ND		mg/kg dry	0.0440	0.0878	2	EPA 8270E	06/24/2025 08:47	06/25/2025 01:08	AK
								Certifications:	CTDOH-PH-0723,NELAC-NY10854,NJDEP-CT005,PADEP-68-044		
88-06-2	2,4,6-Trichlorophenol	ND		mg/kg dry	0.0440	0.0878	2	EPA 8270E	06/24/2025 08:47	06/25/2025 01:08	AK
								Certifications:	CTDOH-PH-0723,NELAC-NY10854,NJDEP-CT005,PADEP-68-044		
120-83-2	2,4-Dichlorophenol	ND		mg/kg dry	0.0440	0.0878	2	EPA 8270E	06/24/2025 08:47	06/25/2025 01:08	AK
								Certifications:	CTDOH-PH-0723,NELAC-NY10854,NJDEP-CT005,PADEP-68-044		
105-67-9	2,4-Dimethylphenol	ND		mg/kg dry	0.0440	0.0878	2	EPA 8270E	06/24/2025 08:47	06/25/2025 01:08	AK
								Certifications:	CTDOH-PH-0723,NELAC-NY10854,NJDEP-CT005,PADEP-68-044		
51-28-5	2,4-Dinitrophenol	ND		mg/kg dry	0.0878	0.175	2	EPA 8270E	06/24/2025 08:47	06/25/2025 01:08	AK
								Certifications:	CTDOH-PH-0723,NELAC-NY10854,NJDEP-CT005,PADEP-68-044		
121-14-2	2,4-Dinitrotoluene	ND		mg/kg dry	0.0440	0.0878	2	EPA 8270E	06/24/2025 08:47	06/25/2025 01:08	AK
								Certifications:	CTDOH-PH-0723,NELAC-NY10854,NJDEP-CT005,PADEP-68-044		

Sample Information

Client Sample ID: SB-8 (8-10) **York Sample ID:** 25F1387-15

York Project (SDG) No.	Client Project ID	Matrix	Collection Date/Time	Date Received
25F1387	2425 Atlantic Ave 25030016	Soil	June 20, 2025 11:15 am	06/20/2025

Semi-Volatiles, 8270 - Comprehensive

Log-in Notes:

Sample Notes:

Sample Prepared by Method: EPA 3550C

CAS No.	Parameter	Result	Flag	Units	Reported to LOD/MDL	LOQ	Dilution	Reference Method	Date/Time Prepared	Date/Time Analyzed	Analyst
606-20-2	2,6-Dinitrotoluene	ND		mg/kg dry	0.0440	0.0878	2	EPA 8270E	06/24/2025 08:47	06/25/2025 01:08	AK
								Certifications:	CTDOH-PH-0723,NELAC-NY10854,NJDEP-CT005,PADEP-68-044		
91-58-7	2-Chloronaphthalene	ND		mg/kg dry	0.0440	0.0878	2	EPA 8270E	06/24/2025 08:47	06/25/2025 01:08	AK
								Certifications:	CTDOH-PH-0723,NELAC-NY10854,NJDEP-CT005,PADEP-68-044		
95-57-8	2-Chlorophenol	ND		mg/kg dry	0.0440	0.0878	2	EPA 8270E	06/24/2025 08:47	06/25/2025 01:08	AK
								Certifications:	CTDOH-PH-0723,NELAC-NY10854,NJDEP-CT005,PADEP-68-044		
91-57-6	2-Methylnaphthalene	ND		mg/kg dry	0.0440	0.0878	2	EPA 8270E	06/24/2025 08:47	06/25/2025 01:08	AK
								Certifications:	CTDOH-PH-0723,NELAC-NY10854,NJDEP-CT005,PADEP-68-044		
95-48-7	2-Methylphenol	ND		mg/kg dry	0.0440	0.0878	2	EPA 8270E	06/24/2025 08:47	06/25/2025 01:08	AK
								Certifications:	CTDOH-PH-0723,NELAC-NY10854,NJDEP-CT005,PADEP-68-044		
88-74-4	2-Nitroaniline	ND		mg/kg dry	0.0878	0.175	2	EPA 8270E	06/24/2025 08:47	06/25/2025 01:08	AK
								Certifications:	CTDOH-PH-0723,NELAC-NY10854,NJDEP-CT005,PADEP-68-044		
88-75-5	2-Nitrophenol	ND		mg/kg dry	0.0440	0.0878	2	EPA 8270E	06/24/2025 08:47	06/25/2025 01:08	AK
								Certifications:	CTDOH-PH-0723,NELAC-NY10854,NJDEP-CT005,PADEP-68-044		
65794-96-9	3- & 4-Methylphenols	ND		mg/kg dry	0.0440	0.0878	2	EPA 8270E	06/24/2025 08:47	06/25/2025 01:08	AK
								Certifications:	CTDOH-PH-0723,NELAC-NY10854,NJDEP-CT005,PADEP-68-044		
91-94-1	3,3-Dichlorobenzidine	ND	CAL-E	mg/kg dry	0.0440	0.0878	2	EPA 8270E	06/24/2025 08:47	06/25/2025 01:08	AK
								Certifications:	NELAC-NY10854,NJDEP-CT005,PADEP-68-04440		
99-09-2	3-Nitroaniline	ND		mg/kg dry	0.0878	0.175	2	EPA 8270E	06/24/2025 08:47	06/25/2025 01:08	AK
								Certifications:	CTDOH-PH-0723,NELAC-NY10854,NJDEP-CT005,PADEP-68-044		
534-52-1	4,6-Dinitro-2-methylphenol	ND		mg/kg dry	0.0878	0.175	2	EPA 8270E	06/24/2025 08:47	06/25/2025 01:08	AK
								Certifications:	CTDOH-PH-0723,NELAC-NY10854,NJDEP-CT005,PADEP-68-044		
101-55-3	4-Bromophenyl phenyl ether	ND		mg/kg dry	0.0440	0.0878	2	EPA 8270E	06/24/2025 08:47	06/25/2025 01:08	AK
								Certifications:	CTDOH-PH-0723,NELAC-NY10854,NJDEP-CT005,PADEP-68-044		
59-50-7	4-Chloro-3-methylphenol	ND		mg/kg dry	0.0440	0.0878	2	EPA 8270E	06/24/2025 08:47	06/25/2025 01:08	AK
								Certifications:	CTDOH-PH-0723,NELAC-NY10854,NJDEP-CT005,PADEP-68-044		
106-47-8	4-Chloroaniline	ND		mg/kg dry	0.0440	0.0878	2	EPA 8270E	06/24/2025 08:47	06/25/2025 01:08	AK
								Certifications:	CTDOH-PH-0723,NELAC-NY10854,NJDEP-CT005,PADEP-68-044		
7005-72-3	4-Chlorophenyl phenyl ether	ND		mg/kg dry	0.0440	0.0878	2	EPA 8270E	06/24/2025 08:47	06/25/2025 01:08	AK
								Certifications:	CTDOH-PH-0723,NELAC-NY10854,NJDEP-CT005,PADEP-68-044		
100-01-6	4-Nitroaniline	ND		mg/kg dry	0.0878	0.175	2	EPA 8270E	06/24/2025 08:47	06/25/2025 01:08	AK
								Certifications:	CTDOH-PH-0723,NELAC-NY10854,NJDEP-CT005,PADEP-68-044		
100-02-7	4-Nitrophenol	ND		mg/kg dry	0.0878	0.175	2	EPA 8270E	06/24/2025 08:47	06/25/2025 01:08	AK
								Certifications:	CTDOH-PH-0723,NELAC-NY10854,NJDEP-CT005,PADEP-68-044		
83-32-9	Acenaphthene	ND		mg/kg dry	0.0440	0.0878	2	EPA 8270E	06/24/2025 08:47	06/25/2025 01:08	AK
								Certifications:	CTDOH-PH-0723,NELAC-NY10854,NJDEP-CT005,PADEP-68-044		
208-96-8	Acenaphthylene	ND		mg/kg dry	0.0440	0.0878	2	EPA 8270E	06/24/2025 08:47	06/25/2025 01:08	AK
								Certifications:	CTDOH-PH-0723,NELAC-NY10854,NJDEP-CT005,PADEP-68-044		
98-86-2	Acetophenone	ND		mg/kg dry	0.0440	0.0878	2	EPA 8270E	06/24/2025 08:47	06/25/2025 01:08	AK
								Certifications:	NELAC-NY10854,NJDEP-CT005,PADEP-68-04440		
62-53-3	Aniline	ND		mg/kg dry	0.176	0.351	2	EPA 8270E	06/24/2025 08:47	06/25/2025 01:08	AK
								Certifications:	NELAC-NY10854,NJDEP-CT005,PADEP-68-04440		
120-12-7	Anthracene	ND		mg/kg dry	0.0440	0.0878	2	EPA 8270E	06/24/2025 08:47	06/25/2025 01:08	AK
								Certifications:	CTDOH-PH-0723,NELAC-NY10854,NJDEP-CT005,PADEP-68-044		

Sample Information

Client Sample ID: SB-8 (8-10) **York Sample ID:** 25F1387-15

York Project (SDG) No.	Client Project ID	Matrix	Collection Date/Time	Date Received
25F1387	2425 Atlantic Ave 25030016	Soil	June 20, 2025 11:15 am	06/20/2025

Semi-Volatiles, 8270 - Comprehensive

Log-in Notes:

Sample Notes:

Sample Prepared by Method: EPA 3550C

CAS No.	Parameter	Result	Flag	Units	Reported to LOD/MDL	LOQ	Dilution	Reference Method	Date/Time Prepared	Date/Time Analyzed	Analyst
1912-24-9	Atrazine	ND	CCVE	mg/kg dry	0.0440	0.0878	2	EPA 8270E	06/24/2025 08:47	06/25/2025 01:08	AK
								Certifications:	NELAC-NY10854,NJDEP-CT005,PADEP-68-04440		
100-52-7	Benzaldehyde	ND	CCVE, ICVE	mg/kg dry	0.0440	0.0878	2	EPA 8270E	06/24/2025 08:47	06/25/2025 01:08	AK
								Certifications:	NELAC-NY10854,NJDEP-CT005,PADEP-68-04440		
92-87-5	Benzidine	ND	CAL-E	mg/kg dry	0.176	0.351	2	EPA 8270E	06/24/2025 08:47	06/25/2025 01:08	AK
								Certifications:	CTDOH-PH-0723,NELAC-NY10854,PADEP-68-04440		
56-55-3	Benzo(a)anthracene	ND		mg/kg dry	0.0440	0.0878	2	EPA 8270E	06/24/2025 08:47	06/25/2025 01:08	AK
								Certifications:	CTDOH-PH-0723,NELAC-NY10854,NJDEP-CT005,PADEP-68-044		
50-32-8	Benzo(a)pyrene	ND		mg/kg dry	0.0440	0.0878	2	EPA 8270E	06/24/2025 08:47	06/25/2025 01:08	AK
								Certifications:	CTDOH-PH-0723,NELAC-NY10854,NJDEP-CT005,PADEP-68-044		
205-99-2	Benzo(b)fluoranthene	ND		mg/kg dry	0.0440	0.0878	2	EPA 8270E	06/24/2025 08:47	06/25/2025 01:08	AK
								Certifications:	CTDOH-PH-0723,NELAC-NY10854,NJDEP-CT005,PADEP-68-044		
191-24-2	Benzo(g,h,i)perylene	ND		mg/kg dry	0.0440	0.0878	2	EPA 8270E	06/24/2025 08:47	06/25/2025 01:08	AK
								Certifications:	CTDOH-PH-0723,NELAC-NY10854,NJDEP-CT005,PADEP-68-044		
207-08-9	Benzo(k)fluoranthene	ND		mg/kg dry	0.0440	0.0878	2	EPA 8270E	06/24/2025 08:47	06/25/2025 01:08	AK
								Certifications:	CTDOH-PH-0723,NELAC-NY10854,NJDEP-CT005,PADEP-68-044		
65-85-0	Benzoic acid	ND	ICVE	mg/kg dry	0.0440	0.0878	2	EPA 8270E	06/24/2025 08:47	06/25/2025 01:08	AK
								Certifications:	NELAC-NY10854,NJDEP-CT005,PADEP-68-04440		
100-51-6	Benzyl alcohol	ND		mg/kg dry	0.0440	0.0878	2	EPA 8270E	06/24/2025 08:47	06/25/2025 01:08	AK
								Certifications:	NELAC-NY10854,NJDEP-CT005,PADEP-68-04440		
85-68-7	Benzyl butyl phthalate	ND		mg/kg dry	0.0440	0.0878	2	EPA 8270E	06/24/2025 08:47	06/25/2025 01:08	AK
								Certifications:	CTDOH-PH-0723,NELAC-NY10854,NJDEP-CT005,PADEP-68-044		
111-91-1	Bis(2-chloroethoxy)methane	ND		mg/kg dry	0.0440	0.0878	2	EPA 8270E	06/24/2025 08:47	06/25/2025 01:08	AK
								Certifications:	CTDOH-PH-0723,NELAC-NY10854,NJDEP-CT005,PADEP-68-044		
111-44-4	Bis(2-chloroethyl)ether	ND		mg/kg dry	0.0440	0.0878	2	EPA 8270E	06/24/2025 08:47	06/25/2025 01:08	AK
								Certifications:	CTDOH-PH-0723,NELAC-NY10854,NJDEP-CT005,PADEP-68-044		
108-60-1	Bis(2-chloroisopropyl)ether	ND		mg/kg dry	0.0440	0.0878	2	EPA 8270E	06/24/2025 08:47	06/25/2025 01:08	AK
								Certifications:	CTDOH-PH-0723,NELAC-NY10854,NJDEP-CT005,PADEP-68-044		
117-81-7	Bis(2-ethylhexyl)phthalate	ND		mg/kg dry	0.0440	0.0878	2	EPA 8270E	06/24/2025 08:47	06/25/2025 01:08	AK
								Certifications:	CTDOH-PH-0723,NELAC-NY10854,NJDEP-CT005,PADEP-68-044		
105-60-2	Caprolactam	ND	CAL-E, CCVE	mg/kg dry	0.0878	0.175	2	EPA 8270E	06/24/2025 08:47	06/25/2025 01:08	AK
								Certifications:	NELAC-NY10854,NJDEP-CT005,PADEP-68-04440		
86-74-8	Carbazole	ND		mg/kg dry	0.0440	0.0878	2	EPA 8270E	06/24/2025 08:47	06/25/2025 01:08	AK
								Certifications:	CTDOH-PH-0723,NELAC-NY10854,NJDEP-CT005,PADEP-68-044		
218-01-9	Chrysene	ND		mg/kg dry	0.0440	0.0878	2	EPA 8270E	06/24/2025 08:47	06/25/2025 01:08	AK
								Certifications:	CTDOH-PH-0723,NELAC-NY10854,NJDEP-CT005,PADEP-68-044		
53-70-3	Dibenzo(a,h)anthracene	ND		mg/kg dry	0.0440	0.0878	2	EPA 8270E	06/24/2025 08:47	06/25/2025 01:08	AK
								Certifications:	CTDOH-PH-0723,NELAC-NY10854,NJDEP-CT005,PADEP-68-044		
132-64-9	Dibenzofuran	ND		mg/kg dry	0.0440	0.0878	2	EPA 8270E	06/24/2025 08:47	06/25/2025 01:08	AK
								Certifications:	CTDOH-PH-0723,NELAC-NY10854,NJDEP-CT005,PADEP-68-044		
84-66-2	Diethyl phthalate	ND		mg/kg dry	0.0440	0.0878	2	EPA 8270E	06/24/2025 08:47	06/25/2025 01:08	AK
								Certifications:	CTDOH-PH-0723,NELAC-NY10854,NJDEP-CT005,PADEP-68-044		
131-11-3	Dimethyl phthalate	ND		mg/kg dry	0.0440	0.0878	2	EPA 8270E	06/24/2025 08:47	06/25/2025 01:08	AK
								Certifications:	CTDOH-PH-0723,NELAC-NY10854,NJDEP-CT005,PADEP-68-044		

Sample Information

Client Sample ID: SB-8 (8-10) **York Sample ID:** 25F1387-15

York Project (SDG) No.	Client Project ID	Matrix	Collection Date/Time	Date Received
25F1387	2425 Atlantic Ave 25030016	Soil	June 20, 2025 11:15 am	06/20/2025

Semi-Volatiles, 8270 - Comprehensive

Log-in Notes:

Sample Notes:

Sample Prepared by Method: EPA 3550C

CAS No.	Parameter	Result	Flag	Units	Reported to LOD/MDL	LOQ	Dilution	Reference Method	Date/Time Prepared	Date/Time Analyzed	Analyst
84-74-2	Di-n-butyl phthalate	ND		mg/kg dry	0.0440	0.0878	2	EPA 8270E	06/24/2025 08:47	06/25/2025 01:08	AK
								Certifications:	CTDOH-PH-0723,NELAC-NY10854,NJDEP-CT005,PADEP-68-044		
117-84-0	Di-n-octyl phthalate	ND		mg/kg dry	0.0440	0.0878	2	EPA 8270E	06/24/2025 08:47	06/25/2025 01:08	AK
								Certifications:	CTDOH-PH-0723,NELAC-NY10854,NJDEP-CT005,PADEP-68-044		
206-44-0	Fluoranthene	ND		mg/kg dry	0.0440	0.0878	2	EPA 8270E	06/24/2025 08:47	06/25/2025 01:08	AK
								Certifications:	CTDOH-PH-0723,NELAC-NY10854,NJDEP-CT005,PADEP-68-044		
86-73-7	Fluorene	ND		mg/kg dry	0.0440	0.0878	2	EPA 8270E	06/24/2025 08:47	06/25/2025 01:08	AK
								Certifications:	NELAC-NY10854,NJDEP-CT005,PADEP-68-04440		
118-74-1	Hexachlorobenzene	ND		mg/kg dry	0.0440	0.0878	2	EPA 8270E	06/24/2025 08:47	06/25/2025 01:08	AK
								Certifications:	CTDOH-PH-0723,NELAC-NY10854,NJDEP-CT005,PADEP-68-044		
87-68-3	Hexachlorobutadiene	ND		mg/kg dry	0.0440	0.0878	2	EPA 8270E	06/24/2025 08:47	06/25/2025 01:08	AK
								Certifications:	CTDOH-PH-0723,NELAC-NY10854,NJDEP-CT005,PADEP-68-044		
77-47-4	Hexachlorocyclopentadiene	ND		mg/kg dry	0.0440	0.0878	2	EPA 8270E	06/24/2025 08:47	06/25/2025 01:08	AK
								Certifications:	CTDOH-PH-0723,NELAC-NY10854,NJDEP-CT005,PADEP-68-044		
67-72-1	Hexachloroethane	ND		mg/kg dry	0.0440	0.0878	2	EPA 8270E	06/24/2025 08:47	06/25/2025 01:08	AK
								Certifications:	CTDOH-PH-0723,NELAC-NY10854,NJDEP-CT005,PADEP-68-044		
193-39-5	Indeno(1,2,3-cd)pyrene	ND		mg/kg dry	0.0440	0.0878	2	EPA 8270E	06/24/2025 08:47	06/25/2025 01:08	AK
								Certifications:	CTDOH-PH-0723,NELAC-NY10854,NJDEP-CT005,PADEP-68-044		
78-59-1	Isophorone	ND		mg/kg dry	0.0440	0.0878	2	EPA 8270E	06/24/2025 08:47	06/25/2025 01:08	AK
								Certifications:	CTDOH-PH-0723,NELAC-NY10854,NJDEP-CT005,PADEP-68-044		
91-20-3	Naphthalene	ND		mg/kg dry	0.0440	0.0878	2	EPA 8270E	06/24/2025 08:47	06/25/2025 01:08	AK
								Certifications:	CTDOH-PH-0723,NELAC-NY10854,NJDEP-CT005,PADEP-68-044		
98-95-3	Nitrobenzene	ND		mg/kg dry	0.0440	0.0878	2	EPA 8270E	06/24/2025 08:47	06/25/2025 01:08	AK
								Certifications:	CTDOH-PH-0723,NELAC-NY10854,NJDEP-CT005,PADEP-68-044		
62-75-9	N-Nitrosodimethylamine	ND		mg/kg dry	0.0440	0.0878	2	EPA 8270E	06/24/2025 08:47	06/25/2025 01:08	AK
								Certifications:	CTDOH-PH-0723,NELAC-NY10854,NJDEP-CT005,PADEP-68-044		
621-64-7	N-nitroso-di-n-propylamine	ND		mg/kg dry	0.0440	0.0878	2	EPA 8270E	06/24/2025 08:47	06/25/2025 01:08	AK
								Certifications:	CTDOH-PH-0723,NELAC-NY10854,NJDEP-CT005,PADEP-68-044		
86-30-6	N-Nitrosodiphenylamine	ND		mg/kg dry	0.0440	0.0878	2	EPA 8270E	06/24/2025 08:47	06/25/2025 01:08	AK
								Certifications:	CTDOH-PH-0723,NELAC-NY10854,NJDEP-CT005,PADEP-68-044		
87-86-5	Pentachlorophenol	ND		mg/kg dry	0.0440	0.0878	2	EPA 8270E	06/24/2025 08:47	06/25/2025 01:08	AK
								Certifications:	CTDOH-PH-0723,NELAC-NY10854,NJDEP-CT005,PADEP-68-044		
85-01-8	Phenanthrene	ND		mg/kg dry	0.0440	0.0878	2	EPA 8270E	06/24/2025 08:47	06/25/2025 01:08	AK
								Certifications:	CTDOH-PH-0723,NELAC-NY10854,NJDEP-CT005,PADEP-68-044		
108-95-2	Phenol	ND		mg/kg dry	0.0440	0.0878	2	EPA 8270E	06/24/2025 08:47	06/25/2025 01:08	AK
								Certifications:	CTDOH-PH-0723,NELAC-NY10854,NJDEP-CT005,PADEP-68-044		
129-00-0	Pyrene	ND		mg/kg dry	0.0440	0.0878	2	EPA 8270E	06/24/2025 08:47	06/25/2025 01:08	AK
								Certifications:	CTDOH-PH-0723,NELAC-NY10854,NJDEP-CT005,PADEP-68-044		
110-86-1	Pyridine	ND		mg/kg dry	0.176	0.351	2	EPA 8270E	06/24/2025 08:47	06/25/2025 01:08	AK
								Certifications:	CTDOH-PH-0723,NELAC-NY10854,NJDEP-CT005,PADEP-68-044		

	Surrogate Recoveries	Result	Acceptance Range
367-12-4	*Surrogate: SURR: 2-Fluorophenol*	*66.0 %*	*20-108*
13127-88-3	*Surrogate: SURR: Phenol-d6*	*59.4 %*	*23-114*

Sample Information

Client Sample ID: SB-8 (8-10) **York Sample ID:** 25F1387-15

York Project (SDG) No.	Client Project ID	Matrix	Collection Date/Time	Date Received
25F1387	2425 Atlantic Ave 25030016	Soil	June 20, 2025 11:15 am	06/20/2025

Semi-Volatiles, 8270 - Comprehensive

Log-in Notes: **Sample Notes:**

Sample Prepared by Method: EPA 3550C

CAS No.	Parameter	Result	Flag	Units	Reported to LOD/MDL	LOQ	Dilution	Reference Method	Date/Time Prepared	Date/Time Analyzed	Analyst
4165-60-0	*Surrogate: SURR: Nitrobenzene-d5*	*44.4 %*			*22-108*						
321-60-8	*Surrogate: SURR: 2-Fluorobiphenyl*	*54.8 %*			*21-113*						
118-79-6	*Surrogate: SURR: 2,4,6-Tribromophenol*	*64.4 %*			*19-110*						
1718-51-0	*Surrogate: SURR: Terphenyl-d14*	*71.7 %*			*24-116*						

Pesticides, 8081 NYSDEC Part 375

Log-in Notes: **Sample Notes:**

Sample Prepared by Method: EPA 3550C

CAS No.	Parameter	Result	Flag	Units	Reported to LOQ	Dilution	Reference Method	Date/Time Prepared	Date/Time Analyzed	Analyst
72-54-8	4,4'-DDD	ND		mg/kg dry	0.00174	5	EPA 8081B	06/24/2025 12:04	06/24/2025 21:40	RJ
							Certifications:	CTDOH-PH-0723,NELAC-NY10854,NJDEP-CT005,PADEP-68-044		
72-55-9	4,4'-DDE	ND		mg/kg dry	0.00174	5	EPA 8081B	06/24/2025 12:04	06/24/2025 21:40	RJ
							Certifications:	CTDOH-PH-0723,NELAC-NY10854,NJDEP-CT005,PADEP-68-044		
50-29-3	4,4'-DDT	ND		mg/kg dry	0.00174	5	EPA 8081B	06/24/2025 12:04	06/24/2025 21:40	RJ
							Certifications:	CTDOH-PH-0723,NELAC-NY10854,NJDEP-CT005,PADEP-68-044		
309-00-2	Aldrin	ND		mg/kg dry	0.00174	5	EPA 8081B	06/24/2025 12:04	06/24/2025 21:40	RJ
							Certifications:	CTDOH-PH-0723,NELAC-NY10854,NJDEP-CT005,PADEP-68-044		
319-84-6	alpha-BHC	ND		mg/kg dry	0.00174	5	EPA 8081B	06/24/2025 12:04	06/24/2025 21:40	RJ
							Certifications:	CTDOH-PH-0723,NELAC-NY10854,NJDEP-CT005,PADEP-68-044		
5103-71-9	alpha-Chlordane	ND		mg/kg dry	0.00174	5	EPA 8081B	06/24/2025 12:04	06/24/2025 21:40	RJ
							Certifications:	NELAC-NY10854,NJDEP-CT005		
319-85-7	beta-BHC	ND		mg/kg dry	0.00174	5	EPA 8081B	06/24/2025 12:04	06/24/2025 21:40	RJ
							Certifications:	CTDOH-PH-0723,NELAC-NY10854,NJDEP-CT005,PADEP-68-044		
319-86-8	delta-BHC	ND		mg/kg dry	0.00174	5	EPA 8081B	06/24/2025 12:04	06/24/2025 21:40	RJ
							Certifications:	CTDOH-PH-0723,NELAC-NY10854,NJDEP-CT005,PADEP-68-044		
60-57-1	Dieldrin	ND		mg/kg dry	0.00174	5	EPA 8081B	06/24/2025 12:04	06/24/2025 21:40	RJ
							Certifications:	CTDOH-PH-0723,NELAC-NY10854,NJDEP-CT005,PADEP-68-044		
959-98-8	Endosulfan I	ND		mg/kg dry	0.00174	5	EPA 8081B	06/24/2025 12:04	06/24/2025 21:40	RJ
							Certifications:	CTDOH-PH-0723,NELAC-NY10854,NJDEP-CT005,PADEP-68-044		
33213-65-9	Endosulfan II	ND		mg/kg dry	0.00174	5	EPA 8081B	06/24/2025 12:04	06/24/2025 21:40	RJ
							Certifications:	CTDOH-PH-0723,NELAC-NY10854		
1031-07-8	Endosulfan sulfate	ND		mg/kg dry	0.00174	5	EPA 8081B	06/24/2025 12:04	06/24/2025 21:40	RJ
							Certifications:	CTDOH-PH-0723,NELAC-NY10854,NJDEP-CT005,PADEP-68-044		
72-20-8	Endrin	ND		mg/kg dry	0.00174	5	EPA 8081B	06/24/2025 12:04	06/24/2025 21:40	RJ
							Certifications:	CTDOH-PH-0723,NELAC-NY10854,NJDEP-CT005,PADEP-68-044		
58-89-9	gamma-BHC (Lindane)	ND		mg/kg dry	0.00174	5	EPA 8081B	06/24/2025 12:04	06/24/2025 21:40	RJ
							Certifications:	CTDOH-PH-0723,NELAC-NY10854,NJDEP-CT005,PADEP-68-044		
76-44-8	Heptachlor	ND		mg/kg dry	0.00174	5	EPA 8081B	06/24/2025 12:04	06/24/2025 21:40	RJ
							Certifications:	CTDOH-PH-0723,NELAC-NY10854,NJDEP-CT005,PADEP-68-044		

	Surrogate Recoveries	Result	Acceptance Range
2051-24-3	*Surrogate: Decachlorobiphenyl*	*66.5 %*	*30-150*
877-09-8	*Surrogate: Tetrachloro-m-xylene*	*55.0 %*	*30-150*

Sample Information

Client Sample ID: SB-8 (8-10) **York Sample ID:** 25F1387-15

York Project (SDG) No.	Client Project ID	Matrix	Collection Date/Time	Date Received
25F1387	2425 Atlantic Ave 25030016	Soil	June 20, 2025 11:15 am	06/20/2025

Polychlorinated Biphenyls (PCB)

Log-in Notes:

Sample Notes:

Sample Prepared by Method: EPA 3550C

CAS No.	Parameter	Result	Flag	Units	Reported to LOQ	Dilution	Reference Method	Date/Time Prepared	Date/Time Analyzed	Analyst
12674-11-2	Aroclor 1016	ND		mg/kg dry	0.0176	1	EPA 8082A	06/24/2025 12:02	06/26/2025 02:43	NF
							Certifications:	NELAC-NY10854,CTDOH-PH-0723,NJDEP-CT005,PADEP-68-044		
11104-28-2	Aroclor 1221	ND		mg/kg dry	0.0176	1	EPA 8082A	06/24/2025 12:02	06/26/2025 02:43	NF
							Certifications:	NELAC-NY10854,CTDOH-PH-0723,NJDEP-CT005,PADEP-68-044		
11141-16-5	Aroclor 1232	ND		mg/kg dry	0.0176	1	EPA 8082A	06/24/2025 12:02	06/26/2025 02:43	NF
							Certifications:	NELAC-NY10854,CTDOH-PH-0723,NJDEP-CT005,PADEP-68-044		
53469-21-9	Aroclor 1242	ND		mg/kg dry	0.0176	1	EPA 8082A	06/24/2025 12:02	06/26/2025 02:43	NF
							Certifications:	NELAC-NY10854,CTDOH-PH-0723,NJDEP-CT005,PADEP-68-044		
12672-29-6	Aroclor 1248	ND		mg/kg dry	0.0176	1	EPA 8082A	06/24/2025 12:02	06/26/2025 02:43	NF
							Certifications:	NELAC-NY10854,CTDOH-PH-0723,NJDEP-CT005,PADEP-68-044		
11097-69-1	Aroclor 1254	ND		mg/kg dry	0.0176	1	EPA 8082A	06/24/2025 12:02	06/26/2025 02:43	NF
							Certifications:	NELAC-NY10854,CTDOH-PH-0723,NJDEP-CT005,PADEP-68-044		
11096-82-5	Aroclor 1260	ND		mg/kg dry	0.0176	1	EPA 8082A	06/24/2025 12:02	06/26/2025 02:43	NF
							Certifications:	NELAC-NY10854,CTDOH-PH-0723,NJDEP-CT005,PADEP-68-044		
1336-36-3	* Total PCBs	ND		mg/kg dry	0.0176	1	EPA 8082A	06/24/2025 12:02	06/26/2025 02:43	NF
							Certifications:			

	Surrogate Recoveries	Result	Acceptance Range
877-09-8	*Surrogate: Tetrachloro-m-xylene*	*63.0 %*	*30-120*
2051-24-3	*Surrogate: Decachlorobiphenyl*	*58.5 %*	*30-120*

Metals, Target Analyte

Log-in Notes:

Sample Notes:

Sample Prepared by Method: EPA 3050B

CAS No.	Parameter	Result	Flag	Units	Reported to LOQ	Dilution	Reference Method	Date/Time Prepared	Date/Time Analyzed	Analyst
7429-90-5	**Aluminum**	**7540**		mg/kg dry	4.41	1	EPA 6010D	06/24/2025 14:52	06/25/2025 12:09	AGNR
							Certifications:	CTDOH-PH-0723,NELAC-NY10854,NJDEP-CT005,PADEP-68-044		
7440-36-0	Antimony	ND		mg/kg dry	2.21	1	EPA 6010D	06/24/2025 14:52	06/25/2025 12:09	AGNR
							Certifications:	CTDOH-PH-0723,NELAC-NY10854,NJDEP-CT005,PADEP-68-044		
7440-38-2	**Arsenic**	**4.07**		mg/kg dry	1.32	1	EPA 6010D	06/24/2025 14:52	06/25/2025 12:09	AGNR
							Certifications:	CTDOH-PH-0723,NELAC-NY10854,NJDEP-CT005,PADEP-68-044		
7440-39-3	**Barium**	**40.6**		mg/kg dry	2.20	1	EPA 6010D	06/24/2025 14:52	06/25/2025 12:09	AGNR
							Certifications:	CTDOH-PH-0723,NELAC-NY10854,NJDEP-CT005,PADEP-68-044		
7440-41-7	**Beryllium**	**0.201**		mg/kg dry	0.044	1	EPA 6010D	06/24/2025 14:52	06/25/2025 12:09	AGNR
							Certifications:	CTDOH-PH-0723,NELAC-NY10854,NJDEP-CT005,PADEP-68-044		
7440-43-9	Cadmium	ND		mg/kg dry	0.265	1	EPA 6010D	06/24/2025 14:52	06/25/2025 12:09	AGNR
							Certifications:	CTDOH-PH-0723,NELAC-NY10854,NJDEP-CT005,PADEP-68-044		
7440-70-2	**Calcium**	**6160**	B	mg/kg dry	4.41	1	EPA 6010D	06/24/2025 14:52	06/25/2025 12:09	AGNR
							Certifications:	CTDOH-PH-0723,NELAC-NY10854,NJDEP-CT005,PADEP-68-044		
7440-47-3	**Chromium**	**11.8**		mg/kg dry	0.442	1	EPA 6010D	06/24/2025 14:52	06/25/2025 12:09	AGNR
							Certifications:	CTDOH-PH-0723,NELAC-NY10854,NJDEP-CT005,PADEP-68-044		

Sample Information

Client Sample ID: SB-8 (8-10) **York Sample ID:** 25F1387-15

York Project (SDG) No.	Client Project ID	Matrix	Collection Date/Time	Date Received
25F1387	2425 Atlantic Ave 25030016	Soil	June 20, 2025 11:15 am	06/20/2025

Metals, Target Analyte

Log-in Notes:

Sample Notes:

Sample Prepared by Method: EPA 3050B

CAS No.	Parameter	Result	Flag	Units	Reported to LOQ	Dilution	Reference Method	Date/Time Prepared	Date/Time Analyzed	Analyst
7440-48-4	**Cobalt**	**4.96**		mg/kg dry	0.353	1	EPA 6010D	06/24/2025 14:52	06/25/2025 12:09	AGNR
							Certifications:	CTDOH-PH-0723,NELAC-NY10854,NJDEP-CT005,PADEP-68-044		
7440-50-8	**Copper**	**17.7**		mg/kg dry	1.77	1	EPA 6010D	06/24/2025 14:52	06/25/2025 12:09	AGNR
							Certifications:	CTDOH-PH-0723,NELAC-NY10854,NJDEP-CT005,PADEP-68-044		
7439-89-6	**Iron**	**19500**		mg/kg dry	22.1	1	EPA 6010D	06/24/2025 14:52	06/25/2025 12:09	AGNR
							Certifications:	CTDOH-PH-0723,NELAC-NY10854,NJDEP-CT005,PADEP-68-044		
7439-92-1	**Lead**	**8.54**		mg/kg dry	0.442	1	EPA 6010D	06/24/2025 14:52	06/25/2025 12:09	AGNR
							Certifications:	CTDOH-PH-0723,NELAC-NY10854,NJDEP-CT005,PADEP-68-044		
7439-95-4	**Magnesium**	**2490**	B	mg/kg dry	4.42	1	EPA 6010D	06/24/2025 14:52	06/25/2025 12:09	AGNR
							Certifications:	CTDOH-PH-0723,NELAC-NY10854,NJDEP-CT005,PADEP-68-044		
7439-96-5	**Manganese**	**371**		mg/kg dry	0.442	1	EPA 6010D	06/24/2025 14:52	06/25/2025 12:09	AGNR
							Certifications:	CTDOH-PH-0723,NELAC-NY10854,NJDEP-CT005,PADEP-68-044		
7440-02-0	**Nickel**	**9.86**		mg/kg dry	0.879	1	EPA 6010D	06/24/2025 14:52	06/25/2025 12:09	AGNR
							Certifications:	CTDOH-PH-0723,NELAC-NY10854,NJDEP-CT005,PADEP-68-044		
7440-09-7	**Potassium**	**808**		mg/kg dry	4.42	1	EPA 6010D	06/24/2025 14:52	06/25/2025 12:09	AGNR
							Certifications:	CTDOH-PH-0723,NELAC-NY10854,NJDEP-CT005,PADEP-68-044		
7782-49-2	Selenium	ND		mg/kg dry	2.21	1	EPA 6010D	06/24/2025 14:52	06/25/2025 12:09	AGNR
							Certifications:	CTDOH-PH-0723,NELAC-NY10854,NJDEP-CT005,PADEP-68-044		
7440-22-4	Silver	ND		mg/kg dry	0.445	1	EPA 6010D	06/24/2025 14:52	06/25/2025 12:09	AGNR
							Certifications:	CTDOH-PH-0723,NELAC-NY10854,NJDEP-CT005,PADEP-68-044		
7440-23-5	**Sodium**	**530**		mg/kg dry	44.1	1	EPA 6010D	06/24/2025 14:52	06/25/2025 12:09	AGNR
							Certifications:	CTDOH-PH-0723,NELAC-NY10854,NJDEP-CT005,PADEP-68-044		
7440-28-0	Thallium	ND		mg/kg dry	1.77	1	EPA 6010D	06/24/2025 14:52	06/25/2025 12:09	AGNR
							Certifications:	CTDOH-PH-0723,NELAC-NY10854,NJDEP-CT005,PADEP-68-044		
7440-62-2	**Vanadium**	**21.8**		mg/kg dry	0.879	1	EPA 6010D	06/24/2025 14:52	06/25/2025 12:09	AGNR
							Certifications:	CTDOH-PH-0723,NELAC-NY10854,NJDEP-CT005,PADEP-68-044		
7440-66-6	**Zinc**	**19.4**		mg/kg dry	2.20	1	EPA 6010D	06/24/2025 14:52	06/25/2025 12:09	AGNR
							Certifications:	CTDOH-PH-0723,NELAC-NY10854,NJDEP-CT005,PADEP-68-044		

Mercury by 7473

Log-in Notes:

Sample Notes:

Sample Prepared by Method: EPA 7473 soil

CAS No.	Parameter	Result	Flag	Units	Reported to LOQ	Dilution	Reference Method	Date/Time Prepared	Date/Time Analyzed	Analyst
7439-97-6	Mercury	ND		mg/kg dry	0.0318	1	EPA 7473	06/25/2025 12:54	06/26/2025 08:39	DBT
							Certifications:	CTDOH-PH-0723,NJDEP-CT005,NELAC-NY10854,PADEP-68-044		

Total Solids

Log-in Notes:

Sample Notes:

Sample Prepared by Method: % Solids Prep

CAS No.	Parameter	Result	Flag	Units	Reported to LOQ	Dilution	Reference Method	Date/Time Prepared	Date/Time Analyzed	Analyst
solids	*** % Solids**	**94.4**		%	0.100	1	SM 2540G	06/24/2025 08:39	06/24/2025 10:00	SMM
							Certifications:	CTDOH-PH-0723		

Sample Information

Client Sample ID: **SB-8 (8-10)** **York Sample ID:** **25F1387-15**

York Project (SDG) No.	Client Project ID	Matrix	Collection Date/Time	Date Received
25F1387	2425 Atlantic Ave 25030016	Soil	June 20, 2025 11:15 am	06/20/2025

Sample Information

Client Sample ID: SB-8 (10-12) **York Sample ID:** 25F1387-16

York Project (SDG) No.	Client Project ID	Matrix	Collection Date/Time	Date Received
25F1387	2425 Atlantic Ave 25030016	Soil	June 20, 2025 11:07 am	06/20/2025

Volatile Organics, 8260 - Comprehensive

Log-in Notes:

Sample Notes:

Sample Prepared by Method: EPA 5035A

CAS No.	Parameter	Result	Flag	Units	Reported to LOD/MDL	LOQ	Dilution	Reference Method	Date/Time Prepared	Date/Time Analyzed	Analyst
630-20-6	1,1,1,2-Tetrachloroethane	ND		mg/kg dry	0.0028	0.0057	1	EPA 8260D	06/24/2025 09:04	06/24/2025 16:39	PRS
								Certifications:	CTDOH-PH-0723,NELAC-NY10854,NELAC-NY12058,NJDEP-CT		
71-55-6	1,1,1-Trichloroethane	ND		mg/kg dry	0.0028	0.0057	1	EPA 8260D	06/24/2025 09:04	06/24/2025 16:39	PRS
								Certifications:	CTDOH-PH-0723,NELAC-NY10854,NELAC-NY12058,NJDEP-CT		
79-34-5	1,1,2,2-Tetrachloroethane	ND		mg/kg dry	0.0028	0.0057	1	EPA 8260D	06/24/2025 09:04	06/24/2025 16:39	PRS
								Certifications:	CTDOH-PH-0723,NELAC-NY10854,NELAC-NY12058,NJDEP-CT		
76-13-1	1,1,2-Trichloro-1,2,2-trifluoroethane (Freon 113)	ND		mg/kg dry	0.0028	0.0057	1	EPA 8260D	06/24/2025 09:04	06/24/2025 16:39	PRS
								Certifications:	CTDOH-PH-0723,NELAC-NY10854,NELAC-NY12058,NJDEP-CT		
79-00-5	1,1,2-Trichloroethane	ND		mg/kg dry	0.0028	0.0057	1	EPA 8260D	06/24/2025 09:04	06/24/2025 16:39	PRS
								Certifications:	CTDOH-PH-0723,NELAC-NY10854,NELAC-NY12058,NJDEP-CT		
75-34-3	1,1-Dichloroethane	ND		mg/kg dry	0.0028	0.0057	1	EPA 8260D	06/24/2025 09:04	06/24/2025 16:39	PRS
								Certifications:	CTDOH-PH-0723,NELAC-NY10854,NELAC-NY12058,NJDEP-CT		
75-35-4	1,1-Dichloroethylene	ND		mg/kg dry	0.0028	0.0057	1	EPA 8260D	06/24/2025 09:04	06/24/2025 16:39	PRS
								Certifications:	CTDOH-PH-0723,NELAC-NY10854,NELAC-NY12058,NJDEP-CT		
87-61-6	1,2,3-Trichlorobenzene	ND		mg/kg dry	0.0028	0.0057	1	EPA 8260D	06/24/2025 09:04	06/24/2025 16:39	PRS
								Certifications:	NELAC-NY10854,NELAC-NY12058,NJDEP-CT005,PADEP-68-04		
96-18-4	1,2,3-Trichloropropane	ND		mg/kg dry	0.0028	0.0057	1	EPA 8260D	06/24/2025 09:04	06/24/2025 16:39	PRS
								Certifications:	NELAC-NY10854,NELAC-NY12058,NJDEP-CT005		
120-82-1	1,2,4-Trichlorobenzene	ND		mg/kg dry	0.0028	0.0057	1	EPA 8260D	06/24/2025 09:04	06/24/2025 16:39	PRS
								Certifications:	NELAC-NY10854,NELAC-NY12058,NJDEP-CT005,PADEP-68-04		
95-63-6	1,2,4-Trimethylbenzene	ND		mg/kg dry	0.0028	0.0057	1	EPA 8260D	06/24/2025 09:04	06/24/2025 16:39	PRS
								Certifications:	CTDOH-PH-0723,NELAC-NY10854,NELAC-NY12058,NJDEP-CT		
96-12-8	1,2-Dibromo-3-chloropropane	ND		mg/kg dry	0.0028	0.0057	1	EPA 8260D	06/24/2025 09:04	06/24/2025 16:39	PRS
								Certifications:	CTDOH-PH-0723,NELAC-NY10854,NELAC-NY12058,NJDEP-CT		
106-93-4	1,2-Dibromoethane	ND		mg/kg dry	0.0028	0.0057	1	EPA 8260D	06/24/2025 09:04	06/24/2025 16:39	PRS
								Certifications:	CTDOH-PH-0723,NELAC-NY10854,NELAC-NY12058,NJDEP-CT		
95-50-1	1,2-Dichlorobenzene	ND		mg/kg dry	0.0028	0.0057	1	EPA 8260D	06/24/2025 09:04	06/24/2025 16:39	PRS
								Certifications:	CTDOH-PH-0723,NELAC-NY10854,NELAC-NY12058,NJDEP-CT		
107-06-2	1,2-Dichloroethane	ND		mg/kg dry	0.0028	0.0057	1	EPA 8260D	06/24/2025 09:04	06/24/2025 16:39	PRS
								Certifications:	CTDOH-PH-0723,NELAC-NY10854,NELAC-NY12058,NJDEP-CT		
78-87-5	1,2-Dichloropropane	ND		mg/kg dry	0.0028	0.0057	1	EPA 8260D	06/24/2025 09:04	06/24/2025 16:39	PRS
								Certifications:	CTDOH-PH-0723,NELAC-NY10854,NELAC-NY12058,NJDEP-CT		
108-67-8	1,3,5-Trimethylbenzene	ND		mg/kg dry	0.0028	0.0057	1	EPA 8260D	06/24/2025 09:04	06/24/2025 16:39	PRS
								Certifications:	CTDOH-PH-0723,NELAC-NY10854,NELAC-NY12058,NJDEP-CT		
541-73-1	1,3-Dichlorobenzene	ND		mg/kg dry	0.0028	0.0057	1	EPA 8260D	06/24/2025 09:04	06/24/2025 16:39	PRS
								Certifications:	CTDOH-PH-0723,NELAC-NY10854,NELAC-NY12058,NJDEP-CT		
106-46-7	1,4-Dichlorobenzene	ND		mg/kg dry	0.0028	0.0057	1	EPA 8260D	06/24/2025 09:04	06/24/2025 16:39	PRS
								Certifications:	CTDOH-PH-0723,NELAC-NY10854,NELAC-NY12058,NJDEP-CT		
123-91-1	1,4-Dioxane	ND		mg/kg dry	0.057	0.11	1	EPA 8260D	06/24/2025 09:04	06/24/2025 16:39	PRS
								Certifications:	NELAC-NY10854,NELAC-NY12058,NJDEP-CT005,PADEP-68-04		
78-93-3	2-Butanone	ND	CCVE	mg/kg dry	0.0028	0.0057	1	EPA 8260D	06/24/2025 09:04	06/24/2025 16:39	PRS
								Certifications:	CTDOH-PH-0723,NELAC-NY10854,NELAC-NY12058,NJDEP-CT		

Sample Information

Client Sample ID: SB-8 (10-12) **York Sample ID:** 25F1387-16

York Project (SDG) No.	Client Project ID	Matrix	Collection Date/Time	Date Received
25F1387	2425 Atlantic Ave 25030016	Soil	June 20, 2025 11:07 am	06/20/2025

Volatile Organics, 8260 - Comprehensive

Log-in Notes:

Sample Notes:

Sample Prepared by Method: EPA 5035A

CAS No.	Parameter	Result	Flag	Units	Reported to LOD/MDL	LOQ	Dilution	Reference Method	Date/Time Prepared	Date/Time Analyzed	Analyst
591-78-6	2-Hexanone	ND		mg/kg dry	0.0028	0.0057	1	EPA 8260D	06/24/2025 09:04	06/24/2025 16:39	PRS
								Certifications:	CTDOH-PH-0723,NELAC-NY10854,NELAC-NY12058,NJDEP-CT		
108-10-1	4-Methyl-2-pentanone	ND		mg/kg dry	0.0028	0.0057	1	EPA 8260D	06/24/2025 09:04	06/24/2025 16:39	PRS
								Certifications:	CTDOH-PH-0723,NELAC-NY10854,NELAC-NY12058,NJDEP-CT		
67-64-1	Acetone	ND		mg/kg dry	0.0057	0.011	1	EPA 8260D	06/24/2025 09:04	06/24/2025 16:39	PRS
								Certifications:	CTDOH-PH-0723,NELAC-NY10854,NELAC-NY12058,NJDEP-CT		
107-02-8	Acrolein	ND		mg/kg dry	0.0057	0.011	1	EPA 8260D	06/24/2025 09:04	06/24/2025 16:39	PRS
								Certifications:	CTDOH-PH-0723,NELAC-NY10854,NELAC-NY12058,NJDEP-CT		
107-13-1	Acrylonitrile	ND		mg/kg dry	0.0028	0.0057	1	EPA 8260D	06/24/2025 09:04	06/24/2025 16:39	PRS
								Certifications:	CTDOH-PH-0723,NELAC-NY10854,NELAC-NY12058,NJDEP-CT		
71-43-2	Benzene	ND		mg/kg dry	0.0028	0.0057	1	EPA 8260D	06/24/2025 09:04	06/24/2025 16:39	PRS
								Certifications:	CTDOH-PH-0723,NELAC-NY10854,NELAC-NY12058,NJDEP-CT		
74-97-5	Bromochloromethane	ND		mg/kg dry	0.0028	0.0057	1	EPA 8260D	06/24/2025 09:04	06/24/2025 16:39	PRS
								Certifications:	NELAC-NY10854,NELAC-NY12058,NJDEP-CT005,PADEP-68-04		
75-27-4	Bromodichloromethane	ND		mg/kg dry	0.0028	0.0057	1	EPA 8260D	06/24/2025 09:04	06/24/2025 16:39	PRS
								Certifications:	CTDOH-PH-0723,NELAC-NY10854,NELAC-NY12058,NJDEP-CT		
75-25-2	Bromoform	ND		mg/kg dry	0.0028	0.0057	1	EPA 8260D	06/24/2025 09:04	06/24/2025 16:39	PRS
								Certifications:	CTDOH-PH-0723,NELAC-NY10854,NELAC-NY12058,NJDEP-CT		
74-83-9	Bromomethane	ND		mg/kg dry	0.0028	0.0057	1	EPA 8260D	06/24/2025 09:04	06/24/2025 16:39	PRS
								Certifications:	CTDOH-PH-0723,NELAC-NY10854,NELAC-NY12058,NJDEP-CT		
75-15-0	Carbon disulfide	ND		mg/kg dry	0.0028	0.0057	1	EPA 8260D	06/24/2025 09:04	06/24/2025 16:39	PRS
								Certifications:	CTDOH-PH-0723,NELAC-NY10854,NELAC-NY12058,NJDEP-CT		
56-23-5	Carbon tetrachloride	ND		mg/kg dry	0.0028	0.0057	1	EPA 8260D	06/24/2025 09:04	06/24/2025 16:39	PRS
								Certifications:	CTDOH-PH-0723,NELAC-NY10854,NELAC-NY12058,NJDEP-CT		
108-90-7	Chlorobenzene	ND		mg/kg dry	0.0028	0.0057	1	EPA 8260D	06/24/2025 09:04	06/24/2025 16:39	PRS
								Certifications:	CTDOH-PH-0723,NELAC-NY10854,NELAC-NY12058,NJDEP-CT		
75-00-3	Chloroethane	ND		mg/kg dry	0.0028	0.0057	1	EPA 8260D	06/24/2025 09:04	06/24/2025 16:39	PRS
								Certifications:	CTDOH-PH-0723,NELAC-NY10854,NELAC-NY12058,NJDEP-CT		
67-66-3	Chloroform	ND		mg/kg dry	0.0028	0.0057	1	EPA 8260D	06/24/2025 09:04	06/24/2025 16:39	PRS
								Certifications:	CTDOH-PH-0723,NELAC-NY10854,NELAC-NY12058,NJDEP-CT		
74-87-3	Chloromethane	ND		mg/kg dry	0.0028	0.0057	1	EPA 8260D	06/24/2025 09:04	06/24/2025 16:39	PRS
								Certifications:	CTDOH-PH-0723,NELAC-NY10854,NELAC-NY12058,NJDEP-CT		
156-59-2	cis-1,2-Dichloroethylene	ND	CCVE	mg/kg dry	0.0028	0.0057	1	EPA 8260D	06/24/2025 09:04	06/24/2025 16:39	PRS
								Certifications:	CTDOH-PH-0723,NELAC-NY10854,NELAC-NY12058,NJDEP-CT		
10061-01-5	cis-1,3-Dichloropropylene	ND		mg/kg dry	0.0028	0.0057	1	EPA 8260D	06/24/2025 09:04	06/24/2025 16:39	PRS
								Certifications:	CTDOH-PH-0723,NELAC-NY10854,NELAC-NY12058,NJDEP-CT		
110-82-7	Cyclohexane	ND		mg/kg dry	0.0028	0.0057	1	EPA 8260D	06/24/2025 09:04	06/24/2025 16:39	PRS
								Certifications:	NELAC-NY10854,NELAC-NY12058,NJDEP-CT005,PADEP-68-04		
124-48-1	Dibromochloromethane	ND		mg/kg dry	0.0028	0.0057	1	EPA 8260D	06/24/2025 09:04	06/24/2025 16:39	PRS
								Certifications:	NELAC-NY10854,NELAC-NY12058,NJDEP-CT005,PADEP-68-04		
74-95-3	Dibromomethane	ND		mg/kg dry	0.0028	0.0057	1	EPA 8260D	06/24/2025 09:04	06/24/2025 16:39	PRS
								Certifications:	NELAC-NY10854,NELAC-NY12058,NJDEP-CT005,PADEP-68-04		
75-71-8	Dichlorodifluoromethane	ND		mg/kg dry	0.0028	0.0057	1	EPA 8260D	06/24/2025 09:04	06/24/2025 16:39	PRS
								Certifications:	NELAC-NY10854,NELAC-NY12058,NJDEP-CT005,PADEP-68-04		

Sample Information

Client Sample ID: SB-8 (10-12) **York Sample ID:** 25F1387-16

York Project (SDG) No.	Client Project ID	Matrix	Collection Date/Time	Date Received
25F1387	2425 Atlantic Ave 25030016	Soil	June 20, 2025 11:07 am	06/20/2025

Volatile Organics, 8260 - Comprehensive

Log-in Notes:

Sample Notes:

Sample Prepared by Method: EPA 5035A

CAS No.	Parameter	Result	Flag	Units	Reported to LOD/MDL	LOQ	Dilution	Reference Method	Date/Time Prepared	Date/Time Analyzed	Analyst
100-41-4	Ethyl Benzene	ND	QL-02	mg/kg dry	0.0028	0.0057	1	EPA 8260D	06/24/2025 09:04	06/24/2025 16:39	PRS
								Certifications:	CTDOH-PH-0723,NELAC-NY10854,NELAC-NY12058,NJDEP-CT		
87-68-3	Hexachlorobutadiene	ND		mg/kg dry	0.0028	0.0057	1	EPA 8260D	06/24/2025 09:04	06/24/2025 16:39	PRS
								Certifications:	NELAC-NY10854,NELAC-NY12058,NJDEP-CT005,PADEP-68-04		
98-82-8	Isopropylbenzene	ND		mg/kg dry	0.0028	0.0057	1	EPA 8260D	06/24/2025 09:04	06/24/2025 16:39	PRS
								Certifications:	CTDOH-PH-0723,NELAC-NY10854,NELAC-NY12058,NJDEP-CT		
79-20-9	Methyl acetate	ND	CCVE	mg/kg dry	0.0028	0.0057	1	EPA 8260D	06/24/2025 09:04	06/24/2025 16:39	PRS
								Certifications:	NELAC-NY10854,NELAC-NY12058,NJDEP-CT005,PADEP-68-04		
1634-04-4	Methyl tert-butyl ether (MTBE)	ND	QL-02	mg/kg dry	0.0028	0.0057	1	EPA 8260D	06/24/2025 09:04	06/24/2025 16:39	PRS
								Certifications:	CTDOH-PH-0723,NELAC-NY10854,NELAC-NY12058,NJDEP-CT		
108-87-2	Methylcyclohexane	ND		mg/kg dry	0.0028	0.0057	1	EPA 8260D	06/24/2025 09:04	06/24/2025 16:39	PRS
								Certifications:	NELAC-NY10854,NELAC-NY12058,NJDEP-CT005,PADEP-68-04		
75-09-2	Methylene chloride	ND		mg/kg dry	0.0057	0.011	1	EPA 8260D	06/24/2025 09:04	06/24/2025 16:39	PRS
								Certifications:	CTDOH-PH-0723,NELAC-NY10854,NELAC-NY12058,NJDEP-CT		
104-51-8	n-Butylbenzene	ND		mg/kg dry	0.0028	0.0057	1	EPA 8260D	06/24/2025 09:04	06/24/2025 16:39	PRS
								Certifications:	CTDOH-PH-0723,NELAC-NY10854,NELAC-NY12058,NJDEP-CT		
103-65-1	n-Propylbenzene	ND		mg/kg dry	0.0028	0.0057	1	EPA 8260D	06/24/2025 09:04	06/24/2025 16:39	PRS
								Certifications:	CTDOH-PH-0723,NELAC-NY10854,NELAC-NY12058,NJDEP-CT		
95-47-6	o-Xylene	ND	QL-02	mg/kg dry	0.0028	0.0057	1	EPA 8260D	06/24/2025 09:04	06/24/2025 16:39	PRS
								Certifications:	CTDOH-PH-0723,NELAC-NY10854,NELAC-NY12058,PADEP-68		
179601-23-1	p- & m- Xylenes	ND		mg/kg dry	0.0057	0.011	1	EPA 8260D	06/24/2025 09:04	06/24/2025 16:39	PRS
								Certifications:	CTDOH-PH-0723,NELAC-NY10854,NELAC-NY12058,PADEP-68		
99-87-6	p-Isopropyltoluene	ND		mg/kg dry	0.0028	0.0057	1	EPA 8260D	06/24/2025 09:04	06/24/2025 16:39	PRS
								Certifications:	CTDOH-PH-0723,NELAC-NY10854,NELAC-NY12058,NJDEP-CT		
135-98-8	sec-Butylbenzene	ND		mg/kg dry	0.0028	0.0057	1	EPA 8260D	06/24/2025 09:04	06/24/2025 16:39	PRS
								Certifications:	CTDOH-PH-0723,NELAC-NY10854,NELAC-NY12058,NJDEP-CT		
100-42-5	Styrene	ND	QL-02	mg/kg dry	0.0028	0.0057	1	EPA 8260D	06/24/2025 09:04	06/24/2025 16:39	PRS
								Certifications:	CTDOH-PH-0723,NELAC-NY10854,NELAC-NY12058,NJDEP-CT		
75-65-0	tert-Butyl alcohol (TBA)	ND	QL-02	mg/kg dry	0.014	0.028	1	EPA 8260D	06/24/2025 09:04	06/24/2025 16:39	PRS
								Certifications:	NELAC-NY10854,NELAC-NY12058,NJDEP-CT005,PADEP-68-04		
98-06-6	tert-Butylbenzene	ND		mg/kg dry	0.0028	0.0057	1	EPA 8260D	06/24/2025 09:04	06/24/2025 16:39	PRS
								Certifications:	CTDOH-PH-0723,NELAC-NY10854,NELAC-NY12058,NJDEP-CT		
127-18-4	Tetrachloroethylene	ND	QL-02	mg/kg dry	0.0028	0.0057	1	EPA 8260D	06/24/2025 09:04	06/24/2025 16:39	PRS
								Certifications:	CTDOH-PH-0723,NELAC-NY10854,NELAC-NY12058,NJDEP-CT		
108-88-3	Toluene	ND		mg/kg dry	0.0028	0.0057	1	EPA 8260D	06/24/2025 09:04	06/24/2025 16:39	PRS
								Certifications:	CTDOH-PH-0723,NELAC-NY10854,NELAC-NY12058,NJDEP-CT		
156-60-5	trans-1,2-Dichloroethylene	ND		mg/kg dry	0.0028	0.0057	1	EPA 8260D	06/24/2025 09:04	06/24/2025 16:39	PRS
								Certifications:	CTDOH-PH-0723,NELAC-NY10854,NELAC-NY12058,NJDEP-CT		
10061-02-6	trans-1,3-Dichloropropylene	ND		mg/kg dry	0.0028	0.0057	1	EPA 8260D	06/24/2025 09:04	06/24/2025 16:39	PRS
								Certifications:	CTDOH-PH-0723,NELAC-NY10854,NELAC-NY12058,NJDEP-CT		
79-01-6	Trichloroethylene	ND		mg/kg dry	0.0028	0.0057	1	EPA 8260D	06/24/2025 09:04	06/24/2025 16:39	PRS
								Certifications:	CTDOH-PH-0723,NELAC-NY10854,NELAC-NY12058,NJDEP-CT		
75-69-4	Trichlorofluoromethane	ND		mg/kg dry	0.0028	0.0057	1	EPA 8260D	06/24/2025 09:04	06/24/2025 16:39	PRS
								Certifications:	CTDOH-PH-0723,NELAC-NY10854,NELAC-NY12058,NJDEP-CT		

Sample Information

Client Sample ID: SB-8 (10-12) **York Sample ID:** 25F1387-16

York Project (SDG) No.	Client Project ID	Matrix	Collection Date/Time	Date Received
25F1387	2425 Atlantic Ave 25030016	Soil	June 20, 2025 11:07 am	06/20/2025

Volatile Organics, 8260 - Comprehensive

Log-in Notes:

Sample Notes:

Sample Prepared by Method: EPA 5035A

CAS No.	Parameter	Result	Flag	Units	Reported to LOD/MDL	LOQ	Dilution	Reference Method	Date/Time Prepared	Date/Time Analyzed	Analyst
75-01-4	Vinyl Chloride	ND		mg/kg dry	0.0028	0.0057	1	EPA 8260D	06/24/2025 09:04	06/24/2025 16:39	PRS
								Certifications:	CTDOH-PH-0723,NELAC-NY10854,NELAC-NY12058,NJDEP-CT		
1330-20-7	Xylenes, Total	ND		mg/kg dry	0.0085	0.017	1	EPA 8260D	06/24/2025 09:04	06/24/2025 16:39	PRS
								Certifications:	CTDOH-PH-0723,NELAC-NY10854,NELAC-NY12058,NJDEP-CT		

	Surrogate Recoveries	Result	Acceptance Range
17060-07-0	*Surrogate: SURR: 1,2-Dichloroethane-d4*	*97.1 %*	*77-125*
2037-26-5	*Surrogate: SURR: Toluene-d8*	*92.9 %*	*85-120*
460-00-4	*Surrogate: SURR: p-Bromofluorobenzene*	*104 %*	*76-130*

Semi-Volatiles, 8270 - Comprehensive

Log-in Notes:

Sample Notes:

Sample Prepared by Method: EPA 3550C

CAS No.	Parameter	Result	Flag	Units	Reported to LOD/MDL	LOQ	Dilution	Reference Method	Date/Time Prepared	Date/Time Analyzed	Analyst
92-52-4	1,1-Biphenyl	ND		mg/kg dry	0.0454	0.0905	2	EPA 8270E	06/24/2025 08:47	06/25/2025 01:39	AK
								Certifications:	NELAC-NY10854,NJDEP-CT005,PADEP-68-04440		
95-94-3	1,2,4,5-Tetrachlorobenzene	ND	CCVE	mg/kg dry	0.0905	0.181	2	EPA 8270E	06/24/2025 08:47	06/25/2025 01:39	AK
								Certifications:	NELAC-NY10854,NJDEP-CT005,PADEP-68-04440		
120-82-1	1,2,4-Trichlorobenzene	ND		mg/kg dry	0.0454	0.0905	2	EPA 8270E	06/24/2025 08:47	06/25/2025 01:39	AK
								Certifications:	CTDOH-PH-0723,NELAC-NY10854,NJDEP-CT005,PADEP-68-044		
95-50-1	1,2-Dichlorobenzene	ND		mg/kg dry	0.0454	0.0905	2	EPA 8270E	06/24/2025 08:47	06/25/2025 01:39	AK
								Certifications:	NELAC-NY10854,PADEP-68-04440		
122-66-7	1,2-Diphenylhydrazine (as Azobenzene)	ND		mg/kg dry	0.0454	0.0905	2	EPA 8270E	06/24/2025 08:47	06/25/2025 01:39	AK
								Certifications:	NELAC-NY10854,NJDEP-CT005,PADEP-68-04440		
541-73-1	1,3-Dichlorobenzene	ND		mg/kg dry	0.0454	0.0905	2	EPA 8270E	06/24/2025 08:47	06/25/2025 01:39	AK
								Certifications:	NELAC-NY10854,PADEP-68-04440		
106-46-7	1,4-Dichlorobenzene	ND		mg/kg dry	0.0454	0.0905	2	EPA 8270E	06/24/2025 08:47	06/25/2025 01:39	AK
								Certifications:	NELAC-NY10854,PADEP-68-04440		
58-90-2	2,3,4,6-Tetrachlorophenol	ND		mg/kg dry	0.0905	0.181	2	EPA 8270E	06/24/2025 08:47	06/25/2025 01:39	AK
								Certifications:	NELAC-NY10854,NJDEP-CT005,PADEP-68-04440		
95-95-4	2,4,5-Trichlorophenol	ND		mg/kg dry	0.0454	0.0905	2	EPA 8270E	06/24/2025 08:47	06/25/2025 01:39	AK
								Certifications:	CTDOH-PH-0723,NELAC-NY10854,NJDEP-CT005,PADEP-68-044		
88-06-2	2,4,6-Trichlorophenol	ND		mg/kg dry	0.0454	0.0905	2	EPA 8270E	06/24/2025 08:47	06/25/2025 01:39	AK
								Certifications:	CTDOH-PH-0723,NELAC-NY10854,NJDEP-CT005,PADEP-68-044		
120-83-2	2,4-Dichlorophenol	ND		mg/kg dry	0.0454	0.0905	2	EPA 8270E	06/24/2025 08:47	06/25/2025 01:39	AK
								Certifications:	CTDOH-PH-0723,NELAC-NY10854,NJDEP-CT005,PADEP-68-044		
105-67-9	2,4-Dimethylphenol	ND		mg/kg dry	0.0454	0.0905	2	EPA 8270E	06/24/2025 08:47	06/25/2025 01:39	AK
								Certifications:	CTDOH-PH-0723,NELAC-NY10854,NJDEP-CT005,PADEP-68-044		
51-28-5	2,4-Dinitrophenol	ND		mg/kg dry	0.0905	0.181	2	EPA 8270E	06/24/2025 08:47	06/25/2025 01:39	AK
								Certifications:	CTDOH-PH-0723,NELAC-NY10854,NJDEP-CT005,PADEP-68-044		
121-14-2	2,4-Dinitrotoluene	ND		mg/kg dry	0.0454	0.0905	2	EPA 8270E	06/24/2025 08:47	06/25/2025 01:39	AK
								Certifications:	CTDOH-PH-0723,NELAC-NY10854,NJDEP-CT005,PADEP-68-044		

Sample Information

Client Sample ID: SB-8 (10-12) **York Sample ID:** 25F1387-16

York Project (SDG) No.	Client Project ID	Matrix	Collection Date/Time	Date Received
25F1387	2425 Atlantic Ave 25030016	Soil	June 20, 2025 11:07 am	06/20/2025

Semi-Volatiles, 8270 - Comprehensive

Log-in Notes:

Sample Notes:

Sample Prepared by Method: EPA 3550C

CAS No.	Parameter	Result	Flag	Units	Reported to LOD/MDL	LOQ	Dilution	Reference Method	Date/Time Prepared	Date/Time Analyzed	Analyst
606-20-2	2,6-Dinitrotoluene	ND		mg/kg dry	0.0454	0.0905	2	EPA 8270E	06/24/2025 08:47	06/25/2025 01:39	AK
								Certifications:	CTDOH-PH-0723,NELAC-NY10854,NJDEP-CT005,PADEP-68-044		
91-58-7	2-Chloronaphthalene	ND		mg/kg dry	0.0454	0.0905	2	EPA 8270E	06/24/2025 08:47	06/25/2025 01:39	AK
								Certifications:	CTDOH-PH-0723,NELAC-NY10854,NJDEP-CT005,PADEP-68-044		
95-57-8	2-Chlorophenol	ND		mg/kg dry	0.0454	0.0905	2	EPA 8270E	06/24/2025 08:47	06/25/2025 01:39	AK
								Certifications:	CTDOH-PH-0723,NELAC-NY10854,NJDEP-CT005,PADEP-68-044		
91-57-6	2-Methylnaphthalene	ND		mg/kg dry	0.0454	0.0905	2	EPA 8270E	06/24/2025 08:47	06/25/2025 01:39	AK
								Certifications:	CTDOH-PH-0723,NELAC-NY10854,NJDEP-CT005,PADEP-68-044		
95-48-7	2-Methylphenol	ND		mg/kg dry	0.0454	0.0905	2	EPA 8270E	06/24/2025 08:47	06/25/2025 01:39	AK
								Certifications:	CTDOH-PH-0723,NELAC-NY10854,NJDEP-CT005,PADEP-68-044		
88-74-4	2-Nitroaniline	ND		mg/kg dry	0.0905	0.181	2	EPA 8270E	06/24/2025 08:47	06/25/2025 01:39	AK
								Certifications:	CTDOH-PH-0723,NELAC-NY10854,NJDEP-CT005,PADEP-68-044		
88-75-5	2-Nitrophenol	ND		mg/kg dry	0.0454	0.0905	2	EPA 8270E	06/24/2025 08:47	06/25/2025 01:39	AK
								Certifications:	CTDOH-PH-0723,NELAC-NY10854,NJDEP-CT005,PADEP-68-044		
65794-96-9	3- & 4-Methylphenols	ND		mg/kg dry	0.0454	0.0905	2	EPA 8270E	06/24/2025 08:47	06/25/2025 01:39	AK
								Certifications:	CTDOH-PH-0723,NELAC-NY10854,NJDEP-CT005,PADEP-68-044		
91-94-1	3,3-Dichlorobenzidine	ND	CAL-E	mg/kg dry	0.0454	0.0905	2	EPA 8270E	06/24/2025 08:47	06/25/2025 01:39	AK
								Certifications:	NELAC-NY10854,NJDEP-CT005,PADEP-68-04440		
99-09-2	3-Nitroaniline	ND		mg/kg dry	0.0905	0.181	2	EPA 8270E	06/24/2025 08:47	06/25/2025 01:39	AK
								Certifications:	CTDOH-PH-0723,NELAC-NY10854,NJDEP-CT005,PADEP-68-044		
534-52-1	4,6-Dinitro-2-methylphenol	ND		mg/kg dry	0.0905	0.181	2	EPA 8270E	06/24/2025 08:47	06/25/2025 01:39	AK
								Certifications:	CTDOH-PH-0723,NELAC-NY10854,NJDEP-CT005,PADEP-68-044		
101-55-3	4-Bromophenyl phenyl ether	ND		mg/kg dry	0.0454	0.0905	2	EPA 8270E	06/24/2025 08:47	06/25/2025 01:39	AK
								Certifications:	CTDOH-PH-0723,NELAC-NY10854,NJDEP-CT005,PADEP-68-044		
59-50-7	4-Chloro-3-methylphenol	ND		mg/kg dry	0.0454	0.0905	2	EPA 8270E	06/24/2025 08:47	06/25/2025 01:39	AK
								Certifications:	CTDOH-PH-0723,NELAC-NY10854,NJDEP-CT005,PADEP-68-044		
106-47-8	4-Chloroaniline	ND		mg/kg dry	0.0454	0.0905	2	EPA 8270E	06/24/2025 08:47	06/25/2025 01:39	AK
								Certifications:	CTDOH-PH-0723,NELAC-NY10854,NJDEP-CT005,PADEP-68-044		
7005-72-3	4-Chlorophenyl phenyl ether	ND		mg/kg dry	0.0454	0.0905	2	EPA 8270E	06/24/2025 08:47	06/25/2025 01:39	AK
								Certifications:	CTDOH-PH-0723,NELAC-NY10854,NJDEP-CT005,PADEP-68-044		
100-01-6	4-Nitroaniline	ND		mg/kg dry	0.0905	0.181	2	EPA 8270E	06/24/2025 08:47	06/25/2025 01:39	AK
								Certifications:	CTDOH-PH-0723,NELAC-NY10854,NJDEP-CT005,PADEP-68-044		
100-02-7	4-Nitrophenol	ND		mg/kg dry	0.0905	0.181	2	EPA 8270E	06/24/2025 08:47	06/25/2025 01:39	AK
								Certifications:	CTDOH-PH-0723,NELAC-NY10854,NJDEP-CT005,PADEP-68-044		
83-32-9	Acenaphthene	ND		mg/kg dry	0.0454	0.0905	2	EPA 8270E	06/24/2025 08:47	06/25/2025 01:39	AK
								Certifications:	CTDOH-PH-0723,NELAC-NY10854,NJDEP-CT005,PADEP-68-044		
208-96-8	Acenaphthylene	ND		mg/kg dry	0.0454	0.0905	2	EPA 8270E	06/24/2025 08:47	06/25/2025 01:39	AK
								Certifications:	CTDOH-PH-0723,NELAC-NY10854,NJDEP-CT005,PADEP-68-044		
98-86-2	Acetophenone	ND		mg/kg dry	0.0454	0.0905	2	EPA 8270E	06/24/2025 08:47	06/25/2025 01:39	AK
								Certifications:	NELAC-NY10854,NJDEP-CT005,PADEP-68-04440		
62-53-3	Aniline	ND		mg/kg dry	0.181	0.363	2	EPA 8270E	06/24/2025 08:47	06/25/2025 01:39	AK
								Certifications:	NELAC-NY10854,NJDEP-CT005,PADEP-68-04440		
120-12-7	Anthracene	ND		mg/kg dry	0.0454	0.0905	2	EPA 8270E	06/24/2025 08:47	06/25/2025 01:39	AK
								Certifications:	CTDOH-PH-0723,NELAC-NY10854,NJDEP-CT005,PADEP-68-044		

Sample Information

Client Sample ID: SB-8 (10-12) **York Sample ID:** 25F1387-16

York Project (SDG) No.	Client Project ID	Matrix	Collection Date/Time	Date Received
25F1387	2425 Atlantic Ave 25030016	Soil	June 20, 2025 11:07 am	06/20/2025

Semi-Volatiles, 8270 - Comprehensive

Log-in Notes:

Sample Notes:

Sample Prepared by Method: EPA 3550C

CAS No.	Parameter	Result	Flag	Units	Reported to LOD/MDL	LOQ	Dilution	Reference Method	Date/Time Prepared	Date/Time Analyzed	Analyst
1912-24-9	Atrazine	ND	CCVE	mg/kg dry	0.0454	0.0905	2	EPA 8270E	06/24/2025 08:47	06/25/2025 01:39	AK
								Certifications:	NELAC-NY10854,NJDEP-CT005,PADEP-68-04440		
100-52-7	Benzaldehyde	ND	CCVE, ICVE	mg/kg dry	0.0454	0.0905	2	EPA 8270E	06/24/2025 08:47	06/25/2025 01:39	AK
								Certifications:	NELAC-NY10854,NJDEP-CT005,PADEP-68-04440		
92-87-5	Benzidine	ND	CAL-E	mg/kg dry	0.181	0.363	2	EPA 8270E	06/24/2025 08:47	06/25/2025 01:39	AK
								Certifications:	CTDOH-PH-0723,NELAC-NY10854,PADEP-68-04440		
56-55-3	Benzo(a)anthracene	ND		mg/kg dry	0.0454	0.0905	2	EPA 8270E	06/24/2025 08:47	06/25/2025 01:39	AK
								Certifications:	CTDOH-PH-0723,NELAC-NY10854,NJDEP-CT005,PADEP-68-044		
50-32-8	Benzo(a)pyrene	ND		mg/kg dry	0.0454	0.0905	2	EPA 8270E	06/24/2025 08:47	06/25/2025 01:39	AK
								Certifications:	CTDOH-PH-0723,NELAC-NY10854,NJDEP-CT005,PADEP-68-044		
205-99-2	Benzo(b)fluoranthene	ND		mg/kg dry	0.0454	0.0905	2	EPA 8270E	06/24/2025 08:47	06/25/2025 01:39	AK
								Certifications:	CTDOH-PH-0723,NELAC-NY10854,NJDEP-CT005,PADEP-68-044		
191-24-2	Benzo(g,h,i)perylene	ND		mg/kg dry	0.0454	0.0905	2	EPA 8270E	06/24/2025 08:47	06/25/2025 01:39	AK
								Certifications:	CTDOH-PH-0723,NELAC-NY10854,NJDEP-CT005,PADEP-68-044		
207-08-9	Benzo(k)fluoranthene	ND		mg/kg dry	0.0454	0.0905	2	EPA 8270E	06/24/2025 08:47	06/25/2025 01:39	AK
								Certifications:	CTDOH-PH-0723,NELAC-NY10854,NJDEP-CT005,PADEP-68-044		
65-85-0	Benzoic acid	ND	ICVE	mg/kg dry	0.0454	0.0905	2	EPA 8270E	06/24/2025 08:47	06/25/2025 01:39	AK
								Certifications:	NELAC-NY10854,NJDEP-CT005,PADEP-68-04440		
100-51-6	Benzyl alcohol	ND		mg/kg dry	0.0454	0.0905	2	EPA 8270E	06/24/2025 08:47	06/25/2025 01:39	AK
								Certifications:	NELAC-NY10854,NJDEP-CT005,PADEP-68-04440		
85-68-7	Benzyl butyl phthalate	ND		mg/kg dry	0.0454	0.0905	2	EPA 8270E	06/24/2025 08:47	06/25/2025 01:39	AK
								Certifications:	CTDOH-PH-0723,NELAC-NY10854,NJDEP-CT005,PADEP-68-044		
111-91-1	Bis(2-chloroethoxy)methane	ND		mg/kg dry	0.0454	0.0905	2	EPA 8270E	06/24/2025 08:47	06/25/2025 01:39	AK
								Certifications:	CTDOH-PH-0723,NELAC-NY10854,NJDEP-CT005,PADEP-68-044		
111-44-4	Bis(2-chloroethyl)ether	ND		mg/kg dry	0.0454	0.0905	2	EPA 8270E	06/24/2025 08:47	06/25/2025 01:39	AK
								Certifications:	CTDOH-PH-0723,NELAC-NY10854,NJDEP-CT005,PADEP-68-044		
108-60-1	Bis(2-chloroisopropyl)ether	ND		mg/kg dry	0.0454	0.0905	2	EPA 8270E	06/24/2025 08:47	06/25/2025 01:39	AK
								Certifications:	CTDOH-PH-0723,NELAC-NY10854,NJDEP-CT005,PADEP-68-044		
117-81-7	Bis(2-ethylhexyl)phthalate	ND		mg/kg dry	0.0454	0.0905	2	EPA 8270E	06/24/2025 08:47	06/25/2025 01:39	AK
								Certifications:	CTDOH-PH-0723,NELAC-NY10854,NJDEP-CT005,PADEP-68-044		
105-60-2	Caprolactam	ND	CAL-E, CCVE	mg/kg dry	0.0905	0.181	2	EPA 8270E	06/24/2025 08:47	06/25/2025 01:39	AK
								Certifications:	NELAC-NY10854,NJDEP-CT005,PADEP-68-04440		
86-74-8	Carbazole	ND		mg/kg dry	0.0454	0.0905	2	EPA 8270E	06/24/2025 08:47	06/25/2025 01:39	AK
								Certifications:	CTDOH-PH-0723,NELAC-NY10854,NJDEP-CT005,PADEP-68-044		
218-01-9	Chrysene	ND		mg/kg dry	0.0454	0.0905	2	EPA 8270E	06/24/2025 08:47	06/25/2025 01:39	AK
								Certifications:	CTDOH-PH-0723,NELAC-NY10854,NJDEP-CT005,PADEP-68-044		
53-70-3	Dibenzo(a,h)anthracene	ND		mg/kg dry	0.0454	0.0905	2	EPA 8270E	06/24/2025 08:47	06/25/2025 01:39	AK
								Certifications:	CTDOH-PH-0723,NELAC-NY10854,NJDEP-CT005,PADEP-68-044		
132-64-9	Dibenzofuran	ND		mg/kg dry	0.0454	0.0905	2	EPA 8270E	06/24/2025 08:47	06/25/2025 01:39	AK
								Certifications:	CTDOH-PH-0723,NELAC-NY10854,NJDEP-CT005,PADEP-68-044		
84-66-2	Diethyl phthalate	ND		mg/kg dry	0.0454	0.0905	2	EPA 8270E	06/24/2025 08:47	06/25/2025 01:39	AK
								Certifications:	CTDOH-PH-0723,NELAC-NY10854,NJDEP-CT005,PADEP-68-044		
131-11-3	Dimethyl phthalate	ND		mg/kg dry	0.0454	0.0905	2	EPA 8270E	06/24/2025 08:47	06/25/2025 01:39	AK
								Certifications:	CTDOH-PH-0723,NELAC-NY10854,NJDEP-CT005,PADEP-68-044		

Sample Information

Client Sample ID: SB-8 (10-12) **York Sample ID:** 25F1387-16

York Project (SDG) No.	Client Project ID	Matrix	Collection Date/Time	Date Received
25F1387	2425 Atlantic Ave 25030016	Soil	June 20, 2025 11:07 am	06/20/2025

Semi-Volatiles, 8270 - Comprehensive

Log-in Notes:

Sample Notes:

Sample Prepared by Method: EPA 3550C

CAS No.	Parameter	Result	Flag	Units	Reported to LOD/MDL	LOQ	Dilution	Reference Method	Date/Time Prepared	Date/Time Analyzed	Analyst
84-74-2	Di-n-butyl phthalate	ND		mg/kg dry	0.0454	0.0905	2	EPA 8270E	06/24/2025 08:47	06/25/2025 01:39	AK
								Certifications:	CTDOH-PH-0723,NELAC-NY10854,NJDEP-CT005,PADEP-68-044		
117-84-0	Di-n-octyl phthalate	ND		mg/kg dry	0.0454	0.0905	2	EPA 8270E	06/24/2025 08:47	06/25/2025 01:39	AK
								Certifications:	CTDOH-PH-0723,NELAC-NY10854,NJDEP-CT005,PADEP-68-044		
206-44-0	Fluoranthene	ND		mg/kg dry	0.0454	0.0905	2	EPA 8270E	06/24/2025 08:47	06/25/2025 01:39	AK
								Certifications:	CTDOH-PH-0723,NELAC-NY10854,NJDEP-CT005,PADEP-68-044		
86-73-7	Fluorene	ND		mg/kg dry	0.0454	0.0905	2	EPA 8270E	06/24/2025 08:47	06/25/2025 01:39	AK
								Certifications:	NELAC-NY10854,NJDEP-CT005,PADEP-68-04440		
118-74-1	Hexachlorobenzene	ND		mg/kg dry	0.0454	0.0905	2	EPA 8270E	06/24/2025 08:47	06/25/2025 01:39	AK
								Certifications:	CTDOH-PH-0723,NELAC-NY10854,NJDEP-CT005,PADEP-68-044		
87-68-3	Hexachlorobutadiene	ND		mg/kg dry	0.0454	0.0905	2	EPA 8270E	06/24/2025 08:47	06/25/2025 01:39	AK
								Certifications:	CTDOH-PH-0723,NELAC-NY10854,NJDEP-CT005,PADEP-68-044		
77-47-4	Hexachlorocyclopentadiene	ND		mg/kg dry	0.0454	0.0905	2	EPA 8270E	06/24/2025 08:47	06/25/2025 01:39	AK
								Certifications:	CTDOH-PH-0723,NELAC-NY10854,NJDEP-CT005,PADEP-68-044		
67-72-1	Hexachloroethane	ND		mg/kg dry	0.0454	0.0905	2	EPA 8270E	06/24/2025 08:47	06/25/2025 01:39	AK
								Certifications:	CTDOH-PH-0723,NELAC-NY10854,NJDEP-CT005,PADEP-68-044		
193-39-5	Indeno(1,2,3-cd)pyrene	ND		mg/kg dry	0.0454	0.0905	2	EPA 8270E	06/24/2025 08:47	06/25/2025 01:39	AK
								Certifications:	CTDOH-PH-0723,NELAC-NY10854,NJDEP-CT005,PADEP-68-044		
78-59-1	Isophorone	ND		mg/kg dry	0.0454	0.0905	2	EPA 8270E	06/24/2025 08:47	06/25/2025 01:39	AK
								Certifications:	CTDOH-PH-0723,NELAC-NY10854,NJDEP-CT005,PADEP-68-044		
91-20-3	Naphthalene	ND		mg/kg dry	0.0454	0.0905	2	EPA 8270E	06/24/2025 08:47	06/25/2025 01:39	AK
								Certifications:	CTDOH-PH-0723,NELAC-NY10854,NJDEP-CT005,PADEP-68-044		
98-95-3	Nitrobenzene	ND		mg/kg dry	0.0454	0.0905	2	EPA 8270E	06/24/2025 08:47	06/25/2025 01:39	AK
								Certifications:	CTDOH-PH-0723,NELAC-NY10854,NJDEP-CT005,PADEP-68-044		
62-75-9	N-Nitrosodimethylamine	ND		mg/kg dry	0.0454	0.0905	2	EPA 8270E	06/24/2025 08:47	06/25/2025 01:39	AK
								Certifications:	CTDOH-PH-0723,NELAC-NY10854,NJDEP-CT005,PADEP-68-044		
621-64-7	N-nitroso-di-n-propylamine	ND		mg/kg dry	0.0454	0.0905	2	EPA 8270E	06/24/2025 08:47	06/25/2025 01:39	AK
								Certifications:	CTDOH-PH-0723,NELAC-NY10854,NJDEP-CT005,PADEP-68-044		
86-30-6	N-Nitrosodiphenylamine	ND		mg/kg dry	0.0454	0.0905	2	EPA 8270E	06/24/2025 08:47	06/25/2025 01:39	AK
								Certifications:	CTDOH-PH-0723,NELAC-NY10854,NJDEP-CT005,PADEP-68-044		
87-86-5	Pentachlorophenol	ND		mg/kg dry	0.0454	0.0905	2	EPA 8270E	06/24/2025 08:47	06/25/2025 01:39	AK
								Certifications:	CTDOH-PH-0723,NELAC-NY10854,NJDEP-CT005,PADEP-68-044		
85-01-8	Phenanthrene	ND		mg/kg dry	0.0454	0.0905	2	EPA 8270E	06/24/2025 08:47	06/25/2025 01:39	AK
								Certifications:	CTDOH-PH-0723,NELAC-NY10854,NJDEP-CT005,PADEP-68-044		
108-95-2	Phenol	ND		mg/kg dry	0.0454	0.0905	2	EPA 8270E	06/24/2025 08:47	06/25/2025 01:39	AK
								Certifications:	CTDOH-PH-0723,NELAC-NY10854,NJDEP-CT005,PADEP-68-044		
129-00-0	Pyrene	ND		mg/kg dry	0.0454	0.0905	2	EPA 8270E	06/24/2025 08:47	06/25/2025 01:39	AK
								Certifications:	CTDOH-PH-0723,NELAC-NY10854,NJDEP-CT005,PADEP-68-044		
110-86-1	Pyridine	ND		mg/kg dry	0.181	0.363	2	EPA 8270E	06/24/2025 08:47	06/25/2025 01:39	AK
								Certifications:	CTDOH-PH-0723,NELAC-NY10854,NJDEP-CT005,PADEP-68-044		

	Surrogate Recoveries	Result	Acceptance Range
367-12-4	*Surrogate: SURR: 2-Fluorophenol*	*73.0 %*	*20-108*
13127-88-3	*Surrogate: SURR: Phenol-d6*	*64.8 %*	*23-114*

Sample Information

Client Sample ID: SB-8 (10-12) **York Sample ID:** 25F1387-16

York Project (SDG) No.	Client Project ID	Matrix	Collection Date/Time	Date Received
25F1387	2425 Atlantic Ave 25030016	Soil	June 20, 2025 11:07 am	06/20/2025

Semi-Volatiles, 8270 - Comprehensive

Log-in Notes: **Sample Notes:**

Sample Prepared by Method: EPA 3550C

CAS No.	Parameter	Result	Flag	Units	Reported to LOD/MDL	LOQ	Dilution	Reference Method	Date/Time Prepared	Date/Time Analyzed	Analyst
4165-60-0	*Surrogate: SURR: Nitrobenzene-d5*	*48.6 %*			*22-108*						
321-60-8	*Surrogate: SURR: 2-Fluorobiphenyl*	*60.9 %*			*21-113*						
118-79-6	*Surrogate: SURR: 2,4,6-Tribromophenol*	*74.6 %*			*19-110*						
1718-51-0	*Surrogate: SURR: Terphenyl-d14*	*82.0 %*			*24-116*						

Semi-Volatiles, 1,4-Dioxane 8270 SIM-Soil

Log-in Notes: **Sample Notes:**

Sample Prepared by Method: EPA 3550C

CAS No.	Parameter	Result	Flag	Units	Reported to LOQ	Dilution	Reference Method	Date/Time Prepared	Date/Time Analyzed	Analyst
123-91-1	1,4-Dioxane	ND		ug/kg	19.2	1	EPA 8270D SIM	06/24/2025 13:00	06/27/2025 13:03	SS
							Certifications: NELAC-NY10854			

	Surrogate Recoveries	Result		Acceptance Range
17647-74-4	*Surrogate: 1,4-Dioxane-d8*	*146 %*	S-08, S-HI	*39-127.5*

Q_P_PFAS, EPA 1633 Target List

Log-in Notes: **Sample Notes:**

Sample Prepared by Method: EPA 1633 Prep

CAS No.	Parameter	Result	Flag	Units	Reported to LOD/MDL	LOQ	Dilution	Reference Method	Date/Time Prepared	Date/Time Analyzed	Analyst
375-73-5	* Perfluorobutanesulfonic acid (PFBS)	ND		ug/kg dry	0.121	0.193	1	EPA 1633 Draft 3	06/25/2025 10:03	06/26/2025 17:57	AM
								Certifications: NELAC-NH2097 ,NJDEP-NY037			
307-24-4	**Perfluorohexanoic acid (PFHxA)**	**0.213**	J	ug/kg dry	0.0578	0.218	1	EPA 1633 Draft 3	06/25/2025 10:03	06/26/2025 17:57	AM
								Certifications: NELAC-NH2097 ,NELAC-NY12058,NJDEP-NY037			
375-85-9	Perfluoroheptanoic acid (PFHpA)	ND		ug/kg dry	0.115	0.218	1	EPA 1633 Draft 3	06/25/2025 10:03	06/26/2025 17:57	AM
								Certifications: NELAC-NH2097 ,NELAC-NY12058,NJDEP-NY037			
355-46-4	* Perfluorohexanesulfonic acid (PFHxS)	ND		ug/kg dry	0.195	0.200	1	EPA 1633 Draft 3	06/25/2025 10:03	06/26/2025 17:57	AM
								Certifications: NELAC-NH2097 ,NJDEP-NY037			
335-67-1	**Perfluorooctanoic acid (PFOA)**	**0.246**		ug/kg dry	0.188	0.218	1	EPA 1633 Draft 3	06/25/2025 10:03	06/26/2025 17:57	AM
								Certifications: NELAC-NH2097 ,NELAC-NY12058,NJDEP-NY037			
1763-23-1	Perfluorooctanesulfonic acid (PFOS)	ND		ug/kg dry	0.182	0.203	1	EPA 1633 Draft 3	06/25/2025 10:03	06/26/2025 17:57	AM
								Certifications: NELAC-NH2097 ,NELAC-NY12058,NJDEP-NY037			
375-95-1	Perfluorononanoic acid (PFNA)	ND		ug/kg dry	0.206	0.218	1	EPA 1633 Draft 3	06/25/2025 10:03	06/26/2025 17:57	AM
								Certifications: NELAC-NH2097 ,NELAC-NY12058,NJDEP-NY037			
335-76-2	Perfluorodecanoic acid (PFDA)	ND		ug/kg dry	0.208	0.218	1	EPA 1633 Draft 3	06/25/2025 10:03	06/26/2025 17:57	AM
								Certifications: NELAC-NH2097 ,NELAC-NY12058,NJDEP-NY037			
2058-94-8	Perfluoroundecanoic acid (PFUnA)	ND		ug/kg dry	0.216	0.218	1	EPA 1633 Draft 3	06/25/2025 10:03	06/26/2025 17:57	AM
								Certifications: NELAC-NH2097 ,NELAC-NY12058,NJDEP-NY037			
307-55-1	Perfluorododecanoic acid (PFDoA)	ND		ug/kg dry	0.178	0.218	1	EPA 1633 Draft 3	06/25/2025 10:03	06/26/2025 17:57	AM
								Certifications: NELAC-NH2097 ,NELAC-NY12058,NJDEP-NY037			
72629-94-8	Perfluorotridecanoic acid (PFTrDA)	ND		ug/kg dry	0.136	0.218	1	EPA 1633 Draft 3	06/25/2025 10:03	06/26/2025 17:57	AM
								Certifications: NELAC-NH2097 ,NELAC-NY12058,NJDEP-NY037			

Sample Information

Client Sample ID: SB-8 (10-12) **York Sample ID:** 25F1387-16

York Project (SDG) No.	Client Project ID	Matrix	Collection Date/Time	Date Received
25F1387	2425 Atlantic Ave 25030016	Soil	June 20, 2025 11:07 am	06/20/2025

Q_P_PFAS, EPA 1633 Target List **Log-in Notes:** **Sample Notes:**

Sample Prepared by Method: EPA 1633 Prep

CAS No.	Parameter	Result	Flag	Units	Reported to LOD/MDL	LOQ	Dilution	Reference Method	Date/Time Prepared	Date/Time Analyzed	Analyst
376-06-7	Perfluorotetradecanoic acid (PFTA)	ND		ug/kg dry	0.112	0.218	1	EPA 1633 Draft 3 Certifications: NELAC-NH2097 ,NELAC-NY12058,NJDEP-NY037	06/25/2025 10:03	06/26/2025 17:57	AM
2355-31-9	N-MeFOSAA	ND		ug/kg dry	0.162	0.218	1	EPA 1633 Draft 3 Certifications: NELAC-NH2097 ,NELAC-NY12058,NJDEP-NY037	06/25/2025 10:03	06/26/2025 17:57	AM
2991-50-6	N-EtFOSAA	ND		ug/kg dry	0.212	0.218	1	EPA 1633 Draft 3 Certifications: NELAC-NH2097 ,NELAC-NY12058,NJDEP-NY037	06/25/2025 10:03	06/26/2025 17:57	AM
2706-90-3	Perfluoropentanoic acid (PFPeA)	ND		ug/kg dry	0.119	0.437	1	EPA 1633 Draft 3 Certifications: NELAC-NH2097 ,NELAC-NY12058,NJDEP-NY037	06/25/2025 10:03	06/26/2025 17:57	AM
754-91-6	* Perfluoro-1-octanesulfonamide (FOSA)	ND		ug/kg dry	0.159	0.218	1	EPA 1633 Draft 3 Certifications: NELAC-NH2097 ,NJDEP-NY037	06/25/2025 10:03	06/26/2025 17:57	AM
375-92-8	* Perfluoro-1-heptanesulfonic acid (PFHpS)	ND		ug/kg dry	0.169	0.218	1	EPA 1633 Draft 3 Certifications: NELAC-NH2097 ,NJDEP-NY037	06/25/2025 10:03	06/26/2025 17:57	AM
335-77-3	* Perfluoro-1-decanesulfonic acid (PFDS)	ND		ug/kg dry	0.208	0.211	1	EPA 1633 Draft 3 Certifications: NELAC-NH2097 ,NJDEP-NY037	06/25/2025 10:03	06/26/2025 17:57	AM
27619-97-2	* 1H,1H,2H,2H-Perfluorooctanesulfonic acid (6:2 FTS)	ND		ug/kg dry	0.819	0.830	1	EPA 1633 Draft 3 Certifications: NELAC-NH2097 ,NJDEP-NY037	06/25/2025 10:03	06/26/2025 17:57	AM
39108-34-4	1H,1H,2H,2H-Perfluorodecanesulfonic acid (8:2 FTS)	ND		ug/kg dry	0.824	0.838	1	EPA 1633 Draft 3 Certifications: NELAC-NH2097 ,NELAC-NY12058,NJDEP-NY037	06/25/2025 10:03	06/26/2025 17:57	AM
375-22-4	Perfluoro-n-butanoic acid (PFBA)	ND		ug/kg dry	0.119	0.873	1	EPA 1633 Draft 3 Certifications: NELAC-NH2097 ,NELAC-NY12058,NJDEP-NY037	06/25/2025 10:03	06/26/2025 17:57	AM
113507-82-7	* Perfluoro(2-ethoxyethane)sulfonic acid (PFEESA)	ND		ug/kg dry	0.152	0.389	1	EPA 1633 Draft 3 Certifications: NELAC-NH2097	06/25/2025 10:03	06/26/2025 17:57	AM
151772-58-6	* Perfluoro-3,6-dioxaheptanoic acid (NFDHA)	ND	PF-CCV-L	ug/kg dry	0.211	0.437	1	EPA 1633 Draft 3 Certifications: NELAC-NH2097	06/25/2025 10:03	06/26/2025 17:57	AM
377-73-1	* Perfluoro-4-oxapentanoic acid (PFMPA)	ND		ug/kg dry	0.0677	0.437	1	EPA 1633 Draft 3 Certifications: NELAC-NH2097	06/25/2025 10:03	06/26/2025 17:57	AM
863090-89-5	* Perfluoro-5-oxahexanoic acid (PFMBA)	ND		ug/kg dry	0.105	0.437	1	EPA 1633 Draft 3 Certifications: NELAC-NH2097	06/25/2025 10:03	06/26/2025 17:57	AM
2706-91-4	* Perfluoro-1-pentanesulfonate (PFPeS)	ND		ug/kg dry	0.171	0.205	1	EPA 1633 Draft 3 Certifications: NELAC-NH2097 ,NJDEP-NY037	06/25/2025 10:03	06/26/2025 17:57	AM
757124-72-4	* 1H,1H,2H,2H-Perfluorohexanesulfonic acid (4:2 FTS)	ND		ug/kg dry	0.649	0.819	1	EPA 1633 Draft 3 Certifications: NELAC-NH2097 ,NJDEP-NY037	06/25/2025 10:03	06/26/2025 17:57	AM
13252-13-6	* HFPO-DA (Gen-X)	ND	PF-CCV-L	ug/kg dry	0.664	0.873	1	EPA 1633 Draft 3 Certifications: NELAC-NH2097 ,NJDEP-NY037	06/25/2025 10:03	06/26/2025 17:57	AM
763051-92-9	* 11CL-PF3OUdS	ND		ug/kg dry	0.339	0.825	1	EPA 1633 Draft 3 Certifications: NELAC-NH2097 ,NJDEP-NY037	06/25/2025 10:03	06/26/2025 17:57	AM
756426-58-1	* 9CL-PF3ONS	ND		ug/kg dry	0.269	0.816	1	EPA 1633 Draft 3 Certifications: NELAC-NH2097 ,NJDEP-NY037	06/25/2025 10:03	06/26/2025 17:57	AM
919005-14-4	* ADONA	ND		ug/kg dry	0.190	0.825	1	EPA 1633 Draft 3 Certifications: NELAC-NH2097 ,NJDEP-NY037	06/25/2025 10:03	06/26/2025 17:57	AM
79780-39-5	* Perfluorododecanesulfonic acid (PFDoS)	ND	PF-CCV-L	ug/kg dry	0.184	0.212	1	EPA 1633 Draft 3 Certifications: NELAC-NH2097	06/25/2025 10:03	06/26/2025 17:57	AM

Sample Information

Client Sample ID: SB-8 (10-12) **York Sample ID:** 25F1387-16

York Project (SDG) No.	Client Project ID	Matrix	Collection Date/Time	Date Received
25F1387	2425 Atlantic Ave 25030016	Soil	June 20, 2025 11:07 am	06/20/2025

Q_P_PFAS, EPA 1633 Target List

Log-in Notes:

Sample Notes:

Sample Prepared by Method: EPA 1633 Prep

CAS No.	Parameter	Result	Flag	Units	Reported to LOD/MDL	LOQ	Dilution	Reference Method	Date/Time Prepared	Date/Time Analyzed	Analyst
68259-12-1	* Perfluoro-1-nonanesulfonic acid (PFNS)	ND		ug/kg dry	0.135	0.210	1	EPA 1633 Draft 3 Certifications: NELAC-NH2097 ,NJDEP-NY037	06/25/2025 10:03	06/26/2025 17:57	AM
356-02-5	* 3-Perfluoropropyl propanoic acid (FPrPA)	ND		ug/kg dry	0.692	1.09	1	EPA 1633 Draft 3 Certifications: NELAC-NH2097	06/25/2025 10:03	06/26/2025 17:57	AM
914637-49-3	* 3-Perfluoropentyl propanoic acid (FPePA)	ND		ug/kg dry	2.29	5.46	1	EPA 1633 Draft 3 Certifications: NELAC-NH2097	06/25/2025 10:03	06/26/2025 17:57	AM
812-70-4	* 3-Perfluoroheptyl propanoic acid (FHpPA)	ND		ug/kg dry	1.64	5.46	1	EPA 1633 Draft 3 Certifications: NELAC-NH2097	06/25/2025 10:03	06/26/2025 17:57	AM
24448-09-7	* N-MeFOSE	ND		ug/kg dry	0.667	2.18	1	EPA 1633 Draft 3 Certifications: NELAC-NH2097	06/25/2025 10:03	06/26/2025 17:57	AM
31506-32-8	* N-MeFOSA	ND		ug/kg dry	0.196	0.218	1	EPA 1633 Draft 3 Certifications: NELAC-NH2097	06/25/2025 10:03	06/26/2025 17:57	AM
1691-99-2	* N-EtFOSE	ND		ug/kg dry	0.761	2.18	1	EPA 1633 Draft 3 Certifications: NELAC-NH2097	06/25/2025 10:03	06/26/2025 17:57	AM
4151-50-2	* N-EtFOSA	ND		ug/kg dry	0.216	0.218	1	EPA 1633 Draft 3 Certifications: NELAC-NH2097	06/25/2025 10:03	06/26/2025 17:57	AM

	Surrogate Recoveries	Result		Acceptance Range
M3PFBS	*Surrogate: M3PFBS*	*143 %*		*25-150*
338-30-1	*Surrogate: M5PFHxA*	*135 %*		*25-150*
13C4PFHPA	*Surrogate: M4PFHpA*	*96.1 %*		*25-150*
13C3PFHXS	*Surrogate: M3PFHxS*	*129 %*		*25-150*
13C8PFOA	*Surrogate: Perfluoro-n-[13C8]octanoic aci*	*113 %*		*25-150*
13C6PFDA	*Surrogate: M6PFDA*	*141 %*		*25-150*
13C7PFUNA	*Surrogate: M7PFUdA*	*139 %*		*25-150*
960315-52-0	*Surrogate: Perfluoro-n-[1,2-13C2]dodecan*	*126 %*		*25-150*
13C2PFTEDA	*Surrogate: M2PFTeDA*	*123 %*		*10-150*
13C4PFBA	*Surrogate: Perfluoro-n-[13C4]butanoic aci*	*4.42 %*	PFSu-L	*25-150*
13C8PFOS	*Surrogate: Perfluoro-1-[13C8]octanesulfor*	*149 %*		*25-150*
13C5PFPEA	*Surrogate: Perfluoro-n-[13C5]pentanoic ac*	*147 %*		*25-150*
13C8FOSA	*Surrogate: Perfluoro-1-[13C8]octanesulfor*	*120 %*		*10-150*
D3-NMEFOSAA	*Surrogate: d3-N-MeFOSAA*	*66.9 %*		*25-150*
D5-NETFOSAA	*Surrogate: d5-N-EtFOSAA*	*111 %*		*25-150*
M2-6:2FTS	*Surrogate: M2-6:2 FTS*	*77.0 %*		*25-200*
M2-8:2FTS	*Surrogate: M2-8:2 FTS*	*111 %*		*25-200*
13C9PFNA	*Surrogate: M9PFNA*	*119 %*		*25-150*
M2-4:2FTS	*Surrogate: M2-4:2 FTS*	*91.0 %*		*25-150*
936109-37-4	*Surrogate: d-N-MeFOSA*	*84.1 %*		*25-150*
936109-40-9	*Surrogate: d-N-EtFOSA*	*94.2 %*		*25-150*
M3HFPO-DA	*Surrogate: M3HFPO-DA*	*176 %*	PFSu-H	*25-150*
D9-NETPFOSAI	*Surrogate: d9-N-EtFOSE*	*104 %*		*25-150*
D7-NMEPFOSA	*Surrogate: d7-N-MeFOSE*	*110 %*		*25-150*

Sample Information

Client Sample ID: SB-8 (10-12) **York Sample ID:** 25F1387-16

York Project (SDG) No.	Client Project ID	Matrix	Collection Date/Time	Date Received
25F1387	2425 Atlantic Ave 25030016	Soil	June 20, 2025 11:07 am	06/20/2025

Pesticides, 8081 NYSDEC Part 375

Log-in Notes:

Sample Notes:

Sample Prepared by Method: EPA 3550C

CAS No.	Parameter	Result	Flag	Units	Reported to LOQ	Dilution	Reference Method	Date/Time Prepared	Date/Time Analyzed	Analyst
72-54-8	4,4'-DDD	ND		mg/kg dry	0.00179	5	EPA 8081B	06/24/2025 12:04	06/24/2025 21:56	RJ
							Certifications:	CTDOH-PH-0723,NELAC-NY10854,NJDEP-CT005,PADEP-68-044		
72-55-9	4,4'-DDE	ND		mg/kg dry	0.00179	5	EPA 8081B	06/24/2025 12:04	06/24/2025 21:56	RJ
							Certifications:	CTDOH-PH-0723,NELAC-NY10854,NJDEP-CT005,PADEP-68-044		
50-29-3	4,4'-DDT	ND		mg/kg dry	0.00179	5	EPA 8081B	06/24/2025 12:04	06/24/2025 21:56	RJ
							Certifications:	CTDOH-PH-0723,NELAC-NY10854,NJDEP-CT005,PADEP-68-044		
309-00-2	Aldrin	ND		mg/kg dry	0.00179	5	EPA 8081B	06/24/2025 12:04	06/24/2025 21:56	RJ
							Certifications:	CTDOH-PH-0723,NELAC-NY10854,NJDEP-CT005,PADEP-68-044		
319-84-6	alpha-BHC	ND		mg/kg dry	0.00179	5	EPA 8081B	06/24/2025 12:04	06/24/2025 21:56	RJ
							Certifications:	CTDOH-PH-0723,NELAC-NY10854,NJDEP-CT005,PADEP-68-044		
5103-71-9	alpha-Chlordane	ND		mg/kg dry	0.00179	5	EPA 8081B	06/24/2025 12:04	06/24/2025 21:56	RJ
							Certifications:	NELAC-NY10854,NJDEP-CT005		
319-85-7	beta-BHC	ND		mg/kg dry	0.00179	5	EPA 8081B	06/24/2025 12:04	06/24/2025 21:56	RJ
							Certifications:	CTDOH-PH-0723,NELAC-NY10854,NJDEP-CT005,PADEP-68-044		
319-86-8	delta-BHC	ND		mg/kg dry	0.00179	5	EPA 8081B	06/24/2025 12:04	06/24/2025 21:56	RJ
							Certifications:	CTDOH-PH-0723,NELAC-NY10854,NJDEP-CT005,PADEP-68-044		
60-57-1	Dieldrin	ND		mg/kg dry	0.00179	5	EPA 8081B	06/24/2025 12:04	06/24/2025 21:56	RJ
							Certifications:	CTDOH-PH-0723,NELAC-NY10854,NJDEP-CT005,PADEP-68-044		
959-98-8	Endosulfan I	ND		mg/kg dry	0.00179	5	EPA 8081B	06/24/2025 12:04	06/24/2025 21:56	RJ
							Certifications:	CTDOH-PH-0723,NELAC-NY10854,NJDEP-CT005,PADEP-68-044		
33213-65-9	Endosulfan II	ND		mg/kg dry	0.00179	5	EPA 8081B	06/24/2025 12:04	06/24/2025 21:56	RJ
							Certifications:	CTDOH-PH-0723,NELAC-NY10854		
1031-07-8	Endosulfan sulfate	ND		mg/kg dry	0.00179	5	EPA 8081B	06/24/2025 12:04	06/24/2025 21:56	RJ
							Certifications:	CTDOH-PH-0723,NELAC-NY10854,NJDEP-CT005,PADEP-68-044		
72-20-8	Endrin	ND		mg/kg dry	0.00179	5	EPA 8081B	06/24/2025 12:04	06/24/2025 21:56	RJ
							Certifications:	CTDOH-PH-0723,NELAC-NY10854,NJDEP-CT005,PADEP-68-044		
58-89-9	gamma-BHC (Lindane)	ND		mg/kg dry	0.00179	5	EPA 8081B	06/24/2025 12:04	06/24/2025 21:56	RJ
							Certifications:	CTDOH-PH-0723,NELAC-NY10854,NJDEP-CT005,PADEP-68-044		
76-44-8	Heptachlor	ND		mg/kg dry	0.00179	5	EPA 8081B	06/24/2025 12:04	06/24/2025 21:56	RJ
							Certifications:	CTDOH-PH-0723,NELAC-NY10854,NJDEP-CT005,PADEP-68-044		

	Surrogate Recoveries	Result	Acceptance Range
2051-24-3	*Surrogate: Decachlorobiphenyl*	*75.0 %*	*30-150*
877-09-8	*Surrogate: Tetrachloro-m-xylene*	*60.5 %*	*30-150*

Polychlorinated Biphenyls (PCB)

Log-in Notes:

Sample Notes:

Sample Prepared by Method: EPA 3550C

CAS No.	Parameter	Result	Flag	Units	Reported to LOQ	Dilution	Reference Method	Date/Time Prepared	Date/Time Analyzed	Analyst
12674-11-2	Aroclor 1016	ND		mg/kg dry	0.0180	1	EPA 8082A	06/24/2025 12:02	06/26/2025 02:57	NF
							Certifications:	NELAC-NY10854,CTDOH-PH-0723,NJDEP-CT005,PADEP-68-044		

Sample Information

Client Sample ID: SB-8 (10-12) **York Sample ID:** 25F1387-16

York Project (SDG) No.	Client Project ID	Matrix	Collection Date/Time	Date Received
25F1387	2425 Atlantic Ave 25030016	Soil	June 20, 2025 11:07 am	06/20/2025

Polychlorinated Biphenyls (PCB)

Log-in Notes:

Sample Notes:

Sample Prepared by Method: EPA 3550C

CAS No.	Parameter	Result	Flag	Units	Reported to LOQ	Dilution	Reference Method	Date/Time Prepared	Date/Time Analyzed	Analyst
11104-28-2	Aroclor 1221	ND		mg/kg dry	0.0180	1	EPA 8082A	06/24/2025 12:02	06/26/2025 02:57	NF
							Certifications:	NELAC-NY10854,CTDOH-PH-0723,NJDEP-CT005,PADEP-68-044		
11141-16-5	Aroclor 1232	ND		mg/kg dry	0.0180	1	EPA 8082A	06/24/2025 12:02	06/26/2025 02:57	NF
							Certifications:	NELAC-NY10854,CTDOH-PH-0723,NJDEP-CT005,PADEP-68-044		
53469-21-9	Aroclor 1242	ND		mg/kg dry	0.0180	1	EPA 8082A	06/24/2025 12:02	06/26/2025 02:57	NF
							Certifications:	NELAC-NY10854,CTDOH-PH-0723,NJDEP-CT005,PADEP-68-044		
12672-29-6	Aroclor 1248	ND		mg/kg dry	0.0180	1	EPA 8082A	06/24/2025 12:02	06/26/2025 02:57	NF
							Certifications:	NELAC-NY10854,CTDOH-PH-0723,NJDEP-CT005,PADEP-68-044		
11097-69-1	Aroclor 1254	ND		mg/kg dry	0.0180	1	EPA 8082A	06/24/2025 12:02	06/26/2025 02:57	NF
							Certifications:	NELAC-NY10854,CTDOH-PH-0723,NJDEP-CT005,PADEP-68-044		
11096-82-5	Aroclor 1260	ND		mg/kg dry	0.0180	1	EPA 8082A	06/24/2025 12:02	06/26/2025 02:57	NF
							Certifications:	NELAC-NY10854,CTDOH-PH-0723,NJDEP-CT005,PADEP-68-044		
1336-36-3	* Total PCBs	ND		mg/kg dry	0.0180	1	EPA 8082A	06/24/2025 12:02	06/26/2025 02:57	NF
							Certifications:			

	Surrogate Recoveries	Result	Acceptance Range
877-09-8	*Surrogate: Tetrachloro-m-xylene*	*66.5 %*	*30-120*
2051-24-3	*Surrogate: Decachlorobiphenyl*	*64.0 %*	*30-120*

Metals, Target Analyte

Log-in Notes:

Sample Notes:

Sample Prepared by Method: EPA 3050B

CAS No.	Parameter	Result	Flag	Units	Reported to LOQ	Dilution	Reference Method	Date/Time Prepared	Date/Time Analyzed	Analyst
7429-90-5	**Aluminum**	**9840**		mg/kg dry	4.54	1	EPA 6010D	06/24/2025 14:52	06/25/2025 12:11	AGNR
							Certifications:	CTDOH-PH-0723,NELAC-NY10854,NJDEP-CT005,PADEP-68-044		
7440-36-0	Antimony	ND		mg/kg dry	2.27	1	EPA 6010D	06/24/2025 14:52	06/25/2025 12:11	AGNR
							Certifications:	CTDOH-PH-0723,NELAC-NY10854,NJDEP-CT005,PADEP-68-044		
7440-38-2	**Arsenic**	**4.71**		mg/kg dry	1.36	1	EPA 6010D	06/24/2025 14:52	06/25/2025 12:11	AGNR
							Certifications:	CTDOH-PH-0723,NELAC-NY10854,NJDEP-CT005,PADEP-68-044		
7440-39-3	**Barium**	**118**		mg/kg dry	2.27	1	EPA 6010D	06/24/2025 14:52	06/25/2025 12:11	AGNR
							Certifications:	CTDOH-PH-0723,NELAC-NY10854,NJDEP-CT005,PADEP-68-044		
7440-41-7	**Beryllium**	**0.236**		mg/kg dry	0.046	1	EPA 6010D	06/24/2025 14:52	06/25/2025 12:11	AGNR
							Certifications:	CTDOH-PH-0723,NELAC-NY10854,NJDEP-CT005,PADEP-68-044		
7440-43-9	Cadmium	ND		mg/kg dry	0.272	1	EPA 6010D	06/24/2025 14:52	06/25/2025 12:11	AGNR
							Certifications:	CTDOH-PH-0723,NELAC-NY10854,NJDEP-CT005,PADEP-68-044		
7440-70-2	**Calcium**	**6120**	B	mg/kg dry	4.54	1	EPA 6010D	06/24/2025 14:52	06/25/2025 12:11	AGNR
							Certifications:	CTDOH-PH-0723,NELAC-NY10854,NJDEP-CT005,PADEP-68-044		
7440-47-3	**Chromium**	**19.7**		mg/kg dry	0.454	1	EPA 6010D	06/24/2025 14:52	06/25/2025 12:11	AGNR
							Certifications:	CTDOH-PH-0723,NELAC-NY10854,NJDEP-CT005,PADEP-68-044		
7440-48-4	**Cobalt**	**8.52**		mg/kg dry	0.363	1	EPA 6010D	06/24/2025 14:52	06/25/2025 12:11	AGNR
							Certifications:	CTDOH-PH-0723,NELAC-NY10854,NJDEP-CT005,PADEP-68-044		
7440-50-8	**Copper**	**23.8**		mg/kg dry	1.82	1	EPA 6010D	06/24/2025 14:52	06/25/2025 12:11	AGNR
							Certifications:	CTDOH-PH-0723,NELAC-NY10854,NJDEP-CT005,PADEP-68-044		

Sample Information

Client Sample ID: SB-8 (10-12) **York Sample ID:** 25F1387-16

York Project (SDG) No.	Client Project ID	Matrix	Collection Date/Time	Date Received
25F1387	2425 Atlantic Ave 25030016	Soil	June 20, 2025 11:07 am	06/20/2025

Metals, Target Analyte

Log-in Notes:

Sample Notes:

Sample Prepared by Method: EPA 3050B

CAS No.	Parameter	Result	Flag	Units	Reported to LOQ	Dilution	Reference Method	Date/Time Prepared	Date/Time Analyzed	Analyst
7439-89-6	**Iron**	**26900**		mg/kg dry	22.7	1	EPA 6010D	06/24/2025 14:52	06/25/2025 12:11	AGNR
							Certifications:	CTDOH-PH-0723,NELAC-NY10854,NJDEP-CT005,PADEP-68-044		
7439-92-1	**Lead**	**33.8**		mg/kg dry	0.454	1	EPA 6010D	06/24/2025 14:52	06/25/2025 12:11	AGNR
							Certifications:	CTDOH-PH-0723,NELAC-NY10854,NJDEP-CT005,PADEP-68-044		
7439-95-4	**Magnesium**	**2690**	B	mg/kg dry	4.54	1	EPA 6010D	06/24/2025 14:52	06/25/2025 12:11	AGNR
							Certifications:	CTDOH-PH-0723,NELAC-NY10854,NJDEP-CT005,PADEP-68-044		
7439-96-5	**Manganese**	**1350**		mg/kg dry	0.454	1	EPA 6010D	06/24/2025 14:52	06/25/2025 12:11	AGNR
							Certifications:	CTDOH-PH-0723,NELAC-NY10854,NJDEP-CT005,PADEP-68-044		
7440-02-0	**Nickel**	**13.8**		mg/kg dry	0.904	1	EPA 6010D	06/24/2025 14:52	06/25/2025 12:11	AGNR
							Certifications:	CTDOH-PH-0723,NELAC-NY10854,NJDEP-CT005,PADEP-68-044		
7440-09-7	**Potassium**	**1010**		mg/kg dry	4.54	1	EPA 6010D	06/24/2025 14:52	06/25/2025 12:11	AGNR
							Certifications:	CTDOH-PH-0723,NELAC-NY10854,NJDEP-CT005,PADEP-68-044		
7782-49-2	Selenium	ND		mg/kg dry	2.27	1	EPA 6010D	06/24/2025 14:52	06/25/2025 12:11	AGNR
							Certifications:	CTDOH-PH-0723,NELAC-NY10854,NJDEP-CT005,PADEP-68-044		
7440-22-4	Silver	ND		mg/kg dry	0.457	1	EPA 6010D	06/24/2025 14:52	06/25/2025 12:11	AGNR
							Certifications:	CTDOH-PH-0723,NELAC-NY10854,NJDEP-CT005,PADEP-68-044		
7440-23-5	**Sodium**	**195**		mg/kg dry	45.4	1	EPA 6010D	06/24/2025 14:52	06/25/2025 12:11	AGNR
							Certifications:	CTDOH-PH-0723,NELAC-NY10854,NJDEP-CT005,PADEP-68-044		
7440-28-0	Thallium	ND		mg/kg dry	1.82	1	EPA 6010D	06/24/2025 14:52	06/25/2025 12:11	AGNR
							Certifications:	CTDOH-PH-0723,NELAC-NY10854,NJDEP-CT005,PADEP-68-044		
7440-62-2	**Vanadium**	**44.3**		mg/kg dry	0.904	1	EPA 6010D	06/24/2025 14:52	06/25/2025 12:11	AGNR
							Certifications:	CTDOH-PH-0723,NELAC-NY10854,NJDEP-CT005,PADEP-68-044		
7440-66-6	**Zinc**	**38.1**		mg/kg dry	2.26	1	EPA 6010D	06/24/2025 14:52	06/25/2025 12:11	AGNR
							Certifications:	CTDOH-PH-0723,NELAC-NY10854,NJDEP-CT005,PADEP-68-044		

Mercury by 7473

Log-in Notes:

Sample Notes:

Sample Prepared by Method: EPA 7473 soil

CAS No.	Parameter	Result	Flag	Units	Reported to LOQ	Dilution	Reference Method	Date/Time Prepared	Date/Time Analyzed	Analyst
7439-97-6	**Mercury**	**0.0695**		mg/kg dry	0.0327	1	EPA 7473	06/25/2025 12:54	06/26/2025 08:39	DBT
							Certifications:	CTDOH-PH-0723,NJDEP-CT005,NELAC-NY10854,PADEP-68-044		

Total Solids

Log-in Notes:

Sample Notes:

Sample Prepared by Method: % Solids Prep

CAS No.	Parameter	Result	Flag	Units	Reported to LOQ	Dilution	Reference Method	Date/Time Prepared	Date/Time Analyzed	Analyst
solids	*** % Solids**	**91.8**		%	0.100	1	SM 2540G	06/24/2025 08:39	06/24/2025 10:00	SMM
							Certifications:	CTDOH-PH-0723		

Sample Information

Client Sample ID: DUP-1 **York Sample ID:** 25F1387-17

York Project (SDG) No.	Client Project ID	Matrix	Collection Date/Time	Date Received
25F1387	2425 Atlantic Ave 25030016	Soil	June 20, 2025 10:45 am	06/20/2025

Volatile Organics, 8260 - Comprehensive

Log-in Notes:

Sample Notes:

Sample Prepared by Method: EPA 5035A

CAS No.	Parameter	Result	Flag	Units	Reported to LOD/MDL	LOQ	Dilution	Reference Method	Date/Time Prepared	Date/Time Analyzed	Analyst
630-20-6	1,1,1,2-Tetrachloroethane	ND		mg/kg dry	0.0033	0.0066	1	EPA 8260D	06/24/2025 09:04	06/24/2025 16:11	PRS
								Certifications:	CTDOH-PH-0723,NELAC-NY10854,NELAC-NY12058,NJDEP-CT		
71-55-6	1,1,1-Trichloroethane	ND		mg/kg dry	0.0033	0.0066	1	EPA 8260D	06/24/2025 09:04	06/24/2025 16:11	PRS
								Certifications:	CTDOH-PH-0723,NELAC-NY10854,NELAC-NY12058,NJDEP-CT		
79-34-5	1,1,2,2-Tetrachloroethane	ND		mg/kg dry	0.0033	0.0066	1	EPA 8260D	06/24/2025 09:04	06/24/2025 16:11	PRS
								Certifications:	CTDOH-PH-0723,NELAC-NY10854,NELAC-NY12058,NJDEP-CT		
76-13-1	1,1,2-Trichloro-1,2,2-trifluoroethane (Freon 113)	ND		mg/kg dry	0.0033	0.0066	1	EPA 8260D	06/24/2025 09:04	06/24/2025 16:11	PRS
								Certifications:	CTDOH-PH-0723,NELAC-NY10854,NELAC-NY12058,NJDEP-CT		
79-00-5	1,1,2-Trichloroethane	ND		mg/kg dry	0.0033	0.0066	1	EPA 8260D	06/24/2025 09:04	06/24/2025 16:11	PRS
								Certifications:	CTDOH-PH-0723,NELAC-NY10854,NELAC-NY12058,NJDEP-CT		
75-34-3	1,1-Dichloroethane	ND		mg/kg dry	0.0033	0.0066	1	EPA 8260D	06/24/2025 09:04	06/24/2025 16:11	PRS
								Certifications:	CTDOH-PH-0723,NELAC-NY10854,NELAC-NY12058,NJDEP-CT		
75-35-4	1,1-Dichloroethylene	ND		mg/kg dry	0.0033	0.0066	1	EPA 8260D	06/24/2025 09:04	06/24/2025 16:11	PRS
								Certifications:	CTDOH-PH-0723,NELAC-NY10854,NELAC-NY12058,NJDEP-CT		
87-61-6	1,2,3-Trichlorobenzene	ND		mg/kg dry	0.0033	0.0066	1	EPA 8260D	06/24/2025 09:04	06/24/2025 16:11	PRS
								Certifications:	NELAC-NY10854,NELAC-NY12058,NJDEP-CT005,PADEP-68-04		
96-18-4	1,2,3-Trichloropropane	ND		mg/kg dry	0.0033	0.0066	1	EPA 8260D	06/24/2025 09:04	06/24/2025 16:11	PRS
								Certifications:	NELAC-NY10854,NELAC-NY12058,NJDEP-CT005		
120-82-1	1,2,4-Trichlorobenzene	ND		mg/kg dry	0.0033	0.0066	1	EPA 8260D	06/24/2025 09:04	06/24/2025 16:11	PRS
								Certifications:	NELAC-NY10854,NELAC-NY12058,NJDEP-CT005,PADEP-68-04		
95-63-6	1,2,4-Trimethylbenzene	ND		mg/kg dry	0.0033	0.0066	1	EPA 8260D	06/24/2025 09:04	06/24/2025 16:11	PRS
								Certifications:	CTDOH-PH-0723,NELAC-NY10854,NELAC-NY12058,NJDEP-CT		
96-12-8	1,2-Dibromo-3-chloropropane	ND		mg/kg dry	0.0033	0.0066	1	EPA 8260D	06/24/2025 09:04	06/24/2025 16:11	PRS
								Certifications:	CTDOH-PH-0723,NELAC-NY10854,NELAC-NY12058,NJDEP-CT		
106-93-4	1,2-Dibromoethane	ND		mg/kg dry	0.0033	0.0066	1	EPA 8260D	06/24/2025 09:04	06/24/2025 16:11	PRS
								Certifications:	CTDOH-PH-0723,NELAC-NY10854,NELAC-NY12058,NJDEP-CT		
95-50-1	1,2-Dichlorobenzene	ND		mg/kg dry	0.0033	0.0066	1	EPA 8260D	06/24/2025 09:04	06/24/2025 16:11	PRS
								Certifications:	CTDOH-PH-0723,NELAC-NY10854,NELAC-NY12058,NJDEP-CT		
107-06-2	1,2-Dichloroethane	ND		mg/kg dry	0.0033	0.0066	1	EPA 8260D	06/24/2025 09:04	06/24/2025 16:11	PRS
								Certifications:	CTDOH-PH-0723,NELAC-NY10854,NELAC-NY12058,NJDEP-CT		
78-87-5	1,2-Dichloropropane	ND		mg/kg dry	0.0033	0.0066	1	EPA 8260D	06/24/2025 09:04	06/24/2025 16:11	PRS
								Certifications:	CTDOH-PH-0723,NELAC-NY10854,NELAC-NY12058,NJDEP-CT		
108-67-8	1,3,5-Trimethylbenzene	ND		mg/kg dry	0.0033	0.0066	1	EPA 8260D	06/24/2025 09:04	06/24/2025 16:11	PRS
								Certifications:	CTDOH-PH-0723,NELAC-NY10854,NELAC-NY12058,NJDEP-CT		
541-73-1	1,3-Dichlorobenzene	ND		mg/kg dry	0.0033	0.0066	1	EPA 8260D	06/24/2025 09:04	06/24/2025 16:11	PRS
								Certifications:	CTDOH-PH-0723,NELAC-NY10854,NELAC-NY12058,NJDEP-CT		
106-46-7	1,4-Dichlorobenzene	ND		mg/kg dry	0.0033	0.0066	1	EPA 8260D	06/24/2025 09:04	06/24/2025 16:11	PRS
								Certifications:	CTDOH-PH-0723,NELAC-NY10854,NELAC-NY12058,NJDEP-CT		
123-91-1	1,4-Dioxane	ND		mg/kg dry	0.066	0.13	1	EPA 8260D	06/24/2025 09:04	06/24/2025 16:11	PRS
								Certifications:	NELAC-NY10854,NELAC-NY12058,NJDEP-CT005,PADEP-68-04		
78-93-3	2-Butanone	ND	CCVE	mg/kg dry	0.0033	0.0066	1	EPA 8260D	06/24/2025 09:04	06/24/2025 16:11	PRS
								Certifications:	CTDOH-PH-0723,NELAC-NY10854,NELAC-NY12058,NJDEP-CT		

Sample Information

Client Sample ID: DUP-1 **York Sample ID:** 25F1387-17

York Project (SDG) No.	Client Project ID	Matrix	Collection Date/Time	Date Received
25F1387	2425 Atlantic Ave 25030016	Soil	June 20, 2025 10:45 am	06/20/2025

Volatile Organics, 8260 - Comprehensive

Log-in Notes:

Sample Notes:

Sample Prepared by Method: EPA 5035A

CAS No.	Parameter	Result	Flag	Units	Reported to LOD/MDL	LOQ	Dilution	Reference Method	Date/Time Prepared	Date/Time Analyzed	Analyst
591-78-6	2-Hexanone	ND		mg/kg dry	0.0033	0.0066	1	EPA 8260D	06/24/2025 09:04	06/24/2025 16:11	PRS
								Certifications:	CTDOH-PH-0723,NELAC-NY10854,NELAC-NY12058,NJDEP-CT		
108-10-1	4-Methyl-2-pentanone	ND		mg/kg dry	0.0033	0.0066	1	EPA 8260D	06/24/2025 09:04	06/24/2025 16:11	PRS
								Certifications:	CTDOH-PH-0723,NELAC-NY10854,NELAC-NY12058,NJDEP-CT		
67-64-1	Acetone	ND		mg/kg dry	0.0066	0.013	1	EPA 8260D	06/24/2025 09:04	06/24/2025 16:11	PRS
								Certifications:	CTDOH-PH-0723,NELAC-NY10854,NELAC-NY12058,NJDEP-CT		
107-02-8	Acrolein	ND		mg/kg dry	0.0066	0.013	1	EPA 8260D	06/24/2025 09:04	06/24/2025 16:11	PRS
								Certifications:	CTDOH-PH-0723,NELAC-NY10854,NELAC-NY12058,NJDEP-CT		
107-13-1	Acrylonitrile	ND		mg/kg dry	0.0033	0.0066	1	EPA 8260D	06/24/2025 09:04	06/24/2025 16:11	PRS
								Certifications:	CTDOH-PH-0723,NELAC-NY10854,NELAC-NY12058,NJDEP-CT		
71-43-2	Benzene	ND		mg/kg dry	0.0033	0.0066	1	EPA 8260D	06/24/2025 09:04	06/24/2025 16:11	PRS
								Certifications:	CTDOH-PH-0723,NELAC-NY10854,NELAC-NY12058,NJDEP-CT		
74-97-5	Bromochloromethane	ND		mg/kg dry	0.0033	0.0066	1	EPA 8260D	06/24/2025 09:04	06/24/2025 16:11	PRS
								Certifications:	NELAC-NY10854,NELAC-NY12058,NJDEP-CT005,PADEP-68-04		
75-27-4	Bromodichloromethane	ND		mg/kg dry	0.0033	0.0066	1	EPA 8260D	06/24/2025 09:04	06/24/2025 16:11	PRS
								Certifications:	CTDOH-PH-0723,NELAC-NY10854,NELAC-NY12058,NJDEP-CT		
75-25-2	Bromoform	ND		mg/kg dry	0.0033	0.0066	1	EPA 8260D	06/24/2025 09:04	06/24/2025 16:11	PRS
								Certifications:	CTDOH-PH-0723,NELAC-NY10854,NELAC-NY12058,NJDEP-CT		
74-83-9	Bromomethane	ND		mg/kg dry	0.0033	0.0066	1	EPA 8260D	06/24/2025 09:04	06/24/2025 16:11	PRS
								Certifications:	CTDOH-PH-0723,NELAC-NY10854,NELAC-NY12058,NJDEP-CT		
75-15-0	Carbon disulfide	ND		mg/kg dry	0.0033	0.0066	1	EPA 8260D	06/24/2025 09:04	06/24/2025 16:11	PRS
								Certifications:	CTDOH-PH-0723,NELAC-NY10854,NELAC-NY12058,NJDEP-CT		
56-23-5	Carbon tetrachloride	ND		mg/kg dry	0.0033	0.0066	1	EPA 8260D	06/24/2025 09:04	06/24/2025 16:11	PRS
								Certifications:	CTDOH-PH-0723,NELAC-NY10854,NELAC-NY12058,NJDEP-CT		
108-90-7	Chlorobenzene	ND		mg/kg dry	0.0033	0.0066	1	EPA 8260D	06/24/2025 09:04	06/24/2025 16:11	PRS
								Certifications:	CTDOH-PH-0723,NELAC-NY10854,NELAC-NY12058,NJDEP-CT		
75-00-3	Chloroethane	ND		mg/kg dry	0.0033	0.0066	1	EPA 8260D	06/24/2025 09:04	06/24/2025 16:11	PRS
								Certifications:	CTDOH-PH-0723,NELAC-NY10854,NELAC-NY12058,NJDEP-CT		
67-66-3	Chloroform	ND		mg/kg dry	0.0033	0.0066	1	EPA 8260D	06/24/2025 09:04	06/24/2025 16:11	PRS
								Certifications:	CTDOH-PH-0723,NELAC-NY10854,NELAC-NY12058,NJDEP-CT		
74-87-3	Chloromethane	ND		mg/kg dry	0.0033	0.0066	1	EPA 8260D	06/24/2025 09:04	06/24/2025 16:11	PRS
								Certifications:	CTDOH-PH-0723,NELAC-NY10854,NELAC-NY12058,NJDEP-CT		
156-59-2	cis-1,2-Dichloroethylene	ND	CCVE	mg/kg dry	0.0033	0.0066	1	EPA 8260D	06/24/2025 09:04	06/24/2025 16:11	PRS
								Certifications:	CTDOH-PH-0723,NELAC-NY10854,NELAC-NY12058,NJDEP-CT		
10061-01-5	cis-1,3-Dichloropropylene	ND		mg/kg dry	0.0033	0.0066	1	EPA 8260D	06/24/2025 09:04	06/24/2025 16:11	PRS
								Certifications:	CTDOH-PH-0723,NELAC-NY10854,NELAC-NY12058,NJDEP-CT		
110-82-7	Cyclohexane	ND		mg/kg dry	0.0033	0.0066	1	EPA 8260D	06/24/2025 09:04	06/24/2025 16:11	PRS
								Certifications:	NELAC-NY10854,NELAC-NY12058,NJDEP-CT005,PADEP-68-04		
124-48-1	Dibromochloromethane	ND		mg/kg dry	0.0033	0.0066	1	EPA 8260D	06/24/2025 09:04	06/24/2025 16:11	PRS
								Certifications:	NELAC-NY10854,NELAC-NY12058,NJDEP-CT005,PADEP-68-04		
74-95-3	Dibromomethane	ND		mg/kg dry	0.0033	0.0066	1	EPA 8260D	06/24/2025 09:04	06/24/2025 16:11	PRS
								Certifications:	NELAC-NY10854,NELAC-NY12058,NJDEP-CT005,PADEP-68-04		
75-71-8	Dichlorodifluoromethane	ND		mg/kg dry	0.0033	0.0066	1	EPA 8260D	06/24/2025 09:04	06/24/2025 16:11	PRS
								Certifications:	NELAC-NY10854,NELAC-NY12058,NJDEP-CT005,PADEP-68-04		

Sample Information

Client Sample ID: DUP-1 **York Sample ID:** 25F1387-17

York Project (SDG) No.	Client Project ID	Matrix	Collection Date/Time	Date Received
25F1387	2425 Atlantic Ave 25030016	Soil	June 20, 2025 10:45 am	06/20/2025

Volatile Organics, 8260 - Comprehensive

Log-in Notes:

Sample Notes:

Sample Prepared by Method: EPA 5035A

CAS No.	Parameter	Result	Flag	Units	Reported to LOD/MDL	LOQ	Dilution	Reference Method	Date/Time Prepared	Date/Time Analyzed	Analyst
100-41-4	Ethyl Benzene	ND	QL-02	mg/kg dry	0.0033	0.0066	1	EPA 8260D	06/24/2025 09:04	06/24/2025 16:11	PRS
								Certifications:	CTDOH-PH-0723,NELAC-NY10854,NELAC-NY12058,NJDEP-CT		
87-68-3	Hexachlorobutadiene	ND		mg/kg dry	0.0033	0.0066	1	EPA 8260D	06/24/2025 09:04	06/24/2025 16:11	PRS
								Certifications:	NELAC-NY10854,NELAC-NY12058,NJDEP-CT005,PADEP-68-04		
98-82-8	Isopropylbenzene	ND		mg/kg dry	0.0033	0.0066	1	EPA 8260D	06/24/2025 09:04	06/24/2025 16:11	PRS
								Certifications:	CTDOH-PH-0723,NELAC-NY10854,NELAC-NY12058,NJDEP-CT		
79-20-9	Methyl acetate	ND	CCVE	mg/kg dry	0.0033	0.0066	1	EPA 8260D	06/24/2025 09:04	06/24/2025 16:11	PRS
								Certifications:	NELAC-NY10854,NELAC-NY12058,NJDEP-CT005,PADEP-68-04		
1634-04-4	Methyl tert-butyl ether (MTBE)	ND	QL-02	mg/kg dry	0.0033	0.0066	1	EPA 8260D	06/24/2025 09:04	06/24/2025 16:11	PRS
								Certifications:	CTDOH-PH-0723,NELAC-NY10854,NELAC-NY12058,NJDEP-CT		
108-87-2	Methylcyclohexane	ND		mg/kg dry	0.0033	0.0066	1	EPA 8260D	06/24/2025 09:04	06/24/2025 16:11	PRS
								Certifications:	NELAC-NY10854,NELAC-NY12058,NJDEP-CT005,PADEP-68-04		
75-09-2	Methylene chloride	ND		mg/kg dry	0.0066	0.013	1	EPA 8260D	06/24/2025 09:04	06/24/2025 16:11	PRS
								Certifications:	CTDOH-PH-0723,NELAC-NY10854,NELAC-NY12058,NJDEP-CT		
104-51-8	n-Butylbenzene	ND		mg/kg dry	0.0033	0.0066	1	EPA 8260D	06/24/2025 09:04	06/24/2025 16:11	PRS
								Certifications:	CTDOH-PH-0723,NELAC-NY10854,NELAC-NY12058,NJDEP-CT		
103-65-1	n-Propylbenzene	ND		mg/kg dry	0.0033	0.0066	1	EPA 8260D	06/24/2025 09:04	06/24/2025 16:11	PRS
								Certifications:	CTDOH-PH-0723,NELAC-NY10854,NELAC-NY12058,NJDEP-CT		
95-47-6	o-Xylene	ND	QL-02	mg/kg dry	0.0033	0.0066	1	EPA 8260D	06/24/2025 09:04	06/24/2025 16:11	PRS
								Certifications:	CTDOH-PH-0723,NELAC-NY10854,NELAC-NY12058,PADEP-68		
179601-23-1	p- & m- Xylenes	ND		mg/kg dry	0.0066	0.013	1	EPA 8260D	06/24/2025 09:04	06/24/2025 16:11	PRS
								Certifications:	CTDOH-PH-0723,NELAC-NY10854,NELAC-NY12058,PADEP-68		
99-87-6	p-Isopropyltoluene	ND		mg/kg dry	0.0033	0.0066	1	EPA 8260D	06/24/2025 09:04	06/24/2025 16:11	PRS
								Certifications:	CTDOH-PH-0723,NELAC-NY10854,NELAC-NY12058,NJDEP-CT		
135-98-8	sec-Butylbenzene	ND		mg/kg dry	0.0033	0.0066	1	EPA 8260D	06/24/2025 09:04	06/24/2025 16:11	PRS
								Certifications:	CTDOH-PH-0723,NELAC-NY10854,NELAC-NY12058,NJDEP-CT		
100-42-5	Styrene	ND	QL-02	mg/kg dry	0.0033	0.0066	1	EPA 8260D	06/24/2025 09:04	06/24/2025 16:11	PRS
								Certifications:	CTDOH-PH-0723,NELAC-NY10854,NELAC-NY12058,NJDEP-CT		
75-65-0	tert-Butyl alcohol (TBA)	ND	QL-02	mg/kg dry	0.016	0.033	1	EPA 8260D	06/24/2025 09:04	06/24/2025 16:11	PRS
								Certifications:	NELAC-NY10854,NELAC-NY12058,NJDEP-CT005,PADEP-68-04		
98-06-6	tert-Butylbenzene	ND		mg/kg dry	0.0033	0.0066	1	EPA 8260D	06/24/2025 09:04	06/24/2025 16:11	PRS
								Certifications:	CTDOH-PH-0723,NELAC-NY10854,NELAC-NY12058,NJDEP-CT		
127-18-4	Tetrachloroethylene	ND	QL-02	mg/kg dry	0.0033	0.0066	1	EPA 8260D	06/24/2025 09:04	06/24/2025 16:11	PRS
								Certifications:	CTDOH-PH-0723,NELAC-NY10854,NELAC-NY12058,NJDEP-CT		
108-88-3	Toluene	ND		mg/kg dry	0.0033	0.0066	1	EPA 8260D	06/24/2025 09:04	06/24/2025 16:11	PRS
								Certifications:	CTDOH-PH-0723,NELAC-NY10854,NELAC-NY12058,NJDEP-CT		
156-60-5	trans-1,2-Dichloroethylene	ND		mg/kg dry	0.0033	0.0066	1	EPA 8260D	06/24/2025 09:04	06/24/2025 16:11	PRS
								Certifications:	CTDOH-PH-0723,NELAC-NY10854,NELAC-NY12058,NJDEP-CT		
10061-02-6	trans-1,3-Dichloropropylene	ND		mg/kg dry	0.0033	0.0066	1	EPA 8260D	06/24/2025 09:04	06/24/2025 16:11	PRS
								Certifications:	CTDOH-PH-0723,NELAC-NY10854,NELAC-NY12058,NJDEP-CT		
79-01-6	Trichloroethylene	ND		mg/kg dry	0.0033	0.0066	1	EPA 8260D	06/24/2025 09:04	06/24/2025 16:11	PRS
								Certifications:	CTDOH-PH-0723,NELAC-NY10854,NELAC-NY12058,NJDEP-CT		
75-69-4	Trichlorofluoromethane	ND		mg/kg dry	0.0033	0.0066	1	EPA 8260D	06/24/2025 09:04	06/24/2025 16:11	PRS
								Certifications:	CTDOH-PH-0723,NELAC-NY10854,NELAC-NY12058,NJDEP-CT		

Sample Information

Client Sample ID: DUP-1 **York Sample ID:** 25F1387-17

York Project (SDG) No.	Client Project ID	Matrix	Collection Date/Time	Date Received
25F1387	2425 Atlantic Ave 25030016	Soil	June 20, 2025 10:45 am	06/20/2025

Volatile Organics, 8260 - Comprehensive

Log-in Notes:

Sample Notes:

Sample Prepared by Method: EPA 5035A

CAS No.	Parameter	Result	Flag	Units	Reported to LOD/MDL	LOQ	Dilution	Reference Method	Date/Time Prepared	Date/Time Analyzed	Analyst
75-01-4	Vinyl Chloride	ND		mg/kg dry	0.0033	0.0066	1	EPA 8260D	06/24/2025 09:04	06/24/2025 16:11	PRS
								Certifications:	CTDOH-PH-0723,NELAC-NY10854,NELAC-NY12058,NJDEP-CT		
1330-20-7	Xylenes, Total	ND		mg/kg dry	0.0098	0.020	1	EPA 8260D	06/24/2025 09:04	06/24/2025 16:11	PRS
								Certifications:	CTDOH-PH-0723,NELAC-NY10854,NELAC-NY12058,NJDEP-CT		

	Surrogate Recoveries	Result	Acceptance Range
17060-07-0	*Surrogate: SURR: 1,2-Dichloroethane-d4*	*99.2 %*	*77-125*
2037-26-5	*Surrogate: SURR: Toluene-d8*	*94.5 %*	*85-120*
460-00-4	*Surrogate: SURR: p-Bromofluorobenzene*	*103 %*	*76-130*

Semi-Volatiles, 8270 - Comprehensive

Log-in Notes:

Sample Notes:

Sample Prepared by Method: EPA 3550C

CAS No.	Parameter	Result	Flag	Units	Reported to LOD/MDL	LOQ	Dilution	Reference Method	Date/Time Prepared	Date/Time Analyzed	Analyst
92-52-4	1,1-Biphenyl	ND		mg/kg dry	0.0440	0.0878	2	EPA 8270E	06/24/2025 08:47	06/25/2025 02:10	AK
								Certifications:	NELAC-NY10854,NJDEP-CT005,PADEP-68-04440		
95-94-3	1,2,4,5-Tetrachlorobenzene	ND	CCVE	mg/kg dry	0.0878	0.175	2	EPA 8270E	06/24/2025 08:47	06/25/2025 02:10	AK
								Certifications:	NELAC-NY10854,NJDEP-CT005,PADEP-68-04440		
120-82-1	1,2,4-Trichlorobenzene	ND		mg/kg dry	0.0440	0.0878	2	EPA 8270E	06/24/2025 08:47	06/25/2025 02:10	AK
								Certifications:	CTDOH-PH-0723,NELAC-NY10854,NJDEP-CT005,PADEP-68-044		
95-50-1	1,2-Dichlorobenzene	ND		mg/kg dry	0.0440	0.0878	2	EPA 8270E	06/24/2025 08:47	06/25/2025 02:10	AK
								Certifications:	NELAC-NY10854,PADEP-68-04440		
122-66-7	1,2-Diphenylhydrazine (as Azobenzene)	ND		mg/kg dry	0.0440	0.0878	2	EPA 8270E	06/24/2025 08:47	06/25/2025 02:10	AK
								Certifications:	NELAC-NY10854,NJDEP-CT005,PADEP-68-04440		
541-73-1	1,3-Dichlorobenzene	ND		mg/kg dry	0.0440	0.0878	2	EPA 8270E	06/24/2025 08:47	06/25/2025 02:10	AK
								Certifications:	NELAC-NY10854,PADEP-68-04440		
106-46-7	1,4-Dichlorobenzene	ND		mg/kg dry	0.0440	0.0878	2	EPA 8270E	06/24/2025 08:47	06/25/2025 02:10	AK
								Certifications:	NELAC-NY10854,PADEP-68-04440		
58-90-2	2,3,4,6-Tetrachlorophenol	ND		mg/kg dry	0.0878	0.175	2	EPA 8270E	06/24/2025 08:47	06/25/2025 02:10	AK
								Certifications:	NELAC-NY10854,NJDEP-CT005,PADEP-68-04440		
95-95-4	2,4,5-Trichlorophenol	ND		mg/kg dry	0.0440	0.0878	2	EPA 8270E	06/24/2025 08:47	06/25/2025 02:10	AK
								Certifications:	CTDOH-PH-0723,NELAC-NY10854,NJDEP-CT005,PADEP-68-044		
88-06-2	2,4,6-Trichlorophenol	ND		mg/kg dry	0.0440	0.0878	2	EPA 8270E	06/24/2025 08:47	06/25/2025 02:10	AK
								Certifications:	CTDOH-PH-0723,NELAC-NY10854,NJDEP-CT005,PADEP-68-044		
120-83-2	2,4-Dichlorophenol	ND		mg/kg dry	0.0440	0.0878	2	EPA 8270E	06/24/2025 08:47	06/25/2025 02:10	AK
								Certifications:	CTDOH-PH-0723,NELAC-NY10854,NJDEP-CT005,PADEP-68-044		
105-67-9	2,4-Dimethylphenol	ND		mg/kg dry	0.0440	0.0878	2	EPA 8270E	06/24/2025 08:47	06/25/2025 02:10	AK
								Certifications:	CTDOH-PH-0723,NELAC-NY10854,NJDEP-CT005,PADEP-68-044		
51-28-5	2,4-Dinitrophenol	ND		mg/kg dry	0.0878	0.175	2	EPA 8270E	06/24/2025 08:47	06/25/2025 02:10	AK
								Certifications:	CTDOH-PH-0723,NELAC-NY10854,NJDEP-CT005,PADEP-68-044		
121-14-2	2,4-Dinitrotoluene	ND		mg/kg dry	0.0440	0.0878	2	EPA 8270E	06/24/2025 08:47	06/25/2025 02:10	AK
								Certifications:	CTDOH-PH-0723,NELAC-NY10854,NJDEP-CT005,PADEP-68-044		

Sample Information

Client Sample ID: DUP-1 **York Sample ID:** 25F1387-17

York Project (SDG) No.	Client Project ID	Matrix	Collection Date/Time	Date Received
25F1387	2425 Atlantic Ave 25030016	Soil	June 20, 2025 10:45 am	06/20/2025

Semi-Volatiles, 8270 - Comprehensive

Log-in Notes:

Sample Notes:

Sample Prepared by Method: EPA 3550C

CAS No.	Parameter	Result	Flag	Units	Reported to LOD/MDL	LOQ	Dilution	Reference Method	Date/Time Prepared	Date/Time Analyzed	Analyst
606-20-2	2,6-Dinitrotoluene	ND		mg/kg dry	0.0440	0.0878	2	EPA 8270E	06/24/2025 08:47	06/25/2025 02:10	AK
								Certifications:	CTDOH-PH-0723,NELAC-NY10854,NJDEP-CT005,PADEP-68-044		
91-58-7	2-Chloronaphthalene	ND		mg/kg dry	0.0440	0.0878	2	EPA 8270E	06/24/2025 08:47	06/25/2025 02:10	AK
								Certifications:	CTDOH-PH-0723,NELAC-NY10854,NJDEP-CT005,PADEP-68-044		
95-57-8	2-Chlorophenol	ND		mg/kg dry	0.0440	0.0878	2	EPA 8270E	06/24/2025 08:47	06/25/2025 02:10	AK
								Certifications:	CTDOH-PH-0723,NELAC-NY10854,NJDEP-CT005,PADEP-68-044		
91-57-6	2-Methylnaphthalene	ND		mg/kg dry	0.0440	0.0878	2	EPA 8270E	06/24/2025 08:47	06/25/2025 02:10	AK
								Certifications:	CTDOH-PH-0723,NELAC-NY10854,NJDEP-CT005,PADEP-68-044		
95-48-7	2-Methylphenol	ND		mg/kg dry	0.0440	0.0878	2	EPA 8270E	06/24/2025 08:47	06/25/2025 02:10	AK
								Certifications:	CTDOH-PH-0723,NELAC-NY10854,NJDEP-CT005,PADEP-68-044		
88-74-4	2-Nitroaniline	ND		mg/kg dry	0.0878	0.175	2	EPA 8270E	06/24/2025 08:47	06/25/2025 02:10	AK
								Certifications:	CTDOH-PH-0723,NELAC-NY10854,NJDEP-CT005,PADEP-68-044		
88-75-5	2-Nitrophenol	ND		mg/kg dry	0.0440	0.0878	2	EPA 8270E	06/24/2025 08:47	06/25/2025 02:10	AK
								Certifications:	CTDOH-PH-0723,NELAC-NY10854,NJDEP-CT005,PADEP-68-044		
65794-96-9	3- & 4-Methylphenols	ND		mg/kg dry	0.0440	0.0878	2	EPA 8270E	06/24/2025 08:47	06/25/2025 02:10	AK
								Certifications:	CTDOH-PH-0723,NELAC-NY10854,NJDEP-CT005,PADEP-68-044		
91-94-1	3,3-Dichlorobenzidine	ND	CAL-E	mg/kg dry	0.0440	0.0878	2	EPA 8270E	06/24/2025 08:47	06/25/2025 02:10	AK
								Certifications:	NELAC-NY10854,NJDEP-CT005,PADEP-68-04440		
99-09-2	3-Nitroaniline	ND		mg/kg dry	0.0878	0.175	2	EPA 8270E	06/24/2025 08:47	06/25/2025 02:10	AK
								Certifications:	CTDOH-PH-0723,NELAC-NY10854,NJDEP-CT005,PADEP-68-044		
534-52-1	4,6-Dinitro-2-methylphenol	ND		mg/kg dry	0.0878	0.175	2	EPA 8270E	06/24/2025 08:47	06/25/2025 02:10	AK
								Certifications:	CTDOH-PH-0723,NELAC-NY10854,NJDEP-CT005,PADEP-68-044		
101-55-3	4-Bromophenyl phenyl ether	ND		mg/kg dry	0.0440	0.0878	2	EPA 8270E	06/24/2025 08:47	06/25/2025 02:10	AK
								Certifications:	CTDOH-PH-0723,NELAC-NY10854,NJDEP-CT005,PADEP-68-044		
59-50-7	4-Chloro-3-methylphenol	ND		mg/kg dry	0.0440	0.0878	2	EPA 8270E	06/24/2025 08:47	06/25/2025 02:10	AK
								Certifications:	CTDOH-PH-0723,NELAC-NY10854,NJDEP-CT005,PADEP-68-044		
106-47-8	4-Chloroaniline	ND		mg/kg dry	0.0440	0.0878	2	EPA 8270E	06/24/2025 08:47	06/25/2025 02:10	AK
								Certifications:	CTDOH-PH-0723,NELAC-NY10854,NJDEP-CT005,PADEP-68-044		
7005-72-3	4-Chlorophenyl phenyl ether	ND		mg/kg dry	0.0440	0.0878	2	EPA 8270E	06/24/2025 08:47	06/25/2025 02:10	AK
								Certifications:	CTDOH-PH-0723,NELAC-NY10854,NJDEP-CT005,PADEP-68-044		
100-01-6	4-Nitroaniline	ND		mg/kg dry	0.0878	0.175	2	EPA 8270E	06/24/2025 08:47	06/25/2025 02:10	AK
								Certifications:	CTDOH-PH-0723,NELAC-NY10854,NJDEP-CT005,PADEP-68-044		
100-02-7	4-Nitrophenol	ND		mg/kg dry	0.0878	0.175	2	EPA 8270E	06/24/2025 08:47	06/25/2025 02:10	AK
								Certifications:	CTDOH-PH-0723,NELAC-NY10854,NJDEP-CT005,PADEP-68-044		
83-32-9	Acenaphthene	ND		mg/kg dry	0.0440	0.0878	2	EPA 8270E	06/24/2025 08:47	06/25/2025 02:10	AK
								Certifications:	CTDOH-PH-0723,NELAC-NY10854,NJDEP-CT005,PADEP-68-044		
208-96-8	Acenaphthylene	ND		mg/kg dry	0.0440	0.0878	2	EPA 8270E	06/24/2025 08:47	06/25/2025 02:10	AK
								Certifications:	CTDOH-PH-0723,NELAC-NY10854,NJDEP-CT005,PADEP-68-044		
98-86-2	Acetophenone	ND		mg/kg dry	0.0440	0.0878	2	EPA 8270E	06/24/2025 08:47	06/25/2025 02:10	AK
								Certifications:	NELAC-NY10854,NJDEP-CT005,PADEP-68-04440		
62-53-3	Aniline	ND		mg/kg dry	0.176	0.352	2	EPA 8270E	06/24/2025 08:47	06/25/2025 02:10	AK
								Certifications:	NELAC-NY10854,NJDEP-CT005,PADEP-68-04440		
120-12-7	Anthracene	ND		mg/kg dry	0.0440	0.0878	2	EPA 8270E	06/24/2025 08:47	06/25/2025 02:10	AK
								Certifications:	CTDOH-PH-0723,NELAC-NY10854,NJDEP-CT005,PADEP-68-044		

Sample Information

Client Sample ID: DUP-1 **York Sample ID:** 25F1387-17

York Project (SDG) No.	Client Project ID	Matrix	Collection Date/Time	Date Received
25F1387	2425 Atlantic Ave 25030016	Soil	June 20, 2025 10:45 am	06/20/2025

Semi-Volatiles, 8270 - Comprehensive

Log-in Notes:

Sample Notes:

Sample Prepared by Method: EPA 3550C

CAS No.	Parameter	Result	Flag	Units	Reported to LOD/MDL	LOQ	Dilution	Reference Method	Date/Time Prepared	Date/Time Analyzed	Analyst
1912-24-9	Atrazine	ND	CCVE	mg/kg dry	0.0440	0.0878	2	EPA 8270E	06/24/2025 08:47	06/25/2025 02:10	AK
								Certifications:	NELAC-NY10854,NJDEP-CT005,PADEP-68-04440		
100-52-7	Benzaldehyde	ND	CCVE, ICVE	mg/kg dry	0.0440	0.0878	2	EPA 8270E	06/24/2025 08:47	06/25/2025 02:10	AK
								Certifications:	NELAC-NY10854,NJDEP-CT005,PADEP-68-04440		
92-87-5	Benzidine	ND	CAL-E	mg/kg dry	0.176	0.352	2	EPA 8270E	06/24/2025 08:47	06/25/2025 02:10	AK
								Certifications:	CTDOH-PH-0723,NELAC-NY10854,PADEP-68-04440		
56-55-3	**Benzo(a)anthracene**	**0.185**		mg/kg dry	0.0440	0.0878	2	EPA 8270E	06/24/2025 08:47	06/25/2025 02:10	AK
								Certifications:	CTDOH-PH-0723,NELAC-NY10854,NJDEP-CT005,PADEP-68-044		
50-32-8	**Benzo(a)pyrene**	**0.165**		mg/kg dry	0.0440	0.0878	2	EPA 8270E	06/24/2025 08:47	06/25/2025 02:10	AK
								Certifications:	CTDOH-PH-0723,NELAC-NY10854,NJDEP-CT005,PADEP-68-044		
205-99-2	**Benzo(b)fluoranthene**	**0.234**		mg/kg dry	0.0440	0.0878	2	EPA 8270E	06/24/2025 08:47	06/25/2025 02:10	AK
								Certifications:	CTDOH-PH-0723,NELAC-NY10854,NJDEP-CT005,PADEP-68-044		
191-24-2	**Benzo(g,h,i)perylene**	**0.118**		mg/kg dry	0.0440	0.0878	2	EPA 8270E	06/24/2025 08:47	06/25/2025 02:10	AK
								Certifications:	CTDOH-PH-0723,NELAC-NY10854,NJDEP-CT005,PADEP-68-044		
207-08-9	**Benzo(k)fluoranthene**	**0.0870**	J	mg/kg dry	0.0440	0.0878	2	EPA 8270E	06/24/2025 08:47	06/25/2025 02:10	AK
								Certifications:	CTDOH-PH-0723,NELAC-NY10854,NJDEP-CT005,PADEP-68-044		
65-85-0	Benzoic acid	ND	ICVE	mg/kg dry	0.0440	0.0878	2	EPA 8270E	06/24/2025 08:47	06/25/2025 02:10	AK
								Certifications:	NELAC-NY10854,NJDEP-CT005,PADEP-68-04440		
100-51-6	Benzyl alcohol	ND		mg/kg dry	0.0440	0.0878	2	EPA 8270E	06/24/2025 08:47	06/25/2025 02:10	AK
								Certifications:	NELAC-NY10854,NJDEP-CT005,PADEP-68-04440		
85-68-7	Benzyl butyl phthalate	ND		mg/kg dry	0.0440	0.0878	2	EPA 8270E	06/24/2025 08:47	06/25/2025 02:10	AK
								Certifications:	CTDOH-PH-0723,NELAC-NY10854,NJDEP-CT005,PADEP-68-044		
111-91-1	Bis(2-chloroethoxy)methane	ND		mg/kg dry	0.0440	0.0878	2	EPA 8270E	06/24/2025 08:47	06/25/2025 02:10	AK
								Certifications:	CTDOH-PH-0723,NELAC-NY10854,NJDEP-CT005,PADEP-68-044		
111-44-4	Bis(2-chloroethyl)ether	ND		mg/kg dry	0.0440	0.0878	2	EPA 8270E	06/24/2025 08:47	06/25/2025 02:10	AK
								Certifications:	CTDOH-PH-0723,NELAC-NY10854,NJDEP-CT005,PADEP-68-044		
108-60-1	Bis(2-chloroisopropyl)ether	ND		mg/kg dry	0.0440	0.0878	2	EPA 8270E	06/24/2025 08:47	06/25/2025 02:10	AK
								Certifications:	CTDOH-PH-0723,NELAC-NY10854,NJDEP-CT005,PADEP-68-044		
117-81-7	Bis(2-ethylhexyl)phthalate	ND		mg/kg dry	0.0440	0.0878	2	EPA 8270E	06/24/2025 08:47	06/25/2025 02:10	AK
								Certifications:	CTDOH-PH-0723,NELAC-NY10854,NJDEP-CT005,PADEP-68-044		
105-60-2	Caprolactam	ND	CAL-E, CCVE	mg/kg dry	0.0878	0.175	2	EPA 8270E	06/24/2025 08:47	06/25/2025 02:10	AK
								Certifications:	NELAC-NY10854,NJDEP-CT005,PADEP-68-04440		
86-74-8	Carbazole	ND		mg/kg dry	0.0440	0.0878	2	EPA 8270E	06/24/2025 08:47	06/25/2025 02:10	AK
								Certifications:	CTDOH-PH-0723,NELAC-NY10854,NJDEP-CT005,PADEP-68-044		
218-01-9	**Chrysene**	**0.173**		mg/kg dry	0.0440	0.0878	2	EPA 8270E	06/24/2025 08:47	06/25/2025 02:10	AK
								Certifications:	CTDOH-PH-0723,NELAC-NY10854,NJDEP-CT005,PADEP-68-044		
53-70-3	Dibenzo(a,h)anthracene	ND		mg/kg dry	0.0440	0.0878	2	EPA 8270E	06/24/2025 08:47	06/25/2025 02:10	AK
								Certifications:	CTDOH-PH-0723,NELAC-NY10854,NJDEP-CT005,PADEP-68-044		
132-64-9	Dibenzofuran	ND		mg/kg dry	0.0440	0.0878	2	EPA 8270E	06/24/2025 08:47	06/25/2025 02:10	AK
								Certifications:	CTDOH-PH-0723,NELAC-NY10854,NJDEP-CT005,PADEP-68-044		
84-66-2	Diethyl phthalate	ND		mg/kg dry	0.0440	0.0878	2	EPA 8270E	06/24/2025 08:47	06/25/2025 02:10	AK
								Certifications:	CTDOH-PH-0723,NELAC-NY10854,NJDEP-CT005,PADEP-68-044		
131-11-3	Dimethyl phthalate	ND		mg/kg dry	0.0440	0.0878	2	EPA 8270E	06/24/2025 08:47	06/25/2025 02:10	AK
								Certifications:	CTDOH-PH-0723,NELAC-NY10854,NJDEP-CT005,PADEP-68-044		

Sample Information

Client Sample ID: DUP-1 **York Sample ID:** 25F1387-17

York Project (SDG) No.	Client Project ID	Matrix	Collection Date/Time	Date Received
25F1387	2425 Atlantic Ave 25030016	Soil	June 20, 2025 10:45 am	06/20/2025

Semi-Volatiles, 8270 - Comprehensive

Log-in Notes:

Sample Notes:

Sample Prepared by Method: EPA 3550C

CAS No.	Parameter	Result	Flag	Units	Reported to LOD/MDL	LOQ	Dilution	Reference Method	Date/Time Prepared	Date/Time Analyzed	Analyst
84-74-2	Di-n-butyl phthalate	ND		mg/kg dry	0.0440	0.0878	2	EPA 8270E	06/24/2025 08:47	06/25/2025 02:10	AK
								Certifications:	CTDOH-PH-0723,NELAC-NY10854,NJDEP-CT005,PADEP-68-044		
117-84-0	Di-n-octyl phthalate	ND		mg/kg dry	0.0440	0.0878	2	EPA 8270E	06/24/2025 08:47	06/25/2025 02:10	AK
								Certifications:	CTDOH-PH-0723,NELAC-NY10854,NJDEP-CT005,PADEP-68-044		
206-44-0	**Fluoranthene**	**0.230**		mg/kg dry	0.0440	0.0878	2	EPA 8270E	06/24/2025 08:47	06/25/2025 02:10	AK
								Certifications:	CTDOH-PH-0723,NELAC-NY10854,NJDEP-CT005,PADEP-68-044		
86-73-7	Fluorene	ND		mg/kg dry	0.0440	0.0878	2	EPA 8270E	06/24/2025 08:47	06/25/2025 02:10	AK
								Certifications:	NELAC-NY10854,NJDEP-CT005,PADEP-68-04440		
118-74-1	Hexachlorobenzene	ND		mg/kg dry	0.0440	0.0878	2	EPA 8270E	06/24/2025 08:47	06/25/2025 02:10	AK
								Certifications:	CTDOH-PH-0723,NELAC-NY10854,NJDEP-CT005,PADEP-68-044		
87-68-3	Hexachlorobutadiene	ND		mg/kg dry	0.0440	0.0878	2	EPA 8270E	06/24/2025 08:47	06/25/2025 02:10	AK
								Certifications:	CTDOH-PH-0723,NELAC-NY10854,NJDEP-CT005,PADEP-68-044		
77-47-4	Hexachlorocyclopentadiene	ND		mg/kg dry	0.0440	0.0878	2	EPA 8270E	06/24/2025 08:47	06/25/2025 02:10	AK
								Certifications:	CTDOH-PH-0723,NELAC-NY10854,NJDEP-CT005,PADEP-68-044		
67-72-1	Hexachloroethane	ND		mg/kg dry	0.0440	0.0878	2	EPA 8270E	06/24/2025 08:47	06/25/2025 02:10	AK
								Certifications:	CTDOH-PH-0723,NELAC-NY10854,NJDEP-CT005,PADEP-68-044		
193-39-5	**Indeno(1,2,3-cd)pyrene**	**0.111**		mg/kg dry	0.0440	0.0878	2	EPA 8270E	06/24/2025 08:47	06/25/2025 02:10	AK
								Certifications:	CTDOH-PH-0723,NELAC-NY10854,NJDEP-CT005,PADEP-68-044		
78-59-1	Isophorone	ND		mg/kg dry	0.0440	0.0878	2	EPA 8270E	06/24/2025 08:47	06/25/2025 02:10	AK
								Certifications:	CTDOH-PH-0723,NELAC-NY10854,NJDEP-CT005,PADEP-68-044		
91-20-3	Naphthalene	ND		mg/kg dry	0.0440	0.0878	2	EPA 8270E	06/24/2025 08:47	06/25/2025 02:10	AK
								Certifications:	CTDOH-PH-0723,NELAC-NY10854,NJDEP-CT005,PADEP-68-044		
98-95-3	Nitrobenzene	ND		mg/kg dry	0.0440	0.0878	2	EPA 8270E	06/24/2025 08:47	06/25/2025 02:10	AK
								Certifications:	CTDOH-PH-0723,NELAC-NY10854,NJDEP-CT005,PADEP-68-044		
62-75-9	N-Nitrosodimethylamine	ND		mg/kg dry	0.0440	0.0878	2	EPA 8270E	06/24/2025 08:47	06/25/2025 02:10	AK
								Certifications:	CTDOH-PH-0723,NELAC-NY10854,NJDEP-CT005,PADEP-68-044		
621-64-7	N-nitroso-di-n-propylamine	ND		mg/kg dry	0.0440	0.0878	2	EPA 8270E	06/24/2025 08:47	06/25/2025 02:10	AK
								Certifications:	CTDOH-PH-0723,NELAC-NY10854,NJDEP-CT005,PADEP-68-044		
86-30-6	N-Nitrosodiphenylamine	ND		mg/kg dry	0.0440	0.0878	2	EPA 8270E	06/24/2025 08:47	06/25/2025 02:10	AK
								Certifications:	CTDOH-PH-0723,NELAC-NY10854,NJDEP-CT005,PADEP-68-044		
87-86-5	Pentachlorophenol	ND		mg/kg dry	0.0440	0.0878	2	EPA 8270E	06/24/2025 08:47	06/25/2025 02:10	AK
								Certifications:	CTDOH-PH-0723,NELAC-NY10854,NJDEP-CT005,PADEP-68-044		
85-01-8	Phenanthrene	ND		mg/kg dry	0.0440	0.0878	2	EPA 8270E	06/24/2025 08:47	06/25/2025 02:10	AK
								Certifications:	CTDOH-PH-0723,NELAC-NY10854,NJDEP-CT005,PADEP-68-044		
108-95-2	Phenol	ND		mg/kg dry	0.0440	0.0878	2	EPA 8270E	06/24/2025 08:47	06/25/2025 02:10	AK
								Certifications:	CTDOH-PH-0723,NELAC-NY10854,NJDEP-CT005,PADEP-68-044		
129-00-0	**Pyrene**	**0.305**		mg/kg dry	0.0440	0.0878	2	EPA 8270E	06/24/2025 08:47	06/25/2025 02:10	AK
								Certifications:	CTDOH-PH-0723,NELAC-NY10854,NJDEP-CT005,PADEP-68-044		
110-86-1	Pyridine	ND		mg/kg dry	0.176	0.352	2	EPA 8270E	06/24/2025 08:47	06/25/2025 02:10	AK
								Certifications:	CTDOH-PH-0723,NELAC-NY10854,NJDEP-CT005,PADEP-68-044		

	Surrogate Recoveries	Result	Acceptance Range
367-12-4	*Surrogate: SURR: 2-Fluorophenol*	*65.8 %*	*20-108*
13127-88-3	*Surrogate: SURR: Phenol-d6*	*60.0 %*	*23-114*

Sample Information

Client Sample ID: DUP-1 **York Sample ID:** 25F1387-17

York Project (SDG) No.	Client Project ID	Matrix	Collection Date/Time	Date Received
25F1387	2425 Atlantic Ave 25030016	Soil	June 20, 2025 10:45 am	06/20/2025

Semi-Volatiles, 8270 - Comprehensive

Log-in Notes: **Sample Notes:**

Sample Prepared by Method: EPA 3550C

CAS No.	Parameter	Result	Flag	Units	Reported to LOD/MDL	LOQ	Dilution	Reference Method	Date/Time Prepared	Date/Time Analyzed	Analyst
4165-60-0	*Surrogate: SURR: Nitrobenzene-d5*	*48.1 %*			*22-108*						
321-60-8	*Surrogate: SURR: 2-Fluorobiphenyl*	*56.8 %*			*21-113*						
118-79-6	*Surrogate: SURR: 2,4,6-Tribromophenol*	*68.5 %*			*19-110*						
1718-51-0	*Surrogate: SURR: Terphenyl-d14*	*73.9 %*			*24-116*						

Pesticides, 8081 NYSDEC Part 375

Log-in Notes: **Sample Notes:**

Sample Prepared by Method: EPA 3550C

CAS No.	Parameter	Result	Flag	Units	Reported to LOQ	Dilution	Reference Method	Date/Time Prepared	Date/Time Analyzed	Analyst
72-54-8	4,4'-DDD	ND		mg/kg dry	0.00173	5	EPA 8081B	06/24/2025 12:04	06/24/2025 22:11	RJ
							Certifications:	CTDOH-PH-0723,NELAC-NY10854,NJDEP-CT005,PADEP-68-044		
72-55-9	4,4'-DDE	ND		mg/kg dry	0.00173	5	EPA 8081B	06/24/2025 12:04	06/24/2025 22:11	RJ
							Certifications:	CTDOH-PH-0723,NELAC-NY10854,NJDEP-CT005,PADEP-68-044		
50-29-3	4,4'-DDT	ND		mg/kg dry	0.00173	5	EPA 8081B	06/24/2025 12:04	06/24/2025 22:11	RJ
							Certifications:	CTDOH-PH-0723,NELAC-NY10854,NJDEP-CT005,PADEP-68-044		
309-00-2	Aldrin	ND		mg/kg dry	0.00173	5	EPA 8081B	06/24/2025 12:04	06/24/2025 22:11	RJ
							Certifications:	CTDOH-PH-0723,NELAC-NY10854,NJDEP-CT005,PADEP-68-044		
319-84-6	alpha-BHC	ND		mg/kg dry	0.00173	5	EPA 8081B	06/24/2025 12:04	06/24/2025 22:11	RJ
							Certifications:	CTDOH-PH-0723,NELAC-NY10854,NJDEP-CT005,PADEP-68-044		
5103-71-9	alpha-Chlordane	ND		mg/kg dry	0.00173	5	EPA 8081B	06/24/2025 12:04	06/24/2025 22:11	RJ
							Certifications:	NELAC-NY10854,NJDEP-CT005		
319-85-7	beta-BHC	ND		mg/kg dry	0.00173	5	EPA 8081B	06/24/2025 12:04	06/24/2025 22:11	RJ
							Certifications:	CTDOH-PH-0723,NELAC-NY10854,NJDEP-CT005,PADEP-68-044		
319-86-8	delta-BHC	ND		mg/kg dry	0.00173	5	EPA 8081B	06/24/2025 12:04	06/24/2025 22:11	RJ
							Certifications:	CTDOH-PH-0723,NELAC-NY10854,NJDEP-CT005,PADEP-68-044		
60-57-1	Dieldrin	ND		mg/kg dry	0.00173	5	EPA 8081B	06/24/2025 12:04	06/24/2025 22:11	RJ
							Certifications:	CTDOH-PH-0723,NELAC-NY10854,NJDEP-CT005,PADEP-68-044		
959-98-8	Endosulfan I	ND		mg/kg dry	0.00173	5	EPA 8081B	06/24/2025 12:04	06/24/2025 22:11	RJ
							Certifications:	CTDOH-PH-0723,NELAC-NY10854,NJDEP-CT005,PADEP-68-044		
33213-65-9	Endosulfan II	ND		mg/kg dry	0.00173	5	EPA 8081B	06/24/2025 12:04	06/24/2025 22:11	RJ
							Certifications:	CTDOH-PH-0723,NELAC-NY10854		
1031-07-8	Endosulfan sulfate	ND		mg/kg dry	0.00173	5	EPA 8081B	06/24/2025 12:04	06/24/2025 22:11	RJ
							Certifications:	CTDOH-PH-0723,NELAC-NY10854,NJDEP-CT005,PADEP-68-044		
72-20-8	Endrin	ND		mg/kg dry	0.00173	5	EPA 8081B	06/24/2025 12:04	06/24/2025 22:11	RJ
							Certifications:	CTDOH-PH-0723,NELAC-NY10854,NJDEP-CT005,PADEP-68-044		
58-89-9	gamma-BHC (Lindane)	ND		mg/kg dry	0.00173	5	EPA 8081B	06/24/2025 12:04	06/24/2025 22:11	RJ
							Certifications:	CTDOH-PH-0723,NELAC-NY10854,NJDEP-CT005,PADEP-68-044		
76-44-8	Heptachlor	ND		mg/kg dry	0.00173	5	EPA 8081B	06/24/2025 12:04	06/24/2025 22:11	RJ
							Certifications:	CTDOH-PH-0723,NELAC-NY10854,NJDEP-CT005,PADEP-68-044		

	Surrogate Recoveries	Result	Acceptance Range
2051-24-3	*Surrogate: Decachlorobiphenyl*	*81.2 %*	*30-150*
877-09-8	*Surrogate: Tetrachloro-m-xylene*	*67.7 %*	*30-150*

Sample Information

Client Sample ID: DUP-1 **York Sample ID:** 25F1387-17

York Project (SDG) No.	Client Project ID	Matrix	Collection Date/Time	Date Received
25F1387	2425 Atlantic Ave 25030016	Soil	June 20, 2025 10:45 am	06/20/2025

Polychlorinated Biphenyls (PCB)

Log-in Notes:

Sample Notes:

Sample Prepared by Method: EPA 3550C

CAS No.	Parameter	Result	Flag	Units	Reported to LOQ	Dilution	Reference Method	Date/Time Prepared	Date/Time Analyzed	Analyst
12674-11-2	Aroclor 1016	ND		mg/kg dry	0.0175	1	EPA 8082A	06/24/2025 12:02	06/26/2025 03:10	NF
							Certifications:	NELAC-NY10854,CTDOH-PH-0723,NJDEP-CT005,PADEP-68-044		
11104-28-2	Aroclor 1221	ND		mg/kg dry	0.0175	1	EPA 8082A	06/24/2025 12:02	06/26/2025 03:10	NF
							Certifications:	NELAC-NY10854,CTDOH-PH-0723,NJDEP-CT005,PADEP-68-044		
11141-16-5	Aroclor 1232	ND		mg/kg dry	0.0175	1	EPA 8082A	06/24/2025 12:02	06/26/2025 03:10	NF
							Certifications:	NELAC-NY10854,CTDOH-PH-0723,NJDEP-CT005,PADEP-68-044		
53469-21-9	Aroclor 1242	ND		mg/kg dry	0.0175	1	EPA 8082A	06/24/2025 12:02	06/26/2025 03:10	NF
							Certifications:	NELAC-NY10854,CTDOH-PH-0723,NJDEP-CT005,PADEP-68-044		
12672-29-6	Aroclor 1248	ND		mg/kg dry	0.0175	1	EPA 8082A	06/24/2025 12:02	06/26/2025 03:10	NF
							Certifications:	NELAC-NY10854,CTDOH-PH-0723,NJDEP-CT005,PADEP-68-044		
11097-69-1	Aroclor 1254	ND		mg/kg dry	0.0175	1	EPA 8082A	06/24/2025 12:02	06/26/2025 03:10	NF
							Certifications:	NELAC-NY10854,CTDOH-PH-0723,NJDEP-CT005,PADEP-68-044		
11096-82-5	Aroclor 1260	ND		mg/kg dry	0.0175	1	EPA 8082A	06/24/2025 12:02	06/26/2025 03:10	NF
							Certifications:	NELAC-NY10854,CTDOH-PH-0723,NJDEP-CT005,PADEP-68-044		
1336-36-3	* Total PCBs	ND		mg/kg dry	0.0175	1	EPA 8082A	06/24/2025 12:02	06/26/2025 03:10	NF
							Certifications:			

	Surrogate Recoveries	Result	Acceptance Range
877-09-8	*Surrogate: Tetrachloro-m-xylene*	*69.5 %*	*30-120*
2051-24-3	*Surrogate: Decachlorobiphenyl*	*64.0 %*	*30-120*

Metals, Target Analyte

Log-in Notes:

Sample Notes:

Sample Prepared by Method: EPA 3050B

CAS No.	Parameter	Result	Flag	Units	Reported to LOQ	Dilution	Reference Method	Date/Time Prepared	Date/Time Analyzed	Analyst
7429-90-5	**Aluminum**	**10300**		mg/kg dry	4.42	1	EPA 6010D	06/24/2025 14:52	06/25/2025 12:12	AGNR
							Certifications:	CTDOH-PH-0723,NELAC-NY10854,NJDEP-CT005,PADEP-68-044		
7440-36-0	Antimony	ND		mg/kg dry	2.21	1	EPA 6010D	06/24/2025 14:52	06/25/2025 12:12	AGNR
							Certifications:	CTDOH-PH-0723,NELAC-NY10854,NJDEP-CT005,PADEP-68-044		
7440-38-2	**Arsenic**	**3.80**		mg/kg dry	1.32	1	EPA 6010D	06/24/2025 14:52	06/25/2025 12:12	AGNR
							Certifications:	CTDOH-PH-0723,NELAC-NY10854,NJDEP-CT005,PADEP-68-044		
7440-39-3	**Barium**	**71.6**		mg/kg dry	2.20	1	EPA 6010D	06/24/2025 14:52	06/25/2025 12:12	AGNR
							Certifications:	CTDOH-PH-0723,NELAC-NY10854,NJDEP-CT005,PADEP-68-044		
7440-41-7	**Beryllium**	**0.524**		mg/kg dry	0.045	1	EPA 6010D	06/24/2025 14:52	06/25/2025 12:12	AGNR
							Certifications:	CTDOH-PH-0723,NELAC-NY10854,NJDEP-CT005,PADEP-68-044		
7440-43-9	**Cadmium**	**0.574**		mg/kg dry	0.265	1	EPA 6010D	06/24/2025 14:52	06/25/2025 12:12	AGNR
							Certifications:	CTDOH-PH-0723,NELAC-NY10854,NJDEP-CT005,PADEP-68-044		
7440-70-2	**Calcium**	**3700**	B	mg/kg dry	4.42	1	EPA 6010D	06/24/2025 14:52	06/25/2025 12:12	AGNR
							Certifications:	CTDOH-PH-0723,NELAC-NY10854,NJDEP-CT005,PADEP-68-044		
7440-47-3	**Chromium**	**20.3**		mg/kg dry	0.442	1	EPA 6010D	06/24/2025 14:52	06/25/2025 12:12	AGNR
							Certifications:	CTDOH-PH-0723,NELAC-NY10854,NJDEP-CT005,PADEP-68-044		

Sample Information

Client Sample ID: DUP-1 **York Sample ID:** 25F1387-17

York Project (SDG) No.	Client Project ID	Matrix	Collection Date/Time	Date Received
25F1387	2425 Atlantic Ave 25030016	Soil	June 20, 2025 10:45 am	06/20/2025

Metals, Target Analyte

Log-in Notes:

Sample Notes:

Sample Prepared by Method: EPA 3050B

CAS No.	Parameter	Result	Flag	Units	Reported to LOQ	Dilution	Reference Method	Date/Time Prepared	Date/Time Analyzed	Analyst
7440-48-4	**Cobalt**	**9.62**		mg/kg dry	0.353	1	EPA 6010D	06/24/2025 14:52	06/25/2025 12:12	AGNR
							Certifications:	CTDOH-PH-0723,NELAC-NY10854,NJDEP-CT005,PADEP-68-044		
7440-50-8	**Copper**	**34.3**		mg/kg dry	1.77	1	EPA 6010D	06/24/2025 14:52	06/25/2025 12:12	AGNR
							Certifications:	CTDOH-PH-0723,NELAC-NY10854,NJDEP-CT005,PADEP-68-044		
7439-89-6	**Iron**	**135000**		mg/kg dry	221	10	EPA 6010D	06/24/2025 14:52	06/25/2025 13:04	AGNR
							Certifications:	CTDOH-PH-0723,NELAC-NY10854,NJDEP-CT005,PADEP-68-044		
7439-92-1	**Lead**	**6.01**		mg/kg dry	0.442	1	EPA 6010D	06/24/2025 14:52	06/25/2025 12:12	AGNR
							Certifications:	CTDOH-PH-0723,NELAC-NY10854,NJDEP-CT005,PADEP-68-044		
7439-95-4	**Magnesium**	**3040**	B	mg/kg dry	4.42	1	EPA 6010D	06/24/2025 14:52	06/25/2025 12:12	AGNR
							Certifications:	CTDOH-PH-0723,NELAC-NY10854,NJDEP-CT005,PADEP-68-044		
7439-96-5	**Manganese**	**2100**		mg/kg dry	0.442	1	EPA 6010D	06/24/2025 14:52	06/25/2025 12:12	AGNR
							Certifications:	CTDOH-PH-0723,NELAC-NY10854,NJDEP-CT005,PADEP-68-044		
7440-02-0	**Nickel**	**14.8**		mg/kg dry	0.880	1	EPA 6010D	06/24/2025 14:52	06/25/2025 12:12	AGNR
							Certifications:	CTDOH-PH-0723,NELAC-NY10854,NJDEP-CT005,PADEP-68-044		
7440-09-7	**Potassium**	**1360**		mg/kg dry	4.42	1	EPA 6010D	06/24/2025 14:52	06/25/2025 12:12	AGNR
							Certifications:	CTDOH-PH-0723,NELAC-NY10854,NJDEP-CT005,PADEP-68-044		
7782-49-2	Selenium	ND		mg/kg dry	2.21	1	EPA 6010D	06/24/2025 14:52	06/25/2025 12:12	AGNR
							Certifications:	CTDOH-PH-0723,NELAC-NY10854,NJDEP-CT005,PADEP-68-044		
7440-22-4	Silver	ND		mg/kg dry	0.445	1	EPA 6010D	06/24/2025 14:52	06/25/2025 12:12	AGNR
							Certifications:	CTDOH-PH-0723,NELAC-NY10854,NJDEP-CT005,PADEP-68-044		
7440-23-5	**Sodium**	**592**		mg/kg dry	44.2	1	EPA 6010D	06/24/2025 14:52	06/25/2025 12:12	AGNR
							Certifications:	CTDOH-PH-0723,NELAC-NY10854,NJDEP-CT005,PADEP-68-044		
7440-28-0	Thallium	ND		mg/kg dry	1.77	1	EPA 6010D	06/24/2025 14:52	06/25/2025 12:12	AGNR
							Certifications:	CTDOH-PH-0723,NELAC-NY10854,NJDEP-CT005,PADEP-68-044		
7440-62-2	**Vanadium**	**36.4**		mg/kg dry	0.880	1	EPA 6010D	06/24/2025 14:52	06/25/2025 12:12	AGNR
							Certifications:	CTDOH-PH-0723,NELAC-NY10854,NJDEP-CT005,PADEP-68-044		
7440-66-6	**Zinc**	**36.5**		mg/kg dry	2.20	1	EPA 6010D	06/24/2025 14:52	06/25/2025 12:12	AGNR
							Certifications:	CTDOH-PH-0723,NELAC-NY10854,NJDEP-CT005,PADEP-68-044		

Mercury by 7473

Log-in Notes:

Sample Notes:

Sample Prepared by Method: EPA 7473 soil

CAS No.	Parameter	Result	Flag	Units	Reported to LOQ	Dilution	Reference Method	Date/Time Prepared	Date/Time Analyzed	Analyst
7439-97-6	Mercury	ND		mg/kg dry	0.0318	1	EPA 7473	06/25/2025 12:54	06/26/2025 08:39	DBT
							Certifications:	CTDOH-PH-0723,NJDEP-CT005,NELAC-NY10854,PADEP-68-044		

Total Solids

Log-in Notes:

Sample Notes:

Sample Prepared by Method: % Solids Prep

CAS No.	Parameter	Result	Flag	Units	Reported to LOQ	Dilution	Reference Method	Date/Time Prepared	Date/Time Analyzed	Analyst
solids	*** % Solids**	**94.4**		%	0.100	1	SM 2540G	06/24/2025 08:39	06/24/2025 10:00	SMM
							Certifications:	CTDOH-PH-0723		

Sample Information

Client Sample ID: **DUP-1** **York Sample ID:** **25F1387-17**

York Project (SDG) No.	Client Project ID	Matrix	Collection Date/Time	Date Received
25F1387	2425 Atlantic Ave 25030016	Soil	June 20, 2025 10:45 am	06/20/2025

Sample Information

Client Sample ID: **FB-1** **York Sample ID:** **25F1387-18**

York Project (SDG) No.	Client Project ID	Matrix	Collection Date/Time	Date Received
25F1387	2425 Atlantic Ave 25030016	Water	June 20, 2025 12:15 pm	06/20/2025

Q_P_PFAS, EPA 1633 Target List **Log-in Notes:** **Sample Notes:**

Sample Prepared by Method: EPA 1633 Prep

CAS No.	Parameter	Result	Flag	Units	Reported to LOD/MDL	LOQ	Dilution	Reference Method	Date/Time Prepared	Date/Time Analyzed	Analyst
375-73-5	Perfluorobutanesulfonic acid (PFBS)	ND		ng/L	0.445	1.68	1	EPA 1633 Draft 3 Certifications: NELAC-NY12058,NJDEP-NY037	06/24/2025 08:22	06/26/2025 13:13	AM
307-24-4	Perfluorohexanoic acid (PFHxA)	ND		ng/L	0.331	1.89	1	EPA 1633 Draft 3 Certifications: NELAC-NY12058,NJDEP-NY037	06/24/2025 08:22	06/26/2025 13:13	AM
375-85-9	Perfluoroheptanoic acid (PFHpA)	ND		ng/L	0.672	1.89	1	EPA 1633 Draft 3 Certifications: NELAC-NY12058,NJDEP-NY037	06/24/2025 08:22	06/26/2025 13:13	AM
355-46-4	Perfluorohexanesulfonic acid (PFHxS)	ND		ng/L	0.644	1.73	1	EPA 1633 Draft 3 Certifications: NELAC-NY12058,NJDEP-NY037	06/24/2025 08:22	06/26/2025 13:13	AM
335-67-1	Perfluorooctanoic acid (PFOA)	ND		ng/L	0.398	1.89	1	EPA 1633 Draft 3 Certifications: NELAC-NY12058,NJDEP-NY037	06/24/2025 08:22	06/26/2025 13:13	AM
1763-23-1	Perfluorooctanesulfonic acid (PFOS)	ND		ng/L	0.777	1.76	1	EPA 1633 Draft 3 Certifications: NELAC-NY12058,NJDEP-NY037	06/24/2025 08:22	06/26/2025 13:13	AM
375-95-1	Perfluorononanoic acid (PFNA)	ND		ng/L	0.492	1.89	1	EPA 1633 Draft 3 Certifications: NELAC-NY12058,NJDEP-NY037	06/24/2025 08:22	06/26/2025 13:13	AM
335-76-2	Perfluorodecanoic acid (PFDA)	ND		ng/L	0.710	1.89	1	EPA 1633 Draft 3 Certifications: NELAC-NY12058,NJDEP-NY037	06/24/2025 08:22	06/26/2025 13:13	AM
2058-94-8	Perfluoroundecanoic acid (PFUnA)	ND		ng/L	1.07	1.89	1	EPA 1633 Draft 3 Certifications: NELAC-NY12058,NJDEP-NY037	06/24/2025 08:22	06/26/2025 13:13	AM
307-55-1	Perfluorododecanoic acid (PFDoA)	ND		ng/L	0.833	1.89	1	EPA 1633 Draft 3 Certifications: NELAC-NY12058,NJDEP-NY037	06/24/2025 08:22	06/26/2025 13:13	AM
72629-94-8	Perfluorotridecanoic acid (PFTrDA)	ND		ng/L	0.701	1.89	1	EPA 1633 Draft 3 Certifications: NELAC-NY12058,NJDEP-NY037	06/24/2025 08:22	06/26/2025 13:13	AM
376-06-7	* Perfluorotetradecanoic acid (PFTA)	ND		ng/L	0.653	1.89	1	EPA 1633 Draft 3 Certifications: NJDEP-NY037	06/24/2025 08:22	06/26/2025 13:13	AM
2355-31-9	N-MeFOSAA	ND		ng/L	0.748	1.89	1	EPA 1633 Draft 3 Certifications: NELAC-NY12058,NJDEP-NY037	06/24/2025 08:22	06/26/2025 13:13	AM
2991-50-6	N-EtFOSAA	ND		ng/L	0.975	1.89	1	EPA 1633 Draft 3 Certifications: NELAC-NY12058,NJDEP-NY037	06/24/2025 08:22	06/26/2025 13:13	AM
2706-90-3	Perfluoropentanoic acid (PFPeA)	ND		ng/L	0.218	3.79	1	EPA 1633 Draft 3 Certifications: NELAC-NY12058,NJDEP-NY037	06/24/2025 08:22	06/26/2025 13:13	AM
754-91-6	* Perfluoro-1-octanesulfonamide (FOSA)	ND		ng/L	0.833	1.89	1	EPA 1633 Draft 3 Certifications: NJDEP-NY037	06/24/2025 08:22	06/26/2025 13:13	AM
375-92-8	* Perfluoro-1-heptanesulfonic acid (PFHpS)	ND		ng/L	0.862	1.81	1	EPA 1633 Draft 3 Certifications: NJDEP-NY037	06/24/2025 08:22	06/26/2025 13:13	AM
335-77-3	* Perfluoro-1-decanesulfonic acid (PFDS)	ND		ng/L	1.25	1.83	1	EPA 1633 Draft 3 Certifications: NJDEP-NY037	06/24/2025 08:22	06/26/2025 13:13	AM
27619-97-2	1H,1H,2H,2H-Perfluorooctanesulfonic acid (6:2 FTS)	ND		ng/L	7.10	7.20	1	EPA 1633 Draft 3 Certifications: NELAC-NY12058,NJDEP-NY037	06/24/2025 08:22	06/26/2025 13:13	AM
39108-34-4	1H,1H,2H,2H-Perfluorodecanesulfonic acid (8:2 FTS)	ND		ng/L	1.94	7.27	1	EPA 1633 Draft 3 Certifications: NELAC-NY12058,NJDEP-NY037	06/24/2025 08:22	06/26/2025 13:13	AM
375-22-4	Perfluoro-n-butanoic acid (PFBA)	ND		ng/L	0.312	7.58	1	EPA 1633 Draft 3 Certifications: NELAC-NY12058,NJDEP-NY037	06/24/2025 08:22	06/26/2025 13:13	AM

Sample Information

Client Sample ID: FB-1 **York Sample ID:** 25F1387-18

York Project (SDG) No.	Client Project ID	Matrix	Collection Date/Time	Date Received
25F1387	2425 Atlantic Ave 25030016	Water	June 20, 2025 12:15 pm	06/20/2025

Q_P_PFAS, EPA 1633 Target List **Log-in Notes:** **Sample Notes:**

Sample Prepared by Method: EPA 1633 Prep

CAS No.	Parameter	Result	Flag	Units	Reported to LOD/MDL	LOQ	Dilution	Reference Method	Date/Time Prepared	Date/Time Analyzed	Analyst
113507-82-7	Perfluoro(2-ethoxyethane)sulfonic acid (PFEESA)	ND		ng/L	0.473	3.37	1	EPA 1633 Draft 3 Certifications: NELAC-NY12058	06/24/2025 08:22	06/26/2025 13:13	AM
151772-58-6	Perfluoro-3,6-dioxaheptanoic acid (NFDHA)	ND		ng/L	2.03	3.79	1	EPA 1633 Draft 3 Certifications: NELAC-NY12058	06/24/2025 08:22	06/26/2025 13:13	AM
377-73-1	Perfluoro-4-oxapentanoic acid (PFMPA)	ND		ng/L	0.237	3.79	1	EPA 1633 Draft 3 Certifications: NELAC-NY12058	06/24/2025 08:22	06/26/2025 13:13	AM
863090-89-5	Perfluoro-5-oxahexanoic acid (PFMBA)	ND		ng/L	0.350	3.79	1	EPA 1633 Draft 3 Certifications: NELAC-NY12058	06/24/2025 08:22	06/26/2025 13:13	AM
2706-91-4	Perfluoro-1-pentanesulfonate (PFPeS)	ND		ng/L	0.720	1.78	1	EPA 1633 Draft 3 Certifications: NELAC-NY12058,NJDEP-NY037	06/24/2025 08:22	06/26/2025 13:13	AM
757124-72-4	1H,1H,2H,2H-Perfluorohexanesulfonic acid (4:2 FTS)	ND		ng/L	1.70	7.10	1	EPA 1633 Draft 3 Certifications: NELAC-NY12058,NJDEP-NY037	06/24/2025 08:22	06/26/2025 13:13	AM
13252-13-6	HFPO-DA (Gen-X)	ND	PF-CCV-L	ng/L	3.06	7.58	1	EPA 1633 Draft 3 Certifications: NELAC-NY12058,NJDEP-NY037	06/24/2025 08:22	06/26/2025 13:13	AM
763051-92-9	11CL-PF3OUdS	ND		ng/L	1.31	7.16	1	EPA 1633 Draft 3 Certifications: NELAC-NY12058,NJDEP-NY037	06/24/2025 08:22	06/26/2025 13:13	AM
756426-58-1	9CL-PF3ONS	ND		ng/L	0.663	7.08	1	EPA 1633 Draft 3 Certifications: NELAC-NY12058,NJDEP-NY037	06/24/2025 08:22	06/26/2025 13:13	AM
919005-14-4	ADONA	ND		ng/L	0.502	7.16	1	EPA 1633 Draft 3 Certifications: NELAC-NY12058,NJDEP-NY037	06/24/2025 08:22	06/26/2025 13:13	AM
79780-39-5	* Perfluorododecanesulfonic acid (PFDoS)	ND	PF-CCV-L	ng/L	0.881	1.84	1	EPA 1633 Draft 3 Certifications:	06/24/2025 08:22	06/26/2025 13:13	AM
68259-12-1	* Perfluoro-1-nonanesulfonic acid (PFNS)	ND		ng/L	0.814	1.82	1	EPA 1633 Draft 3 Certifications: NJDEP-NY037	06/24/2025 08:22	06/26/2025 13:13	AM
356-02-5	* 3-Perfluoropropyl propanoic acid (FPrPA)	ND		ng/L	1.92	4.73	1	EPA 1633 Draft 3 Certifications:	06/24/2025 08:22	06/26/2025 13:13	AM
914637-49-3	* 3-Perfluoropentyl propanoic acid (FPePA)	ND		ng/L	6.94	23.7	1	EPA 1633 Draft 3 Certifications:	06/24/2025 08:22	06/26/2025 13:13	AM
812-70-4	* 3-Perfluoroheptyl propanoic acid (FHpPA)	ND		ng/L	8.97	23.7	1	EPA 1633 Draft 3 Certifications:	06/24/2025 08:22	06/26/2025 13:13	AM
24448-09-7	* N-MeFOSE	ND		ng/L	3.78	18.9	1	EPA 1633 Draft 3 Certifications:	06/24/2025 08:22	06/26/2025 13:13	AM
31506-32-8	* N-MeFOSA	ND		ng/L	1.50	1.89	1	EPA 1633 Draft 3 Certifications:	06/24/2025 08:22	06/26/2025 13:13	AM
1691-99-2	* N-EtFOSE	ND		ng/L	3.78	18.9	1	EPA 1633 Draft 3 Certifications:	06/24/2025 08:22	06/26/2025 13:13	AM
4151-50-2	* N-EtFOSA	ND		ng/L	1.70	1.89	1	EPA 1633 Draft 3 Certifications:	06/24/2025 08:22	06/26/2025 13:13	AM

	Surrogate Recoveries	Result	Acceptance Range
M3PFBS	*Surrogate: M3PFBS*	*116 %*	*25-150*
338-30-1	*Surrogate: M5PFHxA*	*133 %*	*25-150*
13C4PFHPA	*Surrogate: M4PFHpA*	*87.4 %*	*25-150*
13C3PFHXS	*Surrogate: M3PFHxS*	*103 %*	*25-150*

Sample Information

Client Sample ID: FB-1 **York Sample ID:** 25F1387-18

York Project (SDG) No.	Client Project ID	Matrix	Collection Date/Time	Date Received
25F1387	2425 Atlantic Ave 25030016	Water	June 20, 2025 12:15 pm	06/20/2025

Q_P_PFAS, EPA 1633 Target List

Log-in Notes:

Sample Notes:

Sample Prepared by Method: EPA 1633 Prep

CAS No.	Parameter	Result	Flag	Units	Reported to LOD/MDL	LOQ	Dilution	Reference Method	Date/Time Prepared	Date/Time Analyzed	Analyst
13C8PFOA	*Surrogate: Perfluoro-n-[13C8]octanoic aci*	*104 %*			*25-150*						
13C6PFDA	*Surrogate: M6PFDA*	*119 %*			*25-150*						
13C7PFUNA	*Surrogate: M7PFUdA*	*130 %*			*25-150*						
960315-52-0	*Surrogate: Perfluoro-n-[1,2-13C2]dodecan*	*109 %*			*25-150*						
13C2PFTEDA	*Surrogate: M2PFTeDA*	*93.7 %*			*10-150*						
13C4PFBA	*Surrogate: Perfluoro-n-[13C4]butanoic aci*	*4.18 %*	PFSu-L		*25-150*						
13C8PFOS	*Surrogate: Perfluoro-1-[13C8]octanesulfor*	*105 %*			*25-150*						
13C5PFPEA	*Surrogate: Perfluoro-n-[13C5]pentanoic ac*	*121 %*			*25-150*						
13C8FOSA	*Surrogate: Perfluoro-1-[13C8]octanesulfor*	*96.8 %*			*10-150*						
D3-NMEFOSAA	*Surrogate: d3-N-MeFOSAA*	*75.7 %*			*25-150*						
D5-NETFOSAA	*Surrogate: d5-N-EtFOSAA*	*117 %*			*25-150*						
M2-6:2FTS	*Surrogate: M2-6:2 FTS*	*83.3 %*			*25-200*						
M2-8:2FTS	*Surrogate: M2-8:2 FTS*	*78.7 %*			*25-200*						
13C9PFNA	*Surrogate: M9PFNA*	*105 %*			*25-150*						
M2-4:2FTS	*Surrogate: M2-4:2 FTS*	*99.1 %*			*25-150*						
936109-37-4	*Surrogate: d-N-MeFOSA*	*72.4 %*			*25-150*						
936109-40-9	*Surrogate: d-N-EtFOSA*	*61.0 %*			*25-150*						
M3HFPO-DA	*Surrogate: M3HFPO-DA*	*160 %*	PFSu-H		*25-150*						
D9-NETPFOSAI	*Surrogate: d9-N-EtFOSE*	*51.9 %*			*25-150*						
D7-NMEPFOSA	*Surrogate: d7-N-MeFOSE*	*62.7 %*			*25-150*						

Sample Information

Client Sample ID: TB-1 **York Sample ID:** 25F1387-19

York Project (SDG) No.	Client Project ID	Matrix	Collection Date/Time	Date Received
25F1387	2425 Atlantic Ave 25030016	Water	June 20, 2025 12:20 pm	06/20/2025

Volatile Organics, 8260 - Low Comprehensive

Log-in Notes:

Sample Notes:

Sample Prepared by Method: EPA 5030B

CAS No.	Parameter	Result	Flag	Units	Reported to LOD/MDL	LOQ	Dilution	Reference Method	Date/Time Prepared	Date/Time Analyzed	Analyst
630-20-6	1,1,1,2-Tetrachloroethane	ND		ug/L	0.216	0.500	1	EPA 8260D	06/23/2025 11:55	06/23/2025 15:36	AC
								Certifications:	CTDOH-PH-0723,NELAC-NY10854,NELAC-NY12058,NJDEP-CT		
71-55-6	1,1,1-Trichloroethane	ND		ug/L	0.266	0.500	1	EPA 8260D	06/23/2025 11:55	06/23/2025 15:36	AC
								Certifications:	CTDOH-PH-0723,NELAC-NY10854,NELAC-NY12058,NJDEP-CT		
79-34-5	1,1,2,2-Tetrachloroethane	ND		ug/L	0.256	0.500	1	EPA 8260D	06/23/2025 11:55	06/23/2025 15:36	AC
								Certifications:	CTDOH-PH-0723,NELAC-NY10854,NELAC-NY12058,NJDEP-CT		
76-13-1	1,1,2-Trichloro-1,2,2-trifluoroethane (Freon 113)	ND		ug/L	0.286	0.500	1	EPA 8260D	06/23/2025 11:55	06/23/2025 15:36	AC
								Certifications:	CTDOH-PH-0723,NELAC-NY10854,NELAC-NY12058,NJDEP-CT		
79-00-5	1,1,2-Trichloroethane	ND		ug/L	0.249	0.500	1	EPA 8260D	06/23/2025 11:55	06/23/2025 15:36	AC
								Certifications:	CTDOH-PH-0723,NELAC-NY10854,NELAC-NY12058,NJDEP-CT		
75-34-3	1,1-Dichloroethane	ND		ug/L	0.272	0.500	1	EPA 8260D	06/23/2025 11:55	06/23/2025 15:36	AC
								Certifications:	CTDOH-PH-0723,NELAC-NY10854,NELAC-NY12058,NJDEP-CT		
75-35-4	1,1-Dichloroethylene	ND		ug/L	0.327	0.500	1	EPA 8260D	06/23/2025 11:55	06/23/2025 15:36	AC
								Certifications:	CTDOH-PH-0723,NELAC-NY10854,NELAC-NY12058,NJDEP-CT		
87-61-6	1,2,3-Trichlorobenzene	ND		ug/L	0.222	0.500	1	EPA 8260D	06/23/2025 11:55	06/23/2025 15:36	AC
								Certifications:	NELAC-NY10854,NELAC-NY12058,NJDEP-CT005,PADEP-68-04		
96-18-4	1,2,3-Trichloropropane	ND		ug/L	0.273	0.500	1	EPA 8260D	06/23/2025 11:55	06/23/2025 15:36	AC
								Certifications:	NELAC-NY10854,NELAC-NY12058,NJDEP-CT005,PADEP-68-04		
120-82-1	1,2,4-Trichlorobenzene	ND		ug/L	0.138	0.500	1	EPA 8260D	06/23/2025 11:55	06/23/2025 15:36	AC
								Certifications:	NELAC-NY10854,NELAC-NY12058,NJDEP-CT005,PADEP-68-04		
95-63-6	1,2,4-Trimethylbenzene	ND		ug/L	0.310	0.500	1	EPA 8260D	06/23/2025 11:55	06/23/2025 15:36	AC
								Certifications:	CTDOH-PH-0723,NELAC-NY10854,NELAC-NY12058,NJDEP-CT		
96-12-8	1,2-Dibromo-3-chloropropane	ND		ug/L	0.432	0.500	1	EPA 8260D	06/23/2025 11:55	06/23/2025 15:36	AC
								Certifications:	CTDOH-PH-0723,NELAC-NY10854,NELAC-NY12058,NJDEP-CT		
106-93-4	1,2-Dibromoethane	ND		ug/L	0.215	0.500	1	EPA 8260D	06/23/2025 11:55	06/23/2025 15:36	AC
								Certifications:	CTDOH-PH-0723,NELAC-NY10854,NELAC-NY12058,NJDEP-CT		
95-50-1	1,2-Dichlorobenzene	ND		ug/L	0.270	0.500	1	EPA 8260D	06/23/2025 11:55	06/23/2025 15:36	AC
								Certifications:	CTDOH-PH-0723,NELAC-NY10854,NELAC-NY12058,NJDEP-CT		
107-06-2	1,2-Dichloroethane	ND		ug/L	0.377	0.500	1	EPA 8260D	06/23/2025 11:55	06/23/2025 15:36	AC
								Certifications:	CTDOH-PH-0723,NELAC-NY10854,NELAC-NY12058,NJDEP-CT		
78-87-5	1,2-Dichloropropane	ND		ug/L	0.327	0.500	1	EPA 8260D	06/23/2025 11:55	06/23/2025 15:36	AC
								Certifications:	CTDOH-PH-0723,NELAC-NY10854,NELAC-NY12058,NJDEP-CT		
108-67-8	1,3,5-Trimethylbenzene	ND		ug/L	0.347	0.500	1	EPA 8260D	06/23/2025 11:55	06/23/2025 15:36	AC
								Certifications:	CTDOH-PH-0723,NELAC-NY10854,NELAC-NY12058,NJDEP-CT		
541-73-1	1,3-Dichlorobenzene	ND		ug/L	0.283	0.500	1	EPA 8260D	06/23/2025 11:55	06/23/2025 15:36	AC
								Certifications:	CTDOH-PH-0723,NELAC-NY10854,NELAC-NY12058,NJDEP-CT		
142-28-9	1,3-Dichloropropane	ND		ug/L	0.260	0.500	1	EPA 8260D	06/23/2025 11:55	06/23/2025 15:36	AC
								Certifications:	NELAC-NY10854,NELAC-NY12058,NJDEP-CT005,PADEP-68-04		
106-46-7	1,4-Dichlorobenzene	ND		ug/L	0.311	0.500	1	EPA 8260D	06/23/2025 11:55	06/23/2025 15:36	AC
								Certifications:	CTDOH-PH-0723,NELAC-NY10854,NELAC-NY12058,NJDEP-CT		
123-91-1	1,4-Dioxane	ND	CCVE, ICVE, QL-02	ug/L	35.3	80.0	1	EPA 8260D	06/23/2025 11:55	06/23/2025 15:36	AC
								Certifications:	NELAC-NY10854,NELAC-NY12058,NJDEP-CT005,PADEP-68-04		

Sample Information

Client Sample ID: TB-1 **York Sample ID:** 25F1387-19

York Project (SDG) No.	Client Project ID	Matrix	Collection Date/Time	Date Received
25F1387	2425 Atlantic Ave 25030016	Water	June 20, 2025 12:20 pm	06/20/2025

Volatile Organics, 8260 - Low Comprehensive

Log-in Notes:

Sample Notes:

Sample Prepared by Method: EPA 5030B

CAS No.	Parameter	Result	Flag	Units	Reported to LOD/MDL	LOQ	Dilution	Reference Method	Date/Time Prepared	Date/Time Analyzed	Analyst
78-93-3	2-Butanone	ND		ug/L	0.421	0.500	1	EPA 8260D	06/23/2025 11:55	06/23/2025 15:36	AC
								Certifications:	CTDOH-PH-0723,NELAC-NY10854,NELAC-NY12058,NJDEP-CT		
591-78-6	2-Hexanone	ND		ug/L	0.320	0.500	1	EPA 8260D	06/23/2025 11:55	06/23/2025 15:36	AC
								Certifications:	CTDOH-PH-0723,NELAC-NY10854,NELAC-NY12058,NJDEP-CT		
108-10-1	4-Methyl-2-pentanone	ND		ug/L	0.365	0.500	1	EPA 8260D	06/23/2025 11:55	06/23/2025 15:36	AC
								Certifications:	CTDOH-PH-0723,NELAC-NY10854,NELAC-NY12058,NJDEP-CT		
67-64-1	Acetone	ND		ug/L	1.34	2.00	1	EPA 8260D	06/23/2025 11:55	06/23/2025 15:36	AC
								Certifications:	CTDOH-PH-0723,NELAC-NY10854,NELAC-NY12058,NJDEP-CT		
107-02-8	Acrolein	ND		ug/L	0.447	0.500	1	EPA 8260D	06/23/2025 11:55	06/23/2025 15:36	AC
								Certifications:	CTDOH-PH-0723,NELAC-NY10854,NELAC-NY12058,NJDEP-CT		
107-13-1	Acrylonitrile	ND		ug/L	0.422	0.500	1	EPA 8260D	06/23/2025 11:55	06/23/2025 15:36	AC
								Certifications:	CTDOH-PH-0723,NELAC-NY10854,NELAC-NY12058,NJDEP-CT		
71-43-2	Benzene	ND		ug/L	0.279	0.500	1	EPA 8260D	06/23/2025 11:55	06/23/2025 15:36	AC
								Certifications:	CTDOH-PH-0723,NELAC-NY10854,NELAC-NY12058,NJDEP-CT		
74-97-5	Bromochloromethane	ND		ug/L	0.354	0.500	1	EPA 8260D	06/23/2025 11:55	06/23/2025 15:36	AC
								Certifications:	NELAC-NY10854,NELAC-NY12058,NJDEP-CT005,PADEP-68-04		
75-27-4	Bromodichloromethane	ND		ug/L	0.245	0.500	1	EPA 8260D	06/23/2025 11:55	06/23/2025 15:36	AC
								Certifications:	CTDOH-PH-0723,NELAC-NY10854,NELAC-NY12058,NJDEP-CT		
75-25-2	Bromoform	ND	QL-02	ug/L	0.163	0.500	1	EPA 8260D	06/23/2025 11:55	06/23/2025 15:36	AC
								Certifications:	CTDOH-PH-0723,NELAC-NY10854,NELAC-NY12058,NJDEP-CT		
74-83-9	Bromomethane	ND	CCVE	ug/L	0.500	2.00	1	EPA 8260D	06/23/2025 11:55	06/23/2025 15:36	AC
								Certifications:	CTDOH-PH-0723,NELAC-NY10854,NELAC-NY12058,NJDEP-CT		
75-15-0	Carbon disulfide	ND		ug/L	0.362	0.500	1	EPA 8260D	06/23/2025 11:55	06/23/2025 15:36	AC
								Certifications:	CTDOH-PH-0723,NELAC-NY10854,NELAC-NY12058,NJDEP-CT		
56-23-5	Carbon tetrachloride	ND		ug/L	0.204	0.500	1	EPA 8260D	06/23/2025 11:55	06/23/2025 15:36	AC
								Certifications:	CTDOH-PH-0723,NELAC-NY10854,NELAC-NY12058,NJDEP-CT		
108-90-7	Chlorobenzene	ND		ug/L	0.284	0.500	1	EPA 8260D	06/23/2025 11:55	06/23/2025 15:36	AC
								Certifications:	CTDOH-PH-0723,NELAC-NY10854,NELAC-NY12058,NJDEP-CT		
75-00-3	Chloroethane	ND		ug/L	0.448	0.500	1	EPA 8260D	06/23/2025 11:55	06/23/2025 15:36	AC
								Certifications:	CTDOH-PH-0723,NELAC-NY10854,NELAC-NY12058,NJDEP-CT		
67-66-3	Chloroform	ND		ug/L	0.243	0.500	1	EPA 8260D	06/23/2025 11:55	06/23/2025 15:36	AC
								Certifications:	CTDOH-PH-0723,NELAC-NY10854,NELAC-NY12058,NJDEP-CT		
74-87-3	Chloromethane	ND	ICVE	ug/L	0.372	0.500	1	EPA 8260D	06/23/2025 11:55	06/23/2025 15:36	AC
								Certifications:	CTDOH-PH-0723,NELAC-NY10854,NELAC-NY12058,NJDEP-CT		
156-59-2	cis-1,2-Dichloroethylene	ND		ug/L	0.294	0.500	1	EPA 8260D	06/23/2025 11:55	06/23/2025 15:36	AC
								Certifications:	CTDOH-PH-0723,NELAC-NY10854,NELAC-NY12058,NJDEP-CT		
10061-01-5	cis-1,3-Dichloropropylene	ND		ug/L	0.262	0.500	1	EPA 8260D	06/23/2025 11:55	06/23/2025 15:36	AC
								Certifications:	CTDOH-PH-0723,NELAC-NY10854,NELAC-NY12058,NJDEP-CT		
110-82-7	Cyclohexane	ND	ICVE, QL-02	ug/L	0.491	0.500	1	EPA 8260D	06/23/2025 11:55	06/23/2025 15:36	AC
								Certifications:	NELAC-NY10854,NELAC-NY12058,NJDEP-CT005,PADEP-68-04		
124-48-1	Dibromochloromethane	ND		ug/L	0.146	0.500	1	EPA 8260D	06/23/2025 11:55	06/23/2025 15:36	AC
								Certifications:	CTDOH-PH-0723,NELAC-NY10854,NELAC-NY12058,NJDEP-CT		
74-95-3	Dibromomethane	ND		ug/L	0.203	0.500	1	EPA 8260D	06/23/2025 11:55	06/23/2025 15:36	AC
								Certifications:	NELAC-NY10854,NELAC-NY12058,NJDEP-CT005,PADEP-68-04		

Sample Information

Client Sample ID: TB-1 **York Sample ID:** 25F1387-19

York Project (SDG) No.	Client Project ID	Matrix	Collection Date/Time	Date Received
25F1387	2425 Atlantic Ave 25030016	Water	June 20, 2025 12:20 pm	06/20/2025

Volatile Organics, 8260 - Low Comprehensive

Log-in Notes:

Sample Notes:

Sample Prepared by Method: EPA 5030B

CAS No.	Parameter	Result	Flag	Units	Reported to LOD/MDL	LOQ	Dilution	Reference Method	Date/Time Prepared	Date/Time Analyzed	Analyst
75-71-8	Dichlorodifluoromethane	ND	ICVE	ug/L	0.451	0.500	1	EPA 8260D	06/23/2025 11:55	06/23/2025 15:36	AC
								Certifications:	NELAC-NY10854,NELAC-NY12058,NJDEP-CT005,PADEP-68-04		
100-41-4	Ethyl Benzene	ND		ug/L	0.290	0.500	1	EPA 8260D	06/23/2025 11:55	06/23/2025 15:36	AC
								Certifications:	CTDOH-PH-0723,NELAC-NY10854,NELAC-NY12058,NJDEP-CT		
87-68-3	Hexachlorobutadiene	ND	CCVE, QL-02	ug/L	0.241	0.500	1	EPA 8260D	06/23/2025 11:55	06/23/2025 15:36	AC
								Certifications:	NELAC-NY10854,NELAC-NY12058,NJDEP-CT005,PADEP-68-04		
98-82-8	Isopropylbenzene	ND		ug/L	0.405	0.500	1	EPA 8260D	06/23/2025 11:55	06/23/2025 15:36	AC
								Certifications:	CTDOH-PH-0723,NELAC-NY10854,NELAC-NY12058,NJDEP-CT		
79-20-9	Methyl acetate	ND		ug/L	0.442	0.500	1	EPA 8260D	06/23/2025 11:55	06/23/2025 15:36	AC
								Certifications:	NELAC-NY10854,NELAC-NY12058,NJDEP-CT005,PADEP-68-04		
1634-04-4	Methyl tert-butyl ether (MTBE)	ND		ug/L	0.244	0.500	1	EPA 8260D	06/23/2025 11:55	06/23/2025 15:36	AC
								Certifications:	CTDOH-PH-0723,NELAC-NY10854,NELAC-NY12058,NJDEP-CT		
108-87-2	Methylcyclohexane	ND		ug/L	0.477	0.500	1	EPA 8260D	06/23/2025 11:55	06/23/2025 15:36	AC
								Certifications:	NELAC-NY10854,NELAC-NY12058,NJDEP-CT005,PADEP-68-04		
75-09-2	Methylene chloride	ND		ug/L	0.397	2.00	1	EPA 8260D	06/23/2025 11:55	06/23/2025 15:36	AC
								Certifications:	CTDOH-PH-0723,NELAC-NY10854,NELAC-NY12058,NJDEP-CT		
91-20-3	Naphthalene	ND		ug/L	0.212	2.00	1	EPA 8260D	06/23/2025 11:55	06/23/2025 15:36	AC
								Certifications:	NELAC-NY10854,NELAC-NY12058,NJDEP-CT005,PADEP-68-04		
104-51-8	n-Butylbenzene	ND		ug/L	0.399	0.500	1	EPA 8260D	06/23/2025 11:55	06/23/2025 15:36	AC
								Certifications:	CTDOH-PH-0723,NELAC-NY10854,NELAC-NY12058,NJDEP-CT		
103-65-1	n-Propylbenzene	ND		ug/L	0.384	0.500	1	EPA 8260D	06/23/2025 11:55	06/23/2025 15:36	AC
								Certifications:	CTDOH-PH-0723,NELAC-NY10854,NELAC-NY12058,NJDEP-CT		
95-47-6	o-Xylene	ND		ug/L	0.261	0.500	1	EPA 8260D	06/23/2025 11:55	06/23/2025 15:36	AC
								Certifications:	CTDOH-PH-0723,NELAC-NY10854,NELAC-NY12058,PADEP-68-		
179601-23-1	p- & m- Xylenes	ND		ug/L	0.578	1.00	1	EPA 8260D	06/23/2025 11:55	06/23/2025 15:36	AC
								Certifications:	CTDOH-PH-0723,NELAC-NY10854,NELAC-NY12058,PADEP-68-		
105-05-5	* p-Diethylbenzene	ND		ug/L	0.341	0.500	1	EPA 8260D	06/23/2025 11:55	06/23/2025 15:36	AC
								Certifications:			
622-96-8	* p-Ethyltoluene	ND		ug/L	0.200	0.500	1	EPA 8260D	06/23/2025 11:55	06/23/2025 15:36	AC
								Certifications:			
99-87-6	p-Isopropyltoluene	ND		ug/L	0.377	0.500	1	EPA 8260D	06/23/2025 11:55	06/23/2025 15:36	AC
								Certifications:	CTDOH-PH-0723,NELAC-NY10854,NELAC-NY12058,NJDEP-CT		
135-98-8	sec-Butylbenzene	ND		ug/L	0.444	0.500	1	EPA 8260D	06/23/2025 11:55	06/23/2025 15:36	AC
								Certifications:	CTDOH-PH-0723,NELAC-NY10854,NELAC-NY12058,NJDEP-CT		
100-42-5	Styrene	ND		ug/L	0.255	0.500	1	EPA 8260D	06/23/2025 11:55	06/23/2025 15:36	AC
								Certifications:	CTDOH-PH-0723,NELAC-NY10854,NELAC-NY12058,NJDEP-CT		
75-65-0	tert-Butyl alcohol (TBA)	ND		ug/L	0.608	1.00	1	EPA 8260D	06/23/2025 11:55	06/23/2025 15:36	AC
								Certifications:	NELAC-NY10854,NELAC-NY12058,NJDEP-CT005,PADEP-68-04		
98-06-6	tert-Butylbenzene	ND		ug/L	0.367	0.500	1	EPA 8260D	06/23/2025 11:55	06/23/2025 15:36	AC
								Certifications:	CTDOH-PH-0723,NELAC-NY10854,NELAC-NY12058,NJDEP-CT		
127-18-4	Tetrachloroethylene	ND		ug/L	0.239	0.500	1	EPA 8260D	06/23/2025 11:55	06/23/2025 15:36	AC
								Certifications:	CTDOH-PH-0723,NELAC-NY10854,NELAC-NY12058,NJDEP-CT		
108-88-3	Toluene	ND		ug/L	0.346	0.500	1	EPA 8260D	06/23/2025 11:55	06/23/2025 15:36	AC
								Certifications:	CTDOH-PH-0723,NELAC-NY10854,NELAC-NY12058,NJDEP-CT		

Sample Information

Client Sample ID: TB-1 **York Sample ID:** 25F1387-19

York Project (SDG) No.	Client Project ID	Matrix	Collection Date/Time	Date Received
25F1387	2425 Atlantic Ave 25030016	Water	June 20, 2025 12:20 pm	06/20/2025

Volatile Organics, 8260 - Low Comprehensive

Log-in Notes:

Sample Notes:

Sample Prepared by Method: EPA 5030B

CAS No.	Parameter	Result	Flag	Units	Reported to LOD/MDL	LOQ	Dilution	Reference Method	Date/Time Prepared	Date/Time Analyzed	Analyst
156-60-5	trans-1,2-Dichloroethylene	ND		ug/L	0.279	0.500	1	EPA 8260D	06/23/2025 11:55	06/23/2025 15:36	AC
								Certifications:	CTDOH-PH-0723,NELAC-NY10854,NELAC-NY12058,NJDEP-CT		
10061-02-6	trans-1,3-Dichloropropylene	ND		ug/L	0.229	0.500	1	EPA 8260D	06/23/2025 11:55	06/23/2025 15:36	AC
								Certifications:	CTDOH-PH-0723,NELAC-NY10854,NELAC-NY12058,NJDEP-CT		
79-01-6	Trichloroethylene	ND		ug/L	0.249	0.500	1	EPA 8260D	06/23/2025 11:55	06/23/2025 15:36	AC
								Certifications:	CTDOH-PH-0723,NELAC-NY10854,NELAC-NY12058,NJDEP-CT		
75-69-4	Trichlorofluoromethane	ND		ug/L	0.337	0.500	1	EPA 8260D	06/23/2025 11:55	06/23/2025 15:36	AC
								Certifications:	CTDOH-PH-0723,NELAC-NY10854,NELAC-NY12058,NJDEP-CT		
75-01-4	Vinyl Chloride	ND		ug/L	0.469	0.500	1	EPA 8260D	06/23/2025 11:55	06/23/2025 15:36	AC
								Certifications:	CTDOH-PH-0723,NELAC-NY10854,NELAC-NY12058,NJDEP-CT		
1330-20-7	Xylenes, Total	ND		ug/L	0.839	1.50	1	EPA 8260D	06/23/2025 11:55	06/23/2025 15:36	AC
								Certifications:	CTDOH-PH-0723,NELAC-NY10854,NELAC-NY12058,NJDEP-CT		

	Surrogate Recoveries	Result	Acceptance Range
17060-07-0	*Surrogate: SURR: 1,2-Dichloroethane-d4*	*116 %*	*69-130*
2037-26-5	*Surrogate: SURR: Toluene-d8*	*98.4 %*	*81-117*
460-00-4	*Surrogate: SURR: p-Bromofluorobenzene*	*101 %*	*79-122*

Analytical Batch Summary

Batch ID: BF51608 **Preparation Method:** EPA 5035A **Prepared By:** PRS

YORK Sample ID	Client Sample ID	Preparation Date
25F1387-01	SB-1 (0-2)	06/24/25
25F1387-02	SB-1 (6-8)	06/24/25
25F1387-03	SB-2 (8-10)	06/24/25
25F1387-04	SB-2 (10-12)	06/24/25
25F1387-05	SB-3 (8-10)	06/24/25
25F1387-06	SB-3 (10-12)	06/24/25
25F1387-07	SB-4 (0-2)	06/24/25
25F1387-08	SB-4 (6-8)	06/24/25
25F1387-09	SB-5 (0-2)	06/24/25
25F1387-10	SB-5 (6-8)	06/24/25
25F1387-12	SB-6 (10-12)	06/24/25
25F1387-14	SB-7 (10-12)	06/24/25
25F1387-16	SB-8 (10-12)	06/24/25
25F1387-17	DUP-1	06/24/25
BF51608-BLK1	Blank	06/23/25
BF51608-BS1	LCS	06/23/25
BF51608-BSD1	LCS Dup	06/23/25

Batch ID: BF51641 **Preparation Method:** EPA 5030B **Prepared By:** BMC

YORK Sample ID	Client Sample ID	Preparation Date
25F1387-19	TB-1	06/23/25
BF51641-BLK1	Blank	06/23/25
BF51641-BS1	LCS	06/23/25
BF51641-BSD1	LCS Dup	06/23/25

Batch ID: BF51671 **Preparation Method:** EPA 1633 Prep **Prepared By:** JBG

YORK Sample ID	Client Sample ID	Preparation Date
25F1387-18	FB-1	06/24/25
BF51671-BLK1	Blank	06/24/25
BF51671-BS1	LCS	06/24/25
BF51671-BS2	LCS	06/24/25

Batch ID: BF51678 **Preparation Method:** % Solids Prep **Prepared By:** BNF

YORK Sample ID	Client Sample ID	Preparation Date
25F1387-03	SB-2 (8-10)	06/24/25
25F1387-04	SB-2 (10-12)	06/24/25
25F1387-05	SB-3 (8-10)	06/24/25
25F1387-06	SB-3 (10-12)	06/24/25
25F1387-11	SB-6 (8-10)	06/24/25
25F1387-12	SB-6 (10-12)	06/24/25
25F1387-13	SB-7 (8-10)	06/24/25

25F1387-14	SB-7 (10-12)	06/24/25
25F1387-15	SB-8 (8-10)	06/24/25
25F1387-16	SB-8 (10-12)	06/24/25
25F1387-17	DUP-1	06/24/25

Batch ID: BF51684 **Preparation Method:** % Solids Prep **Prepared By:** BNF

YORK Sample ID	Client Sample ID	Preparation Date
25F1387-01	SB-1 (0-2)	06/24/25
25F1387-02	SB-1 (6-8)	06/24/25
25F1387-07	SB-4 (0-2)	06/24/25
25F1387-08	SB-4 (6-8)	06/24/25
25F1387-09	SB-5 (0-2)	06/24/25
25F1387-10	SB-5 (6-8)	06/24/25

Batch ID: BF51687 **Preparation Method:** EPA 3550C **Prepared By:** AJF

YORK Sample ID	Client Sample ID	Preparation Date
25F1387-06	SB-3 (10-12)	06/24/25
25F1387-07	SB-4 (0-2)	06/24/25
25F1387-08	SB-4 (6-8)	06/24/25
25F1387-09	SB-5 (0-2)	06/24/25
25F1387-10	SB-5 (6-8)	06/24/25
25F1387-11	SB-6 (8-10)	06/24/25
25F1387-12	SB-6 (10-12)	06/24/25
25F1387-13	SB-7 (8-10)	06/24/25
25F1387-14	SB-7 (10-12)	06/24/25
25F1387-15	SB-8 (8-10)	06/24/25
25F1387-16	SB-8 (10-12)	06/24/25
25F1387-17	DUP-1	06/24/25
BF51687-BLK1	Blank	06/24/25
BF51687-BS1	LCS	06/24/25
BF51687-MS1	Matrix Spike	06/24/25
BF51687-MSD1	Matrix Spike Dup	06/24/25

Batch ID: BF51715 **Preparation Method:** EPA 3550C **Prepared By:** JAA

YORK Sample ID	Client Sample ID	Preparation Date
25F1387-09	SB-5 (0-2)	06/24/25
25F1387-10	SB-5 (6-8)	06/24/25
25F1387-11	SB-6 (8-10)	06/24/25
25F1387-12	SB-6 (10-12)	06/24/25
25F1387-13	SB-7 (8-10)	06/24/25
25F1387-14	SB-7 (10-12)	06/24/25
25F1387-15	SB-8 (8-10)	06/24/25
25F1387-16	SB-8 (10-12)	06/24/25
25F1387-17	DUP-1	06/24/25
BF51715-BLK1	Blank	06/24/25
BF51715-BS2	LCS	06/24/25

Batch ID: BF51717 **Preparation Method:** EPA 3550C **Prepared By:** JAA

YORK Sample ID	Client Sample ID	Preparation Date
25F1387-09	SB-5 (0-2)	06/24/25
25F1387-10	SB-5 (6-8)	06/24/25
25F1387-11	SB-6 (8-10)	06/24/25
25F1387-12	SB-6 (10-12)	06/24/25
25F1387-13	SB-7 (8-10)	06/24/25
25F1387-14	SB-7 (10-12)	06/24/25
25F1387-15	SB-8 (8-10)	06/24/25
25F1387-16	SB-8 (10-12)	06/24/25
25F1387-17	DUP-1	06/24/25
BF51717-BLK1	Blank	06/24/25
BF51717-BS1	LCS	06/24/25

Batch ID: BF51721 **Preparation Method:** EPA 3550C **Prepared By:** FA

YORK Sample ID	Client Sample ID	Preparation Date
25F1387-01	SB-1 (0-2)	06/24/25
25F1387-02	SB-1 (6-8)	06/24/25
25F1387-03	SB-2 (8-10)	06/24/25
25F1387-04	SB-2 (10-12)	06/24/25
25F1387-05	SB-3 (8-10)	06/24/25
25F1387-06	SB-3 (10-12)	06/24/25
25F1387-07	SB-4 (0-2)	06/24/25
25F1387-08	SB-4 (6-8)	06/24/25
BF51721-BLK2	Blank	06/24/25
BF51721-BS2	LCS	06/24/25

Batch ID: BF51722 **Preparation Method:** EPA 3550C **Prepared By:** JM

YORK Sample ID	Client Sample ID	Preparation Date
25F1387-01	SB-1 (0-2)	06/24/25
25F1387-02	SB-1 (6-8)	06/24/25
25F1387-03	SB-2 (8-10)	06/24/25
25F1387-04	SB-2 (10-12)	06/24/25
25F1387-05	SB-3 (8-10)	06/24/25
25F1387-06	SB-3 (10-12)	06/24/25
25F1387-07	SB-4 (0-2)	06/24/25
25F1387-08	SB-4 (6-8)	06/24/25
BF51722-BLK1	Blank	06/24/25
BF51722-BS1	LCS	06/24/25

Batch ID: BF51724 **Preparation Method:** EPA 3550C **Prepared By:** RB

YORK Sample ID	Client Sample ID	Preparation Date
25F1387-01	SB-1 (0-2)	06/24/25
25F1387-02	SB-1 (6-8)	06/24/25

25F1387-03	SB-2 (8-10)	06/24/25
25F1387-04	SB-2 (10-12)	06/24/25
BF51724-BLK1	Blank	06/24/25
BF51724-BS1	LCS	06/24/25

Batch ID: BF51726 **Preparation Method:** EPA 3550C **Prepared By:** RB

YORK Sample ID	Client Sample ID	Preparation Date
25F1387-16	SB-8 (10-12)	06/24/25
BF51726-BLK1	Blank	06/24/25
BF51726-BS1	LCS	06/24/25

Batch ID: BF51739 **Preparation Method:** EPA 3050B **Prepared By:** KMQ

YORK Sample ID	Client Sample ID	Preparation Date
25F1387-01	SB-1 (0-2)	06/24/25
25F1387-02	SB-1 (6-8)	06/24/25
25F1387-03	SB-2 (8-10)	06/24/25
25F1387-04	SB-2 (10-12)	06/24/25
25F1387-05	SB-3 (8-10)	06/24/25
25F1387-06	SB-3 (10-12)	06/24/25
25F1387-07	SB-4 (0-2)	06/24/25
25F1387-08	SB-4 (6-8)	06/24/25
25F1387-09	SB-5 (0-2)	06/24/25
25F1387-10	SB-5 (6-8)	06/24/25
25F1387-11	SB-6 (8-10)	06/24/25
25F1387-12	SB-6 (10-12)	06/24/25
25F1387-13	SB-7 (8-10)	06/24/25
25F1387-14	SB-7 (10-12)	06/24/25
25F1387-15	SB-8 (8-10)	06/24/25
25F1387-16	SB-8 (10-12)	06/24/25
25F1387-17	DUP-1	06/24/25
25F1387-17RE1	DUP-1	06/24/25
BF51739-BLK1	Blank	06/24/25
BF51739-DUP1	Duplicate	06/24/25
BF51739-MS1	Matrix Spike	06/24/25
BF51739-PS1	Post Spike	06/24/25
BF51739-SRM1	Reference	06/24/25

Batch ID: BF51753 **Preparation Method:** EPA 3550C **Prepared By:** JLM

YORK Sample ID	Client Sample ID	Preparation Date
25F1387-05	SB-3 (8-10)	06/25/25
BF51753-BLK1	Blank	06/25/25
BF51753-BS1	LCS	06/25/25

Batch ID: BF51769 **Preparation Method:** EPA 7473 soil **Prepared By:** DBT

YORK Sample ID	Client Sample ID	Preparation Date

25F1387-01	SB-1 (0-2)	06/25/25
25F1387-02	SB-1 (6-8)	06/25/25
25F1387-03	SB-2 (8-10)	06/25/25
25F1387-04	SB-2 (10-12)	06/25/25
25F1387-05	SB-3 (8-10)	06/25/25
25F1387-06	SB-3 (10-12)	06/25/25
25F1387-07	SB-4 (0-2)	06/25/25
25F1387-08	SB-4 (6-8)	06/25/25
25F1387-09	SB-5 (0-2)	06/25/25
25F1387-10	SB-5 (6-8)	06/25/25
BF51769-BLK1	Blank	06/25/25
BF51769-SRM1	Reference	06/25/25

Batch ID: BF51798 **Preparation Method:** EPA 5035A **Prepared By:** PRS

YORK Sample ID	Client Sample ID	Preparation Date
25F1387-11	SB-6 (8-10)	06/25/25
25F1387-13	SB-7 (8-10)	06/25/25
25F1387-15	SB-8 (8-10)	06/25/25
BF51798-BLK1	Blank	06/25/25
BF51798-BS1	LCS	06/25/25
BF51798-BSD1	LCS Dup	06/25/25

Batch ID: BF51809 **Preparation Method:** EPA 1633 Prep **Prepared By:** JBG

YORK Sample ID	Client Sample ID	Preparation Date
25F1387-16	SB-8 (10-12)	06/25/25
BF51809-BLK1	Blank	06/25/25
BF51809-BS1	LCS	06/25/25
BF51809-BS2	LCS	06/25/25

Batch ID: BF51821 **Preparation Method:** EPA 7473 soil **Prepared By:** DBT

YORK Sample ID	Client Sample ID	Preparation Date
25F1387-11	SB-6 (8-10)	06/25/25
25F1387-12	SB-6 (10-12)	06/25/25
25F1387-13	SB-7 (8-10)	06/25/25
25F1387-14	SB-7 (10-12)	06/25/25
25F1387-15	SB-8 (8-10)	06/25/25
25F1387-16	SB-8 (10-12)	06/25/25
25F1387-17	DUP-1	06/25/25
BF51821-BLK1	Blank	06/25/25
BF51821-SRM1	Reference	06/25/25

Volatile Organic Compounds by GC/MS - Quality Control Data

York Analytical Laboratories, Inc.

Analyte	Result	Reporting Limit	Units	Spike Level	Source* Result	%REC	%REC Limits	Flag	RPD	RPD Limit	Flag
Batch BF51608 - EPA 5035A											
Blank (BF51608-BLK1)											
Prepared: 06/23/2025 Analyzed: 06/24/2025											
1,1,1,2-Tetrachloroethane	ND	0.0050	mg/kg wet								
1,1,1-Trichloroethane	ND	0.0050	"								
1,1,2,2-Tetrachloroethane	ND	0.0050	"								
1,1,2-Trichloro-1,2,2-trifluoroethane (Freon 113)	ND	0.0050	"								
1,1,2-Trichloroethane	ND	0.0050	"								
1,1-Dichloroethane	ND	0.0050	"								
1,1-Dichloroethylene	ND	0.0050	"								
1,2,3-Trichlorobenzene	ND	0.0050	"								
1,2,3-Trichloropropane	ND	0.0050	"								
1,2,4-Trichlorobenzene	ND	0.0050	"								
1,2,4-Trimethylbenzene	ND	0.0050	"								
1,2-Dibromo-3-chloropropane	ND	0.0050	"								
1,2-Dibromoethane	ND	0.0050	"								
1,2-Dichlorobenzene	ND	0.0050	"								
1,2-Dichloroethane	ND	0.0050	"								
1,2-Dichloropropane	ND	0.0050	"								
1,3,5-Trimethylbenzene	ND	0.0050	"								
1,3-Dichlorobenzene	ND	0.0050	"								
1,4-Dichlorobenzene	ND	0.0050	"								
1,4-Dioxane	ND	0.10	"								
2-Butanone	ND	0.0050	"								
2-Hexanone	ND	0.0050	"								
4-Methyl-2-pentanone	ND	0.0050	"								
Acetone	ND	0.010	"								
Acrolein	ND	0.010	"								
Acrylonitrile	ND	0.0050	"								
Benzene	ND	0.0050	"								
Bromochloromethane	ND	0.0050	"								
Bromodichloromethane	ND	0.0050	"								
Bromoform	ND	0.0050	"								
Bromomethane	ND	0.0050	"								
Carbon disulfide	ND	0.0050	"								
Carbon tetrachloride	ND	0.0050	"								
Chlorobenzene	ND	0.0050	"								
Chloroethane	ND	0.0050	"								
Chloroform	ND	0.0050	"								
Chloromethane	ND	0.0050	"								
cis-1,2-Dichloroethylene	ND	0.0050	"								
cis-1,3-Dichloropropylene	ND	0.0050	"								
Cyclohexane	ND	0.0050	"								
Dibromochloromethane	ND	0.0050	"								
Dibromomethane	ND	0.0050	"								
Dichlorodifluoromethane	ND	0.0050	"								
Ethyl Benzene	ND	0.0050	"								
Hexachlorobutadiene	ND	0.0050	"								
Isopropylbenzene	ND	0.0050	"								
Methyl acetate	ND	0.0050	"								
Methyl tert-butyl ether (MTBE)	ND	0.0050	"								
Methylcyclohexane	ND	0.0050	"								
Methylene chloride	ND	0.010	"								

Volatile Organic Compounds by GC/MS - Quality Control Data

York Analytical Laboratories, Inc.

Analyte	Result	Reporting Limit	Units	Spike Level	Source* Result	%REC	%REC Limits	Flag	RPD	RPD Limit	Flag
Batch BF51608 - EPA 5035A											
Blank (BF51608-BLK1)											Prepared: 06/23/2025 Analyzed: 06/24/2025
n-Butylbenzene	ND	0.0050	mg/kg wet								
n-Propylbenzene	ND	0.0050	"								
o-Xylene	ND	0.0050	"								
p- & m- Xylenes	ND	0.010	"								
p-Isopropyltoluene	ND	0.0050	"								
sec-Butylbenzene	ND	0.0050	"								
Styrene	ND	0.0050	"								
tert-Butyl alcohol (TBA)	ND	0.025	"								
tert-Butylbenzene	ND	0.0050	"								
Tetrachloroethylene	ND	0.0050	"								
Toluene	ND	0.0050	"								
trans-1,2-Dichloroethylene	ND	0.0050	"								
trans-1,3-Dichloropropylene	ND	0.0050	"								
Trichloroethylene	ND	0.0050	"								
Trichlorofluoromethane	ND	0.0050	"								
Vinyl Chloride	ND	0.0050	"								
Xylenes, Total	ND	0.015	"								
Surrogate: SURR: 1,2-Dichloroethane-d4	*49.6*		*ug/L*	*50.0*		*99.2*	*77-125*				
Surrogate: SURR: Toluene-d8	*46.6*		*"*	*50.0*		*93.2*	*85-120*				
Surrogate: SURR: p-Bromofluorobenzene	*51.9*		*"*	*50.0*		*104*	*76-130*				
LCS (BF51608-BS1)											Prepared: 06/23/2025 Analyzed: 06/24/2025
1,1,1,2-Tetrachloroethane	49.1		ug/L	50.0		98.3	75-129				
1,1,1-Trichloroethane	44.7		"	50.0		89.4	71-137				
1,1,2,2-Tetrachloroethane	45.3		"	50.0		90.7	79-129				
1,1,2-Trichloro-1,2,2-trifluoroethane (Freon 113)	45.3		"	50.0		90.7	58-146				
1,1,2-Trichloroethane	46.2		"	50.0		92.3	83-123				
1,1-Dichloroethane	40.3		"	50.0		80.5	75-130				
1,1-Dichloroethylene	41.9		"	50.0		83.7	64-137				
1,2,3-Trichlorobenzene	47.0		"	50.0		93.9	81-140				
1,2,3-Trichloropropane	47.3		"	50.0		94.6	81-126				
1,2,4-Trichlorobenzene	48.0		"	50.0		96.0	80-141				
1,2,4-Trimethylbenzene	49.6		"	50.0		99.2	84-125				
1,2-Dibromo-3-chloropropane	48.2		"	50.0		96.5	74-142				
1,2-Dibromoethane	46.5		"	50.0		93.0	86-123				
1,2-Dichlorobenzene	46.1		"	50.0		92.2	85-122				
1,2-Dichloroethane	45.0		"	50.0		90.1	71-133				
1,2-Dichloropropane	45.3		"	50.0		90.6	81-122				
1,3,5-Trimethylbenzene	45.7		"	50.0		91.5	82-126				
1,3-Dichlorobenzene	46.3		"	50.0		92.6	84-124				
1,4-Dichlorobenzene	48.4		"	50.0		96.8	84-124				
1,4-Dioxane	457		"	1050		43.6	10-228				
2-Butanone	38.3		"	50.0		76.6	58-147				
2-Hexanone	39.7		"	50.0		79.4	70-139				
4-Methyl-2-pentanone	39.5		"	50.0		78.9	72-132				
Acetone	33.7		"	50.0		67.4	36-155				
Acrolein	67.4		"	50.0		135	10-238				
Acrylonitrile	40.3		"	50.0		80.6	66-141				
Benzene	46.2		"	50.0		92.3	77-127				
Bromochloromethane	43.5		"	50.0		86.9	74-129				
Bromodichloromethane	43.5		"	50.0		87.0	81-124				

Volatile Organic Compounds by GC/MS - Quality Control Data

York Analytical Laboratories, Inc.

Analyte	Result	Reporting Limit	Units	Spike Level	Source* Result	%REC	%REC Limits	Flag	RPD	RPD Limit	Flag
Batch BF51608 - EPA 5035A											
LCS (BF51608-BS1)								Prepared: 06/23/2025 Analyzed: 06/24/2025			
Bromoform	46.1		ug/L	50.0		92.1	80-136				
Bromomethane	46.3		"	50.0		92.6	32-177				
Carbon disulfide	46.7		"	50.0		93.5	10-136				
Carbon tetrachloride	51.1		"	50.0		102	66-143				
Chlorobenzene	46.2		"	50.0		92.5	86-120				
Chloroethane	44.6		"	50.0		89.3	51-142				
Chloroform	43.4		"	50.0		86.9	76-131				
Chloromethane	46.2		"	50.0		92.4	49-132				
cis-1,2-Dichloroethylene	38.5		"	50.0		77.0	74-132				
cis-1,3-Dichloropropylene	44.0		"	50.0		88.1	81-129				
Cyclohexane	42.3		"	50.0		84.5	70-130				
Dibromochloromethane	48.1		"	50.0		96.2	10-200				
Dibromomethane	47.4		"	50.0		94.7	83-124				
Dichlorodifluoromethane	49.9		"	50.0		99.9	28-158				
Ethyl Benzene	41.6		"	50.0		83.1	84-125	Low Bias			
Hexachlorobutadiene	45.9		"	50.0		91.8	83-133				
Isopropylbenzene	45.1		"	50.0		90.2	81-127				
Methyl acetate	42.2		"	50.0		84.3	41-143				
Methyl tert-butyl ether (MTBE)	35.0		"	50.0		70.0	74-131	Low Bias			
Methylcyclohexane	46.3		"	50.0		92.7	70-130				
Methylene chloride	37.1		"	50.0		74.3	57-141				
n-Butylbenzene	47.1		"	50.0		94.2	80-130				
n-Propylbenzene	46.6		"	50.0		93.1	74-136				
o-Xylene	40.9		"	50.0		81.7	83-123	Low Bias			
p- & m- Xylenes	105		"	100		105	82-128				
p-Isopropyltoluene	44.9		"	50.0		89.8	85-125				
sec-Butylbenzene	45.9		"	50.0		91.9	83-125				
Styrene	43.0		"	50.0		85.9	86-126	Low Bias			
tert-Butyl alcohol (TBA)	181		"	250		72.4	70-130				
tert-Butylbenzene	43.6		"	50.0		87.3	80-127				
Tetrachloroethylene	39.1		"	50.0		78.2	80-129	Low Bias			
Toluene	50.0		"	50.0		100	85-121				
trans-1,2-Dichloroethylene	40.2		"	50.0		80.4	72-132				
trans-1,3-Dichloropropylene	43.2		"	50.0		86.4	78-132				
Trichloroethylene	46.3		"	50.0		92.6	84-123				
Trichlorofluoromethane	45.1		"	50.0		90.3	62-140				
Vinyl Chloride	44.9		"	50.0		89.9	52-130				
Surrogate: SURR: 1,2-Dichloroethane-d4	*47.5*		*"*	*50.0*		*94.9*	*77-125*				
Surrogate: SURR: Toluene-d8	*50.0*		*"*	*50.0*		*100*	*85-120*				
Surrogate: SURR: p-Bromofluorobenzene	*49.3*		*"*	*50.0*		*98.7*	*76-130*				

Volatile Organic Compounds by GC/MS - Quality Control Data

York Analytical Laboratories, Inc.

Analyte	Result	Reporting Limit	Units	Spike Level	Source* Result	%REC	%REC Limits	Flag	RPD	RPD Limit	Flag
Batch BF51608 - EPA 5035A											
LCS Dup (BF51608-BSD1)								Prepared: 06/23/2025 Analyzed: 06/24/2025			
1,1,1,2-Tetrachloroethane	52.0		ug/L	50.0		104	75-129		5.62	30	
1,1,1-Trichloroethane	44.5		"	50.0		89.0	71-137		0.493	30	
1,1,2,2-Tetrachloroethane	48.4		"	50.0		96.9	79-129		6.59	30	
1,1,2-Trichloro-1,2,2-trifluoroethane (Freon 113)	47.5		"	50.0		95.0	58-146		4.65	30	
1,1,2-Trichloroethane	47.6		"	50.0		95.2	83-123		3.05	30	
1,1-Dichloroethane	40.0		"	50.0		80.0	75-130		0.598	30	
1,1-Dichloroethylene	43.3		"	50.0		86.7	64-137		3.45	30	
1,2,3-Trichlorobenzene	48.1		"	50.0		96.3	81-140		2.48	30	
1,2,3-Trichloropropane	47.0		"	50.0		93.9	81-126		0.700	30	
1,2,4-Trichlorobenzene	51.4		"	50.0		103	80-141		6.84	30	
1,2,4-Trimethylbenzene	51.9		"	50.0		104	84-125		4.59	30	
1,2-Dibromo-3-chloropropane	47.8		"	50.0		95.6	74-142		0.937	30	
1,2-Dibromoethane	48.6		"	50.0		97.2	86-123		4.42	30	
1,2-Dichlorobenzene	49.4		"	50.0		98.7	85-122		6.85	30	
1,2-Dichloroethane	45.1		"	50.0		90.2	71-133		0.178	30	
1,2-Dichloropropane	53.6		"	50.0		107	81-122		16.8	30	
1,3,5-Trimethylbenzene	47.6		"	50.0		95.2	82-126		3.99	30	
1,3-Dichlorobenzene	48.3		"	50.0		96.6	84-124		4.19	30	
1,4-Dichlorobenzene	50.8		"	50.0		102	84-124		4.72	30	
1,4-Dioxane	1070		"	1050		102	10-228		80.3	30	Non-dir.
2-Butanone	40.4		"	50.0		80.8	58-147		5.28	30	
2-Hexanone	41.2		"	50.0		82.3	70-139		3.66	30	
4-Methyl-2-pentanone	40.1		"	50.0		80.2	72-132		1.61	30	
Acetone	33.3		"	50.0		66.6	36-155		1.19	30	
Acrolein	67.5		"	50.0		135	10-238		0.133	30	
Acrylonitrile	39.9		"	50.0		79.7	66-141		1.05	30	
Benzene	46.8		"	50.0		93.6	77-127		1.38	30	
Bromochloromethane	44.3		"	50.0		88.6	74-129		1.94	30	
Bromodichloromethane	54.3		"	50.0		109	81-124		22.1	30	
Bromoform	51.4		"	50.0		103	80-136		10.9	30	
Bromomethane	46.2		"	50.0		92.5	32-177		0.0648	30	
Carbon disulfide	47.2		"	50.0		94.4	10-136		1.00	30	
Carbon tetrachloride	51.1		"	50.0		102	66-143		0.00	30	
Chlorobenzene	49.6		"	50.0		99.1	86-120		6.93	30	
Chloroethane	44.7		"	50.0		89.3	51-142		0.0448	30	
Chloroform	45.3		"	50.0		90.6	76-131		4.26	30	
Chloromethane	45.9		"	50.0		91.8	49-132		0.673	30	
cis-1,2-Dichloroethylene	39.2		"	50.0		78.5	74-132		1.85	30	
cis-1,3-Dichloropropylene	51.0		"	50.0		102	81-129		14.7	30	
Cyclohexane	41.4		"	50.0		82.8	70-130		2.08	30	
Dibromochloromethane	50.7		"	50.0		101	10-200		5.28	30	
Dibromomethane	57.0		"	50.0		114	83-124		18.5	30	
Dichlorodifluoromethane	49.9		"	50.0		99.8	28-158		0.100	30	
Ethyl Benzene	44.7		"	50.0		89.4	84-125		7.21	30	
Hexachlorobutadiene	49.0		"	50.0		98.0	83-133		6.58	30	
Isopropylbenzene	46.0		"	50.0		91.9	81-127		1.84	30	
Methyl acetate	42.9		"	50.0		85.9	41-143		1.83	30	
Methyl tert-butyl ether (MTBE)	35.2		"	50.0		70.3	74-131	Low Bias	0.428	30	
Methylcyclohexane	54.4		"	50.0		109	70-130		15.9	30	
Methylene chloride	37.9		"	50.0		75.9	57-141		2.13	30	
n-Butylbenzene	50.1		"	50.0		100	80-130		6.13	30	

Volatile Organic Compounds by GC/MS - Quality Control Data

York Analytical Laboratories, Inc.

Analyte	Result	Reporting Limit	Units	Spike Level	Source* Result	%REC	%REC Limits	Flag	RPD	RPD Limit	Flag
Batch BF51608 - EPA 5035A											
LCS Dup (BF51608-BSD1)									Prepared: 06/23/2025 Analyzed: 06/24/2025		
n-Propylbenzene	47.4		ug/L	50.0		94.8	74-136		1.81	30	
o-Xylene	43.5		"	50.0		87.0	83-123		6.30	30	
p- & m- Xylenes	112		"	100		112	82-128		6.33	30	
p-Isopropyltoluene	47.0		"	50.0		94.0	85-125		4.53	30	
sec-Butylbenzene	47.4		"	50.0		94.9	83-125		3.26	30	
Styrene	45.9		"	50.0		91.7	86-126		6.55	30	
tert-Butyl alcohol (TBA)	174		"	250		69.5	70-130	Low Bias	4.16	30	
tert-Butylbenzene	44.8		"	50.0		89.5	80-127		2.53	30	
Tetrachloroethylene	40.1		"	50.0		80.2	80-129		2.53	30	
Toluene	51.7		"	50.0		103	85-121		3.36	30	
trans-1,2-Dichloroethylene	40.9		"	50.0		81.8	72-132		1.75	30	
trans-1,3-Dichloropropylene	44.2		"	50.0		88.4	78-132		2.29	30	
Trichloroethylene	55.2		"	50.0		110	84-123		17.5	30	
Trichlorofluoromethane	45.6		"	50.0		91.1	62-140		0.948	30	
Vinyl Chloride	43.6		"	50.0		87.1	52-130		3.07	30	
Surrogate: SURR: 1,2-Dichloroethane-d4	*46.3*		*"*	*50.0*		*92.6*	*77-125*				
Surrogate: SURR: Toluene-d8	*49.3*		*"*	*50.0*		*98.7*	*85-120*				
Surrogate: SURR: p-Bromofluorobenzene	*48.2*		*"*	*50.0*		*96.5*	*76-130*				
Batch BF51641 - EPA 5030B											
Blank (BF51641-BLK1)									Prepared & Analyzed: 06/23/2025		
1,1,1,2-Tetrachloroethane	ND	0.500	ug/L								
1,1,1-Trichloroethane	ND	0.500	"								
1,1,2,2-Tetrachloroethane	ND	0.500	"								
1,1,2-Trichloro-1,2,2-trifluoroethane (Freon 113)	ND	0.500	"								
1,1,2-Trichloroethane	ND	0.500	"								
1,1-Dichloroethane	ND	0.500	"								
1,1-Dichloroethylene	ND	0.500	"								
1,2,3-Trichlorobenzene	ND	0.500	"								
1,2,3-Trichloropropane	ND	0.500	"								
1,2,4-Trichlorobenzene	ND	0.500	"								
1,2,4-Trimethylbenzene	ND	0.500	"								
1,2-Dibromo-3-chloropropane	ND	0.500	"								
1,2-Dibromoethane	ND	0.500	"								
1,2-Dichlorobenzene	ND	0.500	"								
1,2-Dichloroethane	ND	0.500	"								
1,2-Dichloropropane	ND	0.500	"								
1,3,5-Trimethylbenzene	ND	0.500	"								
1,3-Dichlorobenzene	ND	0.500	"								
1,3-Dichloropropane	ND	0.500	"								
1,4-Dichlorobenzene	ND	0.500	"								
1,4-Dioxane	ND	80.0	"								
2-Butanone	ND	0.500	"								
2-Hexanone	ND	0.500	"								
4-Methyl-2-pentanone	ND	0.500	"								
Acetone	ND	2.00	"								
Acrolein	ND	0.500	"								
Acrylonitrile	ND	0.500	"								
Benzene	ND	0.500	"								
Bromochloromethane	ND	0.500	"								

Volatile Organic Compounds by GC/MS - Quality Control Data

York Analytical Laboratories, Inc.

Analyte	Result	Reporting Limit	Units	Spike Level	Source* Result	%REC	%REC Limits	Flag	RPD	RPD Limit	Flag
Batch BF51641 - EPA 5030B											
Blank (BF51641-BLK1)											
Prepared & Analyzed: 06/23/2025											
Bromodichloromethane	ND	0.500	ug/L								
Bromoform	ND	0.500	"								
Bromomethane	ND	2.00	"								
Carbon disulfide	ND	0.500	"								
Carbon tetrachloride	ND	0.500	"								
Chlorobenzene	ND	0.500	"								
Chloroethane	ND	0.500	"								
Chloroform	ND	0.500	"								
Chloromethane	ND	0.500	"								
cis-1,2-Dichloroethylene	ND	0.500	"								
cis-1,3-Dichloropropylene	ND	0.500	"								
Cyclohexane	ND	0.500	"								
Dibromochloromethane	ND	0.500	"								
Dibromomethane	ND	0.500	"								
Dichlorodifluoromethane	ND	0.500	"								
Ethyl Benzene	ND	0.500	"								
Hexachlorobutadiene	ND	0.500	"								
Isopropylbenzene	ND	0.500	"								
Methyl acetate	ND	0.500	"								
Methyl tert-butyl ether (MTBE)	ND	0.500	"								
Methylcyclohexane	ND	0.500	"								
Methylene chloride	ND	2.00	"								
Naphthalene	ND	2.00	"								
n-Butylbenzene	ND	0.500	"								
n-Propylbenzene	ND	0.500	"								
o-Xylene	ND	0.500	"								
p- & m- Xylenes	ND	1.00	"								
p-Diethylbenzene	ND	0.500	"								
p-Ethyltoluene	ND	0.500	"								
p-Isopropyltoluene	ND	0.500	"								
sec-Butylbenzene	ND	0.500	"								
Styrene	ND	0.500	"								
tert-Butyl alcohol (TBA)	ND	1.00	"								
tert-Butylbenzene	ND	0.500	"								
Tetrachloroethylene	ND	0.500	"								
Toluene	ND	0.500	"								
trans-1,2-Dichloroethylene	ND	0.500	"								
trans-1,3-Dichloropropylene	ND	0.500	"								
Trichloroethylene	ND	0.500	"								
Trichlorofluoromethane	ND	0.500	"								
Vinyl Chloride	ND	0.500	"								
Xylenes, Total	ND	1.50	"								
Surrogate: SURR: 1,2-Dichloroethane-d4	*11.6*		*"*	*10.0*		*116*	*69-130*				
Surrogate: SURR: Toluene-d8	*9.92*		*"*	*10.0*		*99.2*	*81-117*				
Surrogate: SURR: p-Bromofluorobenzene	*10.5*		*"*	*10.0*		*105*	*79-122*				

Volatile Organic Compounds by GC/MS - Quality Control Data

York Analytical Laboratories, Inc.

Analyte	Result	Reporting Limit	Units	Spike Level	Source* Result	%REC	%REC Limits	Flag	RPD	RPD Limit	Flag
Batch BF51641 - EPA 5030B											
LCS (BF51641-BS1)								Prepared & Analyzed: 06/23/2025			
1,1,1,2-Tetrachloroethane	9.98		ug/L	10.0		99.8	82-126				
1,1,1-Trichloroethane	9.86		"	10.0		98.6	78-136				
1,1,2,2-Tetrachloroethane	10.4		"	10.0		104	76-129				
1,1,2-Trichloro-1,2,2-trifluoroethane (Freon 113)	10.7		"	10.0		107	54-165				
1,1,2-Trichloroethane	10.2		"	10.0		102	82-123				
1,1-Dichloroethane	10.4		"	10.0		104	82-129				
1,1-Dichloroethylene	11.6		"	10.0		116	68-138				
1,2,3-Trichlorobenzene	10.3		"	10.0		103	76-136				
1,2,3-Trichloropropane	10.3		"	10.0		103	77-128				
1,2,4-Trichlorobenzene	10.2		"	10.0		102	76-137				
1,2,4-Trimethylbenzene	10.6		"	10.0		106	82-132				
1,2-Dibromo-3-chloropropane	10.6		"	10.0		106	45-147				
1,2-Dibromoethane	9.81		"	10.0		98.1	83-124				
1,2-Dichlorobenzene	9.70		"	10.0		97.0	79-123				
1,2-Dichloroethane	10.4		"	10.0		104	73-132				
1,2-Dichloropropane	10.1		"	10.0		101	78-126				
1,3,5-Trimethylbenzene	11.8		"	10.0		118	80-131				
1,3-Dichlorobenzene	9.77		"	10.0		97.7	86-122				
1,3-Dichloropropane	10.3		"	10.0		103	81-125				
1,4-Dichlorobenzene	9.76		"	10.0		97.6	85-124				
1,4-Dioxane	0.00		"	210			10-349	Low Bias			
2-Butanone	9.44		"	10.0		94.4	49-152				
2-Hexanone	9.34		"	10.0		93.4	51-146				
4-Methyl-2-pentanone	7.67		"	10.0		76.7	57-145				
Acetone	7.78		"	10.0		77.8	14-150				
Acrolein	10.5		"	10.0		105	10-153				
Acrylonitrile	11.3		"	10.0		113	51-150				
Benzene	10.3		"	10.0		103	85-126				
Bromochloromethane	9.35		"	10.0		93.5	77-128				
Bromodichloromethane	10.1		"	10.0		101	79-128				
Bromoform	6.29		"	10.0		62.9	78-133	Low Bias			
Bromomethane	7.99		"	10.0		79.9	43-168				
Carbon disulfide	12.1		"	10.0		121	68-146				
Carbon tetrachloride	10.3		"	10.0		103	77-141				
Chlorobenzene	9.83		"	10.0		98.3	88-120				
Chloroethane	10.4		"	10.0		104	65-136				
Chloroform	10.1		"	10.0		101	82-128				
Chloromethane	8.72		"	10.0		87.2	43-155				
cis-1,2-Dichloroethylene	10.3		"	10.0		103	83-129				
cis-1,3-Dichloropropylene	9.71		"	10.0		97.1	80-131				
Cyclohexane	4.81		"	10.0		48.1	63-149	Low Bias			
Dibromochloromethane	9.17		"	10.0		91.7	80-130				
Dibromomethane	9.72		"	10.0		97.2	72-134				
Dichlorodifluoromethane	9.87		"	10.0		98.7	44-144				
Ethyl Benzene	10.2		"	10.0		102	80-131				
Hexachlorobutadiene	6.78		"	10.0		67.8	67-146				
Isopropylbenzene	10.0		"	10.0		100	76-140				
Methyl acetate	11.3		"	10.0		113	51-139				
Methyl tert-butyl ether (MTBE)	10.0		"	10.0		100	76-135				
Methylcyclohexane	9.89		"	10.0		98.9	72-143				
Methylene chloride	10.2		"	10.0		102	55-137				

Volatile Organic Compounds by GC/MS - Quality Control Data

York Analytical Laboratories, Inc.

Analyte	Result	Reporting Limit	Units	Spike Level	Source* Result	%REC	%REC Limits	Flag	RPD	RPD Limit	Flag
Batch BF51641 - EPA 5030B											
LCS (BF51641-BS1)								Prepared & Analyzed: 06/23/2025			
Naphthalene	9.96		ug/L	10.0		99.6	70-147				
n-Butylbenzene	11.1		"	10.0		111	79-132				
n-Propylbenzene	10.4		"	10.0		104	78-133				
o-Xylene	9.96		"	10.0		99.6	78-130				
p- & m- Xylenes	20.4		"	20.0		102	77-133				
p-Diethylbenzene	10.6		"	10.0		106	84-134				
p-Ethyltoluene	11.8		"	10.0		118	88-129				
p-Isopropyltoluene	10.9		"	10.0		109	81-136				
sec-Butylbenzene	10.6		"	10.0		106	79-137				
Styrene	10.4		"	10.0		104	67-132				
tert-Butyl alcohol (TBA)	71.2		"	50.0		142	25-162				
tert-Butylbenzene	9.05		"	10.0		90.5	77-138				
Tetrachloroethylene	8.79		"	10.0		87.9	82-131				
Toluene	9.93		"	10.0		99.3	80-127				
trans-1,2-Dichloroethylene	10.6		"	10.0		106	80-132				
trans-1,3-Dichloropropylene	10.1		"	10.0		101	78-131				
Trichloroethylene	9.82		"	10.0		98.2	82-128				
Trichlorofluoromethane	10.4		"	10.0		104	67-139				
Vinyl Chloride	9.05		"	10.0		90.5	58-145				
Surrogate: SURR: 1,2-Dichloroethane-d4	*10.2*		*"*	*10.0*		*102*	*69-130*				
Surrogate: SURR: Toluene-d8	*9.83*		*"*	*10.0*		*98.3*	*81-117*				
Surrogate: SURR: p-Bromofluorobenzene	*10.6*		*"*	*10.0*		*106*	*79-122*				
LCS Dup (BF51641-BSD1)								Prepared & Analyzed: 06/23/2025			
1,1,1,2-Tetrachloroethane	10.1		ug/L	10.0		101	82-126		1.29	30	
1,1,1-Trichloroethane	9.57		"	10.0		95.7	78-136		2.99	30	
1,1,2,2-Tetrachloroethane	11.2		"	10.0		112	76-129		6.58	30	
1,1,2-Trichloro-1,2,2-trifluoroethane (Freon 113)	10.1		"	10.0		101	54-165		6.35	30	
1,1,2-Trichloroethane	11.1		"	10.0		111	82-123		7.88	30	
1,1-Dichloroethane	10.1		"	10.0		101	82-129		2.53	30	
1,1-Dichloroethylene	10.6		"	10.0		106	68-138		9.46	30	
1,2,3-Trichlorobenzene	11.4		"	10.0		114	76-136		10.1	30	
1,2,3-Trichloropropane	10.8		"	10.0		108	77-128		4.28	30	
1,2,4-Trichlorobenzene	10.8		"	10.0		108	76-137		6.11	30	
1,2,4-Trimethylbenzene	9.58		"	10.0		95.8	82-132		10.1	30	
1,2-Dibromo-3-chloropropane	11.5		"	10.0		115	45-147		8.33	30	
1,2-Dibromoethane	10.7		"	10.0		107	83-124		8.96	30	
1,2-Dichlorobenzene	9.34		"	10.0		93.4	79-123		3.78	30	
1,2-Dichloroethane	11.1		"	10.0		111	73-132		6.87	30	
1,2-Dichloropropane	10.2		"	10.0		102	78-126		1.19	30	
1,3,5-Trimethylbenzene	10.6		"	10.0		106	80-131		11.3	30	
1,3-Dichlorobenzene	9.10		"	10.0		91.0	86-122		7.10	30	
1,3-Dichloropropane	11.0		"	10.0		110	81-125		6.47	30	
1,4-Dichlorobenzene	9.21		"	10.0		92.1	85-124		5.80	30	
1,4-Dioxane	0.00		"	210			10-349	Low Bias		30	
2-Butanone	11.7		"	10.0		117	49-152		21.4	30	
2-Hexanone	11.4		"	10.0		114	51-146		19.4	30	
4-Methyl-2-pentanone	9.34		"	10.0		93.4	57-145		19.6	30	
Acetone	9.04		"	10.0		90.4	14-150		15.0	30	
Acrolein	12.3		"	10.0		123	10-153		15.5	30	
Acrylonitrile	13.1		"	10.0		131	51-150		14.7	30	

Volatile Organic Compounds by GC/MS - Quality Control Data

York Analytical Laboratories, Inc.

Analyte	Result	Reporting Limit	Units	Spike Level	Source* Result	%REC	%REC Limits	Flag	RPD	RPD Limit	Flag
Batch BF51641 - EPA 5030B											
LCS Dup (BF51641-BSD1)								Prepared & Analyzed: 06/23/2025			
Benzene	10.2		ug/L	10.0		102	85-126		1.37	30	
Bromochloromethane	9.90		"	10.0		99.0	77-128		5.71	30	
Bromodichloromethane	10.4		"	10.0		104	79-128		2.15	30	
Bromoform	8.34		"	10.0		83.4	78-133		28.0	30	
Bromomethane	7.25		"	10.0		72.5	43-168		9.71	30	
Carbon disulfide	11.2		"	10.0		112	68-146		6.95	30	
Carbon tetrachloride	10.0		"	10.0		100	77-141		3.34	30	
Chlorobenzene	9.48		"	10.0		94.8	88-120		3.63	30	
Chloroethane	9.68		"	10.0		96.8	65-136		6.79	30	
Chloroform	10.1		"	10.0		101	82-128		0.693	30	
Chloromethane	7.77		"	10.0		77.7	43-155		11.5	30	
cis-1,2-Dichloroethylene	10.1		"	10.0		101	83-129		1.87	30	
cis-1,3-Dichloropropylene	9.95		"	10.0		99.5	80-131		2.44	30	
Cyclohexane	4.74		"	10.0		47.4	63-149	Low Bias	1.47	30	
Dibromochloromethane	9.73		"	10.0		97.3	80-130		5.93	30	
Dibromomethane	10.4		"	10.0		104	72-134		7.14	30	
Dichlorodifluoromethane	9.06		"	10.0		90.6	44-144		8.56	30	
Ethyl Benzene	9.71		"	10.0		97.1	80-131		4.63	30	
Hexachlorobutadiene	3.97		"	10.0		39.7	67-146	Low Bias	52.3	30	Non-dir.
Isopropylbenzene	9.02		"	10.0		90.2	76-140		10.6	30	
Methyl acetate	12.8		"	10.0		128	51-139		12.9	30	
Methyl tert-butyl ether (MTBE)	11.7		"	10.0		117	76-135		15.4	30	
Methylcyclohexane	9.58		"	10.0		95.8	72-143		3.18	30	
Methylene chloride	10.3		"	10.0		103	55-137		1.66	30	
Naphthalene	11.5		"	10.0		115	70-147		14.2	30	
n-Butylbenzene	10.3		"	10.0		103	79-132		7.49	30	
n-Propylbenzene	9.20		"	10.0		92.0	78-133		12.1	30	
o-Xylene	9.74		"	10.0		97.4	78-130		2.23	30	
p- & m- Xylenes	19.4		"	20.0		97.2	77-133		4.63	30	
p-Diethylbenzene	9.90		"	10.0		99.0	84-134		6.73	30	
p-Ethyltoluene	10.6		"	10.0		106	88-129		11.3	30	
p-Isopropyltoluene	9.88		"	10.0		98.8	81-136		9.91	30	
sec-Butylbenzene	9.68		"	10.0		96.8	79-137		9.35	30	
Styrene	10.4		"	10.0		104	67-132		0.00	30	
tert-Butyl alcohol (TBA)	89.4		"	50.0		179	25-162	High Bias	22.6	30	
tert-Butylbenzene	8.09		"	10.0		80.9	77-138		11.2	30	
Tetrachloroethylene	8.42		"	10.0		84.2	82-131		4.30	30	
Toluene	9.55		"	10.0		95.5	80-127		3.90	30	
trans-1,2-Dichloroethylene	10.2		"	10.0		102	80-132		3.84	30	
trans-1,3-Dichloropropylene	10.8		"	10.0		108	78-131		6.43	30	
Trichloroethylene	9.43		"	10.0		94.3	82-128		4.05	30	
Trichlorofluoromethane	9.30		"	10.0		93.0	67-139		10.9	30	
Vinyl Chloride	8.01		"	10.0		80.1	58-145		12.2	30	
Surrogate: SURR: 1,2-Dichloroethane-d4	*11.0*		*"*	*10.0*		*110*	*69-130*				
Surrogate: SURR: Toluene-d8	*9.75*		*"*	*10.0*		*97.5*	*81-117*				
Surrogate: SURR: p-Bromofluorobenzene	*9.87*		*"*	*10.0*		*98.7*	*79-122*				

Volatile Organic Compounds by GC/MS - Quality Control Data

York Analytical Laboratories, Inc.

Analyte	Result	Reporting Limit	Units	Spike Level	Source* Result	%REC	%REC Limits	Flag	RPD	RPD Limit	Flag
Batch BF51798 - EPA 5035A											
Blank (BF51798-BLK1)											
1,1,1,2-Tetrachloroethane	ND	0.0050	mg/kg wet								
1,1,1-Trichloroethane	ND	0.0050	"								
1,1,2,2-Tetrachloroethane	ND	0.0050	"								
1,1,2-Trichloro-1,2,2-trifluoroethane (Freon 113)	ND	0.0050	"								
1,1,2-Trichloroethane	ND	0.0050	"								
1,1-Dichloroethane	ND	0.0050	"								
1,1-Dichloroethylene	ND	0.0050	"								
1,2,3-Trichlorobenzene	ND	0.0050	"								
1,2,3-Trichloropropane	ND	0.0050	"								
1,2,4-Trichlorobenzene	ND	0.0050	"								
1,2,4-Trimethylbenzene	ND	0.0050	"								
1,2-Dibromo-3-chloropropane	ND	0.0050	"								
1,2-Dibromoethane	ND	0.0050	"								
1,2-Dichlorobenzene	ND	0.0050	"								
1,2-Dichloroethane	ND	0.0050	"								
1,2-Dichloropropane	ND	0.0050	"								
1,3,5-Trimethylbenzene	ND	0.0050	"								
1,3-Dichlorobenzene	ND	0.0050	"								
1,4-Dichlorobenzene	ND	0.0050	"								
1,4-Dioxane	ND	0.10	"								
2-Butanone	ND	0.0050	"								
2-Hexanone	ND	0.0050	"								
4-Methyl-2-pentanone	ND	0.0050	"								
Acetone	ND	0.010	"								
Acrolein	ND	0.010	"								
Acrylonitrile	ND	0.0050	"								
Benzene	ND	0.0050	"								
Bromochloromethane	ND	0.0050	"								
Bromodichloromethane	ND	0.0050	"								
Bromoform	ND	0.0050	"								
Bromomethane	ND	0.0050	"								
Carbon disulfide	ND	0.0050	"								
Carbon tetrachloride	ND	0.0050	"								
Chlorobenzene	ND	0.0050	"								
Chloroethane	ND	0.0050	"								
Chloroform	ND	0.0050	"								
Chloromethane	ND	0.0050	"								
cis-1,2-Dichloroethylene	ND	0.0050	"								
cis-1,3-Dichloropropylene	ND	0.0050	"								
Cyclohexane	ND	0.0050	"								
Dibromochloromethane	ND	0.0050	"								
Dibromomethane	ND	0.0050	"								
Dichlorodifluoromethane	ND	0.0050	"								
Ethyl Benzene	ND	0.0050	"								
Hexachlorobutadiene	ND	0.0050	"								
Isopropylbenzene	ND	0.0050	"								
Methyl acetate	ND	0.0050	"								
Methyl tert-butyl ether (MTBE)	ND	0.0050	"								
Methylcyclohexane	ND	0.0050	"								
Methylene chloride	ND	0.010	"								
n-Butylbenzene	ND	0.0050	"								

Prepared & Analyzed: 06/25/2025

Volatile Organic Compounds by GC/MS - Quality Control Data

York Analytical Laboratories, Inc.

Analyte	Result	Reporting Limit	Units	Spike Level	Source* Result	%REC	%REC Limits	Flag	RPD	RPD Limit	Flag
Batch BF51798 - EPA 5035A											
Blank (BF51798-BLK1)									Prepared & Analyzed: 06/25/2025		
n-Propylbenzene	ND	0.0050	mg/kg wet								
o-Xylene	ND	0.0050	"								
p- & m- Xylenes	ND	0.010	"								
p-Isopropyltoluene	ND	0.0050	"								
sec-Butylbenzene	ND	0.0050	"								
Styrene	ND	0.0050	"								
tert-Butyl alcohol (TBA)	ND	0.025	"								
tert-Butylbenzene	ND	0.0050	"								
Tetrachloroethylene	ND	0.0050	"								
Toluene	ND	0.0050	"								
trans-1,2-Dichloroethylene	ND	0.0050	"								
trans-1,3-Dichloropropylene	ND	0.0050	"								
Trichloroethylene	ND	0.0050	"								
Trichlorofluoromethane	ND	0.0050	"								
Vinyl Chloride	ND	0.0050	"								
Xylenes, Total	ND	0.015	"								
Surrogate: SURR: 1,2-Dichloroethane-d4	*47.6*		*ug/L*	*50.0*		*95.3*	*77-125*				
Surrogate: SURR: Toluene-d8	*51.7*		*"*	*50.0*		*103*	*85-120*				
Surrogate: SURR: p-Bromofluorobenzene	*56.4*		*"*	*50.0*		*113*	*76-130*				
LCS (BF51798-BS1)									Prepared & Analyzed: 06/25/2025		
1,1,1,2-Tetrachloroethane	43.4		ug/L	50.0		86.8	75-129				
1,1,1-Trichloroethane	46.3		"	50.0		92.5	71-137				
1,1,2,2-Tetrachloroethane	49.6		"	50.0		99.2	79-129				
1,1,2-Trichloro-1,2,2-trifluoroethane (Freon 113)	54.7		"	50.0		109	58-146				
1,1,2-Trichloroethane	41.9		"	50.0		83.7	83-123				
1,1-Dichloroethane	49.6		"	50.0		99.2	75-130				
1,1-Dichloroethylene	54.8		"	50.0		110	64-137				
1,2,3-Trichlorobenzene	43.8		"	50.0		87.6	81-140				
1,2,3-Trichloropropane	45.8		"	50.0		91.5	81-126				
1,2,4-Trichlorobenzene	49.7		"	50.0		99.5	80-141				
1,2,4-Trimethylbenzene	49.3		"	50.0		98.7	84-125				
1,2-Dibromo-3-chloropropane	37.8		"	50.0		75.5	74-142				
1,2-Dibromoethane	44.9		"	50.0		89.8	86-123				
1,2-Dichlorobenzene	45.6		"	50.0		91.3	85-122				
1,2-Dichloroethane	45.4		"	50.0		90.8	71-133				
1,2-Dichloropropane	41.3		"	50.0		82.6	81-122				
1,3,5-Trimethylbenzene	47.8		"	50.0		95.5	82-126				
1,3-Dichlorobenzene	47.6		"	50.0		95.1	84-124				
1,4-Dichlorobenzene	47.7		"	50.0		95.4	84-124				
1,4-Dioxane	877		"	1050		83.6	10-228				
2-Butanone	42.6		"	50.0		85.2	58-147				
2-Hexanone	43.0		"	50.0		86.1	70-139				
4-Methyl-2-pentanone	37.6		"	50.0		75.3	72-132				
Acetone	45.5		"	50.0		90.9	36-155				
Acrolein	63.7		"	50.0		127	10-238				
Acrylonitrile	48.6		"	50.0		97.2	66-141				
Benzene	46.3		"	50.0		92.7	77-127				
Bromochloromethane	47.4		"	50.0		94.8	74-129				
Bromodichloromethane	40.7		"	50.0		81.5	81-124				
Bromoform	44.6		"	50.0		89.2	80-136				

Volatile Organic Compounds by GC/MS - Quality Control Data

York Analytical Laboratories, Inc.

Analyte	Result	Reporting Limit	Units	Spike Level	Source* Result	%REC	%REC Limits	Flag	RPD	RPD Limit	Flag
Batch BF51798 - EPA 5035A											
LCS (BF51798-BS1)								Prepared & Analyzed: 06/25/2025			
Bromomethane	56.6		ug/L	50.0		113	32-177				
Carbon disulfide	56.8		"	50.0		114	10-136				
Carbon tetrachloride	50.9		"	50.0		102	66-143				
Chlorobenzene	44.4		"	50.0		88.8	86-120				
Chloroethane	52.2		"	50.0		104	51-142				
Chloroform	44.6		"	50.0		89.2	76-131				
Chloromethane	46.2		"	50.0		92.3	49-132				
cis-1,2-Dichloroethylene	52.0		"	50.0		104	74-132				
cis-1,3-Dichloropropylene	40.8		"	50.0		81.5	81-129				
Cyclohexane	46.8		"	50.0		93.6	70-130				
Dibromochloromethane	44.2		"	50.0		88.4	10-200				
Dibromomethane	41.2		"	50.0		82.3	83-124	Low Bias			
Dichlorodifluoromethane	36.2		"	50.0		72.4	28-158				
Ethyl Benzene	44.3		"	50.0		88.6	84-125				
Hexachlorobutadiene	48.6		"	50.0		97.2	83-133				
Isopropylbenzene	48.6		"	50.0		97.1	81-127				
Methyl acetate	57.0		"	50.0		114	41-143				
Methyl tert-butyl ether (MTBE)	47.6		"	50.0		95.3	74-131				
Methylcyclohexane	48.1		"	50.0		96.2	70-130				
Methylene chloride	50.2		"	50.0		100	57-141				
n-Butylbenzene	47.1		"	50.0		94.2	80-130				
n-Propylbenzene	46.3		"	50.0		92.6	74-136				
o-Xylene	46.7		"	50.0		93.4	83-123				
p- & m- Xylenes	86.9		"	100		86.9	82-128				
p-Isopropyltoluene	47.1		"	50.0		94.1	85-125				
sec-Butylbenzene	46.4		"	50.0		92.8	83-125				
Styrene	44.3		"	50.0		88.5	86-126				
tert-Butyl alcohol (TBA)	235		"	250		94.0	70-130				
tert-Butylbenzene	38.9		"	50.0		77.8	80-127	Low Bias			
Tetrachloroethylene	41.6		"	50.0		83.3	80-129				
Toluene	43.0		"	50.0		85.9	85-121				
trans-1,2-Dichloroethylene	53.0		"	50.0		106	72-132				
trans-1,3-Dichloropropylene	39.2		"	50.0		78.3	78-132				
Trichloroethylene	46.6		"	50.0		93.3	84-123				
Trichlorofluoromethane	54.7		"	50.0		109	62-140				
Vinyl Chloride	48.8		"	50.0		97.7	52-130				
Surrogate: SURR: 1,2-Dichloroethane-d4	*49.2*		*"*	*50.0*		*98.4*	*77-125*				
Surrogate: SURR: Toluene-d8	*47.9*		*"*	*50.0*		*95.8*	*85-120*				
Surrogate: SURR: p-Bromofluorobenzene	*52.6*		*"*	*50.0*		*105*	*76-130*				

Analyte	Result	Reporting Limit	Units	Spike Level	Source* Result	%REC	%REC Limits	Flag	RPD	RPD Limit	Flag
Batch BF51798 - EPA 5035A											
LCS Dup (BF51798-BSD1)								Prepared & Analyzed: 06/25/2025			
1,1,1,2-Tetrachloroethane	43.6		ug/L	50.0		87.2	75-129		0.437	30	
1,1,1-Trichloroethane	46.0		"	50.0		92.0	71-137		0.520	30	
1,1,2,2-Tetrachloroethane	48.4		"	50.0		96.9	79-129		2.39	30	
1,1,2-Trichloro-1,2,2-trifluoroethane (Freon 113)	53.5		"	50.0		107	58-146		2.18	30	
1,1,2-Trichloroethane	42.0		"	50.0		83.9	83-123		0.215	30	
1,1-Dichloroethane	49.0		"	50.0		98.0	75-130		1.24	30	
1,1-Dichloroethylene	53.8		"	50.0		108	64-137		1.77	30	
1,2,3-Trichlorobenzene	43.7		"	50.0		87.4	81-140		0.274	30	
1,2,3-Trichloropropane	45.2		"	50.0		90.4	81-126		1.21	30	
1,2,4-Trichlorobenzene	50.0		"	50.0		100	80-141		0.561	30	
1,2,4-Trimethylbenzene	49.4		"	50.0		98.8	84-125		0.142	30	
1,2-Dibromo-3-chloropropane	38.0		"	50.0		76.0	74-142		0.633	30	
1,2-Dibromoethane	45.0		"	50.0		89.9	86-123		0.134	30	
1,2-Dichlorobenzene	45.6		"	50.0		91.2	85-122		0.0438	30	
1,2-Dichloroethane	45.0		"	50.0		90.1	71-133		0.774	30	
1,2-Dichloropropane	41.7		"	50.0		83.5	81-122		1.08	30	
1,3,5-Trimethylbenzene	47.4		"	50.0		94.9	82-126		0.630	30	
1,3-Dichlorobenzene	47.2		"	50.0		94.5	84-124		0.675	30	
1,4-Dichlorobenzene	47.4		"	50.0		94.8	84-124		0.694	30	
1,4-Dioxane	909		"	1050		86.6	10-228		3.55	30	
2-Butanone	41.4		"	50.0		82.9	58-147		2.74	30	
2-Hexanone	42.6		"	50.0		85.2	70-139		1.05	30	
4-Methyl-2-pentanone	37.4		"	50.0		74.8	72-132		0.666	30	
Acetone	44.0		"	50.0		88.1	36-155		3.22	30	
Acrolein	60.8		"	50.0		122	10-238		4.64	30	
Acrylonitrile	47.2		"	50.0		94.4	66-141		2.86	30	
Benzene	46.4		"	50.0		92.8	77-127		0.108	30	
Bromochloromethane	46.4		"	50.0		92.7	74-129		2.20	30	
Bromodichloromethane	40.3		"	50.0		80.6	81-124	Low Bias	1.06	30	
Bromoform	43.1		"	50.0		86.2	80-136		3.51	30	
Bromomethane	59.7		"	50.0		119	32-177		5.33	30	
Carbon disulfide	56.2		"	50.0		112	10-136		1.06	30	
Carbon tetrachloride	50.2		"	50.0		100	66-143		1.41	30	
Chlorobenzene	44.5		"	50.0		89.1	86-120		0.337	30	
Chloroethane	53.3		"	50.0		107	51-142		2.11	30	
Chloroform	44.4		"	50.0		88.9	76-131		0.315	30	
Chloromethane	47.5		"	50.0		94.9	49-132		2.78	30	
cis-1,2-Dichloroethylene	45.9		"	50.0		91.8	74-132		12.5	30	
cis-1,3-Dichloropropylene	40.8		"	50.0		81.7	81-129		0.172	30	
Cyclohexane	46.9		"	50.0		93.9	70-130		0.256	30	
Dibromochloromethane	44.4		"	50.0		88.7	10-200		0.339	30	
Dibromomethane	41.4		"	50.0		82.7	83-124	Low Bias	0.485	30	
Dichlorodifluoromethane	37.4		"	50.0		74.8	28-158		3.26	30	
Ethyl Benzene	44.6		"	50.0		89.1	84-125		0.562	30	
Hexachlorobutadiene	49.5		"	50.0		98.9	83-133		1.71	30	
Isopropylbenzene	48.6		"	50.0		97.2	81-127		0.0618	30	
Methyl acetate	55.4		"	50.0		111	41-143		2.90	30	
Methyl tert-butyl ether (MTBE)	46.9		"	50.0		93.9	74-131		1.46	30	
Methylcyclohexane	48.6		"	50.0		97.2	70-130		1.05	30	
Methylene chloride	49.9		"	50.0		99.8	57-141		0.599	30	
n-Butylbenzene	47.7		"	50.0		95.5	80-130		1.37	30	

Volatile Organic Compounds by GC/MS - Quality Control Data

York Analytical Laboratories, Inc.

Analyte	Result	Reporting Limit	Units	Spike Level	Source* Result	%REC	%REC Limits	Flag	RPD	RPD Limit	Flag
Batch BF51798 - EPA 5035A											
LCS Dup (BF51798-BSD1)								Prepared & Analyzed: 06/25/2025			
n-Propylbenzene	45.9		ug/L	50.0		91.8	74-136		0.824	30	
o-Xylene	47.4		"	50.0		94.8	83-123		1.47	30	
p- & m- Xylenes	87.2		"	100		87.2	82-128		0.345	30	
p-Isopropyltoluene	47.8		"	50.0		95.7	85-125		1.64	30	
sec-Butylbenzene	46.8		"	50.0		93.5	83-125		0.751	30	
Styrene	44.9		"	50.0		89.8	86-126		1.48	30	
tert-Butyl alcohol (TBA)	231		"	250		92.3	70-130		1.87	30	
tert-Butylbenzene	39.5		"	50.0		79.0	80-127	Low Bias	1.53	30	
Tetrachloroethylene	41.5		"	50.0		83.1	80-129		0.265	30	
Toluene	43.6		"	50.0		87.3	85-121		1.57	30	
trans-1,2-Dichloroethylene	52.2		"	50.0		104	72-132		1.54	30	
trans-1,3-Dichloropropylene	39.0		"	50.0		78.1	78-132		0.307	30	
Trichloroethylene	47.1		"	50.0		94.2	84-123		0.960	30	
Trichlorofluoromethane	53.5		"	50.0		107	62-140		2.18	30	
Vinyl Chloride	50.4		"	50.0		101	52-130		3.12	30	
Surrogate: SURR: 1,2-Dichloroethane-d4	*48.2*		*"*	*50.0*		*96.5*	*77-125*				
Surrogate: SURR: Toluene-d8	*48.5*		*"*	*50.0*		*97.1*	*85-120*				
Surrogate: SURR: p-Bromofluorobenzene	*52.9*		*"*	*50.0*		*106*	*76-130*				

Analyte	Result	Reporting Limit	Units	Spike Level	Source* Result	%REC	%REC Limits	Flag	RPD	RPD Limit	Flag

Batch BF51687 - EPA 3550C

Blank (BF51687-BLK1)


Prepared & Analyzed: 06/24/2025

1,1-Biphenyl	ND	0.0416	mg/kg wet								
1,2,4,5-Tetrachlorobenzene	ND	0.0830	"								
1,2,4-Trichlorobenzene	ND	0.0416	"								
1,2-Dichlorobenzene	ND	0.0416	"								
1,2-Diphenylhydrazine (as Azobenzene)	ND	0.0416	"								
1,3-Dichlorobenzene	ND	0.0416	"								
1,4-Dichlorobenzene	ND	0.0416	"								
2,3,4,6-Tetrachlorophenol	ND	0.0830	"								
2,4,5-Trichlorophenol	ND	0.0416	"								
2,4,6-Trichlorophenol	ND	0.0416	"								
2,4-Dichlorophenol	ND	0.0416	"								
2,4-Dimethylphenol	ND	0.0416	"								
2,4-Dinitrophenol	ND	0.0830	"								
2,4-Dinitrotoluene	ND	0.0416	"								
2,6-Dinitrotoluene	ND	0.0416	"								
2-Chloronaphthalene	ND	0.0416	"								
2-Chlorophenol	ND	0.0416	"								
2-Methylnaphthalene	ND	0.0416	"								
2-Methylphenol	ND	0.0416	"								
2-Nitroaniline	ND	0.0830	"								
2-Nitrophenol	ND	0.0416	"								
3- & 4-Methylphenols	ND	0.0416	"								
3,3-Dichlorobenzidine	ND	0.0416	"								
3-Nitroaniline	ND	0.0830	"								
4,6-Dinitro-2-methylphenol	ND	0.0830	"								
4-Bromophenyl phenyl ether	ND	0.0416	"								
4-Chloro-3-methylphenol	ND	0.0416	"								
4-Chloroaniline	ND	0.0416	"								
4-Chlorophenyl phenyl ether	ND	0.0416	"								
4-Nitroaniline	ND	0.0830	"								
4-Nitrophenol	ND	0.0830	"								
Acenaphthene	ND	0.0416	"								
Acenaphthylene	ND	0.0416	"								
Acetophenone	ND	0.0416	"								
Aniline	ND	0.166	"								
Anthracene	ND	0.0416	"								
Atrazine	ND	0.0416	"								
Benzaldehyde	ND	0.0416	"								
Benzidine	ND	0.166	"								
Benzo(a)anthracene	ND	0.0416	"								
Benzo(a)pyrene	ND	0.0416	"								
Benzo(b)fluoranthene	ND	0.0416	"								
Benzo(g,h,i)perylene	ND	0.0416	"								
Benzo(k)fluoranthene	ND	0.0416	"								
Benzoic acid	ND	0.0416	"								
Benzyl alcohol	ND	0.0416	"								
Benzyl butyl phthalate	ND	0.0416	"								
Bis(2-chloroethoxy)methane	ND	0.0416	"								
Bis(2-chloroethyl)ether	ND	0.0416	"								
Bis(2-chloroisopropyl)ether	ND	0.0416	"								
Bis(2-ethylhexyl)phthalate	ND	0.0416	"								

Semivolatile Organic Compounds by GC/MS - Quality Control Data

York Analytical Laboratories, Inc.

Analyte	Result	Reporting Limit	Units	Spike Level	Source* Result	%REC	%REC Limits	Flag	RPD	RPD Limit	Flag
Batch BF51687 - EPA 3550C											
Blank (BF51687-BLK1)											Prepared & Analyzed: 06/24/2025
Caprolactam	ND	0.0830	mg/kg wet								
Carbazole	ND	0.0416	"								
Chrysene	ND	0.0416	"								
Dibenzo(a,h)anthracene	ND	0.0416	"								
Dibenzofuran	ND	0.0416	"								
Diethyl phthalate	ND	0.0416	"								
Dimethyl phthalate	ND	0.0416	"								
Di-n-butyl phthalate	ND	0.0416	"								
Di-n-octyl phthalate	ND	0.0416	"								
Fluoranthene	ND	0.0416	"								
Fluorene	ND	0.0416	"								
Hexachlorobenzene	ND	0.0416	"								
Hexachlorobutadiene	ND	0.0416	"								
Hexachlorocyclopentadiene	ND	0.0416	"								
Hexachloroethane	ND	0.0416	"								
Indeno(1,2,3-cd)pyrene	ND	0.0416	"								
Isophorone	ND	0.0416	"								
Naphthalene	ND	0.0416	"								
Nitrobenzene	ND	0.0416	"								
N-Nitrosodimethylamine	ND	0.0416	"								
N-nitroso-di-n-propylamine	ND	0.0416	"								
N-Nitrosodiphenylamine	ND	0.0416	"								
Pentachlorophenol	ND	0.0416	"								
Phenanthrene	ND	0.0416	"								
Phenol	ND	0.0416	"								
Pyrene	ND	0.0416	"								
Pyridine	ND	0.166	"								
Surrogate: SURR: 2-Fluorophenol	*1.66*		"	*1.66*		*100*	*20-108*				
Surrogate: SURR: Phenol-d6	*1.44*		"	*1.66*		*86.9*	*23-114*				
Surrogate: SURR: Nitrobenzene-d5	*0.934*		"	*0.831*		*112*	*22-108*				
Surrogate: SURR: 2-Fluorobiphenyl	*0.799*		"	*0.831*		*96.2*	*21-113*				
Surrogate: SURR: 2,4,6-Tribromophenol	*1.91*		"	*1.66*		*115*	*19-110*				
Surrogate: SURR: Terphenyl-d14	*0.773*		"	*0.831*		*93.0*	*24-116*				

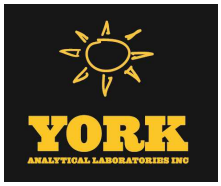

Semivolatile Organic Compounds by GC/MS - Quality Control Data

York Analytical Laboratories, Inc.

Analyte	Result	Reporting Limit	Units	Spike Level	Source* Result	%REC	%REC Limits	Flag	RPD	RPD Limit	Flag
Batch BF51687 - EPA 3550C											
LCS (BF51687-BS1)							Prepared & Analyzed: 06/24/2025				
1,1-Biphenyl	0.705	0.0416	mg/kg wet	0.831		84.8	18-111				
1,2,4,5-Tetrachlorobenzene	0.409	0.0830	"	0.831		49.2	21-131				
1,2,4-Trichlorobenzene	0.698	0.0416	"	0.831		84.0	10-140				
1,2-Dichlorobenzene	0.613	0.0416	"	0.831		73.8	34-108				
1,2-Diphenylhydrazine (as Azobenzene)	0.694	0.0416	"	0.831		83.5	17-137				
1,3-Dichlorobenzene	0.603	0.0416	"	0.831		72.6	33-110				
1,4-Dichlorobenzene	0.597	0.0416	"	0.831		71.8	32-104				
2,3,4,6-Tetrachlorophenol	0.796	0.0830	"	0.831		95.9	30-130				
2,4,5-Trichlorophenol	0.757	0.0416	"	0.831		91.1	27-118				
2,4,6-Trichlorophenol	0.758	0.0416	"	0.831		91.3	31-120				
2,4-Dichlorophenol	0.727	0.0416	"	0.831		87.5	20-127				
2,4-Dimethylphenol	0.739	0.0416	"	0.831		89.0	14-132				
2,4-Dinitrophenol	0.748	0.0830	"	0.831		90.1	10-171				
2,4-Dinitrotoluene	0.677	0.0416	"	0.831		81.5	34-131				
2,6-Dinitrotoluene	0.706	0.0416	"	0.831		85.0	31-128				
2-Chloronaphthalene	0.684	0.0416	"	0.831		82.3	31-117				
2-Chlorophenol	0.622	0.0416	"	0.831		74.8	33-113				
2-Methylnaphthalene	0.690	0.0416	"	0.831		83.1	12-138				
2-Methylphenol	0.613	0.0416	"	0.831		73.8	10-136				
2-Nitroaniline	0.752	0.0830	"	0.831		90.6	27-132				
2-Nitrophenol	0.824	0.0416	"	0.831		99.2	17-129				
3- & 4-Methylphenols	0.548	0.0416	"	0.831		66.0	29-103				
3,3-Dichlorobenzidine	1.15	0.0416	"	0.831		138	22-149				
3-Nitroaniline	0.752	0.0830	"	0.831		90.6	20-133				
4,6-Dinitro-2-methylphenol	1.01	0.0830	"	0.831		122	10-143				
4-Bromophenyl phenyl ether	0.685	0.0416	"	0.831		82.4	29-120				
4-Chloro-3-methylphenol	0.667	0.0416	"	0.831		80.3	24-129				
4-Chloroaniline	0.542	0.0416	"	0.831		65.3	10-132				
4-Chlorophenyl phenyl ether	0.678	0.0416	"	0.831		81.6	27-124				
4-Nitroaniline	0.670	0.0830	"	0.831		80.7	16-128				
4-Nitrophenol	0.571	0.0830	"	0.831		68.8	10-141				
Acenaphthene	0.597	0.0416	"	0.831		71.8	30-121				
Acenaphthylene	0.652	0.0416	"	0.831		78.5	30-115				
Acetophenone	0.380	0.0416	"	0.831		45.7	20-112				
Aniline	0.607	0.166	"	0.831		73.1	10-119				
Anthracene	0.679	0.0416	"	0.831		81.7	34-118				
Atrazine	0.410	0.0416	"	0.831		49.3	26-112				
Benzaldehyde	0.430	0.0416	"	0.831		51.7	21-100				
Benzo(a)anthracene	0.660	0.0416	"	0.831		79.5	32-122				
Benzo(a)pyrene	0.707	0.0416	"	0.831		85.1	29-133				
Benzo(b)fluoranthene	0.678	0.0416	"	0.831		81.6	25-133				
Benzo(g,h,i)perylene	0.647	0.0416	"	0.831		77.8	10-143				
Benzo(k)fluoranthene	0.703	0.0416	"	0.831		84.6	25-128				
Benzoic acid	0.653	0.0416	"	0.831		78.7	10-140				
Benzyl alcohol	0.615	0.0416	"	0.831		74.1	30-115				
Benzyl butyl phthalate	0.630	0.0416	"	0.831		75.8	26-126				
Bis(2-chloroethoxy)methane	0.769	0.0416	"	0.831		92.6	19-132				
Bis(2-chloroethyl)ether	0.625	0.0416	"	0.831		75.3	19-125				
Bis(2-chloroisopropyl)ether	0.662	0.0416	"	0.831		79.7	20-135				
Bis(2-ethylhexyl)phthalate	0.746	0.0416	"	0.831		89.8	10-155				
Caprolactam	0.494	0.0830	"	0.831		59.5	10-127				

Semivolatile Organic Compounds by GC/MS - Quality Control Data

York Analytical Laboratories, Inc.

Analyte	Result	Reporting Limit	Units	Spike Level	Source* Result	%REC	%REC Limits	Flag	RPD	RPD Limit	Flag
Batch BF51687 - EPA 3550C											
LCS (BF51687-BS1)							Prepared & Analyzed: 06/24/2025				
Carbazole	0.670	0.0416	mg/kg wet	0.831		80.7	35-123				
Chrysene	0.714	0.0416	"	0.831		86.0	32-123				
Dibenzo(a,h)anthracene	0.630	0.0416	"	0.831		75.9	10-136				
Dibenzofuran	0.626	0.0416	"	0.831		75.4	29-121				
Diethyl phthalate	0.608	0.0416	"	0.831		73.2	34-116				
Dimethyl phthalate	0.682	0.0416	"	0.831		82.1	35-124				
Di-n-butyl phthalate	0.709	0.0416	"	0.831		85.3	31-116				
Di-n-octyl phthalate	0.669	0.0416	"	0.831		80.6	26-136				
Fluoranthene	0.639	0.0416	"	0.831		76.9	33-122				
Fluorene	0.700	0.0416	"	0.831		84.3	29-123				
Hexachlorobenzene	0.643	0.0416	"	0.831		77.4	21-124				
Hexachlorobutadiene	0.662	0.0416	"	0.831		79.7	10-149				
Hexachlorocyclopentadiene	0.726	0.0416	"	0.831		87.4	10-129				
Hexachloroethane	0.603	0.0416	"	0.831		72.6	28-108				
Indeno(1,2,3-cd)pyrene	0.662	0.0416	"	0.831		79.7	10-135				
Isophorone	0.803	0.0416	"	0.831		96.7	20-132				
Naphthalene	0.639	0.0416	"	0.831		77.0	23-124				
Nitrobenzene	0.786	0.0416	"	0.831		94.6	13-132				
N-Nitrosodimethylamine	0.702	0.0416	"	0.831		84.6	11-129				
N-nitroso-di-n-propylamine	0.605	0.0416	"	0.831		72.8	24-119				
N-Nitrosodiphenylamine	0.808	0.0416	"	0.831		97.2	22-152				
Pentachlorophenol	0.658	0.0416	"	0.831		79.3	10-139				
Phenanthrene	0.630	0.0416	"	0.831		75.8	33-123				
Phenol	0.628	0.0416	"	0.831		75.6	23-115				
Pyrene	0.635	0.0416	"	0.831		76.4	24-130				
Pyridine	0.613	0.166	"	0.831		73.8	10-91				
Surrogate: SURR: 2-Fluorophenol	*1.20*		"	*1.66*		*72.0*	*20-108*				
Surrogate: SURR: Phenol-d6	*1.14*		"	*1.66*		*68.5*	*23-114*				
Surrogate: SURR: Nitrobenzene-d5	*0.662*		"	*0.831*		*79.7*	*22-108*				
Surrogate: SURR: 2-Fluorobiphenyl	*0.615*		"	*0.831*		*74.0*	*21-113*				
Surrogate: SURR: 2,4,6-Tribromophenol	*1.48*		"	*1.66*		*89.0*	*19-110*				
Surrogate: SURR: Terphenyl-d14	*0.599*		"	*0.831*		*72.1*	*24-116*				

Semivolatile Organic Compounds by GC/MS - Quality Control Data

York Analytical Laboratories, Inc.

Analyte	Result	Reporting Limit	Units	Spike Level	Source* Result	%REC	%REC Limits	Flag	RPD	RPD Limit	Flag
Batch BF51687 - EPA 3550C											
Matrix Spike (BF51687-MS1)	*Source sample: 25F1387-06 (SB-3 (10-12))							Prepared & Analyzed: 06/24/2025			
1,1-Biphenyl	0.585	0.0838	mg/kg dry	0.837	ND	69.8	10-130				
1,2,4,5-Tetrachlorobenzene	0.325	0.167	"	0.837	ND	38.8	10-133				
1,2,4-Trichlorobenzene	0.550	0.0838	"	0.837	ND	65.7	10-127				
1,2-Dichlorobenzene	0.533	0.0838	"	0.837	ND	63.7	14-111				
1,2-Diphenylhydrazine (as Azobenzene)	0.576	0.0838	"	0.837	ND	68.8	10-144				
1,3-Dichlorobenzene	0.522	0.0838	"	0.837	ND	62.3	11-111				
1,4-Dichlorobenzene	0.533	0.0838	"	0.837	ND	63.6	10-106				
2,3,4,6-Tetrachlorophenol	0.681	0.167	"	0.837	ND	81.4	30-130				
2,4,5-Trichlorophenol	0.671	0.0838	"	0.837	ND	80.2	10-127				
2,4,6-Trichlorophenol	0.599	0.0838	"	0.837	ND	71.6	10-132				
2,4-Dichlorophenol	0.520	0.0838	"	0.837	ND	62.1	10-128				
2,4-Dimethylphenol	0.557	0.0838	"	0.837	ND	66.6	10-137				
2,4-Dinitrophenol	0.595	0.167	"	0.837	ND	71.0	10-171				
2,4-Dinitrotoluene	0.593	0.0838	"	0.837	ND	70.8	16-135				
2,6-Dinitrotoluene	0.588	0.0838	"	0.837	ND	70.2	18-131				
2-Chloronaphthalene	0.570	0.0838	"	0.837	ND	68.1	10-129				
2-Chlorophenol	0.527	0.0838	"	0.837	ND	63.0	15-116				
2-Methylnaphthalene	0.485	0.0838	"	0.837	ND	57.9	10-147				
2-Methylphenol	0.510	0.0838	"	0.837	ND	61.0	10-136				
2-Nitroaniline	0.628	0.167	"	0.837	ND	75.0	10-137				
2-Nitrophenol	0.579	0.0838	"	0.837	ND	69.2	10-129				
3- & 4-Methylphenols	0.433	0.0838	"	0.837	ND	51.8	10-123				
3,3-Dichlorobenzidine	0.788	0.0838	"	0.837	ND	94.1	10-155				
3-Nitroaniline	0.628	0.167	"	0.837	ND	75.0	12-133				
4,6-Dinitro-2-methylphenol	0.788	0.167	"	0.837	ND	94.1	10-155				
4-Bromophenyl phenyl ether	0.568	0.0838	"	0.837	ND	67.8	14-128				
4-Chloro-3-methylphenol	0.571	0.0838	"	0.837	ND	68.2	10-134				
4-Chloroaniline	0.433	0.0838	"	0.837	ND	51.8	10-145				
4-Chlorophenyl phenyl ether	0.575	0.0838	"	0.837	ND	68.7	14-130				
4-Nitroaniline	0.553	0.167	"	0.837	ND	66.0	10-147				
4-Nitrophenol	0.485	0.167	"	0.837	ND	57.9	10-137				
Acenaphthene	0.514	0.0838	"	0.837	ND	61.4	10-146				
Acenaphthylene	0.571	0.0838	"	0.837	ND	68.2	10-134				
Acetophenone	0.311	0.0838	"	0.837	ND	37.1	10-116				
Aniline	0.437	0.336	"	0.837	ND	52.2	10-123				
Anthracene	0.539	0.0838	"	0.837	ND	64.4	10-142				
Atrazine	0.389	0.0838	"	0.837	ND	46.5	19-115				
Benzaldehyde	0.371	0.0838	"	0.837	ND	44.3	10-125				
Benzo(a)anthracene	0.573	0.0838	"	0.837	ND	68.5	10-158				
Benzo(a)pyrene	0.557	0.0838	"	0.837	ND	66.5	10-180				
Benzo(b)fluoranthene	0.581	0.0838	"	0.837	ND	69.4	10-200				
Benzo(g,h,i)perylene	0.551	0.0838	"	0.837	ND	65.8	10-138				
Benzo(k)fluoranthene	0.590	0.0838	"	0.837	ND	70.5	10-197				
Benzoic acid	0.130	0.0838	"	0.837	ND	15.5	10-166				
Benzyl alcohol	0.482	0.0838	"	0.837	ND	57.5	12-124				
Benzyl butyl phthalate	0.600	0.0838	"	0.837	ND	71.7	10-154				
Bis(2-chloroethoxy)methane	0.578	0.0838	"	0.837	ND	69.0	10-132				
Bis(2-chloroethyl)ether	0.559	0.0838	"	0.837	ND	66.7	10-119				
Bis(2-chloroisopropyl)ether	0.553	0.0838	"	0.837	ND	66.0	10-139				
Bis(2-ethylhexyl)phthalate	0.611	0.0838	"	0.837	ND	73.0	10-167				
Caprolactam	0.362	0.167	"	0.837	ND	43.3	10-132				

Semivolatile Organic Compounds by GC/MS - Quality Control Data

York Analytical Laboratories, Inc.

Analyte	Result	Reporting Limit	Units	Spike Level	Source* Result	%REC	%REC Limits	Flag	RPD	RPD Limit	Flag
Batch BF51687 - EPA 3550C											
Matrix Spike (BF51687-MS1)	*Source sample: 25F1387-06 (SB-3 (10-12))							Prepared & Analyzed: 06/24/2025			
Carbazole	0.514	0.0838	mg/kg dry	0.837	ND	61.4	10-167				
Chrysene	0.575	0.0838	"	0.837	ND	68.6	10-156				
Dibenzo(a,h)anthracene	0.546	0.0838	"	0.837	ND	65.2	10-137				
Dibenzofuran	0.529	0.0838	"	0.837	ND	63.2	10-147				
Diethyl phthalate	0.606	0.0838	"	0.837	ND	72.3	20-120				
Dimethyl phthalate	0.554	0.0838	"	0.837	ND	66.2	18-131				
Di-n-butyl phthalate	0.606	0.0838	"	0.837	ND	72.4	10-137				
Di-n-octyl phthalate	0.551	0.0838	"	0.837	ND	65.8	10-180				
Fluoranthene	0.539	0.0838	"	0.837	ND	64.4	10-160				
Fluorene	0.576	0.0838	"	0.837	ND	68.8	10-157				
Hexachlorobenzene	0.550	0.0838	"	0.837	ND	65.7	10-137				
Hexachlorobutadiene	0.561	0.0838	"	0.837	ND	67.0	10-132				
Hexachlorocyclopentadiene	0.554	0.0838	"	0.837	ND	66.2	10-106				
Hexachloroethane	0.504	0.0838	"	0.837	ND	60.2	10-110				
Indeno(1,2,3-cd)pyrene	0.547	0.0838	"	0.837	ND	65.3	10-144				
Isophorone	0.599	0.0838	"	0.837	ND	71.6	10-132				
Naphthalene	0.533	0.0838	"	0.837	ND	63.7	10-141				
Nitrobenzene	0.561	0.0838	"	0.837	ND	67.0	10-131				
N-Nitrosodimethylamine	0.604	0.0838	"	0.837	ND	72.1	10-126				
N-nitroso-di-n-propylamine	0.503	0.0838	"	0.837	ND	60.1	10-125				
N-Nitrosodiphenylamine	0.642	0.0838	"	0.837	ND	76.6	10-177				
Pentachlorophenol	0.524	0.0838	"	0.837	ND	62.6	10-153				
Phenanthrene	0.551	0.0838	"	0.837	ND	65.8	10-148				
Phenol	0.510	0.0838	"	0.837	ND	61.0	10-126				
Pyrene	0.565	0.0838	"	0.837	ND	67.4	10-165				
Pyridine	0.376	0.336	"	0.837	ND	44.9	10-83				
Surrogate: SURR: 2-Fluorophenol	*1.13*		"	*1.67*		*67.7*	*20-108*				
Surrogate: SURR: Phenol-d6	*1.03*		"	*1.67*		*61.7*	*23-114*				
Surrogate: SURR: Nitrobenzene-d5	*0.518*		"	*0.837*		*61.9*	*22-108*				
Surrogate: SURR: 2-Fluorobiphenyl	*0.570*		"	*0.837*		*68.1*	*21-113*				
Surrogate: SURR: 2,4,6-Tribromophenol	*1.31*		"	*1.67*		*78.5*	*19-110*				
Surrogate: SURR: Terphenyl-d14	*0.543*		"	*0.837*		*64.8*	*24-116*				

Semivolatile Organic Compounds by GC/MS - Quality Control Data

York Analytical Laboratories, Inc.

Analyte	Result	Reporting Limit	Units	Spike Level	Source* Result	%REC	%REC Limits	Flag	RPD	RPD Limit	Flag
Batch BF51687 - EPA 3550C											
Matrix Spike Dup (BF51687-MSD1)	*Source sample: 25F1387-06 (SB-3 (10-12))							Prepared & Analyzed: 06/24/2025			
1,1-Biphenyl	0.523	0.0838	mg/kg dry	0.837	ND	62.5	10-130		11.1	30	
1,2,4,5-Tetrachlorobenzene	0.303	0.167	"	0.837	ND	36.2	10-133		7.04	30	
1,2,4-Trichlorobenzene	0.527	0.0838	"	0.837	ND	63.0	10-127		4.23	30	
1,2-Dichlorobenzene	0.518	0.0838	"	0.837	ND	61.9	14-111		2.80	30	
1,2-Diphenylhydrazine (as Azobenzene)	0.429	0.0838	"	0.837	ND	51.3	10-144		29.2	30	
1,3-Dichlorobenzene	0.512	0.0838	"	0.837	ND	61.2	11-111		1.81	30	
1,4-Dichlorobenzene	0.516	0.0838	"	0.837	ND	61.6	10-106		3.19	30	
2,3,4,6-Tetrachlorophenol	0.606	0.167	"	0.837	ND	72.4	30-130		11.7	30	
2,4,5-Trichlorophenol	0.591	0.0838	"	0.837	ND	70.6	10-127		12.7	30	
2,4,6-Trichlorophenol	0.545	0.0838	"	0.837	ND	65.1	10-132		9.48	30	
2,4-Dichlorophenol	0.502	0.0838	"	0.837	ND	59.9	10-128		3.54	30	
2,4-Dimethylphenol	0.497	0.0838	"	0.837	ND	59.4	10-137		11.4	30	
2,4-Dinitrophenol	0.526	0.167	"	0.837	ND	62.8	10-171		12.3	30	
2,4-Dinitrotoluene	0.561	0.0838	"	0.837	ND	67.0	16-135		5.46	30	
2,6-Dinitrotoluene	0.563	0.0838	"	0.837	ND	67.3	18-131		4.30	30	
2-Chloronaphthalene	0.507	0.0838	"	0.837	ND	60.6	10-129		11.7	30	
2-Chlorophenol	0.527	0.0838	"	0.837	ND	63.0	15-116		0.00	30	
2-Methylnaphthalene	0.488	0.0838	"	0.837	ND	58.2	10-147		0.551	30	
2-Methylphenol	0.504	0.0838	"	0.837	ND	60.2	10-136		1.32	30	
2-Nitroaniline	0.562	0.167	"	0.837	ND	67.1	10-137		11.1	30	
2-Nitrophenol	0.569	0.0838	"	0.837	ND	68.0	10-129		1.75	30	
3- & 4-Methylphenols	0.453	0.0838	"	0.837	ND	54.2	10-123		4.53	30	
3,3-Dichlorobenzidine	0.780	0.0838	"	0.837	ND	93.1	10-155		1.03	30	
3-Nitroaniline	0.562	0.167	"	0.837	ND	67.1	12-133		11.1	30	
4,6-Dinitro-2-methylphenol	0.632	0.167	"	0.837	ND	75.4	10-155		22.0	30	
4-Bromophenyl phenyl ether	0.488	0.0838	"	0.837	ND	58.3	14-128		15.1	30	
4-Chloro-3-methylphenol	0.548	0.0838	"	0.837	ND	65.4	10-134		4.19	30	
4-Chloroaniline	0.455	0.0838	"	0.837	ND	54.3	10-145		4.83	30	
4-Chlorophenyl phenyl ether	0.466	0.0838	"	0.837	ND	55.7	14-130		21.0	30	
4-Nitroaniline	0.384	0.167	"	0.837	ND	45.9	10-147		35.9	30	Non-dir.
4-Nitrophenol	0.524	0.167	"	0.837	ND	62.6	10-137		7.83	30	
Acenaphthene	0.484	0.0838	"	0.837	ND	57.8	10-146		5.91	30	
Acenaphthylene	0.546	0.0838	"	0.837	ND	65.2	10-134		4.44	30	
Acetophenone	0.327	0.0838	"	0.837	ND	39.0	10-116		5.04	30	
Aniline	0.489	0.336	"	0.837	ND	58.4	10-123		11.3	30	
Anthracene	0.543	0.0838	"	0.837	ND	64.8	10-142		0.619	30	
Atrazine	0.362	0.0838	"	0.837	ND	43.3	19-115		7.13	30	
Benzaldehyde	0.374	0.0838	"	0.837	ND	44.7	10-125		0.898	30	
Benzo(a)anthracene	0.569	0.0838	"	0.837	ND	67.9	10-158		0.821	30	
Benzo(a)pyrene	0.599	0.0838	"	0.837	ND	71.5	10-180		7.30	30	
Benzo(b)fluoranthene	0.569	0.0838	"	0.837	ND	68.0	10-200		2.10	30	
Benzo(g,h,i)perylene	0.537	0.0838	"	0.837	ND	64.2	10-138		2.58	30	
Benzo(k)fluoranthene	0.593	0.0838	"	0.837	ND	70.9	10-197		0.566	30	
Benzoic acid	0.119	0.0838	"	0.837	ND	14.2	10-166		8.60	30	
Benzyl alcohol	0.479	0.0838	"	0.837	ND	57.2	12-124		0.558	30	
Benzyl butyl phthalate	0.593	0.0838	"	0.837	ND	70.8	10-154		1.24	30	
Bis(2-chloroethoxy)methane	0.554	0.0838	"	0.837	ND	66.2	10-132		4.26	30	
Bis(2-chloroethyl)ether	0.528	0.0838	"	0.837	ND	63.0	10-119		5.67	30	
Bis(2-chloroisopropyl)ether	0.597	0.0838	"	0.837	ND	71.4	10-139		7.80	30	
Bis(2-ethylhexyl)phthalate	0.579	0.0838	"	0.837	ND	69.2	10-167		5.29	30	
Caprolactam	0.366	0.167	"	0.837	ND	43.8	10-132		1.10	30	

Semivolatile Organic Compounds by GC/MS - Quality Control Data

York Analytical Laboratories, Inc.

Analyte	Result	Reporting Limit	Units	Spike Level	Source* Result	%REC	%REC Limits	Flag	RPD	RPD Limit	Flag
Batch BF51687 - EPA 3550C											
Matrix Spike Dup (BF51687-MSD1)	*Source sample: 25F1387-06 (SB-3 (10-12))							Prepared & Analyzed: 06/24/2025			
Carbazole	0.510	0.0838	mg/kg dry	0.837	ND	61.0	10-167		0.654	30	
Chrysene	0.575	0.0838	"	0.837	ND	68.7	10-156		0.116	30	
Dibenzo(a,h)anthracene	0.522	0.0838	"	0.837	ND	62.3	10-137		4.52	30	
Dibenzofuran	0.516	0.0838	"	0.837	ND	61.7	10-147		2.43	30	
Diethyl phthalate	0.484	0.0838	"	0.837	ND	57.8	20-120		22.2	30	
Dimethyl phthalate	0.536	0.0838	"	0.837	ND	64.0	18-131		3.32	30	
Di-n-butyl phthalate	0.496	0.0838	"	0.837	ND	59.3	10-137		19.9	30	
Di-n-octyl phthalate	0.571	0.0838	"	0.837	ND	68.2	10-180		3.46	30	
Fluoranthene	0.496	0.0838	"	0.837	ND	59.3	10-160		8.28	30	
Fluorene	0.466	0.0838	"	0.837	ND	55.7	10-157		21.1	30	
Hexachlorobenzene	0.450	0.0838	"	0.837	ND	53.8	10-137		20.0	30	
Hexachlorobutadiene	0.504	0.0838	"	0.837	ND	60.2	10-132		10.7	30	
Hexachlorocyclopentadiene	0.498	0.0838	"	0.837	ND	59.4	10-106		10.7	30	
Hexachloroethane	0.504	0.0838	"	0.837	ND	60.2	10-110		0.133	30	
Indeno(1,2,3-cd)pyrene	0.532	0.0838	"	0.837	ND	63.5	10-144		2.73	30	
Isophorone	0.562	0.0838	"	0.837	ND	67.1	10-132		6.46	30	
Naphthalene	0.528	0.0838	"	0.837	ND	63.1	10-141		0.883	30	
Nitrobenzene	0.578	0.0838	"	0.837	ND	69.0	10-131		3.06	30	
N-Nitrosodimethylamine	0.599	0.0838	"	0.837	ND	71.5	10-126		0.780	30	
N-nitroso-di-n-propylamine	0.508	0.0838	"	0.837	ND	60.6	10-125		0.928	30	
N-Nitrosodiphenylamine	0.531	0.0838	"	0.837	ND	63.4	10-177		18.8	30	
Pentachlorophenol	0.506	0.0838	"	0.837	ND	60.4	10-153		3.51	30	
Phenanthrene	0.539	0.0838	"	0.837	ND	64.3	10-148		2.34	30	
Phenol	0.502	0.0838	"	0.837	ND	60.0	10-126		1.59	30	
Pyrene	0.616	0.0838	"	0.837	ND	73.5	10-165		8.63	30	
Pyridine	0.390	0.336	"	0.837	ND	46.6	10-83		3.67	30	
Surrogate: SURR: 2-Fluorophenol	*1.13*		"	*1.67*		*67.3*	*20-108*				
Surrogate: SURR: Phenol-d6	*1.03*		"	*1.67*		*61.2*	*23-114*				
Surrogate: SURR: Nitrobenzene-d5	*0.549*		"	*0.837*		*65.6*	*22-108*				
Surrogate: SURR: 2-Fluorobiphenyl	*0.502*		"	*0.837*		*60.0*	*21-113*				
Surrogate: SURR: 2,4,6-Tribromophenol	*1.18*		"	*1.67*		*70.3*	*19-110*				
Surrogate: SURR: Terphenyl-d14	*0.588*		"	*0.837*		*70.2*	*24-116*				

Analyte	Result	Reporting Limit	Units	Spike Level	Source* Result	%REC	%REC Limits	Flag	RPD	RPD Limit	Flag
Batch BF51724 - EPA 3550C											
Blank (BF51724-BLK1)											
1,1-Biphenyl	ND	0.0417	mg/kg wet								
1,2,4,5-Tetrachlorobenzene	ND	0.0833	"								
1,2,4-Trichlorobenzene	ND	0.0417	"								
1,2-Dichlorobenzene	ND	0.0417	"								
1,2-Diphenylhydrazine (as Azobenzene)	ND	0.0417	"								
1,3-Dichlorobenzene	ND	0.0417	"								
1,4-Dichlorobenzene	ND	0.0417	"								
2,3,4,6-Tetrachlorophenol	ND	0.0833	"								
2,4,5-Trichlorophenol	ND	0.0417	"								
2,4,6-Trichlorophenol	ND	0.0417	"								
2,4-Dichlorophenol	ND	0.0417	"								
2,4-Dimethylphenol	ND	0.0417	"								
2,4-Dinitrophenol	ND	0.0833	"								
2,4-Dinitrotoluene	ND	0.0417	"								
2,6-Dinitrotoluene	ND	0.0417	"								
2-Chloronaphthalene	ND	0.0417	"								
2-Chlorophenol	ND	0.0417	"								
2-Methylnaphthalene	ND	0.0417	"								
2-Methylphenol	ND	0.0417	"								
2-Nitroaniline	ND	0.0833	"								
2-Nitrophenol	ND	0.0417	"								
3- & 4-Methylphenols	ND	0.0417	"								
3,3-Dichlorobenzidine	ND	0.0417	"								
3-Nitroaniline	ND	0.0833	"								
4,6-Dinitro-2-methylphenol	ND	0.0833	"								
4-Bromophenyl phenyl ether	ND	0.0417	"								
4-Chloro-3-methylphenol	ND	0.0417	"								
4-Chloroaniline	ND	0.0417	"								
4-Chlorophenyl phenyl ether	ND	0.0417	"								
4-Nitroaniline	ND	0.0833	"								
4-Nitrophenol	ND	0.0833	"								
Acenaphthene	ND	0.0417	"								
Acenaphthylene	ND	0.0417	"								
Acetophenone	ND	0.0417	"								
Aniline	ND	0.167	"								
Anthracene	ND	0.0417	"								
Atrazine	ND	0.0417	"								
Benzaldehyde	ND	0.0417	"								
Benzidine	ND	0.167	"								
Benzo(a)anthracene	ND	0.0417	"								
Benzo(a)pyrene	ND	0.0417	"								
Benzo(b)fluoranthene	ND	0.0417	"								
Benzo(g,h,i)perylene	ND	0.0417	"								
Benzo(k)fluoranthene	ND	0.0417	"								
Benzoic acid	ND	0.0417	"								
Benzyl alcohol	ND	0.0417	"								
Benzyl butyl phthalate	ND	0.0417	"								
Bis(2-chloroethoxy)methane	ND	0.0417	"								
Bis(2-chloroethyl)ether	ND	0.0417	"								
Bis(2-chloroisopropyl)ether	ND	0.0417	"								
Bis(2-ethylhexyl)phthalate	0.0370	0.0417	"								

Prepared: 06/24/2025 Analyzed: 06/25/2025

Semivolatile Organic Compounds by GC/MS - Quality Control Data

York Analytical Laboratories, Inc.

Analyte	Result	Reporting Limit	Units	Spike Level	Source* Result	%REC	%REC Limits	Flag	RPD	RPD Limit	Flag
Batch BF51724 - EPA 3550C											
Blank (BF51724-BLK1)											
Prepared: 06/24/2025 Analyzed: 06/25/2025											
Caprolactam	ND	0.0833	mg/kg wet								
Carbazole	ND	0.0417	"								
Chrysene	ND	0.0417	"								
Dibenzo(a,h)anthracene	ND	0.0417	"								
Dibenzofuran	ND	0.0417	"								
Diethyl phthalate	ND	0.0417	"								
Dimethyl phthalate	ND	0.0417	"								
Di-n-butyl phthalate	ND	0.0417	"								
Di-n-octyl phthalate	ND	0.0417	"								
Fluoranthene	ND	0.0417	"								
Fluorene	ND	0.0417	"								
Hexachlorobenzene	ND	0.0417	"								
Hexachlorobutadiene	ND	0.0417	"								
Hexachlorocyclopentadiene	ND	0.0417	"								
Hexachloroethane	ND	0.0417	"								
Indeno(1,2,3-cd)pyrene	ND	0.0417	"								
Isophorone	ND	0.0417	"								
Naphthalene	ND	0.0417	"								
Nitrobenzene	ND	0.0417	"								
N-Nitrosodimethylamine	ND	0.0417	"								
N-nitroso-di-n-propylamine	ND	0.0417	"								
N-Nitrosodiphenylamine	ND	0.0417	"								
Pentachlorophenol	ND	0.0417	"								
Phenanthrene	ND	0.0417	"								
Phenol	ND	0.0417	"								
Pyrene	ND	0.0417	"								
Pyridine	ND	0.167	"								
Surrogate: SURR: 2-Fluorophenol	*0.473*		"	*1.67*		*28.4*	*20-108*				
Surrogate: SURR: Phenol-d6	*0.388*		"	*1.67*		*23.3*	*23-114*				
Surrogate: SURR: Nitrobenzene-d5	*0.194*		"	*0.833*		*23.3*	*22-108*				
Surrogate: SURR: 2-Fluorobiphenyl	*0.220*		"	*0.833*		*26.4*	*21-113*				
Surrogate: SURR: 2,4,6-Tribromophenol	*0.614*		"	*1.67*		*36.8*	*19-110*				
Surrogate: SURR: Terphenyl-d14	*0.243*		"	*0.833*		*29.1*	*24-116*				

Analyte	Result	Reporting Limit	Units	Spike Level	Source* Result	%REC	%REC Limits	Flag	RPD	RPD Limit	Flag
Batch BF51724 - EPA 3550C											
LCS (BF51724-BS1)								Prepared: 06/24/2025 Analyzed: 06/25/2025			
1,1-Biphenyl	0.774	0.0417	mg/kg wet	0.833		92.9	18-111				
1,2,4,5-Tetrachlorobenzene	0.567	0.0833	"	0.833		68.0	21-131				
1,2,4-Trichlorobenzene	0.868	0.0417	"	0.833		104	10-140				
1,2-Dichlorobenzene	0.787	0.0417	"	0.833		94.4	34-108				
1,2-Diphenylhydrazine (as Azobenzene)	0.687	0.0417	"	0.833		82.4	17-137				
1,3-Dichlorobenzene	0.788	0.0417	"	0.833		94.5	33-110				
1,4-Dichlorobenzene	0.770	0.0417	"	0.833		92.4	32-104				
2,3,4,6-Tetrachlorophenol	0.996	0.0833	"	0.833		120	30-130				
2,4,5-Trichlorophenol	0.966	0.0417	"	0.833		116	27-118				
2,4,6-Trichlorophenol	0.904	0.0417	"	0.833		109	31-120				
2,4-Dichlorophenol	0.905	0.0417	"	0.833		109	20-127				
2,4-Dimethylphenol	0.961	0.0417	"	0.833		115	14-132				
2,4-Dinitrophenol	1.31	0.0833	"	0.833		157	10-171				
2,4-Dinitrotoluene	0.899	0.0417	"	0.833		108	34-131				
2,6-Dinitrotoluene	0.903	0.0417	"	0.833		108	31-128				
2-Chloronaphthalene	0.820	0.0417	"	0.833		98.4	31-117				
2-Chlorophenol	0.828	0.0417	"	0.833		99.4	33-113				
2-Methylnaphthalene	0.752	0.0417	"	0.833		90.3	12-138				
2-Methylphenol	0.776	0.0417	"	0.833		93.2	10-136				
2-Nitroaniline	0.910	0.0833	"	0.833		109	27-132				
2-Nitrophenol	0.859	0.0417	"	0.833		103	17-129				
3- & 4-Methylphenols	0.687	0.0417	"	0.833		82.5	29-103				
3,3-Dichlorobenzidine	0.757	0.0417	"	0.833		90.8	22-149				
3-Nitroaniline	0.756	0.0833	"	0.833		90.7	20-133				
4,6-Dinitro-2-methylphenol	1.04	0.0833	"	0.833		124	10-143				
4-Bromophenyl phenyl ether	0.837	0.0417	"	0.833		100	29-120				
4-Chloro-3-methylphenol	0.844	0.0417	"	0.833		101	24-129				
4-Chloroaniline	0.555	0.0417	"	0.833		66.6	10-132				
4-Chlorophenyl phenyl ether	0.824	0.0417	"	0.833		98.9	27-124				
4-Nitroaniline	0.785	0.0833	"	0.833		94.2	16-128				
4-Nitrophenol	0.598	0.0833	"	0.833		71.7	10-141				
Acenaphthene	0.776	0.0417	"	0.833		93.1	30-121				
Acenaphthylene	0.845	0.0417	"	0.833		101	30-115				
Acetophenone	0.524	0.0417	"	0.833		62.8	20-112				
Aniline	0.314	0.167	"	0.833		37.7	10-119				
Anthracene	0.870	0.0417	"	0.833		104	34-118				
Atrazine	0.654	0.0417	"	0.833		78.4	26-112				
Benzaldehyde	0.577	0.0417	"	0.833		69.3	21-100				
Benzo(a)anthracene	0.881	0.0417	"	0.833		106	32-122				
Benzo(a)pyrene	0.887	0.0417	"	0.833		106	29-133				
Benzo(b)fluoranthene	0.886	0.0417	"	0.833		106	25-133				
Benzo(g,h,i)perylene	0.916	0.0417	"	0.833		110	10-143				
Benzo(k)fluoranthene	0.931	0.0417	"	0.833		112	25-128				
Benzoic acid	1.35	0.0417	"	0.833		162	10-140	High Bias			
Benzyl alcohol	0.761	0.0417	"	0.833		91.4	30-115				
Benzyl butyl phthalate	0.878	0.0417	"	0.833		105	26-126				
Bis(2-chloroethoxy)methane	0.759	0.0417	"	0.833		91.1	19-132				
Bis(2-chloroethyl)ether	0.682	0.0417	"	0.833		81.9	19-125				
Bis(2-chloroisopropyl)ether	0.589	0.0417	"	0.833		70.7	20-135				
Bis(2-ethylhexyl)phthalate	0.925	0.0417	"	0.833		111	10-155				
Caprolactam	0.703	0.0833	"	0.833		84.4	10-127				

Semivolatile Organic Compounds by GC/MS - Quality Control Data

York Analytical Laboratories, Inc.

Analyte	Result	Reporting Limit	Units	Spike Level	Source* Result	%REC	%REC Limits	Flag	RPD	RPD Limit	Flag
Batch BF51724 - EPA 3550C											
LCS (BF51724-BS1)								Prepared: 06/24/2025 Analyzed: 06/25/2025			
Carbazole	0.859	0.0417	mg/kg wet	0.833		103	35-123				
Chrysene	0.901	0.0417	"	0.833		108	32-123				
Dibenzo(a,h)anthracene	0.872	0.0417	"	0.833		105	10-136				
Dibenzofuran	0.826	0.0417	"	0.833		99.1	29-121				
Diethyl phthalate	0.814	0.0417	"	0.833		97.7	34-116				
Dimethyl phthalate	0.839	0.0417	"	0.833		101	35-124				
Di-n-butyl phthalate	0.863	0.0417	"	0.833		104	31-116				
Di-n-octyl phthalate	0.869	0.0417	"	0.833		104	26-136				
Fluoranthene	0.833	0.0417	"	0.833		100	33-122				
Fluorene	0.841	0.0417	"	0.833		101	29-123				
Hexachlorobenzene	0.691	0.0417	"	0.833		82.9	21-124				
Hexachlorobutadiene	0.828	0.0417	"	0.833		99.3	10-149				
Hexachlorocyclopentadiene	0.506	0.0417	"	0.833		60.7	10-129				
Hexachloroethane	0.723	0.0417	"	0.833		86.7	28-108				
Indeno(1,2,3-cd)pyrene	0.864	0.0417	"	0.833		104	10-135				
Isophorone	0.734	0.0417	"	0.833		88.1	20-132				
Naphthalene	0.820	0.0417	"	0.833		98.4	23-124				
Nitrobenzene	0.680	0.0417	"	0.833		81.6	13-132				
N-Nitrosodimethylamine	0.535	0.0417	"	0.833		64.2	11-129				
N-nitroso-di-n-propylamine	0.626	0.0417	"	0.833		75.1	24-119				
N-Nitrosodiphenylamine	0.931	0.0417	"	0.833		112	22-152				
Pentachlorophenol	2.06	0.0417	"	0.833		248	10-139	High Bias			
Phenanthrene	0.843	0.0417	"	0.833		101	33-123				
Phenol	0.727	0.0417	"	0.833		87.2	23-115				
Pyrene	0.890	0.0417	"	0.833		107	24-130				
Pyridine	0.466	0.167	"	0.833		56.0	10-91				
Surrogate: SURR: 2-Fluorophenol	*1.91*		"	*1.67*		*114*	*20-108*				
Surrogate: SURR: Phenol-d6	*1.75*		"	*1.67*		*105*	*23-114*				
Surrogate: SURR: Nitrobenzene-d5	*0.808*		"	*0.833*		*97.0*	*22-108*				
Surrogate: SURR: 2-Fluorobiphenyl	*0.940*		"	*0.833*		*113*	*21-113*				
Surrogate: SURR: 2,4,6-Tribromophenol	*2.68*		"	*1.67*		*161*	*19-110*				
Surrogate: SURR: Terphenyl-d14	*1.04*		"	*0.833*		*124*	*24-116*				

Analyte	Result	Reporting Limit	Units	Spike Level	Source* Result	%REC	%REC Limits	Flag	RPD	RPD Limit	Flag
Batch BF51753 - EPA 3550C											
Blank (BF51753-BLK1)											
1,1-Biphenyl	ND	0.0416	mg/kg wet								
1,2,4,5-Tetrachlorobenzene	ND	0.0830	"								
1,2,4-Trichlorobenzene	ND	0.0416	"								
1,2-Dichlorobenzene	ND	0.0416	"								
1,2-Diphenylhydrazine (as Azobenzene)	ND	0.0416	"								
1,3-Dichlorobenzene	ND	0.0416	"								
1,4-Dichlorobenzene	ND	0.0416	"								
2,3,4,6-Tetrachlorophenol	ND	0.0830	"								
2,4,5-Trichlorophenol	ND	0.0416	"								
2,4,6-Trichlorophenol	ND	0.0416	"								
2,4-Dichlorophenol	ND	0.0416	"								
2,4-Dimethylphenol	ND	0.0416	"								
2,4-Dinitrophenol	ND	0.0830	"								
2,4-Dinitrotoluene	ND	0.0416	"								
2,6-Dinitrotoluene	ND	0.0416	"								
2-Chloronaphthalene	ND	0.0416	"								
2-Chlorophenol	ND	0.0416	"								
2-Methylnaphthalene	ND	0.0416	"								
2-Methylphenol	ND	0.0416	"								
2-Nitroaniline	ND	0.0830	"								
2-Nitrophenol	ND	0.0416	"								
3- & 4-Methylphenols	ND	0.0416	"								
3,3-Dichlorobenzidine	ND	0.0416	"								
3-Nitroaniline	ND	0.0830	"								
4,6-Dinitro-2-methylphenol	ND	0.0830	"								
4-Bromophenyl phenyl ether	ND	0.0416	"								
4-Chloro-3-methylphenol	ND	0.0416	"								
4-Chloroaniline	ND	0.0416	"								
4-Chlorophenyl phenyl ether	ND	0.0416	"								
4-Nitroaniline	ND	0.0830	"								
4-Nitrophenol	ND	0.0830	"								
Acenaphthene	ND	0.0416	"								
Acenaphthylene	ND	0.0416	"								
Acetophenone	ND	0.0416	"								
Aniline	ND	0.166	"								
Anthracene	ND	0.0416	"								
Atrazine	ND	0.0416	"								
Benzaldehyde	ND	0.0416	"								
Benzidine	ND	0.166	"								
Benzo(a)anthracene	ND	0.0416	"								
Benzo(a)pyrene	ND	0.0416	"								
Benzo(b)fluoranthene	ND	0.0416	"								
Benzo(g,h,i)perylene	ND	0.0416	"								
Benzo(k)fluoranthene	ND	0.0416	"								
Benzoic acid	ND	0.0416	"								
Benzyl alcohol	ND	0.0416	"								
Benzyl butyl phthalate	ND	0.0416	"								
Bis(2-chloroethoxy)methane	ND	0.0416	"								
Bis(2-chloroethyl)ether	ND	0.0416	"								
Bis(2-chloroisopropyl)ether	ND	0.0416	"								
Bis(2-ethylhexyl)phthalate	ND	0.0416	"								

Prepared & Analyzed: 06/25/2025

Semivolatile Organic Compounds by GC/MS - Quality Control Data

York Analytical Laboratories, Inc.

Analyte	Result	Reporting Limit	Units	Spike Level	Source* Result	%REC	%REC Limits	Flag	RPD	RPD Limit	Flag
Batch BF51753 - EPA 3550C											
Blank (BF51753-BLK1)											
Prepared & Analyzed: 06/25/2025											
Caprolactam	ND	0.0830	mg/kg wet								
Carbazole	ND	0.0416	"								
Chrysene	ND	0.0416	"								
Dibenzo(a,h)anthracene	ND	0.0416	"								
Dibenzofuran	ND	0.0416	"								
Diethyl phthalate	ND	0.0416	"								
Dimethyl phthalate	ND	0.0416	"								
Di-n-butyl phthalate	ND	0.0416	"								
Di-n-octyl phthalate	ND	0.0416	"								
Fluoranthene	ND	0.0416	"								
Fluorene	ND	0.0416	"								
Hexachlorobenzene	ND	0.0416	"								
Hexachlorobutadiene	ND	0.0416	"								
Hexachlorocyclopentadiene	ND	0.0416	"								
Hexachloroethane	ND	0.0416	"								
Indeno(1,2,3-cd)pyrene	ND	0.0416	"								
Isophorone	ND	0.0416	"								
Naphthalene	ND	0.0416	"								
Nitrobenzene	ND	0.0416	"								
N-Nitrosodimethylamine	ND	0.0416	"								
N-nitroso-di-n-propylamine	ND	0.0416	"								
N-Nitrosodiphenylamine	ND	0.0416	"								
Pentachlorophenol	ND	0.0416	"								
Phenanthrene	ND	0.0416	"								
Phenol	ND	0.0416	"								
Pyrene	ND	0.0416	"								
Pyridine	ND	0.166	"								
Surrogate: SURR: 2-Fluorophenol	*1.33*		"	*1.66*		*80.0*	*20-108*				
Surrogate: SURR: Phenol-d6	*0.908*		"	*1.66*		*54.7*	*23-114*				
Surrogate: SURR: Nitrobenzene-d5	*0.668*		"	*0.831*		*80.4*	*22-108*				
Surrogate: SURR: 2-Fluorobiphenyl	*0.524*		"	*0.831*		*63.1*	*21-113*				
Surrogate: SURR: 2,4,6-Tribromophenol	*1.07*		"	*1.66*		*64.3*	*19-110*				
Surrogate: SURR: Terphenyl-d14	*0.716*		"	*0.831*		*86.2*	*24-116*				

Semivolatile Organic Compounds by GC/MS - Quality Control Data

York Analytical Laboratories, Inc.

Analyte	Result	Reporting Limit	Units	Spike Level	Source* Result	%REC	%REC Limits	Flag	RPD	RPD Limit	Flag
Batch BF51753 - EPA 3550C											
LCS (BF51753-BS1)								Prepared & Analyzed: 06/25/2025			
1,1-Biphenyl	0.538	0.0416	mg/kg wet	0.831		64.8	18-111				
1,2,4,5-Tetrachlorobenzene	0.567	0.0830	"	0.831		68.2	21-131				
1,2,4-Trichlorobenzene	0.707	0.0416	"	0.831		85.2	10-140				
1,2-Dichlorobenzene	0.587	0.0416	"	0.831		70.7	34-108				
1,2-Diphenylhydrazine (as Azobenzene)	0.579	0.0416	"	0.831		69.8	17-137				
1,3-Dichlorobenzene	0.558	0.0416	"	0.831		67.2	33-110				
1,4-Dichlorobenzene	0.550	0.0416	"	0.831		66.2	32-104				
2,3,4,6-Tetrachlorophenol	0.396	0.0830	"	0.831		47.6	30-130				
2,4,5-Trichlorophenol	0.544	0.0416	"	0.831		65.4	27-118				
2,4,6-Trichlorophenol	0.704	0.0416	"	0.831		84.7	31-120				
2,4-Dichlorophenol	0.646	0.0416	"	0.831		77.8	20-127				
2,4-Dimethylphenol	ND	0.0416	"	0.831			14-132	Low Bias			
2,4-Dinitrophenol	ND	0.0830	"	0.831			10-171	Low Bias			
2,4-Dinitrotoluene	0.627	0.0416	"	0.831		75.4	34-131				
2,6-Dinitrotoluene	0.677	0.0416	"	0.831		81.6	31-128				
2-Chloronaphthalene	0.564	0.0416	"	0.831		67.9	31-117				
2-Chlorophenol	0.578	0.0416	"	0.831		69.6	33-113				
2-Methylnaphthalene	0.601	0.0416	"	0.831		72.4	12-138				
2-Methylphenol	0.563	0.0416	"	0.831		67.8	10-136				
2-Nitroaniline	0.586	0.0830	"	0.831		70.5	27-132				
2-Nitrophenol	0.557	0.0416	"	0.831		67.1	17-129				
3- & 4-Methylphenols	0.447	0.0416	"	0.831		53.8	29-103				
3,3-Dichlorobenzidine	0.427	0.0416	"	0.831		51.4	22-149				
3-Nitroaniline	0.504	0.0830	"	0.831		60.6	20-133				
4,6-Dinitro-2-methylphenol	0.143	0.0830	"	0.831		17.2	10-143				
4-Bromophenyl phenyl ether	0.597	0.0416	"	0.831		71.9	29-120				
4-Chloro-3-methylphenol	0.750	0.0416	"	0.831		90.4	24-129				
4-Chloroaniline	0.455	0.0416	"	0.831		54.8	10-132				
4-Chlorophenyl phenyl ether	0.678	0.0416	"	0.831		81.6	27-124				
4-Nitroaniline	ND	0.0830	"	0.831			16-128	Low Bias			
4-Nitrophenol	1.18	0.0830	"	0.831		142	10-141	High Bias			
Acenaphthene	0.508	0.0416	"	0.831		61.2	30-121				
Acenaphthylene	0.594	0.0416	"	0.831		71.6	30-115				
Acetophenone	0.568	0.0416	"	0.831		68.4	20-112				
Aniline	0.555	0.166	"	0.831		66.9	10-119				
Anthracene	0.584	0.0416	"	0.831		70.3	34-118				
Atrazine	0.689	0.0416	"	0.831		82.9	26-112				
Benzaldehyde	0.602	0.0416	"	0.831		72.4	21-100				
Benzo(a)anthracene	0.626	0.0416	"	0.831		75.3	32-122				
Benzo(a)pyrene	0.680	0.0416	"	0.831		81.9	29-133				
Benzo(b)fluoranthene	0.588	0.0416	"	0.831		70.8	25-133				
Benzo(g,h,i)perylene	0.638	0.0416	"	0.831		76.8	10-143				
Benzo(k)fluoranthene	0.739	0.0416	"	0.831		89.0	25-128				
Benzoic acid	0.381	0.0416	"	0.831		45.9	10-140				
Benzyl alcohol	0.555	0.0416	"	0.831		66.8	30-115				
Benzyl butyl phthalate	0.689	0.0416	"	0.831		83.0	26-126				
Bis(2-chloroethoxy)methane	0.546	0.0416	"	0.831		65.7	19-132				
Bis(2-chloroethyl)ether	0.598	0.0416	"	0.831		72.0	19-125				
Bis(2-chloroisopropyl)ether	0.407	0.0416	"	0.831		49.0	20-135				
Bis(2-ethylhexyl)phthalate	0.696	0.0416	"	0.831		83.8	10-155				
Caprolactam	ND	0.0830	"	0.831			10-127	Low Bias			

Semivolatile Organic Compounds by GC/MS - Quality Control Data

York Analytical Laboratories, Inc.

Analyte	Result	Reporting Limit	Units	Spike Level	Source* Result	%REC	%REC Limits	Flag	RPD	RPD Limit	Flag
Batch BF51753 - EPA 3550C											
LCS (BF51753-BS1)								Prepared & Analyzed: 06/25/2025			
Carbazole	0.567	0.0416	mg/kg wet	0.831		68.3	35-123				
Chrysene	0.690	0.0416	"	0.831		83.0	32-123				
Dibenzo(a,h)anthracene	0.734	0.0416	"	0.831		88.4	10-136				
Dibenzofuran	0.587	0.0416	"	0.831		70.6	29-121				
Diethyl phthalate	0.687	0.0416	"	0.831		82.7	34-116				
Dimethyl phthalate	0.669	0.0416	"	0.831		80.5	35-124				
Di-n-butyl phthalate	0.639	0.0416	"	0.831		77.0	31-116				
Di-n-octyl phthalate	0.674	0.0416	"	0.831		81.2	26-136				
Fluoranthene	0.575	0.0416	"	0.831		69.2	33-122				
Fluorene	0.617	0.0416	"	0.831		74.2	29-123				
Hexachlorobenzene	0.699	0.0416	"	0.831		84.2	21-124				
Hexachlorobutadiene	0.892	0.0416	"	0.831		107	10-149				
Hexachlorocyclopentadiene	0.0209	0.0416	"	0.831		2.52	10-129	Low Bias			
Hexachloroethane	0.685	0.0416	"	0.831		82.5	28-108				
Indeno(1,2,3-cd)pyrene	0.865	0.0416	"	0.831		104	10-135				
Isophorone	0.742	0.0416	"	0.831		89.3	20-132				
Naphthalene	0.608	0.0416	"	0.831		73.2	23-124				
Nitrobenzene	0.678	0.0416	"	0.831		81.7	13-132				
N-Nitrosodimethylamine	0.732	0.0416	"	0.831		88.1	11-129				
N-nitroso-di-n-propylamine	0.624	0.0416	"	0.831		75.1	24-119				
N-Nitrosodiphenylamine	0.500	0.0416	"	0.831		60.2	22-152				
Pentachlorophenol	ND	0.0416	"	0.831			10-139	Low Bias			
Phenanthrene	0.560	0.0416	"	0.831		67.4	33-123				
Phenol	0.727	0.0416	"	0.831		87.6	23-115				
Pyrene	0.628	0.0416	"	0.831		75.6	24-130				
Pyridine	0.594	0.166	"	0.831		71.6	10-91				
Surrogate: SURR: 2-Fluorophenol	*1.35*		*"*	*1.66*		*81.2*	*20-108*				
Surrogate: SURR: Phenol-d6	*1.23*		*"*	*1.66*		*74.1*	*23-114*				
Surrogate: SURR: Nitrobenzene-d5	*0.728*		*"*	*0.831*		*87.7*	*22-108*				
Surrogate: SURR: 2-Fluorobiphenyl	*0.573*		*"*	*0.831*		*69.0*	*21-113*				
Surrogate: SURR: 2,4,6-Tribromophenol	*1.04*		*"*	*1.66*		*62.8*	*19-110*				
Surrogate: SURR: Terphenyl-d14	*0.649*		*"*	*0.831*		*78.2*	*24-116*				

Semivolatile Organic Compounds by GC/MS/SIM - Quality Control Data

York Analytical Laboratories, Inc.

Analyte	Result	Reporting Limit	Units	Spike Level	Source* Result	%REC	%REC Limits	Flag	RPD	RPD Limit	Flag
Batch BF51726 - EPA 3550C											
Blank (BF51726-BLK1)											Prepared: 06/24/2025 Analyzed: 06/27/2025
1,4-Dioxane	ND	20.0	ug/kg								
Surrogate: 1,4-Dioxane-d8	*630*		*"*	*500*		*126*	*39-127.5*				
LCS (BF51726-BS1)											Prepared: 06/24/2025 Analyzed: 06/27/2025
1,4-Dioxane	483	20.0	ug/kg	500		96.6	40-130				
Surrogate: 1,4-Dioxane-d8	*550*		*"*	*500*		*110*	*39-127.5*				

PFAS Target compounds by LC/MS-MS - Quality Control Data

York Analytical Laboratories, Inc.

Analyte	Result	Reporting Limit	Units	Spike Level	Source* Result	%REC	%REC Limits	Flag	RPD	RPD Limit	Flag
Batch BF51671 - EPA 1633 Prep											
Blank (BF51671-BLK1)											
Prepared: 06/24/2025 Analyzed: 06/25/2025											
Perfluorobutanesulfonic acid (PFBS)	ND	1.77	ng/L								
Perfluorohexanoic acid (PFHxA)	ND	2.00	"								
Perfluoroheptanoic acid (PFHpA)	ND	2.00	"								
Perfluorohexanesulfonic acid (PFHxS)	ND	1.83	"								
Perfluorooctanoic acid (PFOA)	ND	2.00	"								
Perfluorooctanesulfonic acid (PFOS)	ND	1.86	"								
Perfluorononanoic acid (PFNA)	ND	2.00	"								
Perfluorodecanoic acid (PFDA)	ND	2.00	"								
Perfluoroundecanoic acid (PFUnA)	ND	2.00	"								
Perfluorododecanoic acid (PFDoA)	ND	2.00	"								
Perfluorotridecanoic acid (PFTrDA)	ND	2.00	"								
Perfluorotetradecanoic acid (PFTA)	ND	2.00	"								
N-MeFOSAA	ND	2.00	"								
N-EtFOSAA	ND	2.00	"								
Perfluoropentanoic acid (PFPeA)	ND	4.00	"								
Perfluoro-1-octanesulfonamide (FOSA)	ND	2.00	"								
Perfluoro-1-heptanesulfonic acid (PFHpS)	ND	1.91	"								
Perfluoro-1-decanesulfonic acid (PFDS)	ND	1.93	"								
1H,1H,2H,2H-Perfluorooctanesulfonic acid (6:2 F	ND	7.60	"								
1H,1H,2H,2H-Perfluorodecanesulfonic acid (8:2 F	ND	7.68	"								
Perfluoro-n-butanoic acid (PFBA)	ND	8.00	"								
Perfluoro(2-ethoxyethane)sulfonic acid (PFEESA)	ND	3.56	"								
Perfluoro-3,6-dioxaheptanoic acid (NFDHA)	ND	4.00	"								
Perfluoro-4-oxapentanoic acid (PFMPA)	ND	4.00	"								
Perfluoro-5-oxahexanoic acid (PFMBA)	ND	4.00	"								
Perfluoro-1-pentanesulfonate (PFPeS)	ND	1.88	"								
1H,1H,2H,2H-Perfluorohexanesulfonic acid (4:2 F	ND	7.50	"								
HFPO-DA (Gen-X)	ND	8.00	"								
11CL-PF3OUdS	ND	7.56	"								
9CL-PF3ONS	ND	7.48	"								
ADONA	ND	7.56	"								
Perfluorododecanesulfonic acid (PFDoS)	ND	1.94	"								
Perfluoro-1-nonanesulfonic acid (PFNS)	ND	1.92	"								
3-Perfluoropropyl propanoic acid (FPrPA)	ND	5.00	"								
3-Perfluoropentyl propanoic acid (FPePA)	ND	25.0	"								
3-Perfluoroheptyl propanoic acid (FHpPA)	ND	25.0	"								
N-MeFOSE	ND	20.0	"								
N-MeFOSA	ND	2.00	"								
N-EtFOSE	ND	20.0	"								
N-EtFOSA	ND	2.00	"								
Surrogate: M3PFBS	*28.1*		*"*	*23.3*		*121*	*25-150*				
Surrogate: M5PFHxA	*38.6*		*"*	*25.0*		*154*	*25-150*				
Surrogate: M4PFHpA	*21.4*		*"*	*25.0*		*85.7*	*25-150*				
Surrogate: M3PFHxS	*25.4*		*"*	*23.7*		*107*	*25-150*				
Surrogate: Perfluoro-n-[13C8]octanoic acid (M8PFOA)	*26.2*		*"*	*25.0*		*105*	*25-150*				
Surrogate: M6PFDA	*16.8*		*"*	*12.5*		*134*	*25-150*				
Surrogate: M7PFUdA	*18.1*		*"*	*12.5*		*144*	*25-150*				
Surrogate: Perfluoro-n-[1,2-13C2]dodecanoic acid (MPFDoA)	*16.0*		*"*	*12.5*		*128*	*25-150*				
Surrogate: M2PFTeDA	*15.0*		*"*	*12.5*		*120*	*10-150*				

PFAS Target compounds by LC/MS-MS - Quality Control Data

York Analytical Laboratories, Inc.

Analyte	Result	Reporting Limit	Units	Spike Level	Source* Result	%REC	%REC Limits	Flag	RPD	RPD Limit	Flag
Batch BF51671 - EPA 1633 Prep											
Blank (BF51671-BLK1)								Prepared: 06/24/2025 Analyzed: 06/25/2025			
Surrogate: Perfluoro-n-[13C4]butanoic acid (MPFBA)	*2.18*		*ng/L*	*100*		*2.18*	*25-150*				
Surrogate: Perfluoro-1-[13C8]octanesulfonic acid (M8PFOS)	*25.8*		*"*	*24.0*		*108*	*25-150*				
Surrogate: Perfluoro-n-[13C5]pentanoic acid (M5PFPeA)	*60.6*		*"*	*50.0*		*121*	*25-150*				
Surrogate: Perfluoro-1-[13C8]octanesulfonamide (M8FOSA)	*25.9*		*"*	*25.0*		*104*	*10-150*				
Surrogate: d3-N-MeFOSAA	*33.5*		*"*	*50.0*		*67.1*	*25-150*				
Surrogate: d5-N-EtFOSAA	*55.2*		*"*	*50.0*		*110*	*25-150*				
Surrogate: M2-6:2 FTS	*40.3*		*"*	*47.6*		*84.8*	*25-200*				
Surrogate: M2-8:2 FTS	*42.0*		*"*	*48.0*		*87.5*	*25-200*				
Surrogate: M9PFNA	*14.2*		*"*	*12.5*		*114*	*25-150*				
Surrogate: M2-4:2 FTS	*52.1*		*"*	*46.9*		*111*	*25-150*				
Surrogate: d-N-MeFOSA	*18.7*		*"*	*25.0*		*74.7*	*25-150*				
Surrogate: d-N-EtFOSA	*16.2*		*"*	*25.0*		*64.6*	*25-150*				
Surrogate: M3HFPO-DA	*167*		*"*	*100*		*167*	*25-150*				
Surrogate: d9-N-EtFOSE	*145*		*"*	*250*		*58.2*	*25-150*				
Surrogate: d7-N-MeFOSE	*187*		*"*	*250*		*75.0*	*25-150*				
LCS (BF51671-BS1)								Prepared: 06/24/2025 Analyzed: 06/25/2025			
Perfluorobutanesulfonic acid (PFBS)	42.9	1.77	ng/L	35.4		121	50-150				
Perfluorohexanoic acid (PFHxA)	35.7	2.00	"	40.0		89.2	50-150				
Perfluoroheptanoic acid (PFHpA)	50.0	2.00	"	40.0		125	50-150				
Perfluorohexanesulfonic acid (PFHxS)	33.2	1.83	"	36.6		90.7	50-150				
Perfluorooctanoic acid (PFOA)	36.5	2.00	"	40.0		91.2	50-150				
Perfluorooctanesulfonic acid (PFOS)	36.0	1.86	"	37.2		96.7	50-150				
Perfluorononanoic acid (PFNA)	35.3	2.00	"	40.0		88.4	50-150				
Perfluorodecanoic acid (PFDA)	41.8	2.00	"	40.0		105	50-150				
Perfluoroundecanoic acid (PFUnA)	46.8	2.00	"	40.0		117	50-150				
Perfluorododecanoic acid (PFDoA)	39.9	2.00	"	40.0		99.7	50-150				
Perfluorotridecanoic acid (PFTrDA)	46.2	2.00	"	40.0		115	50-150				
Perfluorotetradecanoic acid (PFTA)	49.3	2.00	"	40.0		123	50-150				
N-MeFOSAA	52.9	2.00	"	40.0		132	50-150				
N-EtFOSAA	35.2	2.00	"	40.0		88.1	50-150				
Perfluoropentanoic acid (PFPeA)	94.9	4.00	"	80.0		119	50-150				
Perfluoro-1-octanesulfonamide (FOSA)	43.6	2.00	"	40.0		109	50-150				
Perfluoro-1-heptanesulfonic acid (PFHpS)	38.0	1.91	"	38.2		99.4	50-150				
Perfluoro-1-decanesulfonic acid (PFDS)	35.6	1.93	"	38.6		92.3	50-150				
1H,1H,2H,2H-Perfluorooctanesulfonic acid (6:2 F	154	7.60	"	152		101	50-150				
1H,1H,2H,2H-Perfluorodecanesulfonic acid (8:2 F	168	7.68	"	154		109	50-150				
Perfluoro-n-butanoic acid (PFBA)	115	8.00	"	160		72.1	50-150				
Perfluoro(2-ethoxyethane)sulfonic acid (PFEESA)	83.7	3.56	"	71.2		118	50-150				
Perfluoro-3,6-dioxaheptanoic acid (NFDHA)	60.8	4.00	"	80.0		76.1	50-150				
Perfluoro-4-oxapentanoic acid (PFMPA)	16.0	4.00	"	80.0		19.9	50-150	Low Bias			
Perfluoro-5-oxahexanoic acid (PFMBA)	131	4.00	"	80.0		164	50-150	High Bias			
Perfluoro-1-pentanesulfonate (PFPeS)	40.0	1.88	"	37.6		106	50-150				
1H,1H,2H,2H-Perfluorohexanesulfonic acid (4:2 F	155	7.50	"	150		104	50-150				
HFPO-DA (Gen-X)	61.1	8.00	"	80.0		76.4	50-150				
11CL-PF3OUdS	63.9	7.56	"	75.6		84.5	50-150				
9CL-PF3ONS	62.6	7.48	"	74.8		83.6	50-150				
ADONA	93.1	7.56	"	75.6		123	50-150				

PFAS Target compounds by LC/MS-MS - Quality Control Data


York Analytical Laboratories, Inc.

Analyte	Result	Reporting Limit	Units	Spike Level	Source* Result	%REC	%REC Limits	Flag	RPD	RPD Limit	Flag
Batch BF51671 - EPA 1633 Prep											
LCS (BF51671-BS1)								Prepared: 06/24/2025 Analyzed: 06/25/2025			
Perfluorododecanesulfonic acid (PFDoS)	18.6	1.94	ng/L	38.8		48.1	50-150	Low Bias			
Perfluoro-1-nonanesulfonic acid (PFNS)	35.3	1.92	"	38.4		91.9	50-150				
3-Perfluoropropyl propanoic acid (FPrPA)	127	5.00	"	160		79.7	50-150				
3-Perfluoropentyl propanoic acid (FPePA)	754	25.0	"	800		94.2	50-150				
3-Perfluoroheptyl propanoic acid (FHpPA)	722	25.0	"	800		90.2	50-150				
N-MeFOSE	418	20.0	"	400		104	50-150				
N-MeFOSA	42.4	2.00	"	40.0		106	50-150				
N-EtFOSE	494	20.0	"	400		124	50-150				
N-EtFOSA	42.9	2.00	"	40.0		107	50-150				
Surrogate: M3PFBS	*30.6*		*"*	*23.3*		*131*	*25-150*				
Surrogate: M5PFHxA	*46.0*		*"*	*25.0*		*184*	*25-150*				
Surrogate: M4PFHpA	*26.4*		*"*	*25.0*		*106*	*25-150*				
Surrogate: M3PFHxS	*27.9*		*"*	*23.7*		*118*	*25-150*				
Surrogate: Perfluoro-n-[13C8]octanoic acid (M8PFOA)	*31.0*		*"*	*25.0*		*124*	*25-150*				
Surrogate: M6PFDA	*17.4*		*"*	*12.5*		*139*	*25-150*				
Surrogate: M7PFUdA	*21.3*		*"*	*12.5*		*171*	*25-150*				
Surrogate: Perfluoro-n-[1,2-13C2]dodecanoic acid (MPFDoA)	*19.2*		*"*	*12.5*		*153*	*25-150*				
Surrogate: M2PFTeDA	*15.6*		*"*	*12.5*		*124*	*10-150*				
Surrogate: Perfluoro-n-[13C4]butanoic acid (MPFBA)	*3.25*		*"*	*100*		*3.25*	*25-150*				
Surrogate: Perfluoro-1-[13C8]octanesulfonic acid (M8PFOS)	*34.0*		*"*	*24.0*		*142*	*25-150*				
Surrogate: Perfluoro-n-[13C5]pentanoic acid (M5PFPeA)	*74.7*		*"*	*50.0*		*149*	*25-150*				
Surrogate: Perfluoro-1-[13C8]octanesulfonamide (M8FOSA)	*33.1*		*"*	*25.0*		*132*	*10-150*				
Surrogate: d3-N-MeFOSAA	*41.9*		*"*	*50.0*		*83.9*	*25-150*				
Surrogate: d5-N-EtFOSAA	*68.8*		*"*	*50.0*		*138*	*25-150*				
Surrogate: M2-6:2 FTS	*36.7*		*"*	*47.6*		*77.3*	*25-200*				
Surrogate: M2-8:2 FTS	*43.4*		*"*	*48.0*		*90.3*	*25-200*				
Surrogate: M9PFNA	*16.3*		*"*	*12.5*		*130*	*25-150*				
Surrogate: M2-4:2 FTS	*48.2*		*"*	*46.9*		*103*	*25-150*				
Surrogate: d-N-MeFOSA	*23.6*		*"*	*25.0*		*94.3*	*25-150*				
Surrogate: d-N-EtFOSA	*23.8*		*"*	*25.0*		*95.1*	*25-150*				
Surrogate: M3HFPO-DA	*206*		*"*	*100*		*206*	*25-150*				
Surrogate: d9-N-EtFOSE	*170*		*"*	*250*		*67.9*	*25-150*				
Surrogate: d7-N-MeFOSE	*228*		*"*	*250*		*91.2*	*25-150*				

PFAS Target compounds by LC/MS-MS - Quality Control Data

York Analytical Laboratories, Inc.

Analyte	Result	Reporting Limit	Units	Spike Level	Source* Result	%REC	%REC Limits	Flag	RPD	RPD Limit	Flag
Batch BF51671 - EPA 1633 Prep											
LCS (BF51671-BS2)								Prepared: 06/24/2025 Analyzed: 06/25/2025			
Perfluorobutanesulfonic acid (PFBS)	4.14	1.77	ng/L	3.54		117	50-150				
Perfluorohexanoic acid (PFHxA)	3.57	2.00	"	4.00		89.3	50-150				
Perfluoroheptanoic acid (PFHpA)	4.96	2.00	"	4.00		124	50-150				
Perfluorohexanesulfonic acid (PFHxS)	3.36	1.83	"	3.66		91.9	50-150				
Perfluorooctanoic acid (PFOA)	3.19	2.00	"	4.00		79.7	50-150				
Perfluorooctanesulfonic acid (PFOS)	3.77	1.86	"	3.72		101	50-150				
Perfluorononanoic acid (PFNA)	3.11	2.00	"	4.00		77.8	50-150				
Perfluorodecanoic acid (PFDA)	3.69	2.00	"	4.00		92.4	50-150				
Perfluoroundecanoic acid (PFUnA)	5.36	2.00	"	4.00		134	50-150				
Perfluorododecanoic acid (PFDoA)	5.03	2.00	"	4.00		126	50-150				
Perfluorotridecanoic acid (PFTrDA)	4.64	2.00	"	4.00		116	50-150				
Perfluorotetradecanoic acid (PFTA)	6.52	2.00	"	4.00		163	50-150	High Bias			
N-MeFOSAA	6.67	2.00	"	4.00		167	50-150	High Bias			
N-EtFOSAA	4.24	2.00	"	4.00		106	50-150				
Perfluoropentanoic acid (PFPeA)	9.26	4.00	"	8.00		116	50-150				
Perfluoro-1-octanesulfonamide (FOSA)	4.45	2.00	"	4.00		111	50-150				
Perfluoro-1-heptanesulfonic acid (PFHpS)	4.49	1.91	"	3.82		118	50-150				
Perfluoro-1-decanesulfonic acid (PFDS)	4.22	1.93	"	3.86		109	50-150				
1H,1H,2H,2H-Perfluorooctanesulfonic acid (6:2 F	12.8	7.60	"	15.2		84.2	50-150				
1H,1H,2H,2H-Perfluorodecanesulfonic acid (8:2 F	14.4	7.68	"	15.4		93.5	50-150				
Perfluoro-n-butanoic acid (PFBA)	12.8	8.00	"	16.0		80.3	50-150				
Perfluoro(2-ethoxyethane)sulfonic acid (PFEESA)	7.89	3.56	"	7.12		111	50-150				
Perfluoro-3,6-dioxaheptanoic acid (NFDHA)	5.07	4.00	"	8.00		63.3	50-150				
Perfluoro-4-oxapentanoic acid (PFMPA)	1.38	4.00	"	8.00		17.3	50-150	Low Bias			
Perfluoro-5-oxahexanoic acid (PFMBA)	12.9	4.00	"	8.00		161	50-150	High Bias			
Perfluoro-1-pentanesulfonate (PFPeS)	4.00	1.88	"	3.76		107	50-150				
1H,1H,2H,2H-Perfluorohexanesulfonic acid (4:2 F	13.1	7.50	"	15.0		87.2	50-150				
HFPO-DA (Gen-X)	6.01	8.00	"	8.00		75.2	50-150				
11CL-PF3OUdS	7.28	7.56	"	7.56		96.3	50-150				
9CL-PF3ONS	6.41	7.48	"	7.48		85.7	50-150				
ADONA	9.41	7.56	"	7.56		125	50-150				
Perfluorododecanesulfonic acid (PFDoS)	3.00	1.94	"	3.88		77.3	50-150				
Perfluoro-1-nonanesulfonic acid (PFNS)	3.25	1.92	"	3.84		84.5	50-150				
3-Perfluoropropyl propanoic acid (FPrPA)	13.9	5.00	"	16.0		86.8	50-150				
3-Perfluoropentyl propanoic acid (FPePA)	83.1	25.0	"	80.0		104	50-150				
3-Perfluoroheptyl propanoic acid (FHpPA)	74.0	25.0	"	80.0		92.5	50-150				
N-MeFOSE	54.7	20.0	"	40.0		137	50-150				
N-MeFOSA	7.03	2.00	"	4.00		176	50-150	High Bias			
N-EtFOSE	75.1	20.0	"	40.0		188	50-150	High Bias			
N-EtFOSA	4.84	2.00	"	4.00		121	50-150				
Surrogate: M3PFBS	*31.3*		"	*23.3*		*134*	*25-150*				
Surrogate: M5PFHxA	*43.9*		"	*25.0*		*176*	*25-150*				
Surrogate: M4PFHpA	*24.3*		"	*25.0*		*97.3*	*25-150*				
Surrogate: M3PFHxS	*27.4*		"	*23.7*		*116*	*25-150*				
Surrogate: Perfluoro-n-[13C8]octanoic acid (M8PFOA)	*29.3*		"	*25.0*		*117*	*25-150*				
Surrogate: M6PFDA	*17.6*		"	*12.5*		*140*	*25-150*				
Surrogate: M7PFUdA	*17.1*		"	*12.5*		*137*	*25-150*				
Surrogate: Perfluoro-n-[1,2-13C2]dodecanoic acid (MPFDoA)	*16.6*		"	*12.5*		*132*	*25-150*				
Surrogate: M2PFTeDA	*15.3*		"	*12.5*		*122*	*10-150*				

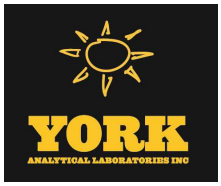

PFAS Target compounds by LC/MS-MS - Quality Control Data

York Analytical Laboratories, Inc.


Analyte	Result	Reporting Limit	Units	Spike Level	Source* Result	%REC	%REC Limits	Flag	RPD	RPD Limit	Flag
Batch BF51671 - EPA 1633 Prep											
LCS (BF51671-BS2)											
Prepared: 06/24/2025 Analyzed: 06/25/2025											
Surrogate: Perfluoro-n-[13C4]butanoic acid (MPFBA)	*2.93*		*ng/L*	*100*		*2.93*	*25-150*				
Surrogate: Perfluoro-1-[13C8]octanesulfonic acid (M8PFOS)	*27.6*		*"*	*24.0*		*115*	*25-150*				
Surrogate: Perfluoro-n-[13C5]pentanoic acid (M5PFPeA)	*67.3*		*"*	*50.0*		*135*	*25-150*				
Surrogate: Perfluoro-1-[13C8]octanesulfonamide (M8FOSA)	*27.5*		*"*	*25.0*		*110*	*10-150*				
Surrogate: d3-N-MeFOSAA	*33.4*		*"*	*50.0*		*66.8*	*25-150*				
Surrogate: d5-N-EtFOSAA	*58.8*		*"*	*50.0*		*118*	*25-150*				
Surrogate: M2-6:2 FTS	*43.0*		*"*	*47.6*		*90.4*	*25-200*				
Surrogate: M2-8:2 FTS	*46.5*		*"*	*48.0*		*97.0*	*25-200*				
Surrogate: M9PFNA	*15.0*		*"*	*12.5*		*120*	*25-150*				
Surrogate: M2-4:2 FTS	*55.4*		*"*	*46.9*		*118*	*25-150*				
Surrogate: d-N-MeFOSA	*18.5*		*"*	*25.0*		*74.0*	*25-150*				
Surrogate: d-N-EtFOSA	*20.5*		*"*	*25.0*		*82.2*	*25-150*				
Surrogate: M3HFPO-DA	*195*		*"*	*100*		*195*	*25-150*				
Surrogate: d9-N-EtFOSE	*148*		*"*	*250*		*59.4*	*25-150*				
Surrogate: d7-N-MeFOSE	*210*		*"*	*250*		*84.1*	*25-150*				
Batch BF51809 - EPA 1633 Prep											
Blank (BF51809-BLK1)											
Prepared: 06/25/2025 Analyzed: 06/26/2025											
Perfluorobutanesulfonic acid (PFBS)	ND	0.177	ug/kg wet								
Perfluorohexanoic acid (PFHxA)	ND	0.200	"								
Perfluoroheptanoic acid (PFHpA)	ND	0.200	"								
Perfluorohexanesulfonic acid (PFHxS)	ND	0.183	"								
Perfluorooctanoic acid (PFOA)	ND	0.200	"								
Perfluorooctanesulfonic acid (PFOS)	ND	0.186	"								
Perfluorononanoic acid (PFNA)	ND	0.200	"								
Perfluorodecanoic acid (PFDA)	ND	0.200	"								
Perfluoroundecanoic acid (PFUnA)	ND	0.200	"								
Perfluorododecanoic acid (PFDoA)	ND	0.200	"								
Perfluorotridecanoic acid (PFTrDA)	ND	0.200	"								
Perfluorotetradecanoic acid (PFTA)	ND	0.200	"								
N-MeFOSAA	ND	0.200	"								
N-EtFOSAA	ND	0.200	"								
Perfluoropentanoic acid (PFPeA)	ND	0.400	"								
Perfluoro-1-octanesulfonamide (FOSA)	ND	0.200	"								
Perfluoro-1-heptanesulfonic acid (PFHpS)	ND	0.200	"								
Perfluoro-1-decanesulfonic acid (PFDS)	ND	0.193	"								
1H,1H,2H,2H-Perfluorooctanesulfonic acid (6:2 F	ND	0.760	"								
1H,1H,2H,2H-Perfluorodecanesulfonic acid (8:2 F	ND	0.768	"								
Perfluoro-n-butanoic acid (PFBA)	ND	0.800	"								
Perfluoro(2-ethoxyethane)sulfonic acid (PFEESA)	ND	0.356	"								
Perfluoro-3,6-dioxaheptanoic acid (NFDHA)	ND	0.400	"								
Perfluoro-4-oxapentanoic acid (PFMPA)	ND	0.400	"								
Perfluoro-5-oxahexanoic acid (PFMBA)	ND	0.400	"								
Perfluoro-1-pentanesulfonate (PFPeS)	ND	0.188	"								
1H,1H,2H,2H-Perfluorohexanesulfonic acid (4:2 F	ND	0.750	"								
HFPO-DA (Gen-X)	ND	0.800	"								
11CL-PF3OUdS	ND	0.756	"								

PFAS Target compounds by LC/MS-MS - Quality Control Data

York Analytical Laboratories, Inc.

Analyte	Result	Reporting Limit	Units	Spike Level	Source* Result	%REC	%REC Limits	Flag	RPD	RPD Limit	Flag
Batch BF51809 - EPA 1633 Prep											
Blank (BF51809-BLK1)											
9CL-PF3ONS	ND	0.748	ug/kg wet								
ADONA	ND	0.756	"								
Perfluorododecanesulfonic acid (PFDoS)	ND	0.194	"								
Perfluoro-1-nonanesulfonic acid (PFNS)	ND	0.192	"								
3-Perfluoropropyl propanoic acid (FPrPA)	ND	1.00	"								
3-Perfluoropentyl propanoic acid (FPePA)	ND	5.00	"								
3-Perfluoroheptyl propanoic acid (FHpPA)	ND	5.00	"								
N-MeFOSE	ND	2.00	"								
N-MeFOSA	ND	0.200	"								
N-EtFOSE	ND	2.00	"								
N-EtFOSA	ND	0.200	"								
Surrogate: M3PFBS	*3.33*		"	*2.33*		*143*	*25-150*				
Surrogate: M5PFHxA	*4.03*		"	*2.50*		*161*	*25-150*				
Surrogate: M4PFHpA	*2.52*		"	*2.50*		*101*	*25-150*				
Surrogate: M3PFHxS	*2.40*		"	*2.37*		*101*	*25-150*				
Surrogate: Perfluoro-n-[13C8]octanoic acid (M8PFOA)	*2.71*		"	*2.50*		*108*	*25-150*				
Surrogate: M6PFDA	*1.57*		"	*1.25*		*126*	*25-150*				
Surrogate: M7PFUdA	*1.75*		"	*1.25*		*140*	*25-150*				
Surrogate: Perfluoro-n-[1,2-13C2]dodecanoic acid (MPFDoA)	*1.54*		"	*1.25*		*123*	*25-150*				
Surrogate: M2PFTeDA	*1.51*		"	*1.25*		*121*	*10-150*				
Surrogate: Perfluoro-n-[13C4]butanoic acid (MPFBA)	*14.5*		"	*10.0*		*145*	*25-150*				
Surrogate: Perfluoro-1-[13C8]octanesulfonic acid (M8PFOS)	*2.76*		"	*2.40*		*115*	*25-150*				
Surrogate: Perfluoro-n-[13C5]pentanoic acid (M5PFPeA)	*10.9*		"	*5.00*		*218*	*25-150*				
Surrogate: Perfluoro-1-[13C8]octanesulfonamide (M8FOSA)	*2.28*		"	*2.50*		*91.4*	*10-150*				
Surrogate: d3-N-MeFOSAA	*4.10*		"	*5.00*		*82.1*	*25-150*				
Surrogate: d5-N-EtFOSAA	*4.96*		"	*5.00*		*99.2*	*25-150*				
Surrogate: M2-6:2 FTS	*4.16*		"	*4.76*		*87.5*	*25-200*				
Surrogate: M2-8:2 FTS	*3.52*		"	*4.80*		*73.3*	*25-200*				
Surrogate: M9PFNA	*1.35*		"	*1.25*		*108*	*25-150*				
Surrogate: M2-4:2 FTS	*5.14*		"	*4.69*		*110*	*25-150*				
Surrogate: d-N-MeFOSA	*1.69*		"	*2.50*		*67.7*	*25-150*				
Surrogate: d-N-EtFOSA	*2.06*		"	*2.50*		*82.4*	*25-150*				
Surrogate: M3HFPO-DA	*21.1*		"	*10.0*		*211*	*25-150*				
Surrogate: d9-N-EtFOSE	*20.0*		"	*25.0*		*79.9*	*25-150*				
Surrogate: d7-N-MeFOSE	*21.5*		"	*25.0*		*85.9*	*25-150*				


Prepared: 06/25/2025 Analyzed: 06/26/2025

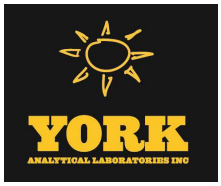

PFAS Target compounds by LC/MS-MS - Quality Control Data

York Analytical Laboratories, Inc.


Analyte	Result	Reporting Limit	Units	Spike Level	Source* Result	%REC	%REC Limits	Flag	RPD	RPD Limit	Flag
Batch BF51809 - EPA 1633 Prep											
LCS (BF51809-BS1)								Prepared: 06/25/2025 Analyzed: 06/26/2025			
Perfluorobutanesulfonic acid (PFBS)	3.70	0.177	ug/kg wet	3.54		104	50-150				
Perfluorohexanoic acid (PFHxA)	3.67	0.200	"	4.00		91.8	50-150				
Perfluoroheptanoic acid (PFHpA)	4.38	0.200	"	4.00		109	50-150				
Perfluorohexanesulfonic acid (PFHxS)	3.44	0.183	"	3.66		94.0	50-150				
Perfluorooctanoic acid (PFOA)	3.51	0.200	"	4.00		87.7	50-150				
Perfluorooctanesulfonic acid (PFOS)	3.24	0.186	"	3.72		87.1	50-150				
Perfluorononanoic acid (PFNA)	3.53	0.200	"	4.00		88.2	50-150				
Perfluorodecanoic acid (PFDA)	3.68	0.200	"	4.00		92.0	50-150				
Perfluoroundecanoic acid (PFUnA)	4.22	0.200	"	4.00		105	50-150				
Perfluorododecanoic acid (PFDoA)	3.78	0.200	"	4.00		94.6	50-150				
Perfluorotridecanoic acid (PFTrDA)	4.18	0.200	"	4.00		105	50-150				
Perfluorotetradecanoic acid (PFTA)	4.48	0.200	"	4.00		112	50-150				
N-MeFOSAA	4.17	0.200	"	4.00		104	50-150				
N-EtFOSAA	3.68	0.200	"	4.00		92.1	50-150				
Perfluoropentanoic acid (PFPeA)	8.62	0.400	"	8.00		108	50-150				
Perfluoro-1-octanesulfonamide (FOSA)	3.83	0.200	"	4.00		95.7	50-150				
Perfluoro-1-heptanesulfonic acid (PFHpS)	3.52	0.200	"	3.82		92.2	50-150				
Perfluoro-1-decanesulfonic acid (PFDS)	2.94	0.193	"	3.86		76.3	50-150				
1H,1H,2H,2H-Perfluorooctanesulfonic acid (6:2 F	15.1	0.760	"	15.2		99.3	50-150				
1H,1H,2H,2H-Perfluorodecanesulfonic acid (8:2 F	15.6	0.768	"	15.4		102	50-150				
Perfluoro-n-butanoic acid (PFBA)	14.0	0.800	"	16.0		87.8	50-150				
Perfluoro(2-ethoxyethane)sulfonic acid (PFEESA)	7.41	0.356	"	7.12		104	50-150				
Perfluoro-3,6-dioxaheptanoic acid (NFDHA)	7.40	0.400	"	8.00		92.5	50-150				
Perfluoro-4-oxapentanoic acid (PFMPA)	9.57	0.400	"	8.00		120	50-150				
Perfluoro-5-oxahexanoic acid (PFMBA)	8.47	0.400	"	8.00		106	50-150				
Perfluoro-1-pentanesulfonate (PFPeS)	3.99	0.188	"	3.76		106	50-150				
1H,1H,2H,2H-Perfluorohexanesulfonic acid (4:2 F	16.9	0.750	"	15.0		112	50-150				
HFPO-DA (Gen-X)	4.97	0.800	"	8.00		62.2	50-150				
11CL-PF3OUdS	3.39	0.756	"	7.56		44.9	50-150	Low Bias			
9CL-PF3ONS	3.83	0.748	"	7.48		51.2	50-150				
ADONA	7.72	0.756	"	7.56		102	50-150				
Perfluorododecanesulfonic acid (PFDoS)	1.79	0.194	"	3.88		46.0	50-150	Low Bias			
Perfluoro-1-nonanesulfonic acid (PFNS)	3.26	0.192	"	3.84		84.8	50-150				
3-Perfluoropropyl propanoic acid (FPrPA)	15.8	1.00	"	16.0		98.6	50-150				
3-Perfluoropentyl propanoic acid (FPePA)	64.3	5.00	"	80.0		80.4	50-150				
3-Perfluoroheptyl propanoic acid (FHpPA)	55.1	5.00	"	80.0		68.9	50-150				
N-MeFOSE	39.0	2.00	"	40.0		97.5	50-150				
N-MeFOSA	4.18	0.200	"	4.00		104	50-150				
N-EtFOSE	42.2	2.00	"	40.0		106	50-150				
N-EtFOSA	3.91	0.200	"	4.00		97.7	50-150				
Surrogate: M3PFBS	*3.48*		"	*2.33*		*149*	*25-150*				
Surrogate: M5PFHxA	*4.11*		"	*2.50*		*164*	*25-150*				
Surrogate: M4PFHpA	*2.64*		"	*2.50*		*106*	*25-150*				
Surrogate: M3PFHxS	*2.73*		"	*2.37*		*115*	*25-150*				
Surrogate: Perfluoro-n-[13C8]octanoic acid (M8PFOA)	*2.72*		"	*2.50*		*109*	*25-150*				
Surrogate: M6PFDA	*1.42*		"	*1.25*		*114*	*25-150*				
Surrogate: M7PFUdA	*1.39*		"	*1.25*		*111*	*25-150*				
Surrogate: Perfluoro-n-[1,2-13C2]dodecanoic acid (MPFDoA)	*1.31*		"	*1.25*		*105*	*25-150*				
Surrogate: M2PFTeDA	*1.25*		"	*1.25*		*100*	*10-150*				

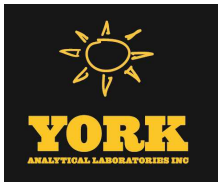

PFAS Target compounds by LC/MS-MS - Quality Control Data

York Analytical Laboratories, Inc.

Analyte	Result	Reporting Limit	Units	Spike Level	Source* Result	%REC	%REC Limits	Flag	RPD	RPD Limit	Flag
Batch BF51809 - EPA 1633 Prep											
LCS (BF51809-BS1)									Prepared: 06/25/2025 Analyzed: 06/26/2025		
Surrogate: Perfluoro-n-[13C4]butanoic acid (MPFBA)	*13.7*		*ug/kg wet*	*10.0*		*137*	*25-150*				
Surrogate: Perfluoro-1-[13C8]octanesulfonic acid (M8PFOS)	*2.36*		*"*	*2.40*		*98.4*	*25-150*				
Surrogate: Perfluoro-n-[13C5]pentanoic acid (M5PFPeA)	*10.8*		*"*	*5.00*		*216*	*25-150*				
Surrogate: Perfluoro-1-[13C8]octanesulfonamide (M8FOSA)	*2.14*		*"*	*2.50*		*85.6*	*10-150*				
Surrogate: d3-N-MeFOSAA	*3.26*		*"*	*5.00*		*65.3*	*25-150*				
Surrogate: d5-N-EtFOSAA	*3.99*		*"*	*5.00*		*79.8*	*25-150*				
Surrogate: M2-6:2 FTS	*3.77*		*"*	*4.76*		*79.4*	*25-200*				
Surrogate: M2-8:2 FTS	*2.93*		*"*	*4.80*		*61.0*	*25-200*				
Surrogate: M9PFNA	*1.23*		*"*	*1.25*		*98.3*	*25-150*				
Surrogate: M2-4:2 FTS	*4.70*		*"*	*4.69*		*100*	*25-150*				
Surrogate: d-N-MeFOSA	*1.53*		*"*	*2.50*		*61.2*	*25-150*				
Surrogate: d-N-EtFOSA	*1.71*		*"*	*2.50*		*68.2*	*25-150*				
Surrogate: M3HFPO-DA	*20.4*		*"*	*10.0*		*204*	*25-150*				
Surrogate: d9-N-EtFOSE	*14.7*		*"*	*25.0*		*58.6*	*25-150*				
Surrogate: d7-N-MeFOSE	*17.9*		*"*	*25.0*		*71.5*	*25-150*				
LCS (BF51809-BS2)									Prepared: 06/25/2025 Analyzed: 06/26/2025		
Perfluorobutanesulfonic acid (PFBS)	0.352	0.177	ug/kg wet	0.354		99.5	50-150				
Perfluorohexanoic acid (PFHxA)	0.346	0.200	"	0.400		86.5	50-150				
Perfluoroheptanoic acid (PFHpA)	0.386	0.200	"	0.400		96.6	50-150				
Perfluorohexanesulfonic acid (PFHxS)	0.307	0.183	"	0.366		83.9	50-150				
Perfluorooctanoic acid (PFOA)	0.318	0.200	"	0.400		79.5	50-150				
Perfluorooctanesulfonic acid (PFOS)	0.341	0.186	"	0.372		91.6	50-150				
Perfluorononanoic acid (PFNA)	0.345	0.200	"	0.400		86.2	50-150				
Perfluorodecanoic acid (PFDA)	0.338	0.200	"	0.400		84.4	50-150				
Perfluoroundecanoic acid (PFUnA)	0.427	0.200	"	0.400		107	50-150				
Perfluorododecanoic acid (PFDoA)	0.383	0.200	"	0.400		95.7	50-150				
Perfluorotridecanoic acid (PFTrDA)	0.384	0.200	"	0.400		96.0	50-150				
Perfluorotetradecanoic acid (PFTA)	0.437	0.200	"	0.400		109	50-150				
N-MeFOSAA	0.439	0.200	"	0.400		110	50-150				
N-EtFOSAA	0.326	0.200	"	0.400		81.6	50-150				
Perfluoropentanoic acid (PFPeA)	0.821	0.400	"	0.800		103	50-150				
Perfluoro-1-octanesulfonamide (FOSA)	0.372	0.200	"	0.400		92.9	50-150				
Perfluoro-1-heptanesulfonic acid (PFHpS)	0.319	0.200	"	0.382		83.6	50-150				
Perfluoro-1-decanesulfonic acid (PFDS)	0.286	0.193	"	0.386		74.0	50-150				
1H,1H,2H,2H-Perfluorooctanesulfonic acid (6:2 F	1.30	0.760	"	1.52		85.5	50-150				
1H,1H,2H,2H-Perfluorodecanesulfonic acid (8:2 F	1.46	0.768	"	1.54		95.2	50-150				
Perfluoro-n-butanoic acid (PFBA)	1.34	0.800	"	1.60		83.5	50-150				
Perfluoro(2-ethoxyethane)sulfonic acid (PFEESA)	0.702	0.356	"	0.712		98.6	50-150				
Perfluoro-3,6-dioxaheptanoic acid (NFDHA)	0.505	0.400	"	0.800		63.2	50-150				
Perfluoro-4-oxapentanoic acid (PFMPA)	0.894	0.400	"	0.800		112	50-150				
Perfluoro-5-oxahexanoic acid (PFMBA)	0.786	0.400	"	0.800		98.2	50-150				
Perfluoro-1-pentanesulfonate (PFPeS)	0.353	0.188	"	0.376		93.8	50-150				
1H,1H,2H,2H-Perfluorohexanesulfonic acid (4:2 F	1.07	0.750	"	1.50		71.2	50-150				
HFPO-DA (Gen-X)	0.526	0.800	"	0.800		65.8	50-150				
11CL-PF3OUdS	0.404	0.756	"	0.756		53.4	50-150				
9CL-PF3ONS	0.458	0.748	"	0.748		61.2	50-150				
ADONA	0.728	0.756	"	0.756		96.3	50-150				

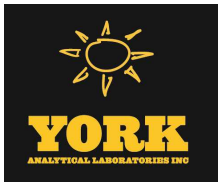

PFAS Target compounds by LC/MS-MS - Quality Control Data

York Analytical Laboratories, Inc.

Analyte	Result	Reporting Limit	Units	Spike Level	Source* Result	%REC	%REC Limits	Flag	RPD	RPD Limit	Flag
Batch BF51809 - EPA 1633 Prep											
LCS (BF51809-BS2)								Prepared: 06/25/2025 Analyzed: 06/26/2025			
Perfluorododecanesulfonic acid (PFDoS)	0.229	0.194	ug/kg wet	0.388		59.0	50-150				
Perfluoro-1-nonanesulfonic acid (PFNS)	0.345	0.192	"	0.384		89.8	50-150				
3-Perfluoropropyl propanoic acid (FPrPA)	1.59	1.00	"	1.60		99.2	50-150				
3-Perfluoropentyl propanoic acid (FPePA)	7.23	5.00	"	8.00		90.3	50-150				
3-Perfluoroheptyl propanoic acid (FHpPA)	6.37	5.00	"	8.00		79.7	50-150				
N-MeFOSE	3.66	2.00	"	4.00		91.4	50-150				
N-MeFOSA	0.423	0.200	"	0.400		106	50-150				
N-EtFOSE	3.71	2.00	"	4.00		92.9	50-150				
N-EtFOSA	0.463	0.200	"	0.400		116	50-150				
Surrogate: M3PFBS	*3.01*		*"*	*2.33*		*129*	*25-150*				
Surrogate: M5PFHxA	*4.00*		*"*	*2.50*		*160*	*25-150*				
Surrogate: M4PFHpA	*2.72*		*"*	*2.50*		*109*	*25-150*				
Surrogate: M3PFHxS	*2.72*		*"*	*2.37*		*115*	*25-150*				
Surrogate: Perfluoro-n-[13C8]octanoic acid (M8PFOA)	*2.92*		*"*	*2.50*		*117*	*25-150*				
Surrogate: M6PFDA	*1.58*		*"*	*1.25*		*126*	*25-150*				
Surrogate: M7PFUdA	*1.48*		*"*	*1.25*		*119*	*25-150*				
Surrogate: Perfluoro-n-[1,2-13C2]dodecanoic acid (MPFDoA)	*1.50*		*"*	*1.25*		*120*	*25-150*				
Surrogate: M2PFTeDA	*1.40*		*"*	*1.25*		*112*	*10-150*				
Surrogate: Perfluoro-n-[13C4]butanoic acid (MPFBA)	*13.5*		*"*	*10.0*		*135*	*25-150*				
Surrogate: Perfluoro-1-[13C8]octanesulfonic acid (M8PFOS)	*3.93*		*"*	*2.40*		*164*	*25-150*				
Surrogate: Perfluoro-n-[13C5]pentanoic acid (M5PFPeA)	*10.5*		*"*	*5.00*		*210*	*25-150*				
Surrogate: Perfluoro-1-[13C8]octanesulfonamide (M8FOSA)	*3.31*		*"*	*2.50*		*132*	*10-150*				
Surrogate: d3-N-MeFOSAA	*5.33*		*"*	*5.00*		*107*	*25-150*				
Surrogate: d5-N-EtFOSAA	*7.29*		*"*	*5.00*		*146*	*25-150*				
Surrogate: M2-6:2 FTS	*3.99*		*"*	*4.76*		*83.8*	*25-200*				
Surrogate: M2-8:2 FTS	*2.96*		*"*	*4.80*		*61.7*	*25-200*				
Surrogate: M9PFNA	*1.38*		*"*	*1.25*		*110*	*25-150*				
Surrogate: M2-4:2 FTS	*5.00*		*"*	*4.69*		*107*	*25-150*				
Surrogate: d-N-MeFOSA	*2.89*		*"*	*2.50*		*116*	*25-150*				
Surrogate: d-N-EtFOSA	*2.92*		*"*	*2.50*		*117*	*25-150*				
Surrogate: M3HFPO-DA	*20.4*		*"*	*10.0*		*204*	*25-150*				
Surrogate: d9-N-EtFOSE	*26.4*		*"*	*25.0*		*106*	*25-150*				
Surrogate: d7-N-MeFOSE	*29.6*		*"*	*25.0*		*118*	*25-150*				

Organochlorine Pesticides by GC/ECD - Quality Control Data

York Analytical Laboratories, Inc.

Analyte	Result	Reporting Limit	Units	Spike Level	Source* Result	%REC	%REC Limits	Flag	RPD	RPD Limit	Flag
Batch BF51717 - EPA 3550C											
Blank (BF51717-BLK1)								Prepared & Analyzed: 06/24/2025			
4,4'-DDD	ND	0.00164	mg/kg wet								
4,4'-DDE	ND	0.00164	"								
4,4'-DDT	ND	0.00164	"								
Aldrin	ND	0.00164	"								
alpha-BHC	ND	0.00164	"								
alpha-Chlordane	ND	0.00164	"								
beta-BHC	ND	0.00164	"								
delta-BHC	ND	0.00164	"								
Dieldrin	ND	0.00164	"								
Endosulfan I	ND	0.00164	"								
Endosulfan II	ND	0.00164	"								
Endosulfan sulfate	ND	0.00164	"								
Endrin	ND	0.00164	"								
gamma-BHC (Lindane)	ND	0.00164	"								
Heptachlor	ND	0.00164	"								
Surrogate: Decachlorobiphenyl	*0.0500*		*"*	*0.0664*		*75.2*	*30-150*				
Surrogate: Tetrachloro-m-xylene	*0.0472*		*"*	*0.0664*		*71.0*	*30-150*				
LCS (BF51717-BS1)								Prepared & Analyzed: 06/24/2025			
4,4'-DDD	0.0267	0.00164	mg/kg wet	0.0332		80.5	40-140				
4,4'-DDE	0.0257	0.00164	"	0.0332		77.2	40-140				
4,4'-DDT	0.0282	0.00164	"	0.0332		85.0	40-140				
Aldrin	0.0261	0.00164	"	0.0332		78.5	40-140				
alpha-BHC	0.0285	0.00164	"	0.0332		85.8	40-140				
alpha-Chlordane	0.0264	0.00164	"	0.0332		79.5	40-140				
beta-BHC	0.0337	0.00164	"	0.0332		102	40-140				
delta-BHC	0.0252	0.00164	"	0.0332		75.7	40-140				
Dieldrin	0.0257	0.00164	"	0.0332		77.4	40-140				
Endosulfan I	0.0271	0.00164	"	0.0332		81.7	40-140				
Endosulfan II	0.0282	0.00164	"	0.0332		84.9	40-140				
Endosulfan sulfate	0.0274	0.00164	"	0.0332		82.4	40-140				
Endrin	0.0269	0.00164	"	0.0332		81.0	40-140				
gamma-BHC (Lindane)	0.0285	0.00164	"	0.0332		85.9	40-140				
Heptachlor	0.0276	0.00164	"	0.0332		83.2	40-140				
Surrogate: Decachlorobiphenyl	*0.0443*		*"*	*0.0664*		*66.7*	*30-150*				
Surrogate: Tetrachloro-m-xylene	*0.0413*		*"*	*0.0664*		*62.2*	*30-150*				

Organochlorine Pesticides by GC/ECD - Quality Control Data

York Analytical Laboratories, Inc.

Analyte	Result	Reporting Limit	Units	Spike Level	Source* Result	%REC	%REC Limits	Flag	RPD	RPD Limit	Flag
Batch BF51722 - EPA 3550C											
Blank (BF51722-BLK1)										Prepared & Analyzed: 06/24/2025	
4,4'-DDD	ND	0.00165	mg/kg wet								
4,4'-DDE	ND	0.00165	"								
4,4'-DDT	ND	0.00165	"								
Aldrin	ND	0.00165	"								
alpha-BHC	ND	0.00165	"								
alpha-Chlordane	ND	0.00165	"								
beta-BHC	ND	0.00165	"								
delta-BHC	ND	0.00165	"								
Dieldrin	ND	0.00165	"								
Endosulfan I	ND	0.00165	"								
Endosulfan II	ND	0.00165	"								
Endosulfan sulfate	ND	0.00165	"								
Endrin	ND	0.00165	"								
gamma-BHC (Lindane)	ND	0.00165	"								
Heptachlor	ND	0.00165	"								
Surrogate: Decachlorobiphenyl	*0.0434*		*"*	*0.0667*		*65.2*	*30-150*				
Surrogate: Tetrachloro-m-xylene	*0.0404*		*"*	*0.0667*		*60.7*	*30-150*				
LCS (BF51722-BS1)										Prepared & Analyzed: 06/24/2025	
4,4'-DDD	0.0236	0.00165	mg/kg wet	0.0333		70.9	40-140				
4,4'-DDE	0.0252	0.00165	"	0.0333		75.6	40-140				
4,4'-DDT	0.0223	0.00165	"	0.0333		66.8	40-140				
Aldrin	0.0259	0.00165	"	0.0333		77.7	40-140				
alpha-BHC	0.0246	0.00165	"	0.0333		73.7	40-140				
alpha-Chlordane	0.0255	0.00165	"	0.0333		76.4	40-140				
beta-BHC	0.0274	0.00165	"	0.0333		82.3	40-140				
delta-BHC	0.0207	0.00165	"	0.0333		62.2	40-140				
Dieldrin	0.0247	0.00165	"	0.0333		74.1	40-140				
Endosulfan I	0.0260	0.00165	"	0.0333		78.1	40-140				
Endosulfan II	0.0275	0.00165	"	0.0333		82.4	40-140				
Endosulfan sulfate	0.0256	0.00165	"	0.0333		76.9	40-140				
Endrin	0.0236	0.00165	"	0.0333		70.9	40-140				
gamma-BHC (Lindane)	0.0235	0.00165	"	0.0333		70.5	40-140				
Heptachlor	0.0231	0.00165	"	0.0333		69.3	40-140				
Surrogate: Decachlorobiphenyl	*0.0548*		*"*	*0.0667*		*82.2*	*30-150*				
Surrogate: Tetrachloro-m-xylene	*0.0513*		*"*	*0.0667*		*76.9*	*30-150*				

Polychlorinated Biphenyls by GC/ECD - Quality Control Data

York Analytical Laboratories, Inc.

Analyte	Result	Reporting Limit	Units	Spike Level	Source* Result	%REC	%REC Limits	Flag	RPD	RPD Limit	Flag
Batch BF51715 - EPA 3550C											
Blank (BF51715-BLK1)											Prepared: 06/24/2025 Analyzed: 06/26/2025
Aroclor 1016	ND	0.0166	mg/kg wet								
Aroclor 1221	ND	0.0166	"								
Aroclor 1232	ND	0.0166	"								
Aroclor 1242	ND	0.0166	"								
Aroclor 1248	ND	0.0166	"								
Aroclor 1254	ND	0.0166	"								
Aroclor 1260	ND	0.0166	"								
Total PCBs	ND	0.0166	"								
Surrogate: Tetrachloro-m-xylene	*0.0551*		"	*0.0664*		*83.0*	*30-120*				
Surrogate: Decachlorobiphenyl	*0.0522*		"	*0.0664*		*78.5*	*30-120*				
LCS (BF51715-BS2)											Prepared: 06/24/2025 Analyzed: 06/26/2025
Aroclor 1016	0.302	0.0166	mg/kg wet	0.332		90.8	40-130				
Aroclor 1260	0.305	0.0166	"	0.332		91.9	40-130				
Surrogate: Tetrachloro-m-xylene	*0.0495*		"	*0.0664*		*74.5*	*30-120*				
Surrogate: Decachlorobiphenyl	*0.0472*		"	*0.0664*		*71.0*	*30-120*				
Batch BF51721 - EPA 3550C											
Blank (BF51721-BLK2)											Prepared: 06/24/2025 Analyzed: 06/26/2025
Aroclor 1016	ND	0.0167	mg/kg wet								
Aroclor 1221	ND	0.0167	"								
Aroclor 1232	ND	0.0167	"								
Aroclor 1242	ND	0.0167	"								
Aroclor 1248	ND	0.0167	"								
Aroclor 1254	ND	0.0167	"								
Aroclor 1260	ND	0.0167	"								
Total PCBs	ND	0.0167	"								
Surrogate: Tetrachloro-m-xylene	*0.0377*		"	*0.0667*		*56.5*	*30-120*				
Surrogate: Decachlorobiphenyl	*0.0370*		"	*0.0667*		*55.5*	*30-120*				

Polychlorinated Biphenyls by GC/ECD - Quality Control Data

York Analytical Laboratories, Inc.

Analyte	Result	Reporting Limit	Units	Spike Level	Source* Result	%REC	%REC Limits	Flag	RPD	RPD Limit	Flag
Batch BF51721 - EPA 3550C											
LCS (BF51721-BS2)											
Prepared: 06/24/2025 Analyzed: 06/26/2025											
Aroclor 1016	0.212	0.0167	mg/kg wet	0.333		63.7	40-130				
Aroclor 1260	0.209	0.0167	"	0.333		62.7	40-130				
Surrogate: Tetrachloro-m-xylene	*0.0377*		*"*	*0.0667*		*56.5*	*30-120*				
Surrogate: Decachlorobiphenyl	*0.0370*		*"*	*0.0667*		*55.5*	*30-120*				

Metals by ICP - Quality Control Data

York Analytical Laboratories, Inc.

Analyte	Result	Reporting Limit	Units	Spike Level	Source* Result	%REC	%REC Limits	Flag	RPD	RPD Limit	Flag
Batch BF51739 - EPA 3050B											
Blank (BF51739-BLK1)									Prepared: 06/24/2025 Analyzed: 06/25/2025		
Aluminum	ND	4.17	mg/kg wet								
Antimony	ND	2.08	"								
Arsenic	ND	1.25	"								
Barium	ND	2.08	"								
Beryllium	ND	0.042	"								
Cadmium	ND	0.250	"								
Calcium	28.0	4.17	"								
Chromium	ND	0.417	"								
Cobalt	ND	0.333	"								
Copper	ND	1.67	"								
Iron	ND	20.8	"								
Lead	ND	0.417	"								
Magnesium	12.7	4.17	"								
Manganese	ND	0.417	"								
Nickel	ND	0.830	"								
Potassium	ND	4.17	"								
Selenium	ND	2.08	"								
Silver	ND	0.420	"								
Sodium	ND	41.7	"								
Thallium	ND	1.67	"								
Vanadium	ND	0.830	"								
Zinc	ND	2.08	"								
Duplicate (BF51739-DUP1)	*Source sample: 25F1387-17 (DUP-1)								Prepared: 06/24/2025 Analyzed: 06/25/2025		
Aluminum	12000	4.42	mg/kg dry		10300				15.2	35	
Antimony	ND	2.21	"		ND					35	
Arsenic	4.26	1.32	"		3.80				11.4	35	
Barium	48.1	2.20	"		71.6				39.3	35	Non-dir.
Beryllium	0.082	0.045	"		0.524				146	35	Non-dir.
Cadmium	ND	0.265	"		0.574					35	
Calcium	4670	4.42	"		3700				23.3	35	
Chromium	21.0	0.442	"		20.3				3.38	35	
Cobalt	8.33	0.353	"		9.62				14.4	35	
Copper	31.2	1.77	"		34.3				9.51	35	
Iron	36900	22.1	"		117000				104	35	Non-dir.
Lead	5.89	0.442	"		6.01				1.93	35	
Magnesium	3680	4.42	"		3040				19.0	35	
Manganese	692	0.442	"		2100				101	35	Non-dir.
Nickel	15.9	0.880	"		14.8				6.61	35	
Potassium	1840	4.42	"		1360				30.6	35	
Selenium	ND	2.21	"		ND					35	
Silver	ND	0.445	"		ND					35	
Sodium	621	44.2	"		592				4.84	35	
Thallium	ND	1.77	"		ND					35	
Vanadium	31.7	0.880	"		36.4				13.8	35	
Zinc	33.5	2.20	"		36.5				8.48	35	

Metals by ICP - Quality Control Data

York Analytical Laboratories, Inc.

Analyte	Result	Reporting Limit	Units	Spike Level	Source* Result	%REC	%REC Limits	Flag	RPD	RPD Limit	Flag
Batch BF51739 - EPA 3050B											
Matrix Spike (BF51739-MS1)	*Source sample: 25F1387-17 (DUP-1)							Prepared: 06/24/2025 Analyzed: 06/25/2025			
Aluminum	12300	4.42	mg/kg dry	177	10300	NR	75-125	High Bias			
Antimony	7.12	2.21	"	22.1	ND	32.2	75-125	Low Bias			
Arsenic	186	1.32	"	177	3.80	103	75-125				
Barium	239	2.20	"	177	71.6	95.0	75-125				
Beryllium	4.69	0.045	"	4.42	0.524	94.3	75-125				
Cadmium	4.67	0.265	"	4.42	0.574	92.8	75-125				
Calcium	4510	4.42	"	88.3	3700	920	75-125	High Bias			
Chromium	68.9	0.442	"	17.7	20.3	275	75-125	High Bias			
Cobalt	56.3	0.353	"	44.2	9.62	106	75-125				
Copper	64.3	1.77	"	22.1	34.3	136	75-125	High Bias			
Iron	47000	22.1	"	88.3	117000	NR	75-125	Low Bias			
Lead	53.1	0.442	"	44.2	6.01	107	75-125				
Magnesium	4250	4.42	"	88.3	3040	NR	75-125	High Bias			
Manganese	760	0.442	"	44.2	2100	NR	75-125	Low Bias			
Nickel	64.3	0.880	"	44.2	14.8	112	75-125				
Potassium	2270	4.42	"	88.3	1360	NR	75-125	High Bias			
Selenium	169	2.21	"	177	ND	95.9	75-125				
Silver	4.64	0.445	"	4.42	ND	105	75-125				
Sodium	701	44.2	"	88.3	592	123	75-125				
Thallium	175	1.77	"	177	ND	99.2	75-125				
Vanadium	95.5	0.880	"	44.2	36.4	134	75-125	High Bias			
Zinc	77.1	2.20	"	44.2	36.5	92.1	75-125				
Post Spike (BF51739-PS1)	*Source sample: 25F1387-17 (DUP-1)							Prepared: 06/24/2025 Analyzed: 06/25/2025			
Aluminum	118		ug/mL	2.00	116	76.0	75-125				
Antimony	0.227		"	0.250	-0.034	90.8	75-125				
Arsenic	2.03		"	2.00	0.043	99.4	75-125				
Barium	2.97		"	2.00	0.810	108	75-125				
Beryllium	0.058		"	0.0500	0.006	104	75-125				
Cadmium	0.054		"	0.0500	0.006	96.0	75-125				
Calcium	42.7		"	1.00	41.9	77.6	75-125				
Chromium	0.437		"	0.200	0.230	104	75-125				
Cobalt	0.635		"	0.500	0.109	105	75-125				
Copper	0.695		"	0.250	0.389	122	75-125				
Iron	1330		"	1.00	1330	NR	75-125	Low Bias			
Lead	0.543		"	0.500	0.068	95.0	75-125				
Magnesium	35.4		"	1.00	34.5	92.7	75-125				
Manganese	24.2		"	0.500	23.8	82.8	75-125				
Nickel	0.684		"	0.500	0.168	103	75-125				
Potassium	16.3		"	1.00	15.3	97.7	75-125				
Selenium	1.88		"	2.00	-0.031	94.0	75-125				
Silver	0.036		"	0.0500	-0.0002	72.0	75-125	Low Bias			
Sodium	7.75		"	1.00	6.70	105	75-125				
Thallium	1.94		"	2.00	-0.015	96.8	75-125				
Vanadium	0.938		"	0.500	0.412	105	75-125				
Zinc	0.886		"	0.500	0.413	94.6	75-125				

Metals by ICP - Quality Control Data

York Analytical Laboratories, Inc.

Analyte	Result	Reporting Limit	Units	Spike Level	Source* Result	%REC	%REC Limits	Flag	RPD	RPD Limit	Flag
Batch BF51739 - EPA 3050B											
Reference (BF51739-SRM1)								Prepared: 06/24/2025 Analyzed: 06/25/2025			
Aluminum	8230	4.17	mg/kg wet	6840		120	53.2-146.2				
Antimony	60.3	2.08	"	101		59.7	0.1-199				
Arsenic	155	1.25	"	148		105	81.1-119.6				
Barium	201	2.08	"	191		105	81.7-118.3				
Beryllium	264	0.042	"	240		110	82.1-117.5				
Cadmium	198	0.250	"	190		104	82.1-118.4				
Calcium	4410	4.17	"	4030		109	82.1-117.9				
Chromium	148	0.417	"	132		112	81.1-118.9				
Cobalt	143	0.333	"	126		114	82.5-117.5				
Copper	286	1.67	"	234		122	82.9-117.5	High Bias			
Iron	7400	20.8	"	6830		108	59.7-140.4				
Lead	103	0.417	"	98.6		105	81.8-117.6				
Magnesium	2270	4.17	"	1960		116	76-124				
Manganese	253	0.417	"	244		104	80.7-119.3				
Nickel	176	0.830	"	155		113	81.9-118.1				
Potassium	2290	4.17	"	2070		110	71-128.5				
Selenium	125	2.08	"	124		101	78.5-121				
Silver	60.7	0.420	"	54.9		111	79.4-120.8				
Sodium	313	41.7	"	275		114	73.5-126.2				
Thallium	188	1.67	"	183		103	80.3-119.7				
Vanadium	151	0.830	"	137		110	78.1-121.9				
Zinc	357	2.08	"	345		103	79.4-120.6				

Mercury by EPA 7000/200 Series Methods - Quality Control Data

York Analytical Laboratories, Inc.

Analyte	Result	Reporting Limit	Units	Spike Level	Source* Result	%REC	%REC Limits	Flag	RPD	RPD Limit	Flag
Batch BF51769 - EPA 7473 soil											
Blank (BF51769-BLK1)								Prepared & Analyzed: 06/25/2025			
Mercury	ND	0.0300	mg/kg wet								
Reference (BF51769-SRM1)								Prepared & Analyzed: 06/25/2025			
Mercury	22.888		mg/kg	24.0		95.4	55.8-109.6				
Batch BF51821 - EPA 7473 soil											
Blank (BF51821-BLK1)								Prepared: 06/25/2025 Analyzed: 06/26/2025			
Mercury	ND	0.0300	mg/kg wet								
Reference (BF51821-SRM1)								Prepared: 06/25/2025 Analyzed: 06/26/2025			
Mercury	20.393		mg/kg	24.0		85.0	55.8-109.6				

Volatile Analysis Sample Containers

Lab ID	Client Sample ID	Volatile Sample Container
25F1387-01	SB-1 (0-2)	40mL Vial with Stir Bar-Cool 4° C
25F1387-02	SB-1 (6-8)	40mL Vial with Stir Bar-Cool 4° C
25F1387-03	SB-2 (8-10)	40mL Vial with Stir Bar-Cool 4° C
25F1387-04	SB-2 (10-12)	40mL Vial with Stir Bar-Cool 4° C
25F1387-05	SB-3 (8-10)	40mL Vial with Stir Bar-Cool 4° C
25F1387-06	SB-3 (10-12)	40mL Vial with Stir Bar-Cool 4° C
25F1387-07	SB-4 (0-2)	40mL Vial with Stir Bar-Cool 4° C
25F1387-08	SB-4 (6-8)	40mL Vial with Stir Bar-Cool 4° C
25F1387-09	SB-5 (0-2)	40mL Vial with Stir Bar-Cool 4° C
25F1387-10	SB-5 (6-8)	40mL Vial with Stir Bar-Cool 4° C
25F1387-11	SB-6 (8-10)	40mL Vial with Stir Bar-Cool 4° C
25F1387-12	SB-6 (10-12)	40mL Vial with Stir Bar-Cool 4° C
25F1387-13	SB-7 (8-10)	40mL Vial with Stir Bar-Cool 4° C
25F1387-14	SB-7 (10-12)	40mL Vial with Stir Bar-Cool 4° C
25F1387-15	SB-8 (8-10)	40mL Vial with Stir Bar-Cool 4° C
25F1387-16	SB-8 (10-12)	40mL Vial with Stir Bar-Cool 4° C
25F1387-17	DUP-1	40mL Vial with Stir Bar-Cool 4° C
25F1387-19	TB-1	40mL Clear Vial (pre-pres.) HCl; Cool to 4° C

Sample and Data Qualifiers Relating to This Work Order

S-HI	Surrogate recovery is above acceptance limits. No target compound is detected in sample.
S-08	The recovery of this surrogate was outside of QC limits.
QL-02	This LCS analyte is outside Laboratory Recovery limits due the analyte behavior using the referenced method. The reference method has certain limitations with respect to analytes of this nature.
PFSu-L	The isotopically labeled surrogate recovered below lab control limits due to a matrix effect. Isotope Dilution was applied.
PFSu-H	The isotopically labeled surrogate recovered above lab control limits due to a matrix effect. Isotope Dilution was applied.
PF-CCV-L	The CCV recovery for this PFAS compound was below control limits.
PCB-Tot	It is noted that other PCB species were detected in the sample other than those reported and may include PCB 1262 and PCB 1268.
J	Detected below the Reporting Limit but greater than or equal to the Method Detection Limit (MDL/LOD) or in the case of a TIC, the result is an estimated concentration.
ICVE	The value reported is ESTIMATED. The value is estimated due to its behavior during initial calibration verification (recovery exceeded 30% of expected value).
CCVE	The value reported is ESTIMATED. The value is estimated due to its behavior during continuing calibration verification (>20% Difference for average Rf or >20% Drift for quadratic fit).
CAL-E	The value reported is ESTIMATED. The value is estimated due to its behavior during initial calibration (average Rf>20%)
B	Analyte is found in the associated analysis batch blank. For volatiles, methylene chloride and acetone are common lab contaminants.

Definitions and Other Explanations

*	Analyte is not certified or the state of the samples origination does not offer certification for the Analyte.
ND	NOT DETECTED - the analyte is not detected at the Reported to level (LOQ/RL or LOD/MDL)
RL	REPORTING LIMIT - the minimum reportable value based upon the lowest point in the analyte calibration curve.
LOQ	LIMIT OF QUANTITATION - the minimum concentration of a target analyte that can be reported within a specified degree of confidence. This is the lowest point in an analyte calibration curve that has been subjected to all steps of the processing/analysis and verified to meet defined criteria. This is based upon NELAC 2009 Standards and applies to all analyses.
LOD	LIMIT OF DETECTION - a verified estimate of the minimum concentration of a substance in a given matrix that an analytical process can reliably detect. This is based upon NELAC 2009 Standards and applies to all analyses conducted under the auspices of EPA SW-846.
MDL	METHOD DETECTION LIMIT - a statistically derived estimate of the minimum amount of a substance an analytical system can reliably detect with a 99% confidence that the concentration of the substance is greater than zero. This is based upon 40 CFR Part 136 Appendix B and applies only to EPA 600 and 200 series methods.
Reported to	This indicates that the data for a particular analysis is reported to either the LOD/MDL, or the LOQ/RL. In cases where the "Reported to" is located above the LOD/MDL, any value between this and the LOQ represents an estimated value which is "J" flagged accordingly. This applies to volatile and semi-volatile target compounds only.
NR	Not reported
RPD	Relative Percent Difference
Wet	The data has been reported on an as-received (wet weight) basis
Low Bias	Low Bias flag indicates that the recovery of the flagged analyte is below the laboratory or regulatory lower control limit. The data user should take note that this analyte may be biased low but should evaluate multiple lines of evidence including the LCS and site-specific MS/MSD data to draw bias conclusions. In cases where no site-specific MS/MSD was requested, only the LCS data can be used to evaluate such bias.

High Bias — High Bias flag indicates that the recovery of the flagged analyte is above the laboratory or regulatory upper control limit. The data user should take note that this analyte may be biased high but should evaluate multiple lines of evidence including the LCS and site-specific MS/MSD data to draw bias conclusions. In cases where no site-specific MS/MSD was requested, only the LCS data can be used to evaluate such bias.

Non-Dir. — Non-dir. flag (Non-Directional Bias) indicates that the Relative Percent Difference (RPD) (a measure of precision) among the MS and MSD data is outside the laboratory or regulatory control limit. This alerts the data user where the MS and MSD are from site-specific samples that the RPD is high due to either non-homogeneous distribution of target analyte between the MS/MSD or indicates poor reproducibility for other reasons.

If EPA SW-846 method 8270 is included herein it is noted that the target compound N-nitrosodiphenylamine (NDPA) decomposes in the gas chromatographic inlet and cannot be separated from diphenylamine (DPA). These results could actually represent 100% DPA, 100% NDPA or some combination of the two. For this reason, York reports the combined result for n-nitrosodiphenylamine and diphenylamine for either of these compounds as a combined concentration as Diphenylamine.

If Total PCBs are detected and the target aroclors reported are "Not detected", the Total PCB value is reported due to the presence of either or both Aroclors 1262 and 1268 which are non-target aroclors for some regulatory lists.

2-chloroethylvinyl ether readily breaks down under acidic conditions. Samples that are acid preserved, including standards will exhibit breakdown. The data user should take note.

Certification for pH is no longer offered by NYDOH ELAP.

Semi-Volatile and Volatile analyses are reported down to the LOD/MDL, with values between the LOD/MDL and the LOQ being "J" flagged as estimated results.

For analyses by EPA SW-846-8270D, the Limit of Quantitation (LOQ) reported for benzidine is based upon the lowest standard used for calibration and is not a verified LOQ due to this compound's propensity for oxidative losses during extraction/concentration procedures and non-reproducible chromatographic performance.

Field Chain-of-Custody Record

YORK ANALYTICAL LABORATORIES INC

York Analytical Laboratories, Inc. (YORK)'s Standard Terms & Conditions are listed on the back side of this document. This legal document serves as your written authorization for YORK to proceed with the analyses requested below. Your signature binds you to YORK's Standard Terms & Conditions.

120 Research Drive Stratford, CT 06615 132-02 89th Ave Queens, NY 11418 56 Church Hill Rd. #2 Newtown, CT 06470 2161 Whitesville Rd Toms River, NJ 08755 clientservices@yorklab.com 800-306-YORK

YORK Project Number: 25F1387

Page 1 of 1

Report To:	Invoice To:	YOUR Project Name / Number
Company: Weiler	Company:	2425 Atlantic Ave 25030016
Address: 37 W 37th St, NY, NY, 6th Fl	Address:	**PO Number** 25030016
Phone.:	Phone.:	
Contact:	Contact:	
E-mail: rzs@weilerconsultants.com	E-mail: Same	

Samples Collected From: NY X | CT | Other: (please specify) | NJ | PA

Turn-Around Time: RUSH - Next Day | RUSH - Two Day | RUSH - Three Day | RUSH - Four Day | RUSH - Five Day | Standard (6-9 Day) X | PFAS Standard 7-10 Day

Please print clearly and legibly. All information must be complete. Samples will not be logged in and the turn-around-time clock will not begin until any questions by YORK are resolved.

Ben Neuman

Samples Collected by: (print AND sign your name)

Matrix Codes: S - soil/solid/sludge; GW - groundwater; DW - drinking water; SW - surface water; WW - wastewater; O - Oil; Other

Preservative (please list number of containers)

Analyses Requested: VOCs 8260 X; SVOCs 8270 X; Pesticides 8081 X; PCBs 8082 X; Metals 6010/7473 X

Report Type (circle): QA Report; Summary (Results Only); NY ASP B Package; NJ Reduced; NJ DKQP; NJ Full; CT RCP

EDD Type (circle): EQuIS (standard); NYSDEC EQuIS; NJDEP SRP Haz Site; Standard Excel; CMDP; Other:

Regulatory Comparative: Compared to the following Regulation(s): (please fill in)

Sample Identification	Date	Time	Matrix	Unpreserved	HCl (hydrochloric acid)	MeOH (methanol)	HNO_3 (nitric acid)	H_2SO_4 (sulfuric acid)	NaOH (sodium hydroxide)	$Na_2S_2O_3$ (sodium thio.)	Trizma	Ammonium Acetate	Other:	Grab or Comp. G/C
SB-1 (0-2)	6/20/25	1258	S											
SB-1 (6-8)		1300												
SB-2 (8-10)		1120												
SB-2 (10-12)		1125												
SB-3 (8-10)		1036												
SB-3 (10-12)		1040												
SB-4 (0-2)		1240												
SB-4 (6-8)		1246												
SB-5 (0-2)		1251												
SB-5 (6-8)		1253												
SB-6 (8-10)		1135												
SB-6 (10-12)		1137												
SB-7 (8-10)		1155												
SB-7 (10-12)		1200												

Field Filtered

Lab Filtered

Comments:

Lab Sample Receiving Checklist (to be completed by the receiving laboratory only) Circle Y / N

Custody Seals: Y / N Containers Intact: Y / N COC/Labels Agree: Y / N Preservation Confirmed: Y / N

COC Complete: Y / N COC Received: Y / N Appropriate Sample Volumes: Y / N Appropriate Sample Containers: Y / N

Cooler Temperature Confirmed: Y / N Samples Submitted within Holding Times: Y / N Corrective Action Form Required: Y / N

Samples iced/chilled at time of lab pickup? circle Yes or No

Samples Relinquished by / Company	Date/Time	1. Samples Received by / Company	Date/Time	2. Samples Relinquished by / Company	Date/Time
(Weiler)	6/20/25 1445				
Samples Received by / Company	**Date/Time**	**3. Samples Relinquished by / Company**	**Date/Time**	**3. Samples Received by / Company**	**Date/Time**
			6/20/25 14:45		6/20/25 18:30
Samples Relinquished by / Company	**Date/Time**	**4. Samples Received by / Company**	**Date/Time**	**Samples Received in LAB by**	**Date/Time** / **Temperature**
6/20/25	20:48	6/20/25 AM		FOR DANIEL C.	6/20/25 20:48 3.7 Degrees C

Field Chain-of-Custody Record

YORK ANALYTICAL LABORATORIES INC

York Analytical Laboratories, Inc. (YORK)'s Standard Terms & Conditions are listed on the back side of this document. This legal document serves as your written authorization for YORK to proceed with the analyses requested below. Your signature binds you to YORK's Standard Terms & Conditions.

120 Research Drive Stratford, CT 06615 132-02 89th Ave Queens, NY 11418 56 Church Hill Rd. #2 Newtown, CT 06470 2161 Whitesville Rd Toms River, NJ 08755 clientservices@yorklab.com 800-306-YORK

YORK Project Number: 25F1387

Report To:	Invoice To:
Company:	Company:
Address: Same as Previous	Address: Same as Previous
Phone.:	Phone.:
Contact:	Contact:
E-mail:	E-mail:

YOUR Project Name / Number:

PO Number:

Samples Collected From: NY [X] CT [ ] Other: (please specify) NJ [ ] PA [ ]

Turn-Around Time: RUSH - Next Day [ ] RUSH - Two Day [ ] RUSH - Three Day [ ] RUSH - Four Day [ ] RUSH - Five Day [ ] Standard (6-9 Day) [X] PFAS Standard 7-10 Day [ ]

Please print clearly and legibly. All information must be complete. Samples will not be logged in and the turn-around-time clock will not begin until any questions by YORK are resolved.

Ben Neuman

Samples Collected by: (print AND sign your name)

Matrix Codes: S - soil/solid/sludge; GW - groundwater; DW - drinking water; SW - surface water; WW - wastewater; O - Oil; Other

Preservative (please list number of containers)

Sample Identification	Date	Time	Matrix	Unpreserved	HCl (hydrochloric acid)	MeOH (methanol)	HNO_3 (nitric acid)	H_2SO_4 (sulfuric acid)	NaOH (sodium hydroxide)	$Na_2S_2O_3$ (sodium thio.)	Trizma	Ammonium Acetate	Other:	VOCs 8260	SVOCs 8270	Pesticides 8081	PCBs 8082	Metals 6010/7473	PFAS 1633	1,4-Dioxane 8270	Grab or Comp. G/C
SB-8 (8-10)	6/20/25	1115	S											X	X	X	X	X			
SB-8 (10-12)		1107	S											X	X	X	X	X	X	X	
DUP-1		1045	S											X	X	X	X	X	X		
FB-1		1015																	X		
TB-1		1220												X							

Analyses Requested

Report Type (circle): QA Report; Summary (Results Only); NY ASP B Package; NJ Reduced; NJ DKQP; NJ Full; CT RCP

EDD Type (circle): EQuIS (standard); NYSDEC EQuIS; NJDEP SRP Haz Site; Standard Excel; CMDP; Other:

Regulatory Comparative

Compared to the following Regulation(s): (please fill in)

Field Filtered [ ]

Lab Filtered [ ]

Comments:

Lab Sample Receiving Checklist (to be completed by the receiving laboratory only) Circle Y / N

Custody Seals: Y / ~~N~~ Containers Intact: ~~Y~~ / N COC/Labels Agree: ~~Y~~ / N Preservation Confirmed: ~~Y~~ / N

COC Complete: ~~Y~~ / N COC Received: ~~Y~~ / N Appropriate Sample Volumes: ~~Y~~ / N Appropriate Sample Containers: ~~Y~~ / N

Cooler Temperature Confirmed: ~~Y~~ / N Samples Submitted within Holding Times: ~~Y~~ / N Corrective Action Form Required: Y / ~~N~~

Samples iced/chilled at time of lab pickup? circle Yes or No

Samples Relinquished by / Company	Date/Time	1. Samples Received by / Company	Date/Time	2. Samples Relinquished by / Company	Date/Time
Ben Neuman (Vella	6/20/25 1445		6/20/25 14:45		6/20/25 18:30
Samples Received by / Company	Date/Time	3. Samples Relinquished by / Company	Date/Time	3. Samples Received by / Company	Date/Time
	6/20/25 20:48				
Samples Relinquished by / Company	Date/Time	4. Samples Received by / Company	Date/Time	Samples Received in LAB by	Date/Time / Temperature
				NCS FOR DANIEL C.	6/20/25 20:48 3.7 Degrees C

Technical Report

prepared for:

Vektor Consultants
37 W. 37th Street, 6th Floor
New York NY, 10018
Attention: Ezgi Karayel

Report Date: 11/05/2025
Client Project ID: 2425 Atlantic Ave
York Project (SDG) No.: 25J1851

Report Date: 11/05/2025
Client Project ID: 2425 Atlantic Ave
York Project (SDG) No.: 25J1851

Vektor Consultants
37 W. 37th Street, 6th Floor
New York NY, 10018
Attention: Ezgi Karayel

Purpose and Results

This report contains the analytical data for the sample(s) identified on the attached chain-of-custody received in our laboratory on October 30, 2025 and listed below. The project was identified as your project: **2425 Atlantic Ave**.

The analyses were conducted utilizing appropriate EPA, Standard Methods, and ASTM methods as detailed in the data summary tables.

All samples were received in proper condition meeting the customary acceptance requirements for environmental samples except those indicated under the Sample and Analysis Qualifiers section of this report.

All analyses met the method and laboratory standard operating procedure requirements except as indicated by any data flags, the meaning of which are explained in the Sample and Data Qualifiers Relating to This Work Order section of this report and case narrative if applicable.

The results of the analyses, which are all reported on dry weight basis (soils) unless otherwise noted, are detailed in the following pages.

Please contact Client Services at 203.325.1371 with any questions regarding this report.

York Sample ID	Client Sample ID	Matrix	Date Collected	Date Received
25J1851-01	SB-9 (0-2)	Soil	10/30/2025	10/30/2025
25J1851-04	SB-9(6-8)	Soil	10/30/2025	10/30/2025
25J1851-05	SB-9(8-10)	Soil	10/30/2025	10/30/2025
25J1851-06	SB-10 (8-10)	Soil	10/30/2025	10/30/2025
25J1851-07	SB-10 (10-12)	Soil	10/30/2025	10/30/2025
25J1851-08	SB-10 (12-14)	Soil	10/30/2025	10/30/2025
25J1851-09	SB-11(8-10)	Soil	10/30/2025	10/30/2025
25J1851-10	SB-11 (10-12)	Soil	10/30/2025	10/30/2025
25J1851-11	SB-11 (12-13)	Soil	10/30/2025	10/30/2025
25J1851-12	TB-1 (10/25)	Water	10/30/2025	10/30/2025

General Notes for York Project (SDG) No.: 25J1851

1. The RLs and MDLs (Reporting Limit and Method Detection Limit respectively) reported are adjusted for any dilution necessary due to the levels of target and/or non-target analytes and matrix interference. The RL(REPORTING LIMIT) is based upon the lowest standard utilized for the calibration where applicable.
2. Samples are retained for a period of thirty days after submittal of report, unless other arrangements are made.
3. York's liability for the above data is limited to the dollar value paid to York for the referenced project.
4. This report shall not be reproduced without the written approval of York Analytical Laboratories, Inc.
5. All analyses conducted met method or Laboratory SOP requirements. See the Sample and Data Qualifiers Section for further information.
6. It is noted that no analyses reported herein were subcontracted to another laboratory, unless noted in the report.
7. This report reflects results that relate only to the samples submitted on the attached chain-of-custody form(s) received by York.
8. Analyses conducted at York Analytical Laboratories, Inc. Stratford, CT are indicated by NY Cert. No. 10854; those conducted at York Analytical Laboratories, Inc., Richmond Hill, NY are indicated by NY Cert. No. 12058.

Approved By:  **Date:** 11/05/2025

Cassie L. Mosher
Laboratory Manager

Sample Information

Client Sample ID: SB-9 (0-2)

York Sample ID: 25J1851-01

York Project (SDG) No.	Client Project ID	Matrix	Collection Date/Time	Date Received
25J1851	2425 Atlantic Ave	Soil	October 30, 2025 12:00 pm	10/30/2025

Analyzed by: Phoenix Environmental Labs, Inc.

VOA, 8260 MASTER

Log-in Notes:

Sample Notes:

Sample Prepared by Method: SW8260D

CAS No.	Parameter	Result	Flag	Units	Reported to LOQ	Dilution	Reference Method	Date/Time Prepared	Date/Time Analyzed	Analyst
630-20-6	1,1,1,2-Tetrachloroethane	ND		mg/Kg	0.02	1	SW8260D Certifications: NY-11301	10/30/2025 12:00	11/01/2025 03:44	CT007
71-55-6	1,1,1-Trichloroethane	ND		mg/Kg	0.0049	1	SW8260D Certifications: NY-11301	10/30/2025 12:00	11/01/2025 03:44	CT007
79-34-5	1,1,2,2-Tetrachloroethane	ND		mg/Kg	0.0049	1	SW8260D Certifications: NY-11301	10/30/2025 12:00	11/01/2025 03:44	CT007
79-00-5	1,1,2-Trichloroethane	ND		mg/Kg	0.0049	1	SW8260D Certifications: NY-11301	10/30/2025 12:00	11/01/2025 03:44	CT007
75-34-3	1,1-Dichloroethane	ND		mg/Kg	0.0049	1	SW8260D Certifications: NY-11301	10/30/2025 12:00	11/01/2025 03:44	CT007
75-35-4	1,1-Dichloroethene	ND		mg/Kg	0.0049	1	SW8260D Certifications: NY-11301	10/30/2025 12:00	11/01/2025 03:44	CT007
87-61-6	1,2,3-Trichlorobenzene	ND		mg/Kg	0.0049	1	SW8260D Certifications: NY-11301	10/30/2025 12:00	11/01/2025 03:44	CT007
96-18-4	1,2,3-Trichloropropane	ND		mg/Kg	0.0049	1	SW8260D Certifications: NY-11301	10/30/2025 12:00	11/01/2025 03:44	CT007
120-82-1	1,2,4-Trichlorobenzene	ND		mg/Kg	0.0049	1	SW8260D Certifications: NY-11301	10/30/2025 12:00	11/01/2025 03:44	CT007
95-63-6	1,2,4-Trimethylbenzene	ND		mg/Kg	0.0049	1	SW8260D Certifications: NY-11301	10/30/2025 12:00	11/01/2025 03:44	CT007
96-12-8	1,2-Dibromo-3-chloropropane	ND		mg/Kg	0.0049	1	SW8260D Certifications: NY-11301	10/30/2025 12:00	11/01/2025 03:44	CT007
106-93-4	1,2-Dibromoethane	ND		mg/Kg	0.0049	1	SW8260D Certifications: NY-11301	10/30/2025 12:00	11/01/2025 03:44	CT007
95-50-1	1,2-Dichlorobenzene	ND		mg/Kg	0.0049	1	SW8260D Certifications: NY-11301	10/30/2025 12:00	11/01/2025 03:44	CT007
107-06-2	1,2-Dichloroethane	ND		mg/Kg	0.0049	1	SW8260D Certifications: NY-11301	10/30/2025 12:00	11/01/2025 03:44	CT007
78-87-5	1,2-Dichloropropane	ND		mg/Kg	0.0049	1	SW8260D Certifications: NY-11301	10/30/2025 12:00	11/01/2025 03:44	CT007
108-67-8	1,3,5-Trimethylbenzene	ND		mg/Kg	0.0049	1	SW8260D Certifications: NY-11301	10/30/2025 12:00	11/01/2025 03:44	CT007
541-73-1	1,3-Dichlorobenzene	ND		mg/Kg	0.0049	1	SW8260D Certifications: NY-11301	10/30/2025 12:00	11/01/2025 03:44	CT007
106-46-7	1,4-Dichlorobenzene	ND		mg/Kg	0.0049	1	SW8260D Certifications: NY-11301	10/30/2025 12:00	11/01/2025 03:44	CT007
591-78-6	2-Hexanone	ND		mg/Kg	0.025	1	SW8260D Certifications: NY-11301	10/30/2025 12:00	11/01/2025 03:44	CT007
108-10-1	4-Methyl-2-pentanone	ND		mg/Kg	0.025	1	SW8260D Certifications: NY-11301	10/30/2025 12:00	11/01/2025 03:44	CT007

Sample Information

Client Sample ID: SB-9 (0-2) **York Sample ID:** 25J1851-01

York Project (SDG) No.	Client Project ID	Matrix	Collection Date/Time	Date Received
25J1851	2425 Atlantic Ave	Soil	October 30, 2025 12:00 pm	10/30/2025

Analyzed by: Phoenix Environmental Labs, Inc.

VOA, 8260 MASTER **Log-in Notes:** **Sample Notes:**

Sample Prepared by Method: SW8260D

CAS No.	Parameter	Result	Flag	Units	Reported to LOQ	Dilution	Reference Method	Date/Time Prepared	Date/Time Analyzed	Analyst
67-64-1	Acetone	ND		mg/Kg	0.049	1	SW8260D Certifications: NY-11301	10/30/2025 12:00	11/01/2025 03:44	CT007
107-02-8	Acrolein	ND		mg/Kg	0.0049	1	SW8260D Certifications: NY-11301	10/30/2025 12:00	11/01/2025 03:44	CT007
107-13-1	Acrylonitrile	ND		mg/Kg	0.02	1	SW8260D Certifications: NY-11301	10/30/2025 12:00	11/01/2025 03:44	CT007
71-43-2	Benzene	ND		mg/Kg	0.0049	1	SW8260D Certifications: NY-11301	10/30/2025 12:00	11/01/2025 03:44	CT007
74-97-5	Bromochloromethane	ND		mg/Kg	0.0049	1	SW8260D Certifications: NY-11301	10/30/2025 12:00	11/01/2025 03:44	CT007
75-27-4	Bromodichloromethane	ND		mg/Kg	0.0049	1	SW8260D Certifications: NY-11301	10/30/2025 12:00	11/01/2025 03:44	CT007
75-25-2	Bromoform	ND		mg/Kg	0.0049	1	SW8260D Certifications: NY-11301	10/30/2025 12:00	11/01/2025 03:44	CT007
74-83-9	Bromomethane	ND		mg/Kg	0.0049	1	SW8260D Certifications: NY-11301	10/30/2025 12:00	11/01/2025 03:44	CT007
75-15-0	Carbon Disulfide	ND		mg/Kg	0.0049	1	SW8260D Certifications: NY-11301	10/30/2025 12:00	11/01/2025 03:44	CT007
56-23-5	Carbon tetrachloride	ND		mg/Kg	0.0049	1	SW8260D Certifications: NY-11301	10/30/2025 12:00	11/01/2025 03:44	CT007
108-90-7	Chlorobenzene	ND		mg/Kg	0.0049	1	SW8260D Certifications: NY-11301	10/30/2025 12:00	11/01/2025 03:44	CT007
75-00-3	Chloroethane	ND		mg/Kg	0.0049	1	SW8260D Certifications: NY-11301	10/30/2025 12:00	11/01/2025 03:44	CT007
67-66-3	Chloroform	ND		mg/Kg	0.0049	1	SW8260D Certifications: NY-11301	10/30/2025 12:00	11/01/2025 03:44	CT007
74-87-3	Chloromethane	ND		mg/Kg	0.0049	1	SW8260D Certifications: NY-11301	10/30/2025 12:00	11/01/2025 03:44	CT007
156-59-2	cis-1,2-Dichloroethene	ND		mg/Kg	0.0049	1	SW8260D Certifications: NY-11301	10/30/2025 12:00	11/01/2025 03:44	CT007
10061-01-5	cis-1,3-Dichloropropene	ND		mg/Kg	0.0049	1	SW8260D Certifications: NY-11301	10/30/2025 12:00	11/01/2025 03:44	CT007
110-82-7	Cyclohexane	ND		mg/Kg	0.0049	1	SW8260D Certifications: NY-11301	10/30/2025 12:00	11/01/2025 03:44	CT007
124-48-1	Dibromochloromethane	ND		mg/Kg	0.0049	1	SW8260D Certifications: NY-11301	10/30/2025 12:00	11/01/2025 03:44	CT007
74-95-3	Dibromomethane	ND		mg/Kg	0.0049	1	SW8260D Certifications: NY-11301	10/30/2025 12:00	11/01/2025 03:44	CT007
75-71-8	Dichlorodifluoromethane	ND		mg/Kg	0.0049	1	SW8260D Certifications: NY-11301	10/30/2025 12:00	11/01/2025 03:44	CT007
100-41-4	Ethylbenzene	ND		mg/Kg	0.0049	1	SW8260D Certifications: NY-11301	10/30/2025 12:00	11/01/2025 03:44	CT007

Sample Information

Client Sample ID: SB-9 (0-2) **York Sample ID:** 25J1851-01

York Project (SDG) No.	Client Project ID	Matrix	Collection Date/Time	Date Received
25J1851	2425 Atlantic Ave	Soil	October 30, 2025 12:00 pm	10/30/2025

Analyzed by: Phoenix Environmental Labs, Inc.

VOA, 8260 MASTER **Log-in Notes:** **Sample Notes:**

Sample Prepared by Method: SW8260D

CAS No.	Parameter	Result	Flag	Units	Reported to LOQ	Dilution	Reference Method	Date/Time Prepared	Date/Time Analyzed	Analyst
87-68-3	Hexachlorobutadiene	ND		mg/Kg	0.0049	1	SW8260D Certifications: NY-11301	10/30/2025 12:00	11/01/2025 03:44	CT007
98-82-8	Isopropylbenzene	ND		mg/Kg	0.0049	1	SW8260D Certifications: NY-11301	10/30/2025 12:00	11/01/2025 03:44	CT007
179601-23-1	m&p-Xylene	ND		mg/Kg	0.0049	1	SW8260D Certifications: NY-11301	10/30/2025 12:00	11/01/2025 03:44	CT007
78-93-3	Methyl ethyl ketone	ND		mg/Kg	0.03	1	SW8260D Certifications: NY-11301	10/30/2025 12:00	11/01/2025 03:44	CT007
1634-04-4	Methyl t-butyl ether (MTBE)	ND		mg/Kg	0.0099	1	SW8260D Certifications: NY-11301	10/30/2025 12:00	11/01/2025 03:44	CT007
79-20-9	Methylacetate	ND		mg/Kg	0.049	1	SW8260D Certifications: NY-11301	10/30/2025 12:00	11/01/2025 03:44	CT007
108-87-2	Methylcyclohexane	ND		mg/Kg	0.0049	1	SW8260D Certifications: NY-11301	10/30/2025 12:00	11/01/2025 03:44	CT007
75-09-2	Methylene chloride	ND		mg/Kg	0.025	1	SW8260D Certifications: NY-11301	10/30/2025 12:00	11/01/2025 03:44	CT007
104-51-8	n-Butylbenzene	ND		mg/Kg	0.0049	1	SW8260D Certifications: NY-11301	10/30/2025 12:00	11/01/2025 03:44	CT007
103-65-1	n-Propylbenzene	ND		mg/Kg	0.0049	1	SW8260D Certifications: NY-11301	10/30/2025 12:00	11/01/2025 03:44	CT007
95-47-6	o-Xylene	ND		mg/Kg	0.0049	1	SW8260D Certifications: NY-11301	10/30/2025 12:00	11/01/2025 03:44	CT007
99-87-6	p-Isopropyltoluene	ND		mg/Kg	0.0049	1	SW8260D Certifications: NY-11301	10/30/2025 12:00	11/01/2025 03:44	CT007
135-98-8	sec-Butylbenzene	ND		mg/Kg	0.0049	1	SW8260D Certifications: NY-11301	10/30/2025 12:00	11/01/2025 03:44	CT007
100-42-5	Styrene	ND		mg/Kg	0.0049	1	SW8260D Certifications: NY-11301	10/30/2025 12:00	11/01/2025 03:44	CT007
75-65-0	Tert-butyl alcohol	ND		mg/Kg	0.099	1	SW8260D Certifications: NY-11301	10/30/2025 12:00	11/01/2025 03:44	CT007
98-06-6	tert-Butylbenzene	ND		mg/Kg	0.0049	1	SW8260D Certifications: NY-11301	10/30/2025 12:00	11/01/2025 03:44	CT007
127-18-4	Tetrachloroethene	ND		mg/Kg	0.0049	1	SW8260D Certifications: NY-11301	10/30/2025 12:00	11/01/2025 03:44	CT007
108-88-3	Toluene	ND		mg/Kg	0.0049	1	SW8260D Certifications: NY-11301	10/30/2025 12:00	11/01/2025 03:44	CT007
1330-20-7	Total Xylenes	ND		mg/Kg	0.0049	1	SW8260D Certifications: NY-11301	10/30/2025 12:00	11/01/2025 03:44	CT007
156-60-5	trans-1,2-Dichloroethene	ND		mg/Kg	0.0049	1	SW8260D Certifications: NY-11301	10/30/2025 12:00	11/01/2025 03:44	CT007
10061-02-6	trans-1,3-Dichloropropene	ND		mg/Kg	0.0049	1	SW8260D Certifications: NY-11301	10/30/2025 12:00	11/01/2025 03:44	CT007

Sample Information

Client Sample ID: SB-9 (0-2) **York Sample ID:** 25J1851-01

York Project (SDG) No.	Client Project ID	Matrix	Collection Date/Time	Date Received
25J1851	2425 Atlantic Ave	Soil	October 30, 2025 12:00 pm	10/30/2025

Analyzed by: Phoenix Environmental Labs, Inc.

VOA, 8260 MASTER

Log-in Notes:

Sample Notes:

Sample Prepared by Method: SW8260D

CAS No.	Parameter	Result	Flag	Units	Reported to LOQ	Dilution	Reference Method	Date/Time Prepared	Date/Time Analyzed	Analyst
110-57-6	trans-1,4-dichloro-2-butene	ND		mg/Kg	0.0099	1	SW8260D Certifications: NY-11301	10/30/2025 12:00	11/01/2025 03:44	CT007
79-01-6	Trichloroethene	ND		mg/Kg	0.0049	1	SW8260D Certifications: NY-11301	10/30/2025 12:00	11/01/2025 03:44	CT007
75-69-4	Trichlorofluoromethane	ND		mg/Kg	0.0049	1	SW8260D Certifications: NY-11301	10/30/2025 12:00	11/01/2025 03:44	CT007
76-13-1	Trichlorotrifluoroethane	ND		mg/Kg	0.0049	1	SW8260D Certifications: NY-11301	10/30/2025 12:00	11/01/2025 03:44	CT007
75-01-4	Vinyl chloride	ND		mg/Kg	0.0049	1	SW8260D Certifications: NY-11301	10/30/2025 12:00	11/01/2025 03:44	CT007

	Surrogate Recoveries	Result	Acceptance Range
2199-69-1	*Surrogate: % 1,2-dichlorobenzene-d4*	*101 %*	*70-130*
460-00-4	*Surrogate: % Bromofluorobenzene*	*99 %*	*70-130*
1868-53-7	*Surrogate: % Dibromofluoromethane*	*100 %*	*70-130*
2037-26-5	*Surrogate: % Toluene-d8*	*101 %*	*70-130*

Total Solids

Log-in Notes:

Sample Notes:

Sample Prepared by Method: SW846-%Solid

CAS No.	Parameter	Result	Flag	Units	Reported to LOQ	Dilution	Reference Method	Date/Time Prepared	Date/Time Analyzed	Analyst
PHNX - PCTSOLIE	**Percent Solid**	**94**		%		1	SW846-%Solid Certifications: NY-11301	10/30/2025 12:00	10/31/2025 23:00	CT007

Sample Information

Client Sample ID: SB-9(6-8) **York Sample ID:** 25J1851-04

York Project (SDG) No.	Client Project ID	Matrix	Collection Date/Time	Date Received
25J1851	2425 Atlantic Ave	Soil	October 30, 2025 12:15 pm	10/30/2025

Analyzed by: Phoenix Environmental Labs, Inc.

VOA, 8260 MASTER **Log-in Notes:** **Sample Notes:**

Sample Prepared by Method: SW8260D

CAS No.	Parameter	Result	Flag	Units	Reported to LOQ	Dilution	Reference Method	Date/Time Prepared	Date/Time Analyzed	Analyst
630-20-6	1,1,1,2-Tetrachloroethane	ND		mg/Kg	0.03	1	SW8260D Certifications: NY-11301	10/30/2025 12:15	11/01/2025 04:02	CT007
71-55-6	1,1,1-Trichloroethane	ND		mg/Kg	0.0074	1	SW8260D Certifications: NY-11301	10/30/2025 12:15	11/01/2025 04:02	CT007
79-34-5	1,1,2,2-Tetrachloroethane	ND		mg/Kg	0.0074	1	SW8260D Certifications: NY-11301	10/30/2025 12:15	11/01/2025 04:02	CT007
79-00-5	1,1,2-Trichloroethane	ND		mg/Kg	0.0074	1	SW8260D Certifications: NY-11301	10/30/2025 12:15	11/01/2025 04:02	CT007
75-34-3	1,1-Dichloroethane	ND		mg/Kg	0.0074	1	SW8260D Certifications: NY-11301	10/30/2025 12:15	11/01/2025 04:02	CT007
75-35-4	1,1-Dichloroethene	ND		mg/Kg	0.0074	1	SW8260D Certifications: NY-11301	10/30/2025 12:15	11/01/2025 04:02	CT007
87-61-6	1,2,3-Trichlorobenzene	ND		mg/Kg	0.0074	1	SW8260D Certifications: NY-11301	10/30/2025 12:15	11/01/2025 04:02	CT007
96-18-4	1,2,3-Trichloropropane	ND		mg/Kg	0.0074	1	SW8260D Certifications: NY-11301	10/30/2025 12:15	11/01/2025 04:02	CT007
120-82-1	1,2,4-Trichlorobenzene	ND		mg/Kg	0.0074	1	SW8260D Certifications: NY-11301	10/30/2025 12:15	11/01/2025 04:02	CT007
95-63-6	1,2,4-Trimethylbenzene	ND		mg/Kg	0.0074	1	SW8260D Certifications: NY-11301	10/30/2025 12:15	11/01/2025 04:02	CT007
96-12-8	1,2-Dibromo-3-chloropropane	ND		mg/Kg	0.0074	1	SW8260D Certifications: NY-11301	10/30/2025 12:15	11/01/2025 04:02	CT007
106-93-4	1,2-Dibromoethane	ND		mg/Kg	0.0074	1	SW8260D Certifications: NY-11301	10/30/2025 12:15	11/01/2025 04:02	CT007
95-50-1	1,2-Dichlorobenzene	ND		mg/Kg	0.0074	1	SW8260D Certifications: NY-11301	10/30/2025 12:15	11/01/2025 04:02	CT007
107-06-2	1,2-Dichloroethane	ND		mg/Kg	0.0074	1	SW8260D Certifications: NY-11301	10/30/2025 12:15	11/01/2025 04:02	CT007
78-87-5	1,2-Dichloropropane	ND		mg/Kg	0.0074	1	SW8260D Certifications: NY-11301	10/30/2025 12:15	11/01/2025 04:02	CT007
108-67-8	1,3,5-Trimethylbenzene	ND		mg/Kg	0.0074	1	SW8260D Certifications: NY-11301	10/30/2025 12:15	11/01/2025 04:02	CT007
541-73-1	1,3-Dichlorobenzene	ND		mg/Kg	0.0074	1	SW8260D Certifications: NY-11301	10/30/2025 12:15	11/01/2025 04:02	CT007
106-46-7	1,4-Dichlorobenzene	ND		mg/Kg	0.0074	1	SW8260D Certifications: NY-11301	10/30/2025 12:15	11/01/2025 04:02	CT007
591-78-6	2-Hexanone	ND		mg/Kg	0.037	1	SW8260D Certifications: NY-11301	10/30/2025 12:15	11/01/2025 04:02	CT007
108-10-1	4-Methyl-2-pentanone	ND		mg/Kg	0.037	1	SW8260D Certifications: NY-11301	10/30/2025 12:15	11/01/2025 04:02	CT007

Sample Information

Client Sample ID: SB-9(6-8) **York Sample ID:** 25J1851-04

York Project (SDG) No.	Client Project ID	Matrix	Collection Date/Time	Date Received
25J1851	2425 Atlantic Ave	Soil	October 30, 2025 12:15 pm	10/30/2025

Analyzed by: Phoenix Environmental Labs, Inc.

VOA, 8260 MASTER **Log-in Notes:** **Sample Notes:**

Sample Prepared by Method: SW8260D

CAS No.	Parameter	Result	Flag	Units	Reported to LOQ	Dilution	Reference Method	Date/Time Prepared	Date/Time Analyzed	Analyst
67-64-1	Acetone	ND		mg/Kg	0.05	1	SW8260D Certifications: NY-11301	10/30/2025 12:15	11/01/2025 04:02	CT007
107-02-8	Acrolein	ND		mg/Kg	0.0074	1	SW8260D Certifications: NY-11301	10/30/2025 12:15	11/01/2025 04:02	CT007
107-13-1	Acrylonitrile	ND		mg/Kg	0.03	1	SW8260D Certifications: NY-11301	10/30/2025 12:15	11/01/2025 04:02	CT007
71-43-2	Benzene	ND		mg/Kg	0.0074	1	SW8260D Certifications: NY-11301	10/30/2025 12:15	11/01/2025 04:02	CT007
74-97-5	Bromochloromethane	ND		mg/Kg	0.0074	1	SW8260D Certifications: NY-11301	10/30/2025 12:15	11/01/2025 04:02	CT007
75-27-4	Bromodichloromethane	ND		mg/Kg	0.0074	1	SW8260D Certifications: NY-11301	10/30/2025 12:15	11/01/2025 04:02	CT007
75-25-2	Bromoform	ND		mg/Kg	0.0074	1	SW8260D Certifications: NY-11301	10/30/2025 12:15	11/01/2025 04:02	CT007
74-83-9	Bromomethane	ND		mg/Kg	0.0074	1	SW8260D Certifications: NY-11301	10/30/2025 12:15	11/01/2025 04:02	CT007
75-15-0	Carbon Disulfide	ND		mg/Kg	0.0074	1	SW8260D Certifications: NY-11301	10/30/2025 12:15	11/01/2025 04:02	CT007
56-23-5	Carbon tetrachloride	ND		mg/Kg	0.0074	1	SW8260D Certifications: NY-11301	10/30/2025 12:15	11/01/2025 04:02	CT007
108-90-7	Chlorobenzene	ND		mg/Kg	0.0074	1	SW8260D Certifications: NY-11301	10/30/2025 12:15	11/01/2025 04:02	CT007
75-00-3	Chloroethane	ND		mg/Kg	0.0074	1	SW8260D Certifications: NY-11301	10/30/2025 12:15	11/01/2025 04:02	CT007
67-66-3	Chloroform	ND		mg/Kg	0.0074	1	SW8260D Certifications: NY-11301	10/30/2025 12:15	11/01/2025 04:02	CT007
74-87-3	Chloromethane	ND		mg/Kg	0.0074	1	SW8260D Certifications: NY-11301	10/30/2025 12:15	11/01/2025 04:02	CT007
156-59-2	cis-1,2-Dichloroethene	ND		mg/Kg	0.0074	1	SW8260D Certifications: NY-11301	10/30/2025 12:15	11/01/2025 04:02	CT007
10061-01-5	cis-1,3-Dichloropropene	ND		mg/Kg	0.0074	1	SW8260D Certifications: NY-11301	10/30/2025 12:15	11/01/2025 04:02	CT007
110-82-7	Cyclohexane	ND		mg/Kg	0.0074	1	SW8260D Certifications: NY-11301	10/30/2025 12:15	11/01/2025 04:02	CT007
124-48-1	Dibromochloromethane	ND		mg/Kg	0.0074	1	SW8260D Certifications: NY-11301	10/30/2025 12:15	11/01/2025 04:02	CT007
74-95-3	Dibromomethane	ND		mg/Kg	0.0074	1	SW8260D Certifications: NY-11301	10/30/2025 12:15	11/01/2025 04:02	CT007
75-71-8	Dichlorodifluoromethane	ND		mg/Kg	0.0074	1	SW8260D Certifications: NY-11301	10/30/2025 12:15	11/01/2025 04:02	CT007
100-41-4	Ethylbenzene	ND		mg/Kg	0.0074	1	SW8260D Certifications: NY-11301	10/30/2025 12:15	11/01/2025 04:02	CT007

Sample Information

Client Sample ID: SB-9(6-8) **York Sample ID:** 25J1851-04

York Project (SDG) No.	Client Project ID	Matrix	Collection Date/Time	Date Received
25J1851	2425 Atlantic Ave	Soil	October 30, 2025 12:15 pm	10/30/2025

Analyzed by: Phoenix Environmental Labs, Inc.

VOA, 8260 MASTER **Log-in Notes:** **Sample Notes:**

Sample Prepared by Method: SW8260D

CAS No.	Parameter	Result	Flag	Units	Reported to LOQ	Dilution	Reference Method	Date/Time Prepared	Date/Time Analyzed	Analyst
87-68-3	Hexachlorobutadiene	ND		mg/Kg	0.0074	1	SW8260D Certifications: NY-11301	10/30/2025 12:15	11/01/2025 04:02	CT007
98-82-8	Isopropylbenzene	ND		mg/Kg	0.0074	1	SW8260D Certifications: NY-11301	10/30/2025 12:15	11/01/2025 04:02	CT007
179601-23-1	m&p-Xylene	ND		mg/Kg	0.0074	1	SW8260D Certifications: NY-11301	10/30/2025 12:15	11/01/2025 04:02	CT007
78-93-3	Methyl ethyl ketone	ND		mg/Kg	0.045	1	SW8260D Certifications: NY-11301	10/30/2025 12:15	11/01/2025 04:02	CT007
1634-04-4	Methyl t-butyl ether (MTBE)	ND		mg/Kg	0.015	1	SW8260D Certifications: NY-11301	10/30/2025 12:15	11/01/2025 04:02	CT007
79-20-9	Methylacetate	ND		mg/Kg	0.074	1	SW8260D Certifications: NY-11301	10/30/2025 12:15	11/01/2025 04:02	CT007
108-87-2	Methylcyclohexane	ND		mg/Kg	0.0074	1	SW8260D Certifications: NY-11301	10/30/2025 12:15	11/01/2025 04:02	CT007
75-09-2	Methylene chloride	ND		mg/Kg	0.037	1	SW8260D Certifications: NY-11301	10/30/2025 12:15	11/01/2025 04:02	CT007
104-51-8	n-Butylbenzene	ND		mg/Kg	0.0074	1	SW8260D Certifications: NY-11301	10/30/2025 12:15	11/01/2025 04:02	CT007
103-65-1	n-Propylbenzene	ND		mg/Kg	0.0074	1	SW8260D Certifications: NY-11301	10/30/2025 12:15	11/01/2025 04:02	CT007
95-47-6	o-Xylene	ND		mg/Kg	0.0074	1	SW8260D Certifications: NY-11301	10/30/2025 12:15	11/01/2025 04:02	CT007
99-87-6	p-Isopropyltoluene	ND		mg/Kg	0.0074	1	SW8260D Certifications: NY-11301	10/30/2025 12:15	11/01/2025 04:02	CT007
135-98-8	sec-Butylbenzene	ND		mg/Kg	0.0074	1	SW8260D Certifications: NY-11301	10/30/2025 12:15	11/01/2025 04:02	CT007
100-42-5	Styrene	ND		mg/Kg	0.0074	1	SW8260D Certifications: NY-11301	10/30/2025 12:15	11/01/2025 04:02	CT007
75-65-0	Tert-butyl alcohol	ND		mg/Kg	0.15	1	SW8260D Certifications: NY-11301	10/30/2025 12:15	11/01/2025 04:02	CT007
98-06-6	tert-Butylbenzene	ND		mg/Kg	0.0074	1	SW8260D Certifications: NY-11301	10/30/2025 12:15	11/01/2025 04:02	CT007
127-18-4	Tetrachloroethene	ND		mg/Kg	0.0074	1	SW8260D Certifications: NY-11301	10/30/2025 12:15	11/01/2025 04:02	CT007
108-88-3	Toluene	ND		mg/Kg	0.0074	1	SW8260D Certifications: NY-11301	10/30/2025 12:15	11/01/2025 04:02	CT007
1330-20-7	Total Xylenes	ND		mg/Kg	0.0074	1	SW8260D Certifications: NY-11301	10/30/2025 12:15	11/01/2025 04:02	CT007
156-60-5	trans-1,2-Dichloroethene	ND		mg/Kg	0.0074	1	SW8260D Certifications: NY-11301	10/30/2025 12:15	11/01/2025 04:02	CT007
10061-02-6	trans-1,3-Dichloropropene	ND		mg/Kg	0.0074	1	SW8260D Certifications: NY-11301	10/30/2025 12:15	11/01/2025 04:02	CT007

Sample Information

Client Sample ID: SB-9(6-8) **York Sample ID:** 25J1851-04

York Project (SDG) No.	Client Project ID	Matrix	Collection Date/Time	Date Received
25J1851	2425 Atlantic Ave	Soil	October 30, 2025 12:15 pm	10/30/2025

Analyzed by: Phoenix Environmental Labs, Inc.

VOA, 8260 MASTER

Log-in Notes:

Sample Notes:

Sample Prepared by Method: SW8260D

CAS No.	Parameter	Result	Flag	Units	Reported to LOQ	Dilution	Reference Method	Date/Time Prepared	Date/Time Analyzed	Analyst
110-57-6	trans-1,4-dichloro-2-butene	ND		mg/Kg	0.015	1	SW8260D Certifications: NY-11301	10/30/2025 12:15	11/01/2025 04:02	CT007
79-01-6	Trichloroethene	ND		mg/Kg	0.0074	1	SW8260D Certifications: NY-11301	10/30/2025 12:15	11/01/2025 04:02	CT007
75-69-4	Trichlorofluoromethane	ND		mg/Kg	0.0074	1	SW8260D Certifications: NY-11301	10/30/2025 12:15	11/01/2025 04:02	CT007
76-13-1	Trichlorotrifluoroethane	ND		mg/Kg	0.0074	1	SW8260D Certifications: NY-11301	10/30/2025 12:15	11/01/2025 04:02	CT007
75-01-4	Vinyl chloride	ND		mg/Kg	0.0074	1	SW8260D Certifications: NY-11301	10/30/2025 12:15	11/01/2025 04:02	CT007

	Surrogate Recoveries	Result	Acceptance Range
2199-69-1	*Surrogate: % 1,2-dichlorobenzene-d4*	*100 %*	*70-130*
460-00-4	*Surrogate: % Bromofluorobenzene*	*99 %*	*70-130*
1868-53-7	*Surrogate: % Dibromofluoromethane*	*100 %*	*70-130*
2037-26-5	*Surrogate: % Toluene-d8*	*101 %*	*70-130*

Total Solids

Log-in Notes:

Sample Notes:

Sample Prepared by Method: SW846-%Solid

CAS No.	Parameter	Result	Flag	Units	Reported to LOQ	Dilution	Reference Method	Date/Time Prepared	Date/Time Analyzed	Analyst
PHNX - PCTSOLIE	**Percent Solid**	**90**		%		1	SW846-%Solid Certifications: NY-11301	10/30/2025 12:15	10/31/2025 23:00	CT007

Sample Information

Client Sample ID: SB-9(8-10) **York Sample ID:** 25J1851-05

York Project (SDG) No.	Client Project ID	Matrix	Collection Date/Time	Date Received
25J1851	2425 Atlantic Ave	Soil	October 30, 2025 12:20 pm	10/30/2025

Analyzed by: Phoenix Environmental Labs, Inc.

VOA, 8260 MASTER **Log-in Notes:** **Sample Notes:**

Sample Prepared by Method: SW8260D

CAS No.	Parameter	Result	Flag	Units	Reported to LOQ	Dilution	Reference Method	Date/Time Prepared	Date/Time Analyzed	Analyst
630-20-6	1,1,1,2-Tetrachloroethane	ND		mg/Kg	0.026	1	SW8260D Certifications: NY-11301	10/30/2025 12:20	11/01/2025 04:20	CT007
71-55-6	1,1,1-Trichloroethane	ND		mg/Kg	0.0065	1	SW8260D Certifications: NY-11301	10/30/2025 12:20	11/01/2025 04:20	CT007
79-34-5	1,1,2,2-Tetrachloroethane	ND		mg/Kg	0.0065	1	SW8260D Certifications: NY-11301	10/30/2025 12:20	11/01/2025 04:20	CT007
79-00-5	1,1,2-Trichloroethane	ND		mg/Kg	0.0065	1	SW8260D Certifications: NY-11301	10/30/2025 12:20	11/01/2025 04:20	CT007
75-34-3	1,1-Dichloroethane	ND		mg/Kg	0.0065	1	SW8260D Certifications: NY-11301	10/30/2025 12:20	11/01/2025 04:20	CT007
75-35-4	1,1-Dichloroethene	ND		mg/Kg	0.0065	1	SW8260D Certifications: NY-11301	10/30/2025 12:20	11/01/2025 04:20	CT007
87-61-6	1,2,3-Trichlorobenzene	ND		mg/Kg	0.0065	1	SW8260D Certifications: NY-11301	10/30/2025 12:20	11/01/2025 04:20	CT007
96-18-4	1,2,3-Trichloropropane	ND		mg/Kg	0.0065	1	SW8260D Certifications: NY-11301	10/30/2025 12:20	11/01/2025 04:20	CT007
120-82-1	1,2,4-Trichlorobenzene	ND		mg/Kg	0.0065	1	SW8260D Certifications: NY-11301	10/30/2025 12:20	11/01/2025 04:20	CT007
95-63-6	1,2,4-Trimethylbenzene	ND		mg/Kg	0.0065	1	SW8260D Certifications: NY-11301	10/30/2025 12:20	11/01/2025 04:20	CT007
96-12-8	1,2-Dibromo-3-chloropropane	ND		mg/Kg	0.0065	1	SW8260D Certifications: NY-11301	10/30/2025 12:20	11/01/2025 04:20	CT007
106-93-4	1,2-Dibromoethane	ND		mg/Kg	0.0065	1	SW8260D Certifications: NY-11301	10/30/2025 12:20	11/01/2025 04:20	CT007
95-50-1	1,2-Dichlorobenzene	ND		mg/Kg	0.0065	1	SW8260D Certifications: NY-11301	10/30/2025 12:20	11/01/2025 04:20	CT007
107-06-2	1,2-Dichloroethane	ND		mg/Kg	0.0065	1	SW8260D Certifications: NY-11301	10/30/2025 12:20	11/01/2025 04:20	CT007
78-87-5	1,2-Dichloropropane	ND		mg/Kg	0.0065	1	SW8260D Certifications: NY-11301	10/30/2025 12:20	11/01/2025 04:20	CT007
108-67-8	1,3,5-Trimethylbenzene	ND		mg/Kg	0.0065	1	SW8260D Certifications: NY-11301	10/30/2025 12:20	11/01/2025 04:20	CT007
541-73-1	1,3-Dichlorobenzene	ND		mg/Kg	0.0065	1	SW8260D Certifications: NY-11301	10/30/2025 12:20	11/01/2025 04:20	CT007
106-46-7	1,4-Dichlorobenzene	ND		mg/Kg	0.0065	1	SW8260D Certifications: NY-11301	10/30/2025 12:20	11/01/2025 04:20	CT007
591-78-6	2-Hexanone	ND		mg/Kg	0.032	1	SW8260D Certifications: NY-11301	10/30/2025 12:20	11/01/2025 04:20	CT007
108-10-1	4-Methyl-2-pentanone	ND		mg/Kg	0.032	1	SW8260D Certifications: NY-11301	10/30/2025 12:20	11/01/2025 04:20	CT007

Sample Information

Client Sample ID: SB-9(8-10) **York Sample ID:** 25J1851-05

York Project (SDG) No.	Client Project ID	Matrix	Collection Date/Time	Date Received
25J1851	2425 Atlantic Ave	Soil	October 30, 2025 12:20 pm	10/30/2025

Analyzed by: Phoenix Environmental Labs, Inc.

VOA, 8260 MASTER **Log-in Notes:** **Sample Notes:**

Sample Prepared by Method: SW8260D

CAS No.	Parameter	Result	Flag	Units	Reported to LOQ	Dilution	Reference Method	Date/Time Prepared	Date/Time Analyzed	Analyst
67-64-1	Acetone	ND		mg/Kg	0.05	1	SW8260D Certifications: NY-11301	10/30/2025 12:20	11/01/2025 04:20	CT007
107-02-8	Acrolein	ND		mg/Kg	0.0065	1	SW8260D Certifications: NY-11301	10/30/2025 12:20	11/01/2025 04:20	CT007
107-13-1	Acrylonitrile	ND		mg/Kg	0.026	1	SW8260D Certifications: NY-11301	10/30/2025 12:20	11/01/2025 04:20	CT007
71-43-2	Benzene	ND		mg/Kg	0.0065	1	SW8260D Certifications: NY-11301	10/30/2025 12:20	11/01/2025 04:20	CT007
74-97-5	Bromochloromethane	ND		mg/Kg	0.0065	1	SW8260D Certifications: NY-11301	10/30/2025 12:20	11/01/2025 04:20	CT007
75-27-4	Bromodichloromethane	ND		mg/Kg	0.0065	1	SW8260D Certifications: NY-11301	10/30/2025 12:20	11/01/2025 04:20	CT007
75-25-2	Bromoform	ND		mg/Kg	0.0065	1	SW8260D Certifications: NY-11301	10/30/2025 12:20	11/01/2025 04:20	CT007
74-83-9	Bromomethane	ND		mg/Kg	0.0065	1	SW8260D Certifications: NY-11301	10/30/2025 12:20	11/01/2025 04:20	CT007
75-15-0	Carbon Disulfide	ND		mg/Kg	0.0065	1	SW8260D Certifications: NY-11301	10/30/2025 12:20	11/01/2025 04:20	CT007
56-23-5	Carbon tetrachloride	ND		mg/Kg	0.0065	1	SW8260D Certifications: NY-11301	10/30/2025 12:20	11/01/2025 04:20	CT007
108-90-7	Chlorobenzene	ND		mg/Kg	0.0065	1	SW8260D Certifications: NY-11301	10/30/2025 12:20	11/01/2025 04:20	CT007
75-00-3	Chloroethane	ND		mg/Kg	0.0065	1	SW8260D Certifications: NY-11301	10/30/2025 12:20	11/01/2025 04:20	CT007
67-66-3	Chloroform	ND		mg/Kg	0.0065	1	SW8260D Certifications: NY-11301	10/30/2025 12:20	11/01/2025 04:20	CT007
74-87-3	Chloromethane	ND		mg/Kg	0.0065	1	SW8260D Certifications: NY-11301	10/30/2025 12:20	11/01/2025 04:20	CT007
156-59-2	cis-1,2-Dichloroethene	ND		mg/Kg	0.0065	1	SW8260D Certifications: NY-11301	10/30/2025 12:20	11/01/2025 04:20	CT007
10061-01-5	cis-1,3-Dichloropropene	ND		mg/Kg	0.0065	1	SW8260D Certifications: NY-11301	10/30/2025 12:20	11/01/2025 04:20	CT007
110-82-7	Cyclohexane	ND		mg/Kg	0.0065	1	SW8260D Certifications: NY-11301	10/30/2025 12:20	11/01/2025 04:20	CT007
124-48-1	Dibromochloromethane	ND		mg/Kg	0.0065	1	SW8260D Certifications: NY-11301	10/30/2025 12:20	11/01/2025 04:20	CT007
74-95-3	Dibromomethane	ND		mg/Kg	0.0065	1	SW8260D Certifications: NY-11301	10/30/2025 12:20	11/01/2025 04:20	CT007
75-71-8	Dichlorodifluoromethane	ND		mg/Kg	0.0065	1	SW8260D Certifications: NY-11301	10/30/2025 12:20	11/01/2025 04:20	CT007
100-41-4	Ethylbenzene	ND		mg/Kg	0.0065	1	SW8260D Certifications: NY-11301	10/30/2025 12:20	11/01/2025 04:20	CT007

Sample Information

Client Sample ID: SB-9(8-10) **York Sample ID:** 25J1851-05

York Project (SDG) No.	Client Project ID	Matrix	Collection Date/Time	Date Received
25J1851	2425 Atlantic Ave	Soil	October 30, 2025 12:20 pm	10/30/2025

Analyzed by: Phoenix Environmental Labs, Inc.

VOA, 8260 MASTER **Log-in Notes:** **Sample Notes:**

Sample Prepared by Method: SW8260D

CAS No.	Parameter	Result	Flag	Units	Reported to LOQ	Dilution	Reference Method	Date/Time Prepared	Date/Time Analyzed	Analyst
87-68-3	Hexachlorobutadiene	ND		mg/Kg	0.0065	1	SW8260D Certifications: NY-11301	10/30/2025 12:20	11/01/2025 04:20	CT007
98-82-8	Isopropylbenzene	ND		mg/Kg	0.0065	1	SW8260D Certifications: NY-11301	10/30/2025 12:20	11/01/2025 04:20	CT007
179601-23-1	m&p-Xylene	ND		mg/Kg	0.0065	1	SW8260D Certifications: NY-11301	10/30/2025 12:20	11/01/2025 04:20	CT007
78-93-3	Methyl ethyl ketone	ND		mg/Kg	0.039	1	SW8260D Certifications: NY-11301	10/30/2025 12:20	11/01/2025 04:20	CT007
1634-04-4	Methyl t-butyl ether (MTBE)	ND		mg/Kg	0.013	1	SW8260D Certifications: NY-11301	10/30/2025 12:20	11/01/2025 04:20	CT007
79-20-9	Methylacetate	ND		mg/Kg	0.065	1	SW8260D Certifications: NY-11301	10/30/2025 12:20	11/01/2025 04:20	CT007
108-87-2	Methylcyclohexane	ND		mg/Kg	0.0065	1	SW8260D Certifications: NY-11301	10/30/2025 12:20	11/01/2025 04:20	CT007
75-09-2	Methylene chloride	ND		mg/Kg	0.032	1	SW8260D Certifications: NY-11301	10/30/2025 12:20	11/01/2025 04:20	CT007
104-51-8	n-Butylbenzene	ND		mg/Kg	0.0065	1	SW8260D Certifications: NY-11301	10/30/2025 12:20	11/01/2025 04:20	CT007
103-65-1	n-Propylbenzene	ND		mg/Kg	0.0065	1	SW8260D Certifications: NY-11301	10/30/2025 12:20	11/01/2025 04:20	CT007
95-47-6	o-Xylene	ND		mg/Kg	0.0065	1	SW8260D Certifications: NY-11301	10/30/2025 12:20	11/01/2025 04:20	CT007
99-87-6	p-Isopropyltoluene	ND		mg/Kg	0.0065	1	SW8260D Certifications: NY-11301	10/30/2025 12:20	11/01/2025 04:20	CT007
135-98-8	sec-Butylbenzene	ND		mg/Kg	0.0065	1	SW8260D Certifications: NY-11301	10/30/2025 12:20	11/01/2025 04:20	CT007
100-42-5	Styrene	ND		mg/Kg	0.0065	1	SW8260D Certifications: NY-11301	10/30/2025 12:20	11/01/2025 04:20	CT007
75-65-0	Tert-butyl alcohol	ND		mg/Kg	0.13	1	SW8260D Certifications: NY-11301	10/30/2025 12:20	11/01/2025 04:20	CT007
98-06-6	tert-Butylbenzene	ND		mg/Kg	0.0065	1	SW8260D Certifications: NY-11301	10/30/2025 12:20	11/01/2025 04:20	CT007
127-18-4	Tetrachloroethene	ND		mg/Kg	0.0065	1	SW8260D Certifications: NY-11301	10/30/2025 12:20	11/01/2025 04:20	CT007
108-88-3	Toluene	ND		mg/Kg	0.0065	1	SW8260D Certifications: NY-11301	10/30/2025 12:20	11/01/2025 04:20	CT007
1330-20-7	Total Xylenes	ND		mg/Kg	0.0065	1	SW8260D Certifications: NY-11301	10/30/2025 12:20	11/01/2025 04:20	CT007
156-60-5	trans-1,2-Dichloroethene	ND		mg/Kg	0.0065	1	SW8260D Certifications: NY-11301	10/30/2025 12:20	11/01/2025 04:20	CT007
10061-02-6	trans-1,3-Dichloropropene	ND		mg/Kg	0.0065	1	SW8260D Certifications: NY-11301	10/30/2025 12:20	11/01/2025 04:20	CT007

Sample Information

Client Sample ID: SB-9(8-10) **York Sample ID:** 25J1851-05

York Project (SDG) No.	Client Project ID	Matrix	Collection Date/Time	Date Received
25J1851	2425 Atlantic Ave	Soil	October 30, 2025 12:20 pm	10/30/2025

Analyzed by: Phoenix Environmental Labs, Inc.

VOA, 8260 MASTER

Log-in Notes:

Sample Notes:

Sample Prepared by Method: SW8260D

CAS No.	Parameter	Result	Flag	Units	Reported to LOQ	Dilution	Reference Method	Date/Time Prepared	Date/Time Analyzed	Analyst
110-57-6	trans-1,4-dichloro-2-butene	ND		mg/Kg	0.013	1	SW8260D Certifications: NY-11301	10/30/2025 12:20	11/01/2025 04:20	CT007
79-01-6	Trichloroethene	ND		mg/Kg	0.0065	1	SW8260D Certifications: NY-11301	10/30/2025 12:20	11/01/2025 04:20	CT007
75-69-4	Trichlorofluoromethane	ND		mg/Kg	0.0065	1	SW8260D Certifications: NY-11301	10/30/2025 12:20	11/01/2025 04:20	CT007
76-13-1	Trichlorotrifluoroethane	ND		mg/Kg	0.0065	1	SW8260D Certifications: NY-11301	10/30/2025 12:20	11/01/2025 04:20	CT007
75-01-4	Vinyl chloride	ND		mg/Kg	0.0065	1	SW8260D Certifications: NY-11301	10/30/2025 12:20	11/01/2025 04:20	CT007

	Surrogate Recoveries	Result	Acceptance Range
2199-69-1	*Surrogate: % 1,2-dichlorobenzene-d4*	*101 %*	*70-130*
460-00-4	*Surrogate: % Bromofluorobenzene*	*100 %*	*70-130*
1868-53-7	*Surrogate: % Dibromofluoromethane*	*100 %*	*70-130*
2037-26-5	*Surrogate: % Toluene-d8*	*102 %*	*70-130*

Total Solids

Log-in Notes:

Sample Notes:

Sample Prepared by Method: SW846-%Solid

CAS No.	Parameter	Result	Flag	Units	Reported to LOQ	Dilution	Reference Method	Date/Time Prepared	Date/Time Analyzed	Analyst
PHNX - PCTSOLIE	**Percent Solid**	**95**		%		1	SW846-%Solid Certifications: NY-11301	10/30/2025 12:20	10/31/2025 23:00	CT007

Sample Information

Client Sample ID: SB-10 (8-10) **York Sample ID:** 25J1851-06

York Project (SDG) No.	Client Project ID	Matrix	Collection Date/Time	Date Received
25J1851	2425 Atlantic Ave	Soil	October 30, 2025 12:35 pm	10/30/2025

Analyzed by: Phoenix Environmental Labs, Inc.

VOA, 8260 MASTER **Log-in Notes:** **Sample Notes:**

Sample Prepared by Method: SW8260D

CAS No.	Parameter	Result	Flag	Units	Reported to LOQ	Dilution	Reference Method	Date/Time Prepared	Date/Time Analyzed	Analyst
630-20-6	1,1,1,2-Tetrachloroethane	ND		mg/Kg	0.02	1	SW8260D Certifications: NY-11301	10/30/2025 12:35	11/01/2025 04:38	CT007
71-55-6	1,1,1-Trichloroethane	ND		mg/Kg	0.0049	1	SW8260D Certifications: NY-11301	10/30/2025 12:35	11/01/2025 04:38	CT007
79-34-5	1,1,2,2-Tetrachloroethane	ND		mg/Kg	0.0049	1	SW8260D Certifications: NY-11301	10/30/2025 12:35	11/01/2025 04:38	CT007
79-00-5	1,1,2-Trichloroethane	ND		mg/Kg	0.0049	1	SW8260D Certifications: NY-11301	10/30/2025 12:35	11/01/2025 04:38	CT007
75-34-3	1,1-Dichloroethane	ND		mg/Kg	0.0049	1	SW8260D Certifications: NY-11301	10/30/2025 12:35	11/01/2025 04:38	CT007
75-35-4	1,1-Dichloroethene	ND		mg/Kg	0.0049	1	SW8260D Certifications: NY-11301	10/30/2025 12:35	11/01/2025 04:38	CT007
87-61-6	1,2,3-Trichlorobenzene	ND		mg/Kg	0.0049	1	SW8260D Certifications: NY-11301	10/30/2025 12:35	11/01/2025 04:38	CT007
96-18-4	1,2,3-Trichloropropane	ND		mg/Kg	0.0049	1	SW8260D Certifications: NY-11301	10/30/2025 12:35	11/01/2025 04:38	CT007
120-82-1	1,2,4-Trichlorobenzene	ND		mg/Kg	0.0049	1	SW8260D Certifications: NY-11301	10/30/2025 12:35	11/01/2025 04:38	CT007
95-63-6	1,2,4-Trimethylbenzene	ND		mg/Kg	0.0049	1	SW8260D Certifications: NY-11301	10/30/2025 12:35	11/01/2025 04:38	CT007
96-12-8	1,2-Dibromo-3-chloropropane	ND		mg/Kg	0.0049	1	SW8260D Certifications: NY-11301	10/30/2025 12:35	11/01/2025 04:38	CT007
106-93-4	1,2-Dibromoethane	ND		mg/Kg	0.0049	1	SW8260D Certifications: NY-11301	10/30/2025 12:35	11/01/2025 04:38	CT007
95-50-1	1,2-Dichlorobenzene	ND		mg/Kg	0.0049	1	SW8260D Certifications: NY-11301	10/30/2025 12:35	11/01/2025 04:38	CT007
107-06-2	1,2-Dichloroethane	ND		mg/Kg	0.0049	1	SW8260D Certifications: NY-11301	10/30/2025 12:35	11/01/2025 04:38	CT007
78-87-5	1,2-Dichloropropane	ND		mg/Kg	0.0049	1	SW8260D Certifications: NY-11301	10/30/2025 12:35	11/01/2025 04:38	CT007
108-67-8	1,3,5-Trimethylbenzene	ND		mg/Kg	0.0049	1	SW8260D Certifications: NY-11301	10/30/2025 12:35	11/01/2025 04:38	CT007
541-73-1	1,3-Dichlorobenzene	ND		mg/Kg	0.0049	1	SW8260D Certifications: NY-11301	10/30/2025 12:35	11/01/2025 04:38	CT007
106-46-7	1,4-Dichlorobenzene	ND		mg/Kg	0.0049	1	SW8260D Certifications: NY-11301	10/30/2025 12:35	11/01/2025 04:38	CT007
591-78-6	2-Hexanone	ND		mg/Kg	0.025	1	SW8260D Certifications: NY-11301	10/30/2025 12:35	11/01/2025 04:38	CT007
108-10-1	4-Methyl-2-pentanone	ND		mg/Kg	0.025	1	SW8260D Certifications: NY-11301	10/30/2025 12:35	11/01/2025 04:38	CT007

Sample Information

Client Sample ID: SB-10 (8-10) **York Sample ID:** 25J1851-06

York Project (SDG) No.	Client Project ID	Matrix	Collection Date/Time	Date Received
25J1851	2425 Atlantic Ave	Soil	October 30, 2025 12:35 pm	10/30/2025

Analyzed by: Phoenix Environmental Labs, Inc.

VOA, 8260 MASTER **Log-in Notes:** **Sample Notes:**

Sample Prepared by Method: SW8260D

CAS No.	Parameter	Result	Flag	Units	Reported to LOQ	Dilution	Reference Method	Date/Time Prepared	Date/Time Analyzed	Analyst
67-64-1	Acetone	ND		mg/Kg	0.049	1	SW8260D Certifications: NY-11301	10/30/2025 12:35	11/01/2025 04:38	CT007
107-02-8	Acrolein	ND		mg/Kg	0.0049	1	SW8260D Certifications: NY-11301	10/30/2025 12:35	11/01/2025 04:38	CT007
107-13-1	Acrylonitrile	ND		mg/Kg	0.02	1	SW8260D Certifications: NY-11301	10/30/2025 12:35	11/01/2025 04:38	CT007
71-43-2	Benzene	ND		mg/Kg	0.0049	1	SW8260D Certifications: NY-11301	10/30/2025 12:35	11/01/2025 04:38	CT007
74-97-5	Bromochloromethane	ND		mg/Kg	0.0049	1	SW8260D Certifications: NY-11301	10/30/2025 12:35	11/01/2025 04:38	CT007
75-27-4	Bromodichloromethane	ND		mg/Kg	0.0049	1	SW8260D Certifications: NY-11301	10/30/2025 12:35	11/01/2025 04:38	CT007
75-25-2	Bromoform	ND		mg/Kg	0.0049	1	SW8260D Certifications: NY-11301	10/30/2025 12:35	11/01/2025 04:38	CT007
74-83-9	Bromomethane	ND		mg/Kg	0.0049	1	SW8260D Certifications: NY-11301	10/30/2025 12:35	11/01/2025 04:38	CT007
75-15-0	Carbon Disulfide	ND		mg/Kg	0.0049	1	SW8260D Certifications: NY-11301	10/30/2025 12:35	11/01/2025 04:38	CT007
56-23-5	Carbon tetrachloride	ND		mg/Kg	0.0049	1	SW8260D Certifications: NY-11301	10/30/2025 12:35	11/01/2025 04:38	CT007
108-90-7	Chlorobenzene	ND		mg/Kg	0.0049	1	SW8260D Certifications: NY-11301	10/30/2025 12:35	11/01/2025 04:38	CT007
75-00-3	Chloroethane	ND		mg/Kg	0.0049	1	SW8260D Certifications: NY-11301	10/30/2025 12:35	11/01/2025 04:38	CT007
67-66-3	Chloroform	ND		mg/Kg	0.0049	1	SW8260D Certifications: NY-11301	10/30/2025 12:35	11/01/2025 04:38	CT007
74-87-3	Chloromethane	ND		mg/Kg	0.0049	1	SW8260D Certifications: NY-11301	10/30/2025 12:35	11/01/2025 04:38	CT007
156-59-2	cis-1,2-Dichloroethene	ND		mg/Kg	0.0049	1	SW8260D Certifications: NY-11301	10/30/2025 12:35	11/01/2025 04:38	CT007
10061-01-5	cis-1,3-Dichloropropene	ND		mg/Kg	0.0049	1	SW8260D Certifications: NY-11301	10/30/2025 12:35	11/01/2025 04:38	CT007
110-82-7	Cyclohexane	ND		mg/Kg	0.0049	1	SW8260D Certifications: NY-11301	10/30/2025 12:35	11/01/2025 04:38	CT007
124-48-1	Dibromochloromethane	ND		mg/Kg	0.0049	1	SW8260D Certifications: NY-11301	10/30/2025 12:35	11/01/2025 04:38	CT007
74-95-3	Dibromomethane	ND		mg/Kg	0.0049	1	SW8260D Certifications: NY-11301	10/30/2025 12:35	11/01/2025 04:38	CT007
75-71-8	Dichlorodifluoromethane	ND		mg/Kg	0.0049	1	SW8260D Certifications: NY-11301	10/30/2025 12:35	11/01/2025 04:38	CT007
100-41-4	Ethylbenzene	ND		mg/Kg	0.0049	1	SW8260D Certifications: NY-11301	10/30/2025 12:35	11/01/2025 04:38	CT007

Sample Information

Client Sample ID: SB-10 (8-10) **York Sample ID:** 25J1851-06

York Project (SDG) No.	Client Project ID	Matrix	Collection Date/Time	Date Received
25J1851	2425 Atlantic Ave	Soil	October 30, 2025 12:35 pm	10/30/2025

Analyzed by: Phoenix Environmental Labs, Inc.

VOA, 8260 MASTER **Log-in Notes:** **Sample Notes:**

Sample Prepared by Method: SW8260D

CAS No.	Parameter	Result	Flag	Units	Reported to LOQ	Dilution	Reference Method	Date/Time Prepared	Date/Time Analyzed	Analyst
87-68-3	Hexachlorobutadiene	ND		mg/Kg	0.0049	1	SW8260D Certifications: NY-11301	10/30/2025 12:35	11/01/2025 04:38	CT007
98-82-8	Isopropylbenzene	ND		mg/Kg	0.0049	1	SW8260D Certifications: NY-11301	10/30/2025 12:35	11/01/2025 04:38	CT007
179601-23-1	m&p-Xylene	ND		mg/Kg	0.0049	1	SW8260D Certifications: NY-11301	10/30/2025 12:35	11/01/2025 04:38	CT007
78-93-3	Methyl ethyl ketone	ND		mg/Kg	0.03	1	SW8260D Certifications: NY-11301	10/30/2025 12:35	11/01/2025 04:38	CT007
1634-04-4	Methyl t-butyl ether (MTBE)	ND		mg/Kg	0.0099	1	SW8260D Certifications: NY-11301	10/30/2025 12:35	11/01/2025 04:38	CT007
79-20-9	Methylacetate	ND		mg/Kg	0.049	1	SW8260D Certifications: NY-11301	10/30/2025 12:35	11/01/2025 04:38	CT007
108-87-2	Methylcyclohexane	ND		mg/Kg	0.0049	1	SW8260D Certifications: NY-11301	10/30/2025 12:35	11/01/2025 04:38	CT007
75-09-2	Methylene chloride	ND		mg/Kg	0.025	1	SW8260D Certifications: NY-11301	10/30/2025 12:35	11/01/2025 04:38	CT007
104-51-8	n-Butylbenzene	ND		mg/Kg	0.0049	1	SW8260D Certifications: NY-11301	10/30/2025 12:35	11/01/2025 04:38	CT007
103-65-1	n-Propylbenzene	ND		mg/Kg	0.0049	1	SW8260D Certifications: NY-11301	10/30/2025 12:35	11/01/2025 04:38	CT007
95-47-6	o-Xylene	ND		mg/Kg	0.0049	1	SW8260D Certifications: NY-11301	10/30/2025 12:35	11/01/2025 04:38	CT007
99-87-6	p-Isopropyltoluene	ND		mg/Kg	0.0049	1	SW8260D Certifications: NY-11301	10/30/2025 12:35	11/01/2025 04:38	CT007
135-98-8	sec-Butylbenzene	ND		mg/Kg	0.0049	1	SW8260D Certifications: NY-11301	10/30/2025 12:35	11/01/2025 04:38	CT007
100-42-5	Styrene	ND		mg/Kg	0.0049	1	SW8260D Certifications: NY-11301	10/30/2025 12:35	11/01/2025 04:38	CT007
75-65-0	Tert-butyl alcohol	ND		mg/Kg	0.099	1	SW8260D Certifications: NY-11301	10/30/2025 12:35	11/01/2025 04:38	CT007
98-06-6	tert-Butylbenzene	ND		mg/Kg	0.0049	1	SW8260D Certifications: NY-11301	10/30/2025 12:35	11/01/2025 04:38	CT007
127-18-4	Tetrachloroethene	ND		mg/Kg	0.0049	1	SW8260D Certifications: NY-11301	10/30/2025 12:35	11/01/2025 04:38	CT007
108-88-3	Toluene	ND		mg/Kg	0.0049	1	SW8260D Certifications: NY-11301	10/30/2025 12:35	11/01/2025 04:38	CT007
1330-20-7	Total Xylenes	ND		mg/Kg	0.0049	1	SW8260D Certifications: NY-11301	10/30/2025 12:35	11/01/2025 04:38	CT007
156-60-5	trans-1,2-Dichloroethene	ND		mg/Kg	0.0049	1	SW8260D Certifications: NY-11301	10/30/2025 12:35	11/01/2025 04:38	CT007
10061-02-6	trans-1,3-Dichloropropene	ND		mg/Kg	0.0049	1	SW8260D Certifications: NY-11301	10/30/2025 12:35	11/01/2025 04:38	CT007

Sample Information

Client Sample ID: SB-10 (8-10) **York Sample ID:** 25J1851-06

York Project (SDG) No.	Client Project ID	Matrix	Collection Date/Time	Date Received
25J1851	2425 Atlantic Ave	Soil	October 30, 2025 12:35 pm	10/30/2025

Analyzed by: Phoenix Environmental Labs, Inc.

VOA, 8260 MASTER

Log-in Notes:

Sample Notes:

Sample Prepared by Method: SW8260D

CAS No.	Parameter	Result	Flag	Units	Reported to LOQ	Dilution	Reference Method	Date/Time Prepared	Date/Time Analyzed	Analyst
110-57-6	trans-1,4-dichloro-2-butene	ND		mg/Kg	0.0099	1	SW8260D Certifications: NY-11301	10/30/2025 12:35	11/01/2025 04:38	CT007
79-01-6	**Trichloroethene**	**1.6**		mg/Kg	0.73	50	SW8260D Certifications: NY-11301	10/30/2025 12:35	11/01/2025 22:39	CT007
75-69-4	Trichlorofluoromethane	ND		mg/Kg	0.0049	1	SW8260D Certifications: NY-11301	10/30/2025 12:35	11/01/2025 04:38	CT007
76-13-1	Trichlorotrifluoroethane	ND		mg/Kg	0.0049	1	SW8260D Certifications: NY-11301	10/30/2025 12:35	11/01/2025 04:38	CT007
75-01-4	Vinyl chloride	ND		mg/Kg	0.0049	1	SW8260D Certifications: NY-11301	10/30/2025 12:35	11/01/2025 04:38	CT007

	Surrogate Recoveries	Result	Acceptance Range
2199-69-1	*Surrogate: % 1,2-dichlorobenzene-d4*	*102 %*	*70-130*
460-00-4	*Surrogate: % Bromofluorobenzene*	*98 %*	*70-130*
1868-53-7	*Surrogate: % Dibromofluoromethane*	*99 %*	*70-130*
2037-26-5	*Surrogate: % Toluene-d8*	*101 %*	*70-130*

Total Solids

Log-in Notes:

Sample Notes:

Sample Prepared by Method: SW846-%Solid

CAS No.	Parameter	Result	Flag	Units	Reported to LOQ	Dilution	Reference Method	Date/Time Prepared	Date/Time Analyzed	Analyst
PHNX - PCTSOLIE	**Percent Solid**	**94**		%		1	SW846-%Solid Certifications: NY-11301	10/30/2025 12:35	10/31/2025 23:00	CT007

Sample Information

Client Sample ID: SB-10 (10-12) **York Sample ID:** 25J1851-07

York Project (SDG) No.	Client Project ID	Matrix	Collection Date/Time	Date Received
25J1851	2425 Atlantic Ave	Soil	October 30, 2025 12:40 pm	10/30/2025

Analyzed by: Phoenix Environmental Labs, Inc.

VOA, 8260 MASTER **Log-in Notes:** **Sample Notes:**

Sample Prepared by Method: SW8260D

CAS No.	Parameter	Result	Flag	Units	Reported to LOQ	Dilution	Reference Method	Date/Time Prepared	Date/Time Analyzed	Analyst
630-20-6	1,1,1,2-Tetrachloroethane	ND		mg/Kg	0.02	1	SW8260D Certifications: NY-11301	10/30/2025 12:40	11/01/2025 04:56	CT007
71-55-6	1,1,1-Trichloroethane	ND		mg/Kg	0.0051	1	SW8260D Certifications: NY-11301	10/30/2025 12:40	11/01/2025 04:56	CT007
79-34-5	1,1,2,2-Tetrachloroethane	ND		mg/Kg	0.0051	1	SW8260D Certifications: NY-11301	10/30/2025 12:40	11/01/2025 04:56	CT007
79-00-5	1,1,2-Trichloroethane	ND		mg/Kg	0.0051	1	SW8260D Certifications: NY-11301	10/30/2025 12:40	11/01/2025 04:56	CT007
75-34-3	1,1-Dichloroethane	ND		mg/Kg	0.0051	1	SW8260D Certifications: NY-11301	10/30/2025 12:40	11/01/2025 04:56	CT007
75-35-4	1,1-Dichloroethene	ND		mg/Kg	0.0051	1	SW8260D Certifications: NY-11301	10/30/2025 12:40	11/01/2025 04:56	CT007
87-61-6	1,2,3-Trichlorobenzene	ND		mg/Kg	0.0051	1	SW8260D Certifications: NY-11301	10/30/2025 12:40	11/01/2025 04:56	CT007
96-18-4	1,2,3-Trichloropropane	ND		mg/Kg	0.0051	1	SW8260D Certifications: NY-11301	10/30/2025 12:40	11/01/2025 04:56	CT007
120-82-1	1,2,4-Trichlorobenzene	ND		mg/Kg	0.0051	1	SW8260D Certifications: NY-11301	10/30/2025 12:40	11/01/2025 04:56	CT007
95-63-6	1,2,4-Trimethylbenzene	ND		mg/Kg	0.0051	1	SW8260D Certifications: NY-11301	10/30/2025 12:40	11/01/2025 04:56	CT007
96-12-8	1,2-Dibromo-3-chloropropane	ND		mg/Kg	0.0051	1	SW8260D Certifications: NY-11301	10/30/2025 12:40	11/01/2025 04:56	CT007
106-93-4	1,2-Dibromoethane	ND		mg/Kg	0.0051	1	SW8260D Certifications: NY-11301	10/30/2025 12:40	11/01/2025 04:56	CT007
95-50-1	1,2-Dichlorobenzene	ND		mg/Kg	0.0051	1	SW8260D Certifications: NY-11301	10/30/2025 12:40	11/01/2025 04:56	CT007
107-06-2	1,2-Dichloroethane	ND		mg/Kg	0.0051	1	SW8260D Certifications: NY-11301	10/30/2025 12:40	11/01/2025 04:56	CT007
78-87-5	1,2-Dichloropropane	ND		mg/Kg	0.0051	1	SW8260D Certifications: NY-11301	10/30/2025 12:40	11/01/2025 04:56	CT007
108-67-8	1,3,5-Trimethylbenzene	ND		mg/Kg	0.0051	1	SW8260D Certifications: NY-11301	10/30/2025 12:40	11/01/2025 04:56	CT007
541-73-1	1,3-Dichlorobenzene	ND		mg/Kg	0.0051	1	SW8260D Certifications: NY-11301	10/30/2025 12:40	11/01/2025 04:56	CT007
106-46-7	1,4-Dichlorobenzene	ND		mg/Kg	0.0051	1	SW8260D Certifications: NY-11301	10/30/2025 12:40	11/01/2025 04:56	CT007
591-78-6	2-Hexanone	ND		mg/Kg	0.025	1	SW8260D Certifications: NY-11301	10/30/2025 12:40	11/01/2025 04:56	CT007
108-10-1	4-Methyl-2-pentanone	ND		mg/Kg	0.025	1	SW8260D Certifications: NY-11301	10/30/2025 12:40	11/01/2025 04:56	CT007

Sample Information

Client Sample ID: SB-10 (10-12) **York Sample ID:** 25J1851-07

York Project (SDG) No.	Client Project ID	Matrix	Collection Date/Time	Date Received
25J1851	2425 Atlantic Ave	Soil	October 30, 2025 12:40 pm	10/30/2025

Analyzed by: Phoenix Environmental Labs, Inc.

VOA, 8260 MASTER **Log-in Notes:** **Sample Notes:**

Sample Prepared by Method: SW8260D

CAS No.	Parameter	Result	Flag	Units	Reported to LOQ	Dilution	Reference Method	Date/Time Prepared	Date/Time Analyzed	Analyst
67-64-1	Acetone	ND		mg/Kg	0.05	1	SW8260D Certifications: NY-11301	10/30/2025 12:40	11/01/2025 04:56	CT007
107-02-8	Acrolein	ND		mg/Kg	0.0051	1	SW8260D Certifications: NY-11301	10/30/2025 12:40	11/01/2025 04:56	CT007
107-13-1	Acrylonitrile	ND		mg/Kg	0.02	1	SW8260D Certifications: NY-11301	10/30/2025 12:40	11/01/2025 04:56	CT007
71-43-2	Benzene	ND		mg/Kg	0.0051	1	SW8260D Certifications: NY-11301	10/30/2025 12:40	11/01/2025 04:56	CT007
74-97-5	Bromochloromethane	ND		mg/Kg	0.0051	1	SW8260D Certifications: NY-11301	10/30/2025 12:40	11/01/2025 04:56	CT007
75-27-4	Bromodichloromethane	ND		mg/Kg	0.0051	1	SW8260D Certifications: NY-11301	10/30/2025 12:40	11/01/2025 04:56	CT007
75-25-2	Bromoform	ND		mg/Kg	0.0051	1	SW8260D Certifications: NY-11301	10/30/2025 12:40	11/01/2025 04:56	CT007
74-83-9	Bromomethane	ND		mg/Kg	0.0051	1	SW8260D Certifications: NY-11301	10/30/2025 12:40	11/01/2025 04:56	CT007
75-15-0	Carbon Disulfide	ND		mg/Kg	0.0051	1	SW8260D Certifications: NY-11301	10/30/2025 12:40	11/01/2025 04:56	CT007
56-23-5	Carbon tetrachloride	ND		mg/Kg	0.0051	1	SW8260D Certifications: NY-11301	10/30/2025 12:40	11/01/2025 04:56	CT007
108-90-7	Chlorobenzene	ND		mg/Kg	0.0051	1	SW8260D Certifications: NY-11301	10/30/2025 12:40	11/01/2025 04:56	CT007
75-00-3	Chloroethane	ND		mg/Kg	0.0051	1	SW8260D Certifications: NY-11301	10/30/2025 12:40	11/01/2025 04:56	CT007
67-66-3	Chloroform	ND		mg/Kg	0.0051	1	SW8260D Certifications: NY-11301	10/30/2025 12:40	11/01/2025 04:56	CT007
74-87-3	Chloromethane	ND		mg/Kg	0.0051	1	SW8260D Certifications: NY-11301	10/30/2025 12:40	11/01/2025 04:56	CT007
156-59-2	cis-1,2-Dichloroethene	ND		mg/Kg	0.0051	1	SW8260D Certifications: NY-11301	10/30/2025 12:40	11/01/2025 04:56	CT007
10061-01-5	cis-1,3-Dichloropropene	ND		mg/Kg	0.0051	1	SW8260D Certifications: NY-11301	10/30/2025 12:40	11/01/2025 04:56	CT007
110-82-7	Cyclohexane	ND		mg/Kg	0.0051	1	SW8260D Certifications: NY-11301	10/30/2025 12:40	11/01/2025 04:56	CT007
124-48-1	Dibromochloromethane	ND		mg/Kg	0.0051	1	SW8260D Certifications: NY-11301	10/30/2025 12:40	11/01/2025 04:56	CT007
74-95-3	Dibromomethane	ND		mg/Kg	0.0051	1	SW8260D Certifications: NY-11301	10/30/2025 12:40	11/01/2025 04:56	CT007
75-71-8	Dichlorodifluoromethane	ND		mg/Kg	0.0051	1	SW8260D Certifications: NY-11301	10/30/2025 12:40	11/01/2025 04:56	CT007
100-41-4	Ethylbenzene	ND		mg/Kg	0.0051	1	SW8260D Certifications: NY-11301	10/30/2025 12:40	11/01/2025 04:56	CT007

Sample Information

Client Sample ID: SB-10 (10-12) **York Sample ID:** 25J1851-07

York Project (SDG) No.	Client Project ID	Matrix	Collection Date/Time	Date Received
25J1851	2425 Atlantic Ave	Soil	October 30, 2025 12:40 pm	10/30/2025

Analyzed by: Phoenix Environmental Labs, Inc.

VOA, 8260 MASTER **Log-in Notes:** **Sample Notes:**

Sample Prepared by Method: SW8260D

CAS No.	Parameter	Result	Flag	Units	Reported to LOQ	Dilution	Reference Method	Date/Time Prepared	Date/Time Analyzed	Analyst
87-68-3	Hexachlorobutadiene	ND		mg/Kg	0.0051	1	SW8260D Certifications: NY-11301	10/30/2025 12:40	11/01/2025 04:56	CT007
98-82-8	Isopropylbenzene	ND		mg/Kg	0.0051	1	SW8260D Certifications: NY-11301	10/30/2025 12:40	11/01/2025 04:56	CT007
179601-23-1	m&p-Xylene	ND		mg/Kg	0.0051	1	SW8260D Certifications: NY-11301	10/30/2025 12:40	11/01/2025 04:56	CT007
78-93-3	Methyl ethyl ketone	ND		mg/Kg	0.03	1	SW8260D Certifications: NY-11301	10/30/2025 12:40	11/01/2025 04:56	CT007
1634-04-4	Methyl t-butyl ether (MTBE)	ND		mg/Kg	0.01	1	SW8260D Certifications: NY-11301	10/30/2025 12:40	11/01/2025 04:56	CT007
79-20-9	Methylacetate	ND		mg/Kg	0.051	1	SW8260D Certifications: NY-11301	10/30/2025 12:40	11/01/2025 04:56	CT007
108-87-2	Methylcyclohexane	ND		mg/Kg	0.0051	1	SW8260D Certifications: NY-11301	10/30/2025 12:40	11/01/2025 04:56	CT007
75-09-2	Methylene chloride	ND		mg/Kg	0.025	1	SW8260D Certifications: NY-11301	10/30/2025 12:40	11/01/2025 04:56	CT007
104-51-8	n-Butylbenzene	ND		mg/Kg	0.0051	1	SW8260D Certifications: NY-11301	10/30/2025 12:40	11/01/2025 04:56	CT007
103-65-1	n-Propylbenzene	ND		mg/Kg	0.0051	1	SW8260D Certifications: NY-11301	10/30/2025 12:40	11/01/2025 04:56	CT007
95-47-6	o-Xylene	ND		mg/Kg	0.0051	1	SW8260D Certifications: NY-11301	10/30/2025 12:40	11/01/2025 04:56	CT007
99-87-6	p-Isopropyltoluene	ND		mg/Kg	0.0051	1	SW8260D Certifications: NY-11301	10/30/2025 12:40	11/01/2025 04:56	CT007
135-98-8	sec-Butylbenzene	ND		mg/Kg	0.0051	1	SW8260D Certifications: NY-11301	10/30/2025 12:40	11/01/2025 04:56	CT007
100-42-5	Styrene	ND		mg/Kg	0.0051	1	SW8260D Certifications: NY-11301	10/30/2025 12:40	11/01/2025 04:56	CT007
75-65-0	Tert-butyl alcohol	ND		mg/Kg	0.1	1	SW8260D Certifications: NY-11301	10/30/2025 12:40	11/01/2025 04:56	CT007
98-06-6	tert-Butylbenzene	ND		mg/Kg	0.0051	1	SW8260D Certifications: NY-11301	10/30/2025 12:40	11/01/2025 04:56	CT007
127-18-4	Tetrachloroethene	ND		mg/Kg	0.0051	1	SW8260D Certifications: NY-11301	10/30/2025 12:40	11/01/2025 04:56	CT007
108-88-3	Toluene	ND		mg/Kg	0.0051	1	SW8260D Certifications: NY-11301	10/30/2025 12:40	11/01/2025 04:56	CT007
1330-20-7	Total Xylenes	ND		mg/Kg	0.0051	1	SW8260D Certifications: NY-11301	10/30/2025 12:40	11/01/2025 04:56	CT007
156-60-5	trans-1,2-Dichloroethene	ND		mg/Kg	0.0051	1	SW8260D Certifications: NY-11301	10/30/2025 12:40	11/01/2025 04:56	CT007
10061-02-6	trans-1,3-Dichloropropene	ND		mg/Kg	0.0051	1	SW8260D Certifications: NY-11301	10/30/2025 12:40	11/01/2025 04:56	CT007

Sample Information

Client Sample ID: SB-10 (10-12) **York Sample ID:** 25J1851-07

York Project (SDG) No.	Client Project ID	Matrix	Collection Date/Time	Date Received
25J1851	2425 Atlantic Ave	Soil	October 30, 2025 12:40 pm	10/30/2025

Analyzed by: Phoenix Environmental Labs, Inc.

VOA, 8260 MASTER

Log-in Notes:

Sample Notes:

Sample Prepared by Method: SW8260D

CAS No.	Parameter	Result	Flag	Units	Reported to LOQ	Dilution	Reference Method	Date/Time Prepared	Date/Time Analyzed	Analyst
110-57-6	trans-1,4-dichloro-2-butene	ND		mg/Kg	0.01	1	SW8260D Certifications: NY-11301	10/30/2025 12:40	11/01/2025 04:56	CT007
79-01-6	Trichloroethene	ND		mg/Kg	0.0051	1	SW8260D Certifications: NY-11301	10/30/2025 12:40	11/01/2025 04:56	CT007
75-69-4	Trichlorofluoromethane	ND		mg/Kg	0.0051	1	SW8260D Certifications: NY-11301	10/30/2025 12:40	11/01/2025 04:56	CT007
76-13-1	Trichlorotrifluoroethane	ND		mg/Kg	0.0051	1	SW8260D Certifications: NY-11301	10/30/2025 12:40	11/01/2025 04:56	CT007
75-01-4	Vinyl chloride	ND		mg/Kg	0.0051	1	SW8260D Certifications: NY-11301	10/30/2025 12:40	11/01/2025 04:56	CT007

	Surrogate Recoveries	Result	Acceptance Range
2199-69-1	*Surrogate: % 1,2-dichlorobenzene-d4*	*101 %*	*70-130*
460-00-4	*Surrogate: % Bromofluorobenzene*	*99 %*	*70-130*
1868-53-7	*Surrogate: % Dibromofluoromethane*	*100 %*	*70-130*
2037-26-5	*Surrogate: % Toluene-d8*	*101 %*	*70-130*

Total Solids

Log-in Notes:

Sample Notes:

Sample Prepared by Method: SW846-%Solid

CAS No.	Parameter	Result	Flag	Units	Reported to LOQ	Dilution	Reference Method	Date/Time Prepared	Date/Time Analyzed	Analyst
PHNX - PCTSOLIE	**Percent Solid**	**96**		%		1	SW846-%Solid Certifications: NY-11301	10/30/2025 12:40	10/31/2025 23:00	CT007

Sample Information

Client Sample ID: SB-10 (12-14) **York Sample ID:** 25J1851-08

York Project (SDG) No.	Client Project ID	Matrix	Collection Date/Time	Date Received
25J1851	2425 Atlantic Ave	Soil	October 30, 2025 12:45 pm	10/30/2025

Analyzed by: Phoenix Environmental Labs, Inc.

VOA, 8260 MASTER **Log-in Notes:** **Sample Notes:**

Sample Prepared by Method: SW8260D

CAS No.	Parameter	Result	Flag	Units	Reported to LOQ	Dilution	Reference Method	Date/Time Prepared	Date/Time Analyzed	Analyst
630-20-6	1,1,1,2-Tetrachloroethane	ND		mg/Kg	0.025	1	SW8260D Certifications: NY-11301	10/30/2025 12:45	11/01/2025 05:14	CT007
71-55-6	1,1,1-Trichloroethane	ND		mg/Kg	0.0061	1	SW8260D Certifications: NY-11301	10/30/2025 12:45	11/01/2025 05:14	CT007
79-34-5	1,1,2,2-Tetrachloroethane	ND		mg/Kg	0.0061	1	SW8260D Certifications: NY-11301	10/30/2025 12:45	11/01/2025 05:14	CT007
79-00-5	1,1,2-Trichloroethane	ND		mg/Kg	0.0061	1	SW8260D Certifications: NY-11301	10/30/2025 12:45	11/01/2025 05:14	CT007
75-34-3	1,1-Dichloroethane	ND		mg/Kg	0.0061	1	SW8260D Certifications: NY-11301	10/30/2025 12:45	11/01/2025 05:14	CT007
75-35-4	1,1-Dichloroethene	ND		mg/Kg	0.0061	1	SW8260D Certifications: NY-11301	10/30/2025 12:45	11/01/2025 05:14	CT007
87-61-6	1,2,3-Trichlorobenzene	ND		mg/Kg	0.0061	1	SW8260D Certifications: NY-11301	10/30/2025 12:45	11/01/2025 05:14	CT007
96-18-4	1,2,3-Trichloropropane	ND		mg/Kg	0.0061	1	SW8260D Certifications: NY-11301	10/30/2025 12:45	11/01/2025 05:14	CT007
120-82-1	1,2,4-Trichlorobenzene	ND		mg/Kg	0.0061	1	SW8260D Certifications: NY-11301	10/30/2025 12:45	11/01/2025 05:14	CT007
95-63-6	1,2,4-Trimethylbenzene	ND		mg/Kg	0.0061	1	SW8260D Certifications: NY-11301	10/30/2025 12:45	11/01/2025 05:14	CT007
96-12-8	1,2-Dibromo-3-chloropropane	ND		mg/Kg	0.0061	1	SW8260D Certifications: NY-11301	10/30/2025 12:45	11/01/2025 05:14	CT007
106-93-4	1,2-Dibromoethane	ND		mg/Kg	0.0061	1	SW8260D Certifications: NY-11301	10/30/2025 12:45	11/01/2025 05:14	CT007
95-50-1	1,2-Dichlorobenzene	ND		mg/Kg	0.0061	1	SW8260D Certifications: NY-11301	10/30/2025 12:45	11/01/2025 05:14	CT007
107-06-2	1,2-Dichloroethane	ND		mg/Kg	0.0061	1	SW8260D Certifications: NY-11301	10/30/2025 12:45	11/01/2025 05:14	CT007
78-87-5	1,2-Dichloropropane	ND		mg/Kg	0.0061	1	SW8260D Certifications: NY-11301	10/30/2025 12:45	11/01/2025 05:14	CT007
108-67-8	1,3,5-Trimethylbenzene	ND		mg/Kg	0.0061	1	SW8260D Certifications: NY-11301	10/30/2025 12:45	11/01/2025 05:14	CT007
541-73-1	1,3-Dichlorobenzene	ND		mg/Kg	0.0061	1	SW8260D Certifications: NY-11301	10/30/2025 12:45	11/01/2025 05:14	CT007
106-46-7	1,4-Dichlorobenzene	ND		mg/Kg	0.0061	1	SW8260D Certifications: NY-11301	10/30/2025 12:45	11/01/2025 05:14	CT007
591-78-6	2-Hexanone	ND		mg/Kg	0.031	1	SW8260D Certifications: NY-11301	10/30/2025 12:45	11/01/2025 05:14	CT007
108-10-1	4-Methyl-2-pentanone	ND		mg/Kg	0.031	1	SW8260D Certifications: NY-11301	10/30/2025 12:45	11/01/2025 05:14	CT007

Sample Information

Client Sample ID: SB-10 (12-14) **York Sample ID:** 25J1851-08

York Project (SDG) No.	Client Project ID	Matrix	Collection Date/Time	Date Received
25J1851	2425 Atlantic Ave	Soil	October 30, 2025 12:45 pm	10/30/2025

Analyzed by: Phoenix Environmental Labs, Inc.

VOA, 8260 MASTER **Log-in Notes:** **Sample Notes:**

Sample Prepared by Method: SW8260D

CAS No.	Parameter	Result	Flag	Units	Reported to LOQ	Dilution	Reference Method	Date/Time Prepared	Date/Time Analyzed	Analyst
67-64-1	Acetone	ND		mg/Kg	0.05	1	SW8260D Certifications: NY-11301	10/30/2025 12:45	11/01/2025 05:14	CT007
107-02-8	Acrolein	ND		mg/Kg	0.0061	1	SW8260D Certifications: NY-11301	10/30/2025 12:45	11/01/2025 05:14	CT007
107-13-1	Acrylonitrile	ND		mg/Kg	0.025	1	SW8260D Certifications: NY-11301	10/30/2025 12:45	11/01/2025 05:14	CT007
71-43-2	Benzene	ND		mg/Kg	0.0061	1	SW8260D Certifications: NY-11301	10/30/2025 12:45	11/01/2025 05:14	CT007
74-97-5	Bromochloromethane	ND		mg/Kg	0.0061	1	SW8260D Certifications: NY-11301	10/30/2025 12:45	11/01/2025 05:14	CT007
75-27-4	Bromodichloromethane	ND		mg/Kg	0.0061	1	SW8260D Certifications: NY-11301	10/30/2025 12:45	11/01/2025 05:14	CT007
75-25-2	Bromoform	ND		mg/Kg	0.0061	1	SW8260D Certifications: NY-11301	10/30/2025 12:45	11/01/2025 05:14	CT007
74-83-9	Bromomethane	ND		mg/Kg	0.0061	1	SW8260D Certifications: NY-11301	10/30/2025 12:45	11/01/2025 05:14	CT007
75-15-0	Carbon Disulfide	ND		mg/Kg	0.0061	1	SW8260D Certifications: NY-11301	10/30/2025 12:45	11/01/2025 05:14	CT007
56-23-5	Carbon tetrachloride	ND		mg/Kg	0.0061	1	SW8260D Certifications: NY-11301	10/30/2025 12:45	11/01/2025 05:14	CT007
108-90-7	Chlorobenzene	ND		mg/Kg	0.0061	1	SW8260D Certifications: NY-11301	10/30/2025 12:45	11/01/2025 05:14	CT007
75-00-3	Chloroethane	ND		mg/Kg	0.0061	1	SW8260D Certifications: NY-11301	10/30/2025 12:45	11/01/2025 05:14	CT007
67-66-3	Chloroform	ND		mg/Kg	0.0061	1	SW8260D Certifications: NY-11301	10/30/2025 12:45	11/01/2025 05:14	CT007
74-87-3	Chloromethane	ND		mg/Kg	0.0061	1	SW8260D Certifications: NY-11301	10/30/2025 12:45	11/01/2025 05:14	CT007
156-59-2	cis-1,2-Dichloroethene	ND		mg/Kg	0.0061	1	SW8260D Certifications: NY-11301	10/30/2025 12:45	11/01/2025 05:14	CT007
10061-01-5	cis-1,3-Dichloropropene	ND		mg/Kg	0.0061	1	SW8260D Certifications: NY-11301	10/30/2025 12:45	11/01/2025 05:14	CT007
110-82-7	Cyclohexane	ND		mg/Kg	0.0061	1	SW8260D Certifications: NY-11301	10/30/2025 12:45	11/01/2025 05:14	CT007
124-48-1	Dibromochloromethane	ND		mg/Kg	0.0061	1	SW8260D Certifications: NY-11301	10/30/2025 12:45	11/01/2025 05:14	CT007
74-95-3	Dibromomethane	ND		mg/Kg	0.0061	1	SW8260D Certifications: NY-11301	10/30/2025 12:45	11/01/2025 05:14	CT007
75-71-8	Dichlorodifluoromethane	ND		mg/Kg	0.0061	1	SW8260D Certifications: NY-11301	10/30/2025 12:45	11/01/2025 05:14	CT007
100-41-4	Ethylbenzene	ND		mg/Kg	0.0061	1	SW8260D Certifications: NY-11301	10/30/2025 12:45	11/01/2025 05:14	CT007

Sample Information

Client Sample ID: SB-10 (12-14) **York Sample ID:** 25J1851-08

York Project (SDG) No.	Client Project ID	Matrix	Collection Date/Time	Date Received
25J1851	2425 Atlantic Ave	Soil	October 30, 2025 12:45 pm	10/30/2025

Analyzed by: Phoenix Environmental Labs, Inc.

VOA, 8260 MASTER **Log-in Notes:** **Sample Notes:**

Sample Prepared by Method: SW8260D

CAS No.	Parameter	Result	Flag	Units	Reported to LOQ	Dilution	Reference Method	Date/Time Prepared	Date/Time Analyzed	Analyst
87-68-3	Hexachlorobutadiene	ND		mg/Kg	0.0061	1	SW8260D Certifications: NY-11301	10/30/2025 12:45	11/01/2025 05:14	CT007
98-82-8	Isopropylbenzene	ND		mg/Kg	0.0061	1	SW8260D Certifications: NY-11301	10/30/2025 12:45	11/01/2025 05:14	CT007
179601-23-1	m&p-Xylene	ND		mg/Kg	0.0061	1	SW8260D Certifications: NY-11301	10/30/2025 12:45	11/01/2025 05:14	CT007
78-93-3	Methyl ethyl ketone	ND		mg/Kg	0.037	1	SW8260D Certifications: NY-11301	10/30/2025 12:45	11/01/2025 05:14	CT007
1634-04-4	Methyl t-butyl ether (MTBE)	ND		mg/Kg	0.012	1	SW8260D Certifications: NY-11301	10/30/2025 12:45	11/01/2025 05:14	CT007
79-20-9	Methylacetate	ND		mg/Kg	0.061	1	SW8260D Certifications: NY-11301	10/30/2025 12:45	11/01/2025 05:14	CT007
108-87-2	Methylcyclohexane	ND		mg/Kg	0.0061	1	SW8260D Certifications: NY-11301	10/30/2025 12:45	11/01/2025 05:14	CT007
75-09-2	Methylene chloride	ND		mg/Kg	0.031	1	SW8260D Certifications: NY-11301	10/30/2025 12:45	11/01/2025 05:14	CT007
104-51-8	n-Butylbenzene	ND		mg/Kg	0.0061	1	SW8260D Certifications: NY-11301	10/30/2025 12:45	11/01/2025 05:14	CT007
103-65-1	n-Propylbenzene	ND		mg/Kg	0.0061	1	SW8260D Certifications: NY-11301	10/30/2025 12:45	11/01/2025 05:14	CT007
95-47-6	o-Xylene	ND		mg/Kg	0.0061	1	SW8260D Certifications: NY-11301	10/30/2025 12:45	11/01/2025 05:14	CT007
99-87-6	p-Isopropyltoluene	ND		mg/Kg	0.0061	1	SW8260D Certifications: NY-11301	10/30/2025 12:45	11/01/2025 05:14	CT007
135-98-8	sec-Butylbenzene	ND		mg/Kg	0.0061	1	SW8260D Certifications: NY-11301	10/30/2025 12:45	11/01/2025 05:14	CT007
100-42-5	Styrene	ND		mg/Kg	0.0061	1	SW8260D Certifications: NY-11301	10/30/2025 12:45	11/01/2025 05:14	CT007
75-65-0	Tert-butyl alcohol	ND		mg/Kg	0.12	1	SW8260D Certifications: NY-11301	10/30/2025 12:45	11/01/2025 05:14	CT007
98-06-6	tert-Butylbenzene	ND		mg/Kg	0.0061	1	SW8260D Certifications: NY-11301	10/30/2025 12:45	11/01/2025 05:14	CT007
127-18-4	Tetrachloroethene	ND		mg/Kg	0.0061	1	SW8260D Certifications: NY-11301	10/30/2025 12:45	11/01/2025 05:14	CT007
108-88-3	Toluene	ND		mg/Kg	0.0061	1	SW8260D Certifications: NY-11301	10/30/2025 12:45	11/01/2025 05:14	CT007
1330-20-7	Total Xylenes	ND		mg/Kg	0.0061	1	SW8260D Certifications: NY-11301	10/30/2025 12:45	11/01/2025 05:14	CT007
156-60-5	trans-1,2-Dichloroethene	ND		mg/Kg	0.0061	1	SW8260D Certifications: NY-11301	10/30/2025 12:45	11/01/2025 05:14	CT007
10061-02-6	trans-1,3-Dichloropropene	ND		mg/Kg	0.0061	1	SW8260D Certifications: NY-11301	10/30/2025 12:45	11/01/2025 05:14	CT007

Sample Information

Client Sample ID: SB-10 (12-14) **York Sample ID:** 25J1851-08

York Project (SDG) No.	Client Project ID	Matrix	Collection Date/Time	Date Received
25J1851	2425 Atlantic Ave	Soil	October 30, 2025 12:45 pm	10/30/2025

Analyzed by: Phoenix Environmental Labs, Inc.

VOA, 8260 MASTER

Log-in Notes:

Sample Notes:

Sample Prepared by Method: SW8260D

CAS No.	Parameter	Result	Flag	Units	Reported to LOQ	Dilution	Reference Method	Date/Time Prepared	Date/Time Analyzed	Analyst
110-57-6	trans-1,4-dichloro-2-butene	ND		mg/Kg	0.012	1	SW8260D Certifications: NY-11301	10/30/2025 12:45	11/01/2025 05:14	CT007
79-01-6	Trichloroethene	ND		mg/Kg	0.0061	1	SW8260D Certifications: NY-11301	10/30/2025 12:45	11/01/2025 05:14	CT007
75-69-4	Trichlorofluoromethane	ND		mg/Kg	0.0061	1	SW8260D Certifications: NY-11301	10/30/2025 12:45	11/01/2025 05:14	CT007
76-13-1	Trichlorotrifluoroethane	ND		mg/Kg	0.0061	1	SW8260D Certifications: NY-11301	10/30/2025 12:45	11/01/2025 05:14	CT007
75-01-4	Vinyl chloride	ND		mg/Kg	0.0061	1	SW8260D Certifications: NY-11301	10/30/2025 12:45	11/01/2025 05:14	CT007

	Surrogate Recoveries	Result	Acceptance Range
2199-69-1	*Surrogate: % 1,2-dichlorobenzene-d4*	*101 %*	*70-130*
460-00-4	*Surrogate: % Bromofluorobenzene*	*99 %*	*70-130*
1868-53-7	*Surrogate: % Dibromofluoromethane*	*99 %*	*70-130*
2037-26-5	*Surrogate: % Toluene-d8*	*102 %*	*70-130*

Total Solids

Log-in Notes:

Sample Notes:

Sample Prepared by Method: SW846-%Solid

CAS No.	Parameter	Result	Flag	Units	Reported to LOQ	Dilution	Reference Method	Date/Time Prepared	Date/Time Analyzed	Analyst
PHNX - PCTSOLIE	**Percent Solid**	**97**		%		1	SW846-%Solid Certifications: NY-11301	10/30/2025 12:45	10/31/2025 23:00	CT007

Sample Information

Client Sample ID: SB-11(8-10) **York Sample ID:** 25J1851-09

York Project (SDG) No.	Client Project ID	Matrix	Collection Date/Time	Date Received
25J1851	2425 Atlantic Ave	Soil	October 30, 2025 12:55 pm	10/30/2025

Analyzed by: Phoenix Environmental Labs, Inc.

VOA, 8260 MASTER **Log-in Notes:** **Sample Notes:**

Sample Prepared by Method: SW8260D

CAS No.	Parameter	Result	Flag	Units	Reported to LOQ	Dilution	Reference Method	Date/Time Prepared	Date/Time Analyzed	Analyst
630-20-6	1,1,1,2-Tetrachloroethane	ND		mg/Kg	0.033	1	SW8260D Certifications: NY-11301	10/30/2025 12:55	11/01/2025 05:32	CT007
71-55-6	1,1,1-Trichloroethane	ND		mg/Kg	0.0082	1	SW8260D Certifications: NY-11301	10/30/2025 12:55	11/01/2025 05:32	CT007
79-34-5	1,1,2,2-Tetrachloroethane	ND		mg/Kg	0.62	50	SW8260D Certifications: NY-11301	10/30/2025 12:55	11/01/2025 22:57	CT007
79-00-5	1,1,2-Trichloroethane	ND		mg/Kg	0.0082	1	SW8260D Certifications: NY-11301	10/30/2025 12:55	11/01/2025 05:32	CT007
75-34-3	1,1-Dichloroethane	ND		mg/Kg	0.0082	1	SW8260D Certifications: NY-11301	10/30/2025 12:55	11/01/2025 05:32	CT007
75-35-4	1,1-Dichloroethene	ND		mg/Kg	0.0082	1	SW8260D Certifications: NY-11301	10/30/2025 12:55	11/01/2025 05:32	CT007
87-61-6	1,2,3-Trichlorobenzene	ND		mg/Kg	0.62	50	SW8260D Certifications: NY-11301	10/30/2025 12:55	11/01/2025 22:57	CT007
96-18-4	1,2,3-Trichloropropane	ND		mg/Kg	0.62	50	SW8260D Certifications: NY-11301	10/30/2025 12:55	11/01/2025 22:57	CT007
120-82-1	1,2,4-Trichlorobenzene	ND		mg/Kg	0.62	50	SW8260D Certifications: NY-11301	10/30/2025 12:55	11/01/2025 22:57	CT007
95-63-6	1,2,4-Trimethylbenzene	ND		mg/Kg	0.62	50	SW8260D Certifications: NY-11301	10/30/2025 12:55	11/01/2025 22:57	CT007
96-12-8	1,2-Dibromo-3-chloropropane	ND		mg/Kg	0.62	50	SW8260D Certifications: NY-11301	10/30/2025 12:55	11/01/2025 22:57	CT007
106-93-4	1,2-Dibromoethane	ND		mg/Kg	0.0082	1	SW8260D Certifications: NY-11301	10/30/2025 12:55	11/01/2025 05:32	CT007
95-50-1	1,2-Dichlorobenzene	ND		mg/Kg	0.62	50	SW8260D Certifications: NY-11301	10/30/2025 12:55	11/01/2025 22:57	CT007
107-06-2	1,2-Dichloroethane	ND		mg/Kg	0.0082	1	SW8260D Certifications: NY-11301	10/30/2025 12:55	11/01/2025 05:32	CT007
78-87-5	1,2-Dichloropropane	ND		mg/Kg	0.0082	1	SW8260D Certifications: NY-11301	10/30/2025 12:55	11/01/2025 05:32	CT007
108-67-8	1,3,5-Trimethylbenzene	ND		mg/Kg	0.62	50	SW8260D Certifications: NY-11301	10/30/2025 12:55	11/01/2025 22:57	CT007
541-73-1	1,3-Dichlorobenzene	ND		mg/Kg	0.62	50	SW8260D Certifications: NY-11301	10/30/2025 12:55	11/01/2025 22:57	CT007
106-46-7	1,4-Dichlorobenzene	ND		mg/Kg	0.62	50	SW8260D Certifications: NY-11301	10/30/2025 12:55	11/01/2025 22:57	CT007
591-78-6	2-Hexanone	ND		mg/Kg	0.041	1	SW8260D Certifications: NY-11301	10/30/2025 12:55	11/01/2025 05:32	CT007
108-10-1	4-Methyl-2-pentanone	ND		mg/Kg	0.041	1	SW8260D Certifications: NY-11301	10/30/2025 12:55	11/01/2025 05:32	CT007

Sample Information

Client Sample ID: SB-11(8-10) **York Sample ID:** 25J1851-09

York Project (SDG) No.	Client Project ID	Matrix	Collection Date/Time	Date Received
25J1851	2425 Atlantic Ave	Soil	October 30, 2025 12:55 pm	10/30/2025

Analyzed by: Phoenix Environmental Labs, Inc.

VOA, 8260 MASTER **Log-in Notes:** **Sample Notes:**

Sample Prepared by Method: SW8260D

CAS No.	Parameter	Result	Flag	Units	Reported to LOQ	Dilution	Reference Method	Date/Time Prepared	Date/Time Analyzed	Analyst
67-64-1	Acetone	ND		mg/Kg	0.05	1	SW8260D Certifications: NY-11301	10/30/2025 12:55	11/01/2025 05:32	CT007
107-02-8	Acrolein	ND		mg/Kg	0.0082	1	SW8260D Certifications: NY-11301	10/30/2025 12:55	11/01/2025 05:32	CT007
107-13-1	Acrylonitrile	ND		mg/Kg	0.033	1	SW8260D Certifications: NY-11301	10/30/2025 12:55	11/01/2025 05:32	CT007
71-43-2	**Benzene**	**0.0089**		mg/Kg	0.0082	1	SW8260D Certifications: NY-11301	10/30/2025 12:55	11/01/2025 05:32	CT007
74-97-5	Bromochloromethane	ND		mg/Kg	0.0082	1	SW8260D Certifications: NY-11301	10/30/2025 12:55	11/01/2025 05:32	CT007
75-27-4	Bromodichloromethane	ND		mg/Kg	0.0082	1	SW8260D Certifications: NY-11301	10/30/2025 12:55	11/01/2025 05:32	CT007
75-25-2	Bromoform	ND		mg/Kg	0.0082	1	SW8260D Certifications: NY-11301	10/30/2025 12:55	11/01/2025 05:32	CT007
74-83-9	Bromomethane	ND		mg/Kg	0.0082	1	SW8260D Certifications: NY-11301	10/30/2025 12:55	11/01/2025 05:32	CT007
75-15-0	Carbon Disulfide	ND		mg/Kg	0.0082	1	SW8260D Certifications: NY-11301	10/30/2025 12:55	11/01/2025 05:32	CT007
56-23-5	Carbon tetrachloride	ND		mg/Kg	0.0082	1	SW8260D Certifications: NY-11301	10/30/2025 12:55	11/01/2025 05:32	CT007
108-90-7	Chlorobenzene	ND		mg/Kg	0.0082	1	SW8260D Certifications: NY-11301	10/30/2025 12:55	11/01/2025 05:32	CT007
75-00-3	Chloroethane	ND		mg/Kg	0.0082	1	SW8260D Certifications: NY-11301	10/30/2025 12:55	11/01/2025 05:32	CT007
67-66-3	Chloroform	ND		mg/Kg	0.0082	1	SW8260D Certifications: NY-11301	10/30/2025 12:55	11/01/2025 05:32	CT007
74-87-3	Chloromethane	ND		mg/Kg	0.0082	1	SW8260D Certifications: NY-11301	10/30/2025 12:55	11/01/2025 05:32	CT007
156-59-2	cis-1,2-Dichloroethene	ND		mg/Kg	0.0082	1	SW8260D Certifications: NY-11301	10/30/2025 12:55	11/01/2025 05:32	CT007
10061-01-5	cis-1,3-Dichloropropene	ND		mg/Kg	0.0082	1	SW8260D Certifications: NY-11301	10/30/2025 12:55	11/01/2025 05:32	CT007
110-82-7	Cyclohexane	ND		mg/Kg	0.0082	1	SW8260D Certifications: NY-11301	10/30/2025 12:55	11/01/2025 05:32	CT007
124-48-1	Dibromochloromethane	ND		mg/Kg	0.0082	1	SW8260D Certifications: NY-11301	10/30/2025 12:55	11/01/2025 05:32	CT007
74-95-3	Dibromomethane	ND		mg/Kg	0.0082	1	SW8260D Certifications: NY-11301	10/30/2025 12:55	11/01/2025 05:32	CT007
75-71-8	Dichlorodifluoromethane	ND		mg/Kg	0.0082	1	SW8260D Certifications: NY-11301	10/30/2025 12:55	11/01/2025 05:32	CT007
100-41-4	Ethylbenzene	ND		mg/Kg	0.0082	1	SW8260D Certifications: NY-11301	10/30/2025 12:55	11/01/2025 05:32	CT007

Sample Information

Client Sample ID: SB-11(8-10) **York Sample ID:** 25J1851-09

York Project (SDG) No.	Client Project ID	Matrix	Collection Date/Time	Date Received
25J1851	2425 Atlantic Ave	Soil	October 30, 2025 12:55 pm	10/30/2025

Analyzed by: Phoenix Environmental Labs, Inc.

VOA, 8260 MASTER **Log-in Notes:** **Sample Notes:**

Sample Prepared by Method: SW8260D

CAS No.	Parameter	Result	Flag	Units	Reported to LOQ	Dilution	Reference Method	Date/Time Prepared	Date/Time Analyzed	Analyst
87-68-3	Hexachlorobutadiene	ND		mg/Kg	0.62	50	SW8260D Certifications: NY-11301	10/30/2025 12:55	11/01/2025 22:57	CT007
98-82-8	Isopropylbenzene	ND		mg/Kg	0.62	50	SW8260D Certifications: NY-11301	10/30/2025 12:55	11/01/2025 22:57	CT007
179601-23-1	m&p-Xylene	ND		mg/Kg	0.0082	1	SW8260D Certifications: NY-11301	10/30/2025 12:55	11/01/2025 05:32	CT007
78-93-3	Methyl ethyl ketone	ND		mg/Kg	0.049	1	SW8260D Certifications: NY-11301	10/30/2025 12:55	11/01/2025 05:32	CT007
1634-04-4	Methyl t-butyl ether (MTBE)	ND		mg/Kg	0.016	1	SW8260D Certifications: NY-11301	10/30/2025 12:55	11/01/2025 05:32	CT007
79-20-9	Methylacetate	ND		mg/Kg	0.082	1	SW8260D Certifications: NY-11301	10/30/2025 12:55	11/01/2025 05:32	CT007
108-87-2	Methylcyclohexane	ND		mg/Kg	0.0082	1	SW8260D Certifications: NY-11301	10/30/2025 12:55	11/01/2025 05:32	CT007
75-09-2	Methylene chloride	ND		mg/Kg	0.041	1	SW8260D Certifications: NY-11301	10/30/2025 12:55	11/01/2025 05:32	CT007
104-51-8	n-Butylbenzene	ND		mg/Kg	0.62	50	SW8260D Certifications: NY-11301	10/30/2025 12:55	11/01/2025 22:57	CT007
103-65-1	n-Propylbenzene	ND		mg/Kg	0.62	50	SW8260D Certifications: NY-11301	10/30/2025 12:55	11/01/2025 22:57	CT007
95-47-6	o-Xylene	ND		mg/Kg	0.0082	1	SW8260D Certifications: NY-11301	10/30/2025 12:55	11/01/2025 05:32	CT007
99-87-6	p-Isopropyltoluene	ND		mg/Kg	0.62	50	SW8260D Certifications: NY-11301	10/30/2025 12:55	11/01/2025 22:57	CT007
135-98-8	sec-Butylbenzene	ND		mg/Kg	0.62	50	SW8260D Certifications: NY-11301	10/30/2025 12:55	11/01/2025 22:57	CT007
100-42-5	Styrene	ND		mg/Kg	0.0082	1	SW8260D Certifications: NY-11301	10/30/2025 12:55	11/01/2025 05:32	CT007
75-65-0	Tert-butyl alcohol	ND		mg/Kg	0.16	1	SW8260D Certifications: NY-11301	10/30/2025 12:55	11/01/2025 05:32	CT007
98-06-6	tert-Butylbenzene	ND		mg/Kg	0.62	50	SW8260D Certifications: NY-11301	10/30/2025 12:55	11/01/2025 22:57	CT007
127-18-4	Tetrachloroethene	ND		mg/Kg	0.0082	1	SW8260D Certifications: NY-11301	10/30/2025 12:55	11/01/2025 05:32	CT007
108-88-3	**Toluene**	**0.016**		mg/Kg	0.0082	1	SW8260D Certifications: NY-11301	10/30/2025 12:55	11/01/2025 05:32	CT007
1330-20-7	Total Xylenes	ND		mg/Kg	0.0082	1	SW8260D Certifications: NY-11301	10/30/2025 12:55	11/01/2025 05:32	CT007
156-60-5	trans-1,2-Dichloroethene	ND		mg/Kg	0.0082	1	SW8260D Certifications: NY-11301	10/30/2025 12:55	11/01/2025 05:32	CT007
10061-02-6	trans-1,3-Dichloropropene	ND		mg/Kg	0.0082	1	SW8260D Certifications: NY-11301	10/30/2025 12:55	11/01/2025 05:32	CT007

Sample Information

Client Sample ID: SB-11(8-10) **York Sample ID:** 25J1851-09

York Project (SDG) No.	Client Project ID	Matrix	Collection Date/Time	Date Received
25J1851	2425 Atlantic Ave	Soil	October 30, 2025 12:55 pm	10/30/2025

Analyzed by: Phoenix Environmental Labs, Inc.

VOA, 8260 MASTER

Log-in Notes:

Sample Notes:

Sample Prepared by Method: SW8260D

CAS No.	Parameter	Result	Flag	Units	Reported to LOQ	Dilution	Reference Method	Date/Time Prepared	Date/Time Analyzed	Analyst
110-57-6	trans-1,4-dichloro-2-butene	ND		mg/Kg	1.2	50	SW8260D Certifications: NY-11301	10/30/2025 12:55	11/01/2025 22:57	CT007
79-01-6	**Trichloroethene**	**1.2**		mg/Kg	0.62	50	SW8260D Certifications: NY-11301	10/30/2025 12:55	11/01/2025 22:57	CT007
75-69-4	Trichlorofluoromethane	ND		mg/Kg	0.0082	1	SW8260D Certifications: NY-11301	10/30/2025 12:55	11/01/2025 05:32	CT007
76-13-1	Trichlorotrifluoroethane	ND		mg/Kg	0.0082	1	SW8260D Certifications: NY-11301	10/30/2025 12:55	11/01/2025 05:32	CT007
75-01-4	Vinyl chloride	ND		mg/Kg	0.0082	1	SW8260D Certifications: NY-11301	10/30/2025 12:55	11/01/2025 05:32	CT007

	Surrogate Recoveries	Result	Acceptance Range
2199-69-1	*Surrogate: % 1,2-dichlorobenzene-d4*	*122 %*	*70-130*
460-00-4	*Surrogate: % Bromofluorobenzene*	*76 %*	*70-130*
1868-53-7	*Surrogate: % Dibromofluoromethane*	*107 %*	*70-130*
2037-26-5	*Surrogate: % Toluene-d8*	*93 %*	*70-130*

Total Solids

Log-in Notes:

Sample Notes:

Sample Prepared by Method: SW846-%Solid

CAS No.	Parameter	Result	Flag	Units	Reported to LOQ	Dilution	Reference Method	Date/Time Prepared	Date/Time Analyzed	Analyst
PHNX - PCTSOLIE	**Percent Solid**	**94**		%		1	SW846-%Solid Certifications: NY-11301	10/30/2025 12:55	10/31/2025 23:00	CT007

Sample Information

Client Sample ID: SB-11 (10-12) **York Sample ID:** 25J1851-10

York Project (SDG) No.	Client Project ID	Matrix	Collection Date/Time	Date Received
25J1851	2425 Atlantic Ave	Soil	October 30, 2025 1:00 pm	10/30/2025

Analyzed by: Phoenix Environmental Labs, Inc.

VOA, 8260 MASTER **Log-in Notes:** **Sample Notes:**

Sample Prepared by Method: SW8260D

CAS No.	Parameter	Result	Flag	Units	Reported to LOQ	Dilution	Reference Method	Date/Time Prepared	Date/Time Analyzed	Analyst
630-20-6	1,1,1,2-Tetrachloroethane	ND		mg/Kg	0.026	1	SW8260D Certifications: NY-11301	10/30/2025 13:00	11/01/2025 05:50	CT007
71-55-6	1,1,1-Trichloroethane	ND		mg/Kg	0.0065	1	SW8260D Certifications: NY-11301	10/30/2025 13:00	11/01/2025 05:50	CT007
79-34-5	1,1,2,2-Tetrachloroethane	ND		mg/Kg	0.0065	1	SW8260D Certifications: NY-11301	10/30/2025 13:00	11/01/2025 05:50	CT007
79-00-5	1,1,2-Trichloroethane	ND		mg/Kg	0.0065	1	SW8260D Certifications: NY-11301	10/30/2025 13:00	11/01/2025 05:50	CT007
75-34-3	1,1-Dichloroethane	ND		mg/Kg	0.0065	1	SW8260D Certifications: NY-11301	10/30/2025 13:00	11/01/2025 05:50	CT007
75-35-4	1,1-Dichloroethene	ND		mg/Kg	0.0065	1	SW8260D Certifications: NY-11301	10/30/2025 13:00	11/01/2025 05:50	CT007
87-61-6	1,2,3-Trichlorobenzene	ND		mg/Kg	0.0065	1	SW8260D Certifications: NY-11301	10/30/2025 13:00	11/01/2025 05:50	CT007
96-18-4	1,2,3-Trichloropropane	ND		mg/Kg	0.0065	1	SW8260D Certifications: NY-11301	10/30/2025 13:00	11/01/2025 05:50	CT007
120-82-1	1,2,4-Trichlorobenzene	ND		mg/Kg	0.0065	1	SW8260D Certifications: NY-11301	10/30/2025 13:00	11/01/2025 05:50	CT007
95-63-6	1,2,4-Trimethylbenzene	ND		mg/Kg	0.0065	1	SW8260D Certifications: NY-11301	10/30/2025 13:00	11/01/2025 05:50	CT007
96-12-8	1,2-Dibromo-3-chloropropane	ND		mg/Kg	0.0065	1	SW8260D Certifications: NY-11301	10/30/2025 13:00	11/01/2025 05:50	CT007
106-93-4	1,2-Dibromoethane	ND		mg/Kg	0.0065	1	SW8260D Certifications: NY-11301	10/30/2025 13:00	11/01/2025 05:50	CT007
95-50-1	1,2-Dichlorobenzene	ND		mg/Kg	0.0065	1	SW8260D Certifications: NY-11301	10/30/2025 13:00	11/01/2025 05:50	CT007
107-06-2	1,2-Dichloroethane	ND		mg/Kg	0.0065	1	SW8260D Certifications: NY-11301	10/30/2025 13:00	11/01/2025 05:50	CT007
78-87-5	1,2-Dichloropropane	ND		mg/Kg	0.0065	1	SW8260D Certifications: NY-11301	10/30/2025 13:00	11/01/2025 05:50	CT007
108-67-8	1,3,5-Trimethylbenzene	ND		mg/Kg	0.0065	1	SW8260D Certifications: NY-11301	10/30/2025 13:00	11/01/2025 05:50	CT007
541-73-1	1,3-Dichlorobenzene	ND		mg/Kg	0.0065	1	SW8260D Certifications: NY-11301	10/30/2025 13:00	11/01/2025 05:50	CT007
106-46-7	1,4-Dichlorobenzene	ND		mg/Kg	0.0065	1	SW8260D Certifications: NY-11301	10/30/2025 13:00	11/01/2025 05:50	CT007
591-78-6	2-Hexanone	ND		mg/Kg	0.032	1	SW8260D Certifications: NY-11301	10/30/2025 13:00	11/01/2025 05:50	CT007
108-10-1	4-Methyl-2-pentanone	ND		mg/Kg	0.032	1	SW8260D Certifications: NY-11301	10/30/2025 13:00	11/01/2025 05:50	CT007

Sample Information

Client Sample ID: SB-11 (10-12) **York Sample ID:** 25J1851-10

York Project (SDG) No.	Client Project ID	Matrix	Collection Date/Time	Date Received
25J1851	2425 Atlantic Ave	Soil	October 30, 2025 1:00 pm	10/30/2025

Analyzed by: Phoenix Environmental Labs, Inc.

VOA, 8260 MASTER **Log-in Notes:** **Sample Notes:**

Sample Prepared by Method: SW8260D

CAS No.	Parameter	Result	Flag	Units	Reported to LOQ	Dilution	Reference Method	Date/Time Prepared	Date/Time Analyzed	Analyst
67-64-1	Acetone	ND		mg/Kg	0.05	1	SW8260D Certifications: NY-11301	10/30/2025 13:00	11/01/2025 05:50	CT007
107-02-8	Acrolein	ND		mg/Kg	0.0065	1	SW8260D Certifications: NY-11301	10/30/2025 13:00	11/01/2025 05:50	CT007
107-13-1	Acrylonitrile	ND		mg/Kg	0.026	1	SW8260D Certifications: NY-11301	10/30/2025 13:00	11/01/2025 05:50	CT007
71-43-2	Benzene	ND		mg/Kg	0.0065	1	SW8260D Certifications: NY-11301	10/30/2025 13:00	11/01/2025 05:50	CT007
74-97-5	Bromochloromethane	ND		mg/Kg	0.0065	1	SW8260D Certifications: NY-11301	10/30/2025 13:00	11/01/2025 05:50	CT007
75-27-4	Bromodichloromethane	ND		mg/Kg	0.0065	1	SW8260D Certifications: NY-11301	10/30/2025 13:00	11/01/2025 05:50	CT007
75-25-2	Bromoform	ND		mg/Kg	0.0065	1	SW8260D Certifications: NY-11301	10/30/2025 13:00	11/01/2025 05:50	CT007
74-83-9	Bromomethane	ND		mg/Kg	0.0065	1	SW8260D Certifications: NY-11301	10/30/2025 13:00	11/01/2025 05:50	CT007
75-15-0	Carbon Disulfide	ND		mg/Kg	0.0065	1	SW8260D Certifications: NY-11301	10/30/2025 13:00	11/01/2025 05:50	CT007
56-23-5	Carbon tetrachloride	ND		mg/Kg	0.0065	1	SW8260D Certifications: NY-11301	10/30/2025 13:00	11/01/2025 05:50	CT007
108-90-7	Chlorobenzene	ND		mg/Kg	0.0065	1	SW8260D Certifications: NY-11301	10/30/2025 13:00	11/01/2025 05:50	CT007
75-00-3	Chloroethane	ND		mg/Kg	0.0065	1	SW8260D Certifications: NY-11301	10/30/2025 13:00	11/01/2025 05:50	CT007
67-66-3	Chloroform	ND		mg/Kg	0.0065	1	SW8260D Certifications: NY-11301	10/30/2025 13:00	11/01/2025 05:50	CT007
74-87-3	Chloromethane	ND		mg/Kg	0.0065	1	SW8260D Certifications: NY-11301	10/30/2025 13:00	11/01/2025 05:50	CT007
156-59-2	cis-1,2-Dichloroethene	ND		mg/Kg	0.0065	1	SW8260D Certifications: NY-11301	10/30/2025 13:00	11/01/2025 05:50	CT007
10061-01-5	cis-1,3-Dichloropropene	ND		mg/Kg	0.0065	1	SW8260D Certifications: NY-11301	10/30/2025 13:00	11/01/2025 05:50	CT007
110-82-7	Cyclohexane	ND		mg/Kg	0.0065	1	SW8260D Certifications: NY-11301	10/30/2025 13:00	11/01/2025 05:50	CT007
124-48-1	Dibromochloromethane	ND		mg/Kg	0.0065	1	SW8260D Certifications: NY-11301	10/30/2025 13:00	11/01/2025 05:50	CT007
74-95-3	Dibromomethane	ND		mg/Kg	0.0065	1	SW8260D Certifications: NY-11301	10/30/2025 13:00	11/01/2025 05:50	CT007
75-71-8	Dichlorodifluoromethane	ND		mg/Kg	0.0065	1	SW8260D Certifications: NY-11301	10/30/2025 13:00	11/01/2025 05:50	CT007
100-41-4	Ethylbenzene	ND		mg/Kg	0.0065	1	SW8260D Certifications: NY-11301	10/30/2025 13:00	11/01/2025 05:50	CT007

Sample Information

Client Sample ID: SB-11 (10-12) **York Sample ID:** 25J1851-10

York Project (SDG) No.	Client Project ID	Matrix	Collection Date/Time	Date Received
25J1851	2425 Atlantic Ave	Soil	October 30, 2025 1:00 pm	10/30/2025

Analyzed by: Phoenix Environmental Labs, Inc.

VOA, 8260 MASTER **Log-in Notes:** **Sample Notes:**

Sample Prepared by Method: SW8260D

CAS No.	Parameter	Result	Flag	Units	Reported to LOQ	Dilution	Reference Method	Date/Time Prepared	Date/Time Analyzed	Analyst
87-68-3	Hexachlorobutadiene	ND		mg/Kg	0.0065	1	SW8260D Certifications: NY-11301	10/30/2025 13:00	11/01/2025 05:50	CT007
98-82-8	Isopropylbenzene	ND		mg/Kg	0.0065	1	SW8260D Certifications: NY-11301	10/30/2025 13:00	11/01/2025 05:50	CT007
179601-23-1	m&p-Xylene	ND		mg/Kg	0.0065	1	SW8260D Certifications: NY-11301	10/30/2025 13:00	11/01/2025 05:50	CT007
78-93-3	Methyl ethyl ketone	ND		mg/Kg	0.039	1	SW8260D Certifications: NY-11301	10/30/2025 13:00	11/01/2025 05:50	CT007
1634-04-4	Methyl t-butyl ether (MTBE)	ND		mg/Kg	0.013	1	SW8260D Certifications: NY-11301	10/30/2025 13:00	11/01/2025 05:50	CT007
79-20-9	Methylacetate	ND		mg/Kg	0.065	1	SW8260D Certifications: NY-11301	10/30/2025 13:00	11/01/2025 05:50	CT007
108-87-2	Methylcyclohexane	ND		mg/Kg	0.0065	1	SW8260D Certifications: NY-11301	10/30/2025 13:00	11/01/2025 05:50	CT007
75-09-2	Methylene chloride	ND		mg/Kg	0.032	1	SW8260D Certifications: NY-11301	10/30/2025 13:00	11/01/2025 05:50	CT007
104-51-8	n-Butylbenzene	ND		mg/Kg	0.0065	1	SW8260D Certifications: NY-11301	10/30/2025 13:00	11/01/2025 05:50	CT007
103-65-1	n-Propylbenzene	ND		mg/Kg	0.0065	1	SW8260D Certifications: NY-11301	10/30/2025 13:00	11/01/2025 05:50	CT007
95-47-6	o-Xylene	ND		mg/Kg	0.0065	1	SW8260D Certifications: NY-11301	10/30/2025 13:00	11/01/2025 05:50	CT007
99-87-6	p-Isopropyltoluene	ND		mg/Kg	0.0065	1	SW8260D Certifications: NY-11301	10/30/2025 13:00	11/01/2025 05:50	CT007
135-98-8	sec-Butylbenzene	ND		mg/Kg	0.0065	1	SW8260D Certifications: NY-11301	10/30/2025 13:00	11/01/2025 05:50	CT007
100-42-5	Styrene	ND		mg/Kg	0.0065	1	SW8260D Certifications: NY-11301	10/30/2025 13:00	11/01/2025 05:50	CT007
75-65-0	Tert-butyl alcohol	ND		mg/Kg	0.13	1	SW8260D Certifications: NY-11301	10/30/2025 13:00	11/01/2025 05:50	CT007
98-06-6	tert-Butylbenzene	ND		mg/Kg	0.0065	1	SW8260D Certifications: NY-11301	10/30/2025 13:00	11/01/2025 05:50	CT007
127-18-4	Tetrachloroethene	ND		mg/Kg	0.0065	1	SW8260D Certifications: NY-11301	10/30/2025 13:00	11/01/2025 05:50	CT007
108-88-3	Toluene	ND		mg/Kg	0.0065	1	SW8260D Certifications: NY-11301	10/30/2025 13:00	11/01/2025 05:50	CT007
1330-20-7	Total Xylenes	ND		mg/Kg	0.0065	1	SW8260D Certifications: NY-11301	10/30/2025 13:00	11/01/2025 05:50	CT007
156-60-5	trans-1,2-Dichloroethene	ND		mg/Kg	0.0065	1	SW8260D Certifications: NY-11301	10/30/2025 13:00	11/01/2025 05:50	CT007
10061-02-6	trans-1,3-Dichloropropene	ND		mg/Kg	0.0065	1	SW8260D Certifications: NY-11301	10/30/2025 13:00	11/01/2025 05:50	CT007

Sample Information

Client Sample ID: SB-11 (10-12) **York Sample ID:** 25J1851-10

York Project (SDG) No.	Client Project ID	Matrix	Collection Date/Time	Date Received
25J1851	2425 Atlantic Ave	Soil	October 30, 2025 1:00 pm	10/30/2025

Analyzed by: Phoenix Environmental Labs, Inc.

VOA, 8260 MASTER

Log-in Notes:

Sample Notes:

Sample Prepared by Method: SW8260D

CAS No.	Parameter	Result	Flag	Units	Reported to LOQ	Dilution	Reference Method	Date/Time Prepared	Date/Time Analyzed	Analyst
110-57-6	trans-1,4-dichloro-2-butene	ND		mg/Kg	0.013	1	SW8260D Certifications: NY-11301	10/30/2025 13:00	11/01/2025 05:50	CT007
79-01-6	**Trichloroethene**	**0.017**		mg/Kg	0.0065	1	SW8260D Certifications: NY-11301	10/30/2025 13:00	11/01/2025 05:50	CT007
75-69-4	Trichlorofluoromethane	ND		mg/Kg	0.0065	1	SW8260D Certifications: NY-11301	10/30/2025 13:00	11/01/2025 05:50	CT007
76-13-1	Trichlorotrifluoroethane	ND		mg/Kg	0.0065	1	SW8260D Certifications: NY-11301	10/30/2025 13:00	11/01/2025 05:50	CT007
75-01-4	Vinyl chloride	ND		mg/Kg	0.0065	1	SW8260D Certifications: NY-11301	10/30/2025 13:00	11/01/2025 05:50	CT007

	Surrogate Recoveries	Result	Acceptance Range
2199-69-1	*Surrogate: % 1,2-dichlorobenzene-d4*	*103 %*	*70-130*
460-00-4	*Surrogate: % Bromofluorobenzene*	*97 %*	*70-130*
1868-53-7	*Surrogate: % Dibromofluoromethane*	*102 %*	*70-130*
2037-26-5	*Surrogate: % Toluene-d8*	*101 %*	*70-130*

Total Solids

Log-in Notes:

Sample Notes:

Sample Prepared by Method: SW846-%Solid

CAS No.	Parameter	Result	Flag	Units	Reported to LOQ	Dilution	Reference Method	Date/Time Prepared	Date/Time Analyzed	Analyst
PHNX - PCTSOLIE	**Percent Solid**	**95**		%		1	SW846-%Solid Certifications: NY-11301	10/30/2025 13:00	10/31/2025 23:00	CT007

Sample Information

Client Sample ID: SB-11 (12-13) **York Sample ID:** 25J1851-11

York Project (SDG) No.	Client Project ID	Matrix	Collection Date/Time	Date Received
25J1851	2425 Atlantic Ave	Soil	October 30, 2025 1:05 pm	10/30/2025

Analyzed by: Phoenix Environmental Labs, Inc.

VOA, 8260 MASTER **Log-in Notes:** **Sample Notes:**

Sample Prepared by Method: SW8260D

CAS No.	Parameter	Result	Flag	Units	Reported to LOQ	Dilution	Reference Method	Date/Time Prepared	Date/Time Analyzed	Analyst
630-20-6	1,1,1,2-Tetrachloroethane	ND		mg/Kg	0.034	1	SW8260D Certifications: NY-11301	10/30/2025 13:05	11/01/2025 06:08	CT007
71-55-6	1,1,1-Trichloroethane	ND		mg/Kg	0.0084	1	SW8260D Certifications: NY-11301	10/30/2025 13:05	11/01/2025 06:08	CT007
79-34-5	1,1,2,2-Tetrachloroethane	ND		mg/Kg	0.0084	1	SW8260D Certifications: NY-11301	10/30/2025 13:05	11/01/2025 06:08	CT007
79-00-5	1,1,2-Trichloroethane	ND		mg/Kg	0.0084	1	SW8260D Certifications: NY-11301	10/30/2025 13:05	11/01/2025 06:08	CT007
75-34-3	1,1-Dichloroethane	ND		mg/Kg	0.0084	1	SW8260D Certifications: NY-11301	10/30/2025 13:05	11/01/2025 06:08	CT007
75-35-4	1,1-Dichloroethene	ND		mg/Kg	0.0084	1	SW8260D Certifications: NY-11301	10/30/2025 13:05	11/01/2025 06:08	CT007
87-61-6	1,2,3-Trichlorobenzene	ND		mg/Kg	0.0084	1	SW8260D Certifications: NY-11301	10/30/2025 13:05	11/01/2025 06:08	CT007
96-18-4	1,2,3-Trichloropropane	ND		mg/Kg	0.0084	1	SW8260D Certifications: NY-11301	10/30/2025 13:05	11/01/2025 06:08	CT007
120-82-1	1,2,4-Trichlorobenzene	ND		mg/Kg	0.0084	1	SW8260D Certifications: NY-11301	10/30/2025 13:05	11/01/2025 06:08	CT007
95-63-6	1,2,4-Trimethylbenzene	ND		mg/Kg	0.0084	1	SW8260D Certifications: NY-11301	10/30/2025 13:05	11/01/2025 06:08	CT007
96-12-8	1,2-Dibromo-3-chloropropane	ND		mg/Kg	0.0084	1	SW8260D Certifications: NY-11301	10/30/2025 13:05	11/01/2025 06:08	CT007
106-93-4	1,2-Dibromoethane	ND		mg/Kg	0.0084	1	SW8260D Certifications: NY-11301	10/30/2025 13:05	11/01/2025 06:08	CT007
95-50-1	1,2-Dichlorobenzene	ND		mg/Kg	0.0084	1	SW8260D Certifications: NY-11301	10/30/2025 13:05	11/01/2025 06:08	CT007
107-06-2	1,2-Dichloroethane	ND		mg/Kg	0.0084	1	SW8260D Certifications: NY-11301	10/30/2025 13:05	11/01/2025 06:08	CT007
78-87-5	1,2-Dichloropropane	ND		mg/Kg	0.0084	1	SW8260D Certifications: NY-11301	10/30/2025 13:05	11/01/2025 06:08	CT007
108-67-8	1,3,5-Trimethylbenzene	ND		mg/Kg	0.0084	1	SW8260D Certifications: NY-11301	10/30/2025 13:05	11/01/2025 06:08	CT007
541-73-1	1,3-Dichlorobenzene	ND		mg/Kg	0.0084	1	SW8260D Certifications: NY-11301	10/30/2025 13:05	11/01/2025 06:08	CT007
106-46-7	1,4-Dichlorobenzene	ND		mg/Kg	0.0084	1	SW8260D Certifications: NY-11301	10/30/2025 13:05	11/01/2025 06:08	CT007
591-78-6	2-Hexanone	ND		mg/Kg	0.042	1	SW8260D Certifications: NY-11301	10/30/2025 13:05	11/01/2025 06:08	CT007
108-10-1	4-Methyl-2-pentanone	ND		mg/Kg	0.042	1	SW8260D Certifications: NY-11301	10/30/2025 13:05	11/01/2025 06:08	CT007

Sample Information

Client Sample ID: SB-11 (12-13) **York Sample ID:** 25J1851-11

York Project (SDG) No.	Client Project ID	Matrix	Collection Date/Time	Date Received
25J1851	2425 Atlantic Ave	Soil	October 30, 2025 1:05 pm	10/30/2025

Analyzed by: Phoenix Environmental Labs, Inc.

VOA, 8260 MASTER **Log-in Notes:** **Sample Notes:**

Sample Prepared by Method: SW8260D

CAS No.	Parameter	Result	Flag	Units	Reported to LOQ	Dilution	Reference Method	Date/Time Prepared	Date/Time Analyzed	Analyst
67-64-1	Acetone	ND		mg/Kg	0.05	1	SW8260D Certifications: NY-11301	10/30/2025 13:05	11/01/2025 06:08	CT007
107-02-8	Acrolein	ND		mg/Kg	0.0084	1	SW8260D Certifications: NY-11301	10/30/2025 13:05	11/01/2025 06:08	CT007
107-13-1	Acrylonitrile	ND		mg/Kg	0.034	1	SW8260D Certifications: NY-11301	10/30/2025 13:05	11/01/2025 06:08	CT007
71-43-2	Benzene	ND		mg/Kg	0.0084	1	SW8260D Certifications: NY-11301	10/30/2025 13:05	11/01/2025 06:08	CT007
74-97-5	Bromochloromethane	ND		mg/Kg	0.0084	1	SW8260D Certifications: NY-11301	10/30/2025 13:05	11/01/2025 06:08	CT007
75-27-4	Bromodichloromethane	ND		mg/Kg	0.0084	1	SW8260D Certifications: NY-11301	10/30/2025 13:05	11/01/2025 06:08	CT007
75-25-2	Bromoform	ND		mg/Kg	0.0084	1	SW8260D Certifications: NY-11301	10/30/2025 13:05	11/01/2025 06:08	CT007
74-83-9	Bromomethane	ND		mg/Kg	0.0084	1	SW8260D Certifications: NY-11301	10/30/2025 13:05	11/01/2025 06:08	CT007
75-15-0	Carbon Disulfide	ND		mg/Kg	0.0084	1	SW8260D Certifications: NY-11301	10/30/2025 13:05	11/01/2025 06:08	CT007
56-23-5	Carbon tetrachloride	ND		mg/Kg	0.0084	1	SW8260D Certifications: NY-11301	10/30/2025 13:05	11/01/2025 06:08	CT007
108-90-7	Chlorobenzene	ND		mg/Kg	0.0084	1	SW8260D Certifications: NY-11301	10/30/2025 13:05	11/01/2025 06:08	CT007
75-00-3	Chloroethane	ND		mg/Kg	0.0084	1	SW8260D Certifications: NY-11301	10/30/2025 13:05	11/01/2025 06:08	CT007
67-66-3	Chloroform	ND		mg/Kg	0.0084	1	SW8260D Certifications: NY-11301	10/30/2025 13:05	11/01/2025 06:08	CT007
74-87-3	Chloromethane	ND		mg/Kg	0.0084	1	SW8260D Certifications: NY-11301	10/30/2025 13:05	11/01/2025 06:08	CT007
156-59-2	cis-1,2-Dichloroethene	ND		mg/Kg	0.0084	1	SW8260D Certifications: NY-11301	10/30/2025 13:05	11/01/2025 06:08	CT007
10061-01-5	cis-1,3-Dichloropropene	ND		mg/Kg	0.0084	1	SW8260D Certifications: NY-11301	10/30/2025 13:05	11/01/2025 06:08	CT007
110-82-7	Cyclohexane	ND		mg/Kg	0.0084	1	SW8260D Certifications: NY-11301	10/30/2025 13:05	11/01/2025 06:08	CT007
124-48-1	Dibromochloromethane	ND		mg/Kg	0.0084	1	SW8260D Certifications: NY-11301	10/30/2025 13:05	11/01/2025 06:08	CT007
74-95-3	Dibromomethane	ND		mg/Kg	0.0084	1	SW8260D Certifications: NY-11301	10/30/2025 13:05	11/01/2025 06:08	CT007
75-71-8	Dichlorodifluoromethane	ND		mg/Kg	0.0084	1	SW8260D Certifications: NY-11301	10/30/2025 13:05	11/01/2025 06:08	CT007
100-41-4	Ethylbenzene	ND		mg/Kg	0.0084	1	SW8260D Certifications: NY-11301	10/30/2025 13:05	11/01/2025 06:08	CT007

Sample Information

Client Sample ID: SB-11 (12-13) **York Sample ID:** 25J1851-11

York Project (SDG) No.	Client Project ID	Matrix	Collection Date/Time	Date Received
25J1851	2425 Atlantic Ave	Soil	October 30, 2025 1:05 pm	10/30/2025

Analyzed by: Phoenix Environmental Labs, Inc.

VOA, 8260 MASTER **Log-in Notes:** **Sample Notes:**

Sample Prepared by Method: SW8260D

CAS No.	Parameter	Result	Flag	Units	Reported to LOQ	Dilution	Reference Method	Date/Time Prepared	Date/Time Analyzed	Analyst
87-68-3	Hexachlorobutadiene	ND		mg/Kg	0.0084	1	SW8260D Certifications: NY-11301	10/30/2025 13:05	11/01/2025 06:08	CT007
98-82-8	Isopropylbenzene	ND		mg/Kg	0.0084	1	SW8260D Certifications: NY-11301	10/30/2025 13:05	11/01/2025 06:08	CT007
179601-23-1	m&p-Xylene	ND		mg/Kg	0.0084	1	SW8260D Certifications: NY-11301	10/30/2025 13:05	11/01/2025 06:08	CT007
78-93-3	Methyl ethyl ketone	ND		mg/Kg	0.05	1	SW8260D Certifications: NY-11301	10/30/2025 13:05	11/01/2025 06:08	CT007
1634-04-4	Methyl t-butyl ether (MTBE)	ND		mg/Kg	0.017	1	SW8260D Certifications: NY-11301	10/30/2025 13:05	11/01/2025 06:08	CT007
79-20-9	Methylacetate	ND		mg/Kg	0.084	1	SW8260D Certifications: NY-11301	10/30/2025 13:05	11/01/2025 06:08	CT007
108-87-2	Methylcyclohexane	ND		mg/Kg	0.0084	1	SW8260D Certifications: NY-11301	10/30/2025 13:05	11/01/2025 06:08	CT007
75-09-2	Methylene chloride	ND		mg/Kg	0.042	1	SW8260D Certifications: NY-11301	10/30/2025 13:05	11/01/2025 06:08	CT007
104-51-8	n-Butylbenzene	ND		mg/Kg	0.0084	1	SW8260D Certifications: NY-11301	10/30/2025 13:05	11/01/2025 06:08	CT007
103-65-1	n-Propylbenzene	ND		mg/Kg	0.0084	1	SW8260D Certifications: NY-11301	10/30/2025 13:05	11/01/2025 06:08	CT007
95-47-6	o-Xylene	ND		mg/Kg	0.0084	1	SW8260D Certifications: NY-11301	10/30/2025 13:05	11/01/2025 06:08	CT007
99-87-6	p-Isopropyltoluene	ND		mg/Kg	0.0084	1	SW8260D Certifications: NY-11301	10/30/2025 13:05	11/01/2025 06:08	CT007
135-98-8	sec-Butylbenzene	ND		mg/Kg	0.0084	1	SW8260D Certifications: NY-11301	10/30/2025 13:05	11/01/2025 06:08	CT007
100-42-5	Styrene	ND		mg/Kg	0.0084	1	SW8260D Certifications: NY-11301	10/30/2025 13:05	11/01/2025 06:08	CT007
75-65-0	Tert-butyl alcohol	ND		mg/Kg	0.17	1	SW8260D Certifications: NY-11301	10/30/2025 13:05	11/01/2025 06:08	CT007
98-06-6	tert-Butylbenzene	ND		mg/Kg	0.0084	1	SW8260D Certifications: NY-11301	10/30/2025 13:05	11/01/2025 06:08	CT007
127-18-4	Tetrachloroethene	ND		mg/Kg	0.0084	1	SW8260D Certifications: NY-11301	10/30/2025 13:05	11/01/2025 06:08	CT007
108-88-3	Toluene	ND		mg/Kg	0.0084	1	SW8260D Certifications: NY-11301	10/30/2025 13:05	11/01/2025 06:08	CT007
1330-20-7	Total Xylenes	ND		mg/Kg	0.0084	1	SW8260D Certifications: NY-11301	10/30/2025 13:05	11/01/2025 06:08	CT007
156-60-5	trans-1,2-Dichloroethene	ND		mg/Kg	0.0084	1	SW8260D Certifications: NY-11301	10/30/2025 13:05	11/01/2025 06:08	CT007
10061-02-6	trans-1,3-Dichloropropene	ND		mg/Kg	0.0084	1	SW8260D Certifications: NY-11301	10/30/2025 13:05	11/01/2025 06:08	CT007

Sample Information

Client Sample ID: SB-11 (12-13) **York Sample ID:** 25J1851-11

York Project (SDG) No.	Client Project ID	Matrix	Collection Date/Time	Date Received
25J1851	2425 Atlantic Ave	Soil	October 30, 2025 1:05 pm	10/30/2025

Analyzed by: Phoenix Environmental Labs, Inc.

VOA, 8260 MASTER

Log-in Notes:

Sample Notes:

Sample Prepared by Method: SW8260D

CAS No.	Parameter	Result	Flag	Units	Reported to LOQ	Dilution	Reference Method	Date/Time Prepared	Date/Time Analyzed	Analyst
110-57-6	trans-1,4-dichloro-2-butene	ND		mg/Kg	0.017	1	SW8260D Certifications: NY-11301	10/30/2025 13:05	11/01/2025 06:08	CT007
79-01-6	Trichloroethene	ND		mg/Kg	0.0084	1	SW8260D Certifications: NY-11301	10/30/2025 13:05	11/01/2025 06:08	CT007
75-69-4	Trichlorofluoromethane	ND		mg/Kg	0.0084	1	SW8260D Certifications: NY-11301	10/30/2025 13:05	11/01/2025 06:08	CT007
76-13-1	Trichlorotrifluoroethane	ND		mg/Kg	0.0084	1	SW8260D Certifications: NY-11301	10/30/2025 13:05	11/01/2025 06:08	CT007
75-01-4	Vinyl chloride	ND		mg/Kg	0.0084	1	SW8260D Certifications: NY-11301	10/30/2025 13:05	11/01/2025 06:08	CT007

	Surrogate Recoveries	Result	Acceptance Range
2199-69-1	*Surrogate: % 1,2-dichlorobenzene-d4*	*101 %*	*70-130*
460-00-4	*Surrogate: % Bromofluorobenzene*	*99 %*	*70-130*
1868-53-7	*Surrogate: % Dibromofluoromethane*	*101 %*	*70-130*
2037-26-5	*Surrogate: % Toluene-d8*	*101 %*	*70-130*

Total Solids

Log-in Notes:

Sample Notes:

Sample Prepared by Method: SW846-%Solid

CAS No.	Parameter	Result	Flag	Units	Reported to LOQ	Dilution	Reference Method	Date/Time Prepared	Date/Time Analyzed	Analyst
PHNX - PCTSOLIE	**Percent Solid**	**96**		%		1	SW846-%Solid Certifications: NY-11301	10/30/2025 13:05	10/31/2025 23:00	CT007

Sample Information

Client Sample ID: TB-1 (10/25)

York Sample ID: 25J1851-12

York Project (SDG) No.	Client Project ID	Matrix	Collection Date/Time	Date Received
25J1851	2425 Atlantic Ave	Water	October 30, 2025 1:10 pm	10/30/2025

Volatile Organics, 8260 - Low Comprehensive

Log-in Notes:

Sample Notes:

Sample Prepared by Method: EPA 5030B

CAS No.	Parameter	Result	Flag	Units	Reported to LOD/MDL	LOQ	Dilution	Reference Method	Date/Time Prepared	Date/Time Analyzed	Analyst
630-20-6	1,1,1,2-Tetrachloroethane	ND		ug/L	0.216	0.500	1	EPA 8260D	11/03/2025 07:00	11/03/2025 23:39	PMB
								Certifications:	CTDPH-PH-0840,NYSDOH-NY10854,NYSDOH-NY12058,NJDEP-CT0		
71-55-6	1,1,1-Trichloroethane	ND		ug/L	0.266	0.500	1	EPA 8260D	11/03/2025 07:00	11/03/2025 23:39	PMB
								Certifications:	CTDPH-PH-0840,NYSDOH-NY10854,NYSDOH-NY12058,NJDEP-CT0		
79-34-5	1,1,2,2-Tetrachloroethane	ND		ug/L	0.256	0.500	1	EPA 8260D	11/03/2025 07:00	11/03/2025 23:39	PMB
								Certifications:	CTDPH-PH-0840,NYSDOH-NY10854,NYSDOH-NY12058,NJDEP-CT0		
76-13-1	1,1,2-Trichloro-1,2,2-trifluoroethane (Freon 113)	ND		ug/L	0.286	0.500	1	EPA 8260D	11/03/2025 07:00	11/03/2025 23:39	PMB
								Certifications:	CTDPH-PH-0840,NYSDOH-NY10854,NYSDOH-NY12058,NJDEP-CT0		
79-00-5	1,1,2-Trichloroethane	ND		ug/L	0.249	0.500	1	EPA 8260D	11/03/2025 07:00	11/03/2025 23:39	PMB
								Certifications:	CTDPH-PH-0840,NYSDOH-NY10854,NYSDOH-NY12058,NJDEP-CT0		
75-34-3	1,1-Dichloroethane	ND		ug/L	0.272	0.500	1	EPA 8260D	11/03/2025 07:00	11/03/2025 23:39	PMB
								Certifications:	CTDPH-PH-0840,NYSDOH-NY10854,NYSDOH-NY12058,NJDEP-CT0		
75-35-4	1,1-Dichloroethylene	ND		ug/L	0.327	0.500	1	EPA 8260D	11/03/2025 07:00	11/03/2025 23:39	PMB
								Certifications:	CTDPH-PH-0840,NYSDOH-NY10854,NYSDOH-NY12058,NJDEP-CT0		
87-61-6	1,2,3-Trichlorobenzene	ND		ug/L	0.222	0.500	1	EPA 8260D	11/03/2025 07:00	11/03/2025 23:39	PMB
								Certifications:	NYSDOH-NY10854,NYSDOH-NY12058,NJDEP-CT005,PADEP-68-04		
96-18-4	1,2,3-Trichloropropane	ND		ug/L	0.273	0.500	1	EPA 8260D	11/03/2025 07:00	11/03/2025 23:39	PMB
								Certifications:	NYSDOH-NY10854,NYSDOH-NY12058,NJDEP-CT005,PADEP-68-04		
120-82-1	1,2,4-Trichlorobenzene	ND		ug/L	0.138	0.500	1	EPA 8260D	11/03/2025 07:00	11/03/2025 23:39	PMB
								Certifications:	NYSDOH-NY10854,NYSDOH-NY12058,NJDEP-CT005,PADEP-68-04		
95-63-6	1,2,4-Trimethylbenzene	ND		ug/L	0.310	0.500	1	EPA 8260D	11/03/2025 07:00	11/03/2025 23:39	PMB
								Certifications:	CTDPH-PH-0840,NYSDOH-NY10854,NYSDOH-NY12058,NJDEP-CT0		
96-12-8	1,2-Dibromo-3-chloropropane	ND		ug/L	0.432	0.500	1	EPA 8260D	11/03/2025 07:00	11/03/2025 23:39	PMB
								Certifications:	CTDPH-PH-0840,NYSDOH-NY10854,NYSDOH-NY12058,NJDEP-CT0		
106-93-4	1,2-Dibromoethane	ND		ug/L	0.215	0.500	1	EPA 8260D	11/03/2025 07:00	11/03/2025 23:39	PMB
								Certifications:	CTDPH-PH-0840,NYSDOH-NY10854,NYSDOH-NY12058,NJDEP-CT0		
95-50-1	1,2-Dichlorobenzene	ND		ug/L	0.270	0.500	1	EPA 8260D	11/03/2025 07:00	11/03/2025 23:39	PMB
								Certifications:	CTDPH-PH-0840,NYSDOH-NY10854,NYSDOH-NY12058,NJDEP-CT0		
107-06-2	1,2-Dichloroethane	ND		ug/L	0.377	0.500	1	EPA 8260D	11/03/2025 07:00	11/03/2025 23:39	PMB
								Certifications:	CTDPH-PH-0840,NYSDOH-NY10854,NYSDOH-NY12058,NJDEP-CT0		
78-87-5	1,2-Dichloropropane	ND		ug/L	0.327	0.500	1	EPA 8260D	11/03/2025 07:00	11/03/2025 23:39	PMB
								Certifications:	CTDPH-PH-0840,NYSDOH-NY10854,NYSDOH-NY12058,NJDEP-CT0		
108-67-8	1,3,5-Trimethylbenzene	ND		ug/L	0.347	0.500	1	EPA 8260D	11/03/2025 07:00	11/03/2025 23:39	PMB
								Certifications:	CTDPH-PH-0840,NYSDOH-NY10854,NYSDOH-NY12058,NJDEP-CT0		
541-73-1	1,3-Dichlorobenzene	ND		ug/L	0.283	0.500	1	EPA 8260D	11/03/2025 07:00	11/03/2025 23:39	PMB
								Certifications:	CTDPH-PH-0840,NYSDOH-NY10854,NYSDOH-NY12058,NJDEP-CT0		
142-28-9	1,3-Dichloropropane	ND		ug/L	0.260	0.500	1	EPA 8260D	11/03/2025 07:00	11/03/2025 23:39	PMB
								Certifications:	NYSDOH-NY10854,NYSDOH-NY12058,NJDEP-CT005,PADEP-68-04		
106-46-7	1,4-Dichlorobenzene	ND		ug/L	0.311	0.500	1	EPA 8260D	11/03/2025 07:00	11/03/2025 23:39	PMB
								Certifications:	CTDPH-PH-0840,NYSDOH-NY10854,NYSDOH-NY12058,NJDEP-CT0		
78-93-3	2-Butanone	ND		ug/L	0.421	0.500	1	EPA 8260D	11/03/2025 07:00	11/03/2025 23:39	PMB
								Certifications:	CTDPH-PH-0840,NYSDOH-NY10854,NYSDOH-NY12058,NJDEP-CT0		

Sample Information

Client Sample ID: TB-1 (10/25)

York Sample ID: 25J1851-12

York Project (SDG) No.	Client Project ID	Matrix	Collection Date/Time	Date Received
25J1851	2425 Atlantic Ave	Water	October 30, 2025 1:10 pm	10/30/2025

Volatile Organics, 8260 - Low Comprehensive

Log-in Notes:

Sample Notes:

Sample Prepared by Method: EPA 5030B

CAS No.	Parameter	Result	Flag	Units	Reported to LOD/MDL	LOQ	Dilution	Reference Method	Date/Time Prepared	Date/Time Analyzed	Analyst
591-78-6	2-Hexanone	ND		ug/L	0.320	0.500	1	EPA 8260D	11/03/2025 07:00	11/03/2025 23:39	PMB
								Certifications:	CTDPH-PH-0840,NYSDOH-NY10854,NYSDOH-NY12058,NJDEP-CT0		
108-10-1	4-Methyl-2-pentanone	ND		ug/L	0.365	0.500	1	EPA 8260D	11/03/2025 07:00	11/03/2025 23:39	PMB
								Certifications:	CTDPH-PH-0840,NYSDOH-NY10854,NYSDOH-NY12058,NJDEP-CT0		
67-64-1	Acetone	ND		ug/L	1.34	2.00	1	EPA 8260D	11/03/2025 07:00	11/03/2025 23:39	PMB
								Certifications:	CTDPH-PH-0840,NYSDOH-NY10854,NYSDOH-NY12058,NJDEP-CT0		
107-02-8	Acrolein	ND		ug/L	0.447	0.500	1	EPA 8260D	11/03/2025 07:00	11/03/2025 23:39	PMB
								Certifications:	CTDPH-PH-0840,NYSDOH-NY10854,NYSDOH-NY12058,NJDEP-CT0		
107-13-1	Acrylonitrile	ND		ug/L	0.422	0.500	1	EPA 8260D	11/03/2025 07:00	11/03/2025 23:39	PMB
								Certifications:	CTDPH-PH-0840,NYSDOH-NY10854,NYSDOH-NY12058,NJDEP-CT0		
71-43-2	Benzene	ND		ug/L	0.279	0.500	1	EPA 8260D	11/03/2025 07:00	11/03/2025 23:39	PMB
								Certifications:	CTDPH-PH-0840,NYSDOH-NY10854,NYSDOH-NY12058,NJDEP-CT0		
74-97-5	Bromochloromethane	ND		ug/L	0.354	0.500	1	EPA 8260D	11/03/2025 07:00	11/03/2025 23:39	PMB
								Certifications:	NYSDOH-NY10854,NYSDOH-NY12058,NJDEP-CT005,PADEP-68-04		
75-27-4	Bromodichloromethane	ND		ug/L	0.245	0.500	1	EPA 8260D	11/03/2025 07:00	11/03/2025 23:39	PMB
								Certifications:	CTDPH-PH-0840,NYSDOH-NY10854,NYSDOH-NY12058,NJDEP-CT0		
75-25-2	Bromoform	ND		ug/L	0.163	0.500	1	EPA 8260D	11/03/2025 07:00	11/03/2025 23:39	PMB
								Certifications:	CTDPH-PH-0840,NYSDOH-NY10854,NYSDOH-NY12058,NJDEP-CT0		
74-83-9	Bromomethane	ND		ug/L	0.500	2.00	1	EPA 8260D	11/03/2025 07:00	11/03/2025 23:39	PMB
								Certifications:	CTDPH-PH-0840,NYSDOH-NY10854,NYSDOH-NY12058,NJDEP-CT0		
75-15-0	Carbon disulfide	ND		ug/L	0.362	0.500	1	EPA 8260D	11/03/2025 07:00	11/03/2025 23:39	PMB
								Certifications:	CTDPH-PH-0840,NYSDOH-NY10854,NYSDOH-NY12058,NJDEP-CT0		
56-23-5	Carbon tetrachloride	ND		ug/L	0.204	0.500	1	EPA 8260D	11/03/2025 07:00	11/03/2025 23:39	PMB
								Certifications:	CTDPH-PH-0840,NYSDOH-NY10854,NYSDOH-NY12058,NJDEP-CT0		
108-90-7	Chlorobenzene	ND		ug/L	0.284	0.500	1	EPA 8260D	11/03/2025 07:00	11/03/2025 23:39	PMB
								Certifications:	CTDPH-PH-0840,NYSDOH-NY10854,NYSDOH-NY12058,NJDEP-CT0		
75-00-3	Chloroethane	ND		ug/L	0.448	0.500	1	EPA 8260D	11/03/2025 07:00	11/03/2025 23:39	PMB
								Certifications:	CTDPH-PH-0840,NYSDOH-NY10854,NYSDOH-NY12058,NJDEP-CT0		
67-66-3	Chloroform	ND		ug/L	0.243	0.500	1	EPA 8260D	11/03/2025 07:00	11/03/2025 23:39	PMB
								Certifications:	CTDPH-PH-0840,NYSDOH-NY10854,NYSDOH-NY12058,NJDEP-CT0		
74-87-3	Chloromethane	ND		ug/L	0.372	0.500	1	EPA 8260D	11/03/2025 07:00	11/03/2025 23:39	PMB
								Certifications:	CTDPH-PH-0840,NYSDOH-NY10854,NYSDOH-NY12058,NJDEP-CT0		
156-59-2	cis-1,2-Dichloroethylene	ND		ug/L	0.294	0.500	1	EPA 8260D	11/03/2025 07:00	11/03/2025 23:39	PMB
								Certifications:	CTDPH-PH-0840,NYSDOH-NY10854,NYSDOH-NY12058,NJDEP-CT0		
10061-01-5	cis-1,3-Dichloropropylene	ND		ug/L	0.262	0.500	1	EPA 8260D	11/03/2025 07:00	11/03/2025 23:39	PMB
								Certifications:	CTDPH-PH-0840,NYSDOH-NY10854,NYSDOH-NY12058,NJDEP-CT0		
110-82-7	Cyclohexane	ND		ug/L	0.491	0.500	1	EPA 8260D	11/03/2025 07:00	11/03/2025 23:39	PMB
								Certifications:	NYSDOH-NY10854,NYSDOH-NY12058,NJDEP-CT005,PADEP-68-04		
124-48-1	Dibromochloromethane	ND		ug/L	0.146	0.500	1	EPA 8260D	11/03/2025 07:00	11/03/2025 23:39	PMB
								Certifications:	CTDPH-PH-0840,NYSDOH-NY10854,NYSDOH-NY12058,NJDEP-CT0		
74-95-3	Dibromomethane	ND		ug/L	0.203	0.500	1	EPA 8260D	11/03/2025 07:00	11/03/2025 23:39	PMB
								Certifications:	NYSDOH-NY10854,NYSDOH-NY12058,NJDEP-CT005,PADEP-68-04		
75-71-8	Dichlorodifluoromethane	ND		ug/L	0.451	0.500	1	EPA 8260D	11/03/2025 07:00	11/03/2025 23:39	PMB
								Certifications:	NYSDOH-NY10854,NYSDOH-NY12058,NJDEP-CT005,PADEP-68-04		

Sample Information

Client Sample ID: TB-1 (10/25) **York Sample ID:** 25J1851-12

York Project (SDG) No.	Client Project ID	Matrix	Collection Date/Time	Date Received
25J1851	2425 Atlantic Ave	Water	October 30, 2025 1:10 pm	10/30/2025

Volatile Organics, 8260 - Low Comprehensive

Log-in Notes:

Sample Notes:

Sample Prepared by Method: EPA 5030B

CAS No.	Parameter	Result	Flag	Units	Reported to LOD/MDL	LOQ	Dilution	Reference Method	Date/Time Prepared	Date/Time Analyzed	Analyst
100-41-4	Ethyl Benzene	ND		ug/L	0.290	0.500	1	EPA 8260D	11/03/2025 07:00	11/03/2025 23:39	PMB
								Certifications:	CTDPH-PH-0840,NYSDOH-NY10854,NYSDOH-NY12058,NJDEP-CT0		
87-68-3	Hexachlorobutadiene	ND		ug/L	0.241	0.500	1	EPA 8260D	11/03/2025 07:00	11/03/2025 23:39	PMB
								Certifications:	NYSDOH-NY10854,NYSDOH-NY12058,NJDEP-CT005,PADEP-68-04-		
98-82-8	Isopropylbenzene	ND		ug/L	0.405	0.500	1	EPA 8260D	11/03/2025 07:00	11/03/2025 23:39	PMB
								Certifications:	CTDPH-PH-0840,NYSDOH-NY10854,NYSDOH-NY12058,NJDEP-CT0		
79-20-9	Methyl acetate	ND		ug/L	0.442	0.500	1	EPA 8260D	11/03/2025 07:00	11/03/2025 23:39	PMB
								Certifications:	NYSDOH-NY10854,NYSDOH-NY12058,NJDEP-CT005,PADEP-68-04-		
1634-04-4	Methyl tert-butyl ether (MTBE)	ND		ug/L	0.244	0.500	1	EPA 8260D	11/03/2025 07:00	11/03/2025 23:39	PMB
								Certifications:	CTDPH-PH-0840,NYSDOH-NY10854,NYSDOH-NY12058,NJDEP-CT0		
108-87-2	Methylcyclohexane	ND		ug/L	0.477	0.500	1	EPA 8260D	11/03/2025 07:00	11/03/2025 23:39	PMB
								Certifications:	NYSDOH-NY10854,NYSDOH-NY12058,NJDEP-CT005,PADEP-68-04-		
75-09-2	Methylene chloride	ND		ug/L	0.397	2.00	1	EPA 8260D	11/03/2025 07:00	11/03/2025 23:39	PMB
								Certifications:	CTDPH-PH-0840,NYSDOH-NY10854,NYSDOH-NY12058,NJDEP-CT0		
91-20-3	Naphthalene	ND		ug/L	0.212	2.00	1	EPA 8260D	11/03/2025 07:00	11/03/2025 23:39	PMB
								Certifications:	NYSDOH-NY10854,NYSDOH-NY12058,NJDEP-CT005,PADEP-68-04-		
104-51-8	n-Butylbenzene	ND		ug/L	0.399	0.500	1	EPA 8260D	11/03/2025 07:00	11/03/2025 23:39	PMB
								Certifications:	CTDPH-PH-0840,NYSDOH-NY10854,NYSDOH-NY12058,NJDEP-CT0		
103-65-1	n-Propylbenzene	ND		ug/L	0.384	0.500	1	EPA 8260D	11/03/2025 07:00	11/03/2025 23:39	PMB
								Certifications:	CTDPH-PH-0840,NYSDOH-NY10854,NYSDOH-NY12058,NJDEP-CT0		
95-47-6	o-Xylene	ND		ug/L	0.261	0.500	1	EPA 8260D	11/03/2025 07:00	11/03/2025 23:39	PMB
								Certifications:	CTDPH-PH-0840,NYSDOH-NY10854,NYSDOH-NY12058,PADEP-68-		
179601-23-1	p- & m- Xylenes	ND		ug/L	0.578	1.00	1	EPA 8260D	11/03/2025 07:00	11/03/2025 23:39	PMB
								Certifications:	CTDPH-PH-0840,NYSDOH-NY10854,NYSDOH-NY12058,PADEP-68-		
105-05-5	* p-Diethylbenzene	ND		ug/L	0.341	0.500	1	EPA 8260D	11/03/2025 07:00	11/03/2025 23:39	PMB
								Certifications:			
622-96-8	* p-Ethyltoluene	ND	QL-02	ug/L	0.200	0.500	1	EPA 8260D	11/03/2025 07:00	11/03/2025 23:39	PMB
								Certifications:			
99-87-6	p-Isopropyltoluene	ND		ug/L	0.377	0.500	1	EPA 8260D	11/03/2025 07:00	11/03/2025 23:39	PMB
								Certifications:	CTDPH-PH-0840,NYSDOH-NY10854,NYSDOH-NY12058,NJDEP-CT0		
135-98-8	sec-Butylbenzene	ND		ug/L	0.444	0.500	1	EPA 8260D	11/03/2025 07:00	11/03/2025 23:39	PMB
								Certifications:	CTDPH-PH-0840,NYSDOH-NY10854,NYSDOH-NY12058,NJDEP-CT0		
100-42-5	Styrene	ND		ug/L	0.255	0.500	1	EPA 8260D	11/03/2025 07:00	11/03/2025 23:39	PMB
								Certifications:	CTDPH-PH-0840,NYSDOH-NY10854,NYSDOH-NY12058,NJDEP-CT0		
75-65-0	tert-Butyl alcohol (TBA)	ND		ug/L	0.608	1.00	1	EPA 8260D	11/03/2025 07:00	11/03/2025 23:39	PMB
								Certifications:	NYSDOH-NY10854,NYSDOH-NY12058,NJDEP-CT005,PADEP-68-04-		
98-06-6	tert-Butylbenzene	ND		ug/L	0.367	0.500	1	EPA 8260D	11/03/2025 07:00	11/03/2025 23:39	PMB
								Certifications:	CTDPH-PH-0840,NYSDOH-NY10854,NYSDOH-NY12058,NJDEP-CT0		
127-18-4	Tetrachloroethylene	ND	QL-02	ug/L	0.239	0.500	1	EPA 8260D	11/03/2025 07:00	11/03/2025 23:39	PMB
								Certifications:	CTDPH-PH-0840,NYSDOH-NY10854,NYSDOH-NY12058,NJDEP-CT0		
108-88-3	Toluene	ND		ug/L	0.346	0.500	1	EPA 8260D	11/03/2025 07:00	11/03/2025 23:39	PMB
								Certifications:	CTDPH-PH-0840,NYSDOH-NY10854,NYSDOH-NY12058,NJDEP-CT0		
156-60-5	trans-1,2-Dichloroethylene	ND		ug/L	0.279	0.500	1	EPA 8260D	11/03/2025 07:00	11/03/2025 23:39	PMB
								Certifications:	CTDPH-PH-0840,NYSDOH-NY10854,NYSDOH-NY12058,NJDEP-CT0		

Sample Information

Client Sample ID: TB-1 (10/25) **York Sample ID:** 25J1851-12

York Project (SDG) No.	Client Project ID	Matrix	Collection Date/Time	Date Received
25J1851	2425 Atlantic Ave	Water	October 30, 2025 1:10 pm	10/30/2025

Volatile Organics, 8260 - Low Comprehensive

Log-in Notes:

Sample Notes:

Sample Prepared by Method: EPA 5030B

CAS No.	Parameter	Result	Flag	Units	Reported to LOD/MDL	LOQ	Dilution	Reference Method	Date/Time Prepared	Date/Time Analyzed	Analyst
10061-02-6	trans-1,3-Dichloropropylene	ND		ug/L	0.229	0.500	1	EPA 8260D	11/03/2025 07:00	11/03/2025 23:39	PMB
								Certifications:	CTDPH-PH-0840,NYSDOH-NY10854,NYSDOH-NY12058,NJDEP-CT0		
79-01-6	Trichloroethylene	ND		ug/L	0.249	0.500	1	EPA 8260D	11/03/2025 07:00	11/03/2025 23:39	PMB
								Certifications:	CTDPH-PH-0840,NYSDOH-NY10854,NYSDOH-NY12058,NJDEP-CT0		
75-69-4	Trichlorofluoromethane	ND		ug/L	0.337	0.500	1	EPA 8260D	11/03/2025 07:00	11/03/2025 23:39	PMB
								Certifications:	CTDPH-PH-0840,NYSDOH-NY10854,NYSDOH-NY12058,NJDEP-CT0		
75-01-4	Vinyl Chloride	ND		ug/L	0.469	0.500	1	EPA 8260D	11/03/2025 07:00	11/03/2025 23:39	PMB
								Certifications:	CTDPH-PH-0840,NYSDOH-NY10854,NYSDOH-NY12058,NJDEP-CT0		
1330-20-7	Xylenes, Total	ND		ug/L	0.839	1.50	1	EPA 8260D	11/03/2025 07:00	11/03/2025 23:39	PMB
								Certifications:	CTDPH-PH-0840,NYSDOH-NY10854,NYSDOH-NY12058,NJDEP-CT0		

	Surrogate Recoveries	Result	Acceptance Range
17060-07-0	*Surrogate: SURR: 1,2-Dichloroethane-d4*	*101 %*	*69-130*
2037-26-5	*Surrogate: SURR: Toluene-d8*	*115 %*	*81-117*
460-00-4	*Surrogate: SURR: p-Bromofluorobenzene*	*102 %*	*79-122*

Analytical Batch Summary

Batch ID: [none] **Preparation Method** SW846-%Solid **Prepared By:**

YORK Sample ID	Client Sample ID	Preparation Date
25J1851-01	SB-9 (0-2)	10/30/25
25J1851-04	SB-9(6-8)	10/30/25
25J1851-05	SB-9(8-10)	10/30/25
25J1851-06	SB-10 (8-10)	10/30/25
25J1851-07	SB-10 (10-12)	10/30/25
25J1851-08	SB-10 (12-14)	10/30/25
25J1851-09	SB-11(8-10)	10/30/25
25J1851-10	SB-11 (10-12)	10/30/25
25J1851-11	SB-11 (12-13)	10/30/25

Batch ID: 811878A **Preparation Method** SW8260D **Prepared By:**

YORK Sample ID	Client Sample ID	Preparation Date
25J1851-06RE1	SB-10 (8-10)	10/30/25
25J1851-09RE1	SB-11(8-10)	10/30/25

Batch ID: 811892A **Preparation Method** SW8260D **Prepared By:**

YORK Sample ID	Client Sample ID	Preparation Date
25J1851-01	SB-9 (0-2)	10/30/25
25J1851-04	SB-9(6-8)	10/30/25
25J1851-05	SB-9(8-10)	10/30/25
25J1851-06	SB-10 (8-10)	10/30/25
25J1851-07	SB-10 (10-12)	10/30/25
25J1851-08	SB-10 (12-14)	10/30/25
25J1851-09	SB-11(8-10)	10/30/25
25J1851-10	SB-11 (10-12)	10/30/25
25J1851-11	SB-11 (12-13)	10/30/25

Batch ID: BK50092 **Preparation Method** EPA 5030B **Prepared By:** PD

YORK Sample ID	Client Sample ID	Preparation Date
25J1851-12	TB-1 (10/25)	11/03/25
BK50092-BLK1	Blank	11/03/25
BK50092-BS1	LCS	11/03/25

Volatile Organic Compounds by GC/MS - Quality Control Data

York Analytical Laboratories, Inc.

Analyte	Result	Reporting Limit	Units	Spike Level	Source* Result	%REC	%REC Limits	Flag	RPD	RPD Limit	Flag
Batch BK50092 - EPA 5030B											
Blank (BK50092-BLK1)											Prepared & Analyzed: 11/03/2025
1,1,1,2-Tetrachloroethane	ND	0.500	ug/L								
1,1,1-Trichloroethane	ND	0.500	"								
1,1,2,2-Tetrachloroethane	ND	0.500	"								
1,1,2-Trichloro-1,2,2-trifluoroethane (Freon 113)	ND	0.500	"								
1,1,2-Trichloroethane	ND	0.500	"								
1,1-Dichloroethane	ND	0.500	"								
1,1-Dichloroethylene	ND	0.500	"								
1,2,3-Trichlorobenzene	ND	0.500	"								
1,2,3-Trichloropropane	ND	0.500	"								
1,2,4-Trichlorobenzene	ND	0.500	"								
1,2,4-Trimethylbenzene	ND	0.500	"								
1,2-Dibromo-3-chloropropane	ND	0.500	"								
1,2-Dibromoethane	ND	0.500	"								
1,2-Dichlorobenzene	ND	0.500	"								
1,2-Dichloroethane	ND	0.500	"								
1,2-Dichloropropane	ND	0.500	"								
1,3,5-Trimethylbenzene	ND	0.500	"								
1,3-Dichlorobenzene	ND	0.500	"								
1,3-Dichloropropane	ND	0.500	"								
1,4-Dichlorobenzene	ND	0.500	"								
2-Butanone	ND	0.500	"								
2-Hexanone	ND	0.500	"								
4-Methyl-2-pentanone	ND	0.500	"								
Acetone	ND	2.00	"								
Acrolein	ND	0.500	"								
Acrylonitrile	ND	0.500	"								
Benzene	ND	0.500	"								
Bromochloromethane	ND	0.500	"								
Bromodichloromethane	ND	0.500	"								
Bromoform	ND	0.500	"								
Bromomethane	ND	2.00	"								
Carbon disulfide	ND	0.500	"								
Carbon tetrachloride	ND	0.500	"								
Chlorobenzene	ND	0.500	"								
Chloroethane	ND	0.500	"								
Chloroform	ND	0.500	"								
Chloromethane	ND	0.500	"								
cis-1,2-Dichloroethylene	ND	0.500	"								
cis-1,3-Dichloropropylene	ND	0.500	"								
Cyclohexane	ND	0.500	"								
Dibromochloromethane	ND	0.500	"								
Dibromomethane	ND	0.500	"								
Dichlorodifluoromethane	ND	0.500	"								
Ethyl Benzene	ND	0.500	"								
Hexachlorobutadiene	ND	0.500	"								
Isopropylbenzene	ND	0.500	"								
Methyl acetate	ND	0.500	"								
Methyl tert-butyl ether (MTBE)	ND	0.500	"								
Methylcyclohexane	ND	0.500	"								
Methylene chloride	ND	2.00	"								

Volatile Organic Compounds by GC/MS - Quality Control Data

York Analytical Laboratories, Inc.

Analyte	Result	Reporting Limit	Units	Spike Level	Source* Result	%REC	%REC Limits	Flag	RPD	RPD Limit	Flag
Batch BK50092 - EPA 5030B											
Blank (BK50092-BLK1)											Prepared & Analyzed: 11/03/2025
Naphthalene	ND	2.00	ug/L								
n-Butylbenzene	ND	0.500	"								
n-Propylbenzene	ND	0.500	"								
o-Xylene	ND	0.500	"								
p- & m- Xylenes	ND	1.00	"								
p-Diethylbenzene	ND	0.500	"								
p-Ethyltoluene	ND	0.500	"								
p-Isopropyltoluene	ND	0.500	"								
sec-Butylbenzene	ND	0.500	"								
Styrene	ND	0.500	"								
tert-Butyl alcohol (TBA)	ND	1.00	"								
tert-Butylbenzene	ND	0.500	"								
Tetrachloroethylene	ND	0.500	"								
Toluene	ND	0.500	"								
trans-1,2-Dichloroethylene	ND	0.500	"								
trans-1,3-Dichloropropylene	ND	0.500	"								
Trichloroethylene	ND	0.500	"								
Trichlorofluoromethane	ND	0.500	"								
Vinyl Chloride	ND	0.500	"								
Xylenes, Total	ND	1.50	"								
Surrogate: SURR: 1,2-Dichloroethane-d4	*9.96*		*"*	*10.0*		*99.6*	*69-130*				
Surrogate: SURR: Toluene-d8	*11.5*		*"*	*10.0*		*115*	*81-117*				
Surrogate: SURR: p-Bromofluorobenzene	*10.1*		*"*	*10.0*		*101*	*79-122*				
LCS (BK50092-BS1)											Prepared & Analyzed: 11/03/2025
1,1,1,2-Tetrachloroethane	11.1		ug/L	10.0		111	82-126				
1,1,1-Trichloroethane	9.83		"	10.0		98.3	78-136				
1,1,2,2-Tetrachloroethane	9.77		"	10.0		97.7	76-129				
1,1,2-Trichloro-1,2,2-trifluoroethane (Freon 113)	10.3		"	10.0		103	54-165				
1,1,2-Trichloroethane	11.3		"	10.0		113	82-123				
1,1-Dichloroethane	9.52		"	10.0		95.2	82-129				
1,1-Dichloroethylene	10.2		"	10.0		102	68-138				
1,2,3-Trichlorobenzene	8.88		"	10.0		88.8	76-136				
1,2,3-Trichloropropane	9.23		"	10.0		92.3	77-128				
1,2,4-Trichlorobenzene	9.08		"	10.0		90.8	76-137				
1,2,4-Trimethylbenzene	9.22		"	10.0		92.2	82-132				
1,2-Dibromo-3-chloropropane	9.41		"	10.0		94.1	45-147				
1,2-Dibromoethane	11.5		"	10.0		115	83-124				
1,2-Dichlorobenzene	8.97		"	10.0		89.7	79-123				
1,2-Dichloroethane	9.06		"	10.0		90.6	73-132				
1,2-Dichloropropane	10.5		"	10.0		105	78-126				
1,3,5-Trimethylbenzene	9.30		"	10.0		93.0	80-131				
1,3-Dichlorobenzene	8.73		"	10.0		87.3	86-122				
1,3-Dichloropropane	11.2		"	10.0		112	81-125				
1,4-Dichlorobenzene	8.98		"	10.0		89.8	85-124				
2-Butanone	9.01		"	10.0		90.1	49-152				
2-Hexanone	11.0		"	10.0		110	51-146				
4-Methyl-2-pentanone	11.2		"	10.0		112	57-145				
Acetone	7.59		"	10.0		75.9	14-150				
Acrolein	47.5		"	40.0		119	10-153				
Acrylonitrile	10.7		"	10.0		107	51-150				

Volatile Organic Compounds by GC/MS - Quality Control Data

York Analytical Laboratories, Inc.

Analyte	Result	Reporting Limit	Units	Spike Level	Source* Result	%REC	%REC Limits	Flag	RPD	RPD Limit	Flag
Batch BK50092 - EPA 5030B											
LCS (BK50092-BS1)								Prepared & Analyzed: 11/03/2025			
Benzene	9.58		ug/L	10.0		95.8	85-126				
Bromochloromethane	9.50		"	10.0		95.0	77-128				
Bromodichloromethane	11.3		"	10.0		113	79-128				
Bromoform	11.8		"	10.0		118	78-133				
Bromomethane	10.9		"	10.0		109	43-168				
Carbon disulfide	9.66		"	10.0		96.6	68-146				
Carbon tetrachloride	9.74		"	10.0		97.4	77-141				
Chlorobenzene	11.0		"	10.0		110	88-120				
Chloroethane	11.3		"	10.0		113	65-136				
Chloroform	9.37		"	10.0		93.7	82-128				
Chloromethane	7.72		"	10.0		77.2	43-155				
cis-1,2-Dichloroethylene	9.59		"	10.0		95.9	83-129				
cis-1,3-Dichloropropylene	11.6		"	10.0		116	80-131				
Cyclohexane	9.14		"	10.0		91.4	63-149				
Dibromochloromethane	11.3		"	10.0		113	80-130				
Dibromomethane	11.1		"	10.0		111	72-134				
Dichlorodifluoromethane	4.96		"	10.0		49.6	44-144				
Ethyl Benzene	10.9		"	10.0		109	80-131				
Hexachlorobutadiene	9.10		"	10.0		91.0	67-146				
Isopropylbenzene	9.46		"	10.0		94.6	76-140				
Methyl acetate	14.5		"	10.0		145	51-139	High Bias			
Methyl tert-butyl ether (MTBE)	8.82		"	10.0		88.2	76-135				
Methylcyclohexane	10.5		"	10.0		105	72-143				
Methylene chloride	10.5		"	10.0		105	55-137				
Naphthalene	9.99		"	10.0		99.9	70-147				
n-Butylbenzene	8.64		"	10.0		86.4	79-132				
n-Propylbenzene	9.21		"	10.0		92.1	78-133				
o-Xylene	11.0		"	10.0		110	78-130				
p- & m- Xylenes	22.0		"	20.0		110	77-133				
p-Diethylbenzene	8.68		"	10.0		86.8	84-134				
p-Ethyltoluene	8.58		"	10.0		85.8	88-129	Low Bias			
p-Isopropyltoluene	9.10		"	10.0		91.0	81-136				
sec-Butylbenzene	9.20		"	10.0		92.0	79-137				
Styrene	10.8		"	10.0		108	67-132				
tert-Butyl alcohol (TBA)	48.1		"	50.0		96.1	25-162				
tert-Butylbenzene	9.06		"	10.0		90.6	77-138				
Tetrachloroethylene	6.59		"	10.0		65.9	82-131	Low Bias			
Toluene	10.6		"	10.0		106	80-127				
trans-1,2-Dichloroethylene	9.30		"	10.0		93.0	80-132				
trans-1,3-Dichloropropylene	12.1		"	10.0		121	78-131				
Trichloroethylene	10.2		"	10.0		102	82-128				
Trichlorofluoromethane	9.23		"	10.0		92.3	67-139				
Vinyl Chloride	8.63		"	10.0		86.3	58-145				
Surrogate: SURR: 1,2-Dichloroethane-d4	*9.66*		*"*	*10.0*		*96.6*	*69-130*				
Surrogate: SURR: Toluene-d8	*11.3*		*"*	*10.0*		*113*	*81-117*				
Surrogate: SURR: p-Bromofluorobenzene	*9.47*		*"*	*10.0*		*94.7*	*79-122*				

Volatile Analysis Sample Containers

Lab ID	Client Sample ID	Volatile Sample Container
25J1851-12	TB-1 (10/25)	40mL Clear Vial (pre-pres.) HCl; Cool to 4° C

Sample and Data Qualifiers Relating to This Work Order

QL-02	This LCS analyte is outside Laboratory Recovery limits due the analyte behavior using the referenced method. The reference method has certain limitations with respect to analytes of this nature.
l	This parameter is outside laboratory lcs/lcsd specified recovery limits.
c1	The MS/MSD are not reported for this batch.
c1	[Undefined]

Definitions and Other Explanations

*	Analyte is not certified or the state of the samples origination does not offer certification for the Analyte.
ND	NOT DETECTED - the analyte is not detected at the Reported to level (LOQ/RL or LOD/MDL)
RL	REPORTING LIMIT - the minimum reportable value based upon the lowest point in the analyte calibration curve.
LOQ	LIMIT OF QUANTITATION - the minimum concentration of a target analyte that can be reported within a specified degree of confidence. This is the lowest point in an analyte calibration curve that has been subjected to all steps of the processing/analysis and verified to meet defined criteria. This is based upon NELAC 2009 Standards and applies to all analyses.
LOD	LIMIT OF DETECTION - a verified estimate of the minimum concentration of a substance in a given matrix that an analytical process can reliably detect. This is based upon NELAC 2009 Standards and applies to all analyses conducted under the auspices of EPA SW-846.
MDL	METHOD DETECTION LIMIT - a statistically derived estimate of the minimum amount of a substance an analytical system can reliably detect with a 99% confidence that the concentration of the substance is greater than zero. This is based upon 40 CFR Part 136 Appendix B and applies only to EPA 600 and 200 series methods.
Reported to	This indicates that the data for a particular analysis is reported to either the LOD/MDL, or the LOQ/RL. In cases where the "Reported to" is located above the LOD/MDL, any value between this and the LOQ represents an estimated value which is "J" flagged accordingly. This applies to volatile and semi-volatile target compounds only.
NR	Not reported
RPD	Relative Percent Difference
Wet	The data has been reported on an as-received (wet weight) basis
Low Bias	Low Bias flag indicates that the recovery of the flagged analyte is below the laboratory or regulatory lower control limit. The data user should take note that this analyte may be biased low but should evaluate multiple lines of evidence including the LCS and site-specific MS/MSD data to draw bias conclusions. In cases where no site-specific MS/MSD was requested, only the LCS data can be used to evaluate such bias.
High Bias	High Bias flag indicates that the recovery of the flagged analyte is above the laboratory or regulatory upper control limit. The data user should take note that this analyte may be biased high but should evaluate multiple lines of evidence including the LCS and site-specific MS/MSD data to draw bias conclusions. In cases where no site-specific MS/MSD was requested, only the LCS data can be used to evaluate such bias.
Non-Dir.	Non-dir. flag (Non-Directional Bias) indicates that the Relative Percent Difference (RPD) (a measure of precision) among the MS and MSD data is outside the laboratory or regulatory control limit. This alerts the data user where the MS and MSD are from site-specific samples that the RPD is high due to either non-homogeneous distribution of target analyte between the MS/MSD or indicates poor reproducibility for other reasons.

If EPA SW-846 method 8270 is included herein it is noted that the target compound N-nitrosodiphenylamine (NDPA) decomposes in the gas chromatographic inlet and cannot be separated from diphenylamine (DPA). These results could actually represent 100% DPA, 100% NDPA or some combination of the two. For this reason, York reports the combined result for n-nitrosodiphenylamine and diphenylamine for either of these compounds as a combined concentration as Diphenylamine.

If Total PCBs are detected and the target aroclors reported are "Not detected", the Total PCB value is reported due to the presence of either or both Aroclors 1262 and 1268 which are non-target aroclors for some regulatory lists.

2-chloroethylvinyl ether readily breaks down under acidic conditions. Samples that are acid preserved, including standards will exhibit breakdown. The data user should take note.

Certification for pH is no longer offered by NYDOH ELAP.

Semi-Volatile and Volatile analyses are reported down to the LOD/MDL, with values between the LOD/MDL and the LOQ being "J" flagged as estimated results.

For analyses by EPA SW-846-8270D, the Limit of Quantitation (LOQ) reported for benzidine is based upon the lowest standard used for calibration and is not a verified LOQ due to this compound's propensity for oxidative losses during extraction/concentration procedures and non-reproducible chromatographic performance.

Field Chain-of-Custody Record

USA environmental (ALS)

ALS' Standard Terms & Conditions are listed on the back side of this document. This legal document serves as your written authorization for ALS to proceed with the analyses requested below. Your signature binds you to ALS' Standard Terms & Conditions.

120 Research Drive Stratford, CT 06615 132-02 89th Ave Queens, NY 11418 56 Church Hill Rd. #2 Newtown, CT 06470 2161 Whitesville Rd Toms River, NJ 08755 clientservices@yorklab.com 800-306-YORK 800-306-9675

ALS Project Number: 25J1851

Page 1 of ____

Report To:	Invoice To:
Company: Vehlter	Company: Same
Address: 37 W 37th, 6th Fl New York, NY	Address:
Phone.:	Phone.:
Contact:	Contact:
E-mail: bneumann@vehlterconsultants.com	E-mail: ezgi@vehlterconsultants.com

YOUR Project Name / Number: 2425 Atlantic Ave (25030016)

PO Number: 25030016

Samples Collected From: NY X CT | NJ | PA | Other: (please specify)

Please print clearly and legibly. All information must be complete. Samples will not be logged in and the turn-around-time clock will not begin until any questions by ALS are resolved.

Ben Neumann

Ben Neumann

Samples Collected by: (print AND sign your name)

Matrix Codes: S - soil/solid/sludge; GW - groundwater; DW - drinking water; SW - surface water; WW - wastewater; O - Oil; Other

Preservative (please list number of containers)

Analyses Requested

Sample Identification	Date	Time	Matrix	Unpreserved	HCl (hydrochloric acid)	MeOH (methanol)	HNO_3 (nitric acid)	H_2SO_4 (sulfuric acid)	NaOH (sodium hydroxide)	$Na_2S_2O_3$ (sodium thio.)	Trizma	Ammonium Acetate	Other:	VOCs 8260	Grab or Comp. G/C
SB-9(0-2)	10/30/25	1200	S											X	
SB-9(2-4)		1205												H	
SB-9(4-6)		1210												H	
SB-9(6-8)		1215												X	
SB-9(8-10)		1220												X	
SB-10(8-10)		1235												X	
SB-10(10-12)		1240												X	
SB-10(12-14)		1245												X	
~~SB-11(10-12)~~		~~1300~~													
SB-11(8-10)		1255												X	
SB-11(10-12)		1300												X	
SB-11(12-13)		1305												X	
TB-1(10/25)	↓	1310	↓												

Turn-Around Time

- RUSH - Next Day
- RUSH - Two Day
- RUSH - Three Day
- RUSH - Four Day
- RUSH - Five Day
- Standard (6-9 Day) X
- PFAS Standard 7-10 Day

Report Type (circle)

QA Report

Summary (Results Only)

NY ASP B Package

NJ Reduced

NJ DKQP

NJ Full

CT RCP

EDD Type (circle)

EQuIS (standard)

NYSDEC EQuIS

NJDEP SRP Haz Site

Standard Excel

CMDP

Other: ____

Regulatory Comparative

Compared to the following Regulation(s): (please fill in)

Field Filtered

Lab Filtered

Comments:

X = run

H = hold

Lab Sample Receiving Checklist (to be completed by the receiving laboratory only) Circle Y / N

Custody Seals: Y / N Containers Intact: Y / N COC/Labels Agree: Y / N Preservation Confirmed: Y / N

COC Complete: Y / N COC Received: Y / N Appropriate Sample Volumes: Y / N Appropriate Sample Containers: Y / N

Cooler Temperature Confirmed: Y / N Samples Submitted within Holding Times: Y / N Corrective Action Form Required: Y / N

Samples iced/chilled at time of lab pickup? circle Yes or No

Samples Relinquished by / Company	Date/Time	1. Samples Received by / Company	Date/Time	2. Samples Relinquished by / Company	Date/Time
Ben Neumann / Vehlter	10/30/25 1430	[illegible] Coffo	10/30/25 1430	[illegible] Coffo	10/30/25 1519
3. Samples Received by / Company	Date/Time	3. Samples Relinquished by / Company	Date/Time	3. Samples Received by / Company	Date/Time
[illegible]	10/30/25 1519	[illegible]	10/30/25	[illegible]	10/30/25 17:36
Samples Relinquished by / Company	Date/Time	4. Samples Received by / Company	Date/Time	Samples Received in LAB by	Date/Time / Temperature
[illegible]	10/30/25			[illegible]	10/30/25 20:13 / 3.6 Degrees C

Technical Report

prepared for:

Vektor Consultants
37 W. 37th Street, 6th Floor
New York NY, 10018
Attention: Ezgi Karayel

Report Date: 12/23/2025
Client Project ID: 25030016 2425 Atlantic Brooklyn 10034
York Project (SDG) No.: 25L1023

Report Date: 12/23/2025
Client Project ID: 25030016 2425 Atlantic Brooklyn 10034
York Project (SDG) No.: 25L1023

Vektor Consultants
37 W. 37th Street, 6th Floor
New York NY, 10018
Attention: Ezgi Karayel

Purpose and Results

This report contains the analytical data for the sample(s) identified on the attached chain-of-custody received in our laboratory on December 17, 2025 and listed below. The project was identified as your project: **25030016 2425 Atlantic Brooklyn 10034**.

The analyses were conducted utilizing appropriate EPA, Standard Methods, and ASTM methods as detailed in the data summary tables.

All samples were received in proper condition meeting the customary acceptance requirements for environmental samples except those indicated under the Sample and Analysis Qualifiers section of this report.

All analyses met the method and laboratory standard operating procedure requirements except as indicated by any data flags, the meaning of which are explained in the Sample and Data Qualifiers Relating to This Work Order section of this report and case narrative if applicable.


The results of the analyses, which are all reported on dry weight basis (soils) unless otherwise noted, are detailed in the following pages.

Please contact Client Services at 203.325.1371 with any questions regarding this report.

York Sample ID	Client Sample ID	Matrix	Date Collected	Date Received
25L1023-03	25SB-1 (4-6)	Soil	12/16/2025	12/17/2025
25L1023-05	25SB-1 (8-10)	Soil	12/16/2025	12/17/2025
25L1023-08	25SB-1 (14-16)	Soil	12/16/2025	12/17/2025
25L1023-09	25SB-5 (5-7)	Soil	12/16/2025	12/17/2025
25L1023-11	25SB-5 (9-11)	Soil	12/16/2025	12/17/2025
25L1023-13	25SB-5 (13-15)	Soil	12/16/2025	12/17/2025
25L1023-14	25SB-6 (5-7)	Soil	12/16/2025	12/17/2025
25L1023-16	25SB-6 (9-11)	Soil	12/16/2025	12/17/2025
25L1023-18	25SB-6 (13-15)	Soil	12/16/2025	12/17/2025
25L1023-19	25SB-8 (5-7)	Soil	12/17/2025	12/17/2025
25L1023-21	25SB-8 (9-11)	Soil	12/17/2025	12/17/2025
25L1023-23	25SB-8 (13-15)	Soil	12/17/2025	12/17/2025
25L1023-26	25SB-9 (4-6)	Soil	12/17/2025	12/17/2025
25L1023-28	25SB-9 (8-10)	Soil	12/17/2025	12/17/2025
25L1023-31	25SB-9 (14-16)	Soil	12/17/2025	12/17/2025
25L1023-32	25SB-7 (5-7)	Soil	12/17/2025	12/17/2025
25L1023-34	25SB-7 (9-11)	Soil	12/17/2025	12/17/2025
25L1023-36	25SB-7 (13-15)	Soil	12/17/2025	12/17/2025

General Notes for York Project (SDG) No.: 25L1023

1. The RLs and MDLs (Reporting Limit and Method Detection Limit respectively) reported are adjusted for any dilution necessary due to the levels of target and/or non-target analytes and matrix interference. The RL(REPORTING LIMIT) is based upon the lowest standard utilized for the calibration where applicable.
2. Samples are retained for a period of thirty days after submittal of report, unless other arrangements are made.
3. York's liability for the above data is limited to the dollar value paid to York for the referenced project.
4. This report shall not be reproduced without the written approval of York Analytical Laboratories, Inc.
5. All analyses conducted met method or Laboratory SOP requirements. See the Sample and Data Qualifiers Section for further information.
6. It is noted that no analyses reported herein were subcontracted to another laboratory, unless noted in the report.
7. This report reflects results that relate only to the samples submitted on the attached chain-of-custody form(s) received by York.
8. Analyses conducted at York Analytical Laboratories, Inc. Stratford, CT are indicated by NY Cert. No. 10854; those conducted at York Analytical Laboratories, Inc., Richmond Hill, NY are indicated by NY Cert. No. 12058.

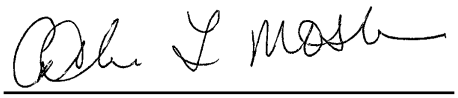Approved By: 

Date: 12/23/2025

Cassie Mosher
Laboratory Manager - Stratford

Sample Information

Client Sample ID: 25SB-1 (4-6) **York Sample ID:** 25L1023-03

York Project (SDG) No.	Client Project ID	Matrix	Collection Date/Time	Date Received
25L1023	25030016 2425 Atlantic Brooklyn 10034	Soil	December 16, 2025 1:40 pm	12/17/2025

Volatile Organics, 8260 - Comprehensive

Log-in Notes:

Sample Notes:

Sample Prepared by Method: EPA 5035A

CAS No.	Parameter	Result	Flag	Units	Reported to LOD/MDL	LOQ	Dilution	Reference Method	Date/Time Prepared	Date/Time Analyzed	Analyst
630-20-6	1,1,1,2-Tetrachloroethane	ND		mg/kg dry	0.0027	0.0054	1	EPA 8260D	12/21/2025 16:12	12/22/2025 02:44	PRS
								Certifications:	CTDPH-PH-0840,NYSDOH-NY10854,NYSDOH-NY12058,NJDEP-CT0		
71-55-6	1,1,1-Trichloroethane	ND		mg/kg dry	0.0027	0.0054	1	EPA 8260D	12/21/2025 16:12	12/22/2025 02:44	PRS
								Certifications:	CTDPH-PH-0840,NYSDOH-NY10854,NYSDOH-NY12058,NJDEP-CT0		
79-34-5	1,1,2,2-Tetrachloroethane	ND		mg/kg dry	0.0027	0.0054	1	EPA 8260D	12/21/2025 16:12	12/22/2025 02:44	PRS
								Certifications:	CTDPH-PH-0840,NYSDOH-NY10854,NYSDOH-NY12058,NJDEP-CT0		
76-13-1	1,1,2-Trichloro-1,2,2-trifluoroethane (Freon 113)	ND		mg/kg dry	0.0027	0.0054	1	EPA 8260D	12/21/2025 16:12	12/22/2025 02:44	PRS
								Certifications:	CTDPH-PH-0840,NYSDOH-NY10854,NYSDOH-NY12058,NJDEP-CT0		
79-00-5	1,1,2-Trichloroethane	ND		mg/kg dry	0.0027	0.0054	1	EPA 8260D	12/21/2025 16:12	12/22/2025 02:44	PRS
								Certifications:	CTDPH-PH-0840,NYSDOH-NY10854,NYSDOH-NY12058,NJDEP-CT0		
75-34-3	1,1-Dichloroethane	ND		mg/kg dry	0.0027	0.0054	1	EPA 8260D	12/21/2025 16:12	12/22/2025 02:44	PRS
								Certifications:	CTDPH-PH-0840,NYSDOH-NY10854,NYSDOH-NY12058,NJDEP-CT0		
75-35-4	1,1-Dichloroethylene	ND	CAL-E, CCVE	mg/kg dry	0.0027	0.0054	1	EPA 8260D	12/21/2025 16:12	12/22/2025 02:44	PRS
								Certifications:	CTDPH-PH-0840,NYSDOH-NY10854,NYSDOH-NY12058,NJDEP-CT0		
87-61-6	1,2,3-Trichlorobenzene	ND		mg/kg dry	0.0027	0.0054	1	EPA 8260D	12/21/2025 16:12	12/22/2025 02:44	PRS
								Certifications:	NYSDOH-NY10854,NYSDOH-NY12058,NJDEP-CT005,PADEP-68-04		
96-18-4	1,2,3-Trichloropropane	ND		mg/kg dry	0.0027	0.0054	1	EPA 8260D	12/21/2025 16:12	12/22/2025 02:44	PRS
								Certifications:	NYSDOH-NY10854,NYSDOH-NY12058,NJDEP-CT005,PADEP-68-04		
120-82-1	1,2,4-Trichlorobenzene	ND	QL-02	mg/kg dry	0.0027	0.0054	1	EPA 8260D	12/21/2025 16:12	12/22/2025 02:44	PRS
								Certifications:	NYSDOH-NY10854,NYSDOH-NY12058,NJDEP-CT005,PADEP-68-04		
95-63-6	1,2,4-Trimethylbenzene	ND	QL-02	mg/kg dry	0.0027	0.0054	1	EPA 8260D	12/21/2025 16:12	12/22/2025 02:44	PRS
								Certifications:	CTDPH-PH-0840,NYSDOH-NY10854,NYSDOH-NY12058,NJDEP-CT0		
96-12-8	1,2-Dibromo-3-chloropropane	ND		mg/kg dry	0.0027	0.0054	1	EPA 8260D	12/21/2025 16:12	12/22/2025 02:44	PRS
								Certifications:	CTDPH-PH-0840,NYSDOH-NY10854,NYSDOH-NY12058,NJDEP-CT0		
106-93-4	1,2-Dibromoethane	ND		mg/kg dry	0.0027	0.0054	1	EPA 8260D	12/21/2025 16:12	12/22/2025 02:44	PRS
								Certifications:	CTDPH-PH-0840,NYSDOH-NY10854,NYSDOH-NY12058,NJDEP-CT0		
95-50-1	1,2-Dichlorobenzene	ND	QL-02	mg/kg dry	0.0027	0.0054	1	EPA 8260D	12/21/2025 16:12	12/22/2025 02:44	PRS
								Certifications:	CTDPH-PH-0840,NYSDOH-NY10854,NYSDOH-NY12058,NJDEP-CT0		
107-06-2	1,2-Dichloroethane	ND		mg/kg dry	0.0027	0.0054	1	EPA 8260D	12/21/2025 16:12	12/22/2025 02:44	PRS
								Certifications:	CTDPH-PH-0840,NYSDOH-NY10854,NYSDOH-NY12058,NJDEP-CT0		
78-87-5	1,2-Dichloropropane	ND		mg/kg dry	0.0027	0.0054	1	EPA 8260D	12/21/2025 16:12	12/22/2025 02:44	PRS
								Certifications:	CTDPH-PH-0840,NYSDOH-NY10854,NYSDOH-NY12058,NJDEP-CT0		
108-67-8	1,3,5-Trimethylbenzene	ND		mg/kg dry	0.0027	0.0054	1	EPA 8260D	12/21/2025 16:12	12/22/2025 02:44	PRS
								Certifications:	CTDPH-PH-0840,NYSDOH-NY10854,NYSDOH-NY12058,NJDEP-CT0		
541-73-1	1,3-Dichlorobenzene	ND	QL-02	mg/kg dry	0.0027	0.0054	1	EPA 8260D	12/21/2025 16:12	12/22/2025 02:44	PRS
								Certifications:	CTDPH-PH-0840,NYSDOH-NY10854,NYSDOH-NY12058,NJDEP-CT0		
106-46-7	1,4-Dichlorobenzene	ND	QL-02	mg/kg dry	0.0027	0.0054	1	EPA 8260D	12/21/2025 16:12	12/22/2025 02:44	PRS
								Certifications:	CTDPH-PH-0840,NYSDOH-NY10854,NYSDOH-NY12058,NJDEP-CT0		
78-93-3	2-Butanone	ND		mg/kg dry	0.0027	0.0054	1	EPA 8260D	12/21/2025 16:12	12/22/2025 02:44	PRS
								Certifications:	CTDPH-PH-0840,NYSDOH-NY10854,NYSDOH-NY12058,NJDEP-CT0		
591-78-6	2-Hexanone	ND		mg/kg dry	0.0027	0.0054	1	EPA 8260D	12/21/2025 16:12	12/22/2025 02:44	PRS
								Certifications:	CTDPH-PH-0840,NYSDOH-NY10854,NYSDOH-NY12058,NJDEP-CT0		

Sample Information

Client Sample ID: 25SB-1 (4-6)

York Sample ID: 25L1023-03

York Project (SDG) No.	Client Project ID	Matrix	Collection Date/Time	Date Received
25L1023	25030016 2425 Atlantic Brooklyn 10034	Soil	December 16, 2025 1:40 pm	12/17/2025

Volatile Organics, 8260 - Comprehensive

Log-in Notes:

Sample Notes:

Sample Prepared by Method: EPA 5035A

CAS No.	Parameter	Result	Flag	Units	Reported to LOD/MDL	LOQ	Dilution	Reference Method	Date/Time Prepared	Date/Time Analyzed	Analyst
108-10-1	4-Methyl-2-pentanone	ND		mg/kg dry	0.0027	0.0054	1	EPA 8260D	12/21/2025 16:12	12/22/2025 02:44	PRS
								Certifications:	CTDPH-PH-0840,NYSDOH-NY10854,NYSDOH-NY12058,NJDEP-CT0		
67-64-1	Acetone	ND		mg/kg dry	0.0054	0.011	1	EPA 8260D	12/21/2025 16:12	12/22/2025 02:44	PRS
								Certifications:	CTDPH-PH-0840,NYSDOH-NY10854,NYSDOH-NY12058,NJDEP-CT0		
107-02-8	Acrolein	ND	CCVE	mg/kg dry	0.0054	0.011	1	EPA 8260D	12/21/2025 16:12	12/22/2025 02:44	PRS
								Certifications:	CTDPH-PH-0840,NYSDOH-NY10854,NYSDOH-NY12058,NJDEP-CT0		
107-13-1	Acrylonitrile	ND		mg/kg dry	0.0027	0.0054	1	EPA 8260D	12/21/2025 16:12	12/22/2025 02:44	PRS
								Certifications:	CTDPH-PH-0840,NYSDOH-NY10854,NYSDOH-NY12058,NJDEP-CT0		
71-43-2	Benzene	ND		mg/kg dry	0.0027	0.0054	1	EPA 8260D	12/21/2025 16:12	12/22/2025 02:44	PRS
								Certifications:	CTDPH-PH-0840,NYSDOH-NY10854,NYSDOH-NY12058,NJDEP-CT0		
74-97-5	Bromochloromethane	ND		mg/kg dry	0.0027	0.0054	1	EPA 8260D	12/21/2025 16:12	12/22/2025 02:44	PRS
								Certifications:	NYSDOH-NY10854,NYSDOH-NY12058,NJDEP-CT005,PADEP-68-04		
75-27-4	Bromodichloromethane	ND		mg/kg dry	0.0027	0.0054	1	EPA 8260D	12/21/2025 16:12	12/22/2025 02:44	PRS
								Certifications:	CTDPH-PH-0840,NYSDOH-NY10854,NYSDOH-NY12058,NJDEP-CT0		
75-25-2	Bromoform	ND		mg/kg dry	0.0027	0.0054	1	EPA 8260D	12/21/2025 16:12	12/22/2025 02:44	PRS
								Certifications:	CTDPH-PH-0840,NYSDOH-NY10854,NYSDOH-NY12058,NJDEP-CT0		
74-83-9	Bromomethane	ND		mg/kg dry	0.0027	0.0054	1	EPA 8260D	12/21/2025 16:12	12/22/2025 02:44	PRS
								Certifications:	CTDPH-PH-0840,NYSDOH-NY10854,NYSDOH-NY12058,NJDEP-CT0		
75-15-0	Carbon disulfide	ND		mg/kg dry	0.0027	0.0054	1	EPA 8260D	12/21/2025 16:12	12/22/2025 02:44	PRS
								Certifications:	CTDPH-PH-0840,NYSDOH-NY10854,NYSDOH-NY12058,NJDEP-CT0		
56-23-5	Carbon tetrachloride	ND		mg/kg dry	0.0027	0.0054	1	EPA 8260D	12/21/2025 16:12	12/22/2025 02:44	PRS
								Certifications:	CTDPH-PH-0840,NYSDOH-NY10854,NYSDOH-NY12058,NJDEP-CT0		
108-90-7	Chlorobenzene	ND		mg/kg dry	0.0027	0.0054	1	EPA 8260D	12/21/2025 16:12	12/22/2025 02:44	PRS
								Certifications:	CTDPH-PH-0840,NYSDOH-NY10854,NYSDOH-NY12058,NJDEP-CT0		
75-00-3	Chloroethane	ND		mg/kg dry	0.0027	0.0054	1	EPA 8260D	12/21/2025 16:12	12/22/2025 02:44	PRS
								Certifications:	CTDPH-PH-0840,NYSDOH-NY10854,NYSDOH-NY12058,NJDEP-CT0		
67-66-3	Chloroform	ND		mg/kg dry	0.0027	0.0054	1	EPA 8260D	12/21/2025 16:12	12/22/2025 02:44	PRS
								Certifications:	CTDPH-PH-0840,NYSDOH-NY10854,NYSDOH-NY12058,NJDEP-CT0		
74-87-3	Chloromethane	ND		mg/kg dry	0.0027	0.0054	1	EPA 8260D	12/21/2025 16:12	12/22/2025 02:44	PRS
								Certifications:	CTDPH-PH-0840,NYSDOH-NY10854,NYSDOH-NY12058,NJDEP-CT0		
156-59-2	cis-1,2-Dichloroethylene	ND		mg/kg dry	0.0027	0.0054	1	EPA 8260D	12/21/2025 16:12	12/22/2025 02:44	PRS
								Certifications:	CTDPH-PH-0840,NYSDOH-NY10854,NYSDOH-NY12058,NJDEP-CT0		
10061-01-5	cis-1,3-Dichloropropylene	ND		mg/kg dry	0.0027	0.0054	1	EPA 8260D	12/21/2025 16:12	12/22/2025 02:44	PRS
								Certifications:	CTDPH-PH-0840,NYSDOH-NY10854,NYSDOH-NY12058,NJDEP-CT0		
110-82-7	Cyclohexane	ND		mg/kg dry	0.0027	0.0054	1	EPA 8260D	12/21/2025 16:12	12/22/2025 02:44	PRS
								Certifications:	NYSDOH-NY10854,NYSDOH-NY12058,NJDEP-CT005,PADEP-68-04		
124-48-1	Dibromochloromethane	ND		mg/kg dry	0.0027	0.0054	1	EPA 8260D	12/21/2025 16:12	12/22/2025 02:44	PRS
								Certifications:	NYSDOH-NY10854,NYSDOH-NY12058,NJDEP-CT005,PADEP-68-04		
74-95-3	Dibromomethane	ND		mg/kg dry	0.0027	0.0054	1	EPA 8260D	12/21/2025 16:12	12/22/2025 02:44	PRS
								Certifications:	NYSDOH-NY10854,NYSDOH-NY12058,NJDEP-CT005,PADEP-68-04		
75-71-8	Dichlorodifluoromethane	ND	CAL-E	mg/kg dry	0.0027	0.0054	1	EPA 8260D	12/21/2025 16:12	12/22/2025 02:44	PRS
								Certifications:	NYSDOH-NY10854,NYSDOH-NY12058,NJDEP-CT005,PADEP-68-04		
100-41-4	Ethyl Benzene	ND		mg/kg dry	0.0027	0.0054	1	EPA 8260D	12/21/2025 16:12	12/22/2025 02:44	PRS
								Certifications:	CTDPH-PH-0840,NYSDOH-NY10854,NYSDOH-NY12058,NJDEP-CT0		

Sample Information

Client Sample ID: 25SB-1 (4-6) **York Sample ID:** 25L1023-03

York Project (SDG) No.	Client Project ID	Matrix	Collection Date/Time	Date Received
25L1023	25030016 2425 Atlantic Brooklyn 10034	Soil	December 16, 2025 1:40 pm	12/17/2025

Volatile Organics, 8260 - Comprehensive

Log-in Notes:

Sample Notes:

Sample Prepared by Method: EPA 5035A

CAS No.	Parameter	Result	Flag	Units	Reported to LOD/MDL	LOQ	Dilution	Reference Method	Date/Time Prepared	Date/Time Analyzed	Analyst
87-68-3	Hexachlorobutadiene	ND	QL-02	mg/kg dry	0.0027	0.0054	1	EPA 8260D	12/21/2025 16:12	12/22/2025 02:44	PRS
								Certifications:	NYSDOH-NY10854,NYSDOH-NY12058,NJDEP-CT005,PADEP-68-04		
98-82-8	Isopropylbenzene	ND		mg/kg dry	0.0027	0.0054	1	EPA 8260D	12/21/2025 16:12	12/22/2025 02:44	PRS
								Certifications:	CTDPH-PH-0840,NYSDOH-NY10854,NYSDOH-NY12058,NJDEP-CT0		
79-20-9	Methyl acetate	ND		mg/kg dry	0.0027	0.0054	1	EPA 8260D	12/21/2025 16:12	12/22/2025 02:44	PRS
								Certifications:	NYSDOH-NY10854,NYSDOH-NY12058,NJDEP-CT005,PADEP-68-04		
1634-04-4	Methyl tert-butyl ether (MTBE)	ND	CCVE	mg/kg dry	0.0027	0.0054	1	EPA 8260D	12/21/2025 16:12	12/22/2025 02:44	PRS
								Certifications:	CTDPH-PH-0840,NYSDOH-NY10854,NYSDOH-NY12058,NJDEP-CT0		
108-87-2	Methylcyclohexane	ND		mg/kg dry	0.0027	0.0054	1	EPA 8260D	12/21/2025 16:12	12/22/2025 02:44	PRS
								Certifications:	NYSDOH-NY10854,NYSDOH-NY12058,NJDEP-CT005,PADEP-68-04		
75-09-2	* Methylene chloride	ND		mg/kg dry	0.0054	0.011	1	EPA 8260D	12/21/2025 16:12	12/22/2025 02:44	PRS
								Certifications:	CTDPH-PH-0840		
104-51-8	n-Butylbenzene	ND		mg/kg dry	0.0027	0.0054	1	EPA 8260D	12/21/2025 16:12	12/22/2025 02:44	PRS
								Certifications:	CTDPH-PH-0840,NYSDOH-NY10854,NYSDOH-NY12058,NJDEP-CT0		
103-65-1	n-Propylbenzene	ND		mg/kg dry	0.0027	0.0054	1	EPA 8260D	12/21/2025 16:12	12/22/2025 02:44	PRS
								Certifications:	CTDPH-PH-0840,NYSDOH-NY10854,NYSDOH-NY12058,NJDEP-CT0		
95-47-6	o-Xylene	ND		mg/kg dry	0.0027	0.0054	1	EPA 8260D	12/21/2025 16:12	12/22/2025 02:44	PRS
								Certifications:	CTDPH-PH-0840,NYSDOH-NY10854,NYSDOH-NY12058,PADEP-68-		
179601-23-1	p- & m- Xylenes	ND		mg/kg dry	0.0054	0.011	1	EPA 8260D	12/21/2025 16:12	12/22/2025 02:44	PRS
								Certifications:	CTDPH-PH-0840,NYSDOH-NY10854,NYSDOH-NY12058,PADEP-68-		
99-87-6	p-Isopropyltoluene	ND		mg/kg dry	0.0027	0.0054	1	EPA 8260D	12/21/2025 16:12	12/22/2025 02:44	PRS
								Certifications:	CTDPH-PH-0840,NYSDOH-NY10854,NYSDOH-NY12058,NJDEP-CT0		
135-98-8	sec-Butylbenzene	ND		mg/kg dry	0.0027	0.0054	1	EPA 8260D	12/21/2025 16:12	12/22/2025 02:44	PRS
								Certifications:	CTDPH-PH-0840,NYSDOH-NY10854,NYSDOH-NY12058,NJDEP-CT0		
100-42-5	Styrene	ND	QL-02	mg/kg dry	0.0027	0.0054	1	EPA 8260D	12/21/2025 16:12	12/22/2025 02:44	PRS
								Certifications:	CTDPH-PH-0840,NYSDOH-NY10854,NYSDOH-NY12058,NJDEP-CT0		
75-65-0	tert-Butyl alcohol (TBA)	ND		mg/kg dry	0.013	0.027	1	EPA 8260D	12/21/2025 16:12	12/22/2025 02:44	PRS
								Certifications:	NYSDOH-NY10854,NYSDOH-NY12058,NJDEP-CT005,PADEP-68-04		
98-06-6	tert-Butylbenzene	ND		mg/kg dry	0.0027	0.0054	1	EPA 8260D	12/21/2025 16:12	12/22/2025 02:44	PRS
								Certifications:	CTDPH-PH-0840,NYSDOH-NY10854,NYSDOH-NY12058,NJDEP-CT0		
127-18-4	Tetrachloroethylene	ND	QL-02, ICVE	mg/kg dry	0.0027	0.0054	1	EPA 8260D	12/21/2025 16:12	12/22/2025 02:44	PRS
								Certifications:	CTDPH-PH-0840,NYSDOH-NY10854,NYSDOH-NY12058,NJDEP-CT0		
108-88-3	Toluene	ND		mg/kg dry	0.0027	0.0054	1	EPA 8260D	12/21/2025 16:12	12/22/2025 02:44	PRS
								Certifications:	CTDPH-PH-0840,NYSDOH-NY10854,NYSDOH-NY12058,NJDEP-CT0		
156-60-5	trans-1,2-Dichloroethylene	ND	CCVE	mg/kg dry	0.0027	0.0054	1	EPA 8260D	12/21/2025 16:12	12/22/2025 02:44	PRS
								Certifications:	CTDPH-PH-0840,NYSDOH-NY10854,NYSDOH-NY12058,NJDEP-CT0		
10061-02-6	trans-1,3-Dichloropropylene	ND		mg/kg dry	0.0027	0.0054	1	EPA 8260D	12/21/2025 16:12	12/22/2025 02:44	PRS
								Certifications:	CTDPH-PH-0840,NYSDOH-NY10854,NYSDOH-NY12058,NJDEP-CT0		
79-01-6	Trichloroethylene	ND		mg/kg dry	0.0027	0.0054	1	EPA 8260D	12/21/2025 16:12	12/22/2025 02:44	PRS
								Certifications:	CTDPH-PH-0840,NYSDOH-NY10854,NYSDOH-NY12058,NJDEP-CT0		
75-69-4	Trichlorofluoromethane	ND		mg/kg dry	0.0027	0.0054	1	EPA 8260D	12/21/2025 16:12	12/22/2025 02:44	PRS
								Certifications:	CTDPH-PH-0840,NYSDOH-NY10854,NYSDOH-NY12058,NJDEP-CT0		
75-01-4	Vinyl Chloride	ND		mg/kg dry	0.0027	0.0054	1	EPA 8260D	12/21/2025 16:12	12/22/2025 02:44	PRS
								Certifications:	CTDPH-PH-0840,NYSDOH-NY10854,NYSDOH-NY12058,NJDEP-CT0		

Sample Information

Client Sample ID: 25SB-1 (4-6) **York Sample ID:** 25L1023-03

York Project (SDG) No.	Client Project ID	Matrix	Collection Date/Time	Date Received
25L1023	25030016 2425 Atlantic Brooklyn 10034	Soil	December 16, 2025 1:40 pm	12/17/2025

Volatile Organics, 8260 - Comprehensive

Log-in Notes:

Sample Notes:

Sample Prepared by Method: EPA 5035A

CAS No.	Parameter	Result	Flag	Units	Reported to LOD/MDL	LOQ	Dilution	Reference Method	Date/Time Prepared	Date/Time Analyzed	Analyst
1330-20-7	Xylenes, Total	ND		mg/kg dry	0.0081	0.016	1	EPA 8260D	12/21/2025 16:12	12/22/2025 02:44	PRS
								Certifications:	CTDPH-PH-0840,NYSDOH-NY10854,NYSDOH-NY12058,NJDEP-CTC		

	Surrogate Recoveries	Result	Acceptance Range
17060-07-0	*Surrogate: SURR: 1,2-Dichloroethane-d4*	*110 %*	*77-125*
2037-26-5	*Surrogate: SURR: Toluene-d8*	*102 %*	*85-120*
460-00-4	*Surrogate: SURR: p-Bromofluorobenzene*	*104 %*	*76-130*

Total Solids

Log-in Notes:

Sample Notes:

Sample Prepared by Method: % Solids Prep

CAS No.	Parameter	Result	Flag	Units	Reported to LOQ	Dilution	Reference Method	Date/Time Prepared	Date/Time Analyzed	Analyst
solids	*** % Solids**	**89.9**		%	0.100	1	SM 2540G	12/18/2025 09:40	12/18/2025 14:05	CD
							Certifications:	CTDPH-PH-0840		

Sample Information

Client Sample ID: 25SB-1 (8-10) **York Sample ID:** 25L1023-05

York Project (SDG) No.	Client Project ID	Matrix	Collection Date/Time	Date Received
25L1023	25030016 2425 Atlantic Brooklyn 10034	Soil	December 16, 2025 1:44 pm	12/17/2025

Volatile Organics, 8260 - Comprehensive

Log-in Notes:

Sample Notes:

Sample Prepared by Method: EPA 5035A

CAS No.	Parameter	Result	Flag	Units	Reported to LOD/MDL	LOQ	Dilution	Reference Method	Date/Time Prepared	Date/Time Analyzed	Analyst
630-20-6	1,1,1,2-Tetrachloroethane	ND		mg/kg dry	0.0031	0.0062	1	EPA 8260D	12/21/2025 16:12	12/22/2025 03:12	PRS
								Certifications:	CTDPH-PH-0840,NYSDOH-NY10854,NYSDOH-NY12058,NJDEP-CT0		
71-55-6	1,1,1-Trichloroethane	ND		mg/kg dry	0.0031	0.0062	1	EPA 8260D	12/21/2025 16:12	12/22/2025 03:12	PRS
								Certifications:	CTDPH-PH-0840,NYSDOH-NY10854,NYSDOH-NY12058,NJDEP-CT0		
79-34-5	1,1,2,2-Tetrachloroethane	ND		mg/kg dry	0.0031	0.0062	1	EPA 8260D	12/21/2025 16:12	12/22/2025 03:12	PRS
								Certifications:	CTDPH-PH-0840,NYSDOH-NY10854,NYSDOH-NY12058,NJDEP-CT0		
76-13-1	1,1,2-Trichloro-1,2,2-trifluoroethane (Freon 113)	ND		mg/kg dry	0.0031	0.0062	1	EPA 8260D	12/21/2025 16:12	12/22/2025 03:12	PRS
								Certifications:	CTDPH-PH-0840,NYSDOH-NY10854,NYSDOH-NY12058,NJDEP-CT0		
79-00-5	1,1,2-Trichloroethane	ND		mg/kg dry	0.0031	0.0062	1	EPA 8260D	12/21/2025 16:12	12/22/2025 03:12	PRS
								Certifications:	CTDPH-PH-0840,NYSDOH-NY10854,NYSDOH-NY12058,NJDEP-CT0		
75-34-3	1,1-Dichloroethane	ND		mg/kg dry	0.0031	0.0062	1	EPA 8260D	12/21/2025 16:12	12/22/2025 03:12	PRS
								Certifications:	CTDPH-PH-0840,NYSDOH-NY10854,NYSDOH-NY12058,NJDEP-CT0		
75-35-4	1,1-Dichloroethylene	ND	CAL-E, CCVE	mg/kg dry	0.0031	0.0062	1	EPA 8260D	12/21/2025 16:12	12/22/2025 03:12	PRS
								Certifications:	CTDPH-PH-0840,NYSDOH-NY10854,NYSDOH-NY12058,NJDEP-CT0		
87-61-6	1,2,3-Trichlorobenzene	ND		mg/kg dry	0.0031	0.0062	1	EPA 8260D	12/21/2025 16:12	12/22/2025 03:12	PRS
								Certifications:	NYSDOH-NY10854,NYSDOH-NY12058,NJDEP-CT005,PADEP-68-04		
96-18-4	1,2,3-Trichloropropane	ND		mg/kg dry	0.0031	0.0062	1	EPA 8260D	12/21/2025 16:12	12/22/2025 03:12	PRS
								Certifications:	NYSDOH-NY10854,NYSDOH-NY12058,NJDEP-CT005,PADEP-68-04		
120-82-1	1,2,4-Trichlorobenzene	ND	QL-02	mg/kg dry	0.0031	0.0062	1	EPA 8260D	12/21/2025 16:12	12/22/2025 03:12	PRS
								Certifications:	NYSDOH-NY10854,NYSDOH-NY12058,NJDEP-CT005,PADEP-68-04		
95-63-6	1,2,4-Trimethylbenzene	ND	QL-02	mg/kg dry	0.0031	0.0062	1	EPA 8260D	12/21/2025 16:12	12/22/2025 03:12	PRS
								Certifications:	CTDPH-PH-0840,NYSDOH-NY10854,NYSDOH-NY12058,NJDEP-CT0		
96-12-8	1,2-Dibromo-3-chloropropane	ND		mg/kg dry	0.0031	0.0062	1	EPA 8260D	12/21/2025 16:12	12/22/2025 03:12	PRS
								Certifications:	CTDPH-PH-0840,NYSDOH-NY10854,NYSDOH-NY12058,NJDEP-CT0		
106-93-4	1,2-Dibromoethane	ND		mg/kg dry	0.0031	0.0062	1	EPA 8260D	12/21/2025 16:12	12/22/2025 03:12	PRS
								Certifications:	CTDPH-PH-0840,NYSDOH-NY10854,NYSDOH-NY12058,NJDEP-CT0		
95-50-1	1,2-Dichlorobenzene	ND	QL-02	mg/kg dry	0.0031	0.0062	1	EPA 8260D	12/21/2025 16:12	12/22/2025 03:12	PRS
								Certifications:	CTDPH-PH-0840,NYSDOH-NY10854,NYSDOH-NY12058,NJDEP-CT0		
107-06-2	1,2-Dichloroethane	ND		mg/kg dry	0.0031	0.0062	1	EPA 8260D	12/21/2025 16:12	12/22/2025 03:12	PRS
								Certifications:	CTDPH-PH-0840,NYSDOH-NY10854,NYSDOH-NY12058,NJDEP-CT0		
78-87-5	1,2-Dichloropropane	ND		mg/kg dry	0.0031	0.0062	1	EPA 8260D	12/21/2025 16:12	12/22/2025 03:12	PRS
								Certifications:	CTDPH-PH-0840,NYSDOH-NY10854,NYSDOH-NY12058,NJDEP-CT0		
108-67-8	1,3,5-Trimethylbenzene	ND		mg/kg dry	0.0031	0.0062	1	EPA 8260D	12/21/2025 16:12	12/22/2025 03:12	PRS
								Certifications:	CTDPH-PH-0840,NYSDOH-NY10854,NYSDOH-NY12058,NJDEP-CT0		
541-73-1	1,3-Dichlorobenzene	ND	QL-02	mg/kg dry	0.0031	0.0062	1	EPA 8260D	12/21/2025 16:12	12/22/2025 03:12	PRS
								Certifications:	CTDPH-PH-0840,NYSDOH-NY10854,NYSDOH-NY12058,NJDEP-CT0		
106-46-7	1,4-Dichlorobenzene	ND	QL-02	mg/kg dry	0.0031	0.0062	1	EPA 8260D	12/21/2025 16:12	12/22/2025 03:12	PRS
								Certifications:	CTDPH-PH-0840,NYSDOH-NY10854,NYSDOH-NY12058,NJDEP-CT0		
78-93-3	2-Butanone	ND		mg/kg dry	0.0031	0.0062	1	EPA 8260D	12/21/2025 16:12	12/22/2025 03:12	PRS
								Certifications:	CTDPH-PH-0840,NYSDOH-NY10854,NYSDOH-NY12058,NJDEP-CT0		
591-78-6	2-Hexanone	ND		mg/kg dry	0.0031	0.0062	1	EPA 8260D	12/21/2025 16:12	12/22/2025 03:12	PRS
								Certifications:	CTDPH-PH-0840,NYSDOH-NY10854,NYSDOH-NY12058,NJDEP-CT0		

Sample Information

Client Sample ID: 25SB-1 (8-10)

York Sample ID: 25L1023-05

York Project (SDG) No.	Client Project ID	Matrix	Collection Date/Time	Date Received
25L1023	25030016 2425 Atlantic Brooklyn 10034	Soil	December 16, 2025 1:44 pm	12/17/2025

Volatile Organics, 8260 - Comprehensive

Log-in Notes:

Sample Notes:

Sample Prepared by Method: EPA 5035A

CAS No.	Parameter	Result	Flag	Units	Reported to LOD/MDL	LOQ	Dilution	Reference Method	Date/Time Prepared	Date/Time Analyzed	Analyst
108-10-1	4-Methyl-2-pentanone	ND		mg/kg dry	0.0031	0.0062	1	EPA 8260D	12/21/2025 16:12	12/22/2025 03:12	PRS
								Certifications:	CTDPH-PH-0840,NYSDOH-NY10854,NYSDOH-NY12058,NJDEP-CT0		
67-64-1	Acetone	ND		mg/kg dry	0.0062	0.012	1	EPA 8260D	12/21/2025 16:12	12/22/2025 03:12	PRS
								Certifications:	CTDPH-PH-0840,NYSDOH-NY10854,NYSDOH-NY12058,NJDEP-CT0		
107-02-8	Acrolein	ND	CCVE	mg/kg dry	0.0062	0.012	1	EPA 8260D	12/21/2025 16:12	12/22/2025 03:12	PRS
								Certifications:	CTDPH-PH-0840,NYSDOH-NY10854,NYSDOH-NY12058,NJDEP-CT0		
107-13-1	Acrylonitrile	ND		mg/kg dry	0.0031	0.0062	1	EPA 8260D	12/21/2025 16:12	12/22/2025 03:12	PRS
								Certifications:	CTDPH-PH-0840,NYSDOH-NY10854,NYSDOH-NY12058,NJDEP-CT0		
71-43-2	Benzene	ND		mg/kg dry	0.0031	0.0062	1	EPA 8260D	12/21/2025 16:12	12/22/2025 03:12	PRS
								Certifications:	CTDPH-PH-0840,NYSDOH-NY10854,NYSDOH-NY12058,NJDEP-CT0		
74-97-5	Bromochloromethane	ND		mg/kg dry	0.0031	0.0062	1	EPA 8260D	12/21/2025 16:12	12/22/2025 03:12	PRS
								Certifications:	NYSDOH-NY10854,NYSDOH-NY12058,NJDEP-CT005,PADEP-68-04		
75-27-4	Bromodichloromethane	ND		mg/kg dry	0.0031	0.0062	1	EPA 8260D	12/21/2025 16:12	12/22/2025 03:12	PRS
								Certifications:	CTDPH-PH-0840,NYSDOH-NY10854,NYSDOH-NY12058,NJDEP-CT0		
75-25-2	Bromoform	ND		mg/kg dry	0.0031	0.0062	1	EPA 8260D	12/21/2025 16:12	12/22/2025 03:12	PRS
								Certifications:	CTDPH-PH-0840,NYSDOH-NY10854,NYSDOH-NY12058,NJDEP-CT0		
74-83-9	Bromomethane	ND		mg/kg dry	0.0031	0.0062	1	EPA 8260D	12/21/2025 16:12	12/22/2025 03:12	PRS
								Certifications:	CTDPH-PH-0840,NYSDOH-NY10854,NYSDOH-NY12058,NJDEP-CT0		
75-15-0	Carbon disulfide	ND		mg/kg dry	0.0031	0.0062	1	EPA 8260D	12/21/2025 16:12	12/22/2025 03:12	PRS
								Certifications:	CTDPH-PH-0840,NYSDOH-NY10854,NYSDOH-NY12058,NJDEP-CT0		
56-23-5	Carbon tetrachloride	ND		mg/kg dry	0.0031	0.0062	1	EPA 8260D	12/21/2025 16:12	12/22/2025 03:12	PRS
								Certifications:	CTDPH-PH-0840,NYSDOH-NY10854,NYSDOH-NY12058,NJDEP-CT0		
108-90-7	Chlorobenzene	ND		mg/kg dry	0.0031	0.0062	1	EPA 8260D	12/21/2025 16:12	12/22/2025 03:12	PRS
								Certifications:	CTDPH-PH-0840,NYSDOH-NY10854,NYSDOH-NY12058,NJDEP-CT0		
75-00-3	Chloroethane	ND		mg/kg dry	0.0031	0.0062	1	EPA 8260D	12/21/2025 16:12	12/22/2025 03:12	PRS
								Certifications:	CTDPH-PH-0840,NYSDOH-NY10854,NYSDOH-NY12058,NJDEP-CT0		
67-66-3	Chloroform	ND		mg/kg dry	0.0031	0.0062	1	EPA 8260D	12/21/2025 16:12	12/22/2025 03:12	PRS
								Certifications:	CTDPH-PH-0840,NYSDOH-NY10854,NYSDOH-NY12058,NJDEP-CT0		
74-87-3	Chloromethane	ND		mg/kg dry	0.0031	0.0062	1	EPA 8260D	12/21/2025 16:12	12/22/2025 03:12	PRS
								Certifications:	CTDPH-PH-0840,NYSDOH-NY10854,NYSDOH-NY12058,NJDEP-CT0		
156-59-2	cis-1,2-Dichloroethylene	ND		mg/kg dry	0.0031	0.0062	1	EPA 8260D	12/21/2025 16:12	12/22/2025 03:12	PRS
								Certifications:	CTDPH-PH-0840,NYSDOH-NY10854,NYSDOH-NY12058,NJDEP-CT0		
10061-01-5	cis-1,3-Dichloropropylene	ND		mg/kg dry	0.0031	0.0062	1	EPA 8260D	12/21/2025 16:12	12/22/2025 03:12	PRS
								Certifications:	CTDPH-PH-0840,NYSDOH-NY10854,NYSDOH-NY12058,NJDEP-CT0		
110-82-7	Cyclohexane	ND		mg/kg dry	0.0031	0.0062	1	EPA 8260D	12/21/2025 16:12	12/22/2025 03:12	PRS
								Certifications:	NYSDOH-NY10854,NYSDOH-NY12058,NJDEP-CT005,PADEP-68-04		
124-48-1	Dibromochloromethane	ND		mg/kg dry	0.0031	0.0062	1	EPA 8260D	12/21/2025 16:12	12/22/2025 03:12	PRS
								Certifications:	NYSDOH-NY10854,NYSDOH-NY12058,NJDEP-CT005,PADEP-68-04		
74-95-3	Dibromomethane	ND		mg/kg dry	0.0031	0.0062	1	EPA 8260D	12/21/2025 16:12	12/22/2025 03:12	PRS
								Certifications:	NYSDOH-NY10854,NYSDOH-NY12058,NJDEP-CT005,PADEP-68-04		
75-71-8	Dichlorodifluoromethane	ND	CAL-E	mg/kg dry	0.0031	0.0062	1	EPA 8260D	12/21/2025 16:12	12/22/2025 03:12	PRS
								Certifications:	NYSDOH-NY10854,NYSDOH-NY12058,NJDEP-CT005,PADEP-68-04		
100-41-4	Ethyl Benzene	ND		mg/kg dry	0.0031	0.0062	1	EPA 8260D	12/21/2025 16:12	12/22/2025 03:12	PRS
								Certifications:	CTDPH-PH-0840,NYSDOH-NY10854,NYSDOH-NY12058,NJDEP-CT0		

Sample Information

Client Sample ID: 25SB-1 (8-10) **York Sample ID:** 25L1023-05

York Project (SDG) No.	Client Project ID	Matrix	Collection Date/Time	Date Received
25L1023	25030016 2425 Atlantic Brooklyn 10034	Soil	December 16, 2025 1:44 pm	12/17/2025

Volatile Organics, 8260 - Comprehensive

Log-in Notes:

Sample Notes:

Sample Prepared by Method: EPA 5035A

CAS No.	Parameter	Result	Flag	Units	Reported to LOD/MDL	LOQ	Dilution	Reference Method	Date/Time Prepared	Date/Time Analyzed	Analyst
87-68-3	Hexachlorobutadiene	ND	QL-02	mg/kg dry	0.0031	0.0062	1	EPA 8260D	12/21/2025 16:12	12/22/2025 03:12	PRS
								Certifications:	NYSDOH-NY10854,NYSDOH-NY12058,NJDEP-CT005,PADEP-68-04		
98-82-8	Isopropylbenzene	ND		mg/kg dry	0.0031	0.0062	1	EPA 8260D	12/21/2025 16:12	12/22/2025 03:12	PRS
								Certifications:	CTDPH-PH-0840,NYSDOH-NY10854,NYSDOH-NY12058,NJDEP-CT0		
79-20-9	Methyl acetate	ND		mg/kg dry	0.0031	0.0062	1	EPA 8260D	12/21/2025 16:12	12/22/2025 03:12	PRS
								Certifications:	NYSDOH-NY10854,NYSDOH-NY12058,NJDEP-CT005,PADEP-68-04		
1634-04-4	Methyl tert-butyl ether (MTBE)	ND	CCVE	mg/kg dry	0.0031	0.0062	1	EPA 8260D	12/21/2025 16:12	12/22/2025 03:12	PRS
								Certifications:	CTDPH-PH-0840,NYSDOH-NY10854,NYSDOH-NY12058,NJDEP-CT0		
108-87-2	Methylcyclohexane	ND		mg/kg dry	0.0031	0.0062	1	EPA 8260D	12/21/2025 16:12	12/22/2025 03:12	PRS
								Certifications:	NYSDOH-NY10854,NYSDOH-NY12058,NJDEP-CT005,PADEP-68-04		
75-09-2	* Methylene chloride	ND		mg/kg dry	0.0062	0.012	1	EPA 8260D	12/21/2025 16:12	12/22/2025 03:12	PRS
								Certifications:	CTDPH-PH-0840		
104-51-8	n-Butylbenzene	ND		mg/kg dry	0.0031	0.0062	1	EPA 8260D	12/21/2025 16:12	12/22/2025 03:12	PRS
								Certifications:	CTDPH-PH-0840,NYSDOH-NY10854,NYSDOH-NY12058,NJDEP-CT0		
103-65-1	n-Propylbenzene	ND		mg/kg dry	0.0031	0.0062	1	EPA 8260D	12/21/2025 16:12	12/22/2025 03:12	PRS
								Certifications:	CTDPH-PH-0840,NYSDOH-NY10854,NYSDOH-NY12058,NJDEP-CT0		
95-47-6	o-Xylene	ND		mg/kg dry	0.0031	0.0062	1	EPA 8260D	12/21/2025 16:12	12/22/2025 03:12	PRS
								Certifications:	CTDPH-PH-0840,NYSDOH-NY10854,NYSDOH-NY12058,PADEP-68-		
179601-23-1	p- & m- Xylenes	ND		mg/kg dry	0.0062	0.012	1	EPA 8260D	12/21/2025 16:12	12/22/2025 03:12	PRS
								Certifications:	CTDPH-PH-0840,NYSDOH-NY10854,NYSDOH-NY12058,PADEP-68-		
99-87-6	p-Isopropyltoluene	ND		mg/kg dry	0.0031	0.0062	1	EPA 8260D	12/21/2025 16:12	12/22/2025 03:12	PRS
								Certifications:	CTDPH-PH-0840,NYSDOH-NY10854,NYSDOH-NY12058,NJDEP-CT0		
135-98-8	sec-Butylbenzene	ND		mg/kg dry	0.0031	0.0062	1	EPA 8260D	12/21/2025 16:12	12/22/2025 03:12	PRS
								Certifications:	CTDPH-PH-0840,NYSDOH-NY10854,NYSDOH-NY12058,NJDEP-CT0		
100-42-5	Styrene	ND	QL-02	mg/kg dry	0.0031	0.0062	1	EPA 8260D	12/21/2025 16:12	12/22/2025 03:12	PRS
								Certifications:	CTDPH-PH-0840,NYSDOH-NY10854,NYSDOH-NY12058,NJDEP-CT0		
75-65-0	tert-Butyl alcohol (TBA)	ND		mg/kg dry	0.016	0.031	1	EPA 8260D	12/21/2025 16:12	12/22/2025 03:12	PRS
								Certifications:	NYSDOH-NY10854,NYSDOH-NY12058,NJDEP-CT005,PADEP-68-04		
98-06-6	tert-Butylbenzene	ND		mg/kg dry	0.0031	0.0062	1	EPA 8260D	12/21/2025 16:12	12/22/2025 03:12	PRS
								Certifications:	CTDPH-PH-0840,NYSDOH-NY10854,NYSDOH-NY12058,NJDEP-CT0		
127-18-4	Tetrachloroethylene	ND	QL-02, ICVE	mg/kg dry	0.0031	0.0062	1	EPA 8260D	12/21/2025 16:12	12/22/2025 03:12	PRS
								Certifications:	CTDPH-PH-0840,NYSDOH-NY10854,NYSDOH-NY12058,NJDEP-CT0		
108-88-3	Toluene	ND		mg/kg dry	0.0031	0.0062	1	EPA 8260D	12/21/2025 16:12	12/22/2025 03:12	PRS
								Certifications:	CTDPH-PH-0840,NYSDOH-NY10854,NYSDOH-NY12058,NJDEP-CT0		
156-60-5	trans-1,2-Dichloroethylene	ND	CCVE	mg/kg dry	0.0031	0.0062	1	EPA 8260D	12/21/2025 16:12	12/22/2025 03:12	PRS
								Certifications:	CTDPH-PH-0840,NYSDOH-NY10854,NYSDOH-NY12058,NJDEP-CT0		
10061-02-6	trans-1,3-Dichloropropylene	ND		mg/kg dry	0.0031	0.0062	1	EPA 8260D	12/21/2025 16:12	12/22/2025 03:12	PRS
								Certifications:	CTDPH-PH-0840,NYSDOH-NY10854,NYSDOH-NY12058,NJDEP-CT0		
79-01-6	Trichloroethylene	ND		mg/kg dry	0.0031	0.0062	1	EPA 8260D	12/21/2025 16:12	12/22/2025 03:12	PRS
								Certifications:	CTDPH-PH-0840,NYSDOH-NY10854,NYSDOH-NY12058,NJDEP-CT0		
75-69-4	Trichlorofluoromethane	ND		mg/kg dry	0.0031	0.0062	1	EPA 8260D	12/21/2025 16:12	12/22/2025 03:12	PRS
								Certifications:	CTDPH-PH-0840,NYSDOH-NY10854,NYSDOH-NY12058,NJDEP-CT0		
75-01-4	Vinyl Chloride	ND		mg/kg dry	0.0031	0.0062	1	EPA 8260D	12/21/2025 16:12	12/22/2025 03:12	PRS
								Certifications:	CTDPH-PH-0840,NYSDOH-NY10854,NYSDOH-NY12058,NJDEP-CT0		

Sample Information

Client Sample ID: 25SB-1 (8-10) **York Sample ID:** 25L1023-05

York Project (SDG) No.	Client Project ID	Matrix	Collection Date/Time	Date Received
25L1023	25030016 2425 Atlantic Brooklyn 10034	Soil	December 16, 2025 1:44 pm	12/17/2025

Volatile Organics, 8260 - Comprehensive

Log-in Notes:

Sample Notes:

Sample Prepared by Method: EPA 5035A

CAS No.	Parameter	Result	Flag	Units	Reported to LOD/MDL	LOQ	Dilution	Reference Method	Date/Time Prepared	Date/Time Analyzed	Analyst
1330-20-7	Xylenes, Total	ND		mg/kg dry	0.0094	0.019	1	EPA 8260D	12/21/2025 16:12	12/22/2025 03:12	PRS
								Certifications:	CTDPH-PH-0840,NYSDOH-NY10854,NYSDOH-NY12058,NJDEP-CTC		

	Surrogate Recoveries	Result	Acceptance Range
17060-07-0	*Surrogate: SURR: 1,2-Dichloroethane-d4*	*106 %*	*77-125*
2037-26-5	*Surrogate: SURR: Toluene-d8*	*102 %*	*85-120*
460-00-4	*Surrogate: SURR: p-Bromofluorobenzene*	*108 %*	*76-130*

Total Solids

Log-in Notes:

Sample Notes:

Sample Prepared by Method: % Solids Prep

CAS No.	Parameter	Result	Flag	Units	Reported to LOQ	Dilution	Reference Method	Date/Time Prepared	Date/Time Analyzed	Analyst
solids	*** % Solids**	**93.2**		%	0.100	1	SM 2540G	12/18/2025 09:40	12/18/2025 14:05	CD
							Certifications:	CTDPH-PH-0840		

Sample Information

Client Sample ID: 25SB-1 (14-16) **York Sample ID:** 25L1023-08

York Project (SDG) No.	Client Project ID	Matrix	Collection Date/Time	Date Received
25L1023	25030016 2425 Atlantic Brooklyn 10034	Soil	December 16, 2025 1:50 pm	12/17/2025

Volatile Organics, 8260 - Comprehensive

Log-in Notes:

Sample Notes:

Sample Prepared by Method: EPA 5035A

CAS No.	Parameter	Result	Flag	Units	Reported to LOD/MDL	LOQ	Dilution	Reference Method	Date/Time Prepared	Date/Time Analyzed	Analyst
630-20-6	1,1,1,2-Tetrachloroethane	ND		mg/kg dry	0.0024	0.0049	1	EPA 8260D	12/21/2025 16:12	12/22/2025 03:39	PRS
								Certifications:	CTDPH-PH-0840,NYSDOH-NY10854,NYSDOH-NY12058,NJDEP-CT0		
71-55-6	1,1,1-Trichloroethane	ND		mg/kg dry	0.0024	0.0049	1	EPA 8260D	12/21/2025 16:12	12/22/2025 03:39	PRS
								Certifications:	CTDPH-PH-0840,NYSDOH-NY10854,NYSDOH-NY12058,NJDEP-CT0		
79-34-5	1,1,2,2-Tetrachloroethane	ND		mg/kg dry	0.0024	0.0049	1	EPA 8260D	12/21/2025 16:12	12/22/2025 03:39	PRS
								Certifications:	CTDPH-PH-0840,NYSDOH-NY10854,NYSDOH-NY12058,NJDEP-CT0		
76-13-1	1,1,2-Trichloro-1,2,2-trifluoroethane (Freon 113)	ND		mg/kg dry	0.0024	0.0049	1	EPA 8260D	12/21/2025 16:12	12/22/2025 03:39	PRS
								Certifications:	CTDPH-PH-0840,NYSDOH-NY10854,NYSDOH-NY12058,NJDEP-CT0		
79-00-5	1,1,2-Trichloroethane	ND		mg/kg dry	0.0024	0.0049	1	EPA 8260D	12/21/2025 16:12	12/22/2025 03:39	PRS
								Certifications:	CTDPH-PH-0840,NYSDOH-NY10854,NYSDOH-NY12058,NJDEP-CT0		
75-34-3	1,1-Dichloroethane	ND		mg/kg dry	0.0024	0.0049	1	EPA 8260D	12/21/2025 16:12	12/22/2025 03:39	PRS
								Certifications:	CTDPH-PH-0840,NYSDOH-NY10854,NYSDOH-NY12058,NJDEP-CT0		
75-35-4	1,1-Dichloroethylene	ND	CAL-E, CCVE	mg/kg dry	0.0024	0.0049	1	EPA 8260D	12/21/2025 16:12	12/22/2025 03:39	PRS
								Certifications:	CTDPH-PH-0840,NYSDOH-NY10854,NYSDOH-NY12058,NJDEP-CT0		
87-61-6	1,2,3-Trichlorobenzene	ND		mg/kg dry	0.0024	0.0049	1	EPA 8260D	12/21/2025 16:12	12/22/2025 03:39	PRS
								Certifications:	NYSDOH-NY10854,NYSDOH-NY12058,NJDEP-CT005,PADEP-68-04		
96-18-4	1,2,3-Trichloropropane	ND		mg/kg dry	0.0024	0.0049	1	EPA 8260D	12/21/2025 16:12	12/22/2025 03:39	PRS
								Certifications:	NYSDOH-NY10854,NYSDOH-NY12058,NJDEP-CT005,PADEP-68-04		
120-82-1	1,2,4-Trichlorobenzene	ND	QL-02	mg/kg dry	0.0024	0.0049	1	EPA 8260D	12/21/2025 16:12	12/22/2025 03:39	PRS
								Certifications:	NYSDOH-NY10854,NYSDOH-NY12058,NJDEP-CT005,PADEP-68-04		
95-63-6	1,2,4-Trimethylbenzene	ND	QL-02	mg/kg dry	0.0024	0.0049	1	EPA 8260D	12/21/2025 16:12	12/22/2025 03:39	PRS
								Certifications:	CTDPH-PH-0840,NYSDOH-NY10854,NYSDOH-NY12058,NJDEP-CT0		
96-12-8	1,2-Dibromo-3-chloropropane	ND		mg/kg dry	0.0024	0.0049	1	EPA 8260D	12/21/2025 16:12	12/22/2025 03:39	PRS
								Certifications:	CTDPH-PH-0840,NYSDOH-NY10854,NYSDOH-NY12058,NJDEP-CT0		
106-93-4	1,2-Dibromoethane	ND		mg/kg dry	0.0024	0.0049	1	EPA 8260D	12/21/2025 16:12	12/22/2025 03:39	PRS
								Certifications:	CTDPH-PH-0840,NYSDOH-NY10854,NYSDOH-NY12058,NJDEP-CT0		
95-50-1	1,2-Dichlorobenzene	ND	QL-02	mg/kg dry	0.0024	0.0049	1	EPA 8260D	12/21/2025 16:12	12/22/2025 03:39	PRS
								Certifications:	CTDPH-PH-0840,NYSDOH-NY10854,NYSDOH-NY12058,NJDEP-CT0		
107-06-2	1,2-Dichloroethane	ND		mg/kg dry	0.0024	0.0049	1	EPA 8260D	12/21/2025 16:12	12/22/2025 03:39	PRS
								Certifications:	CTDPH-PH-0840,NYSDOH-NY10854,NYSDOH-NY12058,NJDEP-CT0		
78-87-5	1,2-Dichloropropane	ND		mg/kg dry	0.0024	0.0049	1	EPA 8260D	12/21/2025 16:12	12/22/2025 03:39	PRS
								Certifications:	CTDPH-PH-0840,NYSDOH-NY10854,NYSDOH-NY12058,NJDEP-CT0		
108-67-8	1,3,5-Trimethylbenzene	ND		mg/kg dry	0.0024	0.0049	1	EPA 8260D	12/21/2025 16:12	12/22/2025 03:39	PRS
								Certifications:	CTDPH-PH-0840,NYSDOH-NY10854,NYSDOH-NY12058,NJDEP-CT0		
541-73-1	1,3-Dichlorobenzene	ND	QL-02	mg/kg dry	0.0024	0.0049	1	EPA 8260D	12/21/2025 16:12	12/22/2025 03:39	PRS
								Certifications:	CTDPH-PH-0840,NYSDOH-NY10854,NYSDOH-NY12058,NJDEP-CT0		
106-46-7	1,4-Dichlorobenzene	ND	QL-02	mg/kg dry	0.0024	0.0049	1	EPA 8260D	12/21/2025 16:12	12/22/2025 03:39	PRS
								Certifications:	CTDPH-PH-0840,NYSDOH-NY10854,NYSDOH-NY12058,NJDEP-CT0		
78-93-3	2-Butanone	ND		mg/kg dry	0.0024	0.0049	1	EPA 8260D	12/21/2025 16:12	12/22/2025 03:39	PRS
								Certifications:	CTDPH-PH-0840,NYSDOH-NY10854,NYSDOH-NY12058,NJDEP-CT0		
591-78-6	2-Hexanone	ND		mg/kg dry	0.0024	0.0049	1	EPA 8260D	12/21/2025 16:12	12/22/2025 03:39	PRS
								Certifications:	CTDPH-PH-0840,NYSDOH-NY10854,NYSDOH-NY12058,NJDEP-CT0		

Sample Information

Client Sample ID: 25SB-1 (14-16) **York Sample ID:** 25L1023-08

York Project (SDG) No.	Client Project ID	Matrix	Collection Date/Time	Date Received
25L1023	25030016 2425 Atlantic Brooklyn 10034	Soil	December 16, 2025 1:50 pm	12/17/2025

Volatile Organics, 8260 - Comprehensive

Log-in Notes:

Sample Notes:

Sample Prepared by Method: EPA 5035A

CAS No.	Parameter	Result	Flag	Units	Reported to LOD/MDL	LOQ	Dilution	Reference Method	Date/Time Prepared	Date/Time Analyzed	Analyst
108-10-1	4-Methyl-2-pentanone	ND		mg/kg dry	0.0024	0.0049	1	EPA 8260D	12/21/2025 16:12	12/22/2025 03:39	PRS
								Certifications:	CTDPH-PH-0840,NYSDOH-NY10854,NYSDOH-NY12058,NJDEP-CT0		
67-64-1	Acetone	ND		mg/kg dry	0.0049	0.0098	1	EPA 8260D	12/21/2025 16:12	12/22/2025 03:39	PRS
								Certifications:	CTDPH-PH-0840,NYSDOH-NY10854,NYSDOH-NY12058,NJDEP-CT0		
107-02-8	Acrolein	ND	CCVE	mg/kg dry	0.0049	0.0098	1	EPA 8260D	12/21/2025 16:12	12/22/2025 03:39	PRS
								Certifications:	CTDPH-PH-0840,NYSDOH-NY10854,NYSDOH-NY12058,NJDEP-CT0		
107-13-1	Acrylonitrile	ND		mg/kg dry	0.0024	0.0049	1	EPA 8260D	12/21/2025 16:12	12/22/2025 03:39	PRS
								Certifications:	CTDPH-PH-0840,NYSDOH-NY10854,NYSDOH-NY12058,NJDEP-CT0		
71-43-2	Benzene	ND		mg/kg dry	0.0024	0.0049	1	EPA 8260D	12/21/2025 16:12	12/22/2025 03:39	PRS
								Certifications:	CTDPH-PH-0840,NYSDOH-NY10854,NYSDOH-NY12058,NJDEP-CT0		
74-97-5	Bromochloromethane	ND		mg/kg dry	0.0024	0.0049	1	EPA 8260D	12/21/2025 16:12	12/22/2025 03:39	PRS
								Certifications:	NYSDOH-NY10854,NYSDOH-NY12058,NJDEP-CT005,PADEP-68-04		
75-27-4	Bromodichloromethane	ND		mg/kg dry	0.0024	0.0049	1	EPA 8260D	12/21/2025 16:12	12/22/2025 03:39	PRS
								Certifications:	CTDPH-PH-0840,NYSDOH-NY10854,NYSDOH-NY12058,NJDEP-CT0		
75-25-2	Bromoform	ND		mg/kg dry	0.0024	0.0049	1	EPA 8260D	12/21/2025 16:12	12/22/2025 03:39	PRS
								Certifications:	CTDPH-PH-0840,NYSDOH-NY10854,NYSDOH-NY12058,NJDEP-CT0		
74-83-9	Bromomethane	ND		mg/kg dry	0.0024	0.0049	1	EPA 8260D	12/21/2025 16:12	12/22/2025 03:39	PRS
								Certifications:	CTDPH-PH-0840,NYSDOH-NY10854,NYSDOH-NY12058,NJDEP-CT0		
75-15-0	Carbon disulfide	ND		mg/kg dry	0.0024	0.0049	1	EPA 8260D	12/21/2025 16:12	12/22/2025 03:39	PRS
								Certifications:	CTDPH-PH-0840,NYSDOH-NY10854,NYSDOH-NY12058,NJDEP-CT0		
56-23-5	Carbon tetrachloride	ND		mg/kg dry	0.0024	0.0049	1	EPA 8260D	12/21/2025 16:12	12/22/2025 03:39	PRS
								Certifications:	CTDPH-PH-0840,NYSDOH-NY10854,NYSDOH-NY12058,NJDEP-CT0		
108-90-7	Chlorobenzene	ND		mg/kg dry	0.0024	0.0049	1	EPA 8260D	12/21/2025 16:12	12/22/2025 03:39	PRS
								Certifications:	CTDPH-PH-0840,NYSDOH-NY10854,NYSDOH-NY12058,NJDEP-CT0		
75-00-3	Chloroethane	ND		mg/kg dry	0.0024	0.0049	1	EPA 8260D	12/21/2025 16:12	12/22/2025 03:39	PRS
								Certifications:	CTDPH-PH-0840,NYSDOH-NY10854,NYSDOH-NY12058,NJDEP-CT0		
67-66-3	Chloroform	ND		mg/kg dry	0.0024	0.0049	1	EPA 8260D	12/21/2025 16:12	12/22/2025 03:39	PRS
								Certifications:	CTDPH-PH-0840,NYSDOH-NY10854,NYSDOH-NY12058,NJDEP-CT0		
74-87-3	Chloromethane	ND		mg/kg dry	0.0024	0.0049	1	EPA 8260D	12/21/2025 16:12	12/22/2025 03:39	PRS
								Certifications:	CTDPH-PH-0840,NYSDOH-NY10854,NYSDOH-NY12058,NJDEP-CT0		
156-59-2	cis-1,2-Dichloroethylene	ND		mg/kg dry	0.0024	0.0049	1	EPA 8260D	12/21/2025 16:12	12/22/2025 03:39	PRS
								Certifications:	CTDPH-PH-0840,NYSDOH-NY10854,NYSDOH-NY12058,NJDEP-CT0		
10061-01-5	cis-1,3-Dichloropropylene	ND		mg/kg dry	0.0024	0.0049	1	EPA 8260D	12/21/2025 16:12	12/22/2025 03:39	PRS
								Certifications:	CTDPH-PH-0840,NYSDOH-NY10854,NYSDOH-NY12058,NJDEP-CT0		
110-82-7	Cyclohexane	ND		mg/kg dry	0.0024	0.0049	1	EPA 8260D	12/21/2025 16:12	12/22/2025 03:39	PRS
								Certifications:	NYSDOH-NY10854,NYSDOH-NY12058,NJDEP-CT005,PADEP-68-04		
124-48-1	Dibromochloromethane	ND		mg/kg dry	0.0024	0.0049	1	EPA 8260D	12/21/2025 16:12	12/22/2025 03:39	PRS
								Certifications:	NYSDOH-NY10854,NYSDOH-NY12058,NJDEP-CT005,PADEP-68-04		
74-95-3	Dibromomethane	ND		mg/kg dry	0.0024	0.0049	1	EPA 8260D	12/21/2025 16:12	12/22/2025 03:39	PRS
								Certifications:	NYSDOH-NY10854,NYSDOH-NY12058,NJDEP-CT005,PADEP-68-04		
75-71-8	Dichlorodifluoromethane	ND	CAL-E	mg/kg dry	0.0024	0.0049	1	EPA 8260D	12/21/2025 16:12	12/22/2025 03:39	PRS
								Certifications:	NYSDOH-NY10854,NYSDOH-NY12058,NJDEP-CT005,PADEP-68-04		
100-41-4	Ethyl Benzene	ND		mg/kg dry	0.0024	0.0049	1	EPA 8260D	12/21/2025 16:12	12/22/2025 03:39	PRS
								Certifications:	CTDPH-PH-0840,NYSDOH-NY10854,NYSDOH-NY12058,NJDEP-CT0		

Sample Information

Client Sample ID: 25SB-1 (14-16) **York Sample ID:** 25L1023-08

York Project (SDG) No.	Client Project ID	Matrix	Collection Date/Time	Date Received
25L1023	25030016 2425 Atlantic Brooklyn 10034	Soil	December 16, 2025 1:50 pm	12/17/2025

Volatile Organics, 8260 - Comprehensive

Log-in Notes:

Sample Notes:

Sample Prepared by Method: EPA 5035A

CAS No.	Parameter	Result	Flag	Units	Reported to LOD/MDL	LOQ	Dilution	Reference Method	Date/Time Prepared	Date/Time Analyzed	Analyst
87-68-3	Hexachlorobutadiene	ND	QL-02	mg/kg dry	0.0024	0.0049	1	EPA 8260D	12/21/2025 16:12	12/22/2025 03:39	PRS
								Certifications:	NYSDOH-NY10854,NYSDOH-NY12058,NJDEP-CT005,PADEP-68-04		
98-82-8	Isopropylbenzene	ND		mg/kg dry	0.0024	0.0049	1	EPA 8260D	12/21/2025 16:12	12/22/2025 03:39	PRS
								Certifications:	CTDPH-PH-0840,NYSDOH-NY10854,NYSDOH-NY12058,NJDEP-CT0		
79-20-9	Methyl acetate	ND		mg/kg dry	0.0024	0.0049	1	EPA 8260D	12/21/2025 16:12	12/22/2025 03:39	PRS
								Certifications:	NYSDOH-NY10854,NYSDOH-NY12058,NJDEP-CT005,PADEP-68-04		
1634-04-4	Methyl tert-butyl ether (MTBE)	ND	CCVE	mg/kg dry	0.0024	0.0049	1	EPA 8260D	12/21/2025 16:12	12/22/2025 03:39	PRS
								Certifications:	CTDPH-PH-0840,NYSDOH-NY10854,NYSDOH-NY12058,NJDEP-CT0		
108-87-2	Methylcyclohexane	ND		mg/kg dry	0.0024	0.0049	1	EPA 8260D	12/21/2025 16:12	12/22/2025 03:39	PRS
								Certifications:	NYSDOH-NY10854,NYSDOH-NY12058,NJDEP-CT005,PADEP-68-04		
75-09-2	* Methylene chloride	ND		mg/kg dry	0.0049	0.0098	1	EPA 8260D	12/21/2025 16:12	12/22/2025 03:39	PRS
								Certifications:	CTDPH-PH-0840		
104-51-8	n-Butylbenzene	ND		mg/kg dry	0.0024	0.0049	1	EPA 8260D	12/21/2025 16:12	12/22/2025 03:39	PRS
								Certifications:	CTDPH-PH-0840,NYSDOH-NY10854,NYSDOH-NY12058,NJDEP-CT0		
103-65-1	n-Propylbenzene	ND		mg/kg dry	0.0024	0.0049	1	EPA 8260D	12/21/2025 16:12	12/22/2025 03:39	PRS
								Certifications:	CTDPH-PH-0840,NYSDOH-NY10854,NYSDOH-NY12058,NJDEP-CT0		
95-47-6	o-Xylene	ND		mg/kg dry	0.0024	0.0049	1	EPA 8260D	12/21/2025 16:12	12/22/2025 03:39	PRS
								Certifications:	CTDPH-PH-0840,NYSDOH-NY10854,NYSDOH-NY12058,PADEP-68-		
179601-23-1	p- & m- Xylenes	ND		mg/kg dry	0.0049	0.0098	1	EPA 8260D	12/21/2025 16:12	12/22/2025 03:39	PRS
								Certifications:	CTDPH-PH-0840,NYSDOH-NY10854,NYSDOH-NY12058,PADEP-68-		
99-87-6	p-Isopropyltoluene	ND		mg/kg dry	0.0024	0.0049	1	EPA 8260D	12/21/2025 16:12	12/22/2025 03:39	PRS
								Certifications:	CTDPH-PH-0840,NYSDOH-NY10854,NYSDOH-NY12058,NJDEP-CT0		
135-98-8	sec-Butylbenzene	ND		mg/kg dry	0.0024	0.0049	1	EPA 8260D	12/21/2025 16:12	12/22/2025 03:39	PRS
								Certifications:	CTDPH-PH-0840,NYSDOH-NY10854,NYSDOH-NY12058,NJDEP-CT0		
100-42-5	Styrene	ND	QL-02	mg/kg dry	0.0024	0.0049	1	EPA 8260D	12/21/2025 16:12	12/22/2025 03:39	PRS
								Certifications:	CTDPH-PH-0840,NYSDOH-NY10854,NYSDOH-NY12058,NJDEP-CT0		
75-65-0	tert-Butyl alcohol (TBA)	ND		mg/kg dry	0.012	0.024	1	EPA 8260D	12/21/2025 16:12	12/22/2025 03:39	PRS
								Certifications:	NYSDOH-NY10854,NYSDOH-NY12058,NJDEP-CT005,PADEP-68-04		
98-06-6	tert-Butylbenzene	ND		mg/kg dry	0.0024	0.0049	1	EPA 8260D	12/21/2025 16:12	12/22/2025 03:39	PRS
								Certifications:	CTDPH-PH-0840,NYSDOH-NY10854,NYSDOH-NY12058,NJDEP-CT0		
127-18-4	Tetrachloroethylene	ND	QL-02, ICVE	mg/kg dry	0.0024	0.0049	1	EPA 8260D	12/21/2025 16:12	12/22/2025 03:39	PRS
								Certifications:	CTDPH-PH-0840,NYSDOH-NY10854,NYSDOH-NY12058,NJDEP-CT0		
108-88-3	Toluene	ND		mg/kg dry	0.0024	0.0049	1	EPA 8260D	12/21/2025 16:12	12/22/2025 03:39	PRS
								Certifications:	CTDPH-PH-0840,NYSDOH-NY10854,NYSDOH-NY12058,NJDEP-CT0		
156-60-5	trans-1,2-Dichloroethylene	ND	CCVE	mg/kg dry	0.0024	0.0049	1	EPA 8260D	12/21/2025 16:12	12/22/2025 03:39	PRS
								Certifications:	CTDPH-PH-0840,NYSDOH-NY10854,NYSDOH-NY12058,NJDEP-CT0		
10061-02-6	trans-1,3-Dichloropropylene	ND		mg/kg dry	0.0024	0.0049	1	EPA 8260D	12/21/2025 16:12	12/22/2025 03:39	PRS
								Certifications:	CTDPH-PH-0840,NYSDOH-NY10854,NYSDOH-NY12058,NJDEP-CT0		
79-01-6	Trichloroethylene	ND		mg/kg dry	0.0024	0.0049	1	EPA 8260D	12/21/2025 16:12	12/22/2025 03:39	PRS
								Certifications:	CTDPH-PH-0840,NYSDOH-NY10854,NYSDOH-NY12058,NJDEP-CT0		
75-69-4	Trichlorofluoromethane	ND		mg/kg dry	0.0024	0.0049	1	EPA 8260D	12/21/2025 16:12	12/22/2025 03:39	PRS
								Certifications:	CTDPH-PH-0840,NYSDOH-NY10854,NYSDOH-NY12058,NJDEP-CT0		
75-01-4	Vinyl Chloride	ND		mg/kg dry	0.0024	0.0049	1	EPA 8260D	12/21/2025 16:12	12/22/2025 03:39	PRS
								Certifications:	CTDPH-PH-0840,NYSDOH-NY10854,NYSDOH-NY12058,NJDEP-CT0		

Sample Information

Client Sample ID: 25SB-1 (14-16) **York Sample ID:** 25L1023-08

York Project (SDG) No.	Client Project ID	Matrix	Collection Date/Time	Date Received
25L1023	25030016 2425 Atlantic Brooklyn 10034	Soil	December 16, 2025 1:50 pm	12/17/2025

Volatile Organics, 8260 - Comprehensive

Log-in Notes:

Sample Notes:

Sample Prepared by Method: EPA 5035A

CAS No.	Parameter	Result	Flag	Units	Reported to LOD/MDL	LOQ	Dilution	Reference Method	Date/Time Prepared	Date/Time Analyzed	Analyst
1330-20-7	Xylenes, Total	ND		mg/kg dry	0.0073	0.015	1	EPA 8260D	12/21/2025 16:12	12/22/2025 03:39	PRS
								Certifications:	CTDPH-PH-0840,NYSDOH-NY10854,NYSDOH-NY12058,NJDEP-CTC		

	Surrogate Recoveries	Result	Acceptance Range
17060-07-0	*Surrogate: SURR: 1,2-Dichloroethane-d4*	*107 %*	*77-125*
2037-26-5	*Surrogate: SURR: Toluene-d8*	*102 %*	*85-120*
460-00-4	*Surrogate: SURR: p-Bromofluorobenzene*	*117 %*	*76-130*

Total Solids

Log-in Notes:

Sample Notes:

Sample Prepared by Method: % Solids Prep

CAS No.	Parameter	Result	Flag	Units	Reported to LOQ	Dilution	Reference Method	Date/Time Prepared	Date/Time Analyzed	Analyst
solids	*** % Solids**	**96.8**		%	0.100	1	SM 2540G	12/18/2025 09:44	12/18/2025 14:45	CD
							Certifications:	CTDPH-PH-0840		

Sample Information

Client Sample ID: 25SB-5 (5-7)

York Sample ID: 25L1023-09

York Project (SDG) No.	Client Project ID	Matrix	Collection Date/Time	Date Received
25L1023	25030016 2425 Atlantic Brooklyn 10034	Soil	December 16, 2025 2:32 pm	12/17/2025

Volatile Organics, 8260 - Comprehensive

Log-in Notes:

Sample Notes:

Sample Prepared by Method: EPA 5035A

CAS No.	Parameter	Result	Flag	Units	Reported to LOD/MDL	LOQ	Dilution	Reference Method	Date/Time Prepared	Date/Time Analyzed	Analyst
630-20-6	1,1,1,2-Tetrachloroethane	ND		mg/kg dry	0.0034	0.0069	1	EPA 8260D	12/21/2025 16:12	12/22/2025 04:06	PRS
								Certifications:	CTDPH-PH-0840,NYSDOH-NY10854,NYSDOH-NY12058,NJDEP-CT0		
71-55-6	1,1,1-Trichloroethane	ND		mg/kg dry	0.0034	0.0069	1	EPA 8260D	12/21/2025 16:12	12/22/2025 04:06	PRS
								Certifications:	CTDPH-PH-0840,NYSDOH-NY10854,NYSDOH-NY12058,NJDEP-CT0		
79-34-5	1,1,2,2-Tetrachloroethane	ND		mg/kg dry	0.0034	0.0069	1	EPA 8260D	12/21/2025 16:12	12/22/2025 04:06	PRS
								Certifications:	CTDPH-PH-0840,NYSDOH-NY10854,NYSDOH-NY12058,NJDEP-CT0		
76-13-1	1,1,2-Trichloro-1,2,2-trifluoroethane (Freon 113)	ND		mg/kg dry	0.0034	0.0069	1	EPA 8260D	12/21/2025 16:12	12/22/2025 04:06	PRS
								Certifications:	CTDPH-PH-0840,NYSDOH-NY10854,NYSDOH-NY12058,NJDEP-CT0		
79-00-5	1,1,2-Trichloroethane	ND		mg/kg dry	0.0034	0.0069	1	EPA 8260D	12/21/2025 16:12	12/22/2025 04:06	PRS
								Certifications:	CTDPH-PH-0840,NYSDOH-NY10854,NYSDOH-NY12058,NJDEP-CT0		
75-34-3	1,1-Dichloroethane	ND		mg/kg dry	0.0034	0.0069	1	EPA 8260D	12/21/2025 16:12	12/22/2025 04:06	PRS
								Certifications:	CTDPH-PH-0840,NYSDOH-NY10854,NYSDOH-NY12058,NJDEP-CT0		
75-35-4	1,1-Dichloroethylene	ND	CAL-E, CCVE	mg/kg dry	0.0034	0.0069	1	EPA 8260D	12/21/2025 16:12	12/22/2025 04:06	PRS
								Certifications:	CTDPH-PH-0840,NYSDOH-NY10854,NYSDOH-NY12058,NJDEP-CT0		
87-61-6	1,2,3-Trichlorobenzene	ND		mg/kg dry	0.0034	0.0069	1	EPA 8260D	12/21/2025 16:12	12/22/2025 04:06	PRS
								Certifications:	NYSDOH-NY10854,NYSDOH-NY12058,NJDEP-CT005,PADEP-68-04		
96-18-4	1,2,3-Trichloropropane	ND		mg/kg dry	0.0034	0.0069	1	EPA 8260D	12/21/2025 16:12	12/22/2025 04:06	PRS
								Certifications:	NYSDOH-NY10854,NYSDOH-NY12058,NJDEP-CT005,PADEP-68-04		
120-82-1	1,2,4-Trichlorobenzene	ND	QL-02	mg/kg dry	0.0034	0.0069	1	EPA 8260D	12/21/2025 16:12	12/22/2025 04:06	PRS
								Certifications:	NYSDOH-NY10854,NYSDOH-NY12058,NJDEP-CT005,PADEP-68-04		
95-63-6	1,2,4-Trimethylbenzene	ND	QL-02	mg/kg dry	0.0034	0.0069	1	EPA 8260D	12/21/2025 16:12	12/22/2025 04:06	PRS
								Certifications:	CTDPH-PH-0840,NYSDOH-NY10854,NYSDOH-NY12058,NJDEP-CT0		
96-12-8	1,2-Dibromo-3-chloropropane	ND		mg/kg dry	0.0034	0.0069	1	EPA 8260D	12/21/2025 16:12	12/22/2025 04:06	PRS
								Certifications:	CTDPH-PH-0840,NYSDOH-NY10854,NYSDOH-NY12058,NJDEP-CT0		
106-93-4	1,2-Dibromoethane	ND		mg/kg dry	0.0034	0.0069	1	EPA 8260D	12/21/2025 16:12	12/22/2025 04:06	PRS
								Certifications:	CTDPH-PH-0840,NYSDOH-NY10854,NYSDOH-NY12058,NJDEP-CT0		
95-50-1	1,2-Dichlorobenzene	ND	QL-02	mg/kg dry	0.0034	0.0069	1	EPA 8260D	12/21/2025 16:12	12/22/2025 04:06	PRS
								Certifications:	CTDPH-PH-0840,NYSDOH-NY10854,NYSDOH-NY12058,NJDEP-CT0		
107-06-2	1,2-Dichloroethane	ND		mg/kg dry	0.0034	0.0069	1	EPA 8260D	12/21/2025 16:12	12/22/2025 04:06	PRS
								Certifications:	CTDPH-PH-0840,NYSDOH-NY10854,NYSDOH-NY12058,NJDEP-CT0		
78-87-5	1,2-Dichloropropane	ND		mg/kg dry	0.0034	0.0069	1	EPA 8260D	12/21/2025 16:12	12/22/2025 04:06	PRS
								Certifications:	CTDPH-PH-0840,NYSDOH-NY10854,NYSDOH-NY12058,NJDEP-CT0		
108-67-8	1,3,5-Trimethylbenzene	ND		mg/kg dry	0.0034	0.0069	1	EPA 8260D	12/21/2025 16:12	12/22/2025 04:06	PRS
								Certifications:	CTDPH-PH-0840,NYSDOH-NY10854,NYSDOH-NY12058,NJDEP-CT0		
541-73-1	1,3-Dichlorobenzene	ND	QL-02	mg/kg dry	0.0034	0.0069	1	EPA 8260D	12/21/2025 16:12	12/22/2025 04:06	PRS
								Certifications:	CTDPH-PH-0840,NYSDOH-NY10854,NYSDOH-NY12058,NJDEP-CT0		
106-46-7	1,4-Dichlorobenzene	ND	QL-02	mg/kg dry	0.0034	0.0069	1	EPA 8260D	12/21/2025 16:12	12/22/2025 04:06	PRS
								Certifications:	CTDPH-PH-0840,NYSDOH-NY10854,NYSDOH-NY12058,NJDEP-CT0		
78-93-3	2-Butanone	ND		mg/kg dry	0.0034	0.0069	1	EPA 8260D	12/21/2025 16:12	12/22/2025 04:06	PRS
								Certifications:	CTDPH-PH-0840,NYSDOH-NY10854,NYSDOH-NY12058,NJDEP-CT0		
591-78-6	2-Hexanone	ND		mg/kg dry	0.0034	0.0069	1	EPA 8260D	12/21/2025 16:12	12/22/2025 04:06	PRS
								Certifications:	CTDPH-PH-0840,NYSDOH-NY10854,NYSDOH-NY12058,NJDEP-CT0		

Sample Information

Client Sample ID: 25SB-5 (5-7) **York Sample ID:** 25L1023-09

York Project (SDG) No.	Client Project ID	Matrix	Collection Date/Time	Date Received
25L1023	25030016 2425 Atlantic Brooklyn 10034	Soil	December 16, 2025 2:32 pm	12/17/2025

Volatile Organics, 8260 - Comprehensive

Log-in Notes:

Sample Notes:

Sample Prepared by Method: EPA 5035A

CAS No.	Parameter	Result	Flag	Units	Reported to LOD/MDL	LOQ	Dilution	Reference Method	Date/Time Prepared	Date/Time Analyzed	Analyst
108-10-1	4-Methyl-2-pentanone	ND		mg/kg dry	0.0034	0.0069	1	EPA 8260D	12/21/2025 16:12	12/22/2025 04:06	PRS
								Certifications:	CTDPH-PH-0840,NYSDOH-NY10854,NYSDOH-NY12058,NJDEP-CT0		
67-64-1	Acetone	ND		mg/kg dry	0.0069	0.014	1	EPA 8260D	12/21/2025 16:12	12/22/2025 04:06	PRS
								Certifications:	CTDPH-PH-0840,NYSDOH-NY10854,NYSDOH-NY12058,NJDEP-CT0		
107-02-8	Acrolein	ND	CCVE	mg/kg dry	0.0069	0.014	1	EPA 8260D	12/21/2025 16:12	12/22/2025 04:06	PRS
								Certifications:	CTDPH-PH-0840,NYSDOH-NY10854,NYSDOH-NY12058,NJDEP-CT0		
107-13-1	Acrylonitrile	ND		mg/kg dry	0.0034	0.0069	1	EPA 8260D	12/21/2025 16:12	12/22/2025 04:06	PRS
								Certifications:	CTDPH-PH-0840,NYSDOH-NY10854,NYSDOH-NY12058,NJDEP-CT0		
71-43-2	Benzene	ND		mg/kg dry	0.0034	0.0069	1	EPA 8260D	12/21/2025 16:12	12/22/2025 04:06	PRS
								Certifications:	CTDPH-PH-0840,NYSDOH-NY10854,NYSDOH-NY12058,NJDEP-CT0		
74-97-5	Bromochloromethane	ND		mg/kg dry	0.0034	0.0069	1	EPA 8260D	12/21/2025 16:12	12/22/2025 04:06	PRS
								Certifications:	NYSDOH-NY10854,NYSDOH-NY12058,NJDEP-CT005,PADEP-68-04		
75-27-4	Bromodichloromethane	ND		mg/kg dry	0.0034	0.0069	1	EPA 8260D	12/21/2025 16:12	12/22/2025 04:06	PRS
								Certifications:	CTDPH-PH-0840,NYSDOH-NY10854,NYSDOH-NY12058,NJDEP-CT0		
75-25-2	Bromoform	ND		mg/kg dry	0.0034	0.0069	1	EPA 8260D	12/21/2025 16:12	12/22/2025 04:06	PRS
								Certifications:	CTDPH-PH-0840,NYSDOH-NY10854,NYSDOH-NY12058,NJDEP-CT0		
74-83-9	Bromomethane	ND		mg/kg dry	0.0034	0.0069	1	EPA 8260D	12/21/2025 16:12	12/22/2025 04:06	PRS
								Certifications:	CTDPH-PH-0840,NYSDOH-NY10854,NYSDOH-NY12058,NJDEP-CT0		
75-15-0	Carbon disulfide	ND		mg/kg dry	0.0034	0.0069	1	EPA 8260D	12/21/2025 16:12	12/22/2025 04:06	PRS
								Certifications:	CTDPH-PH-0840,NYSDOH-NY10854,NYSDOH-NY12058,NJDEP-CT0		
56-23-5	Carbon tetrachloride	ND		mg/kg dry	0.0034	0.0069	1	EPA 8260D	12/21/2025 16:12	12/22/2025 04:06	PRS
								Certifications:	CTDPH-PH-0840,NYSDOH-NY10854,NYSDOH-NY12058,NJDEP-CT0		
108-90-7	Chlorobenzene	ND		mg/kg dry	0.0034	0.0069	1	EPA 8260D	12/21/2025 16:12	12/22/2025 04:06	PRS
								Certifications:	CTDPH-PH-0840,NYSDOH-NY10854,NYSDOH-NY12058,NJDEP-CT0		
75-00-3	Chloroethane	ND		mg/kg dry	0.0034	0.0069	1	EPA 8260D	12/21/2025 16:12	12/22/2025 04:06	PRS
								Certifications:	CTDPH-PH-0840,NYSDOH-NY10854,NYSDOH-NY12058,NJDEP-CT0		
67-66-3	Chloroform	ND		mg/kg dry	0.0034	0.0069	1	EPA 8260D	12/21/2025 16:12	12/22/2025 04:06	PRS
								Certifications:	CTDPH-PH-0840,NYSDOH-NY10854,NYSDOH-NY12058,NJDEP-CT0		
74-87-3	Chloromethane	ND		mg/kg dry	0.0034	0.0069	1	EPA 8260D	12/21/2025 16:12	12/22/2025 04:06	PRS
								Certifications:	CTDPH-PH-0840,NYSDOH-NY10854,NYSDOH-NY12058,NJDEP-CT0		
156-59-2	cis-1,2-Dichloroethylene	ND		mg/kg dry	0.0034	0.0069	1	EPA 8260D	12/21/2025 16:12	12/22/2025 04:06	PRS
								Certifications:	CTDPH-PH-0840,NYSDOH-NY10854,NYSDOH-NY12058,NJDEP-CT0		
10061-01-5	cis-1,3-Dichloropropylene	ND		mg/kg dry	0.0034	0.0069	1	EPA 8260D	12/21/2025 16:12	12/22/2025 04:06	PRS
								Certifications:	CTDPH-PH-0840,NYSDOH-NY10854,NYSDOH-NY12058,NJDEP-CT0		
110-82-7	Cyclohexane	ND		mg/kg dry	0.0034	0.0069	1	EPA 8260D	12/21/2025 16:12	12/22/2025 04:06	PRS
								Certifications:	NYSDOH-NY10854,NYSDOH-NY12058,NJDEP-CT005,PADEP-68-04		
124-48-1	Dibromochloromethane	ND		mg/kg dry	0.0034	0.0069	1	EPA 8260D	12/21/2025 16:12	12/22/2025 04:06	PRS
								Certifications:	NYSDOH-NY10854,NYSDOH-NY12058,NJDEP-CT005,PADEP-68-04		
74-95-3	Dibromomethane	ND		mg/kg dry	0.0034	0.0069	1	EPA 8260D	12/21/2025 16:12	12/22/2025 04:06	PRS
								Certifications:	NYSDOH-NY10854,NYSDOH-NY12058,NJDEP-CT005,PADEP-68-04		
75-71-8	Dichlorodifluoromethane	ND	CAL-E	mg/kg dry	0.0034	0.0069	1	EPA 8260D	12/21/2025 16:12	12/22/2025 04:06	PRS
								Certifications:	NYSDOH-NY10854,NYSDOH-NY12058,NJDEP-CT005,PADEP-68-04		
100-41-4	Ethyl Benzene	ND		mg/kg dry	0.0034	0.0069	1	EPA 8260D	12/21/2025 16:12	12/22/2025 04:06	PRS
								Certifications:	CTDPH-PH-0840,NYSDOH-NY10854,NYSDOH-NY12058,NJDEP-CT0		

Sample Information

Client Sample ID: 25SB-5 (5-7) **York Sample ID:** 25L1023-09

York Project (SDG) No.	Client Project ID	Matrix	Collection Date/Time	Date Received
25L1023	25030016 2425 Atlantic Brooklyn 10034	Soil	December 16, 2025 2:32 pm	12/17/2025

Volatile Organics, 8260 - Comprehensive

Log-in Notes:

Sample Notes:

Sample Prepared by Method: EPA 5035A

CAS No.	Parameter	Result	Flag	Units	Reported to LOD/MDL	LOQ	Dilution	Reference Method	Date/Time Prepared	Date/Time Analyzed	Analyst
87-68-3	Hexachlorobutadiene	ND	QL-02	mg/kg dry	0.0034	0.0069	1	EPA 8260D	12/21/2025 16:12	12/22/2025 04:06	PRS
								Certifications:	NYSDOH-NY10854,NYSDOH-NY12058,NJDEP-CT005,PADEP-68-04		
98-82-8	Isopropylbenzene	ND		mg/kg dry	0.0034	0.0069	1	EPA 8260D	12/21/2025 16:12	12/22/2025 04:06	PRS
								Certifications:	CTDPH-PH-0840,NYSDOH-NY10854,NYSDOH-NY12058,NJDEP-CT0		
79-20-9	Methyl acetate	ND		mg/kg dry	0.0034	0.0069	1	EPA 8260D	12/21/2025 16:12	12/22/2025 04:06	PRS
								Certifications:	NYSDOH-NY10854,NYSDOH-NY12058,NJDEP-CT005,PADEP-68-04		
1634-04-4	Methyl tert-butyl ether (MTBE)	ND	CCVE	mg/kg dry	0.0034	0.0069	1	EPA 8260D	12/21/2025 16:12	12/22/2025 04:06	PRS
								Certifications:	CTDPH-PH-0840,NYSDOH-NY10854,NYSDOH-NY12058,NJDEP-CT0		
108-87-2	Methylcyclohexane	ND		mg/kg dry	0.0034	0.0069	1	EPA 8260D	12/21/2025 16:12	12/22/2025 04:06	PRS
								Certifications:	NYSDOH-NY10854,NYSDOH-NY12058,NJDEP-CT005,PADEP-68-04		
75-09-2	* Methylene chloride	ND		mg/kg dry	0.0069	0.014	1	EPA 8260D	12/21/2025 16:12	12/22/2025 04:06	PRS
								Certifications:	CTDPH-PH-0840		
104-51-8	n-Butylbenzene	ND		mg/kg dry	0.0034	0.0069	1	EPA 8260D	12/21/2025 16:12	12/22/2025 04:06	PRS
								Certifications:	CTDPH-PH-0840,NYSDOH-NY10854,NYSDOH-NY12058,NJDEP-CT0		
103-65-1	n-Propylbenzene	ND		mg/kg dry	0.0034	0.0069	1	EPA 8260D	12/21/2025 16:12	12/22/2025 04:06	PRS
								Certifications:	CTDPH-PH-0840,NYSDOH-NY10854,NYSDOH-NY12058,NJDEP-CT0		
95-47-6	o-Xylene	ND		mg/kg dry	0.0034	0.0069	1	EPA 8260D	12/21/2025 16:12	12/22/2025 04:06	PRS
								Certifications:	CTDPH-PH-0840,NYSDOH-NY10854,NYSDOH-NY12058,PADEP-68-		
179601-23-1	p- & m- Xylenes	ND		mg/kg dry	0.0069	0.014	1	EPA 8260D	12/21/2025 16:12	12/22/2025 04:06	PRS
								Certifications:	CTDPH-PH-0840,NYSDOH-NY10854,NYSDOH-NY12058,PADEP-68-		
99-87-6	p-Isopropyltoluene	ND		mg/kg dry	0.0034	0.0069	1	EPA 8260D	12/21/2025 16:12	12/22/2025 04:06	PRS
								Certifications:	CTDPH-PH-0840,NYSDOH-NY10854,NYSDOH-NY12058,NJDEP-CT0		
135-98-8	sec-Butylbenzene	ND		mg/kg dry	0.0034	0.0069	1	EPA 8260D	12/21/2025 16:12	12/22/2025 04:06	PRS
								Certifications:	CTDPH-PH-0840,NYSDOH-NY10854,NYSDOH-NY12058,NJDEP-CT0		
100-42-5	Styrene	ND	QL-02	mg/kg dry	0.0034	0.0069	1	EPA 8260D	12/21/2025 16:12	12/22/2025 04:06	PRS
								Certifications:	CTDPH-PH-0840,NYSDOH-NY10854,NYSDOH-NY12058,NJDEP-CT0		
75-65-0	tert-Butyl alcohol (TBA)	ND		mg/kg dry	0.017	0.034	1	EPA 8260D	12/21/2025 16:12	12/22/2025 04:06	PRS
								Certifications:	NYSDOH-NY10854,NYSDOH-NY12058,NJDEP-CT005,PADEP-68-04		
98-06-6	tert-Butylbenzene	ND		mg/kg dry	0.0034	0.0069	1	EPA 8260D	12/21/2025 16:12	12/22/2025 04:06	PRS
								Certifications:	CTDPH-PH-0840,NYSDOH-NY10854,NYSDOH-NY12058,NJDEP-CT0		
127-18-4	Tetrachloroethylene	ND	QL-02, ICVE	mg/kg dry	0.0034	0.0069	1	EPA 8260D	12/21/2025 16:12	12/22/2025 04:06	PRS
								Certifications:	CTDPH-PH-0840,NYSDOH-NY10854,NYSDOH-NY12058,NJDEP-CT0		
108-88-3	Toluene	ND		mg/kg dry	0.0034	0.0069	1	EPA 8260D	12/21/2025 16:12	12/22/2025 04:06	PRS
								Certifications:	CTDPH-PH-0840,NYSDOH-NY10854,NYSDOH-NY12058,NJDEP-CT0		
156-60-5	trans-1,2-Dichloroethylene	ND	CCVE	mg/kg dry	0.0034	0.0069	1	EPA 8260D	12/21/2025 16:12	12/22/2025 04:06	PRS
								Certifications:	CTDPH-PH-0840,NYSDOH-NY10854,NYSDOH-NY12058,NJDEP-CT0		
10061-02-6	trans-1,3-Dichloropropylene	ND		mg/kg dry	0.0034	0.0069	1	EPA 8260D	12/21/2025 16:12	12/22/2025 04:06	PRS
								Certifications:	CTDPH-PH-0840,NYSDOH-NY10854,NYSDOH-NY12058,NJDEP-CT0		
79-01-6	Trichloroethylene	ND		mg/kg dry	0.0034	0.0069	1	EPA 8260D	12/21/2025 16:12	12/22/2025 04:06	PRS
								Certifications:	CTDPH-PH-0840,NYSDOH-NY10854,NYSDOH-NY12058,NJDEP-CT0		
75-69-4	Trichlorofluoromethane	ND		mg/kg dry	0.0034	0.0069	1	EPA 8260D	12/21/2025 16:12	12/22/2025 04:06	PRS
								Certifications:	CTDPH-PH-0840,NYSDOH-NY10854,NYSDOH-NY12058,NJDEP-CT0		
75-01-4	Vinyl Chloride	ND		mg/kg dry	0.0034	0.0069	1	EPA 8260D	12/21/2025 16:12	12/22/2025 04:06	PRS
								Certifications:	CTDPH-PH-0840,NYSDOH-NY10854,NYSDOH-NY12058,NJDEP-CT0		

Sample Information

Client Sample ID: 25SB-5 (5-7) **York Sample ID:** 25L1023-09

York Project (SDG) No.	Client Project ID	Matrix	Collection Date/Time	Date Received
25L1023	25030016 2425 Atlantic Brooklyn 10034	Soil	December 16, 2025 2:32 pm	12/17/2025

Volatile Organics, 8260 - Comprehensive

Log-in Notes:

Sample Notes:

Sample Prepared by Method: EPA 5035A

CAS No.	Parameter	Result	Flag	Units	Reported to LOD/MDL	LOQ	Dilution	Reference Method	Date/Time Prepared	Date/Time Analyzed	Analyst
1330-20-7	Xylenes, Total	ND		mg/kg dry	0.010	0.021	1	EPA 8260D	12/21/2025 16:12	12/22/2025 04:06	PRS
								Certifications:	CTDPH-PH-0840,NYSDOH-NY10854,NYSDOH-NY12058,NJDEP-CTC		

	Surrogate Recoveries	Result	Acceptance Range
17060-07-0	*Surrogate: SURR: 1,2-Dichloroethane-d4*	*106 %*	*77-125*
2037-26-5	*Surrogate: SURR: Toluene-d8*	*103 %*	*85-120*
460-00-4	*Surrogate: SURR: p-Bromofluorobenzene*	*107 %*	*76-130*

Total Solids

Log-in Notes:

Sample Notes:

Sample Prepared by Method: % Solids Prep

CAS No.	Parameter	Result	Flag	Units	Reported to LOQ	Dilution	Reference Method	Date/Time Prepared	Date/Time Analyzed	Analyst
solids	*** % Solids**	**92.9**		%	0.100	1	SM 2540G	12/18/2025 09:44	12/18/2025 14:45	CD
							Certifications:	CTDPH-PH-0840		

Sample Information

Client Sample ID: 25SB-5 (9-11)

York Sample ID: 25L1023-11

York Project (SDG) No.	Client Project ID	Matrix	Collection Date/Time	Date Received
25L1023	25030016 2425 Atlantic Brooklyn 10034	Soil	December 16, 2025 2:36 pm	12/17/2025

Volatile Organics, 8260 - Comprehensive

Log-in Notes:

Sample Notes:

Sample Prepared by Method: EPA 5035A

CAS No.	Parameter	Result	Flag	Units	Reported to LOD/MDL	LOQ	Dilution	Reference Method	Date/Time Prepared	Date/Time Analyzed	Analyst
630-20-6	1,1,1,2-Tetrachloroethane	ND		mg/kg dry	0.0030	0.0060	1	EPA 8260D	12/21/2025 16:12	12/22/2025 04:33	PRS
								Certifications:	CTDPH-PH-0840,NYSDOH-NY10854,NYSDOH-NY12058,NJDEP-CT0		
71-55-6	1,1,1-Trichloroethane	ND		mg/kg dry	0.0030	0.0060	1	EPA 8260D	12/21/2025 16:12	12/22/2025 04:33	PRS
								Certifications:	CTDPH-PH-0840,NYSDOH-NY10854,NYSDOH-NY12058,NJDEP-CT0		
79-34-5	1,1,2,2-Tetrachloroethane	ND		mg/kg dry	0.0030	0.0060	1	EPA 8260D	12/21/2025 16:12	12/22/2025 04:33	PRS
								Certifications:	CTDPH-PH-0840,NYSDOH-NY10854,NYSDOH-NY12058,NJDEP-CT0		
76-13-1	1,1,2-Trichloro-1,2,2-trifluoroethane (Freon 113)	ND		mg/kg dry	0.0030	0.0060	1	EPA 8260D	12/21/2025 16:12	12/22/2025 04:33	PRS
								Certifications:	CTDPH-PH-0840,NYSDOH-NY10854,NYSDOH-NY12058,NJDEP-CT0		
79-00-5	1,1,2-Trichloroethane	ND		mg/kg dry	0.0030	0.0060	1	EPA 8260D	12/21/2025 16:12	12/22/2025 04:33	PRS
								Certifications:	CTDPH-PH-0840,NYSDOH-NY10854,NYSDOH-NY12058,NJDEP-CT0		
75-34-3	1,1-Dichloroethane	ND		mg/kg dry	0.0030	0.0060	1	EPA 8260D	12/21/2025 16:12	12/22/2025 04:33	PRS
								Certifications:	CTDPH-PH-0840,NYSDOH-NY10854,NYSDOH-NY12058,NJDEP-CT0		
75-35-4	1,1-Dichloroethylene	ND	CAL-E, CCVE	mg/kg dry	0.0030	0.0060	1	EPA 8260D	12/21/2025 16:12	12/22/2025 04:33	PRS
								Certifications:	CTDPH-PH-0840,NYSDOH-NY10854,NYSDOH-NY12058,NJDEP-CT0		
87-61-6	1,2,3-Trichlorobenzene	ND		mg/kg dry	0.0030	0.0060	1	EPA 8260D	12/21/2025 16:12	12/22/2025 04:33	PRS
								Certifications:	NYSDOH-NY10854,NYSDOH-NY12058,NJDEP-CT005,PADEP-68-04		
96-18-4	1,2,3-Trichloropropane	ND		mg/kg dry	0.0030	0.0060	1	EPA 8260D	12/21/2025 16:12	12/22/2025 04:33	PRS
								Certifications:	NYSDOH-NY10854,NYSDOH-NY12058,NJDEP-CT005,PADEP-68-04		
120-82-1	1,2,4-Trichlorobenzene	ND	QL-02	mg/kg dry	0.0030	0.0060	1	EPA 8260D	12/21/2025 16:12	12/22/2025 04:33	PRS
								Certifications:	NYSDOH-NY10854,NYSDOH-NY12058,NJDEP-CT005,PADEP-68-04		
95-63-6	1,2,4-Trimethylbenzene	ND	QL-02	mg/kg dry	0.0030	0.0060	1	EPA 8260D	12/21/2025 16:12	12/22/2025 04:33	PRS
								Certifications:	CTDPH-PH-0840,NYSDOH-NY10854,NYSDOH-NY12058,NJDEP-CT0		
96-12-8	1,2-Dibromo-3-chloropropane	ND		mg/kg dry	0.0030	0.0060	1	EPA 8260D	12/21/2025 16:12	12/22/2025 04:33	PRS
								Certifications:	CTDPH-PH-0840,NYSDOH-NY10854,NYSDOH-NY12058,NJDEP-CT0		
106-93-4	1,2-Dibromoethane	ND		mg/kg dry	0.0030	0.0060	1	EPA 8260D	12/21/2025 16:12	12/22/2025 04:33	PRS
								Certifications:	CTDPH-PH-0840,NYSDOH-NY10854,NYSDOH-NY12058,NJDEP-CT0		
95-50-1	1,2-Dichlorobenzene	ND	QL-02	mg/kg dry	0.0030	0.0060	1	EPA 8260D	12/21/2025 16:12	12/22/2025 04:33	PRS
								Certifications:	CTDPH-PH-0840,NYSDOH-NY10854,NYSDOH-NY12058,NJDEP-CT0		
107-06-2	1,2-Dichloroethane	ND		mg/kg dry	0.0030	0.0060	1	EPA 8260D	12/21/2025 16:12	12/22/2025 04:33	PRS
								Certifications:	CTDPH-PH-0840,NYSDOH-NY10854,NYSDOH-NY12058,NJDEP-CT0		
78-87-5	1,2-Dichloropropane	ND		mg/kg dry	0.0030	0.0060	1	EPA 8260D	12/21/2025 16:12	12/22/2025 04:33	PRS
								Certifications:	CTDPH-PH-0840,NYSDOH-NY10854,NYSDOH-NY12058,NJDEP-CT0		
108-67-8	1,3,5-Trimethylbenzene	ND		mg/kg dry	0.0030	0.0060	1	EPA 8260D	12/21/2025 16:12	12/22/2025 04:33	PRS
								Certifications:	CTDPH-PH-0840,NYSDOH-NY10854,NYSDOH-NY12058,NJDEP-CT0		
541-73-1	1,3-Dichlorobenzene	ND	QL-02	mg/kg dry	0.0030	0.0060	1	EPA 8260D	12/21/2025 16:12	12/22/2025 04:33	PRS
								Certifications:	CTDPH-PH-0840,NYSDOH-NY10854,NYSDOH-NY12058,NJDEP-CT0		
106-46-7	1,4-Dichlorobenzene	ND	QL-02	mg/kg dry	0.0030	0.0060	1	EPA 8260D	12/21/2025 16:12	12/22/2025 04:33	PRS
								Certifications:	CTDPH-PH-0840,NYSDOH-NY10854,NYSDOH-NY12058,NJDEP-CT0		
78-93-3	2-Butanone	ND		mg/kg dry	0.0030	0.0060	1	EPA 8260D	12/21/2025 16:12	12/22/2025 04:33	PRS
								Certifications:	CTDPH-PH-0840,NYSDOH-NY10854,NYSDOH-NY12058,NJDEP-CT0		
591-78-6	2-Hexanone	ND		mg/kg dry	0.0030	0.0060	1	EPA 8260D	12/21/2025 16:12	12/22/2025 04:33	PRS
								Certifications:	CTDPH-PH-0840,NYSDOH-NY10854,NYSDOH-NY12058,NJDEP-CT0		

Sample Information

Client Sample ID: 25SB-5 (9-11)

York Sample ID: 25L1023-11

York Project (SDG) No.	Client Project ID	Matrix	Collection Date/Time	Date Received
25L1023	25030016 2425 Atlantic Brooklyn 10034	Soil	December 16, 2025 2:36 pm	12/17/2025

Volatile Organics, 8260 - Comprehensive

Log-in Notes:

Sample Notes:

Sample Prepared by Method: EPA 5035A

CAS No.	Parameter	Result	Flag	Units	Reported to LOD/MDL	LOQ	Dilution	Reference Method	Date/Time Prepared	Date/Time Analyzed	Analyst
108-10-1	4-Methyl-2-pentanone	ND		mg/kg dry	0.0030	0.0060	1	EPA 8260D	12/21/2025 16:12	12/22/2025 04:33	PRS
								Certifications:	CTDPH-PH-0840,NYSDOH-NY10854,NYSDOH-NY12058,NJDEP-CT0		
67-64-1	**Acetone**	**0.0072**	J	mg/kg dry	0.0060	0.012	1	EPA 8260D	12/21/2025 16:12	12/22/2025 04:33	PRS
								Certifications:	CTDPH-PH-0840,NYSDOH-NY10854,NYSDOH-NY12058,NJDEP-CT0		
107-02-8	Acrolein	ND	CCVE	mg/kg dry	0.0060	0.012	1	EPA 8260D	12/21/2025 16:12	12/22/2025 04:33	PRS
								Certifications:	CTDPH-PH-0840,NYSDOH-NY10854,NYSDOH-NY12058,NJDEP-CT0		
107-13-1	Acrylonitrile	ND		mg/kg dry	0.0030	0.0060	1	EPA 8260D	12/21/2025 16:12	12/22/2025 04:33	PRS
								Certifications:	CTDPH-PH-0840,NYSDOH-NY10854,NYSDOH-NY12058,NJDEP-CT0		
71-43-2	Benzene	ND		mg/kg dry	0.0030	0.0060	1	EPA 8260D	12/21/2025 16:12	12/22/2025 04:33	PRS
								Certifications:	CTDPH-PH-0840,NYSDOH-NY10854,NYSDOH-NY12058,NJDEP-CT0		
74-97-5	Bromochloromethane	ND		mg/kg dry	0.0030	0.0060	1	EPA 8260D	12/21/2025 16:12	12/22/2025 04:33	PRS
								Certifications:	NYSDOH-NY10854,NYSDOH-NY12058,NJDEP-CT005,PADEP-68-04		
75-27-4	Bromodichloromethane	ND		mg/kg dry	0.0030	0.0060	1	EPA 8260D	12/21/2025 16:12	12/22/2025 04:33	PRS
								Certifications:	CTDPH-PH-0840,NYSDOH-NY10854,NYSDOH-NY12058,NJDEP-CT0		
75-25-2	Bromoform	ND		mg/kg dry	0.0030	0.0060	1	EPA 8260D	12/21/2025 16:12	12/22/2025 04:33	PRS
								Certifications:	CTDPH-PH-0840,NYSDOH-NY10854,NYSDOH-NY12058,NJDEP-CT0		
74-83-9	Bromomethane	ND		mg/kg dry	0.0030	0.0060	1	EPA 8260D	12/21/2025 16:12	12/22/2025 04:33	PRS
								Certifications:	CTDPH-PH-0840,NYSDOH-NY10854,NYSDOH-NY12058,NJDEP-CT0		
75-15-0	Carbon disulfide	ND		mg/kg dry	0.0030	0.0060	1	EPA 8260D	12/21/2025 16:12	12/22/2025 04:33	PRS
								Certifications:	CTDPH-PH-0840,NYSDOH-NY10854,NYSDOH-NY12058,NJDEP-CT0		
56-23-5	Carbon tetrachloride	ND		mg/kg dry	0.0030	0.0060	1	EPA 8260D	12/21/2025 16:12	12/22/2025 04:33	PRS
								Certifications:	CTDPH-PH-0840,NYSDOH-NY10854,NYSDOH-NY12058,NJDEP-CT0		
108-90-7	Chlorobenzene	ND		mg/kg dry	0.0030	0.0060	1	EPA 8260D	12/21/2025 16:12	12/22/2025 04:33	PRS
								Certifications:	CTDPH-PH-0840,NYSDOH-NY10854,NYSDOH-NY12058,NJDEP-CT0		
75-00-3	Chloroethane	ND		mg/kg dry	0.0030	0.0060	1	EPA 8260D	12/21/2025 16:12	12/22/2025 04:33	PRS
								Certifications:	CTDPH-PH-0840,NYSDOH-NY10854,NYSDOH-NY12058,NJDEP-CT0		
67-66-3	Chloroform	ND		mg/kg dry	0.0030	0.0060	1	EPA 8260D	12/21/2025 16:12	12/22/2025 04:33	PRS
								Certifications:	CTDPH-PH-0840,NYSDOH-NY10854,NYSDOH-NY12058,NJDEP-CT0		
74-87-3	Chloromethane	ND		mg/kg dry	0.0030	0.0060	1	EPA 8260D	12/21/2025 16:12	12/22/2025 04:33	PRS
								Certifications:	CTDPH-PH-0840,NYSDOH-NY10854,NYSDOH-NY12058,NJDEP-CT0		
156-59-2	cis-1,2-Dichloroethylene	ND		mg/kg dry	0.0030	0.0060	1	EPA 8260D	12/21/2025 16:12	12/22/2025 04:33	PRS
								Certifications:	CTDPH-PH-0840,NYSDOH-NY10854,NYSDOH-NY12058,NJDEP-CT0		
10061-01-5	cis-1,3-Dichloropropylene	ND		mg/kg dry	0.0030	0.0060	1	EPA 8260D	12/21/2025 16:12	12/22/2025 04:33	PRS
								Certifications:	CTDPH-PH-0840,NYSDOH-NY10854,NYSDOH-NY12058,NJDEP-CT0		
110-82-7	Cyclohexane	ND		mg/kg dry	0.0030	0.0060	1	EPA 8260D	12/21/2025 16:12	12/22/2025 04:33	PRS
								Certifications:	NYSDOH-NY10854,NYSDOH-NY12058,NJDEP-CT005,PADEP-68-04		
124-48-1	Dibromochloromethane	ND		mg/kg dry	0.0030	0.0060	1	EPA 8260D	12/21/2025 16:12	12/22/2025 04:33	PRS
								Certifications:	NYSDOH-NY10854,NYSDOH-NY12058,NJDEP-CT005,PADEP-68-04		
74-95-3	Dibromomethane	ND		mg/kg dry	0.0030	0.0060	1	EPA 8260D	12/21/2025 16:12	12/22/2025 04:33	PRS
								Certifications:	NYSDOH-NY10854,NYSDOH-NY12058,NJDEP-CT005,PADEP-68-04		
75-71-8	Dichlorodifluoromethane	ND	CAL-E	mg/kg dry	0.0030	0.0060	1	EPA 8260D	12/21/2025 16:12	12/22/2025 04:33	PRS
								Certifications:	NYSDOH-NY10854,NYSDOH-NY12058,NJDEP-CT005,PADEP-68-04		
100-41-4	Ethyl Benzene	ND		mg/kg dry	0.0030	0.0060	1	EPA 8260D	12/21/2025 16:12	12/22/2025 04:33	PRS
								Certifications:	CTDPH-PH-0840,NYSDOH-NY10854,NYSDOH-NY12058,NJDEP-CT0		

Sample Information

Client Sample ID: 25SB-5 (9-11)

York Sample ID: 25L1023-11

York Project (SDG) No.	Client Project ID	Matrix	Collection Date/Time	Date Received
25L1023	25030016 2425 Atlantic Brooklyn 10034	Soil	December 16, 2025 2:36 pm	12/17/2025

Volatile Organics, 8260 - Comprehensive

Log-in Notes:

Sample Notes:

Sample Prepared by Method: EPA 5035A

CAS No.	Parameter	Result	Flag	Units	Reported to LOD/MDL	LOQ	Dilution	Reference Method	Date/Time Prepared	Date/Time Analyzed	Analyst
87-68-3	Hexachlorobutadiene	ND	QL-02	mg/kg dry	0.0030	0.0060	1	EPA 8260D	12/21/2025 16:12	12/22/2025 04:33	PRS
								Certifications:	NYSDOH-NY10854,NYSDOH-NY12058,NJDEP-CT005,PADEP-68-04		
98-82-8	Isopropylbenzene	ND		mg/kg dry	0.0030	0.0060	1	EPA 8260D	12/21/2025 16:12	12/22/2025 04:33	PRS
								Certifications:	CTDPH-PH-0840,NYSDOH-NY10854,NYSDOH-NY12058,NJDEP-CT0		
79-20-9	Methyl acetate	ND		mg/kg dry	0.0030	0.0060	1	EPA 8260D	12/21/2025 16:12	12/22/2025 04:33	PRS
								Certifications:	NYSDOH-NY10854,NYSDOH-NY12058,NJDEP-CT005,PADEP-68-04		
1634-04-4	Methyl tert-butyl ether (MTBE)	ND	CCVE	mg/kg dry	0.0030	0.0060	1	EPA 8260D	12/21/2025 16:12	12/22/2025 04:33	PRS
								Certifications:	CTDPH-PH-0840,NYSDOH-NY10854,NYSDOH-NY12058,NJDEP-CT0		
108-87-2	Methylcyclohexane	ND		mg/kg dry	0.0030	0.0060	1	EPA 8260D	12/21/2025 16:12	12/22/2025 04:33	PRS
								Certifications:	NYSDOH-NY10854,NYSDOH-NY12058,NJDEP-CT005,PADEP-68-04		
75-09-2	* Methylene chloride	ND		mg/kg dry	0.0060	0.012	1	EPA 8260D	12/21/2025 16:12	12/22/2025 04:33	PRS
								Certifications:	CTDPH-PH-0840		
104-51-8	n-Butylbenzene	ND		mg/kg dry	0.0030	0.0060	1	EPA 8260D	12/21/2025 16:12	12/22/2025 04:33	PRS
								Certifications:	CTDPH-PH-0840,NYSDOH-NY10854,NYSDOH-NY12058,NJDEP-CT0		
103-65-1	n-Propylbenzene	ND		mg/kg dry	0.0030	0.0060	1	EPA 8260D	12/21/2025 16:12	12/22/2025 04:33	PRS
								Certifications:	CTDPH-PH-0840,NYSDOH-NY10854,NYSDOH-NY12058,NJDEP-CT0		
95-47-6	o-Xylene	ND		mg/kg dry	0.0030	0.0060	1	EPA 8260D	12/21/2025 16:12	12/22/2025 04:33	PRS
								Certifications:	CTDPH-PH-0840,NYSDOH-NY10854,NYSDOH-NY12058,PADEP-68-		
179601-23-1	p- & m- Xylenes	ND		mg/kg dry	0.0060	0.012	1	EPA 8260D	12/21/2025 16:12	12/22/2025 04:33	PRS
								Certifications:	CTDPH-PH-0840,NYSDOH-NY10854,NYSDOH-NY12058,PADEP-68-		
99-87-6	p-Isopropyltoluene	ND		mg/kg dry	0.0030	0.0060	1	EPA 8260D	12/21/2025 16:12	12/22/2025 04:33	PRS
								Certifications:	CTDPH-PH-0840,NYSDOH-NY10854,NYSDOH-NY12058,NJDEP-CT0		
135-98-8	sec-Butylbenzene	ND		mg/kg dry	0.0030	0.0060	1	EPA 8260D	12/21/2025 16:12	12/22/2025 04:33	PRS
								Certifications:	CTDPH-PH-0840,NYSDOH-NY10854,NYSDOH-NY12058,NJDEP-CT0		
100-42-5	Styrene	ND	QL-02	mg/kg dry	0.0030	0.0060	1	EPA 8260D	12/21/2025 16:12	12/22/2025 04:33	PRS
								Certifications:	CTDPH-PH-0840,NYSDOH-NY10854,NYSDOH-NY12058,NJDEP-CT0		
75-65-0	tert-Butyl alcohol (TBA)	ND		mg/kg dry	0.015	0.030	1	EPA 8260D	12/21/2025 16:12	12/22/2025 04:33	PRS
								Certifications:	NYSDOH-NY10854,NYSDOH-NY12058,NJDEP-CT005,PADEP-68-04		
98-06-6	tert-Butylbenzene	ND		mg/kg dry	0.0030	0.0060	1	EPA 8260D	12/21/2025 16:12	12/22/2025 04:33	PRS
								Certifications:	CTDPH-PH-0840,NYSDOH-NY10854,NYSDOH-NY12058,NJDEP-CT0		
127-18-4	Tetrachloroethylene	ND	QL-02, ICVE	mg/kg dry	0.0030	0.0060	1	EPA 8260D	12/21/2025 16:12	12/22/2025 04:33	PRS
								Certifications:	CTDPH-PH-0840,NYSDOH-NY10854,NYSDOH-NY12058,NJDEP-CT0		
108-88-3	Toluene	ND		mg/kg dry	0.0030	0.0060	1	EPA 8260D	12/21/2025 16:12	12/22/2025 04:33	PRS
								Certifications:	CTDPH-PH-0840,NYSDOH-NY10854,NYSDOH-NY12058,NJDEP-CT0		
156-60-5	trans-1,2-Dichloroethylene	ND	CCVE	mg/kg dry	0.0030	0.0060	1	EPA 8260D	12/21/2025 16:12	12/22/2025 04:33	PRS
								Certifications:	CTDPH-PH-0840,NYSDOH-NY10854,NYSDOH-NY12058,NJDEP-CT0		
10061-02-6	trans-1,3-Dichloropropylene	ND		mg/kg dry	0.0030	0.0060	1	EPA 8260D	12/21/2025 16:12	12/22/2025 04:33	PRS
								Certifications:	CTDPH-PH-0840,NYSDOH-NY10854,NYSDOH-NY12058,NJDEP-CT0		
79-01-6	Trichloroethylene	ND		mg/kg dry	0.0030	0.0060	1	EPA 8260D	12/21/2025 16:12	12/22/2025 04:33	PRS
								Certifications:	CTDPH-PH-0840,NYSDOH-NY10854,NYSDOH-NY12058,NJDEP-CT0		
75-69-4	Trichlorofluoromethane	ND		mg/kg dry	0.0030	0.0060	1	EPA 8260D	12/21/2025 16:12	12/22/2025 04:33	PRS
								Certifications:	CTDPH-PH-0840,NYSDOH-NY10854,NYSDOH-NY12058,NJDEP-CT0		
75-01-4	Vinyl Chloride	ND		mg/kg dry	0.0030	0.0060	1	EPA 8260D	12/21/2025 16:12	12/22/2025 04:33	PRS
								Certifications:	CTDPH-PH-0840,NYSDOH-NY10854,NYSDOH-NY12058,NJDEP-CT0		

Sample Information

Client Sample ID: 25SB-5 (9-11)

York Sample ID: 25L1023-11

York Project (SDG) No.	Client Project ID	Matrix	Collection Date/Time	Date Received
25L1023	25030016 2425 Atlantic Brooklyn 10034	Soil	December 16, 2025 2:36 pm	12/17/2025

Volatile Organics, 8260 - Comprehensive

Log-in Notes:

Sample Notes:

Sample Prepared by Method: EPA 5035A

CAS No.	Parameter	Result	Flag	Units	Reported to LOD/MDL	LOQ	Dilution	Reference Method	Date/Time Prepared	Date/Time Analyzed	Analyst
1330-20-7	Xylenes, Total	ND		mg/kg dry	0.0090	0.018	1	EPA 8260D	12/21/2025 16:12	12/22/2025 04:33	PRS
								Certifications:	CTDPH-PH-0840,NYSDOH-NY10854,NYSDOH-NY12058,NJDEP-CTC		

	Surrogate Recoveries	Result	Acceptance Range
17060-07-0	*Surrogate: SURR: 1,2-Dichloroethane-d4*	*106 %*	*77-125*
2037-26-5	*Surrogate: SURR: Toluene-d8*	*102 %*	*85-120*
460-00-4	*Surrogate: SURR: p-Bromofluorobenzene*	*105 %*	*76-130*

Total Solids

Log-in Notes:

Sample Notes:

Sample Prepared by Method: % Solids Prep

CAS No.	Parameter	Result	Flag	Units	Reported to LOQ	Dilution	Reference Method	Date/Time Prepared	Date/Time Analyzed	Analyst
solids	*** % Solids**	**98.1**		%	0.100	1	SM 2540G	12/18/2025 09:44	12/18/2025 14:45	CD
							Certifications:	CTDPH-PH-0840		

Sample Information

Client Sample ID: 25SB-5 (13-15) **York Sample ID:** 25L1023-13

York Project (SDG) No.	Client Project ID	Matrix	Collection Date/Time	Date Received
25L1023	25030016 2425 Atlantic Brooklyn 10034	Soil	December 16, 2025 2:40 pm	12/17/2025

Volatile Organics, 8260 - Comprehensive

Log-in Notes:

Sample Notes:

Sample Prepared by Method: EPA 5035A

CAS No.	Parameter	Result	Flag	Units	Reported to LOD/MDL	LOQ	Dilution	Reference Method	Date/Time Prepared	Date/Time Analyzed	Analyst
630-20-6	1,1,1,2-Tetrachloroethane	ND		mg/kg dry	0.0022	0.0043	1	EPA 8260D	12/21/2025 16:12	12/22/2025 05:00	PRS
								Certifications:	CTDPH-PH-0840,NYSDOH-NY10854,NYSDOH-NY12058,NJDEP-CT0		
71-55-6	1,1,1-Trichloroethane	ND		mg/kg dry	0.0022	0.0043	1	EPA 8260D	12/21/2025 16:12	12/22/2025 05:00	PRS
								Certifications:	CTDPH-PH-0840,NYSDOH-NY10854,NYSDOH-NY12058,NJDEP-CT0		
79-34-5	1,1,2,2-Tetrachloroethane	ND		mg/kg dry	0.0022	0.0043	1	EPA 8260D	12/21/2025 16:12	12/22/2025 05:00	PRS
								Certifications:	CTDPH-PH-0840,NYSDOH-NY10854,NYSDOH-NY12058,NJDEP-CT0		
76-13-1	1,1,2-Trichloro-1,2,2-trifluoroethane (Freon 113)	ND		mg/kg dry	0.0022	0.0043	1	EPA 8260D	12/21/2025 16:12	12/22/2025 05:00	PRS
								Certifications:	CTDPH-PH-0840,NYSDOH-NY10854,NYSDOH-NY12058,NJDEP-CT0		
79-00-5	1,1,2-Trichloroethane	ND		mg/kg dry	0.0022	0.0043	1	EPA 8260D	12/21/2025 16:12	12/22/2025 05:00	PRS
								Certifications:	CTDPH-PH-0840,NYSDOH-NY10854,NYSDOH-NY12058,NJDEP-CT0		
75-34-3	1,1-Dichloroethane	ND		mg/kg dry	0.0022	0.0043	1	EPA 8260D	12/21/2025 16:12	12/22/2025 05:00	PRS
								Certifications:	CTDPH-PH-0840,NYSDOH-NY10854,NYSDOH-NY12058,NJDEP-CT0		
75-35-4	1,1-Dichloroethylene	ND	CAL-E, CCVE	mg/kg dry	0.0022	0.0043	1	EPA 8260D	12/21/2025 16:12	12/22/2025 05:00	PRS
								Certifications:	CTDPH-PH-0840,NYSDOH-NY10854,NYSDOH-NY12058,NJDEP-CT0		
87-61-6	1,2,3-Trichlorobenzene	ND		mg/kg dry	0.0022	0.0043	1	EPA 8260D	12/21/2025 16:12	12/22/2025 05:00	PRS
								Certifications:	NYSDOH-NY10854,NYSDOH-NY12058,NJDEP-CT005,PADEP-68-04		
96-18-4	1,2,3-Trichloropropane	ND		mg/kg dry	0.0022	0.0043	1	EPA 8260D	12/21/2025 16:12	12/22/2025 05:00	PRS
								Certifications:	NYSDOH-NY10854,NYSDOH-NY12058,NJDEP-CT005,PADEP-68-04		
120-82-1	1,2,4-Trichlorobenzene	ND	QL-02	mg/kg dry	0.0022	0.0043	1	EPA 8260D	12/21/2025 16:12	12/22/2025 05:00	PRS
								Certifications:	NYSDOH-NY10854,NYSDOH-NY12058,NJDEP-CT005,PADEP-68-04		
95-63-6	1,2,4-Trimethylbenzene	ND	QL-02	mg/kg dry	0.0022	0.0043	1	EPA 8260D	12/21/2025 16:12	12/22/2025 05:00	PRS
								Certifications:	CTDPH-PH-0840,NYSDOH-NY10854,NYSDOH-NY12058,NJDEP-CT0		
96-12-8	1,2-Dibromo-3-chloropropane	ND		mg/kg dry	0.0022	0.0043	1	EPA 8260D	12/21/2025 16:12	12/22/2025 05:00	PRS
								Certifications:	CTDPH-PH-0840,NYSDOH-NY10854,NYSDOH-NY12058,NJDEP-CT0		
106-93-4	1,2-Dibromoethane	ND		mg/kg dry	0.0022	0.0043	1	EPA 8260D	12/21/2025 16:12	12/22/2025 05:00	PRS
								Certifications:	CTDPH-PH-0840,NYSDOH-NY10854,NYSDOH-NY12058,NJDEP-CT0		
95-50-1	1,2-Dichlorobenzene	ND	QL-02	mg/kg dry	0.0022	0.0043	1	EPA 8260D	12/21/2025 16:12	12/22/2025 05:00	PRS
								Certifications:	CTDPH-PH-0840,NYSDOH-NY10854,NYSDOH-NY12058,NJDEP-CT0		
107-06-2	1,2-Dichloroethane	ND		mg/kg dry	0.0022	0.0043	1	EPA 8260D	12/21/2025 16:12	12/22/2025 05:00	PRS
								Certifications:	CTDPH-PH-0840,NYSDOH-NY10854,NYSDOH-NY12058,NJDEP-CT0		
78-87-5	1,2-Dichloropropane	ND		mg/kg dry	0.0022	0.0043	1	EPA 8260D	12/21/2025 16:12	12/22/2025 05:00	PRS
								Certifications:	CTDPH-PH-0840,NYSDOH-NY10854,NYSDOH-NY12058,NJDEP-CT0		
108-67-8	1,3,5-Trimethylbenzene	ND		mg/kg dry	0.0022	0.0043	1	EPA 8260D	12/21/2025 16:12	12/22/2025 05:00	PRS
								Certifications:	CTDPH-PH-0840,NYSDOH-NY10854,NYSDOH-NY12058,NJDEP-CT0		
541-73-1	1,3-Dichlorobenzene	ND	QL-02	mg/kg dry	0.0022	0.0043	1	EPA 8260D	12/21/2025 16:12	12/22/2025 05:00	PRS
								Certifications:	CTDPH-PH-0840,NYSDOH-NY10854,NYSDOH-NY12058,NJDEP-CT0		
106-46-7	1,4-Dichlorobenzene	ND	QL-02	mg/kg dry	0.0022	0.0043	1	EPA 8260D	12/21/2025 16:12	12/22/2025 05:00	PRS
								Certifications:	CTDPH-PH-0840,NYSDOH-NY10854,NYSDOH-NY12058,NJDEP-CT0		
78-93-3	2-Butanone	ND		mg/kg dry	0.0022	0.0043	1	EPA 8260D	12/21/2025 16:12	12/22/2025 05:00	PRS
								Certifications:	CTDPH-PH-0840,NYSDOH-NY10854,NYSDOH-NY12058,NJDEP-CT0		
591-78-6	2-Hexanone	ND		mg/kg dry	0.0022	0.0043	1	EPA 8260D	12/21/2025 16:12	12/22/2025 05:00	PRS
								Certifications:	CTDPH-PH-0840,NYSDOH-NY10854,NYSDOH-NY12058,NJDEP-CT0		

Sample Information

Client Sample ID: 25SB-5 (13-15)

York Sample ID: 25L1023-13

York Project (SDG) No.	Client Project ID	Matrix	Collection Date/Time	Date Received
25L1023	25030016 2425 Atlantic Brooklyn 10034	Soil	December 16, 2025 2:40 pm	12/17/2025

Volatile Organics, 8260 - Comprehensive

Log-in Notes:

Sample Notes:

Sample Prepared by Method: EPA 5035A

CAS No.	Parameter	Result	Flag	Units	Reported to LOD/MDL	LOQ	Dilution	Reference Method	Date/Time Prepared	Date/Time Analyzed	Analyst
108-10-1	4-Methyl-2-pentanone	ND		mg/kg dry	0.0022	0.0043	1	EPA 8260D	12/21/2025 16:12	12/22/2025 05:00	PRS
								Certifications:	CTDPH-PH-0840,NYSDOH-NY10854,NYSDOH-NY12058,NJDEP-CT0		
67-64-1	**Acetone**	**0.0091**		mg/kg dry	0.0043	0.0086	1	EPA 8260D	12/21/2025 16:12	12/22/2025 05:00	PRS
								Certifications:	CTDPH-PH-0840,NYSDOH-NY10854,NYSDOH-NY12058,NJDEP-CT0		
107-02-8	Acrolein	ND	CCVE	mg/kg dry	0.0043	0.0086	1	EPA 8260D	12/21/2025 16:12	12/22/2025 05:00	PRS
								Certifications:	CTDPH-PH-0840,NYSDOH-NY10854,NYSDOH-NY12058,NJDEP-CT0		
107-13-1	Acrylonitrile	ND		mg/kg dry	0.0022	0.0043	1	EPA 8260D	12/21/2025 16:12	12/22/2025 05:00	PRS
								Certifications:	CTDPH-PH-0840,NYSDOH-NY10854,NYSDOH-NY12058,NJDEP-CT0		
71-43-2	Benzene	ND		mg/kg dry	0.0022	0.0043	1	EPA 8260D	12/21/2025 16:12	12/22/2025 05:00	PRS
								Certifications:	CTDPH-PH-0840,NYSDOH-NY10854,NYSDOH-NY12058,NJDEP-CT0		
74-97-5	Bromochloromethane	ND		mg/kg dry	0.0022	0.0043	1	EPA 8260D	12/21/2025 16:12	12/22/2025 05:00	PRS
								Certifications:	NYSDOH-NY10854,NYSDOH-NY12058,NJDEP-CT005,PADEP-68-04		
75-27-4	Bromodichloromethane	ND		mg/kg dry	0.0022	0.0043	1	EPA 8260D	12/21/2025 16:12	12/22/2025 05:00	PRS
								Certifications:	CTDPH-PH-0840,NYSDOH-NY10854,NYSDOH-NY12058,NJDEP-CT0		
75-25-2	Bromoform	ND		mg/kg dry	0.0022	0.0043	1	EPA 8260D	12/21/2025 16:12	12/22/2025 05:00	PRS
								Certifications:	CTDPH-PH-0840,NYSDOH-NY10854,NYSDOH-NY12058,NJDEP-CT0		
74-83-9	Bromomethane	ND		mg/kg dry	0.0022	0.0043	1	EPA 8260D	12/21/2025 16:12	12/22/2025 05:00	PRS
								Certifications:	CTDPH-PH-0840,NYSDOH-NY10854,NYSDOH-NY12058,NJDEP-CT0		
75-15-0	Carbon disulfide	ND		mg/kg dry	0.0022	0.0043	1	EPA 8260D	12/21/2025 16:12	12/22/2025 05:00	PRS
								Certifications:	CTDPH-PH-0840,NYSDOH-NY10854,NYSDOH-NY12058,NJDEP-CT0		
56-23-5	Carbon tetrachloride	ND		mg/kg dry	0.0022	0.0043	1	EPA 8260D	12/21/2025 16:12	12/22/2025 05:00	PRS
								Certifications:	CTDPH-PH-0840,NYSDOH-NY10854,NYSDOH-NY12058,NJDEP-CT0		
108-90-7	Chlorobenzene	ND		mg/kg dry	0.0022	0.0043	1	EPA 8260D	12/21/2025 16:12	12/22/2025 05:00	PRS
								Certifications:	CTDPH-PH-0840,NYSDOH-NY10854,NYSDOH-NY12058,NJDEP-CT0		
75-00-3	Chloroethane	ND		mg/kg dry	0.0022	0.0043	1	EPA 8260D	12/21/2025 16:12	12/22/2025 05:00	PRS
								Certifications:	CTDPH-PH-0840,NYSDOH-NY10854,NYSDOH-NY12058,NJDEP-CT0		
67-66-3	Chloroform	ND		mg/kg dry	0.0022	0.0043	1	EPA 8260D	12/21/2025 16:12	12/22/2025 05:00	PRS
								Certifications:	CTDPH-PH-0840,NYSDOH-NY10854,NYSDOH-NY12058,NJDEP-CT0		
74-87-3	Chloromethane	ND		mg/kg dry	0.0022	0.0043	1	EPA 8260D	12/21/2025 16:12	12/22/2025 05:00	PRS
								Certifications:	CTDPH-PH-0840,NYSDOH-NY10854,NYSDOH-NY12058,NJDEP-CT0		
156-59-2	cis-1,2-Dichloroethylene	ND		mg/kg dry	0.0022	0.0043	1	EPA 8260D	12/21/2025 16:12	12/22/2025 05:00	PRS
								Certifications:	CTDPH-PH-0840,NYSDOH-NY10854,NYSDOH-NY12058,NJDEP-CT0		
10061-01-5	cis-1,3-Dichloropropylene	ND		mg/kg dry	0.0022	0.0043	1	EPA 8260D	12/21/2025 16:12	12/22/2025 05:00	PRS
								Certifications:	CTDPH-PH-0840,NYSDOH-NY10854,NYSDOH-NY12058,NJDEP-CT0		
110-82-7	Cyclohexane	ND		mg/kg dry	0.0022	0.0043	1	EPA 8260D	12/21/2025 16:12	12/22/2025 05:00	PRS
								Certifications:	NYSDOH-NY10854,NYSDOH-NY12058,NJDEP-CT005,PADEP-68-04		
124-48-1	Dibromochloromethane	ND		mg/kg dry	0.0022	0.0043	1	EPA 8260D	12/21/2025 16:12	12/22/2025 05:00	PRS
								Certifications:	NYSDOH-NY10854,NYSDOH-NY12058,NJDEP-CT005,PADEP-68-04		
74-95-3	Dibromomethane	ND		mg/kg dry	0.0022	0.0043	1	EPA 8260D	12/21/2025 16:12	12/22/2025 05:00	PRS
								Certifications:	NYSDOH-NY10854,NYSDOH-NY12058,NJDEP-CT005,PADEP-68-04		
75-71-8	Dichlorodifluoromethane	ND	CAL-E	mg/kg dry	0.0022	0.0043	1	EPA 8260D	12/21/2025 16:12	12/22/2025 05:00	PRS
								Certifications:	NYSDOH-NY10854,NYSDOH-NY12058,NJDEP-CT005,PADEP-68-04		
100-41-4	Ethyl Benzene	ND		mg/kg dry	0.0022	0.0043	1	EPA 8260D	12/21/2025 16:12	12/22/2025 05:00	PRS
								Certifications:	CTDPH-PH-0840,NYSDOH-NY10854,NYSDOH-NY12058,NJDEP-CT0		

Sample Information

Client Sample ID: 25SB-5 (13-15) **York Sample ID:** 25L1023-13

York Project (SDG) No.	Client Project ID	Matrix	Collection Date/Time	Date Received
25L1023	25030016 2425 Atlantic Brooklyn 10034	Soil	December 16, 2025 2:40 pm	12/17/2025

Volatile Organics, 8260 - Comprehensive

Log-in Notes:

Sample Notes:

Sample Prepared by Method: EPA 5035A

CAS No.	Parameter	Result	Flag	Units	Reported to LOD/MDL	LOQ	Dilution	Reference Method	Date/Time Prepared	Date/Time Analyzed	Analyst
87-68-3	Hexachlorobutadiene	ND	QL-02	mg/kg dry	0.0022	0.0043	1	EPA 8260D	12/21/2025 16:12	12/22/2025 05:00	PRS
								Certifications:	NYSDOH-NY10854,NYSDOH-NY12058,NJDEP-CT005,PADEP-68-04		
98-82-8	Isopropylbenzene	ND		mg/kg dry	0.0022	0.0043	1	EPA 8260D	12/21/2025 16:12	12/22/2025 05:00	PRS
								Certifications:	CTDPH-PH-0840,NYSDOH-NY10854,NYSDOH-NY12058,NJDEP-CT0		
79-20-9	Methyl acetate	ND		mg/kg dry	0.0022	0.0043	1	EPA 8260D	12/21/2025 16:12	12/22/2025 05:00	PRS
								Certifications:	NYSDOH-NY10854,NYSDOH-NY12058,NJDEP-CT005,PADEP-68-04		
1634-04-4	Methyl tert-butyl ether (MTBE)	ND	CCVE	mg/kg dry	0.0022	0.0043	1	EPA 8260D	12/21/2025 16:12	12/22/2025 05:00	PRS
								Certifications:	CTDPH-PH-0840,NYSDOH-NY10854,NYSDOH-NY12058,NJDEP-CT0		
108-87-2	Methylcyclohexane	ND		mg/kg dry	0.0022	0.0043	1	EPA 8260D	12/21/2025 16:12	12/22/2025 05:00	PRS
								Certifications:	NYSDOH-NY10854,NYSDOH-NY12058,NJDEP-CT005,PADEP-68-04		
75-09-2	* Methylene chloride	ND		mg/kg dry	0.0043	0.0086	1	EPA 8260D	12/21/2025 16:12	12/22/2025 05:00	PRS
								Certifications:	CTDPH-PH-0840		
104-51-8	n-Butylbenzene	ND		mg/kg dry	0.0022	0.0043	1	EPA 8260D	12/21/2025 16:12	12/22/2025 05:00	PRS
								Certifications:	CTDPH-PH-0840,NYSDOH-NY10854,NYSDOH-NY12058,NJDEP-CT0		
103-65-1	n-Propylbenzene	ND		mg/kg dry	0.0022	0.0043	1	EPA 8260D	12/21/2025 16:12	12/22/2025 05:00	PRS
								Certifications:	CTDPH-PH-0840,NYSDOH-NY10854,NYSDOH-NY12058,NJDEP-CT0		
95-47-6	o-Xylene	ND		mg/kg dry	0.0022	0.0043	1	EPA 8260D	12/21/2025 16:12	12/22/2025 05:00	PRS
								Certifications:	CTDPH-PH-0840,NYSDOH-NY10854,NYSDOH-NY12058,PADEP-68-		
179601-23-1	p- & m- Xylenes	ND		mg/kg dry	0.0043	0.0086	1	EPA 8260D	12/21/2025 16:12	12/22/2025 05:00	PRS
								Certifications:	CTDPH-PH-0840,NYSDOH-NY10854,NYSDOH-NY12058,PADEP-68-		
99-87-6	p-Isopropyltoluene	ND		mg/kg dry	0.0022	0.0043	1	EPA 8260D	12/21/2025 16:12	12/22/2025 05:00	PRS
								Certifications:	CTDPH-PH-0840,NYSDOH-NY10854,NYSDOH-NY12058,NJDEP-CT0		
135-98-8	sec-Butylbenzene	ND		mg/kg dry	0.0022	0.0043	1	EPA 8260D	12/21/2025 16:12	12/22/2025 05:00	PRS
								Certifications:	CTDPH-PH-0840,NYSDOH-NY10854,NYSDOH-NY12058,NJDEP-CT0		
100-42-5	Styrene	ND	QL-02	mg/kg dry	0.0022	0.0043	1	EPA 8260D	12/21/2025 16:12	12/22/2025 05:00	PRS
								Certifications:	CTDPH-PH-0840,NYSDOH-NY10854,NYSDOH-NY12058,NJDEP-CT0		
75-65-0	tert-Butyl alcohol (TBA)	ND		mg/kg dry	0.011	0.022	1	EPA 8260D	12/21/2025 16:12	12/22/2025 05:00	PRS
								Certifications:	NYSDOH-NY10854,NYSDOH-NY12058,NJDEP-CT005,PADEP-68-04		
98-06-6	tert-Butylbenzene	ND		mg/kg dry	0.0022	0.0043	1	EPA 8260D	12/21/2025 16:12	12/22/2025 05:00	PRS
								Certifications:	CTDPH-PH-0840,NYSDOH-NY10854,NYSDOH-NY12058,NJDEP-CT0		
127-18-4	Tetrachloroethylene	ND	QL-02, ICVE	mg/kg dry	0.0022	0.0043	1	EPA 8260D	12/21/2025 16:12	12/22/2025 05:00	PRS
								Certifications:	CTDPH-PH-0840,NYSDOH-NY10854,NYSDOH-NY12058,NJDEP-CT0		
108-88-3	Toluene	ND		mg/kg dry	0.0022	0.0043	1	EPA 8260D	12/21/2025 16:12	12/22/2025 05:00	PRS
								Certifications:	CTDPH-PH-0840,NYSDOH-NY10854,NYSDOH-NY12058,NJDEP-CT0		
156-60-5	trans-1,2-Dichloroethylene	ND	CCVE	mg/kg dry	0.0022	0.0043	1	EPA 8260D	12/21/2025 16:12	12/22/2025 05:00	PRS
								Certifications:	CTDPH-PH-0840,NYSDOH-NY10854,NYSDOH-NY12058,NJDEP-CT0		
10061-02-6	trans-1,3-Dichloropropylene	ND		mg/kg dry	0.0022	0.0043	1	EPA 8260D	12/21/2025 16:12	12/22/2025 05:00	PRS
								Certifications:	CTDPH-PH-0840,NYSDOH-NY10854,NYSDOH-NY12058,NJDEP-CT0		
79-01-6	Trichloroethylene	ND		mg/kg dry	0.0022	0.0043	1	EPA 8260D	12/21/2025 16:12	12/22/2025 05:00	PRS
								Certifications:	CTDPH-PH-0840,NYSDOH-NY10854,NYSDOH-NY12058,NJDEP-CT0		
75-69-4	Trichlorofluoromethane	ND		mg/kg dry	0.0022	0.0043	1	EPA 8260D	12/21/2025 16:12	12/22/2025 05:00	PRS
								Certifications:	CTDPH-PH-0840,NYSDOH-NY10854,NYSDOH-NY12058,NJDEP-CT0		
75-01-4	Vinyl Chloride	ND		mg/kg dry	0.0022	0.0043	1	EPA 8260D	12/21/2025 16:12	12/22/2025 05:00	PRS
								Certifications:	CTDPH-PH-0840,NYSDOH-NY10854,NYSDOH-NY12058,NJDEP-CT0		

Sample Information

Client Sample ID: 25SB-5 (13-15) **York Sample ID:** 25L1023-13

York Project (SDG) No.	Client Project ID	Matrix	Collection Date/Time	Date Received
25L1023	25030016 2425 Atlantic Brooklyn 10034	Soil	December 16, 2025 2:40 pm	12/17/2025

Volatile Organics, 8260 - Comprehensive

Log-in Notes:

Sample Notes:

Sample Prepared by Method: EPA 5035A

CAS No.	Parameter	Result	Flag	Units	Reported to LOD/MDL	LOQ	Dilution	Reference Method	Date/Time Prepared	Date/Time Analyzed	Analyst
1330-20-7	Xylenes, Total	ND		mg/kg dry	0.0065	0.013	1	EPA 8260D	12/21/2025 16:12	12/22/2025 05:00	PRS
								Certifications:	CTDPH-PH-0840,NYSDOH-NY10854,NYSDOH-NY12058,NJDEP-CTC		

	Surrogate Recoveries	Result	Acceptance Range
17060-07-0	*Surrogate: SURR: 1,2-Dichloroethane-d4*	*106 %*	*77-125*
2037-26-5	*Surrogate: SURR: Toluene-d8*	*102 %*	*85-120*
460-00-4	*Surrogate: SURR: p-Bromofluorobenzene*	*100 %*	*76-130*

Total Solids

Log-in Notes:

Sample Notes:

Sample Prepared by Method: % Solids Prep

CAS No.	Parameter	Result	Flag	Units	Reported to LOQ	Dilution	Reference Method	Date/Time Prepared	Date/Time Analyzed	Analyst
solids	*** % Solids**	**96.5**		%	0.100	1	SM 2540G	12/18/2025 09:44	12/18/2025 14:45	CD
							Certifications:	CTDPH-PH-0840		

Sample Information

Client Sample ID: 25SB-6 (5-7) **York Sample ID:** 25L1023-14

York Project (SDG) No.	Client Project ID	Matrix	Collection Date/Time	Date Received
25L1023	25030016 2425 Atlantic Brooklyn 10034	Soil	December 16, 2025 3:12 pm	12/17/2025

Volatile Organics, 8260 - Comprehensive

Log-in Notes:

Sample Notes:

Sample Prepared by Method: EPA 5035A

CAS No.	Parameter	Result	Flag	Units	Reported to LOD/MDL	LOQ	Dilution	Reference Method	Date/Time Prepared	Date/Time Analyzed	Analyst
630-20-6	1,1,1,2-Tetrachloroethane	ND		mg/kg dry	0.0030	0.0060	1	EPA 8260D	12/21/2025 17:29	12/22/2025 03:18	PRS
								Certifications:	CTDPH-PH-0840,NYSDOH-NY10854,NYSDOH-NY12058,NJDEP-CT0		
71-55-6	1,1,1-Trichloroethane	ND		mg/kg dry	0.0030	0.0060	1	EPA 8260D	12/21/2025 17:29	12/22/2025 03:18	PRS
								Certifications:	CTDPH-PH-0840,NYSDOH-NY10854,NYSDOH-NY12058,NJDEP-CT0		
79-34-5	1,1,2,2-Tetrachloroethane	ND		mg/kg dry	0.0030	0.0060	1	EPA 8260D	12/21/2025 17:29	12/22/2025 03:18	PRS
								Certifications:	CTDPH-PH-0840,NYSDOH-NY10854,NYSDOH-NY12058,NJDEP-CT0		
76-13-1	1,1,2-Trichloro-1,2,2-trifluoroethane (Freon 113)	ND		mg/kg dry	0.0030	0.0060	1	EPA 8260D	12/21/2025 17:29	12/22/2025 03:18	PRS
								Certifications:	CTDPH-PH-0840,NYSDOH-NY10854,NYSDOH-NY12058,NJDEP-CT0		
79-00-5	1,1,2-Trichloroethane	ND		mg/kg dry	0.0030	0.0060	1	EPA 8260D	12/21/2025 17:29	12/22/2025 03:18	PRS
								Certifications:	CTDPH-PH-0840,NYSDOH-NY10854,NYSDOH-NY12058,NJDEP-CT0		
75-34-3	1,1-Dichloroethane	ND		mg/kg dry	0.0030	0.0060	1	EPA 8260D	12/21/2025 17:29	12/22/2025 03:18	PRS
								Certifications:	CTDPH-PH-0840,NYSDOH-NY10854,NYSDOH-NY12058,NJDEP-CT0		
75-35-4	1,1-Dichloroethylene	ND	CAL-E, CCVE	mg/kg dry	0.0030	0.0060	1	EPA 8260D	12/21/2025 17:29	12/22/2025 03:18	PRS
								Certifications:	CTDPH-PH-0840,NYSDOH-NY10854,NYSDOH-NY12058,NJDEP-CT0		
87-61-6	1,2,3-Trichlorobenzene	ND		mg/kg dry	0.0030	0.0060	1	EPA 8260D	12/21/2025 17:29	12/22/2025 03:18	PRS
								Certifications:	NYSDOH-NY10854,NYSDOH-NY12058,NJDEP-CT005,PADEP-68-04		
96-18-4	1,2,3-Trichloropropane	ND		mg/kg dry	0.0030	0.0060	1	EPA 8260D	12/21/2025 17:29	12/22/2025 03:18	PRS
								Certifications:	NYSDOH-NY10854,NYSDOH-NY12058,NJDEP-CT005,PADEP-68-04		
120-82-1	1,2,4-Trichlorobenzene	ND		mg/kg dry	0.0030	0.0060	1	EPA 8260D	12/21/2025 17:29	12/22/2025 03:18	PRS
								Certifications:	NYSDOH-NY10854,NYSDOH-NY12058,NJDEP-CT005,PADEP-68-04		
95-63-6	1,2,4-Trimethylbenzene	ND		mg/kg dry	0.0030	0.0060	1	EPA 8260D	12/21/2025 17:29	12/22/2025 03:18	PRS
								Certifications:	CTDPH-PH-0840,NYSDOH-NY10854,NYSDOH-NY12058,NJDEP-CT0		
96-12-8	1,2-Dibromo-3-chloropropane	ND		mg/kg dry	0.0030	0.0060	1	EPA 8260D	12/21/2025 17:29	12/22/2025 03:18	PRS
								Certifications:	CTDPH-PH-0840,NYSDOH-NY10854,NYSDOH-NY12058,NJDEP-CT0		
106-93-4	1,2-Dibromoethane	ND		mg/kg dry	0.0030	0.0060	1	EPA 8260D	12/21/2025 17:29	12/22/2025 03:18	PRS
								Certifications:	CTDPH-PH-0840,NYSDOH-NY10854,NYSDOH-NY12058,NJDEP-CT0		
95-50-1	1,2-Dichlorobenzene	ND		mg/kg dry	0.0030	0.0060	1	EPA 8260D	12/21/2025 17:29	12/22/2025 03:18	PRS
								Certifications:	CTDPH-PH-0840,NYSDOH-NY10854,NYSDOH-NY12058,NJDEP-CT0		
107-06-2	1,2-Dichloroethane	ND		mg/kg dry	0.0030	0.0060	1	EPA 8260D	12/21/2025 17:29	12/22/2025 03:18	PRS
								Certifications:	CTDPH-PH-0840,NYSDOH-NY10854,NYSDOH-NY12058,NJDEP-CT0		
78-87-5	1,2-Dichloropropane	ND		mg/kg dry	0.0030	0.0060	1	EPA 8260D	12/21/2025 17:29	12/22/2025 03:18	PRS
								Certifications:	CTDPH-PH-0840,NYSDOH-NY10854,NYSDOH-NY12058,NJDEP-CT0		
108-67-8	1,3,5-Trimethylbenzene	ND		mg/kg dry	0.0030	0.0060	1	EPA 8260D	12/21/2025 17:29	12/22/2025 03:18	PRS
								Certifications:	CTDPH-PH-0840,NYSDOH-NY10854,NYSDOH-NY12058,NJDEP-CT0		
541-73-1	1,3-Dichlorobenzene	ND		mg/kg dry	0.0030	0.0060	1	EPA 8260D	12/21/2025 17:29	12/22/2025 03:18	PRS
								Certifications:	CTDPH-PH-0840,NYSDOH-NY10854,NYSDOH-NY12058,NJDEP-CT0		
106-46-7	1,4-Dichlorobenzene	ND		mg/kg dry	0.0030	0.0060	1	EPA 8260D	12/21/2025 17:29	12/22/2025 03:18	PRS
								Certifications:	CTDPH-PH-0840,NYSDOH-NY10854,NYSDOH-NY12058,NJDEP-CT0		
78-93-3	2-Butanone	ND		mg/kg dry	0.0030	0.0060	1	EPA 8260D	12/21/2025 17:29	12/22/2025 03:18	PRS
								Certifications:	CTDPH-PH-0840,NYSDOH-NY10854,NYSDOH-NY12058,NJDEP-CT0		
591-78-6	2-Hexanone	ND		mg/kg dry	0.0030	0.0060	1	EPA 8260D	12/21/2025 17:29	12/22/2025 03:18	PRS
								Certifications:	CTDPH-PH-0840,NYSDOH-NY10854,NYSDOH-NY12058,NJDEP-CT0		

Sample Information

Client Sample ID: 25SB-6 (5-7) **York Sample ID:** 25L1023-14

York Project (SDG) No.	Client Project ID	Matrix	Collection Date/Time	Date Received
25L1023	25030016 2425 Atlantic Brooklyn 10034	Soil	December 16, 2025 3:12 pm	12/17/2025

Volatile Organics, 8260 - Comprehensive

Log-in Notes:

Sample Notes:

Sample Prepared by Method: EPA 5035A

CAS No.	Parameter	Result	Flag	Units	Reported to LOD/MDL	LOQ	Dilution	Reference Method	Date/Time Prepared	Date/Time Analyzed	Analyst
108-10-1	4-Methyl-2-pentanone	ND		mg/kg dry	0.0030	0.0060	1	EPA 8260D	12/21/2025 17:29	12/22/2025 03:18	PRS
								Certifications:	CTDPH-PH-0840,NYSDOH-NY10854,NYSDOH-NY12058,NJDEP-CT0		
67-64-1	Acetone	ND		mg/kg dry	0.0060	0.012	1	EPA 8260D	12/21/2025 17:29	12/22/2025 03:18	PRS
								Certifications:	CTDPH-PH-0840,NYSDOH-NY10854,NYSDOH-NY12058,NJDEP-CT0		
107-02-8	Acrolein	ND	CCVE	mg/kg dry	0.0060	0.012	1	EPA 8260D	12/21/2025 17:29	12/22/2025 03:18	PRS
								Certifications:	CTDPH-PH-0840,NYSDOH-NY10854,NYSDOH-NY12058,NJDEP-CT0		
107-13-1	Acrylonitrile	ND		mg/kg dry	0.0030	0.0060	1	EPA 8260D	12/21/2025 17:29	12/22/2025 03:18	PRS
								Certifications:	CTDPH-PH-0840,NYSDOH-NY10854,NYSDOH-NY12058,NJDEP-CT0		
71-43-2	Benzene	ND		mg/kg dry	0.0030	0.0060	1	EPA 8260D	12/21/2025 17:29	12/22/2025 03:18	PRS
								Certifications:	CTDPH-PH-0840,NYSDOH-NY10854,NYSDOH-NY12058,NJDEP-CT0		
74-97-5	Bromochloromethane	ND		mg/kg dry	0.0030	0.0060	1	EPA 8260D	12/21/2025 17:29	12/22/2025 03:18	PRS
								Certifications:	NYSDOH-NY10854,NYSDOH-NY12058,NJDEP-CT005,PADEP-68-04		
75-27-4	Bromodichloromethane	ND		mg/kg dry	0.0030	0.0060	1	EPA 8260D	12/21/2025 17:29	12/22/2025 03:18	PRS
								Certifications:	CTDPH-PH-0840,NYSDOH-NY10854,NYSDOH-NY12058,NJDEP-CT0		
75-25-2	Bromoform	ND		mg/kg dry	0.0030	0.0060	1	EPA 8260D	12/21/2025 17:29	12/22/2025 03:18	PRS
								Certifications:	CTDPH-PH-0840,NYSDOH-NY10854,NYSDOH-NY12058,NJDEP-CT0		
74-83-9	Bromomethane	ND		mg/kg dry	0.0030	0.0060	1	EPA 8260D	12/21/2025 17:29	12/22/2025 03:18	PRS
								Certifications:	CTDPH-PH-0840,NYSDOH-NY10854,NYSDOH-NY12058,NJDEP-CT0		
75-15-0	Carbon disulfide	ND		mg/kg dry	0.0030	0.0060	1	EPA 8260D	12/21/2025 17:29	12/22/2025 03:18	PRS
								Certifications:	CTDPH-PH-0840,NYSDOH-NY10854,NYSDOH-NY12058,NJDEP-CT0		
56-23-5	Carbon tetrachloride	ND		mg/kg dry	0.0030	0.0060	1	EPA 8260D	12/21/2025 17:29	12/22/2025 03:18	PRS
								Certifications:	CTDPH-PH-0840,NYSDOH-NY10854,NYSDOH-NY12058,NJDEP-CT0		
108-90-7	Chlorobenzene	ND		mg/kg dry	0.0030	0.0060	1	EPA 8260D	12/21/2025 17:29	12/22/2025 03:18	PRS
								Certifications:	CTDPH-PH-0840,NYSDOH-NY10854,NYSDOH-NY12058,NJDEP-CT0		
75-00-3	Chloroethane	ND		mg/kg dry	0.0030	0.0060	1	EPA 8260D	12/21/2025 17:29	12/22/2025 03:18	PRS
								Certifications:	CTDPH-PH-0840,NYSDOH-NY10854,NYSDOH-NY12058,NJDEP-CT0		
67-66-3	Chloroform	ND		mg/kg dry	0.0030	0.0060	1	EPA 8260D	12/21/2025 17:29	12/22/2025 03:18	PRS
								Certifications:	CTDPH-PH-0840,NYSDOH-NY10854,NYSDOH-NY12058,NJDEP-CT0		
74-87-3	Chloromethane	ND		mg/kg dry	0.0030	0.0060	1	EPA 8260D	12/21/2025 17:29	12/22/2025 03:18	PRS
								Certifications:	CTDPH-PH-0840,NYSDOH-NY10854,NYSDOH-NY12058,NJDEP-CT0		
156-59-2	**cis-1,2-Dichloroethylene**	**0.0062**		mg/kg dry	0.0030	0.0060	1	EPA 8260D	12/21/2025 17:29	12/22/2025 03:18	PRS
								Certifications:	CTDPH-PH-0840,NYSDOH-NY10854,NYSDOH-NY12058,NJDEP-CT0		
10061-01-5	cis-1,3-Dichloropropylene	ND		mg/kg dry	0.0030	0.0060	1	EPA 8260D	12/21/2025 17:29	12/22/2025 03:18	PRS
								Certifications:	CTDPH-PH-0840,NYSDOH-NY10854,NYSDOH-NY12058,NJDEP-CT0		
110-82-7	Cyclohexane	ND		mg/kg dry	0.0030	0.0060	1	EPA 8260D	12/21/2025 17:29	12/22/2025 03:18	PRS
								Certifications:	NYSDOH-NY10854,NYSDOH-NY12058,NJDEP-CT005,PADEP-68-04		
124-48-1	Dibromochloromethane	ND		mg/kg dry	0.0030	0.0060	1	EPA 8260D	12/21/2025 17:29	12/22/2025 03:18	PRS
								Certifications:	NYSDOH-NY10854,NYSDOH-NY12058,NJDEP-CT005,PADEP-68-04		
74-95-3	Dibromomethane	ND		mg/kg dry	0.0030	0.0060	1	EPA 8260D	12/21/2025 17:29	12/22/2025 03:18	PRS
								Certifications:	NYSDOH-NY10854,NYSDOH-NY12058,NJDEP-CT005,PADEP-68-04		
75-71-8	Dichlorodifluoromethane	ND	CAL-E	mg/kg dry	0.0030	0.0060	1	EPA 8260D	12/21/2025 17:29	12/22/2025 03:18	PRS
								Certifications:	NYSDOH-NY10854,NYSDOH-NY12058,NJDEP-CT005,PADEP-68-04		
100-41-4	Ethyl Benzene	ND		mg/kg dry	0.0030	0.0060	1	EPA 8260D	12/21/2025 17:29	12/22/2025 03:18	PRS
								Certifications:	CTDPH-PH-0840,NYSDOH-NY10854,NYSDOH-NY12058,NJDEP-CT0		

Sample Information

Client Sample ID: 25SB-6 (5-7) **York Sample ID:** 25L1023-14

York Project (SDG) No.	Client Project ID	Matrix	Collection Date/Time	Date Received
25L1023	25030016 2425 Atlantic Brooklyn 10034	Soil	December 16, 2025 3:12 pm	12/17/2025

Volatile Organics, 8260 - Comprehensive

Log-in Notes:

Sample Notes:

Sample Prepared by Method: EPA 5035A

CAS No.	Parameter	Result	Flag	Units	Reported to LOD/MDL	LOQ	Dilution	Reference Method	Date/Time Prepared	Date/Time Analyzed	Analyst
87-68-3	Hexachlorobutadiene	ND	QL-02	mg/kg dry	0.0030	0.0060	1	EPA 8260D	12/21/2025 17:29	12/22/2025 03:18	PRS
								Certifications:	NYSDOH-NY10854,NYSDOH-NY12058,NJDEP-CT005,PADEP-68-04		
98-82-8	Isopropylbenzene	ND		mg/kg dry	0.0030	0.0060	1	EPA 8260D	12/21/2025 17:29	12/22/2025 03:18	PRS
								Certifications:	CTDPH-PH-0840,NYSDOH-NY10854,NYSDOH-NY12058,NJDEP-CT0		
79-20-9	Methyl acetate	ND		mg/kg dry	0.0030	0.0060	1	EPA 8260D	12/21/2025 17:29	12/22/2025 03:18	PRS
								Certifications:	NYSDOH-NY10854,NYSDOH-NY12058,NJDEP-CT005,PADEP-68-04		
1634-04-4	Methyl tert-butyl ether (MTBE)	ND		mg/kg dry	0.0030	0.0060	1	EPA 8260D	12/21/2025 17:29	12/22/2025 03:18	PRS
								Certifications:	CTDPH-PH-0840,NYSDOH-NY10854,NYSDOH-NY12058,NJDEP-CT0		
108-87-2	**Methylcyclohexane**	**0.0031**	J	mg/kg dry	0.0030	0.0060	1	EPA 8260D	12/21/2025 17:29	12/22/2025 03:18	PRS
								Certifications:	NYSDOH-NY10854,NYSDOH-NY12058,NJDEP-CT005,PADEP-68-04		
75-09-2	* Methylene chloride	ND		mg/kg dry	0.0060	0.012	1	EPA 8260D	12/21/2025 17:29	12/22/2025 03:18	PRS
								Certifications:	CTDPH-PH-0840		
104-51-8	n-Butylbenzene	ND	QL-02	mg/kg dry	0.0030	0.0060	1	EPA 8260D	12/21/2025 17:29	12/22/2025 03:18	PRS
								Certifications:	CTDPH-PH-0840,NYSDOH-NY10854,NYSDOH-NY12058,NJDEP-CT0		
103-65-1	n-Propylbenzene	ND		mg/kg dry	0.0030	0.0060	1	EPA 8260D	12/21/2025 17:29	12/22/2025 03:18	PRS
								Certifications:	CTDPH-PH-0840,NYSDOH-NY10854,NYSDOH-NY12058,NJDEP-CT0		
95-47-6	o-Xylene	ND		mg/kg dry	0.0030	0.0060	1	EPA 8260D	12/21/2025 17:29	12/22/2025 03:18	PRS
								Certifications:	CTDPH-PH-0840,NYSDOH-NY10854,NYSDOH-NY12058,PADEP-68-		
179601-23-1	p- & m- Xylenes	ND		mg/kg dry	0.0060	0.012	1	EPA 8260D	12/21/2025 17:29	12/22/2025 03:18	PRS
								Certifications:	CTDPH-PH-0840,NYSDOH-NY10854,NYSDOH-NY12058,PADEP-68-		
99-87-6	p-Isopropyltoluene	ND		mg/kg dry	0.0030	0.0060	1	EPA 8260D	12/21/2025 17:29	12/22/2025 03:18	PRS
								Certifications:	CTDPH-PH-0840,NYSDOH-NY10854,NYSDOH-NY12058,NJDEP-CT0		
135-98-8	sec-Butylbenzene	ND		mg/kg dry	0.0030	0.0060	1	EPA 8260D	12/21/2025 17:29	12/22/2025 03:18	PRS
								Certifications:	CTDPH-PH-0840,NYSDOH-NY10854,NYSDOH-NY12058,NJDEP-CT0		
100-42-5	Styrene	ND		mg/kg dry	0.0030	0.0060	1	EPA 8260D	12/21/2025 17:29	12/22/2025 03:18	PRS
								Certifications:	CTDPH-PH-0840,NYSDOH-NY10854,NYSDOH-NY12058,NJDEP-CT0		
75-65-0	tert-Butyl alcohol (TBA)	ND		mg/kg dry	0.015	0.030	1	EPA 8260D	12/21/2025 17:29	12/22/2025 03:18	PRS
								Certifications:	NYSDOH-NY10854,NYSDOH-NY12058,NJDEP-CT005,PADEP-68-04		
98-06-6	tert-Butylbenzene	ND		mg/kg dry	0.0030	0.0060	1	EPA 8260D	12/21/2025 17:29	12/22/2025 03:18	PRS
								Certifications:	CTDPH-PH-0840,NYSDOH-NY10854,NYSDOH-NY12058,NJDEP-CT0		
127-18-4	**Tetrachloroethylene**	**0.015**	QL-02, ICVE	mg/kg dry	0.0030	0.0060	1	EPA 8260D	12/21/2025 17:29	12/22/2025 03:18	PRS
								Certifications:	CTDPH-PH-0840,NYSDOH-NY10854,NYSDOH-NY12058,NJDEP-CT0		
108-88-3	Toluene	ND		mg/kg dry	0.0030	0.0060	1	EPA 8260D	12/21/2025 17:29	12/22/2025 03:18	PRS
								Certifications:	CTDPH-PH-0840,NYSDOH-NY10854,NYSDOH-NY12058,NJDEP-CT0		
156-60-5	trans-1,2-Dichloroethylene	ND		mg/kg dry	0.0030	0.0060	1	EPA 8260D	12/21/2025 17:29	12/22/2025 03:18	PRS
								Certifications:	CTDPH-PH-0840,NYSDOH-NY10854,NYSDOH-NY12058,NJDEP-CT0		
10061-02-6	trans-1,3-Dichloropropylene	ND		mg/kg dry	0.0030	0.0060	1	EPA 8260D	12/21/2025 17:29	12/22/2025 03:18	PRS
								Certifications:	CTDPH-PH-0840,NYSDOH-NY10854,NYSDOH-NY12058,NJDEP-CT0		
79-01-6	**Trichloroethylene**	**0.17**		mg/kg dry	0.0030	0.0060	1	EPA 8260D	12/21/2025 17:29	12/22/2025 03:18	PRS
								Certifications:	CTDPH-PH-0840,NYSDOH-NY10854,NYSDOH-NY12058,NJDEP-CT0		
75-69-4	Trichlorofluoromethane	ND		mg/kg dry	0.0030	0.0060	1	EPA 8260D	12/21/2025 17:29	12/22/2025 03:18	PRS
								Certifications:	CTDPH-PH-0840,NYSDOH-NY10854,NYSDOH-NY12058,NJDEP-CT0		
75-01-4	Vinyl Chloride	ND		mg/kg dry	0.0030	0.0060	1	EPA 8260D	12/21/2025 17:29	12/22/2025 03:18	PRS
								Certifications:	CTDPH-PH-0840,NYSDOH-NY10854,NYSDOH-NY12058,NJDEP-CT0		

Sample Information

Client Sample ID: 25SB-6 (5-7) **York Sample ID:** 25L1023-14

York Project (SDG) No.	Client Project ID	Matrix	Collection Date/Time	Date Received
25L1023	25030016 2425 Atlantic Brooklyn 10034	Soil	December 16, 2025 3:12 pm	12/17/2025

Volatile Organics, 8260 - Comprehensive

Log-in Notes:

Sample Notes:

Sample Prepared by Method: EPA 5035A

CAS No.	Parameter	Result	Flag	Units	Reported to LOD/MDL	LOQ	Dilution	Reference Method	Date/Time Prepared	Date/Time Analyzed	Analyst
1330-20-7	Xylenes, Total	ND		mg/kg dry	0.0090	0.018	1	EPA 8260D	12/21/2025 17:29	12/22/2025 03:18	PRS
								Certifications:	CTDPH-PH-0840,NYSDOH-NY10854,NYSDOH-NY12058,NJDEP-CTC		

	Surrogate Recoveries	Result	Acceptance Range
17060-07-0	*Surrogate: SURR: 1,2-Dichloroethane-d4*	*108 %*	*77-125*
2037-26-5	*Surrogate: SURR: Toluene-d8*	*99.3 %*	*85-120*
460-00-4	*Surrogate: SURR: p-Bromofluorobenzene*	*101 %*	*76-130*

Total Solids

Log-in Notes:

Sample Notes:

Sample Prepared by Method: % Solids Prep

CAS No.	Parameter	Result	Flag	Units	Reported to LOQ	Dilution	Reference Method	Date/Time Prepared	Date/Time Analyzed	Analyst
solids	*** % Solids**	**90.9**		%	0.100	1	SM 2540G	12/18/2025 09:44	12/18/2025 14:45	CD
							Certifications:	CTDPH-PH-0840		

Sample Information

Client Sample ID: **25SB-6 (9-11)** **York Sample ID:** **25L1023-16**

York Project (SDG) No.	Client Project ID	Matrix	Collection Date/Time	Date Received
25L1023	25030016 2425 Atlantic Brooklyn 10034	Soil	December 16, 2025 3:16 pm	12/17/2025

Volatile Organics, 8260 - Comprehensive

Log-in Notes:

Sample Notes:

Sample Prepared by Method: EPA 5035A

CAS No.	Parameter	Result	Flag	Units	Reported to LOD/MDL	LOQ	Dilution	Reference Method	Date/Time Prepared	Date/Time Analyzed	Analyst
630-20-6	1,1,1,2-Tetrachloroethane	ND		mg/kg dry	0.0024	0.0049	1	EPA 8260D	12/21/2025 17:29	12/22/2025 03:45	PRS
								Certifications:	CTDPH-PH-0840,NYSDOH-NY10854,NYSDOH-NY12058,NJDEP-CT0		
71-55-6	1,1,1-Trichloroethane	ND		mg/kg dry	0.0024	0.0049	1	EPA 8260D	12/21/2025 17:29	12/22/2025 03:45	PRS
								Certifications:	CTDPH-PH-0840,NYSDOH-NY10854,NYSDOH-NY12058,NJDEP-CT0		
79-34-5	1,1,2,2-Tetrachloroethane	ND		mg/kg dry	0.0024	0.0049	1	EPA 8260D	12/21/2025 17:29	12/22/2025 03:45	PRS
								Certifications:	CTDPH-PH-0840,NYSDOH-NY10854,NYSDOH-NY12058,NJDEP-CT0		
76-13-1	1,1,2-Trichloro-1,2,2-trifluoroethane (Freon 113)	ND		mg/kg dry	0.0024	0.0049	1	EPA 8260D	12/21/2025 17:29	12/22/2025 03:45	PRS
								Certifications:	CTDPH-PH-0840,NYSDOH-NY10854,NYSDOH-NY12058,NJDEP-CT0		
79-00-5	1,1,2-Trichloroethane	ND		mg/kg dry	0.0024	0.0049	1	EPA 8260D	12/21/2025 17:29	12/22/2025 03:45	PRS
								Certifications:	CTDPH-PH-0840,NYSDOH-NY10854,NYSDOH-NY12058,NJDEP-CT0		
75-34-3	1,1-Dichloroethane	ND		mg/kg dry	0.0024	0.0049	1	EPA 8260D	12/21/2025 17:29	12/22/2025 03:45	PRS
								Certifications:	CTDPH-PH-0840,NYSDOH-NY10854,NYSDOH-NY12058,NJDEP-CT0		
75-35-4	1,1-Dichloroethylene	ND	CAL-E, CCVE	mg/kg dry	0.0024	0.0049	1	EPA 8260D	12/21/2025 17:29	12/22/2025 03:45	PRS
								Certifications:	CTDPH-PH-0840,NYSDOH-NY10854,NYSDOH-NY12058,NJDEP-CT0		
87-61-6	1,2,3-Trichlorobenzene	ND		mg/kg dry	0.0024	0.0049	1	EPA 8260D	12/21/2025 17:29	12/22/2025 03:45	PRS
								Certifications:	NYSDOH-NY10854,NYSDOH-NY12058,NJDEP-CT005,PADEP-68-04		
96-18-4	1,2,3-Trichloropropane	ND		mg/kg dry	0.0024	0.0049	1	EPA 8260D	12/21/2025 17:29	12/22/2025 03:45	PRS
								Certifications:	NYSDOH-NY10854,NYSDOH-NY12058,NJDEP-CT005,PADEP-68-04		
120-82-1	1,2,4-Trichlorobenzene	ND		mg/kg dry	0.0024	0.0049	1	EPA 8260D	12/21/2025 17:29	12/22/2025 03:45	PRS
								Certifications:	NYSDOH-NY10854,NYSDOH-NY12058,NJDEP-CT005,PADEP-68-04		
95-63-6	1,2,4-Trimethylbenzene	ND		mg/kg dry	0.0024	0.0049	1	EPA 8260D	12/21/2025 17:29	12/22/2025 03:45	PRS
								Certifications:	CTDPH-PH-0840,NYSDOH-NY10854,NYSDOH-NY12058,NJDEP-CT0		
96-12-8	1,2-Dibromo-3-chloropropane	ND		mg/kg dry	0.0024	0.0049	1	EPA 8260D	12/21/2025 17:29	12/22/2025 03:45	PRS
								Certifications:	CTDPH-PH-0840,NYSDOH-NY10854,NYSDOH-NY12058,NJDEP-CT0		
106-93-4	1,2-Dibromoethane	ND		mg/kg dry	0.0024	0.0049	1	EPA 8260D	12/21/2025 17:29	12/22/2025 03:45	PRS
								Certifications:	CTDPH-PH-0840,NYSDOH-NY10854,NYSDOH-NY12058,NJDEP-CT0		
95-50-1	1,2-Dichlorobenzene	ND		mg/kg dry	0.0024	0.0049	1	EPA 8260D	12/21/2025 17:29	12/22/2025 03:45	PRS
								Certifications:	CTDPH-PH-0840,NYSDOH-NY10854,NYSDOH-NY12058,NJDEP-CT0		
107-06-2	1,2-Dichloroethane	ND		mg/kg dry	0.0024	0.0049	1	EPA 8260D	12/21/2025 17:29	12/22/2025 03:45	PRS
								Certifications:	CTDPH-PH-0840,NYSDOH-NY10854,NYSDOH-NY12058,NJDEP-CT0		
78-87-5	1,2-Dichloropropane	ND		mg/kg dry	0.0024	0.0049	1	EPA 8260D	12/21/2025 17:29	12/22/2025 03:45	PRS
								Certifications:	CTDPH-PH-0840,NYSDOH-NY10854,NYSDOH-NY12058,NJDEP-CT0		
108-67-8	1,3,5-Trimethylbenzene	ND		mg/kg dry	0.0024	0.0049	1	EPA 8260D	12/21/2025 17:29	12/22/2025 03:45	PRS
								Certifications:	CTDPH-PH-0840,NYSDOH-NY10854,NYSDOH-NY12058,NJDEP-CT0		
541-73-1	1,3-Dichlorobenzene	ND		mg/kg dry	0.0024	0.0049	1	EPA 8260D	12/21/2025 17:29	12/22/2025 03:45	PRS
								Certifications:	CTDPH-PH-0840,NYSDOH-NY10854,NYSDOH-NY12058,NJDEP-CT0		
106-46-7	1,4-Dichlorobenzene	ND		mg/kg dry	0.0024	0.0049	1	EPA 8260D	12/21/2025 17:29	12/22/2025 03:45	PRS
								Certifications:	CTDPH-PH-0840,NYSDOH-NY10854,NYSDOH-NY12058,NJDEP-CT0		
78-93-3	2-Butanone	ND		mg/kg dry	0.0024	0.0049	1	EPA 8260D	12/21/2025 17:29	12/22/2025 03:45	PRS
								Certifications:	CTDPH-PH-0840,NYSDOH-NY10854,NYSDOH-NY12058,NJDEP-CT0		
591-78-6	2-Hexanone	ND		mg/kg dry	0.0024	0.0049	1	EPA 8260D	12/21/2025 17:29	12/22/2025 03:45	PRS
								Certifications:	CTDPH-PH-0840,NYSDOH-NY10854,NYSDOH-NY12058,NJDEP-CT0		

Sample Information

Client Sample ID: 25SB-6 (9-11)

York Sample ID: 25L1023-16

York Project (SDG) No.	Client Project ID	Matrix	Collection Date/Time	Date Received
25L1023	25030016 2425 Atlantic Brooklyn 10034	Soil	December 16, 2025 3:16 pm	12/17/2025

Volatile Organics, 8260 - Comprehensive

Log-in Notes:

Sample Notes:

Sample Prepared by Method: EPA 5035A

CAS No.	Parameter	Result	Flag	Units	Reported to LOD/MDL	LOQ	Dilution	Reference Method	Date/Time Prepared	Date/Time Analyzed	Analyst
108-10-1	4-Methyl-2-pentanone	ND		mg/kg dry	0.0024	0.0049	1	EPA 8260D	12/21/2025 17:29	12/22/2025 03:45	PRS
								Certifications:	CTDPH-PH-0840,NYSDOH-NY10854,NYSDOH-NY12058,NJDEP-CT0		
67-64-1	Acetone	ND		mg/kg dry	0.0049	0.0098	1	EPA 8260D	12/21/2025 17:29	12/22/2025 03:45	PRS
								Certifications:	CTDPH-PH-0840,NYSDOH-NY10854,NYSDOH-NY12058,NJDEP-CT0		
107-02-8	Acrolein	ND	CCVE	mg/kg dry	0.0049	0.0098	1	EPA 8260D	12/21/2025 17:29	12/22/2025 03:45	PRS
								Certifications:	CTDPH-PH-0840,NYSDOH-NY10854,NYSDOH-NY12058,NJDEP-CT0		
107-13-1	Acrylonitrile	ND		mg/kg dry	0.0024	0.0049	1	EPA 8260D	12/21/2025 17:29	12/22/2025 03:45	PRS
								Certifications:	CTDPH-PH-0840,NYSDOH-NY10854,NYSDOH-NY12058,NJDEP-CT0		
71-43-2	Benzene	ND		mg/kg dry	0.0024	0.0049	1	EPA 8260D	12/21/2025 17:29	12/22/2025 03:45	PRS
								Certifications:	CTDPH-PH-0840,NYSDOH-NY10854,NYSDOH-NY12058,NJDEP-CT0		
74-97-5	Bromochloromethane	ND		mg/kg dry	0.0024	0.0049	1	EPA 8260D	12/21/2025 17:29	12/22/2025 03:45	PRS
								Certifications:	NYSDOH-NY10854,NYSDOH-NY12058,NJDEP-CT005,PADEP-68-04		
75-27-4	Bromodichloromethane	ND		mg/kg dry	0.0024	0.0049	1	EPA 8260D	12/21/2025 17:29	12/22/2025 03:45	PRS
								Certifications:	CTDPH-PH-0840,NYSDOH-NY10854,NYSDOH-NY12058,NJDEP-CT0		
75-25-2	Bromoform	ND		mg/kg dry	0.0024	0.0049	1	EPA 8260D	12/21/2025 17:29	12/22/2025 03:45	PRS
								Certifications:	CTDPH-PH-0840,NYSDOH-NY10854,NYSDOH-NY12058,NJDEP-CT0		
74-83-9	Bromomethane	ND		mg/kg dry	0.0024	0.0049	1	EPA 8260D	12/21/2025 17:29	12/22/2025 03:45	PRS
								Certifications:	CTDPH-PH-0840,NYSDOH-NY10854,NYSDOH-NY12058,NJDEP-CT0		
75-15-0	Carbon disulfide	ND		mg/kg dry	0.0024	0.0049	1	EPA 8260D	12/21/2025 17:29	12/22/2025 03:45	PRS
								Certifications:	CTDPH-PH-0840,NYSDOH-NY10854,NYSDOH-NY12058,NJDEP-CT0		
56-23-5	Carbon tetrachloride	ND		mg/kg dry	0.0024	0.0049	1	EPA 8260D	12/21/2025 17:29	12/22/2025 03:45	PRS
								Certifications:	CTDPH-PH-0840,NYSDOH-NY10854,NYSDOH-NY12058,NJDEP-CT0		
108-90-7	Chlorobenzene	ND		mg/kg dry	0.0024	0.0049	1	EPA 8260D	12/21/2025 17:29	12/22/2025 03:45	PRS
								Certifications:	CTDPH-PH-0840,NYSDOH-NY10854,NYSDOH-NY12058,NJDEP-CT0		
75-00-3	Chloroethane	ND		mg/kg dry	0.0024	0.0049	1	EPA 8260D	12/21/2025 17:29	12/22/2025 03:45	PRS
								Certifications:	CTDPH-PH-0840,NYSDOH-NY10854,NYSDOH-NY12058,NJDEP-CT0		
67-66-3	Chloroform	ND		mg/kg dry	0.0024	0.0049	1	EPA 8260D	12/21/2025 17:29	12/22/2025 03:45	PRS
								Certifications:	CTDPH-PH-0840,NYSDOH-NY10854,NYSDOH-NY12058,NJDEP-CT0		
74-87-3	Chloromethane	ND		mg/kg dry	0.0024	0.0049	1	EPA 8260D	12/21/2025 17:29	12/22/2025 03:45	PRS
								Certifications:	CTDPH-PH-0840,NYSDOH-NY10854,NYSDOH-NY12058,NJDEP-CT0		
156-59-2	cis-1,2-Dichloroethylene	ND		mg/kg dry	0.0024	0.0049	1	EPA 8260D	12/21/2025 17:29	12/22/2025 03:45	PRS
								Certifications:	CTDPH-PH-0840,NYSDOH-NY10854,NYSDOH-NY12058,NJDEP-CT0		
10061-01-5	cis-1,3-Dichloropropylene	ND		mg/kg dry	0.0024	0.0049	1	EPA 8260D	12/21/2025 17:29	12/22/2025 03:45	PRS
								Certifications:	CTDPH-PH-0840,NYSDOH-NY10854,NYSDOH-NY12058,NJDEP-CT0		
110-82-7	Cyclohexane	ND		mg/kg dry	0.0024	0.0049	1	EPA 8260D	12/21/2025 17:29	12/22/2025 03:45	PRS
								Certifications:	NYSDOH-NY10854,NYSDOH-NY12058,NJDEP-CT005,PADEP-68-04		
124-48-1	Dibromochloromethane	ND		mg/kg dry	0.0024	0.0049	1	EPA 8260D	12/21/2025 17:29	12/22/2025 03:45	PRS
								Certifications:	NYSDOH-NY10854,NYSDOH-NY12058,NJDEP-CT005,PADEP-68-04		
74-95-3	Dibromomethane	ND		mg/kg dry	0.0024	0.0049	1	EPA 8260D	12/21/2025 17:29	12/22/2025 03:45	PRS
								Certifications:	NYSDOH-NY10854,NYSDOH-NY12058,NJDEP-CT005,PADEP-68-04		
75-71-8	Dichlorodifluoromethane	ND	CAL-E	mg/kg dry	0.0024	0.0049	1	EPA 8260D	12/21/2025 17:29	12/22/2025 03:45	PRS
								Certifications:	NYSDOH-NY10854,NYSDOH-NY12058,NJDEP-CT005,PADEP-68-04		
100-41-4	Ethyl Benzene	ND		mg/kg dry	0.0024	0.0049	1	EPA 8260D	12/21/2025 17:29	12/22/2025 03:45	PRS
								Certifications:	CTDPH-PH-0840,NYSDOH-NY10854,NYSDOH-NY12058,NJDEP-CT0		

Sample Information

Client Sample ID: 25SB-6 (9-11) **York Sample ID:** 25L1023-16

York Project (SDG) No.	Client Project ID	Matrix	Collection Date/Time	Date Received
25L1023	25030016 2425 Atlantic Brooklyn 10034	Soil	December 16, 2025 3:16 pm	12/17/2025

Volatile Organics, 8260 - Comprehensive

Log-in Notes:

Sample Notes:

Sample Prepared by Method: EPA 5035A

CAS No.	Parameter	Result	Flag	Units	Reported to LOD/MDL	LOQ	Dilution	Reference Method	Date/Time Prepared	Date/Time Analyzed	Analyst
87-68-3	Hexachlorobutadiene	ND	QL-02	mg/kg dry	0.0024	0.0049	1	EPA 8260D	12/21/2025 17:29	12/22/2025 03:45	PRS
								Certifications:	NYSDOH-NY10854,NYSDOH-NY12058,NJDEP-CT005,PADEP-68-04		
98-82-8	Isopropylbenzene	ND		mg/kg dry	0.0024	0.0049	1	EPA 8260D	12/21/2025 17:29	12/22/2025 03:45	PRS
								Certifications:	CTDPH-PH-0840,NYSDOH-NY10854,NYSDOH-NY12058,NJDEP-CT0		
79-20-9	Methyl acetate	ND		mg/kg dry	0.0024	0.0049	1	EPA 8260D	12/21/2025 17:29	12/22/2025 03:45	PRS
								Certifications:	NYSDOH-NY10854,NYSDOH-NY12058,NJDEP-CT005,PADEP-68-04		
1634-04-4	Methyl tert-butyl ether (MTBE)	ND		mg/kg dry	0.0024	0.0049	1	EPA 8260D	12/21/2025 17:29	12/22/2025 03:45	PRS
								Certifications:	CTDPH-PH-0840,NYSDOH-NY10854,NYSDOH-NY12058,NJDEP-CT0		
108-87-2	Methylcyclohexane	ND		mg/kg dry	0.0024	0.0049	1	EPA 8260D	12/21/2025 17:29	12/22/2025 03:45	PRS
								Certifications:	NYSDOH-NY10854,NYSDOH-NY12058,NJDEP-CT005,PADEP-68-04		
75-09-2	* Methylene chloride	ND		mg/kg dry	0.0049	0.0098	1	EPA 8260D	12/21/2025 17:29	12/22/2025 03:45	PRS
								Certifications:	CTDPH-PH-0840		
104-51-8	n-Butylbenzene	ND	QL-02	mg/kg dry	0.0024	0.0049	1	EPA 8260D	12/21/2025 17:29	12/22/2025 03:45	PRS
								Certifications:	CTDPH-PH-0840,NYSDOH-NY10854,NYSDOH-NY12058,NJDEP-CT0		
103-65-1	n-Propylbenzene	ND		mg/kg dry	0.0024	0.0049	1	EPA 8260D	12/21/2025 17:29	12/22/2025 03:45	PRS
								Certifications:	CTDPH-PH-0840,NYSDOH-NY10854,NYSDOH-NY12058,NJDEP-CT0		
95-47-6	o-Xylene	ND		mg/kg dry	0.0024	0.0049	1	EPA 8260D	12/21/2025 17:29	12/22/2025 03:45	PRS
								Certifications:	CTDPH-PH-0840,NYSDOH-NY10854,NYSDOH-NY12058,PADEP-68-		
179601-23-1	p- & m- Xylenes	ND		mg/kg dry	0.0049	0.0098	1	EPA 8260D	12/21/2025 17:29	12/22/2025 03:45	PRS
								Certifications:	CTDPH-PH-0840,NYSDOH-NY10854,NYSDOH-NY12058,PADEP-68-		
99-87-6	p-Isopropyltoluene	ND		mg/kg dry	0.0024	0.0049	1	EPA 8260D	12/21/2025 17:29	12/22/2025 03:45	PRS
								Certifications:	CTDPH-PH-0840,NYSDOH-NY10854,NYSDOH-NY12058,NJDEP-CT0		
135-98-8	sec-Butylbenzene	ND		mg/kg dry	0.0024	0.0049	1	EPA 8260D	12/21/2025 17:29	12/22/2025 03:45	PRS
								Certifications:	CTDPH-PH-0840,NYSDOH-NY10854,NYSDOH-NY12058,NJDEP-CT0		
100-42-5	Styrene	ND		mg/kg dry	0.0024	0.0049	1	EPA 8260D	12/21/2025 17:29	12/22/2025 03:45	PRS
								Certifications:	CTDPH-PH-0840,NYSDOH-NY10854,NYSDOH-NY12058,NJDEP-CT0		
75-65-0	tert-Butyl alcohol (TBA)	ND		mg/kg dry	0.012	0.024	1	EPA 8260D	12/21/2025 17:29	12/22/2025 03:45	PRS
								Certifications:	NYSDOH-NY10854,NYSDOH-NY12058,NJDEP-CT005,PADEP-68-04		
98-06-6	tert-Butylbenzene	ND		mg/kg dry	0.0024	0.0049	1	EPA 8260D	12/21/2025 17:29	12/22/2025 03:45	PRS
								Certifications:	CTDPH-PH-0840,NYSDOH-NY10854,NYSDOH-NY12058,NJDEP-CT0		
127-18-4	Tetrachloroethylene	ND	QL-02, ICVE	mg/kg dry	0.0024	0.0049	1	EPA 8260D	12/21/2025 17:29	12/22/2025 03:45	PRS
								Certifications:	CTDPH-PH-0840,NYSDOH-NY10854,NYSDOH-NY12058,NJDEP-CT0		
108-88-3	Toluene	ND		mg/kg dry	0.0024	0.0049	1	EPA 8260D	12/21/2025 17:29	12/22/2025 03:45	PRS
								Certifications:	CTDPH-PH-0840,NYSDOH-NY10854,NYSDOH-NY12058,NJDEP-CT0		
156-60-5	trans-1,2-Dichloroethylene	ND		mg/kg dry	0.0024	0.0049	1	EPA 8260D	12/21/2025 17:29	12/22/2025 03:45	PRS
								Certifications:	CTDPH-PH-0840,NYSDOH-NY10854,NYSDOH-NY12058,NJDEP-CT0		
10061-02-6	trans-1,3-Dichloropropylene	ND		mg/kg dry	0.0024	0.0049	1	EPA 8260D	12/21/2025 17:29	12/22/2025 03:45	PRS
								Certifications:	CTDPH-PH-0840,NYSDOH-NY10854,NYSDOH-NY12058,NJDEP-CT0		
79-01-6	Trichloroethylene	ND		mg/kg dry	0.0024	0.0049	1	EPA 8260D	12/21/2025 17:29	12/22/2025 03:45	PRS
								Certifications:	CTDPH-PH-0840,NYSDOH-NY10854,NYSDOH-NY12058,NJDEP-CT0		
75-69-4	Trichlorofluoromethane	ND		mg/kg dry	0.0024	0.0049	1	EPA 8260D	12/21/2025 17:29	12/22/2025 03:45	PRS
								Certifications:	CTDPH-PH-0840,NYSDOH-NY10854,NYSDOH-NY12058,NJDEP-CT0		
75-01-4	Vinyl Chloride	ND		mg/kg dry	0.0024	0.0049	1	EPA 8260D	12/21/2025 17:29	12/22/2025 03:45	PRS
								Certifications:	CTDPH-PH-0840,NYSDOH-NY10854,NYSDOH-NY12058,NJDEP-CT0		

Sample Information

Client Sample ID: 25SB-6 (9-11)

York Sample ID: 25L1023-16

York Project (SDG) No.	Client Project ID	Matrix	Collection Date/Time	Date Received
25L1023	25030016 2425 Atlantic Brooklyn 10034	Soil	December 16, 2025 3:16 pm	12/17/2025

Volatile Organics, 8260 - Comprehensive

Log-in Notes:

Sample Notes:

Sample Prepared by Method: EPA 5035A

CAS No.	Parameter	Result	Flag	Units	Reported to LOD/MDL	LOQ	Dilution	Reference Method	Date/Time Prepared	Date/Time Analyzed	Analyst
1330-20-7	Xylenes, Total	ND		mg/kg dry	0.0073	0.015	1	EPA 8260D	12/21/2025 17:29	12/22/2025 03:45	PRS
								Certifications:	CTDPH-PH-0840,NYSDOH-NY10854,NYSDOH-NY12058,NJDEP-CTC		

	Surrogate Recoveries	Result	Acceptance Range
17060-07-0	*Surrogate: SURR: 1,2-Dichloroethane-d4*	*109 %*	*77-125*
2037-26-5	*Surrogate: SURR: Toluene-d8*	*98.1 %*	*85-120*
460-00-4	*Surrogate: SURR: p-Bromofluorobenzene*	*101 %*	*76-130*

Total Solids

Log-in Notes:

Sample Notes:

Sample Prepared by Method: % Solids Prep

CAS No.	Parameter	Result	Flag	Units	Reported to LOQ	Dilution	Reference Method	Date/Time Prepared	Date/Time Analyzed	Analyst
solids	*** % Solids**	**95.5**		%	0.100	1	SM 2540G	12/18/2025 09:44	12/18/2025 14:45	CD
							Certifications:	CTDPH-PH-0840		

Sample Information

Client Sample ID: 25SB-6 (13-15) **York Sample ID:** 25L1023-18

York Project (SDG) No.	Client Project ID	Matrix	Collection Date/Time	Date Received
25L1023	25030016 2425 Atlantic Brooklyn 10034	Soil	December 16, 2025 3:20 pm	12/17/2025

Volatile Organics, 8260 - Comprehensive

Log-in Notes:

Sample Notes:

Sample Prepared by Method: EPA 5035A

CAS No.	Parameter	Result	Flag	Units	Reported to LOD/MDL	LOQ	Dilution	Reference Method	Date/Time Prepared	Date/Time Analyzed	Analyst
630-20-6	1,1,1,2-Tetrachloroethane	ND		mg/kg dry	0.0030	0.0059	1	EPA 8260D	12/21/2025 17:29	12/22/2025 04:12	PRS
								Certifications:	CTDPH-PH-0840,NYSDOH-NY10854,NYSDOH-NY12058,NJDEP-CT0		
71-55-6	1,1,1-Trichloroethane	ND		mg/kg dry	0.0030	0.0059	1	EPA 8260D	12/21/2025 17:29	12/22/2025 04:12	PRS
								Certifications:	CTDPH-PH-0840,NYSDOH-NY10854,NYSDOH-NY12058,NJDEP-CT0		
79-34-5	1,1,2,2-Tetrachloroethane	ND		mg/kg dry	0.0030	0.0059	1	EPA 8260D	12/21/2025 17:29	12/22/2025 04:12	PRS
								Certifications:	CTDPH-PH-0840,NYSDOH-NY10854,NYSDOH-NY12058,NJDEP-CT0		
76-13-1	1,1,2-Trichloro-1,2,2-trifluoroethane (Freon 113)	ND		mg/kg dry	0.0030	0.0059	1	EPA 8260D	12/21/2025 17:29	12/22/2025 04:12	PRS
								Certifications:	CTDPH-PH-0840,NYSDOH-NY10854,NYSDOH-NY12058,NJDEP-CT0		
79-00-5	1,1,2-Trichloroethane	ND		mg/kg dry	0.0030	0.0059	1	EPA 8260D	12/21/2025 17:29	12/22/2025 04:12	PRS
								Certifications:	CTDPH-PH-0840,NYSDOH-NY10854,NYSDOH-NY12058,NJDEP-CT0		
75-34-3	1,1-Dichloroethane	ND		mg/kg dry	0.0030	0.0059	1	EPA 8260D	12/21/2025 17:29	12/22/2025 04:12	PRS
								Certifications:	CTDPH-PH-0840,NYSDOH-NY10854,NYSDOH-NY12058,NJDEP-CT0		
75-35-4	1,1-Dichloroethylene	ND	CAL-E, CCVE	mg/kg dry	0.0030	0.0059	1	EPA 8260D	12/21/2025 17:29	12/22/2025 04:12	PRS
								Certifications:	CTDPH-PH-0840,NYSDOH-NY10854,NYSDOH-NY12058,NJDEP-CT0		
87-61-6	1,2,3-Trichlorobenzene	ND		mg/kg dry	0.0030	0.0059	1	EPA 8260D	12/21/2025 17:29	12/22/2025 04:12	PRS
								Certifications:	NYSDOH-NY10854,NYSDOH-NY12058,NJDEP-CT005,PADEP-68-04		
96-18-4	1,2,3-Trichloropropane	ND		mg/kg dry	0.0030	0.0059	1	EPA 8260D	12/21/2025 17:29	12/22/2025 04:12	PRS
								Certifications:	NYSDOH-NY10854,NYSDOH-NY12058,NJDEP-CT005,PADEP-68-04		
120-82-1	1,2,4-Trichlorobenzene	ND		mg/kg dry	0.0030	0.0059	1	EPA 8260D	12/21/2025 17:29	12/22/2025 04:12	PRS
								Certifications:	NYSDOH-NY10854,NYSDOH-NY12058,NJDEP-CT005,PADEP-68-04		
95-63-6	1,2,4-Trimethylbenzene	ND		mg/kg dry	0.0030	0.0059	1	EPA 8260D	12/21/2025 17:29	12/22/2025 04:12	PRS
								Certifications:	CTDPH-PH-0840,NYSDOH-NY10854,NYSDOH-NY12058,NJDEP-CT0		
96-12-8	1,2-Dibromo-3-chloropropane	ND		mg/kg dry	0.0030	0.0059	1	EPA 8260D	12/21/2025 17:29	12/22/2025 04:12	PRS
								Certifications:	CTDPH-PH-0840,NYSDOH-NY10854,NYSDOH-NY12058,NJDEP-CT0		
106-93-4	1,2-Dibromoethane	ND		mg/kg dry	0.0030	0.0059	1	EPA 8260D	12/21/2025 17:29	12/22/2025 04:12	PRS
								Certifications:	CTDPH-PH-0840,NYSDOH-NY10854,NYSDOH-NY12058,NJDEP-CT0		
95-50-1	1,2-Dichlorobenzene	ND		mg/kg dry	0.0030	0.0059	1	EPA 8260D	12/21/2025 17:29	12/22/2025 04:12	PRS
								Certifications:	CTDPH-PH-0840,NYSDOH-NY10854,NYSDOH-NY12058,NJDEP-CT0		
107-06-2	1,2-Dichloroethane	ND		mg/kg dry	0.0030	0.0059	1	EPA 8260D	12/21/2025 17:29	12/22/2025 04:12	PRS
								Certifications:	CTDPH-PH-0840,NYSDOH-NY10854,NYSDOH-NY12058,NJDEP-CT0		
78-87-5	1,2-Dichloropropane	ND		mg/kg dry	0.0030	0.0059	1	EPA 8260D	12/21/2025 17:29	12/22/2025 04:12	PRS
								Certifications:	CTDPH-PH-0840,NYSDOH-NY10854,NYSDOH-NY12058,NJDEP-CT0		
108-67-8	1,3,5-Trimethylbenzene	ND		mg/kg dry	0.0030	0.0059	1	EPA 8260D	12/21/2025 17:29	12/22/2025 04:12	PRS
								Certifications:	CTDPH-PH-0840,NYSDOH-NY10854,NYSDOH-NY12058,NJDEP-CT0		
541-73-1	1,3-Dichlorobenzene	ND		mg/kg dry	0.0030	0.0059	1	EPA 8260D	12/21/2025 17:29	12/22/2025 04:12	PRS
								Certifications:	CTDPH-PH-0840,NYSDOH-NY10854,NYSDOH-NY12058,NJDEP-CT0		
106-46-7	1,4-Dichlorobenzene	ND		mg/kg dry	0.0030	0.0059	1	EPA 8260D	12/21/2025 17:29	12/22/2025 04:12	PRS
								Certifications:	CTDPH-PH-0840,NYSDOH-NY10854,NYSDOH-NY12058,NJDEP-CT0		
78-93-3	2-Butanone	ND		mg/kg dry	0.0030	0.0059	1	EPA 8260D	12/21/2025 17:29	12/22/2025 04:12	PRS
								Certifications:	CTDPH-PH-0840,NYSDOH-NY10854,NYSDOH-NY12058,NJDEP-CT0		
591-78-6	2-Hexanone	ND		mg/kg dry	0.0030	0.0059	1	EPA 8260D	12/21/2025 17:29	12/22/2025 04:12	PRS
								Certifications:	CTDPH-PH-0840,NYSDOH-NY10854,NYSDOH-NY12058,NJDEP-CT0		

Sample Information

Client Sample ID: 25SB-6 (13-15)

York Sample ID: 25L1023-18

York Project (SDG) No.	Client Project ID	Matrix	Collection Date/Time	Date Received
25L1023	25030016 2425 Atlantic Brooklyn 10034	Soil	December 16, 2025 3:20 pm	12/17/2025

Volatile Organics, 8260 - Comprehensive

Log-in Notes:

Sample Notes:

Sample Prepared by Method: EPA 5035A

CAS No.	Parameter	Result	Flag	Units	Reported to LOD/MDL	LOQ	Dilution	Reference Method	Date/Time Prepared	Date/Time Analyzed	Analyst
108-10-1	4-Methyl-2-pentanone	ND		mg/kg dry	0.0030	0.0059	1	EPA 8260D	12/21/2025 17:29	12/22/2025 04:12	PRS
								Certifications:	CTDPH-PH-0840,NYSDOH-NY10854,NYSDOH-NY12058,NJDEP-CT0		
67-64-1	Acetone	ND		mg/kg dry	0.0059	0.012	1	EPA 8260D	12/21/2025 17:29	12/22/2025 04:12	PRS
								Certifications:	CTDPH-PH-0840,NYSDOH-NY10854,NYSDOH-NY12058,NJDEP-CT0		
107-02-8	Acrolein	ND	CCVE	mg/kg dry	0.0059	0.012	1	EPA 8260D	12/21/2025 17:29	12/22/2025 04:12	PRS
								Certifications:	CTDPH-PH-0840,NYSDOH-NY10854,NYSDOH-NY12058,NJDEP-CT0		
107-13-1	Acrylonitrile	ND		mg/kg dry	0.0030	0.0059	1	EPA 8260D	12/21/2025 17:29	12/22/2025 04:12	PRS
								Certifications:	CTDPH-PH-0840,NYSDOH-NY10854,NYSDOH-NY12058,NJDEP-CT0		
71-43-2	Benzene	ND		mg/kg dry	0.0030	0.0059	1	EPA 8260D	12/21/2025 17:29	12/22/2025 04:12	PRS
								Certifications:	CTDPH-PH-0840,NYSDOH-NY10854,NYSDOH-NY12058,NJDEP-CT0		
74-97-5	Bromochloromethane	ND		mg/kg dry	0.0030	0.0059	1	EPA 8260D	12/21/2025 17:29	12/22/2025 04:12	PRS
								Certifications:	NYSDOH-NY10854,NYSDOH-NY12058,NJDEP-CT005,PADEP-68-04		
75-27-4	Bromodichloromethane	ND		mg/kg dry	0.0030	0.0059	1	EPA 8260D	12/21/2025 17:29	12/22/2025 04:12	PRS
								Certifications:	CTDPH-PH-0840,NYSDOH-NY10854,NYSDOH-NY12058,NJDEP-CT0		
75-25-2	Bromoform	ND		mg/kg dry	0.0030	0.0059	1	EPA 8260D	12/21/2025 17:29	12/22/2025 04:12	PRS
								Certifications:	CTDPH-PH-0840,NYSDOH-NY10854,NYSDOH-NY12058,NJDEP-CT0		
74-83-9	Bromomethane	ND		mg/kg dry	0.0030	0.0059	1	EPA 8260D	12/21/2025 17:29	12/22/2025 04:12	PRS
								Certifications:	CTDPH-PH-0840,NYSDOH-NY10854,NYSDOH-NY12058,NJDEP-CT0		
75-15-0	Carbon disulfide	ND		mg/kg dry	0.0030	0.0059	1	EPA 8260D	12/21/2025 17:29	12/22/2025 04:12	PRS
								Certifications:	CTDPH-PH-0840,NYSDOH-NY10854,NYSDOH-NY12058,NJDEP-CT0		
56-23-5	Carbon tetrachloride	ND		mg/kg dry	0.0030	0.0059	1	EPA 8260D	12/21/2025 17:29	12/22/2025 04:12	PRS
								Certifications:	CTDPH-PH-0840,NYSDOH-NY10854,NYSDOH-NY12058,NJDEP-CT0		
108-90-7	Chlorobenzene	ND		mg/kg dry	0.0030	0.0059	1	EPA 8260D	12/21/2025 17:29	12/22/2025 04:12	PRS
								Certifications:	CTDPH-PH-0840,NYSDOH-NY10854,NYSDOH-NY12058,NJDEP-CT0		
75-00-3	Chloroethane	ND		mg/kg dry	0.0030	0.0059	1	EPA 8260D	12/21/2025 17:29	12/22/2025 04:12	PRS
								Certifications:	CTDPH-PH-0840,NYSDOH-NY10854,NYSDOH-NY12058,NJDEP-CT0		
67-66-3	Chloroform	ND		mg/kg dry	0.0030	0.0059	1	EPA 8260D	12/21/2025 17:29	12/22/2025 04:12	PRS
								Certifications:	CTDPH-PH-0840,NYSDOH-NY10854,NYSDOH-NY12058,NJDEP-CT0		
74-87-3	Chloromethane	ND		mg/kg dry	0.0030	0.0059	1	EPA 8260D	12/21/2025 17:29	12/22/2025 04:12	PRS
								Certifications:	CTDPH-PH-0840,NYSDOH-NY10854,NYSDOH-NY12058,NJDEP-CT0		
156-59-2	cis-1,2-Dichloroethylene	ND		mg/kg dry	0.0030	0.0059	1	EPA 8260D	12/21/2025 17:29	12/22/2025 04:12	PRS
								Certifications:	CTDPH-PH-0840,NYSDOH-NY10854,NYSDOH-NY12058,NJDEP-CT0		
10061-01-5	cis-1,3-Dichloropropylene	ND		mg/kg dry	0.0030	0.0059	1	EPA 8260D	12/21/2025 17:29	12/22/2025 04:12	PRS
								Certifications:	CTDPH-PH-0840,NYSDOH-NY10854,NYSDOH-NY12058,NJDEP-CT0		
110-82-7	Cyclohexane	ND		mg/kg dry	0.0030	0.0059	1	EPA 8260D	12/21/2025 17:29	12/22/2025 04:12	PRS
								Certifications:	NYSDOH-NY10854,NYSDOH-NY12058,NJDEP-CT005,PADEP-68-04		
124-48-1	Dibromochloromethane	ND		mg/kg dry	0.0030	0.0059	1	EPA 8260D	12/21/2025 17:29	12/22/2025 04:12	PRS
								Certifications:	NYSDOH-NY10854,NYSDOH-NY12058,NJDEP-CT005,PADEP-68-04		
74-95-3	Dibromomethane	ND		mg/kg dry	0.0030	0.0059	1	EPA 8260D	12/21/2025 17:29	12/22/2025 04:12	PRS
								Certifications:	NYSDOH-NY10854,NYSDOH-NY12058,NJDEP-CT005,PADEP-68-04		
75-71-8	Dichlorodifluoromethane	ND	CAL-E	mg/kg dry	0.0030	0.0059	1	EPA 8260D	12/21/2025 17:29	12/22/2025 04:12	PRS
								Certifications:	NYSDOH-NY10854,NYSDOH-NY12058,NJDEP-CT005,PADEP-68-04		
100-41-4	Ethyl Benzene	ND		mg/kg dry	0.0030	0.0059	1	EPA 8260D	12/21/2025 17:29	12/22/2025 04:12	PRS
								Certifications:	CTDPH-PH-0840,NYSDOH-NY10854,NYSDOH-NY12058,NJDEP-CT0		

Sample Information

Client Sample ID: 25SB-6 (13-15) **York Sample ID:** 25L1023-18

York Project (SDG) No.	Client Project ID	Matrix	Collection Date/Time	Date Received
25L1023	25030016 2425 Atlantic Brooklyn 10034	Soil	December 16, 2025 3:20 pm	12/17/2025

Volatile Organics, 8260 - Comprehensive

Log-in Notes:

Sample Notes:

Sample Prepared by Method: EPA 5035A

CAS No.	Parameter	Result	Flag	Units	Reported to LOD/MDL	LOQ	Dilution	Reference Method	Date/Time Prepared	Date/Time Analyzed	Analyst
87-68-3	Hexachlorobutadiene	ND	QL-02	mg/kg dry	0.0030	0.0059	1	EPA 8260D	12/21/2025 17:29	12/22/2025 04:12	PRS
								Certifications:	NYSDOH-NY10854,NYSDOH-NY12058,NJDEP-CT005,PADEP-68-04		
98-82-8	Isopropylbenzene	ND		mg/kg dry	0.0030	0.0059	1	EPA 8260D	12/21/2025 17:29	12/22/2025 04:12	PRS
								Certifications:	CTDPH-PH-0840,NYSDOH-NY10854,NYSDOH-NY12058,NJDEP-CT0		
79-20-9	Methyl acetate	ND		mg/kg dry	0.0030	0.0059	1	EPA 8260D	12/21/2025 17:29	12/22/2025 04:12	PRS
								Certifications:	NYSDOH-NY10854,NYSDOH-NY12058,NJDEP-CT005,PADEP-68-04		
1634-04-4	Methyl tert-butyl ether (MTBE)	ND		mg/kg dry	0.0030	0.0059	1	EPA 8260D	12/21/2025 17:29	12/22/2025 04:12	PRS
								Certifications:	CTDPH-PH-0840,NYSDOH-NY10854,NYSDOH-NY12058,NJDEP-CT0		
108-87-2	Methylcyclohexane	ND		mg/kg dry	0.0030	0.0059	1	EPA 8260D	12/21/2025 17:29	12/22/2025 04:12	PRS
								Certifications:	NYSDOH-NY10854,NYSDOH-NY12058,NJDEP-CT005,PADEP-68-04		
75-09-2	* Methylene chloride	ND		mg/kg dry	0.0059	0.012	1	EPA 8260D	12/21/2025 17:29	12/22/2025 04:12	PRS
								Certifications:	CTDPH-PH-0840		
104-51-8	n-Butylbenzene	ND	QL-02	mg/kg dry	0.0030	0.0059	1	EPA 8260D	12/21/2025 17:29	12/22/2025 04:12	PRS
								Certifications:	CTDPH-PH-0840,NYSDOH-NY10854,NYSDOH-NY12058,NJDEP-CT0		
103-65-1	n-Propylbenzene	ND		mg/kg dry	0.0030	0.0059	1	EPA 8260D	12/21/2025 17:29	12/22/2025 04:12	PRS
								Certifications:	CTDPH-PH-0840,NYSDOH-NY10854,NYSDOH-NY12058,NJDEP-CT0		
95-47-6	o-Xylene	ND		mg/kg dry	0.0030	0.0059	1	EPA 8260D	12/21/2025 17:29	12/22/2025 04:12	PRS
								Certifications:	CTDPH-PH-0840,NYSDOH-NY10854,NYSDOH-NY12058,PADEP-68-		
179601-23-1	p- & m- Xylenes	ND		mg/kg dry	0.0059	0.012	1	EPA 8260D	12/21/2025 17:29	12/22/2025 04:12	PRS
								Certifications:	CTDPH-PH-0840,NYSDOH-NY10854,NYSDOH-NY12058,PADEP-68-		
99-87-6	p-Isopropyltoluene	ND		mg/kg dry	0.0030	0.0059	1	EPA 8260D	12/21/2025 17:29	12/22/2025 04:12	PRS
								Certifications:	CTDPH-PH-0840,NYSDOH-NY10854,NYSDOH-NY12058,NJDEP-CT0		
135-98-8	sec-Butylbenzene	ND		mg/kg dry	0.0030	0.0059	1	EPA 8260D	12/21/2025 17:29	12/22/2025 04:12	PRS
								Certifications:	CTDPH-PH-0840,NYSDOH-NY10854,NYSDOH-NY12058,NJDEP-CT0		
100-42-5	Styrene	ND		mg/kg dry	0.0030	0.0059	1	EPA 8260D	12/21/2025 17:29	12/22/2025 04:12	PRS
								Certifications:	CTDPH-PH-0840,NYSDOH-NY10854,NYSDOH-NY12058,NJDEP-CT0		
75-65-0	tert-Butyl alcohol (TBA)	ND		mg/kg dry	0.015	0.030	1	EPA 8260D	12/21/2025 17:29	12/22/2025 04:12	PRS
								Certifications:	NYSDOH-NY10854,NYSDOH-NY12058,NJDEP-CT005,PADEP-68-04		
98-06-6	tert-Butylbenzene	ND		mg/kg dry	0.0030	0.0059	1	EPA 8260D	12/21/2025 17:29	12/22/2025 04:12	PRS
								Certifications:	CTDPH-PH-0840,NYSDOH-NY10854,NYSDOH-NY12058,NJDEP-CT0		
127-18-4	Tetrachloroethylene	ND	QL-02, ICVE	mg/kg dry	0.0030	0.0059	1	EPA 8260D	12/21/2025 17:29	12/22/2025 04:12	PRS
								Certifications:	CTDPH-PH-0840,NYSDOH-NY10854,NYSDOH-NY12058,NJDEP-CT0		
108-88-3	Toluene	ND		mg/kg dry	0.0030	0.0059	1	EPA 8260D	12/21/2025 17:29	12/22/2025 04:12	PRS
								Certifications:	CTDPH-PH-0840,NYSDOH-NY10854,NYSDOH-NY12058,NJDEP-CT0		
156-60-5	trans-1,2-Dichloroethylene	ND		mg/kg dry	0.0030	0.0059	1	EPA 8260D	12/21/2025 17:29	12/22/2025 04:12	PRS
								Certifications:	CTDPH-PH-0840,NYSDOH-NY10854,NYSDOH-NY12058,NJDEP-CT0		
10061-02-6	trans-1,3-Dichloropropylene	ND		mg/kg dry	0.0030	0.0059	1	EPA 8260D	12/21/2025 17:29	12/22/2025 04:12	PRS
								Certifications:	CTDPH-PH-0840,NYSDOH-NY10854,NYSDOH-NY12058,NJDEP-CT0		
79-01-6	Trichloroethylene	ND		mg/kg dry	0.0030	0.0059	1	EPA 8260D	12/21/2025 17:29	12/22/2025 04:12	PRS
								Certifications:	CTDPH-PH-0840,NYSDOH-NY10854,NYSDOH-NY12058,NJDEP-CT0		
75-69-4	Trichlorofluoromethane	ND		mg/kg dry	0.0030	0.0059	1	EPA 8260D	12/21/2025 17:29	12/22/2025 04:12	PRS
								Certifications:	CTDPH-PH-0840,NYSDOH-NY10854,NYSDOH-NY12058,NJDEP-CT0		
75-01-4	Vinyl Chloride	ND		mg/kg dry	0.0030	0.0059	1	EPA 8260D	12/21/2025 17:29	12/22/2025 04:12	PRS
								Certifications:	CTDPH-PH-0840,NYSDOH-NY10854,NYSDOH-NY12058,NJDEP-CT0		

Sample Information

Client Sample ID: 25SB-6 (13-15) **York Sample ID:** 25L1023-18

York Project (SDG) No.	Client Project ID	Matrix	Collection Date/Time	Date Received
25L1023	25030016 2425 Atlantic Brooklyn 10034	Soil	December 16, 2025 3:20 pm	12/17/2025

Volatile Organics, 8260 - Comprehensive

Log-in Notes:

Sample Notes:

Sample Prepared by Method: EPA 5035A

CAS No.	Parameter	Result	Flag	Units	Reported to LOD/MDL	LOQ	Dilution	Reference Method	Date/Time Prepared	Date/Time Analyzed	Analyst
1330-20-7	Xylenes, Total	ND		mg/kg dry	0.0089	0.018	1	EPA 8260D	12/21/2025 17:29	12/22/2025 04:12	PRS
								Certifications:	CTDPH-PH-0840,NYSDOH-NY10854,NYSDOH-NY12058,NJDEP-CTC		

	Surrogate Recoveries	Result	Acceptance Range
17060-07-0	*Surrogate: SURR: 1,2-Dichloroethane-d4*	*111 %*	*77-125*
2037-26-5	*Surrogate: SURR: Toluene-d8*	*97.5 %*	*85-120*
460-00-4	*Surrogate: SURR: p-Bromofluorobenzene*	*99.4 %*	*76-130*

Total Solids

Log-in Notes:

Sample Notes:

Sample Prepared by Method: % Solids Prep

CAS No.	Parameter	Result	Flag	Units	Reported to LOQ	Dilution	Reference Method	Date/Time Prepared	Date/Time Analyzed	Analyst
solids	*** % Solids**	**99.1**		%	0.100	1	SM 2540G	12/18/2025 09:44	12/18/2025 14:45	CD
							Certifications:	CTDPH-PH-0840		

Sample Information

Client Sample ID: 25SB-8 (5-7) **York Sample ID:** 25L1023-19

York Project (SDG) No.	Client Project ID	Matrix	Collection Date/Time	Date Received
25L1023	25030016 2425 Atlantic Brooklyn 10034	Soil	December 17, 2025 8:47 am	12/17/2025

Volatile Organics, 8260 - Comprehensive

Log-in Notes:

Sample Notes:

Sample Prepared by Method: EPA 5035A

CAS No.	Parameter	Result	Flag	Units	Reported to LOD/MDL	LOQ	Dilution	Reference Method	Date/Time Prepared	Date/Time Analyzed	Analyst
630-20-6	1,1,1,2-Tetrachloroethane	ND		mg/kg dry	0.0028	0.0056	1	EPA 8260D	12/21/2025 17:29	12/22/2025 04:39	PRS
								Certifications:	CTDPH-PH-0840,NYSDOH-NY10854,NYSDOH-NY12058,NJDEP-CT0		
71-55-6	1,1,1-Trichloroethane	ND		mg/kg dry	0.0028	0.0056	1	EPA 8260D	12/21/2025 17:29	12/22/2025 04:39	PRS
								Certifications:	CTDPH-PH-0840,NYSDOH-NY10854,NYSDOH-NY12058,NJDEP-CT0		
79-34-5	1,1,2,2-Tetrachloroethane	ND		mg/kg dry	0.0028	0.0056	1	EPA 8260D	12/21/2025 17:29	12/22/2025 04:39	PRS
								Certifications:	CTDPH-PH-0840,NYSDOH-NY10854,NYSDOH-NY12058,NJDEP-CT0		
76-13-1	1,1,2-Trichloro-1,2,2-trifluoroethane (Freon 113)	ND		mg/kg dry	0.0028	0.0056	1	EPA 8260D	12/21/2025 17:29	12/22/2025 04:39	PRS
								Certifications:	CTDPH-PH-0840,NYSDOH-NY10854,NYSDOH-NY12058,NJDEP-CT0		
79-00-5	1,1,2-Trichloroethane	ND		mg/kg dry	0.0028	0.0056	1	EPA 8260D	12/21/2025 17:29	12/22/2025 04:39	PRS
								Certifications:	CTDPH-PH-0840,NYSDOH-NY10854,NYSDOH-NY12058,NJDEP-CT0		
75-34-3	1,1-Dichloroethane	ND		mg/kg dry	0.0028	0.0056	1	EPA 8260D	12/21/2025 17:29	12/22/2025 04:39	PRS
								Certifications:	CTDPH-PH-0840,NYSDOH-NY10854,NYSDOH-NY12058,NJDEP-CT0		
75-35-4	1,1-Dichloroethylene	ND	CAL-E, CCVE	mg/kg dry	0.0028	0.0056	1	EPA 8260D	12/21/2025 17:29	12/22/2025 04:39	PRS
								Certifications:	CTDPH-PH-0840,NYSDOH-NY10854,NYSDOH-NY12058,NJDEP-CT0		
87-61-6	1,2,3-Trichlorobenzene	ND		mg/kg dry	0.0028	0.0056	1	EPA 8260D	12/21/2025 17:29	12/22/2025 04:39	PRS
								Certifications:	NYSDOH-NY10854,NYSDOH-NY12058,NJDEP-CT005,PADEP-68-04		
96-18-4	1,2,3-Trichloropropane	ND		mg/kg dry	0.0028	0.0056	1	EPA 8260D	12/21/2025 17:29	12/22/2025 04:39	PRS
								Certifications:	NYSDOH-NY10854,NYSDOH-NY12058,NJDEP-CT005,PADEP-68-04		
120-82-1	1,2,4-Trichlorobenzene	ND		mg/kg dry	0.0028	0.0056	1	EPA 8260D	12/21/2025 17:29	12/22/2025 04:39	PRS
								Certifications:	NYSDOH-NY10854,NYSDOH-NY12058,NJDEP-CT005,PADEP-68-04		
95-63-6	1,2,4-Trimethylbenzene	ND		mg/kg dry	0.0028	0.0056	1	EPA 8260D	12/21/2025 17:29	12/22/2025 04:39	PRS
								Certifications:	CTDPH-PH-0840,NYSDOH-NY10854,NYSDOH-NY12058,NJDEP-CT0		
96-12-8	1,2-Dibromo-3-chloropropane	ND		mg/kg dry	0.0028	0.0056	1	EPA 8260D	12/21/2025 17:29	12/22/2025 04:39	PRS
								Certifications:	CTDPH-PH-0840,NYSDOH-NY10854,NYSDOH-NY12058,NJDEP-CT0		
106-93-4	1,2-Dibromoethane	ND		mg/kg dry	0.0028	0.0056	1	EPA 8260D	12/21/2025 17:29	12/22/2025 04:39	PRS
								Certifications:	CTDPH-PH-0840,NYSDOH-NY10854,NYSDOH-NY12058,NJDEP-CT0		
95-50-1	1,2-Dichlorobenzene	ND		mg/kg dry	0.0028	0.0056	1	EPA 8260D	12/21/2025 17:29	12/22/2025 04:39	PRS
								Certifications:	CTDPH-PH-0840,NYSDOH-NY10854,NYSDOH-NY12058,NJDEP-CT0		
107-06-2	1,2-Dichloroethane	ND		mg/kg dry	0.0028	0.0056	1	EPA 8260D	12/21/2025 17:29	12/22/2025 04:39	PRS
								Certifications:	CTDPH-PH-0840,NYSDOH-NY10854,NYSDOH-NY12058,NJDEP-CT0		
78-87-5	1,2-Dichloropropane	ND		mg/kg dry	0.0028	0.0056	1	EPA 8260D	12/21/2025 17:29	12/22/2025 04:39	PRS
								Certifications:	CTDPH-PH-0840,NYSDOH-NY10854,NYSDOH-NY12058,NJDEP-CT0		
108-67-8	1,3,5-Trimethylbenzene	ND		mg/kg dry	0.0028	0.0056	1	EPA 8260D	12/21/2025 17:29	12/22/2025 04:39	PRS
								Certifications:	CTDPH-PH-0840,NYSDOH-NY10854,NYSDOH-NY12058,NJDEP-CT0		
541-73-1	1,3-Dichlorobenzene	ND		mg/kg dry	0.0028	0.0056	1	EPA 8260D	12/21/2025 17:29	12/22/2025 04:39	PRS
								Certifications:	CTDPH-PH-0840,NYSDOH-NY10854,NYSDOH-NY12058,NJDEP-CT0		
106-46-7	1,4-Dichlorobenzene	ND		mg/kg dry	0.0028	0.0056	1	EPA 8260D	12/21/2025 17:29	12/22/2025 04:39	PRS
								Certifications:	CTDPH-PH-0840,NYSDOH-NY10854,NYSDOH-NY12058,NJDEP-CT0		
78-93-3	2-Butanone	ND		mg/kg dry	0.0028	0.0056	1	EPA 8260D	12/21/2025 17:29	12/22/2025 04:39	PRS
								Certifications:	CTDPH-PH-0840,NYSDOH-NY10854,NYSDOH-NY12058,NJDEP-CT0		
591-78-6	2-Hexanone	ND		mg/kg dry	0.0028	0.0056	1	EPA 8260D	12/21/2025 17:29	12/22/2025 04:39	PRS
								Certifications:	CTDPH-PH-0840,NYSDOH-NY10854,NYSDOH-NY12058,NJDEP-CT0		

Sample Information

Client Sample ID: 25SB-8 (5-7)

York Sample ID: 25L1023-19

York Project (SDG) No.	Client Project ID	Matrix	Collection Date/Time	Date Received
25L1023	25030016 2425 Atlantic Brooklyn 10034	Soil	December 17, 2025 8:47 am	12/17/2025

Volatile Organics, 8260 - Comprehensive

Log-in Notes:

Sample Notes:

Sample Prepared by Method: EPA 5035A

CAS No.	Parameter	Result	Flag	Units	Reported to LOD/MDL	LOQ	Dilution	Reference Method	Date/Time Prepared	Date/Time Analyzed	Analyst
108-10-1	4-Methyl-2-pentanone	ND		mg/kg dry	0.0028	0.0056	1	EPA 8260D	12/21/2025 17:29	12/22/2025 04:39	PRS
								Certifications:	CTDPH-PH-0840,NYSDOH-NY10854,NYSDOH-NY12058,NJDEP-CT0		
67-64-1	Acetone	ND		mg/kg dry	0.0056	0.011	1	EPA 8260D	12/21/2025 17:29	12/22/2025 04:39	PRS
								Certifications:	CTDPH-PH-0840,NYSDOH-NY10854,NYSDOH-NY12058,NJDEP-CT0		
107-02-8	Acrolein	ND	CCVE	mg/kg dry	0.0056	0.011	1	EPA 8260D	12/21/2025 17:29	12/22/2025 04:39	PRS
								Certifications:	CTDPH-PH-0840,NYSDOH-NY10854,NYSDOH-NY12058,NJDEP-CT0		
107-13-1	Acrylonitrile	ND		mg/kg dry	0.0028	0.0056	1	EPA 8260D	12/21/2025 17:29	12/22/2025 04:39	PRS
								Certifications:	CTDPH-PH-0840,NYSDOH-NY10854,NYSDOH-NY12058,NJDEP-CT0		
71-43-2	Benzene	ND		mg/kg dry	0.0028	0.0056	1	EPA 8260D	12/21/2025 17:29	12/22/2025 04:39	PRS
								Certifications:	CTDPH-PH-0840,NYSDOH-NY10854,NYSDOH-NY12058,NJDEP-CT0		
74-97-5	Bromochloromethane	ND		mg/kg dry	0.0028	0.0056	1	EPA 8260D	12/21/2025 17:29	12/22/2025 04:39	PRS
								Certifications:	NYSDOH-NY10854,NYSDOH-NY12058,NJDEP-CT005,PADEP-68-04		
75-27-4	Bromodichloromethane	ND		mg/kg dry	0.0028	0.0056	1	EPA 8260D	12/21/2025 17:29	12/22/2025 04:39	PRS
								Certifications:	CTDPH-PH-0840,NYSDOH-NY10854,NYSDOH-NY12058,NJDEP-CT0		
75-25-2	Bromoform	ND		mg/kg dry	0.0028	0.0056	1	EPA 8260D	12/21/2025 17:29	12/22/2025 04:39	PRS
								Certifications:	CTDPH-PH-0840,NYSDOH-NY10854,NYSDOH-NY12058,NJDEP-CT0		
74-83-9	Bromomethane	ND		mg/kg dry	0.0028	0.0056	1	EPA 8260D	12/21/2025 17:29	12/22/2025 04:39	PRS
								Certifications:	CTDPH-PH-0840,NYSDOH-NY10854,NYSDOH-NY12058,NJDEP-CT0		
75-15-0	Carbon disulfide	ND		mg/kg dry	0.0028	0.0056	1	EPA 8260D	12/21/2025 17:29	12/22/2025 04:39	PRS
								Certifications:	CTDPH-PH-0840,NYSDOH-NY10854,NYSDOH-NY12058,NJDEP-CT0		
56-23-5	Carbon tetrachloride	ND		mg/kg dry	0.0028	0.0056	1	EPA 8260D	12/21/2025 17:29	12/22/2025 04:39	PRS
								Certifications:	CTDPH-PH-0840,NYSDOH-NY10854,NYSDOH-NY12058,NJDEP-CT0		
108-90-7	Chlorobenzene	ND		mg/kg dry	0.0028	0.0056	1	EPA 8260D	12/21/2025 17:29	12/22/2025 04:39	PRS
								Certifications:	CTDPH-PH-0840,NYSDOH-NY10854,NYSDOH-NY12058,NJDEP-CT0		
75-00-3	Chloroethane	ND		mg/kg dry	0.0028	0.0056	1	EPA 8260D	12/21/2025 17:29	12/22/2025 04:39	PRS
								Certifications:	CTDPH-PH-0840,NYSDOH-NY10854,NYSDOH-NY12058,NJDEP-CT0		
67-66-3	Chloroform	ND		mg/kg dry	0.0028	0.0056	1	EPA 8260D	12/21/2025 17:29	12/22/2025 04:39	PRS
								Certifications:	CTDPH-PH-0840,NYSDOH-NY10854,NYSDOH-NY12058,NJDEP-CT0		
74-87-3	Chloromethane	ND		mg/kg dry	0.0028	0.0056	1	EPA 8260D	12/21/2025 17:29	12/22/2025 04:39	PRS
								Certifications:	CTDPH-PH-0840,NYSDOH-NY10854,NYSDOH-NY12058,NJDEP-CT0		
156-59-2	cis-1,2-Dichloroethylene	ND		mg/kg dry	0.0028	0.0056	1	EPA 8260D	12/21/2025 17:29	12/22/2025 04:39	PRS
								Certifications:	CTDPH-PH-0840,NYSDOH-NY10854,NYSDOH-NY12058,NJDEP-CT0		
10061-01-5	cis-1,3-Dichloropropylene	ND		mg/kg dry	0.0028	0.0056	1	EPA 8260D	12/21/2025 17:29	12/22/2025 04:39	PRS
								Certifications:	CTDPH-PH-0840,NYSDOH-NY10854,NYSDOH-NY12058,NJDEP-CT0		
110-82-7	Cyclohexane	ND		mg/kg dry	0.0028	0.0056	1	EPA 8260D	12/21/2025 17:29	12/22/2025 04:39	PRS
								Certifications:	NYSDOH-NY10854,NYSDOH-NY12058,NJDEP-CT005,PADEP-68-04		
124-48-1	Dibromochloromethane	ND		mg/kg dry	0.0028	0.0056	1	EPA 8260D	12/21/2025 17:29	12/22/2025 04:39	PRS
								Certifications:	NYSDOH-NY10854,NYSDOH-NY12058,NJDEP-CT005,PADEP-68-04		
74-95-3	Dibromomethane	ND		mg/kg dry	0.0028	0.0056	1	EPA 8260D	12/21/2025 17:29	12/22/2025 04:39	PRS
								Certifications:	NYSDOH-NY10854,NYSDOH-NY12058,NJDEP-CT005,PADEP-68-04		
75-71-8	Dichlorodifluoromethane	ND	CAL-E	mg/kg dry	0.0028	0.0056	1	EPA 8260D	12/21/2025 17:29	12/22/2025 04:39	PRS
								Certifications:	NYSDOH-NY10854,NYSDOH-NY12058,NJDEP-CT005,PADEP-68-04		
100-41-4	Ethyl Benzene	ND		mg/kg dry	0.0028	0.0056	1	EPA 8260D	12/21/2025 17:29	12/22/2025 04:39	PRS
								Certifications:	CTDPH-PH-0840,NYSDOH-NY10854,NYSDOH-NY12058,NJDEP-CT0		

Sample Information

Client Sample ID: 25SB-8 (5-7) **York Sample ID:** 25L1023-19

York Project (SDG) No.	Client Project ID	Matrix	Collection Date/Time	Date Received
25L1023	25030016 2425 Atlantic Brooklyn 10034	Soil	December 17, 2025 8:47 am	12/17/2025

Volatile Organics, 8260 - Comprehensive

Log-in Notes:

Sample Notes:

Sample Prepared by Method: EPA 5035A

CAS No.	Parameter	Result	Flag	Units	Reported to LOD/MDL	LOQ	Dilution	Reference Method	Date/Time Prepared	Date/Time Analyzed	Analyst
87-68-3	Hexachlorobutadiene	ND	QL-02	mg/kg dry	0.0028	0.0056	1	EPA 8260D	12/21/2025 17:29	12/22/2025 04:39	PRS
								Certifications:	NYSDOH-NY10854,NYSDOH-NY12058,NJDEP-CT005,PADEP-68-04		
98-82-8	Isopropylbenzene	ND		mg/kg dry	0.0028	0.0056	1	EPA 8260D	12/21/2025 17:29	12/22/2025 04:39	PRS
								Certifications:	CTDPH-PH-0840,NYSDOH-NY10854,NYSDOH-NY12058,NJDEP-CT0		
79-20-9	Methyl acetate	ND		mg/kg dry	0.0028	0.0056	1	EPA 8260D	12/21/2025 17:29	12/22/2025 04:39	PRS
								Certifications:	NYSDOH-NY10854,NYSDOH-NY12058,NJDEP-CT005,PADEP-68-04		
1634-04-4	Methyl tert-butyl ether (MTBE)	ND		mg/kg dry	0.0028	0.0056	1	EPA 8260D	12/21/2025 17:29	12/22/2025 04:39	PRS
								Certifications:	CTDPH-PH-0840,NYSDOH-NY10854,NYSDOH-NY12058,NJDEP-CT0		
108-87-2	Methylcyclohexane	ND		mg/kg dry	0.0028	0.0056	1	EPA 8260D	12/21/2025 17:29	12/22/2025 04:39	PRS
								Certifications:	NYSDOH-NY10854,NYSDOH-NY12058,NJDEP-CT005,PADEP-68-04		
75-09-2	* Methylene chloride	ND		mg/kg dry	0.0056	0.011	1	EPA 8260D	12/21/2025 17:29	12/22/2025 04:39	PRS
								Certifications:	CTDPH-PH-0840		
104-51-8	n-Butylbenzene	ND	QL-02	mg/kg dry	0.0028	0.0056	1	EPA 8260D	12/21/2025 17:29	12/22/2025 04:39	PRS
								Certifications:	CTDPH-PH-0840,NYSDOH-NY10854,NYSDOH-NY12058,NJDEP-CT0		
103-65-1	n-Propylbenzene	ND		mg/kg dry	0.0028	0.0056	1	EPA 8260D	12/21/2025 17:29	12/22/2025 04:39	PRS
								Certifications:	CTDPH-PH-0840,NYSDOH-NY10854,NYSDOH-NY12058,NJDEP-CT0		
95-47-6	o-Xylene	ND		mg/kg dry	0.0028	0.0056	1	EPA 8260D	12/21/2025 17:29	12/22/2025 04:39	PRS
								Certifications:	CTDPH-PH-0840,NYSDOH-NY10854,NYSDOH-NY12058,PADEP-68-		
179601-23-1	p- & m- Xylenes	ND		mg/kg dry	0.0056	0.011	1	EPA 8260D	12/21/2025 17:29	12/22/2025 04:39	PRS
								Certifications:	CTDPH-PH-0840,NYSDOH-NY10854,NYSDOH-NY12058,PADEP-68-		
99-87-6	p-Isopropyltoluene	ND		mg/kg dry	0.0028	0.0056	1	EPA 8260D	12/21/2025 17:29	12/22/2025 04:39	PRS
								Certifications:	CTDPH-PH-0840,NYSDOH-NY10854,NYSDOH-NY12058,NJDEP-CT0		
135-98-8	sec-Butylbenzene	ND		mg/kg dry	0.0028	0.0056	1	EPA 8260D	12/21/2025 17:29	12/22/2025 04:39	PRS
								Certifications:	CTDPH-PH-0840,NYSDOH-NY10854,NYSDOH-NY12058,NJDEP-CT0		
100-42-5	Styrene	ND		mg/kg dry	0.0028	0.0056	1	EPA 8260D	12/21/2025 17:29	12/22/2025 04:39	PRS
								Certifications:	CTDPH-PH-0840,NYSDOH-NY10854,NYSDOH-NY12058,NJDEP-CT0		
75-65-0	tert-Butyl alcohol (TBA)	ND		mg/kg dry	0.014	0.028	1	EPA 8260D	12/21/2025 17:29	12/22/2025 04:39	PRS
								Certifications:	NYSDOH-NY10854,NYSDOH-NY12058,NJDEP-CT005,PADEP-68-04		
98-06-6	tert-Butylbenzene	ND		mg/kg dry	0.0028	0.0056	1	EPA 8260D	12/21/2025 17:29	12/22/2025 04:39	PRS
								Certifications:	CTDPH-PH-0840,NYSDOH-NY10854,NYSDOH-NY12058,NJDEP-CT0		
127-18-4	Tetrachloroethylene	ND	QL-02, ICVE	mg/kg dry	0.0028	0.0056	1	EPA 8260D	12/21/2025 17:29	12/22/2025 04:39	PRS
								Certifications:	CTDPH-PH-0840,NYSDOH-NY10854,NYSDOH-NY12058,NJDEP-CT0		
108-88-3	Toluene	ND		mg/kg dry	0.0028	0.0056	1	EPA 8260D	12/21/2025 17:29	12/22/2025 04:39	PRS
								Certifications:	CTDPH-PH-0840,NYSDOH-NY10854,NYSDOH-NY12058,NJDEP-CT0		
156-60-5	trans-1,2-Dichloroethylene	ND		mg/kg dry	0.0028	0.0056	1	EPA 8260D	12/21/2025 17:29	12/22/2025 04:39	PRS
								Certifications:	CTDPH-PH-0840,NYSDOH-NY10854,NYSDOH-NY12058,NJDEP-CT0		
10061-02-6	trans-1,3-Dichloropropylene	ND		mg/kg dry	0.0028	0.0056	1	EPA 8260D	12/21/2025 17:29	12/22/2025 04:39	PRS
								Certifications:	CTDPH-PH-0840,NYSDOH-NY10854,NYSDOH-NY12058,NJDEP-CT0		
79-01-6	**Trichloroethylene**	**0.0046**	J	mg/kg dry	0.0028	0.0056	1	EPA 8260D	12/21/2025 17:29	12/22/2025 04:39	PRS
								Certifications:	CTDPH-PH-0840,NYSDOH-NY10854,NYSDOH-NY12058,NJDEP-CT0		
75-69-4	Trichlorofluoromethane	ND		mg/kg dry	0.0028	0.0056	1	EPA 8260D	12/21/2025 17:29	12/22/2025 04:39	PRS
								Certifications:	CTDPH-PH-0840,NYSDOH-NY10854,NYSDOH-NY12058,NJDEP-CT0		
75-01-4	Vinyl Chloride	ND		mg/kg dry	0.0028	0.0056	1	EPA 8260D	12/21/2025 17:29	12/22/2025 04:39	PRS
								Certifications:	CTDPH-PH-0840,NYSDOH-NY10854,NYSDOH-NY12058,NJDEP-CT0		

Sample Information

Client Sample ID: 25SB-8 (5-7)

York Sample ID: 25L1023-19

York Project (SDG) No.	Client Project ID	Matrix	Collection Date/Time	Date Received
25L1023	25030016 2425 Atlantic Brooklyn 10034	Soil	December 17, 2025 8:47 am	12/17/2025

Volatile Organics, 8260 - Comprehensive

Log-in Notes:

Sample Notes:

Sample Prepared by Method: EPA 5035A

CAS No.	Parameter	Result	Flag	Units	Reported to LOD/MDL	LOQ	Dilution	Reference Method	Date/Time Prepared	Date/Time Analyzed	Analyst
1330-20-7	Xylenes, Total	ND		mg/kg dry	0.0085	0.017	1	EPA 8260D	12/21/2025 17:29	12/22/2025 04:39	PRS
								Certifications:	CTDPH-PH-0840,NYSDOH-NY10854,NYSDOH-NY12058,NJDEP-CTC		

	Surrogate Recoveries	Result	Acceptance Range
17060-07-0	*Surrogate: SURR: 1,2-Dichloroethane-d4*	*113 %*	*77-125*
2037-26-5	*Surrogate: SURR: Toluene-d8*	*98.3 %*	*85-120*
460-00-4	*Surrogate: SURR: p-Bromofluorobenzene*	*99.7 %*	*76-130*

Total Solids

Log-in Notes:

Sample Notes:

Sample Prepared by Method: % Solids Prep

CAS No.	Parameter	Result	Flag	Units	Reported to LOQ	Dilution	Reference Method	Date/Time Prepared	Date/Time Analyzed	Analyst
solids	*** % Solids**	**89.8**		%	0.100	1	SM 2540G	12/18/2025 09:44	12/18/2025 14:45	CD
							Certifications:	CTDPH-PH-0840		

Sample Information

Client Sample ID: **25SB-8 (9-11)** **York Sample ID:** **25L1023-21**

York Project (SDG) No.	Client Project ID	Matrix	Collection Date/Time	Date Received
25L1023	25030016 2425 Atlantic Brooklyn 10034	Soil	December 17, 2025 8:51 am	12/17/2025

Volatile Organics, 8260 - Comprehensive

Log-in Notes:

Sample Notes:

Sample Prepared by Method: EPA 5035A

CAS No.	Parameter	Result	Flag	Units	Reported to LOD/MDL	LOQ	Dilution	Reference Method	Date/Time Prepared	Date/Time Analyzed	Analyst
630-20-6	1,1,1,2-Tetrachloroethane	ND		mg/kg dry	0.0026	0.0052	1	EPA 8260D	12/21/2025 17:29	12/22/2025 05:06	PRS
								Certifications:	CTDPH-PH-0840,NYSDOH-NY10854,NYSDOH-NY12058,NJDEP-CT0		
71-55-6	1,1,1-Trichloroethane	ND		mg/kg dry	0.0026	0.0052	1	EPA 8260D	12/21/2025 17:29	12/22/2025 05:06	PRS
								Certifications:	CTDPH-PH-0840,NYSDOH-NY10854,NYSDOH-NY12058,NJDEP-CT0		
79-34-5	1,1,2,2-Tetrachloroethane	ND		mg/kg dry	0.0026	0.0052	1	EPA 8260D	12/21/2025 17:29	12/22/2025 05:06	PRS
								Certifications:	CTDPH-PH-0840,NYSDOH-NY10854,NYSDOH-NY12058,NJDEP-CT0		
76-13-1	1,1,2-Trichloro-1,2,2-trifluoroethane (Freon 113)	ND		mg/kg dry	0.0026	0.0052	1	EPA 8260D	12/21/2025 17:29	12/22/2025 05:06	PRS
								Certifications:	CTDPH-PH-0840,NYSDOH-NY10854,NYSDOH-NY12058,NJDEP-CT0		
79-00-5	1,1,2-Trichloroethane	ND		mg/kg dry	0.0026	0.0052	1	EPA 8260D	12/21/2025 17:29	12/22/2025 05:06	PRS
								Certifications:	CTDPH-PH-0840,NYSDOH-NY10854,NYSDOH-NY12058,NJDEP-CT0		
75-34-3	1,1-Dichloroethane	ND		mg/kg dry	0.0026	0.0052	1	EPA 8260D	12/21/2025 17:29	12/22/2025 05:06	PRS
								Certifications:	CTDPH-PH-0840,NYSDOH-NY10854,NYSDOH-NY12058,NJDEP-CT0		
75-35-4	1,1-Dichloroethylene	ND	CAL-E, CCVE	mg/kg dry	0.0026	0.0052	1	EPA 8260D	12/21/2025 17:29	12/22/2025 05:06	PRS
								Certifications:	CTDPH-PH-0840,NYSDOH-NY10854,NYSDOH-NY12058,NJDEP-CT0		
87-61-6	1,2,3-Trichlorobenzene	ND		mg/kg dry	0.0026	0.0052	1	EPA 8260D	12/21/2025 17:29	12/22/2025 05:06	PRS
								Certifications:	NYSDOH-NY10854,NYSDOH-NY12058,NJDEP-CT005,PADEP-68-04		
96-18-4	1,2,3-Trichloropropane	ND		mg/kg dry	0.0026	0.0052	1	EPA 8260D	12/21/2025 17:29	12/22/2025 05:06	PRS
								Certifications:	NYSDOH-NY10854,NYSDOH-NY12058,NJDEP-CT005,PADEP-68-04		
120-82-1	1,2,4-Trichlorobenzene	ND		mg/kg dry	0.0026	0.0052	1	EPA 8260D	12/21/2025 17:29	12/22/2025 05:06	PRS
								Certifications:	NYSDOH-NY10854,NYSDOH-NY12058,NJDEP-CT005,PADEP-68-04		
95-63-6	1,2,4-Trimethylbenzene	ND		mg/kg dry	0.0026	0.0052	1	EPA 8260D	12/21/2025 17:29	12/22/2025 05:06	PRS
								Certifications:	CTDPH-PH-0840,NYSDOH-NY10854,NYSDOH-NY12058,NJDEP-CT0		
96-12-8	1,2-Dibromo-3-chloropropane	ND		mg/kg dry	0.0026	0.0052	1	EPA 8260D	12/21/2025 17:29	12/22/2025 05:06	PRS
								Certifications:	CTDPH-PH-0840,NYSDOH-NY10854,NYSDOH-NY12058,NJDEP-CT0		
106-93-4	1,2-Dibromoethane	ND		mg/kg dry	0.0026	0.0052	1	EPA 8260D	12/21/2025 17:29	12/22/2025 05:06	PRS
								Certifications:	CTDPH-PH-0840,NYSDOH-NY10854,NYSDOH-NY12058,NJDEP-CT0		
95-50-1	1,2-Dichlorobenzene	ND		mg/kg dry	0.0026	0.0052	1	EPA 8260D	12/21/2025 17:29	12/22/2025 05:06	PRS
								Certifications:	CTDPH-PH-0840,NYSDOH-NY10854,NYSDOH-NY12058,NJDEP-CT0		
107-06-2	1,2-Dichloroethane	ND		mg/kg dry	0.0026	0.0052	1	EPA 8260D	12/21/2025 17:29	12/22/2025 05:06	PRS
								Certifications:	CTDPH-PH-0840,NYSDOH-NY10854,NYSDOH-NY12058,NJDEP-CT0		
78-87-5	1,2-Dichloropropane	ND		mg/kg dry	0.0026	0.0052	1	EPA 8260D	12/21/2025 17:29	12/22/2025 05:06	PRS
								Certifications:	CTDPH-PH-0840,NYSDOH-NY10854,NYSDOH-NY12058,NJDEP-CT0		
108-67-8	1,3,5-Trimethylbenzene	ND		mg/kg dry	0.0026	0.0052	1	EPA 8260D	12/21/2025 17:29	12/22/2025 05:06	PRS
								Certifications:	CTDPH-PH-0840,NYSDOH-NY10854,NYSDOH-NY12058,NJDEP-CT0		
541-73-1	1,3-Dichlorobenzene	ND		mg/kg dry	0.0026	0.0052	1	EPA 8260D	12/21/2025 17:29	12/22/2025 05:06	PRS
								Certifications:	CTDPH-PH-0840,NYSDOH-NY10854,NYSDOH-NY12058,NJDEP-CT0		
106-46-7	1,4-Dichlorobenzene	ND		mg/kg dry	0.0026	0.0052	1	EPA 8260D	12/21/2025 17:29	12/22/2025 05:06	PRS
								Certifications:	CTDPH-PH-0840,NYSDOH-NY10854,NYSDOH-NY12058,NJDEP-CT0		
78-93-3	2-Butanone	ND		mg/kg dry	0.0026	0.0052	1	EPA 8260D	12/21/2025 17:29	12/22/2025 05:06	PRS
								Certifications:	CTDPH-PH-0840,NYSDOH-NY10854,NYSDOH-NY12058,NJDEP-CT0		
591-78-6	2-Hexanone	ND		mg/kg dry	0.0026	0.0052	1	EPA 8260D	12/21/2025 17:29	12/22/2025 05:06	PRS
								Certifications:	CTDPH-PH-0840,NYSDOH-NY10854,NYSDOH-NY12058,NJDEP-CT0		

Sample Information

Client Sample ID: 25SB-8 (9-11)

York Sample ID: 25L1023-21

York Project (SDG) No.	Client Project ID	Matrix	Collection Date/Time	Date Received
25L1023	25030016 2425 Atlantic Brooklyn 10034	Soil	December 17, 2025 8:51 am	12/17/2025

Volatile Organics, 8260 - Comprehensive

Log-in Notes:

Sample Notes:

Sample Prepared by Method: EPA 5035A

CAS No.	Parameter	Result	Flag	Units	Reported to LOD/MDL	LOQ	Dilution	Reference Method	Date/Time Prepared	Date/Time Analyzed	Analyst
108-10-1	4-Methyl-2-pentanone	ND		mg/kg dry	0.0026	0.0052	1	EPA 8260D	12/21/2025 17:29	12/22/2025 05:06	PRS
								Certifications:	CTDPH-PH-0840,NYSDOH-NY10854,NYSDOH-NY12058,NJDEP-CT0		
67-64-1	**Acetone**	**0.0065**	J	mg/kg dry	0.0052	0.010	1	EPA 8260D	12/21/2025 17:29	12/22/2025 05:06	PRS
								Certifications:	CTDPH-PH-0840,NYSDOH-NY10854,NYSDOH-NY12058,NJDEP-CT0		
107-02-8	Acrolein	ND	CCVE	mg/kg dry	0.0052	0.010	1	EPA 8260D	12/21/2025 17:29	12/22/2025 05:06	PRS
								Certifications:	CTDPH-PH-0840,NYSDOH-NY10854,NYSDOH-NY12058,NJDEP-CT0		
107-13-1	Acrylonitrile	ND		mg/kg dry	0.0026	0.0052	1	EPA 8260D	12/21/2025 17:29	12/22/2025 05:06	PRS
								Certifications:	CTDPH-PH-0840,NYSDOH-NY10854,NYSDOH-NY12058,NJDEP-CT0		
71-43-2	Benzene	ND		mg/kg dry	0.0026	0.0052	1	EPA 8260D	12/21/2025 17:29	12/22/2025 05:06	PRS
								Certifications:	CTDPH-PH-0840,NYSDOH-NY10854,NYSDOH-NY12058,NJDEP-CT0		
74-97-5	Bromochloromethane	ND		mg/kg dry	0.0026	0.0052	1	EPA 8260D	12/21/2025 17:29	12/22/2025 05:06	PRS
								Certifications:	NYSDOH-NY10854,NYSDOH-NY12058,NJDEP-CT005,PADEP-68-04		
75-27-4	Bromodichloromethane	ND		mg/kg dry	0.0026	0.0052	1	EPA 8260D	12/21/2025 17:29	12/22/2025 05:06	PRS
								Certifications:	CTDPH-PH-0840,NYSDOH-NY10854,NYSDOH-NY12058,NJDEP-CT0		
75-25-2	Bromoform	ND		mg/kg dry	0.0026	0.0052	1	EPA 8260D	12/21/2025 17:29	12/22/2025 05:06	PRS
								Certifications:	CTDPH-PH-0840,NYSDOH-NY10854,NYSDOH-NY12058,NJDEP-CT0		
74-83-9	Bromomethane	ND		mg/kg dry	0.0026	0.0052	1	EPA 8260D	12/21/2025 17:29	12/22/2025 05:06	PRS
								Certifications:	CTDPH-PH-0840,NYSDOH-NY10854,NYSDOH-NY12058,NJDEP-CT0		
75-15-0	Carbon disulfide	ND		mg/kg dry	0.0026	0.0052	1	EPA 8260D	12/21/2025 17:29	12/22/2025 05:06	PRS
								Certifications:	CTDPH-PH-0840,NYSDOH-NY10854,NYSDOH-NY12058,NJDEP-CT0		
56-23-5	Carbon tetrachloride	ND		mg/kg dry	0.0026	0.0052	1	EPA 8260D	12/21/2025 17:29	12/22/2025 05:06	PRS
								Certifications:	CTDPH-PH-0840,NYSDOH-NY10854,NYSDOH-NY12058,NJDEP-CT0		
108-90-7	Chlorobenzene	ND		mg/kg dry	0.0026	0.0052	1	EPA 8260D	12/21/2025 17:29	12/22/2025 05:06	PRS
								Certifications:	CTDPH-PH-0840,NYSDOH-NY10854,NYSDOH-NY12058,NJDEP-CT0		
75-00-3	Chloroethane	ND		mg/kg dry	0.0026	0.0052	1	EPA 8260D	12/21/2025 17:29	12/22/2025 05:06	PRS
								Certifications:	CTDPH-PH-0840,NYSDOH-NY10854,NYSDOH-NY12058,NJDEP-CT0		
67-66-3	Chloroform	ND		mg/kg dry	0.0026	0.0052	1	EPA 8260D	12/21/2025 17:29	12/22/2025 05:06	PRS
								Certifications:	CTDPH-PH-0840,NYSDOH-NY10854,NYSDOH-NY12058,NJDEP-CT0		
74-87-3	Chloromethane	ND		mg/kg dry	0.0026	0.0052	1	EPA 8260D	12/21/2025 17:29	12/22/2025 05:06	PRS
								Certifications:	CTDPH-PH-0840,NYSDOH-NY10854,NYSDOH-NY12058,NJDEP-CT0		
156-59-2	cis-1,2-Dichloroethylene	ND		mg/kg dry	0.0026	0.0052	1	EPA 8260D	12/21/2025 17:29	12/22/2025 05:06	PRS
								Certifications:	CTDPH-PH-0840,NYSDOH-NY10854,NYSDOH-NY12058,NJDEP-CT0		
10061-01-5	cis-1,3-Dichloropropylene	ND		mg/kg dry	0.0026	0.0052	1	EPA 8260D	12/21/2025 17:29	12/22/2025 05:06	PRS
								Certifications:	CTDPH-PH-0840,NYSDOH-NY10854,NYSDOH-NY12058,NJDEP-CT0		
110-82-7	Cyclohexane	ND		mg/kg dry	0.0026	0.0052	1	EPA 8260D	12/21/2025 17:29	12/22/2025 05:06	PRS
								Certifications:	NYSDOH-NY10854,NYSDOH-NY12058,NJDEP-CT005,PADEP-68-04		
124-48-1	Dibromochloromethane	ND		mg/kg dry	0.0026	0.0052	1	EPA 8260D	12/21/2025 17:29	12/22/2025 05:06	PRS
								Certifications:	NYSDOH-NY10854,NYSDOH-NY12058,NJDEP-CT005,PADEP-68-04		
74-95-3	Dibromomethane	ND		mg/kg dry	0.0026	0.0052	1	EPA 8260D	12/21/2025 17:29	12/22/2025 05:06	PRS
								Certifications:	NYSDOH-NY10854,NYSDOH-NY12058,NJDEP-CT005,PADEP-68-04		
75-71-8	Dichlorodifluoromethane	ND	CAL-E	mg/kg dry	0.0026	0.0052	1	EPA 8260D	12/21/2025 17:29	12/22/2025 05:06	PRS
								Certifications:	NYSDOH-NY10854,NYSDOH-NY12058,NJDEP-CT005,PADEP-68-04		
100-41-4	Ethyl Benzene	ND		mg/kg dry	0.0026	0.0052	1	EPA 8260D	12/21/2025 17:29	12/22/2025 05:06	PRS
								Certifications:	CTDPH-PH-0840,NYSDOH-NY10854,NYSDOH-NY12058,NJDEP-CT0		

Sample Information

Client Sample ID: 25SB-8 (9-11) **York Sample ID:** 25L1023-21

York Project (SDG) No.	Client Project ID	Matrix	Collection Date/Time	Date Received
25L1023	25030016 2425 Atlantic Brooklyn 10034	Soil	December 17, 2025 8:51 am	12/17/2025

Volatile Organics, 8260 - Comprehensive

Log-in Notes:

Sample Notes:

Sample Prepared by Method: EPA 5035A

CAS No.	Parameter	Result	Flag	Units	Reported to LOD/MDL	LOQ	Dilution	Reference Method	Date/Time Prepared	Date/Time Analyzed	Analyst
87-68-3	Hexachlorobutadiene	ND	QL-02	mg/kg dry	0.0026	0.0052	1	EPA 8260D	12/21/2025 17:29	12/22/2025 05:06	PRS
								Certifications:	NYSDOH-NY10854,NYSDOH-NY12058,NJDEP-CT005,PADEP-68-04		
98-82-8	Isopropylbenzene	ND		mg/kg dry	0.0026	0.0052	1	EPA 8260D	12/21/2025 17:29	12/22/2025 05:06	PRS
								Certifications:	CTDPH-PH-0840,NYSDOH-NY10854,NYSDOH-NY12058,NJDEP-CT0		
79-20-9	Methyl acetate	ND		mg/kg dry	0.0026	0.0052	1	EPA 8260D	12/21/2025 17:29	12/22/2025 05:06	PRS
								Certifications:	NYSDOH-NY10854,NYSDOH-NY12058,NJDEP-CT005,PADEP-68-04		
1634-04-4	Methyl tert-butyl ether (MTBE)	ND		mg/kg dry	0.0026	0.0052	1	EPA 8260D	12/21/2025 17:29	12/22/2025 05:06	PRS
								Certifications:	CTDPH-PH-0840,NYSDOH-NY10854,NYSDOH-NY12058,NJDEP-CT0		
108-87-2	Methylcyclohexane	ND		mg/kg dry	0.0026	0.0052	1	EPA 8260D	12/21/2025 17:29	12/22/2025 05:06	PRS
								Certifications:	NYSDOH-NY10854,NYSDOH-NY12058,NJDEP-CT005,PADEP-68-04		
75-09-2	* Methylene chloride	ND		mg/kg dry	0.0052	0.010	1	EPA 8260D	12/21/2025 17:29	12/22/2025 05:06	PRS
								Certifications:	CTDPH-PH-0840		
104-51-8	n-Butylbenzene	ND	QL-02	mg/kg dry	0.0026	0.0052	1	EPA 8260D	12/21/2025 17:29	12/22/2025 05:06	PRS
								Certifications:	CTDPH-PH-0840,NYSDOH-NY10854,NYSDOH-NY12058,NJDEP-CT0		
103-65-1	n-Propylbenzene	ND		mg/kg dry	0.0026	0.0052	1	EPA 8260D	12/21/2025 17:29	12/22/2025 05:06	PRS
								Certifications:	CTDPH-PH-0840,NYSDOH-NY10854,NYSDOH-NY12058,NJDEP-CT0		
95-47-6	o-Xylene	ND		mg/kg dry	0.0026	0.0052	1	EPA 8260D	12/21/2025 17:29	12/22/2025 05:06	PRS
								Certifications:	CTDPH-PH-0840,NYSDOH-NY10854,NYSDOH-NY12058,PADEP-68-		
179601-23-1	p- & m- Xylenes	ND		mg/kg dry	0.0052	0.010	1	EPA 8260D	12/21/2025 17:29	12/22/2025 05:06	PRS
								Certifications:	CTDPH-PH-0840,NYSDOH-NY10854,NYSDOH-NY12058,PADEP-68-		
99-87-6	p-Isopropyltoluene	ND		mg/kg dry	0.0026	0.0052	1	EPA 8260D	12/21/2025 17:29	12/22/2025 05:06	PRS
								Certifications:	CTDPH-PH-0840,NYSDOH-NY10854,NYSDOH-NY12058,NJDEP-CT0		
135-98-8	sec-Butylbenzene	ND		mg/kg dry	0.0026	0.0052	1	EPA 8260D	12/21/2025 17:29	12/22/2025 05:06	PRS
								Certifications:	CTDPH-PH-0840,NYSDOH-NY10854,NYSDOH-NY12058,NJDEP-CT0		
100-42-5	Styrene	ND		mg/kg dry	0.0026	0.0052	1	EPA 8260D	12/21/2025 17:29	12/22/2025 05:06	PRS
								Certifications:	CTDPH-PH-0840,NYSDOH-NY10854,NYSDOH-NY12058,NJDEP-CT0		
75-65-0	tert-Butyl alcohol (TBA)	ND		mg/kg dry	0.013	0.026	1	EPA 8260D	12/21/2025 17:29	12/22/2025 05:06	PRS
								Certifications:	NYSDOH-NY10854,NYSDOH-NY12058,NJDEP-CT005,PADEP-68-04		
98-06-6	tert-Butylbenzene	ND		mg/kg dry	0.0026	0.0052	1	EPA 8260D	12/21/2025 17:29	12/22/2025 05:06	PRS
								Certifications:	CTDPH-PH-0840,NYSDOH-NY10854,NYSDOH-NY12058,NJDEP-CT0		
127-18-4	Tetrachloroethylene	ND	QL-02, ICVE	mg/kg dry	0.0026	0.0052	1	EPA 8260D	12/21/2025 17:29	12/22/2025 05:06	PRS
								Certifications:	CTDPH-PH-0840,NYSDOH-NY10854,NYSDOH-NY12058,NJDEP-CT0		
108-88-3	Toluene	ND		mg/kg dry	0.0026	0.0052	1	EPA 8260D	12/21/2025 17:29	12/22/2025 05:06	PRS
								Certifications:	CTDPH-PH-0840,NYSDOH-NY10854,NYSDOH-NY12058,NJDEP-CT0		
156-60-5	trans-1,2-Dichloroethylene	ND		mg/kg dry	0.0026	0.0052	1	EPA 8260D	12/21/2025 17:29	12/22/2025 05:06	PRS
								Certifications:	CTDPH-PH-0840,NYSDOH-NY10854,NYSDOH-NY12058,NJDEP-CT0		
10061-02-6	trans-1,3-Dichloropropylene	ND		mg/kg dry	0.0026	0.0052	1	EPA 8260D	12/21/2025 17:29	12/22/2025 05:06	PRS
								Certifications:	CTDPH-PH-0840,NYSDOH-NY10854,NYSDOH-NY12058,NJDEP-CT0		
79-01-6	Trichloroethylene	ND		mg/kg dry	0.0026	0.0052	1	EPA 8260D	12/21/2025 17:29	12/22/2025 05:06	PRS
								Certifications:	CTDPH-PH-0840,NYSDOH-NY10854,NYSDOH-NY12058,NJDEP-CT0		
75-69-4	Trichlorofluoromethane	ND		mg/kg dry	0.0026	0.0052	1	EPA 8260D	12/21/2025 17:29	12/22/2025 05:06	PRS
								Certifications:	CTDPH-PH-0840,NYSDOH-NY10854,NYSDOH-NY12058,NJDEP-CT0		
75-01-4	Vinyl Chloride	ND		mg/kg dry	0.0026	0.0052	1	EPA 8260D	12/21/2025 17:29	12/22/2025 05:06	PRS
								Certifications:	CTDPH-PH-0840,NYSDOH-NY10854,NYSDOH-NY12058,NJDEP-CT0		

Sample Information

Client Sample ID: 25SB-8 (9-11)

York Sample ID: 25L1023-21

York Project (SDG) No.	Client Project ID	Matrix	Collection Date/Time	Date Received
25L1023	25030016 2425 Atlantic Brooklyn 10034	Soil	December 17, 2025 8:51 am	12/17/2025

Volatile Organics, 8260 - Comprehensive

Log-in Notes:

Sample Notes:

Sample Prepared by Method: EPA 5035A

CAS No.	Parameter	Result	Flag	Units	Reported to LOD/MDL	LOQ	Dilution	Reference Method	Date/Time Prepared	Date/Time Analyzed	Analyst
1330-20-7	Xylenes, Total	ND		mg/kg dry	0.0078	0.016	1	EPA 8260D	12/21/2025 17:29	12/22/2025 05:06	PRS
								Certifications:	CTDPH-PH-0840,NYSDOH-NY10854,NYSDOH-NY12058,NJDEP-CTC		

	Surrogate Recoveries	Result	Acceptance Range
17060-07-0	*Surrogate: SURR: 1,2-Dichloroethane-d4*	*113 %*	*77-125*
2037-26-5	*Surrogate: SURR: Toluene-d8*	*97.5 %*	*85-120*
460-00-4	*Surrogate: SURR: p-Bromofluorobenzene*	*99.9 %*	*76-130*

Total Solids

Log-in Notes:

Sample Notes:

Sample Prepared by Method: % Solids Prep

CAS No.	Parameter	Result	Flag	Units	Reported to LOQ	Dilution	Reference Method	Date/Time Prepared	Date/Time Analyzed	Analyst
solids	*** % Solids**	**98.9**		%	0.100	1	SM 2540G	12/18/2025 09:44	12/18/2025 14:45	CD
							Certifications:	CTDPH-PH-0840		

Sample Information

Client Sample ID: **25SB-8 (13-15)** **York Sample ID:** **25L1023-23**

York Project (SDG) No.	Client Project ID	Matrix	Collection Date/Time	Date Received
25L1023	25030016 2425 Atlantic Brooklyn 10034	Soil	December 17, 2025 8:55 am	12/17/2025

Volatile Organics, 8260 - Comprehensive

Log-in Notes:

Sample Notes:

Sample Prepared by Method: EPA 5035A

CAS No.	Parameter	Result	Flag	Units	Reported to LOD/MDL	LOQ	Dilution	Reference Method	Date/Time Prepared	Date/Time Analyzed	Analyst
630-20-6	1,1,1,2-Tetrachloroethane	ND		mg/kg dry	0.0031	0.0061	1	EPA 8260D	12/21/2025 17:29	12/22/2025 05:34	PRS
								Certifications:	CTDPH-PH-0840,NYSDOH-NY10854,NYSDOH-NY12058,NJDEP-CT0		
71-55-6	1,1,1-Trichloroethane	ND		mg/kg dry	0.0031	0.0061	1	EPA 8260D	12/21/2025 17:29	12/22/2025 05:34	PRS
								Certifications:	CTDPH-PH-0840,NYSDOH-NY10854,NYSDOH-NY12058,NJDEP-CT0		
79-34-5	1,1,2,2-Tetrachloroethane	ND		mg/kg dry	0.0031	0.0061	1	EPA 8260D	12/21/2025 17:29	12/22/2025 05:34	PRS
								Certifications:	CTDPH-PH-0840,NYSDOH-NY10854,NYSDOH-NY12058,NJDEP-CT0		
76-13-1	1,1,2-Trichloro-1,2,2-trifluoroethane (Freon 113)	ND		mg/kg dry	0.0031	0.0061	1	EPA 8260D	12/21/2025 17:29	12/22/2025 05:34	PRS
								Certifications:	CTDPH-PH-0840,NYSDOH-NY10854,NYSDOH-NY12058,NJDEP-CT0		
79-00-5	1,1,2-Trichloroethane	ND		mg/kg dry	0.0031	0.0061	1	EPA 8260D	12/21/2025 17:29	12/22/2025 05:34	PRS
								Certifications:	CTDPH-PH-0840,NYSDOH-NY10854,NYSDOH-NY12058,NJDEP-CT0		
75-34-3	1,1-Dichloroethane	ND		mg/kg dry	0.0031	0.0061	1	EPA 8260D	12/21/2025 17:29	12/22/2025 05:34	PRS
								Certifications:	CTDPH-PH-0840,NYSDOH-NY10854,NYSDOH-NY12058,NJDEP-CT0		
75-35-4	1,1-Dichloroethylene	ND	CAL-E, CCVE	mg/kg dry	0.0031	0.0061	1	EPA 8260D	12/21/2025 17:29	12/22/2025 05:34	PRS
								Certifications:	CTDPH-PH-0840,NYSDOH-NY10854,NYSDOH-NY12058,NJDEP-CT0		
87-61-6	1,2,3-Trichlorobenzene	ND		mg/kg dry	0.0031	0.0061	1	EPA 8260D	12/21/2025 17:29	12/22/2025 05:34	PRS
								Certifications:	NYSDOH-NY10854,NYSDOH-NY12058,NJDEP-CT005,PADEP-68-04		
96-18-4	1,2,3-Trichloropropane	ND		mg/kg dry	0.0031	0.0061	1	EPA 8260D	12/21/2025 17:29	12/22/2025 05:34	PRS
								Certifications:	NYSDOH-NY10854,NYSDOH-NY12058,NJDEP-CT005,PADEP-68-04		
120-82-1	1,2,4-Trichlorobenzene	ND		mg/kg dry	0.0031	0.0061	1	EPA 8260D	12/21/2025 17:29	12/22/2025 05:34	PRS
								Certifications:	NYSDOH-NY10854,NYSDOH-NY12058,NJDEP-CT005,PADEP-68-04		
95-63-6	1,2,4-Trimethylbenzene	ND		mg/kg dry	0.0031	0.0061	1	EPA 8260D	12/21/2025 17:29	12/22/2025 05:34	PRS
								Certifications:	CTDPH-PH-0840,NYSDOH-NY10854,NYSDOH-NY12058,NJDEP-CT0		
96-12-8	1,2-Dibromo-3-chloropropane	ND		mg/kg dry	0.0031	0.0061	1	EPA 8260D	12/21/2025 17:29	12/22/2025 05:34	PRS
								Certifications:	CTDPH-PH-0840,NYSDOH-NY10854,NYSDOH-NY12058,NJDEP-CT0		
106-93-4	1,2-Dibromoethane	ND		mg/kg dry	0.0031	0.0061	1	EPA 8260D	12/21/2025 17:29	12/22/2025 05:34	PRS
								Certifications:	CTDPH-PH-0840,NYSDOH-NY10854,NYSDOH-NY12058,NJDEP-CT0		
95-50-1	1,2-Dichlorobenzene	ND		mg/kg dry	0.0031	0.0061	1	EPA 8260D	12/21/2025 17:29	12/22/2025 05:34	PRS
								Certifications:	CTDPH-PH-0840,NYSDOH-NY10854,NYSDOH-NY12058,NJDEP-CT0		
107-06-2	1,2-Dichloroethane	ND		mg/kg dry	0.0031	0.0061	1	EPA 8260D	12/21/2025 17:29	12/22/2025 05:34	PRS
								Certifications:	CTDPH-PH-0840,NYSDOH-NY10854,NYSDOH-NY12058,NJDEP-CT0		
78-87-5	1,2-Dichloropropane	ND		mg/kg dry	0.0031	0.0061	1	EPA 8260D	12/21/2025 17:29	12/22/2025 05:34	PRS
								Certifications:	CTDPH-PH-0840,NYSDOH-NY10854,NYSDOH-NY12058,NJDEP-CT0		
108-67-8	1,3,5-Trimethylbenzene	ND		mg/kg dry	0.0031	0.0061	1	EPA 8260D	12/21/2025 17:29	12/22/2025 05:34	PRS
								Certifications:	CTDPH-PH-0840,NYSDOH-NY10854,NYSDOH-NY12058,NJDEP-CT0		
541-73-1	1,3-Dichlorobenzene	ND		mg/kg dry	0.0031	0.0061	1	EPA 8260D	12/21/2025 17:29	12/22/2025 05:34	PRS
								Certifications:	CTDPH-PH-0840,NYSDOH-NY10854,NYSDOH-NY12058,NJDEP-CT0		
106-46-7	1,4-Dichlorobenzene	ND		mg/kg dry	0.0031	0.0061	1	EPA 8260D	12/21/2025 17:29	12/22/2025 05:34	PRS
								Certifications:	CTDPH-PH-0840,NYSDOH-NY10854,NYSDOH-NY12058,NJDEP-CT0		
78-93-3	2-Butanone	ND		mg/kg dry	0.0031	0.0061	1	EPA 8260D	12/21/2025 17:29	12/22/2025 05:34	PRS
								Certifications:	CTDPH-PH-0840,NYSDOH-NY10854,NYSDOH-NY12058,NJDEP-CT0		
591-78-6	2-Hexanone	ND		mg/kg dry	0.0031	0.0061	1	EPA 8260D	12/21/2025 17:29	12/22/2025 05:34	PRS
								Certifications:	CTDPH-PH-0840,NYSDOH-NY10854,NYSDOH-NY12058,NJDEP-CT0		

Sample Information

Client Sample ID: 25SB-8 (13-15) **York Sample ID:** 25L1023-23

York Project (SDG) No.	Client Project ID	Matrix	Collection Date/Time	Date Received
25L1023	25030016 2425 Atlantic Brooklyn 10034	Soil	December 17, 2025 8:55 am	12/17/2025

Volatile Organics, 8260 - Comprehensive

Log-in Notes:

Sample Notes:

Sample Prepared by Method: EPA 5035A

CAS No.	Parameter	Result	Flag	Units	Reported to LOD/MDL	LOQ	Dilution	Reference Method	Date/Time Prepared	Date/Time Analyzed	Analyst
108-10-1	4-Methyl-2-pentanone	ND		mg/kg dry	0.0031	0.0061	1	EPA 8260D	12/21/2025 17:29	12/22/2025 05:34	PRS
								Certifications:	CTDPH-PH-0840,NYSDOH-NY10854,NYSDOH-NY12058,NJDEP-CT0		
67-64-1	Acetone	ND		mg/kg dry	0.0061	0.012	1	EPA 8260D	12/21/2025 17:29	12/22/2025 05:34	PRS
								Certifications:	CTDPH-PH-0840,NYSDOH-NY10854,NYSDOH-NY12058,NJDEP-CT0		
107-02-8	Acrolein	ND	CCVE	mg/kg dry	0.0061	0.012	1	EPA 8260D	12/21/2025 17:29	12/22/2025 05:34	PRS
								Certifications:	CTDPH-PH-0840,NYSDOH-NY10854,NYSDOH-NY12058,NJDEP-CT0		
107-13-1	Acrylonitrile	ND		mg/kg dry	0.0031	0.0061	1	EPA 8260D	12/21/2025 17:29	12/22/2025 05:34	PRS
								Certifications:	CTDPH-PH-0840,NYSDOH-NY10854,NYSDOH-NY12058,NJDEP-CT0		
71-43-2	Benzene	ND		mg/kg dry	0.0031	0.0061	1	EPA 8260D	12/21/2025 17:29	12/22/2025 05:34	PRS
								Certifications:	CTDPH-PH-0840,NYSDOH-NY10854,NYSDOH-NY12058,NJDEP-CT0		
74-97-5	Bromochloromethane	ND		mg/kg dry	0.0031	0.0061	1	EPA 8260D	12/21/2025 17:29	12/22/2025 05:34	PRS
								Certifications:	NYSDOH-NY10854,NYSDOH-NY12058,NJDEP-CT005,PADEP-68-04		
75-27-4	Bromodichloromethane	ND		mg/kg dry	0.0031	0.0061	1	EPA 8260D	12/21/2025 17:29	12/22/2025 05:34	PRS
								Certifications:	CTDPH-PH-0840,NYSDOH-NY10854,NYSDOH-NY12058,NJDEP-CT0		
75-25-2	Bromoform	ND		mg/kg dry	0.0031	0.0061	1	EPA 8260D	12/21/2025 17:29	12/22/2025 05:34	PRS
								Certifications:	CTDPH-PH-0840,NYSDOH-NY10854,NYSDOH-NY12058,NJDEP-CT0		
74-83-9	Bromomethane	ND		mg/kg dry	0.0031	0.0061	1	EPA 8260D	12/21/2025 17:29	12/22/2025 05:34	PRS
								Certifications:	CTDPH-PH-0840,NYSDOH-NY10854,NYSDOH-NY12058,NJDEP-CT0		
75-15-0	Carbon disulfide	ND		mg/kg dry	0.0031	0.0061	1	EPA 8260D	12/21/2025 17:29	12/22/2025 05:34	PRS
								Certifications:	CTDPH-PH-0840,NYSDOH-NY10854,NYSDOH-NY12058,NJDEP-CT0		
56-23-5	Carbon tetrachloride	ND		mg/kg dry	0.0031	0.0061	1	EPA 8260D	12/21/2025 17:29	12/22/2025 05:34	PRS
								Certifications:	CTDPH-PH-0840,NYSDOH-NY10854,NYSDOH-NY12058,NJDEP-CT0		
108-90-7	Chlorobenzene	ND		mg/kg dry	0.0031	0.0061	1	EPA 8260D	12/21/2025 17:29	12/22/2025 05:34	PRS
								Certifications:	CTDPH-PH-0840,NYSDOH-NY10854,NYSDOH-NY12058,NJDEP-CT0		
75-00-3	Chloroethane	ND		mg/kg dry	0.0031	0.0061	1	EPA 8260D	12/21/2025 17:29	12/22/2025 05:34	PRS
								Certifications:	CTDPH-PH-0840,NYSDOH-NY10854,NYSDOH-NY12058,NJDEP-CT0		
67-66-3	Chloroform	ND		mg/kg dry	0.0031	0.0061	1	EPA 8260D	12/21/2025 17:29	12/22/2025 05:34	PRS
								Certifications:	CTDPH-PH-0840,NYSDOH-NY10854,NYSDOH-NY12058,NJDEP-CT0		
74-87-3	Chloromethane	ND		mg/kg dry	0.0031	0.0061	1	EPA 8260D	12/21/2025 17:29	12/22/2025 05:34	PRS
								Certifications:	CTDPH-PH-0840,NYSDOH-NY10854,NYSDOH-NY12058,NJDEP-CT0		
156-59-2	cis-1,2-Dichloroethylene	ND		mg/kg dry	0.0031	0.0061	1	EPA 8260D	12/21/2025 17:29	12/22/2025 05:34	PRS
								Certifications:	CTDPH-PH-0840,NYSDOH-NY10854,NYSDOH-NY12058,NJDEP-CT0		
10061-01-5	cis-1,3-Dichloropropylene	ND		mg/kg dry	0.0031	0.0061	1	EPA 8260D	12/21/2025 17:29	12/22/2025 05:34	PRS
								Certifications:	CTDPH-PH-0840,NYSDOH-NY10854,NYSDOH-NY12058,NJDEP-CT0		
110-82-7	Cyclohexane	ND		mg/kg dry	0.0031	0.0061	1	EPA 8260D	12/21/2025 17:29	12/22/2025 05:34	PRS
								Certifications:	NYSDOH-NY10854,NYSDOH-NY12058,NJDEP-CT005,PADEP-68-04		
124-48-1	Dibromochloromethane	ND		mg/kg dry	0.0031	0.0061	1	EPA 8260D	12/21/2025 17:29	12/22/2025 05:34	PRS
								Certifications:	NYSDOH-NY10854,NYSDOH-NY12058,NJDEP-CT005,PADEP-68-04		
74-95-3	Dibromomethane	ND		mg/kg dry	0.0031	0.0061	1	EPA 8260D	12/21/2025 17:29	12/22/2025 05:34	PRS
								Certifications:	NYSDOH-NY10854,NYSDOH-NY12058,NJDEP-CT005,PADEP-68-04		
75-71-8	Dichlorodifluoromethane	ND	CAL-E	mg/kg dry	0.0031	0.0061	1	EPA 8260D	12/21/2025 17:29	12/22/2025 05:34	PRS
								Certifications:	NYSDOH-NY10854,NYSDOH-NY12058,NJDEP-CT005,PADEP-68-04		
100-41-4	Ethyl Benzene	ND		mg/kg dry	0.0031	0.0061	1	EPA 8260D	12/21/2025 17:29	12/22/2025 05:34	PRS
								Certifications:	CTDPH-PH-0840,NYSDOH-NY10854,NYSDOH-NY12058,NJDEP-CT0		

Sample Information

Client Sample ID: 25SB-8 (13-15) **York Sample ID:** 25L1023-23

York Project (SDG) No.	Client Project ID	Matrix	Collection Date/Time	Date Received
25L1023	25030016 2425 Atlantic Brooklyn 10034	Soil	December 17, 2025 8:55 am	12/17/2025

Volatile Organics, 8260 - Comprehensive

Log-in Notes:

Sample Notes:

Sample Prepared by Method: EPA 5035A

CAS No.	Parameter	Result	Flag	Units	Reported to LOD/MDL	LOQ	Dilution	Reference Method	Date/Time Prepared	Date/Time Analyzed	Analyst
87-68-3	Hexachlorobutadiene	ND	QL-02	mg/kg dry	0.0031	0.0061	1	EPA 8260D	12/21/2025 17:29	12/22/2025 05:34	PRS
								Certifications:	NYSDOH-NY10854,NYSDOH-NY12058,NJDEP-CT005,PADEP-68-04		
98-82-8	Isopropylbenzene	ND		mg/kg dry	0.0031	0.0061	1	EPA 8260D	12/21/2025 17:29	12/22/2025 05:34	PRS
								Certifications:	CTDPH-PH-0840,NYSDOH-NY10854,NYSDOH-NY12058,NJDEP-CT0		
79-20-9	Methyl acetate	ND		mg/kg dry	0.0031	0.0061	1	EPA 8260D	12/21/2025 17:29	12/22/2025 05:34	PRS
								Certifications:	NYSDOH-NY10854,NYSDOH-NY12058,NJDEP-CT005,PADEP-68-04		
1634-04-4	Methyl tert-butyl ether (MTBE)	ND		mg/kg dry	0.0031	0.0061	1	EPA 8260D	12/21/2025 17:29	12/22/2025 05:34	PRS
								Certifications:	CTDPH-PH-0840,NYSDOH-NY10854,NYSDOH-NY12058,NJDEP-CT0		
108-87-2	Methylcyclohexane	ND		mg/kg dry	0.0031	0.0061	1	EPA 8260D	12/21/2025 17:29	12/22/2025 05:34	PRS
								Certifications:	NYSDOH-NY10854,NYSDOH-NY12058,NJDEP-CT005,PADEP-68-04		
75-09-2	* Methylene chloride	ND		mg/kg dry	0.0061	0.012	1	EPA 8260D	12/21/2025 17:29	12/22/2025 05:34	PRS
								Certifications:	CTDPH-PH-0840		
104-51-8	n-Butylbenzene	ND	QL-02	mg/kg dry	0.0031	0.0061	1	EPA 8260D	12/21/2025 17:29	12/22/2025 05:34	PRS
								Certifications:	CTDPH-PH-0840,NYSDOH-NY10854,NYSDOH-NY12058,NJDEP-CT0		
103-65-1	n-Propylbenzene	ND		mg/kg dry	0.0031	0.0061	1	EPA 8260D	12/21/2025 17:29	12/22/2025 05:34	PRS
								Certifications:	CTDPH-PH-0840,NYSDOH-NY10854,NYSDOH-NY12058,NJDEP-CT0		
95-47-6	o-Xylene	ND		mg/kg dry	0.0031	0.0061	1	EPA 8260D	12/21/2025 17:29	12/22/2025 05:34	PRS
								Certifications:	CTDPH-PH-0840,NYSDOH-NY10854,NYSDOH-NY12058,PADEP-68-		
179601-23-1	p- & m- Xylenes	ND		mg/kg dry	0.0061	0.012	1	EPA 8260D	12/21/2025 17:29	12/22/2025 05:34	PRS
								Certifications:	CTDPH-PH-0840,NYSDOH-NY10854,NYSDOH-NY12058,PADEP-68-		
99-87-6	p-Isopropyltoluene	ND		mg/kg dry	0.0031	0.0061	1	EPA 8260D	12/21/2025 17:29	12/22/2025 05:34	PRS
								Certifications:	CTDPH-PH-0840,NYSDOH-NY10854,NYSDOH-NY12058,NJDEP-CT0		
135-98-8	sec-Butylbenzene	ND		mg/kg dry	0.0031	0.0061	1	EPA 8260D	12/21/2025 17:29	12/22/2025 05:34	PRS
								Certifications:	CTDPH-PH-0840,NYSDOH-NY10854,NYSDOH-NY12058,NJDEP-CT0		
100-42-5	Styrene	ND		mg/kg dry	0.0031	0.0061	1	EPA 8260D	12/21/2025 17:29	12/22/2025 05:34	PRS
								Certifications:	CTDPH-PH-0840,NYSDOH-NY10854,NYSDOH-NY12058,NJDEP-CT0		
75-65-0	tert-Butyl alcohol (TBA)	ND		mg/kg dry	0.015	0.031	1	EPA 8260D	12/21/2025 17:29	12/22/2025 05:34	PRS
								Certifications:	NYSDOH-NY10854,NYSDOH-NY12058,NJDEP-CT005,PADEP-68-04		
98-06-6	tert-Butylbenzene	ND		mg/kg dry	0.0031	0.0061	1	EPA 8260D	12/21/2025 17:29	12/22/2025 05:34	PRS
								Certifications:	CTDPH-PH-0840,NYSDOH-NY10854,NYSDOH-NY12058,NJDEP-CT0		
127-18-4	Tetrachloroethylene	ND	QL-02, ICVE	mg/kg dry	0.0031	0.0061	1	EPA 8260D	12/21/2025 17:29	12/22/2025 05:34	PRS
								Certifications:	CTDPH-PH-0840,NYSDOH-NY10854,NYSDOH-NY12058,NJDEP-CT0		
108-88-3	Toluene	ND		mg/kg dry	0.0031	0.0061	1	EPA 8260D	12/21/2025 17:29	12/22/2025 05:34	PRS
								Certifications:	CTDPH-PH-0840,NYSDOH-NY10854,NYSDOH-NY12058,NJDEP-CT0		
156-60-5	trans-1,2-Dichloroethylene	ND		mg/kg dry	0.0031	0.0061	1	EPA 8260D	12/21/2025 17:29	12/22/2025 05:34	PRS
								Certifications:	CTDPH-PH-0840,NYSDOH-NY10854,NYSDOH-NY12058,NJDEP-CT0		
10061-02-6	trans-1,3-Dichloropropylene	ND		mg/kg dry	0.0031	0.0061	1	EPA 8260D	12/21/2025 17:29	12/22/2025 05:34	PRS
								Certifications:	CTDPH-PH-0840,NYSDOH-NY10854,NYSDOH-NY12058,NJDEP-CT0		
79-01-6	Trichloroethylene	ND		mg/kg dry	0.0031	0.0061	1	EPA 8260D	12/21/2025 17:29	12/22/2025 05:34	PRS
								Certifications:	CTDPH-PH-0840,NYSDOH-NY10854,NYSDOH-NY12058,NJDEP-CT0		
75-69-4	Trichlorofluoromethane	ND		mg/kg dry	0.0031	0.0061	1	EPA 8260D	12/21/2025 17:29	12/22/2025 05:34	PRS
								Certifications:	CTDPH-PH-0840,NYSDOH-NY10854,NYSDOH-NY12058,NJDEP-CT0		
75-01-4	Vinyl Chloride	ND		mg/kg dry	0.0031	0.0061	1	EPA 8260D	12/21/2025 17:29	12/22/2025 05:34	PRS
								Certifications:	CTDPH-PH-0840,NYSDOH-NY10854,NYSDOH-NY12058,NJDEP-CT0		

Sample Information

Client Sample ID: 25SB-8 (13-15) **York Sample ID:** 25L1023-23

York Project (SDG) No.	Client Project ID	Matrix	Collection Date/Time	Date Received
25L1023	25030016 2425 Atlantic Brooklyn 10034	Soil	December 17, 2025 8:55 am	12/17/2025

Volatile Organics, 8260 - Comprehensive

Log-in Notes:

Sample Notes:

Sample Prepared by Method: EPA 5035A

CAS No.	Parameter	Result	Flag	Units	Reported to LOD/MDL	LOQ	Dilution	Reference Method	Date/Time Prepared	Date/Time Analyzed	Analyst
1330-20-7	Xylenes, Total	ND		mg/kg dry	0.0092	0.018	1	EPA 8260D	12/21/2025 17:29	12/22/2025 05:34	PRS
								Certifications:	CTDPH-PH-0840,NYSDOH-NY10854,NYSDOH-NY12058,NJDEP-CTC		

	Surrogate Recoveries	Result	Acceptance Range
17060-07-0	*Surrogate: SURR: 1,2-Dichloroethane-d4*	*113 %*	*77-125*
2037-26-5	*Surrogate: SURR: Toluene-d8*	*97.7 %*	*85-120*
460-00-4	*Surrogate: SURR: p-Bromofluorobenzene*	*100 %*	*76-130*

Total Solids

Log-in Notes:

Sample Notes:

Sample Prepared by Method: % Solids Prep

CAS No.	Parameter	Result	Flag	Units	Reported to LOQ	Dilution	Reference Method	Date/Time Prepared	Date/Time Analyzed	Analyst
solids	*** % Solids**	**98.7**		%	0.100	1	SM 2540G	12/18/2025 09:44	12/18/2025 14:45	CD
							Certifications:	CTDPH-PH-0840		

Sample Information

Client Sample ID: 25SB-9 (4-6)

York Sample ID: 25L1023-26

York Project (SDG) No.	Client Project ID	Matrix	Collection Date/Time	Date Received
25L1023	25030016 2425 Atlantic Brooklyn 10034	Soil	December 17, 2025 11:35 am	12/17/2025

Volatile Organics, 8260 - Comprehensive

Log-in Notes:

Sample Notes:

Sample Prepared by Method: EPA 5035A

CAS No.	Parameter	Result	Flag	Units	Reported to LOD/MDL	LOQ	Dilution	Reference Method	Date/Time Prepared	Date/Time Analyzed	Analyst
630-20-6	1,1,1,2-Tetrachloroethane	ND		mg/kg dry	0.0036	0.0073	1	EPA 8260D	12/21/2025 17:29	12/22/2025 06:01	PRS
								Certifications:	CTDPH-PH-0840,NYSDOH-NY10854,NYSDOH-NY12058,NJDEP-CT0		
71-55-6	1,1,1-Trichloroethane	ND		mg/kg dry	0.0036	0.0073	1	EPA 8260D	12/21/2025 17:29	12/22/2025 06:01	PRS
								Certifications:	CTDPH-PH-0840,NYSDOH-NY10854,NYSDOH-NY12058,NJDEP-CT0		
79-34-5	1,1,2,2-Tetrachloroethane	ND		mg/kg dry	0.0036	0.0073	1	EPA 8260D	12/21/2025 17:29	12/22/2025 06:01	PRS
								Certifications:	CTDPH-PH-0840,NYSDOH-NY10854,NYSDOH-NY12058,NJDEP-CT0		
76-13-1	1,1,2-Trichloro-1,2,2-trifluoroethane (Freon 113)	ND		mg/kg dry	0.0036	0.0073	1	EPA 8260D	12/21/2025 17:29	12/22/2025 06:01	PRS
								Certifications:	CTDPH-PH-0840,NYSDOH-NY10854,NYSDOH-NY12058,NJDEP-CT0		
79-00-5	1,1,2-Trichloroethane	ND		mg/kg dry	0.0036	0.0073	1	EPA 8260D	12/21/2025 17:29	12/22/2025 06:01	PRS
								Certifications:	CTDPH-PH-0840,NYSDOH-NY10854,NYSDOH-NY12058,NJDEP-CT0		
75-34-3	1,1-Dichloroethane	ND		mg/kg dry	0.0036	0.0073	1	EPA 8260D	12/21/2025 17:29	12/22/2025 06:01	PRS
								Certifications:	CTDPH-PH-0840,NYSDOH-NY10854,NYSDOH-NY12058,NJDEP-CT0		
75-35-4	1,1-Dichloroethylene	ND	CAL-E, CCVE	mg/kg dry	0.0036	0.0073	1	EPA 8260D	12/21/2025 17:29	12/22/2025 06:01	PRS
								Certifications:	CTDPH-PH-0840,NYSDOH-NY10854,NYSDOH-NY12058,NJDEP-CT0		
87-61-6	1,2,3-Trichlorobenzene	ND		mg/kg dry	0.0036	0.0073	1	EPA 8260D	12/21/2025 17:29	12/22/2025 06:01	PRS
								Certifications:	NYSDOH-NY10854,NYSDOH-NY12058,NJDEP-CT005,PADEP-68-04		
96-18-4	1,2,3-Trichloropropane	ND		mg/kg dry	0.0036	0.0073	1	EPA 8260D	12/21/2025 17:29	12/22/2025 06:01	PRS
								Certifications:	NYSDOH-NY10854,NYSDOH-NY12058,NJDEP-CT005,PADEP-68-04		
120-82-1	1,2,4-Trichlorobenzene	ND		mg/kg dry	0.0036	0.0073	1	EPA 8260D	12/21/2025 17:29	12/22/2025 06:01	PRS
								Certifications:	NYSDOH-NY10854,NYSDOH-NY12058,NJDEP-CT005,PADEP-68-04		
95-63-6	1,2,4-Trimethylbenzene	ND		mg/kg dry	0.0036	0.0073	1	EPA 8260D	12/21/2025 17:29	12/22/2025 06:01	PRS
								Certifications:	CTDPH-PH-0840,NYSDOH-NY10854,NYSDOH-NY12058,NJDEP-CT0		
96-12-8	1,2-Dibromo-3-chloropropane	ND		mg/kg dry	0.0036	0.0073	1	EPA 8260D	12/21/2025 17:29	12/22/2025 06:01	PRS
								Certifications:	CTDPH-PH-0840,NYSDOH-NY10854,NYSDOH-NY12058,NJDEP-CT0		
106-93-4	1,2-Dibromoethane	ND		mg/kg dry	0.0036	0.0073	1	EPA 8260D	12/21/2025 17:29	12/22/2025 06:01	PRS
								Certifications:	CTDPH-PH-0840,NYSDOH-NY10854,NYSDOH-NY12058,NJDEP-CT0		
95-50-1	1,2-Dichlorobenzene	ND		mg/kg dry	0.0036	0.0073	1	EPA 8260D	12/21/2025 17:29	12/22/2025 06:01	PRS
								Certifications:	CTDPH-PH-0840,NYSDOH-NY10854,NYSDOH-NY12058,NJDEP-CT0		
107-06-2	1,2-Dichloroethane	ND		mg/kg dry	0.0036	0.0073	1	EPA 8260D	12/21/2025 17:29	12/22/2025 06:01	PRS
								Certifications:	CTDPH-PH-0840,NYSDOH-NY10854,NYSDOH-NY12058,NJDEP-CT0		
78-87-5	1,2-Dichloropropane	ND		mg/kg dry	0.0036	0.0073	1	EPA 8260D	12/21/2025 17:29	12/22/2025 06:01	PRS
								Certifications:	CTDPH-PH-0840,NYSDOH-NY10854,NYSDOH-NY12058,NJDEP-CT0		
108-67-8	1,3,5-Trimethylbenzene	ND		mg/kg dry	0.0036	0.0073	1	EPA 8260D	12/21/2025 17:29	12/22/2025 06:01	PRS
								Certifications:	CTDPH-PH-0840,NYSDOH-NY10854,NYSDOH-NY12058,NJDEP-CT0		
541-73-1	1,3-Dichlorobenzene	ND		mg/kg dry	0.0036	0.0073	1	EPA 8260D	12/21/2025 17:29	12/22/2025 06:01	PRS
								Certifications:	CTDPH-PH-0840,NYSDOH-NY10854,NYSDOH-NY12058,NJDEP-CT0		
106-46-7	1,4-Dichlorobenzene	ND		mg/kg dry	0.0036	0.0073	1	EPA 8260D	12/21/2025 17:29	12/22/2025 06:01	PRS
								Certifications:	CTDPH-PH-0840,NYSDOH-NY10854,NYSDOH-NY12058,NJDEP-CT0		
78-93-3	2-Butanone	ND		mg/kg dry	0.0036	0.0073	1	EPA 8260D	12/21/2025 17:29	12/22/2025 06:01	PRS
								Certifications:	CTDPH-PH-0840,NYSDOH-NY10854,NYSDOH-NY12058,NJDEP-CT0		
591-78-6	2-Hexanone	ND		mg/kg dry	0.0036	0.0073	1	EPA 8260D	12/21/2025 17:29	12/22/2025 06:01	PRS
								Certifications:	CTDPH-PH-0840,NYSDOH-NY10854,NYSDOH-NY12058,NJDEP-CT0		

Sample Information

Client Sample ID: 25SB-9 (4-6) **York Sample ID:** 25L1023-26

York Project (SDG) No.	Client Project ID	Matrix	Collection Date/Time	Date Received
25L1023	25030016 2425 Atlantic Brooklyn 10034	Soil	December 17, 2025 11:35 am	12/17/2025

Volatile Organics, 8260 - Comprehensive

Log-in Notes:

Sample Notes:

Sample Prepared by Method: EPA 5035A

CAS No.	Parameter	Result	Flag	Units	Reported to LOD/MDL	LOQ	Dilution	Reference Method	Date/Time Prepared	Date/Time Analyzed	Analyst
108-10-1	4-Methyl-2-pentanone	ND		mg/kg dry	0.0036	0.0073	1	EPA 8260D	12/21/2025 17:29	12/22/2025 06:01	PRS
								Certifications:	CTDPH-PH-0840,NYSDOH-NY10854,NYSDOH-NY12058,NJDEP-CT0		
67-64-1	**Acetone**	**0.0090**	J	mg/kg dry	0.0073	0.015	1	EPA 8260D	12/21/2025 17:29	12/22/2025 06:01	PRS
								Certifications:	CTDPH-PH-0840,NYSDOH-NY10854,NYSDOH-NY12058,NJDEP-CT0		
107-02-8	Acrolein	ND	CCVE	mg/kg dry	0.0073	0.015	1	EPA 8260D	12/21/2025 17:29	12/22/2025 06:01	PRS
								Certifications:	CTDPH-PH-0840,NYSDOH-NY10854,NYSDOH-NY12058,NJDEP-CT0		
107-13-1	Acrylonitrile	ND		mg/kg dry	0.0036	0.0073	1	EPA 8260D	12/21/2025 17:29	12/22/2025 06:01	PRS
								Certifications:	CTDPH-PH-0840,NYSDOH-NY10854,NYSDOH-NY12058,NJDEP-CT0		
71-43-2	Benzene	ND		mg/kg dry	0.0036	0.0073	1	EPA 8260D	12/21/2025 17:29	12/22/2025 06:01	PRS
								Certifications:	CTDPH-PH-0840,NYSDOH-NY10854,NYSDOH-NY12058,NJDEP-CT0		
74-97-5	Bromochloromethane	ND		mg/kg dry	0.0036	0.0073	1	EPA 8260D	12/21/2025 17:29	12/22/2025 06:01	PRS
								Certifications:	NYSDOH-NY10854,NYSDOH-NY12058,NJDEP-CT005,PADEP-68-04		
75-27-4	Bromodichloromethane	ND		mg/kg dry	0.0036	0.0073	1	EPA 8260D	12/21/2025 17:29	12/22/2025 06:01	PRS
								Certifications:	CTDPH-PH-0840,NYSDOH-NY10854,NYSDOH-NY12058,NJDEP-CT0		
75-25-2	Bromoform	ND		mg/kg dry	0.0036	0.0073	1	EPA 8260D	12/21/2025 17:29	12/22/2025 06:01	PRS
								Certifications:	CTDPH-PH-0840,NYSDOH-NY10854,NYSDOH-NY12058,NJDEP-CT0		
74-83-9	Bromomethane	ND		mg/kg dry	0.0036	0.0073	1	EPA 8260D	12/21/2025 17:29	12/22/2025 06:01	PRS
								Certifications:	CTDPH-PH-0840,NYSDOH-NY10854,NYSDOH-NY12058,NJDEP-CT0		
75-15-0	Carbon disulfide	ND		mg/kg dry	0.0036	0.0073	1	EPA 8260D	12/21/2025 17:29	12/22/2025 06:01	PRS
								Certifications:	CTDPH-PH-0840,NYSDOH-NY10854,NYSDOH-NY12058,NJDEP-CT0		
56-23-5	Carbon tetrachloride	ND		mg/kg dry	0.0036	0.0073	1	EPA 8260D	12/21/2025 17:29	12/22/2025 06:01	PRS
								Certifications:	CTDPH-PH-0840,NYSDOH-NY10854,NYSDOH-NY12058,NJDEP-CT0		
108-90-7	Chlorobenzene	ND		mg/kg dry	0.0036	0.0073	1	EPA 8260D	12/21/2025 17:29	12/22/2025 06:01	PRS
								Certifications:	CTDPH-PH-0840,NYSDOH-NY10854,NYSDOH-NY12058,NJDEP-CT0		
75-00-3	Chloroethane	ND		mg/kg dry	0.0036	0.0073	1	EPA 8260D	12/21/2025 17:29	12/22/2025 06:01	PRS
								Certifications:	CTDPH-PH-0840,NYSDOH-NY10854,NYSDOH-NY12058,NJDEP-CT0		
67-66-3	Chloroform	ND		mg/kg dry	0.0036	0.0073	1	EPA 8260D	12/21/2025 17:29	12/22/2025 06:01	PRS
								Certifications:	CTDPH-PH-0840,NYSDOH-NY10854,NYSDOH-NY12058,NJDEP-CT0		
74-87-3	Chloromethane	ND		mg/kg dry	0.0036	0.0073	1	EPA 8260D	12/21/2025 17:29	12/22/2025 06:01	PRS
								Certifications:	CTDPH-PH-0840,NYSDOH-NY10854,NYSDOH-NY12058,NJDEP-CT0		
156-59-2	cis-1,2-Dichloroethylene	ND		mg/kg dry	0.0036	0.0073	1	EPA 8260D	12/21/2025 17:29	12/22/2025 06:01	PRS
								Certifications:	CTDPH-PH-0840,NYSDOH-NY10854,NYSDOH-NY12058,NJDEP-CT0		
10061-01-5	cis-1,3-Dichloropropylene	ND		mg/kg dry	0.0036	0.0073	1	EPA 8260D	12/21/2025 17:29	12/22/2025 06:01	PRS
								Certifications:	CTDPH-PH-0840,NYSDOH-NY10854,NYSDOH-NY12058,NJDEP-CT0		
110-82-7	Cyclohexane	ND		mg/kg dry	0.0036	0.0073	1	EPA 8260D	12/21/2025 17:29	12/22/2025 06:01	PRS
								Certifications:	NYSDOH-NY10854,NYSDOH-NY12058,NJDEP-CT005,PADEP-68-04		
124-48-1	Dibromochloromethane	ND		mg/kg dry	0.0036	0.0073	1	EPA 8260D	12/21/2025 17:29	12/22/2025 06:01	PRS
								Certifications:	NYSDOH-NY10854,NYSDOH-NY12058,NJDEP-CT005,PADEP-68-04		
74-95-3	Dibromomethane	ND		mg/kg dry	0.0036	0.0073	1	EPA 8260D	12/21/2025 17:29	12/22/2025 06:01	PRS
								Certifications:	NYSDOH-NY10854,NYSDOH-NY12058,NJDEP-CT005,PADEP-68-04		
75-71-8	Dichlorodifluoromethane	ND	CAL-E	mg/kg dry	0.0036	0.0073	1	EPA 8260D	12/21/2025 17:29	12/22/2025 06:01	PRS
								Certifications:	NYSDOH-NY10854,NYSDOH-NY12058,NJDEP-CT005,PADEP-68-04		
100-41-4	Ethyl Benzene	ND		mg/kg dry	0.0036	0.0073	1	EPA 8260D	12/21/2025 17:29	12/22/2025 06:01	PRS
								Certifications:	CTDPH-PH-0840,NYSDOH-NY10854,NYSDOH-NY12058,NJDEP-CT0		

Sample Information

Client Sample ID: 25SB-9 (4-6) **York Sample ID:** 25L1023-26

York Project (SDG) No.	Client Project ID	Matrix	Collection Date/Time	Date Received
25L1023	25030016 2425 Atlantic Brooklyn 10034	Soil	December 17, 2025 11:35 am	12/17/2025

Volatile Organics, 8260 - Comprehensive

Log-in Notes:

Sample Notes:

Sample Prepared by Method: EPA 5035A

CAS No.	Parameter	Result	Flag	Units	Reported to LOD/MDL	LOQ	Dilution	Reference Method	Date/Time Prepared	Date/Time Analyzed	Analyst
87-68-3	Hexachlorobutadiene	ND	QL-02	mg/kg dry	0.0036	0.0073	1	EPA 8260D	12/21/2025 17:29	12/22/2025 06:01	PRS
								Certifications:	NYSDOH-NY10854,NYSDOH-NY12058,NJDEP-CT005,PADEP-68-04		
98-82-8	Isopropylbenzene	ND		mg/kg dry	0.0036	0.0073	1	EPA 8260D	12/21/2025 17:29	12/22/2025 06:01	PRS
								Certifications:	CTDPH-PH-0840,NYSDOH-NY10854,NYSDOH-NY12058,NJDEP-CT0		
79-20-9	Methyl acetate	ND		mg/kg dry	0.0036	0.0073	1	EPA 8260D	12/21/2025 17:29	12/22/2025 06:01	PRS
								Certifications:	NYSDOH-NY10854,NYSDOH-NY12058,NJDEP-CT005,PADEP-68-04		
1634-04-4	Methyl tert-butyl ether (MTBE)	ND		mg/kg dry	0.0036	0.0073	1	EPA 8260D	12/21/2025 17:29	12/22/2025 06:01	PRS
								Certifications:	CTDPH-PH-0840,NYSDOH-NY10854,NYSDOH-NY12058,NJDEP-CT0		
108-87-2	Methylcyclohexane	ND		mg/kg dry	0.0036	0.0073	1	EPA 8260D	12/21/2025 17:29	12/22/2025 06:01	PRS
								Certifications:	NYSDOH-NY10854,NYSDOH-NY12058,NJDEP-CT005,PADEP-68-04		
75-09-2	* Methylene chloride	ND		mg/kg dry	0.0073	0.015	1	EPA 8260D	12/21/2025 17:29	12/22/2025 06:01	PRS
								Certifications:	CTDPH-PH-0840		
104-51-8	n-Butylbenzene	ND	QL-02	mg/kg dry	0.0036	0.0073	1	EPA 8260D	12/21/2025 17:29	12/22/2025 06:01	PRS
								Certifications:	CTDPH-PH-0840,NYSDOH-NY10854,NYSDOH-NY12058,NJDEP-CT0		
103-65-1	n-Propylbenzene	ND		mg/kg dry	0.0036	0.0073	1	EPA 8260D	12/21/2025 17:29	12/22/2025 06:01	PRS
								Certifications:	CTDPH-PH-0840,NYSDOH-NY10854,NYSDOH-NY12058,NJDEP-CT0		
95-47-6	o-Xylene	ND		mg/kg dry	0.0036	0.0073	1	EPA 8260D	12/21/2025 17:29	12/22/2025 06:01	PRS
								Certifications:	CTDPH-PH-0840,NYSDOH-NY10854,NYSDOH-NY12058,PADEP-68-		
179601-23-1	p- & m- Xylenes	ND		mg/kg dry	0.0073	0.015	1	EPA 8260D	12/21/2025 17:29	12/22/2025 06:01	PRS
								Certifications:	CTDPH-PH-0840,NYSDOH-NY10854,NYSDOH-NY12058,PADEP-68-		
99-87-6	p-Isopropyltoluene	ND		mg/kg dry	0.0036	0.0073	1	EPA 8260D	12/21/2025 17:29	12/22/2025 06:01	PRS
								Certifications:	CTDPH-PH-0840,NYSDOH-NY10854,NYSDOH-NY12058,NJDEP-CT0		
135-98-8	sec-Butylbenzene	ND		mg/kg dry	0.0036	0.0073	1	EPA 8260D	12/21/2025 17:29	12/22/2025 06:01	PRS
								Certifications:	CTDPH-PH-0840,NYSDOH-NY10854,NYSDOH-NY12058,NJDEP-CT0		
100-42-5	Styrene	ND		mg/kg dry	0.0036	0.0073	1	EPA 8260D	12/21/2025 17:29	12/22/2025 06:01	PRS
								Certifications:	CTDPH-PH-0840,NYSDOH-NY10854,NYSDOH-NY12058,NJDEP-CT0		
75-65-0	tert-Butyl alcohol (TBA)	ND		mg/kg dry	0.018	0.036	1	EPA 8260D	12/21/2025 17:29	12/22/2025 06:01	PRS
								Certifications:	NYSDOH-NY10854,NYSDOH-NY12058,NJDEP-CT005,PADEP-68-04		
98-06-6	tert-Butylbenzene	ND		mg/kg dry	0.0036	0.0073	1	EPA 8260D	12/21/2025 17:29	12/22/2025 06:01	PRS
								Certifications:	CTDPH-PH-0840,NYSDOH-NY10854,NYSDOH-NY12058,NJDEP-CT0		
127-18-4	**Tetrachloroethylene**	**0.040**	QL-02, ICVE	mg/kg dry	0.0036	0.0073	1	EPA 8260D	12/21/2025 17:29	12/22/2025 06:01	PRS
								Certifications:	CTDPH-PH-0840,NYSDOH-NY10854,NYSDOH-NY12058,NJDEP-CT0		
108-88-3	Toluene	ND		mg/kg dry	0.0036	0.0073	1	EPA 8260D	12/21/2025 17:29	12/22/2025 06:01	PRS
								Certifications:	CTDPH-PH-0840,NYSDOH-NY10854,NYSDOH-NY12058,NJDEP-CT0		
156-60-5	trans-1,2-Dichloroethylene	ND		mg/kg dry	0.0036	0.0073	1	EPA 8260D	12/21/2025 17:29	12/22/2025 06:01	PRS
								Certifications:	CTDPH-PH-0840,NYSDOH-NY10854,NYSDOH-NY12058,NJDEP-CT0		
10061-02-6	trans-1,3-Dichloropropylene	ND		mg/kg dry	0.0036	0.0073	1	EPA 8260D	12/21/2025 17:29	12/22/2025 06:01	PRS
								Certifications:	CTDPH-PH-0840,NYSDOH-NY10854,NYSDOH-NY12058,NJDEP-CT0		
79-01-6	Trichloroethylene	ND		mg/kg dry	0.0036	0.0073	1	EPA 8260D	12/21/2025 17:29	12/22/2025 06:01	PRS
								Certifications:	CTDPH-PH-0840,NYSDOH-NY10854,NYSDOH-NY12058,NJDEP-CT0		
75-69-4	Trichlorofluoromethane	ND		mg/kg dry	0.0036	0.0073	1	EPA 8260D	12/21/2025 17:29	12/22/2025 06:01	PRS
								Certifications:	CTDPH-PH-0840,NYSDOH-NY10854,NYSDOH-NY12058,NJDEP-CT0		
75-01-4	Vinyl Chloride	ND		mg/kg dry	0.0036	0.0073	1	EPA 8260D	12/21/2025 17:29	12/22/2025 06:01	PRS
								Certifications:	CTDPH-PH-0840,NYSDOH-NY10854,NYSDOH-NY12058,NJDEP-CT0		

Sample Information

Client Sample ID: 25SB-9 (4-6)

York Sample ID: 25L1023-26

York Project (SDG) No.	Client Project ID	Matrix	Collection Date/Time	Date Received
25L1023	25030016 2425 Atlantic Brooklyn 10034	Soil	December 17, 2025 11:35 am	12/17/2025

Volatile Organics, 8260 - Comprehensive

Log-in Notes:

Sample Notes:

Sample Prepared by Method: EPA 5035A

CAS No.	Parameter	Result	Flag	Units	Reported to LOD/MDL	LOQ	Dilution	Reference Method	Date/Time Prepared	Date/Time Analyzed	Analyst
1330-20-7	Xylenes, Total	ND		mg/kg dry	0.011	0.022	1	EPA 8260D	12/21/2025 17:29	12/22/2025 06:01	PRS
								Certifications:	CTDPH-PH-0840,NYSDOH-NY10854,NYSDOH-NY12058,NJDEP-CTC		

	Surrogate Recoveries	Result	Acceptance Range
17060-07-0	*Surrogate: SURR: 1,2-Dichloroethane-d4*	*117 %*	*77-125*
2037-26-5	*Surrogate: SURR: Toluene-d8*	*97.4 %*	*85-120*
460-00-4	*Surrogate: SURR: p-Bromofluorobenzene*	*99.7 %*	*76-130*

Total Solids

Log-in Notes:

Sample Notes:

Sample Prepared by Method: % Solids Prep

CAS No.	Parameter	Result	Flag	Units	Reported to LOQ	Dilution	Reference Method	Date/Time Prepared	Date/Time Analyzed	Analyst
solids	*** % Solids**	**87.0**		%	0.100	1	SM 2540G	12/18/2025 09:44	12/18/2025 14:45	CD
							Certifications:	CTDPH-PH-0840		

Sample Information

Client Sample ID: **25SB-9 (8-10)** **York Sample ID:** **25L1023-28**

York Project (SDG) No.	Client Project ID	Matrix	Collection Date/Time	Date Received
25L1023	25030016 2425 Atlantic Brooklyn 10034	Soil	December 17, 2025 11:39 am	12/17/2025

Volatile Organics, 8260 - Comprehensive

Log-in Notes:

Sample Notes:

Sample Prepared by Method: EPA 5035A

CAS No.	Parameter	Result	Flag	Units	Reported to LOD/MDL	LOQ	Dilution	Reference Method	Date/Time Prepared	Date/Time Analyzed	Analyst
630-20-6	1,1,1,2-Tetrachloroethane	ND		mg/kg dry	0.0027	0.0054	1	EPA 8260D	12/21/2025 17:29	12/22/2025 06:28	PRS
								Certifications:	CTDPH-PH-0840,NYSDOH-NY10854,NYSDOH-NY12058,NJDEP-CT0		
71-55-6	1,1,1-Trichloroethane	ND		mg/kg dry	0.0027	0.0054	1	EPA 8260D	12/21/2025 17:29	12/22/2025 06:28	PRS
								Certifications:	CTDPH-PH-0840,NYSDOH-NY10854,NYSDOH-NY12058,NJDEP-CT0		
79-34-5	1,1,2,2-Tetrachloroethane	ND		mg/kg dry	0.0027	0.0054	1	EPA 8260D	12/21/2025 17:29	12/22/2025 06:28	PRS
								Certifications:	CTDPH-PH-0840,NYSDOH-NY10854,NYSDOH-NY12058,NJDEP-CT0		
76-13-1	1,1,2-Trichloro-1,2,2-trifluoroethane (Freon 113)	ND		mg/kg dry	0.0027	0.0054	1	EPA 8260D	12/21/2025 17:29	12/22/2025 06:28	PRS
								Certifications:	CTDPH-PH-0840,NYSDOH-NY10854,NYSDOH-NY12058,NJDEP-CT0		
79-00-5	1,1,2-Trichloroethane	ND		mg/kg dry	0.0027	0.0054	1	EPA 8260D	12/21/2025 17:29	12/22/2025 06:28	PRS
								Certifications:	CTDPH-PH-0840,NYSDOH-NY10854,NYSDOH-NY12058,NJDEP-CT0		
75-34-3	1,1-Dichloroethane	ND		mg/kg dry	0.0027	0.0054	1	EPA 8260D	12/21/2025 17:29	12/22/2025 06:28	PRS
								Certifications:	CTDPH-PH-0840,NYSDOH-NY10854,NYSDOH-NY12058,NJDEP-CT0		
75-35-4	1,1-Dichloroethylene	ND	CAL-E, CCVE	mg/kg dry	0.0027	0.0054	1	EPA 8260D	12/21/2025 17:29	12/22/2025 06:28	PRS
								Certifications:	CTDPH-PH-0840,NYSDOH-NY10854,NYSDOH-NY12058,NJDEP-CT0		
87-61-6	1,2,3-Trichlorobenzene	ND		mg/kg dry	0.0027	0.0054	1	EPA 8260D	12/21/2025 17:29	12/22/2025 06:28	PRS
								Certifications:	NYSDOH-NY10854,NYSDOH-NY12058,NJDEP-CT005,PADEP-68-04		
96-18-4	1,2,3-Trichloropropane	ND		mg/kg dry	0.0027	0.0054	1	EPA 8260D	12/21/2025 17:29	12/22/2025 06:28	PRS
								Certifications:	NYSDOH-NY10854,NYSDOH-NY12058,NJDEP-CT005,PADEP-68-04		
120-82-1	1,2,4-Trichlorobenzene	ND		mg/kg dry	0.0027	0.0054	1	EPA 8260D	12/21/2025 17:29	12/22/2025 06:28	PRS
								Certifications:	NYSDOH-NY10854,NYSDOH-NY12058,NJDEP-CT005,PADEP-68-04		
95-63-6	1,2,4-Trimethylbenzene	ND		mg/kg dry	0.0027	0.0054	1	EPA 8260D	12/21/2025 17:29	12/22/2025 06:28	PRS
								Certifications:	CTDPH-PH-0840,NYSDOH-NY10854,NYSDOH-NY12058,NJDEP-CT0		
96-12-8	1,2-Dibromo-3-chloropropane	ND		mg/kg dry	0.0027	0.0054	1	EPA 8260D	12/21/2025 17:29	12/22/2025 06:28	PRS
								Certifications:	CTDPH-PH-0840,NYSDOH-NY10854,NYSDOH-NY12058,NJDEP-CT0		
106-93-4	1,2-Dibromoethane	ND		mg/kg dry	0.0027	0.0054	1	EPA 8260D	12/21/2025 17:29	12/22/2025 06:28	PRS
								Certifications:	CTDPH-PH-0840,NYSDOH-NY10854,NYSDOH-NY12058,NJDEP-CT0		
95-50-1	1,2-Dichlorobenzene	ND		mg/kg dry	0.0027	0.0054	1	EPA 8260D	12/21/2025 17:29	12/22/2025 06:28	PRS
								Certifications:	CTDPH-PH-0840,NYSDOH-NY10854,NYSDOH-NY12058,NJDEP-CT0		
107-06-2	1,2-Dichloroethane	ND		mg/kg dry	0.0027	0.0054	1	EPA 8260D	12/21/2025 17:29	12/22/2025 06:28	PRS
								Certifications:	CTDPH-PH-0840,NYSDOH-NY10854,NYSDOH-NY12058,NJDEP-CT0		
78-87-5	1,2-Dichloropropane	ND		mg/kg dry	0.0027	0.0054	1	EPA 8260D	12/21/2025 17:29	12/22/2025 06:28	PRS
								Certifications:	CTDPH-PH-0840,NYSDOH-NY10854,NYSDOH-NY12058,NJDEP-CT0		
108-67-8	1,3,5-Trimethylbenzene	ND		mg/kg dry	0.0027	0.0054	1	EPA 8260D	12/21/2025 17:29	12/22/2025 06:28	PRS
								Certifications:	CTDPH-PH-0840,NYSDOH-NY10854,NYSDOH-NY12058,NJDEP-CT0		
541-73-1	1,3-Dichlorobenzene	ND		mg/kg dry	0.0027	0.0054	1	EPA 8260D	12/21/2025 17:29	12/22/2025 06:28	PRS
								Certifications:	CTDPH-PH-0840,NYSDOH-NY10854,NYSDOH-NY12058,NJDEP-CT0		
106-46-7	1,4-Dichlorobenzene	ND		mg/kg dry	0.0027	0.0054	1	EPA 8260D	12/21/2025 17:29	12/22/2025 06:28	PRS
								Certifications:	CTDPH-PH-0840,NYSDOH-NY10854,NYSDOH-NY12058,NJDEP-CT0		
78-93-3	2-Butanone	ND		mg/kg dry	0.0027	0.0054	1	EPA 8260D	12/21/2025 17:29	12/22/2025 06:28	PRS
								Certifications:	CTDPH-PH-0840,NYSDOH-NY10854,NYSDOH-NY12058,NJDEP-CT0		
591-78-6	2-Hexanone	ND		mg/kg dry	0.0027	0.0054	1	EPA 8260D	12/21/2025 17:29	12/22/2025 06:28	PRS
								Certifications:	CTDPH-PH-0840,NYSDOH-NY10854,NYSDOH-NY12058,NJDEP-CT0		

Sample Information

Client Sample ID: 25SB-9 (8-10) **York Sample ID:** 25L1023-28

York Project (SDG) No.	Client Project ID	Matrix	Collection Date/Time	Date Received
25L1023	25030016 2425 Atlantic Brooklyn 10034	Soil	December 17, 2025 11:39 am	12/17/2025

Volatile Organics, 8260 - Comprehensive

Log-in Notes:

Sample Notes:

Sample Prepared by Method: EPA 5035A

CAS No.	Parameter	Result	Flag	Units	Reported to LOD/MDL	LOQ	Dilution	Reference Method	Date/Time Prepared	Date/Time Analyzed	Analyst
108-10-1	4-Methyl-2-pentanone	ND		mg/kg dry	0.0027	0.0054	1	EPA 8260D	12/21/2025 17:29	12/22/2025 06:28	PRS
								Certifications:	CTDPH-PH-0840,NYSDOH-NY10854,NYSDOH-NY12058,NJDEP-CT0		
67-64-1	Acetone	ND		mg/kg dry	0.0054	0.011	1	EPA 8260D	12/21/2025 17:29	12/22/2025 06:28	PRS
								Certifications:	CTDPH-PH-0840,NYSDOH-NY10854,NYSDOH-NY12058,NJDEP-CT0		
107-02-8	Acrolein	ND	CCVE	mg/kg dry	0.0054	0.011	1	EPA 8260D	12/21/2025 17:29	12/22/2025 06:28	PRS
								Certifications:	CTDPH-PH-0840,NYSDOH-NY10854,NYSDOH-NY12058,NJDEP-CT0		
107-13-1	Acrylonitrile	ND		mg/kg dry	0.0027	0.0054	1	EPA 8260D	12/21/2025 17:29	12/22/2025 06:28	PRS
								Certifications:	CTDPH-PH-0840,NYSDOH-NY10854,NYSDOH-NY12058,NJDEP-CT0		
71-43-2	Benzene	ND		mg/kg dry	0.0027	0.0054	1	EPA 8260D	12/21/2025 17:29	12/22/2025 06:28	PRS
								Certifications:	CTDPH-PH-0840,NYSDOH-NY10854,NYSDOH-NY12058,NJDEP-CT0		
74-97-5	Bromochloromethane	ND		mg/kg dry	0.0027	0.0054	1	EPA 8260D	12/21/2025 17:29	12/22/2025 06:28	PRS
								Certifications:	NYSDOH-NY10854,NYSDOH-NY12058,NJDEP-CT005,PADEP-68-04		
75-27-4	Bromodichloromethane	ND		mg/kg dry	0.0027	0.0054	1	EPA 8260D	12/21/2025 17:29	12/22/2025 06:28	PRS
								Certifications:	CTDPH-PH-0840,NYSDOH-NY10854,NYSDOH-NY12058,NJDEP-CT0		
75-25-2	Bromoform	ND		mg/kg dry	0.0027	0.0054	1	EPA 8260D	12/21/2025 17:29	12/22/2025 06:28	PRS
								Certifications:	CTDPH-PH-0840,NYSDOH-NY10854,NYSDOH-NY12058,NJDEP-CT0		
74-83-9	Bromomethane	ND		mg/kg dry	0.0027	0.0054	1	EPA 8260D	12/21/2025 17:29	12/22/2025 06:28	PRS
								Certifications:	CTDPH-PH-0840,NYSDOH-NY10854,NYSDOH-NY12058,NJDEP-CT0		
75-15-0	Carbon disulfide	ND		mg/kg dry	0.0027	0.0054	1	EPA 8260D	12/21/2025 17:29	12/22/2025 06:28	PRS
								Certifications:	CTDPH-PH-0840,NYSDOH-NY10854,NYSDOH-NY12058,NJDEP-CT0		
56-23-5	Carbon tetrachloride	ND		mg/kg dry	0.0027	0.0054	1	EPA 8260D	12/21/2025 17:29	12/22/2025 06:28	PRS
								Certifications:	CTDPH-PH-0840,NYSDOH-NY10854,NYSDOH-NY12058,NJDEP-CT0		
108-90-7	Chlorobenzene	ND		mg/kg dry	0.0027	0.0054	1	EPA 8260D	12/21/2025 17:29	12/22/2025 06:28	PRS
								Certifications:	CTDPH-PH-0840,NYSDOH-NY10854,NYSDOH-NY12058,NJDEP-CT0		
75-00-3	Chloroethane	ND		mg/kg dry	0.0027	0.0054	1	EPA 8260D	12/21/2025 17:29	12/22/2025 06:28	PRS
								Certifications:	CTDPH-PH-0840,NYSDOH-NY10854,NYSDOH-NY12058,NJDEP-CT0		
67-66-3	Chloroform	ND		mg/kg dry	0.0027	0.0054	1	EPA 8260D	12/21/2025 17:29	12/22/2025 06:28	PRS
								Certifications:	CTDPH-PH-0840,NYSDOH-NY10854,NYSDOH-NY12058,NJDEP-CT0		
74-87-3	Chloromethane	ND		mg/kg dry	0.0027	0.0054	1	EPA 8260D	12/21/2025 17:29	12/22/2025 06:28	PRS
								Certifications:	CTDPH-PH-0840,NYSDOH-NY10854,NYSDOH-NY12058,NJDEP-CT0		
156-59-2	cis-1,2-Dichloroethylene	ND		mg/kg dry	0.0027	0.0054	1	EPA 8260D	12/21/2025 17:29	12/22/2025 06:28	PRS
								Certifications:	CTDPH-PH-0840,NYSDOH-NY10854,NYSDOH-NY12058,NJDEP-CT0		
10061-01-5	cis-1,3-Dichloropropylene	ND		mg/kg dry	0.0027	0.0054	1	EPA 8260D	12/21/2025 17:29	12/22/2025 06:28	PRS
								Certifications:	CTDPH-PH-0840,NYSDOH-NY10854,NYSDOH-NY12058,NJDEP-CT0		
110-82-7	Cyclohexane	ND		mg/kg dry	0.0027	0.0054	1	EPA 8260D	12/21/2025 17:29	12/22/2025 06:28	PRS
								Certifications:	NYSDOH-NY10854,NYSDOH-NY12058,NJDEP-CT005,PADEP-68-04		
124-48-1	Dibromochloromethane	ND		mg/kg dry	0.0027	0.0054	1	EPA 8260D	12/21/2025 17:29	12/22/2025 06:28	PRS
								Certifications:	NYSDOH-NY10854,NYSDOH-NY12058,NJDEP-CT005,PADEP-68-04		
74-95-3	Dibromomethane	ND		mg/kg dry	0.0027	0.0054	1	EPA 8260D	12/21/2025 17:29	12/22/2025 06:28	PRS
								Certifications:	NYSDOH-NY10854,NYSDOH-NY12058,NJDEP-CT005,PADEP-68-04		
75-71-8	Dichlorodifluoromethane	ND	CAL-E	mg/kg dry	0.0027	0.0054	1	EPA 8260D	12/21/2025 17:29	12/22/2025 06:28	PRS
								Certifications:	NYSDOH-NY10854,NYSDOH-NY12058,NJDEP-CT005,PADEP-68-04		
100-41-4	Ethyl Benzene	ND		mg/kg dry	0.0027	0.0054	1	EPA 8260D	12/21/2025 17:29	12/22/2025 06:28	PRS
								Certifications:	CTDPH-PH-0840,NYSDOH-NY10854,NYSDOH-NY12058,NJDEP-CT0		

Sample Information

Client Sample ID: 25SB-9 (8-10) **York Sample ID:** 25L1023-28

York Project (SDG) No.	Client Project ID	Matrix	Collection Date/Time	Date Received
25L1023	25030016 2425 Atlantic Brooklyn 10034	Soil	December 17, 2025 11:39 am	12/17/2025

Volatile Organics, 8260 - Comprehensive

Log-in Notes:

Sample Notes:

Sample Prepared by Method: EPA 5035A

CAS No.	Parameter	Result	Flag	Units	Reported to LOD/MDL	LOQ	Dilution	Reference Method	Date/Time Prepared	Date/Time Analyzed	Analyst
87-68-3	Hexachlorobutadiene	ND	QL-02	mg/kg dry	0.0027	0.0054	1	EPA 8260D	12/21/2025 17:29	12/22/2025 06:28	PRS
								Certifications:	NYSDOH-NY10854,NYSDOH-NY12058,NJDEP-CT005,PADEP-68-04		
98-82-8	Isopropylbenzene	ND		mg/kg dry	0.0027	0.0054	1	EPA 8260D	12/21/2025 17:29	12/22/2025 06:28	PRS
								Certifications:	CTDPH-PH-0840,NYSDOH-NY10854,NYSDOH-NY12058,NJDEP-CT0		
79-20-9	Methyl acetate	ND		mg/kg dry	0.0027	0.0054	1	EPA 8260D	12/21/2025 17:29	12/22/2025 06:28	PRS
								Certifications:	NYSDOH-NY10854,NYSDOH-NY12058,NJDEP-CT005,PADEP-68-04		
1634-04-4	Methyl tert-butyl ether (MTBE)	ND		mg/kg dry	0.0027	0.0054	1	EPA 8260D	12/21/2025 17:29	12/22/2025 06:28	PRS
								Certifications:	CTDPH-PH-0840,NYSDOH-NY10854,NYSDOH-NY12058,NJDEP-CT0		
108-87-2	Methylcyclohexane	ND		mg/kg dry	0.0027	0.0054	1	EPA 8260D	12/21/2025 17:29	12/22/2025 06:28	PRS
								Certifications:	NYSDOH-NY10854,NYSDOH-NY12058,NJDEP-CT005,PADEP-68-04		
75-09-2	* Methylene chloride	ND		mg/kg dry	0.0054	0.011	1	EPA 8260D	12/21/2025 17:29	12/22/2025 06:28	PRS
								Certifications:	CTDPH-PH-0840		
104-51-8	n-Butylbenzene	ND	QL-02	mg/kg dry	0.0027	0.0054	1	EPA 8260D	12/21/2025 17:29	12/22/2025 06:28	PRS
								Certifications:	CTDPH-PH-0840,NYSDOH-NY10854,NYSDOH-NY12058,NJDEP-CT0		
103-65-1	n-Propylbenzene	ND		mg/kg dry	0.0027	0.0054	1	EPA 8260D	12/21/2025 17:29	12/22/2025 06:28	PRS
								Certifications:	CTDPH-PH-0840,NYSDOH-NY10854,NYSDOH-NY12058,NJDEP-CT0		
95-47-6	o-Xylene	ND		mg/kg dry	0.0027	0.0054	1	EPA 8260D	12/21/2025 17:29	12/22/2025 06:28	PRS
								Certifications:	CTDPH-PH-0840,NYSDOH-NY10854,NYSDOH-NY12058,PADEP-68-		
179601-23-1	p- & m- Xylenes	ND		mg/kg dry	0.0054	0.011	1	EPA 8260D	12/21/2025 17:29	12/22/2025 06:28	PRS
								Certifications:	CTDPH-PH-0840,NYSDOH-NY10854,NYSDOH-NY12058,PADEP-68-		
99-87-6	p-Isopropyltoluene	ND		mg/kg dry	0.0027	0.0054	1	EPA 8260D	12/21/2025 17:29	12/22/2025 06:28	PRS
								Certifications:	CTDPH-PH-0840,NYSDOH-NY10854,NYSDOH-NY12058,NJDEP-CT0		
135-98-8	sec-Butylbenzene	ND		mg/kg dry	0.0027	0.0054	1	EPA 8260D	12/21/2025 17:29	12/22/2025 06:28	PRS
								Certifications:	CTDPH-PH-0840,NYSDOH-NY10854,NYSDOH-NY12058,NJDEP-CT0		
100-42-5	Styrene	ND		mg/kg dry	0.0027	0.0054	1	EPA 8260D	12/21/2025 17:29	12/22/2025 06:28	PRS
								Certifications:	CTDPH-PH-0840,NYSDOH-NY10854,NYSDOH-NY12058,NJDEP-CT0		
75-65-0	tert-Butyl alcohol (TBA)	ND		mg/kg dry	0.013	0.027	1	EPA 8260D	12/21/2025 17:29	12/22/2025 06:28	PRS
								Certifications:	NYSDOH-NY10854,NYSDOH-NY12058,NJDEP-CT005,PADEP-68-04		
98-06-6	tert-Butylbenzene	ND		mg/kg dry	0.0027	0.0054	1	EPA 8260D	12/21/2025 17:29	12/22/2025 06:28	PRS
								Certifications:	CTDPH-PH-0840,NYSDOH-NY10854,NYSDOH-NY12058,NJDEP-CT0		
127-18-4	Tetrachloroethylene	ND	QL-02, ICVE	mg/kg dry	0.0027	0.0054	1	EPA 8260D	12/21/2025 17:29	12/22/2025 06:28	PRS
								Certifications:	CTDPH-PH-0840,NYSDOH-NY10854,NYSDOH-NY12058,NJDEP-CT0		
108-88-3	Toluene	ND		mg/kg dry	0.0027	0.0054	1	EPA 8260D	12/21/2025 17:29	12/22/2025 06:28	PRS
								Certifications:	CTDPH-PH-0840,NYSDOH-NY10854,NYSDOH-NY12058,NJDEP-CT0		
156-60-5	trans-1,2-Dichloroethylene	ND		mg/kg dry	0.0027	0.0054	1	EPA 8260D	12/21/2025 17:29	12/22/2025 06:28	PRS
								Certifications:	CTDPH-PH-0840,NYSDOH-NY10854,NYSDOH-NY12058,NJDEP-CT0		
10061-02-6	trans-1,3-Dichloropropylene	ND		mg/kg dry	0.0027	0.0054	1	EPA 8260D	12/21/2025 17:29	12/22/2025 06:28	PRS
								Certifications:	CTDPH-PH-0840,NYSDOH-NY10854,NYSDOH-NY12058,NJDEP-CT0		
79-01-6	Trichloroethylene	ND		mg/kg dry	0.0027	0.0054	1	EPA 8260D	12/21/2025 17:29	12/22/2025 06:28	PRS
								Certifications:	CTDPH-PH-0840,NYSDOH-NY10854,NYSDOH-NY12058,NJDEP-CT0		
75-69-4	Trichlorofluoromethane	ND		mg/kg dry	0.0027	0.0054	1	EPA 8260D	12/21/2025 17:29	12/22/2025 06:28	PRS
								Certifications:	CTDPH-PH-0840,NYSDOH-NY10854,NYSDOH-NY12058,NJDEP-CT0		
75-01-4	Vinyl Chloride	ND		mg/kg dry	0.0027	0.0054	1	EPA 8260D	12/21/2025 17:29	12/22/2025 06:28	PRS
								Certifications:	CTDPH-PH-0840,NYSDOH-NY10854,NYSDOH-NY12058,NJDEP-CT0		

Sample Information

Client Sample ID: 25SB-9 (8-10) **York Sample ID:** 25L1023-28

York Project (SDG) No.	Client Project ID	Matrix	Collection Date/Time	Date Received
25L1023	25030016 2425 Atlantic Brooklyn 10034	Soil	December 17, 2025 11:39 am	12/17/2025

Volatile Organics, 8260 - Comprehensive

Log-in Notes:

Sample Notes:

Sample Prepared by Method: EPA 5035A

CAS No.	Parameter	Result	Flag	Units	Reported to LOD/MDL	LOQ	Dilution	Reference Method	Date/Time Prepared	Date/Time Analyzed	Analyst
1330-20-7	Xylenes, Total	ND		mg/kg dry	0.0081	0.016	1	EPA 8260D	12/21/2025 17:29	12/22/2025 06:28	PRS
								Certifications:	CTDPH-PH-0840,NYSDOH-NY10854,NYSDOH-NY12058,NJDEP-CTC		

	Surrogate Recoveries	Result	Acceptance Range
17060-07-0	*Surrogate: SURR: 1,2-Dichloroethane-d4*	*116 %*	*77-125*
2037-26-5	*Surrogate: SURR: Toluene-d8*	*97.1 %*	*85-120*
460-00-4	*Surrogate: SURR: p-Bromofluorobenzene*	*99.7 %*	*76-130*

Total Solids

Log-in Notes:

Sample Notes:

Sample Prepared by Method: % Solids Prep

CAS No.	Parameter	Result	Flag	Units	Reported to LOQ	Dilution	Reference Method	Date/Time Prepared	Date/Time Analyzed	Analyst
solids	*** % Solids**	**97.7**		%	0.100	1	SM 2540G	12/18/2025 09:44	12/18/2025 14:45	CD
							Certifications:	CTDPH-PH-0840		

Sample Information

Client Sample ID: **25SB-9 (14-16)** **York Sample ID:** **25L1023-31**

York Project (SDG) No.	Client Project ID	Matrix	Collection Date/Time	Date Received
25L1023	25030016 2425 Atlantic Brooklyn 10034	Soil	December 17, 2025 11:45 am	12/17/2025

Volatile Organics, 8260 - Comprehensive

Log-in Notes:

Sample Notes:

Sample Prepared by Method: EPA 5035A

CAS No.	Parameter	Result	Flag	Units	Reported to LOD/MDL	LOQ	Dilution	Reference Method	Date/Time Prepared	Date/Time Analyzed	Analyst
630-20-6	1,1,1,2-Tetrachloroethane	ND		mg/kg dry	0.0028	0.0056	1	EPA 8260D	12/21/2025 17:29	12/22/2025 06:55	PRS
								Certifications:	CTDPH-PH-0840,NYSDOH-NY10854,NYSDOH-NY12058,NJDEP-CT0		
71-55-6	1,1,1-Trichloroethane	ND		mg/kg dry	0.0028	0.0056	1	EPA 8260D	12/21/2025 17:29	12/22/2025 06:55	PRS
								Certifications:	CTDPH-PH-0840,NYSDOH-NY10854,NYSDOH-NY12058,NJDEP-CT0		
79-34-5	1,1,2,2-Tetrachloroethane	ND		mg/kg dry	0.0028	0.0056	1	EPA 8260D	12/21/2025 17:29	12/22/2025 06:55	PRS
								Certifications:	CTDPH-PH-0840,NYSDOH-NY10854,NYSDOH-NY12058,NJDEP-CT0		
76-13-1	1,1,2-Trichloro-1,2,2-trifluoroethane (Freon 113)	ND		mg/kg dry	0.0028	0.0056	1	EPA 8260D	12/21/2025 17:29	12/22/2025 06:55	PRS
								Certifications:	CTDPH-PH-0840,NYSDOH-NY10854,NYSDOH-NY12058,NJDEP-CT0		
79-00-5	1,1,2-Trichloroethane	ND		mg/kg dry	0.0028	0.0056	1	EPA 8260D	12/21/2025 17:29	12/22/2025 06:55	PRS
								Certifications:	CTDPH-PH-0840,NYSDOH-NY10854,NYSDOH-NY12058,NJDEP-CT0		
75-34-3	1,1-Dichloroethane	ND		mg/kg dry	0.0028	0.0056	1	EPA 8260D	12/21/2025 17:29	12/22/2025 06:55	PRS
								Certifications:	CTDPH-PH-0840,NYSDOH-NY10854,NYSDOH-NY12058,NJDEP-CT0		
75-35-4	1,1-Dichloroethylene	ND	CAL-E, CCVE	mg/kg dry	0.0028	0.0056	1	EPA 8260D	12/21/2025 17:29	12/22/2025 06:55	PRS
								Certifications:	CTDPH-PH-0840,NYSDOH-NY10854,NYSDOH-NY12058,NJDEP-CT0		
87-61-6	1,2,3-Trichlorobenzene	ND		mg/kg dry	0.0028	0.0056	1	EPA 8260D	12/21/2025 17:29	12/22/2025 06:55	PRS
								Certifications:	NYSDOH-NY10854,NYSDOH-NY12058,NJDEP-CT005,PADEP-68-04		
96-18-4	1,2,3-Trichloropropane	ND		mg/kg dry	0.0028	0.0056	1	EPA 8260D	12/21/2025 17:29	12/22/2025 06:55	PRS
								Certifications:	NYSDOH-NY10854,NYSDOH-NY12058,NJDEP-CT005,PADEP-68-04		
120-82-1	1,2,4-Trichlorobenzene	ND		mg/kg dry	0.0028	0.0056	1	EPA 8260D	12/21/2025 17:29	12/22/2025 06:55	PRS
								Certifications:	NYSDOH-NY10854,NYSDOH-NY12058,NJDEP-CT005,PADEP-68-04		
95-63-6	1,2,4-Trimethylbenzene	ND		mg/kg dry	0.0028	0.0056	1	EPA 8260D	12/21/2025 17:29	12/22/2025 06:55	PRS
								Certifications:	CTDPH-PH-0840,NYSDOH-NY10854,NYSDOH-NY12058,NJDEP-CT0		
96-12-8	1,2-Dibromo-3-chloropropane	ND		mg/kg dry	0.0028	0.0056	1	EPA 8260D	12/21/2025 17:29	12/22/2025 06:55	PRS
								Certifications:	CTDPH-PH-0840,NYSDOH-NY10854,NYSDOH-NY12058,NJDEP-CT0		
106-93-4	1,2-Dibromoethane	ND		mg/kg dry	0.0028	0.0056	1	EPA 8260D	12/21/2025 17:29	12/22/2025 06:55	PRS
								Certifications:	CTDPH-PH-0840,NYSDOH-NY10854,NYSDOH-NY12058,NJDEP-CT0		
95-50-1	1,2-Dichlorobenzene	ND		mg/kg dry	0.0028	0.0056	1	EPA 8260D	12/21/2025 17:29	12/22/2025 06:55	PRS
								Certifications:	CTDPH-PH-0840,NYSDOH-NY10854,NYSDOH-NY12058,NJDEP-CT0		
107-06-2	1,2-Dichloroethane	ND		mg/kg dry	0.0028	0.0056	1	EPA 8260D	12/21/2025 17:29	12/22/2025 06:55	PRS
								Certifications:	CTDPH-PH-0840,NYSDOH-NY10854,NYSDOH-NY12058,NJDEP-CT0		
78-87-5	1,2-Dichloropropane	ND		mg/kg dry	0.0028	0.0056	1	EPA 8260D	12/21/2025 17:29	12/22/2025 06:55	PRS
								Certifications:	CTDPH-PH-0840,NYSDOH-NY10854,NYSDOH-NY12058,NJDEP-CT0		
108-67-8	1,3,5-Trimethylbenzene	ND		mg/kg dry	0.0028	0.0056	1	EPA 8260D	12/21/2025 17:29	12/22/2025 06:55	PRS
								Certifications:	CTDPH-PH-0840,NYSDOH-NY10854,NYSDOH-NY12058,NJDEP-CT0		
541-73-1	1,3-Dichlorobenzene	ND		mg/kg dry	0.0028	0.0056	1	EPA 8260D	12/21/2025 17:29	12/22/2025 06:55	PRS
								Certifications:	CTDPH-PH-0840,NYSDOH-NY10854,NYSDOH-NY12058,NJDEP-CT0		
106-46-7	1,4-Dichlorobenzene	ND		mg/kg dry	0.0028	0.0056	1	EPA 8260D	12/21/2025 17:29	12/22/2025 06:55	PRS
								Certifications:	CTDPH-PH-0840,NYSDOH-NY10854,NYSDOH-NY12058,NJDEP-CT0		
78-93-3	2-Butanone	ND		mg/kg dry	0.0028	0.0056	1	EPA 8260D	12/21/2025 17:29	12/22/2025 06:55	PRS
								Certifications:	CTDPH-PH-0840,NYSDOH-NY10854,NYSDOH-NY12058,NJDEP-CT0		
591-78-6	2-Hexanone	ND		mg/kg dry	0.0028	0.0056	1	EPA 8260D	12/21/2025 17:29	12/22/2025 06:55	PRS
								Certifications:	CTDPH-PH-0840,NYSDOH-NY10854,NYSDOH-NY12058,NJDEP-CT0		

Sample Information

Client Sample ID: 25SB-9 (14-16) **York Sample ID:** 25L1023-31

York Project (SDG) No.	Client Project ID	Matrix	Collection Date/Time	Date Received
25L1023	25030016 2425 Atlantic Brooklyn 10034	Soil	December 17, 2025 11:45 am	12/17/2025

Volatile Organics, 8260 - Comprehensive

Log-in Notes:

Sample Notes:

Sample Prepared by Method: EPA 5035A

CAS No.	Parameter	Result	Flag	Units	Reported to LOD/MDL	LOQ	Dilution	Reference Method	Date/Time Prepared	Date/Time Analyzed	Analyst
108-10-1	4-Methyl-2-pentanone	ND		mg/kg dry	0.0028	0.0056	1	EPA 8260D	12/21/2025 17:29	12/22/2025 06:55	PRS
								Certifications:	CTDPH-PH-0840,NYSDOH-NY10854,NYSDOH-NY12058,NJDEP-CT0		
67-64-1	Acetone	ND		mg/kg dry	0.0056	0.011	1	EPA 8260D	12/21/2025 17:29	12/22/2025 06:55	PRS
								Certifications:	CTDPH-PH-0840,NYSDOH-NY10854,NYSDOH-NY12058,NJDEP-CT0		
107-02-8	Acrolein	ND	CCVE	mg/kg dry	0.0056	0.011	1	EPA 8260D	12/21/2025 17:29	12/22/2025 06:55	PRS
								Certifications:	CTDPH-PH-0840,NYSDOH-NY10854,NYSDOH-NY12058,NJDEP-CT0		
107-13-1	Acrylonitrile	ND		mg/kg dry	0.0028	0.0056	1	EPA 8260D	12/21/2025 17:29	12/22/2025 06:55	PRS
								Certifications:	CTDPH-PH-0840,NYSDOH-NY10854,NYSDOH-NY12058,NJDEP-CT0		
71-43-2	Benzene	ND		mg/kg dry	0.0028	0.0056	1	EPA 8260D	12/21/2025 17:29	12/22/2025 06:55	PRS
								Certifications:	CTDPH-PH-0840,NYSDOH-NY10854,NYSDOH-NY12058,NJDEP-CT0		
74-97-5	Bromochloromethane	ND		mg/kg dry	0.0028	0.0056	1	EPA 8260D	12/21/2025 17:29	12/22/2025 06:55	PRS
								Certifications:	NYSDOH-NY10854,NYSDOH-NY12058,NJDEP-CT005,PADEP-68-04		
75-27-4	Bromodichloromethane	ND		mg/kg dry	0.0028	0.0056	1	EPA 8260D	12/21/2025 17:29	12/22/2025 06:55	PRS
								Certifications:	CTDPH-PH-0840,NYSDOH-NY10854,NYSDOH-NY12058,NJDEP-CT0		
75-25-2	Bromoform	ND		mg/kg dry	0.0028	0.0056	1	EPA 8260D	12/21/2025 17:29	12/22/2025 06:55	PRS
								Certifications:	CTDPH-PH-0840,NYSDOH-NY10854,NYSDOH-NY12058,NJDEP-CT0		
74-83-9	Bromomethane	ND		mg/kg dry	0.0028	0.0056	1	EPA 8260D	12/21/2025 17:29	12/22/2025 06:55	PRS
								Certifications:	CTDPH-PH-0840,NYSDOH-NY10854,NYSDOH-NY12058,NJDEP-CT0		
75-15-0	Carbon disulfide	ND		mg/kg dry	0.0028	0.0056	1	EPA 8260D	12/21/2025 17:29	12/22/2025 06:55	PRS
								Certifications:	CTDPH-PH-0840,NYSDOH-NY10854,NYSDOH-NY12058,NJDEP-CT0		
56-23-5	Carbon tetrachloride	ND		mg/kg dry	0.0028	0.0056	1	EPA 8260D	12/21/2025 17:29	12/22/2025 06:55	PRS
								Certifications:	CTDPH-PH-0840,NYSDOH-NY10854,NYSDOH-NY12058,NJDEP-CT0		
108-90-7	Chlorobenzene	ND		mg/kg dry	0.0028	0.0056	1	EPA 8260D	12/21/2025 17:29	12/22/2025 06:55	PRS
								Certifications:	CTDPH-PH-0840,NYSDOH-NY10854,NYSDOH-NY12058,NJDEP-CT0		
75-00-3	Chloroethane	ND		mg/kg dry	0.0028	0.0056	1	EPA 8260D	12/21/2025 17:29	12/22/2025 06:55	PRS
								Certifications:	CTDPH-PH-0840,NYSDOH-NY10854,NYSDOH-NY12058,NJDEP-CT0		
67-66-3	Chloroform	ND		mg/kg dry	0.0028	0.0056	1	EPA 8260D	12/21/2025 17:29	12/22/2025 06:55	PRS
								Certifications:	CTDPH-PH-0840,NYSDOH-NY10854,NYSDOH-NY12058,NJDEP-CT0		
74-87-3	Chloromethane	ND		mg/kg dry	0.0028	0.0056	1	EPA 8260D	12/21/2025 17:29	12/22/2025 06:55	PRS
								Certifications:	CTDPH-PH-0840,NYSDOH-NY10854,NYSDOH-NY12058,NJDEP-CT0		
156-59-2	cis-1,2-Dichloroethylene	ND		mg/kg dry	0.0028	0.0056	1	EPA 8260D	12/21/2025 17:29	12/22/2025 06:55	PRS
								Certifications:	CTDPH-PH-0840,NYSDOH-NY10854,NYSDOH-NY12058,NJDEP-CT0		
10061-01-5	cis-1,3-Dichloropropylene	ND		mg/kg dry	0.0028	0.0056	1	EPA 8260D	12/21/2025 17:29	12/22/2025 06:55	PRS
								Certifications:	CTDPH-PH-0840,NYSDOH-NY10854,NYSDOH-NY12058,NJDEP-CT0		
110-82-7	Cyclohexane	ND		mg/kg dry	0.0028	0.0056	1	EPA 8260D	12/21/2025 17:29	12/22/2025 06:55	PRS
								Certifications:	NYSDOH-NY10854,NYSDOH-NY12058,NJDEP-CT005,PADEP-68-04		
124-48-1	Dibromochloromethane	ND		mg/kg dry	0.0028	0.0056	1	EPA 8260D	12/21/2025 17:29	12/22/2025 06:55	PRS
								Certifications:	NYSDOH-NY10854,NYSDOH-NY12058,NJDEP-CT005,PADEP-68-04		
74-95-3	Dibromomethane	ND		mg/kg dry	0.0028	0.0056	1	EPA 8260D	12/21/2025 17:29	12/22/2025 06:55	PRS
								Certifications:	NYSDOH-NY10854,NYSDOH-NY12058,NJDEP-CT005,PADEP-68-04		
75-71-8	Dichlorodifluoromethane	ND	CAL-E	mg/kg dry	0.0028	0.0056	1	EPA 8260D	12/21/2025 17:29	12/22/2025 06:55	PRS
								Certifications:	NYSDOH-NY10854,NYSDOH-NY12058,NJDEP-CT005,PADEP-68-04		
100-41-4	Ethyl Benzene	ND		mg/kg dry	0.0028	0.0056	1	EPA 8260D	12/21/2025 17:29	12/22/2025 06:55	PRS
								Certifications:	CTDPH-PH-0840,NYSDOH-NY10854,NYSDOH-NY12058,NJDEP-CT0		

Sample Information

Client Sample ID: 25SB-9 (14-16) **York Sample ID:** 25L1023-31

York Project (SDG) No.	Client Project ID	Matrix	Collection Date/Time	Date Received
25L1023	25030016 2425 Atlantic Brooklyn 10034	Soil	December 17, 2025 11:45 am	12/17/2025

Volatile Organics, 8260 - Comprehensive

Log-in Notes:

Sample Notes:

Sample Prepared by Method: EPA 5035A

CAS No.	Parameter	Result	Flag	Units	Reported to LOD/MDL	LOQ	Dilution	Reference Method	Date/Time Prepared	Date/Time Analyzed	Analyst
87-68-3	Hexachlorobutadiene	ND	QL-02	mg/kg dry	0.0028	0.0056	1	EPA 8260D	12/21/2025 17:29	12/22/2025 06:55	PRS
								Certifications:	NYSDOH-NY10854,NYSDOH-NY12058,NJDEP-CT005,PADEP-68-04		
98-82-8	Isopropylbenzene	ND		mg/kg dry	0.0028	0.0056	1	EPA 8260D	12/21/2025 17:29	12/22/2025 06:55	PRS
								Certifications:	CTDPH-PH-0840,NYSDOH-NY10854,NYSDOH-NY12058,NJDEP-CT0		
79-20-9	Methyl acetate	ND		mg/kg dry	0.0028	0.0056	1	EPA 8260D	12/21/2025 17:29	12/22/2025 06:55	PRS
								Certifications:	NYSDOH-NY10854,NYSDOH-NY12058,NJDEP-CT005,PADEP-68-04		
1634-04-4	Methyl tert-butyl ether (MTBE)	ND		mg/kg dry	0.0028	0.0056	1	EPA 8260D	12/21/2025 17:29	12/22/2025 06:55	PRS
								Certifications:	CTDPH-PH-0840,NYSDOH-NY10854,NYSDOH-NY12058,NJDEP-CT0		
108-87-2	Methylcyclohexane	ND		mg/kg dry	0.0028	0.0056	1	EPA 8260D	12/21/2025 17:29	12/22/2025 06:55	PRS
								Certifications:	NYSDOH-NY10854,NYSDOH-NY12058,NJDEP-CT005,PADEP-68-04		
75-09-2	* Methylene chloride	ND		mg/kg dry	0.0056	0.011	1	EPA 8260D	12/21/2025 17:29	12/22/2025 06:55	PRS
								Certifications:	CTDPH-PH-0840		
104-51-8	n-Butylbenzene	ND	QL-02	mg/kg dry	0.0028	0.0056	1	EPA 8260D	12/21/2025 17:29	12/22/2025 06:55	PRS
								Certifications:	CTDPH-PH-0840,NYSDOH-NY10854,NYSDOH-NY12058,NJDEP-CT0		
103-65-1	n-Propylbenzene	ND		mg/kg dry	0.0028	0.0056	1	EPA 8260D	12/21/2025 17:29	12/22/2025 06:55	PRS
								Certifications:	CTDPH-PH-0840,NYSDOH-NY10854,NYSDOH-NY12058,NJDEP-CT0		
95-47-6	o-Xylene	ND		mg/kg dry	0.0028	0.0056	1	EPA 8260D	12/21/2025 17:29	12/22/2025 06:55	PRS
								Certifications:	CTDPH-PH-0840,NYSDOH-NY10854,NYSDOH-NY12058,PADEP-68-		
179601-23-1	p- & m- Xylenes	ND		mg/kg dry	0.0056	0.011	1	EPA 8260D	12/21/2025 17:29	12/22/2025 06:55	PRS
								Certifications:	CTDPH-PH-0840,NYSDOH-NY10854,NYSDOH-NY12058,PADEP-68-		
99-87-6	p-Isopropyltoluene	ND		mg/kg dry	0.0028	0.0056	1	EPA 8260D	12/21/2025 17:29	12/22/2025 06:55	PRS
								Certifications:	CTDPH-PH-0840,NYSDOH-NY10854,NYSDOH-NY12058,NJDEP-CT0		
135-98-8	sec-Butylbenzene	ND		mg/kg dry	0.0028	0.0056	1	EPA 8260D	12/21/2025 17:29	12/22/2025 06:55	PRS
								Certifications:	CTDPH-PH-0840,NYSDOH-NY10854,NYSDOH-NY12058,NJDEP-CT0		
100-42-5	Styrene	ND		mg/kg dry	0.0028	0.0056	1	EPA 8260D	12/21/2025 17:29	12/22/2025 06:55	PRS
								Certifications:	CTDPH-PH-0840,NYSDOH-NY10854,NYSDOH-NY12058,NJDEP-CT0		
75-65-0	tert-Butyl alcohol (TBA)	ND		mg/kg dry	0.014	0.028	1	EPA 8260D	12/21/2025 17:29	12/22/2025 06:55	PRS
								Certifications:	NYSDOH-NY10854,NYSDOH-NY12058,NJDEP-CT005,PADEP-68-04		
98-06-6	tert-Butylbenzene	ND		mg/kg dry	0.0028	0.0056	1	EPA 8260D	12/21/2025 17:29	12/22/2025 06:55	PRS
								Certifications:	CTDPH-PH-0840,NYSDOH-NY10854,NYSDOH-NY12058,NJDEP-CT0		
127-18-4	Tetrachloroethylene	ND	QL-02, ICVE	mg/kg dry	0.0028	0.0056	1	EPA 8260D	12/21/2025 17:29	12/22/2025 06:55	PRS
								Certifications:	CTDPH-PH-0840,NYSDOH-NY10854,NYSDOH-NY12058,NJDEP-CT0		
108-88-3	Toluene	ND		mg/kg dry	0.0028	0.0056	1	EPA 8260D	12/21/2025 17:29	12/22/2025 06:55	PRS
								Certifications:	CTDPH-PH-0840,NYSDOH-NY10854,NYSDOH-NY12058,NJDEP-CT0		
156-60-5	trans-1,2-Dichloroethylene	ND		mg/kg dry	0.0028	0.0056	1	EPA 8260D	12/21/2025 17:29	12/22/2025 06:55	PRS
								Certifications:	CTDPH-PH-0840,NYSDOH-NY10854,NYSDOH-NY12058,NJDEP-CT0		
10061-02-6	trans-1,3-Dichloropropylene	ND		mg/kg dry	0.0028	0.0056	1	EPA 8260D	12/21/2025 17:29	12/22/2025 06:55	PRS
								Certifications:	CTDPH-PH-0840,NYSDOH-NY10854,NYSDOH-NY12058,NJDEP-CT0		
79-01-6	Trichloroethylene	ND		mg/kg dry	0.0028	0.0056	1	EPA 8260D	12/21/2025 17:29	12/22/2025 06:55	PRS
								Certifications:	CTDPH-PH-0840,NYSDOH-NY10854,NYSDOH-NY12058,NJDEP-CT0		
75-69-4	Trichlorofluoromethane	ND		mg/kg dry	0.0028	0.0056	1	EPA 8260D	12/21/2025 17:29	12/22/2025 06:55	PRS
								Certifications:	CTDPH-PH-0840,NYSDOH-NY10854,NYSDOH-NY12058,NJDEP-CT0		
75-01-4	Vinyl Chloride	ND		mg/kg dry	0.0028	0.0056	1	EPA 8260D	12/21/2025 17:29	12/22/2025 06:55	PRS
								Certifications:	CTDPH-PH-0840,NYSDOH-NY10854,NYSDOH-NY12058,NJDEP-CT0		

Sample Information

Client Sample ID: 25SB-9 (14-16) **York Sample ID:** 25L1023-31

York Project (SDG) No.	Client Project ID	Matrix	Collection Date/Time	Date Received
25L1023	25030016 2425 Atlantic Brooklyn 10034	Soil	December 17, 2025 11:45 am	12/17/2025

Volatile Organics, 8260 - Comprehensive

Log-in Notes:

Sample Notes:

Sample Prepared by Method: EPA 5035A

CAS No.	Parameter	Result	Flag	Units	Reported to LOD/MDL	LOQ	Dilution	Reference Method	Date/Time Prepared	Date/Time Analyzed	Analyst
1330-20-7	Xylenes, Total	ND		mg/kg dry	0.0084	0.017	1	EPA 8260D	12/21/2025 17:29	12/22/2025 06:55	PRS
								Certifications:	CTDPH-PH-0840,NYSDOH-NY10854,NYSDOH-NY12058,NJDEP-CTC		

	Surrogate Recoveries	Result	Acceptance Range
17060-07-0	*Surrogate: SURR: 1,2-Dichloroethane-d4*	*114 %*	*77-125*
2037-26-5	*Surrogate: SURR: Toluene-d8*	*97.1 %*	*85-120*
460-00-4	*Surrogate: SURR: p-Bromofluorobenzene*	*100 %*	*76-130*

Total Solids

Log-in Notes:

Sample Notes:

Sample Prepared by Method: % Solids Prep

CAS No.	Parameter	Result	Flag	Units	Reported to LOQ	Dilution	Reference Method	Date/Time Prepared	Date/Time Analyzed	Analyst
solids	*** % Solids**	**98.2**		%	0.100	1	SM 2540G	12/18/2025 09:44	12/18/2025 14:45	CD
							Certifications:	CTDPH-PH-0840		

Sample Information

Client Sample ID: 25SB-7 (5-7) **York Sample ID:** 25L1023-32

York Project (SDG) No.	Client Project ID	Matrix	Collection Date/Time	Date Received
25L1023	25030016 2425 Atlantic Brooklyn 10034	Soil	December 17, 2025 10:00 am	12/17/2025

Volatile Organics, 8260 - Comprehensive

Log-in Notes:

Sample Notes:

Sample Prepared by Method: EPA 5035A

CAS No.	Parameter	Result	Flag	Units	Reported to LOD/MDL	LOQ	Dilution	Reference Method	Date/Time Prepared	Date/Time Analyzed	Analyst
630-20-6	1,1,1,2-Tetrachloroethane	ND		mg/kg dry	0.0030	0.0059	1	EPA 8260D	12/21/2025 17:29	12/22/2025 07:22	PRS
								Certifications:	CTDPH-PH-0840,NYSDOH-NY10854,NYSDOH-NY12058,NJDEP-CT0		
71-55-6	1,1,1-Trichloroethane	ND		mg/kg dry	0.0030	0.0059	1	EPA 8260D	12/21/2025 17:29	12/22/2025 07:22	PRS
								Certifications:	CTDPH-PH-0840,NYSDOH-NY10854,NYSDOH-NY12058,NJDEP-CT0		
79-34-5	1,1,2,2-Tetrachloroethane	ND		mg/kg dry	0.0030	0.0059	1	EPA 8260D	12/21/2025 17:29	12/22/2025 07:22	PRS
								Certifications:	CTDPH-PH-0840,NYSDOH-NY10854,NYSDOH-NY12058,NJDEP-CT0		
76-13-1	1,1,2-Trichloro-1,2,2-trifluoroethane (Freon 113)	ND		mg/kg dry	0.0030	0.0059	1	EPA 8260D	12/21/2025 17:29	12/22/2025 07:22	PRS
								Certifications:	CTDPH-PH-0840,NYSDOH-NY10854,NYSDOH-NY12058,NJDEP-CT0		
79-00-5	1,1,2-Trichloroethane	ND		mg/kg dry	0.0030	0.0059	1	EPA 8260D	12/21/2025 17:29	12/22/2025 07:22	PRS
								Certifications:	CTDPH-PH-0840,NYSDOH-NY10854,NYSDOH-NY12058,NJDEP-CT0		
75-34-3	1,1-Dichloroethane	ND		mg/kg dry	0.0030	0.0059	1	EPA 8260D	12/21/2025 17:29	12/22/2025 07:22	PRS
								Certifications:	CTDPH-PH-0840,NYSDOH-NY10854,NYSDOH-NY12058,NJDEP-CT0		
75-35-4	1,1-Dichloroethylene	ND	CAL-E, CCVE	mg/kg dry	0.0030	0.0059	1	EPA 8260D	12/21/2025 17:29	12/22/2025 07:22	PRS
								Certifications:	CTDPH-PH-0840,NYSDOH-NY10854,NYSDOH-NY12058,NJDEP-CT0		
87-61-6	1,2,3-Trichlorobenzene	ND		mg/kg dry	0.0030	0.0059	1	EPA 8260D	12/21/2025 17:29	12/22/2025 07:22	PRS
								Certifications:	NYSDOH-NY10854,NYSDOH-NY12058,NJDEP-CT005,PADEP-68-04		
96-18-4	1,2,3-Trichloropropane	ND		mg/kg dry	0.0030	0.0059	1	EPA 8260D	12/21/2025 17:29	12/22/2025 07:22	PRS
								Certifications:	NYSDOH-NY10854,NYSDOH-NY12058,NJDEP-CT005,PADEP-68-04		
120-82-1	1,2,4-Trichlorobenzene	ND		mg/kg dry	0.0030	0.0059	1	EPA 8260D	12/21/2025 17:29	12/22/2025 07:22	PRS
								Certifications:	NYSDOH-NY10854,NYSDOH-NY12058,NJDEP-CT005,PADEP-68-04		
95-63-6	1,2,4-Trimethylbenzene	ND		mg/kg dry	0.0030	0.0059	1	EPA 8260D	12/21/2025 17:29	12/22/2025 07:22	PRS
								Certifications:	CTDPH-PH-0840,NYSDOH-NY10854,NYSDOH-NY12058,NJDEP-CT0		
96-12-8	1,2-Dibromo-3-chloropropane	ND		mg/kg dry	0.0030	0.0059	1	EPA 8260D	12/21/2025 17:29	12/22/2025 07:22	PRS
								Certifications:	CTDPH-PH-0840,NYSDOH-NY10854,NYSDOH-NY12058,NJDEP-CT0		
106-93-4	1,2-Dibromoethane	ND		mg/kg dry	0.0030	0.0059	1	EPA 8260D	12/21/2025 17:29	12/22/2025 07:22	PRS
								Certifications:	CTDPH-PH-0840,NYSDOH-NY10854,NYSDOH-NY12058,NJDEP-CT0		
95-50-1	1,2-Dichlorobenzene	ND		mg/kg dry	0.0030	0.0059	1	EPA 8260D	12/21/2025 17:29	12/22/2025 07:22	PRS
								Certifications:	CTDPH-PH-0840,NYSDOH-NY10854,NYSDOH-NY12058,NJDEP-CT0		
107-06-2	1,2-Dichloroethane	ND		mg/kg dry	0.0030	0.0059	1	EPA 8260D	12/21/2025 17:29	12/22/2025 07:22	PRS
								Certifications:	CTDPH-PH-0840,NYSDOH-NY10854,NYSDOH-NY12058,NJDEP-CT0		
78-87-5	1,2-Dichloropropane	ND		mg/kg dry	0.0030	0.0059	1	EPA 8260D	12/21/2025 17:29	12/22/2025 07:22	PRS
								Certifications:	CTDPH-PH-0840,NYSDOH-NY10854,NYSDOH-NY12058,NJDEP-CT0		
108-67-8	1,3,5-Trimethylbenzene	ND		mg/kg dry	0.0030	0.0059	1	EPA 8260D	12/21/2025 17:29	12/22/2025 07:22	PRS
								Certifications:	CTDPH-PH-0840,NYSDOH-NY10854,NYSDOH-NY12058,NJDEP-CT0		
541-73-1	1,3-Dichlorobenzene	ND		mg/kg dry	0.0030	0.0059	1	EPA 8260D	12/21/2025 17:29	12/22/2025 07:22	PRS
								Certifications:	CTDPH-PH-0840,NYSDOH-NY10854,NYSDOH-NY12058,NJDEP-CT0		
106-46-7	1,4-Dichlorobenzene	ND		mg/kg dry	0.0030	0.0059	1	EPA 8260D	12/21/2025 17:29	12/22/2025 07:22	PRS
								Certifications:	CTDPH-PH-0840,NYSDOH-NY10854,NYSDOH-NY12058,NJDEP-CT0		
78-93-3	2-Butanone	ND		mg/kg dry	0.0030	0.0059	1	EPA 8260D	12/21/2025 17:29	12/22/2025 07:22	PRS
								Certifications:	CTDPH-PH-0840,NYSDOH-NY10854,NYSDOH-NY12058,NJDEP-CT0		
591-78-6	2-Hexanone	ND		mg/kg dry	0.0030	0.0059	1	EPA 8260D	12/21/2025 17:29	12/22/2025 07:22	PRS
								Certifications:	CTDPH-PH-0840,NYSDOH-NY10854,NYSDOH-NY12058,NJDEP-CT0		

Sample Information

Client Sample ID: 25SB-7 (5-7)

York Sample ID: 25L1023-32

York Project (SDG) No.	Client Project ID	Matrix	Collection Date/Time	Date Received
25L1023	25030016 2425 Atlantic Brooklyn 10034	Soil	December 17, 2025 10:00 am	12/17/2025

Volatile Organics, 8260 - Comprehensive

Log-in Notes:

Sample Notes:

Sample Prepared by Method: EPA 5035A

CAS No.	Parameter	Result	Flag	Units	Reported to LOD/MDL	LOQ	Dilution	Reference Method	Date/Time Prepared	Date/Time Analyzed	Analyst
108-10-1	4-Methyl-2-pentanone	ND		mg/kg dry	0.0030	0.0059	1	EPA 8260D	12/21/2025 17:29	12/22/2025 07:22	PRS
								Certifications:	CTDPH-PH-0840,NYSDOH-NY10854,NYSDOH-NY12058,NJDEP-CT0		
67-64-1	Acetone	ND		mg/kg dry	0.0059	0.012	1	EPA 8260D	12/21/2025 17:29	12/22/2025 07:22	PRS
								Certifications:	CTDPH-PH-0840,NYSDOH-NY10854,NYSDOH-NY12058,NJDEP-CT0		
107-02-8	Acrolein	ND	CCVE	mg/kg dry	0.0059	0.012	1	EPA 8260D	12/21/2025 17:29	12/22/2025 07:22	PRS
								Certifications:	CTDPH-PH-0840,NYSDOH-NY10854,NYSDOH-NY12058,NJDEP-CT0		
107-13-1	Acrylonitrile	ND		mg/kg dry	0.0030	0.0059	1	EPA 8260D	12/21/2025 17:29	12/22/2025 07:22	PRS
								Certifications:	CTDPH-PH-0840,NYSDOH-NY10854,NYSDOH-NY12058,NJDEP-CT0		
71-43-2	Benzene	ND		mg/kg dry	0.0030	0.0059	1	EPA 8260D	12/21/2025 17:29	12/22/2025 07:22	PRS
								Certifications:	CTDPH-PH-0840,NYSDOH-NY10854,NYSDOH-NY12058,NJDEP-CT0		
74-97-5	Bromochloromethane	ND		mg/kg dry	0.0030	0.0059	1	EPA 8260D	12/21/2025 17:29	12/22/2025 07:22	PRS
								Certifications:	NYSDOH-NY10854,NYSDOH-NY12058,NJDEP-CT005,PADEP-68-04		
75-27-4	Bromodichloromethane	ND		mg/kg dry	0.0030	0.0059	1	EPA 8260D	12/21/2025 17:29	12/22/2025 07:22	PRS
								Certifications:	CTDPH-PH-0840,NYSDOH-NY10854,NYSDOH-NY12058,NJDEP-CT0		
75-25-2	Bromoform	ND		mg/kg dry	0.0030	0.0059	1	EPA 8260D	12/21/2025 17:29	12/22/2025 07:22	PRS
								Certifications:	CTDPH-PH-0840,NYSDOH-NY10854,NYSDOH-NY12058,NJDEP-CT0		
74-83-9	Bromomethane	ND		mg/kg dry	0.0030	0.0059	1	EPA 8260D	12/21/2025 17:29	12/22/2025 07:22	PRS
								Certifications:	CTDPH-PH-0840,NYSDOH-NY10854,NYSDOH-NY12058,NJDEP-CT0		
75-15-0	Carbon disulfide	ND		mg/kg dry	0.0030	0.0059	1	EPA 8260D	12/21/2025 17:29	12/22/2025 07:22	PRS
								Certifications:	CTDPH-PH-0840,NYSDOH-NY10854,NYSDOH-NY12058,NJDEP-CT0		
56-23-5	Carbon tetrachloride	ND		mg/kg dry	0.0030	0.0059	1	EPA 8260D	12/21/2025 17:29	12/22/2025 07:22	PRS
								Certifications:	CTDPH-PH-0840,NYSDOH-NY10854,NYSDOH-NY12058,NJDEP-CT0		
108-90-7	Chlorobenzene	ND		mg/kg dry	0.0030	0.0059	1	EPA 8260D	12/21/2025 17:29	12/22/2025 07:22	PRS
								Certifications:	CTDPH-PH-0840,NYSDOH-NY10854,NYSDOH-NY12058,NJDEP-CT0		
75-00-3	Chloroethane	ND		mg/kg dry	0.0030	0.0059	1	EPA 8260D	12/21/2025 17:29	12/22/2025 07:22	PRS
								Certifications:	CTDPH-PH-0840,NYSDOH-NY10854,NYSDOH-NY12058,NJDEP-CT0		
67-66-3	Chloroform	ND		mg/kg dry	0.0030	0.0059	1	EPA 8260D	12/21/2025 17:29	12/22/2025 07:22	PRS
								Certifications:	CTDPH-PH-0840,NYSDOH-NY10854,NYSDOH-NY12058,NJDEP-CT0		
74-87-3	Chloromethane	ND		mg/kg dry	0.0030	0.0059	1	EPA 8260D	12/21/2025 17:29	12/22/2025 07:22	PRS
								Certifications:	CTDPH-PH-0840,NYSDOH-NY10854,NYSDOH-NY12058,NJDEP-CT0		
156-59-2	cis-1,2-Dichloroethylene	ND		mg/kg dry	0.0030	0.0059	1	EPA 8260D	12/21/2025 17:29	12/22/2025 07:22	PRS
								Certifications:	CTDPH-PH-0840,NYSDOH-NY10854,NYSDOH-NY12058,NJDEP-CT0		
10061-01-5	cis-1,3-Dichloropropylene	ND		mg/kg dry	0.0030	0.0059	1	EPA 8260D	12/21/2025 17:29	12/22/2025 07:22	PRS
								Certifications:	CTDPH-PH-0840,NYSDOH-NY10854,NYSDOH-NY12058,NJDEP-CT0		
110-82-7	Cyclohexane	ND		mg/kg dry	0.0030	0.0059	1	EPA 8260D	12/21/2025 17:29	12/22/2025 07:22	PRS
								Certifications:	NYSDOH-NY10854,NYSDOH-NY12058,NJDEP-CT005,PADEP-68-04		
124-48-1	Dibromochloromethane	ND		mg/kg dry	0.0030	0.0059	1	EPA 8260D	12/21/2025 17:29	12/22/2025 07:22	PRS
								Certifications:	NYSDOH-NY10854,NYSDOH-NY12058,NJDEP-CT005,PADEP-68-04		
74-95-3	Dibromomethane	ND		mg/kg dry	0.0030	0.0059	1	EPA 8260D	12/21/2025 17:29	12/22/2025 07:22	PRS
								Certifications:	NYSDOH-NY10854,NYSDOH-NY12058,NJDEP-CT005,PADEP-68-04		
75-71-8	Dichlorodifluoromethane	ND	CAL-E	mg/kg dry	0.0030	0.0059	1	EPA 8260D	12/21/2025 17:29	12/22/2025 07:22	PRS
								Certifications:	NYSDOH-NY10854,NYSDOH-NY12058,NJDEP-CT005,PADEP-68-04		
100-41-4	Ethyl Benzene	ND		mg/kg dry	0.0030	0.0059	1	EPA 8260D	12/21/2025 17:29	12/22/2025 07:22	PRS
								Certifications:	CTDPH-PH-0840,NYSDOH-NY10854,NYSDOH-NY12058,NJDEP-CT0		

Sample Information

Client Sample ID: 25SB-7 (5-7) **York Sample ID:** 25L1023-32

York Project (SDG) No.	Client Project ID	Matrix	Collection Date/Time	Date Received
25L1023	25030016 2425 Atlantic Brooklyn 10034	Soil	December 17, 2025 10:00 am	12/17/2025

Volatile Organics, 8260 - Comprehensive

Log-in Notes:

Sample Notes:

Sample Prepared by Method: EPA 5035A

CAS No.	Parameter	Result	Flag	Units	Reported to LOD/MDL	LOQ	Dilution	Reference Method	Date/Time Prepared	Date/Time Analyzed	Analyst
87-68-3	Hexachlorobutadiene	ND	QL-02	mg/kg dry	0.0030	0.0059	1	EPA 8260D	12/21/2025 17:29	12/22/2025 07:22	PRS
								Certifications:	NYSDOH-NY10854,NYSDOH-NY12058,NJDEP-CT005,PADEP-68-04		
98-82-8	Isopropylbenzene	ND		mg/kg dry	0.0030	0.0059	1	EPA 8260D	12/21/2025 17:29	12/22/2025 07:22	PRS
								Certifications:	CTDPH-PH-0840,NYSDOH-NY10854,NYSDOH-NY12058,NJDEP-CT0		
79-20-9	Methyl acetate	ND		mg/kg dry	0.0030	0.0059	1	EPA 8260D	12/21/2025 17:29	12/22/2025 07:22	PRS
								Certifications:	NYSDOH-NY10854,NYSDOH-NY12058,NJDEP-CT005,PADEP-68-04		
1634-04-4	Methyl tert-butyl ether (MTBE)	ND		mg/kg dry	0.0030	0.0059	1	EPA 8260D	12/21/2025 17:29	12/22/2025 07:22	PRS
								Certifications:	CTDPH-PH-0840,NYSDOH-NY10854,NYSDOH-NY12058,NJDEP-CT0		
108-87-2	Methylcyclohexane	ND		mg/kg dry	0.0030	0.0059	1	EPA 8260D	12/21/2025 17:29	12/22/2025 07:22	PRS
								Certifications:	NYSDOH-NY10854,NYSDOH-NY12058,NJDEP-CT005,PADEP-68-04		
75-09-2	* Methylene chloride	ND		mg/kg dry	0.0059	0.012	1	EPA 8260D	12/21/2025 17:29	12/22/2025 07:22	PRS
								Certifications:	CTDPH-PH-0840		
104-51-8	n-Butylbenzene	ND	QL-02	mg/kg dry	0.0030	0.0059	1	EPA 8260D	12/21/2025 17:29	12/22/2025 07:22	PRS
								Certifications:	CTDPH-PH-0840,NYSDOH-NY10854,NYSDOH-NY12058,NJDEP-CT0		
103-65-1	n-Propylbenzene	ND		mg/kg dry	0.0030	0.0059	1	EPA 8260D	12/21/2025 17:29	12/22/2025 07:22	PRS
								Certifications:	CTDPH-PH-0840,NYSDOH-NY10854,NYSDOH-NY12058,NJDEP-CT0		
95-47-6	o-Xylene	ND		mg/kg dry	0.0030	0.0059	1	EPA 8260D	12/21/2025 17:29	12/22/2025 07:22	PRS
								Certifications:	CTDPH-PH-0840,NYSDOH-NY10854,NYSDOH-NY12058,PADEP-68-		
179601-23-1	p- & m- Xylenes	ND		mg/kg dry	0.0059	0.012	1	EPA 8260D	12/21/2025 17:29	12/22/2025 07:22	PRS
								Certifications:	CTDPH-PH-0840,NYSDOH-NY10854,NYSDOH-NY12058,PADEP-68-		
99-87-6	p-Isopropyltoluene	ND		mg/kg dry	0.0030	0.0059	1	EPA 8260D	12/21/2025 17:29	12/22/2025 07:22	PRS
								Certifications:	CTDPH-PH-0840,NYSDOH-NY10854,NYSDOH-NY12058,NJDEP-CT0		
135-98-8	sec-Butylbenzene	ND		mg/kg dry	0.0030	0.0059	1	EPA 8260D	12/21/2025 17:29	12/22/2025 07:22	PRS
								Certifications:	CTDPH-PH-0840,NYSDOH-NY10854,NYSDOH-NY12058,NJDEP-CT0		
100-42-5	Styrene	ND		mg/kg dry	0.0030	0.0059	1	EPA 8260D	12/21/2025 17:29	12/22/2025 07:22	PRS
								Certifications:	CTDPH-PH-0840,NYSDOH-NY10854,NYSDOH-NY12058,NJDEP-CT0		
75-65-0	tert-Butyl alcohol (TBA)	ND		mg/kg dry	0.015	0.030	1	EPA 8260D	12/21/2025 17:29	12/22/2025 07:22	PRS
								Certifications:	NYSDOH-NY10854,NYSDOH-NY12058,NJDEP-CT005,PADEP-68-04		
98-06-6	tert-Butylbenzene	ND		mg/kg dry	0.0030	0.0059	1	EPA 8260D	12/21/2025 17:29	12/22/2025 07:22	PRS
								Certifications:	CTDPH-PH-0840,NYSDOH-NY10854,NYSDOH-NY12058,NJDEP-CT0		
127-18-4	Tetrachloroethylene	ND	ICVE, QL-02	mg/kg dry	0.0030	0.0059	1	EPA 8260D	12/21/2025 17:29	12/22/2025 07:22	PRS
								Certifications:	CTDPH-PH-0840,NYSDOH-NY10854,NYSDOH-NY12058,NJDEP-CT0		
108-88-3	Toluene	ND		mg/kg dry	0.0030	0.0059	1	EPA 8260D	12/21/2025 17:29	12/22/2025 07:22	PRS
								Certifications:	CTDPH-PH-0840,NYSDOH-NY10854,NYSDOH-NY12058,NJDEP-CT0		
156-60-5	trans-1,2-Dichloroethylene	ND		mg/kg dry	0.0030	0.0059	1	EPA 8260D	12/21/2025 17:29	12/22/2025 07:22	PRS
								Certifications:	CTDPH-PH-0840,NYSDOH-NY10854,NYSDOH-NY12058,NJDEP-CT0		
10061-02-6	trans-1,3-Dichloropropylene	ND		mg/kg dry	0.0030	0.0059	1	EPA 8260D	12/21/2025 17:29	12/22/2025 07:22	PRS
								Certifications:	CTDPH-PH-0840,NYSDOH-NY10854,NYSDOH-NY12058,NJDEP-CT0		
79-01-6	**Trichloroethylene**	**0.012**		mg/kg dry	0.0030	0.0059	1	EPA 8260D	12/21/2025 17:29	12/22/2025 07:22	PRS
								Certifications:	CTDPH-PH-0840,NYSDOH-NY10854,NYSDOH-NY12058,NJDEP-CT0		
75-69-4	Trichlorofluoromethane	ND		mg/kg dry	0.0030	0.0059	1	EPA 8260D	12/21/2025 17:29	12/22/2025 07:22	PRS
								Certifications:	CTDPH-PH-0840,NYSDOH-NY10854,NYSDOH-NY12058,NJDEP-CT0		
75-01-4	Vinyl Chloride	ND		mg/kg dry	0.0030	0.0059	1	EPA 8260D	12/21/2025 17:29	12/22/2025 07:22	PRS
								Certifications:	CTDPH-PH-0840,NYSDOH-NY10854,NYSDOH-NY12058,NJDEP-CT0		

Sample Information

Client Sample ID: 25SB-7 (5-7)

York Sample ID: 25L1023-32

York Project (SDG) No.	Client Project ID	Matrix	Collection Date/Time	Date Received
25L1023	25030016 2425 Atlantic Brooklyn 10034	Soil	December 17, 2025 10:00 am	12/17/2025

Volatile Organics, 8260 - Comprehensive

Log-in Notes:

Sample Notes:

Sample Prepared by Method: EPA 5035A

CAS No.	Parameter	Result	Flag	Units	Reported to LOD/MDL	LOQ	Dilution	Reference Method	Date/Time Prepared	Date/Time Analyzed	Analyst
1330-20-7	Xylenes, Total	ND		mg/kg dry	0.0089	0.018	1	EPA 8260D	12/21/2025 17:29	12/22/2025 07:22	PRS
								Certifications:	CTDPH-PH-0840,NYSDOH-NY10854,NYSDOH-NY12058,NJDEP-CTC		

	Surrogate Recoveries	Result	Acceptance Range
17060-07-0	*Surrogate: SURR: 1,2-Dichloroethane-d4*	*115 %*	*77-125*
2037-26-5	*Surrogate: SURR: Toluene-d8*	*97.4 %*	*85-120*
460-00-4	*Surrogate: SURR: p-Bromofluorobenzene*	*100 %*	*76-130*

Total Solids

Log-in Notes:

Sample Notes:

Sample Prepared by Method: % Solids Prep

CAS No.	Parameter	Result	Flag	Units	Reported to LOQ	Dilution	Reference Method	Date/Time Prepared	Date/Time Analyzed	Analyst
solids	*** % Solids**	**90.8**		%	0.100	1	SM 2540G	12/18/2025 09:44	12/18/2025 14:45	CD
							Certifications:	CTDPH-PH-0840		

Sample Information

Client Sample ID: 25SB-7 (9-11) **York Sample ID:** 25L1023-34

York Project (SDG) No.	Client Project ID	Matrix	Collection Date/Time	Date Received
25L1023	25030016 2425 Atlantic Brooklyn 10034	Soil	December 17, 2025 12:00 am	12/17/2025

Volatile Organics, 8260 - Comprehensive

Log-in Notes:

Sample Notes:

Sample Prepared by Method: EPA 5035A

CAS No.	Parameter	Result	Flag	Units	Reported to LOD/MDL	LOQ	Dilution	Reference Method	Date/Time Prepared	Date/Time Analyzed	Analyst
630-20-6	1,1,1,2-Tetrachloroethane	ND		mg/kg dry	0.0026	0.0052	1	EPA 8260D	12/21/2025 17:29	12/22/2025 07:50	PRS
								Certifications:	CTDPH-PH-0840,NYSDOH-NY10854,NYSDOH-NY12058,NJDEP-CT0		
71-55-6	1,1,1-Trichloroethane	ND		mg/kg dry	0.0026	0.0052	1	EPA 8260D	12/21/2025 17:29	12/22/2025 07:50	PRS
								Certifications:	CTDPH-PH-0840,NYSDOH-NY10854,NYSDOH-NY12058,NJDEP-CT0		
79-34-5	1,1,2,2-Tetrachloroethane	ND		mg/kg dry	0.0026	0.0052	1	EPA 8260D	12/21/2025 17:29	12/22/2025 07:50	PRS
								Certifications:	CTDPH-PH-0840,NYSDOH-NY10854,NYSDOH-NY12058,NJDEP-CT0		
76-13-1	1,1,2-Trichloro-1,2,2-trifluoroethane (Freon 113)	ND		mg/kg dry	0.0026	0.0052	1	EPA 8260D	12/21/2025 17:29	12/22/2025 07:50	PRS
								Certifications:	CTDPH-PH-0840,NYSDOH-NY10854,NYSDOH-NY12058,NJDEP-CT0		
79-00-5	1,1,2-Trichloroethane	ND		mg/kg dry	0.0026	0.0052	1	EPA 8260D	12/21/2025 17:29	12/22/2025 07:50	PRS
								Certifications:	CTDPH-PH-0840,NYSDOH-NY10854,NYSDOH-NY12058,NJDEP-CT0		
75-34-3	1,1-Dichloroethane	ND		mg/kg dry	0.0026	0.0052	1	EPA 8260D	12/21/2025 17:29	12/22/2025 07:50	PRS
								Certifications:	CTDPH-PH-0840,NYSDOH-NY10854,NYSDOH-NY12058,NJDEP-CT0		
75-35-4	1,1-Dichloroethylene	ND	CAL-E, CCVE	mg/kg dry	0.0026	0.0052	1	EPA 8260D	12/21/2025 17:29	12/22/2025 07:50	PRS
								Certifications:	CTDPH-PH-0840,NYSDOH-NY10854,NYSDOH-NY12058,NJDEP-CT0		
87-61-6	1,2,3-Trichlorobenzene	ND		mg/kg dry	0.0026	0.0052	1	EPA 8260D	12/21/2025 17:29	12/22/2025 07:50	PRS
								Certifications:	NYSDOH-NY10854,NYSDOH-NY12058,NJDEP-CT005,PADEP-68-04		
96-18-4	1,2,3-Trichloropropane	ND		mg/kg dry	0.0026	0.0052	1	EPA 8260D	12/21/2025 17:29	12/22/2025 07:50	PRS
								Certifications:	NYSDOH-NY10854,NYSDOH-NY12058,NJDEP-CT005,PADEP-68-04		
120-82-1	1,2,4-Trichlorobenzene	ND		mg/kg dry	0.0026	0.0052	1	EPA 8260D	12/21/2025 17:29	12/22/2025 07:50	PRS
								Certifications:	NYSDOH-NY10854,NYSDOH-NY12058,NJDEP-CT005,PADEP-68-04		
95-63-6	1,2,4-Trimethylbenzene	ND		mg/kg dry	0.0026	0.0052	1	EPA 8260D	12/21/2025 17:29	12/22/2025 07:50	PRS
								Certifications:	CTDPH-PH-0840,NYSDOH-NY10854,NYSDOH-NY12058,NJDEP-CT0		
96-12-8	1,2-Dibromo-3-chloropropane	ND		mg/kg dry	0.0026	0.0052	1	EPA 8260D	12/21/2025 17:29	12/22/2025 07:50	PRS
								Certifications:	CTDPH-PH-0840,NYSDOH-NY10854,NYSDOH-NY12058,NJDEP-CT0		
106-93-4	1,2-Dibromoethane	ND		mg/kg dry	0.0026	0.0052	1	EPA 8260D	12/21/2025 17:29	12/22/2025 07:50	PRS
								Certifications:	CTDPH-PH-0840,NYSDOH-NY10854,NYSDOH-NY12058,NJDEP-CT0		
95-50-1	1,2-Dichlorobenzene	ND		mg/kg dry	0.0026	0.0052	1	EPA 8260D	12/21/2025 17:29	12/22/2025 07:50	PRS
								Certifications:	CTDPH-PH-0840,NYSDOH-NY10854,NYSDOH-NY12058,NJDEP-CT0		
107-06-2	1,2-Dichloroethane	ND		mg/kg dry	0.0026	0.0052	1	EPA 8260D	12/21/2025 17:29	12/22/2025 07:50	PRS
								Certifications:	CTDPH-PH-0840,NYSDOH-NY10854,NYSDOH-NY12058,NJDEP-CT0		
78-87-5	1,2-Dichloropropane	ND		mg/kg dry	0.0026	0.0052	1	EPA 8260D	12/21/2025 17:29	12/22/2025 07:50	PRS
								Certifications:	CTDPH-PH-0840,NYSDOH-NY10854,NYSDOH-NY12058,NJDEP-CT0		
108-67-8	1,3,5-Trimethylbenzene	ND		mg/kg dry	0.0026	0.0052	1	EPA 8260D	12/21/2025 17:29	12/22/2025 07:50	PRS
								Certifications:	CTDPH-PH-0840,NYSDOH-NY10854,NYSDOH-NY12058,NJDEP-CT0		
541-73-1	1,3-Dichlorobenzene	ND		mg/kg dry	0.0026	0.0052	1	EPA 8260D	12/21/2025 17:29	12/22/2025 07:50	PRS
								Certifications:	CTDPH-PH-0840,NYSDOH-NY10854,NYSDOH-NY12058,NJDEP-CT0		
106-46-7	1,4-Dichlorobenzene	ND		mg/kg dry	0.0026	0.0052	1	EPA 8260D	12/21/2025 17:29	12/22/2025 07:50	PRS
								Certifications:	CTDPH-PH-0840,NYSDOH-NY10854,NYSDOH-NY12058,NJDEP-CT0		
78-93-3	2-Butanone	ND		mg/kg dry	0.0026	0.0052	1	EPA 8260D	12/21/2025 17:29	12/22/2025 07:50	PRS
								Certifications:	CTDPH-PH-0840,NYSDOH-NY10854,NYSDOH-NY12058,NJDEP-CT0		
591-78-6	2-Hexanone	ND		mg/kg dry	0.0026	0.0052	1	EPA 8260D	12/21/2025 17:29	12/22/2025 07:50	PRS
								Certifications:	CTDPH-PH-0840,NYSDOH-NY10854,NYSDOH-NY12058,NJDEP-CT0		

Sample Information

Client Sample ID: 25SB-7 (9-11)

York Sample ID: 25L1023-34

York Project (SDG) No.	Client Project ID	Matrix	Collection Date/Time	Date Received
25L1023	25030016 2425 Atlantic Brooklyn 10034	Soil	December 17, 2025 12:00 am	12/17/2025

Volatile Organics, 8260 - Comprehensive

Log-in Notes:

Sample Notes:

Sample Prepared by Method: EPA 5035A

CAS No.	Parameter	Result	Flag	Units	Reported to LOD/MDL	LOQ	Dilution	Reference Method	Date/Time Prepared	Date/Time Analyzed	Analyst
108-10-1	4-Methyl-2-pentanone	ND		mg/kg dry	0.0026	0.0052	1	EPA 8260D	12/21/2025 17:29	12/22/2025 07:50	PRS
								Certifications:	CTDPH-PH-0840,NYSDOH-NY10854,NYSDOH-NY12058,NJDEP-CT0		
67-64-1	**Acetone**	**0.020**	CCVE	mg/kg dry	0.0052	0.010	1	EPA 8260D	12/21/2025 17:29	12/22/2025 07:50	PRS
								Certifications:	CTDPH-PH-0840,NYSDOH-NY10854,NYSDOH-NY12058,NJDEP-CT0		
107-02-8	Acrolein	ND	CCVE	mg/kg dry	0.0052	0.010	1	EPA 8260D	12/21/2025 17:29	12/22/2025 07:50	PRS
								Certifications:	CTDPH-PH-0840,NYSDOH-NY10854,NYSDOH-NY12058,NJDEP-CT0		
107-13-1	Acrylonitrile	ND		mg/kg dry	0.0026	0.0052	1	EPA 8260D	12/21/2025 17:29	12/22/2025 07:50	PRS
								Certifications:	CTDPH-PH-0840,NYSDOH-NY10854,NYSDOH-NY12058,NJDEP-CT0		
71-43-2	Benzene	ND		mg/kg dry	0.0026	0.0052	1	EPA 8260D	12/21/2025 17:29	12/22/2025 07:50	PRS
								Certifications:	CTDPH-PH-0840,NYSDOH-NY10854,NYSDOH-NY12058,NJDEP-CT0		
74-97-5	Bromochloromethane	ND		mg/kg dry	0.0026	0.0052	1	EPA 8260D	12/21/2025 17:29	12/22/2025 07:50	PRS
								Certifications:	NYSDOH-NY10854,NYSDOH-NY12058,NJDEP-CT005,PADEP-68-04		
75-27-4	Bromodichloromethane	ND		mg/kg dry	0.0026	0.0052	1	EPA 8260D	12/21/2025 17:29	12/22/2025 07:50	PRS
								Certifications:	CTDPH-PH-0840,NYSDOH-NY10854,NYSDOH-NY12058,NJDEP-CT0		
75-25-2	Bromoform	ND		mg/kg dry	0.0026	0.0052	1	EPA 8260D	12/21/2025 17:29	12/22/2025 07:50	PRS
								Certifications:	CTDPH-PH-0840,NYSDOH-NY10854,NYSDOH-NY12058,NJDEP-CT0		
74-83-9	Bromomethane	ND		mg/kg dry	0.0026	0.0052	1	EPA 8260D	12/21/2025 17:29	12/22/2025 07:50	PRS
								Certifications:	CTDPH-PH-0840,NYSDOH-NY10854,NYSDOH-NY12058,NJDEP-CT0		
75-15-0	Carbon disulfide	ND		mg/kg dry	0.0026	0.0052	1	EPA 8260D	12/21/2025 17:29	12/22/2025 07:50	PRS
								Certifications:	CTDPH-PH-0840,NYSDOH-NY10854,NYSDOH-NY12058,NJDEP-CT0		
56-23-5	Carbon tetrachloride	ND		mg/kg dry	0.0026	0.0052	1	EPA 8260D	12/21/2025 17:29	12/22/2025 07:50	PRS
								Certifications:	CTDPH-PH-0840,NYSDOH-NY10854,NYSDOH-NY12058,NJDEP-CT0		
108-90-7	Chlorobenzene	ND		mg/kg dry	0.0026	0.0052	1	EPA 8260D	12/21/2025 17:29	12/22/2025 07:50	PRS
								Certifications:	CTDPH-PH-0840,NYSDOH-NY10854,NYSDOH-NY12058,NJDEP-CT0		
75-00-3	Chloroethane	ND		mg/kg dry	0.0026	0.0052	1	EPA 8260D	12/21/2025 17:29	12/22/2025 07:50	PRS
								Certifications:	CTDPH-PH-0840,NYSDOH-NY10854,NYSDOH-NY12058,NJDEP-CT0		
67-66-3	Chloroform	ND		mg/kg dry	0.0026	0.0052	1	EPA 8260D	12/21/2025 17:29	12/22/2025 07:50	PRS
								Certifications:	CTDPH-PH-0840,NYSDOH-NY10854,NYSDOH-NY12058,NJDEP-CT0		
74-87-3	Chloromethane	ND		mg/kg dry	0.0026	0.0052	1	EPA 8260D	12/21/2025 17:29	12/22/2025 07:50	PRS
								Certifications:	CTDPH-PH-0840,NYSDOH-NY10854,NYSDOH-NY12058,NJDEP-CT0		
156-59-2	cis-1,2-Dichloroethylene	ND		mg/kg dry	0.0026	0.0052	1	EPA 8260D	12/21/2025 17:29	12/22/2025 07:50	PRS
								Certifications:	CTDPH-PH-0840,NYSDOH-NY10854,NYSDOH-NY12058,NJDEP-CT0		
10061-01-5	cis-1,3-Dichloropropylene	ND		mg/kg dry	0.0026	0.0052	1	EPA 8260D	12/21/2025 17:29	12/22/2025 07:50	PRS
								Certifications:	CTDPH-PH-0840,NYSDOH-NY10854,NYSDOH-NY12058,NJDEP-CT0		
110-82-7	Cyclohexane	ND		mg/kg dry	0.0026	0.0052	1	EPA 8260D	12/21/2025 17:29	12/22/2025 07:50	PRS
								Certifications:	NYSDOH-NY10854,NYSDOH-NY12058,NJDEP-CT005,PADEP-68-04		
124-48-1	Dibromochloromethane	ND		mg/kg dry	0.0026	0.0052	1	EPA 8260D	12/21/2025 17:29	12/22/2025 07:50	PRS
								Certifications:	NYSDOH-NY10854,NYSDOH-NY12058,NJDEP-CT005,PADEP-68-04		
74-95-3	Dibromomethane	ND		mg/kg dry	0.0026	0.0052	1	EPA 8260D	12/21/2025 17:29	12/22/2025 07:50	PRS
								Certifications:	NYSDOH-NY10854,NYSDOH-NY12058,NJDEP-CT005,PADEP-68-04		
75-71-8	Dichlorodifluoromethane	ND	CAL-E	mg/kg dry	0.0026	0.0052	1	EPA 8260D	12/21/2025 17:29	12/22/2025 07:50	PRS
								Certifications:	NYSDOH-NY10854,NYSDOH-NY12058,NJDEP-CT005,PADEP-68-04		
100-41-4	Ethyl Benzene	ND		mg/kg dry	0.0026	0.0052	1	EPA 8260D	12/21/2025 17:29	12/22/2025 07:50	PRS
								Certifications:	CTDPH-PH-0840,NYSDOH-NY10854,NYSDOH-NY12058,NJDEP-CT0		

Sample Information

Client Sample ID: 25SB-7 (9-11) **York Sample ID:** 25L1023-34

York Project (SDG) No.	Client Project ID	Matrix	Collection Date/Time	Date Received
25L1023	25030016 2425 Atlantic Brooklyn 10034	Soil	December 17, 2025 12:00 am	12/17/2025

Volatile Organics, 8260 - Comprehensive

Log-in Notes:

Sample Notes:

Sample Prepared by Method: EPA 5035A

CAS No.	Parameter	Result	Flag	Units	Reported to LOD/MDL	LOQ	Dilution	Reference Method	Date/Time Prepared	Date/Time Analyzed	Analyst
87-68-3	Hexachlorobutadiene	ND	QL-02	mg/kg dry	0.0026	0.0052	1	EPA 8260D	12/21/2025 17:29	12/22/2025 07:50	PRS
								Certifications:	NYSDOH-NY10854,NYSDOH-NY12058,NJDEP-CT005,PADEP-68-04		
98-82-8	Isopropylbenzene	ND		mg/kg dry	0.0026	0.0052	1	EPA 8260D	12/21/2025 17:29	12/22/2025 07:50	PRS
								Certifications:	CTDPH-PH-0840,NYSDOH-NY10854,NYSDOH-NY12058,NJDEP-CT0		
79-20-9	Methyl acetate	ND		mg/kg dry	0.0026	0.0052	1	EPA 8260D	12/21/2025 17:29	12/22/2025 07:50	PRS
								Certifications:	NYSDOH-NY10854,NYSDOH-NY12058,NJDEP-CT005,PADEP-68-04		
1634-04-4	Methyl tert-butyl ether (MTBE)	ND		mg/kg dry	0.0026	0.0052	1	EPA 8260D	12/21/2025 17:29	12/22/2025 07:50	PRS
								Certifications:	CTDPH-PH-0840,NYSDOH-NY10854,NYSDOH-NY12058,NJDEP-CT0		
108-87-2	**Methylcyclohexane**	**0.0039**	J	mg/kg dry	0.0026	0.0052	1	EPA 8260D	12/21/2025 17:29	12/22/2025 07:50	PRS
								Certifications:	NYSDOH-NY10854,NYSDOH-NY12058,NJDEP-CT005,PADEP-68-04		
75-09-2	* Methylene chloride	ND		mg/kg dry	0.0052	0.010	1	EPA 8260D	12/21/2025 17:29	12/22/2025 07:50	PRS
								Certifications:	CTDPH-PH-0840		
104-51-8	n-Butylbenzene	ND	QL-02	mg/kg dry	0.0026	0.0052	1	EPA 8260D	12/21/2025 17:29	12/22/2025 07:50	PRS
								Certifications:	CTDPH-PH-0840,NYSDOH-NY10854,NYSDOH-NY12058,NJDEP-CT0		
103-65-1	n-Propylbenzene	ND		mg/kg dry	0.0026	0.0052	1	EPA 8260D	12/21/2025 17:29	12/22/2025 07:50	PRS
								Certifications:	CTDPH-PH-0840,NYSDOH-NY10854,NYSDOH-NY12058,NJDEP-CT0		
95-47-6	o-Xylene	ND		mg/kg dry	0.0026	0.0052	1	EPA 8260D	12/21/2025 17:29	12/22/2025 07:50	PRS
								Certifications:	CTDPH-PH-0840,NYSDOH-NY10854,NYSDOH-NY12058,PADEP-68-		
179601-23-1	p- & m- Xylenes	ND		mg/kg dry	0.0052	0.010	1	EPA 8260D	12/21/2025 17:29	12/22/2025 07:50	PRS
								Certifications:	CTDPH-PH-0840,NYSDOH-NY10854,NYSDOH-NY12058,PADEP-68-		
99-87-6	p-Isopropyltoluene	ND		mg/kg dry	0.0026	0.0052	1	EPA 8260D	12/21/2025 17:29	12/22/2025 07:50	PRS
								Certifications:	CTDPH-PH-0840,NYSDOH-NY10854,NYSDOH-NY12058,NJDEP-CT0		
135-98-8	sec-Butylbenzene	ND		mg/kg dry	0.0026	0.0052	1	EPA 8260D	12/21/2025 17:29	12/22/2025 07:50	PRS
								Certifications:	CTDPH-PH-0840,NYSDOH-NY10854,NYSDOH-NY12058,NJDEP-CT0		
100-42-5	Styrene	ND		mg/kg dry	0.0026	0.0052	1	EPA 8260D	12/21/2025 17:29	12/22/2025 07:50	PRS
								Certifications:	CTDPH-PH-0840,NYSDOH-NY10854,NYSDOH-NY12058,NJDEP-CT0		
75-65-0	tert-Butyl alcohol (TBA)	ND		mg/kg dry	0.013	0.026	1	EPA 8260D	12/21/2025 17:29	12/22/2025 07:50	PRS
								Certifications:	NYSDOH-NY10854,NYSDOH-NY12058,NJDEP-CT005,PADEP-68-04		
98-06-6	tert-Butylbenzene	ND		mg/kg dry	0.0026	0.0052	1	EPA 8260D	12/21/2025 17:29	12/22/2025 07:50	PRS
								Certifications:	CTDPH-PH-0840,NYSDOH-NY10854,NYSDOH-NY12058,NJDEP-CT0		
127-18-4	Tetrachloroethylene	ND	QL-02, ICVE	mg/kg dry	0.0026	0.0052	1	EPA 8260D	12/21/2025 17:29	12/22/2025 07:50	PRS
								Certifications:	CTDPH-PH-0840,NYSDOH-NY10854,NYSDOH-NY12058,NJDEP-CT0		
108-88-3	Toluene	ND		mg/kg dry	0.0026	0.0052	1	EPA 8260D	12/21/2025 17:29	12/22/2025 07:50	PRS
								Certifications:	CTDPH-PH-0840,NYSDOH-NY10854,NYSDOH-NY12058,NJDEP-CT0		
156-60-5	trans-1,2-Dichloroethylene	ND		mg/kg dry	0.0026	0.0052	1	EPA 8260D	12/21/2025 17:29	12/22/2025 07:50	PRS
								Certifications:	CTDPH-PH-0840,NYSDOH-NY10854,NYSDOH-NY12058,NJDEP-CT0		
10061-02-6	trans-1,3-Dichloropropylene	ND		mg/kg dry	0.0026	0.0052	1	EPA 8260D	12/21/2025 17:29	12/22/2025 07:50	PRS
								Certifications:	CTDPH-PH-0840,NYSDOH-NY10854,NYSDOH-NY12058,NJDEP-CT0		
79-01-6	**Trichloroethylene**	**0.083**		mg/kg dry	0.0026	0.0052	1	EPA 8260D	12/21/2025 17:29	12/22/2025 07:50	PRS
								Certifications:	CTDPH-PH-0840,NYSDOH-NY10854,NYSDOH-NY12058,NJDEP-CT0		
75-69-4	Trichlorofluoromethane	ND		mg/kg dry	0.0026	0.0052	1	EPA 8260D	12/21/2025 17:29	12/22/2025 07:50	PRS
								Certifications:	CTDPH-PH-0840,NYSDOH-NY10854,NYSDOH-NY12058,NJDEP-CT0		
75-01-4	Vinyl Chloride	ND		mg/kg dry	0.0026	0.0052	1	EPA 8260D	12/21/2025 17:29	12/22/2025 07:50	PRS
								Certifications:	CTDPH-PH-0840,NYSDOH-NY10854,NYSDOH-NY12058,NJDEP-CT0		

Sample Information

Client Sample ID: 25SB-7 (9-11)

York Sample ID: 25L1023-34

York Project (SDG) No.	Client Project ID	Matrix	Collection Date/Time	Date Received
25L1023	25030016 2425 Atlantic Brooklyn 10034	Soil	December 17, 2025 12:00 am	12/17/2025

Volatile Organics, 8260 - Comprehensive

Log-in Notes:

Sample Notes:

Sample Prepared by Method: EPA 5035A

CAS No.	Parameter	Result	Flag	Units	Reported to LOD/MDL	LOQ	Dilution	Reference Method	Date/Time Prepared	Date/Time Analyzed	Analyst
1330-20-7	Xylenes, Total	ND		mg/kg dry	0.0078	0.016	1	EPA 8260D	12/21/2025 17:29	12/22/2025 07:50	PRS
								Certifications:	CTDPH-PH-0840,NYSDOH-NY10854,NYSDOH-NY12058,NJDEP-CTC		

	Surrogate Recoveries	Result	Acceptance Range
17060-07-0	*Surrogate: SURR: 1,2-Dichloroethane-d4*	*116 %*	*77-125*
2037-26-5	*Surrogate: SURR: Toluene-d8*	*98.4 %*	*85-120*
460-00-4	*Surrogate: SURR: p-Bromofluorobenzene*	*101 %*	*76-130*

Total Solids

Log-in Notes:

Sample Notes:

Sample Prepared by Method: % Solids Prep

CAS No.	Parameter	Result	Flag	Units	Reported to LOQ	Dilution	Reference Method	Date/Time Prepared	Date/Time Analyzed	Analyst
solids	*** % Solids**	**96.7**		%	0.100	1	SM 2540G	12/18/2025 09:44	12/18/2025 14:45	CD
							Certifications:	CTDPH-PH-0840		

Sample Information

Client Sample ID: 25SB-7 (13-15) **York Sample ID:** 25L1023-36

York Project (SDG) No.	Client Project ID	Matrix	Collection Date/Time	Date Received
25L1023	25030016 2425 Atlantic Brooklyn 10034	Soil	December 17, 2025 10:08 am	12/17/2025

Volatile Organics, 8260 - Comprehensive

Log-in Notes:

Sample Notes:

Sample Prepared by Method: EPA 5035A

CAS No.	Parameter	Result	Flag	Units	Reported to LOD/MDL	LOQ	Dilution	Reference Method	Date/Time Prepared	Date/Time Analyzed	Analyst
630-20-6	1,1,1,2-Tetrachloroethane	ND		mg/kg dry	0.0030	0.0060	1	EPA 8260D	12/21/2025 17:29	12/22/2025 08:17	PRS
								Certifications:	CTDPH-PH-0840,NYSDOH-NY10854,NYSDOH-NY12058,NJDEP-CT0		
71-55-6	1,1,1-Trichloroethane	ND		mg/kg dry	0.0030	0.0060	1	EPA 8260D	12/21/2025 17:29	12/22/2025 08:17	PRS
								Certifications:	CTDPH-PH-0840,NYSDOH-NY10854,NYSDOH-NY12058,NJDEP-CT0		
79-34-5	1,1,2,2-Tetrachloroethane	ND		mg/kg dry	0.0030	0.0060	1	EPA 8260D	12/21/2025 17:29	12/22/2025 08:17	PRS
								Certifications:	CTDPH-PH-0840,NYSDOH-NY10854,NYSDOH-NY12058,NJDEP-CT0		
76-13-1	1,1,2-Trichloro-1,2,2-trifluoroethane (Freon 113)	ND		mg/kg dry	0.0030	0.0060	1	EPA 8260D	12/21/2025 17:29	12/22/2025 08:17	PRS
								Certifications:	CTDPH-PH-0840,NYSDOH-NY10854,NYSDOH-NY12058,NJDEP-CT0		
79-00-5	1,1,2-Trichloroethane	ND		mg/kg dry	0.0030	0.0060	1	EPA 8260D	12/21/2025 17:29	12/22/2025 08:17	PRS
								Certifications:	CTDPH-PH-0840,NYSDOH-NY10854,NYSDOH-NY12058,NJDEP-CT0		
75-34-3	1,1-Dichloroethane	ND		mg/kg dry	0.0030	0.0060	1	EPA 8260D	12/21/2025 17:29	12/22/2025 08:17	PRS
								Certifications:	CTDPH-PH-0840,NYSDOH-NY10854,NYSDOH-NY12058,NJDEP-CT0		
75-35-4	1,1-Dichloroethylene	ND	CAL-E, CCVE	mg/kg dry	0.0030	0.0060	1	EPA 8260D	12/21/2025 17:29	12/22/2025 08:17	PRS
								Certifications:	CTDPH-PH-0840,NYSDOH-NY10854,NYSDOH-NY12058,NJDEP-CT0		
87-61-6	1,2,3-Trichlorobenzene	ND		mg/kg dry	0.0030	0.0060	1	EPA 8260D	12/21/2025 17:29	12/22/2025 08:17	PRS
								Certifications:	NYSDOH-NY10854,NYSDOH-NY12058,NJDEP-CT005,PADEP-68-04		
96-18-4	1,2,3-Trichloropropane	ND		mg/kg dry	0.0030	0.0060	1	EPA 8260D	12/21/2025 17:29	12/22/2025 08:17	PRS
								Certifications:	NYSDOH-NY10854,NYSDOH-NY12058,NJDEP-CT005,PADEP-68-04		
120-82-1	1,2,4-Trichlorobenzene	ND		mg/kg dry	0.0030	0.0060	1	EPA 8260D	12/21/2025 17:29	12/22/2025 08:17	PRS
								Certifications:	NYSDOH-NY10854,NYSDOH-NY12058,NJDEP-CT005,PADEP-68-04		
95-63-6	1,2,4-Trimethylbenzene	ND		mg/kg dry	0.0030	0.0060	1	EPA 8260D	12/21/2025 17:29	12/22/2025 08:17	PRS
								Certifications:	CTDPH-PH-0840,NYSDOH-NY10854,NYSDOH-NY12058,NJDEP-CT0		
96-12-8	1,2-Dibromo-3-chloropropane	ND		mg/kg dry	0.0030	0.0060	1	EPA 8260D	12/21/2025 17:29	12/22/2025 08:17	PRS
								Certifications:	CTDPH-PH-0840,NYSDOH-NY10854,NYSDOH-NY12058,NJDEP-CT0		
106-93-4	1,2-Dibromoethane	ND		mg/kg dry	0.0030	0.0060	1	EPA 8260D	12/21/2025 17:29	12/22/2025 08:17	PRS
								Certifications:	CTDPH-PH-0840,NYSDOH-NY10854,NYSDOH-NY12058,NJDEP-CT0		
95-50-1	1,2-Dichlorobenzene	ND		mg/kg dry	0.0030	0.0060	1	EPA 8260D	12/21/2025 17:29	12/22/2025 08:17	PRS
								Certifications:	CTDPH-PH-0840,NYSDOH-NY10854,NYSDOH-NY12058,NJDEP-CT0		
107-06-2	1,2-Dichloroethane	ND		mg/kg dry	0.0030	0.0060	1	EPA 8260D	12/21/2025 17:29	12/22/2025 08:17	PRS
								Certifications:	CTDPH-PH-0840,NYSDOH-NY10854,NYSDOH-NY12058,NJDEP-CT0		
78-87-5	1,2-Dichloropropane	ND		mg/kg dry	0.0030	0.0060	1	EPA 8260D	12/21/2025 17:29	12/22/2025 08:17	PRS
								Certifications:	CTDPH-PH-0840,NYSDOH-NY10854,NYSDOH-NY12058,NJDEP-CT0		
108-67-8	1,3,5-Trimethylbenzene	ND		mg/kg dry	0.0030	0.0060	1	EPA 8260D	12/21/2025 17:29	12/22/2025 08:17	PRS
								Certifications:	CTDPH-PH-0840,NYSDOH-NY10854,NYSDOH-NY12058,NJDEP-CT0		
541-73-1	1,3-Dichlorobenzene	ND		mg/kg dry	0.0030	0.0060	1	EPA 8260D	12/21/2025 17:29	12/22/2025 08:17	PRS
								Certifications:	CTDPH-PH-0840,NYSDOH-NY10854,NYSDOH-NY12058,NJDEP-CT0		
106-46-7	1,4-Dichlorobenzene	ND		mg/kg dry	0.0030	0.0060	1	EPA 8260D	12/21/2025 17:29	12/22/2025 08:17	PRS
								Certifications:	CTDPH-PH-0840,NYSDOH-NY10854,NYSDOH-NY12058,NJDEP-CT0		
78-93-3	2-Butanone	ND		mg/kg dry	0.0030	0.0060	1	EPA 8260D	12/21/2025 17:29	12/22/2025 08:17	PRS
								Certifications:	CTDPH-PH-0840,NYSDOH-NY10854,NYSDOH-NY12058,NJDEP-CT0		
591-78-6	2-Hexanone	ND		mg/kg dry	0.0030	0.0060	1	EPA 8260D	12/21/2025 17:29	12/22/2025 08:17	PRS
								Certifications:	CTDPH-PH-0840,NYSDOH-NY10854,NYSDOH-NY12058,NJDEP-CT0		

Sample Information

Client Sample ID: 25SB-7 (13-15) **York Sample ID:** 25L1023-36

York Project (SDG) No.	Client Project ID	Matrix	Collection Date/Time	Date Received
25L1023	25030016 2425 Atlantic Brooklyn 10034	Soil	December 17, 2025 10:08 am	12/17/2025

Volatile Organics, 8260 - Comprehensive

Log-in Notes:

Sample Notes:

Sample Prepared by Method: EPA 5035A

CAS No.	Parameter	Result	Flag	Units	Reported to LOD/MDL	LOQ	Dilution	Reference Method	Date/Time Prepared	Date/Time Analyzed	Analyst
108-10-1	4-Methyl-2-pentanone	ND		mg/kg dry	0.0030	0.0060	1	EPA 8260D	12/21/2025 17:29	12/22/2025 08:17	PRS
								Certifications:	CTDPH-PH-0840,NYSDOH-NY10854,NYSDOH-NY12058,NJDEP-CT0		
67-64-1	**Acetone**	**0.0065**	J	mg/kg dry	0.0060	0.012	1	EPA 8260D	12/21/2025 17:29	12/22/2025 08:17	PRS
								Certifications:	CTDPH-PH-0840,NYSDOH-NY10854,NYSDOH-NY12058,NJDEP-CT0		
107-02-8	Acrolein	ND	CCVE	mg/kg dry	0.0060	0.012	1	EPA 8260D	12/21/2025 17:29	12/22/2025 08:17	PRS
								Certifications:	CTDPH-PH-0840,NYSDOH-NY10854,NYSDOH-NY12058,NJDEP-CT0		
107-13-1	Acrylonitrile	ND		mg/kg dry	0.0030	0.0060	1	EPA 8260D	12/21/2025 17:29	12/22/2025 08:17	PRS
								Certifications:	CTDPH-PH-0840,NYSDOH-NY10854,NYSDOH-NY12058,NJDEP-CT0		
71-43-2	Benzene	ND		mg/kg dry	0.0030	0.0060	1	EPA 8260D	12/21/2025 17:29	12/22/2025 08:17	PRS
								Certifications:	CTDPH-PH-0840,NYSDOH-NY10854,NYSDOH-NY12058,NJDEP-CT0		
74-97-5	Bromochloromethane	ND		mg/kg dry	0.0030	0.0060	1	EPA 8260D	12/21/2025 17:29	12/22/2025 08:17	PRS
								Certifications:	NYSDOH-NY10854,NYSDOH-NY12058,NJDEP-CT005,PADEP-68-04		
75-27-4	Bromodichloromethane	ND		mg/kg dry	0.0030	0.0060	1	EPA 8260D	12/21/2025 17:29	12/22/2025 08:17	PRS
								Certifications:	CTDPH-PH-0840,NYSDOH-NY10854,NYSDOH-NY12058,NJDEP-CT0		
75-25-2	Bromoform	ND		mg/kg dry	0.0030	0.0060	1	EPA 8260D	12/21/2025 17:29	12/22/2025 08:17	PRS
								Certifications:	CTDPH-PH-0840,NYSDOH-NY10854,NYSDOH-NY12058,NJDEP-CT0		
74-83-9	Bromomethane	ND		mg/kg dry	0.0030	0.0060	1	EPA 8260D	12/21/2025 17:29	12/22/2025 08:17	PRS
								Certifications:	CTDPH-PH-0840,NYSDOH-NY10854,NYSDOH-NY12058,NJDEP-CT0		
75-15-0	Carbon disulfide	ND		mg/kg dry	0.0030	0.0060	1	EPA 8260D	12/21/2025 17:29	12/22/2025 08:17	PRS
								Certifications:	CTDPH-PH-0840,NYSDOH-NY10854,NYSDOH-NY12058,NJDEP-CT0		
56-23-5	Carbon tetrachloride	ND		mg/kg dry	0.0030	0.0060	1	EPA 8260D	12/21/2025 17:29	12/22/2025 08:17	PRS
								Certifications:	CTDPH-PH-0840,NYSDOH-NY10854,NYSDOH-NY12058,NJDEP-CT0		
108-90-7	Chlorobenzene	ND		mg/kg dry	0.0030	0.0060	1	EPA 8260D	12/21/2025 17:29	12/22/2025 08:17	PRS
								Certifications:	CTDPH-PH-0840,NYSDOH-NY10854,NYSDOH-NY12058,NJDEP-CT0		
75-00-3	Chloroethane	ND		mg/kg dry	0.0030	0.0060	1	EPA 8260D	12/21/2025 17:29	12/22/2025 08:17	PRS
								Certifications:	CTDPH-PH-0840,NYSDOH-NY10854,NYSDOH-NY12058,NJDEP-CT0		
67-66-3	Chloroform	ND		mg/kg dry	0.0030	0.0060	1	EPA 8260D	12/21/2025 17:29	12/22/2025 08:17	PRS
								Certifications:	CTDPH-PH-0840,NYSDOH-NY10854,NYSDOH-NY12058,NJDEP-CT0		
74-87-3	Chloromethane	ND		mg/kg dry	0.0030	0.0060	1	EPA 8260D	12/21/2025 17:29	12/22/2025 08:17	PRS
								Certifications:	CTDPH-PH-0840,NYSDOH-NY10854,NYSDOH-NY12058,NJDEP-CT0		
156-59-2	cis-1,2-Dichloroethylene	ND		mg/kg dry	0.0030	0.0060	1	EPA 8260D	12/21/2025 17:29	12/22/2025 08:17	PRS
								Certifications:	CTDPH-PH-0840,NYSDOH-NY10854,NYSDOH-NY12058,NJDEP-CT0		
10061-01-5	cis-1,3-Dichloropropylene	ND		mg/kg dry	0.0030	0.0060	1	EPA 8260D	12/21/2025 17:29	12/22/2025 08:17	PRS
								Certifications:	CTDPH-PH-0840,NYSDOH-NY10854,NYSDOH-NY12058,NJDEP-CT0		
110-82-7	Cyclohexane	ND		mg/kg dry	0.0030	0.0060	1	EPA 8260D	12/21/2025 17:29	12/22/2025 08:17	PRS
								Certifications:	NYSDOH-NY10854,NYSDOH-NY12058,NJDEP-CT005,PADEP-68-04		
124-48-1	Dibromochloromethane	ND		mg/kg dry	0.0030	0.0060	1	EPA 8260D	12/21/2025 17:29	12/22/2025 08:17	PRS
								Certifications:	NYSDOH-NY10854,NYSDOH-NY12058,NJDEP-CT005,PADEP-68-04		
74-95-3	Dibromomethane	ND		mg/kg dry	0.0030	0.0060	1	EPA 8260D	12/21/2025 17:29	12/22/2025 08:17	PRS
								Certifications:	NYSDOH-NY10854,NYSDOH-NY12058,NJDEP-CT005,PADEP-68-04		
75-71-8	Dichlorodifluoromethane	ND	CAL-E	mg/kg dry	0.0030	0.0060	1	EPA 8260D	12/21/2025 17:29	12/22/2025 08:17	PRS
								Certifications:	NYSDOH-NY10854,NYSDOH-NY12058,NJDEP-CT005,PADEP-68-04		
100-41-4	Ethyl Benzene	ND		mg/kg dry	0.0030	0.0060	1	EPA 8260D	12/21/2025 17:29	12/22/2025 08:17	PRS
								Certifications:	CTDPH-PH-0840,NYSDOH-NY10854,NYSDOH-NY12058,NJDEP-CT0		

Sample Information

Client Sample ID: 25SB-7 (13-15) **York Sample ID:** 25L1023-36

York Project (SDG) No.	Client Project ID	Matrix	Collection Date/Time	Date Received
25L1023	25030016 2425 Atlantic Brooklyn 10034	Soil	December 17, 2025 10:08 am	12/17/2025

Volatile Organics, 8260 - Comprehensive

Log-in Notes:

Sample Notes:

Sample Prepared by Method: EPA 5035A

CAS No.	Parameter	Result	Flag	Units	Reported to LOD/MDL	LOQ	Dilution	Reference Method	Date/Time Prepared	Date/Time Analyzed	Analyst
87-68-3	Hexachlorobutadiene	ND	QL-02	mg/kg dry	0.0030	0.0060	1	EPA 8260D	12/21/2025 17:29	12/22/2025 08:17	PRS
								Certifications:	NYSDOH-NY10854,NYSDOH-NY12058,NJDEP-CT005,PADEP-68-04		
98-82-8	Isopropylbenzene	ND		mg/kg dry	0.0030	0.0060	1	EPA 8260D	12/21/2025 17:29	12/22/2025 08:17	PRS
								Certifications:	CTDPH-PH-0840,NYSDOH-NY10854,NYSDOH-NY12058,NJDEP-CT0		
79-20-9	Methyl acetate	ND		mg/kg dry	0.0030	0.0060	1	EPA 8260D	12/21/2025 17:29	12/22/2025 08:17	PRS
								Certifications:	NYSDOH-NY10854,NYSDOH-NY12058,NJDEP-CT005,PADEP-68-04		
1634-04-4	Methyl tert-butyl ether (MTBE)	ND		mg/kg dry	0.0030	0.0060	1	EPA 8260D	12/21/2025 17:29	12/22/2025 08:17	PRS
								Certifications:	CTDPH-PH-0840,NYSDOH-NY10854,NYSDOH-NY12058,NJDEP-CT0		
108-87-2	Methylcyclohexane	ND		mg/kg dry	0.0030	0.0060	1	EPA 8260D	12/21/2025 17:29	12/22/2025 08:17	PRS
								Certifications:	NYSDOH-NY10854,NYSDOH-NY12058,NJDEP-CT005,PADEP-68-04		
75-09-2	* Methylene chloride	ND		mg/kg dry	0.0060	0.012	1	EPA 8260D	12/21/2025 17:29	12/22/2025 08:17	PRS
								Certifications:	CTDPH-PH-0840		
104-51-8	n-Butylbenzene	ND	QL-02	mg/kg dry	0.0030	0.0060	1	EPA 8260D	12/21/2025 17:29	12/22/2025 08:17	PRS
								Certifications:	CTDPH-PH-0840,NYSDOH-NY10854,NYSDOH-NY12058,NJDEP-CT0		
103-65-1	n-Propylbenzene	ND		mg/kg dry	0.0030	0.0060	1	EPA 8260D	12/21/2025 17:29	12/22/2025 08:17	PRS
								Certifications:	CTDPH-PH-0840,NYSDOH-NY10854,NYSDOH-NY12058,NJDEP-CT0		
95-47-6	o-Xylene	ND		mg/kg dry	0.0030	0.0060	1	EPA 8260D	12/21/2025 17:29	12/22/2025 08:17	PRS
								Certifications:	CTDPH-PH-0840,NYSDOH-NY10854,NYSDOH-NY12058,PADEP-68-		
179601-23-1	p- & m- Xylenes	ND		mg/kg dry	0.0060	0.012	1	EPA 8260D	12/21/2025 17:29	12/22/2025 08:17	PRS
								Certifications:	CTDPH-PH-0840,NYSDOH-NY10854,NYSDOH-NY12058,PADEP-68-		
99-87-6	p-Isopropyltoluene	ND		mg/kg dry	0.0030	0.0060	1	EPA 8260D	12/21/2025 17:29	12/22/2025 08:17	PRS
								Certifications:	CTDPH-PH-0840,NYSDOH-NY10854,NYSDOH-NY12058,NJDEP-CT0		
135-98-8	sec-Butylbenzene	ND		mg/kg dry	0.0030	0.0060	1	EPA 8260D	12/21/2025 17:29	12/22/2025 08:17	PRS
								Certifications:	CTDPH-PH-0840,NYSDOH-NY10854,NYSDOH-NY12058,NJDEP-CT0		
100-42-5	Styrene	ND		mg/kg dry	0.0030	0.0060	1	EPA 8260D	12/21/2025 17:29	12/22/2025 08:17	PRS
								Certifications:	CTDPH-PH-0840,NYSDOH-NY10854,NYSDOH-NY12058,NJDEP-CT0		
75-65-0	tert-Butyl alcohol (TBA)	ND		mg/kg dry	0.015	0.030	1	EPA 8260D	12/21/2025 17:29	12/22/2025 08:17	PRS
								Certifications:	NYSDOH-NY10854,NYSDOH-NY12058,NJDEP-CT005,PADEP-68-04		
98-06-6	tert-Butylbenzene	ND		mg/kg dry	0.0030	0.0060	1	EPA 8260D	12/21/2025 17:29	12/22/2025 08:17	PRS
								Certifications:	CTDPH-PH-0840,NYSDOH-NY10854,NYSDOH-NY12058,NJDEP-CT0		
127-18-4	Tetrachloroethylene	ND	QL-02, ICVE	mg/kg dry	0.0030	0.0060	1	EPA 8260D	12/21/2025 17:29	12/22/2025 08:17	PRS
								Certifications:	CTDPH-PH-0840,NYSDOH-NY10854,NYSDOH-NY12058,NJDEP-CT0		
108-88-3	Toluene	ND		mg/kg dry	0.0030	0.0060	1	EPA 8260D	12/21/2025 17:29	12/22/2025 08:17	PRS
								Certifications:	CTDPH-PH-0840,NYSDOH-NY10854,NYSDOH-NY12058,NJDEP-CT0		
156-60-5	trans-1,2-Dichloroethylene	ND		mg/kg dry	0.0030	0.0060	1	EPA 8260D	12/21/2025 17:29	12/22/2025 08:17	PRS
								Certifications:	CTDPH-PH-0840,NYSDOH-NY10854,NYSDOH-NY12058,NJDEP-CT0		
10061-02-6	trans-1,3-Dichloropropylene	ND		mg/kg dry	0.0030	0.0060	1	EPA 8260D	12/21/2025 17:29	12/22/2025 08:17	PRS
								Certifications:	CTDPH-PH-0840,NYSDOH-NY10854,NYSDOH-NY12058,NJDEP-CT0		
79-01-6	Trichloroethylene	ND		mg/kg dry	0.0030	0.0060	1	EPA 8260D	12/21/2025 17:29	12/22/2025 08:17	PRS
								Certifications:	CTDPH-PH-0840,NYSDOH-NY10854,NYSDOH-NY12058,NJDEP-CT0		
75-69-4	Trichlorofluoromethane	ND		mg/kg dry	0.0030	0.0060	1	EPA 8260D	12/21/2025 17:29	12/22/2025 08:17	PRS
								Certifications:	CTDPH-PH-0840,NYSDOH-NY10854,NYSDOH-NY12058,NJDEP-CT0		
75-01-4	Vinyl Chloride	ND		mg/kg dry	0.0030	0.0060	1	EPA 8260D	12/21/2025 17:29	12/22/2025 08:17	PRS
								Certifications:	CTDPH-PH-0840,NYSDOH-NY10854,NYSDOH-NY12058,NJDEP-CT0		

Sample Information

Client Sample ID: 25SB-7 (13-15) **York Sample ID:** 25L1023-36

York Project (SDG) No.	Client Project ID	Matrix	Collection Date/Time	Date Received
25L1023	25030016 2425 Atlantic Brooklyn 10034	Soil	December 17, 2025 10:08 am	12/17/2025

Volatile Organics, 8260 - Comprehensive

Log-in Notes:

Sample Notes:

Sample Prepared by Method: EPA 5035A

CAS No.	Parameter	Result	Flag	Units	Reported to LOD/MDL	LOQ	Dilution	Reference Method	Date/Time Prepared	Date/Time Analyzed	Analyst
1330-20-7	Xylenes, Total	ND		mg/kg dry	0.0091	0.018	1	EPA 8260D	12/21/2025 17:29	12/22/2025 08:17	PRS
								Certifications:	CTDPH-PH-0840,NYSDOH-NY10854,NYSDOH-NY12058,NJDEP-CTC		

	Surrogate Recoveries	Result	Acceptance Range
17060-07-0	*Surrogate: SURR: 1,2-Dichloroethane-d4*	*116 %*	*77-125*
2037-26-5	*Surrogate: SURR: Toluene-d8*	*96.4 %*	*85-120*
460-00-4	*Surrogate: SURR: p-Bromofluorobenzene*	*100 %*	*76-130*

Total Solids

Log-in Notes:

Sample Notes:

Sample Prepared by Method: % Solids Prep

CAS No.	Parameter	Result	Flag	Units	Reported to LOQ	Dilution	Reference Method	Date/Time Prepared	Date/Time Analyzed	Analyst
solids	*** % Solids**	**98.1**		%	0.100	1	SM 2540G	12/18/2025 09:44	12/18/2025 14:45	CD
							Certifications:	CTDPH-PH-0840		

Analytical Batch Summary

Batch ID: BL51317 **Preparation Method** % Solids Prep **Prepared By:** CAD

YORK Sample ID	Client Sample ID	Preparation Date
25L1023-03	25SB-1 (4-6)	12/18/25
25L1023-05	25SB-1 (8-10)	12/18/25
BL51317-DUP1	Duplicate	12/18/25

Batch ID: BL51318 **Preparation Method** % Solids Prep **Prepared By:** CAD

YORK Sample ID	Client Sample ID	Preparation Date
25L1023-08	25SB-1 (14-16)	12/18/25
25L1023-09	25SB-5 (5-7)	12/18/25
25L1023-11	25SB-5 (9-11)	12/18/25
25L1023-13	25SB-5 (13-15)	12/18/25
25L1023-14	25SB-6 (5-7)	12/18/25
25L1023-16	25SB-6 (9-11)	12/18/25
25L1023-18	25SB-6 (13-15)	12/18/25
25L1023-19	25SB-8 (5-7)	12/18/25
25L1023-21	25SB-8 (9-11)	12/18/25
25L1023-23	25SB-8 (13-15)	12/18/25
25L1023-26	25SB-9 (4-6)	12/18/25
25L1023-28	25SB-9 (8-10)	12/18/25
25L1023-31	25SB-9 (14-16)	12/18/25
25L1023-32	25SB-7 (5-7)	12/18/25
25L1023-34	25SB-7 (9-11)	12/18/25
25L1023-36	25SB-7 (13-15)	12/18/25

Batch ID: BL51515 **Preparation Method** EPA 5035A **Prepared By:** SKF

YORK Sample ID	Client Sample ID	Preparation Date
25L1023-03	25SB-1 (4-6)	12/21/25
25L1023-05	25SB-1 (8-10)	12/21/25
25L1023-08	25SB-1 (14-16)	12/21/25
25L1023-09	25SB-5 (5-7)	12/21/25
25L1023-11	25SB-5 (9-11)	12/21/25
25L1023-13	25SB-5 (13-15)	12/21/25
BL51515-BLK1	Blank	12/21/25
BL51515-BS1	LCS	12/21/25

Batch ID: BL51516 **Preparation Method** EPA 5035A **Prepared By:** SKF

YORK Sample ID	Client Sample ID	Preparation Date
25L1023-14	25SB-6 (5-7)	12/21/25
25L1023-16	25SB-6 (9-11)	12/21/25
25L1023-18	25SB-6 (13-15)	12/21/25
25L1023-19	25SB-8 (5-7)	12/21/25
25L1023-21	25SB-8 (9-11)	12/21/25

25L1023-23	25SB-8 (13-15)	12/21/25
25L1023-26	25SB-9 (4-6)	12/21/25
25L1023-28	25SB-9 (8-10)	12/21/25
25L1023-31	25SB-9 (14-16)	12/21/25
25L1023-32	25SB-7 (5-7)	12/21/25
25L1023-34	25SB-7 (9-11)	12/21/25
25L1023-36	25SB-7 (13-15)	12/21/25
BL51516-BLK1	Blank	12/21/25
BL51516-BS1	LCS	12/21/25
BL51516-BSD1	LCS Dup	12/21/25

Volatile Organic Compounds by GC/MS - Quality Control Data

York Analytical Laboratories, Inc.

Analyte	Result	Reporting Limit	Units	Spike Level	Source* Result	%REC	%REC Limits	Flag	RPD	RPD Limit	Flag
Batch BL51515 - EPA 5035A											
Blank (BL51515-BLK1)											Prepared & Analyzed: 12/21/2025
1,1,1,2-Tetrachloroethane	ND	0.0050	mg/kg wet								
1,1,1-Trichloroethane	ND	0.0050	"								
1,1,2,2-Tetrachloroethane	ND	0.0050	"								
1,1,2-Trichloro-1,2,2-trifluoroethane (Freon 113)	ND	0.0050	"								
1,1,2-Trichloroethane	ND	0.0050	"								
1,1-Dichloroethane	ND	0.0050	"								
1,1-Dichloroethylene	ND	0.0050	"								
1,2,3-Trichlorobenzene	ND	0.0050	"								
1,2,3-Trichloropropane	ND	0.0050	"								
1,2,4-Trichlorobenzene	ND	0.0050	"								
1,2,4-Trimethylbenzene	ND	0.0050	"								
1,2-Dibromo-3-chloropropane	ND	0.0050	"								
1,2-Dibromoethane	ND	0.0050	"								
1,2-Dichlorobenzene	ND	0.0050	"								
1,2-Dichloroethane	ND	0.0050	"								
1,2-Dichloropropane	ND	0.0050	"								
1,3,5-Trimethylbenzene	ND	0.0050	"								
1,3-Dichlorobenzene	ND	0.0050	"								
1,4-Dichlorobenzene	ND	0.0050	"								
2-Butanone	ND	0.0050	"								
2-Hexanone	ND	0.0050	"								
4-Methyl-2-pentanone	ND	0.0050	"								
Acetone	ND	0.010	"								
Acrolein	ND	0.010	"								
Acrylonitrile	ND	0.0050	"								
Benzene	ND	0.0050	"								
Bromochloromethane	ND	0.0050	"								
Bromodichloromethane	ND	0.0050	"								
Bromoform	ND	0.0050	"								
Bromomethane	ND	0.0050	"								
Carbon disulfide	ND	0.0050	"								
Carbon tetrachloride	ND	0.0050	"								
Chlorobenzene	ND	0.0050	"								
Chloroethane	ND	0.0050	"								
Chloroform	ND	0.0050	"								
Chloromethane	ND	0.0050	"								
cis-1,2-Dichloroethylene	ND	0.0050	"								
cis-1,3-Dichloropropylene	ND	0.0050	"								
Cyclohexane	ND	0.0050	"								
Dibromochloromethane	ND	0.0050	"								
Dibromomethane	ND	0.0050	"								
Dichlorodifluoromethane	ND	0.0050	"								
Ethyl Benzene	ND	0.0050	"								
Hexachlorobutadiene	ND	0.0050	"								
Isopropylbenzene	ND	0.0050	"								
Methyl acetate	ND	0.0050	"								
Methyl tert-butyl ether (MTBE)	ND	0.0050	"								
Methylcyclohexane	ND	0.0050	"								
Methylene chloride	ND	0.010	"								
n-Butylbenzene	ND	0.0050	"								

Volatile Organic Compounds by GC/MS - Quality Control Data

York Analytical Laboratories, Inc.

Analyte	Result	Reporting Limit	Units	Spike Level	Source* Result	%REC	%REC Limits	Flag	RPD	RPD Limit	Flag
Batch BL51515 - EPA 5035A											
Blank (BL51515-BLK1)								Prepared & Analyzed: 12/21/2025			
n-Propylbenzene	ND	0.0050	mg/kg wet								
o-Xylene	ND	0.0050	"								
p- & m- Xylenes	ND	0.010	"								
p-Isopropyltoluene	ND	0.0050	"								
sec-Butylbenzene	ND	0.0050	"								
Styrene	ND	0.0050	"								
tert-Butyl alcohol (TBA)	ND	0.025	"								
tert-Butylbenzene	ND	0.0050	"								
Tetrachloroethylene	ND	0.0050	"								
Toluene	ND	0.0050	"								
trans-1,2-Dichloroethylene	ND	0.0050	"								
trans-1,3-Dichloropropylene	ND	0.0050	"								
Trichloroethylene	ND	0.0050	"								
Trichlorofluoromethane	ND	0.0050	"								
Vinyl Chloride	ND	0.0050	"								
Xylenes, Total	ND	0.015	"								
Surrogate: SURR: 1,2-Dichloroethane-d4	*51.3*		*ug/L*	*50.0*		*103*	*77-125*				
Surrogate: SURR: Toluene-d8	*51.7*		*"*	*50.0*		*103*	*85-120*				
Surrogate: SURR: p-Bromofluorobenzene	*53.1*		*"*	*50.0*		*106*	*76-130*				
LCS (BL51515-BS1)								Prepared & Analyzed: 12/21/2025			
1,1,1,2-Tetrachloroethane	44.0		ug/L	50.0		88.0	75-129				
1,1,1-Trichloroethane	48.3		"	50.0		96.5	71-137				
1,1,2,2-Tetrachloroethane	40.4		"	50.0		80.8	79-129				
1,1,2-Trichloro-1,2,2-trifluoroethane (Freon 113)	48.4		"	50.0		96.9	58-146				
1,1,2-Trichloroethane	45.6		"	50.0		91.1	83-123				
1,1-Dichloroethane	48.2		"	50.0		96.5	75-130				
1,1-Dichloroethylene	60.5		"	50.0		121	64-137				
1,2,3-Trichlorobenzene	41.6		"	50.0		83.1	81-140				
1,2,3-Trichloropropane	45.8		"	50.0		91.5	81-126				
1,2,4-Trichlorobenzene	40.0		"	50.0		79.9	80-141	Low Bias			
1,2,4-Trimethylbenzene	41.7		"	50.0		83.5	84-125	Low Bias			
1,2-Dibromo-3-chloropropane	45.3		"	50.0		90.6	74-142				
1,2-Dibromoethane	47.0		"	50.0		94.0	86-123				
1,2-Dichlorobenzene	42.5		"	50.0		84.9	85-122	Low Bias			
1,2-Dichloroethane	45.4		"	50.0		90.7	71-133				
1,2-Dichloropropane	42.7		"	50.0		85.4	81-122				
1,3,5-Trimethylbenzene	42.9		"	50.0		85.7	82-126				
1,3-Dichlorobenzene	41.5		"	50.0		83.1	84-124	Low Bias			
1,4-Dichlorobenzene	41.5		"	50.0		83.1	84-124	Low Bias			
2-Butanone	46.8		"	50.0		93.6	58-147				
2-Hexanone	49.8		"	50.0		99.6	70-139				
4-Methyl-2-pentanone	49.3		"	50.0		98.5	72-132				
Acetone	43.2		"	50.0		86.4	36-155				
Acrolein	226		"	200		113	10-238				
Acrylonitrile	46.6		"	50.0		93.2	66-141				
Benzene	47.1		"	50.0		94.1	77-127				
Bromochloromethane	47.2		"	50.0		94.4	74-129				
Bromodichloromethane	46.0		"	50.0		92.0	81-124				
Bromoform	44.4		"	50.0		88.8	80-136				
Bromomethane	53.8		"	49.9		108	32-177				

Volatile Organic Compounds by GC/MS - Quality Control Data

York Analytical Laboratories, Inc.

Analyte	Result	Reporting Limit	Units	Spike Level	Source* Result	%REC	%REC Limits	Flag	RPD	RPD Limit	Flag
Batch BL51515 - EPA 5035A											
LCS (BL51515-BS1)								Prepared & Analyzed: 12/21/2025			
Carbon disulfide	51.0		ug/L	50.0		102	10-136				
Carbon tetrachloride	48.1		"	50.0		96.3	66-143				
Chlorobenzene	44.1		"	50.0		88.2	86-120				
Chloroethane	68.2		"	50.0		136	51-142				
Chloroform	45.2		"	50.0		90.4	76-131				
Chloromethane	57.2		"	50.0		114	49-132				
cis-1,2-Dichloroethylene	46.9		"	50.0		93.9	74-132				
cis-1,3-Dichloropropylene	44.3		"	50.0		88.6	81-129				
Cyclohexane	47.5		"	50.0		95.1	70-130				
Dibromochloromethane	46.8		"	50.0		93.6	10-200				
Dibromomethane	45.6		"	50.0		91.2	83-124				
Dichlorodifluoromethane	77.1		"	50.0		154	28-158				
Ethyl Benzene	44.0		"	50.0		87.9	84-125				
Hexachlorobutadiene	39.3		"	50.0		78.6	83-133	Low Bias			
Isopropylbenzene	45.5		"	50.0		91.1	81-127				
Methyl acetate	43.6		"	50.0		87.1	41-143				
Methyl tert-butyl ether (MTBE)	40.0		"	50.0		80.1	74-131				
Methylcyclohexane	44.7		"	50.0		89.5	70-130				
Methylene chloride	53.7		"	50.0		107	57-141				
n-Butylbenzene	40.8		"	50.0		81.6	80-130				
n-Propylbenzene	43.1		"	50.0		86.2	74-136				
o-Xylene	44.8		"	50.0		89.6	83-123				
p- & m- Xylenes	87.2		"	100		87.2	82-128				
p-Isopropyltoluene	43.4		"	50.0		86.8	85-125				
sec-Butylbenzene	44.6		"	50.0		89.3	83-125				
Styrene	43.0		"	50.0		85.9	86-126	Low Bias			
tert-Butyl alcohol (TBA)	251		"	250		100	70-130				
tert-Butylbenzene	44.6		"	50.0		89.3	80-127				
Tetrachloroethylene	33.6		"	50.0		67.2	80-129	Low Bias			
Toluene	44.6		"	50.0		89.1	85-121				
trans-1,2-Dichloroethylene	47.3		"	50.0		94.5	72-132				
trans-1,3-Dichloropropylene	43.0		"	50.0		85.9	78-132				
Trichloroethylene	47.6		"	50.0		95.2	84-123				
Trichlorofluoromethane	52.3		"	50.4		104	62-140				
Vinyl Chloride	54.5		"	50.3		108	52-130				
Surrogate: SURR: 1,2-Dichloroethane-d4	*51.7*		*"*	*50.0*		*103*	*77-125*				
Surrogate: SURR: Toluene-d8	*50.3*		*"*	*50.0*		*101*	*85-120*				
Surrogate: SURR: p-Bromofluorobenzene	*50.2*		*"*	*50.0*		*100*	*76-130*				

Volatile Organic Compounds by GC/MS - Quality Control Data

York Analytical Laboratories, Inc.

Analyte	Result	Reporting Limit	Units	Spike Level	Source* Result	%REC	%REC Limits	Flag	RPD	RPD Limit	Flag
Batch BL51516 - EPA 5035A											
Blank (BL51516-BLK1)											
Prepared: 12/21/2025 Analyzed: 12/22/2025											
1,1,1,2-Tetrachloroethane	ND	0.0050	mg/kg wet								
1,1,1-Trichloroethane	ND	0.0050	"								
1,1,2,2-Tetrachloroethane	ND	0.0050	"								
1,1,2-Trichloro-1,2,2-trifluoroethane (Freon 113)	ND	0.0050	"								
1,1,2-Trichloroethane	ND	0.0050	"								
1,1-Dichloroethane	ND	0.0050	"								
1,1-Dichloroethylene	ND	0.0050	"								
1,2,3-Trichlorobenzene	ND	0.0050	"								
1,2,3-Trichloropropane	ND	0.0050	"								
1,2,4-Trichlorobenzene	ND	0.0050	"								
1,2,4-Trimethylbenzene	ND	0.0050	"								
1,2-Dibromo-3-chloropropane	ND	0.0050	"								
1,2-Dibromoethane	ND	0.0050	"								
1,2-Dichlorobenzene	ND	0.0050	"								
1,2-Dichloroethane	ND	0.0050	"								
1,2-Dichloropropane	ND	0.0050	"								
1,3,5-Trimethylbenzene	ND	0.0050	"								
1,3-Dichlorobenzene	ND	0.0050	"								
1,4-Dichlorobenzene	ND	0.0050	"								
2-Butanone	ND	0.0050	"								
2-Hexanone	ND	0.0050	"								
4-Methyl-2-pentanone	ND	0.0050	"								
Acetone	ND	0.010	"								
Acrolein	ND	0.010	"								
Acrylonitrile	ND	0.0050	"								
Benzene	ND	0.0050	"								
Bromochloromethane	ND	0.0050	"								
Bromodichloromethane	ND	0.0050	"								
Bromoform	ND	0.0050	"								
Bromomethane	ND	0.0050	"								
Carbon disulfide	ND	0.0050	"								
Carbon tetrachloride	ND	0.0050	"								
Chlorobenzene	ND	0.0050	"								
Chloroethane	ND	0.0050	"								
Chloroform	ND	0.0050	"								
Chloromethane	ND	0.0050	"								
cis-1,2-Dichloroethylene	ND	0.0050	"								
cis-1,3-Dichloropropylene	ND	0.0050	"								
Cyclohexane	ND	0.0050	"								
Dibromochloromethane	ND	0.0050	"								
Dibromomethane	ND	0.0050	"								
Dichlorodifluoromethane	ND	0.0050	"								
Ethyl Benzene	ND	0.0050	"								
Hexachlorobutadiene	ND	0.0050	"								
Isopropylbenzene	ND	0.0050	"								
Methyl acetate	ND	0.0050	"								
Methyl tert-butyl ether (MTBE)	ND	0.0050	"								
Methylcyclohexane	ND	0.0050	"								
Methylene chloride	ND	0.010	"								
n-Butylbenzene	ND	0.0050	"								
n-Propylbenzene	ND	0.0050	"								

Volatile Organic Compounds by GC/MS - Quality Control Data

York Analytical Laboratories, Inc.

Analyte	Result	Reporting Limit	Units	Spike Level	Source* Result	%REC	%REC Limits	Flag	RPD	RPD Limit	Flag
Batch BL51516 - EPA 5035A											
Blank (BL51516-BLK1)								Prepared: 12/21/2025 Analyzed: 12/22/2025			
o-Xylene	ND	0.0050	mg/kg wet								
p- & m- Xylenes	ND	0.010	"								
p-Isopropyltoluene	ND	0.0050	"								
sec-Butylbenzene	ND	0.0050	"								
Styrene	ND	0.0050	"								
tert-Butyl alcohol (TBA)	ND	0.025	"								
tert-Butylbenzene	ND	0.0050	"								
Tetrachloroethylene	ND	0.0050	"								
Toluene	ND	0.0050	"								
trans-1,2-Dichloroethylene	ND	0.0050	"								
trans-1,3-Dichloropropylene	ND	0.0050	"								
Trichloroethylene	ND	0.0050	"								
Trichlorofluoromethane	ND	0.0050	"								
Vinyl Chloride	ND	0.0050	"								
Xylenes, Total	ND	0.015	"								
Surrogate: SURR: 1,2-Dichloroethane-d4	*53.4*		*ug/L*	*50.0*		*107*	*77-125*				
Surrogate: SURR: Toluene-d8	*49.2*		*"*	*50.0*		*98.3*	*85-120*				
Surrogate: SURR: p-Bromofluorobenzene	*50.5*		*"*	*50.0*		*101*	*76-130*				
LCS (BL51516-BS1)								Prepared: 12/21/2025 Analyzed: 12/22/2025			
1,1,1,2-Tetrachloroethane	48.0		ug/L	50.0		96.1	75-129				
1,1,1-Trichloroethane	55.1		"	50.0		110	71-137				
1,1,2,2-Tetrachloroethane	43.1		"	50.0		86.2	79-129				
1,1,2-Trichloro-1,2,2-trifluoroethane (Freon 113)	54.7		"	50.0		109	58-146				
1,1,2-Trichloroethane	47.5		"	50.0		95.1	83-123				
1,1-Dichloroethane	50.5		"	50.0		101	75-130				
1,1-Dichloroethylene	64.7		"	50.0		129	64-137				
1,2,3-Trichlorobenzene	43.1		"	50.0		86.1	81-140				
1,2,3-Trichloropropane	45.1		"	50.0		90.2	81-126				
1,2,4-Trichlorobenzene	43.1		"	50.0		86.1	80-141				
1,2,4-Trimethylbenzene	46.6		"	50.0		93.2	84-125				
1,2-Dibromo-3-chloropropane	42.5		"	50.0		85.0	74-142				
1,2-Dibromoethane	47.8		"	50.0		95.6	86-123				
1,2-Dichlorobenzene	45.2		"	50.0		90.3	85-122				
1,2-Dichloroethane	51.7		"	50.0		103	71-133				
1,2-Dichloropropane	49.6		"	50.0		99.2	81-122				
1,3,5-Trimethylbenzene	47.6		"	50.0		95.2	82-126				
1,3-Dichlorobenzene	44.5		"	50.0		89.0	84-124				
1,4-Dichlorobenzene	44.3		"	50.0		88.7	84-124				
2-Butanone	52.1		"	50.0		104	58-147				
2-Hexanone	49.8		"	50.0		99.6	70-139				
4-Methyl-2-pentanone	50.3		"	50.0		101	72-132				
Acetone	51.8		"	50.0		104	36-155				
Acrolein	275		"	200		138	10-238				
Acrylonitrile	84.1		"	50.0		168	66-141	High Bias			
Benzene	55.0		"	50.0		110	77-127				
Bromochloromethane	55.6		"	50.0		111	74-129				
Bromodichloromethane	49.3		"	50.0		98.6	81-124				
Bromoform	43.6		"	50.0		87.3	80-136				
Bromomethane	65.4		"	49.9		131	32-177				
Carbon disulfide	60.0		"	50.0		120	10-136				

Volatile Organic Compounds by GC/MS - Quality Control Data

York Analytical Laboratories, Inc.

Analyte	Result	Reporting Limit	Units	Spike Level	Source* Result	%REC	%REC Limits	Flag	RPD	RPD Limit	Flag
Batch BL51516 - EPA 5035A											
LCS (BL51516-BS1)								Prepared: 12/21/2025 Analyzed: 12/22/2025			
Carbon tetrachloride	55.6		ug/L	50.0		111	66-143				
Chlorobenzene	47.6		"	50.0		95.2	86-120				
Chloroethane	80.4		"	50.0		161	51-142	High Bias			
Chloroform	52.5		"	50.0		105	76-131				
Chloromethane	52.8		"	50.0		106	49-132				
cis-1,2-Dichloroethylene	56.8		"	50.0		114	74-132				
cis-1,3-Dichloropropylene	50.8		"	50.0		102	81-129				
Cyclohexane	56.1		"	50.0		112	70-130				
Dibromochloromethane	48.5		"	50.0		97.0	10-200				
Dibromomethane	48.3		"	50.0		96.6	83-124				
Dichlorodifluoromethane	45.3		"	50.0		90.6	28-158				
Ethyl Benzene	48.1		"	50.0		96.3	84-125				
Hexachlorobutadiene	41.5		"	50.0		83.0	83-133				
Isopropylbenzene	49.0		"	50.0		98.0	81-127				
Methyl acetate	53.6		"	50.0		107	41-143				
Methyl tert-butyl ether (MTBE)	55.5		"	50.0		111	74-131				
Methylcyclohexane	49.4		"	50.0		98.9	70-130				
Methylene chloride	62.2		"	50.0		124	57-141				
n-Butylbenzene	37.4		"	50.0		74.7	80-130	Low Bias			
n-Propylbenzene	46.9		"	50.0		93.7	74-136				
o-Xylene	49.4		"	50.0		98.9	83-123				
p- & m- Xylenes	98.6		"	100		98.6	82-128				
p-Isopropyltoluene	48.7		"	50.0		97.4	85-125				
sec-Butylbenzene	46.9		"	50.0		93.7	83-125				
Styrene	47.4		"	50.0		94.7	86-126				
tert-Butyl alcohol (TBA)	263		"	250		105	70-130				
tert-Butylbenzene	44.3		"	50.0		88.7	80-127				
Tetrachloroethylene	38.7		"	50.0		77.4	80-129	Low Bias			
Toluene	48.9		"	50.0		97.9	85-121				
trans-1,2-Dichloroethylene	58.9		"	50.0		118	72-132				
trans-1,3-Dichloropropylene	49.9		"	50.0		99.9	78-132				
Trichloroethylene	50.8		"	50.0		102	84-123				
Trichlorofluoromethane	55.7		"	50.4		110	62-140				
Vinyl Chloride	55.3		"	50.3		110	52-130				
Surrogate: SURR: 1,2-Dichloroethane-d4	*50.7*		*"*	*50.0*		*101*	*77-125*				
Surrogate: SURR: Toluene-d8	*49.2*		*"*	*50.0*		*98.4*	*85-120*				
Surrogate: SURR: p-Bromofluorobenzene	*50.2*		*"*	*50.0*		*100*	*76-130*				

Volatile Organic Compounds by GC/MS - Quality Control Data

York Analytical Laboratories, Inc.

Analyte	Result	Reporting Limit	Units	Spike Level	Source* Result	%REC	%REC Limits	Flag	RPD	RPD Limit	Flag
Batch BL51516 - EPA 5035A											
LCS Dup (BL51516-BSD1)								Prepared: 12/21/2025 Analyzed: 12/22/2025			
1,1,1,2-Tetrachloroethane	48.0		ug/L	50.0		96.1	75-129		0.0208	30	
1,1,1-Trichloroethane	56.2		"	50.0		112	71-137		1.94	30	
1,1,2,2-Tetrachloroethane	43.5		"	50.0		87.0	79-129		0.831	30	
1,1,2-Trichloro-1,2,2-trifluoroethane (Freon 113)	55.8		"	50.0		112	58-146		2.06	30	
1,1,2-Trichloroethane	47.6		"	50.0		95.2	83-123		0.105	30	
1,1-Dichloroethane	45.5		"	50.0		91.0	75-130		10.4	30	
1,1-Dichloroethylene	69.2		"	50.0		138	64-137	High Bias	6.73	30	
1,2,3-Trichlorobenzene	42.6		"	50.0		85.3	81-140		1.03	30	
1,2,3-Trichloropropane	46.0		"	50.0		92.0	81-126		1.98	30	
1,2,4-Trichlorobenzene	42.6		"	50.0		85.3	80-141		1.03	30	
1,2,4-Trimethylbenzene	46.6		"	50.0		93.2	84-125		0.0429	30	
1,2-Dibromo-3-chloropropane	43.0		"	50.0		86.0	74-142		1.24	30	
1,2-Dibromoethane	48.6		"	50.0		97.2	86-123		1.62	30	
1,2-Dichlorobenzene	45.0		"	50.0		90.0	85-122		0.310	30	
1,2-Dichloroethane	52.8		"	50.0		106	71-133		2.10	30	
1,2-Dichloropropane	49.8		"	50.0		99.6	81-122		0.463	30	
1,3,5-Trimethylbenzene	47.7		"	50.0		95.3	82-126		0.189	30	
1,3-Dichlorobenzene	44.4		"	50.0		88.8	84-124		0.225	30	
1,4-Dichlorobenzene	44.1		"	50.0		88.2	84-124		0.543	30	
2-Butanone	53.0		"	50.0		106	58-147		1.73	30	
2-Hexanone	51.0		"	50.0		102	70-139		2.32	30	
4-Methyl-2-pentanone	51.3		"	50.0		103	72-132		1.89	30	
Acetone	51.2		"	50.0		102	36-155		0.971	30	
Acrolein	301		"	200		151	10-238		8.98	30	
Acrylonitrile	60.9		"	50.0		122	66-141		32.1	30	Non-dir.
Benzene	56.2		"	50.0		112	77-127		2.30	30	
Bromochloromethane	58.0		"	50.0		116	74-129		4.10	30	
Bromodichloromethane	49.7		"	50.0		99.4	81-124		0.808	30	
Bromoform	43.4		"	50.0		86.8	80-136		0.575	30	
Bromomethane	67.7		"	49.9		136	32-177		3.41	30	
Carbon disulfide	61.5		"	50.0		123	10-136		2.39	30	
Carbon tetrachloride	56.5		"	50.0		113	66-143		1.75	30	
Chlorobenzene	47.8		"	50.0		95.5	86-120		0.357	30	
Chloroethane	83.8		"	50.0		168	51-142	High Bias	4.12	30	
Chloroform	53.7		"	50.0		107	76-131		2.24	30	
Chloromethane	54.0		"	50.0		108	49-132		2.27	30	
cis-1,2-Dichloroethylene	58.1		"	50.0		116	74-132		2.30	30	
cis-1,3-Dichloropropylene	51.0		"	50.0		102	81-129		0.314	30	
Cyclohexane	57.2		"	50.0		114	70-130		2.07	30	
Dibromochloromethane	48.9		"	50.0		97.7	10-200		0.740	30	
Dibromomethane	48.3		"	50.0		96.6	83-124		0.0207	30	
Dichlorodifluoromethane	46.4		"	50.0		92.7	28-158		2.29	30	
Ethyl Benzene	48.9		"	50.0		97.8	84-125		1.61	30	
Hexachlorobutadiene	41.2		"	50.0		82.4	83-133	Low Bias	0.750	30	
Isopropylbenzene	49.5		"	50.0		98.9	81-127		0.934	30	
Methyl acetate	53.4		"	50.0		107	41-143		0.486	30	
Methyl tert-butyl ether (MTBE)	57.2		"	50.0		114	74-131		2.93	30	
Methylcyclohexane	50.0		"	50.0		99.9	70-130		1.07	30	
Methylene chloride	65.0		"	50.0		130	57-141		4.53	30	
n-Butylbenzene	36.8		"	50.0		73.5	80-130	Low Bias	1.67	30	
n-Propylbenzene	46.8		"	50.0		93.5	74-136		0.256	30	

Volatile Organic Compounds by GC/MS - Quality Control Data

York Analytical Laboratories, Inc.

Analyte	Result	Reporting Limit	Units	Spike Level	Source* Result	%REC	%REC Limits	Flag	RPD	RPD Limit	Flag
Batch BL51516 - EPA 5035A											
LCS Dup (BL51516-BSD1)									Prepared: 12/21/2025 Analyzed: 12/22/2025		
o-Xylene	49.6		ug/L	50.0		99.2	83-123		0.303	30	
p- & m- Xylenes	98.8		"	100		98.8	82-128		0.182	30	
p-Isopropyltoluene	49.0		"	50.0		98.0	85-125		0.573	30	
sec-Butylbenzene	46.9		"	50.0		93.9	83-125		0.171	30	
Styrene	47.4		"	50.0		94.8	86-126		0.0422	30	
tert-Butyl alcohol (TBA)	273		"	250		109	70-130		3.87	30	
tert-Butylbenzene	44.4		"	50.0		88.8	80-127		0.113	30	
Tetrachloroethylene	36.3		"	50.0		72.6	80-129	Low Bias	6.32	30	
Toluene	49.1		"	50.0		98.2	85-121		0.306	30	
trans-1,2-Dichloroethylene	61.8		"	50.0		124	72-132		4.72	30	
trans-1,3-Dichloropropylene	49.8		"	50.0		99.7	78-132		0.200	30	
Trichloroethylene	51.4		"	50.0		103	84-123		1.11	30	
Trichlorofluoromethane	57.0		"	50.4		113	62-140		2.40	30	
Vinyl Chloride	56.3		"	50.3		112	52-130		1.68	30	
Surrogate: SURR: 1,2-Dichloroethane-d4	*51.3*		*"*	*50.0*		*103*	*77-125*				
Surrogate: SURR: Toluene-d8	*49.1*		*"*	*50.0*		*98.3*	*85-120*				
Surrogate: SURR: p-Bromofluorobenzene	*50.5*		*"*	*50.0*		*101*	*76-130*				

Miscellaneous Physical Parameters - Quality Control Data

York Analytical Laboratories, Inc.

Analyte	Result	Reporting Limit	Units	Spike Level	Source* Result	%REC	%REC Limits	Flag	RPD	RPD Limit	Flag
Batch BL51317 - % Solids Prep											
Duplicate (BL51317-DUP1)	*Source sample: 25L1023-05 (25SB-1 (8-10))								Prepared & Analyzed: 12/18/2025		
% Solids	96.1	0.100	%		93.2				3.02	20	

Volatile Analysis Sample Containers

Lab ID	Client Sample ID	Volatile Sample Container
25L1023-03	25SB-1 (4-6)	40mL Vial with Stir Bar-Cool 4° C
25L1023-05	25SB-1 (8-10)	40mL Vial with Stir Bar-Cool 4° C
25L1023-08	25SB-1 (14-16)	40mL Vial with Stir Bar-Cool 4° C
25L1023-09	25SB-5 (5-7)	40mL Vial with Stir Bar-Cool 4° C
25L1023-11	25SB-5 (9-11)	40mL Vial with Stir Bar-Cool 4° C
25L1023-13	25SB-5 (13-15)	40mL Vial with Stir Bar-Cool 4° C
25L1023-14	25SB-6 (5-7)	40mL Vial with Stir Bar-Cool 4° C
25L1023-16	25SB-6 (9-11)	40mL Vial with Stir Bar-Cool 4° C
25L1023-18	25SB-6 (13-15)	40mL Vial with Stir Bar-Cool 4° C
25L1023-19	25SB-8 (5-7)	40mL Vial with Stir Bar-Cool 4° C
25L1023-21	25SB-8 (9-11)	40mL Vial with Stir Bar-Cool 4° C
25L1023-23	25SB-8 (13-15)	40mL Vial with Stir Bar-Cool 4° C
25L1023-26	25SB-9 (4-6)	40mL Vial with Stir Bar-Cool 4° C
25L1023-28	25SB-9 (8-10)	40mL Vial with Stir Bar-Cool 4° C
25L1023-31	25SB-9 (14-16)	40mL Vial with Stir Bar-Cool 4° C
25L1023-32	25SB-7 (5-7)	40mL Vial with Stir Bar-Cool 4° C
25L1023-34	25SB-7 (9-11)	40mL Vial with Stir Bar-Cool 4° C
25L1023-36	25SB-7 (13-15)	40mL Vial with Stir Bar-Cool 4° C

Sample and Data Qualifiers Relating to This Work Order

QL-02	This LCS analyte is outside Laboratory Recovery limits due the analyte behavior using the referenced method. The reference method has certain limitations with respect to analytes of this nature.
J	Detected below the Reporting Limit but greater than or equal to the Method Detection Limit (MDL/LOD) or in the case of a TIC, the result is an estimated concentration.
ICVE	The value reported is ESTIMATED. The value is estimated due to its behavior during initial calibration verification (recovery exceeded 30% of expected value).
CCVE	The value reported is ESTIMATED. The value is estimated due to its behavior during continuing calibration verification (>20% Difference for average Rf or >20% Drift for quadratic fit).
CAL-E	The value reported is ESTIMATED. The value is estimated due to its behavior during initial calibration (average Rf>20%)
/\	Analyte is not certified but the state of sample origination offer certification for the Analyte

Definitions and Other Explanations

*	Analyte is not certified or the state of the samples origination does not offer certification for the Analyte.
ND	NOT DETECTED - the analyte is not detected at the Reported to level (LOQ/RL or LOD/MDL)
RL	REPORTING LIMIT - the minimum reportable value based upon the lowest point in the analyte calibration curve.
LOQ	LIMIT OF QUANTITATION - the minimum concentration of a target analyte that can be reported within a specified degree of confidence. This is the lowest point in an analyte calibration curve that has been subjected to all steps of the processing/analysis and verified to meet defined criteria. This is based upon NELAC 2009 Standards and applies to all analyses.
LOD	LIMIT OF DETECTION - a verified estimate of the minimum concentration of a substance in a given matrix that an analytical process can reliably detect. This is based upon NELAC 2009 Standards and applies to all analyses conducted under the auspices of EPA SW-846.
MDL	METHOD DETECTION LIMIT - a statistically derived estimate of the minimum amount of a substance an analytical system can reliably detect with a 99% confidence that the concentration of the substance is greater than zero. This is based upon 40 CFR Part 136 Appendix B and applies only to EPA 600 and 200 series methods.
Reported to	This indicates that the data for a particular analysis is reported to either the LOD/MDL, or the LOQ/RL. In cases where the "Reported to" is located above the LOD/MDL, any value between this and the LOQ represents an estimated value which is "J" flagged accordingly. This applies to volatile and semi-volatile target compounds only.
NR	Not reported
RPD	Relative Percent Difference
Wet	The data has been reported on an as-received (wet weight) basis
Low Bias	Low Bias flag indicates that the recovery of the flagged analyte is below the laboratory or regulatory lower control limit. The data user should take note that this analyte may be biased low but should evaluate multiple lines of evidence including the LCS and site-specific MS/MSD data to draw bias conclusions. In cases where no site-specific MS/MSD was requested, only the LCS data can be used to evaluate such bias.
High Bias	High Bias flag indicates that the recovery of the flagged analyte is above the laboratory or regulatory upper control limit. The data user should take note that this analyte may be biased high but should evaluate multiple lines of evidence including the LCS and site-specific MS/MSD data to draw bias conclusions. In cases where no site-specific MS/MSD was requested, only the LCS data can be used to evaluate such bias.
Non-Dir.	Non-dir. flag (Non-Directional Bias) indicates that the Relative Percent Difference (RPD) (a measure of precision) among the MS and MSD data is outside the laboratory or regulatory control limit. This alerts the data user where the MS and MSD are from site-specific samples that the RPD is high due to either non-homogeneous distribution of target analyte between the MS/MSD or indicates poor reproducibility for other reasons.

If EPA SW-846 method 8270 is included herein it is noted that the target compound N-nitrosodiphenylamine (NDPA) decomposes in the gas chromatographic inlet and cannot be separated from diphenylamine (DPA). These results could actually represent 100% DPA, 100% NDPA or some combination of the two. For this reason, York reports the combined result for n-nitrosodiphenylamine and diphenylamine for either of these compounds as a combined concentration as Diphenylamine.

If Total PCBs are detected and the target aroclors reported are "Not detected", the Total PCB value is reported due to the presence of either or both Aroclors 1262 and 1268 which are non-target aroclors for some regulatory lists.

2-chloroethylvinyl ether readily breaks down under acidic conditions. Samples that are acid preserved, including standards will exhibit breakdown. The data user should take note.

Certification for pH is no longer offered by NYDOH ELAP.

Semi-Volatile and Volatile analyses are reported down to the LOD/MDL, with values between the LOD/MDL and the LOQ being "J" flagged as estimated results.

For analyses by EPA SW-846-8270D, the Limit of Quantitation (LOQ) reported for benzidine is based upon the lowest standard used for calibration and is not a verified LOQ due to this compound's propensity for oxidative losses during extraction/concentration procedures and non-reproducible chromatographic performance.

Corrective Action: Bulk jar for Total Solids received empty for sample 25SB-7 (7-9)

Field Chain-of-Custody Record

YORK
ANALYTICAL LABORATORIES INC

York Analytical Laboratories, Inc. (YORK)'s Standard Terms & Conditions are listed on the back side of this document. This legal document serves as your written authorization for YORK to proceed with the analyses requested below. Your signature binds you to YORK's Standard Terms & Conditions.

120 Research Drive Stratford, CT 06615 132-02 89th Ave Queens, NY 11418 56 Church Hill Rd. #2 Newtown, CT 06470 2161 Whitesville Rd Toms River, NJ 08755 clientservices@yorklab.com 800-306-YORK

YORK Project Number: 25L1023

Report To:	Invoice To:
Company: Vektor Consultants	Company: "
Address: 37 W 37th Street, Fl 6 New York, NY 10018	Address: "
Phone.: (347)871-0750	Phone.: "
Contact: Jake Frishberg, Alex Keenan	Contact: Clinton Dinglasa
E-mail: akeenan@vectorconsultants.com, jfrishberg@vectorconsultants.com	E-mail: ap@vectorconsultants.com

YOUR Project Name / Number: 25030016
2425 Atlantic Brooklyn 10034

PO Number:

Samples Collected From: NY [X] NJ [ ] CT [ ] PA [ ] Other: (please specify)

Turn-Around Time: RUSH - Next Day [ ] RUSH - Two Day [ ] RUSH - Three Day [ ] RUSH - Four Day [ ] RUSH - Five Day [ ] Standard (6-9 Day) [X] PFAS Standard 7-10 Day [ ]

Please print clearly and legibly. All information must be complete. Samples will not be logged in and the turn-around-time clock will not begin until any questions by YORK are resolved.

Jake Frishberg

Samples Collected by: (print AND sign your name)

Matrix Codes: S - soil/solid/sludge; GW - groundwater; DW - drinking water; SW - surface water; WW - wastewater; O - Oil; Other

Preservative (please list number of containers)

Analyses Requested

Sample Identification	Date	Time	Matrix	Unpreserved	HCl (hydrochloric acid)	MeOH (methanol)	HNO_3 (nitric acid)	H_2SO_4 (sulfuric acid)	NaOH (sodium hydroxide)	$Na_2S_2O_3$ (sodium thio.)	Trizma	Ammonium Acetate	Other: water	VOCs	Hold VOCs	Grab or Comp.
25SB- 1 (0-2)	12/16/25	13:36	S	1		1							2		X	G
25SB- 1 (2-4)		13:38	S	1		1							2		X	G
25SB- 1 (4-6)		13:40	S	1		1							2	X		G
25SB- 1 (6-8)		13:42	S	1		1							2		X	G
25SB- 1 (8-10)		13:44	S	1		1							2	X		G
25SB- 1 (10-12)		13:46	S	1		1							2		X	G
25SB- 1 (12-14)		13:48	S	1		1							2		X	G
25SB- 1 (14-16)		13:50	S	1		1							2	X		G
25SB- 5 (5-7)		14:32	S	1		1							2	X		G
25SB- 5 (7-9)		14:34	S	1		1							2		X	G
25SB- 5 (9-11)		14:36	S	1		1							2	X		G
25SB- 5 (11-13)		14:38	S	1		1							2		X	G
25SB- 5 (13-15)		14:40	S	1		1							2	X		G
25SB- 6 (5-7)		15:12	S	1		1							2			G
25SB- 6 (7-9)	↓	15:14	S	1		1							2			G

Report Type (circle): QA Report; Summary (Results Only); NY ASP B Package; NJ Reduced; NJ DKQP; NJ Full; CT RCP

EDD Type (circle): EQuIS (standard); NYSDEC EQuIS; NJDEP SRP Haz Site; Standard Excel; CMDP; Other:

Regulatory Comparative: Compared to the following Regulation(s): (please fill in)

Field Filtered [ ] Lab Filtered [ ]

Comments:

Samples iced/chilled at time of lab pickup? circle YES or NO

Lab Sample Receiving Checklist (to be completed by the receiving laboratory only) Circle Y / N

Custody Seals: Y / N Containers Intact: Y / N COC/Labels Agree: Y / N Preservation Confirmed: Y / N
COC Complete: Y / N COC Received: Y / N Appropriate Sample Volumes: Y / N Appropriate Sample Containers: Y / N
Cooler Temperature Confirmed: Y / N Samples Submitted within Holding Times: Y / N Corrective Action Form Required: Y / N

1. Samples Relinquished by / Company	Date/Time	1. Samples Received by / Company	Date/Time	2. Samples Relinquished by / Company	Date/Time
J Frishberg	12/17/25 13:50		12/17/25		12/17/25 15:18
2. Samples Received by / Company	Date/Time	3. Samples Relinquished by / Company	Date/Time	3. Samples Received by / Company	Date/Time
	12/17/25 15:18		12/17/25 17:03		12/17/25 17:03
4. Samples Relinquished by / Company	Date/Time	4. Samples Received by / Company	Date/Time	Samples Received in LAB by	Date/Time / Temperature
	12/17/25 19:30				12/17/25 19:30 Degrees C 3.2

Field Chain-of-Custody Record

YORK ANALYTICAL LABORATORIES INC

York Analytical Laboratories, Inc. (YORK)'s Standard Terms & Conditions are listed on the back side of this document. This legal document serves as your written authorization for YORK to proceed with the analyses requested below. Your signature binds you to YORK's Standard Terms & Conditions.

120 Research Drive Stratford, CT 06615 132-02 89th Ave Queens, NY 11418 56 Church Hill Rd. #2 Newtown, CT 06470 2161 Whitesville Rd Toms River, NJ 08755 clientservices@yorklab.com 800-306-YORK

YORK Project Number: 25L1023

Report To:	Invoice To:
Company: Vektor Consultants	Company: "
Address: 37 W 37th Street, Fl 6 New York, NY 10018	Address: "
Phone.: (347)871-0750	Phone.: "
Contact: Jake Frishberg, Alex Keenan	Contact: Clinton Dinglasa
E-mail: akeenan@vectorconsultants.com, jfrishberg@vectorconsultants.com	E-mail: ap@vectorconsultants.com

YOUR Project Name / Number: 25030016 — 2425 Atlantic Brooklyn 10034

PO Number:

Samples Collected From: NY [X] NJ [ ] CT [ ] PA [ ] Other: (please specify)

Turn-Around Time: RUSH - Next Day [ ]; RUSH - Two Day [ ]; RUSH - Three Day [ ]; RUSH - Four Day [ ]; RUSH - Five Day [ ]; Standard (6-9 Day) [X]; PFAS Standard 7-10 Day [ ]

Please print clearly and legibly. All information must be complete. Samples will not be logged in and the turn-around-time clock will not begin until any questions by YORK are resolved.

Samples Collected by: (print AND sign your name) Jake Frishberg

Matrix Codes: S - soil/solid/sludge; GW - groundwater; DW - drinking water; SW - surface water; WW - wastewater; O - Oil; Other

Preservative (please list number of containers)

Analyses Requested

Sample Identification	Date	Time	Matrix	Unpreserved	HCl (hydrochloric acid)	MeOH (methanol)	HNO_3 (nitric acid)	H_2SO_4 (sulfuric acid)	NaOH (sodium hydroxide)	$Na_2S_2O_3$ (sodium thio.)	Trizma	Ammonium Acetate	Other: water	VOCs	Hold VOCs	Grab or Comp.
25SB- 6 (9-11)	12/16/25	15:16	S	1		1							2	X		G
25SB- 6 (11-13)	12/16/25	15:18	S	1		1							2		X	G
25SB- 6 (13-15)	12/16/25	15:20	S	1		1							2	X		G
25SB- 8 (5-7)	12/17/25	8:47	S	1		1							2	X		G
25SB- 8 (7-9)		8:49	S	1		1							2		X	G
25SB- 8 (9-11)		8:51	S	1		1							2	X		G
25SB- 8 (11-13)		8:53	S	1		1							2		X	G
25SB- 8 (13-15)		8:55	S	1		1							2	X		G
25SB- 9 (0-2)		11:31	S	1		1							2		X	G
25SB- 9 (2-4)		11:33	S	1		1							2		X	G
25SB- 9 (4-6)		11:35	S	1		1							2	X		G
25SB- 9 (6-8)		11:37	S	1		1							2		X	G
25SB- 9 (8-10)		11:39	S	1		1							2	X		G
25SB- 9 (10-12)		11:41	S	1		1							2		X	G
25SB- 9 (12-14)	↓	11:43	S	1		1							2		X	G

Report Type (circle): QA Report; Summary (Results Only); NY ASP B Package; NJ Reduced; NJ DKQP; NJ Full; CT RCP

EDD Type (circle): EQuIS (standard); NYSDEC EQuIS; NJDEP SRP Haz Site; Standard Excel; CMDP; Other:

Regulatory Comparative: Compared to the following Regulation(s): (please fill in)

Field Filtered [ ]; Lab Filtered [ ]

Comments:

Lab Sample Receiving Checklist (to be completed by the receiving laboratory only) Circle Y / N

Custody Seals: Y / N Containers Intact: Y / N COC/Labels Agree: Y / N Preservation Confirmed: Y / N
COC Complete: Y / N COC Received: Y / N Appropriate Sample Volumes: Y / N Appropriate Sample Containers: Y / N
Cooler Temperature Confirmed: Y / N Samples Submitted within Holding Times: Y / N Corrective Action Form Required: Y / N

Samples iced/chilled at time of lab pickup? circle Yes or No

1. Samples Relinquished by / Company	Date/Time	1. Samples Received by / Company	Date/Time	2. Samples Relinquished by / Company	Date/Time
J Frishberg	12/17/25 13:50		12/17/25		12/17/25 1578
2. Samples Received by / Company	Date/Time	3. Samples Relinquished by / Company	Date/Time	3. Samples Received by / Company	Date/Time
	12/17/25 1518		12/17/25 17:03		12/17/25 17:03
4. Samples Relinquished by / Company	Date/Time	4. Samples Received by / Company	Date/Time	Samples Received in LAB by	Date/Time / Temperature
	12/17/25 19:30				12/17/25 19:30 Degrees C 3.2

Field Chain-of-Custody Record

YORK ANALYTICAL LABORATORIES INC

York Analytical Laboratories, Inc. (YORK)'s Standard Terms & Conditions are listed on the back side of this document. This legal document serves as your written authorization for YORK to proceed with the analyses requested below. Your signature binds you to YORK's Standard Terms & Conditions.

120 Research Drive Stratford, CT 06615 132-02 89th Ave Queens, NY 11418 56 Church Hill Rd. #2 Newtown, CT 06470 2161 Whitesville Rd Toms River, NJ 08755 clientservices@yorklab.com 800-306-YORK

YORK Project Number: 254023

Report To:	Invoice To:
Company: Vektor Consultants	Company: "
Address: 37 W 37th Street, Fl 6 New York, NY 10018	Address: "
Phone.: (347)871-0750	Phone.: "
Contact: Jake Frishberg, Alex Keenan	Contact: Clinton Dinglasa
E-mail: akeenan@vectorconsultants.com, jfrishberg@vectorconsultants.com	E-mail: ap@vectorconsultants.com

YOUR Project Name / Number: 25030016

2425 Atlantic Brooklyn 10034

PO Number:

Samples Collected From: NY X, NJ, CT, PA, Other: (please specify)

Turn-Around Time: RUSH - Next Day; RUSH - Two Day; RUSH - Three Day; RUSH - Four Day; RUSH - Five Day; Standard (6-9 Day) X; PFAS Standard 7-10 Day

Please print clearly and legibly. All information must be complete. Samples will not be logged in and the turn-around-time clock will not begin until any questions by YORK are resolved.

Samples Collected by: (print AND sign your name) Jake Frishberg

Matrix Codes: S - soil/solid/sludge; GW - groundwater; DW - drinking water; SW - surface water; WW - wastewater; O - Oil; Other

Preservative (please list number of containers)

Analyses Requested

Sample Identification	Date	Time	Matrix	Unpreserved	HCl (hydrochloric acid)	MeOH (methanol)	HNO_3 (nitric acid)	H_2SO_4 (sulfuric acid)	NaOH (sodium hydroxide)	$Na_2S_2O_3$ (sodium thio.)	Trizma	Ammonium Acetate	Other: water	VOCs	Hold VOCs	Grab or Comp.
25SB- 1 (0-2)			S	1		1							2	X	X	G
25SB- 1 (2-4)			S	1		1							2	X	X	G
25SB- 1 (4-6)			S	1		1							2	X	X	G
25SB- 1 (6-8)			S	1		1							2	X	X	G
25SB- 1 (8-10)			S	1		1							2	X	X	G
25SB- 1 (10-12)			S	1		1							2	X	X	G
25SB- 1 (12-14)			S	1		1							2	X	X	G
25SB- 1 (14-16)			S	1		1							2	X	X	G
25SB- 9 (14-16)	12/17/25	11:45	S	1		1							2	X		G
25SB- 7 (5 - 7)	12/17/25	10:00	S	1		1							2	X		G
25SB- 7 (7 - 9)	12/17/25	10:02	S	1		1							2		X	G
25SB- 7 (9 - 11)	12/17/25	10:04	S	1		1							2	X		G
25SB- 7 (11 - 13)	12/17/25	10:06	S	1		1							2		X	G
25SB- 7 (13 - 15)	12/17/25	10:08	S	1		1							2	X		G
25SB- ( )			S	1		1							2			G

Report Type (circle): QA Report; Summary (Results Only); NY ASP B Package; NJ Reduced; NJ DKQP; NJ Full; CT RCP

EDD Type (circle): EQuIS (standard); NYSDEC EQuIS; NJDEP SRP Haz Site; Standard Excel; CMDP; Other:

Regulatory Comparative: Compared to the following Regulation(s): (please fill in)

Field Filtered; Lab Filtered

Comments:

Samples iced/chilled at time of lab pickup? circle Yes or No

Lab Sample Receiving Checklist (to be completed by the receiving laboratory only) Circle Y / N

Custody Seals: Y / N Containers Intact: Y / N COC/Labels Agree: Y / N Preservation Confirmed: Y / N
COC Complete: Y / N COC Received: Y / N Appropriate Sample Volumes: Y / N Appropriate Sample Containers: Y / N
Cooler Temperature Confirmed: Y / N Samples Submitted within Holding Times: Y / N Corrective Action Form Required: Y / N

1. Samples Relinquished by / Company	Date/Time	1. Samples Received by / Company	Date/Time	2. Samples Relinquished by / Company	Date/Time
J Frishberg	12/17/25 13:50				12/17/25 1575
2. Samples Received by / Company	Date/Time	3. Samples Relinquished by / Company	Date/Time	3. Samples Received by / Company	Date/Time
	12/17/25 5:18 3.9		12/17/25 17:03		12/17/25 17:03
4. Samples Relinquished by / Company	Date/Time	4. Samples Received by / Company	Date/Time	Samples Received in LAB by	Date/Time / Temperature
	12/17/25 19:30				12/17/25 19:30 Degrees C 3.2

Technical Report

prepared for:

Vektor Consultants
37 W. 37th Street, 6th Floor
New York NY, 10018
Attention: Ezgi Karayel

Report Date: 12/24/2025
Client Project ID: 25030016 2425 Atlantic Brooklyn 10034
York Project (SDG) No.: 25L1201

Report Date: 12/24/2025
Client Project ID: 25030016 2425 Atlantic Brooklyn 10034
York Project (SDG) No.: 25L1201

Vektor Consultants
37 W. 37th Street, 6th Floor
New York NY, 10018
Attention: Ezgi Karayel

Purpose and Results

This report contains the analytical data for the sample(s) identified on the attached chain-of-custody received in our laboratory on December 19, 2025 and listed below. The project was identified as your project: **25030016 2425 Atlantic Brooklyn 10034**.

The analyses were conducted utilizing appropriate EPA, Standard Methods, and ASTM methods as detailed in the data summary tables.

All samples were received in proper condition meeting the customary acceptance requirements for environmental samples except those indicated under the Sample and Analysis Qualifiers section of this report.

All analyses met the method and laboratory standard operating procedure requirements except as indicated by any data flags, the meaning of which are explained in the Sample and Data Qualifiers Relating to This Work Order section of this report and case narrative if applicable.


The results of the analyses, which are all reported on dry weight basis (soils) unless otherwise noted, are detailed in the following pages.

Please contact Client Services at 203.325.1371 with any questions regarding this report.

York Sample ID	Client Sample ID	Matrix	Date Collected	Date Received
25L1201-01	25SB-4 (5-7)	Soil	12/18/2025	12/19/2025
25L1201-03	25SB-4 (9-11)	Soil	12/18/2025	12/19/2025
25L1201-05	25SB-4 (13-15)	Soil	12/18/2025	12/19/2025
25L1201-06	25SB-3 (5-7)	Soil	12/19/2025	12/19/2025
25L1201-08	25SB-3 (9-11)	Soil	12/19/2025	12/19/2025
25L1201-10	25SB-3 (13-15)	Soil	12/19/2025	12/19/2025
25L1201-11	25SB-2 (5-7)	Soil	12/19/2025	12/19/2025
25L1201-13	25SB-2 (9-11)	Soil	12/19/2025	12/19/2025
25L1201-15	25SB-2 (13-15)	Soil	12/19/2025	12/19/2025

General Notes for York Project (SDG) No.: 25L1201

1. The RLs and MDLs (Reporting Limit and Method Detection Limit respectively) reported are adjusted for any dilution necessary due to the levels of target and/or non-target analytes and matrix interference. The RL(REPORTING LIMIT) is based upon the lowest standard utilized for the calibration where applicable.
2. Samples are retained for a period of thirty days after submittal of report, unless other arrangements are made.
3. York's liability for the above data is limited to the dollar value paid to York for the referenced project.
4. This report shall not be reproduced without the written approval of York Analytical Laboratories, Inc.
5. All analyses conducted met method or Laboratory SOP requirements. See the Sample and Data Qualifiers Section for further information.
6. It is noted that no analyses reported herein were subcontracted to another laboratory, unless noted in the report.
7. This report reflects results that relate only to the samples submitted on the attached chain-of-custody form(s) received by York.
8. Analyses conducted at York Analytical Laboratories, Inc. Stratford, CT are indicated by NY Cert. No. 10854; those conducted at York Analytical Laboratories, Inc., Richmond Hill, NY are indicated by NY Cert. No. 12058.

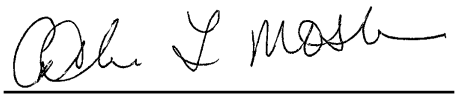Approved By: 

Cassie Mosher
Laboratory Manager - Stratford

Date: 12/24/2025

Sample Information

Client Sample ID: 25SB-4 (5-7)

York Sample ID: 25L1201-01

York Project (SDG) No.	Client Project ID	Matrix	Collection Date/Time	Date Received
25L1201	25030016 2425 Atlantic Brooklyn 10034	Soil	December 18, 2025 10:30 am	12/19/2025

Volatile Organics, 8260 - Comprehensive

Log-in Notes:

Sample Notes:

Sample Prepared by Method: EPA 5035A

CAS No.	Parameter	Result	Flag	Units	Reported to LOD/MDL	LOQ	Dilution	Reference Method	Date/Time Prepared	Date/Time Analyzed	Analyst
630-20-6	1,1,1,2-Tetrachloroethane	ND		mg/kg dry	0.0027	0.0054	1	EPA 8260D	12/24/2025 07:00	12/24/2025 11:44	PRS
								Certifications:	CTDPH-PH-0840,NYSDOH-NY10854,NYSDOH-NY12058,NJDEP		
71-55-6	1,1,1-Trichloroethane	ND		mg/kg dry	0.0027	0.0054	1	EPA 8260D	12/24/2025 07:00	12/24/2025 11:44	PRS
								Certifications:	CTDPH-PH-0840,NYSDOH-NY10854,NYSDOH-NY12058,NJDEP		
79-34-5	1,1,2,2-Tetrachloroethane	ND		mg/kg dry	0.0027	0.0054	1	EPA 8260D	12/24/2025 07:00	12/24/2025 11:44	PRS
								Certifications:	CTDPH-PH-0840,NYSDOH-NY10854,NYSDOH-NY12058,NJDEP		
76-13-1	1,1,2-Trichloro-1,2,2-trifluoroethane (Freon 113)	ND		mg/kg dry	0.0027	0.0054	1	EPA 8260D	12/24/2025 07:00	12/24/2025 11:44	PRS
								Certifications:	CTDPH-PH-0840,NYSDOH-NY10854,NYSDOH-NY12058,NJDEP		
79-00-5	1,1,2-Trichloroethane	ND		mg/kg dry	0.0027	0.0054	1	EPA 8260D	12/24/2025 07:00	12/24/2025 11:44	PRS
								Certifications:	CTDPH-PH-0840,NYSDOH-NY10854,NYSDOH-NY12058,NJDEP		
75-34-3	1,1-Dichloroethane	ND		mg/kg dry	0.0027	0.0054	1	EPA 8260D	12/24/2025 07:00	12/24/2025 11:44	PRS
								Certifications:	CTDPH-PH-0840,NYSDOH-NY10854,NYSDOH-NY12058,NJDEP		
75-35-4	1,1-Dichloroethylene	ND	CCVE	mg/kg dry	0.0027	0.0054	1	EPA 8260D	12/24/2025 07:00	12/24/2025 11:44	PRS
								Certifications:	CTDPH-PH-0840,NYSDOH-NY10854,NYSDOH-NY12058,NJDEP		
87-61-6	1,2,3-Trichlorobenzene	ND		mg/kg dry	0.0027	0.0054	1	EPA 8260D	12/24/2025 07:00	12/24/2025 11:44	PRS
								Certifications:	NYSDOH-NY10854,NYSDOH-NY12058,NJDEP-CT005,PADEP-68		
96-18-4	1,2,3-Trichloropropane	ND		mg/kg dry	0.0027	0.0054	1	EPA 8260D	12/24/2025 07:00	12/24/2025 11:44	PRS
								Certifications:	NYSDOH-NY10854,NYSDOH-NY12058,NJDEP-CT005,PADEP-68		
120-82-1	1,2,4-Trichlorobenzene	ND		mg/kg dry	0.0027	0.0054	1	EPA 8260D	12/24/2025 07:00	12/24/2025 11:44	PRS
								Certifications:	NYSDOH-NY10854,NYSDOH-NY12058,NJDEP-CT005,PADEP-68		
95-63-6	1,2,4-Trimethylbenzene	ND		mg/kg dry	0.0027	0.0054	1	EPA 8260D	12/24/2025 07:00	12/24/2025 11:44	PRS
								Certifications:	CTDPH-PH-0840,NYSDOH-NY10854,NYSDOH-NY12058,NJDEP		
96-12-8	1,2-Dibromo-3-chloropropane	ND		mg/kg dry	0.0027	0.0054	1	EPA 8260D	12/24/2025 07:00	12/24/2025 11:44	PRS
								Certifications:	CTDPH-PH-0840,NYSDOH-NY10854,NYSDOH-NY12058,NJDEP		
106-93-4	1,2-Dibromoethane	ND		mg/kg dry	0.0027	0.0054	1	EPA 8260D	12/24/2025 07:00	12/24/2025 11:44	PRS
								Certifications:	CTDPH-PH-0840,NYSDOH-NY10854,NYSDOH-NY12058,NJDEP		
95-50-1	1,2-Dichlorobenzene	ND		mg/kg dry	0.0027	0.0054	1	EPA 8260D	12/24/2025 07:00	12/24/2025 11:44	PRS
								Certifications:	CTDPH-PH-0840,NYSDOH-NY10854,NYSDOH-NY12058,NJDEP		
107-06-2	1,2-Dichloroethane	ND		mg/kg dry	0.0027	0.0054	1	EPA 8260D	12/24/2025 07:00	12/24/2025 11:44	PRS
								Certifications:	CTDPH-PH-0840,NYSDOH-NY10854,NYSDOH-NY12058,NJDEP		
78-87-5	1,2-Dichloropropane	ND		mg/kg dry	0.0027	0.0054	1	EPA 8260D	12/24/2025 07:00	12/24/2025 11:44	PRS
								Certifications:	CTDPH-PH-0840,NYSDOH-NY10854,NYSDOH-NY12058,NJDEP		
108-67-8	1,3,5-Trimethylbenzene	ND		mg/kg dry	0.0027	0.0054	1	EPA 8260D	12/24/2025 07:00	12/24/2025 11:44	PRS
								Certifications:	CTDPH-PH-0840,NYSDOH-NY10854,NYSDOH-NY12058,NJDEP		
541-73-1	1,3-Dichlorobenzene	ND		mg/kg dry	0.0027	0.0054	1	EPA 8260D	12/24/2025 07:00	12/24/2025 11:44	PRS
								Certifications:	CTDPH-PH-0840,NYSDOH-NY10854,NYSDOH-NY12058,NJDEP		
106-46-7	1,4-Dichlorobenzene	ND		mg/kg dry	0.0027	0.0054	1	EPA 8260D	12/24/2025 07:00	12/24/2025 11:44	PRS
								Certifications:	CTDPH-PH-0840,NYSDOH-NY10854,NYSDOH-NY12058,NJDEP		
78-93-3	2-Butanone	ND		mg/kg dry	0.0027	0.0054	1	EPA 8260D	12/24/2025 07:00	12/24/2025 11:44	PRS
								Certifications:	CTDPH-PH-0840,NYSDOH-NY10854,NYSDOH-NY12058,NJDEP		
591-78-6	2-Hexanone	ND		mg/kg dry	0.0027	0.0054	1	EPA 8260D	12/24/2025 07:00	12/24/2025 11:44	PRS
								Certifications:	CTDPH-PH-0840,NYSDOH-NY10854,NYSDOH-NY12058,NJDEP		

Sample Information

Client Sample ID: 25SB-4 (5-7) **York Sample ID:** 25L1201-01

York Project (SDG) No.	Client Project ID	Matrix	Collection Date/Time	Date Received
25L1201	25030016 2425 Atlantic Brooklyn 10034	Soil	December 18, 2025 10:30 am	12/19/2025

Volatile Organics, 8260 - Comprehensive

Log-in Notes:

Sample Notes:

Sample Prepared by Method: EPA 5035A

CAS No.	Parameter	Result	Flag	Units	Reported to LOD/MDL	LOQ	Dilution	Reference Method	Date/Time Prepared	Date/Time Analyzed	Analyst
108-10-1	4-Methyl-2-pentanone	ND		mg/kg dry	0.0027	0.0054	1	EPA 8260D	12/24/2025 07:00	12/24/2025 11:44	PRS
								Certifications:	CTDPH-PH-0840,NYSDOH-NY10854,NYSDOH-NY12058,NJDEP		
67-64-1	Acetone	ND		mg/kg dry	0.0054	0.011	1	EPA 8260D	12/24/2025 07:00	12/24/2025 11:44	PRS
								Certifications:	CTDPH-PH-0840,NYSDOH-NY10854,NYSDOH-NY12058,NJDEP		
107-02-8	Acrolein	ND	CCVE	mg/kg dry	0.0054	0.011	1	EPA 8260D	12/24/2025 07:00	12/24/2025 11:44	PRS
								Certifications:	CTDPH-PH-0840,NYSDOH-NY10854,NYSDOH-NY12058,NJDEP		
107-13-1	Acrylonitrile	ND		mg/kg dry	0.0027	0.0054	1	EPA 8260D	12/24/2025 07:00	12/24/2025 11:44	PRS
								Certifications:	CTDPH-PH-0840,NYSDOH-NY10854,NYSDOH-NY12058,NJDEP		
71-43-2	Benzene	ND		mg/kg dry	0.0027	0.0054	1	EPA 8260D	12/24/2025 07:00	12/24/2025 11:44	PRS
								Certifications:	CTDPH-PH-0840,NYSDOH-NY10854,NYSDOH-NY12058,NJDEP		
74-97-5	Bromochloromethane	ND		mg/kg dry	0.0027	0.0054	1	EPA 8260D	12/24/2025 07:00	12/24/2025 11:44	PRS
								Certifications:	NYSDOH-NY10854,NYSDOH-NY12058,NJDEP-CT005,PADEP-6		
75-27-4	Bromodichloromethane	ND		mg/kg dry	0.0027	0.0054	1	EPA 8260D	12/24/2025 07:00	12/24/2025 11:44	PRS
								Certifications:	CTDPH-PH-0840,NYSDOH-NY10854,NYSDOH-NY12058,NJDEP		
75-25-2	Bromoform	ND		mg/kg dry	0.0027	0.0054	1	EPA 8260D	12/24/2025 07:00	12/24/2025 11:44	PRS
								Certifications:	CTDPH-PH-0840,NYSDOH-NY10854,NYSDOH-NY12058,NJDEP		
74-83-9	Bromomethane	ND		mg/kg dry	0.0027	0.0054	1	EPA 8260D	12/24/2025 07:00	12/24/2025 11:44	PRS
								Certifications:	CTDPH-PH-0840,NYSDOH-NY10854,NYSDOH-NY12058,NJDEP		
75-15-0	Carbon disulfide	ND		mg/kg dry	0.0027	0.0054	1	EPA 8260D	12/24/2025 07:00	12/24/2025 11:44	PRS
								Certifications:	CTDPH-PH-0840,NYSDOH-NY10854,NYSDOH-NY12058,NJDEP		
56-23-5	Carbon tetrachloride	ND		mg/kg dry	0.0027	0.0054	1	EPA 8260D	12/24/2025 07:00	12/24/2025 11:44	PRS
								Certifications:	CTDPH-PH-0840,NYSDOH-NY10854,NYSDOH-NY12058,NJDEP		
108-90-7	Chlorobenzene	ND		mg/kg dry	0.0027	0.0054	1	EPA 8260D	12/24/2025 07:00	12/24/2025 11:44	PRS
								Certifications:	CTDPH-PH-0840,NYSDOH-NY10854,NYSDOH-NY12058,NJDEP		
75-00-3	Chloroethane	ND		mg/kg dry	0.0027	0.0054	1	EPA 8260D	12/24/2025 07:00	12/24/2025 11:44	PRS
								Certifications:	CTDPH-PH-0840,NYSDOH-NY10854,NYSDOH-NY12058,NJDEP		
67-66-3	Chloroform	ND		mg/kg dry	0.0027	0.0054	1	EPA 8260D	12/24/2025 07:00	12/24/2025 11:44	PRS
								Certifications:	CTDPH-PH-0840,NYSDOH-NY10854,NYSDOH-NY12058,NJDEP		
74-87-3	Chloromethane	ND	CCVE	mg/kg dry	0.0027	0.0054	1	EPA 8260D	12/24/2025 07:00	12/24/2025 11:44	PRS
								Certifications:	CTDPH-PH-0840,NYSDOH-NY10854,NYSDOH-NY12058,NJDEP		
156-59-2	cis-1,2-Dichloroethylene	ND		mg/kg dry	0.0027	0.0054	1	EPA 8260D	12/24/2025 07:00	12/24/2025 11:44	PRS
								Certifications:	CTDPH-PH-0840,NYSDOH-NY10854,NYSDOH-NY12058,NJDEP		
10061-01-5	cis-1,3-Dichloropropylene	ND		mg/kg dry	0.0027	0.0054	1	EPA 8260D	12/24/2025 07:00	12/24/2025 11:44	PRS
								Certifications:	CTDPH-PH-0840,NYSDOH-NY10854,NYSDOH-NY12058,NJDEP		
110-82-7	Cyclohexane	ND		mg/kg dry	0.0027	0.0054	1	EPA 8260D	12/24/2025 07:00	12/24/2025 11:44	PRS
								Certifications:	NYSDOH-NY10854,NYSDOH-NY12058,NJDEP-CT005,PADEP-6		
124-48-1	Dibromochloromethane	ND		mg/kg dry	0.0027	0.0054	1	EPA 8260D	12/24/2025 07:00	12/24/2025 11:44	PRS
								Certifications:	NYSDOH-NY10854,NYSDOH-NY12058,NJDEP-CT005,PADEP-6		
74-95-3	Dibromomethane	ND		mg/kg dry	0.0027	0.0054	1	EPA 8260D	12/24/2025 07:00	12/24/2025 11:44	PRS
								Certifications:	NYSDOH-NY10854,NYSDOH-NY12058,NJDEP-CT005,PADEP-6		
75-71-8	Dichlorodifluoromethane	ND	CCVE	mg/kg dry	0.0027	0.0054	1	EPA 8260D	12/24/2025 07:00	12/24/2025 11:44	PRS
								Certifications:	NYSDOH-NY10854,NYSDOH-NY12058,NJDEP-CT005,PADEP-6		
100-41-4	Ethyl Benzene	ND		mg/kg dry	0.0027	0.0054	1	EPA 8260D	12/24/2025 07:00	12/24/2025 11:44	PRS
								Certifications:	CTDPH-PH-0840,NYSDOH-NY10854,NYSDOH-NY12058,NJDEP		

Sample Information

Client Sample ID: 25SB-4 (5-7) **York Sample ID:** 25L1201-01

York Project (SDG) No.	Client Project ID	Matrix	Collection Date/Time	Date Received
25L1201	25030016 2425 Atlantic Brooklyn 10034	Soil	December 18, 2025 10:30 am	12/19/2025

Volatile Organics, 8260 - Comprehensive

Log-in Notes:

Sample Notes:

Sample Prepared by Method: EPA 5035A

CAS No.	Parameter	Result	Flag	Units	Reported to LOD/MDL	LOQ	Dilution	Reference Method	Date/Time Prepared	Date/Time Analyzed	Analyst
87-68-3	Hexachlorobutadiene	ND		mg/kg dry	0.0027	0.0054	1	EPA 8260D	12/24/2025 07:00	12/24/2025 11:44	PRS
								Certifications:	NYSDOH-NY10854,NYSDOH-NY12058,NJDEP-CT005,PADEP-68		
98-82-8	Isopropylbenzene	ND		mg/kg dry	0.0027	0.0054	1	EPA 8260D	12/24/2025 07:00	12/24/2025 11:44	PRS
								Certifications:	CTDPH-PH-0840,NYSDOH-NY10854,NYSDOH-NY12058,NJDEP		
79-20-9	Methyl acetate	ND		mg/kg dry	0.0027	0.0054	1	EPA 8260D	12/24/2025 07:00	12/24/2025 11:44	PRS
								Certifications:	NYSDOH-NY10854,NYSDOH-NY12058,NJDEP-CT005,PADEP-68		
1634-04-4	Methyl tert-butyl ether (MTBE)	ND	ICVE	mg/kg dry	0.0027	0.0054	1	EPA 8260D	12/24/2025 07:00	12/24/2025 11:44	PRS
								Certifications:	CTDPH-PH-0840,NYSDOH-NY10854,NYSDOH-NY12058,NJDEP		
108-87-2	Methylcyclohexane	ND		mg/kg dry	0.0027	0.0054	1	EPA 8260D	12/24/2025 07:00	12/24/2025 11:44	PRS
								Certifications:	NYSDOH-NY10854,NYSDOH-NY12058,NJDEP-CT005,PADEP-68		
75-09-2	* Methylene chloride	ND		mg/kg dry	0.0054	0.011	1	EPA 8260D	12/24/2025 07:00	12/24/2025 11:44	PRS
								Certifications:	CTDPH-PH-0840		
104-51-8	n-Butylbenzene	ND	QL-02	mg/kg dry	0.0027	0.0054	1	EPA 8260D	12/24/2025 07:00	12/24/2025 11:44	PRS
								Certifications:	CTDPH-PH-0840,NYSDOH-NY10854,NYSDOH-NY12058,NJDEP		
103-65-1	n-Propylbenzene	ND		mg/kg dry	0.0027	0.0054	1	EPA 8260D	12/24/2025 07:00	12/24/2025 11:44	PRS
								Certifications:	CTDPH-PH-0840,NYSDOH-NY10854,NYSDOH-NY12058,NJDEP		
95-47-6	o-Xylene	ND		mg/kg dry	0.0027	0.0054	1	EPA 8260D	12/24/2025 07:00	12/24/2025 11:44	PRS
								Certifications:	CTDPH-PH-0840,NYSDOH-NY10854,NYSDOH-NY12058,PADEP		
179601-23-1	p- & m- Xylenes	ND		mg/kg dry	0.0054	0.011	1	EPA 8260D	12/24/2025 07:00	12/24/2025 11:44	PRS
								Certifications:	CTDPH-PH-0840,NYSDOH-NY10854,NYSDOH-NY12058,PADEP		
99-87-6	p-Isopropyltoluene	ND		mg/kg dry	0.0027	0.0054	1	EPA 8260D	12/24/2025 07:00	12/24/2025 11:44	PRS
								Certifications:	CTDPH-PH-0840,NYSDOH-NY10854,NYSDOH-NY12058,NJDEP		
135-98-8	sec-Butylbenzene	ND		mg/kg dry	0.0027	0.0054	1	EPA 8260D	12/24/2025 07:00	12/24/2025 11:44	PRS
								Certifications:	CTDPH-PH-0840,NYSDOH-NY10854,NYSDOH-NY12058,NJDEP		
100-42-5	Styrene	ND		mg/kg dry	0.0027	0.0054	1	EPA 8260D	12/24/2025 07:00	12/24/2025 11:44	PRS
								Certifications:	CTDPH-PH-0840,NYSDOH-NY10854,NYSDOH-NY12058,NJDEP		
75-65-0	tert-Butyl alcohol (TBA)	ND		mg/kg dry	0.014	0.027	1	EPA 8260D	12/24/2025 07:00	12/24/2025 11:44	PRS
								Certifications:	NYSDOH-NY10854,NYSDOH-NY12058,NJDEP-CT005,PADEP-68		
98-06-6	tert-Butylbenzene	ND		mg/kg dry	0.0027	0.0054	1	EPA 8260D	12/24/2025 07:00	12/24/2025 11:44	PRS
								Certifications:	CTDPH-PH-0840,NYSDOH-NY10854,NYSDOH-NY12058,NJDEP		
127-18-4	Tetrachloroethylene	ND		mg/kg dry	0.0027	0.0054	1	EPA 8260D	12/24/2025 07:00	12/24/2025 11:44	PRS
								Certifications:	CTDPH-PH-0840,NYSDOH-NY10854,NYSDOH-NY12058,NJDEP		
108-88-3	Toluene	ND		mg/kg dry	0.0027	0.0054	1	EPA 8260D	12/24/2025 07:00	12/24/2025 11:44	PRS
								Certifications:	CTDPH-PH-0840,NYSDOH-NY10854,NYSDOH-NY12058,NJDEP		
156-60-5	trans-1,2-Dichloroethylene	ND		mg/kg dry	0.0027	0.0054	1	EPA 8260D	12/24/2025 07:00	12/24/2025 11:44	PRS
								Certifications:	CTDPH-PH-0840,NYSDOH-NY10854,NYSDOH-NY12058,NJDEP		
10061-02-6	trans-1,3-Dichloropropylene	ND		mg/kg dry	0.0027	0.0054	1	EPA 8260D	12/24/2025 07:00	12/24/2025 11:44	PRS
								Certifications:	CTDPH-PH-0840,NYSDOH-NY10854,NYSDOH-NY12058,NJDEP		
79-01-6	Trichloroethylene	ND		mg/kg dry	0.0027	0.0054	1	EPA 8260D	12/24/2025 07:00	12/24/2025 11:44	PRS
								Certifications:	CTDPH-PH-0840,NYSDOH-NY10854,NYSDOH-NY12058,NJDEP		
75-69-4	Trichlorofluoromethane	ND		mg/kg dry	0.0027	0.0054	1	EPA 8260D	12/24/2025 07:00	12/24/2025 11:44	PRS
								Certifications:	CTDPH-PH-0840,NYSDOH-NY10854,NYSDOH-NY12058,NJDEP		
75-01-4	Vinyl Chloride	ND	CCVE	mg/kg dry	0.0027	0.0054	1	EPA 8260D	12/24/2025 07:00	12/24/2025 11:44	PRS
								Certifications:	CTDPH-PH-0840,NYSDOH-NY10854,NYSDOH-NY12058,NJDEP		

Sample Information

Client Sample ID: 25SB-4 (5-7) **York Sample ID:** 25L1201-01

York Project (SDG) No.	Client Project ID	Matrix	Collection Date/Time	Date Received
25L1201	25030016 2425 Atlantic Brooklyn 10034	Soil	December 18, 2025 10:30 am	12/19/2025

Volatile Organics, 8260 - Comprehensive

Log-in Notes:

Sample Notes:

Sample Prepared by Method: EPA 5035A

CAS No.	Parameter	Result	Flag	Units	Reported to LOD/MDL	LOQ	Dilution	Reference Method	Date/Time Prepared	Date/Time Analyzed	Analyst
1330-20-7	Xylenes, Total	ND		mg/kg dry	0.0081	0.016	1	EPA 8260D	12/24/2025 07:00	12/24/2025 11:44	PRS
								Certifications:	CTDPH-PH-0840,NYSDOH-NY10854,NYSDOH-NY12058,NJDEP		

	Surrogate Recoveries	Result	Acceptance Range
17060-07-0	*Surrogate: SURR: 1,2-Dichloroethane-d4*	*107 %*	*77-125*
2037-26-5	*Surrogate: SURR: Toluene-d8*	*103 %*	*85-120*
460-00-4	*Surrogate: SURR: p-Bromofluorobenzene*	*113 %*	*76-130*

Total Solids

Log-in Notes:

Sample Notes:

Sample Prepared by Method: % Solids Prep

CAS No.	Parameter	Result	Flag	Units	Reported to LOQ	Dilution	Reference Method	Date/Time Prepared	Date/Time Analyzed	Analyst
solids	*** % Solids**	**98.0**		%	0.100	1	SM 2540G	12/22/2025 10:32	12/22/2025 12:25	CD
							Certifications:	CTDPH-PH-0840		

Sample Information

Client Sample ID: 25SB-4 (9-11) **York Sample ID:** 25L1201-03

York Project (SDG) No.	Client Project ID	Matrix	Collection Date/Time	Date Received
25L1201	25030016 2425 Atlantic Brooklyn 10034	Soil	December 18, 2025 10:34 am	12/19/2025

Volatile Organics, 8260 - Comprehensive

Log-in Notes:

Sample Notes:

Sample Prepared by Method: EPA 5035A

CAS No.	Parameter	Result	Flag	Units	Reported to LOD/MDL	LOQ	Dilution	Reference Method	Date/Time Prepared	Date/Time Analyzed	Analyst
630-20-6	1,1,1,2-Tetrachloroethane	ND		mg/kg dry	0.0024	0.0049	1	EPA 8260D	12/24/2025 07:00	12/24/2025 12:13	PRS
								Certifications:	CTDPH-PH-0840,NYSDOH-NY10854,NYSDOH-NY12058,NJDEP		
71-55-6	1,1,1-Trichloroethane	ND		mg/kg dry	0.0024	0.0049	1	EPA 8260D	12/24/2025 07:00	12/24/2025 12:13	PRS
								Certifications:	CTDPH-PH-0840,NYSDOH-NY10854,NYSDOH-NY12058,NJDEP		
79-34-5	1,1,2,2-Tetrachloroethane	ND		mg/kg dry	0.0024	0.0049	1	EPA 8260D	12/24/2025 07:00	12/24/2025 12:13	PRS
								Certifications:	CTDPH-PH-0840,NYSDOH-NY10854,NYSDOH-NY12058,NJDEP		
76-13-1	1,1,2-Trichloro-1,2,2-trifluoroethane (Freon 113)	ND		mg/kg dry	0.0024	0.0049	1	EPA 8260D	12/24/2025 07:00	12/24/2025 12:13	PRS
								Certifications:	CTDPH-PH-0840,NYSDOH-NY10854,NYSDOH-NY12058,NJDEP		
79-00-5	1,1,2-Trichloroethane	ND		mg/kg dry	0.0024	0.0049	1	EPA 8260D	12/24/2025 07:00	12/24/2025 12:13	PRS
								Certifications:	CTDPH-PH-0840,NYSDOH-NY10854,NYSDOH-NY12058,NJDEP		
75-34-3	1,1-Dichloroethane	ND		mg/kg dry	0.0024	0.0049	1	EPA 8260D	12/24/2025 07:00	12/24/2025 12:13	PRS
								Certifications:	CTDPH-PH-0840,NYSDOH-NY10854,NYSDOH-NY12058,NJDEP		
75-35-4	1,1-Dichloroethylene	ND	CCVE	mg/kg dry	0.0024	0.0049	1	EPA 8260D	12/24/2025 07:00	12/24/2025 12:13	PRS
								Certifications:	CTDPH-PH-0840,NYSDOH-NY10854,NYSDOH-NY12058,NJDEP		
87-61-6	1,2,3-Trichlorobenzene	ND		mg/kg dry	0.0024	0.0049	1	EPA 8260D	12/24/2025 07:00	12/24/2025 12:13	PRS
								Certifications:	NYSDOH-NY10854,NYSDOH-NY12058,NJDEP-CT005,PADEP-68		
96-18-4	1,2,3-Trichloropropane	ND		mg/kg dry	0.0024	0.0049	1	EPA 8260D	12/24/2025 07:00	12/24/2025 12:13	PRS
								Certifications:	NYSDOH-NY10854,NYSDOH-NY12058,NJDEP-CT005,PADEP-68		
120-82-1	1,2,4-Trichlorobenzene	ND		mg/kg dry	0.0024	0.0049	1	EPA 8260D	12/24/2025 07:00	12/24/2025 12:13	PRS
								Certifications:	NYSDOH-NY10854,NYSDOH-NY12058,NJDEP-CT005,PADEP-68		
95-63-6	1,2,4-Trimethylbenzene	ND		mg/kg dry	0.0024	0.0049	1	EPA 8260D	12/24/2025 07:00	12/24/2025 12:13	PRS
								Certifications:	CTDPH-PH-0840,NYSDOH-NY10854,NYSDOH-NY12058,NJDEP		
96-12-8	1,2-Dibromo-3-chloropropane	ND		mg/kg dry	0.0024	0.0049	1	EPA 8260D	12/24/2025 07:00	12/24/2025 12:13	PRS
								Certifications:	CTDPH-PH-0840,NYSDOH-NY10854,NYSDOH-NY12058,NJDEP		
106-93-4	1,2-Dibromoethane	ND		mg/kg dry	0.0024	0.0049	1	EPA 8260D	12/24/2025 07:00	12/24/2025 12:13	PRS
								Certifications:	CTDPH-PH-0840,NYSDOH-NY10854,NYSDOH-NY12058,NJDEP		
95-50-1	1,2-Dichlorobenzene	ND		mg/kg dry	0.0024	0.0049	1	EPA 8260D	12/24/2025 07:00	12/24/2025 12:13	PRS
								Certifications:	CTDPH-PH-0840,NYSDOH-NY10854,NYSDOH-NY12058,NJDEP		
107-06-2	1,2-Dichloroethane	ND		mg/kg dry	0.0024	0.0049	1	EPA 8260D	12/24/2025 07:00	12/24/2025 12:13	PRS
								Certifications:	CTDPH-PH-0840,NYSDOH-NY10854,NYSDOH-NY12058,NJDEP		
78-87-5	1,2-Dichloropropane	ND		mg/kg dry	0.0024	0.0049	1	EPA 8260D	12/24/2025 07:00	12/24/2025 12:13	PRS
								Certifications:	CTDPH-PH-0840,NYSDOH-NY10854,NYSDOH-NY12058,NJDEP		
108-67-8	1,3,5-Trimethylbenzene	ND		mg/kg dry	0.0024	0.0049	1	EPA 8260D	12/24/2025 07:00	12/24/2025 12:13	PRS
								Certifications:	CTDPH-PH-0840,NYSDOH-NY10854,NYSDOH-NY12058,NJDEP		
541-73-1	1,3-Dichlorobenzene	ND		mg/kg dry	0.0024	0.0049	1	EPA 8260D	12/24/2025 07:00	12/24/2025 12:13	PRS
								Certifications:	CTDPH-PH-0840,NYSDOH-NY10854,NYSDOH-NY12058,NJDEP		
106-46-7	1,4-Dichlorobenzene	ND		mg/kg dry	0.0024	0.0049	1	EPA 8260D	12/24/2025 07:00	12/24/2025 12:13	PRS
								Certifications:	CTDPH-PH-0840,NYSDOH-NY10854,NYSDOH-NY12058,NJDEP		
78-93-3	2-Butanone	ND		mg/kg dry	0.0024	0.0049	1	EPA 8260D	12/24/2025 07:00	12/24/2025 12:13	PRS
								Certifications:	CTDPH-PH-0840,NYSDOH-NY10854,NYSDOH-NY12058,NJDEP		
591-78-6	2-Hexanone	ND		mg/kg dry	0.0024	0.0049	1	EPA 8260D	12/24/2025 07:00	12/24/2025 12:13	PRS
								Certifications:	CTDPH-PH-0840,NYSDOH-NY10854,NYSDOH-NY12058,NJDEP		

Sample Information

Client Sample ID: 25SB-4 (9-11) **York Sample ID:** 25L1201-03

York Project (SDG) No.	Client Project ID	Matrix	Collection Date/Time	Date Received
25L1201	25030016 2425 Atlantic Brooklyn 10034	Soil	December 18, 2025 10:34 am	12/19/2025

Volatile Organics, 8260 - Comprehensive

Log-in Notes:

Sample Notes:

Sample Prepared by Method: EPA 5035A

CAS No.	Parameter	Result	Flag	Units	Reported to LOD/MDL	LOQ	Dilution	Reference Method	Date/Time Prepared	Date/Time Analyzed	Analyst
108-10-1	4-Methyl-2-pentanone	ND		mg/kg dry	0.0024	0.0049	1	EPA 8260D	12/24/2025 07:00	12/24/2025 12:13	PRS
								Certifications:	CTDPH-PH-0840,NYSDOH-NY10854,NYSDOH-NY12058,NJDEP		
67-64-1	**Acetone**	**0.0054**	J	mg/kg dry	0.0049	0.0098	1	EPA 8260D	12/24/2025 07:00	12/24/2025 12:13	PRS
								Certifications:	CTDPH-PH-0840,NYSDOH-NY10854,NYSDOH-NY12058,NJDEP		
107-02-8	Acrolein	ND	CCVE	mg/kg dry	0.0049	0.0098	1	EPA 8260D	12/24/2025 07:00	12/24/2025 12:13	PRS
								Certifications:	CTDPH-PH-0840,NYSDOH-NY10854,NYSDOH-NY12058,NJDEP		
107-13-1	Acrylonitrile	ND		mg/kg dry	0.0024	0.0049	1	EPA 8260D	12/24/2025 07:00	12/24/2025 12:13	PRS
								Certifications:	CTDPH-PH-0840,NYSDOH-NY10854,NYSDOH-NY12058,NJDEP		
71-43-2	Benzene	ND		mg/kg dry	0.0024	0.0049	1	EPA 8260D	12/24/2025 07:00	12/24/2025 12:13	PRS
								Certifications:	CTDPH-PH-0840,NYSDOH-NY10854,NYSDOH-NY12058,NJDEP		
74-97-5	Bromochloromethane	ND		mg/kg dry	0.0024	0.0049	1	EPA 8260D	12/24/2025 07:00	12/24/2025 12:13	PRS
								Certifications:	NYSDOH-NY10854,NYSDOH-NY12058,NJDEP-CT005,PADEP-6		
75-27-4	Bromodichloromethane	ND		mg/kg dry	0.0024	0.0049	1	EPA 8260D	12/24/2025 07:00	12/24/2025 12:13	PRS
								Certifications:	CTDPH-PH-0840,NYSDOH-NY10854,NYSDOH-NY12058,NJDEP		
75-25-2	Bromoform	ND		mg/kg dry	0.0024	0.0049	1	EPA 8260D	12/24/2025 07:00	12/24/2025 12:13	PRS
								Certifications:	CTDPH-PH-0840,NYSDOH-NY10854,NYSDOH-NY12058,NJDEP		
74-83-9	Bromomethane	ND		mg/kg dry	0.0024	0.0049	1	EPA 8260D	12/24/2025 07:00	12/24/2025 12:13	PRS
								Certifications:	CTDPH-PH-0840,NYSDOH-NY10854,NYSDOH-NY12058,NJDEP		
75-15-0	Carbon disulfide	ND		mg/kg dry	0.0024	0.0049	1	EPA 8260D	12/24/2025 07:00	12/24/2025 12:13	PRS
								Certifications:	CTDPH-PH-0840,NYSDOH-NY10854,NYSDOH-NY12058,NJDEP		
56-23-5	Carbon tetrachloride	ND		mg/kg dry	0.0024	0.0049	1	EPA 8260D	12/24/2025 07:00	12/24/2025 12:13	PRS
								Certifications:	CTDPH-PH-0840,NYSDOH-NY10854,NYSDOH-NY12058,NJDEP		
108-90-7	Chlorobenzene	ND		mg/kg dry	0.0024	0.0049	1	EPA 8260D	12/24/2025 07:00	12/24/2025 12:13	PRS
								Certifications:	CTDPH-PH-0840,NYSDOH-NY10854,NYSDOH-NY12058,NJDEP		
75-00-3	Chloroethane	ND		mg/kg dry	0.0024	0.0049	1	EPA 8260D	12/24/2025 07:00	12/24/2025 12:13	PRS
								Certifications:	CTDPH-PH-0840,NYSDOH-NY10854,NYSDOH-NY12058,NJDEP		
67-66-3	Chloroform	ND		mg/kg dry	0.0024	0.0049	1	EPA 8260D	12/24/2025 07:00	12/24/2025 12:13	PRS
								Certifications:	CTDPH-PH-0840,NYSDOH-NY10854,NYSDOH-NY12058,NJDEP		
74-87-3	Chloromethane	ND	CCVE	mg/kg dry	0.0024	0.0049	1	EPA 8260D	12/24/2025 07:00	12/24/2025 12:13	PRS
								Certifications:	CTDPH-PH-0840,NYSDOH-NY10854,NYSDOH-NY12058,NJDEP		
156-59-2	cis-1,2-Dichloroethylene	ND		mg/kg dry	0.0024	0.0049	1	EPA 8260D	12/24/2025 07:00	12/24/2025 12:13	PRS
								Certifications:	CTDPH-PH-0840,NYSDOH-NY10854,NYSDOH-NY12058,NJDEP		
10061-01-5	cis-1,3-Dichloropropylene	ND		mg/kg dry	0.0024	0.0049	1	EPA 8260D	12/24/2025 07:00	12/24/2025 12:13	PRS
								Certifications:	CTDPH-PH-0840,NYSDOH-NY10854,NYSDOH-NY12058,NJDEP		
110-82-7	Cyclohexane	ND		mg/kg dry	0.0024	0.0049	1	EPA 8260D	12/24/2025 07:00	12/24/2025 12:13	PRS
								Certifications:	NYSDOH-NY10854,NYSDOH-NY12058,NJDEP-CT005,PADEP-6		
124-48-1	Dibromochloromethane	ND		mg/kg dry	0.0024	0.0049	1	EPA 8260D	12/24/2025 07:00	12/24/2025 12:13	PRS
								Certifications:	NYSDOH-NY10854,NYSDOH-NY12058,NJDEP-CT005,PADEP-6		
74-95-3	Dibromomethane	ND		mg/kg dry	0.0024	0.0049	1	EPA 8260D	12/24/2025 07:00	12/24/2025 12:13	PRS
								Certifications:	NYSDOH-NY10854,NYSDOH-NY12058,NJDEP-CT005,PADEP-6		
75-71-8	Dichlorodifluoromethane	ND	CCVE	mg/kg dry	0.0024	0.0049	1	EPA 8260D	12/24/2025 07:00	12/24/2025 12:13	PRS
								Certifications:	NYSDOH-NY10854,NYSDOH-NY12058,NJDEP-CT005,PADEP-6		
100-41-4	Ethyl Benzene	ND		mg/kg dry	0.0024	0.0049	1	EPA 8260D	12/24/2025 07:00	12/24/2025 12:13	PRS
								Certifications:	CTDPH-PH-0840,NYSDOH-NY10854,NYSDOH-NY12058,NJDEP		

Sample Information

Client Sample ID: 25SB-4 (9-11) **York Sample ID:** 25L1201-03

York Project (SDG) No.	Client Project ID	Matrix	Collection Date/Time	Date Received
25L1201	25030016 2425 Atlantic Brooklyn 10034	Soil	December 18, 2025 10:34 am	12/19/2025

Volatile Organics, 8260 - Comprehensive

Log-in Notes:

Sample Notes:

Sample Prepared by Method: EPA 5035A

CAS No.	Parameter	Result	Flag	Units	Reported to LOD/MDL	LOQ	Dilution	Reference Method	Date/Time Prepared	Date/Time Analyzed	Analyst
87-68-3	Hexachlorobutadiene	ND		mg/kg dry	0.0024	0.0049	1	EPA 8260D	12/24/2025 07:00	12/24/2025 12:13	PRS
								Certifications:	NYSDOH-NY10854,NYSDOH-NY12058,NJDEP-CT005,PADEP-68		
98-82-8	Isopropylbenzene	ND		mg/kg dry	0.0024	0.0049	1	EPA 8260D	12/24/2025 07:00	12/24/2025 12:13	PRS
								Certifications:	CTDPH-PH-0840,NYSDOH-NY10854,NYSDOH-NY12058,NJDEP		
79-20-9	Methyl acetate	ND		mg/kg dry	0.0024	0.0049	1	EPA 8260D	12/24/2025 07:00	12/24/2025 12:13	PRS
								Certifications:	NYSDOH-NY10854,NYSDOH-NY12058,NJDEP-CT005,PADEP-68		
1634-04-4	Methyl tert-butyl ether (MTBE)	ND	ICVE	mg/kg dry	0.0024	0.0049	1	EPA 8260D	12/24/2025 07:00	12/24/2025 12:13	PRS
								Certifications:	CTDPH-PH-0840,NYSDOH-NY10854,NYSDOH-NY12058,NJDEP		
108-87-2	Methylcyclohexane	ND		mg/kg dry	0.0024	0.0049	1	EPA 8260D	12/24/2025 07:00	12/24/2025 12:13	PRS
								Certifications:	NYSDOH-NY10854,NYSDOH-NY12058,NJDEP-CT005,PADEP-68		
75-09-2	* Methylene chloride	ND		mg/kg dry	0.0049	0.0098	1	EPA 8260D	12/24/2025 07:00	12/24/2025 12:13	PRS
								Certifications:	CTDPH-PH-0840		
104-51-8	n-Butylbenzene	ND	QL-02	mg/kg dry	0.0024	0.0049	1	EPA 8260D	12/24/2025 07:00	12/24/2025 12:13	PRS
								Certifications:	CTDPH-PH-0840,NYSDOH-NY10854,NYSDOH-NY12058,NJDEP		
103-65-1	n-Propylbenzene	ND		mg/kg dry	0.0024	0.0049	1	EPA 8260D	12/24/2025 07:00	12/24/2025 12:13	PRS
								Certifications:	CTDPH-PH-0840,NYSDOH-NY10854,NYSDOH-NY12058,NJDEP		
95-47-6	o-Xylene	ND		mg/kg dry	0.0024	0.0049	1	EPA 8260D	12/24/2025 07:00	12/24/2025 12:13	PRS
								Certifications:	CTDPH-PH-0840,NYSDOH-NY10854,NYSDOH-NY12058,PADEP		
179601-23-1	p- & m- Xylenes	ND		mg/kg dry	0.0049	0.0098	1	EPA 8260D	12/24/2025 07:00	12/24/2025 12:13	PRS
								Certifications:	CTDPH-PH-0840,NYSDOH-NY10854,NYSDOH-NY12058,PADEP		
99-87-6	p-Isopropyltoluene	ND		mg/kg dry	0.0024	0.0049	1	EPA 8260D	12/24/2025 07:00	12/24/2025 12:13	PRS
								Certifications:	CTDPH-PH-0840,NYSDOH-NY10854,NYSDOH-NY12058,NJDEP		
135-98-8	sec-Butylbenzene	ND		mg/kg dry	0.0024	0.0049	1	EPA 8260D	12/24/2025 07:00	12/24/2025 12:13	PRS
								Certifications:	CTDPH-PH-0840,NYSDOH-NY10854,NYSDOH-NY12058,NJDEP		
100-42-5	Styrene	ND		mg/kg dry	0.0024	0.0049	1	EPA 8260D	12/24/2025 07:00	12/24/2025 12:13	PRS
								Certifications:	CTDPH-PH-0840,NYSDOH-NY10854,NYSDOH-NY12058,NJDEP		
75-65-0	tert-Butyl alcohol (TBA)	ND		mg/kg dry	0.012	0.024	1	EPA 8260D	12/24/2025 07:00	12/24/2025 12:13	PRS
								Certifications:	NYSDOH-NY10854,NYSDOH-NY12058,NJDEP-CT005,PADEP-68		
98-06-6	tert-Butylbenzene	ND		mg/kg dry	0.0024	0.0049	1	EPA 8260D	12/24/2025 07:00	12/24/2025 12:13	PRS
								Certifications:	CTDPH-PH-0840,NYSDOH-NY10854,NYSDOH-NY12058,NJDEP		
127-18-4	Tetrachloroethylene	ND		mg/kg dry	0.0024	0.0049	1	EPA 8260D	12/24/2025 07:00	12/24/2025 12:13	PRS
								Certifications:	CTDPH-PH-0840,NYSDOH-NY10854,NYSDOH-NY12058,NJDEP		
108-88-3	Toluene	ND		mg/kg dry	0.0024	0.0049	1	EPA 8260D	12/24/2025 07:00	12/24/2025 12:13	PRS
								Certifications:	CTDPH-PH-0840,NYSDOH-NY10854,NYSDOH-NY12058,NJDEP		
156-60-5	trans-1,2-Dichloroethylene	ND		mg/kg dry	0.0024	0.0049	1	EPA 8260D	12/24/2025 07:00	12/24/2025 12:13	PRS
								Certifications:	CTDPH-PH-0840,NYSDOH-NY10854,NYSDOH-NY12058,NJDEP		
10061-02-6	trans-1,3-Dichloropropylene	ND		mg/kg dry	0.0024	0.0049	1	EPA 8260D	12/24/2025 07:00	12/24/2025 12:13	PRS
								Certifications:	CTDPH-PH-0840,NYSDOH-NY10854,NYSDOH-NY12058,NJDEP		
79-01-6	Trichloroethylene	ND		mg/kg dry	0.0024	0.0049	1	EPA 8260D	12/24/2025 07:00	12/24/2025 12:13	PRS
								Certifications:	CTDPH-PH-0840,NYSDOH-NY10854,NYSDOH-NY12058,NJDEP		
75-69-4	Trichlorofluoromethane	ND		mg/kg dry	0.0024	0.0049	1	EPA 8260D	12/24/2025 07:00	12/24/2025 12:13	PRS
								Certifications:	CTDPH-PH-0840,NYSDOH-NY10854,NYSDOH-NY12058,NJDEP		
75-01-4	Vinyl Chloride	ND	CCVE	mg/kg dry	0.0024	0.0049	1	EPA 8260D	12/24/2025 07:00	12/24/2025 12:13	PRS
								Certifications:	CTDPH-PH-0840,NYSDOH-NY10854,NYSDOH-NY12058,NJDEP		

Sample Information

Client Sample ID: 25SB-4 (9-11) **York Sample ID:** 25L1201-03

York Project (SDG) No.	Client Project ID	Matrix	Collection Date/Time	Date Received
25L1201	25030016 2425 Atlantic Brooklyn 10034	Soil	December 18, 2025 10:34 am	12/19/2025

Volatile Organics, 8260 - Comprehensive

Log-in Notes:

Sample Notes:

Sample Prepared by Method: EPA 5035A

CAS No.	Parameter	Result	Flag	Units	Reported to LOD/MDL	LOQ	Dilution	Reference Method	Date/Time Prepared	Date/Time Analyzed	Analyst
1330-20-7	Xylenes, Total	ND		mg/kg dry	0.0073	0.015	1	EPA 8260D	12/24/2025 07:00	12/24/2025 12:13	PRS
								Certifications:	CTDPH-PH-0840,NYSDOH-NY10854,NYSDOH-NY12058,NJDEP		

	Surrogate Recoveries	Result	Acceptance Range
17060-07-0	*Surrogate: SURR: 1,2-Dichloroethane-d4*	*112 %*	*77-125*
2037-26-5	*Surrogate: SURR: Toluene-d8*	*101 %*	*85-120*
460-00-4	*Surrogate: SURR: p-Bromofluorobenzene*	*104 %*	*76-130*

Total Solids

Log-in Notes:

Sample Notes:

Sample Prepared by Method: % Solids Prep

CAS No.	Parameter	Result	Flag	Units	Reported to LOQ	Dilution	Reference Method	Date/Time Prepared	Date/Time Analyzed	Analyst
solids	*** % Solids**	**97.5**		%	0.100	1	SM 2540G	12/22/2025 10:32	12/22/2025 12:25	CD
							Certifications:	CTDPH-PH-0840		

Sample Information

Client Sample ID: **25SB-4 (13-15)** **York Sample ID:** **25L1201-05**

York Project (SDG) No.	Client Project ID	Matrix	Collection Date/Time	Date Received
25L1201	25030016 2425 Atlantic Brooklyn 10034	Soil	December 18, 2025 10:38 am	12/19/2025

Volatile Organics, 8260 - Comprehensive

Log-in Notes:

Sample Notes:

Sample Prepared by Method: EPA 5035A

CAS No.	Parameter	Result	Flag	Units	Reported to LOD/MDL	LOQ	Dilution	Reference Method	Date/Time Prepared	Date/Time Analyzed	Analyst
630-20-6	1,1,1,2-Tetrachloroethane	ND		mg/kg dry	0.0024	0.0048	1	EPA 8260D	12/24/2025 07:00	12/24/2025 12:42	PRS
								Certifications:	CTDPH-PH-0840,NYSDOH-NY10854,NYSDOH-NY12058,NJDEP		
71-55-6	1,1,1-Trichloroethane	ND		mg/kg dry	0.0024	0.0048	1	EPA 8260D	12/24/2025 07:00	12/24/2025 12:42	PRS
								Certifications:	CTDPH-PH-0840,NYSDOH-NY10854,NYSDOH-NY12058,NJDEP		
79-34-5	1,1,2,2-Tetrachloroethane	ND		mg/kg dry	0.0024	0.0048	1	EPA 8260D	12/24/2025 07:00	12/24/2025 12:42	PRS
								Certifications:	CTDPH-PH-0840,NYSDOH-NY10854,NYSDOH-NY12058,NJDEP		
76-13-1	1,1,2-Trichloro-1,2,2-trifluoroethane (Freon 113)	ND		mg/kg dry	0.0024	0.0048	1	EPA 8260D	12/24/2025 07:00	12/24/2025 12:42	PRS
								Certifications:	CTDPH-PH-0840,NYSDOH-NY10854,NYSDOH-NY12058,NJDEP		
79-00-5	1,1,2-Trichloroethane	ND		mg/kg dry	0.0024	0.0048	1	EPA 8260D	12/24/2025 07:00	12/24/2025 12:42	PRS
								Certifications:	CTDPH-PH-0840,NYSDOH-NY10854,NYSDOH-NY12058,NJDEP		
75-34-3	1,1-Dichloroethane	ND		mg/kg dry	0.0024	0.0048	1	EPA 8260D	12/24/2025 07:00	12/24/2025 12:42	PRS
								Certifications:	CTDPH-PH-0840,NYSDOH-NY10854,NYSDOH-NY12058,NJDEP		
75-35-4	1,1-Dichloroethylene	ND	CCVE	mg/kg dry	0.0024	0.0048	1	EPA 8260D	12/24/2025 07:00	12/24/2025 12:42	PRS
								Certifications:	CTDPH-PH-0840,NYSDOH-NY10854,NYSDOH-NY12058,NJDEP		
87-61-6	1,2,3-Trichlorobenzene	ND		mg/kg dry	0.0024	0.0048	1	EPA 8260D	12/24/2025 07:00	12/24/2025 12:42	PRS
								Certifications:	NYSDOH-NY10854,NYSDOH-NY12058,NJDEP-CT005,PADEP-68		
96-18-4	1,2,3-Trichloropropane	ND		mg/kg dry	0.0024	0.0048	1	EPA 8260D	12/24/2025 07:00	12/24/2025 12:42	PRS
								Certifications:	NYSDOH-NY10854,NYSDOH-NY12058,NJDEP-CT005,PADEP-68		
120-82-1	1,2,4-Trichlorobenzene	ND		mg/kg dry	0.0024	0.0048	1	EPA 8260D	12/24/2025 07:00	12/24/2025 12:42	PRS
								Certifications:	NYSDOH-NY10854,NYSDOH-NY12058,NJDEP-CT005,PADEP-68		
95-63-6	1,2,4-Trimethylbenzene	ND		mg/kg dry	0.0024	0.0048	1	EPA 8260D	12/24/2025 07:00	12/24/2025 12:42	PRS
								Certifications:	CTDPH-PH-0840,NYSDOH-NY10854,NYSDOH-NY12058,NJDEP		
96-12-8	1,2-Dibromo-3-chloropropane	ND		mg/kg dry	0.0024	0.0048	1	EPA 8260D	12/24/2025 07:00	12/24/2025 12:42	PRS
								Certifications:	CTDPH-PH-0840,NYSDOH-NY10854,NYSDOH-NY12058,NJDEP		
106-93-4	1,2-Dibromoethane	ND		mg/kg dry	0.0024	0.0048	1	EPA 8260D	12/24/2025 07:00	12/24/2025 12:42	PRS
								Certifications:	CTDPH-PH-0840,NYSDOH-NY10854,NYSDOH-NY12058,NJDEP		
95-50-1	1,2-Dichlorobenzene	ND		mg/kg dry	0.0024	0.0048	1	EPA 8260D	12/24/2025 07:00	12/24/2025 12:42	PRS
								Certifications:	CTDPH-PH-0840,NYSDOH-NY10854,NYSDOH-NY12058,NJDEP		
107-06-2	1,2-Dichloroethane	ND		mg/kg dry	0.0024	0.0048	1	EPA 8260D	12/24/2025 07:00	12/24/2025 12:42	PRS
								Certifications:	CTDPH-PH-0840,NYSDOH-NY10854,NYSDOH-NY12058,NJDEP		
78-87-5	1,2-Dichloropropane	ND		mg/kg dry	0.0024	0.0048	1	EPA 8260D	12/24/2025 07:00	12/24/2025 12:42	PRS
								Certifications:	CTDPH-PH-0840,NYSDOH-NY10854,NYSDOH-NY12058,NJDEP		
108-67-8	1,3,5-Trimethylbenzene	ND		mg/kg dry	0.0024	0.0048	1	EPA 8260D	12/24/2025 07:00	12/24/2025 12:42	PRS
								Certifications:	CTDPH-PH-0840,NYSDOH-NY10854,NYSDOH-NY12058,NJDEP		
541-73-1	1,3-Dichlorobenzene	ND		mg/kg dry	0.0024	0.0048	1	EPA 8260D	12/24/2025 07:00	12/24/2025 12:42	PRS
								Certifications:	CTDPH-PH-0840,NYSDOH-NY10854,NYSDOH-NY12058,NJDEP		
106-46-7	1,4-Dichlorobenzene	ND		mg/kg dry	0.0024	0.0048	1	EPA 8260D	12/24/2025 07:00	12/24/2025 12:42	PRS
								Certifications:	CTDPH-PH-0840,NYSDOH-NY10854,NYSDOH-NY12058,NJDEP		
78-93-3	2-Butanone	ND		mg/kg dry	0.0024	0.0048	1	EPA 8260D	12/24/2025 07:00	12/24/2025 12:42	PRS
								Certifications:	CTDPH-PH-0840,NYSDOH-NY10854,NYSDOH-NY12058,NJDEP		
591-78-6	2-Hexanone	ND		mg/kg dry	0.0024	0.0048	1	EPA 8260D	12/24/2025 07:00	12/24/2025 12:42	PRS
								Certifications:	CTDPH-PH-0840,NYSDOH-NY10854,NYSDOH-NY12058,NJDEP		

Sample Information

Client Sample ID: 25SB-4 (13-15) **York Sample ID:** 25L1201-05

York Project (SDG) No.	Client Project ID	Matrix	Collection Date/Time	Date Received
25L1201	25030016 2425 Atlantic Brooklyn 10034	Soil	December 18, 2025 10:38 am	12/19/2025

Volatile Organics, 8260 - Comprehensive

Log-in Notes:

Sample Notes:

Sample Prepared by Method: EPA 5035A

CAS No.	Parameter	Result	Flag	Units	Reported to LOD/MDL	LOQ	Dilution	Reference Method	Date/Time Prepared	Date/Time Analyzed	Analyst
108-10-1	4-Methyl-2-pentanone	ND		mg/kg dry	0.0024	0.0048	1	EPA 8260D	12/24/2025 07:00	12/24/2025 12:42	PRS
								Certifications:	CTDPH-PH-0840,NYSDOH-NY10854,NYSDOH-NY12058,NJDEP		
67-64-1	Acetone	ND		mg/kg dry	0.0048	0.0097	1	EPA 8260D	12/24/2025 07:00	12/24/2025 12:42	PRS
								Certifications:	CTDPH-PH-0840,NYSDOH-NY10854,NYSDOH-NY12058,NJDEP		
107-02-8	Acrolein	ND	CCVE	mg/kg dry	0.0048	0.0097	1	EPA 8260D	12/24/2025 07:00	12/24/2025 12:42	PRS
								Certifications:	CTDPH-PH-0840,NYSDOH-NY10854,NYSDOH-NY12058,NJDEP		
107-13-1	Acrylonitrile	ND		mg/kg dry	0.0024	0.0048	1	EPA 8260D	12/24/2025 07:00	12/24/2025 12:42	PRS
								Certifications:	CTDPH-PH-0840,NYSDOH-NY10854,NYSDOH-NY12058,NJDEP		
71-43-2	Benzene	ND		mg/kg dry	0.0024	0.0048	1	EPA 8260D	12/24/2025 07:00	12/24/2025 12:42	PRS
								Certifications:	CTDPH-PH-0840,NYSDOH-NY10854,NYSDOH-NY12058,NJDEP		
74-97-5	Bromochloromethane	ND		mg/kg dry	0.0024	0.0048	1	EPA 8260D	12/24/2025 07:00	12/24/2025 12:42	PRS
								Certifications:	NYSDOH-NY10854,NYSDOH-NY12058,NJDEP-CT005,PADEP-6		
75-27-4	Bromodichloromethane	ND		mg/kg dry	0.0024	0.0048	1	EPA 8260D	12/24/2025 07:00	12/24/2025 12:42	PRS
								Certifications:	CTDPH-PH-0840,NYSDOH-NY10854,NYSDOH-NY12058,NJDEP		
75-25-2	Bromoform	ND		mg/kg dry	0.0024	0.0048	1	EPA 8260D	12/24/2025 07:00	12/24/2025 12:42	PRS
								Certifications:	CTDPH-PH-0840,NYSDOH-NY10854,NYSDOH-NY12058,NJDEP		
74-83-9	Bromomethane	ND		mg/kg dry	0.0024	0.0048	1	EPA 8260D	12/24/2025 07:00	12/24/2025 12:42	PRS
								Certifications:	CTDPH-PH-0840,NYSDOH-NY10854,NYSDOH-NY12058,NJDEP		
75-15-0	Carbon disulfide	ND		mg/kg dry	0.0024	0.0048	1	EPA 8260D	12/24/2025 07:00	12/24/2025 12:42	PRS
								Certifications:	CTDPH-PH-0840,NYSDOH-NY10854,NYSDOH-NY12058,NJDEP		
56-23-5	Carbon tetrachloride	ND		mg/kg dry	0.0024	0.0048	1	EPA 8260D	12/24/2025 07:00	12/24/2025 12:42	PRS
								Certifications:	CTDPH-PH-0840,NYSDOH-NY10854,NYSDOH-NY12058,NJDEP		
108-90-7	Chlorobenzene	ND		mg/kg dry	0.0024	0.0048	1	EPA 8260D	12/24/2025 07:00	12/24/2025 12:42	PRS
								Certifications:	CTDPH-PH-0840,NYSDOH-NY10854,NYSDOH-NY12058,NJDEP		
75-00-3	Chloroethane	ND		mg/kg dry	0.0024	0.0048	1	EPA 8260D	12/24/2025 07:00	12/24/2025 12:42	PRS
								Certifications:	CTDPH-PH-0840,NYSDOH-NY10854,NYSDOH-NY12058,NJDEP		
67-66-3	Chloroform	ND		mg/kg dry	0.0024	0.0048	1	EPA 8260D	12/24/2025 07:00	12/24/2025 12:42	PRS
								Certifications:	CTDPH-PH-0840,NYSDOH-NY10854,NYSDOH-NY12058,NJDEP		
74-87-3	Chloromethane	ND	CCVE	mg/kg dry	0.0024	0.0048	1	EPA 8260D	12/24/2025 07:00	12/24/2025 12:42	PRS
								Certifications:	CTDPH-PH-0840,NYSDOH-NY10854,NYSDOH-NY12058,NJDEP		
156-59-2	cis-1,2-Dichloroethylene	ND		mg/kg dry	0.0024	0.0048	1	EPA 8260D	12/24/2025 07:00	12/24/2025 12:42	PRS
								Certifications:	CTDPH-PH-0840,NYSDOH-NY10854,NYSDOH-NY12058,NJDEP		
10061-01-5	cis-1,3-Dichloropropylene	ND		mg/kg dry	0.0024	0.0048	1	EPA 8260D	12/24/2025 07:00	12/24/2025 12:42	PRS
								Certifications:	CTDPH-PH-0840,NYSDOH-NY10854,NYSDOH-NY12058,NJDEP		
110-82-7	Cyclohexane	ND		mg/kg dry	0.0024	0.0048	1	EPA 8260D	12/24/2025 07:00	12/24/2025 12:42	PRS
								Certifications:	NYSDOH-NY10854,NYSDOH-NY12058,NJDEP-CT005,PADEP-6		
124-48-1	Dibromochloromethane	ND		mg/kg dry	0.0024	0.0048	1	EPA 8260D	12/24/2025 07:00	12/24/2025 12:42	PRS
								Certifications:	NYSDOH-NY10854,NYSDOH-NY12058,NJDEP-CT005,PADEP-6		
74-95-3	Dibromomethane	ND		mg/kg dry	0.0024	0.0048	1	EPA 8260D	12/24/2025 07:00	12/24/2025 12:42	PRS
								Certifications:	NYSDOH-NY10854,NYSDOH-NY12058,NJDEP-CT005,PADEP-6		
75-71-8	Dichlorodifluoromethane	ND	CCVE	mg/kg dry	0.0024	0.0048	1	EPA 8260D	12/24/2025 07:00	12/24/2025 12:42	PRS
								Certifications:	NYSDOH-NY10854,NYSDOH-NY12058,NJDEP-CT005,PADEP-6		
100-41-4	Ethyl Benzene	ND		mg/kg dry	0.0024	0.0048	1	EPA 8260D	12/24/2025 07:00	12/24/2025 12:42	PRS
								Certifications:	CTDPH-PH-0840,NYSDOH-NY10854,NYSDOH-NY12058,NJDEP		

Sample Information

Client Sample ID: 25SB-4 (13-15) **York Sample ID:** 25L1201-05

York Project (SDG) No.	Client Project ID	Matrix	Collection Date/Time	Date Received
25L1201	25030016 2425 Atlantic Brooklyn 10034	Soil	December 18, 2025 10:38 am	12/19/2025

Volatile Organics, 8260 - Comprehensive **Log-in Notes:** **Sample Notes:**

Sample Prepared by Method: EPA 5035A

CAS No.	Parameter	Result	Flag	Units	Reported to LOD/MDL	LOQ	Dilution	Reference Method	Date/Time Prepared	Date/Time Analyzed	Analyst
87-68-3	Hexachlorobutadiene	ND		mg/kg dry	0.0024	0.0048	1	EPA 8260D	12/24/2025 07:00	12/24/2025 12:42	PRS
								Certifications:	NYSDOH-NY10854,NYSDOH-NY12058,NJDEP-CT005,PADEP-68		
98-82-8	Isopropylbenzene	ND		mg/kg dry	0.0024	0.0048	1	EPA 8260D	12/24/2025 07:00	12/24/2025 12:42	PRS
								Certifications:	CTDPH-PH-0840,NYSDOH-NY10854,NYSDOH-NY12058,NJDEP		
79-20-9	Methyl acetate	ND		mg/kg dry	0.0024	0.0048	1	EPA 8260D	12/24/2025 07:00	12/24/2025 12:42	PRS
								Certifications:	NYSDOH-NY10854,NYSDOH-NY12058,NJDEP-CT005,PADEP-68		
1634-04-4	Methyl tert-butyl ether (MTBE)	ND	ICVE	mg/kg dry	0.0024	0.0048	1	EPA 8260D	12/24/2025 07:00	12/24/2025 12:42	PRS
								Certifications:	CTDPH-PH-0840,NYSDOH-NY10854,NYSDOH-NY12058,NJDEP		
108-87-2	Methylcyclohexane	ND		mg/kg dry	0.0024	0.0048	1	EPA 8260D	12/24/2025 07:00	12/24/2025 12:42	PRS
								Certifications:	NYSDOH-NY10854,NYSDOH-NY12058,NJDEP-CT005,PADEP-68		
75-09-2	* Methylene chloride	ND		mg/kg dry	0.0048	0.0097	1	EPA 8260D	12/24/2025 07:00	12/24/2025 12:42	PRS
								Certifications:	CTDPH-PH-0840		
104-51-8	n-Butylbenzene	ND	QL-02	mg/kg dry	0.0024	0.0048	1	EPA 8260D	12/24/2025 07:00	12/24/2025 12:42	PRS
								Certifications:	CTDPH-PH-0840,NYSDOH-NY10854,NYSDOH-NY12058,NJDEP		
103-65-1	n-Propylbenzene	ND		mg/kg dry	0.0024	0.0048	1	EPA 8260D	12/24/2025 07:00	12/24/2025 12:42	PRS
								Certifications:	CTDPH-PH-0840,NYSDOH-NY10854,NYSDOH-NY12058,NJDEP		
95-47-6	o-Xylene	ND		mg/kg dry	0.0024	0.0048	1	EPA 8260D	12/24/2025 07:00	12/24/2025 12:42	PRS
								Certifications:	CTDPH-PH-0840,NYSDOH-NY10854,NYSDOH-NY12058,PADEP		
179601-23-1	p- & m- Xylenes	ND		mg/kg dry	0.0048	0.0097	1	EPA 8260D	12/24/2025 07:00	12/24/2025 12:42	PRS
								Certifications:	CTDPH-PH-0840,NYSDOH-NY10854,NYSDOH-NY12058,PADEP		
99-87-6	p-Isopropyltoluene	ND		mg/kg dry	0.0024	0.0048	1	EPA 8260D	12/24/2025 07:00	12/24/2025 12:42	PRS
								Certifications:	CTDPH-PH-0840,NYSDOH-NY10854,NYSDOH-NY12058,NJDEP		
135-98-8	sec-Butylbenzene	ND		mg/kg dry	0.0024	0.0048	1	EPA 8260D	12/24/2025 07:00	12/24/2025 12:42	PRS
								Certifications:	CTDPH-PH-0840,NYSDOH-NY10854,NYSDOH-NY12058,NJDEP		
100-42-5	Styrene	ND		mg/kg dry	0.0024	0.0048	1	EPA 8260D	12/24/2025 07:00	12/24/2025 12:42	PRS
								Certifications:	CTDPH-PH-0840,NYSDOH-NY10854,NYSDOH-NY12058,NJDEP		
75-65-0	tert-Butyl alcohol (TBA)	ND		mg/kg dry	0.012	0.024	1	EPA 8260D	12/24/2025 07:00	12/24/2025 12:42	PRS
								Certifications:	NYSDOH-NY10854,NYSDOH-NY12058,NJDEP-CT005,PADEP-68		
98-06-6	tert-Butylbenzene	ND		mg/kg dry	0.0024	0.0048	1	EPA 8260D	12/24/2025 07:00	12/24/2025 12:42	PRS
								Certifications:	CTDPH-PH-0840,NYSDOH-NY10854,NYSDOH-NY12058,NJDEP		
127-18-4	Tetrachloroethylene	ND		mg/kg dry	0.0024	0.0048	1	EPA 8260D	12/24/2025 07:00	12/24/2025 12:42	PRS
								Certifications:	CTDPH-PH-0840,NYSDOH-NY10854,NYSDOH-NY12058,NJDEP		
108-88-3	Toluene	ND		mg/kg dry	0.0024	0.0048	1	EPA 8260D	12/24/2025 07:00	12/24/2025 12:42	PRS
								Certifications:	CTDPH-PH-0840,NYSDOH-NY10854,NYSDOH-NY12058,NJDEP		
156-60-5	trans-1,2-Dichloroethylene	ND		mg/kg dry	0.0024	0.0048	1	EPA 8260D	12/24/2025 07:00	12/24/2025 12:42	PRS
								Certifications:	CTDPH-PH-0840,NYSDOH-NY10854,NYSDOH-NY12058,NJDEP		
10061-02-6	trans-1,3-Dichloropropylene	ND		mg/kg dry	0.0024	0.0048	1	EPA 8260D	12/24/2025 07:00	12/24/2025 12:42	PRS
								Certifications:	CTDPH-PH-0840,NYSDOH-NY10854,NYSDOH-NY12058,NJDEP		
79-01-6	Trichloroethylene	ND		mg/kg dry	0.0024	0.0048	1	EPA 8260D	12/24/2025 07:00	12/24/2025 12:42	PRS
								Certifications:	CTDPH-PH-0840,NYSDOH-NY10854,NYSDOH-NY12058,NJDEP		
75-69-4	Trichlorofluoromethane	ND		mg/kg dry	0.0024	0.0048	1	EPA 8260D	12/24/2025 07:00	12/24/2025 12:42	PRS
								Certifications:	CTDPH-PH-0840,NYSDOH-NY10854,NYSDOH-NY12058,NJDEP		
75-01-4	Vinyl Chloride	ND	CCVE	mg/kg dry	0.0024	0.0048	1	EPA 8260D	12/24/2025 07:00	12/24/2025 12:42	PRS
								Certifications:	CTDPH-PH-0840,NYSDOH-NY10854,NYSDOH-NY12058,NJDEP		

Sample Information

Client Sample ID: 25SB-4 (13-15) **York Sample ID:** 25L1201-05

York Project (SDG) No.	Client Project ID	Matrix	Collection Date/Time	Date Received
25L1201	25030016 2425 Atlantic Brooklyn 10034	Soil	December 18, 2025 10:38 am	12/19/2025

Volatile Organics, 8260 - Comprehensive

Log-in Notes:

Sample Notes:

Sample Prepared by Method: EPA 5035A

CAS No.	Parameter	Result	Flag	Units	Reported to LOD/MDL	LOQ	Dilution	Reference Method	Date/Time Prepared	Date/Time Analyzed	Analyst
1330-20-7	Xylenes, Total	ND		mg/kg dry	0.0072	0.014	1	EPA 8260D	12/24/2025 07:00	12/24/2025 12:42	PRS
								Certifications:	CTDPH-PH-0840,NYSDOH-NY10854,NYSDOH-NY12058,NJDEP		

	Surrogate Recoveries	Result	Acceptance Range
17060-07-0	*Surrogate: SURR: 1,2-Dichloroethane-d4*	*111 %*	*77-125*
2037-26-5	*Surrogate: SURR: Toluene-d8*	*101 %*	*85-120*
460-00-4	*Surrogate: SURR: p-Bromofluorobenzene*	*104 %*	*76-130*

Total Solids

Log-in Notes:

Sample Notes:

Sample Prepared by Method: % Solids Prep

CAS No.	Parameter	Result	Flag	Units	Reported to LOQ	Dilution	Reference Method	Date/Time Prepared	Date/Time Analyzed	Analyst
solids	*** % Solids**	**98.3**		%	0.100	1	SM 2540G	12/22/2025 10:32	12/22/2025 12:25	CD
							Certifications:	CTDPH-PH-0840		

Sample Information

Client Sample ID: **25SB-3 (5-7)** **York Sample ID:** **25L1201-06**

York Project (SDG) No.	Client Project ID	Matrix	Collection Date/Time	Date Received
25L1201	25030016 2425 Atlantic Brooklyn 10034	Soil	December 19, 2025 9:15 am	12/19/2025

Volatile Organics, 8260 - Comprehensive

Log-in Notes:

Sample Notes:

Sample Prepared by Method: EPA 5035A

CAS No.	Parameter	Result	Flag	Units	Reported to LOD/MDL	LOQ	Dilution	Reference Method	Date/Time Prepared	Date/Time Analyzed	Analyst
630-20-6	1,1,1,2-Tetrachloroethane	ND		mg/kg dry	0.0026	0.0053	1	EPA 8260D	12/24/2025 07:00	12/24/2025 13:10	PRS
								Certifications:	CTDPH-PH-0840,NYSDOH-NY10854,NYSDOH-NY12058,NJDEP		
71-55-6	1,1,1-Trichloroethane	ND		mg/kg dry	0.0026	0.0053	1	EPA 8260D	12/24/2025 07:00	12/24/2025 13:10	PRS
								Certifications:	CTDPH-PH-0840,NYSDOH-NY10854,NYSDOH-NY12058,NJDEP		
79-34-5	1,1,2,2-Tetrachloroethane	ND		mg/kg dry	0.0026	0.0053	1	EPA 8260D	12/24/2025 07:00	12/24/2025 13:10	PRS
								Certifications:	CTDPH-PH-0840,NYSDOH-NY10854,NYSDOH-NY12058,NJDEP		
76-13-1	1,1,2-Trichloro-1,2,2-trifluoroethane (Freon 113)	ND		mg/kg dry	0.0026	0.0053	1	EPA 8260D	12/24/2025 07:00	12/24/2025 13:10	PRS
								Certifications:	CTDPH-PH-0840,NYSDOH-NY10854,NYSDOH-NY12058,NJDEP		
79-00-5	1,1,2-Trichloroethane	ND		mg/kg dry	0.0026	0.0053	1	EPA 8260D	12/24/2025 07:00	12/24/2025 13:10	PRS
								Certifications:	CTDPH-PH-0840,NYSDOH-NY10854,NYSDOH-NY12058,NJDEP		
75-34-3	1,1-Dichloroethane	ND		mg/kg dry	0.0026	0.0053	1	EPA 8260D	12/24/2025 07:00	12/24/2025 13:10	PRS
								Certifications:	CTDPH-PH-0840,NYSDOH-NY10854,NYSDOH-NY12058,NJDEP		
75-35-4	1,1-Dichloroethylene	ND	CCVE	mg/kg dry	0.0026	0.0053	1	EPA 8260D	12/24/2025 07:00	12/24/2025 13:10	PRS
								Certifications:	CTDPH-PH-0840,NYSDOH-NY10854,NYSDOH-NY12058,NJDEP		
87-61-6	1,2,3-Trichlorobenzene	ND		mg/kg dry	0.0026	0.0053	1	EPA 8260D	12/24/2025 07:00	12/24/2025 13:10	PRS
								Certifications:	NYSDOH-NY10854,NYSDOH-NY12058,NJDEP-CT005,PADEP-68		
96-18-4	1,2,3-Trichloropropane	ND		mg/kg dry	0.0026	0.0053	1	EPA 8260D	12/24/2025 07:00	12/24/2025 13:10	PRS
								Certifications:	NYSDOH-NY10854,NYSDOH-NY12058,NJDEP-CT005,PADEP-68		
120-82-1	1,2,4-Trichlorobenzene	ND		mg/kg dry	0.0026	0.0053	1	EPA 8260D	12/24/2025 07:00	12/24/2025 13:10	PRS
								Certifications:	NYSDOH-NY10854,NYSDOH-NY12058,NJDEP-CT005,PADEP-68		
95-63-6	1,2,4-Trimethylbenzene	ND		mg/kg dry	0.0026	0.0053	1	EPA 8260D	12/24/2025 07:00	12/24/2025 13:10	PRS
								Certifications:	CTDPH-PH-0840,NYSDOH-NY10854,NYSDOH-NY12058,NJDEP		
96-12-8	1,2-Dibromo-3-chloropropane	ND		mg/kg dry	0.0026	0.0053	1	EPA 8260D	12/24/2025 07:00	12/24/2025 13:10	PRS
								Certifications:	CTDPH-PH-0840,NYSDOH-NY10854,NYSDOH-NY12058,NJDEP		
106-93-4	1,2-Dibromoethane	ND		mg/kg dry	0.0026	0.0053	1	EPA 8260D	12/24/2025 07:00	12/24/2025 13:10	PRS
								Certifications:	CTDPH-PH-0840,NYSDOH-NY10854,NYSDOH-NY12058,NJDEP		
95-50-1	1,2-Dichlorobenzene	ND		mg/kg dry	0.0026	0.0053	1	EPA 8260D	12/24/2025 07:00	12/24/2025 13:10	PRS
								Certifications:	CTDPH-PH-0840,NYSDOH-NY10854,NYSDOH-NY12058,NJDEP		
107-06-2	1,2-Dichloroethane	ND		mg/kg dry	0.0026	0.0053	1	EPA 8260D	12/24/2025 07:00	12/24/2025 13:10	PRS
								Certifications:	CTDPH-PH-0840,NYSDOH-NY10854,NYSDOH-NY12058,NJDEP		
78-87-5	1,2-Dichloropropane	ND		mg/kg dry	0.0026	0.0053	1	EPA 8260D	12/24/2025 07:00	12/24/2025 13:10	PRS
								Certifications:	CTDPH-PH-0840,NYSDOH-NY10854,NYSDOH-NY12058,NJDEP		
108-67-8	1,3,5-Trimethylbenzene	ND		mg/kg dry	0.0026	0.0053	1	EPA 8260D	12/24/2025 07:00	12/24/2025 13:10	PRS
								Certifications:	CTDPH-PH-0840,NYSDOH-NY10854,NYSDOH-NY12058,NJDEP		
541-73-1	1,3-Dichlorobenzene	ND		mg/kg dry	0.0026	0.0053	1	EPA 8260D	12/24/2025 07:00	12/24/2025 13:10	PRS
								Certifications:	CTDPH-PH-0840,NYSDOH-NY10854,NYSDOH-NY12058,NJDEP		
106-46-7	1,4-Dichlorobenzene	ND		mg/kg dry	0.0026	0.0053	1	EPA 8260D	12/24/2025 07:00	12/24/2025 13:10	PRS
								Certifications:	CTDPH-PH-0840,NYSDOH-NY10854,NYSDOH-NY12058,NJDEP		
78-93-3	2-Butanone	ND		mg/kg dry	0.0026	0.0053	1	EPA 8260D	12/24/2025 07:00	12/24/2025 13:10	PRS
								Certifications:	CTDPH-PH-0840,NYSDOH-NY10854,NYSDOH-NY12058,NJDEP		
591-78-6	2-Hexanone	ND		mg/kg dry	0.0026	0.0053	1	EPA 8260D	12/24/2025 07:00	12/24/2025 13:10	PRS
								Certifications:	CTDPH-PH-0840,NYSDOH-NY10854,NYSDOH-NY12058,NJDEP		

Sample Information

Client Sample ID: 25SB-3 (5-7) **York Sample ID:** 25L1201-06

York Project (SDG) No.	Client Project ID	Matrix	Collection Date/Time	Date Received
25L1201	25030016 2425 Atlantic Brooklyn 10034	Soil	December 19, 2025 9:15 am	12/19/2025

Volatile Organics, 8260 - Comprehensive

Log-in Notes:

Sample Notes:

Sample Prepared by Method: EPA 5035A

CAS No.	Parameter	Result	Flag	Units	Reported to LOD/MDL	LOQ	Dilution	Reference Method	Date/Time Prepared	Date/Time Analyzed	Analyst
108-10-1	4-Methyl-2-pentanone	ND		mg/kg dry	0.0026	0.0053	1	EPA 8260D	12/24/2025 07:00	12/24/2025 13:10	PRS
								Certifications:	CTDPH-PH-0840,NYSDOH-NY10854,NYSDOH-NY12058,NJDEP		
67-64-1	Acetone	ND		mg/kg dry	0.0053	0.011	1	EPA 8260D	12/24/2025 07:00	12/24/2025 13:10	PRS
								Certifications:	CTDPH-PH-0840,NYSDOH-NY10854,NYSDOH-NY12058,NJDEP		
107-02-8	Acrolein	ND	CCVE	mg/kg dry	0.0053	0.011	1	EPA 8260D	12/24/2025 07:00	12/24/2025 13:10	PRS
								Certifications:	CTDPH-PH-0840,NYSDOH-NY10854,NYSDOH-NY12058,NJDEP		
107-13-1	Acrylonitrile	ND		mg/kg dry	0.0026	0.0053	1	EPA 8260D	12/24/2025 07:00	12/24/2025 13:10	PRS
								Certifications:	CTDPH-PH-0840,NYSDOH-NY10854,NYSDOH-NY12058,NJDEP		
71-43-2	Benzene	ND		mg/kg dry	0.0026	0.0053	1	EPA 8260D	12/24/2025 07:00	12/24/2025 13:10	PRS
								Certifications:	CTDPH-PH-0840,NYSDOH-NY10854,NYSDOH-NY12058,NJDEP		
74-97-5	Bromochloromethane	ND		mg/kg dry	0.0026	0.0053	1	EPA 8260D	12/24/2025 07:00	12/24/2025 13:10	PRS
								Certifications:	NYSDOH-NY10854,NYSDOH-NY12058,NJDEP-CT005,PADEP-6		
75-27-4	Bromodichloromethane	ND		mg/kg dry	0.0026	0.0053	1	EPA 8260D	12/24/2025 07:00	12/24/2025 13:10	PRS
								Certifications:	CTDPH-PH-0840,NYSDOH-NY10854,NYSDOH-NY12058,NJDEP		
75-25-2	Bromoform	ND		mg/kg dry	0.0026	0.0053	1	EPA 8260D	12/24/2025 07:00	12/24/2025 13:10	PRS
								Certifications:	CTDPH-PH-0840,NYSDOH-NY10854,NYSDOH-NY12058,NJDEP		
74-83-9	Bromomethane	ND		mg/kg dry	0.0026	0.0053	1	EPA 8260D	12/24/2025 07:00	12/24/2025 13:10	PRS
								Certifications:	CTDPH-PH-0840,NYSDOH-NY10854,NYSDOH-NY12058,NJDEP		
75-15-0	Carbon disulfide	ND		mg/kg dry	0.0026	0.0053	1	EPA 8260D	12/24/2025 07:00	12/24/2025 13:10	PRS
								Certifications:	CTDPH-PH-0840,NYSDOH-NY10854,NYSDOH-NY12058,NJDEP		
56-23-5	Carbon tetrachloride	ND		mg/kg dry	0.0026	0.0053	1	EPA 8260D	12/24/2025 07:00	12/24/2025 13:10	PRS
								Certifications:	CTDPH-PH-0840,NYSDOH-NY10854,NYSDOH-NY12058,NJDEP		
108-90-7	Chlorobenzene	ND		mg/kg dry	0.0026	0.0053	1	EPA 8260D	12/24/2025 07:00	12/24/2025 13:10	PRS
								Certifications:	CTDPH-PH-0840,NYSDOH-NY10854,NYSDOH-NY12058,NJDEP		
75-00-3	Chloroethane	ND		mg/kg dry	0.0026	0.0053	1	EPA 8260D	12/24/2025 07:00	12/24/2025 13:10	PRS
								Certifications:	CTDPH-PH-0840,NYSDOH-NY10854,NYSDOH-NY12058,NJDEP		
67-66-3	Chloroform	ND		mg/kg dry	0.0026	0.0053	1	EPA 8260D	12/24/2025 07:00	12/24/2025 13:10	PRS
								Certifications:	CTDPH-PH-0840,NYSDOH-NY10854,NYSDOH-NY12058,NJDEP		
74-87-3	Chloromethane	ND	CCVE	mg/kg dry	0.0026	0.0053	1	EPA 8260D	12/24/2025 07:00	12/24/2025 13:10	PRS
								Certifications:	CTDPH-PH-0840,NYSDOH-NY10854,NYSDOH-NY12058,NJDEP		
156-59-2	cis-1,2-Dichloroethylene	ND		mg/kg dry	0.0026	0.0053	1	EPA 8260D	12/24/2025 07:00	12/24/2025 13:10	PRS
								Certifications:	CTDPH-PH-0840,NYSDOH-NY10854,NYSDOH-NY12058,NJDEP		
10061-01-5	cis-1,3-Dichloropropylene	ND		mg/kg dry	0.0026	0.0053	1	EPA 8260D	12/24/2025 07:00	12/24/2025 13:10	PRS
								Certifications:	CTDPH-PH-0840,NYSDOH-NY10854,NYSDOH-NY12058,NJDEP		
110-82-7	Cyclohexane	ND		mg/kg dry	0.0026	0.0053	1	EPA 8260D	12/24/2025 07:00	12/24/2025 13:10	PRS
								Certifications:	NYSDOH-NY10854,NYSDOH-NY12058,NJDEP-CT005,PADEP-6		
124-48-1	Dibromochloromethane	ND		mg/kg dry	0.0026	0.0053	1	EPA 8260D	12/24/2025 07:00	12/24/2025 13:10	PRS
								Certifications:	NYSDOH-NY10854,NYSDOH-NY12058,NJDEP-CT005,PADEP-6		
74-95-3	Dibromomethane	ND		mg/kg dry	0.0026	0.0053	1	EPA 8260D	12/24/2025 07:00	12/24/2025 13:10	PRS
								Certifications:	NYSDOH-NY10854,NYSDOH-NY12058,NJDEP-CT005,PADEP-6		
75-71-8	Dichlorodifluoromethane	ND	CCVE	mg/kg dry	0.0026	0.0053	1	EPA 8260D	12/24/2025 07:00	12/24/2025 13:10	PRS
								Certifications:	NYSDOH-NY10854,NYSDOH-NY12058,NJDEP-CT005,PADEP-6		
100-41-4	Ethyl Benzene	ND		mg/kg dry	0.0026	0.0053	1	EPA 8260D	12/24/2025 07:00	12/24/2025 13:10	PRS
								Certifications:	CTDPH-PH-0840,NYSDOH-NY10854,NYSDOH-NY12058,NJDEP		

Sample Information

Client Sample ID: 25SB-3 (5-7) **York Sample ID:** 25L1201-06

York Project (SDG) No.	Client Project ID	Matrix	Collection Date/Time	Date Received
25L1201	25030016 2425 Atlantic Brooklyn 10034	Soil	December 19, 2025 9:15 am	12/19/2025

Volatile Organics, 8260 - Comprehensive

Log-in Notes:

Sample Notes:

Sample Prepared by Method: EPA 5035A

CAS No.	Parameter	Result	Flag	Units	Reported to LOD/MDL	LOQ	Dilution	Reference Method	Date/Time Prepared	Date/Time Analyzed	Analyst
87-68-3	Hexachlorobutadiene	ND		mg/kg dry	0.0026	0.0053	1	EPA 8260D	12/24/2025 07:00	12/24/2025 13:10	PRS
								Certifications:	NYSDOH-NY10854,NYSDOH-NY12058,NJDEP-CT005,PADEP-68		
98-82-8	Isopropylbenzene	ND		mg/kg dry	0.0026	0.0053	1	EPA 8260D	12/24/2025 07:00	12/24/2025 13:10	PRS
								Certifications:	CTDPH-PH-0840,NYSDOH-NY10854,NYSDOH-NY12058,NJDEP		
79-20-9	Methyl acetate	ND		mg/kg dry	0.0026	0.0053	1	EPA 8260D	12/24/2025 07:00	12/24/2025 13:10	PRS
								Certifications:	NYSDOH-NY10854,NYSDOH-NY12058,NJDEP-CT005,PADEP-68		
1634-04-4	Methyl tert-butyl ether (MTBE)	ND	ICVE	mg/kg dry	0.0026	0.0053	1	EPA 8260D	12/24/2025 07:00	12/24/2025 13:10	PRS
								Certifications:	CTDPH-PH-0840,NYSDOH-NY10854,NYSDOH-NY12058,NJDEP		
108-87-2	Methylcyclohexane	ND		mg/kg dry	0.0026	0.0053	1	EPA 8260D	12/24/2025 07:00	12/24/2025 13:10	PRS
								Certifications:	NYSDOH-NY10854,NYSDOH-NY12058,NJDEP-CT005,PADEP-68		
75-09-2	* Methylene chloride	ND		mg/kg dry	0.0053	0.011	1	EPA 8260D	12/24/2025 07:00	12/24/2025 13:10	PRS
								Certifications:	CTDPH-PH-0840		
104-51-8	n-Butylbenzene	ND	QL-02	mg/kg dry	0.0026	0.0053	1	EPA 8260D	12/24/2025 07:00	12/24/2025 13:10	PRS
								Certifications:	CTDPH-PH-0840,NYSDOH-NY10854,NYSDOH-NY12058,NJDEP		
103-65-1	n-Propylbenzene	ND		mg/kg dry	0.0026	0.0053	1	EPA 8260D	12/24/2025 07:00	12/24/2025 13:10	PRS
								Certifications:	CTDPH-PH-0840,NYSDOH-NY10854,NYSDOH-NY12058,NJDEP		
95-47-6	o-Xylene	ND		mg/kg dry	0.0026	0.0053	1	EPA 8260D	12/24/2025 07:00	12/24/2025 13:10	PRS
								Certifications:	CTDPH-PH-0840,NYSDOH-NY10854,NYSDOH-NY12058,PADEP		
179601-23-1	p- & m- Xylenes	ND		mg/kg dry	0.0053	0.011	1	EPA 8260D	12/24/2025 07:00	12/24/2025 13:10	PRS
								Certifications:	CTDPH-PH-0840,NYSDOH-NY10854,NYSDOH-NY12058,PADEP		
99-87-6	p-Isopropyltoluene	ND		mg/kg dry	0.0026	0.0053	1	EPA 8260D	12/24/2025 07:00	12/24/2025 13:10	PRS
								Certifications:	CTDPH-PH-0840,NYSDOH-NY10854,NYSDOH-NY12058,NJDEP		
135-98-8	sec-Butylbenzene	ND		mg/kg dry	0.0026	0.0053	1	EPA 8260D	12/24/2025 07:00	12/24/2025 13:10	PRS
								Certifications:	CTDPH-PH-0840,NYSDOH-NY10854,NYSDOH-NY12058,NJDEP		
100-42-5	Styrene	ND		mg/kg dry	0.0026	0.0053	1	EPA 8260D	12/24/2025 07:00	12/24/2025 13:10	PRS
								Certifications:	CTDPH-PH-0840,NYSDOH-NY10854,NYSDOH-NY12058,NJDEP		
75-65-0	tert-Butyl alcohol (TBA)	ND		mg/kg dry	0.013	0.026	1	EPA 8260D	12/24/2025 07:00	12/24/2025 13:10	PRS
								Certifications:	NYSDOH-NY10854,NYSDOH-NY12058,NJDEP-CT005,PADEP-68		
98-06-6	tert-Butylbenzene	ND		mg/kg dry	0.0026	0.0053	1	EPA 8260D	12/24/2025 07:00	12/24/2025 13:10	PRS
								Certifications:	CTDPH-PH-0840,NYSDOH-NY10854,NYSDOH-NY12058,NJDEP		
127-18-4	Tetrachloroethylene	ND		mg/kg dry	0.0026	0.0053	1	EPA 8260D	12/24/2025 07:00	12/24/2025 13:10	PRS
								Certifications:	CTDPH-PH-0840,NYSDOH-NY10854,NYSDOH-NY12058,NJDEP		
108-88-3	Toluene	ND		mg/kg dry	0.0026	0.0053	1	EPA 8260D	12/24/2025 07:00	12/24/2025 13:10	PRS
								Certifications:	CTDPH-PH-0840,NYSDOH-NY10854,NYSDOH-NY12058,NJDEP		
156-60-5	trans-1,2-Dichloroethylene	ND		mg/kg dry	0.0026	0.0053	1	EPA 8260D	12/24/2025 07:00	12/24/2025 13:10	PRS
								Certifications:	CTDPH-PH-0840,NYSDOH-NY10854,NYSDOH-NY12058,NJDEP		
10061-02-6	trans-1,3-Dichloropropylene	ND		mg/kg dry	0.0026	0.0053	1	EPA 8260D	12/24/2025 07:00	12/24/2025 13:10	PRS
								Certifications:	CTDPH-PH-0840,NYSDOH-NY10854,NYSDOH-NY12058,NJDEP		
79-01-6	Trichloroethylene	ND		mg/kg dry	0.0026	0.0053	1	EPA 8260D	12/24/2025 07:00	12/24/2025 13:10	PRS
								Certifications:	CTDPH-PH-0840,NYSDOH-NY10854,NYSDOH-NY12058,NJDEP		
75-69-4	Trichlorofluoromethane	ND		mg/kg dry	0.0026	0.0053	1	EPA 8260D	12/24/2025 07:00	12/24/2025 13:10	PRS
								Certifications:	CTDPH-PH-0840,NYSDOH-NY10854,NYSDOH-NY12058,NJDEP		
75-01-4	Vinyl Chloride	ND	CCVE	mg/kg dry	0.0026	0.0053	1	EPA 8260D	12/24/2025 07:00	12/24/2025 13:10	PRS
								Certifications:	CTDPH-PH-0840,NYSDOH-NY10854,NYSDOH-NY12058,NJDEP		

Sample Information

Client Sample ID: 25SB-3 (5-7) **York Sample ID:** 25L1201-06

York Project (SDG) No.	Client Project ID	Matrix	Collection Date/Time	Date Received
25L1201	25030016 2425 Atlantic Brooklyn 10034	Soil	December 19, 2025 9:15 am	12/19/2025

Volatile Organics, 8260 - Comprehensive

Log-in Notes:

Sample Notes:

Sample Prepared by Method: EPA 5035A

CAS No.	Parameter	Result	Flag	Units	Reported to LOD/MDL	LOQ	Dilution	Reference Method	Date/Time Prepared	Date/Time Analyzed	Analyst
1330-20-7	Xylenes, Total	ND		mg/kg dry	0.0079	0.016	1	EPA 8260D	12/24/2025 07:00	12/24/2025 13:10	PRS
								Certifications:	CTDPH-PH-0840,NYSDOH-NY10854,NYSDOH-NY12058,NJDEP		

	Surrogate Recoveries	Result	Acceptance Range
17060-07-0	*Surrogate: SURR: 1,2-Dichloroethane-d4*	*109 %*	*77-125*
2037-26-5	*Surrogate: SURR: Toluene-d8*	*101 %*	*85-120*
460-00-4	*Surrogate: SURR: p-Bromofluorobenzene*	*104 %*	*76-130*

Total Solids

Log-in Notes:

Sample Notes:

Sample Prepared by Method: % Solids Prep

CAS No.	Parameter	Result	Flag	Units	Reported to LOQ	Dilution	Reference Method	Date/Time Prepared	Date/Time Analyzed	Analyst
solids	*** % Solids**	**94.2**		%	0.100	1	SM 2540G	12/22/2025 10:39	12/22/2025 13:15	CD
							Certifications:	CTDPH-PH-0840		

Sample Information

Client Sample ID: **25SB-3 (9-11)** **York Sample ID:** **25L1201-08**

York Project (SDG) No.	Client Project ID	Matrix	Collection Date/Time	Date Received
25L1201	25030016 2425 Atlantic Brooklyn 10034	Soil	December 19, 2025 9:19 am	12/19/2025

Volatile Organics, 8260 - Comprehensive

Log-in Notes:

Sample Notes:

Sample Prepared by Method: EPA 5035A

CAS No.	Parameter	Result	Flag	Units	Reported to LOD/MDL	LOQ	Dilution	Reference Method	Date/Time Prepared	Date/Time Analyzed	Analyst
630-20-6	1,1,1,2-Tetrachloroethane	ND		mg/kg dry	0.0027	0.0054	1	EPA 8260D	12/24/2025 07:00	12/24/2025 13:39	PRS
								Certifications:	CTDPH-PH-0840,NYSDOH-NY10854,NYSDOH-NY12058,NJDEP		
71-55-6	1,1,1-Trichloroethane	ND		mg/kg dry	0.0027	0.0054	1	EPA 8260D	12/24/2025 07:00	12/24/2025 13:39	PRS
								Certifications:	CTDPH-PH-0840,NYSDOH-NY10854,NYSDOH-NY12058,NJDEP		
79-34-5	1,1,2,2-Tetrachloroethane	ND		mg/kg dry	0.0027	0.0054	1	EPA 8260D	12/24/2025 07:00	12/24/2025 13:39	PRS
								Certifications:	CTDPH-PH-0840,NYSDOH-NY10854,NYSDOH-NY12058,NJDEP		
76-13-1	1,1,2-Trichloro-1,2,2-trifluoroethane (Freon 113)	ND		mg/kg dry	0.0027	0.0054	1	EPA 8260D	12/24/2025 07:00	12/24/2025 13:39	PRS
								Certifications:	CTDPH-PH-0840,NYSDOH-NY10854,NYSDOH-NY12058,NJDEP		
79-00-5	1,1,2-Trichloroethane	ND		mg/kg dry	0.0027	0.0054	1	EPA 8260D	12/24/2025 07:00	12/24/2025 13:39	PRS
								Certifications:	CTDPH-PH-0840,NYSDOH-NY10854,NYSDOH-NY12058,NJDEP		
75-34-3	1,1-Dichloroethane	ND		mg/kg dry	0.0027	0.0054	1	EPA 8260D	12/24/2025 07:00	12/24/2025 13:39	PRS
								Certifications:	CTDPH-PH-0840,NYSDOH-NY10854,NYSDOH-NY12058,NJDEP		
75-35-4	1,1-Dichloroethylene	ND	CCVE	mg/kg dry	0.0027	0.0054	1	EPA 8260D	12/24/2025 07:00	12/24/2025 13:39	PRS
								Certifications:	CTDPH-PH-0840,NYSDOH-NY10854,NYSDOH-NY12058,NJDEP		
87-61-6	1,2,3-Trichlorobenzene	ND		mg/kg dry	0.0027	0.0054	1	EPA 8260D	12/24/2025 07:00	12/24/2025 13:39	PRS
								Certifications:	NYSDOH-NY10854,NYSDOH-NY12058,NJDEP-CT005,PADEP-68		
96-18-4	1,2,3-Trichloropropane	ND		mg/kg dry	0.0027	0.0054	1	EPA 8260D	12/24/2025 07:00	12/24/2025 13:39	PRS
								Certifications:	NYSDOH-NY10854,NYSDOH-NY12058,NJDEP-CT005,PADEP-68		
120-82-1	1,2,4-Trichlorobenzene	ND		mg/kg dry	0.0027	0.0054	1	EPA 8260D	12/24/2025 07:00	12/24/2025 13:39	PRS
								Certifications:	NYSDOH-NY10854,NYSDOH-NY12058,NJDEP-CT005,PADEP-68		
95-63-6	1,2,4-Trimethylbenzene	ND		mg/kg dry	0.0027	0.0054	1	EPA 8260D	12/24/2025 07:00	12/24/2025 13:39	PRS
								Certifications:	CTDPH-PH-0840,NYSDOH-NY10854,NYSDOH-NY12058,NJDEP		
96-12-8	1,2-Dibromo-3-chloropropane	ND		mg/kg dry	0.0027	0.0054	1	EPA 8260D	12/24/2025 07:00	12/24/2025 13:39	PRS
								Certifications:	CTDPH-PH-0840,NYSDOH-NY10854,NYSDOH-NY12058,NJDEP		
106-93-4	1,2-Dibromoethane	ND		mg/kg dry	0.0027	0.0054	1	EPA 8260D	12/24/2025 07:00	12/24/2025 13:39	PRS
								Certifications:	CTDPH-PH-0840,NYSDOH-NY10854,NYSDOH-NY12058,NJDEP		
95-50-1	1,2-Dichlorobenzene	ND		mg/kg dry	0.0027	0.0054	1	EPA 8260D	12/24/2025 07:00	12/24/2025 13:39	PRS
								Certifications:	CTDPH-PH-0840,NYSDOH-NY10854,NYSDOH-NY12058,NJDEP		
107-06-2	1,2-Dichloroethane	ND		mg/kg dry	0.0027	0.0054	1	EPA 8260D	12/24/2025 07:00	12/24/2025 13:39	PRS
								Certifications:	CTDPH-PH-0840,NYSDOH-NY10854,NYSDOH-NY12058,NJDEP		
78-87-5	1,2-Dichloropropane	ND		mg/kg dry	0.0027	0.0054	1	EPA 8260D	12/24/2025 07:00	12/24/2025 13:39	PRS
								Certifications:	CTDPH-PH-0840,NYSDOH-NY10854,NYSDOH-NY12058,NJDEP		
108-67-8	1,3,5-Trimethylbenzene	ND		mg/kg dry	0.0027	0.0054	1	EPA 8260D	12/24/2025 07:00	12/24/2025 13:39	PRS
								Certifications:	CTDPH-PH-0840,NYSDOH-NY10854,NYSDOH-NY12058,NJDEP		
541-73-1	1,3-Dichlorobenzene	ND		mg/kg dry	0.0027	0.0054	1	EPA 8260D	12/24/2025 07:00	12/24/2025 13:39	PRS
								Certifications:	CTDPH-PH-0840,NYSDOH-NY10854,NYSDOH-NY12058,NJDEP		
106-46-7	1,4-Dichlorobenzene	ND		mg/kg dry	0.0027	0.0054	1	EPA 8260D	12/24/2025 07:00	12/24/2025 13:39	PRS
								Certifications:	CTDPH-PH-0840,NYSDOH-NY10854,NYSDOH-NY12058,NJDEP		
78-93-3	2-Butanone	ND		mg/kg dry	0.0027	0.0054	1	EPA 8260D	12/24/2025 07:00	12/24/2025 13:39	PRS
								Certifications:	CTDPH-PH-0840,NYSDOH-NY10854,NYSDOH-NY12058,NJDEP		
591-78-6	2-Hexanone	ND		mg/kg dry	0.0027	0.0054	1	EPA 8260D	12/24/2025 07:00	12/24/2025 13:39	PRS
								Certifications:	CTDPH-PH-0840,NYSDOH-NY10854,NYSDOH-NY12058,NJDEP		

Sample Information

Client Sample ID: 25SB-3 (9-11) **York Sample ID:** 25L1201-08

York Project (SDG) No.	Client Project ID	Matrix	Collection Date/Time	Date Received
25L1201	25030016 2425 Atlantic Brooklyn 10034	Soil	December 19, 2025 9:19 am	12/19/2025

Volatile Organics, 8260 - Comprehensive

Log-in Notes:

Sample Notes:

Sample Prepared by Method: EPA 5035A

CAS No.	Parameter	Result	Flag	Units	Reported to LOD/MDL	LOQ	Dilution	Reference Method	Date/Time Prepared	Date/Time Analyzed	Analyst
108-10-1	4-Methyl-2-pentanone	ND		mg/kg dry	0.0027	0.0054	1	EPA 8260D	12/24/2025 07:00	12/24/2025 13:39	PRS
								Certifications:	CTDPH-PH-0840,NYSDOH-NY10854,NYSDOH-NY12058,NJDEP		
67-64-1	**Acetone**	**0.016**	CCVE	mg/kg dry	0.0054	0.011	1	EPA 8260D	12/24/2025 07:00	12/24/2025 13:39	PRS
								Certifications:	CTDPH-PH-0840,NYSDOH-NY10854,NYSDOH-NY12058,NJDEP		
107-02-8	Acrolein	ND	CCVE	mg/kg dry	0.0054	0.011	1	EPA 8260D	12/24/2025 07:00	12/24/2025 13:39	PRS
								Certifications:	CTDPH-PH-0840,NYSDOH-NY10854,NYSDOH-NY12058,NJDEP		
107-13-1	Acrylonitrile	ND		mg/kg dry	0.0027	0.0054	1	EPA 8260D	12/24/2025 07:00	12/24/2025 13:39	PRS
								Certifications:	CTDPH-PH-0840,NYSDOH-NY10854,NYSDOH-NY12058,NJDEP		
71-43-2	Benzene	ND		mg/kg dry	0.0027	0.0054	1	EPA 8260D	12/24/2025 07:00	12/24/2025 13:39	PRS
								Certifications:	CTDPH-PH-0840,NYSDOH-NY10854,NYSDOH-NY12058,NJDEP		
74-97-5	Bromochloromethane	ND		mg/kg dry	0.0027	0.0054	1	EPA 8260D	12/24/2025 07:00	12/24/2025 13:39	PRS
								Certifications:	NYSDOH-NY10854,NYSDOH-NY12058,NJDEP-CT005,PADEP-6		
75-27-4	Bromodichloromethane	ND		mg/kg dry	0.0027	0.0054	1	EPA 8260D	12/24/2025 07:00	12/24/2025 13:39	PRS
								Certifications:	CTDPH-PH-0840,NYSDOH-NY10854,NYSDOH-NY12058,NJDEP		
75-25-2	Bromoform	ND		mg/kg dry	0.0027	0.0054	1	EPA 8260D	12/24/2025 07:00	12/24/2025 13:39	PRS
								Certifications:	CTDPH-PH-0840,NYSDOH-NY10854,NYSDOH-NY12058,NJDEP		
74-83-9	Bromomethane	ND		mg/kg dry	0.0027	0.0054	1	EPA 8260D	12/24/2025 07:00	12/24/2025 13:39	PRS
								Certifications:	CTDPH-PH-0840,NYSDOH-NY10854,NYSDOH-NY12058,NJDEP		
75-15-0	Carbon disulfide	ND		mg/kg dry	0.0027	0.0054	1	EPA 8260D	12/24/2025 07:00	12/24/2025 13:39	PRS
								Certifications:	CTDPH-PH-0840,NYSDOH-NY10854,NYSDOH-NY12058,NJDEP		
56-23-5	Carbon tetrachloride	ND		mg/kg dry	0.0027	0.0054	1	EPA 8260D	12/24/2025 07:00	12/24/2025 13:39	PRS
								Certifications:	CTDPH-PH-0840,NYSDOH-NY10854,NYSDOH-NY12058,NJDEP		
108-90-7	Chlorobenzene	ND		mg/kg dry	0.0027	0.0054	1	EPA 8260D	12/24/2025 07:00	12/24/2025 13:39	PRS
								Certifications:	CTDPH-PH-0840,NYSDOH-NY10854,NYSDOH-NY12058,NJDEP		
75-00-3	Chloroethane	ND		mg/kg dry	0.0027	0.0054	1	EPA 8260D	12/24/2025 07:00	12/24/2025 13:39	PRS
								Certifications:	CTDPH-PH-0840,NYSDOH-NY10854,NYSDOH-NY12058,NJDEP		
67-66-3	Chloroform	ND		mg/kg dry	0.0027	0.0054	1	EPA 8260D	12/24/2025 07:00	12/24/2025 13:39	PRS
								Certifications:	CTDPH-PH-0840,NYSDOH-NY10854,NYSDOH-NY12058,NJDEP		
74-87-3	Chloromethane	ND	CCVE	mg/kg dry	0.0027	0.0054	1	EPA 8260D	12/24/2025 07:00	12/24/2025 13:39	PRS
								Certifications:	CTDPH-PH-0840,NYSDOH-NY10854,NYSDOH-NY12058,NJDEP		
156-59-2	cis-1,2-Dichloroethylene	ND		mg/kg dry	0.0027	0.0054	1	EPA 8260D	12/24/2025 07:00	12/24/2025 13:39	PRS
								Certifications:	CTDPH-PH-0840,NYSDOH-NY10854,NYSDOH-NY12058,NJDEP		
10061-01-5	cis-1,3-Dichloropropylene	ND		mg/kg dry	0.0027	0.0054	1	EPA 8260D	12/24/2025 07:00	12/24/2025 13:39	PRS
								Certifications:	CTDPH-PH-0840,NYSDOH-NY10854,NYSDOH-NY12058,NJDEP		
110-82-7	Cyclohexane	ND		mg/kg dry	0.0027	0.0054	1	EPA 8260D	12/24/2025 07:00	12/24/2025 13:39	PRS
								Certifications:	NYSDOH-NY10854,NYSDOH-NY12058,NJDEP-CT005,PADEP-6		
124-48-1	Dibromochloromethane	ND		mg/kg dry	0.0027	0.0054	1	EPA 8260D	12/24/2025 07:00	12/24/2025 13:39	PRS
								Certifications:	NYSDOH-NY10854,NYSDOH-NY12058,NJDEP-CT005,PADEP-6		
74-95-3	Dibromomethane	ND		mg/kg dry	0.0027	0.0054	1	EPA 8260D	12/24/2025 07:00	12/24/2025 13:39	PRS
								Certifications:	NYSDOH-NY10854,NYSDOH-NY12058,NJDEP-CT005,PADEP-6		
75-71-8	Dichlorodifluoromethane	ND	CCVE	mg/kg dry	0.0027	0.0054	1	EPA 8260D	12/24/2025 07:00	12/24/2025 13:39	PRS
								Certifications:	NYSDOH-NY10854,NYSDOH-NY12058,NJDEP-CT005,PADEP-6		
100-41-4	Ethyl Benzene	ND		mg/kg dry	0.0027	0.0054	1	EPA 8260D	12/24/2025 07:00	12/24/2025 13:39	PRS
								Certifications:	CTDPH-PH-0840,NYSDOH-NY10854,NYSDOH-NY12058,NJDEP		

Sample Information

Client Sample ID: 25SB-3 (9-11) **York Sample ID:** 25L1201-08

York Project (SDG) No.	Client Project ID	Matrix	Collection Date/Time	Date Received
25L1201	25030016 2425 Atlantic Brooklyn 10034	Soil	December 19, 2025 9:19 am	12/19/2025

Volatile Organics, 8260 - Comprehensive

Log-in Notes:

Sample Notes:

Sample Prepared by Method: EPA 5035A

CAS No.	Parameter	Result	Flag	Units	Reported to LOD/MDL	LOQ	Dilution	Reference Method	Date/Time Prepared	Date/Time Analyzed	Analyst
87-68-3	Hexachlorobutadiene	ND		mg/kg dry	0.0027	0.0054	1	EPA 8260D	12/24/2025 07:00	12/24/2025 13:39	PRS
								Certifications:	NYSDOH-NY10854,NYSDOH-NY12058,NJDEP-CT005,PADEP-68		
98-82-8	Isopropylbenzene	ND		mg/kg dry	0.0027	0.0054	1	EPA 8260D	12/24/2025 07:00	12/24/2025 13:39	PRS
								Certifications:	CTDPH-PH-0840,NYSDOH-NY10854,NYSDOH-NY12058,NJDEP		
79-20-9	Methyl acetate	ND		mg/kg dry	0.0027	0.0054	1	EPA 8260D	12/24/2025 07:00	12/24/2025 13:39	PRS
								Certifications:	NYSDOH-NY10854,NYSDOH-NY12058,NJDEP-CT005,PADEP-68		
1634-04-4	Methyl tert-butyl ether (MTBE)	ND	ICVE	mg/kg dry	0.0027	0.0054	1	EPA 8260D	12/24/2025 07:00	12/24/2025 13:39	PRS
								Certifications:	CTDPH-PH-0840,NYSDOH-NY10854,NYSDOH-NY12058,NJDEP		
108-87-2	Methylcyclohexane	ND		mg/kg dry	0.0027	0.0054	1	EPA 8260D	12/24/2025 07:00	12/24/2025 13:39	PRS
								Certifications:	NYSDOH-NY10854,NYSDOH-NY12058,NJDEP-CT005,PADEP-68		
75-09-2	* Methylene chloride	ND		mg/kg dry	0.0054	0.011	1	EPA 8260D	12/24/2025 07:00	12/24/2025 13:39	PRS
								Certifications:	CTDPH-PH-0840		
104-51-8	n-Butylbenzene	ND	QL-02	mg/kg dry	0.0027	0.0054	1	EPA 8260D	12/24/2025 07:00	12/24/2025 13:39	PRS
								Certifications:	CTDPH-PH-0840,NYSDOH-NY10854,NYSDOH-NY12058,NJDEP		
103-65-1	n-Propylbenzene	ND		mg/kg dry	0.0027	0.0054	1	EPA 8260D	12/24/2025 07:00	12/24/2025 13:39	PRS
								Certifications:	CTDPH-PH-0840,NYSDOH-NY10854,NYSDOH-NY12058,NJDEP		
95-47-6	o-Xylene	ND		mg/kg dry	0.0027	0.0054	1	EPA 8260D	12/24/2025 07:00	12/24/2025 13:39	PRS
								Certifications:	CTDPH-PH-0840,NYSDOH-NY10854,NYSDOH-NY12058,PADEP		
179601-23-1	p- & m- Xylenes	ND		mg/kg dry	0.0054	0.011	1	EPA 8260D	12/24/2025 07:00	12/24/2025 13:39	PRS
								Certifications:	CTDPH-PH-0840,NYSDOH-NY10854,NYSDOH-NY12058,PADEP		
99-87-6	p-Isopropyltoluene	ND		mg/kg dry	0.0027	0.0054	1	EPA 8260D	12/24/2025 07:00	12/24/2025 13:39	PRS
								Certifications:	CTDPH-PH-0840,NYSDOH-NY10854,NYSDOH-NY12058,NJDEP		
135-98-8	sec-Butylbenzene	ND		mg/kg dry	0.0027	0.0054	1	EPA 8260D	12/24/2025 07:00	12/24/2025 13:39	PRS
								Certifications:	CTDPH-PH-0840,NYSDOH-NY10854,NYSDOH-NY12058,NJDEP		
100-42-5	Styrene	ND		mg/kg dry	0.0027	0.0054	1	EPA 8260D	12/24/2025 07:00	12/24/2025 13:39	PRS
								Certifications:	CTDPH-PH-0840,NYSDOH-NY10854,NYSDOH-NY12058,NJDEP		
75-65-0	tert-Butyl alcohol (TBA)	ND		mg/kg dry	0.013	0.027	1	EPA 8260D	12/24/2025 07:00	12/24/2025 13:39	PRS
								Certifications:	NYSDOH-NY10854,NYSDOH-NY12058,NJDEP-CT005,PADEP-68		
98-06-6	tert-Butylbenzene	ND		mg/kg dry	0.0027	0.0054	1	EPA 8260D	12/24/2025 07:00	12/24/2025 13:39	PRS
								Certifications:	CTDPH-PH-0840,NYSDOH-NY10854,NYSDOH-NY12058,NJDEP		
127-18-4	Tetrachloroethylene	ND		mg/kg dry	0.0027	0.0054	1	EPA 8260D	12/24/2025 07:00	12/24/2025 13:39	PRS
								Certifications:	CTDPH-PH-0840,NYSDOH-NY10854,NYSDOH-NY12058,NJDEP		
108-88-3	Toluene	ND		mg/kg dry	0.0027	0.0054	1	EPA 8260D	12/24/2025 07:00	12/24/2025 13:39	PRS
								Certifications:	CTDPH-PH-0840,NYSDOH-NY10854,NYSDOH-NY12058,NJDEP		
156-60-5	trans-1,2-Dichloroethylene	ND		mg/kg dry	0.0027	0.0054	1	EPA 8260D	12/24/2025 07:00	12/24/2025 13:39	PRS
								Certifications:	CTDPH-PH-0840,NYSDOH-NY10854,NYSDOH-NY12058,NJDEP		
10061-02-6	trans-1,3-Dichloropropylene	ND		mg/kg dry	0.0027	0.0054	1	EPA 8260D	12/24/2025 07:00	12/24/2025 13:39	PRS
								Certifications:	CTDPH-PH-0840,NYSDOH-NY10854,NYSDOH-NY12058,NJDEP		
79-01-6	**Trichloroethylene**	**0.0040**	J	mg/kg dry	0.0027	0.0054	1	EPA 8260D	12/24/2025 07:00	12/24/2025 13:39	PRS
								Certifications:	CTDPH-PH-0840,NYSDOH-NY10854,NYSDOH-NY12058,NJDEP		
75-69-4	Trichlorofluoromethane	ND		mg/kg dry	0.0027	0.0054	1	EPA 8260D	12/24/2025 07:00	12/24/2025 13:39	PRS
								Certifications:	CTDPH-PH-0840,NYSDOH-NY10854,NYSDOH-NY12058,NJDEP		
75-01-4	Vinyl Chloride	ND	CCVE	mg/kg dry	0.0027	0.0054	1	EPA 8260D	12/24/2025 07:00	12/24/2025 13:39	PRS
								Certifications:	CTDPH-PH-0840,NYSDOH-NY10854,NYSDOH-NY12058,NJDEP		

Sample Information

Client Sample ID: 25SB-3 (9-11) **York Sample ID:** 25L1201-08

York Project (SDG) No.	Client Project ID	Matrix	Collection Date/Time	Date Received
25L1201	25030016 2425 Atlantic Brooklyn 10034	Soil	December 19, 2025 9:19 am	12/19/2025

Volatile Organics, 8260 - Comprehensive

Log-in Notes:

Sample Notes:

Sample Prepared by Method: EPA 5035A

CAS No.	Parameter	Result	Flag	Units	Reported to LOD/MDL	LOQ	Dilution	Reference Method	Date/Time Prepared	Date/Time Analyzed	Analyst
1330-20-7	Xylenes, Total	ND		mg/kg dry	0.0081	0.016	1	EPA 8260D	12/24/2025 07:00	12/24/2025 13:39	PRS
								Certifications:	CTDPH-PH-0840,NYSDOH-NY10854,NYSDOH-NY12058,NJDEP		

	Surrogate Recoveries	Result	Acceptance Range
17060-07-0	*Surrogate: SURR: 1,2-Dichloroethane-d4*	*110 %*	*77-125*
2037-26-5	*Surrogate: SURR: Toluene-d8*	*101 %*	*85-120*
460-00-4	*Surrogate: SURR: p-Bromofluorobenzene*	*103 %*	*76-130*

Total Solids

Log-in Notes:

Sample Notes:

Sample Prepared by Method: % Solids Prep

CAS No.	Parameter	Result	Flag	Units	Reported to LOQ	Dilution	Reference Method	Date/Time Prepared	Date/Time Analyzed	Analyst
solids	*** % Solids**	**95.9**		%	0.100	1	SM 2540G	12/22/2025 10:39	12/22/2025 13:15	CD
							Certifications:	CTDPH-PH-0840		

Sample Information

Client Sample ID: **25SB-3 (13-15)** **York Sample ID:** **25L1201-10**

York Project (SDG) No.	Client Project ID	Matrix	Collection Date/Time	Date Received
25L1201	25030016 2425 Atlantic Brooklyn 10034	Soil	December 19, 2025 9:23 am	12/19/2025

Volatile Organics, 8260 - Comprehensive

Log-in Notes:

Sample Notes:

Sample Prepared by Method: EPA 5035A

CAS No.	Parameter	Result	Flag	Units	Reported to LOD/MDL	LOQ	Dilution	Reference Method	Date/Time Prepared	Date/Time Analyzed	Analyst
630-20-6	1,1,1,2-Tetrachloroethane	ND		mg/kg dry	0.0027	0.0054	1	EPA 8260D	12/24/2025 07:00	12/24/2025 14:08	PRS
								Certifications:	CTDPH-PH-0840,NYSDOH-NY10854,NYSDOH-NY12058,NJDEP		
71-55-6	1,1,1-Trichloroethane	ND		mg/kg dry	0.0027	0.0054	1	EPA 8260D	12/24/2025 07:00	12/24/2025 14:08	PRS
								Certifications:	CTDPH-PH-0840,NYSDOH-NY10854,NYSDOH-NY12058,NJDEP		
79-34-5	1,1,2,2-Tetrachloroethane	ND		mg/kg dry	0.0027	0.0054	1	EPA 8260D	12/24/2025 07:00	12/24/2025 14:08	PRS
								Certifications:	CTDPH-PH-0840,NYSDOH-NY10854,NYSDOH-NY12058,NJDEP		
76-13-1	1,1,2-Trichloro-1,2,2-trifluoroethane (Freon 113)	ND		mg/kg dry	0.0027	0.0054	1	EPA 8260D	12/24/2025 07:00	12/24/2025 14:08	PRS
								Certifications:	CTDPH-PH-0840,NYSDOH-NY10854,NYSDOH-NY12058,NJDEP		
79-00-5	1,1,2-Trichloroethane	ND		mg/kg dry	0.0027	0.0054	1	EPA 8260D	12/24/2025 07:00	12/24/2025 14:08	PRS
								Certifications:	CTDPH-PH-0840,NYSDOH-NY10854,NYSDOH-NY12058,NJDEP		
75-34-3	1,1-Dichloroethane	ND		mg/kg dry	0.0027	0.0054	1	EPA 8260D	12/24/2025 07:00	12/24/2025 14:08	PRS
								Certifications:	CTDPH-PH-0840,NYSDOH-NY10854,NYSDOH-NY12058,NJDEP		
75-35-4	1,1-Dichloroethylene	ND	CCVE	mg/kg dry	0.0027	0.0054	1	EPA 8260D	12/24/2025 07:00	12/24/2025 14:08	PRS
								Certifications:	CTDPH-PH-0840,NYSDOH-NY10854,NYSDOH-NY12058,NJDEP		
87-61-6	1,2,3-Trichlorobenzene	ND		mg/kg dry	0.0027	0.0054	1	EPA 8260D	12/24/2025 07:00	12/24/2025 14:08	PRS
								Certifications:	NYSDOH-NY10854,NYSDOH-NY12058,NJDEP-CT005,PADEP-6		
96-18-4	1,2,3-Trichloropropane	ND		mg/kg dry	0.0027	0.0054	1	EPA 8260D	12/24/2025 07:00	12/24/2025 14:08	PRS
								Certifications:	NYSDOH-NY10854,NYSDOH-NY12058,NJDEP-CT005,PADEP-6		
120-82-1	1,2,4-Trichlorobenzene	ND		mg/kg dry	0.0027	0.0054	1	EPA 8260D	12/24/2025 07:00	12/24/2025 14:08	PRS
								Certifications:	NYSDOH-NY10854,NYSDOH-NY12058,NJDEP-CT005,PADEP-6		
95-63-6	1,2,4-Trimethylbenzene	ND		mg/kg dry	0.0027	0.0054	1	EPA 8260D	12/24/2025 07:00	12/24/2025 14:08	PRS
								Certifications:	CTDPH-PH-0840,NYSDOH-NY10854,NYSDOH-NY12058,NJDEP		
96-12-8	1,2-Dibromo-3-chloropropane	ND		mg/kg dry	0.0027	0.0054	1	EPA 8260D	12/24/2025 07:00	12/24/2025 14:08	PRS
								Certifications:	CTDPH-PH-0840,NYSDOH-NY10854,NYSDOH-NY12058,NJDEP		
106-93-4	1,2-Dibromoethane	ND		mg/kg dry	0.0027	0.0054	1	EPA 8260D	12/24/2025 07:00	12/24/2025 14:08	PRS
								Certifications:	CTDPH-PH-0840,NYSDOH-NY10854,NYSDOH-NY12058,NJDEP		
95-50-1	1,2-Dichlorobenzene	ND		mg/kg dry	0.0027	0.0054	1	EPA 8260D	12/24/2025 07:00	12/24/2025 14:08	PRS
								Certifications:	CTDPH-PH-0840,NYSDOH-NY10854,NYSDOH-NY12058,NJDEP		
107-06-2	1,2-Dichloroethane	ND		mg/kg dry	0.0027	0.0054	1	EPA 8260D	12/24/2025 07:00	12/24/2025 14:08	PRS
								Certifications:	CTDPH-PH-0840,NYSDOH-NY10854,NYSDOH-NY12058,NJDEP		
78-87-5	1,2-Dichloropropane	ND		mg/kg dry	0.0027	0.0054	1	EPA 8260D	12/24/2025 07:00	12/24/2025 14:08	PRS
								Certifications:	CTDPH-PH-0840,NYSDOH-NY10854,NYSDOH-NY12058,NJDEP		
108-67-8	1,3,5-Trimethylbenzene	ND		mg/kg dry	0.0027	0.0054	1	EPA 8260D	12/24/2025 07:00	12/24/2025 14:08	PRS
								Certifications:	CTDPH-PH-0840,NYSDOH-NY10854,NYSDOH-NY12058,NJDEP		
541-73-1	1,3-Dichlorobenzene	ND		mg/kg dry	0.0027	0.0054	1	EPA 8260D	12/24/2025 07:00	12/24/2025 14:08	PRS
								Certifications:	CTDPH-PH-0840,NYSDOH-NY10854,NYSDOH-NY12058,NJDEP		
106-46-7	1,4-Dichlorobenzene	ND		mg/kg dry	0.0027	0.0054	1	EPA 8260D	12/24/2025 07:00	12/24/2025 14:08	PRS
								Certifications:	CTDPH-PH-0840,NYSDOH-NY10854,NYSDOH-NY12058,NJDEP		
78-93-3	2-Butanone	ND		mg/kg dry	0.0027	0.0054	1	EPA 8260D	12/24/2025 07:00	12/24/2025 14:08	PRS
								Certifications:	CTDPH-PH-0840,NYSDOH-NY10854,NYSDOH-NY12058,NJDEP		
591-78-6	2-Hexanone	ND		mg/kg dry	0.0027	0.0054	1	EPA 8260D	12/24/2025 07:00	12/24/2025 14:08	PRS
								Certifications:	CTDPH-PH-0840,NYSDOH-NY10854,NYSDOH-NY12058,NJDEP		

Sample Information

Client Sample ID: 25SB-3 (13-15) **York Sample ID:** 25L1201-10

York Project (SDG) No.	Client Project ID	Matrix	Collection Date/Time	Date Received
25L1201	25030016 2425 Atlantic Brooklyn 10034	Soil	December 19, 2025 9:23 am	12/19/2025

Volatile Organics, 8260 - Comprehensive

Log-in Notes:

Sample Notes:

Sample Prepared by Method: EPA 5035A

CAS No.	Parameter	Result	Flag	Units	Reported to LOD/MDL	LOQ	Dilution	Reference Method	Date/Time Prepared	Date/Time Analyzed	Analyst
108-10-1	4-Methyl-2-pentanone	ND		mg/kg dry	0.0027	0.0054	1	EPA 8260D	12/24/2025 07:00	12/24/2025 14:08	PRS
								Certifications:	CTDPH-PH-0840,NYSDOH-NY10854,NYSDOH-NY12058,NJDEP		
67-64-1	Acetone	ND		mg/kg dry	0.0054	0.011	1	EPA 8260D	12/24/2025 07:00	12/24/2025 14:08	PRS
								Certifications:	CTDPH-PH-0840,NYSDOH-NY10854,NYSDOH-NY12058,NJDEP		
107-02-8	Acrolein	ND	CCVE	mg/kg dry	0.0054	0.011	1	EPA 8260D	12/24/2025 07:00	12/24/2025 14:08	PRS
								Certifications:	CTDPH-PH-0840,NYSDOH-NY10854,NYSDOH-NY12058,NJDEP		
107-13-1	Acrylonitrile	ND		mg/kg dry	0.0027	0.0054	1	EPA 8260D	12/24/2025 07:00	12/24/2025 14:08	PRS
								Certifications:	CTDPH-PH-0840,NYSDOH-NY10854,NYSDOH-NY12058,NJDEP		
71-43-2	Benzene	ND		mg/kg dry	0.0027	0.0054	1	EPA 8260D	12/24/2025 07:00	12/24/2025 14:08	PRS
								Certifications:	CTDPH-PH-0840,NYSDOH-NY10854,NYSDOH-NY12058,NJDEP		
74-97-5	Bromochloromethane	ND		mg/kg dry	0.0027	0.0054	1	EPA 8260D	12/24/2025 07:00	12/24/2025 14:08	PRS
								Certifications:	NYSDOH-NY10854,NYSDOH-NY12058,NJDEP-CT005,PADEP-6		
75-27-4	Bromodichloromethane	ND		mg/kg dry	0.0027	0.0054	1	EPA 8260D	12/24/2025 07:00	12/24/2025 14:08	PRS
								Certifications:	CTDPH-PH-0840,NYSDOH-NY10854,NYSDOH-NY12058,NJDEP		
75-25-2	Bromoform	ND		mg/kg dry	0.0027	0.0054	1	EPA 8260D	12/24/2025 07:00	12/24/2025 14:08	PRS
								Certifications:	CTDPH-PH-0840,NYSDOH-NY10854,NYSDOH-NY12058,NJDEP		
74-83-9	Bromomethane	ND		mg/kg dry	0.0027	0.0054	1	EPA 8260D	12/24/2025 07:00	12/24/2025 14:08	PRS
								Certifications:	CTDPH-PH-0840,NYSDOH-NY10854,NYSDOH-NY12058,NJDEP		
75-15-0	Carbon disulfide	ND		mg/kg dry	0.0027	0.0054	1	EPA 8260D	12/24/2025 07:00	12/24/2025 14:08	PRS
								Certifications:	CTDPH-PH-0840,NYSDOH-NY10854,NYSDOH-NY12058,NJDEP		
56-23-5	Carbon tetrachloride	ND		mg/kg dry	0.0027	0.0054	1	EPA 8260D	12/24/2025 07:00	12/24/2025 14:08	PRS
								Certifications:	CTDPH-PH-0840,NYSDOH-NY10854,NYSDOH-NY12058,NJDEP		
108-90-7	Chlorobenzene	ND		mg/kg dry	0.0027	0.0054	1	EPA 8260D	12/24/2025 07:00	12/24/2025 14:08	PRS
								Certifications:	CTDPH-PH-0840,NYSDOH-NY10854,NYSDOH-NY12058,NJDEP		
75-00-3	Chloroethane	ND		mg/kg dry	0.0027	0.0054	1	EPA 8260D	12/24/2025 07:00	12/24/2025 14:08	PRS
								Certifications:	CTDPH-PH-0840,NYSDOH-NY10854,NYSDOH-NY12058,NJDEP		
67-66-3	Chloroform	ND		mg/kg dry	0.0027	0.0054	1	EPA 8260D	12/24/2025 07:00	12/24/2025 14:08	PRS
								Certifications:	CTDPH-PH-0840,NYSDOH-NY10854,NYSDOH-NY12058,NJDEP		
74-87-3	Chloromethane	ND	CCVE	mg/kg dry	0.0027	0.0054	1	EPA 8260D	12/24/2025 07:00	12/24/2025 14:08	PRS
								Certifications:	CTDPH-PH-0840,NYSDOH-NY10854,NYSDOH-NY12058,NJDEP		
156-59-2	cis-1,2-Dichloroethylene	ND		mg/kg dry	0.0027	0.0054	1	EPA 8260D	12/24/2025 07:00	12/24/2025 14:08	PRS
								Certifications:	CTDPH-PH-0840,NYSDOH-NY10854,NYSDOH-NY12058,NJDEP		
10061-01-5	cis-1,3-Dichloropropylene	ND		mg/kg dry	0.0027	0.0054	1	EPA 8260D	12/24/2025 07:00	12/24/2025 14:08	PRS
								Certifications:	CTDPH-PH-0840,NYSDOH-NY10854,NYSDOH-NY12058,NJDEP		
110-82-7	Cyclohexane	ND		mg/kg dry	0.0027	0.0054	1	EPA 8260D	12/24/2025 07:00	12/24/2025 14:08	PRS
								Certifications:	NYSDOH-NY10854,NYSDOH-NY12058,NJDEP-CT005,PADEP-6		
124-48-1	Dibromochloromethane	ND		mg/kg dry	0.0027	0.0054	1	EPA 8260D	12/24/2025 07:00	12/24/2025 14:08	PRS
								Certifications:	NYSDOH-NY10854,NYSDOH-NY12058,NJDEP-CT005,PADEP-6		
74-95-3	Dibromomethane	ND		mg/kg dry	0.0027	0.0054	1	EPA 8260D	12/24/2025 07:00	12/24/2025 14:08	PRS
								Certifications:	NYSDOH-NY10854,NYSDOH-NY12058,NJDEP-CT005,PADEP-6		
75-71-8	Dichlorodifluoromethane	ND	CCVE	mg/kg dry	0.0027	0.0054	1	EPA 8260D	12/24/2025 07:00	12/24/2025 14:08	PRS
								Certifications:	NYSDOH-NY10854,NYSDOH-NY12058,NJDEP-CT005,PADEP-6		
100-41-4	Ethyl Benzene	ND		mg/kg dry	0.0027	0.0054	1	EPA 8260D	12/24/2025 07:00	12/24/2025 14:08	PRS
								Certifications:	CTDPH-PH-0840,NYSDOH-NY10854,NYSDOH-NY12058,NJDEP		

Sample Information

Client Sample ID: 25SB-3 (13-15) **York Sample ID:** 25L1201-10

York Project (SDG) No.	Client Project ID	Matrix	Collection Date/Time	Date Received
25L1201	25030016 2425 Atlantic Brooklyn 10034	Soil	December 19, 2025 9:23 am	12/19/2025

Volatile Organics, 8260 - Comprehensive

Log-in Notes:

Sample Notes:

Sample Prepared by Method: EPA 5035A

CAS No.	Parameter	Result	Flag	Units	Reported to LOD/MDL	LOQ	Dilution	Reference Method	Date/Time Prepared	Date/Time Analyzed	Analyst
87-68-3	Hexachlorobutadiene	ND		mg/kg dry	0.0027	0.0054	1	EPA 8260D	12/24/2025 07:00	12/24/2025 14:08	PRS
								Certifications:	NYSDOH-NY10854,NYSDOH-NY12058,NJDEP-CT005,PADEP-68		
98-82-8	Isopropylbenzene	ND		mg/kg dry	0.0027	0.0054	1	EPA 8260D	12/24/2025 07:00	12/24/2025 14:08	PRS
								Certifications:	CTDPH-PH-0840,NYSDOH-NY10854,NYSDOH-NY12058,NJDEP		
79-20-9	Methyl acetate	ND		mg/kg dry	0.0027	0.0054	1	EPA 8260D	12/24/2025 07:00	12/24/2025 14:08	PRS
								Certifications:	NYSDOH-NY10854,NYSDOH-NY12058,NJDEP-CT005,PADEP-68		
1634-04-4	Methyl tert-butyl ether (MTBE)	ND	ICVE	mg/kg dry	0.0027	0.0054	1	EPA 8260D	12/24/2025 07:00	12/24/2025 14:08	PRS
								Certifications:	CTDPH-PH-0840,NYSDOH-NY10854,NYSDOH-NY12058,NJDEP		
108-87-2	Methylcyclohexane	ND		mg/kg dry	0.0027	0.0054	1	EPA 8260D	12/24/2025 07:00	12/24/2025 14:08	PRS
								Certifications:	NYSDOH-NY10854,NYSDOH-NY12058,NJDEP-CT005,PADEP-68		
75-09-2	* Methylene chloride	ND		mg/kg dry	0.0054	0.011	1	EPA 8260D	12/24/2025 07:00	12/24/2025 14:08	PRS
								Certifications:	CTDPH-PH-0840		
104-51-8	n-Butylbenzene	ND	QL-02	mg/kg dry	0.0027	0.0054	1	EPA 8260D	12/24/2025 07:00	12/24/2025 14:08	PRS
								Certifications:	CTDPH-PH-0840,NYSDOH-NY10854,NYSDOH-NY12058,NJDEP		
103-65-1	n-Propylbenzene	ND		mg/kg dry	0.0027	0.0054	1	EPA 8260D	12/24/2025 07:00	12/24/2025 14:08	PRS
								Certifications:	CTDPH-PH-0840,NYSDOH-NY10854,NYSDOH-NY12058,NJDEP		
95-47-6	o-Xylene	ND		mg/kg dry	0.0027	0.0054	1	EPA 8260D	12/24/2025 07:00	12/24/2025 14:08	PRS
								Certifications:	CTDPH-PH-0840,NYSDOH-NY10854,NYSDOH-NY12058,PADEP		
179601-23-1	p- & m- Xylenes	ND		mg/kg dry	0.0054	0.011	1	EPA 8260D	12/24/2025 07:00	12/24/2025 14:08	PRS
								Certifications:	CTDPH-PH-0840,NYSDOH-NY10854,NYSDOH-NY12058,PADEP		
99-87-6	p-Isopropyltoluene	ND		mg/kg dry	0.0027	0.0054	1	EPA 8260D	12/24/2025 07:00	12/24/2025 14:08	PRS
								Certifications:	CTDPH-PH-0840,NYSDOH-NY10854,NYSDOH-NY12058,NJDEP		
135-98-8	sec-Butylbenzene	ND		mg/kg dry	0.0027	0.0054	1	EPA 8260D	12/24/2025 07:00	12/24/2025 14:08	PRS
								Certifications:	CTDPH-PH-0840,NYSDOH-NY10854,NYSDOH-NY12058,NJDEP		
100-42-5	Styrene	ND		mg/kg dry	0.0027	0.0054	1	EPA 8260D	12/24/2025 07:00	12/24/2025 14:08	PRS
								Certifications:	CTDPH-PH-0840,NYSDOH-NY10854,NYSDOH-NY12058,NJDEP		
75-65-0	tert-Butyl alcohol (TBA)	ND		mg/kg dry	0.013	0.027	1	EPA 8260D	12/24/2025 07:00	12/24/2025 14:08	PRS
								Certifications:	NYSDOH-NY10854,NYSDOH-NY12058,NJDEP-CT005,PADEP-68		
98-06-6	tert-Butylbenzene	ND		mg/kg dry	0.0027	0.0054	1	EPA 8260D	12/24/2025 07:00	12/24/2025 14:08	PRS
								Certifications:	CTDPH-PH-0840,NYSDOH-NY10854,NYSDOH-NY12058,NJDEP		
127-18-4	Tetrachloroethylene	ND		mg/kg dry	0.0027	0.0054	1	EPA 8260D	12/24/2025 07:00	12/24/2025 14:08	PRS
								Certifications:	CTDPH-PH-0840,NYSDOH-NY10854,NYSDOH-NY12058,NJDEP		
108-88-3	Toluene	ND		mg/kg dry	0.0027	0.0054	1	EPA 8260D	12/24/2025 07:00	12/24/2025 14:08	PRS
								Certifications:	CTDPH-PH-0840,NYSDOH-NY10854,NYSDOH-NY12058,NJDEP		
156-60-5	trans-1,2-Dichloroethylene	ND		mg/kg dry	0.0027	0.0054	1	EPA 8260D	12/24/2025 07:00	12/24/2025 14:08	PRS
								Certifications:	CTDPH-PH-0840,NYSDOH-NY10854,NYSDOH-NY12058,NJDEP		
10061-02-6	trans-1,3-Dichloropropylene	ND		mg/kg dry	0.0027	0.0054	1	EPA 8260D	12/24/2025 07:00	12/24/2025 14:08	PRS
								Certifications:	CTDPH-PH-0840,NYSDOH-NY10854,NYSDOH-NY12058,NJDEP		
79-01-6	Trichloroethylene	ND		mg/kg dry	0.0027	0.0054	1	EPA 8260D	12/24/2025 07:00	12/24/2025 14:08	PRS
								Certifications:	CTDPH-PH-0840,NYSDOH-NY10854,NYSDOH-NY12058,NJDEP		
75-69-4	Trichlorofluoromethane	ND		mg/kg dry	0.0027	0.0054	1	EPA 8260D	12/24/2025 07:00	12/24/2025 14:08	PRS
								Certifications:	CTDPH-PH-0840,NYSDOH-NY10854,NYSDOH-NY12058,NJDEP		
75-01-4	Vinyl Chloride	ND	CCVE	mg/kg dry	0.0027	0.0054	1	EPA 8260D	12/24/2025 07:00	12/24/2025 14:08	PRS
								Certifications:	CTDPH-PH-0840,NYSDOH-NY10854,NYSDOH-NY12058,NJDEP		

Sample Information

Client Sample ID: 25SB-3 (13-15) **York Sample ID:** 25L1201-10

York Project (SDG) No.	Client Project ID	Matrix	Collection Date/Time	Date Received
25L1201	25030016 2425 Atlantic Brooklyn 10034	Soil	December 19, 2025 9:23 am	12/19/2025

Volatile Organics, 8260 - Comprehensive

Log-in Notes:

Sample Notes:

Sample Prepared by Method: EPA 5035A

CAS No.	Parameter	Result	Flag	Units	Reported to LOD/MDL	LOQ	Dilution	Reference Method	Date/Time Prepared	Date/Time Analyzed	Analyst
1330-20-7	Xylenes, Total	ND		mg/kg dry	0.0081	0.016	1	EPA 8260D	12/24/2025 07:00	12/24/2025 14:08	PRS
								Certifications:	CTDPH-PH-0840,NYSDOH-NY10854,NYSDOH-NY12058,NJDEP		

	Surrogate Recoveries	Result	Acceptance Range
17060-07-0	*Surrogate: SURR: 1,2-Dichloroethane-d4*	*110 %*	*77-125*
2037-26-5	*Surrogate: SURR: Toluene-d8*	*100 %*	*85-120*
460-00-4	*Surrogate: SURR: p-Bromofluorobenzene*	*101 %*	*76-130*

Total Solids

Log-in Notes:

Sample Notes:

Sample Prepared by Method: % Solids Prep

CAS No.	Parameter	Result	Flag	Units	Reported to LOQ	Dilution	Reference Method	Date/Time Prepared	Date/Time Analyzed	Analyst
solids	*** % Solids**	**99.2**		%	0.100	1	SM 2540G	12/22/2025 10:39	12/22/2025 13:15	CD
							Certifications:	CTDPH-PH-0840		

Sample Information

Client Sample ID: **25SB-2 (5-7)** **York Sample ID:** **25L1201-11**

York Project (SDG) No.	Client Project ID	Matrix	Collection Date/Time	Date Received
25L1201	25030016 2425 Atlantic Brooklyn 10034	Soil	December 19, 2025 10:30 am	12/19/2025

Volatile Organics, 8260 - Comprehensive

Log-in Notes:

Sample Notes:

Sample Prepared by Method: EPA 5035A

CAS No.	Parameter	Result	Flag	Units	Reported to LOD/MDL	LOQ	Dilution	Reference Method	Date/Time Prepared	Date/Time Analyzed	Analyst
630-20-6	1,1,1,2-Tetrachloroethane	ND		mg/kg dry	0.0024	0.0048	1	EPA 8260D	12/24/2025 07:00	12/24/2025 16:31	PRS
								Certifications:	CTDPH-PH-0840,NYSDOH-NY10854,NYSDOH-NY12058,NJDEP		
71-55-6	1,1,1-Trichloroethane	ND		mg/kg dry	0.0024	0.0048	1	EPA 8260D	12/24/2025 07:00	12/24/2025 16:31	PRS
								Certifications:	CTDPH-PH-0840,NYSDOH-NY10854,NYSDOH-NY12058,NJDEP		
79-34-5	1,1,2,2-Tetrachloroethane	ND		mg/kg dry	0.0024	0.0048	1	EPA 8260D	12/24/2025 07:00	12/24/2025 16:31	PRS
								Certifications:	CTDPH-PH-0840,NYSDOH-NY10854,NYSDOH-NY12058,NJDEP		
76-13-1	1,1,2-Trichloro-1,2,2-trifluoroethane (Freon 113)	ND		mg/kg dry	0.0024	0.0048	1	EPA 8260D	12/24/2025 07:00	12/24/2025 16:31	PRS
								Certifications:	CTDPH-PH-0840,NYSDOH-NY10854,NYSDOH-NY12058,NJDEP		
79-00-5	1,1,2-Trichloroethane	ND		mg/kg dry	0.0024	0.0048	1	EPA 8260D	12/24/2025 07:00	12/24/2025 16:31	PRS
								Certifications:	CTDPH-PH-0840,NYSDOH-NY10854,NYSDOH-NY12058,NJDEP		
75-34-3	1,1-Dichloroethane	ND		mg/kg dry	0.0024	0.0048	1	EPA 8260D	12/24/2025 07:00	12/24/2025 16:31	PRS
								Certifications:	CTDPH-PH-0840,NYSDOH-NY10854,NYSDOH-NY12058,NJDEP		
75-35-4	1,1-Dichloroethylene	ND	CCVE	mg/kg dry	0.0024	0.0048	1	EPA 8260D	12/24/2025 07:00	12/24/2025 16:31	PRS
								Certifications:	CTDPH-PH-0840,NYSDOH-NY10854,NYSDOH-NY12058,NJDEP		
87-61-6	1,2,3-Trichlorobenzene	ND		mg/kg dry	0.0024	0.0048	1	EPA 8260D	12/24/2025 07:00	12/24/2025 16:31	PRS
								Certifications:	NYSDOH-NY10854,NYSDOH-NY12058,NJDEP-CT005,PADEP-68		
96-18-4	1,2,3-Trichloropropane	ND		mg/kg dry	0.0024	0.0048	1	EPA 8260D	12/24/2025 07:00	12/24/2025 16:31	PRS
								Certifications:	NYSDOH-NY10854,NYSDOH-NY12058,NJDEP-CT005,PADEP-68		
120-82-1	1,2,4-Trichlorobenzene	ND		mg/kg dry	0.0024	0.0048	1	EPA 8260D	12/24/2025 07:00	12/24/2025 16:31	PRS
								Certifications:	NYSDOH-NY10854,NYSDOH-NY12058,NJDEP-CT005,PADEP-68		
95-63-6	1,2,4-Trimethylbenzene	ND		mg/kg dry	0.0024	0.0048	1	EPA 8260D	12/24/2025 07:00	12/24/2025 16:31	PRS
								Certifications:	CTDPH-PH-0840,NYSDOH-NY10854,NYSDOH-NY12058,NJDEP		
96-12-8	1,2-Dibromo-3-chloropropane	ND		mg/kg dry	0.0024	0.0048	1	EPA 8260D	12/24/2025 07:00	12/24/2025 16:31	PRS
								Certifications:	CTDPH-PH-0840,NYSDOH-NY10854,NYSDOH-NY12058,NJDEP		
106-93-4	1,2-Dibromoethane	ND		mg/kg dry	0.0024	0.0048	1	EPA 8260D	12/24/2025 07:00	12/24/2025 16:31	PRS
								Certifications:	CTDPH-PH-0840,NYSDOH-NY10854,NYSDOH-NY12058,NJDEP		
95-50-1	1,2-Dichlorobenzene	ND		mg/kg dry	0.0024	0.0048	1	EPA 8260D	12/24/2025 07:00	12/24/2025 16:31	PRS
								Certifications:	CTDPH-PH-0840,NYSDOH-NY10854,NYSDOH-NY12058,NJDEP		
107-06-2	1,2-Dichloroethane	ND		mg/kg dry	0.0024	0.0048	1	EPA 8260D	12/24/2025 07:00	12/24/2025 16:31	PRS
								Certifications:	CTDPH-PH-0840,NYSDOH-NY10854,NYSDOH-NY12058,NJDEP		
78-87-5	1,2-Dichloropropane	ND		mg/kg dry	0.0024	0.0048	1	EPA 8260D	12/24/2025 07:00	12/24/2025 16:31	PRS
								Certifications:	CTDPH-PH-0840,NYSDOH-NY10854,NYSDOH-NY12058,NJDEP		
108-67-8	1,3,5-Trimethylbenzene	ND		mg/kg dry	0.0024	0.0048	1	EPA 8260D	12/24/2025 07:00	12/24/2025 16:31	PRS
								Certifications:	CTDPH-PH-0840,NYSDOH-NY10854,NYSDOH-NY12058,NJDEP		
541-73-1	1,3-Dichlorobenzene	ND		mg/kg dry	0.0024	0.0048	1	EPA 8260D	12/24/2025 07:00	12/24/2025 16:31	PRS
								Certifications:	CTDPH-PH-0840,NYSDOH-NY10854,NYSDOH-NY12058,NJDEP		
106-46-7	1,4-Dichlorobenzene	ND		mg/kg dry	0.0024	0.0048	1	EPA 8260D	12/24/2025 07:00	12/24/2025 16:31	PRS
								Certifications:	CTDPH-PH-0840,NYSDOH-NY10854,NYSDOH-NY12058,NJDEP		
78-93-3	2-Butanone	ND		mg/kg dry	0.0024	0.0048	1	EPA 8260D	12/24/2025 07:00	12/24/2025 16:31	PRS
								Certifications:	CTDPH-PH-0840,NYSDOH-NY10854,NYSDOH-NY12058,NJDEP		
591-78-6	2-Hexanone	ND		mg/kg dry	0.0024	0.0048	1	EPA 8260D	12/24/2025 07:00	12/24/2025 16:31	PRS
								Certifications:	CTDPH-PH-0840,NYSDOH-NY10854,NYSDOH-NY12058,NJDEP		

Sample Information

Client Sample ID: 25SB-2 (5-7) **York Sample ID:** 25L1201-11

York Project (SDG) No.	Client Project ID	Matrix	Collection Date/Time	Date Received
25L1201	25030016 2425 Atlantic Brooklyn 10034	Soil	December 19, 2025 10:30 am	12/19/2025

Volatile Organics, 8260 - Comprehensive **Log-in Notes:** **Sample Notes:**

Sample Prepared by Method: EPA 5035A

CAS No.	Parameter	Result	Flag	Units	Reported to LOD/MDL	LOQ	Dilution	Reference Method	Date/Time Prepared	Date/Time Analyzed	Analyst
108-10-1	4-Methyl-2-pentanone	ND		mg/kg dry	0.0024	0.0048	1	EPA 8260D	12/24/2025 07:00	12/24/2025 16:31	PRS
								Certifications:	CTDPH-PH-0840,NYSDOH-NY10854,NYSDOH-NY12058,NJDEP		
67-64-1	**Acetone**	**0.0092**	J	mg/kg dry	0.0048	0.0096	1	EPA 8260D	12/24/2025 07:00	12/24/2025 16:31	PRS
								Certifications:	CTDPH-PH-0840,NYSDOH-NY10854,NYSDOH-NY12058,NJDEP		
107-02-8	Acrolein	ND	CCVE	mg/kg dry	0.0048	0.0096	1	EPA 8260D	12/24/2025 07:00	12/24/2025 16:31	PRS
								Certifications:	CTDPH-PH-0840,NYSDOH-NY10854,NYSDOH-NY12058,NJDEP		
107-13-1	Acrylonitrile	ND		mg/kg dry	0.0024	0.0048	1	EPA 8260D	12/24/2025 07:00	12/24/2025 16:31	PRS
								Certifications:	CTDPH-PH-0840,NYSDOH-NY10854,NYSDOH-NY12058,NJDEP		
71-43-2	Benzene	ND		mg/kg dry	0.0024	0.0048	1	EPA 8260D	12/24/2025 07:00	12/24/2025 16:31	PRS
								Certifications:	CTDPH-PH-0840,NYSDOH-NY10854,NYSDOH-NY12058,NJDEP		
74-97-5	Bromochloromethane	ND		mg/kg dry	0.0024	0.0048	1	EPA 8260D	12/24/2025 07:00	12/24/2025 16:31	PRS
								Certifications:	NYSDOH-NY10854,NYSDOH-NY12058,NJDEP-CT005,PADEP-6		
75-27-4	Bromodichloromethane	ND		mg/kg dry	0.0024	0.0048	1	EPA 8260D	12/24/2025 07:00	12/24/2025 16:31	PRS
								Certifications:	CTDPH-PH-0840,NYSDOH-NY10854,NYSDOH-NY12058,NJDEP		
75-25-2	Bromoform	ND		mg/kg dry	0.0024	0.0048	1	EPA 8260D	12/24/2025 07:00	12/24/2025 16:31	PRS
								Certifications:	CTDPH-PH-0840,NYSDOH-NY10854,NYSDOH-NY12058,NJDEP		
74-83-9	Bromomethane	ND		mg/kg dry	0.0024	0.0048	1	EPA 8260D	12/24/2025 07:00	12/24/2025 16:31	PRS
								Certifications:	CTDPH-PH-0840,NYSDOH-NY10854,NYSDOH-NY12058,NJDEP		
75-15-0	Carbon disulfide	ND		mg/kg dry	0.0024	0.0048	1	EPA 8260D	12/24/2025 07:00	12/24/2025 16:31	PRS
								Certifications:	CTDPH-PH-0840,NYSDOH-NY10854,NYSDOH-NY12058,NJDEP		
56-23-5	Carbon tetrachloride	ND		mg/kg dry	0.0024	0.0048	1	EPA 8260D	12/24/2025 07:00	12/24/2025 16:31	PRS
								Certifications:	CTDPH-PH-0840,NYSDOH-NY10854,NYSDOH-NY12058,NJDEP		
108-90-7	Chlorobenzene	ND		mg/kg dry	0.0024	0.0048	1	EPA 8260D	12/24/2025 07:00	12/24/2025 16:31	PRS
								Certifications:	CTDPH-PH-0840,NYSDOH-NY10854,NYSDOH-NY12058,NJDEP		
75-00-3	Chloroethane	ND		mg/kg dry	0.0024	0.0048	1	EPA 8260D	12/24/2025 07:00	12/24/2025 16:31	PRS
								Certifications:	CTDPH-PH-0840,NYSDOH-NY10854,NYSDOH-NY12058,NJDEP		
67-66-3	Chloroform	ND		mg/kg dry	0.0024	0.0048	1	EPA 8260D	12/24/2025 07:00	12/24/2025 16:31	PRS
								Certifications:	CTDPH-PH-0840,NYSDOH-NY10854,NYSDOH-NY12058,NJDEP		
74-87-3	Chloromethane	ND	CCVE	mg/kg dry	0.0024	0.0048	1	EPA 8260D	12/24/2025 07:00	12/24/2025 16:31	PRS
								Certifications:	CTDPH-PH-0840,NYSDOH-NY10854,NYSDOH-NY12058,NJDEP		
156-59-2	cis-1,2-Dichloroethylene	ND		mg/kg dry	0.0024	0.0048	1	EPA 8260D	12/24/2025 07:00	12/24/2025 16:31	PRS
								Certifications:	CTDPH-PH-0840,NYSDOH-NY10854,NYSDOH-NY12058,NJDEP		
10061-01-5	cis-1,3-Dichloropropylene	ND		mg/kg dry	0.0024	0.0048	1	EPA 8260D	12/24/2025 07:00	12/24/2025 16:31	PRS
								Certifications:	CTDPH-PH-0840,NYSDOH-NY10854,NYSDOH-NY12058,NJDEP		
110-82-7	Cyclohexane	ND		mg/kg dry	0.0024	0.0048	1	EPA 8260D	12/24/2025 07:00	12/24/2025 16:31	PRS
								Certifications:	NYSDOH-NY10854,NYSDOH-NY12058,NJDEP-CT005,PADEP-6		
124-48-1	Dibromochloromethane	ND		mg/kg dry	0.0024	0.0048	1	EPA 8260D	12/24/2025 07:00	12/24/2025 16:31	PRS
								Certifications:	NYSDOH-NY10854,NYSDOH-NY12058,NJDEP-CT005,PADEP-6		
74-95-3	Dibromomethane	ND		mg/kg dry	0.0024	0.0048	1	EPA 8260D	12/24/2025 07:00	12/24/2025 16:31	PRS
								Certifications:	NYSDOH-NY10854,NYSDOH-NY12058,NJDEP-CT005,PADEP-6		
75-71-8	Dichlorodifluoromethane	ND	CCVE	mg/kg dry	0.0024	0.0048	1	EPA 8260D	12/24/2025 07:00	12/24/2025 16:31	PRS
								Certifications:	NYSDOH-NY10854,NYSDOH-NY12058,NJDEP-CT005,PADEP-6		
100-41-4	Ethyl Benzene	ND		mg/kg dry	0.0024	0.0048	1	EPA 8260D	12/24/2025 07:00	12/24/2025 16:31	PRS
								Certifications:	CTDPH-PH-0840,NYSDOH-NY10854,NYSDOH-NY12058,NJDEP		

Sample Information

Client Sample ID: 25SB-2 (5-7) **York Sample ID:** 25L1201-11

York Project (SDG) No.	Client Project ID	Matrix	Collection Date/Time	Date Received
25L1201	25030016 2425 Atlantic Brooklyn 10034	Soil	December 19, 2025 10:30 am	12/19/2025

Volatile Organics, 8260 - Comprehensive **Log-in Notes:** **Sample Notes:**

Sample Prepared by Method: EPA 5035A

CAS No.	Parameter	Result	Flag	Units	Reported to LOD/MDL	LOQ	Dilution	Reference Method	Date/Time Prepared	Date/Time Analyzed	Analyst
87-68-3	Hexachlorobutadiene	ND		mg/kg dry	0.0024	0.0048	1	EPA 8260D	12/24/2025 07:00	12/24/2025 16:31	PRS
								Certifications:	NYSDOH-NY10854,NYSDOH-NY12058,NJDEP-CT005,PADEP-68		
98-82-8	Isopropylbenzene	ND		mg/kg dry	0.0024	0.0048	1	EPA 8260D	12/24/2025 07:00	12/24/2025 16:31	PRS
								Certifications:	CTDPH-PH-0840,NYSDOH-NY10854,NYSDOH-NY12058,NJDEP		
79-20-9	Methyl acetate	ND		mg/kg dry	0.0024	0.0048	1	EPA 8260D	12/24/2025 07:00	12/24/2025 16:31	PRS
								Certifications:	NYSDOH-NY10854,NYSDOH-NY12058,NJDEP-CT005,PADEP-68		
1634-04-4	Methyl tert-butyl ether (MTBE)	ND	ICVE	mg/kg dry	0.0024	0.0048	1	EPA 8260D	12/24/2025 07:00	12/24/2025 16:31	PRS
								Certifications:	CTDPH-PH-0840,NYSDOH-NY10854,NYSDOH-NY12058,NJDEP		
108-87-2	Methylcyclohexane	ND		mg/kg dry	0.0024	0.0048	1	EPA 8260D	12/24/2025 07:00	12/24/2025 16:31	PRS
								Certifications:	NYSDOH-NY10854,NYSDOH-NY12058,NJDEP-CT005,PADEP-68		
75-09-2	* Methylene chloride	ND		mg/kg dry	0.0048	0.0096	1	EPA 8260D	12/24/2025 07:00	12/24/2025 16:31	PRS
								Certifications:	CTDPH-PH-0840		
104-51-8	n-Butylbenzene	ND	QL-02	mg/kg dry	0.0024	0.0048	1	EPA 8260D	12/24/2025 07:00	12/24/2025 16:31	PRS
								Certifications:	CTDPH-PH-0840,NYSDOH-NY10854,NYSDOH-NY12058,NJDEP		
103-65-1	n-Propylbenzene	ND		mg/kg dry	0.0024	0.0048	1	EPA 8260D	12/24/2025 07:00	12/24/2025 16:31	PRS
								Certifications:	CTDPH-PH-0840,NYSDOH-NY10854,NYSDOH-NY12058,NJDEP		
95-47-6	o-Xylene	ND		mg/kg dry	0.0024	0.0048	1	EPA 8260D	12/24/2025 07:00	12/24/2025 16:31	PRS
								Certifications:	CTDPH-PH-0840,NYSDOH-NY10854,NYSDOH-NY12058,PADEP		
179601-23-1	p- & m- Xylenes	ND		mg/kg dry	0.0048	0.0096	1	EPA 8260D	12/24/2025 07:00	12/24/2025 16:31	PRS
								Certifications:	CTDPH-PH-0840,NYSDOH-NY10854,NYSDOH-NY12058,PADEP		
99-87-6	p-Isopropyltoluene	ND		mg/kg dry	0.0024	0.0048	1	EPA 8260D	12/24/2025 07:00	12/24/2025 16:31	PRS
								Certifications:	CTDPH-PH-0840,NYSDOH-NY10854,NYSDOH-NY12058,NJDEP		
135-98-8	sec-Butylbenzene	ND		mg/kg dry	0.0024	0.0048	1	EPA 8260D	12/24/2025 07:00	12/24/2025 16:31	PRS
								Certifications:	CTDPH-PH-0840,NYSDOH-NY10854,NYSDOH-NY12058,NJDEP		
100-42-5	Styrene	ND		mg/kg dry	0.0024	0.0048	1	EPA 8260D	12/24/2025 07:00	12/24/2025 16:31	PRS
								Certifications:	CTDPH-PH-0840,NYSDOH-NY10854,NYSDOH-NY12058,NJDEP		
75-65-0	tert-Butyl alcohol (TBA)	ND		mg/kg dry	0.012	0.024	1	EPA 8260D	12/24/2025 07:00	12/24/2025 16:31	PRS
								Certifications:	NYSDOH-NY10854,NYSDOH-NY12058,NJDEP-CT005,PADEP-68		
98-06-6	tert-Butylbenzene	ND		mg/kg dry	0.0024	0.0048	1	EPA 8260D	12/24/2025 07:00	12/24/2025 16:31	PRS
								Certifications:	CTDPH-PH-0840,NYSDOH-NY10854,NYSDOH-NY12058,NJDEP		
127-18-4	Tetrachloroethylene	ND		mg/kg dry	0.0024	0.0048	1	EPA 8260D	12/24/2025 07:00	12/24/2025 16:31	PRS
								Certifications:	CTDPH-PH-0840,NYSDOH-NY10854,NYSDOH-NY12058,NJDEP		
108-88-3	Toluene	ND		mg/kg dry	0.0024	0.0048	1	EPA 8260D	12/24/2025 07:00	12/24/2025 16:31	PRS
								Certifications:	CTDPH-PH-0840,NYSDOH-NY10854,NYSDOH-NY12058,NJDEP		
156-60-5	trans-1,2-Dichloroethylene	ND		mg/kg dry	0.0024	0.0048	1	EPA 8260D	12/24/2025 07:00	12/24/2025 16:31	PRS
								Certifications:	CTDPH-PH-0840,NYSDOH-NY10854,NYSDOH-NY12058,NJDEP		
10061-02-6	trans-1,3-Dichloropropylene	ND		mg/kg dry	0.0024	0.0048	1	EPA 8260D	12/24/2025 07:00	12/24/2025 16:31	PRS
								Certifications:	CTDPH-PH-0840,NYSDOH-NY10854,NYSDOH-NY12058,NJDEP		
79-01-6	**Trichloroethylene**	**0.0083**		mg/kg dry	0.0024	0.0048	1	EPA 8260D	12/24/2025 07:00	12/24/2025 16:31	PRS
								Certifications:	CTDPH-PH-0840,NYSDOH-NY10854,NYSDOH-NY12058,NJDEP		
75-69-4	Trichlorofluoromethane	ND		mg/kg dry	0.0024	0.0048	1	EPA 8260D	12/24/2025 07:00	12/24/2025 16:31	PRS
								Certifications:	CTDPH-PH-0840,NYSDOH-NY10854,NYSDOH-NY12058,NJDEP		
75-01-4	Vinyl Chloride	ND	CCVE	mg/kg dry	0.0024	0.0048	1	EPA 8260D	12/24/2025 07:00	12/24/2025 16:31	PRS
								Certifications:	CTDPH-PH-0840,NYSDOH-NY10854,NYSDOH-NY12058,NJDEP		

Sample Information

Client Sample ID: 25SB-2 (5-7) **York Sample ID:** 25L1201-11

York Project (SDG) No.	Client Project ID	Matrix	Collection Date/Time	Date Received
25L1201	25030016 2425 Atlantic Brooklyn 10034	Soil	December 19, 2025 10:30 am	12/19/2025

Volatile Organics, 8260 - Comprehensive

Log-in Notes:

Sample Notes:

Sample Prepared by Method: EPA 5035A

CAS No.	Parameter	Result	Flag	Units	Reported to LOD/MDL	LOQ	Dilution	Reference Method	Date/Time Prepared	Date/Time Analyzed	Analyst
1330-20-7	Xylenes, Total	ND		mg/kg dry	0.0072	0.014	1	EPA 8260D	12/24/2025 07:00	12/24/2025 16:31	PRS
								Certifications:	CTDPH-PH-0840,NYSDOH-NY10854,NYSDOH-NY12058,NJDEP		

	Surrogate Recoveries	Result	Acceptance Range
17060-07-0	*Surrogate: SURR: 1,2-Dichloroethane-d4*	*103 %*	*77-125*
2037-26-5	*Surrogate: SURR: Toluene-d8*	*102 %*	*85-120*
460-00-4	*Surrogate: SURR: p-Bromofluorobenzene*	*109 %*	*76-130*

Total Solids

Log-in Notes:

Sample Notes:

Sample Prepared by Method: % Solids Prep

CAS No.	Parameter	Result	Flag	Units	Reported to LOQ	Dilution	Reference Method	Date/Time Prepared	Date/Time Analyzed	Analyst
solids	*** % Solids**	**91.8**		%	0.100	1	SM 2540G	12/22/2025 10:39	12/22/2025 13:15	CD
							Certifications:	CTDPH-PH-0840		

Sample Information

Client Sample ID: **25SB-2 (9-11)** **York Sample ID:** **25L1201-13**

York Project (SDG) No.	Client Project ID	Matrix	Collection Date/Time	Date Received
25L1201	25030016 2425 Atlantic Brooklyn 10034	Soil	December 19, 2025 10:34 am	12/19/2025

Volatile Organics, 8260 - Comprehensive

Log-in Notes:

Sample Notes:

Sample Prepared by Method: EPA 5035A

CAS No.	Parameter	Result	Flag	Units	Reported to LOD/MDL	LOQ	Dilution	Reference Method	Date/Time Prepared	Date/Time Analyzed	Analyst
630-20-6	1,1,1,2-Tetrachloroethane	ND		mg/kg dry	0.0029	0.0059	1	EPA 8260D	12/24/2025 07:00	12/24/2025 15:05	PRS
								Certifications:	CTDPH-PH-0840,NYSDOH-NY10854,NYSDOH-NY12058,NJDEP		
71-55-6	1,1,1-Trichloroethane	ND		mg/kg dry	0.0029	0.0059	1	EPA 8260D	12/24/2025 07:00	12/24/2025 15:05	PRS
								Certifications:	CTDPH-PH-0840,NYSDOH-NY10854,NYSDOH-NY12058,NJDEP		
79-34-5	1,1,2,2-Tetrachloroethane	ND		mg/kg dry	0.0029	0.0059	1	EPA 8260D	12/24/2025 07:00	12/24/2025 15:05	PRS
								Certifications:	CTDPH-PH-0840,NYSDOH-NY10854,NYSDOH-NY12058,NJDEP		
76-13-1	1,1,2-Trichloro-1,2,2-trifluoroethane (Freon 113)	ND		mg/kg dry	0.0029	0.0059	1	EPA 8260D	12/24/2025 07:00	12/24/2025 15:05	PRS
								Certifications:	CTDPH-PH-0840,NYSDOH-NY10854,NYSDOH-NY12058,NJDEP		
79-00-5	1,1,2-Trichloroethane	ND		mg/kg dry	0.0029	0.0059	1	EPA 8260D	12/24/2025 07:00	12/24/2025 15:05	PRS
								Certifications:	CTDPH-PH-0840,NYSDOH-NY10854,NYSDOH-NY12058,NJDEP		
75-34-3	1,1-Dichloroethane	ND		mg/kg dry	0.0029	0.0059	1	EPA 8260D	12/24/2025 07:00	12/24/2025 15:05	PRS
								Certifications:	CTDPH-PH-0840,NYSDOH-NY10854,NYSDOH-NY12058,NJDEP		
75-35-4	1,1-Dichloroethylene	ND	CCVE	mg/kg dry	0.0029	0.0059	1	EPA 8260D	12/24/2025 07:00	12/24/2025 15:05	PRS
								Certifications:	CTDPH-PH-0840,NYSDOH-NY10854,NYSDOH-NY12058,NJDEP		
87-61-6	1,2,3-Trichlorobenzene	ND		mg/kg dry	0.0029	0.0059	1	EPA 8260D	12/24/2025 07:00	12/24/2025 15:05	PRS
								Certifications:	NYSDOH-NY10854,NYSDOH-NY12058,NJDEP-CT005,PADEP-68		
96-18-4	1,2,3-Trichloropropane	ND		mg/kg dry	0.0029	0.0059	1	EPA 8260D	12/24/2025 07:00	12/24/2025 15:05	PRS
								Certifications:	NYSDOH-NY10854,NYSDOH-NY12058,NJDEP-CT005,PADEP-68		
120-82-1	1,2,4-Trichlorobenzene	ND		mg/kg dry	0.0029	0.0059	1	EPA 8260D	12/24/2025 07:00	12/24/2025 15:05	PRS
								Certifications:	NYSDOH-NY10854,NYSDOH-NY12058,NJDEP-CT005,PADEP-68		
95-63-6	1,2,4-Trimethylbenzene	ND		mg/kg dry	0.0029	0.0059	1	EPA 8260D	12/24/2025 07:00	12/24/2025 15:05	PRS
								Certifications:	CTDPH-PH-0840,NYSDOH-NY10854,NYSDOH-NY12058,NJDEP		
96-12-8	1,2-Dibromo-3-chloropropane	ND		mg/kg dry	0.0029	0.0059	1	EPA 8260D	12/24/2025 07:00	12/24/2025 15:05	PRS
								Certifications:	CTDPH-PH-0840,NYSDOH-NY10854,NYSDOH-NY12058,NJDEP		
106-93-4	1,2-Dibromoethane	ND		mg/kg dry	0.0029	0.0059	1	EPA 8260D	12/24/2025 07:00	12/24/2025 15:05	PRS
								Certifications:	CTDPH-PH-0840,NYSDOH-NY10854,NYSDOH-NY12058,NJDEP		
95-50-1	1,2-Dichlorobenzene	ND		mg/kg dry	0.0029	0.0059	1	EPA 8260D	12/24/2025 07:00	12/24/2025 15:05	PRS
								Certifications:	CTDPH-PH-0840,NYSDOH-NY10854,NYSDOH-NY12058,NJDEP		
107-06-2	1,2-Dichloroethane	ND		mg/kg dry	0.0029	0.0059	1	EPA 8260D	12/24/2025 07:00	12/24/2025 15:05	PRS
								Certifications:	CTDPH-PH-0840,NYSDOH-NY10854,NYSDOH-NY12058,NJDEP		
78-87-5	1,2-Dichloropropane	ND		mg/kg dry	0.0029	0.0059	1	EPA 8260D	12/24/2025 07:00	12/24/2025 15:05	PRS
								Certifications:	CTDPH-PH-0840,NYSDOH-NY10854,NYSDOH-NY12058,NJDEP		
108-67-8	1,3,5-Trimethylbenzene	ND		mg/kg dry	0.0029	0.0059	1	EPA 8260D	12/24/2025 07:00	12/24/2025 15:05	PRS
								Certifications:	CTDPH-PH-0840,NYSDOH-NY10854,NYSDOH-NY12058,NJDEP		
541-73-1	1,3-Dichlorobenzene	ND		mg/kg dry	0.0029	0.0059	1	EPA 8260D	12/24/2025 07:00	12/24/2025 15:05	PRS
								Certifications:	CTDPH-PH-0840,NYSDOH-NY10854,NYSDOH-NY12058,NJDEP		
106-46-7	1,4-Dichlorobenzene	ND		mg/kg dry	0.0029	0.0059	1	EPA 8260D	12/24/2025 07:00	12/24/2025 15:05	PRS
								Certifications:	CTDPH-PH-0840,NYSDOH-NY10854,NYSDOH-NY12058,NJDEP		
78-93-3	2-Butanone	ND		mg/kg dry	0.0029	0.0059	1	EPA 8260D	12/24/2025 07:00	12/24/2025 15:05	PRS
								Certifications:	CTDPH-PH-0840,NYSDOH-NY10854,NYSDOH-NY12058,NJDEP		
591-78-6	2-Hexanone	ND		mg/kg dry	0.0029	0.0059	1	EPA 8260D	12/24/2025 07:00	12/24/2025 15:05	PRS
								Certifications:	CTDPH-PH-0840,NYSDOH-NY10854,NYSDOH-NY12058,NJDEP		

Sample Information

Client Sample ID: 25SB-2 (9-11) **York Sample ID:** 25L1201-13

York Project (SDG) No.	Client Project ID	Matrix	Collection Date/Time	Date Received
25L1201	25030016 2425 Atlantic Brooklyn 10034	Soil	December 19, 2025 10:34 am	12/19/2025

Volatile Organics, 8260 - Comprehensive

Log-in Notes:

Sample Notes:

Sample Prepared by Method: EPA 5035A

CAS No.	Parameter	Result	Flag	Units	Reported to LOD/MDL	LOQ	Dilution	Reference Method	Date/Time Prepared	Date/Time Analyzed	Analyst
108-10-1	4-Methyl-2-pentanone	ND		mg/kg dry	0.0029	0.0059	1	EPA 8260D	12/24/2025 07:00	12/24/2025 15:05	PRS
								Certifications:	CTDPH-PH-0840,NYSDOH-NY10854,NYSDOH-NY12058,NJDEP		
67-64-1	**Acetone**	**0.052**	CCVE	mg/kg dry	0.0059	0.012	1	EPA 8260D	12/24/2025 07:00	12/24/2025 15:05	PRS
								Certifications:	CTDPH-PH-0840,NYSDOH-NY10854,NYSDOH-NY12058,NJDEP		
107-02-8	Acrolein	ND	CCVE	mg/kg dry	0.0059	0.012	1	EPA 8260D	12/24/2025 07:00	12/24/2025 15:05	PRS
								Certifications:	CTDPH-PH-0840,NYSDOH-NY10854,NYSDOH-NY12058,NJDEP		
107-13-1	Acrylonitrile	ND		mg/kg dry	0.0029	0.0059	1	EPA 8260D	12/24/2025 07:00	12/24/2025 15:05	PRS
								Certifications:	CTDPH-PH-0840,NYSDOH-NY10854,NYSDOH-NY12058,NJDEP		
71-43-2	Benzene	ND		mg/kg dry	0.0029	0.0059	1	EPA 8260D	12/24/2025 07:00	12/24/2025 15:05	PRS
								Certifications:	CTDPH-PH-0840,NYSDOH-NY10854,NYSDOH-NY12058,NJDEP		
74-97-5	Bromochloromethane	ND		mg/kg dry	0.0029	0.0059	1	EPA 8260D	12/24/2025 07:00	12/24/2025 15:05	PRS
								Certifications:	NYSDOH-NY10854,NYSDOH-NY12058,NJDEP-CT005,PADEP-6		
75-27-4	Bromodichloromethane	ND		mg/kg dry	0.0029	0.0059	1	EPA 8260D	12/24/2025 07:00	12/24/2025 15:05	PRS
								Certifications:	CTDPH-PH-0840,NYSDOH-NY10854,NYSDOH-NY12058,NJDEP		
75-25-2	Bromoform	ND		mg/kg dry	0.0029	0.0059	1	EPA 8260D	12/24/2025 07:00	12/24/2025 15:05	PRS
								Certifications:	CTDPH-PH-0840,NYSDOH-NY10854,NYSDOH-NY12058,NJDEP		
74-83-9	Bromomethane	ND		mg/kg dry	0.0029	0.0059	1	EPA 8260D	12/24/2025 07:00	12/24/2025 15:05	PRS
								Certifications:	CTDPH-PH-0840,NYSDOH-NY10854,NYSDOH-NY12058,NJDEP		
75-15-0	Carbon disulfide	ND		mg/kg dry	0.0029	0.0059	1	EPA 8260D	12/24/2025 07:00	12/24/2025 15:05	PRS
								Certifications:	CTDPH-PH-0840,NYSDOH-NY10854,NYSDOH-NY12058,NJDEP		
56-23-5	Carbon tetrachloride	ND		mg/kg dry	0.0029	0.0059	1	EPA 8260D	12/24/2025 07:00	12/24/2025 15:05	PRS
								Certifications:	CTDPH-PH-0840,NYSDOH-NY10854,NYSDOH-NY12058,NJDEP		
108-90-7	Chlorobenzene	ND		mg/kg dry	0.0029	0.0059	1	EPA 8260D	12/24/2025 07:00	12/24/2025 15:05	PRS
								Certifications:	CTDPH-PH-0840,NYSDOH-NY10854,NYSDOH-NY12058,NJDEP		
75-00-3	Chloroethane	ND		mg/kg dry	0.0029	0.0059	1	EPA 8260D	12/24/2025 07:00	12/24/2025 15:05	PRS
								Certifications:	CTDPH-PH-0840,NYSDOH-NY10854,NYSDOH-NY12058,NJDEP		
67-66-3	Chloroform	ND		mg/kg dry	0.0029	0.0059	1	EPA 8260D	12/24/2025 07:00	12/24/2025 15:05	PRS
								Certifications:	CTDPH-PH-0840,NYSDOH-NY10854,NYSDOH-NY12058,NJDEP		
74-87-3	Chloromethane	ND	CCVE	mg/kg dry	0.0029	0.0059	1	EPA 8260D	12/24/2025 07:00	12/24/2025 15:05	PRS
								Certifications:	CTDPH-PH-0840,NYSDOH-NY10854,NYSDOH-NY12058,NJDEP		
156-59-2	cis-1,2-Dichloroethylene	ND		mg/kg dry	0.0029	0.0059	1	EPA 8260D	12/24/2025 07:00	12/24/2025 15:05	PRS
								Certifications:	CTDPH-PH-0840,NYSDOH-NY10854,NYSDOH-NY12058,NJDEP		
10061-01-5	cis-1,3-Dichloropropylene	ND		mg/kg dry	0.0029	0.0059	1	EPA 8260D	12/24/2025 07:00	12/24/2025 15:05	PRS
								Certifications:	CTDPH-PH-0840,NYSDOH-NY10854,NYSDOH-NY12058,NJDEP		
110-82-7	Cyclohexane	ND		mg/kg dry	0.0029	0.0059	1	EPA 8260D	12/24/2025 07:00	12/24/2025 15:05	PRS
								Certifications:	NYSDOH-NY10854,NYSDOH-NY12058,NJDEP-CT005,PADEP-6		
124-48-1	Dibromochloromethane	ND		mg/kg dry	0.0029	0.0059	1	EPA 8260D	12/24/2025 07:00	12/24/2025 15:05	PRS
								Certifications:	NYSDOH-NY10854,NYSDOH-NY12058,NJDEP-CT005,PADEP-6		
74-95-3	Dibromomethane	ND		mg/kg dry	0.0029	0.0059	1	EPA 8260D	12/24/2025 07:00	12/24/2025 15:05	PRS
								Certifications:	NYSDOH-NY10854,NYSDOH-NY12058,NJDEP-CT005,PADEP-6		
75-71-8	Dichlorodifluoromethane	ND	CCVE	mg/kg dry	0.0029	0.0059	1	EPA 8260D	12/24/2025 07:00	12/24/2025 15:05	PRS
								Certifications:	NYSDOH-NY10854,NYSDOH-NY12058,NJDEP-CT005,PADEP-6		
100-41-4	Ethyl Benzene	ND		mg/kg dry	0.0029	0.0059	1	EPA 8260D	12/24/2025 07:00	12/24/2025 15:05	PRS
								Certifications:	CTDPH-PH-0840,NYSDOH-NY10854,NYSDOH-NY12058,NJDEP		

Sample Information

Client Sample ID: 25SB-2 (9-11) **York Sample ID:** 25L1201-13

York Project (SDG) No.	Client Project ID	Matrix	Collection Date/Time	Date Received
25L1201	25030016 2425 Atlantic Brooklyn 10034	Soil	December 19, 2025 10:34 am	12/19/2025

Volatile Organics, 8260 - Comprehensive

Log-in Notes:

Sample Notes:

Sample Prepared by Method: EPA 5035A

CAS No.	Parameter	Result	Flag	Units	Reported to LOD/MDL	LOQ	Dilution	Reference Method	Date/Time Prepared	Date/Time Analyzed	Analyst
87-68-3	Hexachlorobutadiene	ND		mg/kg dry	0.0029	0.0059	1	EPA 8260D	12/24/2025 07:00	12/24/2025 15:05	PRS
								Certifications:	NYSDOH-NY10854,NYSDOH-NY12058,NJDEP-CT005,PADEP-68		
98-82-8	Isopropylbenzene	ND		mg/kg dry	0.0029	0.0059	1	EPA 8260D	12/24/2025 07:00	12/24/2025 15:05	PRS
								Certifications:	CTDPH-PH-0840,NYSDOH-NY10854,NYSDOH-NY12058,NJDEP		
79-20-9	Methyl acetate	ND		mg/kg dry	0.0029	0.0059	1	EPA 8260D	12/24/2025 07:00	12/24/2025 15:05	PRS
								Certifications:	NYSDOH-NY10854,NYSDOH-NY12058,NJDEP-CT005,PADEP-68		
1634-04-4	Methyl tert-butyl ether (MTBE)	ND	ICVE	mg/kg dry	0.0029	0.0059	1	EPA 8260D	12/24/2025 07:00	12/24/2025 15:05	PRS
								Certifications:	CTDPH-PH-0840,NYSDOH-NY10854,NYSDOH-NY12058,NJDEP		
108-87-2	Methylcyclohexane	ND		mg/kg dry	0.0029	0.0059	1	EPA 8260D	12/24/2025 07:00	12/24/2025 15:05	PRS
								Certifications:	NYSDOH-NY10854,NYSDOH-NY12058,NJDEP-CT005,PADEP-68		
75-09-2	* Methylene chloride	ND		mg/kg dry	0.0059	0.012	1	EPA 8260D	12/24/2025 07:00	12/24/2025 15:05	PRS
								Certifications:	CTDPH-PH-0840		
104-51-8	n-Butylbenzene	ND	QL-02	mg/kg dry	0.0029	0.0059	1	EPA 8260D	12/24/2025 07:00	12/24/2025 15:05	PRS
								Certifications:	CTDPH-PH-0840,NYSDOH-NY10854,NYSDOH-NY12058,NJDEP		
103-65-1	n-Propylbenzene	ND		mg/kg dry	0.0029	0.0059	1	EPA 8260D	12/24/2025 07:00	12/24/2025 15:05	PRS
								Certifications:	CTDPH-PH-0840,NYSDOH-NY10854,NYSDOH-NY12058,NJDEP		
95-47-6	o-Xylene	ND		mg/kg dry	0.0029	0.0059	1	EPA 8260D	12/24/2025 07:00	12/24/2025 15:05	PRS
								Certifications:	CTDPH-PH-0840,NYSDOH-NY10854,NYSDOH-NY12058,PADEP		
179601-23-1	p- & m- Xylenes	ND		mg/kg dry	0.0059	0.012	1	EPA 8260D	12/24/2025 07:00	12/24/2025 15:05	PRS
								Certifications:	CTDPH-PH-0840,NYSDOH-NY10854,NYSDOH-NY12058,PADEP		
99-87-6	p-Isopropyltoluene	ND		mg/kg dry	0.0029	0.0059	1	EPA 8260D	12/24/2025 07:00	12/24/2025 15:05	PRS
								Certifications:	CTDPH-PH-0840,NYSDOH-NY10854,NYSDOH-NY12058,NJDEP		
135-98-8	sec-Butylbenzene	ND		mg/kg dry	0.0029	0.0059	1	EPA 8260D	12/24/2025 07:00	12/24/2025 15:05	PRS
								Certifications:	CTDPH-PH-0840,NYSDOH-NY10854,NYSDOH-NY12058,NJDEP		
100-42-5	Styrene	ND		mg/kg dry	0.0029	0.0059	1	EPA 8260D	12/24/2025 07:00	12/24/2025 15:05	PRS
								Certifications:	CTDPH-PH-0840,NYSDOH-NY10854,NYSDOH-NY12058,NJDEP		
75-65-0	tert-Butyl alcohol (TBA)	ND		mg/kg dry	0.015	0.029	1	EPA 8260D	12/24/2025 07:00	12/24/2025 15:05	PRS
								Certifications:	NYSDOH-NY10854,NYSDOH-NY12058,NJDEP-CT005,PADEP-68		
98-06-6	tert-Butylbenzene	ND		mg/kg dry	0.0029	0.0059	1	EPA 8260D	12/24/2025 07:00	12/24/2025 15:05	PRS
								Certifications:	CTDPH-PH-0840,NYSDOH-NY10854,NYSDOH-NY12058,NJDEP		
127-18-4	Tetrachloroethylene	ND		mg/kg dry	0.0029	0.0059	1	EPA 8260D	12/24/2025 07:00	12/24/2025 15:05	PRS
								Certifications:	CTDPH-PH-0840,NYSDOH-NY10854,NYSDOH-NY12058,NJDEP		
108-88-3	Toluene	ND		mg/kg dry	0.0029	0.0059	1	EPA 8260D	12/24/2025 07:00	12/24/2025 15:05	PRS
								Certifications:	CTDPH-PH-0840,NYSDOH-NY10854,NYSDOH-NY12058,NJDEP		
156-60-5	trans-1,2-Dichloroethylene	ND		mg/kg dry	0.0029	0.0059	1	EPA 8260D	12/24/2025 07:00	12/24/2025 15:05	PRS
								Certifications:	CTDPH-PH-0840,NYSDOH-NY10854,NYSDOH-NY12058,NJDEP		
10061-02-6	trans-1,3-Dichloropropylene	ND		mg/kg dry	0.0029	0.0059	1	EPA 8260D	12/24/2025 07:00	12/24/2025 15:05	PRS
								Certifications:	CTDPH-PH-0840,NYSDOH-NY10854,NYSDOH-NY12058,NJDEP		
79-01-6	**Trichloroethylene**	**0.056**		mg/kg dry	0.0029	0.0059	1	EPA 8260D	12/24/2025 07:00	12/24/2025 15:05	PRS
								Certifications:	CTDPH-PH-0840,NYSDOH-NY10854,NYSDOH-NY12058,NJDEP		
75-69-4	Trichlorofluoromethane	ND		mg/kg dry	0.0029	0.0059	1	EPA 8260D	12/24/2025 07:00	12/24/2025 15:05	PRS
								Certifications:	CTDPH-PH-0840,NYSDOH-NY10854,NYSDOH-NY12058,NJDEP		
75-01-4	Vinyl Chloride	ND	CCVE	mg/kg dry	0.0029	0.0059	1	EPA 8260D	12/24/2025 07:00	12/24/2025 15:05	PRS
								Certifications:	CTDPH-PH-0840,NYSDOH-NY10854,NYSDOH-NY12058,NJDEP		

Sample Information

Client Sample ID: 25SB-2 (9-11) **York Sample ID:** 25L1201-13

York Project (SDG) No.	Client Project ID	Matrix	Collection Date/Time	Date Received
25L1201	25030016 2425 Atlantic Brooklyn 10034	Soil	December 19, 2025 10:34 am	12/19/2025

Volatile Organics, 8260 - Comprehensive

Log-in Notes:

Sample Notes:

Sample Prepared by Method: EPA 5035A

CAS No.	Parameter	Result	Flag	Units	Reported to LOD/MDL	LOQ	Dilution	Reference Method	Date/Time Prepared	Date/Time Analyzed	Analyst
1330-20-7	Xylenes, Total	ND		mg/kg dry	0.0088	0.018	1	EPA 8260D	12/24/2025 07:00	12/24/2025 15:05	PRS
								Certifications:	CTDPH-PH-0840,NYSDOH-NY10854,NYSDOH-NY12058,NJDEP		

	Surrogate Recoveries	Result	Acceptance Range
17060-07-0	*Surrogate: SURR: 1,2-Dichloroethane-d4*	*109 %*	*77-125*
2037-26-5	*Surrogate: SURR: Toluene-d8*	*101 %*	*85-120*
460-00-4	*Surrogate: SURR: p-Bromofluorobenzene*	*113 %*	*76-130*

Total Solids

Log-in Notes:

Sample Notes:

Sample Prepared by Method: % Solids Prep

CAS No.	Parameter	Result	Flag	Units	Reported to LOQ	Dilution	Reference Method	Date/Time Prepared	Date/Time Analyzed	Analyst
solids	*** % Solids**	**88.1**		%	0.100	1	SM 2540G	12/22/2025 10:39	12/22/2025 13:15	CD
							Certifications:	CTDPH-PH-0840		

Sample Information

Client Sample ID: **25SB-2 (13-15)** **York Sample ID:** **25L1201-15**

York Project (SDG) No.	Client Project ID	Matrix	Collection Date/Time	Date Received
25L1201	25030016 2425 Atlantic Brooklyn 10034	Soil	December 19, 2025 10:38 am	12/19/2025

Volatile Organics, 8260 - Comprehensive

Log-in Notes:

Sample Notes:

Sample Prepared by Method: EPA 5035A

CAS No.	Parameter	Result	Flag	Units	Reported to LOD/MDL	LOQ	Dilution	Reference Method	Date/Time Prepared	Date/Time Analyzed	Analyst
630-20-6	1,1,1,2-Tetrachloroethane	ND		mg/kg dry	0.0029	0.0057	1	EPA 8260D	12/24/2025 13:51	12/24/2025 15:34	PRS
								Certifications:	CTDPH-PH-0840,NYSDOH-NY10854,NYSDOH-NY12058,NJDEP		
71-55-6	1,1,1-Trichloroethane	ND		mg/kg dry	0.0029	0.0057	1	EPA 8260D	12/24/2025 13:51	12/24/2025 15:34	PRS
								Certifications:	CTDPH-PH-0840,NYSDOH-NY10854,NYSDOH-NY12058,NJDEP		
79-34-5	1,1,2,2-Tetrachloroethane	ND		mg/kg dry	0.0029	0.0057	1	EPA 8260D	12/24/2025 13:51	12/24/2025 15:34	PRS
								Certifications:	CTDPH-PH-0840,NYSDOH-NY10854,NYSDOH-NY12058,NJDEP		
76-13-1	1,1,2-Trichloro-1,2,2-trifluoroethane (Freon 113)	ND		mg/kg dry	0.0029	0.0057	1	EPA 8260D	12/24/2025 13:51	12/24/2025 15:34	PRS
								Certifications:	CTDPH-PH-0840,NYSDOH-NY10854,NYSDOH-NY12058,NJDEP		
79-00-5	1,1,2-Trichloroethane	ND		mg/kg dry	0.0029	0.0057	1	EPA 8260D	12/24/2025 13:51	12/24/2025 15:34	PRS
								Certifications:	CTDPH-PH-0840,NYSDOH-NY10854,NYSDOH-NY12058,NJDEP		
75-34-3	1,1-Dichloroethane	ND		mg/kg dry	0.0029	0.0057	1	EPA 8260D	12/24/2025 13:51	12/24/2025 15:34	PRS
								Certifications:	CTDPH-PH-0840,NYSDOH-NY10854,NYSDOH-NY12058,NJDEP		
75-35-4	1,1-Dichloroethylene	ND	CCVE	mg/kg dry	0.0029	0.0057	1	EPA 8260D	12/24/2025 13:51	12/24/2025 15:34	PRS
								Certifications:	CTDPH-PH-0840,NYSDOH-NY10854,NYSDOH-NY12058,NJDEP		
87-61-6	1,2,3-Trichlorobenzene	ND		mg/kg dry	0.0029	0.0057	1	EPA 8260D	12/24/2025 13:51	12/24/2025 15:34	PRS
								Certifications:	NYSDOH-NY10854,NYSDOH-NY12058,NJDEP-CT005,PADEP-68		
96-18-4	1,2,3-Trichloropropane	ND		mg/kg dry	0.0029	0.0057	1	EPA 8260D	12/24/2025 13:51	12/24/2025 15:34	PRS
								Certifications:	NYSDOH-NY10854,NYSDOH-NY12058,NJDEP-CT005,PADEP-68		
120-82-1	1,2,4-Trichlorobenzene	ND		mg/kg dry	0.0029	0.0057	1	EPA 8260D	12/24/2025 13:51	12/24/2025 15:34	PRS
								Certifications:	NYSDOH-NY10854,NYSDOH-NY12058,NJDEP-CT005,PADEP-68		
95-63-6	1,2,4-Trimethylbenzene	ND		mg/kg dry	0.0029	0.0057	1	EPA 8260D	12/24/2025 13:51	12/24/2025 15:34	PRS
								Certifications:	CTDPH-PH-0840,NYSDOH-NY10854,NYSDOH-NY12058,NJDEP		
96-12-8	1,2-Dibromo-3-chloropropane	ND		mg/kg dry	0.0029	0.0057	1	EPA 8260D	12/24/2025 13:51	12/24/2025 15:34	PRS
								Certifications:	CTDPH-PH-0840,NYSDOH-NY10854,NYSDOH-NY12058,NJDEP		
106-93-4	1,2-Dibromoethane	ND		mg/kg dry	0.0029	0.0057	1	EPA 8260D	12/24/2025 13:51	12/24/2025 15:34	PRS
								Certifications:	CTDPH-PH-0840,NYSDOH-NY10854,NYSDOH-NY12058,NJDEP		
95-50-1	1,2-Dichlorobenzene	ND		mg/kg dry	0.0029	0.0057	1	EPA 8260D	12/24/2025 13:51	12/24/2025 15:34	PRS
								Certifications:	CTDPH-PH-0840,NYSDOH-NY10854,NYSDOH-NY12058,NJDEP		
107-06-2	1,2-Dichloroethane	ND		mg/kg dry	0.0029	0.0057	1	EPA 8260D	12/24/2025 13:51	12/24/2025 15:34	PRS
								Certifications:	CTDPH-PH-0840,NYSDOH-NY10854,NYSDOH-NY12058,NJDEP		
78-87-5	1,2-Dichloropropane	ND		mg/kg dry	0.0029	0.0057	1	EPA 8260D	12/24/2025 13:51	12/24/2025 15:34	PRS
								Certifications:	CTDPH-PH-0840,NYSDOH-NY10854,NYSDOH-NY12058,NJDEP		
108-67-8	1,3,5-Trimethylbenzene	ND		mg/kg dry	0.0029	0.0057	1	EPA 8260D	12/24/2025 13:51	12/24/2025 15:34	PRS
								Certifications:	CTDPH-PH-0840,NYSDOH-NY10854,NYSDOH-NY12058,NJDEP		
541-73-1	1,3-Dichlorobenzene	ND		mg/kg dry	0.0029	0.0057	1	EPA 8260D	12/24/2025 13:51	12/24/2025 15:34	PRS
								Certifications:	CTDPH-PH-0840,NYSDOH-NY10854,NYSDOH-NY12058,NJDEP		
106-46-7	1,4-Dichlorobenzene	ND		mg/kg dry	0.0029	0.0057	1	EPA 8260D	12/24/2025 13:51	12/24/2025 15:34	PRS
								Certifications:	CTDPH-PH-0840,NYSDOH-NY10854,NYSDOH-NY12058,NJDEP		
78-93-3	2-Butanone	ND		mg/kg dry	0.0029	0.0057	1	EPA 8260D	12/24/2025 13:51	12/24/2025 15:34	PRS
								Certifications:	CTDPH-PH-0840,NYSDOH-NY10854,NYSDOH-NY12058,NJDEP		
591-78-6	2-Hexanone	ND		mg/kg dry	0.0029	0.0057	1	EPA 8260D	12/24/2025 13:51	12/24/2025 15:34	PRS
								Certifications:	CTDPH-PH-0840,NYSDOH-NY10854,NYSDOH-NY12058,NJDEP		

Sample Information

Client Sample ID: 25SB-2 (13-15) **York Sample ID:** 25L1201-15

York Project (SDG) No.	Client Project ID	Matrix	Collection Date/Time	Date Received
25L1201	25030016 2425 Atlantic Brooklyn 10034	Soil	December 19, 2025 10:38 am	12/19/2025

Volatile Organics, 8260 - Comprehensive

Log-in Notes:

Sample Notes:

Sample Prepared by Method: EPA 5035A

CAS No.	Parameter	Result	Flag	Units	Reported to LOD/MDL	LOQ	Dilution	Reference Method	Date/Time Prepared	Date/Time Analyzed	Analyst
108-10-1	4-Methyl-2-pentanone	ND		mg/kg dry	0.0029	0.0057	1	EPA 8260D	12/24/2025 13:51	12/24/2025 15:34	PRS
								Certifications:	CTDPH-PH-0840,NYSDOH-NY10854,NYSDOH-NY12058,NJDEP		
67-64-1	**Acetone**	**0.014**	CCVE	mg/kg dry	0.0057	0.011	1	EPA 8260D	12/24/2025 13:51	12/24/2025 15:34	PRS
								Certifications:	CTDPH-PH-0840,NYSDOH-NY10854,NYSDOH-NY12058,NJDEP		
107-02-8	Acrolein	ND	CCVE	mg/kg dry	0.0057	0.011	1	EPA 8260D	12/24/2025 13:51	12/24/2025 15:34	PRS
								Certifications:	CTDPH-PH-0840,NYSDOH-NY10854,NYSDOH-NY12058,NJDEP		
107-13-1	Acrylonitrile	ND		mg/kg dry	0.0029	0.0057	1	EPA 8260D	12/24/2025 13:51	12/24/2025 15:34	PRS
								Certifications:	CTDPH-PH-0840,NYSDOH-NY10854,NYSDOH-NY12058,NJDEP		
71-43-2	Benzene	ND		mg/kg dry	0.0029	0.0057	1	EPA 8260D	12/24/2025 13:51	12/24/2025 15:34	PRS
								Certifications:	CTDPH-PH-0840,NYSDOH-NY10854,NYSDOH-NY12058,NJDEP		
74-97-5	Bromochloromethane	ND		mg/kg dry	0.0029	0.0057	1	EPA 8260D	12/24/2025 13:51	12/24/2025 15:34	PRS
								Certifications:	NYSDOH-NY10854,NYSDOH-NY12058,NJDEP-CT005,PADEP-6		
75-27-4	Bromodichloromethane	ND		mg/kg dry	0.0029	0.0057	1	EPA 8260D	12/24/2025 13:51	12/24/2025 15:34	PRS
								Certifications:	CTDPH-PH-0840,NYSDOH-NY10854,NYSDOH-NY12058,NJDEP		
75-25-2	Bromoform	ND		mg/kg dry	0.0029	0.0057	1	EPA 8260D	12/24/2025 13:51	12/24/2025 15:34	PRS
								Certifications:	CTDPH-PH-0840,NYSDOH-NY10854,NYSDOH-NY12058,NJDEP		
74-83-9	Bromomethane	ND		mg/kg dry	0.0029	0.0057	1	EPA 8260D	12/24/2025 13:51	12/24/2025 15:34	PRS
								Certifications:	CTDPH-PH-0840,NYSDOH-NY10854,NYSDOH-NY12058,NJDEP		
75-15-0	Carbon disulfide	ND		mg/kg dry	0.0029	0.0057	1	EPA 8260D	12/24/2025 13:51	12/24/2025 15:34	PRS
								Certifications:	CTDPH-PH-0840,NYSDOH-NY10854,NYSDOH-NY12058,NJDEP		
56-23-5	Carbon tetrachloride	ND		mg/kg dry	0.0029	0.0057	1	EPA 8260D	12/24/2025 13:51	12/24/2025 15:34	PRS
								Certifications:	CTDPH-PH-0840,NYSDOH-NY10854,NYSDOH-NY12058,NJDEP		
108-90-7	Chlorobenzene	ND		mg/kg dry	0.0029	0.0057	1	EPA 8260D	12/24/2025 13:51	12/24/2025 15:34	PRS
								Certifications:	CTDPH-PH-0840,NYSDOH-NY10854,NYSDOH-NY12058,NJDEP		
75-00-3	Chloroethane	ND		mg/kg dry	0.0029	0.0057	1	EPA 8260D	12/24/2025 13:51	12/24/2025 15:34	PRS
								Certifications:	CTDPH-PH-0840,NYSDOH-NY10854,NYSDOH-NY12058,NJDEP		
67-66-3	Chloroform	ND		mg/kg dry	0.0029	0.0057	1	EPA 8260D	12/24/2025 13:51	12/24/2025 15:34	PRS
								Certifications:	CTDPH-PH-0840,NYSDOH-NY10854,NYSDOH-NY12058,NJDEP		
74-87-3	Chloromethane	ND	CCVE	mg/kg dry	0.0029	0.0057	1	EPA 8260D	12/24/2025 13:51	12/24/2025 15:34	PRS
								Certifications:	CTDPH-PH-0840,NYSDOH-NY10854,NYSDOH-NY12058,NJDEP		
156-59-2	cis-1,2-Dichloroethylene	ND		mg/kg dry	0.0029	0.0057	1	EPA 8260D	12/24/2025 13:51	12/24/2025 15:34	PRS
								Certifications:	CTDPH-PH-0840,NYSDOH-NY10854,NYSDOH-NY12058,NJDEP		
10061-01-5	cis-1,3-Dichloropropylene	ND		mg/kg dry	0.0029	0.0057	1	EPA 8260D	12/24/2025 13:51	12/24/2025 15:34	PRS
								Certifications:	CTDPH-PH-0840,NYSDOH-NY10854,NYSDOH-NY12058,NJDEP		
110-82-7	Cyclohexane	ND		mg/kg dry	0.0029	0.0057	1	EPA 8260D	12/24/2025 13:51	12/24/2025 15:34	PRS
								Certifications:	NYSDOH-NY10854,NYSDOH-NY12058,NJDEP-CT005,PADEP-6		
124-48-1	Dibromochloromethane	ND		mg/kg dry	0.0029	0.0057	1	EPA 8260D	12/24/2025 13:51	12/24/2025 15:34	PRS
								Certifications:	NYSDOH-NY10854,NYSDOH-NY12058,NJDEP-CT005,PADEP-6		
74-95-3	Dibromomethane	ND		mg/kg dry	0.0029	0.0057	1	EPA 8260D	12/24/2025 13:51	12/24/2025 15:34	PRS
								Certifications:	NYSDOH-NY10854,NYSDOH-NY12058,NJDEP-CT005,PADEP-6		
75-71-8	Dichlorodifluoromethane	ND	CCVE	mg/kg dry	0.0029	0.0057	1	EPA 8260D	12/24/2025 13:51	12/24/2025 15:34	PRS
								Certifications:	NYSDOH-NY10854,NYSDOH-NY12058,NJDEP-CT005,PADEP-6		
100-41-4	Ethyl Benzene	ND		mg/kg dry	0.0029	0.0057	1	EPA 8260D	12/24/2025 13:51	12/24/2025 15:34	PRS
								Certifications:	CTDPH-PH-0840,NYSDOH-NY10854,NYSDOH-NY12058,NJDEP		

Sample Information

Client Sample ID: 25SB-2 (13-15) **York Sample ID:** 25L1201-15

York Project (SDG) No.	Client Project ID	Matrix	Collection Date/Time	Date Received
25L1201	25030016 2425 Atlantic Brooklyn 10034	Soil	December 19, 2025 10:38 am	12/19/2025

Volatile Organics, 8260 - Comprehensive

Log-in Notes:

Sample Notes:

Sample Prepared by Method: EPA 5035A

CAS No.	Parameter	Result	Flag	Units	Reported to LOD/MDL	LOQ	Dilution	Reference Method	Date/Time Prepared	Date/Time Analyzed	Analyst
87-68-3	Hexachlorobutadiene	ND		mg/kg dry	0.0029	0.0057	1	EPA 8260D	12/24/2025 13:51	12/24/2025 15:34	PRS
								Certifications:	NYSDOH-NY10854,NYSDOH-NY12058,NJDEP-CT005,PADEP-68		
98-82-8	Isopropylbenzene	ND		mg/kg dry	0.0029	0.0057	1	EPA 8260D	12/24/2025 13:51	12/24/2025 15:34	PRS
								Certifications:	CTDPH-PH-0840,NYSDOH-NY10854,NYSDOH-NY12058,NJDEP		
79-20-9	Methyl acetate	ND		mg/kg dry	0.0029	0.0057	1	EPA 8260D	12/24/2025 13:51	12/24/2025 15:34	PRS
								Certifications:	NYSDOH-NY10854,NYSDOH-NY12058,NJDEP-CT005,PADEP-68		
1634-04-4	Methyl tert-butyl ether (MTBE)	ND	ICVE	mg/kg dry	0.0029	0.0057	1	EPA 8260D	12/24/2025 13:51	12/24/2025 15:34	PRS
								Certifications:	CTDPH-PH-0840,NYSDOH-NY10854,NYSDOH-NY12058,NJDEP		
108-87-2	Methylcyclohexane	ND		mg/kg dry	0.0029	0.0057	1	EPA 8260D	12/24/2025 13:51	12/24/2025 15:34	PRS
								Certifications:	NYSDOH-NY10854,NYSDOH-NY12058,NJDEP-CT005,PADEP-68		
75-09-2	* Methylene chloride	ND		mg/kg dry	0.0057	0.011	1	EPA 8260D	12/24/2025 13:51	12/24/2025 15:34	PRS
								Certifications:	CTDPH-PH-0840		
104-51-8	n-Butylbenzene	ND	QL-02	mg/kg dry	0.0029	0.0057	1	EPA 8260D	12/24/2025 13:51	12/24/2025 15:34	PRS
								Certifications:	CTDPH-PH-0840,NYSDOH-NY10854,NYSDOH-NY12058,NJDEP		
103-65-1	n-Propylbenzene	ND		mg/kg dry	0.0029	0.0057	1	EPA 8260D	12/24/2025 13:51	12/24/2025 15:34	PRS
								Certifications:	CTDPH-PH-0840,NYSDOH-NY10854,NYSDOH-NY12058,NJDEP		
95-47-6	o-Xylene	ND		mg/kg dry	0.0029	0.0057	1	EPA 8260D	12/24/2025 13:51	12/24/2025 15:34	PRS
								Certifications:	CTDPH-PH-0840,NYSDOH-NY10854,NYSDOH-NY12058,PADEP		
179601-23-1	p- & m- Xylenes	ND		mg/kg dry	0.0057	0.011	1	EPA 8260D	12/24/2025 13:51	12/24/2025 15:34	PRS
								Certifications:	CTDPH-PH-0840,NYSDOH-NY10854,NYSDOH-NY12058,PADEP		
99-87-6	p-Isopropyltoluene	ND		mg/kg dry	0.0029	0.0057	1	EPA 8260D	12/24/2025 13:51	12/24/2025 15:34	PRS
								Certifications:	CTDPH-PH-0840,NYSDOH-NY10854,NYSDOH-NY12058,NJDEP		
135-98-8	sec-Butylbenzene	ND		mg/kg dry	0.0029	0.0057	1	EPA 8260D	12/24/2025 13:51	12/24/2025 15:34	PRS
								Certifications:	CTDPH-PH-0840,NYSDOH-NY10854,NYSDOH-NY12058,NJDEP		
100-42-5	Styrene	ND		mg/kg dry	0.0029	0.0057	1	EPA 8260D	12/24/2025 13:51	12/24/2025 15:34	PRS
								Certifications:	CTDPH-PH-0840,NYSDOH-NY10854,NYSDOH-NY12058,NJDEP		
75-65-0	tert-Butyl alcohol (TBA)	ND		mg/kg dry	0.014	0.029	1	EPA 8260D	12/24/2025 13:51	12/24/2025 15:34	PRS
								Certifications:	NYSDOH-NY10854,NYSDOH-NY12058,NJDEP-CT005,PADEP-68		
98-06-6	tert-Butylbenzene	ND		mg/kg dry	0.0029	0.0057	1	EPA 8260D	12/24/2025 13:51	12/24/2025 15:34	PRS
								Certifications:	CTDPH-PH-0840,NYSDOH-NY10854,NYSDOH-NY12058,NJDEP		
127-18-4	Tetrachloroethylene	ND		mg/kg dry	0.0029	0.0057	1	EPA 8260D	12/24/2025 13:51	12/24/2025 15:34	PRS
								Certifications:	CTDPH-PH-0840,NYSDOH-NY10854,NYSDOH-NY12058,NJDEP		
108-88-3	Toluene	ND		mg/kg dry	0.0029	0.0057	1	EPA 8260D	12/24/2025 13:51	12/24/2025 15:34	PRS
								Certifications:	CTDPH-PH-0840,NYSDOH-NY10854,NYSDOH-NY12058,NJDEP		
156-60-5	trans-1,2-Dichloroethylene	ND		mg/kg dry	0.0029	0.0057	1	EPA 8260D	12/24/2025 13:51	12/24/2025 15:34	PRS
								Certifications:	CTDPH-PH-0840,NYSDOH-NY10854,NYSDOH-NY12058,NJDEP		
10061-02-6	trans-1,3-Dichloropropylene	ND		mg/kg dry	0.0029	0.0057	1	EPA 8260D	12/24/2025 13:51	12/24/2025 15:34	PRS
								Certifications:	CTDPH-PH-0840,NYSDOH-NY10854,NYSDOH-NY12058,NJDEP		
79-01-6	**Trichloroethylene**	**0.016**		mg/kg dry	0.0029	0.0057	1	EPA 8260D	12/24/2025 13:51	12/24/2025 15:34	PRS
								Certifications:	CTDPH-PH-0840,NYSDOH-NY10854,NYSDOH-NY12058,NJDEP		
75-69-4	Trichlorofluoromethane	ND		mg/kg dry	0.0029	0.0057	1	EPA 8260D	12/24/2025 13:51	12/24/2025 15:34	PRS
								Certifications:	CTDPH-PH-0840,NYSDOH-NY10854,NYSDOH-NY12058,NJDEP		
75-01-4	Vinyl Chloride	ND	CCVE	mg/kg dry	0.0029	0.0057	1	EPA 8260D	12/24/2025 13:51	12/24/2025 15:34	PRS
								Certifications:	CTDPH-PH-0840,NYSDOH-NY10854,NYSDOH-NY12058,NJDEP		

Sample Information

Client Sample ID: 25SB-2 (13-15) **York Sample ID:** 25L1201-15

York Project (SDG) No.	Client Project ID	Matrix	Collection Date/Time	Date Received
25L1201	25030016 2425 Atlantic Brooklyn 10034	Soil	December 19, 2025 10:38 am	12/19/2025

Volatile Organics, 8260 - Comprehensive

Log-in Notes:

Sample Notes:

Sample Prepared by Method: EPA 5035A

CAS No.	Parameter	Result	Flag	Units	Reported to LOD/MDL	LOQ	Dilution	Reference Method	Date/Time Prepared	Date/Time Analyzed	Analyst
1330-20-7	Xylenes, Total	ND		mg/kg dry	0.0086	0.017	1	EPA 8260D	12/24/2025 13:51	12/24/2025 15:34	PRS
								Certifications:	CTDPH-PH-0840,NYSDOH-NY10854,NYSDOH-NY12058,NJDEP		

	Surrogate Recoveries	Result	Acceptance Range
17060-07-0	*Surrogate: SURR: 1,2-Dichloroethane-d4*	*118 %*	*77-125*
2037-26-5	*Surrogate: SURR: Toluene-d8*	*100 %*	*85-120*
460-00-4	*Surrogate: SURR: p-Bromofluorobenzene*	*96.3 %*	*76-130*

Total Solids

Log-in Notes:

Sample Notes:

Sample Prepared by Method: % Solids Prep

CAS No.	Parameter	Result	Flag	Units	Reported to LOQ	Dilution	Reference Method	Date/Time Prepared	Date/Time Analyzed	Analyst
solids	*** % Solids**	**92.0**		%	0.100	1	SM 2540G	12/22/2025 10:39	12/22/2025 13:15	CD
							Certifications:	CTDPH-PH-0840		

Analytical Batch Summary

Batch ID: BL51558 **Preparation Method:** % Solids Prep **Prepared By:** CAD

YORK Sample ID	Client Sample ID	Preparation Date
25L1201-01	25SB-4 (5-7)	12/22/25
25L1201-03	25SB-4 (9-11)	12/22/25
25L1201-05	25SB-4 (13-15)	12/22/25

Batch ID: BL51559 **Preparation Method:** % Solids Prep **Prepared By:** CAD

YORK Sample ID	Client Sample ID	Preparation Date
25L1201-06	25SB-3 (5-7)	12/22/25
25L1201-08	25SB-3 (9-11)	12/22/25
25L1201-10	25SB-3 (13-15)	12/22/25
25L1201-11	25SB-2 (5-7)	12/22/25
25L1201-13	25SB-2 (9-11)	12/22/25
25L1201-15	25SB-2 (13-15)	12/22/25

Batch ID: BL51661 **Preparation Method:** EPA 5035A **Prepared By:** me

YORK Sample ID	Client Sample ID	Preparation Date
25L1201-01	25SB-4 (5-7)	12/24/25
25L1201-03	25SB-4 (9-11)	12/24/25
25L1201-05	25SB-4 (13-15)	12/24/25
25L1201-06	25SB-3 (5-7)	12/24/25
25L1201-08	25SB-3 (9-11)	12/24/25
25L1201-10	25SB-3 (13-15)	12/24/25
25L1201-11	25SB-2 (5-7)	12/24/25
25L1201-13	25SB-2 (9-11)	12/24/25
25L1201-15	25SB-2 (13-15)	12/24/25
BL51661-BLK1	Blank	12/24/25
BL51661-BS1	LCS	12/24/25
BL51661-BSD1	LCS Dup	12/24/25

Volatile Organic Compounds by GC/MS - Quality Control Data

York Analytical Laboratories, Inc.

Analyte	Result	Reporting Limit	Units	Spike Level	Source* Result	%REC	%REC Limits	Flag	RPD	RPD Limit	Flag
Batch BL51661 - EPA 5035A											
Blank (BL51661-BLK1)											
1,1,1,2-Tetrachloroethane	ND	0.0050	mg/kg wet								
1,1,1-Trichloroethane	ND	0.0050	"								
1,1,2,2-Tetrachloroethane	ND	0.0050	"								
1,1,2-Trichloro-1,2,2-trifluoroethane (Freon 113)	ND	0.0050	"								
1,1,2-Trichloroethane	ND	0.0050	"								
1,1-Dichloroethane	ND	0.0050	"								
1,1-Dichloroethylene	ND	0.0050	"								
1,2,3-Trichlorobenzene	ND	0.0050	"								
1,2,3-Trichloropropane	ND	0.0050	"								
1,2,4-Trichlorobenzene	ND	0.0050	"								
1,2,4-Trimethylbenzene	ND	0.0050	"								
1,2-Dibromo-3-chloropropane	ND	0.0050	"								
1,2-Dibromoethane	ND	0.0050	"								
1,2-Dichlorobenzene	ND	0.0050	"								
1,2-Dichloroethane	ND	0.0050	"								
1,2-Dichloropropane	ND	0.0050	"								
1,3,5-Trimethylbenzene	ND	0.0050	"								
1,3-Dichlorobenzene	ND	0.0050	"								
1,4-Dichlorobenzene	ND	0.0050	"								
2-Butanone	ND	0.0050	"								
2-Hexanone	ND	0.0050	"								
4-Methyl-2-pentanone	ND	0.0050	"								
Acetone	ND	0.010	"								
Acrolein	ND	0.010	"								
Acrylonitrile	ND	0.0050	"								
Benzene	ND	0.0050	"								
Bromochloromethane	ND	0.0050	"								
Bromodichloromethane	ND	0.0050	"								
Bromoform	ND	0.0050	"								
Bromomethane	ND	0.0050	"								
Carbon disulfide	ND	0.0050	"								
Carbon tetrachloride	ND	0.0050	"								
Chlorobenzene	ND	0.0050	"								
Chloroethane	ND	0.0050	"								
Chloroform	ND	0.0050	"								
Chloromethane	ND	0.0050	"								
cis-1,2-Dichloroethylene	ND	0.0050	"								
cis-1,3-Dichloropropylene	ND	0.0050	"								
Cyclohexane	ND	0.0050	"								
Dibromochloromethane	ND	0.0050	"								
Dibromomethane	ND	0.0050	"								
Dichlorodifluoromethane	ND	0.0050	"								
Ethyl Benzene	ND	0.0050	"								
Hexachlorobutadiene	ND	0.0050	"								
Isopropylbenzene	ND	0.0050	"								
Methyl acetate	ND	0.0050	"								
Methyl tert-butyl ether (MTBE)	ND	0.0050	"								
Methylcyclohexane	ND	0.0050	"								
Methylene chloride	ND	0.010	"								
n-Butylbenzene	ND	0.0050	"								

Prepared & Analyzed: 12/24/2025

Volatile Organic Compounds by GC/MS - Quality Control Data


York Analytical Laboratories, Inc.

Analyte	Result	Reporting Limit	Units	Spike Level	Source* Result	%REC	%REC Limits	Flag	RPD	RPD Limit	Flag
Batch BL51661 - EPA 5035A											
Blank (BL51661-BLK1)								Prepared & Analyzed: 12/24/2025			
n-Propylbenzene	ND	0.0050	mg/kg wet								
o-Xylene	ND	0.0050	"								
p- & m- Xylenes	ND	0.010	"								
p-Isopropyltoluene	ND	0.0050	"								
sec-Butylbenzene	ND	0.0050	"								
Styrene	ND	0.0050	"								
tert-Butyl alcohol (TBA)	ND	0.025	"								
tert-Butylbenzene	ND	0.0050	"								
Tetrachloroethylene	ND	0.0050	"								
Toluene	ND	0.0050	"								
trans-1,2-Dichloroethylene	ND	0.0050	"								
trans-1,3-Dichloropropylene	ND	0.0050	"								
Trichloroethylene	ND	0.0050	"								
Trichlorofluoromethane	ND	0.0050	"								
Vinyl Chloride	ND	0.0050	"								
Xylenes, Total	ND	0.015	"								
Surrogate: SURR: 1,2-Dichloroethane-d4	*53.3*		*ug/L*	*50.0*		*107*	*77-125*				
Surrogate: SURR: Toluene-d8	*50.6*		*"*	*50.0*		*101*	*85-120*				
Surrogate: SURR: p-Bromofluorobenzene	*53.7*		*"*	*50.0*		*107*	*76-130*				
LCS (BL51661-BS1)								Prepared & Analyzed: 12/24/2025			
1,1,1,2-Tetrachloroethane	47.8		ug/L	50.0		95.7	75-129				
1,1,1-Trichloroethane	56.0		"	50.0		112	71-137				
1,1,2,2-Tetrachloroethane	49.2		"	50.0		98.5	79-129				
1,1,2-Trichloro-1,2,2-trifluoroethane (Freon 113)	59.0		"	50.0		118	58-146				
1,1,2-Trichloroethane	45.4		"	50.0		90.7	83-123				
1,1-Dichloroethane	52.5		"	50.0		105	75-130				
1,1-Dichloroethylene	67.4		"	50.0		135	64-137				
1,2,3-Trichlorobenzene	40.7		"	50.0		81.5	81-140				
1,2,3-Trichloropropane	47.9		"	50.0		95.9	81-126				
1,2,4-Trichlorobenzene	42.4		"	50.0		84.8	80-141				
1,2,4-Trimethylbenzene	47.6		"	50.0		95.3	84-125				
1,2-Dibromo-3-chloropropane	41.8		"	50.0		83.5	74-142				
1,2-Dibromoethane	47.0		"	50.0		94.0	86-123				
1,2-Dichlorobenzene	44.2		"	50.0		88.4	85-122				
1,2-Dichloroethane	52.2		"	50.0		104	71-133				
1,2-Dichloropropane	45.9		"	50.0		91.8	81-122				
1,3,5-Trimethylbenzene	48.8		"	50.0		97.6	82-126				
1,3-Dichlorobenzene	46.4		"	50.0		92.7	84-124				
1,4-Dichlorobenzene	45.7		"	50.0		91.4	84-124				
2-Butanone	53.6		"	50.0		107	58-147				
2-Hexanone	53.3		"	50.0		107	70-139				
4-Methyl-2-pentanone	52.1		"	50.0		104	72-132				
Acetone	61.4		"	50.0		123	36-155				
Acrolein	112		"	200		56.1	10-238				
Acrylonitrile	48.8		"	50.0		97.5	66-141				
Benzene	51.4		"	50.0		103	77-127				
Bromochloromethane	53.6		"	50.0		107	74-129				
Bromodichloromethane	48.6		"	50.0		97.3	81-124				
Bromoform	48.0		"	50.0		96.0	80-136				
Bromomethane	56.8		"	49.9		114	32-177				

Volatile Organic Compounds by GC/MS - Quality Control Data

York Analytical Laboratories, Inc.

Analyte	Result	Reporting Limit	Units	Spike Level	Source* Result	%REC	%REC Limits	Flag	RPD	RPD Limit	Flag
Batch BL51661 - EPA 5035A											
LCS (BL51661-BS1)								Prepared & Analyzed: 12/24/2025			
Carbon disulfide	60.8		ug/L	50.0		122	10-136				
Carbon tetrachloride	57.8		"	50.0		116	66-143				
Chlorobenzene	45.1		"	50.0		90.2	86-120				
Chloroethane	69.5		"	50.0		139	51-142				
Chloroform	52.3		"	50.0		105	76-131				
Chloromethane	42.3		"	50.0		84.7	49-132				
cis-1,2-Dichloroethylene	54.0		"	50.0		108	74-132				
cis-1,3-Dichloropropylene	50.0		"	50.0		100	81-129				
Cyclohexane	56.7		"	50.0		113	70-130				
Dibromochloromethane	48.8		"	50.0		97.6	10-200				
Dibromomethane	45.5		"	50.0		91.1	83-124				
Dichlorodifluoromethane	60.4		"	50.0		121	28-158				
Ethyl Benzene	47.5		"	50.0		94.9	84-125				
Hexachlorobutadiene	43.6		"	50.0		87.3	83-133				
Isopropylbenzene	53.6		"	50.0		107	81-127				
Methyl acetate	50.1		"	50.0		100	41-143				
Methyl tert-butyl ether (MTBE)	55.0		"	50.0		110	74-131				
Methylcyclohexane	48.0		"	50.0		96.0	70-130				
Methylene chloride	56.8		"	50.0		114	57-141				
n-Butylbenzene	32.2		"	50.0		64.5	80-130	Low Bias			
n-Propylbenzene	48.8		"	50.0		97.7	74-136				
o-Xylene	48.9		"	50.0		97.9	83-123				
p- & m- Xylenes	95.9		"	100		95.9	82-128				
p-Isopropyltoluene	49.3		"	50.0		98.6	85-125				
sec-Butylbenzene	46.5		"	50.0		93.0	83-125				
Styrene	46.1		"	50.0		92.1	86-126				
tert-Butyl alcohol (TBA)	261		"	250		105	70-130				
tert-Butylbenzene	41.6		"	50.0		83.3	80-127				
Tetrachloroethylene	41.3		"	50.0		82.7	80-129				
Toluene	46.9		"	50.0		93.8	85-121				
trans-1,2-Dichloroethylene	60.5		"	50.0		121	72-132				
trans-1,3-Dichloropropylene	50.0		"	50.0		100	78-132				
Trichloroethylene	47.0		"	50.0		94.1	84-123				
Trichlorofluoromethane	60.3		"	50.4		120	62-140				
Vinyl Chloride	48.6		"	50.3		96.5	52-130				
Surrogate: SURR: 1,2-Dichloroethane-d4	*52.9*		*"*	*50.0*		*106*	*77-125*				
Surrogate: SURR: Toluene-d8	*49.4*		*"*	*50.0*		*98.8*	*85-120*				
Surrogate: SURR: p-Bromofluorobenzene	*56.0*		*"*	*50.0*		*112*	*76-130*				

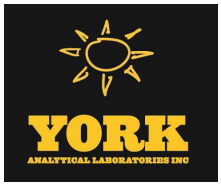

Volatile Organic Compounds by GC/MS - Quality Control Data

York Analytical Laboratories, Inc.

Analyte	Result	Reporting Limit	Units	Spike Level	Source* Result	%REC	%REC Limits	Flag	RPD	RPD Limit	Flag
Batch BL51661 - EPA 5035A											
LCS Dup (BL51661-BSD1)								Prepared & Analyzed: 12/24/2025			
1,1,1,2-Tetrachloroethane	47.2		ug/L	50.0		94.3	75-129		1.43	30	
1,1,1-Trichloroethane	55.6		"	50.0		111	71-137		0.753	30	
1,1,2,2-Tetrachloroethane	46.6		"	50.0		93.2	79-129		5.53	30	
1,1,2-Trichloro-1,2,2-trifluoroethane (Freon 113)	59.0		"	50.0		118	58-146		0.0678	30	
1,1,2-Trichloroethane	44.2		"	50.0		88.5	83-123		2.52	30	
1,1-Dichloroethane	52.6		"	50.0		105	75-130		0.190	30	
1,1-Dichloroethylene	67.4		"	50.0		135	64-137		0.0742	30	
1,2,3-Trichlorobenzene	41.0		"	50.0		82.0	81-140		0.636	30	
1,2,3-Trichloropropane	44.6		"	50.0		89.2	81-126		7.20	30	
1,2,4-Trichlorobenzene	42.1		"	50.0		84.1	80-141		0.758	30	
1,2,4-Trimethylbenzene	46.5		"	50.0		93.0	84-125		2.42	30	
1,2-Dibromo-3-chloropropane	42.6		"	50.0		85.1	74-142		1.94	30	
1,2-Dibromoethane	46.0		"	50.0		92.1	86-123		2.08	30	
1,2-Dichlorobenzene	43.9		"	50.0		87.8	85-122		0.613	30	
1,2-Dichloroethane	52.2		"	50.0		104	71-133		0.0958	30	
1,2-Dichloropropane	44.6		"	50.0		89.2	81-122		2.83	30	
1,3,5-Trimethylbenzene	47.0		"	50.0		94.0	82-126		3.74	30	
1,3-Dichlorobenzene	45.6		"	50.0		91.2	84-124		1.65	30	
1,4-Dichlorobenzene	45.1		"	50.0		90.2	84-124		1.37	30	
2-Butanone	52.9		"	50.0		106	58-147		1.33	30	
2-Hexanone	52.7		"	50.0		105	70-139		1.08	30	
4-Methyl-2-pentanone	48.7		"	50.0		97.5	72-132		6.65	30	
Acetone	61.1		"	50.0		122	36-155		0.457	30	
Acrolein	110		"	200		54.8	10-238		2.51	30	
Acrylonitrile	48.4		"	50.0		96.7	66-141		0.844	30	
Benzene	51.0		"	50.0		102	77-127		0.722	30	
Bromochloromethane	53.5		"	50.0		107	74-129		0.243	30	
Bromodichloromethane	47.1		"	50.0		94.1	81-124		3.28	30	
Bromoform	47.2		"	50.0		94.4	80-136		1.68	30	
Bromomethane	63.4		"	49.9		127	32-177		10.9	30	
Carbon disulfide	61.0		"	50.0		122	10-136		0.214	30	
Carbon tetrachloride	56.6		"	50.0		113	66-143		2.17	30	
Chlorobenzene	44.7		"	50.0		89.4	86-120		0.846	30	
Chloroethane	72.8		"	50.0		146	51-142	High Bias	4.55	30	
Chloroform	52.5		"	50.0		105	76-131		0.286	30	
Chloromethane	47.2		"	50.0		94.4	49-132		10.9	30	
cis-1,2-Dichloroethylene	54.0		"	50.0		108	74-132		0.111	30	
cis-1,3-Dichloropropylene	47.9		"	50.0		95.9	81-129		4.17	30	
Cyclohexane	55.9		"	50.0		112	70-130		1.40	30	
Dibromochloromethane	47.1		"	50.0		94.3	10-200		3.44	30	
Dibromomethane	44.4		"	50.0		88.8	83-124		2.54	30	
Dichlorodifluoromethane	64.6		"	50.0		129	28-158		6.83	30	
Ethyl Benzene	47.7		"	50.0		95.5	84-125		0.546	30	
Hexachlorobutadiene	43.5		"	50.0		86.9	83-133		0.413	30	
Isopropylbenzene	50.3		"	50.0		101	81-127		6.45	30	
Methyl acetate	53.4		"	50.0		107	41-143		6.24	30	
Methyl tert-butyl ether (MTBE)	54.5		"	50.0		109	74-131		0.913	30	
Methylcyclohexane	46.1		"	50.0		92.3	70-130		3.93	30	
Methylene chloride	58.5		"	50.0		117	57-141		2.95	30	
n-Butylbenzene	32.0		"	50.0		64.0	80-130	Low Bias	0.747	30	
n-Propylbenzene	46.6		"	50.0		93.3	74-136		4.61	30	

Volatile Organic Compounds by GC/MS - Quality Control Data

York Analytical Laboratories, Inc.

Analyte	Result	Reporting Limit	Units	Spike Level	Source* Result	%REC	%REC Limits	Flag	RPD	RPD Limit	Flag
Batch BL51661 - EPA 5035A											
LCS Dup (BL51661-BSD1)								Prepared & Analyzed: 12/24/2025			
o-Xylene	49.4		ug/L	50.0		98.7	83-123		0.895	30	
p- & m- Xylenes	96.3		"	100		96.3	82-128		0.385	30	
p-Isopropyltoluene	49.2		"	50.0		98.4	85-125		0.203	30	
sec-Butylbenzene	45.6		"	50.0		91.2	83-125		1.95	30	
Styrene	46.8		"	50.0		93.5	86-126		1.47	30	
tert-Butyl alcohol (TBA)	258		"	250		103	70-130		1.17	30	
tert-Butylbenzene	40.4		"	50.0		80.8	80-127		3.05	30	
Tetrachloroethylene	40.3		"	50.0		80.6	80-129		2.55	30	
Toluene	45.8		"	50.0		91.7	85-121		2.33	30	
trans-1,2-Dichloroethylene	60.2		"	50.0		120	72-132		0.448	30	
trans-1,3-Dichloropropylene	47.9		"	50.0		95.9	78-132		4.17	30	
Trichloroethylene	45.4		"	50.0		90.9	84-123		3.46	30	
Trichlorofluoromethane	60.2		"	50.4		119	62-140		0.149	30	
Vinyl Chloride	51.8		"	50.3		103	52-130		6.36	30	
Surrogate: SURR: 1,2-Dichloroethane-d4	*53.3*		*"*	*50.0*		*107*	*77-125*				
Surrogate: SURR: Toluene-d8	*48.8*		*"*	*50.0*		*97.7*	*85-120*				
Surrogate: SURR: p-Bromofluorobenzene	*53.6*		*"*	*50.0*		*107*	*76-130*				

Volatile Analysis Sample Containers

Lab ID	Client Sample ID	Volatile Sample Container
25L1201-01	25SB-4 (5-7)	40mL Vial with Stir Bar-Cool 4° C
25L1201-03	25SB-4 (9-11)	40mL Vial with Stir Bar-Cool 4° C
25L1201-05	25SB-4 (13-15)	40mL Vial with Stir Bar-Cool 4° C
25L1201-06	25SB-3 (5-7)	40mL Vial with Stir Bar-Cool 4° C
25L1201-08	25SB-3 (9-11)	40mL Vial with Stir Bar-Cool 4° C
25L1201-10	25SB-3 (13-15)	40mL Vial with Stir Bar-Cool 4° C
25L1201-11	25SB-2 (5-7)	40mL Vial with Stir Bar-Cool 4° C
25L1201-13	25SB-2 (9-11)	40mL Vial with Stir Bar-Cool 4° C
25L1201-15	25SB-2 (13-15)	40mL Vial with Stir Bar-Cool 4° C

Sample and Data Qualifiers Relating to This Work Order

QL-02	This LCS analyte is outside Laboratory Recovery limits due the analyte behavior using the referenced method. The reference method has certain limitations with respect to analytes of this nature.
J	Detected below the Reporting Limit but greater than or equal to the Method Detection Limit (MDL/LOD) or in the case of a TIC, the result is an estimated concentration.
ICVE	The value reported is ESTIMATED. The value is estimated due to its behavior during initial calibration verification (recovery exceeded 30% of expected value).
CCVE	The value reported is ESTIMATED. The value is estimated due to its behavior during continuing calibration verification (>20% Difference for average Rf or >20% Drift for quadratic fit).
/\	Analyte is not certified but the state of sample origination offer certification for the Analyte

Definitions and Other Explanations

*	Analyte is not certified or the state of the samples origination does not offer certification for the Analyte.
ND	NOT DETECTED - the analyte is not detected at the Reported to level (LOQ/RL or LOD/MDL)
RL	REPORTING LIMIT - the minimum reportable value based upon the lowest point in the analyte calibration curve.
LOQ	LIMIT OF QUANTITATION - the minimum concentration of a target analyte that can be reported within a specified degree of confidence. This is the lowest point in an analyte calibration curve that has been subjected to all steps of the processing/analysis and verified to meet defined criteria. This is based upon NELAC 2009 Standards and applies to all analyses.
LOD	LIMIT OF DETECTION - a verified estimate of the minimum concentration of a substance in a given matrix that an analytical process can reliably detect. This is based upon NELAC 2009 Standards and applies to all analyses conducted under the auspices of EPA SW-846.
MDL	METHOD DETECTION LIMIT - a statistically derived estimate of the minimum amount of a substance an analytical system can reliably detect with a 99% confidence that the concentration of the substance is greater than zero. This is based upon 40 CFR Part 136 Appendix B and applies only to EPA 600 and 200 series methods.
Reported to	This indicates that the data for a particular analysis is reported to either the LOD/MDL, or the LOQ/RL. In cases where the "Reported to" is located above the LOD/MDL, any value between this and the LOQ represents an estimated value which is "J" flagged accordingly. This applies to volatile and semi-volatile target compounds only.
NR	Not reported
RPD	Relative Percent Difference
Wet	The data has been reported on an as-received (wet weight) basis
Low Bias	Low Bias flag indicates that the recovery of the flagged analyte is below the laboratory or regulatory lower control limit. The data user should take note that this analyte may be biased low but should evaluate multiple lines of evidence including the LCS and site-specific MS/MSD data to draw bias conclusions. In cases where no site-specific MS/MSD was requested, only the LCS data can be used to evaluate such bias.
High Bias	High Bias flag indicates that the recovery of the flagged analyte is above the laboratory or regulatory upper control limit. The data user should take note that this analyte may be biased high but should evaluate multiple lines of evidence including the LCS and site-specific MS/MSD data to draw bias conclusions. In cases where no site-specific MS/MSD was requested, only the LCS data can be used to evaluate such bias.
Non-Dir.	Non-dir. flag (Non-Directional Bias) indicates that the Relative Percent Difference (RPD) (a measure of precision) among the MS and MSD data is outside the laboratory or regulatory control limit. This alerts the data user where the MS and MSD are from site-specific samples that the RPD is high due to either non-homogeneous distribution of target analyte between the MS/MSD or indicates poor reproducibility for other reasons.

If EPA SW-846 method 8270 is included herein it is noted that the target compound N-nitrosodiphenylamine (NDPA) decomposes in the gas chromatographic inlet and cannot be separated from diphenylamine (DPA). These results could actually represent 100% DPA, 100% NDPA or some combination of the two. For this reason, York reports the combined result for n-nitrosodiphenylamine and diphenylamine for either of these compounds as a combined concentration as Diphenylamine.

If Total PCBs are detected and the target aroclors reported are "Not detected", the Total PCB value is reported due to the presence of either or both Aroclors 1262 and 1268 which are non-target aroclors for some regulatory lists.

2-chloroethylvinyl ether readily breaks down under acidic conditions. Samples that are acid preserved, including standards will exhibit breakdown. The data user should take note.

Certification for pH is no longer offered by NYDOH ELAP.

Semi-Volatile and Volatile analyses are reported down to the LOD/MDL, with values between the LOD/MDL and the LOQ being "J" flagged as estimated results.

For analyses by EPA SW-846-8270D, the Limit of Quantitation (LOQ) reported for benzidine is based upon the lowest standard used for calibration and is not a verified LOQ due to this compound's propensity for oxidative losses during extraction/concentration procedures and non-reproducible chromatographic performance.

Field Chain-of-Custody Record

YORK
ANALYTICAL LABORATORIES INC

York Analytical Laboratories, Inc. (YORK)'s Standard Terms & Conditions are listed on the back side of this document. This legal document serves as your written authorization for YORK to proceed with the analyses requested below. Your signature binds you to YORK's Standard Terms & Conditions.

120 Research Drive Stratford, CT 06615 132-02 89th Ave Queens, NY 11418 56 Church Hill Rd. #2 Newtown, CT 06470 2161 Whitesville Rd Toms River, NJ 08755 clientservices@yorklab.com 800-306-YORK

YORK Project Number: 25L1201

Report To:	Invoice To:
Company: Vektor Consultants	Company: "
Address: 37 W 37th Street, Fl 6 New York, NY 10018	Address: "
Phone.: (347)871-0750	Phone.: "
Contact: Jake Frishberg, Alex Keenan	Contact: Clinton Dinglasa
E-mail: akeenan@vectorconsultants.com, jfrishberg@vectorconsultants.com	E-mail: ap@vectorconsultants.com

YOUR Project Name / Number: 25030016 — 2425 Atlantic Brooklyn 10034

PO Number:

Samples Collected From: NY X, NJ, CT, PA, Other: (please specify)

Please print clearly and legibly. All information must be complete. Samples will not be logged in and the turn-around-time clock will not begin until any questions by YORK are resolved.

Jake Frishberg

Samples Collected by: (print AND sign your name)

Matrix Codes: S - soil/solid/sludge; GW - groundwater; DW - drinking water; SW - surface water; WW - wastewater; O - Oil; Other

Preservative (please list number of containers)

Sample Identification	Date	Time	Matrix	Unpreserved	HCl (hydrochloric acid)	MeOH (methanol)	HNO_3 (nitric acid)	H_2SO_4 (sulfuric acid)	NaOH (sodium hydroxide)	$Na_2S_2O_3$ (sodium thio.)	Trizma	Ammonium Acetate	Other: water	VOCs	Hold VOCs									Grab or Comp. G/C
25SB- 4 (5-7)	12/18/25	10:30	S	1		1							2	X										G
25SB- 4 (7-9)		10:32	S	1		1							2		X									G
25SB- 4 (9-11)		10:34	S	1		1							2	X										G
25SB- 4 (11-13)		10:36	S	1		1							2		X									G
25SB- 4 (13-15)		10:38	S	1		1							2	X										G
25SB- 3 (5-7)	12/19/25	9:15	S	1		1							2	X										G
25SB- 3 (7-9)		9:17	S	1		1							2		X									G
25SB- 3 (9-11)		9:19	S	1		1							2	X										G
25SB- 3 (11-13)		9:21	S	1		1							2		X									G
25SB- 3 (13-15)		9:23	S	1		1							2	X										G
25SB- 2 (5-7)		10:30	S	1		1							2	X										G
25SB- 2 (7-9)		10:32	S	1		1							2		X									G
25SB- 2 (9-11)		10:34	S	1		1							2	X										G
25SB- 2 (11-13)		10:36	S	1		1							2		X									G
25SB- 2 (13-15)		10:38	S	1		1							2	X										G

Turn-Around Time

- RUSH - Next Day
- RUSH - Two Day
- RUSH - Three Day: X
- RUSH - Four Day
- RUSH - Five Day
- Standard (6-9 Day)
- PFAS Standard 7-10 Day

Report Type (circle)

- QA Report
- Summary (Results Only)
- NY ASP B Package
- NJ Reduced
- NJ DKQP
- NJ Full
- CT RCP

EDD Type (circle)

- EQuIS (standard)
- NYSDEC EQuIS
- NJDEP SRP Haz Site
- Standard Excel
- CMDP
- Other:

Regulatory Comparative

Compared to the following Regulation(s): (please fill in)

- Field Filtered
- Lab Filtered

Comments:

Samples iced/chilled at time of lab pickup? circle Yes or No

Lab Sample Receiving Checklist (to be completed by the receiving laboratory only) Circle Y / N

Custody Seals: Y (N) Containers Intact: (Y) / N COC/Labels Agree: (Y) / N Preservation Confirmed: (Y) / N
COC Complete: (Y) / N COC Received: (Y) / N Appropriate Sample Volumes: (Y) / N Appropriate Sample Containers: (Y) / N
Cooler Temperature Confirmed: (Y) / N Samples Submitted within Holding Times: (Y) / N Corrective Action Form Required: Y / (N)

1. Samples Relinquished by / Company	Date/Time	1. Samples Received by / Company	Date/Time	2. Samples Relinquished by / Company	Date/Time
JFrishberg	12/19/25 15:38				
2. Samples Received by / Company	Date/Time	3. Samples Relinquished by / Company	Date/Time	3. Samples Received by / Company	Date/Time
	12/19/25 16:30 3.3				12/19/25 18:46
4. Samples Relinquished by / Company	Date/Time	4. Samples Received by / Company	Date/Time	Samples Received in LAB by	Date/Time / Temperature
	12/19/25 20:57				12/19/25 21:57 Degrees C 1.8

APPENDIX G

LABORATORY DATA DELIVERABLES FOR GROUNDWATER ANALYTICAL DATA

Technical Report

prepared for:

Vektor Consultants
37 W. 37th Street, 6th Floor
New York NY, 10018
Attention: Ezgi Karayel

Report Date: 11/19/2025
Client Project ID: 2425 Atlantic Ave
York Project (SDG) No.: 25K0582

CT Cert. No. PH-0723 New Jersey Cert. No. CT005 and NY037 New York Cert. Nos. 10854 and 12058 PA Cert. No. 68-04440

120 RESEARCH DRIVE STRATFORD, CT 06615 ■ 132-02 89th AVENUE RICHMOND HILL, NY 11418
www.YORKLAB.com (203) 325-1371 FAX (203) 357-0166 ClientServices@yorklab.com

Report Date: 11/19/2025
Client Project ID: 2425 Atlantic Ave
York Project (SDG) No.: 25K0582

Vektor Consultants
37 W. 37th Street, 6th Floor
New York NY, 10018
Attention: Ezgi Karayel

Purpose and Results

This report contains the analytical data for the sample(s) identified on the attached chain-of-custody received in our laboratory on November 11, 2025 and listed below. The project was identified as your project: **2425 Atlantic Ave**.

The analyses were conducted utilizing appropriate EPA, Standard Methods, and ASTM methods as detailed in the data summary tables.

All samples were received in proper condition meeting the customary acceptance requirements for environmental samples except those indicated under the Sample and Analysis Qualifiers section of this report.

All analyses met the method and laboratory standard operating procedure requirements except as indicated by any data flags, the meaning of which are explained in the Sample and Data Qualifiers Relating to This Work Order section of this report and case narrative if applicable.


The results of the analyses, which are all reported on dry weight basis (soils) unless otherwise noted, are detailed in the following pages.

Please contact Client Services at 203.325.1371 with any questions regarding this report.

York Sample ID	Client Sample ID	Matrix	Date Collected	Date Received
25K0582-01	SW-1	Ground Water	11/11/2025	11/11/2025
25K0582-02	SW-2	Ground Water	11/11/2025	11/11/2025
25K0582-03	FB-1	Ground Water	11/11/2025	11/11/2025
25K0582-04	TB-1	Water	11/11/2025	11/11/2025

General Notes for York Project (SDG) No.: 25K0582

1. The RLs and MDLs (Reporting Limit and Method Detection Limit respectively) reported are adjusted for any dilution necessary due to the levels of target and/or non-target analytes and matrix interference. The RL(REPORTING LIMIT) is based upon the lowest standard utilized for the calibration where applicable.
2. Samples are retained for a period of thirty days after submittal of report, unless other arrangements are made.
3. York's liability for the above data is limited to the dollar value paid to York for the referenced project.
4. This report shall not be reproduced without the written approval of York Analytical Laboratories, Inc.
5. All analyses conducted met method or Laboratory SOP requirements. See the Sample and Data Qualifiers Section for further information.
6. It is noted that no analyses reported herein were subcontracted to another laboratory, unless noted in the report.
7. This report reflects results that relate only to the samples submitted on the attached chain-of-custody form(s) received by York.
8. Analyses conducted at York Analytical Laboratories, Inc. Stratford, CT are indicated by NY Cert. No. 10854; those conducted at York Analytical Laboratories, Inc., Richmond Hill, NY are indicated by NY Cert. No. 12058.

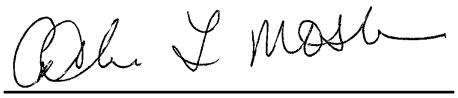Approved By: 

Cassie Mosher
Laboratory Manager - Stratford

Date: 11/19/2025

Sample Information

Client Sample ID: SW-1 **York Sample ID:** 25K0582-01

York Project (SDG) No.	Client Project ID	Matrix	Collection Date/Time	Date Received
25K0582	2425 Atlantic Ave	Ground Water	November 11, 2025 1:00 pm	11/11/2025

Volatile Organics, 8260 - Low Comprehensive

Log-in Notes:

Sample Notes:

Sample Prepared by Method: EPA 5030B

CAS No.	Parameter	Result	Flag	Units	Reported to LOD/MDL	LOQ	Dilution	Reference Method	Date/Time Prepared	Date/Time Analyzed	Analyst
630-20-6	1,1,1,2-Tetrachloroethane	ND		ug/L	0.432	1.00	2	EPA 8260D	11/19/2025 07:40	11/19/2025 20:09	PMB
								Certifications:	CTDPH-PH-0840,NYSDOH-NY10854,NYSDOH-NY12058,NJDEP		
71-55-6	1,1,1-Trichloroethane	ND		ug/L	0.532	1.00	2	EPA 8260D	11/19/2025 07:40	11/19/2025 20:09	PMB
								Certifications:	CTDPH-PH-0840,NYSDOH-NY10854,NYSDOH-NY12058,NJDEP		
79-34-5	1,1,2,2-Tetrachloroethane	ND		ug/L	0.512	1.00	2	EPA 8260D	11/19/2025 07:40	11/19/2025 20:09	PMB
								Certifications:	CTDPH-PH-0840,NYSDOH-NY10854,NYSDOH-NY12058,NJDEP		
76-13-1	1,1,2-Trichloro-1,2,2-trifluoroethane (Freon 113)	ND		ug/L	0.572	1.00	2	EPA 8260D	11/19/2025 07:40	11/19/2025 20:09	PMB
								Certifications:	CTDPH-PH-0840,NYSDOH-NY10854,NYSDOH-NY12058,NJDEP		
79-00-5	1,1,2-Trichloroethane	ND		ug/L	0.498	1.00	2	EPA 8260D	11/19/2025 07:40	11/19/2025 20:09	PMB
								Certifications:	CTDPH-PH-0840,NYSDOH-NY10854,NYSDOH-NY12058,NJDEP		
75-34-3	1,1-Dichloroethane	ND		ug/L	0.544	1.00	2	EPA 8260D	11/19/2025 07:40	11/19/2025 20:09	PMB
								Certifications:	CTDPH-PH-0840,NYSDOH-NY10854,NYSDOH-NY12058,NJDEP		
75-35-4	1,1-Dichloroethylene	ND		ug/L	0.654	1.00	2	EPA 8260D	11/19/2025 07:40	11/19/2025 20:09	PMB
								Certifications:	CTDPH-PH-0840,NYSDOH-NY10854,NYSDOH-NY12058,NJDEP		
87-61-6	1,2,3-Trichlorobenzene	ND		ug/L	0.444	1.00	2	EPA 8260D	11/19/2025 07:40	11/19/2025 20:09	PMB
								Certifications:	NYSDOH-NY10854,NYSDOH-NY12058,NJDEP-CT005,PADEP-68		
96-18-4	1,2,3-Trichloropropane	ND		ug/L	0.546	1.00	2	EPA 8260D	11/19/2025 07:40	11/19/2025 20:09	PMB
								Certifications:	NYSDOH-NY10854,NYSDOH-NY12058,NJDEP-CT005,PADEP-68		
120-82-1	1,2,4-Trichlorobenzene	ND		ug/L	0.276	1.00	2	EPA 8260D	11/19/2025 07:40	11/19/2025 20:09	PMB
								Certifications:	NYSDOH-NY10854,NYSDOH-NY12058,NJDEP-CT005,PADEP-68		
95-63-6	1,2,4-Trimethylbenzene	ND		ug/L	0.620	1.00	2	EPA 8260D	11/19/2025 07:40	11/19/2025 20:09	PMB
								Certifications:	CTDPH-PH-0840,NYSDOH-NY10854,NYSDOH-NY12058,NJDEP		
96-12-8	1,2-Dibromo-3-chloropropane	ND		ug/L	0.864	1.00	2	EPA 8260D	11/19/2025 07:40	11/19/2025 20:09	PMB
								Certifications:	CTDPH-PH-0840,NYSDOH-NY10854,NYSDOH-NY12058,NJDEP		
106-93-4	1,2-Dibromoethane	ND		ug/L	0.430	1.00	2	EPA 8260D	11/19/2025 07:40	11/19/2025 20:09	PMB
								Certifications:	CTDPH-PH-0840,NYSDOH-NY10854,NYSDOH-NY12058,NJDEP		
95-50-1	1,2-Dichlorobenzene	ND		ug/L	0.540	1.00	2	EPA 8260D	11/19/2025 07:40	11/19/2025 20:09	PMB
								Certifications:	CTDPH-PH-0840,NYSDOH-NY10854,NYSDOH-NY12058,NJDEP		
107-06-2	1,2-Dichloroethane	ND		ug/L	0.754	1.00	2	EPA 8260D	11/19/2025 07:40	11/19/2025 20:09	PMB
								Certifications:	CTDPH-PH-0840,NYSDOH-NY10854,NYSDOH-NY12058,NJDEP		
78-87-5	1,2-Dichloropropane	ND		ug/L	0.654	1.00	2	EPA 8260D	11/19/2025 07:40	11/19/2025 20:09	PMB
								Certifications:	CTDPH-PH-0840,NYSDOH-NY10854,NYSDOH-NY12058,NJDEP		
108-67-8	1,3,5-Trimethylbenzene	ND		ug/L	0.694	1.00	2	EPA 8260D	11/19/2025 07:40	11/19/2025 20:09	PMB
								Certifications:	CTDPH-PH-0840,NYSDOH-NY10854,NYSDOH-NY12058,NJDEP		
541-73-1	1,3-Dichlorobenzene	ND		ug/L	0.566	1.00	2	EPA 8260D	11/19/2025 07:40	11/19/2025 20:09	PMB
								Certifications:	CTDPH-PH-0840,NYSDOH-NY10854,NYSDOH-NY12058,NJDEP		
142-28-9	1,3-Dichloropropane	ND		ug/L	0.520	1.00	2	EPA 8260D	11/19/2025 07:40	11/19/2025 20:09	PMB
								Certifications:	NYSDOH-NY10854,NYSDOH-NY12058,NJDEP-CT005,PADEP-68		
106-46-7	1,4-Dichlorobenzene	ND		ug/L	0.622	1.00	2	EPA 8260D	11/19/2025 07:40	11/19/2025 20:09	PMB
								Certifications:	CTDPH-PH-0840,NYSDOH-NY10854,NYSDOH-NY12058,NJDEP		
78-93-3	**2-Butanone**	**2.40**		ug/L	0.842	1.00	2	EPA 8260D	11/19/2025 07:40	11/19/2025 20:09	PMB
								Certifications:	CTDPH-PH-0840,NYSDOH-NY10854,NYSDOH-NY12058,NJDEP		

Sample Information

Client Sample ID: SW-1 **York Sample ID:** 25K0582-01

York Project (SDG) No.	Client Project ID	Matrix	Collection Date/Time	Date Received
25K0582	2425 Atlantic Ave	Ground Water	November 11, 2025 1:00 pm	11/11/2025

Volatile Organics, 8260 - Low Comprehensive

Log-in Notes:

Sample Notes:

Sample Prepared by Method: EPA 5030B

CAS No.	Parameter	Result	Flag	Units	Reported to LOD/MDL	LOQ	Dilution	Reference Method	Date/Time Prepared	Date/Time Analyzed	Analyst
591-78-6	2-Hexanone	ND		ug/L	0.640	1.00	2	EPA 8260D	11/19/2025 07:40	11/19/2025 20:09	PMB
								Certifications:	CTDPH-PH-0840,NYSDOH-NY10854,NYSDOH-NY12058,NJDEP		
108-10-1	4-Methyl-2-pentanone	ND		ug/L	0.730	1.00	2	EPA 8260D	11/19/2025 07:40	11/19/2025 20:09	PMB
								Certifications:	CTDPH-PH-0840,NYSDOH-NY10854,NYSDOH-NY12058,NJDEP		
67-64-1	**Acetone**	**11.5**	B	ug/L	2.68	4.00	2	EPA 8260D	11/19/2025 07:40	11/19/2025 20:09	PMB
								Certifications:	CTDPH-PH-0840,NYSDOH-NY10854,NYSDOH-NY12058,NJDEP		
107-02-8	Acrolein	ND		ug/L	0.894	1.00	2	EPA 8260D	11/19/2025 07:40	11/19/2025 20:09	PMB
								Certifications:	CTDPH-PH-0840,NYSDOH-NY10854,NYSDOH-NY12058,NJDEP		
107-13-1	Acrylonitrile	ND		ug/L	0.844	1.00	2	EPA 8260D	11/19/2025 07:40	11/19/2025 20:09	PMB
								Certifications:	CTDPH-PH-0840,NYSDOH-NY10854,NYSDOH-NY12058,NJDEP		
71-43-2	Benzene	ND		ug/L	0.558	1.00	2	EPA 8260D	11/19/2025 07:40	11/19/2025 20:09	PMB
								Certifications:	CTDPH-PH-0840,NYSDOH-NY10854,NYSDOH-NY12058,NJDEP		
74-97-5	Bromochloromethane	ND		ug/L	0.708	1.00	2	EPA 8260D	11/19/2025 07:40	11/19/2025 20:09	PMB
								Certifications:	NYSDOH-NY10854,NYSDOH-NY12058,NJDEP-CT005,PADEP-68		
75-27-4	Bromodichloromethane	ND		ug/L	0.490	1.00	2	EPA 8260D	11/19/2025 07:40	11/19/2025 20:09	PMB
								Certifications:	CTDPH-PH-0840,NYSDOH-NY10854,NYSDOH-NY12058,NJDEP		
75-25-2	Bromoform	ND		ug/L	0.326	1.00	2	EPA 8260D	11/19/2025 07:40	11/19/2025 20:09	PMB
								Certifications:	CTDPH-PH-0840,NYSDOH-NY10854,NYSDOH-NY12058,NJDEP		
74-83-9	Bromomethane	ND		ug/L	1.00	4.00	2	EPA 8260D	11/19/2025 07:40	11/19/2025 20:09	PMB
								Certifications:	CTDPH-PH-0840,NYSDOH-NY10854,NYSDOH-NY12058,NJDEP		
75-15-0	Carbon disulfide	ND		ug/L	0.724	1.00	2	EPA 8260D	11/19/2025 07:40	11/19/2025 20:09	PMB
								Certifications:	CTDPH-PH-0840,NYSDOH-NY10854,NYSDOH-NY12058,NJDEP		
56-23-5	Carbon tetrachloride	ND		ug/L	0.408	1.00	2	EPA 8260D	11/19/2025 07:40	11/19/2025 20:09	PMB
								Certifications:	CTDPH-PH-0840,NYSDOH-NY10854,NYSDOH-NY12058,NJDEP		
108-90-7	Chlorobenzene	ND		ug/L	0.568	1.00	2	EPA 8260D	11/19/2025 07:40	11/19/2025 20:09	PMB
								Certifications:	CTDPH-PH-0840,NYSDOH-NY10854,NYSDOH-NY12058,NJDEP		
75-00-3	Chloroethane	ND		ug/L	0.896	1.00	2	EPA 8260D	11/19/2025 07:40	11/19/2025 20:09	PMB
								Certifications:	CTDPH-PH-0840,NYSDOH-NY10854,NYSDOH-NY12058,NJDEP		
67-66-3	**Chloroform**	**11.8**		ug/L	0.486	1.00	2	EPA 8260D	11/19/2025 07:40	11/19/2025 20:09	PMB
								Certifications:	CTDPH-PH-0840,NYSDOH-NY10854,NYSDOH-NY12058,NJDEP		
74-87-3	Chloromethane	ND		ug/L	0.744	1.00	2	EPA 8260D	11/19/2025 07:40	11/19/2025 20:09	PMB
								Certifications:	CTDPH-PH-0840,NYSDOH-NY10854,NYSDOH-NY12058,NJDEP		
156-59-2	cis-1,2-Dichloroethylene	ND		ug/L	0.588	1.00	2	EPA 8260D	11/19/2025 07:40	11/19/2025 20:09	PMB
								Certifications:	CTDPH-PH-0840,NYSDOH-NY10854,NYSDOH-NY12058,NJDEP		
10061-01-5	cis-1,3-Dichloropropylene	ND		ug/L	0.524	1.00	2	EPA 8260D	11/19/2025 07:40	11/19/2025 20:09	PMB
								Certifications:	CTDPH-PH-0840,NYSDOH-NY10854,NYSDOH-NY12058,NJDEP		
110-82-7	Cyclohexane	ND		ug/L	0.982	1.00	2	EPA 8260D	11/19/2025 07:40	11/19/2025 20:09	PMB
								Certifications:	NYSDOH-NY10854,NYSDOH-NY12058,NJDEP-CT005,PADEP-68		
124-48-1	Dibromochloromethane	ND		ug/L	0.292	1.00	2	EPA 8260D	11/19/2025 07:40	11/19/2025 20:09	PMB
								Certifications:	CTDPH-PH-0840,NYSDOH-NY10854,NYSDOH-NY12058,NJDEP		
74-95-3	Dibromomethane	ND		ug/L	0.406	1.00	2	EPA 8260D	11/19/2025 07:40	11/19/2025 20:09	PMB
								Certifications:	NYSDOH-NY10854,NYSDOH-NY12058,NJDEP-CT005,PADEP-68		
75-71-8	Dichlorodifluoromethane	ND		ug/L	0.902	1.00	2	EPA 8260D	11/19/2025 07:40	11/19/2025 20:09	PMB
								Certifications:	NYSDOH-NY10854,NYSDOH-NY12058,NJDEP-CT005,PADEP-68		

Sample Information

Client Sample ID: SW-1 **York Sample ID:** 25K0582-01

York Project (SDG) No.	Client Project ID	Matrix	Collection Date/Time	Date Received
25K0582	2425 Atlantic Ave	Ground Water	November 11, 2025 1:00 pm	11/11/2025

Volatile Organics, 8260 - Low Comprehensive

Log-in Notes:

Sample Notes:

Sample Prepared by Method: EPA 5030B

CAS No.	Parameter	Result	Flag	Units	Reported to LOD/MDL	LOQ	Dilution	Reference Method	Date/Time Prepared	Date/Time Analyzed	Analyst
100-41-4	Ethyl Benzene	ND		ug/L	0.580	1.00	2	EPA 8260D	11/19/2025 07:40	11/19/2025 20:09	PMB
								Certifications:	CTDPH-PH-0840,NYSDOH-NY10854,NYSDOH-NY12058,NJDEP		
87-68-3	Hexachlorobutadiene	ND		ug/L	0.482	1.00	2	EPA 8260D	11/19/2025 07:40	11/19/2025 20:09	PMB
								Certifications:	NYSDOH-NY10854,NYSDOH-NY12058,NJDEP-CT005,PADEP-68		
98-82-8	Isopropylbenzene	ND		ug/L	0.810	1.00	2	EPA 8260D	11/19/2025 07:40	11/19/2025 20:09	PMB
								Certifications:	CTDPH-PH-0840,NYSDOH-NY10854,NYSDOH-NY12058,NJDEP		
79-20-9	Methyl acetate	ND		ug/L	0.884	1.00	2	EPA 8260D	11/19/2025 07:40	11/19/2025 20:09	PMB
								Certifications:	NYSDOH-NY10854,NYSDOH-NY12058,NJDEP-CT005,PADEP-68		
1634-04-4	Methyl tert-butyl ether (MTBE)	ND		ug/L	0.488	1.00	2	EPA 8260D	11/19/2025 07:40	11/19/2025 20:09	PMB
								Certifications:	CTDPH-PH-0840,NYSDOH-NY10854,NYSDOH-NY12058,NJDEP		
108-87-2	Methylcyclohexane	ND		ug/L	0.954	1.00	2	EPA 8260D	11/19/2025 07:40	11/19/2025 20:09	PMB
								Certifications:	NYSDOH-NY10854,NYSDOH-NY12058,NJDEP-CT005,PADEP-68		
75-09-2	**Methylene chloride**	**6.08**	B	ug/L	0.794	4.00	2	EPA 8260D	11/19/2025 07:40	11/19/2025 20:09	PMB
								Certifications:	CTDPH-PH-0840,NYSDOH-NY10854,NYSDOH-NY12058,NJDEP		
91-20-3	Naphthalene	ND		ug/L	0.424	4.00	2	EPA 8260D	11/19/2025 07:40	11/19/2025 20:09	PMB
								Certifications:	NYSDOH-NY10854,NYSDOH-NY12058,NJDEP-CT005,PADEP-68		
104-51-8	n-Butylbenzene	ND		ug/L	0.798	1.00	2	EPA 8260D	11/19/2025 07:40	11/19/2025 20:09	PMB
								Certifications:	CTDPH-PH-0840,NYSDOH-NY10854,NYSDOH-NY12058,NJDEP		
103-65-1	n-Propylbenzene	ND		ug/L	0.768	1.00	2	EPA 8260D	11/19/2025 07:40	11/19/2025 20:09	PMB
								Certifications:	CTDPH-PH-0840,NYSDOH-NY10854,NYSDOH-NY12058,NJDEP		
95-47-6	o-Xylene	ND		ug/L	0.522	1.00	2	EPA 8260D	11/19/2025 07:40	11/19/2025 20:09	PMB
								Certifications:	CTDPH-PH-0840,NYSDOH-NY10854,NYSDOH-NY12058,PADEP		
179601-23-1	p- & m- Xylenes	ND		ug/L	1.16	2.00	2	EPA 8260D	11/19/2025 07:40	11/19/2025 20:09	PMB
								Certifications:	CTDPH-PH-0840,NYSDOH-NY10854,NYSDOH-NY12058,PADEP		
105-05-5	* p-Diethylbenzene	ND		ug/L	0.682	1.00	2	EPA 8260D	11/19/2025 07:40	11/19/2025 20:09	PMB
								Certifications:			
622-96-8	* p-Ethyltoluene	ND		ug/L	0.400	1.00	2	EPA 8260D	11/19/2025 07:40	11/19/2025 20:09	PMB
								Certifications:			
99-87-6	p-Isopropyltoluene	ND		ug/L	0.754	1.00	2	EPA 8260D	11/19/2025 07:40	11/19/2025 20:09	PMB
								Certifications:	CTDPH-PH-0840,NYSDOH-NY10854,NYSDOH-NY12058,NJDEP		
135-98-8	sec-Butylbenzene	ND		ug/L	0.888	1.00	2	EPA 8260D	11/19/2025 07:40	11/19/2025 20:09	PMB
								Certifications:	CTDPH-PH-0840,NYSDOH-NY10854,NYSDOH-NY12058,NJDEP		
100-42-5	Styrene	ND		ug/L	0.510	1.00	2	EPA 8260D	11/19/2025 07:40	11/19/2025 20:09	PMB
								Certifications:	CTDPH-PH-0840,NYSDOH-NY10854,NYSDOH-NY12058,NJDEP		
75-65-0	**tert-Butyl alcohol (TBA)**	**88.9**		ug/L	1.22	2.00	2	EPA 8260D	11/19/2025 07:40	11/19/2025 20:09	PMB
								Certifications:	NYSDOH-NY10854,NYSDOH-NY12058,NJDEP-CT005,PADEP-68		
98-06-6	tert-Butylbenzene	ND		ug/L	0.734	1.00	2	EPA 8260D	11/19/2025 07:40	11/19/2025 20:09	PMB
								Certifications:	CTDPH-PH-0840,NYSDOH-NY10854,NYSDOH-NY12058,NJDEP		
127-18-4	**Tetrachloroethylene**	**0.860**	J	ug/L	0.478	1.00	2	EPA 8260D	11/19/2025 07:40	11/19/2025 20:09	PMB
								Certifications:	CTDPH-PH-0840,NYSDOH-NY10854,NYSDOH-NY12058,NJDEP		
108-88-3	Toluene	ND		ug/L	0.692	1.00	2	EPA 8260D	11/19/2025 07:40	11/19/2025 20:09	PMB
								Certifications:	CTDPH-PH-0840,NYSDOH-NY10854,NYSDOH-NY12058,NJDEP		
156-60-5	trans-1,2-Dichloroethylene	ND		ug/L	0.558	1.00	2	EPA 8260D	11/19/2025 07:40	11/19/2025 20:09	PMB
								Certifications:	CTDPH-PH-0840,NYSDOH-NY10854,NYSDOH-NY12058,NJDEP		

Sample Information

Client Sample ID: SW-1 **York Sample ID:** 25K0582-01

York Project (SDG) No.	Client Project ID	Matrix	Collection Date/Time	Date Received
25K0582	2425 Atlantic Ave	Ground Water	November 11, 2025 1:00 pm	11/11/2025

Volatile Organics, 8260 - Low Comprehensive

Log-in Notes:

Sample Notes:

Sample Prepared by Method: EPA 5030B

CAS No.	Parameter	Result	Flag	Units	Reported to LOD/MDL	LOQ	Dilution	Reference Method	Date/Time Prepared	Date/Time Analyzed	Analyst
10061-02-6	trans-1,3-Dichloropropylene	ND		ug/L	0.458	1.00	2	EPA 8260D	11/19/2025 07:40	11/19/2025 20:09	PMB
								Certifications:	CTDPH-PH-0840,NYSDOH-NY10854,NYSDOH-NY12058,NJDEP		
79-01-6	Trichloroethylene	ND		ug/L	0.498	1.00	2	EPA 8260D	11/19/2025 07:40	11/19/2025 20:09	PMB
								Certifications:	CTDPH-PH-0840,NYSDOH-NY10854,NYSDOH-NY12058,NJDEP		
75-69-4	Trichlorofluoromethane	ND		ug/L	0.674	1.00	2	EPA 8260D	11/19/2025 07:40	11/19/2025 20:09	PMB
								Certifications:	CTDPH-PH-0840,NYSDOH-NY10854,NYSDOH-NY12058,NJDEP		
75-01-4	Vinyl Chloride	ND		ug/L	0.938	1.00	2	EPA 8260D	11/19/2025 07:40	11/19/2025 20:09	PMB
								Certifications:	CTDPH-PH-0840,NYSDOH-NY10854,NYSDOH-NY12058,NJDEP		
1330-20-7	Xylenes, Total	ND		ug/L	1.68	3.00	2	EPA 8260D	11/19/2025 07:40	11/19/2025 20:09	PMB
								Certifications:	CTDPH-PH-0840,NYSDOH-NY10854,NYSDOH-NY12058,NJDEP		

	Surrogate Recoveries	Result	Acceptance Range
17060-07-0	*Surrogate: SURR: 1,2-Dichloroethane-d4*	*102 %*	*69-130*
2037-26-5	*Surrogate: SURR: Toluene-d8*	*102 %*	*81-117*
460-00-4	*Surrogate: SURR: p-Bromofluorobenzene*	*103 %*	*79-122*

Semi-Volatiles, 8270 - Low Comprehensive

Log-in Notes:

Sample Notes: EXT-EM

Sample Prepared by Method: EPA 3510C

CAS No.	Parameter	Result	Flag	Units	Reported to LOD/MDL	LOQ	Dilution	Reference Method	Date/Time Prepared	Date/Time Analyzed	Analyst
92-52-4	1,1-Biphenyl	ND		ug/L	5.00	10.0	1	EPA 8270E	11/12/2025 08:10	11/12/2025 21:31	SS
								Certifications:	NJDEP-CT005,NYSDOH-NY10854,PADEP-68-04440		
95-94-3	1,2,4,5-Tetrachlorobenzene	ND		ug/L	5.00	10.0	1	EPA 8270E	11/12/2025 08:10	11/12/2025 21:31	SS
								Certifications:	NYSDOH-NY10854,PADEP-68-04440		
58-90-2	2,3,4,6-Tetrachlorophenol	ND		ug/L	5.00	10.0	1	EPA 8270E	11/12/2025 08:10	11/12/2025 21:31	SS
								Certifications:	NYSDOH-NY10854,PADEP-68-04440		
95-95-4	2,4,5-Trichlorophenol	ND		ug/L	5.00	10.0	1	EPA 8270E	11/12/2025 08:10	11/12/2025 21:31	SS
								Certifications:	CTDPH-PH-0840,NJDEP-CT005,NYSDOH-NY10854,PADEP-68-0		
88-06-2	2,4,6-Trichlorophenol	ND		ug/L	5.00	10.0	1	EPA 8270E	11/12/2025 08:10	11/12/2025 21:31	SS
								Certifications:	CTDPH-PH-0840,NJDEP-CT005,NYSDOH-NY10854,PADEP-68-0		
120-83-2	2,4-Dichlorophenol	ND		ug/L	5.00	10.0	1	EPA 8270E	11/12/2025 08:10	11/12/2025 21:31	SS
								Certifications:	CTDPH-PH-0840,NJDEP-CT005,NYSDOH-NY10854,PADEP-68-0		
105-67-9	2,4-Dimethylphenol	ND		ug/L	5.00	10.0	1	EPA 8270E	11/12/2025 08:10	11/12/2025 21:31	SS
								Certifications:	CTDPH-PH-0840,NJDEP-CT005,NYSDOH-NY10854,PADEP-68-0		
51-28-5	* 2,4-Dinitrophenol	ND	CAL-E	ug/L	5.00	10.0	1	EPA 8270E	11/12/2025 08:10	11/12/2025 21:31	SS
								Certifications:	CTDPH-PH-0840,NJDEP-CT005		
121-14-2	2,4-Dinitrotoluene	ND		ug/L	5.00	10.0	1	EPA 8270E	11/12/2025 08:10	11/12/2025 21:31	SS
								Certifications:	CTDPH-PH-0840,NJDEP-CT005,NYSDOH-NY10854,PADEP-68-0		
606-20-2	2,6-Dinitrotoluene	ND		ug/L	5.00	10.0	1	EPA 8270E	11/12/2025 08:10	11/12/2025 21:31	SS
								Certifications:	CTDPH-PH-0840,NJDEP-CT005,NYSDOH-NY10854,PADEP-68-0		
91-58-7	2-Chloronaphthalene	ND		ug/L	5.00	10.0	1	EPA 8270E	11/12/2025 08:10	11/12/2025 21:31	SS
								Certifications:	CTDPH-PH-0840,NJDEP-CT005,NYSDOH-NY10854,PADEP-68-0		

Sample Information

Client Sample ID: SW-1 **York Sample ID:** 25K0582-01

York Project (SDG) No.	Client Project ID	Matrix	Collection Date/Time	Date Received
25K0582	2425 Atlantic Ave	Ground Water	November 11, 2025 1:00 pm	11/11/2025

Semi-Volatiles, 8270 - Low Comprehensive **Log-in Notes:** **Sample Notes:** EXT-EM

Sample Prepared by Method: EPA 3510C

CAS No.	Parameter	Result	Flag	Units	Reported to LOD/MDL	LOQ	Dilution	Reference Method	Date/Time Prepared	Date/Time Analyzed	Analyst
95-57-8	2-Chlorophenol	ND		ug/L	5.00	10.0	1	EPA 8270E	11/12/2025 08:10	11/12/2025 21:31	SS
								Certifications:	CTDPH-PH-0840,NJDEP-CT005,NYSDOH-NY10854,PADEP-68-0		
91-57-6	2-Methylnaphthalene	ND	CCVE	ug/L	5.00	10.0	1	EPA 8270E	11/12/2025 08:10	11/12/2025 21:31	SS
								Certifications:	CTDPH-PH-0840,NJDEP-CT005,NYSDOH-NY10854,PADEP-68-0		
95-48-7	2-Methylphenol	ND		ug/L	5.00	10.0	1	EPA 8270E	11/12/2025 08:10	11/12/2025 21:31	SS
								Certifications:	CTDPH-PH-0840,NJDEP-CT005,NYSDOH-NY10854,PADEP-68-0		
88-74-4	2-Nitroaniline	ND		ug/L	5.00	10.0	1	EPA 8270E	11/12/2025 08:10	11/12/2025 21:31	SS
								Certifications:	CTDPH-PH-0840,NYSDOH-NY10854,PADEP-68-04440		
88-75-5	2-Nitrophenol	ND		ug/L	5.00	10.0	1	EPA 8270E	11/12/2025 08:10	11/12/2025 21:31	SS
								Certifications:	CTDPH-PH-0840,NJDEP-CT005,NYSDOH-NY10854,PADEP-68-0		
65794-96-9	* 3- & 4-Methylphenols	ND		ug/L	5.00	10.0	1	EPA 8270E	11/12/2025 08:10	11/12/2025 21:31	SS
								Certifications:	CTDPH-PH-0840		
91-94-1	3,3-Dichlorobenzidine	ND		ug/L	5.00	10.0	1	EPA 8270E	11/12/2025 08:10	11/12/2025 21:31	SS
								Certifications:	CTDPH-PH-0840,NYSDOH-NY10854,PADEP-68-04440		
99-09-2	3-Nitroaniline	ND		ug/L	5.00	10.0	1	EPA 8270E	11/12/2025 08:10	11/12/2025 21:31	SS
								Certifications:	CTDPH-PH-0840,NYSDOH-NY10854,PADEP-68-04440		
534-52-1	4,6-Dinitro-2-methylphenol	ND	CAL-E	ug/L	5.00	10.0	1	EPA 8270E	11/12/2025 08:10	11/12/2025 21:31	SS
								Certifications:	CTDPH-PH-0840,NJDEP-CT005,NYSDOH-NY10854,PADEP-68-0		
101-55-3	4-Bromophenyl phenyl ether	ND		ug/L	5.00	10.0	1	EPA 8270E	11/12/2025 08:10	11/12/2025 21:31	SS
								Certifications:	CTDPH-PH-0840,NJDEP-CT005,NYSDOH-NY10854,PADEP-68-0		
59-50-7	4-Chloro-3-methylphenol	ND		ug/L	5.00	10.0	1	EPA 8270E	11/12/2025 08:10	11/12/2025 21:31	SS
								Certifications:	CTDPH-PH-0840,NJDEP-CT005,NYSDOH-NY10854,PADEP-68-0		
106-47-8	4-Chloroaniline	ND		ug/L	5.00	10.0	1	EPA 8270E	11/12/2025 08:10	11/12/2025 21:31	SS
								Certifications:	CTDPH-PH-0840,NYSDOH-NY10854,PADEP-68-04440		
7005-72-3	4-Chlorophenyl phenyl ether	ND		ug/L	5.00	10.0	1	EPA 8270E	11/12/2025 08:10	11/12/2025 21:31	SS
								Certifications:	CTDPH-PH-0840,NJDEP-CT005,NYSDOH-NY10854,PADEP-68-0		
100-01-6	4-Nitroaniline	ND		ug/L	5.00	10.0	1	EPA 8270E	11/12/2025 08:10	11/12/2025 21:31	SS
								Certifications:	CTDPH-PH-0840,NYSDOH-NY10854,PADEP-68-04440		
100-02-7	4-Nitrophenol	ND		ug/L	10.0	10.0	1	EPA 8270E	11/12/2025 08:10	11/12/2025 21:31	SS
								Certifications:	CTDPH-PH-0840,NJDEP-CT005,NYSDOH-NY10854,PADEP-68-0		
98-86-2	Acetophenone	ND		ug/L	5.00	10.0	1	EPA 8270E	11/12/2025 08:10	11/12/2025 21:31	SS
								Certifications:	NJDEP-CT005,NYSDOH-NY10854,PADEP-68-04440		
100-52-7	Benzaldehyde	ND		ug/L	5.00	10.0	1	EPA 8270E	11/12/2025 08:10	11/12/2025 21:31	SS
								Certifications:	NJDEP-CT005,NYSDOH-NY10854,PADEP-68-04440		
85-68-7	Benzyl butyl phthalate	ND		ug/L	5.00	10.0	1	EPA 8270E	11/12/2025 08:10	11/12/2025 21:31	SS
								Certifications:	CTDPH-PH-0840,NJDEP-CT005,NYSDOH-NY10854,PADEP-68-0		
111-91-1	Bis(2-chloroethoxy)methane	ND	CCVE	ug/L	5.00	10.0	1	EPA 8270E	11/12/2025 08:10	11/12/2025 21:31	SS
								Certifications:	CTDPH-PH-0840,NJDEP-CT005,NYSDOH-NY10854,PADEP-68-0		
111-44-4	Bis(2-chloroethyl)ether	ND		ug/L	2.00	10.0	1	EPA 8270E	11/12/2025 08:10	11/12/2025 21:31	SS
								Certifications:	CTDPH-PH-0840,NJDEP-CT005,NYSDOH-NY10854,PADEP-68-0		
108-60-1	Bis(2-chloroisopropyl)ether	ND		ug/L	5.00	10.0	1	EPA 8270E	11/12/2025 08:10	11/12/2025 21:31	SS
								Certifications:	CTDPH-PH-0840,NJDEP-CT005,NYSDOH-NY10854,PADEP-68-0		
105-60-2	Caprolactam	ND		ug/L	5.00	10.0	1	EPA 8270E	11/12/2025 08:10	11/12/2025 21:31	SS
								Certifications:	NJDEP-CT005,NYSDOH-NY10854,PADEP-68-04440		

Sample Information

Client Sample ID: SW-1 **York Sample ID:** 25K0582-01

York Project (SDG) No.	Client Project ID	Matrix	Collection Date/Time	Date Received
25K0582	2425 Atlantic Ave	Ground Water	November 11, 2025 1:00 pm	11/11/2025

Semi-Volatiles, 8270 - Low Comprehensive

Log-in Notes:

Sample Notes: EXT-EM

Sample Prepared by Method: EPA 3510C

CAS No.	Parameter	Result	Flag	Units	Reported to LOD/MDL	LOQ	Dilution	Reference Method	Date/Time Prepared	Date/Time Analyzed	Analyst
86-74-8	Carbazole	ND		ug/L	5.00	10.0	1	EPA 8270E	11/12/2025 08:10	11/12/2025 21:31	SS
								Certifications:	CTDPH-PH-0840,NYSDOH-NY10854,PADEP-68-04440		
132-64-9	Dibenzofuran	ND		ug/L	5.00	10.0	1	EPA 8270E	11/12/2025 08:10	11/12/2025 21:31	SS
								Certifications:	CTDPH-PH-0840,NJDEP-CT005,NYSDOH-NY10854,PADEP-68-0		
84-66-2	Diethyl phthalate	ND		ug/L	5.00	10.0	1	EPA 8270E	11/12/2025 08:10	11/12/2025 21:31	SS
								Certifications:	CTDPH-PH-0840,NJDEP-CT005,NYSDOH-NY10854,PADEP-68-0		
131-11-3	Dimethyl phthalate	ND		ug/L	5.00	10.0	1	EPA 8270E	11/12/2025 08:10	11/12/2025 21:31	SS
								Certifications:	CTDPH-PH-0840,NJDEP-CT005,NYSDOH-NY10854,PADEP-68-0		
84-74-2	Di-n-butyl phthalate	ND		ug/L	5.00	10.0	1	EPA 8270E	11/12/2025 08:10	11/12/2025 21:31	SS
								Certifications:	CTDPH-PH-0840,NJDEP-CT005,NYSDOH-NY10854,PADEP-68-0		
117-84-0	Di-n-octyl phthalate	ND		ug/L	5.00	10.0	1	EPA 8270E	11/12/2025 08:10	11/12/2025 21:31	SS
								Certifications:	CTDPH-PH-0840,NJDEP-CT005,NYSDOH-NY10854,PADEP-68-0		
77-47-4	Hexachlorocyclopentadiene	ND		ug/L	10.0	20.0	1	EPA 8270E	11/12/2025 08:10	11/12/2025 21:31	SS
								Certifications:	CTDPH-PH-0840,NJDEP-CT005,NYSDOH-NY10854,PADEP-68-0		
78-59-1	Isophorone	ND		ug/L	5.00	10.0	1	EPA 8270E	11/12/2025 08:10	11/12/2025 21:31	SS
								Certifications:	CTDPH-PH-0840,NJDEP-CT005,NYSDOH-NY10854,PADEP-68-0		
621-64-7	N-nitroso-di-n-propylamine	ND		ug/L	5.00	10.0	1	EPA 8270E	11/12/2025 08:10	11/12/2025 21:31	SS
								Certifications:	CTDPH-PH-0840,NJDEP-CT005,NYSDOH-NY10854,PADEP-68-0		
86-30-6	N-Nitrosodiphenylamine	ND		ug/L	5.00	10.0	1	EPA 8270E	11/12/2025 08:10	11/12/2025 21:31	SS
								Certifications:	CTDPH-PH-0840,NJDEP-CT005,NYSDOH-NY10854,PADEP-68-0		
108-95-2	Phenol	ND		ug/L	1.50	10.0	1	EPA 8270E	11/12/2025 08:10	11/12/2025 21:31	SS
								Certifications:	CTDPH-PH-0840,NJDEP-CT005,NYSDOH-NY10854,PADEP-68-0		
2312-35-8	* Propargite	ND		ug/L	5.00	10.0	1	EPA 8270E	11/12/2025 08:10	11/12/2025 21:31	SS
								Certifications:			
110-86-1	Pyridine	ND		ug/L	5.00	10.0	1	EPA 8270E	11/12/2025 08:10	11/12/2025 21:31	SS
								Certifications:	CTDPH-PH-0840,NYSDOH-NY10854,PADEP-68-04440		

	Surrogate Recoveries	Result		Acceptance Range
367-12-4	*Surrogate: SURR: 2-Fluorophenol*	*33.9 %*		*19.7-63.1*
13127-88-3	*Surrogate: SURR: Phenol-d6*	*24.5 %*		*10.1-41.7*
4165-60-0	*Surrogate: SURR: Nitrobenzene-d5*	*48.3 %*	S-08	*50.2-113*
321-60-8	*Surrogate: SURR: 2-Fluorobiphenyl*	*36.0 %*	S-08	*39.9-105*
118-79-6	*Surrogate: SURR: 2,4,6-Tribromophenol*	*47.2 %*		*39.3-151*
1718-51-0	*Surrogate: SURR: Terphenyl-d14*	*47.2 %*		*30.7-106*

Semi-Volatiles, 8270 - Low Comprehensive

Log-in Notes:

Sample Notes: EXT-EM

Sample Prepared by Method: EPA 3510C

CAS No.	Parameter	Result	Flag	Units	Reported to LOQ	Dilution	Reference Method	Date/Time Prepared	Date/Time Analyzed	Analyst
83-32-9	**Acenaphthene**	**0.824**		ug/L	0.100	1	EPA 8270E SIM	11/12/2025 08:13	11/12/2025 22:22	SR
							Certifications:	NYSDOH-NY10854,PADEP-68-04440,NJDEP-CT005		
208-96-8	Acenaphthylene	ND		ug/L	0.100	1	EPA 8270E SIM	11/12/2025 08:13	11/12/2025 22:22	SR
							Certifications:	NYSDOH-NY10854,PADEP-68-04440,NJDEP-CT005		

Sample Information

Client Sample ID: SW-1 **York Sample ID:** 25K0582-01

York Project (SDG) No.	Client Project ID	Matrix	Collection Date/Time	Date Received
25K0582	2425 Atlantic Ave	Ground Water	November 11, 2025 1:00 pm	11/11/2025

Semi-Volatiles, 8270 - Low Comprehensive **Log-in Notes:** **Sample Notes:** EXT-EM

Sample Prepared by Method: EPA 3510C

CAS No.	Parameter	Result	Flag	Units	Reported to LOQ	Dilution	Reference Method	Date/Time Prepared	Date/Time Analyzed	Analyst
120-12-7	* Anthracene	ND		ug/L	0.100	1	EPA 8270E SIM Certifications:	11/12/2025 08:13	11/12/2025 22:22	SR
1912-24-9	* Atrazine	ND		ug/L	1.00	1	EPA 8270E SIM Certifications:	11/12/2025 08:13	11/12/2025 22:22	SR
56-55-3	Benzo(a)anthracene	ND		ug/L	0.100	1	EPA 8270E SIM Certifications: NYSDOH-NY10854,PADEP-68-04440,NJDEP-CT005	11/12/2025 08:13	11/12/2025 22:22	SR
50-32-8	Benzo(a)pyrene	ND		ug/L	0.100	1	EPA 8270E SIM Certifications: NYSDOH-NY10854,PADEP-68-04440,NJDEP-CT005	11/12/2025 08:13	11/12/2025 22:22	SR
205-99-2	Benzo(b)fluoranthene	ND	CAL-E	ug/L	0.100	1	EPA 8270E SIM Certifications: NYSDOH-NY10854,PADEP-68-04440,NJDEP-CT005	11/12/2025 08:13	11/12/2025 22:22	SR
191-24-2	Benzo(g,h,i)perylene	ND	CAL-E	ug/L	0.100	1	EPA 8270E SIM Certifications: NYSDOH-NY10854,PADEP-68-04440,NJDEP-CT005	11/12/2025 08:13	11/12/2025 22:22	SR
207-08-9	Benzo(k)fluoranthene	ND	CAL-E	ug/L	0.100	1	EPA 8270E SIM Certifications: NYSDOH-NY10854,PADEP-68-04440,NJDEP-CT005	11/12/2025 08:13	11/12/2025 22:22	SR
117-81-7	*** Bis(2-ethylhexyl)phthalate**	**6.23**		ug/L	1.00	1	EPA 8270E SIM Certifications:	11/12/2025 08:13	11/12/2025 22:22	SR
218-01-9	Chrysene	ND		ug/L	0.100	1	EPA 8270E SIM Certifications: NYSDOH-NY10854,PADEP-68-04440,NJDEP-CT005	11/12/2025 08:13	11/12/2025 22:22	SR
53-70-3	Dibenzo(a,h)anthracene	ND		ug/L	0.100	1	EPA 8270E SIM Certifications: NYSDOH-NY10854,PADEP-68-04440,NJDEP-CT005	11/12/2025 08:13	11/12/2025 22:22	SR
206-44-0	**Fluoranthene**	**0.171**		ug/L	0.100	1	EPA 8270E SIM Certifications: NYSDOH-NY10854,PADEP-68-04440,NJDEP-CT005	11/12/2025 08:13	11/12/2025 22:22	SR
86-73-7	Fluorene	ND		ug/L	0.100	1	EPA 8270E SIM Certifications: NYSDOH-NY10854,PADEP-68-04440,NJDEP-CT005	11/12/2025 08:13	11/12/2025 22:22	SR
118-74-1	* Hexachlorobenzene	ND		ug/L	0.0400	1	EPA 8270E SIM Certifications:	11/12/2025 08:13	11/12/2025 22:22	SR
87-68-3	* Hexachlorobutadiene	ND		ug/L	1.00	1	EPA 8270E SIM Certifications:	11/12/2025 08:13	11/12/2025 22:22	SR
67-72-1	* Hexachloroethane	ND		ug/L	1.00	1	EPA 8270E SIM Certifications:	11/12/2025 08:13	11/12/2025 22:22	SR
193-39-5	Indeno(1,2,3-cd)pyrene	ND		ug/L	0.100	1	EPA 8270E SIM Certifications: NYSDOH-NY10854,PADEP-68-04440,NJDEP-CT005	11/12/2025 08:13	11/12/2025 22:22	SR
91-20-3	Naphthalene	ND		ug/L	0.100	1	EPA 8270E SIM Certifications: NYSDOH-NY10854,PADEP-68-04440,NJDEP-CT005	11/12/2025 08:13	11/12/2025 22:22	SR
98-95-3	* Nitrobenzene	ND	CCVE	ug/L	0.500	1	EPA 8270E SIM Certifications:	11/12/2025 08:13	11/12/2025 22:22	SR
62-75-9	* N-Nitrosodimethylamine	ND	QL-02	ug/L	1.00	1	EPA 8270E SIM Certifications:	11/12/2025 08:13	11/12/2025 22:22	SR
87-86-5	*** Pentachlorophenol**	**0.690**	CCVE	ug/L	0.500	1	EPA 8270E SIM Certifications:	11/12/2025 08:13	11/12/2025 22:22	SR
85-01-8	**Phenanthrene**	**0.280**		ug/L	0.100	1	EPA 8270E SIM Certifications: NYSDOH-NY10854,PADEP-68-04440,NJDEP-CT005	11/12/2025 08:13	11/12/2025 22:22	SR
129-00-0	**Pyrene**	**0.222**		ug/L	0.100	1	EPA 8270E SIM Certifications: NYSDOH-NY10854,PADEP-68-04440,NJDEP-CT005	11/12/2025 08:13	11/12/2025 22:22	SR

Sample Information

Client Sample ID: SW-1 **York Sample ID:** 25K0582-01

York Project (SDG) No.	Client Project ID	Matrix	Collection Date/Time	Date Received
25K0582	2425 Atlantic Ave	Ground Water	November 11, 2025 1:00 pm	11/11/2025

Pesticides, 8081 Target List **Log-in Notes:** **Sample Notes:** EXT-EM

Sample Prepared by Method: EPA SW846-3510C Low Level

CAS No.	Parameter	Result	Flag	Units	Reported to LOQ	Dilution	Reference Method	Date/Time Prepared	Date/Time Analyzed	Analyst
72-54-8	4,4'-DDD	ND		ug/L	0.00571	1	EPA 8081B	11/12/2025 10:18	11/12/2025 19:16	RJ
							Certifications:	CTDPH-PH-0840,NYSDOH-NY10854,NJDEP-CT005,PADEP-68-0		
72-55-9	4,4'-DDE	ND		ug/L	0.00571	1	EPA 8081B	11/12/2025 10:18	11/12/2025 19:16	RJ
							Certifications:	CTDPH-PH-0840,NYSDOH-NY10854,NJDEP-CT005,PADEP-68-0		
50-29-3	4,4'-DDT	ND		ug/L	0.00571	1	EPA 8081B	11/12/2025 10:18	11/12/2025 19:16	RJ
							Certifications:	CTDPH-PH-0840,NYSDOH-NY10854,NJDEP-CT005,PADEP-68-0		
309-00-2	Aldrin	ND		ug/L	0.00571	1	EPA 8081B	11/12/2025 10:18	11/12/2025 19:16	RJ
							Certifications:	CTDPH-PH-0840,NYSDOH-NY10854,NJDEP-CT005,PADEP-68-0		
319-84-6	alpha-BHC	ND		ug/L	0.00571	1	EPA 8081B	11/12/2025 10:18	11/12/2025 19:16	RJ
							Certifications:	CTDPH-PH-0840,NYSDOH-NY10854,NJDEP-CT005,PADEP-68-0		
5103-71-9	alpha-Chlordane	ND		ug/L	0.00571	1	EPA 8081B	11/12/2025 10:18	11/12/2025 19:16	RJ
							Certifications:	CTDPH-PH-0840,NYSDOH-NY10854,NJDEP-CT005,PADEP-68-0		
319-85-7	beta-BHC	ND		ug/L	0.00571	1	EPA 8081B	11/12/2025 10:18	11/12/2025 19:16	RJ
							Certifications:	CTDPH-PH-0840,NYSDOH-NY10854,NJDEP-CT005,PADEP-68-0		
319-86-8	delta-BHC	ND		ug/L	0.00571	1	EPA 8081B	11/12/2025 10:18	11/12/2025 19:16	RJ
							Certifications:	CTDPH-PH-0840,NYSDOH-NY10854,NJDEP-CT005,PADEP-68-0		
60-57-1	Dieldrin	ND		ug/L	0.00286	1	EPA 8081B	11/12/2025 10:18	11/12/2025 19:16	RJ
							Certifications:	CTDPH-PH-0840,NYSDOH-NY10854,NJDEP-CT005,PADEP-68-0		
959-98-8	Endosulfan I	ND		ug/L	0.00571	1	EPA 8081B	11/12/2025 10:18	11/12/2025 19:16	RJ
							Certifications:	CTDPH-PH-0840,NYSDOH-NY10854,NJDEP-CT005,PADEP-68-0		
33213-65-9	Endosulfan II	ND		ug/L	0.00571	1	EPA 8081B	11/12/2025 10:18	11/12/2025 19:16	RJ
							Certifications:	CTDPH-PH-0840,NYSDOH-NY10854,NJDEP-CT005,PADEP-68-0		
1031-07-8	Endosulfan sulfate	ND		ug/L	0.00571	1	EPA 8081B	11/12/2025 10:18	11/12/2025 19:16	RJ
							Certifications:	CTDPH-PH-0840,NYSDOH-NY10854,NJDEP-CT005,PADEP-68-0		
72-20-8	Endrin	ND		ug/L	0.00571	1	EPA 8081B	11/12/2025 10:18	11/12/2025 19:16	RJ
							Certifications:	CTDPH-PH-0840,NYSDOH-NY10854,NJDEP-CT005,PADEP-68-0		
7421-93-4	Endrin aldehyde	ND		ug/L	0.0143	1	EPA 8081B	11/12/2025 10:18	11/12/2025 19:16	RJ
							Certifications:	CTDPH-PH-0840,NYSDOH-NY10854,NJDEP-CT005,PADEP-68-0		
53494-70-5	Endrin ketone	ND		ug/L	0.0143	1	EPA 8081B	11/12/2025 10:18	11/12/2025 19:16	RJ
							Certifications:	CTDPH-PH-0840,NYSDOH-NY10854,NJDEP-CT005,PADEP-68-0		
58-89-9	gamma-BHC (Lindane)	ND		ug/L	0.00571	1	EPA 8081B	11/12/2025 10:18	11/12/2025 19:16	RJ
							Certifications:	CTDPH-PH-0840,NYSDOH-NY10854,NJDEP-CT005,PADEP-68-0		
5566-34-7	gamma-Chlordane	ND		ug/L	0.0143	1	EPA 8081B	11/12/2025 10:18	11/12/2025 19:16	RJ
							Certifications:	CTDPH-PH-0840,NYSDOH-NY10854,NJDEP-CT005,PADEP-68-0		
76-44-8	Heptachlor	ND		ug/L	0.00571	1	EPA 8081B	11/12/2025 10:18	11/12/2025 19:16	RJ
							Certifications:	CTDPH-PH-0840,NYSDOH-NY10854,NJDEP-CT005,PADEP-68-0		
1024-57-3	Heptachlor epoxide	ND		ug/L	0.00571	1	EPA 8081B	11/12/2025 10:18	11/12/2025 19:16	RJ
							Certifications:	CTDPH-PH-0840,NYSDOH-NY10854,NJDEP-CT005,PADEP-68-0		
72-43-5	Methoxychlor	ND		ug/L	0.00571	1	EPA 8081B	11/12/2025 10:18	11/12/2025 19:16	RJ
							Certifications:	CTDPH-PH-0840,NYSDOH-NY10854,NJDEP-CT005,PADEP-68-0		
8001-35-2	Toxaphene	ND		ug/L	0.143	1	EPA 8081B	11/12/2025 10:18	11/12/2025 19:16	RJ
							Certifications:	CTDPH-PH-0840,NYSDOH-NY10854,NJDEP-CT005,PADEP-68-0		

Sample Information

Client Sample ID: SW-1 **York Sample ID:** 25K0582-01

York Project (SDG) No.	Client Project ID	Matrix	Collection Date/Time	Date Received
25K0582	2425 Atlantic Ave	Ground Water	November 11, 2025 1:00 pm	11/11/2025

Pesticides, 8081 Target List

Log-in Notes: **Sample Notes:** EXT-EM

Sample Prepared by Method: EPA SW846-3510C Low Level

CAS No.	Parameter	Result	Flag	Units	Reported to LOQ	Dilution	Reference Method	Date/Time Prepared	Date/Time Analyzed	Analyst
57-74-9	* Chlordane, total	ND		ug/L	0.286	1	EPA 8081B Certifications:	11/12/2025 10:18	11/12/2025 19:16	RJ
57-74-9	* Chlordane, total (alpha, gamma)	ND		ug/L	0.0143	1	EPA 8081B Certifications:	11/12/2025 10:18	11/12/2025 19:16	RJ

	Surrogate Recoveries	Result		Acceptance Range
2051-24-3	*Surrogate: Decachlorobiphenyl*	*10.8 %*	S-04, S-08, S-10	*30-150*
877-09-8	*Surrogate: Tetrachloro-m-xylene*	*25.9 %*	S-04, S-08, S-10	*30-150*

Polychlorinated Biphenyls (PCB)

Log-in Notes: **Sample Notes:** EXT-EM

Sample Prepared by Method: EPA SW846-3510C Low Level

CAS No.	Parameter	Result	Flag	Units	Reported to LOQ	Dilution	Reference Method	Date/Time Prepared	Date/Time Analyzed	Analyst
12674-11-2	Aroclor 1016	ND		ug/L	0.0714	1	EPA 8082A Certifications:	11/12/2025 10:16	11/12/2025 22:32	NF NYSDOH-NY10854,CTDPH-PH-0840,NJDEP-CT005,PADEP-68-0
11104-28-2	Aroclor 1221	ND		ug/L	0.0714	1	EPA 8082A Certifications:	11/12/2025 10:16	11/12/2025 22:32	NF NYSDOH-NY10854,CTDPH-PH-0840,NJDEP-CT005,PADEP-68-0
11141-16-5	Aroclor 1232	ND		ug/L	0.0714	1	EPA 8082A Certifications:	11/12/2025 10:16	11/12/2025 22:32	NF NYSDOH-NY10854,CTDPH-PH-0840,NJDEP-CT005,PADEP-68-0
53469-21-9	Aroclor 1242	ND		ug/L	0.0714	1	EPA 8082A Certifications:	11/12/2025 10:16	11/12/2025 22:32	NF NYSDOH-NY10854,CTDPH-PH-0840,NJDEP-CT005,PADEP-68-0
12672-29-6	Aroclor 1248	ND		ug/L	0.0714	1	EPA 8082A Certifications:	11/12/2025 10:16	11/12/2025 22:32	NF NYSDOH-NY10854,CTDPH-PH-0840,NJDEP-CT005,PADEP-68-0
11097-69-1	Aroclor 1254	ND		ug/L	0.0714	1	EPA 8082A Certifications:	11/12/2025 10:16	11/12/2025 22:32	NF NYSDOH-NY10854,CTDPH-PH-0840,NJDEP-CT005,PADEP-68-0
11096-82-5	Aroclor 1260	ND		ug/L	0.0714	1	EPA 8082A Certifications:	11/12/2025 10:16	11/12/2025 22:32	NF NYSDOH-NY10854,CTDPH-PH-0840,NJDEP-CT005,PADEP-68-0
1336-36-3	* Total PCBs	ND		ug/L	0.0714	1	EPA 8082A Certifications:	11/12/2025 10:16	11/12/2025 22:32	NF

	Surrogate Recoveries	Result		Acceptance Range
877-09-8	*Surrogate: Tetrachloro-m-xylene*	*18.5 %*	S-04, S-08, S-10	*30-150*
2051-24-3	*Surrogate: Decachlorobiphenyl*	*22.5 %*	S-04, S-08, S-10	*30-150*

Metals, Target Analyte, ICP

Log-in Notes: **Sample Notes:**

Sample Information

Client Sample ID: **SW-1** **York Sample ID:** **25K0582-01**

York Project (SDG) No.	Client Project ID	Matrix	Collection Date/Time	Date Received
25K0582	2425 Atlantic Ave	Ground Water	November 11, 2025 1:00 pm	11/11/2025

Sample Prepared by Method: EPA 3015A

CAS No.	Parameter	Result	Flag	Units	Reported to LOQ	Dilution	Reference Method	Date/Time Prepared	Date/Time Analyzed	Analyst
7429-90-5	**Aluminum**	**45.6**		mg/L	0.556	1	EPA 6010D	11/13/2025 09:45	11/13/2025 16:06	JWT
							Certifications:	CTDPH-PH-0840,NYSDOH-NY10854,NJDEP-CT005,PADEP-68-0		
7440-39-3	**Barium**	**0.570**		mg/L	0.0278	1	EPA 6010D	11/13/2025 09:45	11/13/2025 16:06	JWT
							Certifications:	CTDPH-PH-0840,NYSDOH-NY10854,NJDEP-CT005,PADEP-68-0		
7440-70-2	**Calcium**	**148**		mg/L	0.556	1	EPA 6010D	11/13/2025 09:45	11/13/2025 16:06	JWT
							Certifications:	CTDPH-PH-0840,NYSDOH-NY10854,NJDEP-CT005,PADEP-68-0		
7440-47-3	**Chromium**	**0.476**		mg/L	0.00556	1	EPA 6010D	11/13/2025 09:45	11/13/2025 16:06	JWT
							Certifications:	CTDPH-PH-0840,NYSDOH-NY10854,NJDEP-CT005,PADEP-68-0		
7440-48-4	**Cobalt**	**0.232**		mg/L	0.00444	1	EPA 6010D	11/13/2025 09:45	11/13/2025 16:06	JWT
							Certifications:	CTDPH-PH-0840,NYSDOH-NY10854,NJDEP-CT005,PADEP-68-0		
7440-50-8	**Copper**	**0.250**		mg/L	0.0222	1	EPA 6010D	11/13/2025 09:45	11/13/2025 16:06	JWT
							Certifications:	CTDPH-PH-0840,NYSDOH-NY10854,NJDEP-CT005,PADEP-68-0		
7439-89-6	**Iron**	**59.8**		mg/L	0.278	1	EPA 6010D	11/13/2025 09:45	11/13/2025 16:06	JWT
							Certifications:	CTDPH-PH-0840,NYSDOH-NY10854,NJDEP-CT005,PADEP-68-0		
7439-92-1	**Lead**	**0.0129**		mg/L	0.00667	1	EPA 6010D	11/13/2025 09:45	11/13/2025 16:06	JWT
							Certifications:	CTDPH-PH-0840,NYSDOH-NY10854,NJDEP-CT005,PADEP-68-0		
7439-95-4	**Magnesium**	**35.5**		mg/L	0.0667	1	EPA 6010D	11/13/2025 09:45	11/13/2025 16:06	JWT
							Certifications:	CTDPH-PH-0840,NYSDOH-NY10854,NJDEP-CT005,PADEP-68-0		
7439-96-5	**Manganese**	**12.3**		mg/L	0.00556	1	EPA 6010D	11/13/2025 09:45	11/13/2025 16:06	JWT
							Certifications:	CTDPH-PH-0840,NYSDOH-NY10854,NJDEP-CT005,PADEP-68-0		
7440-02-0	**Nickel**	**0.368**		mg/L	0.0111	1	EPA 6010D	11/13/2025 09:45	11/13/2025 16:06	JWT
							Certifications:	CTDPH-PH-0840,NYSDOH-NY10854,NJDEP-CT005,PADEP-68-0		
7440-09-7	**Potassium**	**26.4**		mg/L	1.11	1	EPA 6010D	11/13/2025 09:45	11/13/2025 16:06	JWT
							Certifications:	CTDPH-PH-0840,NYSDOH-NY10854,NJDEP-CT005,PADEP-68-0		
7782-49-2	* Selenium	ND		mg/L	0.0278	1	EPA 6010D	11/13/2025 09:45	11/13/2025 16:06	JWT
							Certifications:	CTDPH-PH-0840,PADEP-68-04440		
7440-22-4	Silver	ND		mg/L	0.00667	1	EPA 6010D	11/13/2025 09:45	11/13/2025 16:06	JWT
							Certifications:	CTDPH-PH-0840,NYSDOH-NY10854,NJDEP-CT005,PADEP-68-0		
7440-23-5	**Sodium**	**92.3**		mg/L	1.11	1	EPA 6010D	11/13/2025 09:45	11/13/2025 16:06	JWT
							Certifications:	CTDPH-PH-0840,NYSDOH-NY10854,NJDEP-CT005,PADEP-68-0		
7440-62-2	**Vanadium**	**0.0702**		mg/L	0.0111	1	EPA 6010D	11/13/2025 09:45	11/13/2025 16:06	JWT
							Certifications:	CTDPH-PH-0840,NYSDOH-NY10854,NJDEP-CT005,PADEP-68-0		
7440-66-6	**Zinc**	**0.305**		mg/L	0.0278	1	EPA 6010D	11/13/2025 09:45	11/13/2025 16:06	JWT
							Certifications:	CTDPH-PH-0840,NYSDOH-NY10854,NJDEP-CT005,PADEP-68-0		

Metals, Target Analyte, ICP Dissolved **Log-in Notes:** **Sample Notes:**

Sample Prepared by Method: EPA 3015A

CAS No.	Parameter	Result	Flag	Units	Reported to LOQ	Dilution	Reference Method	Date/Time Prepared	Date/Time Analyzed	Analyst
7429-90-5	**Aluminum**	**99.6**		mg/L	5.00	1	EPA 6010D	11/15/2025 08:58	11/17/2025 13:54	JWT
							Certifications:	CTDPH-PH-0840,NYSDOH-NY10854,NJDEP-CT005,PADEP-68-0		
7440-39-3	**Barium**	**0.696**		mg/L	0.250	1	EPA 6010D	11/15/2025 08:58	11/17/2025 13:54	JWT
							Certifications:	CTDPH-PH-0840,NYSDOH-NY10854,NJDEP-CT005,PADEP-68-0		
7440-70-2	**Calcium**	**52.9**		mg/L	5.00	1	EPA 6010D	11/15/2025 08:58	11/17/2025 13:54	JWT
							Certifications:	CTDPH-PH-0840,NYSDOH-NY10854,NJDEP-CT005,PADEP-68-0		

Sample Information

Client Sample ID: SW-1 **York Sample ID:** 25K0582-01

York Project (SDG) No.	Client Project ID	Matrix	Collection Date/Time	Date Received
25K0582	2425 Atlantic Ave	Ground Water	November 11, 2025 1:00 pm	11/11/2025

Metals, Target Analyte, ICP Dissolved

Log-in Notes:

Sample Notes:

Sample Prepared by Method: EPA 3015A

CAS No.	Parameter	Result	Flag	Units	Reported to LOQ	Dilution	Reference Method	Date/Time Prepared	Date/Time Analyzed	Analyst
7440-47-3	**Chromium**	**1.27**		mg/L	0.0500	1	EPA 6010D	11/15/2025 08:58	11/17/2025 13:54	JWT
							Certifications:	CTDPH-PH-0840,NYSDOH-NY10854,NJDEP-CT005,PADEP-68-0		
7440-48-4	**Cobalt**	**0.130**		mg/L	0.0400	1	EPA 6010D	11/15/2025 08:58	11/17/2025 13:54	JWT
							Certifications:	CTDPH-PH-0840,NYSDOH-NY10854,NJDEP-CT005,PADEP-68-0		
7440-50-8	**Copper**	**0.299**		mg/L	0.200	1	EPA 6010D	11/15/2025 08:58	11/17/2025 13:54	JWT
							Certifications:	CTDPH-PH-0840,NYSDOH-NY10854,NJDEP-CT005,PADEP-68-0		
7439-89-6	**Iron**	**122**		mg/L	2.50	1	EPA 6010D	11/15/2025 08:58	11/17/2025 13:54	JWT
							Certifications:	CTDPH-PH-0840,NYSDOH-NY10854,NJDEP-CT005,PADEP-68-0		
7439-92-1	Lead	ND		mg/L	0.0600	1	EPA 6010D	11/15/2025 08:58	11/17/2025 13:54	JWT
							Certifications:	CTDPH-PH-0840,NYSDOH-NY10854,NJDEP-CT005,PADEP-68-0		
7439-95-4	**Magnesium**	**42.8**		mg/L	0.600	1	EPA 6010D	11/15/2025 08:58	11/17/2025 13:54	JWT
							Certifications:	CTDPH-PH-0840,NYSDOH-NY10854,NJDEP-CT005,PADEP-68-0		
7439-96-5	**Manganese**	**4.59**		mg/L	0.0500	1	EPA 6010D	11/15/2025 08:58	11/17/2025 13:54	JWT
							Certifications:	CTDPH-PH-0840,NYSDOH-NY10854,NJDEP-CT005,PADEP-68-0		
7440-02-0	**Nickel**	**0.258**		mg/L	0.100	1	EPA 6010D	11/15/2025 08:58	11/17/2025 13:54	JWT
							Certifications:	CTDPH-PH-0840,NYSDOH-NY10854,NJDEP-CT005,PADEP-68-0		
7440-09-7	**Potassium**	**32.8**		mg/L	10.0	1	EPA 6010D	11/15/2025 08:58	11/17/2025 13:54	JWT
							Certifications:	CTDPH-PH-0840,NYSDOH-NY10854,NJDEP-CT005,PADEP-68-0		
7782-49-2	* Selenium	ND		mg/L	0.250	1	EPA 6010D	11/15/2025 08:58	11/17/2025 13:54	JWT
							Certifications:	CTDPH-PH-0840		
7440-22-4	Silver	ND		mg/L	0.0600	1	EPA 6010D	11/15/2025 08:58	11/17/2025 13:54	JWT
							Certifications:	CTDPH-PH-0840,NYSDOH-NY10854,NJDEP-CT005,PADEP-68-0		
7440-23-5	**Sodium**	**77.0**		mg/L	10.0	1	EPA 6010D	11/15/2025 08:58	11/17/2025 13:54	JWT
							Certifications:	CTDPH-PH-0840,NYSDOH-NY10854,NJDEP-CT005,PADEP-68-0		
7440-62-2	**Vanadium**	**0.149**		mg/L	0.100	1	EPA 6010D	11/15/2025 08:58	11/17/2025 13:54	JWT
							Certifications:	CTDPH-PH-0840,NYSDOH-NY10854,NJDEP-CT005,PADEP-68-0		
7440-66-6	**Zinc**	**0.290**		mg/L	0.250	1	EPA 6010D	11/15/2025 08:58	11/17/2025 13:54	JWT
							Certifications:	CTDPH-PH-0840,NYSDOH-NY10854,NJDEP-CT005,PADEP-68-0		

Metals, Target Analyte, ICPMS

Log-in Notes:

Sample Notes:

Sample Prepared by Method: EPA 3015A

CAS No.	Parameter	Result	Flag	Units	Reported to LOQ	Dilution	Reference Method	Date/Time Prepared	Date/Time Analyzed	Analyst
7440-36-0	Antimony	ND		ug/L	1.11	1	EPA 6020B	11/13/2025 07:54	11/13/2025 16:05	cw
							Certifications:	CTDPH-PH-0840,NYSDOH-NY10854,NJDEP-CT005,PADEP-68-0		
7440-38-2	**Arsenic**	**6.22**		ug/L	1.11	1	EPA 6020B	11/13/2025 07:54	11/13/2025 16:05	cw
							Certifications:	CTDPH-PH-0840,NYSDOH-NY10854,NJDEP-CT005,PADEP-68-0		
7440-41-7	**Beryllium**	**3.82**		ug/L	0.333	1	EPA 6020B	11/13/2025 07:54	11/13/2025 16:05	cw
							Certifications:	CTDPH-PH-0840,NYSDOH-NY10854,NJDEP-CT005,PADEP-68-0		
7440-43-9	**Cadmium**	**1.08**		ug/L	0.556	1	EPA 6020B	11/13/2025 07:54	11/13/2025 16:05	cw
							Certifications:	CTDPH-PH-0840,NYSDOH-NY10854,NJDEP-CT005,PADEP-68-0		
7440-28-0	Thallium	ND		ug/L	1.11	1	EPA 6020B	11/13/2025 07:54	11/13/2025 16:05	cw
							Certifications:	CTDPH-PH-0840,NYSDOH-NY10854,NJDEP-CT005,PADEP-68-0		

Sample Information

Client Sample ID: SW-1 **York Sample ID:** 25K0582-01

York Project (SDG) No.	Client Project ID	Matrix	Collection Date/Time	Date Received
25K0582	2425 Atlantic Ave	Ground Water	November 11, 2025 1:00 pm	11/11/2025

Metals, Target Analyte, ICPMS Dissolved

Log-in Notes:

Sample Notes:

Sample Prepared by Method: EPA 3015A

CAS No.	Parameter	Result	Flag	Units	Reported to LOQ	Dilution	Reference Method	Date/Time Prepared	Date/Time Analyzed	Analyst
7440-36-0	Antimony	ND		ug/L	10.0	1	EPA 6020B	11/15/2025 09:00	11/17/2025 12:48	cw
							Certifications:	CTDPH-PH-0840,NYSDOH-NY10854,NJDEP-CT005,PADEP-68-0		
7440-38-2	**Arsenic**	**14.9**		ug/L	10.0	1	EPA 6020B	11/15/2025 09:00	11/17/2025 12:48	cw
							Certifications:	CTDPH-PH-0840,NYSDOH-NY10854,NJDEP-CT005,PADEP-68-0		
7440-41-7	**Beryllium**	**3.41**		ug/L	3.00	1	EPA 6020B	11/15/2025 09:00	11/17/2025 12:48	cw
							Certifications:	CTDPH-PH-0840,NYSDOH-NY10854,NJDEP-CT005,PADEP-68-0		
7440-43-9	Cadmium	ND		ug/L	5.00	1	EPA 6020B	11/15/2025 09:00	11/17/2025 12:48	cw
							Certifications:	CTDPH-PH-0840,NYSDOH-NY10854,NJDEP-CT005,PADEP-68-0		
7440-28-0	Thallium	ND		ug/L	10.0	1	EPA 6020B	11/15/2025 09:00	11/17/2025 12:48	cw
							Certifications:	CTDPH-PH-0840,NYSDOH-NY10854,NJDEP-CT005,PADEP-68-0		

Mercury by 7470/7471

Log-in Notes:

Sample Notes:

Sample Prepared by Method: EPA SW846-7470A

CAS No.	Parameter	Result	Flag	Units	Reported to LOQ	Dilution	Reference Method	Date/Time Prepared	Date/Time Analyzed	Analyst
7439-97-6	Mercury	ND		mg/L	0.0002	1	EPA 7470	11/12/2025 15:32	11/12/2025 15:32	DBT
							Certifications:	CTDPH-PH-0840,NJDEP-CT005,PADEP-68-04440,NYSDOH-NY1		

Mercury, Dissolved

Log-in Notes:

Sample Notes:

Sample Prepared by Method: EPA SW846-7470A

CAS No.	Parameter	Result	Flag	Units	Reported to LOQ	Dilution	Reference Method	Date/Time Prepared	Date/Time Analyzed	Analyst
7439-97-6	**Mercury**	**0.0004**		mg/L	0.0002	1	EPA 7470	11/12/2025 15:33	11/12/2025 15:33	DBT
							Certifications:	CTDPH-PH-0840,NYSDOH-NY10854,NJDEP-CT005,PADEP-68-0		

Sample Information

Client Sample ID: **SW-2** **York Sample ID:** **25K0582-02**

York Project (SDG) No.	Client Project ID	Matrix	Collection Date/Time	Date Received
25K0582	2425 Atlantic Ave	Ground Water	November 11, 2025 1:50 pm	11/11/2025

Volatile Organics, 8260 - Low Comprehensive

Log-in Notes:

Sample Notes:

Sample Prepared by Method: EPA 5030B

CAS No.	Parameter	Result	Flag	Units	Reported to LOD/MDL	LOQ	Dilution	Reference Method	Date/Time Prepared	Date/Time Analyzed	Analyst
630-20-6	1,1,1,2-Tetrachloroethane	ND		ug/L	0.216	0.500	1	EPA 8260D	11/19/2025 07:40	11/19/2025 19:39	PMB
								Certifications:	CTDPH-PH-0840,NYSDOH-NY10854,NYSDOH-NY12058,NJDEP		
71-55-6	1,1,1-Trichloroethane	ND		ug/L	0.266	0.500	1	EPA 8260D	11/19/2025 07:40	11/19/2025 19:39	PMB
								Certifications:	CTDPH-PH-0840,NYSDOH-NY10854,NYSDOH-NY12058,NJDEP		
79-34-5	1,1,2,2-Tetrachloroethane	ND		ug/L	0.256	0.500	1	EPA 8260D	11/19/2025 07:40	11/19/2025 19:39	PMB
								Certifications:	CTDPH-PH-0840,NYSDOH-NY10854,NYSDOH-NY12058,NJDEP		
76-13-1	1,1,2-Trichloro-1,2,2-trifluoroethane (Freon 113)	ND		ug/L	0.286	0.500	1	EPA 8260D	11/19/2025 07:40	11/19/2025 19:39	PMB
								Certifications:	CTDPH-PH-0840,NYSDOH-NY10854,NYSDOH-NY12058,NJDEP		
79-00-5	1,1,2-Trichloroethane	ND		ug/L	0.249	0.500	1	EPA 8260D	11/19/2025 07:40	11/19/2025 19:39	PMB
								Certifications:	CTDPH-PH-0840,NYSDOH-NY10854,NYSDOH-NY12058,NJDEP		
75-34-3	1,1-Dichloroethane	ND		ug/L	0.272	0.500	1	EPA 8260D	11/19/2025 07:40	11/19/2025 19:39	PMB
								Certifications:	CTDPH-PH-0840,NYSDOH-NY10854,NYSDOH-NY12058,NJDEP		
75-35-4	1,1-Dichloroethylene	ND		ug/L	0.327	0.500	1	EPA 8260D	11/19/2025 07:40	11/19/2025 19:39	PMB
								Certifications:	CTDPH-PH-0840,NYSDOH-NY10854,NYSDOH-NY12058,NJDEP		
87-61-6	1,2,3-Trichlorobenzene	ND		ug/L	0.222	0.500	1	EPA 8260D	11/19/2025 07:40	11/19/2025 19:39	PMB
								Certifications:	NYSDOH-NY10854,NYSDOH-NY12058,NJDEP-CT005,PADEP-68		
96-18-4	1,2,3-Trichloropropane	ND		ug/L	0.273	0.500	1	EPA 8260D	11/19/2025 07:40	11/19/2025 19:39	PMB
								Certifications:	NYSDOH-NY10854,NYSDOH-NY12058,NJDEP-CT005,PADEP-68		
120-82-1	1,2,4-Trichlorobenzene	ND		ug/L	0.138	0.500	1	EPA 8260D	11/19/2025 07:40	11/19/2025 19:39	PMB
								Certifications:	NYSDOH-NY10854,NYSDOH-NY12058,NJDEP-CT005,PADEP-68		
95-63-6	1,2,4-Trimethylbenzene	ND		ug/L	0.310	0.500	1	EPA 8260D	11/19/2025 07:40	11/19/2025 19:39	PMB
								Certifications:	CTDPH-PH-0840,NYSDOH-NY10854,NYSDOH-NY12058,NJDEP		
96-12-8	1,2-Dibromo-3-chloropropane	ND		ug/L	0.432	0.500	1	EPA 8260D	11/19/2025 07:40	11/19/2025 19:39	PMB
								Certifications:	CTDPH-PH-0840,NYSDOH-NY10854,NYSDOH-NY12058,NJDEP		
106-93-4	1,2-Dibromoethane	ND		ug/L	0.215	0.500	1	EPA 8260D	11/19/2025 07:40	11/19/2025 19:39	PMB
								Certifications:	CTDPH-PH-0840,NYSDOH-NY10854,NYSDOH-NY12058,NJDEP		
95-50-1	1,2-Dichlorobenzene	ND		ug/L	0.270	0.500	1	EPA 8260D	11/19/2025 07:40	11/19/2025 19:39	PMB
								Certifications:	CTDPH-PH-0840,NYSDOH-NY10854,NYSDOH-NY12058,NJDEP		
107-06-2	1,2-Dichloroethane	ND		ug/L	0.377	0.500	1	EPA 8260D	11/19/2025 07:40	11/19/2025 19:39	PMB
								Certifications:	CTDPH-PH-0840,NYSDOH-NY10854,NYSDOH-NY12058,NJDEP		
78-87-5	1,2-Dichloropropane	ND		ug/L	0.327	0.500	1	EPA 8260D	11/19/2025 07:40	11/19/2025 19:39	PMB
								Certifications:	CTDPH-PH-0840,NYSDOH-NY10854,NYSDOH-NY12058,NJDEP		
108-67-8	1,3,5-Trimethylbenzene	ND		ug/L	0.347	0.500	1	EPA 8260D	11/19/2025 07:40	11/19/2025 19:39	PMB
								Certifications:	CTDPH-PH-0840,NYSDOH-NY10854,NYSDOH-NY12058,NJDEP		
541-73-1	1,3-Dichlorobenzene	ND		ug/L	0.283	0.500	1	EPA 8260D	11/19/2025 07:40	11/19/2025 19:39	PMB
								Certifications:	CTDPH-PH-0840,NYSDOH-NY10854,NYSDOH-NY12058,NJDEP		
142-28-9	1,3-Dichloropropane	ND		ug/L	0.260	0.500	1	EPA 8260D	11/19/2025 07:40	11/19/2025 19:39	PMB
								Certifications:	NYSDOH-NY10854,NYSDOH-NY12058,NJDEP-CT005,PADEP-68		
106-46-7	1,4-Dichlorobenzene	ND		ug/L	0.311	0.500	1	EPA 8260D	11/19/2025 07:40	11/19/2025 19:39	PMB
								Certifications:	CTDPH-PH-0840,NYSDOH-NY10854,NYSDOH-NY12058,NJDEP		
78-93-3	**2-Butanone**	**12.9**		ug/L	0.421	0.500	1	EPA 8260D	11/19/2025 07:40	11/19/2025 19:39	PMB
								Certifications:	CTDPH-PH-0840,NYSDOH-NY10854,NYSDOH-NY12058,NJDEP		

Sample Information

Client Sample ID: SW-2 **York Sample ID:** 25K0582-02

York Project (SDG) No.	Client Project ID	Matrix	Collection Date/Time	Date Received
25K0582	2425 Atlantic Ave	Ground Water	November 11, 2025 1:50 pm	11/11/2025

Volatile Organics, 8260 - Low Comprehensive

Log-in Notes:

Sample Notes:

Sample Prepared by Method: EPA 5030B

CAS No.	Parameter	Result	Flag	Units	Reported to LOD/MDL	LOQ	Dilution	Reference Method	Date/Time Prepared	Date/Time Analyzed	Analyst
591-78-6	2-Hexanone	ND		ug/L	0.320	0.500	1	EPA 8260D	11/19/2025 07:40	11/19/2025 19:39	PMB
								Certifications:	CTDPH-PH-0840,NYSDOH-NY10854,NYSDOH-NY12058,NJDEP		
108-10-1	4-Methyl-2-pentanone	ND		ug/L	0.365	0.500	1	EPA 8260D	11/19/2025 07:40	11/19/2025 19:39	PMB
								Certifications:	CTDPH-PH-0840,NYSDOH-NY10854,NYSDOH-NY12058,NJDEP		
67-64-1	**Acetone**	**40.5**	B	ug/L	1.34	2.00	1	EPA 8260D	11/19/2025 07:40	11/19/2025 19:39	PMB
								Certifications:	CTDPH-PH-0840,NYSDOH-NY10854,NYSDOH-NY12058,NJDEP		
107-02-8	Acrolein	ND		ug/L	0.447	0.500	1	EPA 8260D	11/19/2025 07:40	11/19/2025 19:39	PMB
								Certifications:	CTDPH-PH-0840,NYSDOH-NY10854,NYSDOH-NY12058,NJDEP		
107-13-1	Acrylonitrile	ND		ug/L	0.422	0.500	1	EPA 8260D	11/19/2025 07:40	11/19/2025 19:39	PMB
								Certifications:	CTDPH-PH-0840,NYSDOH-NY10854,NYSDOH-NY12058,NJDEP		
71-43-2	Benzene	ND		ug/L	0.279	0.500	1	EPA 8260D	11/19/2025 07:40	11/19/2025 19:39	PMB
								Certifications:	CTDPH-PH-0840,NYSDOH-NY10854,NYSDOH-NY12058,NJDEP		
74-97-5	Bromochloromethane	ND		ug/L	0.354	0.500	1	EPA 8260D	11/19/2025 07:40	11/19/2025 19:39	PMB
								Certifications:	NYSDOH-NY10854,NYSDOH-NY12058,NJDEP-CT005,PADEP-68		
75-27-4	Bromodichloromethane	ND		ug/L	0.245	0.500	1	EPA 8260D	11/19/2025 07:40	11/19/2025 19:39	PMB
								Certifications:	CTDPH-PH-0840,NYSDOH-NY10854,NYSDOH-NY12058,NJDEP		
75-25-2	Bromoform	ND		ug/L	0.163	0.500	1	EPA 8260D	11/19/2025 07:40	11/19/2025 19:39	PMB
								Certifications:	CTDPH-PH-0840,NYSDOH-NY10854,NYSDOH-NY12058,NJDEP		
74-83-9	Bromomethane	ND		ug/L	0.500	2.00	1	EPA 8260D	11/19/2025 07:40	11/19/2025 19:39	PMB
								Certifications:	CTDPH-PH-0840,NYSDOH-NY10854,NYSDOH-NY12058,NJDEP		
75-15-0	Carbon disulfide	ND		ug/L	0.362	0.500	1	EPA 8260D	11/19/2025 07:40	11/19/2025 19:39	PMB
								Certifications:	CTDPH-PH-0840,NYSDOH-NY10854,NYSDOH-NY12058,NJDEP		
56-23-5	Carbon tetrachloride	ND		ug/L	0.204	0.500	1	EPA 8260D	11/19/2025 07:40	11/19/2025 19:39	PMB
								Certifications:	CTDPH-PH-0840,NYSDOH-NY10854,NYSDOH-NY12058,NJDEP		
108-90-7	Chlorobenzene	ND		ug/L	0.284	0.500	1	EPA 8260D	11/19/2025 07:40	11/19/2025 19:39	PMB
								Certifications:	CTDPH-PH-0840,NYSDOH-NY10854,NYSDOH-NY12058,NJDEP		
75-00-3	Chloroethane	ND		ug/L	0.448	0.500	1	EPA 8260D	11/19/2025 07:40	11/19/2025 19:39	PMB
								Certifications:	CTDPH-PH-0840,NYSDOH-NY10854,NYSDOH-NY12058,NJDEP		
67-66-3	**Chloroform**	**8.78**		ug/L	0.243	0.500	1	EPA 8260D	11/19/2025 07:40	11/19/2025 19:39	PMB
								Certifications:	CTDPH-PH-0840,NYSDOH-NY10854,NYSDOH-NY12058,NJDEP		
74-87-3	Chloromethane	ND		ug/L	0.372	0.500	1	EPA 8260D	11/19/2025 07:40	11/19/2025 19:39	PMB
								Certifications:	CTDPH-PH-0840,NYSDOH-NY10854,NYSDOH-NY12058,NJDEP		
156-59-2	cis-1,2-Dichloroethylene	ND		ug/L	0.294	0.500	1	EPA 8260D	11/19/2025 07:40	11/19/2025 19:39	PMB
								Certifications:	CTDPH-PH-0840,NYSDOH-NY10854,NYSDOH-NY12058,NJDEP		
10061-01-5	cis-1,3-Dichloropropylene	ND		ug/L	0.262	0.500	1	EPA 8260D	11/19/2025 07:40	11/19/2025 19:39	PMB
								Certifications:	CTDPH-PH-0840,NYSDOH-NY10854,NYSDOH-NY12058,NJDEP		
110-82-7	Cyclohexane	ND		ug/L	0.491	0.500	1	EPA 8260D	11/19/2025 07:40	11/19/2025 19:39	PMB
								Certifications:	NYSDOH-NY10854,NYSDOH-NY12058,NJDEP-CT005,PADEP-68		
124-48-1	Dibromochloromethane	ND		ug/L	0.146	0.500	1	EPA 8260D	11/19/2025 07:40	11/19/2025 19:39	PMB
								Certifications:	CTDPH-PH-0840,NYSDOH-NY10854,NYSDOH-NY12058,NJDEP		
74-95-3	Dibromomethane	ND		ug/L	0.203	0.500	1	EPA 8260D	11/19/2025 07:40	11/19/2025 19:39	PMB
								Certifications:	NYSDOH-NY10854,NYSDOH-NY12058,NJDEP-CT005,PADEP-68		
75-71-8	Dichlorodifluoromethane	ND		ug/L	0.451	0.500	1	EPA 8260D	11/19/2025 07:40	11/19/2025 19:39	PMB
								Certifications:	NYSDOH-NY10854,NYSDOH-NY12058,NJDEP-CT005,PADEP-68		

Sample Information

Client Sample ID: SW-2 **York Sample ID:** 25K0582-02

York Project (SDG) No.	Client Project ID	Matrix	Collection Date/Time	Date Received
25K0582	2425 Atlantic Ave	Ground Water	November 11, 2025 1:50 pm	11/11/2025

Volatile Organics, 8260 - Low Comprehensive

Log-in Notes:

Sample Notes:

Sample Prepared by Method: EPA 5030B

CAS No.	Parameter	Result	Flag	Units	Reported to LOD/MDL	LOQ	Dilution	Reference Method	Date/Time Prepared	Date/Time Analyzed	Analyst
100-41-4	Ethyl Benzene	ND		ug/L	0.290	0.500	1	EPA 8260D	11/19/2025 07:40	11/19/2025 19:39	PMB
								Certifications:	CTDPH-PH-0840,NYSDOH-NY10854,NYSDOH-NY12058,NJDEP		
87-68-3	Hexachlorobutadiene	ND		ug/L	0.241	0.500	1	EPA 8260D	11/19/2025 07:40	11/19/2025 19:39	PMB
								Certifications:	NYSDOH-NY10854,NYSDOH-NY12058,NJDEP-CT005,PADEP-68		
98-82-8	Isopropylbenzene	ND		ug/L	0.405	0.500	1	EPA 8260D	11/19/2025 07:40	11/19/2025 19:39	PMB
								Certifications:	CTDPH-PH-0840,NYSDOH-NY10854,NYSDOH-NY12058,NJDEP		
79-20-9	Methyl acetate	ND		ug/L	0.442	0.500	1	EPA 8260D	11/19/2025 07:40	11/19/2025 19:39	PMB
								Certifications:	NYSDOH-NY10854,NYSDOH-NY12058,NJDEP-CT005,PADEP-68		
1634-04-4	Methyl tert-butyl ether (MTBE)	ND		ug/L	0.244	0.500	1	EPA 8260D	11/19/2025 07:40	11/19/2025 19:39	PMB
								Certifications:	CTDPH-PH-0840,NYSDOH-NY10854,NYSDOH-NY12058,NJDEP		
108-87-2	Methylcyclohexane	ND		ug/L	0.477	0.500	1	EPA 8260D	11/19/2025 07:40	11/19/2025 19:39	PMB
								Certifications:	NYSDOH-NY10854,NYSDOH-NY12058,NJDEP-CT005,PADEP-68		
75-09-2	Methylene chloride	ND		ug/L	0.397	2.00	1	EPA 8260D	11/19/2025 07:40	11/19/2025 19:39	PMB
								Certifications:	CTDPH-PH-0840,NYSDOH-NY10854,NYSDOH-NY12058,NJDEP		
91-20-3	Naphthalene	ND		ug/L	0.212	2.00	1	EPA 8260D	11/19/2025 07:40	11/19/2025 19:39	PMB
								Certifications:	NYSDOH-NY10854,NYSDOH-NY12058,NJDEP-CT005,PADEP-68		
104-51-8	n-Butylbenzene	ND		ug/L	0.399	0.500	1	EPA 8260D	11/19/2025 07:40	11/19/2025 19:39	PMB
								Certifications:	CTDPH-PH-0840,NYSDOH-NY10854,NYSDOH-NY12058,NJDEP		
103-65-1	n-Propylbenzene	ND		ug/L	0.384	0.500	1	EPA 8260D	11/19/2025 07:40	11/19/2025 19:39	PMB
								Certifications:	CTDPH-PH-0840,NYSDOH-NY10854,NYSDOH-NY12058,NJDEP		
95-47-6	o-Xylene	ND		ug/L	0.261	0.500	1	EPA 8260D	11/19/2025 07:40	11/19/2025 19:39	PMB
								Certifications:	CTDPH-PH-0840,NYSDOH-NY10854,NYSDOH-NY12058,PADEP		
179601-23-1	p- & m- Xylenes	ND		ug/L	0.578	1.00	1	EPA 8260D	11/19/2025 07:40	11/19/2025 19:39	PMB
								Certifications:	CTDPH-PH-0840,NYSDOH-NY10854,NYSDOH-NY12058,PADEP		
105-05-5	* p-Diethylbenzene	ND		ug/L	0.341	0.500	1	EPA 8260D	11/19/2025 07:40	11/19/2025 19:39	PMB
								Certifications:			
622-96-8	* p-Ethyltoluene	ND		ug/L	0.200	0.500	1	EPA 8260D	11/19/2025 07:40	11/19/2025 19:39	PMB
								Certifications:			
99-87-6	p-Isopropyltoluene	ND		ug/L	0.377	0.500	1	EPA 8260D	11/19/2025 07:40	11/19/2025 19:39	PMB
								Certifications:	CTDPH-PH-0840,NYSDOH-NY10854,NYSDOH-NY12058,NJDEP		
135-98-8	sec-Butylbenzene	ND		ug/L	0.444	0.500	1	EPA 8260D	11/19/2025 07:40	11/19/2025 19:39	PMB
								Certifications:	CTDPH-PH-0840,NYSDOH-NY10854,NYSDOH-NY12058,NJDEP		
100-42-5	Styrene	ND		ug/L	0.255	0.500	1	EPA 8260D	11/19/2025 07:40	11/19/2025 19:39	PMB
								Certifications:	CTDPH-PH-0840,NYSDOH-NY10854,NYSDOH-NY12058,NJDEP		
75-65-0	tert-Butyl alcohol (TBA)	ND		ug/L	0.608	1.00	1	EPA 8260D	11/19/2025 07:40	11/19/2025 19:39	PMB
								Certifications:	NYSDOH-NY10854,NYSDOH-NY12058,NJDEP-CT005,PADEP-68		
98-06-6	tert-Butylbenzene	ND		ug/L	0.367	0.500	1	EPA 8260D	11/19/2025 07:40	11/19/2025 19:39	PMB
								Certifications:	CTDPH-PH-0840,NYSDOH-NY10854,NYSDOH-NY12058,NJDEP		
127-18-4	**Tetrachloroethylene**	**0.460**	J	ug/L	0.239	0.500	1	EPA 8260D	11/19/2025 07:40	11/19/2025 19:39	PMB
								Certifications:	CTDPH-PH-0840,NYSDOH-NY10854,NYSDOH-NY12058,NJDEP		
108-88-3	Toluene	ND		ug/L	0.346	0.500	1	EPA 8260D	11/19/2025 07:40	11/19/2025 19:39	PMB
								Certifications:	CTDPH-PH-0840,NYSDOH-NY10854,NYSDOH-NY12058,NJDEP		
156-60-5	trans-1,2-Dichloroethylene	ND		ug/L	0.279	0.500	1	EPA 8260D	11/19/2025 07:40	11/19/2025 19:39	PMB
								Certifications:	CTDPH-PH-0840,NYSDOH-NY10854,NYSDOH-NY12058,NJDEP		

Sample Information

Client Sample ID: SW-2 **York Sample ID:** 25K0582-02

York Project (SDG) No.	Client Project ID	Matrix	Collection Date/Time	Date Received
25K0582	2425 Atlantic Ave	Ground Water	November 11, 2025 1:50 pm	11/11/2025

Volatile Organics, 8260 - Low Comprehensive

Log-in Notes:

Sample Notes:

Sample Prepared by Method: EPA 5030B

CAS No.	Parameter	Result	Flag	Units	Reported to LOD/MDL	LOQ	Dilution	Reference Method	Date/Time Prepared	Date/Time Analyzed	Analyst
10061-02-6	trans-1,3-Dichloropropylene	ND		ug/L	0.229	0.500	1	EPA 8260D	11/19/2025 07:40	11/19/2025 19:39	PMB
								Certifications:	CTDPH-PH-0840,NYSDOH-NY10854,NYSDOH-NY12058,NJDEP		
79-01-6	**Trichloroethylene**	**0.530**		ug/L	0.249	0.500	1	EPA 8260D	11/19/2025 07:40	11/19/2025 19:39	PMB
								Certifications:	CTDPH-PH-0840,NYSDOH-NY10854,NYSDOH-NY12058,NJDEP		
75-69-4	Trichlorofluoromethane	ND		ug/L	0.337	0.500	1	EPA 8260D	11/19/2025 07:40	11/19/2025 19:39	PMB
								Certifications:	CTDPH-PH-0840,NYSDOH-NY10854,NYSDOH-NY12058,NJDEP		
75-01-4	Vinyl Chloride	ND		ug/L	0.469	0.500	1	EPA 8260D	11/19/2025 07:40	11/19/2025 19:39	PMB
								Certifications:	CTDPH-PH-0840,NYSDOH-NY10854,NYSDOH-NY12058,NJDEP		
1330-20-7	Xylenes, Total	ND		ug/L	0.839	1.50	1	EPA 8260D	11/19/2025 07:40	11/19/2025 19:39	PMB
								Certifications:	CTDPH-PH-0840,NYSDOH-NY10854,NYSDOH-NY12058,NJDEP		

	Surrogate Recoveries	Result	Acceptance Range
17060-07-0	*Surrogate: SURR: 1,2-Dichloroethane-d4*	*102 %*	*69-130*
2037-26-5	*Surrogate: SURR: Toluene-d8*	*102 %*	*81-117*
460-00-4	*Surrogate: SURR: p-Bromofluorobenzene*	*103 %*	*79-122*

Sample Information

Client Sample ID: FB-1 **York Sample ID:** 25K0582-03

York Project (SDG) No.	Client Project ID	Matrix	Collection Date/Time	Date Received
25K0582	2425 Atlantic Ave	Ground Water	November 11, 2025 1:30 pm	11/11/2025

Volatile Organics, 8260 - Low Comprehensive

Log-in Notes:

Sample Notes:

Sample Prepared by Method: EPA 5030B

CAS No.	Parameter	Result	Flag	Units	Reported to LOD/MDL	LOQ	Dilution	Reference Method	Date/Time Prepared	Date/Time Analyzed	Analyst
630-20-6	1,1,1,2-Tetrachloroethane	ND		ug/L	0.216	0.500	1	EPA 8260D	11/17/2025 06:54	11/17/2025 23:48	PMB
								Certifications:	CTDPH-PH-0840,NYSDOH-NY10854,NYSDOH-NY12058,NJDEP		
71-55-6	1,1,1-Trichloroethane	ND		ug/L	0.266	0.500	1	EPA 8260D	11/17/2025 06:54	11/17/2025 23:48	PMB
								Certifications:	CTDPH-PH-0840,NYSDOH-NY10854,NYSDOH-NY12058,NJDEP		
79-34-5	1,1,2,2-Tetrachloroethane	ND		ug/L	0.256	0.500	1	EPA 8260D	11/17/2025 06:54	11/17/2025 23:48	PMB
								Certifications:	CTDPH-PH-0840,NYSDOH-NY10854,NYSDOH-NY12058,NJDEP		
76-13-1	1,1,2-Trichloro-1,2,2-trifluoroethane (Freon 113)	ND	CCVE	ug/L	0.286	0.500	1	EPA 8260D	11/17/2025 06:54	11/17/2025 23:48	PMB
								Certifications:	CTDPH-PH-0840,NYSDOH-NY10854,NYSDOH-NY12058,NJDEP		
79-00-5	1,1,2-Trichloroethane	ND		ug/L	0.249	0.500	1	EPA 8260D	11/17/2025 06:54	11/17/2025 23:48	PMB
								Certifications:	CTDPH-PH-0840,NYSDOH-NY10854,NYSDOH-NY12058,NJDEP		
75-34-3	1,1-Dichloroethane	ND		ug/L	0.272	0.500	1	EPA 8260D	11/17/2025 06:54	11/17/2025 23:48	PMB
								Certifications:	CTDPH-PH-0840,NYSDOH-NY10854,NYSDOH-NY12058,NJDEP		
75-35-4	1,1-Dichloroethylene	ND	CCVE	ug/L	0.327	0.500	1	EPA 8260D	11/17/2025 06:54	11/17/2025 23:48	PMB
								Certifications:	CTDPH-PH-0840,NYSDOH-NY10854,NYSDOH-NY12058,NJDEP		
87-61-6	1,2,3-Trichlorobenzene	ND		ug/L	0.222	0.500	1	EPA 8260D	11/17/2025 06:54	11/17/2025 23:48	PMB
								Certifications:	NYSDOH-NY10854,NYSDOH-NY12058,NJDEP-CT005,PADEP-68		
96-18-4	1,2,3-Trichloropropane	ND		ug/L	0.273	0.500	1	EPA 8260D	11/17/2025 06:54	11/17/2025 23:48	PMB
								Certifications:	NYSDOH-NY10854,NYSDOH-NY12058,NJDEP-CT005,PADEP-68		
120-82-1	1,2,4-Trichlorobenzene	ND		ug/L	0.138	0.500	1	EPA 8260D	11/17/2025 06:54	11/17/2025 23:48	PMB
								Certifications:	NYSDOH-NY10854,NYSDOH-NY12058,NJDEP-CT005,PADEP-68		
95-63-6	1,2,4-Trimethylbenzene	ND		ug/L	0.310	0.500	1	EPA 8260D	11/17/2025 06:54	11/17/2025 23:48	PMB
								Certifications:	CTDPH-PH-0840,NYSDOH-NY10854,NYSDOH-NY12058,NJDEP		
96-12-8	1,2-Dibromo-3-chloropropane	ND		ug/L	0.432	0.500	1	EPA 8260D	11/17/2025 06:54	11/17/2025 23:48	PMB
								Certifications:	CTDPH-PH-0840,NYSDOH-NY10854,NYSDOH-NY12058,NJDEP		
106-93-4	1,2-Dibromoethane	ND		ug/L	0.215	0.500	1	EPA 8260D	11/17/2025 06:54	11/17/2025 23:48	PMB
								Certifications:	CTDPH-PH-0840,NYSDOH-NY10854,NYSDOH-NY12058,NJDEP		
95-50-1	1,2-Dichlorobenzene	ND		ug/L	0.270	0.500	1	EPA 8260D	11/17/2025 06:54	11/17/2025 23:48	PMB
								Certifications:	CTDPH-PH-0840,NYSDOH-NY10854,NYSDOH-NY12058,NJDEP		
107-06-2	1,2-Dichloroethane	ND		ug/L	0.377	0.500	1	EPA 8260D	11/17/2025 06:54	11/17/2025 23:48	PMB
								Certifications:	CTDPH-PH-0840,NYSDOH-NY10854,NYSDOH-NY12058,NJDEP		
78-87-5	1,2-Dichloropropane	ND		ug/L	0.327	0.500	1	EPA 8260D	11/17/2025 06:54	11/17/2025 23:48	PMB
								Certifications:	CTDPH-PH-0840,NYSDOH-NY10854,NYSDOH-NY12058,NJDEP		
108-67-8	1,3,5-Trimethylbenzene	ND		ug/L	0.347	0.500	1	EPA 8260D	11/17/2025 06:54	11/17/2025 23:48	PMB
								Certifications:	CTDPH-PH-0840,NYSDOH-NY10854,NYSDOH-NY12058,NJDEP		
541-73-1	1,3-Dichlorobenzene	ND		ug/L	0.283	0.500	1	EPA 8260D	11/17/2025 06:54	11/17/2025 23:48	PMB
								Certifications:	CTDPH-PH-0840,NYSDOH-NY10854,NYSDOH-NY12058,NJDEP		
142-28-9	1,3-Dichloropropane	ND		ug/L	0.260	0.500	1	EPA 8260D	11/17/2025 06:54	11/17/2025 23:48	PMB
								Certifications:	NYSDOH-NY10854,NYSDOH-NY12058,NJDEP-CT005,PADEP-68		
106-46-7	1,4-Dichlorobenzene	ND		ug/L	0.311	0.500	1	EPA 8260D	11/17/2025 06:54	11/17/2025 23:48	PMB
								Certifications:	CTDPH-PH-0840,NYSDOH-NY10854,NYSDOH-NY12058,NJDEP		
78-93-3	2-Butanone	ND		ug/L	0.421	0.500	1	EPA 8260D	11/17/2025 06:54	11/17/2025 23:48	PMB
								Certifications:	CTDPH-PH-0840,NYSDOH-NY10854,NYSDOH-NY12058,NJDEP		
591-78-6	2-Hexanone	ND		ug/L	0.320	0.500	1	EPA 8260D	11/17/2025 06:54	11/17/2025 23:48	PMB
								Certifications:	CTDPH-PH-0840,NYSDOH-NY10854,NYSDOH-NY12058,NJDEP		

Sample Information

Client Sample ID: FB-1 **York Sample ID:** 25K0582-03

York Project (SDG) No.	Client Project ID	Matrix	Collection Date/Time	Date Received
25K0582	2425 Atlantic Ave	Ground Water	November 11, 2025 1:30 pm	11/11/2025

Volatile Organics, 8260 - Low Comprehensive

Log-in Notes:

Sample Notes:

Sample Prepared by Method: EPA 5030B

CAS No.	Parameter	Result	Flag	Units	Reported to LOD/MDL	LOQ	Dilution	Reference Method	Date/Time Prepared	Date/Time Analyzed	Analyst
108-10-1	4-Methyl-2-pentanone	ND		ug/L	0.365	0.500	1	EPA 8260D	11/17/2025 06:54	11/17/2025 23:48	PMB
								Certifications:	CTDPH-PH-0840,NYSDOH-NY10854,NYSDOH-NY12058,NJDEP		
67-64-1	Acetone	ND	CCVE	ug/L	1.34	2.00	1	EPA 8260D	11/17/2025 06:54	11/17/2025 23:48	PMB
								Certifications:	CTDPH-PH-0840,NYSDOH-NY10854,NYSDOH-NY12058,NJDEP		
107-02-8	Acrolein	ND	CAL-E	ug/L	0.447	0.500	1	EPA 8260D	11/17/2025 06:54	11/17/2025 23:48	PMB
								Certifications:	CTDPH-PH-0840,NYSDOH-NY10854,NYSDOH-NY12058,NJDEP		
107-13-1	Acrylonitrile	ND		ug/L	0.422	0.500	1	EPA 8260D	11/17/2025 06:54	11/17/2025 23:48	PMB
								Certifications:	CTDPH-PH-0840,NYSDOH-NY10854,NYSDOH-NY12058,NJDEP		
71-43-2	Benzene	ND		ug/L	0.279	0.500	1	EPA 8260D	11/17/2025 06:54	11/17/2025 23:48	PMB
								Certifications:	CTDPH-PH-0840,NYSDOH-NY10854,NYSDOH-NY12058,NJDEP		
74-97-5	Bromochloromethane	ND		ug/L	0.354	0.500	1	EPA 8260D	11/17/2025 06:54	11/17/2025 23:48	PMB
								Certifications:	NYSDOH-NY10854,NYSDOH-NY12058,NJDEP-CT005,PADEP-6		
75-27-4	Bromodichloromethane	ND		ug/L	0.245	0.500	1	EPA 8260D	11/17/2025 06:54	11/17/2025 23:48	PMB
								Certifications:	CTDPH-PH-0840,NYSDOH-NY10854,NYSDOH-NY12058,NJDEP		
75-25-2	Bromoform	ND		ug/L	0.163	0.500	1	EPA 8260D	11/17/2025 06:54	11/17/2025 23:48	PMB
								Certifications:	CTDPH-PH-0840,NYSDOH-NY10854,NYSDOH-NY12058,NJDEP		
74-83-9	Bromomethane	ND	CCVE	ug/L	0.500	2.00	1	EPA 8260D	11/17/2025 06:54	11/17/2025 23:48	PMB
								Certifications:	CTDPH-PH-0840,NYSDOH-NY10854,NYSDOH-NY12058,NJDEP		
75-15-0	Carbon disulfide	ND	CCVE	ug/L	0.362	0.500	1	EPA 8260D	11/17/2025 06:54	11/17/2025 23:48	PMB
								Certifications:	CTDPH-PH-0840,NYSDOH-NY10854,NYSDOH-NY12058,NJDEP		
56-23-5	Carbon tetrachloride	ND		ug/L	0.204	0.500	1	EPA 8260D	11/17/2025 06:54	11/17/2025 23:48	PMB
								Certifications:	CTDPH-PH-0840,NYSDOH-NY10854,NYSDOH-NY12058,NJDEP		
108-90-7	Chlorobenzene	ND		ug/L	0.284	0.500	1	EPA 8260D	11/17/2025 06:54	11/17/2025 23:48	PMB
								Certifications:	CTDPH-PH-0840,NYSDOH-NY10854,NYSDOH-NY12058,NJDEP		
75-00-3	Chloroethane	ND	CCVE	ug/L	0.448	0.500	1	EPA 8260D	11/17/2025 06:54	11/17/2025 23:48	PMB
								Certifications:	CTDPH-PH-0840,NYSDOH-NY10854,NYSDOH-NY12058,NJDEP		
67-66-3	**Chloroform**	**24.4**		ug/L	0.243	0.500	1	EPA 8260D	11/17/2025 06:54	11/17/2025 23:48	PMB
								Certifications:	CTDPH-PH-0840,NYSDOH-NY10854,NYSDOH-NY12058,NJDEP		
74-87-3	Chloromethane	ND	CCVE	ug/L	0.372	0.500	1	EPA 8260D	11/17/2025 06:54	11/17/2025 23:48	PMB
								Certifications:	CTDPH-PH-0840,NYSDOH-NY10854,NYSDOH-NY12058,NJDEP		
156-59-2	cis-1,2-Dichloroethylene	ND		ug/L	0.294	0.500	1	EPA 8260D	11/17/2025 06:54	11/17/2025 23:48	PMB
								Certifications:	CTDPH-PH-0840,NYSDOH-NY10854,NYSDOH-NY12058,NJDEP		
10061-01-5	cis-1,3-Dichloropropylene	ND		ug/L	0.262	0.500	1	EPA 8260D	11/17/2025 06:54	11/17/2025 23:48	PMB
								Certifications:	CTDPH-PH-0840,NYSDOH-NY10854,NYSDOH-NY12058,NJDEP		
110-82-7	Cyclohexane	ND		ug/L	0.491	0.500	1	EPA 8260D	11/17/2025 06:54	11/17/2025 23:48	PMB
								Certifications:	NYSDOH-NY10854,NYSDOH-NY12058,NJDEP-CT005,PADEP-6		
124-48-1	Dibromochloromethane	ND		ug/L	0.146	0.500	1	EPA 8260D	11/17/2025 06:54	11/17/2025 23:48	PMB
								Certifications:	CTDPH-PH-0840,NYSDOH-NY10854,NYSDOH-NY12058,NJDEP		
74-95-3	Dibromomethane	ND		ug/L	0.203	0.500	1	EPA 8260D	11/17/2025 06:54	11/17/2025 23:48	PMB
								Certifications:	NYSDOH-NY10854,NYSDOH-NY12058,NJDEP-CT005,PADEP-6		
75-71-8	Dichlorodifluoromethane	ND	CCVE	ug/L	0.451	0.500	1	EPA 8260D	11/17/2025 06:54	11/17/2025 23:48	PMB
								Certifications:	NYSDOH-NY10854,NYSDOH-NY12058,NJDEP-CT005,PADEP-6		
100-41-4	Ethyl Benzene	ND		ug/L	0.290	0.500	1	EPA 8260D	11/17/2025 06:54	11/17/2025 23:48	PMB
								Certifications:	CTDPH-PH-0840,NYSDOH-NY10854,NYSDOH-NY12058,NJDEP		

Sample Information

Client Sample ID: FB-1 **York Sample ID:** 25K0582-03

York Project (SDG) No.	Client Project ID	Matrix	Collection Date/Time	Date Received
25K0582	2425 Atlantic Ave	Ground Water	November 11, 2025 1:30 pm	11/11/2025

Volatile Organics, 8260 - Low Comprehensive

Log-in Notes:

Sample Notes:

Sample Prepared by Method: EPA 5030B

CAS No.	Parameter	Result	Flag	Units	Reported to LOD/MDL	LOQ	Dilution	Reference Method	Date/Time Prepared	Date/Time Analyzed	Analyst
87-68-3	Hexachlorobutadiene	ND		ug/L	0.241	0.500	1	EPA 8260D	11/17/2025 06:54	11/17/2025 23:48	PMB
								Certifications:	NYSDOH-NY10854,NYSDOH-NY12058,NJDEP-CT005,PADEP-68		
98-82-8	Isopropylbenzene	ND		ug/L	0.405	0.500	1	EPA 8260D	11/17/2025 06:54	11/17/2025 23:48	PMB
								Certifications:	CTDPH-PH-0840,NYSDOH-NY10854,NYSDOH-NY12058,NJDEP		
79-20-9	Methyl acetate	ND	CCVE	ug/L	0.442	0.500	1	EPA 8260D	11/17/2025 06:54	11/17/2025 23:48	PMB
								Certifications:	NYSDOH-NY10854,NYSDOH-NY12058,NJDEP-CT005,PADEP-68		
1634-04-4	Methyl tert-butyl ether (MTBE)	ND	CCVE	ug/L	0.244	0.500	1	EPA 8260D	11/17/2025 06:54	11/17/2025 23:48	PMB
								Certifications:	CTDPH-PH-0840,NYSDOH-NY10854,NYSDOH-NY12058,NJDEP		
108-87-2	Methylcyclohexane	ND		ug/L	0.477	0.500	1	EPA 8260D	11/17/2025 06:54	11/17/2025 23:48	PMB
								Certifications:	NYSDOH-NY10854,NYSDOH-NY12058,NJDEP-CT005,PADEP-68		
75-09-2	Methylene chloride	ND	CCVE	ug/L	0.397	2.00	1	EPA 8260D	11/17/2025 06:54	11/17/2025 23:48	PMB
								Certifications:	CTDPH-PH-0840,NYSDOH-NY10854,NYSDOH-NY12058,NJDEP		
91-20-3	Naphthalene	ND		ug/L	0.212	2.00	1	EPA 8260D	11/17/2025 06:54	11/17/2025 23:48	PMB
								Certifications:	NYSDOH-NY10854,NYSDOH-NY12058,NJDEP-CT005,PADEP-68		
104-51-8	n-Butylbenzene	ND		ug/L	0.399	0.500	1	EPA 8260D	11/17/2025 06:54	11/17/2025 23:48	PMB
								Certifications:	CTDPH-PH-0840,NYSDOH-NY10854,NYSDOH-NY12058,NJDEP		
103-65-1	n-Propylbenzene	ND		ug/L	0.384	0.500	1	EPA 8260D	11/17/2025 06:54	11/17/2025 23:48	PMB
								Certifications:	CTDPH-PH-0840,NYSDOH-NY10854,NYSDOH-NY12058,NJDEP		
95-47-6	o-Xylene	ND		ug/L	0.261	0.500	1	EPA 8260D	11/17/2025 06:54	11/17/2025 23:48	PMB
								Certifications:	CTDPH-PH-0840,NYSDOH-NY10854,NYSDOH-NY12058,PADEP		
179601-23-1	p- & m- Xylenes	ND		ug/L	0.578	1.00	1	EPA 8260D	11/17/2025 06:54	11/17/2025 23:48	PMB
								Certifications:	CTDPH-PH-0840,NYSDOH-NY10854,NYSDOH-NY12058,PADEP		
105-05-5	* p-Diethylbenzene	ND		ug/L	0.341	0.500	1	EPA 8260D	11/17/2025 06:54	11/17/2025 23:48	PMB
								Certifications:			
622-96-8	* p-Ethyltoluene	ND		ug/L	0.200	0.500	1	EPA 8260D	11/17/2025 06:54	11/17/2025 23:48	PMB
								Certifications:			
99-87-6	p-Isopropyltoluene	ND		ug/L	0.377	0.500	1	EPA 8260D	11/17/2025 06:54	11/17/2025 23:48	PMB
								Certifications:	CTDPH-PH-0840,NYSDOH-NY10854,NYSDOH-NY12058,NJDEP		
135-98-8	sec-Butylbenzene	ND		ug/L	0.444	0.500	1	EPA 8260D	11/17/2025 06:54	11/17/2025 23:48	PMB
								Certifications:	CTDPH-PH-0840,NYSDOH-NY10854,NYSDOH-NY12058,NJDEP		
100-42-5	Styrene	ND		ug/L	0.255	0.500	1	EPA 8260D	11/17/2025 06:54	11/17/2025 23:48	PMB
								Certifications:	CTDPH-PH-0840,NYSDOH-NY10854,NYSDOH-NY12058,NJDEP		
75-65-0	tert-Butyl alcohol (TBA)	ND	CCVE	ug/L	0.608	1.00	1	EPA 8260D	11/17/2025 06:54	11/17/2025 23:48	PMB
								Certifications:	NYSDOH-NY10854,NYSDOH-NY12058,NJDEP-CT005,PADEP-68		
98-06-6	tert-Butylbenzene	ND		ug/L	0.367	0.500	1	EPA 8260D	11/17/2025 06:54	11/17/2025 23:48	PMB
								Certifications:	CTDPH-PH-0840,NYSDOH-NY10854,NYSDOH-NY12058,NJDEP		
127-18-4	Tetrachloroethylene	ND	QL-02	ug/L	0.239	0.500	1	EPA 8260D	11/17/2025 06:54	11/17/2025 23:48	PMB
								Certifications:	CTDPH-PH-0840,NYSDOH-NY10854,NYSDOH-NY12058,NJDEP		
108-88-3	Toluene	ND		ug/L	0.346	0.500	1	EPA 8260D	11/17/2025 06:54	11/17/2025 23:48	PMB
								Certifications:	CTDPH-PH-0840,NYSDOH-NY10854,NYSDOH-NY12058,NJDEP		
156-60-5	trans-1,2-Dichloroethylene	ND	CCVE	ug/L	0.279	0.500	1	EPA 8260D	11/17/2025 06:54	11/17/2025 23:48	PMB
								Certifications:	CTDPH-PH-0840,NYSDOH-NY10854,NYSDOH-NY12058,NJDEP		
10061-02-6	trans-1,3-Dichloropropylene	ND		ug/L	0.229	0.500	1	EPA 8260D	11/17/2025 06:54	11/17/2025 23:48	PMB
								Certifications:	CTDPH-PH-0840,NYSDOH-NY10854,NYSDOH-NY12058,NJDEP		

Sample Information

Client Sample ID: FB-1 **York Sample ID:** 25K0582-03

York Project (SDG) No.	Client Project ID	Matrix	Collection Date/Time	Date Received
25K0582	2425 Atlantic Ave	Ground Water	November 11, 2025 1:30 pm	11/11/2025

Volatile Organics, 8260 - Low Comprehensive

Log-in Notes:

Sample Notes:

Sample Prepared by Method: EPA 5030B

CAS No.	Parameter	Result	Flag	Units	Reported to LOD/MDL	LOQ	Dilution	Reference Method	Date/Time Prepared	Date/Time Analyzed	Analyst
79-01-6	Trichloroethylene	ND		ug/L	0.249	0.500	1	EPA 8260D	11/17/2025 06:54	11/17/2025 23:48	PMB
								Certifications:	CTDPH-PH-0840,NYSDOH-NY10854,NYSDOH-NY12058,NJDEP		
75-69-4	Trichlorofluoromethane	ND	CCVE	ug/L	0.337	0.500	1	EPA 8260D	11/17/2025 06:54	11/17/2025 23:48	PMB
								Certifications:	CTDPH-PH-0840,NYSDOH-NY10854,NYSDOH-NY12058,NJDEP		
75-01-4	Vinyl Chloride	ND	CCVE	ug/L	0.469	0.500	1	EPA 8260D	11/17/2025 06:54	11/17/2025 23:48	PMB
								Certifications:	CTDPH-PH-0840,NYSDOH-NY10854,NYSDOH-NY12058,NJDEP		
1330-20-7	Xylenes, Total	ND		ug/L	0.839	1.50	1	EPA 8260D	11/17/2025 06:54	11/17/2025 23:48	PMB
								Certifications:	CTDPH-PH-0840,NYSDOH-NY10854,NYSDOH-NY12058,NJDEP		

	Surrogate Recoveries	Result	Acceptance Range
17060-07-0	*Surrogate: SURR: 1,2-Dichloroethane-d4*	*110 %*	*69-130*
2037-26-5	*Surrogate: SURR: Toluene-d8*	*106 %*	*81-117*
460-00-4	*Surrogate: SURR: p-Bromofluorobenzene*	*101 %*	*79-122*

Semi-Volatiles, 8270 - Low Comprehensive

Log-in Notes:

Sample Notes:

Sample Prepared by Method: EPA 3510C

CAS No.	Parameter	Result	Flag	Units	Reported to LOD/MDL	LOQ	Dilution	Reference Method	Date/Time Prepared	Date/Time Analyzed	Analyst
92-52-4	1,1-Biphenyl	ND		ug/L	2.50	5.00	1	EPA 8270E	11/12/2025 08:10	11/12/2025 22:04	SS
								Certifications:	NJDEP-CT005,NYSDOH-NY10854,PADEP-68-04440		
95-94-3	1,2,4,5-Tetrachlorobenzene	ND		ug/L	2.50	5.00	1	EPA 8270E	11/12/2025 08:10	11/12/2025 22:04	SS
								Certifications:	NYSDOH-NY10854,PADEP-68-04440		
58-90-2	2,3,4,6-Tetrachlorophenol	ND		ug/L	2.50	5.00	1	EPA 8270E	11/12/2025 08:10	11/12/2025 22:04	SS
								Certifications:	NYSDOH-NY10854,PADEP-68-04440		
95-95-4	2,4,5-Trichlorophenol	ND		ug/L	2.50	5.00	1	EPA 8270E	11/12/2025 08:10	11/12/2025 22:04	SS
								Certifications:	CTDPH-PH-0840,NJDEP-CT005,NYSDOH-NY10854,PADEP-68-0		
88-06-2	2,4,6-Trichlorophenol	ND		ug/L	2.50	5.00	1	EPA 8270E	11/12/2025 08:10	11/12/2025 22:04	SS
								Certifications:	CTDPH-PH-0840,NJDEP-CT005,NYSDOH-NY10854,PADEP-68-0		
120-83-2	2,4-Dichlorophenol	ND		ug/L	2.50	5.00	1	EPA 8270E	11/12/2025 08:10	11/12/2025 22:04	SS
								Certifications:	CTDPH-PH-0840,NJDEP-CT005,NYSDOH-NY10854,PADEP-68-0		
105-67-9	2,4-Dimethylphenol	ND		ug/L	2.50	5.00	1	EPA 8270E	11/12/2025 08:10	11/12/2025 22:04	SS
								Certifications:	CTDPH-PH-0840,NJDEP-CT005,NYSDOH-NY10854,PADEP-68-0		
51-28-5	* 2,4-Dinitrophenol	ND	CAL-E	ug/L	2.50	5.00	1	EPA 8270E	11/12/2025 08:10	11/12/2025 22:04	SS
								Certifications:	CTDPH-PH-0840,NJDEP-CT005		
121-14-2	2,4-Dinitrotoluene	ND		ug/L	2.50	5.00	1	EPA 8270E	11/12/2025 08:10	11/12/2025 22:04	SS
								Certifications:	CTDPH-PH-0840,NJDEP-CT005,NYSDOH-NY10854,PADEP-68-0		
606-20-2	2,6-Dinitrotoluene	ND		ug/L	2.50	5.00	1	EPA 8270E	11/12/2025 08:10	11/12/2025 22:04	SS
								Certifications:	CTDPH-PH-0840,NJDEP-CT005,NYSDOH-NY10854,PADEP-68-0		
91-58-7	2-Chloronaphthalene	ND		ug/L	2.50	5.00	1	EPA 8270E	11/12/2025 08:10	11/12/2025 22:04	SS
								Certifications:	CTDPH-PH-0840,NJDEP-CT005,NYSDOH-NY10854,PADEP-68-0		
95-57-8	2-Chlorophenol	ND		ug/L	2.50	5.00	1	EPA 8270E	11/12/2025 08:10	11/12/2025 22:04	SS
								Certifications:	CTDPH-PH-0840,NJDEP-CT005,NYSDOH-NY10854,PADEP-68-0		

Sample Information

Client Sample ID: FB-1 **York Sample ID:** 25K0582-03

York Project (SDG) No.	Client Project ID	Matrix	Collection Date/Time	Date Received
25K0582	2425 Atlantic Ave	Ground Water	November 11, 2025 1:30 pm	11/11/2025

Semi-Volatiles, 8270 - Low Comprehensive **Log-in Notes:** **Sample Notes:**

Sample Prepared by Method: EPA 3510C

CAS No.	Parameter	Result	Flag	Units	Reported to LOD/MDL	LOQ	Dilution	Reference Method	Date/Time Prepared	Date/Time Analyzed	Analyst
91-57-6	2-Methylnaphthalene	ND	CCVE	ug/L	2.50	5.00	1	EPA 8270E	11/12/2025 08:10	11/12/2025 22:04	SS
								Certifications:	CTDPH-PH-0840,NJDEP-CT005,NYSDOH-NY10854,PADEP-68-0		
95-48-7	2-Methylphenol	ND		ug/L	2.50	5.00	1	EPA 8270E	11/12/2025 08:10	11/12/2025 22:04	SS
								Certifications:	CTDPH-PH-0840,NJDEP-CT005,NYSDOH-NY10854,PADEP-68-0		
88-74-4	2-Nitroaniline	ND		ug/L	2.50	5.00	1	EPA 8270E	11/12/2025 08:10	11/12/2025 22:04	SS
								Certifications:	CTDPH-PH-0840,NYSDOH-NY10854,PADEP-68-04440		
88-75-5	2-Nitrophenol	ND		ug/L	2.50	5.00	1	EPA 8270E	11/12/2025 08:10	11/12/2025 22:04	SS
								Certifications:	CTDPH-PH-0840,NJDEP-CT005,NYSDOH-NY10854,PADEP-68-0		
65794-96-9	* 3- & 4-Methylphenols	ND		ug/L	2.50	5.00	1	EPA 8270E	11/12/2025 08:10	11/12/2025 22:04	SS
								Certifications:	CTDPH-PH-0840		
91-94-1	3,3-Dichlorobenzidine	ND		ug/L	2.50	5.00	1	EPA 8270E	11/12/2025 08:10	11/12/2025 22:04	SS
								Certifications:	CTDPH-PH-0840,NYSDOH-NY10854,PADEP-68-04440		
99-09-2	3-Nitroaniline	ND		ug/L	2.50	5.00	1	EPA 8270E	11/12/2025 08:10	11/12/2025 22:04	SS
								Certifications:	CTDPH-PH-0840,NYSDOH-NY10854,PADEP-68-04440		
534-52-1	4,6-Dinitro-2-methylphenol	ND	CAL-E	ug/L	2.50	5.00	1	EPA 8270E	11/12/2025 08:10	11/12/2025 22:04	SS
								Certifications:	CTDPH-PH-0840,NJDEP-CT005,NYSDOH-NY10854,PADEP-68-0		
101-55-3	4-Bromophenyl phenyl ether	ND		ug/L	2.50	5.00	1	EPA 8270E	11/12/2025 08:10	11/12/2025 22:04	SS
								Certifications:	CTDPH-PH-0840,NJDEP-CT005,NYSDOH-NY10854,PADEP-68-0		
59-50-7	4-Chloro-3-methylphenol	ND		ug/L	2.50	5.00	1	EPA 8270E	11/12/2025 08:10	11/12/2025 22:04	SS
								Certifications:	CTDPH-PH-0840,NJDEP-CT005,NYSDOH-NY10854,PADEP-68-0		
106-47-8	4-Chloroaniline	ND		ug/L	2.50	5.00	1	EPA 8270E	11/12/2025 08:10	11/12/2025 22:04	SS
								Certifications:	CTDPH-PH-0840,NYSDOH-NY10854,PADEP-68-04440		
7005-72-3	4-Chlorophenyl phenyl ether	ND		ug/L	2.50	5.00	1	EPA 8270E	11/12/2025 08:10	11/12/2025 22:04	SS
								Certifications:	CTDPH-PH-0840,NJDEP-CT005,NYSDOH-NY10854,PADEP-68-0		
100-01-6	4-Nitroaniline	ND		ug/L	2.50	5.00	1	EPA 8270E	11/12/2025 08:10	11/12/2025 22:04	SS
								Certifications:	CTDPH-PH-0840,NYSDOH-NY10854,PADEP-68-04440		
100-02-7	4-Nitrophenol	ND		ug/L	5.00	5.00	1	EPA 8270E	11/12/2025 08:10	11/12/2025 22:04	SS
								Certifications:	CTDPH-PH-0840,NJDEP-CT005,NYSDOH-NY10854,PADEP-68-0		
98-86-2	Acetophenone	ND		ug/L	2.50	5.00	1	EPA 8270E	11/12/2025 08:10	11/12/2025 22:04	SS
								Certifications:	NJDEP-CT005,NYSDOH-NY10854,PADEP-68-04440		
100-52-7	Benzaldehyde	ND		ug/L	2.50	5.00	1	EPA 8270E	11/12/2025 08:10	11/12/2025 22:04	SS
								Certifications:	NJDEP-CT005,NYSDOH-NY10854,PADEP-68-04440		
85-68-7	Benzyl butyl phthalate	ND		ug/L	2.50	5.00	1	EPA 8270E	11/12/2025 08:10	11/12/2025 22:04	SS
								Certifications:	CTDPH-PH-0840,NJDEP-CT005,NYSDOH-NY10854,PADEP-68-0		
111-91-1	Bis(2-chloroethoxy)methane	ND	CCVE	ug/L	2.50	5.00	1	EPA 8270E	11/12/2025 08:10	11/12/2025 22:04	SS
								Certifications:	CTDPH-PH-0840,NJDEP-CT005,NYSDOH-NY10854,PADEP-68-0		
111-44-4	Bis(2-chloroethyl)ether	ND		ug/L	1.00	5.00	1	EPA 8270E	11/12/2025 08:10	11/12/2025 22:04	SS
								Certifications:	CTDPH-PH-0840,NJDEP-CT005,NYSDOH-NY10854,PADEP-68-0		
108-60-1	Bis(2-chloroisopropyl)ether	ND		ug/L	2.50	5.00	1	EPA 8270E	11/12/2025 08:10	11/12/2025 22:04	SS
								Certifications:	CTDPH-PH-0840,NJDEP-CT005,NYSDOH-NY10854,PADEP-68-0		
105-60-2	Caprolactam	ND		ug/L	2.50	5.00	1	EPA 8270E	11/12/2025 08:10	11/12/2025 22:04	SS
								Certifications:	NJDEP-CT005,NYSDOH-NY10854,PADEP-68-04440		
86-74-8	Carbazole	ND		ug/L	2.50	5.00	1	EPA 8270E	11/12/2025 08:10	11/12/2025 22:04	SS
								Certifications:	CTDPH-PH-0840,NYSDOH-NY10854,PADEP-68-04440		

Sample Information

Client Sample ID: FB-1 **York Sample ID:** 25K0582-03

York Project (SDG) No.	Client Project ID	Matrix	Collection Date/Time	Date Received
25K0582	2425 Atlantic Ave	Ground Water	November 11, 2025 1:30 pm	11/11/2025

Semi-Volatiles, 8270 - Low Comprehensive

Log-in Notes:

Sample Notes:

Sample Prepared by Method: EPA 3510C

CAS No.	Parameter	Result	Flag	Units	Reported to LOD/MDL	LOQ	Dilution	Reference Method	Date/Time Prepared	Date/Time Analyzed	Analyst
132-64-9	Dibenzofuran	ND		ug/L	2.50	5.00	1	EPA 8270E	11/12/2025 08:10	11/12/2025 22:04	SS
								Certifications:	CTDPH-PH-0840,NJDEP-CT005,NYSDOH-NY10854,PADEP-68-0		
84-66-2	Diethyl phthalate	ND		ug/L	2.50	5.00	1	EPA 8270E	11/12/2025 08:10	11/12/2025 22:04	SS
								Certifications:	CTDPH-PH-0840,NJDEP-CT005,NYSDOH-NY10854,PADEP-68-0		
131-11-3	Dimethyl phthalate	ND		ug/L	2.50	5.00	1	EPA 8270E	11/12/2025 08:10	11/12/2025 22:04	SS
								Certifications:	CTDPH-PH-0840,NJDEP-CT005,NYSDOH-NY10854,PADEP-68-0		
84-74-2	Di-n-butyl phthalate	ND		ug/L	2.50	5.00	1	EPA 8270E	11/12/2025 08:10	11/12/2025 22:04	SS
								Certifications:	CTDPH-PH-0840,NJDEP-CT005,NYSDOH-NY10854,PADEP-68-0		
117-84-0	Di-n-octyl phthalate	ND		ug/L	2.50	5.00	1	EPA 8270E	11/12/2025 08:10	11/12/2025 22:04	SS
								Certifications:	CTDPH-PH-0840,NJDEP-CT005,NYSDOH-NY10854,PADEP-68-0		
77-47-4	Hexachlorocyclopentadiene	ND		ug/L	5.00	10.0	1	EPA 8270E	11/12/2025 08:10	11/12/2025 22:04	SS
								Certifications:	CTDPH-PH-0840,NJDEP-CT005,NYSDOH-NY10854,PADEP-68-0		
78-59-1	Isophorone	ND		ug/L	2.50	5.00	1	EPA 8270E	11/12/2025 08:10	11/12/2025 22:04	SS
								Certifications:	CTDPH-PH-0840,NJDEP-CT005,NYSDOH-NY10854,PADEP-68-0		
621-64-7	N-nitroso-di-n-propylamine	ND		ug/L	2.50	5.00	1	EPA 8270E	11/12/2025 08:10	11/12/2025 22:04	SS
								Certifications:	CTDPH-PH-0840,NJDEP-CT005,NYSDOH-NY10854,PADEP-68-0		
86-30-6	N-Nitrosodiphenylamine	ND		ug/L	2.50	5.00	1	EPA 8270E	11/12/2025 08:10	11/12/2025 22:04	SS
								Certifications:	CTDPH-PH-0840,NJDEP-CT005,NYSDOH-NY10854,PADEP-68-0		
108-95-2	Phenol	ND		ug/L	0.750	5.00	1	EPA 8270E	11/12/2025 08:10	11/12/2025 22:04	SS
								Certifications:	CTDPH-PH-0840,NJDEP-CT005,NYSDOH-NY10854,PADEP-68-0		
2312-35-8	* Propargite	ND		ug/L	2.50	5.00	1	EPA 8270E	11/12/2025 08:10	11/12/2025 22:04	SS
								Certifications:			
110-86-1	Pyridine	ND		ug/L	2.50	5.00	1	EPA 8270E	11/12/2025 08:10	11/12/2025 22:04	SS
								Certifications:	CTDPH-PH-0840,NYSDOH-NY10854,PADEP-68-04440		

	Surrogate Recoveries	Result	Acceptance Range
367-12-4	*Surrogate: SURR: 2-Fluorophenol*	*25.7 %*	*19.7-63.1*
13127-88-3	*Surrogate: SURR: Phenol-d6*	*14.1 %*	*10.1-41.7*
4165-60-0	*Surrogate: SURR: Nitrobenzene-d5*	*50.4 %*	*50.2-113*
321-60-8	*Surrogate: SURR: 2-Fluorobiphenyl*	*47.4 %*	*39.9-105*
118-79-6	*Surrogate: SURR: 2,4,6-Tribromophenol*	*64.5 %*	*39.3-151*
1718-51-0	*Surrogate: SURR: Terphenyl-d14*	*57.1 %*	*30.7-106*

Semi-Volatiles, 1,4-Dioxane 8270 SIM-Aqueous

Log-in Notes:

Sample Notes:

Sample Prepared by Method: EPA 3535A

CAS No.	Parameter	Result	Flag	Units	Reported to LOQ	Dilution	Reference Method	Date/Time Prepared	Date/Time Analyzed	Analyst
123-91-1	1,4-Dioxane	ND		ug/L	0.300	1	EPA 8270E SIM	11/12/2025 10:14	11/13/2025 13:38	ak
							Certifications:	NJDEP-CT005,NYSDOH-NY10854		

	Surrogate Recoveries	Result	Acceptance Range
17647-74-4	*Surrogate: 1,4-Dioxane-d8*	*88.0 %*	*36.6-118*

Semi-Volatiles, 8270 - Low Comprehensive

Log-in Notes:

Sample Notes:

Sample Information

Client Sample ID: FB-1 **York Sample ID:** 25K0582-03

York Project (SDG) No.	Client Project ID	Matrix	Collection Date/Time	Date Received
25K0582	2425 Atlantic Ave	Ground Water	November 11, 2025 1:30 pm	11/11/2025

Sample Prepared by Method: EPA 3510C

CAS No.	Parameter	Result	Flag	Units	Reported to LOQ	Dilution	Reference Method	Date/Time Prepared	Date/Time Analyzed	Analyst
83-32-9	Acenaphthene	ND		ug/L	0.0500	1	EPA 8270E SIM	11/12/2025 08:13	11/12/2025 22:52	SR
							Certifications: NYSDOH-NY10854,PADEP-68-04440,NJDEP-CT005			
208-96-8	Acenaphthylene	ND		ug/L	0.0500	1	EPA 8270E SIM	11/12/2025 08:13	11/12/2025 22:52	SR
							Certifications: NYSDOH-NY10854,PADEP-68-04440,NJDEP-CT005			
120-12-7	* Anthracene	ND		ug/L	0.0500	1	EPA 8270E SIM	11/12/2025 08:13	11/12/2025 22:52	SR
							Certifications:			
1912-24-9	* Atrazine	ND		ug/L	0.500	1	EPA 8270E SIM	11/12/2025 08:13	11/12/2025 22:52	SR
							Certifications:			
56-55-3	Benzo(a)anthracene	ND		ug/L	0.0500	1	EPA 8270E SIM	11/12/2025 08:13	11/12/2025 22:52	SR
							Certifications: NYSDOH-NY10854,PADEP-68-04440,NJDEP-CT005			
50-32-8	Benzo(a)pyrene	ND		ug/L	0.0500	1	EPA 8270E SIM	11/12/2025 08:13	11/12/2025 22:52	SR
							Certifications: NYSDOH-NY10854,PADEP-68-04440,NJDEP-CT005			
205-99-2	Benzo(b)fluoranthene	ND	CAL-E	ug/L	0.0500	1	EPA 8270E SIM	11/12/2025 08:13	11/12/2025 22:52	SR
							Certifications: NYSDOH-NY10854,PADEP-68-04440,NJDEP-CT005			
191-24-2	Benzo(g,h,i)perylene	ND	CAL-E	ug/L	0.0500	1	EPA 8270E SIM	11/12/2025 08:13	11/12/2025 22:52	SR
							Certifications: NYSDOH-NY10854,PADEP-68-04440,NJDEP-CT005			
207-08-9	Benzo(k)fluoranthene	ND	CAL-E	ug/L	0.0500	1	EPA 8270E SIM	11/12/2025 08:13	11/12/2025 22:52	SR
							Certifications: NYSDOH-NY10854,PADEP-68-04440,NJDEP-CT005			
117-81-7	* Bis(2-ethylhexyl)phthalate	ND		ug/L	0.500	1	EPA 8270E SIM	11/12/2025 08:13	11/12/2025 22:52	SR
							Certifications:			
218-01-9	Chrysene	ND		ug/L	0.0500	1	EPA 8270E SIM	11/12/2025 08:13	11/12/2025 22:52	SR
							Certifications: NYSDOH-NY10854,PADEP-68-04440,NJDEP-CT005			
53-70-3	Dibenzo(a,h)anthracene	ND		ug/L	0.0500	1	EPA 8270E SIM	11/12/2025 08:13	11/12/2025 22:52	SR
							Certifications: NYSDOH-NY10854,PADEP-68-04440,NJDEP-CT005			
206-44-0	Fluoranthene	ND		ug/L	0.0500	1	EPA 8270E SIM	11/12/2025 08:13	11/12/2025 22:52	SR
							Certifications: NYSDOH-NY10854,PADEP-68-04440,NJDEP-CT005			
86-73-7	Fluorene	ND		ug/L	0.0500	1	EPA 8270E SIM	11/12/2025 08:13	11/12/2025 22:52	SR
							Certifications: NYSDOH-NY10854,PADEP-68-04440,NJDEP-CT005			
118-74-1	* Hexachlorobenzene	ND		ug/L	0.0200	1	EPA 8270E SIM	11/12/2025 08:13	11/12/2025 22:52	SR
							Certifications:			
87-68-3	* Hexachlorobutadiene	ND		ug/L	0.500	1	EPA 8270E SIM	11/12/2025 08:13	11/12/2025 22:52	SR
							Certifications:			
67-72-1	* Hexachloroethane	ND		ug/L	0.500	1	EPA 8270E SIM	11/12/2025 08:13	11/12/2025 22:52	SR
							Certifications:			
193-39-5	Indeno(1,2,3-cd)pyrene	ND		ug/L	0.0500	1	EPA 8270E SIM	11/12/2025 08:13	11/12/2025 22:52	SR
							Certifications: NYSDOH-NY10854,PADEP-68-04440,NJDEP-CT005			
91-20-3	Naphthalene	ND		ug/L	0.0500	1	EPA 8270E SIM	11/12/2025 08:13	11/12/2025 22:52	SR
							Certifications: NYSDOH-NY10854,PADEP-68-04440,NJDEP-CT005			
98-95-3	* Nitrobenzene	ND	CCVE	ug/L	0.250	1	EPA 8270E SIM	11/12/2025 08:13	11/12/2025 22:52	SR
							Certifications:			
62-75-9	* N-Nitrosodimethylamine	ND	QL-02	ug/L	0.500	1	EPA 8270E SIM	11/12/2025 08:13	11/12/2025 22:52	SR
							Certifications:			
87-86-5	* Pentachlorophenol	ND	CCVE	ug/L	0.250	1	EPA 8270E SIM	11/12/2025 08:13	11/12/2025 22:52	SR
							Certifications:			
85-01-8	Phenanthrene	ND		ug/L	0.0500	1	EPA 8270E SIM	11/12/2025 08:13	11/12/2025 22:52	SR
							Certifications: NYSDOH-NY10854,PADEP-68-04440,NJDEP-CT005			

Sample Information

Client Sample ID: FB-1 **York Sample ID:** 25K0582-03

York Project (SDG) No.	Client Project ID	Matrix	Collection Date/Time	Date Received
25K0582	2425 Atlantic Ave	Ground Water	November 11, 2025 1:30 pm	11/11/2025

Semi-Volatiles, 8270 - Low Comprehensive

Log-in Notes: **Sample Notes:**

Sample Prepared by Method: EPA 3510C

CAS No.	Parameter	Result	Flag	Units	Reported to LOQ	Dilution	Reference Method	Date/Time Prepared	Date/Time Analyzed	Analyst
129-00-0	Pyrene	ND		ug/L	0.0500	1	EPA 8270E SIM	11/12/2025 08:13	11/12/2025 22:52	SR
							Certifications: NYSDOH-NY10854,PADEP-68-04440,NJDEP-CT005			

Pesticides, 8081 Target List

Log-in Notes: **Sample Notes:**

Sample Prepared by Method: EPA SW846-3510C Low Level

CAS No.	Parameter	Result	Flag	Units	Reported to LOQ	Dilution	Reference Method	Date/Time Prepared	Date/Time Analyzed	Analyst
72-54-8	4,4'-DDD	ND		ug/L	0.00400	1	EPA 8081B	11/12/2025 10:18	11/12/2025 19:31	RJ
							Certifications: CTDPH-PH-0840,NYSDOH-NY10854,NJDEP-CT005,PADEP-68-0			
72-55-9	4,4'-DDE	ND		ug/L	0.00400	1	EPA 8081B	11/12/2025 10:18	11/12/2025 19:31	RJ
							Certifications: CTDPH-PH-0840,NYSDOH-NY10854,NJDEP-CT005,PADEP-68-0			
50-29-3	4,4'-DDT	ND		ug/L	0.00400	1	EPA 8081B	11/12/2025 10:18	11/12/2025 19:31	RJ
							Certifications: CTDPH-PH-0840,NYSDOH-NY10854,NJDEP-CT005,PADEP-68-0			
309-00-2	Aldrin	ND		ug/L	0.00400	1	EPA 8081B	11/12/2025 10:18	11/12/2025 19:31	RJ
							Certifications: CTDPH-PH-0840,NYSDOH-NY10854,NJDEP-CT005,PADEP-68-0			
319-84-6	alpha-BHC	ND		ug/L	0.00400	1	EPA 8081B	11/12/2025 10:18	11/12/2025 19:31	RJ
							Certifications: CTDPH-PH-0840,NYSDOH-NY10854,NJDEP-CT005,PADEP-68-0			
5103-71-9	alpha-Chlordane	ND		ug/L	0.00400	1	EPA 8081B	11/12/2025 10:18	11/12/2025 19:31	RJ
							Certifications: CTDPH-PH-0840,NYSDOH-NY10854,NJDEP-CT005,PADEP-68-0			
319-85-7	beta-BHC	ND		ug/L	0.00400	1	EPA 8081B	11/12/2025 10:18	11/12/2025 19:31	RJ
							Certifications: CTDPH-PH-0840,NYSDOH-NY10854,NJDEP-CT005,PADEP-68-0			
319-86-8	delta-BHC	ND		ug/L	0.00400	1	EPA 8081B	11/12/2025 10:18	11/12/2025 19:31	RJ
							Certifications: CTDPH-PH-0840,NYSDOH-NY10854,NJDEP-CT005,PADEP-68-0			
60-57-1	Dieldrin	ND		ug/L	0.00200	1	EPA 8081B	11/12/2025 10:18	11/12/2025 19:31	RJ
							Certifications: CTDPH-PH-0840,NYSDOH-NY10854,NJDEP-CT005,PADEP-68-0			
959-98-8	Endosulfan I	ND		ug/L	0.00400	1	EPA 8081B	11/12/2025 10:18	11/12/2025 19:31	RJ
							Certifications: CTDPH-PH-0840,NYSDOH-NY10854,NJDEP-CT005,PADEP-68-0			
33213-65-9	Endosulfan II	ND		ug/L	0.00400	1	EPA 8081B	11/12/2025 10:18	11/12/2025 19:31	RJ
							Certifications: CTDPH-PH-0840,NYSDOH-NY10854,NJDEP-CT005,PADEP-68-0			
1031-07-8	Endosulfan sulfate	ND		ug/L	0.00400	1	EPA 8081B	11/12/2025 10:18	11/12/2025 19:31	RJ
							Certifications: CTDPH-PH-0840,NYSDOH-NY10854,NJDEP-CT005,PADEP-68-0			
72-20-8	Endrin	ND		ug/L	0.00400	1	EPA 8081B	11/12/2025 10:18	11/12/2025 19:31	RJ
							Certifications: CTDPH-PH-0840,NYSDOH-NY10854,NJDEP-CT005,PADEP-68-0			
7421-93-4	Endrin aldehyde	ND		ug/L	0.0100	1	EPA 8081B	11/12/2025 10:18	11/12/2025 19:31	RJ
							Certifications: CTDPH-PH-0840,NYSDOH-NY10854,NJDEP-CT005,PADEP-68-0			
53494-70-5	Endrin ketone	ND		ug/L	0.0100	1	EPA 8081B	11/12/2025 10:18	11/12/2025 19:31	RJ
							Certifications: CTDPH-PH-0840,NYSDOH-NY10854,NJDEP-CT005,PADEP-68-0			
58-89-9	gamma-BHC (Lindane)	ND		ug/L	0.00400	1	EPA 8081B	11/12/2025 10:18	11/12/2025 19:31	RJ
							Certifications: CTDPH-PH-0840,NYSDOH-NY10854,NJDEP-CT005,PADEP-68-0			
5566-34-7	gamma-Chlordane	ND		ug/L	0.0100	1	EPA 8081B	11/12/2025 10:18	11/12/2025 19:31	RJ
							Certifications: CTDPH-PH-0840,NYSDOH-NY10854,NJDEP-CT005,PADEP-68-0			
76-44-8	Heptachlor	ND		ug/L	0.00400	1	EPA 8081B	11/12/2025 10:18	11/12/2025 19:31	RJ
							Certifications: CTDPH-PH-0840,NYSDOH-NY10854,NJDEP-CT005,PADEP-68-0			

Sample Information

Client Sample ID: FB-1 **York Sample ID:** 25K0582-03

York Project (SDG) No.	Client Project ID	Matrix	Collection Date/Time	Date Received
25K0582	2425 Atlantic Ave	Ground Water	November 11, 2025 1:30 pm	11/11/2025

Pesticides, 8081 Target List

Log-in Notes:

Sample Notes:

Sample Prepared by Method: EPA SW846-3510C Low Level

CAS No.	Parameter	Result	Flag	Units	Reported to LOQ	Dilution	Reference Method	Date/Time Prepared	Date/Time Analyzed	Analyst
1024-57-3	Heptachlor epoxide	ND		ug/L	0.00400	1	EPA 8081B	11/12/2025 10:18	11/12/2025 19:31	RJ
							Certifications:	CTDPH-PH-0840,NYSDOH-NY10854,NJDEP-CT005,PADEP-68-0		
72-43-5	Methoxychlor	ND		ug/L	0.00400	1	EPA 8081B	11/12/2025 10:18	11/12/2025 19:31	RJ
							Certifications:	CTDPH-PH-0840,NYSDOH-NY10854,NJDEP-CT005,PADEP-68-0		
8001-35-2	Toxaphene	ND		ug/L	0.100	1	EPA 8081B	11/12/2025 10:18	11/12/2025 19:31	RJ
							Certifications:	CTDPH-PH-0840,NYSDOH-NY10854,NJDEP-CT005,PADEP-68-0		
57-74-9	* Chlordane, total	ND		ug/L	0.200	1	EPA 8081B	11/12/2025 10:18	11/12/2025 19:31	RJ
							Certifications:			
57-74-9	* Chlordane, total (alpha, gamma)	ND		ug/L	0.0100	1	EPA 8081B	11/12/2025 10:18	11/12/2025 19:31	RJ
							Certifications:			

	Surrogate Recoveries	Result	Acceptance Range
2051-24-3	*Surrogate: Decachlorobiphenyl*	*49.6 %*	*30-150*
877-09-8	*Surrogate: Tetrachloro-m-xylene*	*42.3 %*	*30-150*

Polychlorinated Biphenyls (PCB)

Log-in Notes:

Sample Notes:

Sample Prepared by Method: EPA SW846-3510C Low Level

CAS No.	Parameter	Result	Flag	Units	Reported to LOQ	Dilution	Reference Method	Date/Time Prepared	Date/Time Analyzed	Analyst
12674-11-2	Aroclor 1016	ND		ug/L	0.0500	1	EPA 8082A	11/12/2025 10:16	11/12/2025 22:45	NF
							Certifications:	NYSDOH-NY10854,CTDPH-PH-0840,NJDEP-CT005,PADEP-68-0		
11104-28-2	Aroclor 1221	ND		ug/L	0.0500	1	EPA 8082A	11/12/2025 10:16	11/12/2025 22:45	NF
							Certifications:	NYSDOH-NY10854,CTDPH-PH-0840,NJDEP-CT005,PADEP-68-0		
11141-16-5	Aroclor 1232	ND		ug/L	0.0500	1	EPA 8082A	11/12/2025 10:16	11/12/2025 22:45	NF
							Certifications:	NYSDOH-NY10854,CTDPH-PH-0840,NJDEP-CT005,PADEP-68-0		
53469-21-9	Aroclor 1242	ND		ug/L	0.0500	1	EPA 8082A	11/12/2025 10:16	11/12/2025 22:45	NF
							Certifications:	NYSDOH-NY10854,CTDPH-PH-0840,NJDEP-CT005,PADEP-68-0		
12672-29-6	Aroclor 1248	ND		ug/L	0.0500	1	EPA 8082A	11/12/2025 10:16	11/12/2025 22:45	NF
							Certifications:	NYSDOH-NY10854,CTDPH-PH-0840,NJDEP-CT005,PADEP-68-0		
11097-69-1	Aroclor 1254	ND		ug/L	0.0500	1	EPA 8082A	11/12/2025 10:16	11/12/2025 22:45	NF
							Certifications:	NYSDOH-NY10854,CTDPH-PH-0840,NJDEP-CT005,PADEP-68-0		
11096-82-5	Aroclor 1260	ND		ug/L	0.0500	1	EPA 8082A	11/12/2025 10:16	11/12/2025 22:45	NF
							Certifications:	NYSDOH-NY10854,CTDPH-PH-0840,NJDEP-CT005,PADEP-68-0		
1336-36-3	* Total PCBs	ND		ug/L	0.0500	1	EPA 8082A	11/12/2025 10:16	11/12/2025 22:45	NF
							Certifications:			

	Surrogate Recoveries	Result	Acceptance Range
877-09-8	*Surrogate: Tetrachloro-m-xylene*	*41.5 %*	*30-150*
2051-24-3	*Surrogate: Decachlorobiphenyl*	*67.0 %*	*30-150*

Metals, Target Analyte, ICP

Log-in Notes:

Sample Notes:

Sample Information

Client Sample ID: FB-1 **York Sample ID:** 25K0582-03

York Project (SDG) No.	Client Project ID	Matrix	Collection Date/Time	Date Received
25K0582	2425 Atlantic Ave	Ground Water	November 11, 2025 1:30 pm	11/11/2025

Sample Prepared by Method: EPA 3015A

CAS No.	Parameter	Result	Flag	Units	Reported to LOQ	Dilution	Reference Method	Date/Time Prepared	Date/Time Analyzed	Analyst
7429-90-5	Aluminum	ND		mg/L	0.556	1	EPA 6010D	11/13/2025 09:45	11/13/2025 16:13	JWT
							Certifications:	CTDPH-PH-0840,NYSDOH-NY10854,NJDEP-CT005,PADEP-68-0		
7440-39-3	Barium	ND		mg/L	0.0278	1	EPA 6010D	11/13/2025 09:45	11/13/2025 16:13	JWT
							Certifications:	CTDPH-PH-0840,NYSDOH-NY10854,NJDEP-CT005,PADEP-68-0		
7440-70-2	Calcium	ND		mg/L	0.556	1	EPA 6010D	11/13/2025 09:45	11/13/2025 16:13	JWT
							Certifications:	CTDPH-PH-0840,NYSDOH-NY10854,NJDEP-CT005,PADEP-68-0		
7440-47-3	Chromium	ND		mg/L	0.00556	1	EPA 6010D	11/13/2025 09:45	11/13/2025 16:13	JWT
							Certifications:	CTDPH-PH-0840,NYSDOH-NY10854,NJDEP-CT005,PADEP-68-0		
7440-48-4	Cobalt	ND		mg/L	0.00444	1	EPA 6010D	11/13/2025 09:45	11/13/2025 16:13	JWT
							Certifications:	CTDPH-PH-0840,NYSDOH-NY10854,NJDEP-CT005,PADEP-68-0		
7440-50-8	Copper	ND		mg/L	0.0222	1	EPA 6010D	11/13/2025 09:45	11/13/2025 16:13	JWT
							Certifications:	CTDPH-PH-0840,NYSDOH-NY10854,NJDEP-CT005,PADEP-68-0		
7439-89-6	Iron	ND		mg/L	0.278	1	EPA 6010D	11/13/2025 09:45	11/13/2025 16:13	JWT
							Certifications:	CTDPH-PH-0840,NYSDOH-NY10854,NJDEP-CT005,PADEP-68-0		
7439-92-1	Lead	ND		mg/L	0.00667	1	EPA 6010D	11/13/2025 09:45	11/13/2025 16:13	JWT
							Certifications:	CTDPH-PH-0840,NYSDOH-NY10854,NJDEP-CT005,PADEP-68-0		
7439-95-4	Magnesium	ND		mg/L	0.0667	1	EPA 6010D	11/13/2025 09:45	11/13/2025 16:13	JWT
							Certifications:	CTDPH-PH-0840,NYSDOH-NY10854,NJDEP-CT005,PADEP-68-0		
7439-96-5	Manganese	ND		mg/L	0.00556	1	EPA 6010D	11/13/2025 09:45	11/13/2025 16:13	JWT
							Certifications:	CTDPH-PH-0840,NYSDOH-NY10854,NJDEP-CT005,PADEP-68-0		
7440-02-0	Nickel	ND		mg/L	0.0111	1	EPA 6010D	11/13/2025 09:45	11/13/2025 16:13	JWT
							Certifications:	CTDPH-PH-0840,NYSDOH-NY10854,NJDEP-CT005,PADEP-68-0		
7440-09-7	Potassium	ND		mg/L	1.11	1	EPA 6010D	11/13/2025 09:45	11/13/2025 16:13	JWT
							Certifications:	CTDPH-PH-0840,NYSDOH-NY10854,NJDEP-CT005,PADEP-68-0		
7782-49-2	* Selenium	ND		mg/L	0.0278	1	EPA 6010D	11/13/2025 09:45	11/13/2025 16:13	JWT
							Certifications:	CTDPH-PH-0840,PADEP-68-04440		
7440-22-4	Silver	ND		mg/L	0.00667	1	EPA 6010D	11/13/2025 09:45	11/13/2025 16:13	JWT
							Certifications:	CTDPH-PH-0840,NYSDOH-NY10854,NJDEP-CT005,PADEP-68-0		
7440-23-5	Sodium	ND		mg/L	1.11	1	EPA 6010D	11/13/2025 09:45	11/13/2025 16:13	JWT
							Certifications:	CTDPH-PH-0840,NYSDOH-NY10854,NJDEP-CT005,PADEP-68-0		
7440-62-2	Vanadium	ND		mg/L	0.0111	1	EPA 6010D	11/13/2025 09:45	11/13/2025 16:13	JWT
							Certifications:	CTDPH-PH-0840,NYSDOH-NY10854,NJDEP-CT005,PADEP-68-0		
7440-66-6	Zinc	ND		mg/L	0.0278	1	EPA 6010D	11/13/2025 09:45	11/13/2025 16:13	JWT
							Certifications:	CTDPH-PH-0840,NYSDOH-NY10854,NJDEP-CT005,PADEP-68-0		

Metals, Target Analyte, ICP Dissolved **Log-in Notes:** **Sample Notes:**

Sample Prepared by Method: EPA 3015A

CAS No.	Parameter	Result	Flag	Units	Reported to LOQ	Dilution	Reference Method	Date/Time Prepared	Date/Time Analyzed	Analyst
7429-90-5	Aluminum	ND		mg/L	0.556	1	EPA 6010D	11/15/2025 08:58	11/17/2025 13:55	JWT
							Certifications:	CTDPH-PH-0840,NYSDOH-NY10854,NJDEP-CT005,PADEP-68-0		
7440-39-3	Barium	ND		mg/L	0.0278	1	EPA 6010D	11/15/2025 08:58	11/17/2025 13:55	JWT
							Certifications:	CTDPH-PH-0840,NYSDOH-NY10854,NJDEP-CT005,PADEP-68-0		
7440-70-2	Calcium	ND		mg/L	0.556	1	EPA 6010D	11/15/2025 08:58	11/17/2025 13:55	JWT
							Certifications:	CTDPH-PH-0840,NYSDOH-NY10854,NJDEP-CT005,PADEP-68-0		

Sample Information

Client Sample ID: FB-1 **York Sample ID:** 25K0582-03

York Project (SDG) No.	Client Project ID	Matrix	Collection Date/Time	Date Received
25K0582	2425 Atlantic Ave	Ground Water	November 11, 2025 1:30 pm	11/11/2025

Metals, Target Analyte, ICP Dissolved

Log-in Notes:

Sample Notes:

Sample Prepared by Method: EPA 3015A

CAS No.	Parameter	Result	Flag	Units	Reported to LOQ	Dilution	Reference Method	Date/Time Prepared	Date/Time Analyzed	Analyst
7440-47-3	Chromium	ND		mg/L	0.00556	1	EPA 6010D	11/15/2025 08:58	11/17/2025 13:55	JWT
							Certifications:	CTDPH-PH-0840,NYSDOH-NY10854,NJDEP-CT005,PADEP-68-0		
7440-48-4	Cobalt	ND		mg/L	0.00444	1	EPA 6010D	11/15/2025 08:58	11/17/2025 13:55	JWT
							Certifications:	CTDPH-PH-0840,NYSDOH-NY10854,NJDEP-CT005,PADEP-68-0		
7440-50-8	Copper	ND		mg/L	0.0222	1	EPA 6010D	11/15/2025 08:58	11/17/2025 13:55	JWT
							Certifications:	CTDPH-PH-0840,NYSDOH-NY10854,NJDEP-CT005,PADEP-68-0		
7439-89-6	Iron	ND		mg/L	0.278	1	EPA 6010D	11/15/2025 08:58	11/17/2025 13:55	JWT
							Certifications:	CTDPH-PH-0840,NYSDOH-NY10854,NJDEP-CT005,PADEP-68-0		
7439-92-1	Lead	ND		mg/L	0.00667	1	EPA 6010D	11/15/2025 08:58	11/17/2025 13:55	JWT
							Certifications:	CTDPH-PH-0840,NYSDOH-NY10854,NJDEP-CT005,PADEP-68-0		
7439-95-4	Magnesium	ND		mg/L	0.0667	1	EPA 6010D	11/15/2025 08:58	11/17/2025 13:55	JWT
							Certifications:	CTDPH-PH-0840,NYSDOH-NY10854,NJDEP-CT005,PADEP-68-0		
7439-96-5	Manganese	ND		mg/L	0.00556	1	EPA 6010D	11/15/2025 08:58	11/17/2025 13:55	JWT
							Certifications:	CTDPH-PH-0840,NYSDOH-NY10854,NJDEP-CT005,PADEP-68-0		
7440-02-0	Nickel	ND		mg/L	0.0111	1	EPA 6010D	11/15/2025 08:58	11/17/2025 13:55	JWT
							Certifications:	CTDPH-PH-0840,NYSDOH-NY10854,NJDEP-CT005,PADEP-68-0		
7440-09-7	Potassium	ND		mg/L	1.11	1	EPA 6010D	11/15/2025 08:58	11/17/2025 13:55	JWT
							Certifications:	CTDPH-PH-0840,NYSDOH-NY10854,NJDEP-CT005,PADEP-68-0		
7782-49-2	* Selenium	ND		mg/L	0.0278	1	EPA 6010D	11/15/2025 08:58	11/17/2025 13:55	JWT
							Certifications:	CTDPH-PH-0840		
7440-22-4	Silver	ND		mg/L	0.00667	1	EPA 6010D	11/15/2025 08:58	11/17/2025 13:55	JWT
							Certifications:	CTDPH-PH-0840,NYSDOH-NY10854,NJDEP-CT005,PADEP-68-0		
7440-23-5	Sodium	ND		mg/L	1.11	1	EPA 6010D	11/15/2025 08:58	11/17/2025 13:55	JWT
							Certifications:	CTDPH-PH-0840,NYSDOH-NY10854,NJDEP-CT005,PADEP-68-0		
7440-62-2	Vanadium	ND		mg/L	0.0111	1	EPA 6010D	11/15/2025 08:58	11/17/2025 13:55	JWT
							Certifications:	CTDPH-PH-0840,NYSDOH-NY10854,NJDEP-CT005,PADEP-68-0		
7440-66-6	Zinc	ND		mg/L	0.0278	1	EPA 6010D	11/15/2025 08:58	11/17/2025 13:55	JWT
							Certifications:	CTDPH-PH-0840,NYSDOH-NY10854,NJDEP-CT005,PADEP-68-0		

Metals, Target Analyte, ICPMS

Log-in Notes:

Sample Notes:

Sample Prepared by Method: EPA 3015A

CAS No.	Parameter	Result	Flag	Units	Reported to LOQ	Dilution	Reference Method	Date/Time Prepared	Date/Time Analyzed	Analyst
7440-36-0	Antimony	ND		ug/L	1.11	1	EPA 6020B	11/13/2025 07:54	11/13/2025 16:06	cw
							Certifications:	CTDPH-PH-0840,NYSDOH-NY10854,NJDEP-CT005,PADEP-68-0		
7440-38-2	Arsenic	ND		ug/L	1.11	1	EPA 6020B	11/13/2025 07:54	11/13/2025 16:06	cw
							Certifications:	CTDPH-PH-0840,NYSDOH-NY10854,NJDEP-CT005,PADEP-68-0		
7440-41-7	Beryllium	ND		ug/L	0.333	1	EPA 6020B	11/13/2025 07:54	11/13/2025 16:06	cw
							Certifications:	CTDPH-PH-0840,NYSDOH-NY10854,NJDEP-CT005,PADEP-68-0		
7440-43-9	Cadmium	ND		ug/L	0.556	1	EPA 6020B	11/13/2025 07:54	11/13/2025 16:06	cw
							Certifications:	CTDPH-PH-0840,NYSDOH-NY10854,NJDEP-CT005,PADEP-68-0		
7440-28-0	Thallium	ND		ug/L	1.11	1	EPA 6020B	11/13/2025 07:54	11/13/2025 16:06	cw
							Certifications:	CTDPH-PH-0840,NYSDOH-NY10854,NJDEP-CT005,PADEP-68-0		

Sample Information

Client Sample ID: FB-1 **York Sample ID:** 25K0582-03

York Project (SDG) No.	Client Project ID	Matrix	Collection Date/Time	Date Received
25K0582	2425 Atlantic Ave	Ground Water	November 11, 2025 1:30 pm	11/11/2025

Metals, Target Analyte, ICPMS Dissolved

Log-in Notes:

Sample Notes:

Sample Prepared by Method: EPA 3015A

CAS No.	Parameter	Result	Flag	Units	Reported to LOQ	Dilution	Reference Method	Date/Time Prepared	Date/Time Analyzed	Analyst
7440-36-0	Antimony	ND		ug/L	1.11	1	EPA 6020B	11/12/2025 07:45	11/12/2025 14:54	cw
							Certifications:	CTDPH-PH-0840,NYSDOH-NY10854,NJDEP-CT005,PADEP-68-0		
7440-38-2	Arsenic	ND		ug/L	1.11	1	EPA 6020B	11/12/2025 07:45	11/12/2025 14:54	cw
							Certifications:	CTDPH-PH-0840,NYSDOH-NY10854,NJDEP-CT005,PADEP-68-0		
7440-41-7	Beryllium	ND		ug/L	0.333	1	EPA 6020B	11/12/2025 07:45	11/12/2025 14:54	cw
							Certifications:	CTDPH-PH-0840,NYSDOH-NY10854,NJDEP-CT005,PADEP-68-0		
7440-43-9	Cadmium	ND		ug/L	0.556	1	EPA 6020B	11/12/2025 07:45	11/12/2025 14:54	cw
							Certifications:	CTDPH-PH-0840,NYSDOH-NY10854,NJDEP-CT005,PADEP-68-0		
7440-28-0	Thallium	ND		ug/L	1.11	1	EPA 6020B	11/12/2025 07:45	11/12/2025 14:54	cw
							Certifications:	CTDPH-PH-0840,NYSDOH-NY10854,NJDEP-CT005,PADEP-68-0		

Mercury by 7470/7471

Log-in Notes:

Sample Notes:

Sample Prepared by Method: EPA SW846-7470A

CAS No.	Parameter	Result	Flag	Units	Reported to LOQ	Dilution	Reference Method	Date/Time Prepared	Date/Time Analyzed	Analyst
7439-97-6	Mercury	ND		mg/L	0.0002	1	EPA 7470	11/12/2025 15:32	11/12/2025 15:32	DBT
							Certifications:	CTDPH-PH-0840,NJDEP-CT005,PADEP-68-04440,NYSDOH-NY1		

Mercury, Dissolved

Log-in Notes:

Sample Notes:

Sample Prepared by Method: EPA SW846-7470A

CAS No.	Parameter	Result	Flag	Units	Reported to LOQ	Dilution	Reference Method	Date/Time Prepared	Date/Time Analyzed	Analyst
7439-97-6	Mercury	ND		mg/L	0.0002	1	EPA 7470	11/12/2025 15:33	11/12/2025 15:33	DBT
							Certifications:	CTDPH-PH-0840,NYSDOH-NY10854,NJDEP-CT005,PADEP-68-0		

Sample Information

Client Sample ID: TB-1 **York Sample ID:** 25K0582-04

York Project (SDG) No.	Client Project ID	Matrix	Collection Date/Time	Date Received
25K0582	2425 Atlantic Ave	Water	November 11, 2025 2:00 pm	11/11/2025

Volatile Organics, 8260 - Low Comprehensive

Log-in Notes:

Sample Notes:

Sample Prepared by Method: EPA 5030B

CAS No.	Parameter	Result	Flag	Units	Reported to LOD/MDL	LOQ	Dilution	Reference Method	Date/Time Prepared	Date/Time Analyzed	Analyst
630-20-6	1,1,1,2-Tetrachloroethane	ND		ug/L	0.216	0.500	1	EPA 8260D	11/17/2025 06:54	11/17/2025 23:20	PMB
								Certifications:	CTDPH-PH-0840,NYSDOH-NY10854,NYSDOH-NY12058,NJDEP		
71-55-6	1,1,1-Trichloroethane	ND		ug/L	0.266	0.500	1	EPA 8260D	11/17/2025 06:54	11/17/2025 23:20	PMB
								Certifications:	CTDPH-PH-0840,NYSDOH-NY10854,NYSDOH-NY12058,NJDEP		
79-34-5	1,1,2,2-Tetrachloroethane	ND		ug/L	0.256	0.500	1	EPA 8260D	11/17/2025 06:54	11/17/2025 23:20	PMB
								Certifications:	CTDPH-PH-0840,NYSDOH-NY10854,NYSDOH-NY12058,NJDEP		
76-13-1	1,1,2-Trichloro-1,2,2-trifluoroethane (Freon 113)	ND	CCVE	ug/L	0.286	0.500	1	EPA 8260D	11/17/2025 06:54	11/17/2025 23:20	PMB
								Certifications:	CTDPH-PH-0840,NYSDOH-NY10854,NYSDOH-NY12058,NJDEP		
79-00-5	1,1,2-Trichloroethane	ND		ug/L	0.249	0.500	1	EPA 8260D	11/17/2025 06:54	11/17/2025 23:20	PMB
								Certifications:	CTDPH-PH-0840,NYSDOH-NY10854,NYSDOH-NY12058,NJDEP		
75-34-3	1,1-Dichloroethane	ND		ug/L	0.272	0.500	1	EPA 8260D	11/17/2025 06:54	11/17/2025 23:20	PMB
								Certifications:	CTDPH-PH-0840,NYSDOH-NY10854,NYSDOH-NY12058,NJDEP		
75-35-4	1,1-Dichloroethylene	ND	CCVE	ug/L	0.327	0.500	1	EPA 8260D	11/17/2025 06:54	11/17/2025 23:20	PMB
								Certifications:	CTDPH-PH-0840,NYSDOH-NY10854,NYSDOH-NY12058,NJDEP		
87-61-6	1,2,3-Trichlorobenzene	ND		ug/L	0.222	0.500	1	EPA 8260D	11/17/2025 06:54	11/17/2025 23:20	PMB
								Certifications:	NYSDOH-NY10854,NYSDOH-NY12058,NJDEP-CT005,PADEP-68		
96-18-4	1,2,3-Trichloropropane	ND		ug/L	0.273	0.500	1	EPA 8260D	11/17/2025 06:54	11/17/2025 23:20	PMB
								Certifications:	NYSDOH-NY10854,NYSDOH-NY12058,NJDEP-CT005,PADEP-68		
120-82-1	1,2,4-Trichlorobenzene	ND		ug/L	0.138	0.500	1	EPA 8260D	11/17/2025 06:54	11/17/2025 23:20	PMB
								Certifications:	NYSDOH-NY10854,NYSDOH-NY12058,NJDEP-CT005,PADEP-68		
95-63-6	1,2,4-Trimethylbenzene	ND		ug/L	0.310	0.500	1	EPA 8260D	11/17/2025 06:54	11/17/2025 23:20	PMB
								Certifications:	CTDPH-PH-0840,NYSDOH-NY10854,NYSDOH-NY12058,NJDEP		
96-12-8	1,2-Dibromo-3-chloropropane	ND		ug/L	0.432	0.500	1	EPA 8260D	11/17/2025 06:54	11/17/2025 23:20	PMB
								Certifications:	CTDPH-PH-0840,NYSDOH-NY10854,NYSDOH-NY12058,NJDEP		
106-93-4	1,2-Dibromoethane	ND		ug/L	0.215	0.500	1	EPA 8260D	11/17/2025 06:54	11/17/2025 23:20	PMB
								Certifications:	CTDPH-PH-0840,NYSDOH-NY10854,NYSDOH-NY12058,NJDEP		
95-50-1	1,2-Dichlorobenzene	ND		ug/L	0.270	0.500	1	EPA 8260D	11/17/2025 06:54	11/17/2025 23:20	PMB
								Certifications:	CTDPH-PH-0840,NYSDOH-NY10854,NYSDOH-NY12058,NJDEP		
107-06-2	1,2-Dichloroethane	ND		ug/L	0.377	0.500	1	EPA 8260D	11/17/2025 06:54	11/17/2025 23:20	PMB
								Certifications:	CTDPH-PH-0840,NYSDOH-NY10854,NYSDOH-NY12058,NJDEP		
78-87-5	1,2-Dichloropropane	ND		ug/L	0.327	0.500	1	EPA 8260D	11/17/2025 06:54	11/17/2025 23:20	PMB
								Certifications:	CTDPH-PH-0840,NYSDOH-NY10854,NYSDOH-NY12058,NJDEP		
108-67-8	1,3,5-Trimethylbenzene	ND		ug/L	0.347	0.500	1	EPA 8260D	11/17/2025 06:54	11/17/2025 23:20	PMB
								Certifications:	CTDPH-PH-0840,NYSDOH-NY10854,NYSDOH-NY12058,NJDEP		
541-73-1	1,3-Dichlorobenzene	ND		ug/L	0.283	0.500	1	EPA 8260D	11/17/2025 06:54	11/17/2025 23:20	PMB
								Certifications:	CTDPH-PH-0840,NYSDOH-NY10854,NYSDOH-NY12058,NJDEP		
142-28-9	1,3-Dichloropropane	ND		ug/L	0.260	0.500	1	EPA 8260D	11/17/2025 06:54	11/17/2025 23:20	PMB
								Certifications:	NYSDOH-NY10854,NYSDOH-NY12058,NJDEP-CT005,PADEP-68		
106-46-7	1,4-Dichlorobenzene	ND		ug/L	0.311	0.500	1	EPA 8260D	11/17/2025 06:54	11/17/2025 23:20	PMB
								Certifications:	CTDPH-PH-0840,NYSDOH-NY10854,NYSDOH-NY12058,NJDEP		
78-93-3	2-Butanone	ND		ug/L	0.421	0.500	1	EPA 8260D	11/17/2025 06:54	11/17/2025 23:20	PMB
								Certifications:	CTDPH-PH-0840,NYSDOH-NY10854,NYSDOH-NY12058,NJDEP		

Sample Information

Client Sample ID: TB-1 **York Sample ID:** 25K0582-04

York Project (SDG) No.	Client Project ID	Matrix	Collection Date/Time	Date Received
25K0582	2425 Atlantic Ave	Water	November 11, 2025 2:00 pm	11/11/2025

Volatile Organics, 8260 - Low Comprehensive

Log-in Notes:

Sample Notes:

Sample Prepared by Method: EPA 5030B

CAS No.	Parameter	Result	Flag	Units	Reported to LOD/MDL	LOQ	Dilution	Reference Method	Date/Time Prepared	Date/Time Analyzed	Analyst
591-78-6	2-Hexanone	ND		ug/L	0.320	0.500	1	EPA 8260D	11/17/2025 06:54	11/17/2025 23:20	PMB
								Certifications:	CTDPH-PH-0840,NYSDOH-NY10854,NYSDOH-NY12058,NJDEP		
108-10-1	4-Methyl-2-pentanone	ND		ug/L	0.365	0.500	1	EPA 8260D	11/17/2025 06:54	11/17/2025 23:20	PMB
								Certifications:	CTDPH-PH-0840,NYSDOH-NY10854,NYSDOH-NY12058,NJDEP		
67-64-1	Acetone	ND	CCVE	ug/L	1.34	2.00	1	EPA 8260D	11/17/2025 06:54	11/17/2025 23:20	PMB
								Certifications:	CTDPH-PH-0840,NYSDOH-NY10854,NYSDOH-NY12058,NJDEP		
107-02-8	Acrolein	ND	CAL-E	ug/L	0.447	0.500	1	EPA 8260D	11/17/2025 06:54	11/17/2025 23:20	PMB
								Certifications:	CTDPH-PH-0840,NYSDOH-NY10854,NYSDOH-NY12058,NJDEP		
107-13-1	Acrylonitrile	ND		ug/L	0.422	0.500	1	EPA 8260D	11/17/2025 06:54	11/17/2025 23:20	PMB
								Certifications:	CTDPH-PH-0840,NYSDOH-NY10854,NYSDOH-NY12058,NJDEP		
71-43-2	Benzene	ND		ug/L	0.279	0.500	1	EPA 8260D	11/17/2025 06:54	11/17/2025 23:20	PMB
								Certifications:	CTDPH-PH-0840,NYSDOH-NY10854,NYSDOH-NY12058,NJDEP		
74-97-5	Bromochloromethane	ND		ug/L	0.354	0.500	1	EPA 8260D	11/17/2025 06:54	11/17/2025 23:20	PMB
								Certifications:	NYSDOH-NY10854,NYSDOH-NY12058,NJDEP-CT005,PADEP-68		
75-27-4	Bromodichloromethane	ND		ug/L	0.245	0.500	1	EPA 8260D	11/17/2025 06:54	11/17/2025 23:20	PMB
								Certifications:	CTDPH-PH-0840,NYSDOH-NY10854,NYSDOH-NY12058,NJDEP		
75-25-2	Bromoform	ND		ug/L	0.163	0.500	1	EPA 8260D	11/17/2025 06:54	11/17/2025 23:20	PMB
								Certifications:	CTDPH-PH-0840,NYSDOH-NY10854,NYSDOH-NY12058,NJDEP		
74-83-9	Bromomethane	ND	CCVE	ug/L	0.500	2.00	1	EPA 8260D	11/17/2025 06:54	11/17/2025 23:20	PMB
								Certifications:	CTDPH-PH-0840,NYSDOH-NY10854,NYSDOH-NY12058,NJDEP		
75-15-0	Carbon disulfide	ND	CCVE	ug/L	0.362	0.500	1	EPA 8260D	11/17/2025 06:54	11/17/2025 23:20	PMB
								Certifications:	CTDPH-PH-0840,NYSDOH-NY10854,NYSDOH-NY12058,NJDEP		
56-23-5	Carbon tetrachloride	ND		ug/L	0.204	0.500	1	EPA 8260D	11/17/2025 06:54	11/17/2025 23:20	PMB
								Certifications:	CTDPH-PH-0840,NYSDOH-NY10854,NYSDOH-NY12058,NJDEP		
108-90-7	Chlorobenzene	ND		ug/L	0.284	0.500	1	EPA 8260D	11/17/2025 06:54	11/17/2025 23:20	PMB
								Certifications:	CTDPH-PH-0840,NYSDOH-NY10854,NYSDOH-NY12058,NJDEP		
75-00-3	Chloroethane	ND	CCVE	ug/L	0.448	0.500	1	EPA 8260D	11/17/2025 06:54	11/17/2025 23:20	PMB
								Certifications:	CTDPH-PH-0840,NYSDOH-NY10854,NYSDOH-NY12058,NJDEP		
67-66-3	Chloroform	ND		ug/L	0.243	0.500	1	EPA 8260D	11/17/2025 06:54	11/17/2025 23:20	PMB
								Certifications:	CTDPH-PH-0840,NYSDOH-NY10854,NYSDOH-NY12058,NJDEP		
74-87-3	Chloromethane	ND	CCVE	ug/L	0.372	0.500	1	EPA 8260D	11/17/2025 06:54	11/17/2025 23:20	PMB
								Certifications:	CTDPH-PH-0840,NYSDOH-NY10854,NYSDOH-NY12058,NJDEP		
156-59-2	cis-1,2-Dichloroethylene	ND		ug/L	0.294	0.500	1	EPA 8260D	11/17/2025 06:54	11/17/2025 23:20	PMB
								Certifications:	CTDPH-PH-0840,NYSDOH-NY10854,NYSDOH-NY12058,NJDEP		
10061-01-5	cis-1,3-Dichloropropylene	ND		ug/L	0.262	0.500	1	EPA 8260D	11/17/2025 06:54	11/17/2025 23:20	PMB
								Certifications:	CTDPH-PH-0840,NYSDOH-NY10854,NYSDOH-NY12058,NJDEP		
110-82-7	Cyclohexane	ND		ug/L	0.491	0.500	1	EPA 8260D	11/17/2025 06:54	11/17/2025 23:20	PMB
								Certifications:	NYSDOH-NY10854,NYSDOH-NY12058,NJDEP-CT005,PADEP-68		
124-48-1	Dibromochloromethane	ND		ug/L	0.146	0.500	1	EPA 8260D	11/17/2025 06:54	11/17/2025 23:20	PMB
								Certifications:	CTDPH-PH-0840,NYSDOH-NY10854,NYSDOH-NY12058,NJDEP		
74-95-3	Dibromomethane	ND		ug/L	0.203	0.500	1	EPA 8260D	11/17/2025 06:54	11/17/2025 23:20	PMB
								Certifications:	NYSDOH-NY10854,NYSDOH-NY12058,NJDEP-CT005,PADEP-68		
75-71-8	Dichlorodifluoromethane	ND	CCVE	ug/L	0.451	0.500	1	EPA 8260D	11/17/2025 06:54	11/17/2025 23:20	PMB
								Certifications:	NYSDOH-NY10854,NYSDOH-NY12058,NJDEP-CT005,PADEP-68		

Sample Information

Client Sample ID: TB-1 **York Sample ID:** 25K0582-04

York Project (SDG) No.	Client Project ID	Matrix	Collection Date/Time	Date Received
25K0582	2425 Atlantic Ave	Water	November 11, 2025 2:00 pm	11/11/2025

Volatile Organics, 8260 - Low Comprehensive

Log-in Notes:

Sample Notes:

Sample Prepared by Method: EPA 5030B

CAS No.	Parameter	Result	Flag	Units	Reported to LOD/MDL	LOQ	Dilution	Reference Method	Date/Time Prepared	Date/Time Analyzed	Analyst
100-41-4	Ethyl Benzene	ND		ug/L	0.290	0.500	1	EPA 8260D	11/17/2025 06:54	11/17/2025 23:20	PMB
								Certifications:	CTDPH-PH-0840,NYSDOH-NY10854,NYSDOH-NY12058,NJDEP		
87-68-3	Hexachlorobutadiene	ND		ug/L	0.241	0.500	1	EPA 8260D	11/17/2025 06:54	11/17/2025 23:20	PMB
								Certifications:	NYSDOH-NY10854,NYSDOH-NY12058,NJDEP-CT005,PADEP-68		
98-82-8	Isopropylbenzene	ND		ug/L	0.405	0.500	1	EPA 8260D	11/17/2025 06:54	11/17/2025 23:20	PMB
								Certifications:	CTDPH-PH-0840,NYSDOH-NY10854,NYSDOH-NY12058,NJDEP		
79-20-9	Methyl acetate	ND	CCVE	ug/L	0.442	0.500	1	EPA 8260D	11/17/2025 06:54	11/17/2025 23:20	PMB
								Certifications:	NYSDOH-NY10854,NYSDOH-NY12058,NJDEP-CT005,PADEP-68		
1634-04-4	Methyl tert-butyl ether (MTBE)	ND	CCVE	ug/L	0.244	0.500	1	EPA 8260D	11/17/2025 06:54	11/17/2025 23:20	PMB
								Certifications:	CTDPH-PH-0840,NYSDOH-NY10854,NYSDOH-NY12058,NJDEP		
108-87-2	Methylcyclohexane	ND		ug/L	0.477	0.500	1	EPA 8260D	11/17/2025 06:54	11/17/2025 23:20	PMB
								Certifications:	NYSDOH-NY10854,NYSDOH-NY12058,NJDEP-CT005,PADEP-68		
75-09-2	Methylene chloride	ND	CCVE	ug/L	0.397	2.00	1	EPA 8260D	11/17/2025 06:54	11/17/2025 23:20	PMB
								Certifications:	CTDPH-PH-0840,NYSDOH-NY10854,NYSDOH-NY12058,NJDEP		
91-20-3	Naphthalene	ND		ug/L	0.212	2.00	1	EPA 8260D	11/17/2025 06:54	11/17/2025 23:20	PMB
								Certifications:	NYSDOH-NY10854,NYSDOH-NY12058,NJDEP-CT005,PADEP-68		
104-51-8	n-Butylbenzene	ND		ug/L	0.399	0.500	1	EPA 8260D	11/17/2025 06:54	11/17/2025 23:20	PMB
								Certifications:	CTDPH-PH-0840,NYSDOH-NY10854,NYSDOH-NY12058,NJDEP		
103-65-1	n-Propylbenzene	ND		ug/L	0.384	0.500	1	EPA 8260D	11/17/2025 06:54	11/17/2025 23:20	PMB
								Certifications:	CTDPH-PH-0840,NYSDOH-NY10854,NYSDOH-NY12058,NJDEP		
95-47-6	o-Xylene	ND		ug/L	0.261	0.500	1	EPA 8260D	11/17/2025 06:54	11/17/2025 23:20	PMB
								Certifications:	CTDPH-PH-0840,NYSDOH-NY10854,NYSDOH-NY12058,PADEP		
179601-23-1	p- & m- Xylenes	ND		ug/L	0.578	1.00	1	EPA 8260D	11/17/2025 06:54	11/17/2025 23:20	PMB
								Certifications:	CTDPH-PH-0840,NYSDOH-NY10854,NYSDOH-NY12058,PADEP		
105-05-5	* p-Diethylbenzene	ND		ug/L	0.341	0.500	1	EPA 8260D	11/17/2025 06:54	11/17/2025 23:20	PMB
								Certifications:			
622-96-8	* p-Ethyltoluene	ND		ug/L	0.200	0.500	1	EPA 8260D	11/17/2025 06:54	11/17/2025 23:20	PMB
								Certifications:			
99-87-6	p-Isopropyltoluene	ND		ug/L	0.377	0.500	1	EPA 8260D	11/17/2025 06:54	11/17/2025 23:20	PMB
								Certifications:	CTDPH-PH-0840,NYSDOH-NY10854,NYSDOH-NY12058,NJDEP		
135-98-8	sec-Butylbenzene	ND		ug/L	0.444	0.500	1	EPA 8260D	11/17/2025 06:54	11/17/2025 23:20	PMB
								Certifications:	CTDPH-PH-0840,NYSDOH-NY10854,NYSDOH-NY12058,NJDEP		
100-42-5	Styrene	ND		ug/L	0.255	0.500	1	EPA 8260D	11/17/2025 06:54	11/17/2025 23:20	PMB
								Certifications:	CTDPH-PH-0840,NYSDOH-NY10854,NYSDOH-NY12058,NJDEP		
75-65-0	tert-Butyl alcohol (TBA)	ND	CCVE	ug/L	0.608	1.00	1	EPA 8260D	11/17/2025 06:54	11/17/2025 23:20	PMB
								Certifications:	NYSDOH-NY10854,NYSDOH-NY12058,NJDEP-CT005,PADEP-68		
98-06-6	tert-Butylbenzene	ND		ug/L	0.367	0.500	1	EPA 8260D	11/17/2025 06:54	11/17/2025 23:20	PMB
								Certifications:	CTDPH-PH-0840,NYSDOH-NY10854,NYSDOH-NY12058,NJDEP		
127-18-4	Tetrachloroethylene	ND	QL-02	ug/L	0.239	0.500	1	EPA 8260D	11/17/2025 06:54	11/17/2025 23:20	PMB
								Certifications:	CTDPH-PH-0840,NYSDOH-NY10854,NYSDOH-NY12058,NJDEP		
108-88-3	Toluene	ND		ug/L	0.346	0.500	1	EPA 8260D	11/17/2025 06:54	11/17/2025 23:20	PMB
								Certifications:	CTDPH-PH-0840,NYSDOH-NY10854,NYSDOH-NY12058,NJDEP		
156-60-5	trans-1,2-Dichloroethylene	ND	CCVE	ug/L	0.279	0.500	1	EPA 8260D	11/17/2025 06:54	11/17/2025 23:20	PMB
								Certifications:	CTDPH-PH-0840,NYSDOH-NY10854,NYSDOH-NY12058,NJDEP		

Sample Information

Client Sample ID: TB-1 **York Sample ID:** 25K0582-04

York Project (SDG) No.	Client Project ID	Matrix	Collection Date/Time	Date Received
25K0582	2425 Atlantic Ave	Water	November 11, 2025 2:00 pm	11/11/2025

Volatile Organics, 8260 - Low Comprehensive

Log-in Notes:

Sample Notes:

Sample Prepared by Method: EPA 5030B

CAS No.	Parameter	Result	Flag	Units	Reported to LOD/MDL	LOQ	Dilution	Reference Method	Date/Time Prepared	Date/Time Analyzed	Analyst
10061-02-6	trans-1,3-Dichloropropylene	ND		ug/L	0.229	0.500	1	EPA 8260D	11/17/2025 06:54	11/17/2025 23:20	PMB
								Certifications:	CTDPH-PH-0840,NYSDOH-NY10854,NYSDOH-NY12058,NJDEP		
79-01-6	Trichloroethylene	ND		ug/L	0.249	0.500	1	EPA 8260D	11/17/2025 06:54	11/17/2025 23:20	PMB
								Certifications:	CTDPH-PH-0840,NYSDOH-NY10854,NYSDOH-NY12058,NJDEP		
75-69-4	Trichlorofluoromethane	ND	CCVE	ug/L	0.337	0.500	1	EPA 8260D	11/17/2025 06:54	11/17/2025 23:20	PMB
								Certifications:	CTDPH-PH-0840,NYSDOH-NY10854,NYSDOH-NY12058,NJDEP		
75-01-4	Vinyl Chloride	ND	CCVE	ug/L	0.469	0.500	1	EPA 8260D	11/17/2025 06:54	11/17/2025 23:20	PMB
								Certifications:	CTDPH-PH-0840,NYSDOH-NY10854,NYSDOH-NY12058,NJDEP		
1330-20-7	Xylenes, Total	ND		ug/L	0.839	1.50	1	EPA 8260D	11/17/2025 06:54	11/17/2025 23:20	PMB
								Certifications:	CTDPH-PH-0840,NYSDOH-NY10854,NYSDOH-NY12058,NJDEP		

	Surrogate Recoveries	Result	Acceptance Range
17060-07-0	*Surrogate: SURR: 1,2-Dichloroethane-d4*	*102 %*	*69-130*
2037-26-5	*Surrogate: SURR: Toluene-d8*	*110 %*	*81-117*
460-00-4	*Surrogate: SURR: p-Bromofluorobenzene*	*107 %*	*79-122*

Analytical Batch Summary

Batch ID: BK50680 **Preparation Method:** EPA 3015A **Prepared By:** JWT

YORK Sample ID	Client Sample ID	Preparation Date
25K0582-03	FB-1	11/12/25
BK50680-BLK1	Blank	11/12/25
BK50680-BS1	LCS	11/12/25

Batch ID: BK50682 **Preparation Method:** EPA 3510C **Prepared By:** NERP

YORK Sample ID	Client Sample ID	Preparation Date
25K0582-01	SW-1	11/12/25
25K0582-03	FB-1	11/12/25
BK50682-BLK1	Blank	11/12/25
BK50682-BS1	LCS	11/12/25
BK50682-BSD1	LCS Dup	11/12/25

Batch ID: BK50684 **Preparation Method:** EPA 3510C **Prepared By:** NERP

YORK Sample ID	Client Sample ID	Preparation Date
25K0582-01	SW-1	11/12/25
25K0582-03	FB-1	11/12/25
BK50684-BLK2	Blank	11/12/25
BK50684-BS2	LCS	11/12/25

Batch ID: BK50708 **Preparation Method:** EPA 3535A **Prepared By:** NMB2

YORK Sample ID	Client Sample ID	Preparation Date
25K0582-03	FB-1	11/12/25
BK50708-BLK1	Blank	11/12/25
BK50708-BS1	LCS	11/12/25

Batch ID: BK50709 **Preparation Method:** EPA SW846-3510C Low Level **Prepared By:** MM

YORK Sample ID	Client Sample ID	Preparation Date
25K0582-01	SW-1	11/12/25
25K0582-03	FB-1	11/12/25
BK50709-BS2	LCS	11/12/25
BK50709-BSD2	LCS Dup	11/12/25

Batch ID: BK50710 **Preparation Method:** EPA SW846-3510C Low Level **Prepared By:** MM

YORK Sample ID	Client Sample ID	Preparation Date
25K0582-01	SW-1	11/12/25
25K0582-03	FB-1	11/12/25
BK50710-BLK1	Blank	11/12/25

BK50710-BS1	LCS	11/12/25

Batch ID: BK50737 **Preparation Method:** EPA SW846-7470A **Prepared By:** DBT

YORK Sample ID	Client Sample ID	Preparation Date
25K0582-01	SW-1	11/12/25
25K0582-03	FB-1	11/12/25
BK50737-BLK1	Blank	11/12/25
BK50737-BLK2	Blank	11/12/25
BK50737-BS1	LCS	11/12/25
BK50737-BS2	LCS	11/12/25

Batch ID: BK50738 **Preparation Method:** EPA SW846-7470A **Prepared By:** DBT

YORK Sample ID	Client Sample ID	Preparation Date
25K0582-01	SW-1	11/12/25
25K0582-03	FB-1	11/12/25
BK50738-BLK1	Blank	11/12/25
BK50738-BLK2	Blank	11/12/25
BK50738-BS1	LCS	11/12/25
BK50738-BS2	LCS	11/12/25

Batch ID: BK50783 **Preparation Method:** EPA 3015A **Prepared By:** JWT

YORK Sample ID	Client Sample ID	Preparation Date
25K0582-01	SW-1	11/13/25
25K0582-03	FB-1	11/13/25
BK50783-BLK1	Blank	11/13/25
BK50783-BLK2	Blank	11/13/25
BK50783-BS1	LCS	11/13/25
BK50783-BS2	LCS	11/13/25

Batch ID: BK50784 **Preparation Method:** EPA 3015A **Prepared By:** JWT

YORK Sample ID	Client Sample ID	Preparation Date
25K0582-01	SW-1	11/13/25
25K0582-03	FB-1	11/13/25
BK50784-BLK1	Blank	11/13/25
BK50784-BLK2	Blank	11/13/25
BK50784-BS1	LCS	11/13/25
BK50784-BS2	LCS	11/13/25

Batch ID: BK50965 **Preparation Method:** EPA 3015A **Prepared By:** JWT

YORK Sample ID	Client Sample ID	Preparation Date
25K0582-01	SW-1	11/15/25
25K0582-03	FB-1	11/15/25
BK50965-BLK1	Blank	11/15/25

BK50965-BLK2	Blank	11/15/25
BK50965-BS1	LCS	11/15/25
BK50965-BS2	LCS	11/15/25

Batch ID: BK50966 **Preparation Method:** EPA 3015A **Prepared By:** JWT

YORK Sample ID	Client Sample ID	Preparation Date
25K0582-01	SW-1	11/15/25
BK50966-BLK1	Blank	11/15/25
BK50966-BLK2	Blank	11/15/25
BK50966-BS1	LCS	11/15/25
BK50966-BS2	LCS	11/15/25

Batch ID: BK51047 **Preparation Method:** EPA 5030B **Prepared By:** PMB

YORK Sample ID	Client Sample ID	Preparation Date
25K0582-03	FB-1	11/17/25
25K0582-04	TB-1	11/17/25
BK51047-BLK1	Blank	11/17/25
BK51047-BS1	LCS	11/17/25
BK51047-BSD1	LCS Dup	11/17/25

Batch ID: BK51193 **Preparation Method:** EPA 5030B **Prepared By:** PMB

YORK Sample ID	Client Sample ID	Preparation Date
25K0582-01	SW-1	11/19/25
25K0582-02	SW-2	11/19/25
BK51193-BLK1	Blank	11/19/25
BK51193-BS1	LCS	11/19/25
BK51193-BSD1	LCS Dup	11/19/25

Volatile Organic Compounds by GC/MS - Quality Control Data

York Analytical Laboratories, Inc.

Analyte	Result	Reporting Limit	Units	Spike Level	Source* Result	%REC	%REC Limits	Flag	RPD	RPD Limit	Flag
Batch BK51047 - EPA 5030B											
Blank (BK51047-BLK1)											Prepared & Analyzed: 11/17/2025
1,1,1,2-Tetrachloroethane	ND	0.500	ug/L								
1,1,1-Trichloroethane	ND	0.500	"								
1,1,2,2-Tetrachloroethane	ND	0.500	"								
1,1,2-Trichloro-1,2,2-trifluoroethane (Freon 113)	ND	0.500	"								
1,1,2-Trichloroethane	ND	0.500	"								
1,1-Dichloroethane	ND	0.500	"								
1,1-Dichloroethylene	ND	0.500	"								
1,2,3-Trichlorobenzene	ND	0.500	"								
1,2,3-Trichloropropane	ND	0.500	"								
1,2,4-Trichlorobenzene	0.220	0.500	"								
1,2,4-Trimethylbenzene	ND	0.500	"								
1,2-Dibromo-3-chloropropane	ND	0.500	"								
1,2-Dibromoethane	ND	0.500	"								
1,2-Dichlorobenzene	ND	0.500	"								
1,2-Dichloroethane	ND	0.500	"								
1,2-Dichloropropane	ND	0.500	"								
1,3,5-Trimethylbenzene	ND	0.500	"								
1,3-Dichlorobenzene	ND	0.500	"								
1,3-Dichloropropane	ND	0.500	"								
1,4-Dichlorobenzene	ND	0.500	"								
2-Butanone	ND	0.500	"								
2-Hexanone	ND	0.500	"								
4-Methyl-2-pentanone	ND	0.500	"								
Acetone	ND	2.00	"								
Acrolein	ND	0.500	"								
Acrylonitrile	ND	0.500	"								
Benzene	ND	0.500	"								
Bromochloromethane	ND	0.500	"								
Bromodichloromethane	ND	0.500	"								
Bromoform	ND	0.500	"								
Bromomethane	ND	2.00	"								
Carbon disulfide	ND	0.500	"								
Carbon tetrachloride	ND	0.500	"								
Chlorobenzene	ND	0.500	"								
Chloroethane	ND	0.500	"								
Chloroform	ND	0.500	"								
Chloromethane	ND	0.500	"								
cis-1,2-Dichloroethylene	ND	0.500	"								
cis-1,3-Dichloropropylene	ND	0.500	"								
Cyclohexane	ND	0.500	"								
Dibromochloromethane	ND	0.500	"								
Dibromomethane	ND	0.500	"								
Dichlorodifluoromethane	ND	0.500	"								
Ethyl Benzene	ND	0.500	"								
Hexachlorobutadiene	0.270	0.500	"								
Isopropylbenzene	ND	0.500	"								
Methyl acetate	ND	0.500	"								
Methyl tert-butyl ether (MTBE)	ND	0.500	"								
Methylcyclohexane	ND	0.500	"								
Methylene chloride	ND	2.00	"								

Volatile Organic Compounds by GC/MS - Quality Control Data


York Analytical Laboratories, Inc.

Analyte	Result	Reporting Limit	Units	Spike Level	Source* Result	%REC	%REC Limits	Flag	RPD	RPD Limit	Flag
Batch BK51047 - EPA 5030B											
Blank (BK51047-BLK1)											Prepared & Analyzed: 11/17/2025
Naphthalene	ND	2.00	ug/L								
n-Butylbenzene	ND	0.500	"								
n-Propylbenzene	ND	0.500	"								
o-Xylene	ND	0.500	"								
p- & m- Xylenes	ND	1.00	"								
p-Diethylbenzene	ND	0.500	"								
p-Ethyltoluene	ND	0.500	"								
p-Isopropyltoluene	ND	0.500	"								
sec-Butylbenzene	ND	0.500	"								
Styrene	ND	0.500	"								
tert-Butyl alcohol (TBA)	ND	1.00	"								
tert-Butylbenzene	ND	0.500	"								
Tetrachloroethylene	ND	0.500	"								
Toluene	ND	0.500	"								
trans-1,2-Dichloroethylene	ND	0.500	"								
trans-1,3-Dichloropropylene	ND	0.500	"								
Trichloroethylene	ND	0.500	"								
Trichlorofluoromethane	ND	0.500	"								
Vinyl Chloride	ND	0.500	"								
Xylenes, Total	ND	1.50	"								
Surrogate: SURR: 1,2-Dichloroethane-d4	*10.8*		*"*	*10.0*		*108*	*69-130*				
Surrogate: SURR: Toluene-d8	*10.9*		*"*	*10.0*		*109*	*81-117*				
Surrogate: SURR: p-Bromofluorobenzene	*10.5*		*"*	*10.0*		*105*	*79-122*				
LCS (BK51047-BS1)											Prepared & Analyzed: 11/17/2025
1,1,1,2-Tetrachloroethane	11.1		ug/L	10.0		111	82-126				
1,1,1-Trichloroethane	11.7		"	10.0		117	78-136				
1,1,2,2-Tetrachloroethane	10.3		"	10.0		103	76-129				
1,1,2-Trichloro-1,2,2-trifluoroethane (Freon 113)	8.88		"	10.0		88.8	54-165				
1,1,2-Trichloroethane	10.1		"	10.0		101	82-123				
1,1-Dichloroethane	9.99		"	10.0		99.9	82-129				
1,1-Dichloroethylene	9.20		"	10.0		92.0	68-138				
1,2,3-Trichlorobenzene	12.0		"	10.0		120	76-136				
1,2,3-Trichloropropane	9.96		"	10.0		99.6	77-128				
1,2,4-Trichlorobenzene	12.0		"	10.0		120	76-137				
1,2,4-Trimethylbenzene	10.7		"	10.0		107	82-132				
1,2-Dibromo-3-chloropropane	9.17		"	10.0		91.7	45-147				
1,2-Dibromoethane	10.6		"	10.0		106	83-124				
1,2-Dichlorobenzene	9.97		"	10.0		99.7	79-123				
1,2-Dichloroethane	9.87		"	10.0		98.7	73-132				
1,2-Dichloropropane	10.6		"	10.0		106	78-126				
1,3,5-Trimethylbenzene	10.4		"	10.0		104	80-131				
1,3-Dichlorobenzene	10.4		"	10.0		104	86-122				
1,3-Dichloropropane	10.3		"	10.0		103	81-125				
1,4-Dichlorobenzene	10.2		"	10.0		102	85-124				
2-Butanone	9.37		"	10.0		93.7	49-152				
2-Hexanone	8.88		"	10.0		88.8	51-146				
4-Methyl-2-pentanone	8.85		"	10.0		88.5	57-145				
Acetone	6.63		"	10.0		66.3	14-150				
Acrolein	27.1		"	40.0		67.7	10-153				
Acrylonitrile	8.99		"	10.0		89.9	51-150				

Volatile Organic Compounds by GC/MS - Quality Control Data

York Analytical Laboratories, Inc.

Analyte	Result	Reporting Limit	Units	Spike Level	Source* Result	%REC	%REC Limits	Flag	RPD	RPD Limit	Flag
Batch BK51047 - EPA 5030B											
LCS (BK51047-BS1)								Prepared & Analyzed: 11/17/2025			
Benzene	11.2		ug/L	10.0		112	85-126				
Bromochloromethane	10.4		"	10.0		104	77-128				
Bromodichloromethane	11.1		"	10.0		111	79-128				
Bromoform	9.34		"	10.0		93.4	78-133				
Bromomethane	9.24		"	10.0		92.4	43-168				
Carbon disulfide	8.84		"	10.0		88.4	68-146				
Carbon tetrachloride	12.1		"	10.0		121	77-141				
Chlorobenzene	9.92		"	10.0		99.2	88-120				
Chloroethane	10.7		"	10.0		107	65-136				
Chloroform	10.8		"	10.0		108	82-128				
Chloromethane	7.77		"	10.0		77.7	43-155				
cis-1,2-Dichloroethylene	11.3		"	10.0		113	83-129				
cis-1,3-Dichloropropylene	11.6		"	10.0		116	80-131				
Cyclohexane	10.5		"	10.0		105	63-149				
Dibromochloromethane	11.3		"	10.0		113	80-130				
Dibromomethane	9.94		"	10.0		99.4	72-134				
Dichlorodifluoromethane	5.75		"	10.0		57.5	44-144				
Ethyl Benzene	10.3		"	10.0		103	80-131				
Hexachlorobutadiene	10.7		"	10.0		107	67-146				
Isopropylbenzene	10.6		"	10.0		106	76-140				
Methyl acetate	7.97		"	10.0		79.7	51-139				
Methyl tert-butyl ether (MTBE)	7.82		"	10.0		78.2	76-135				
Methylcyclohexane	9.41		"	10.0		94.1	72-143				
Methylene chloride	8.58		"	10.0		85.8	55-137				
Naphthalene	12.4		"	10.0		124	70-147				
n-Butylbenzene	8.49		"	10.0		84.9	79-132				
n-Propylbenzene	9.91		"	10.0		99.1	78-133				
o-Xylene	10.9		"	10.0		109	78-130				
p- & m- Xylenes	21.0		"	20.0		105	77-133				
p-Diethylbenzene	9.74		"	10.0		97.4	84-134				
p-Ethyltoluene	9.68		"	10.0		96.8	88-129				
p-Isopropyltoluene	10.7		"	10.0		107	81-136				
sec-Butylbenzene	9.63		"	10.0		96.3	79-137				
Styrene	10.6		"	10.0		106	67-132				
tert-Butyl alcohol (TBA)	33.4		"	50.0		66.9	25-162				
tert-Butylbenzene	9.71		"	10.0		97.1	77-138				
Tetrachloroethylene	6.80		"	10.0		68.0	82-131	Low Bias			
Toluene	10.4		"	10.0		104	80-127				
trans-1,2-Dichloroethylene	9.27		"	10.0		92.7	80-132				
trans-1,3-Dichloropropylene	9.27		"	10.0		92.7	78-131				
Trichloroethylene	9.65		"	10.0		96.5	82-128				
Trichlorofluoromethane	7.77		"	10.0		77.7	67-139				
Vinyl Chloride	7.67		"	10.0		76.7	58-145				
Surrogate: SURR: 1,2-Dichloroethane-d4	*10.8*		*"*	*10.0*		*108*	*69-130*				
Surrogate: SURR: Toluene-d8	*10.7*		*"*	*10.0*		*107*	*81-117*				
Surrogate: SURR: p-Bromofluorobenzene	*10.7*		*"*	*10.0*		*107*	*79-122*				

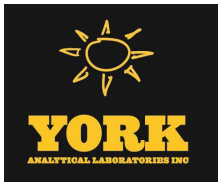

Volatile Organic Compounds by GC/MS - Quality Control Data

York Analytical Laboratories, Inc.

Analyte	Result	Reporting Limit	Units	Spike Level	Source* Result	%REC	%REC Limits	Flag	RPD	RPD Limit	Flag
Batch BK51047 - EPA 5030B											
LCS Dup (BK51047-BSD1)								Prepared & Analyzed: 11/17/2025			
1,1,1,2-Tetrachloroethane	12.0		ug/L	10.0		120	82-126		7.46	30	
1,1,1-Trichloroethane	11.4		"	10.0		114	78-136		2.60	30	
1,1,2,2-Tetrachloroethane	11.4		"	10.0		114	76-129		10.3	30	
1,1,2-Trichloro-1,2,2-trifluoroethane (Freon 113)	8.83		"	10.0		88.3	54-165		0.565	30	
1,1,2-Trichloroethane	11.0		"	10.0		110	82-123		8.47	30	
1,1-Dichloroethane	12.4		"	10.0		124	82-129		21.1	30	
1,1-Dichloroethylene	9.16		"	10.0		91.6	68-138		0.436	30	
1,2,3-Trichlorobenzene	14.7		"	10.0		147	76-136	High Bias	20.0	30	
1,2,3-Trichloropropane	10.7		"	10.0		107	77-128		7.07	30	
1,2,4-Trichlorobenzene	14.7		"	10.0		147	76-137	High Bias	20.0	30	
1,2,4-Trimethylbenzene	11.1		"	10.0		111	82-132		4.03	30	
1,2-Dibromo-3-chloropropane	10.0		"	10.0		100	45-147		9.06	30	
1,2-Dibromoethane	11.4		"	10.0		114	83-124		7.54	30	
1,2-Dichlorobenzene	10.6		"	10.0		106	79-123		6.60	30	
1,2-Dichloroethane	10.5		"	10.0		105	73-132		6.28	30	
1,2-Dichloropropane	11.2		"	10.0		112	78-126		5.48	30	
1,3,5-Trimethylbenzene	10.8		"	10.0		108	80-131		3.30	30	
1,3-Dichlorobenzene	11.0		"	10.0		110	86-122		5.71	30	
1,3-Dichloropropane	11.0		"	10.0		110	81-125		6.55	30	
1,4-Dichlorobenzene	10.8		"	10.0		108	85-124		6.18	30	
2-Butanone	9.63		"	10.0		96.3	49-152		2.74	30	
2-Hexanone	10.0		"	10.0		100	51-146		12.3	30	
4-Methyl-2-pentanone	10.1		"	10.0		101	57-145		12.9	30	
Acetone	7.63		"	10.0		76.3	14-150		14.0	30	
Acrolein	17.4		"	40.0		43.4	10-153		43.8	30	Non-dir.
Acrylonitrile	11.0		"	10.0		110	51-150		20.4	30	
Benzene	11.5		"	10.0		115	85-126		2.73	30	
Bromochloromethane	11.0		"	10.0		110	77-128		5.31	30	
Bromodichloromethane	11.8		"	10.0		118	79-128		5.86	30	
Bromoform	10.3		"	10.0		103	78-133		9.58	30	
Bromomethane	10.7		"	10.0		107	43-168		14.9	30	
Carbon disulfide	9.21		"	10.0		92.1	68-146		4.10	30	
Carbon tetrachloride	11.6		"	10.0		116	77-141		4.14	30	
Chlorobenzene	10.5		"	10.0		105	88-120		5.49	30	
Chloroethane	11.9		"	10.0		119	65-136		10.6	30	
Chloroform	11.2		"	10.0		112	82-128		3.63	30	
Chloromethane	10.0		"	10.0		100	43-155		25.5	30	
cis-1,2-Dichloroethylene	11.7		"	10.0		117	83-129		3.64	30	
cis-1,3-Dichloropropylene	12.2		"	10.0		122	80-131		5.47	30	
Cyclohexane	10.4		"	10.0		104	63-149		0.859	30	
Dibromochloromethane	12.1		"	10.0		121	80-130		7.03	30	
Dibromomethane	10.8		"	10.0		108	72-134		7.83	30	
Dichlorodifluoromethane	9.13		"	10.0		91.3	44-144		45.4	30	Non-dir.
Ethyl Benzene	10.6		"	10.0		106	80-131		2.78	30	
Hexachlorobutadiene	11.0		"	10.0		110	67-146		2.22	30	
Isopropylbenzene	10.7		"	10.0		107	76-140		0.655	30	
Methyl acetate	8.60		"	10.0		86.0	51-139		7.60	30	
Methyl tert-butyl ether (MTBE)	8.77		"	10.0		87.7	76-135		11.5	30	
Methylcyclohexane	9.43		"	10.0		94.3	72-143		0.212	30	
Methylene chloride	8.94		"	10.0		89.4	55-137		4.11	30	
Naphthalene	15.0		"	10.0		150	70-147	High Bias	18.9	30	

Volatile Organic Compounds by GC/MS - Quality Control Data

York Analytical Laboratories, Inc.

Analyte	Result	Reporting Limit	Units	Spike Level	Source* Result	%REC	%REC Limits	Flag	RPD	RPD Limit	Flag
Batch BK51047 - EPA 5030B											
LCS Dup (BK51047-BSD1)								Prepared & Analyzed: 11/17/2025			
n-Butylbenzene	8.57		ug/L	10.0		85.7	79-132		0.938	30	
n-Propylbenzene	10.1		"	10.0		101	78-133		2.10	30	
o-Xylene	11.4		"	10.0		114	78-130		4.14	30	
p- & m- Xylenes	21.7		"	20.0		109	77-133		3.13	30	
p-Diethylbenzene	10.2		"	10.0		102	84-134		5.01	30	
p-Ethyltoluene	10.3		"	10.0		103	88-129		6.40	30	
p-Isopropyltoluene	10.9		"	10.0		109	81-136		1.67	30	
sec-Butylbenzene	9.69		"	10.0		96.9	79-137		0.621	30	
Styrene	11.0		"	10.0		110	67-132		3.72	30	
tert-Butyl alcohol (TBA)	32.9		"	50.0		65.7	25-162		1.75	30	
tert-Butylbenzene	9.72		"	10.0		97.2	77-138		0.103	30	
Tetrachloroethylene	6.65		"	10.0		66.5	82-131	Low Bias	2.23	30	
Toluene	10.7		"	10.0		107	80-127		2.84	30	
trans-1,2-Dichloroethylene	9.38		"	10.0		93.8	80-132		1.18	30	
trans-1,3-Dichloropropylene	9.90		"	10.0		99.0	78-131		6.57	30	
Trichloroethylene	9.77		"	10.0		97.7	82-128		1.24	30	
Trichlorofluoromethane	8.17		"	10.0		81.7	67-139		5.02	30	
Vinyl Chloride	9.02		"	10.0		90.2	58-145		16.2	30	
Surrogate: SURR: 1,2-Dichloroethane-d4	*10.7*		*"*	*10.0*		*107*	*69-130*				
Surrogate: SURR: Toluene-d8	*10.6*		*"*	*10.0*		*106*	*81-117*				
Surrogate: SURR: p-Bromofluorobenzene	*10.6*		*"*	*10.0*		*106*	*79-122*				
Batch BK51193 - EPA 5030B											
Blank (BK51193-BLK1)								Prepared & Analyzed: 11/19/2025			
1,1,1,2-Tetrachloroethane	ND	0.500	ug/L								
1,1,1-Trichloroethane	ND	0.500	"								
1,1,2,2-Tetrachloroethane	ND	0.500	"								
1,1,2-Trichloro-1,2,2-trifluoroethane (Freon 113)	ND	0.500	"								
1,1,2-Trichloroethane	ND	0.500	"								
1,1-Dichloroethane	ND	0.500	"								
1,1-Dichloroethylene	ND	0.500	"								
1,2,3-Trichlorobenzene	0.270	0.500	"								
1,2,3-Trichloropropane	ND	0.500	"								
1,2,4-Trichlorobenzene	0.200	0.500	"								
1,2,4-Trimethylbenzene	ND	0.500	"								
1,2-Dibromo-3-chloropropane	ND	0.500	"								
1,2-Dibromoethane	ND	0.500	"								
1,2-Dichlorobenzene	ND	0.500	"								
1,2-Dichloroethane	ND	0.500	"								
1,2-Dichloropropane	ND	0.500	"								
1,3,5-Trimethylbenzene	ND	0.500	"								
1,3-Dichlorobenzene	ND	0.500	"								
1,3-Dichloropropane	ND	0.500	"								
1,4-Dichlorobenzene	ND	0.500	"								
2-Butanone	ND	0.500	"								
2-Hexanone	ND	0.500	"								
4-Methyl-2-pentanone	ND	0.500	"								
Acetone	1.42	2.00	"								
Acrolein	ND	0.500	"								
Acrylonitrile	ND	0.500	"								

Volatile Organic Compounds by GC/MS - Quality Control Data

York Analytical Laboratories, Inc.

Analyte	Result	Reporting Limit	Units	Spike Level	Source* Result	%REC	%REC Limits	Flag	RPD	RPD Limit	Flag
Batch BK51193 - EPA 5030B											
Blank (BK51193-BLK1)											
Prepared & Analyzed: 11/19/2025											
Benzene	ND	0.500	ug/L								
Bromochloromethane	ND	0.500	"								
Bromodichloromethane	ND	0.500	"								
Bromoform	ND	0.500	"								
Bromomethane	ND	2.00	"								
Carbon disulfide	ND	0.500	"								
Carbon tetrachloride	ND	0.500	"								
Chlorobenzene	ND	0.500	"								
Chloroethane	ND	0.500	"								
Chloroform	ND	0.500	"								
Chloromethane	ND	0.500	"								
cis-1,2-Dichloroethylene	ND	0.500	"								
cis-1,3-Dichloropropylene	ND	0.500	"								
Cyclohexane	ND	0.500	"								
Dibromochloromethane	ND	0.500	"								
Dibromomethane	ND	0.500	"								
Dichlorodifluoromethane	ND	0.500	"								
Ethyl Benzene	ND	0.500	"								
Hexachlorobutadiene	0.370	0.500	"								
Isopropylbenzene	ND	0.500	"								
Methyl acetate	ND	0.500	"								
Methyl tert-butyl ether (MTBE)	ND	0.500	"								
Methylcyclohexane	ND	0.500	"								
Methylene chloride	0.490	2.00	"								
Naphthalene	0.250	2.00	"								
n-Butylbenzene	ND	0.500	"								
n-Propylbenzene	ND	0.500	"								
o-Xylene	ND	0.500	"								
p- & m- Xylenes	ND	1.00	"								
p-Diethylbenzene	ND	0.500	"								
p-Ethyltoluene	ND	0.500	"								
p-Isopropyltoluene	ND	0.500	"								
sec-Butylbenzene	ND	0.500	"								
Styrene	ND	0.500	"								
tert-Butyl alcohol (TBA)	ND	1.00	"								
tert-Butylbenzene	ND	0.500	"								
Tetrachloroethylene	ND	0.500	"								
Toluene	ND	0.500	"								
trans-1,2-Dichloroethylene	ND	0.500	"								
trans-1,3-Dichloropropylene	ND	0.500	"								
Trichloroethylene	ND	0.500	"								
Trichlorofluoromethane	ND	0.500	"								
Vinyl Chloride	ND	0.500	"								
Xylenes, Total	ND	1.50	"								
Surrogate: SURR: 1,2-Dichloroethane-d4	*10.3*		*"*	*10.0*		*103*	*69-130*				
Surrogate: SURR: Toluene-d8	*9.99*		*"*	*10.0*		*99.9*	*81-117*				
Surrogate: SURR: p-Bromofluorobenzene	*10.4*		*"*	*10.0*		*104*	*79-122*				

Volatile Organic Compounds by GC/MS - Quality Control Data

York Analytical Laboratories, Inc.

Analyte	Result	Reporting Limit	Units	Spike Level	Source* Result	%REC	%REC Limits	Flag	RPD	RPD Limit	Flag
Batch BK51193 - EPA 5030B											
LCS (BK51193-BS1)								Prepared & Analyzed: 11/19/2025			
1,1,1,2-Tetrachloroethane	10.7		ug/L	10.0		107	82-126				
1,1,1-Trichloroethane	11.0		"	10.0		110	78-136				
1,1,2,2-Tetrachloroethane	11.2		"	10.0		112	76-129				
1,1,2-Trichloro-1,2,2-trifluoroethane (Freon 113)	12.8		"	10.0		128	54-165				
1,1,2-Trichloroethane	10.5		"	10.0		105	82-123				
1,1-Dichloroethane	9.85		"	10.0		98.5	82-129				
1,1-Dichloroethylene	10.3		"	10.0		103	68-138				
1,2,3-Trichlorobenzene	9.83		"	10.0		98.3	76-136				
1,2,3-Trichloropropane	10.7		"	10.0		107	77-128				
1,2,4-Trichlorobenzene	10.4		"	10.0		104	76-137				
1,2,4-Trimethylbenzene	11.0		"	10.0		110	82-132				
1,2-Dibromo-3-chloropropane	10.4		"	10.0		104	45-147				
1,2-Dibromoethane	10.5		"	10.0		105	83-124				
1,2-Dichlorobenzene	10.7		"	10.0		107	79-123				
1,2-Dichloroethane	9.79		"	10.0		97.9	73-132				
1,2-Dichloropropane	10.6		"	10.0		106	78-126				
1,3,5-Trimethylbenzene	11.6		"	10.0		116	80-131				
1,3-Dichlorobenzene	10.8		"	10.0		108	86-122				
1,3-Dichloropropane	10.4		"	10.0		104	81-125				
1,4-Dichlorobenzene	10.6		"	10.0		106	85-124				
2-Butanone	9.42		"	10.0		94.2	49-152				
2-Hexanone	9.90		"	10.0		99.0	51-146				
4-Methyl-2-pentanone	10.2		"	10.0		102	57-145				
Acetone	9.34		"	10.0		93.4	14-150				
Acrolein	18.6		"	40.0		46.5	10-153				
Acrylonitrile	11.2		"	10.0		112	51-150				
Benzene	10.1		"	10.0		101	85-126				
Bromochloromethane	10.0		"	10.0		100	77-128				
Bromodichloromethane	10.8		"	10.0		108	79-128				
Bromoform	10.5		"	10.0		105	78-133				
Bromomethane	10.8		"	10.0		108	43-168				
Carbon disulfide	11.0		"	10.0		110	68-146				
Carbon tetrachloride	11.6		"	10.0		116	77-141				
Chlorobenzene	10.7		"	10.0		107	88-120				
Chloroethane	10.9		"	10.0		109	65-136				
Chloroform	9.49		"	10.0		94.9	82-128				
Chloromethane	6.34		"	10.0		63.4	43-155				
cis-1,2-Dichloroethylene	10.3		"	10.0		103	83-129				
cis-1,3-Dichloropropylene	10.4		"	10.0		104	80-131				
Cyclohexane	13.2		"	10.0		132	63-149				
Dibromochloromethane	10.6		"	10.0		106	80-130				
Dibromomethane	10.4		"	10.0		104	72-134				
Dichlorodifluoromethane	3.83		"	10.0		38.3	44-144	Low Bias			
Ethyl Benzene	11.4		"	10.0		114	80-131				
Hexachlorobutadiene	12.6		"	10.0		126	67-146				
Isopropylbenzene	11.8		"	10.0		118	76-140				
Methyl acetate	8.99		"	10.0		89.9	51-139				
Methyl tert-butyl ether (MTBE)	9.23		"	10.0		92.3	76-135				
Methylcyclohexane	13.1		"	10.0		131	72-143				
Methylene chloride	9.49		"	10.0		94.9	55-137				
Naphthalene	9.91		"	10.0		99.1	70-147				

Volatile Organic Compounds by GC/MS - Quality Control Data

York Analytical Laboratories, Inc.

Analyte	Result	Reporting Limit	Units	Spike Level	Source* Result	%REC	%REC Limits	Flag	RPD	RPD Limit	Flag
Batch BK51193 - EPA 5030B											
LCS (BK51193-BS1)								Prepared & Analyzed: 11/19/2025			
n-Butylbenzene	11.7		ug/L	10.0		117	79-132				
n-Propylbenzene	11.7		"	10.0		117	78-133				
o-Xylene	11.0		"	10.0		110	78-130				
p- & m- Xylenes	22.9		"	20.0		115	77-133				
p-Diethylbenzene	11.3		"	10.0		113	84-134				
p-Ethyltoluene	11.4		"	10.0		114	88-129				
p-Isopropyltoluene	11.8		"	10.0		118	81-136				
sec-Butylbenzene	11.8		"	10.0		118	79-137				
Styrene	10.4		"	10.0		104	67-132				
tert-Butyl alcohol (TBA)	45.5		"	50.0		91.1	25-162				
tert-Butylbenzene	11.4		"	10.0		114	77-138				
Tetrachloroethylene	6.39		"	10.0		63.9	82-131	Low Bias			
Toluene	11.2		"	10.0		112	80-127				
trans-1,2-Dichloroethylene	10.4		"	10.0		104	80-132				
trans-1,3-Dichloropropylene	10.8		"	10.0		108	78-131				
Trichloroethylene	10.2		"	10.0		102	82-128				
Trichlorofluoromethane	9.97		"	10.0		99.7	67-139				
Vinyl Chloride	7.84		"	10.0		78.4	58-145				
Surrogate: SURR: 1,2-Dichloroethane-d4	*9.69*		*"*	*10.0*		*96.9*	*69-130*				
Surrogate: SURR: Toluene-d8	*10.2*		*"*	*10.0*		*102*	*81-117*				
Surrogate: SURR: p-Bromofluorobenzene	*10.4*		*"*	*10.0*		*104*	*79-122*				
LCS Dup (BK51193-BSD1)								Prepared & Analyzed: 11/19/2025			
1,1,1,2-Tetrachloroethane	10.7		ug/L	10.0		107	82-126		0.373	30	
1,1,1-Trichloroethane	11.1		"	10.0		111	78-136		0.816	30	
1,1,2,2-Tetrachloroethane	11.4		"	10.0		114	76-129		2.21	30	
1,1,2-Trichloro-1,2,2-trifluoroethane (Freon 113)	13.0		"	10.0		130	54-165		1.94	30	
1,1,2-Trichloroethane	10.5		"	10.0		105	82-123		0.0950	30	
1,1-Dichloroethane	9.94		"	10.0		99.4	82-129		0.910	30	
1,1-Dichloroethylene	10.4		"	10.0		104	68-138		0.774	30	
1,2,3-Trichlorobenzene	10.3		"	10.0		103	76-136		4.86	30	
1,2,3-Trichloropropane	10.6		"	10.0		106	77-128		1.22	30	
1,2,4-Trichlorobenzene	10.7		"	10.0		107	76-137		3.02	30	
1,2,4-Trimethylbenzene	11.2		"	10.0		112	82-132		1.44	30	
1,2-Dibromo-3-chloropropane	10.2		"	10.0		102	45-147		1.85	30	
1,2-Dibromoethane	10.8		"	10.0		108	83-124		2.45	30	
1,2-Dichlorobenzene	10.8		"	10.0		108	79-123		0.466	30	
1,2-Dichloroethane	9.92		"	10.0		99.2	73-132		1.32	30	
1,2-Dichloropropane	10.6		"	10.0		106	78-126		0.566	30	
1,3,5-Trimethylbenzene	11.7		"	10.0		117	80-131		0.344	30	
1,3-Dichlorobenzene	11.0		"	10.0		110	86-122		1.83	30	
1,3-Dichloropropane	10.6		"	10.0		106	81-125		1.71	30	
1,4-Dichlorobenzene	10.7		"	10.0		107	85-124		1.41	30	
2-Butanone	9.46		"	10.0		94.6	49-152		0.424	30	
2-Hexanone	9.85		"	10.0		98.5	51-146		0.506	30	
4-Methyl-2-pentanone	10.2		"	10.0		102	57-145		0.0984	30	
Acetone	9.11		"	10.0		91.1	14-150		2.49	30	
Acrolein	17.9		"	40.0		44.8	10-153		3.89	30	
Acrylonitrile	11.5		"	10.0		115	51-150		3.26	30	
Benzene	10.2		"	10.0		102	85-126		1.58	30	
Bromochloromethane	10.0		"	10.0		100	77-128		0.00	30	

Volatile Organic Compounds by GC/MS - Quality Control Data

York Analytical Laboratories, Inc.

Analyte	Result	Reporting Limit	Units	Spike Level	Source* Result	%REC	%REC Limits	Flag	RPD	RPD Limit	Flag
Batch BK51193 - EPA 5030B											
LCS Dup (BK51193-BSD1)								Prepared & Analyzed: 11/19/2025			
Bromodichloromethane	10.8		ug/L	10.0		108	79-128		0.648	30	
Bromoform	10.5		"	10.0		105	78-133		0.285	30	
Bromomethane	11.0		"	10.0		110	43-168		2.57	30	
Carbon disulfide	10.9		"	10.0		109	68-146		1.46	30	
Carbon tetrachloride	11.8		"	10.0		118	77-141		1.89	30	
Chlorobenzene	10.8		"	10.0		108	88-120		0.927	30	
Chloroethane	11.1		"	10.0		111	65-136		2.37	30	
Chloroform	9.67		"	10.0		96.7	82-128		1.88	30	
Chloromethane	6.20		"	10.0		62.0	43-155		2.23	30	
cis-1,2-Dichloroethylene	10.3		"	10.0		103	83-129		0.194	30	
cis-1,3-Dichloropropylene	10.4		"	10.0		104	80-131		0.192	30	
Cyclohexane	13.2		"	10.0		132	63-149		0.00	30	
Dibromochloromethane	10.8		"	10.0		108	80-130		1.59	30	
Dibromomethane	10.6		"	10.0		106	72-134		2.10	30	
Dichlorodifluoromethane	3.87		"	10.0		38.7	44-144	Low Bias	1.04	30	
Ethyl Benzene	11.6		"	10.0		116	80-131		1.31	30	
Hexachlorobutadiene	12.2		"	10.0		122	67-146		2.99	30	
Isopropylbenzene	11.9		"	10.0		119	76-140		0.760	30	
Methyl acetate	9.04		"	10.0		90.4	51-139		0.555	30	
Methyl tert-butyl ether (MTBE)	9.52		"	10.0		95.2	76-135		3.09	30	
Methylcyclohexane	13.2		"	10.0		132	72-143		0.986	30	
Methylene chloride	9.52		"	10.0		95.2	55-137		0.316	30	
Naphthalene	10.5		"	10.0		105	70-147		6.16	30	
n-Butylbenzene	11.9		"	10.0		119	79-132		1.61	30	
n-Propylbenzene	11.8		"	10.0		118	78-133		0.679	30	
o-Xylene	11.1		"	10.0		111	78-130		1.18	30	
p- & m- Xylenes	23.1		"	20.0		115	77-133		0.653	30	
p-Diethylbenzene	11.5		"	10.0		115	84-134		1.75	30	
p-Ethyltoluene	11.4		"	10.0		114	88-129		0.263	30	
p-Isopropyltoluene	11.9		"	10.0		119	81-136		1.10	30	
sec-Butylbenzene	12.0		"	10.0		120	79-137		1.34	30	
Styrene	10.4		"	10.0		104	67-132		0.288	30	
tert-Butyl alcohol (TBA)	47.2		"	50.0		94.4	25-162		3.64	30	
tert-Butylbenzene	11.6		"	10.0		116	77-138		1.39	30	
Tetrachloroethylene	6.42		"	10.0		64.2	82-131	Low Bias	0.468	30	
Toluene	11.2		"	10.0		112	80-127		0.00	30	
trans-1,2-Dichloroethylene	10.4		"	10.0		104	80-132		0.0966	30	
trans-1,3-Dichloropropylene	10.8		"	10.0		108	78-131		0.277	30	
Trichloroethylene	10.4		"	10.0		104	82-128		1.65	30	
Trichlorofluoromethane	10.1		"	10.0		101	67-139		1.30	30	
Vinyl Chloride	7.78		"	10.0		77.8	58-145		0.768	30	
Surrogate: SURR: 1,2-Dichloroethane-d4	*9.87*		*"*	*10.0*		*98.7*	*69-130*				
Surrogate: SURR: Toluene-d8	*10.3*		*"*	*10.0*		*103*	*81-117*				
Surrogate: SURR: p-Bromofluorobenzene	*10.3*		*"*	*10.0*		*103*	*79-122*				

Analyte	Result	Reporting Limit	Units	Spike Level	Source* Result	%REC	%REC Limits	Flag	RPD	RPD Limit	Flag
Batch BK50682 - EPA 3510C											
Blank (BK50682-BLK1)									Prepared & Analyzed: 11/12/2025		
1,1-Biphenyl	ND	5.00	ug/L								
1,2,4,5-Tetrachlorobenzene	ND	5.00	"								
2,3,4,6-Tetrachlorophenol	ND	5.00	"								
2,4,5-Trichlorophenol	ND	5.00	"								
2,4,6-Trichlorophenol	ND	5.00	"								
2,4-Dichlorophenol	ND	5.00	"								
2,4-Dimethylphenol	ND	5.00	"								
2,4-Dinitrophenol	ND	5.00	"								
2,4-Dinitrotoluene	ND	5.00	"								
2,6-Dinitrotoluene	ND	5.00	"								
2-Chloronaphthalene	ND	5.00	"								
2-Chlorophenol	ND	5.00	"								
2-Methylnaphthalene	ND	5.00	"								
2-Methylphenol	ND	5.00	"								
2-Nitroaniline	ND	5.00	"								
2-Nitrophenol	ND	5.00	"								
3- & 4-Methylphenols	ND	5.00	"								
3,3-Dichlorobenzidine	ND	5.00	"								
3-Nitroaniline	ND	5.00	"								
4,6-Dinitro-2-methylphenol	ND	5.00	"								
4-Bromophenyl phenyl ether	ND	5.00	"								
4-Chloro-3-methylphenol	ND	5.00	"								
4-Chloroaniline	ND	5.00	"								
4-Chlorophenyl phenyl ether	ND	5.00	"								
4-Nitroaniline	ND	5.00	"								
4-Nitrophenol	ND	5.00	"								
Acetophenone	ND	5.00	"								
Benzaldehyde	ND	5.00	"								
Benzyl butyl phthalate	ND	5.00	"								
Bis(2-chloroethoxy)methane	ND	5.00	"								
Bis(2-chloroethyl)ether	ND	5.00	"								
Bis(2-chloroisopropyl)ether	ND	5.00	"								
Caprolactam	ND	5.00	"								
Carbazole	ND	5.00	"								
Dibenzofuran	ND	5.00	"								
Diethyl phthalate	ND	5.00	"								
Dimethyl phthalate	ND	5.00	"								
Di-n-butyl phthalate	ND	5.00	"								
Di-n-octyl phthalate	ND	5.00	"								
Hexachlorocyclopentadiene	ND	10.0	"								
Isophorone	ND	5.00	"								
N-nitroso-di-n-propylamine	ND	5.00	"								
N-Nitrosodiphenylamine	ND	5.00	"								
Phenol	ND	5.00	"								
Propargite	ND	5.00	"								
Pyridine	ND	5.00	"								
Surrogate: SURR: 2-Fluorophenol	*13.5*		*"*	*50.0*		*27.0*	*19.7-63.1*				
Surrogate: SURR: Phenol-d6	*7.08*		*"*	*50.0*		*14.2*	*10.1-41.7*				
Surrogate: SURR: Nitrobenzene-d5	*12.1*		*"*	*25.0*		*48.6*	*50.2-113*				
Surrogate: SURR: 2-Fluorobiphenyl	*11.6*		*"*	*25.0*		*46.2*	*39.9-105*				
Surrogate: SURR: 2,4,6-Tribromophenol	*30.2*		*"*	*50.0*		*60.4*	*39.3-151*				

Semivolatile Organic Compounds by GC/MS - Quality Control Data

York Analytical Laboratories, Inc.

Analyte	Result	Reporting Limit	Units	Spike Level	Source* Result	%REC	%REC Limits	Flag	RPD	RPD Limit	Flag
Batch BK50682 - EPA 3510C											
Blank (BK50682-BLK1)								Prepared & Analyzed: 11/12/2025			
Surrogate: SURR: Terphenyl-d14	*14.6*		*ug/L*	*25.0*		*58.4*	*30.7-106*				
LCS (BK50682-BS1)								Prepared & Analyzed: 11/12/2025			
1,1-Biphenyl	11.4	5.00	ug/L	25.0		45.5	33-95				
1,2,4,5-Tetrachlorobenzene	9.89	5.00	"	25.0		39.6	26-120				
2,3,4,6-Tetrachlorophenol	21.4	5.00	"	25.0		85.6	30-130				
2,4,5-Trichlorophenol	13.8	5.00	"	25.0		55.1	32-114				
2,4,6-Trichlorophenol	13.4	5.00	"	25.0		53.4	35-118				
2,4-Dichlorophenol	11.1	5.00	"	25.0		44.6	25-116				
2,4-Dimethylphenol	9.98	5.00	"	25.0		39.9	15-116				
2,4-Dinitrophenol	13.5	5.00	"	25.0		54.0	10-170				
2,4-Dinitrotoluene	16.0	5.00	"	25.0		64.0	41-128				
2,6-Dinitrotoluene	15.2	5.00	"	25.0		60.6	45-116				
2-Chloronaphthalene	10.3	5.00	"	25.0		41.2	33-112				
2-Chlorophenol	10.1	5.00	"	25.0		40.5	15-120				
2-Methylnaphthalene	8.33	5.00	"	25.0		33.3	24-118				
2-Methylphenol	9.10	5.00	"	25.0		36.4	10-110				
2-Nitroaniline	14.4	5.00	"	25.0		57.8	34-129				
2-Nitrophenol	13.4	5.00	"	25.0		53.6	28-118				
3- & 4-Methylphenols	7.51	5.00	"	25.0		30.0	10-107				
3,3-Dichlorobenzidine	13.1	5.00	"	25.0		52.5	15-187				
3-Nitroaniline	13.2	5.00	"	25.0		52.7	24-134				
4,6-Dinitro-2-methylphenol	22.2	5.00	"	25.0		88.6	10-153				
4-Bromophenyl phenyl ether	11.2	5.00	"	25.0		44.6	34-120				
4-Chloro-3-methylphenol	11.8	5.00	"	25.0		47.1	20-120				
4-Chloroaniline	8.87	5.00	"	25.0		35.5	10-147				
4-Chlorophenyl phenyl ether	11.7	5.00	"	25.0		46.6	27-121				
4-Nitroaniline	13.3	5.00	"	25.0		53.2	13-134				
4-Nitrophenol	6.98	5.00	"	25.0		27.9	10-131				
Acetophenone	11.3	5.00	"	25.0		45.2	25-110				
Benzaldehyde	11.5	5.00	"	25.0		46.0	29-117				
Benzyl butyl phthalate	13.8	5.00	"	25.0		55.1	29-133				
Bis(2-chloroethoxy)methane	10.3	5.00	"	25.0		41.4	10-154				
Bis(2-chloroethyl)ether	10.4	5.00	"	25.0		41.7	17-125				
Bis(2-chloroisopropyl)ether	10.4	5.00	"	25.0		41.7	10-139				
Caprolactam	ND	5.00	"	25.0			10-137	Low Bias			
Carbazole	12.6	5.00	"	25.0		50.2	42-126				
Dibenzofuran	11.1	5.00	"	25.0		44.6	36-113				
Diethyl phthalate	12.4	5.00	"	25.0		49.6	38-115				
Dimethyl phthalate	12.2	5.00	"	25.0		48.9	38-129				
Di-n-butyl phthalate	13.3	5.00	"	25.0		53.1	31-120				
Di-n-octyl phthalate	13.8	5.00	"	25.0		55.0	21-149				
Hexachlorocyclopentadiene	9.81	10.0	"	25.0		39.2	10-130				
Isophorone	11.3	5.00	"	25.0		45.3	25-127				
N-nitroso-di-n-propylamine	11.7	5.00	"	25.0		46.7	26-122				
N-Nitrosodiphenylamine	12.1	5.00	"	25.0		48.2	23-149				
Phenol	4.78	5.00	"	25.0		19.1	10-110				
Pyridine	7.72	5.00	"	35.0		22.1	10-90				
Surrogate: SURR: 2-Fluorophenol	*12.6*		*"*	*50.0*		*25.2*	*19.7-63.1*				
Surrogate: SURR: Phenol-d6	*7.02*		*"*	*50.0*		*14.0*	*10.1-41.7*				
Surrogate: SURR: Nitrobenzene-d5	*12.4*		*"*	*25.0*		*49.7*	*50.2-113*				

Analyte	Result	Reporting Limit	Units	Spike Level	Source* Result	%REC	%REC Limits	Flag	RPD	RPD Limit	Flag
Batch BK50682 - EPA 3510C											
LCS (BK50682-BS1)								Prepared & Analyzed: 11/12/2025			
Surrogate: SURR: 2-Fluorobiphenyl	*11.1*		*ug/L*	*25.0*		*44.5*	*39.9-105*				
Surrogate: SURR: 2,4,6-Tribromophenol	*31.4*		*"*	*50.0*		*62.9*	*39.3-151*				
Surrogate: SURR: Terphenyl-d14	*12.9*		*"*	*25.0*		*51.5*	*30.7-106*				
LCS Dup (BK50682-BSD1)								Prepared & Analyzed: 11/12/2025			
1,1-Biphenyl	11.7	5.00	ug/L	25.0		47.0	33-95		3.11	20	
1,2,4,5-Tetrachlorobenzene	9.57	5.00	"	25.0		38.3	26-120		3.29	20	
2,3,4,6-Tetrachlorophenol	24.0	5.00	"	25.0		96.0	30-130		11.5	20	
2,4,5-Trichlorophenol	13.6	5.00	"	25.0		54.5	32-114		1.02	20	
2,4,6-Trichlorophenol	14.6	5.00	"	25.0		58.3	35-118		8.66	20	
2,4-Dichlorophenol	11.0	5.00	"	25.0		44.2	25-116		0.902	20	
2,4-Dimethylphenol	10.4	5.00	"	25.0		41.6	15-116		4.12	20	
2,4-Dinitrophenol	13.2	5.00	"	25.0		53.0	10-170		1.87	20	
2,4-Dinitrotoluene	16.0	5.00	"	25.0		63.9	41-128		0.0626	20	
2,6-Dinitrotoluene	15.3	5.00	"	25.0		61.1	45-116		0.788	20	
2-Chloronaphthalene	10.4	5.00	"	25.0		41.6	33-112		0.965	20	
2-Chlorophenol	10.4	5.00	"	25.0		41.6	15-120		2.63	20	
2-Methylnaphthalene	8.46	5.00	"	25.0		33.8	24-118		1.55	20	
2-Methylphenol	9.44	5.00	"	25.0		37.8	10-110		3.67	20	
2-Nitroaniline	15.2	5.00	"	25.0		60.6	34-129		4.80	20	
2-Nitrophenol	13.4	5.00	"	25.0		53.5	28-118		0.149	20	
3- & 4-Methylphenols	7.66	5.00	"	25.0		30.6	10-107		1.98	20	
3,3-Dichlorobenzidine	14.4	5.00	"	25.0		57.4	15-187		9.02	20	
3-Nitroaniline	14.0	5.00	"	25.0		56.0	24-134		6.18	20	
4,6-Dinitro-2-methylphenol	21.7	5.00	"	25.0		86.9	10-153		1.96	20	
4-Bromophenyl phenyl ether	10.5	5.00	"	25.0		41.9	34-120		6.20	20	
4-Chloro-3-methylphenol	12.6	5.00	"	25.0		50.5	20-120		6.97	20	
4-Chloroaniline	9.48	5.00	"	25.0		37.9	10-147		6.65	20	
4-Chlorophenyl phenyl ether	11.5	5.00	"	25.0		46.0	27-121		1.29	20	
4-Nitroaniline	13.9	5.00	"	25.0		55.5	13-134		4.34	20	
4-Nitrophenol	7.72	5.00	"	25.0		30.9	10-131		10.1	20	
Acetophenone	11.6	5.00	"	25.0		46.6	25-110		2.96	20	
Benzaldehyde	11.9	5.00	"	25.0		47.6	29-117		3.51	20	
Benzyl butyl phthalate	14.7	5.00	"	25.0		58.8	29-133		6.60	20	
Bis(2-chloroethoxy)methane	10.3	5.00	"	25.0		41.2	10-154		0.485	20	
Bis(2-chloroethyl)ether	10.6	5.00	"	25.0		42.3	17-125		1.52	20	
Bis(2-chloroisopropyl)ether	10.7	5.00	"	25.0		42.8	10-139		2.56	20	
Caprolactam	3.05	5.00	"	25.0		12.2	10-137		21.8	20	Non-dir.
Carbazole	13.0	5.00	"	25.0		52.0	42-126		3.45	20	
Dibenzofuran	11.1	5.00	"	25.0		44.4	36-113		0.450	20	
Diethyl phthalate	12.9	5.00	"	25.0		51.5	38-115		3.80	20	
Dimethyl phthalate	12.5	5.00	"	25.0		50.0	38-129		2.19	20	
Di-n-butyl phthalate	13.8	5.00	"	25.0		55.3	31-120		3.99	20	
Di-n-octyl phthalate	14.1	5.00	"	25.0		56.4	21-149		2.44	20	
Hexachlorocyclopentadiene	9.46	10.0	"	25.0		37.8	10-130		3.63	20	
Isophorone	11.3	5.00	"	25.0		45.3	25-127		0.0883	20	
N-nitroso-di-n-propylamine	12.1	5.00	"	25.0		48.5	26-122		3.87	20	
N-Nitrosodiphenylamine	12.6	5.00	"	25.0		50.4	23-149		4.30	20	
Phenol	4.51	5.00	"	25.0		18.0	10-110		5.81	20	
Pyridine	7.52	5.00	"	35.0		21.5	10-90		2.62	20	
Surrogate: SURR: 2-Fluorophenol	*13.1*		*"*	*50.0*		*26.2*	*19.7-63.1*				

Semivolatile Organic Compounds by GC/MS - Quality Control Data

York Analytical Laboratories, Inc.

Analyte	Result	Reporting Limit	Units	Spike Level	Source* Result	%REC	%REC Limits	Flag	RPD	RPD Limit	Flag
Batch BK50682 - EPA 3510C											
LCS Dup (BK50682-BSD1)											Prepared & Analyzed: 11/12/2025
Surrogate: SURR: Phenol-d6	*7.36*		*ug/L*	*50.0*		*14.7*	*10.1-41.7*				
Surrogate: SURR: Nitrobenzene-d5	*12.5*		*"*	*25.0*		*49.9*	*50.2-113*				
Surrogate: SURR: 2-Fluorobiphenyl	*11.2*		*"*	*25.0*		*44.9*	*39.9-105*				
Surrogate: SURR: 2,4,6-Tribromophenol	*30.2*		*"*	*50.0*		*60.5*	*39.3-151*				
Surrogate: SURR: Terphenyl-d14	*13.2*		*"*	*25.0*		*52.8*	*30.7-106*				

Semivolatile Organic Compounds by GC/MS/SIM - Quality Control Data

York Analytical Laboratories, Inc.

Analyte	Result	Reporting Limit	Units	Spike Level	Source* Result	%REC	%REC Limits	Flag	RPD	RPD Limit	Flag
Batch BK50684 - EPA 3510C											
Blank (BK50684-BLK2)											Prepared & Analyzed: 11/12/2025
Acenaphthene	ND	0.0500	ug/L								
Acenaphthylene	ND	0.0500	"								
Anthracene	ND	0.0500	"								
Atrazine	ND	0.500	"								
Benzo(a)anthracene	ND	0.0500	"								
Benzo(a)pyrene	ND	0.0500	"								
Benzo(b)fluoranthene	ND	0.0500	"								
Benzo(g,h,i)perylene	ND	0.0500	"								
Benzo(k)fluoranthene	ND	0.0500	"								
Bis(2-ethylhexyl)phthalate	ND	0.500	"								
Chrysene	ND	0.0500	"								
Dibenzo(a,h)anthracene	ND	0.0500	"								
Fluoranthene	ND	0.0500	"								
Fluorene	ND	0.0500	"								
Hexachlorobenzene	ND	0.0200	"								
Hexachlorobutadiene	ND	0.500	"								
Hexachloroethane	ND	0.500	"								
Indeno(1,2,3-cd)pyrene	ND	0.0500	"								
Naphthalene	ND	0.0500	"								
Nitrobenzene	ND	0.250	"								
N-Nitrosodimethylamine	ND	0.500	"								
Pentachlorophenol	ND	0.250	"								
Phenanthrene	ND	0.0500	"								
Pyrene	ND	0.0500	"								
LCS (BK50684-BS2)											Prepared & Analyzed: 11/12/2025
Acenaphthene	0.681	0.0500	ug/L	1.00		68.1	25-116				
Acenaphthylene	0.730	0.0500	"	1.00		73.0	26-116				
Anthracene	0.720	0.0500	"	1.00		72.0	25-123				
Benzo(a)anthracene	0.777	0.0500	"	1.00		77.7	33-125				
Benzo(a)pyrene	0.744	0.0500	"	1.00		74.4	32-132				
Benzo(b)fluoranthene	0.948	0.0500	"	1.00		94.8	22-137				
Benzo(g,h,i)perylene	0.842	0.0500	"	1.00		84.2	10-138				
Benzo(k)fluoranthene	0.904	0.0500	"	1.00		90.4	20-137				
Bis(2-ethylhexyl)phthalate	0.904	0.500	"	1.00		90.4	10-189				
Chrysene	0.834	0.0500	"	1.00		83.4	32-124				
Dibenzo(a,h)anthracene	0.701	0.0500	"	1.00		70.1	16-133				
Fluoranthene	0.780	0.0500	"	1.00		78.0	32-121				
Fluorene	0.724	0.0500	"	1.00		72.4	28-118				
Hexachlorobenzene	0.864	0.0200	"	1.00		86.4	23-124				
Hexachlorobutadiene	0.667	0.500	"	1.00		66.7	15-123				
Hexachloroethane	2.33	0.500	"	1.00		233	18-115	High Bias			
Indeno(1,2,3-cd)pyrene	0.694	0.0500	"	1.00		69.4	15-135				
Naphthalene	0.646	0.0500	"	1.00		64.6	18-120				
Nitrobenzene	0.347	0.250	"	1.00		34.7	21-121				
N-Nitrosodimethylamine	ND	0.500	"	1.00			10-124	Low Bias			
Pentachlorophenol	0.703	0.250	"	1.00		70.3	10-156				
Phenanthrene	0.748	0.0500	"	1.00		74.8	24-127				
Pyrene	0.792	0.0500	"	1.00		79.2	31-132				

Semivolatile Organic Compounds by GC/MS/SIM - Quality Control Data

York Analytical Laboratories, Inc.

Analyte	Result	Reporting Limit	Units	Spike Level	Source* Result	%REC	%REC Limits	Flag	RPD	RPD Limit	Flag
Batch BK50708 - EPA 3535A											
Blank (BK50708-BLK1)											Prepared: 11/12/2025 Analyzed: 11/13/2025
1,4-Dioxane	ND	0.300	ug/L								
Surrogate: 1,4-Dioxane-d8	*4.32*		*"*	*4.00*		*108*	*36.6-118*				
LCS (BK50708-BS1)											Prepared: 11/12/2025 Analyzed: 11/13/2025
1,4-Dioxane	3.17	0.300	ug/L	4.00		79.2	50-130				
Surrogate: 1,4-Dioxane-d8	*3.84*		*"*	*4.00*		*96.0*	*36.6-118*				

Organochlorine Pesticides by GC/ECD - Quality Control Data

York Analytical Laboratories, Inc.

Analyte	Result	Reporting Limit	Units	Spike Level	Source* Result	%REC	%REC Limits	Flag	RPD	RPD Limit	Flag
Batch BK50710 - EPA SW846-3510C Low Level											
Blank (BK50710-BLK1)								Prepared & Analyzed: 11/12/2025			
4,4'-DDD	ND	0.00400	ug/L								
4,4'-DDE	ND	0.00400	"								
4,4'-DDT	ND	0.00400	"								
Aldrin	ND	0.00400	"								
alpha-BHC	ND	0.00400	"								
alpha-Chlordane	ND	0.00400	"								
beta-BHC	ND	0.00400	"								
delta-BHC	ND	0.00400	"								
Dieldrin	ND	0.00200	"								
Endosulfan I	ND	0.00400	"								
Endosulfan II	ND	0.00400	"								
Endosulfan sulfate	ND	0.00400	"								
Endrin	ND	0.00400	"								
Endrin aldehyde	ND	0.0100	"								
Endrin ketone	ND	0.0100	"								
gamma-BHC (Lindane)	ND	0.00400	"								
gamma-Chlordane	ND	0.0100	"								
Heptachlor	ND	0.00400	"								
Heptachlor epoxide	ND	0.00400	"								
Methoxychlor	ND	0.00400	"								
Toxaphene	ND	0.100	"								
Chlordane, total	ND	0.200	"								
Chlordane, total (alpha, gamma)	ND	0.0100	"								
Surrogate: Decachlorobiphenyl	*0.143*		*"*	*0.200*		*71.4*	*30-150*				
Surrogate: Tetrachloro-m-xylene	*0.107*		*"*	*0.200*		*53.3*	*30-150*				
LCS (BK50710-BS1)								Prepared & Analyzed: 11/12/2025			
4,4'-DDD	0.0723	0.00400	ug/L	0.100		72.3	40-140			20	
4,4'-DDE	0.0657	0.00400	"	0.100		65.7	40-140			20	
4,4'-DDT	0.0801	0.00400	"	0.100		80.1	40-140			20	
Aldrin	0.0416	0.00400	"	0.100		41.6	40-140			20	
alpha-BHC	0.0561	0.00400	"	0.100		56.1	40-140			20	
alpha-Chlordane	0.0589	0.00400	"	0.100		58.9	40-140			20	
beta-BHC	0.0754	0.00400	"	0.100		75.4	40-140			20	
delta-BHC	0.0568	0.00400	"	0.100		56.8	40-140			20	
Dieldrin	0.0672	0.00200	"	0.100		67.2	40-140			20	
Endosulfan I	0.0658	0.00400	"	0.100		65.8	40-140			20	
Endosulfan II	0.0784	0.00400	"	0.100		78.4	40-140			20	
Endosulfan sulfate	0.0752	0.00400	"	0.100		75.2	40-140			20	
Endrin	0.0722	0.00400	"	0.100		72.2	40-140			20	
Endrin aldehyde	0.0749	0.0100	"	0.100		74.9	40-140			20	
Endrin ketone	0.0885	0.0100	"	0.100		88.5	40-140			20	
gamma-BHC (Lindane)	0.0596	0.00400	"	0.100		59.6	40-140			20	
gamma-Chlordane	0.0601	0.0100	"	0.100		60.1	40-140			20	
Heptachlor	0.0531	0.00400	"	0.100		53.1	40-140			20	
Heptachlor epoxide	0.0658	0.00400	"	0.100		65.8	40-140			20	
Methoxychlor	0.0989	0.00400	"	0.100		98.9	40-140			20	
Surrogate: Decachlorobiphenyl	*0.146*		*"*	*0.200*		*73.0*	*30-150*				
Surrogate: Tetrachloro-m-xylene	*0.0857*		*"*	*0.200*		*42.9*	*30-150*				

Polychlorinated Biphenyls by GC/ECD - Quality Control Data

York Analytical Laboratories, Inc.

Analyte	Result	Reporting Limit	Units	Spike Level	Source* Result	%REC	%REC Limits	Flag	RPD	RPD Limit	Flag
Batch BK50709 - EPA SW846-3510C Low Level											
LCS (BK50709-BS2)								Prepared & Analyzed: 11/12/2025			
Aroclor 1016	0.847	0.0500	ug/L	1.00		84.7	40-120			20	
Aroclor 1260	0.872	0.0500	"	1.00		87.2	40-120			20	
Surrogate: Tetrachloro-m-xylene	*0.101*		"	*0.200*		*50.5*	*30-150*				
Surrogate: Decachlorobiphenyl	*0.0950*		"	*0.200*		*47.5*	*30-150*				
LCS Dup (BK50709-BSD2)								Prepared & Analyzed: 11/12/2025			
Aroclor 1016	0.784	0.0500	ug/L	1.00		78.4	40-120		7.68	20	
Aroclor 1260	0.847	0.0500	"	1.00		84.7	40-120		2.82	20	
Surrogate: Tetrachloro-m-xylene	*0.0820*		"	*0.200*		*41.0*	*30-150*				
Surrogate: Decachlorobiphenyl	*0.122*		"	*0.200*		*61.0*	*30-150*				

Metals by ICP - Quality Control Data

York Analytical Laboratories, Inc.

Analyte	Result	Reporting Limit	Units	Spike Level	Source* Result	%REC	%REC Limits	Flag	RPD	RPD Limit	Flag
Batch BK50783 - EPA 3015A											
Blank (BK50783-BLK1)											Prepared & Analyzed: 11/13/2025
Aluminum	ND	0.556	mg/L								
Barium	ND	0.0278	"								
Calcium	ND	0.556	"								
Chromium	ND	0.00556	"								
Cobalt	ND	0.00444	"								
Copper	ND	0.0222	"								
Iron	ND	0.278	"								
Lead	ND	0.00667	"								
Magnesium	ND	0.0667	"								
Manganese	ND	0.00556	"								
Nickel	ND	0.0111	"								
Potassium	ND	1.11	"								
Selenium	ND	0.0278	"								
Silver	ND	0.00667	"								
Sodium	ND	1.11	"								
Vanadium	ND	0.0111	"								
Zinc	ND	0.0278	"								
Blank (BK50783-BLK2)											Prepared & Analyzed: 11/13/2025
Aluminum	ND	0.556	mg/L								
Barium	ND	0.0278	"								
Calcium	ND	0.556	"								
Chromium	ND	0.00556	"								
Cobalt	ND	0.00444	"								
Copper	ND	0.0222	"								
Iron	ND	0.278	"								
Lead	ND	0.00667	"								
Magnesium	ND	0.0667	"								
Manganese	ND	0.00556	"								
Nickel	ND	0.0111	"								
Potassium	ND	1.11	"								
Selenium	ND	0.0278	"								
Silver	ND	0.00667	"								
Sodium	ND	1.11	"								
Vanadium	ND	0.0111	"								
Zinc	ND	0.0278	"								

Metals by ICP - Quality Control Data

York Analytical Laboratories, Inc.

Analyte	Result	Reporting Limit	Units	Spike Level	Source* Result	%REC	%REC Limits	Flag	RPD	RPD Limit	Flag
Batch BK50783 - EPA 3015A											
LCS (BK50783-BS1)								Prepared & Analyzed: 11/13/2025			
Aluminum	1.92		ug/mL	2.00		96.2	80-120				
Barium	1.88		"	2.00		93.8	80-120				
Calcium	0.920		"	1.00		92.0	80-120				
Chromium	0.196		"	0.200		98.2	80-120				
Cobalt	0.464		"	0.500		92.9	80-120				
Copper	0.240		"	0.250		96.0	80-120				
Iron	0.894		"	1.00		89.4	80-120				
Lead	0.468		"	0.500		93.6	80-120				
Magnesium	0.964		"	1.00		96.4	80-120				
Manganese	0.482		"	0.500		96.3	80-120				
Nickel	0.491		"	0.500		98.2	80-120				
Potassium	0.953		"	1.00		95.3	80-120				
Selenium	1.78		"	2.00		89.2	80-120				
Silver	0.0453		"	0.0500		90.6	80-120				
Sodium	0.963		"	1.00		96.3	80-120				
Vanadium	0.467		"	0.500		93.4	80-120				
Zinc	0.457		"	0.500		91.4	80-120				
LCS (BK50783-BS2)								Prepared & Analyzed: 11/13/2025			
Aluminum	1.92		ug/mL	2.00		95.9	80-120				
Barium	1.88		"	2.00		93.9	80-120				
Calcium	0.920		"	1.00		92.0	80-120				
Chromium	0.196		"	0.200		98.0	80-120				
Cobalt	0.467		"	0.500		93.5	80-120				
Copper	0.240		"	0.250		96.0	80-120				
Iron	0.902		"	1.00		90.2	80-120				
Lead	0.466		"	0.500		93.1	80-120				
Magnesium	0.944		"	1.00		94.4	80-120				
Manganese	0.481		"	0.500		96.2	80-120				
Nickel	0.489		"	0.500		97.8	80-120				
Potassium	0.933		"	1.00		93.3	80-120				
Selenium	1.79		"	2.00		89.6	80-120				
Silver	0.0450		"	0.0500		90.0	80-120				
Sodium	0.961		"	1.00		96.1	80-120				
Vanadium	0.467		"	0.500		93.3	80-120				
Zinc	0.456		"	0.500		91.1	80-120				

Metals by ICP - Quality Control Data

York Analytical Laboratories, Inc.

Analyte	Result	Reporting Limit	Units	Spike Level	Source* Result	%REC	%REC Limits	Flag	RPD	RPD Limit	Flag
Batch BK50965 - EPA 3015A											
Blank (BK50965-BLK1)											Prepared: 11/15/2025 Analyzed: 11/17/2025
Aluminum - Dissolved	ND	0.556	mg/L								
Barium - Dissolved	ND	0.0278	"								
Calcium - Dissolved	ND	0.556	"								
Chromium - Dissolved	ND	0.00556	"								
Cobalt - Dissolved	ND	0.00444	"								
Copper - Dissolved	ND	0.0222	"								
Iron - Dissolved	ND	0.278	"								
Lead - Dissolved	ND	0.00667	"								
Magnesium - Dissolved	ND	0.0667	"								
Manganese - Dissolved	ND	0.00556	"								
Nickel - Dissolved	ND	0.0111	"								
Potassium - Dissolved	ND	1.11	"								
Selenium - Dissolved	ND	0.0278	"								
Silver - Dissolved	ND	0.00667	"								
Sodium - Dissolved	ND	1.11	"								
Vanadium - Dissolved	ND	0.0111	"								
Zinc - Dissolved	ND	0.0278	"								
Blank (BK50965-BLK2)											Prepared: 11/15/2025 Analyzed: 11/17/2025
Aluminum - Dissolved	ND	0.556	mg/L								
Barium - Dissolved	ND	0.0278	"								
Calcium - Dissolved	ND	0.556	"								
Chromium - Dissolved	ND	0.00556	"								
Cobalt - Dissolved	ND	0.00444	"								
Copper - Dissolved	ND	0.0222	"								
Iron - Dissolved	ND	0.278	"								
Lead - Dissolved	ND	0.00667	"								
Magnesium - Dissolved	ND	0.0667	"								
Manganese - Dissolved	ND	0.00556	"								
Nickel - Dissolved	ND	0.0111	"								
Potassium - Dissolved	ND	1.11	"								
Selenium - Dissolved	ND	0.0278	"								
Silver - Dissolved	ND	0.00667	"								
Sodium - Dissolved	ND	1.11	"								
Vanadium - Dissolved	ND	0.0111	"								
Zinc - Dissolved	ND	0.0278	"								

Metals by ICP - Quality Control Data

York Analytical Laboratories, Inc.

Analyte	Result	Reporting Limit	Units	Spike Level	Source* Result	%REC	%REC Limits	Flag	RPD	RPD Limit	Flag
Batch BK50965 - EPA 3015A											
LCS (BK50965-BS1)											Prepared: 11/15/2025 Analyzed: 11/17/2025
Aluminum - Dissolved	2.09		ug/mL	2.00		104	80-120				
Barium - Dissolved	2.15		"	2.00		108	80-120				
Calcium - Dissolved	1.03		"	1.00		103	80-120				
Chromium - Dissolved	0.206		"	0.200		103	80-120				
Cobalt - Dissolved	0.521		"	0.500		104	80-120				
Copper - Dissolved	0.260		"	0.250		104	80-120				
Iron - Dissolved	0.981		"	1.00		98.1	80-120				
Lead - Dissolved	0.520		"	0.500		104	80-120				
Magnesium - Dissolved	1.04		"	1.00		104	80-120				
Manganese - Dissolved	0.525		"	0.500		105	80-120				
Nickel - Dissolved	0.523		"	0.500		105	80-120				
Potassium - Dissolved	0.946		"	1.00		94.6	80-120				
Selenium - Dissolved	1.98		"	2.00		99.1	80-120				
Silver - Dissolved	0.0502		"	0.0500		100	80-120				
Sodium - Dissolved	1.06		"	1.00		106	80-120				
Vanadium - Dissolved	0.510		"	0.500		102	80-120				
Zinc - Dissolved	0.500		"	0.500		99.9	80-120				
LCS (BK50965-BS2)											Prepared: 11/15/2025 Analyzed: 11/17/2025
Aluminum - Dissolved	2.09		ug/mL	2.00		104	80-120				
Barium - Dissolved	2.17		"	2.00		108	80-120				
Calcium - Dissolved	1.03		"	1.00		103	80-120				
Chromium - Dissolved	0.206		"	0.200		103	80-120				
Cobalt - Dissolved	0.526		"	0.500		105	80-120				
Copper - Dissolved	0.260		"	0.250		104	80-120				
Iron - Dissolved	1.02		"	1.00		102	80-120				
Lead - Dissolved	0.519		"	0.500		104	80-120				
Magnesium - Dissolved	1.02		"	1.00		102	80-120				
Manganese - Dissolved	0.524		"	0.500		105	80-120				
Nickel - Dissolved	0.522		"	0.500		104	80-120				
Potassium - Dissolved	0.961		"	1.00		96.1	80-120				
Selenium - Dissolved	2.00		"	2.00		99.9	80-120				
Silver - Dissolved	0.0500		"	0.0500		100	80-120				
Sodium - Dissolved	1.07		"	1.00		107	80-120				
Vanadium - Dissolved	0.510		"	0.500		102	80-120				
Zinc - Dissolved	0.503		"	0.500		101	80-120				

Metals by ICP/MS - Quality Control Data

York Analytical Laboratories, Inc.

Analyte	Result	Reporting Limit	Units	Spike Level	Source* Result	%REC	%REC Limits	Flag	RPD	RPD Limit	Flag
Batch BK50680 - EPA 3015A											
Blank (BK50680-BLK1)								Prepared & Analyzed: 11/12/2025			
Antimony - Dissolved	ND	1.11	ug/L								
Arsenic - Dissolved	ND	1.11	"								
Beryllium - Dissolved	ND	0.333	"								
Cadmium - Dissolved	ND	0.556	"								
Thallium - Dissolved	ND	1.11	"								
LCS (BK50680-BS1)								Prepared & Analyzed: 11/12/2025			
Antimony - Dissolved	44.7		ug/L	50.0		89.5	80-120				
Arsenic - Dissolved	43.6		"	50.0		87.1	80-120				
Beryllium - Dissolved	44.4		"	50.0		88.8	80-120				
Cadmium - Dissolved	44.0		"	50.0		88.1	80-120				
Thallium - Dissolved	45.8		"	50.0		91.6	80-120				
Batch BK50784 - EPA 3015A											
Blank (BK50784-BLK1)								Prepared & Analyzed: 11/13/2025			
Antimony	ND	1.11	ug/L								
Arsenic	ND	1.11	"								
Beryllium	ND	0.333	"								
Cadmium	ND	0.556	"								
Thallium	ND	1.11	"								
Blank (BK50784-BLK2)								Prepared & Analyzed: 11/13/2025			
Antimony	ND	1.11	ug/L								
Arsenic	ND	1.11	"								
Beryllium	ND	0.333	"								
Cadmium	ND	0.556	"								
Thallium	ND	1.11	"								

Metals by ICP/MS - Quality Control Data

York Analytical Laboratories, Inc.

Analyte	Result	Reporting Limit	Units	Spike Level	Source* Result	%REC	%REC Limits	Flag	RPD	RPD Limit	Flag
Batch BK50784 - EPA 3015A											
LCS (BK50784-BS1)								Prepared & Analyzed: 11/13/2025			
Antimony	47.7		ug/L	50.0		95.5	80-120				
Arsenic	47.4		"	50.0		94.8	80-120				
Beryllium	47.0		"	50.0		94.0	80-120				
Cadmium	45.8		"	50.0		91.6	80-120				
Thallium	47.3		"	50.0		94.6	80-120				
LCS (BK50784-BS2)								Prepared & Analyzed: 11/13/2025			
Antimony	48.4		ug/L	50.0		96.9	80-120				
Arsenic	47.7		"	50.0		95.4	80-120				
Beryllium	47.7		"	50.0		95.4	80-120				
Cadmium	46.9		"	50.0		93.9	80-120				
Thallium	48.6		"	50.0		97.3	80-120				
Batch BK50966 - EPA 3015A											
Blank (BK50966-BLK1)								Prepared: 11/15/2025 Analyzed: 11/17/2025			
Antimony - Dissolved	ND	1.11	ug/L								
Arsenic - Dissolved	ND	1.11	"								
Beryllium - Dissolved	ND	0.333	"								
Cadmium - Dissolved	ND	0.556	"								
Thallium - Dissolved	ND	1.11	"								
Blank (BK50966-BLK2)								Prepared: 11/15/2025 Analyzed: 11/17/2025			
Antimony - Dissolved	ND	1.11	ug/L								
Arsenic - Dissolved	ND	1.11	"								
Beryllium - Dissolved	ND	0.333	"								
Cadmium - Dissolved	ND	0.556	"								
Thallium - Dissolved	ND	1.11	"								

Metals by ICP/MS - Quality Control Data

York Analytical Laboratories, Inc.

Analyte	Result	Reporting Limit	Units	Spike Level	Source* Result	%REC	%REC Limits	Flag	RPD	RPD Limit	Flag
Batch BK50966 - EPA 3015A											
LCS (BK50966-BS1)									Prepared: 11/15/2025 Analyzed: 11/17/2025		
Antimony - Dissolved	48.0		ug/L	50.0		96.0	80-120				
Arsenic - Dissolved	47.9		"	50.0		95.9	80-120				
Beryllium - Dissolved	48.7		"	50.0		97.4	80-120				
Cadmium - Dissolved	47.3		"	50.0		94.7	80-120				
Thallium - Dissolved	48.0		"	50.0		96.0	80-120				
LCS (BK50966-BS2)									Prepared: 11/15/2025 Analyzed: 11/17/2025		
Antimony - Dissolved	46.7		ug/L	50.0		93.4	80-120				
Arsenic - Dissolved	48.0		"	50.0		96.0	80-120				
Beryllium - Dissolved	47.8		"	50.0		95.6	80-120				
Cadmium - Dissolved	46.6		"	50.0		93.1	80-120				
Thallium - Dissolved	47.5		"	50.0		94.9	80-120				

Mercury by EPA 7000/200 Series Methods - Quality Control Data

York Analytical Laboratories, Inc.

Analyte	Result	Reporting Limit	Units	Spike Level	Source* Result	%REC	%REC Limits	Flag	RPD	RPD Limit	Flag
Batch BK50737 - EPA SW846-7470A											
Blank (BK50737-BLK1)								Prepared & Analyzed: 11/12/2025			
Mercury	ND	0.0002	mg/L								
Blank (BK50737-BLK2)								Prepared & Analyzed: 11/12/2025			
Mercury	ND	0.0002	mg/L								
LCS (BK50737-BS1)								Prepared & Analyzed: 11/12/2025			
Mercury	0.0019728	0.0002	mg/L	0.00200		98.6	80-120				
LCS (BK50737-BS2)								Prepared & Analyzed: 11/12/2025			
Mercury	0.0018668	0.0002	mg/L	0.00200		93.3	80-120				
Batch BK50738 - EPA SW846-7470A											
Blank (BK50738-BLK1)								Prepared & Analyzed: 11/12/2025			
Mercury - Dissolved	ND	0.0002	mg/L								
Blank (BK50738-BLK2)								Prepared & Analyzed: 11/12/2025			
Mercury - Dissolved	ND	0.0002	mg/L								
LCS (BK50738-BS1)								Prepared & Analyzed: 11/12/2025			
Mercury - Dissolved	0.0020	0.0002	mg/L	0.00200		99.0	80-120				
LCS (BK50738-BS2)								Prepared & Analyzed: 11/12/2025			
Mercury - Dissolved	0.0019	0.0002	mg/L	0.00200		97.1	80-120				

Volatile Analysis Sample Containers

Lab ID	Client Sample ID	Volatile Sample Container
25K0582-01	SW-1	40mL Clear Vial (pre-pres.) HCl; Cool to 4° C
25K0582-02	SW-2	40mL Clear Vial (pre-pres.) HCl; Cool to 4° C
25K0582-03	FB-1	40mL Clear Vial (pre-pres.) HCl; Cool to 4° C
25K0582-04	TB-1	40mL Clear Vial (pre-pres.) HCl; Cool to 4° C

Sample and Data Qualifiers Relating to This Work Order

S-10	Surrogates recoveries were below laboratory control limits. Insufficient sample was available for re-extraction/reanalysis.
S-08	The recovery of this surrogate was outside of QC limits.
S-04	The surrogate recovery for this sample is outside of established control limits due to a sample matrix effect.
QL-02	This LCS analyte is outside Laboratory Recovery limits due the analyte behavior using the referenced method. The reference method has certain limitations with respect to analytes of this nature.
J	Detected below the Reporting Limit but greater than or equal to the Method Detection Limit (MDL/LOD) or in the case of a TIC, the result is an estimated concentration.
EXT-EM	The sample exhibited emulsion formation during the extraction process. This may affect surrogate recoveries.
CCVE	The value reported is ESTIMATED. The value is estimated due to its behavior during continuing calibration verification (>20% Difference for average Rf or >20% Drift for quadratic fit).
CAL-E	The value reported is ESTIMATED. The value is estimated due to its behavior during initial calibration (average Rf>20%)
B	Analyte is found in the associated analysis batch blank. For volatiles, methylene chloride and acetone are common lab contaminants.
/\	Analyte is not certified but the state of sample origination offer certification for the Analyte

Definitions and Other Explanations

*	Analyte is not certified or the state of the samples origination does not offer certification for the Analyte.
ND	NOT DETECTED - the analyte is not detected at the Reported to level (LOQ/RL or LOD/MDL)
RL	REPORTING LIMIT - the minimum reportable value based upon the lowest point in the analyte calibration curve.
LOQ	LIMIT OF QUANTITATION - the minimum concentration of a target analyte that can be reported within a specified degree of confidence. This is the lowest point in an analyte calibration curve that has been subjected to all steps of the processing/analysis and verified to meet defined criteria. This is based upon NELAC 2009 Standards and applies to all analyses.
LOD	LIMIT OF DETECTION - a verified estimate of the minimum concentration of a substance in a given matrix that an analytical process can reliably detect. This is based upon NELAC 2009 Standards and applies to all analyses conducted under the auspices of EPA SW-846.
MDL	METHOD DETECTION LIMIT - a statistically derived estimate of the minimum amount of a substance an analytical system can reliably detect with a 99% confidence that the concentration of the substance is greater than zero. This is based upon 40 CFR Part 136 Appendix B and applies only to EPA 600 and 200 series methods.
Reported to	This indicates that the data for a particular analysis is reported to either the LOD/MDL, or the LOQ/RL. In cases where the "Reported to" is located above the LOD/MDL, any value between this and the LOQ represents an estimated value which is "J" flagged accordingly. This applies to volatile and semi-volatile target compounds only.
NR	Not reported
RPD	Relative Percent Difference
Wet	The data has been reported on an as-received (wet weight) basis
Low Bias	Low Bias flag indicates that the recovery of the flagged analyte is below the laboratory or regulatory lower control limit. The data user should take note that this analyte may be biased low but should evaluate multiple lines of evidence including the LCS and site-specific MS/MSD data to draw bias conclusions. In cases where no site-specific MS/MSD was requested, only the LCS data can be used to evaluate such bias.
High Bias	High Bias flag indicates that the recovery of the flagged analyte is above the laboratory or regulatory upper control limit. The data user should take note that this analyte may be biased high but should evaluate multiple lines of evidence including the LCS and site-specific MS/MSD data to draw bias conclusions. In cases where no site-specific MS/MSD was requested, only the LCS data can be used to evaluate such bias.
Non-Dir.	Non-dir. flag (Non-Directional Bias) indicates that the Relative Percent Difference (RPD) (a measure of precision) among the MS and MSD data is outside the laboratory or regulatory control limit. This alerts the data user where the MS and MSD are from site-specific samples that the RPD is high due to either non-homogeneous distribution of target analyte between the MS/MSD or indicates poor reproducibility for other reasons.

If EPA SW-846 method 8270 is included herein it is noted that the target compound N-nitrosodiphenylamine (NDPA) decomposes in the gas chromatographic inlet and cannot be separated from diphenylamine (DPA). These results could actually represent 100% DPA, 100% NDPA or some combination of the two. For this reason, York reports the combined result for n-nitrosodiphenylamine and diphenylamine for either of these compounds as a combined concentration as Diphenylamine.

If Total PCBs are detected and the target aroclors reported are "Not detected", the Total PCB value is reported due to the presence of either or both Aroclors 1262 and 1268 which are non-target aroclors for some regulatory lists.

2-chloroethylvinyl ether readily breaks down under acidic conditions. Samples that are acid preserved, including standards will exhibit breakdown. The data user should take note.

Certification for pH is no longer offered by NYDOH ELAP.

Semi-Volatile and Volatile analyses are reported down to the LOD/MDL, with values between the LOD/MDL and the LOQ being "J" flagged as estimated results.

For analyses by EPA SW-846-8270D, the Limit of Quantitation (LOQ) reported for benzidine is based upon the lowest standard used for calibration and is not a verified LOQ due to this compound's propensity for oxidative losses during extraction/concentration procedures and non-reproducible chromatographic performance.

Corrective Action: Limited volume received for sample SW-2. No volume received for PFAS on samples SW-1 and SW-2. This analysis has been removed from all samples. Client notified on 11/12/25

Field Chain-of-Custody Record

ALS Project Number: 25K0582

ALS' Standard Terms & Conditions are listed on the back side of this document. This legal document serves as your written authorization for ALS to proceed with the analyses requested below. Your signature binds you to ALS' Standard Terms & Conditions.

120 Research Drive Stratford, CT 06615 132-02 89th Ave Queens, NY 11418 56 Church Hill Rd. #2 Newtown, CT 06470 2161 Whitesville Rd Toms River, NJ 08755 clientservices@yorklab.com 800-306-YORK 800-306-9675

Page 1 of 1

Report To:
Company: Vertex Consultants
Address: 37 W 37th St 6th Fl NY, NY
Phone.:
Contact:
E-mail: bneuman@vertex...

Invoice To:
Company:
Address:
Phone.:
Contact:
E-mail: ezsi@vertex... apevertex...

YOUR Project Name / Number: 2425 Atlantic Ave (25030016)

PO Number: 25030016

Samples Collected From: NY X CT | NJ | PA | Other: (please specify)

Turn-Around Time: RUSH - Next Day | RUSH - Two Day | RUSH - Three Day | RUSH - Four Day | RUSH - Five Day | Standard (6-9 Day) X | PFAS Standard 7-10 Day

Please print clearly and legibly. All information must be complete. Samples will not be logged in and the turn-around-time clock will not begin until any questions by ALS are resolved.

Ben Neuman

Samples Collected by: (print AND sign your name)

Matrix Codes: S - soil/solid/sludge; GW - groundwater; DW - drinking water; SW - surface water; WW - wastewater; O - Oil; Other

Preservative (please list number of containers)

Analyses Requested

Sample Identification	Date	Time	Matrix	Unpreserved	HCl (hydrochloric acid)	MeOH (methanol)	HNO_3 (nitric acid)	H_2SO_4 (sulfuric acid)	NaOH (sodium hydroxide)	$Na_2S_2O_3$ (sodium thio.)	Trizma	Ammonium Acetate	Other:	VOCs EPA 8260	SVOCs EPA 8270	Pest+ EPA 8081	PCBs EPA 8082	PFAS EPA 1633	1,4 Dioxane EPA 8270 SIMS	Total + Dissolved Metals EPA 6010/7470					Grab or Comp. G/C
SW-1	11/11/25	1300	GW											X	X	X	X	X	X	X					
SW-2		1350												X	X	X	X	X	X	X					
FB-1		1330												X	X	X	X	X	X	X					
TB-1		1400												X											

Report Type (circle): QA Report; Summary (Results Only); NY ASP B Package; NJ Reduced; NJ DKQP; NJ Full; CT RCP

EDD Type (circle): EQuIS (standard); NYSDEC EQuIS; NJDEP SRP Haz Site; Standard Excel; CMDP; Other:

Regulatory Comparative
Compared to the following Regulation(s): (please fill in)

Field Filtered
Lab Filtered

Comments:

Lab Sample Receiving Checklist (to be completed by the receiving laboratory only) Circle Y / N
Custody Seals: Y / N Containers Intact: Y / N COC/Labels Agree: Y / N Preservation Confirmed: Y / N
COC Complete: Y / N COC Received: Y / N Appropriate Sample Volumes: Y / N Appropriate Sample Containers: Y / N
Cooler Temperature Confirmed: Y / N Samples Submitted within Holding Times: Y / N Corrective Action Form Required: Y / N

Samples iced/chilled at time of lab pickup? circle Yes or No

1. Samples Relinquished by / Company	Date/Time	1. Samples Received by / Company	Date/Time	2. Samples Relinquished by / Company	Date/Time
Ben Neuman, Ben Neuman	11/11/25 1500	[illegible]	11/11/25 15:40	[illegible]	11/11/25 19:28
2. Samples Received by / Company	Date/Time	3. Samples Relinquished by / Company	Date/Time	3. Samples Received by / Company	Date/Time
3. Samples Relinquished by / Company	Date/Time	4. Samples Received by / Company	Date/Time	Samples Received in LAB by	Date/Time / Temperature
				[illegible]	11/11/25 19:28 / 3.9 Degrees C

Technical Report

prepared for:

Vektor Consultants
37 W. 37th Street, 6th Floor
New York NY, 10018
Attention: Ezgi Karayel

Report Date: 12/30/2025
Client Project ID: 2425 Atlantic Brooklyn 10034
York Project (SDG) No.: 25L1272

Report Date: 12/30/2025
Client Project ID: 2425 Atlantic Brooklyn 10034
York Project (SDG) No.: 25L1272

Vektor Consultants
37 W. 37th Street, 6th Floor
New York NY, 10018
Attention: Ezgi Karayel

Purpose and Results

This report contains the analytical data for the sample(s) identified on the attached chain-of-custody received in our laboratory on December 22, 2025 and listed below. The project was identified as your project: **2425 Atlantic Brooklyn 10034**.

The analyses were conducted utilizing appropriate EPA, Standard Methods, and ASTM methods as detailed in the data summary tables.

All samples were received in proper condition meeting the customary acceptance requirements for environmental samples except those indicated under the Sample and Analysis Qualifiers section of this report.

All analyses met the method and laboratory standard operating procedure requirements except as indicated by any data flags, the meaning of which are explained in the Sample and Data Qualifiers Relating to This Work Order section of this report and case narrative if applicable.


The results of the analyses, which are all reported on dry weight basis (soils) unless otherwise noted, are detailed in the following pages.

Please contact Client Services at 203.325.1371 with any questions regarding this report.

York Sample ID	Client Sample ID	Matrix	Date Collected	Date Received
25L1272-01	25MW-1	Ground Water	12/22/2025	12/22/2025
25L1272-02	25MW-2	Ground Water	12/22/2025	12/22/2025
25L1272-03	25MW-3	Ground Water	12/22/2025	12/22/2025
25L1272-04	25MW-4	Ground Water	12/22/2025	12/22/2025
25L1272-05	TRIP BLANK	Water	12/19/2025	12/22/2025

General Notes for York Project (SDG) No.: 25L1272

1. The RLs and MDLs (Reporting Limit and Method Detection Limit respectively) reported are adjusted for any dilution necessary due to the levels of target and/or non-target analytes and matrix interference. The RL(REPORTING LIMIT) is based upon the lowest standard utilized for the calibration where applicable.
2. Samples are retained for a period of thirty days after submittal of report, unless other arrangements are made.
3. York's liability for the above data is limited to the dollar value paid to York for the referenced project.
4. This report shall not be reproduced without the written approval of York Analytical Laboratories, Inc.
5. All analyses conducted met method or Laboratory SOP requirements. See the Sample and Data Qualifiers Section for further information.
6. It is noted that no analyses reported herein were subcontracted to another laboratory, unless noted in the report.
7. This report reflects results that relate only to the samples submitted on the attached chain-of-custody form(s) received by York.
8. Analyses conducted at York Analytical Laboratories, Inc. Stratford, CT are indicated by NY Cert. No. 10854; those conducted at York Analytical Laboratories, Inc., Richmond Hill, NY are indicated by NY Cert. No. 12058.

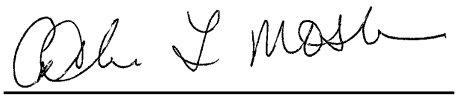Approved By: 

Date: 12/30/2025

Cassie Mosher
Laboratory Manager - Stratford

Sample Information

Client Sample ID: 25MW-1 **York Sample ID:** 25L1272-01

York Project (SDG) No.	Client Project ID	Matrix	Collection Date/Time	Date Received
25L1272	2425 Atlantic Brooklyn 10034	Ground Water	December 22, 2025 9:33 am	12/22/2025

Volatile Organics, 8260 - Low Comprehensive

Log-in Notes:

Sample Notes:

Sample Prepared by Method: EPA 5030B

CAS No.	Parameter	Result	Flag	Units	Reported to LOD/MDL	LOQ	Dilution	Reference Method	Date/Time Prepared	Date/Time Analyzed	Analyst
630-20-6	1,1,1,2-Tetrachloroethane	ND		ug/L	0.216	0.500	1	EPA 8260D	12/24/2025 10:25	12/24/2025 14:21	PMB
								Certifications:	CTDPH-PH-0840,NYSDOH-NY10854,NYSDOH-NY12058,NJDEP-CT0		
71-55-6	1,1,1-Trichloroethane	ND		ug/L	0.266	0.500	1	EPA 8260D	12/24/2025 10:25	12/24/2025 14:21	PMB
								Certifications:	CTDPH-PH-0840,NYSDOH-NY10854,NYSDOH-NY12058,NJDEP-CT0		
79-34-5	1,1,2,2-Tetrachloroethane	ND		ug/L	0.256	0.500	1	EPA 8260D	12/24/2025 10:25	12/24/2025 14:21	PMB
								Certifications:	CTDPH-PH-0840,NYSDOH-NY10854,NYSDOH-NY12058,NJDEP-CT0		
76-13-1	1,1,2-Trichloro-1,2,2-trifluoroethane (Freon 113)	ND		ug/L	0.286	0.500	1	EPA 8260D	12/24/2025 10:25	12/24/2025 14:21	PMB
								Certifications:	CTDPH-PH-0840,NYSDOH-NY10854,NYSDOH-NY12058,NJDEP-CT0		
79-00-5	1,1,2-Trichloroethane	ND		ug/L	0.249	0.500	1	EPA 8260D	12/24/2025 10:25	12/24/2025 14:21	PMB
								Certifications:	CTDPH-PH-0840,NYSDOH-NY10854,NYSDOH-NY12058,NJDEP-CT0		
75-34-3	1,1-Dichloroethane	ND		ug/L	0.272	0.500	1	EPA 8260D	12/24/2025 10:25	12/24/2025 14:21	PMB
								Certifications:	CTDPH-PH-0840,NYSDOH-NY10854,NYSDOH-NY12058,NJDEP-CT0		
75-35-4	1,1-Dichloroethylene	ND	CCVE	ug/L	0.327	0.500	1	EPA 8260D	12/24/2025 10:25	12/24/2025 14:21	PMB
								Certifications:	CTDPH-PH-0840,NYSDOH-NY10854,NYSDOH-NY12058,NJDEP-CT0		
87-61-6	1,2,3-Trichlorobenzene	ND		ug/L	0.222	0.500	1	EPA 8260D	12/24/2025 10:25	12/24/2025 14:21	PMB
								Certifications:	NYSDOH-NY10854,NYSDOH-NY12058,NJDEP-CT005,PADEP-68-04		
96-18-4	1,2,3-Trichloropropane	ND		ug/L	0.273	0.500	1	EPA 8260D	12/24/2025 10:25	12/24/2025 14:21	PMB
								Certifications:	NYSDOH-NY10854,NYSDOH-NY12058,NJDEP-CT005,PADEP-68-04		
120-82-1	1,2,4-Trichlorobenzene	ND		ug/L	0.138	0.500	1	EPA 8260D	12/24/2025 10:25	12/24/2025 14:21	PMB
								Certifications:	NYSDOH-NY10854,NYSDOH-NY12058,NJDEP-CT005,PADEP-68-04		
95-63-6	1,2,4-Trimethylbenzene	ND		ug/L	0.310	0.500	1	EPA 8260D	12/24/2025 10:25	12/24/2025 14:21	PMB
								Certifications:	CTDPH-PH-0840,NYSDOH-NY10854,NYSDOH-NY12058,NJDEP-CT0		
96-12-8	1,2-Dibromo-3-chloropropane	ND		ug/L	0.432	0.500	1	EPA 8260D	12/24/2025 10:25	12/24/2025 14:21	PMB
								Certifications:	CTDPH-PH-0840,NYSDOH-NY10854,NYSDOH-NY12058,NJDEP-CT0		
106-93-4	1,2-Dibromoethane	ND		ug/L	0.215	0.500	1	EPA 8260D	12/24/2025 10:25	12/24/2025 14:21	PMB
								Certifications:	CTDPH-PH-0840,NYSDOH-NY10854,NYSDOH-NY12058,NJDEP-CT0		
95-50-1	1,2-Dichlorobenzene	ND		ug/L	0.270	0.500	1	EPA 8260D	12/24/2025 10:25	12/24/2025 14:21	PMB
								Certifications:	CTDPH-PH-0840,NYSDOH-NY10854,NYSDOH-NY12058,NJDEP-CT0		
107-06-2	1,2-Dichloroethane	ND		ug/L	0.377	0.500	1	EPA 8260D	12/24/2025 10:25	12/24/2025 14:21	PMB
								Certifications:	CTDPH-PH-0840,NYSDOH-NY10854,NYSDOH-NY12058,NJDEP-CT0		
78-87-5	1,2-Dichloropropane	ND		ug/L	0.327	0.500	1	EPA 8260D	12/24/2025 10:25	12/24/2025 14:21	PMB
								Certifications:	CTDPH-PH-0840,NYSDOH-NY10854,NYSDOH-NY12058,NJDEP-CT0		
108-67-8	1,3,5-Trimethylbenzene	ND		ug/L	0.347	0.500	1	EPA 8260D	12/24/2025 10:25	12/24/2025 14:21	PMB
								Certifications:	CTDPH-PH-0840,NYSDOH-NY10854,NYSDOH-NY12058,NJDEP-CT0		
541-73-1	1,3-Dichlorobenzene	ND	QL-02	ug/L	0.283	0.500	1	EPA 8260D	12/24/2025 10:25	12/24/2025 14:21	PMB
								Certifications:	CTDPH-PH-0840,NYSDOH-NY10854,NYSDOH-NY12058,NJDEP-CT0		
142-28-9	1,3-Dichloropropane	ND		ug/L	0.260	0.500	1	EPA 8260D	12/24/2025 10:25	12/24/2025 14:21	PMB
								Certifications:	NYSDOH-NY10854,NYSDOH-NY12058,NJDEP-CT005,PADEP-68-04		
106-46-7	1,4-Dichlorobenzene	ND	QL-02	ug/L	0.311	0.500	1	EPA 8260D	12/24/2025 10:25	12/24/2025 14:21	PMB
								Certifications:	CTDPH-PH-0840,NYSDOH-NY10854,NYSDOH-NY12058,NJDEP-CT0		
78-93-3	2-Butanone	ND		ug/L	0.421	0.500	1	EPA 8260D	12/24/2025 10:25	12/24/2025 14:21	PMB
								Certifications:	CTDPH-PH-0840,NYSDOH-NY10854,NYSDOH-NY12058,NJDEP-CT0		

Sample Information

Client Sample ID: 25MW-1 **York Sample ID:** 25L1272-01

York Project (SDG) No.	Client Project ID	Matrix	Collection Date/Time	Date Received
25L1272	2425 Atlantic Brooklyn 10034	Ground Water	December 22, 2025 9:33 am	12/22/2025

Volatile Organics, 8260 - Low Comprehensive

Log-in Notes:

Sample Notes:

Sample Prepared by Method: EPA 5030B

CAS No.	Parameter	Result	Flag	Units	Reported to LOD/MDL	LOQ	Dilution	Reference Method	Date/Time Prepared	Date/Time Analyzed	Analyst
591-78-6	2-Hexanone	ND		ug/L	0.320	0.500	1	EPA 8260D	12/24/2025 10:25	12/24/2025 14:21	PMB
								Certifications:	CTDPH-PH-0840,NYSDOH-NY10854,NYSDOH-NY12058,NJDEP-CT0		
108-10-1	4-Methyl-2-pentanone	ND		ug/L	0.365	0.500	1	EPA 8260D	12/24/2025 10:25	12/24/2025 14:21	PMB
								Certifications:	CTDPH-PH-0840,NYSDOH-NY10854,NYSDOH-NY12058,NJDEP-CT0		
67-64-1	**Acetone**	**6.43**	CCVE	ug/L	1.34	2.00	1	EPA 8260D	12/24/2025 10:25	12/24/2025 14:21	PMB
								Certifications:	CTDPH-PH-0840,NYSDOH-NY10854,NYSDOH-NY12058,NJDEP-CT0		
107-02-8	Acrolein	ND	CCVE	ug/L	0.447	0.500	1	EPA 8260D	12/24/2025 10:25	12/24/2025 14:21	PMB
								Certifications:	CTDPH-PH-0840,NYSDOH-NY10854,NYSDOH-NY12058,NJDEP-CT0		
107-13-1	Acrylonitrile	ND		ug/L	0.422	0.500	1	EPA 8260D	12/24/2025 10:25	12/24/2025 14:21	PMB
								Certifications:	CTDPH-PH-0840,NYSDOH-NY10854,NYSDOH-NY12058,NJDEP-CT0		
71-43-2	Benzene	ND		ug/L	0.279	0.500	1	EPA 8260D	12/24/2025 10:25	12/24/2025 14:21	PMB
								Certifications:	CTDPH-PH-0840,NYSDOH-NY10854,NYSDOH-NY12058,NJDEP-CT0		
74-97-5	Bromochloromethane	ND		ug/L	0.354	0.500	1	EPA 8260D	12/24/2025 10:25	12/24/2025 14:21	PMB
								Certifications:	NYSDOH-NY10854,NYSDOH-NY12058,NJDEP-CT005,PADEP-68-04		
75-27-4	Bromodichloromethane	ND		ug/L	0.245	0.500	1	EPA 8260D	12/24/2025 10:25	12/24/2025 14:21	PMB
								Certifications:	CTDPH-PH-0840,NYSDOH-NY10854,NYSDOH-NY12058,NJDEP-CT0		
75-25-2	Bromoform	ND		ug/L	0.163	0.500	1	EPA 8260D	12/24/2025 10:25	12/24/2025 14:21	PMB
								Certifications:	CTDPH-PH-0840,NYSDOH-NY10854,NYSDOH-NY12058,NJDEP-CT0		
74-83-9	Bromomethane	ND		ug/L	0.500	2.00	1	EPA 8260D	12/24/2025 10:25	12/24/2025 14:21	PMB
								Certifications:	CTDPH-PH-0840,NYSDOH-NY10854,NYSDOH-NY12058,NJDEP-CT0		
75-15-0	Carbon disulfide	ND		ug/L	0.362	0.500	1	EPA 8260D	12/24/2025 10:25	12/24/2025 14:21	PMB
								Certifications:	CTDPH-PH-0840,NYSDOH-NY10854,NYSDOH-NY12058,NJDEP-CT0		
56-23-5	Carbon tetrachloride	ND		ug/L	0.204	0.500	1	EPA 8260D	12/24/2025 10:25	12/24/2025 14:21	PMB
								Certifications:	CTDPH-PH-0840,NYSDOH-NY10854,NYSDOH-NY12058,NJDEP-CT0		
108-90-7	Chlorobenzene	ND		ug/L	0.284	0.500	1	EPA 8260D	12/24/2025 10:25	12/24/2025 14:21	PMB
								Certifications:	CTDPH-PH-0840,NYSDOH-NY10854,NYSDOH-NY12058,NJDEP-CT0		
75-00-3	Chloroethane	ND		ug/L	0.448	0.500	1	EPA 8260D	12/24/2025 10:25	12/24/2025 14:21	PMB
								Certifications:	CTDPH-PH-0840,NYSDOH-NY10854,NYSDOH-NY12058,NJDEP-CT0		
67-66-3	**Chloroform**	**1.50**		ug/L	0.243	0.500	1	EPA 8260D	12/24/2025 10:25	12/24/2025 14:21	PMB
								Certifications:	CTDPH-PH-0840,NYSDOH-NY10854,NYSDOH-NY12058,NJDEP-CT0		
74-87-3	Chloromethane	ND		ug/L	0.372	0.500	1	EPA 8260D	12/24/2025 10:25	12/24/2025 14:21	PMB
								Certifications:	CTDPH-PH-0840,NYSDOH-NY10854,NYSDOH-NY12058,NJDEP-CT0		
156-59-2	cis-1,2-Dichloroethylene	ND		ug/L	0.294	0.500	1	EPA 8260D	12/24/2025 10:25	12/24/2025 14:21	PMB
								Certifications:	CTDPH-PH-0840,NYSDOH-NY10854,NYSDOH-NY12058,NJDEP-CT0		
10061-01-5	cis-1,3-Dichloropropylene	ND		ug/L	0.262	0.500	1	EPA 8260D	12/24/2025 10:25	12/24/2025 14:21	PMB
								Certifications:	CTDPH-PH-0840,NYSDOH-NY10854,NYSDOH-NY12058,NJDEP-CT0		
110-82-7	Cyclohexane	ND		ug/L	0.491	0.500	1	EPA 8260D	12/24/2025 10:25	12/24/2025 14:21	PMB
								Certifications:	NYSDOH-NY10854,NYSDOH-NY12058,NJDEP-CT005,PADEP-68-04		
124-48-1	Dibromochloromethane	ND		ug/L	0.146	0.500	1	EPA 8260D	12/24/2025 10:25	12/24/2025 14:21	PMB
								Certifications:	CTDPH-PH-0840,NYSDOH-NY10854,NYSDOH-NY12058,NJDEP-CT0		
74-95-3	Dibromomethane	ND		ug/L	0.203	0.500	1	EPA 8260D	12/24/2025 10:25	12/24/2025 14:21	PMB
								Certifications:	NYSDOH-NY10854,NYSDOH-NY12058,NJDEP-CT005,PADEP-68-04		
75-71-8	Dichlorodifluoromethane	ND		ug/L	0.451	0.500	1	EPA 8260D	12/24/2025 10:25	12/24/2025 14:21	PMB
								Certifications:	NYSDOH-NY10854,NYSDOH-NY12058,NJDEP-CT005,PADEP-68-04		

Sample Information

Client Sample ID: 25MW-1 **York Sample ID:** 25L1272-01

York Project (SDG) No.	Client Project ID	Matrix	Collection Date/Time	Date Received
25L1272	2425 Atlantic Brooklyn 10034	Ground Water	December 22, 2025 9:33 am	12/22/2025

Volatile Organics, 8260 - Low Comprehensive

Log-in Notes:

Sample Notes:

Sample Prepared by Method: EPA 5030B

CAS No.	Parameter	Result	Flag	Units	Reported to LOD/MDL	LOQ	Dilution	Reference Method	Date/Time Prepared	Date/Time Analyzed	Analyst
100-41-4	Ethyl Benzene	ND		ug/L	0.290	0.500	1	EPA 8260D	12/24/2025 10:25	12/24/2025 14:21	PMB
								Certifications:	CTDPH-PH-0840,NYSDOH-NY10854,NYSDOH-NY12058,NJDEP-CT0		
87-68-3	Hexachlorobutadiene	ND		ug/L	0.241	0.500	1	EPA 8260D	12/24/2025 10:25	12/24/2025 14:21	PMB
								Certifications:	NYSDOH-NY12058,PADEP-68-04440		
98-82-8	Isopropylbenzene	ND		ug/L	0.405	0.500	1	EPA 8260D	12/24/2025 10:25	12/24/2025 14:21	PMB
								Certifications:	CTDPH-PH-0840,NYSDOH-NY10854,NYSDOH-NY12058,NJDEP-CT0		
79-20-9	Methyl acetate	ND		ug/L	0.442	0.500	1	EPA 8260D	12/24/2025 10:25	12/24/2025 14:21	PMB
								Certifications:	NYSDOH-NY10854,NYSDOH-NY12058,NJDEP-CT005,PADEP-68-04		
1634-04-4	Methyl tert-butyl ether (MTBE)	ND		ug/L	0.244	0.500	1	EPA 8260D	12/24/2025 10:25	12/24/2025 14:21	PMB
								Certifications:	CTDPH-PH-0840,NYSDOH-NY10854,NYSDOH-NY12058,NJDEP-CT0		
108-87-2	Methylcyclohexane	ND		ug/L	0.477	0.500	1	EPA 8260D	12/24/2025 10:25	12/24/2025 14:21	PMB
								Certifications:	NYSDOH-NY10854,NYSDOH-NY12058,NJDEP-CT005,PADEP-68-04		
75-09-2	Methylene chloride	ND		ug/L	0.397	2.00	1	EPA 8260D	12/24/2025 10:25	12/24/2025 14:21	PMB
								Certifications:	CTDPH-PH-0840,NYSDOH-NY10854,NYSDOH-NY12058,NJDEP-CT0		
91-20-3	Naphthalene	ND		ug/L	0.212	2.00	1	EPA 8260D	12/24/2025 10:25	12/24/2025 14:21	PMB
								Certifications:	NYSDOH-NY10854,NYSDOH-NY12058,NJDEP-CT005,PADEP-68-04		
104-51-8	n-Butylbenzene	ND		ug/L	0.399	0.500	1	EPA 8260D	12/24/2025 10:25	12/24/2025 14:21	PMB
								Certifications:	CTDPH-PH-0840,NYSDOH-NY10854,NYSDOH-NY12058,NJDEP-CT0		
103-65-1	n-Propylbenzene	ND		ug/L	0.384	0.500	1	EPA 8260D	12/24/2025 10:25	12/24/2025 14:21	PMB
								Certifications:	CTDPH-PH-0840,NYSDOH-NY10854,NYSDOH-NY12058,NJDEP-CT0		
95-47-6	o-Xylene	ND		ug/L	0.261	0.500	1	EPA 8260D	12/24/2025 10:25	12/24/2025 14:21	PMB
								Certifications:	CTDPH-PH-0840,NYSDOH-NY10854,NYSDOH-NY12058,PADEP-68-		
179601-23-1	p- & m- Xylenes	ND		ug/L	0.578	1.00	1	EPA 8260D	12/24/2025 10:25	12/24/2025 14:21	PMB
								Certifications:	CTDPH-PH-0840,NYSDOH-NY10854,NYSDOH-NY12058,PADEP-68-		
105-05-5	* p-Diethylbenzene	ND		ug/L	0.341	0.500	1	EPA 8260D	12/24/2025 10:25	12/24/2025 14:21	PMB
								Certifications:			
622-96-8	* p-Ethyltoluene	ND	QL-02	ug/L	0.200	0.500	1	EPA 8260D	12/24/2025 10:25	12/24/2025 14:21	PMB
								Certifications:			
99-87-6	p-Isopropyltoluene	ND		ug/L	0.377	0.500	1	EPA 8260D	12/24/2025 10:25	12/24/2025 14:21	PMB
								Certifications:	CTDPH-PH-0840,NYSDOH-NY10854,NYSDOH-NY12058,NJDEP-CT0		
135-98-8	sec-Butylbenzene	ND		ug/L	0.444	0.500	1	EPA 8260D	12/24/2025 10:25	12/24/2025 14:21	PMB
								Certifications:	CTDPH-PH-0840,NYSDOH-NY10854,NYSDOH-NY12058,NJDEP-CT0		
100-42-5	Styrene	ND		ug/L	0.255	0.500	1	EPA 8260D	12/24/2025 10:25	12/24/2025 14:21	PMB
								Certifications:	CTDPH-PH-0840,NYSDOH-NY10854,NYSDOH-NY12058,NJDEP-CT0		
75-65-0	tert-Butyl alcohol (TBA)	ND		ug/L	0.608	1.00	1	EPA 8260D	12/24/2025 10:25	12/24/2025 14:21	PMB
								Certifications:	NYSDOH-NY10854,NYSDOH-NY12058,NJDEP-CT005,PADEP-68-04		
98-06-6	tert-Butylbenzene	ND		ug/L	0.367	0.500	1	EPA 8260D	12/24/2025 10:25	12/24/2025 14:21	PMB
								Certifications:	CTDPH-PH-0840,NYSDOH-NY10854,NYSDOH-NY12058,NJDEP-CT0		
127-18-4	**Tetrachloroethylene**	**0.370**	J, CCVE, ICVE, QL-02	ug/L	0.239	0.500	1	EPA 8260D	12/24/2025 10:25	12/24/2025 14:21	PMB
								Certifications:	CTDPH-PH-0840,NYSDOH-NY10854,NYSDOH-NY12058,NJDEP-CT0		
108-88-3	**Toluene**	**0.370**	J	ug/L	0.346	0.500	1	EPA 8260D	12/24/2025 10:25	12/24/2025 14:21	PMB
								Certifications:	CTDPH-PH-0840,NYSDOH-NY10854,NYSDOH-NY12058,NJDEP-CT0		

Sample Information

Client Sample ID: 25MW-1 **York Sample ID:** 25L1272-01

York Project (SDG) No.	Client Project ID	Matrix	Collection Date/Time	Date Received
25L1272	2425 Atlantic Brooklyn 10034	Ground Water	December 22, 2025 9:33 am	12/22/2025

Volatile Organics, 8260 - Low Comprehensive

Log-in Notes:

Sample Notes:

Sample Prepared by Method: EPA 5030B

CAS No.	Parameter	Result	Flag	Units	Reported to LOD/MDL	LOQ	Dilution	Reference Method	Date/Time Prepared	Date/Time Analyzed	Analyst
156-60-5	trans-1,2-Dichloroethylene	ND		ug/L	0.279	0.500	1	EPA 8260D	12/24/2025 10:25	12/24/2025 14:21	PMB
								Certifications:	CTDPH-PH-0840,NYSDOH-NY10854,NYSDOH-NY12058,NJDEP-CT0		
10061-02-6	trans-1,3-Dichloropropylene	ND		ug/L	0.229	0.500	1	EPA 8260D	12/24/2025 10:25	12/24/2025 14:21	PMB
								Certifications:	CTDPH-PH-0840,NYSDOH-NY10854,NYSDOH-NY12058,NJDEP-CT0		
79-01-6	**Trichloroethylene**	**1.89**		ug/L	0.249	0.500	1	EPA 8260D	12/24/2025 10:25	12/24/2025 14:21	PMB
								Certifications:	CTDPH-PH-0840,NYSDOH-NY10854,NYSDOH-NY12058,NJDEP-CT0		
75-69-4	Trichlorofluoromethane	ND		ug/L	0.337	0.500	1	EPA 8260D	12/24/2025 10:25	12/24/2025 14:21	PMB
								Certifications:	CTDPH-PH-0840,NYSDOH-NY10854,NYSDOH-NY12058,NJDEP-CT0		
75-01-4	Vinyl Chloride	ND		ug/L	0.469	0.500	1	EPA 8260D	12/24/2025 10:25	12/24/2025 14:21	PMB
								Certifications:	CTDPH-PH-0840,NYSDOH-NY10854,NYSDOH-NY12058,NJDEP-CT0		
1330-20-7	Xylenes, Total	ND	CAL-E	ug/L	0.839	1.50	1	EPA 8260D	12/24/2025 10:25	12/24/2025 14:21	PMB
								Certifications:	CTDPH-PH-0840,NYSDOH-NY10854,NYSDOH-NY12058,NJDEP-CT0		

	Surrogate Recoveries	Result	Acceptance Range
17060-07-0	*Surrogate: SURR: 1,2-Dichloroethane-d4*	*102 %*	*69-130*
2037-26-5	*Surrogate: SURR: Toluene-d8*	*99.2 %*	*81-117*
460-00-4	*Surrogate: SURR: p-Bromofluorobenzene*	*102 %*	*79-122*

Semi-Volatiles, 8270 - Low Comprehensive

Log-in Notes:

Sample Notes: EXT-EM

Sample Prepared by Method: EPA 3510C

CAS No.	Parameter	Result	Flag	Units	Reported to LOD/MDL	LOQ	Dilution	Reference Method	Date/Time Prepared	Date/Time Analyzed	Analyst
92-52-4	1,1-Biphenyl	ND		ug/L	2.50	5.00	1	EPA 8270E	12/24/2025 09:53	12/28/2025 04:11	AK
								Certifications:	NJDEP-CT005,NYSDOH-NY10854,PADEP-68-04440		
95-94-3	1,2,4,5-Tetrachlorobenzene	ND		ug/L	2.50	5.00	1	EPA 8270E	12/24/2025 09:53	12/28/2025 04:11	AK
								Certifications:	NYSDOH-NY10854,PADEP-68-04440		
58-90-2	2,3,4,6-Tetrachlorophenol	ND		ug/L	2.50	5.00	1	EPA 8270E	12/24/2025 09:53	12/28/2025 04:11	AK
								Certifications:	NYSDOH-NY10854,PADEP-68-04440		
95-95-4	2,4,5-Trichlorophenol	ND		ug/L	2.50	5.00	1	EPA 8270E	12/24/2025 09:53	12/28/2025 04:11	AK
								Certifications:	CTDPH-PH-0840,NJDEP-CT005,NYSDOH-NY10854,PADEP-68-0444		
88-06-2	2,4,6-Trichlorophenol	ND		ug/L	2.50	5.00	1	EPA 8270E	12/24/2025 09:53	12/28/2025 04:11	AK
								Certifications:	CTDPH-PH-0840,NJDEP-CT005,NYSDOH-NY10854,PADEP-68-0444		
120-83-2	2,4-Dichlorophenol	ND		ug/L	2.50	5.00	1	EPA 8270E	12/24/2025 09:53	12/28/2025 04:11	AK
								Certifications:	CTDPH-PH-0840,NJDEP-CT005,NYSDOH-NY10854,PADEP-68-0444		
105-67-9	2,4-Dimethylphenol	ND		ug/L	2.50	5.00	1	EPA 8270E	12/24/2025 09:53	12/28/2025 04:11	AK
								Certifications:	CTDPH-PH-0840,NJDEP-CT005,NYSDOH-NY10854,PADEP-68-0444		
51-28-5	* 2,4-Dinitrophenol	ND	CAL-E	ug/L	2.50	5.00	1	EPA 8270E	12/24/2025 09:53	12/28/2025 04:11	AK
								Certifications:	CTDPH-PH-0840,NJDEP-CT005		
121-14-2	2,4-Dinitrotoluene	ND		ug/L	2.50	5.00	1	EPA 8270E	12/24/2025 09:53	12/28/2025 04:11	AK
								Certifications:	CTDPH-PH-0840,NJDEP-CT005,NYSDOH-NY10854,PADEP-68-0444		
606-20-2	2,6-Dinitrotoluene	ND		ug/L	2.50	5.00	1	EPA 8270E	12/24/2025 09:53	12/28/2025 04:11	AK
								Certifications:	CTDPH-PH-0840,NJDEP-CT005,NYSDOH-NY10854,PADEP-68-0444		

Sample Information

Client Sample ID: 25MW-1 **York Sample ID:** 25L1272-01

York Project (SDG) No.	Client Project ID	Matrix	Collection Date/Time	Date Received
25L1272	2425 Atlantic Brooklyn 10034	Ground Water	December 22, 2025 9:33 am	12/22/2025

Semi-Volatiles, 8270 - Low Comprehensive **Log-in Notes:** **Sample Notes:** EXT-EM

Sample Prepared by Method: EPA 3510C

CAS No.	Parameter	Result	Flag	Units	Reported to LOD/MDL	LOQ	Dilution	Reference Method	Date/Time Prepared	Date/Time Analyzed	Analyst
91-58-7	2-Chloronaphthalene	ND		ug/L	2.50	5.00	1	EPA 8270E	12/24/2025 09:53	12/28/2025 04:11	AK
								Certifications:	CTDPH-PH-0840,NJDEP-CT005,NYSDOH-NY10854,PADEP-68-0444		
95-57-8	2-Chlorophenol	ND		ug/L	2.50	5.00	1	EPA 8270E	12/24/2025 09:53	12/28/2025 04:11	AK
								Certifications:	CTDPH-PH-0840,NJDEP-CT005,NYSDOH-NY10854,PADEP-68-0444		
91-57-6	2-Methylnaphthalene	ND		ug/L	2.50	5.00	1	EPA 8270E	12/24/2025 09:53	12/28/2025 04:11	AK
								Certifications:	CTDPH-PH-0840,NJDEP-CT005,NYSDOH-NY10854,PADEP-68-0444		
95-48-7	2-Methylphenol	ND		ug/L	2.50	5.00	1	EPA 8270E	12/24/2025 09:53	12/28/2025 04:11	AK
								Certifications:	CTDPH-PH-0840,NJDEP-CT005,NYSDOH-NY10854,PADEP-68-0444		
88-74-4	2-Nitroaniline	ND		ug/L	2.50	5.00	1	EPA 8270E	12/24/2025 09:53	12/28/2025 04:11	AK
								Certifications:	CTDPH-PH-0840,NYSDOH-NY10854,PADEP-68-04440		
88-75-5	2-Nitrophenol	ND		ug/L	2.50	5.00	1	EPA 8270E	12/24/2025 09:53	12/28/2025 04:11	AK
								Certifications:	CTDPH-PH-0840,NJDEP-CT005,NYSDOH-NY10854,PADEP-68-0444		
65794-96-9	* 3- & 4-Methylphenols	ND		ug/L	2.50	5.00	1	EPA 8270E	12/24/2025 09:53	12/28/2025 04:11	AK
								Certifications:	CTDPH-PH-0840		
91-94-1	3,3-Dichlorobenzidine	ND		ug/L	2.50	5.00	1	EPA 8270E	12/24/2025 09:53	12/28/2025 04:11	AK
								Certifications:	CTDPH-PH-0840,NYSDOH-NY10854,PADEP-68-04440		
99-09-2	3-Nitroaniline	ND		ug/L	2.50	5.00	1	EPA 8270E	12/24/2025 09:53	12/28/2025 04:11	AK
								Certifications:	CTDPH-PH-0840,NYSDOH-NY10854,PADEP-68-04440		
534-52-1	4,6-Dinitro-2-methylphenol	ND	CAL-E	ug/L	2.50	5.00	1	EPA 8270E	12/24/2025 09:53	12/28/2025 04:11	AK
								Certifications:	CTDPH-PH-0840,NJDEP-CT005,NYSDOH-NY10854,PADEP-68-0444		
101-55-3	4-Bromophenyl phenyl ether	ND		ug/L	2.50	5.00	1	EPA 8270E	12/24/2025 09:53	12/28/2025 04:11	AK
								Certifications:	CTDPH-PH-0840,NJDEP-CT005,NYSDOH-NY10854,PADEP-68-0444		
59-50-7	4-Chloro-3-methylphenol	ND		ug/L	2.50	5.00	1	EPA 8270E	12/24/2025 09:53	12/28/2025 04:11	AK
								Certifications:	CTDPH-PH-0840,NJDEP-CT005,NYSDOH-NY10854,PADEP-68-0444		
106-47-8	4-Chloroaniline	ND		ug/L	2.50	5.00	1	EPA 8270E	12/24/2025 09:53	12/28/2025 04:11	AK
								Certifications:	CTDPH-PH-0840,NYSDOH-NY10854,PADEP-68-04440		
7005-72-3	4-Chlorophenyl phenyl ether	ND		ug/L	2.50	5.00	1	EPA 8270E	12/24/2025 09:53	12/28/2025 04:11	AK
								Certifications:	CTDPH-PH-0840,NJDEP-CT005,NYSDOH-NY10854,PADEP-68-0444		
100-01-6	4-Nitroaniline	ND		ug/L	2.50	5.00	1	EPA 8270E	12/24/2025 09:53	12/28/2025 04:11	AK
								Certifications:	CTDPH-PH-0840,NYSDOH-NY10854,PADEP-68-04440		
100-02-7	4-Nitrophenol	ND		ug/L	5.00	5.00	1	EPA 8270E	12/24/2025 09:53	12/28/2025 04:11	AK
								Certifications:	CTDPH-PH-0840,NJDEP-CT005,NYSDOH-NY10854,PADEP-68-0444		
98-86-2	Acetophenone	ND		ug/L	2.50	5.00	1	EPA 8270E	12/24/2025 09:53	12/28/2025 04:11	AK
								Certifications:	NJDEP-CT005,NYSDOH-NY10854,PADEP-68-04440		
100-52-7	Benzaldehyde	ND		ug/L	2.50	5.00	1	EPA 8270E	12/24/2025 09:53	12/28/2025 04:11	AK
								Certifications:	NJDEP-CT005,NYSDOH-NY10854,PADEP-68-04440		
85-68-7	Benzyl butyl phthalate	ND		ug/L	2.50	5.00	1	EPA 8270E	12/24/2025 09:53	12/28/2025 04:11	AK
								Certifications:	CTDPH-PH-0840,NJDEP-CT005,NYSDOH-NY10854,PADEP-68-0444		
111-91-1	Bis(2-chloroethoxy)methane	ND		ug/L	2.50	5.00	1	EPA 8270E	12/24/2025 09:53	12/28/2025 04:11	AK
								Certifications:	CTDPH-PH-0840,NJDEP-CT005,NYSDOH-NY10854,PADEP-68-0444		
111-44-4	Bis(2-chloroethyl)ether	ND		ug/L	1.00	5.00	1	EPA 8270E	12/24/2025 09:53	12/28/2025 04:11	AK
								Certifications:	CTDPH-PH-0840,NJDEP-CT005,NYSDOH-NY10854,PADEP-68-0444		
108-60-1	Bis(2-chloroisopropyl)ether	ND	CCVE	ug/L	2.50	5.00	1	EPA 8270E	12/24/2025 09:53	12/28/2025 04:11	AK
								Certifications:	CTDPH-PH-0840,NJDEP-CT005,NYSDOH-NY10854,PADEP-68-0444		

Sample Information

Client Sample ID: 25MW-1 **York Sample ID:** 25L1272-01

York Project (SDG) No.	Client Project ID	Matrix	Collection Date/Time	Date Received
25L1272	2425 Atlantic Brooklyn 10034	Ground Water	December 22, 2025 9:33 am	12/22/2025

Semi-Volatiles, 8270 - Low Comprehensive

Log-in Notes:

Sample Notes: EXT-EM

Sample Prepared by Method: EPA 3510C

CAS No.	Parameter	Result	Flag	Units	Reported to LOD/MDL	LOQ	Dilution	Reference Method	Date/Time Prepared	Date/Time Analyzed	Analyst
105-60-2	Caprolactam	ND		ug/L	2.50	5.00	1	EPA 8270E	12/24/2025 09:53	12/28/2025 04:11	AK
								Certifications: NJDEP-CT005,NYSDOH-NY10854,PADEP-68-04440			
86-74-8	Carbazole	ND		ug/L	2.50	5.00	1	EPA 8270E	12/24/2025 09:53	12/28/2025 04:11	AK
								Certifications: CTDPH-PH-0840,NYSDOH-NY10854,PADEP-68-04440			
132-64-9	Dibenzofuran	ND		ug/L	2.50	5.00	1	EPA 8270E	12/24/2025 09:53	12/28/2025 04:11	AK
								Certifications: CTDPH-PH-0840,NJDEP-CT005,NYSDOH-NY10854,PADEP-68-0444			
84-66-2	Diethyl phthalate	ND		ug/L	2.50	5.00	1	EPA 8270E	12/24/2025 09:53	12/28/2025 04:11	AK
								Certifications: CTDPH-PH-0840,NJDEP-CT005,NYSDOH-NY10854,PADEP-68-0444			
131-11-3	Dimethyl phthalate	ND		ug/L	2.50	5.00	1	EPA 8270E	12/24/2025 09:53	12/28/2025 04:11	AK
								Certifications: CTDPH-PH-0840,NJDEP-CT005,NYSDOH-NY10854,PADEP-68-0444			
84-74-2	Di-n-butyl phthalate	ND		ug/L	2.50	5.00	1	EPA 8270E	12/24/2025 09:53	12/28/2025 04:11	AK
								Certifications: CTDPH-PH-0840,NJDEP-CT005,NYSDOH-NY10854,PADEP-68-0444			
117-84-0	Di-n-octyl phthalate	ND		ug/L	2.50	5.00	1	EPA 8270E	12/24/2025 09:53	12/28/2025 04:11	AK
								Certifications: CTDPH-PH-0840,NJDEP-CT005,NYSDOH-NY10854,PADEP-68-0444			
77-47-4	Hexachlorocyclopentadiene	ND	CCVE	ug/L	5.00	10.0	1	EPA 8270E	12/24/2025 09:53	12/28/2025 04:11	AK
								Certifications: CTDPH-PH-0840,NJDEP-CT005,NYSDOH-NY10854,PADEP-68-0444			
78-59-1	Isophorone	ND		ug/L	2.50	5.00	1	EPA 8270E	12/24/2025 09:53	12/28/2025 04:11	AK
								Certifications: CTDPH-PH-0840,NJDEP-CT005,NYSDOH-NY10854,PADEP-68-0444			
621-64-7	N-nitroso-di-n-propylamine	ND		ug/L	2.50	5.00	1	EPA 8270E	12/24/2025 09:53	12/28/2025 04:11	AK
								Certifications: CTDPH-PH-0840,NJDEP-CT005,NYSDOH-NY10854,PADEP-68-0444			
86-30-6	N-Nitrosodiphenylamine	ND		ug/L	2.50	5.00	1	EPA 8270E	12/24/2025 09:53	12/28/2025 04:11	AK
								Certifications: CTDPH-PH-0840,NJDEP-CT005,NYSDOH-NY10854,PADEP-68-0444			
108-95-2	Phenol	ND		ug/L	0.750	5.00	1	EPA 8270E	12/24/2025 09:53	12/28/2025 04:11	AK
								Certifications: CTDPH-PH-0840,NJDEP-CT005,NYSDOH-NY10854,PADEP-68-0444			
2312-35-8	* Propargite	ND		ug/L	2.50	5.00	1	EPA 8270E	12/24/2025 09:53	12/28/2025 04:11	AK
								Certifications:			
110-86-1	Pyridine	ND		ug/L	2.50	5.00	1	EPA 8270E	12/24/2025 09:53	12/28/2025 04:11	AK
								Certifications: CTDPH-PH-0840,NYSDOH-NY10854,PADEP-68-04440			

	Surrogate Recoveries	Result		Acceptance Range
367-12-4	*Surrogate: SURR: 2-Fluorophenol*	*16.0 %*	*S-08*	*19.7-63.1*
13127-88-3	*Surrogate: SURR: Phenol-d6*	*9.24 %*	*S-08*	*10.1-41.7*
4165-60-0	*Surrogate: SURR: Nitrobenzene-d5*	*29.2 %*	*S-08*	*50.2-113*
321-60-8	*Surrogate: SURR: 2-Fluorobiphenyl*	*27.6 %*	*S-08*	*39.9-105*
118-79-6	*Surrogate: SURR: 2,4,6-Tribromophenol*	*39.5 %*		*39.3-151*
1718-51-0	*Surrogate: SURR: Terphenyl-d14*	*39.9 %*		*30.7-106*

Semi-Volatiles, 8270 - Low Comprehensive

Log-in Notes:

Sample Notes: EXT-EM

Sample Prepared by Method: EPA 3510C

CAS No.	Parameter	Result	Flag	Units	Reported to LOQ	Dilution	Reference Method	Date/Time Prepared	Date/Time Analyzed	Analyst
83-32-9	Acenaphthene	ND		ug/L	0.0500	1	EPA 8270E SIM	12/24/2025 09:59	12/29/2025 16:50	SR
							Certifications: NYSDOH-NY10854,PADEP-68-04440,NJDEP-CT005			

Sample Information

Client Sample ID: 25MW-1 **York Sample ID:** 25L1272-01

York Project (SDG) No.	Client Project ID	Matrix	Collection Date/Time	Date Received
25L1272	2425 Atlantic Brooklyn 10034	Ground Water	December 22, 2025 9:33 am	12/22/2025

Semi-Volatiles, 8270 - Low Comprehensive **Log-in Notes:** **Sample Notes:** EXT-EM

Sample Prepared by Method: EPA 3510C

CAS No.	Parameter	Result	Flag	Units	Reported to LOQ	Dilution	Reference Method	Date/Time Prepared	Date/Time Analyzed	Analyst
208-96-8	Acenaphthylene	ND		ug/L	0.0500	1	EPA 8270E SIM Certifications: NYSDOH-NY10854,PADEP-68-04440,NJDEP-CT005	12/24/2025 09:59	12/29/2025 16:50	SR
120-12-7	* Anthracene	ND		ug/L	0.0500	1	EPA 8270E SIM Certifications:	12/24/2025 09:59	12/29/2025 16:50	SR
1912-24-9	* Atrazine	ND		ug/L	0.500	1	EPA 8270E SIM Certifications:	12/24/2025 09:59	12/29/2025 16:50	SR
56-55-3	Benzo(a)anthracene	ND		ug/L	0.0500	1	EPA 8270E SIM Certifications: NYSDOH-NY10854,PADEP-68-04440,NJDEP-CT005	12/24/2025 09:59	12/29/2025 16:50	SR
50-32-8	Benzo(a)pyrene	ND		ug/L	0.0500	1	EPA 8270E SIM Certifications: NYSDOH-NY10854,PADEP-68-04440,NJDEP-CT005	12/24/2025 09:59	12/29/2025 16:50	SR
205-99-2	Benzo(b)fluoranthene	ND	CAL-E	ug/L	0.0500	1	EPA 8270E SIM Certifications: NYSDOH-NY10854,PADEP-68-04440,NJDEP-CT005	12/24/2025 09:59	12/29/2025 16:50	SR
191-24-2	Benzo(g,h,i)perylene	ND	CAL-E	ug/L	0.0500	1	EPA 8270E SIM Certifications: NYSDOH-NY10854,PADEP-68-04440,NJDEP-CT005	12/24/2025 09:59	12/29/2025 16:50	SR
207-08-9	Benzo(k)fluoranthene	ND	CAL-E	ug/L	0.0500	1	EPA 8270E SIM Certifications: NYSDOH-NY10854,PADEP-68-04440,NJDEP-CT005	12/24/2025 09:59	12/29/2025 16:50	SR
117-81-7	*** Bis(2-ethylhexyl)phthalate**	**0.584**		ug/L	0.500	1	EPA 8270E SIM Certifications:	12/24/2025 09:59	12/29/2025 16:50	SR
218-01-9	Chrysene	ND		ug/L	0.0500	1	EPA 8270E SIM Certifications: NYSDOH-NY10854,PADEP-68-04440,NJDEP-CT005	12/24/2025 09:59	12/29/2025 16:50	SR
53-70-3	Dibenzo(a,h)anthracene	ND		ug/L	0.0500	1	EPA 8270E SIM Certifications: NYSDOH-NY10854,PADEP-68-04440,NJDEP-CT005	12/24/2025 09:59	12/29/2025 16:50	SR
206-44-0	Fluoranthene	ND		ug/L	0.0500	1	EPA 8270E SIM Certifications: NYSDOH-NY10854,PADEP-68-04440,NJDEP-CT005	12/24/2025 09:59	12/29/2025 16:50	SR
86-73-7	Fluorene	ND		ug/L	0.0500	1	EPA 8270E SIM Certifications: NYSDOH-NY10854,PADEP-68-04440,NJDEP-CT005	12/24/2025 09:59	12/29/2025 16:50	SR
118-74-1	* Hexachlorobenzene	ND		ug/L	0.0200	1	EPA 8270E SIM Certifications:	12/24/2025 09:59	12/29/2025 16:50	SR
87-68-3	* Hexachlorobutadiene	ND		ug/L	0.500	1	EPA 8270E SIM Certifications:	12/24/2025 09:59	12/29/2025 16:50	SR
67-72-1	* Hexachloroethane	ND		ug/L	0.500	1	EPA 8270E SIM Certifications:	12/24/2025 09:59	12/29/2025 16:50	SR
193-39-5	Indeno(1,2,3-cd)pyrene	ND		ug/L	0.0500	1	EPA 8270E SIM Certifications: NYSDOH-NY10854,PADEP-68-04440,NJDEP-CT005	12/24/2025 09:59	12/29/2025 16:50	SR
91-20-3	Naphthalene	ND		ug/L	0.0500	1	EPA 8270E SIM Certifications: NYSDOH-NY10854,PADEP-68-04440,NJDEP-CT005	12/24/2025 09:59	12/29/2025 16:50	SR
98-95-3	* Nitrobenzene	ND	CCVE	ug/L	0.250	1	EPA 8270E SIM Certifications:	12/24/2025 09:59	12/29/2025 16:50	SR
62-75-9	* N-Nitrosodimethylamine	ND		ug/L	0.500	1	EPA 8270E SIM Certifications:	12/24/2025 09:59	12/29/2025 16:50	SR
87-86-5	* Pentachlorophenol	ND		ug/L	0.250	1	EPA 8270E SIM Certifications:	12/24/2025 09:59	12/29/2025 16:50	SR
85-01-8	Phenanthrene	ND		ug/L	0.0500	1	EPA 8270E SIM Certifications: NYSDOH-NY10854,PADEP-68-04440,NJDEP-CT005	12/24/2025 09:59	12/29/2025 16:50	SR

Sample Information

Client Sample ID: 25MW-1 **York Sample ID:** 25L1272-01

York Project (SDG) No.	Client Project ID	Matrix	Collection Date/Time	Date Received
25L1272	2425 Atlantic Brooklyn 10034	Ground Water	December 22, 2025 9:33 am	12/22/2025

Semi-Volatiles, 8270 - Low Comprehensive **Log-in Notes:** **Sample Notes:** EXT-EM

Sample Prepared by Method: EPA 3510C

CAS No.	Parameter	Result	Flag	Units	Reported to LOQ	Dilution	Reference Method	Date/Time Prepared	Date/Time Analyzed	Analyst
129-00-0	Pyrene	ND		ug/L	0.0500	1	EPA 8270E SIM	12/24/2025 09:59	12/29/2025 16:50	SR
							Certifications:	NYSDOH-NY10854,PADEP-68-04440,NJDEP-CT005		

Sample Information

Client Sample ID: 25MW-2 **York Sample ID:** 25L1272-02

York Project (SDG) No.	Client Project ID	Matrix	Collection Date/Time	Date Received
25L1272	2425 Atlantic Brooklyn 10034	Ground Water	December 22, 2025 2:45 pm	12/22/2025

Volatile Organics, 8260 - Low Comprehensive

Log-in Notes:

Sample Notes:

Sample Prepared by Method: EPA 5030B

CAS No.	Parameter	Result	Flag	Units	Reported to LOD/MDL	LOQ	Dilution	Reference Method	Date/Time Prepared	Date/Time Analyzed	Analyst
630-20-6	1,1,1,2-Tetrachloroethane	ND		ug/L	0.216	0.500	1	EPA 8260D	12/24/2025 10:25	12/24/2025 14:53	PMB
								Certifications:	CTDPH-PH-0840,NYSDOH-NY10854,NYSDOH-NY12058,NJDEP-CT0		
71-55-6	1,1,1-Trichloroethane	ND		ug/L	0.266	0.500	1	EPA 8260D	12/24/2025 10:25	12/24/2025 14:53	PMB
								Certifications:	CTDPH-PH-0840,NYSDOH-NY10854,NYSDOH-NY12058,NJDEP-CT0		
79-34-5	1,1,2,2-Tetrachloroethane	ND		ug/L	0.256	0.500	1	EPA 8260D	12/24/2025 10:25	12/24/2025 14:53	PMB
								Certifications:	CTDPH-PH-0840,NYSDOH-NY10854,NYSDOH-NY12058,NJDEP-CT0		
76-13-1	1,1,2-Trichloro-1,2,2-trifluoroethane (Freon 113)	ND		ug/L	0.286	0.500	1	EPA 8260D	12/24/2025 10:25	12/24/2025 14:53	PMB
								Certifications:	CTDPH-PH-0840,NYSDOH-NY10854,NYSDOH-NY12058,NJDEP-CT0		
79-00-5	1,1,2-Trichloroethane	ND		ug/L	0.249	0.500	1	EPA 8260D	12/24/2025 10:25	12/24/2025 14:53	PMB
								Certifications:	CTDPH-PH-0840,NYSDOH-NY10854,NYSDOH-NY12058,NJDEP-CT0		
75-34-3	1,1-Dichloroethane	ND		ug/L	0.272	0.500	1	EPA 8260D	12/24/2025 10:25	12/24/2025 14:53	PMB
								Certifications:	CTDPH-PH-0840,NYSDOH-NY10854,NYSDOH-NY12058,NJDEP-CT0		
75-35-4	1,1-Dichloroethylene	ND	CCVE	ug/L	0.327	0.500	1	EPA 8260D	12/24/2025 10:25	12/24/2025 14:53	PMB
								Certifications:	CTDPH-PH-0840,NYSDOH-NY10854,NYSDOH-NY12058,NJDEP-CT0		
87-61-6	1,2,3-Trichlorobenzene	ND		ug/L	0.222	0.500	1	EPA 8260D	12/24/2025 10:25	12/24/2025 14:53	PMB
								Certifications:	NYSDOH-NY10854,NYSDOH-NY12058,NJDEP-CT005,PADEP-68-04		
96-18-4	1,2,3-Trichloropropane	ND		ug/L	0.273	0.500	1	EPA 8260D	12/24/2025 10:25	12/24/2025 14:53	PMB
								Certifications:	NYSDOH-NY10854,NYSDOH-NY12058,NJDEP-CT005,PADEP-68-04		
120-82-1	1,2,4-Trichlorobenzene	ND		ug/L	0.138	0.500	1	EPA 8260D	12/24/2025 10:25	12/24/2025 14:53	PMB
								Certifications:	NYSDOH-NY10854,NYSDOH-NY12058,NJDEP-CT005,PADEP-68-04		
95-63-6	1,2,4-Trimethylbenzene	ND		ug/L	0.310	0.500	1	EPA 8260D	12/24/2025 10:25	12/24/2025 14:53	PMB
								Certifications:	CTDPH-PH-0840,NYSDOH-NY10854,NYSDOH-NY12058,NJDEP-CT0		
96-12-8	1,2-Dibromo-3-chloropropane	ND		ug/L	0.432	0.500	1	EPA 8260D	12/24/2025 10:25	12/24/2025 14:53	PMB
								Certifications:	CTDPH-PH-0840,NYSDOH-NY10854,NYSDOH-NY12058,NJDEP-CT0		
106-93-4	1,2-Dibromoethane	ND		ug/L	0.215	0.500	1	EPA 8260D	12/24/2025 10:25	12/24/2025 14:53	PMB
								Certifications:	CTDPH-PH-0840,NYSDOH-NY10854,NYSDOH-NY12058,NJDEP-CT0		
95-50-1	1,2-Dichlorobenzene	ND		ug/L	0.270	0.500	1	EPA 8260D	12/24/2025 10:25	12/24/2025 14:53	PMB
								Certifications:	CTDPH-PH-0840,NYSDOH-NY10854,NYSDOH-NY12058,NJDEP-CT0		
107-06-2	1,2-Dichloroethane	ND		ug/L	0.377	0.500	1	EPA 8260D	12/24/2025 10:25	12/24/2025 14:53	PMB
								Certifications:	CTDPH-PH-0840,NYSDOH-NY10854,NYSDOH-NY12058,NJDEP-CT0		
78-87-5	1,2-Dichloropropane	ND		ug/L	0.327	0.500	1	EPA 8260D	12/24/2025 10:25	12/24/2025 14:53	PMB
								Certifications:	CTDPH-PH-0840,NYSDOH-NY10854,NYSDOH-NY12058,NJDEP-CT0		
108-67-8	1,3,5-Trimethylbenzene	ND		ug/L	0.347	0.500	1	EPA 8260D	12/24/2025 10:25	12/24/2025 14:53	PMB
								Certifications:	CTDPH-PH-0840,NYSDOH-NY10854,NYSDOH-NY12058,NJDEP-CT0		
541-73-1	1,3-Dichlorobenzene	ND	QL-02	ug/L	0.283	0.500	1	EPA 8260D	12/24/2025 10:25	12/24/2025 14:53	PMB
								Certifications:	CTDPH-PH-0840,NYSDOH-NY10854,NYSDOH-NY12058,NJDEP-CT0		
142-28-9	1,3-Dichloropropane	ND		ug/L	0.260	0.500	1	EPA 8260D	12/24/2025 10:25	12/24/2025 14:53	PMB
								Certifications:	NYSDOH-NY10854,NYSDOH-NY12058,NJDEP-CT005,PADEP-68-04		
106-46-7	1,4-Dichlorobenzene	ND	QL-02	ug/L	0.311	0.500	1	EPA 8260D	12/24/2025 10:25	12/24/2025 14:53	PMB
								Certifications:	CTDPH-PH-0840,NYSDOH-NY10854,NYSDOH-NY12058,NJDEP-CT0		
78-93-3	**2-Butanone**	**1.03**		ug/L	0.421	0.500	1	EPA 8260D	12/24/2025 10:25	12/24/2025 14:53	PMB
								Certifications:	CTDPH-PH-0840,NYSDOH-NY10854,NYSDOH-NY12058,NJDEP-CT0		

Sample Information

Client Sample ID: 25MW-2 **York Sample ID:** 25L1272-02

York Project (SDG) No.	Client Project ID	Matrix	Collection Date/Time	Date Received
25L1272	2425 Atlantic Brooklyn 10034	Ground Water	December 22, 2025 2:45 pm	12/22/2025

Volatile Organics, 8260 - Low Comprehensive

Log-in Notes:

Sample Notes:

Sample Prepared by Method: EPA 5030B

CAS No.	Parameter	Result	Flag	Units	Reported to LOD/MDL	LOQ	Dilution	Reference Method	Date/Time Prepared	Date/Time Analyzed	Analyst
591-78-6	2-Hexanone	ND		ug/L	0.320	0.500	1	EPA 8260D	12/24/2025 10:25	12/24/2025 14:53	PMB
								Certifications:	CTDPH-PH-0840,NYSDOH-NY10854,NYSDOH-NY12058,NJDEP-CT0		
108-10-1	4-Methyl-2-pentanone	ND		ug/L	0.365	0.500	1	EPA 8260D	12/24/2025 10:25	12/24/2025 14:53	PMB
								Certifications:	CTDPH-PH-0840,NYSDOH-NY10854,NYSDOH-NY12058,NJDEP-CT0		
67-64-1	**Acetone**	**8.41**	CCVE	ug/L	1.34	2.00	1	EPA 8260D	12/24/2025 10:25	12/24/2025 14:53	PMB
								Certifications:	CTDPH-PH-0840,NYSDOH-NY10854,NYSDOH-NY12058,NJDEP-CT0		
107-02-8	Acrolein	ND	CCVE	ug/L	0.447	0.500	1	EPA 8260D	12/24/2025 10:25	12/24/2025 14:53	PMB
								Certifications:	CTDPH-PH-0840,NYSDOH-NY10854,NYSDOH-NY12058,NJDEP-CT0		
107-13-1	Acrylonitrile	ND		ug/L	0.422	0.500	1	EPA 8260D	12/24/2025 10:25	12/24/2025 14:53	PMB
								Certifications:	CTDPH-PH-0840,NYSDOH-NY10854,NYSDOH-NY12058,NJDEP-CT0		
71-43-2	Benzene	ND		ug/L	0.279	0.500	1	EPA 8260D	12/24/2025 10:25	12/24/2025 14:53	PMB
								Certifications:	CTDPH-PH-0840,NYSDOH-NY10854,NYSDOH-NY12058,NJDEP-CT0		
74-97-5	Bromochloromethane	ND		ug/L	0.354	0.500	1	EPA 8260D	12/24/2025 10:25	12/24/2025 14:53	PMB
								Certifications:	NYSDOH-NY10854,NYSDOH-NY12058,NJDEP-CT005,PADEP-68-04		
75-27-4	Bromodichloromethane	ND		ug/L	0.245	0.500	1	EPA 8260D	12/24/2025 10:25	12/24/2025 14:53	PMB
								Certifications:	CTDPH-PH-0840,NYSDOH-NY10854,NYSDOH-NY12058,NJDEP-CT0		
75-25-2	Bromoform	ND		ug/L	0.163	0.500	1	EPA 8260D	12/24/2025 10:25	12/24/2025 14:53	PMB
								Certifications:	CTDPH-PH-0840,NYSDOH-NY10854,NYSDOH-NY12058,NJDEP-CT0		
74-83-9	Bromomethane	ND		ug/L	0.500	2.00	1	EPA 8260D	12/24/2025 10:25	12/24/2025 14:53	PMB
								Certifications:	CTDPH-PH-0840,NYSDOH-NY10854,NYSDOH-NY12058,NJDEP-CT0		
75-15-0	Carbon disulfide	ND		ug/L	0.362	0.500	1	EPA 8260D	12/24/2025 10:25	12/24/2025 14:53	PMB
								Certifications:	CTDPH-PH-0840,NYSDOH-NY10854,NYSDOH-NY12058,NJDEP-CT0		
56-23-5	Carbon tetrachloride	ND		ug/L	0.204	0.500	1	EPA 8260D	12/24/2025 10:25	12/24/2025 14:53	PMB
								Certifications:	CTDPH-PH-0840,NYSDOH-NY10854,NYSDOH-NY12058,NJDEP-CT0		
108-90-7	Chlorobenzene	ND		ug/L	0.284	0.500	1	EPA 8260D	12/24/2025 10:25	12/24/2025 14:53	PMB
								Certifications:	CTDPH-PH-0840,NYSDOH-NY10854,NYSDOH-NY12058,NJDEP-CT0		
75-00-3	Chloroethane	ND		ug/L	0.448	0.500	1	EPA 8260D	12/24/2025 10:25	12/24/2025 14:53	PMB
								Certifications:	CTDPH-PH-0840,NYSDOH-NY10854,NYSDOH-NY12058,NJDEP-CT0		
67-66-3	**Chloroform**	**3.15**		ug/L	0.243	0.500	1	EPA 8260D	12/24/2025 10:25	12/24/2025 14:53	PMB
								Certifications:	CTDPH-PH-0840,NYSDOH-NY10854,NYSDOH-NY12058,NJDEP-CT0		
74-87-3	Chloromethane	ND		ug/L	0.372	0.500	1	EPA 8260D	12/24/2025 10:25	12/24/2025 14:53	PMB
								Certifications:	CTDPH-PH-0840,NYSDOH-NY10854,NYSDOH-NY12058,NJDEP-CT0		
156-59-2	cis-1,2-Dichloroethylene	ND		ug/L	0.294	0.500	1	EPA 8260D	12/24/2025 10:25	12/24/2025 14:53	PMB
								Certifications:	CTDPH-PH-0840,NYSDOH-NY10854,NYSDOH-NY12058,NJDEP-CT0		
10061-01-5	cis-1,3-Dichloropropylene	ND		ug/L	0.262	0.500	1	EPA 8260D	12/24/2025 10:25	12/24/2025 14:53	PMB
								Certifications:	CTDPH-PH-0840,NYSDOH-NY10854,NYSDOH-NY12058,NJDEP-CT0		
110-82-7	Cyclohexane	ND		ug/L	0.491	0.500	1	EPA 8260D	12/24/2025 10:25	12/24/2025 14:53	PMB
								Certifications:	NYSDOH-NY10854,NYSDOH-NY12058,NJDEP-CT005,PADEP-68-04		
124-48-1	Dibromochloromethane	ND		ug/L	0.146	0.500	1	EPA 8260D	12/24/2025 10:25	12/24/2025 14:53	PMB
								Certifications:	CTDPH-PH-0840,NYSDOH-NY10854,NYSDOH-NY12058,NJDEP-CT0		
74-95-3	Dibromomethane	ND		ug/L	0.203	0.500	1	EPA 8260D	12/24/2025 10:25	12/24/2025 14:53	PMB
								Certifications:	NYSDOH-NY10854,NYSDOH-NY12058,NJDEP-CT005,PADEP-68-04		
75-71-8	Dichlorodifluoromethane	ND		ug/L	0.451	0.500	1	EPA 8260D	12/24/2025 10:25	12/24/2025 14:53	PMB
								Certifications:	NYSDOH-NY10854,NYSDOH-NY12058,NJDEP-CT005,PADEP-68-04		

Sample Information

Client Sample ID: 25MW-2 **York Sample ID:** 25L1272-02

York Project (SDG) No.	Client Project ID	Matrix	Collection Date/Time	Date Received
25L1272	2425 Atlantic Brooklyn 10034	Ground Water	December 22, 2025 2:45 pm	12/22/2025

Volatile Organics, 8260 - Low Comprehensive

Log-in Notes:

Sample Notes:

Sample Prepared by Method: EPA 5030B

CAS No.	Parameter	Result	Flag	Units	Reported to LOD/MDL	LOQ	Dilution	Reference Method	Date/Time Prepared	Date/Time Analyzed	Analyst
100-41-4	Ethyl Benzene	ND		ug/L	0.290	0.500	1	EPA 8260D	12/24/2025 10:25	12/24/2025 14:53	PMB
								Certifications:	CTDPH-PH-0840,NYSDOH-NY10854,NYSDOH-NY12058,NJDEP-CT0		
87-68-3	Hexachlorobutadiene	ND		ug/L	0.241	0.500	1	EPA 8260D	12/24/2025 10:25	12/24/2025 14:53	PMB
								Certifications:	NYSDOH-NY12058,PADEP-68-04440		
98-82-8	Isopropylbenzene	ND		ug/L	0.405	0.500	1	EPA 8260D	12/24/2025 10:25	12/24/2025 14:53	PMB
								Certifications:	CTDPH-PH-0840,NYSDOH-NY10854,NYSDOH-NY12058,NJDEP-CT0		
79-20-9	Methyl acetate	ND		ug/L	0.442	0.500	1	EPA 8260D	12/24/2025 10:25	12/24/2025 14:53	PMB
								Certifications:	NYSDOH-NY10854,NYSDOH-NY12058,NJDEP-CT005,PADEP-68-04		
1634-04-4	Methyl tert-butyl ether (MTBE)	ND		ug/L	0.244	0.500	1	EPA 8260D	12/24/2025 10:25	12/24/2025 14:53	PMB
								Certifications:	CTDPH-PH-0840,NYSDOH-NY10854,NYSDOH-NY12058,NJDEP-CT0		
108-87-2	Methylcyclohexane	ND		ug/L	0.477	0.500	1	EPA 8260D	12/24/2025 10:25	12/24/2025 14:53	PMB
								Certifications:	NYSDOH-NY10854,NYSDOH-NY12058,NJDEP-CT005,PADEP-68-04		
75-09-2	Methylene chloride	ND		ug/L	0.397	2.00	1	EPA 8260D	12/24/2025 10:25	12/24/2025 14:53	PMB
								Certifications:	CTDPH-PH-0840,NYSDOH-NY10854,NYSDOH-NY12058,NJDEP-CT0		
91-20-3	Naphthalene	ND		ug/L	0.212	2.00	1	EPA 8260D	12/24/2025 10:25	12/24/2025 14:53	PMB
								Certifications:	NYSDOH-NY10854,NYSDOH-NY12058,NJDEP-CT005,PADEP-68-04		
104-51-8	n-Butylbenzene	ND		ug/L	0.399	0.500	1	EPA 8260D	12/24/2025 10:25	12/24/2025 14:53	PMB
								Certifications:	CTDPH-PH-0840,NYSDOH-NY10854,NYSDOH-NY12058,NJDEP-CT0		
103-65-1	n-Propylbenzene	ND		ug/L	0.384	0.500	1	EPA 8260D	12/24/2025 10:25	12/24/2025 14:53	PMB
								Certifications:	CTDPH-PH-0840,NYSDOH-NY10854,NYSDOH-NY12058,NJDEP-CT0		
95-47-6	o-Xylene	ND		ug/L	0.261	0.500	1	EPA 8260D	12/24/2025 10:25	12/24/2025 14:53	PMB
								Certifications:	CTDPH-PH-0840,NYSDOH-NY10854,NYSDOH-NY12058,PADEP-68-		
179601-23-1	p- & m- Xylenes	ND		ug/L	0.578	1.00	1	EPA 8260D	12/24/2025 10:25	12/24/2025 14:53	PMB
								Certifications:	CTDPH-PH-0840,NYSDOH-NY10854,NYSDOH-NY12058,PADEP-68-		
105-05-5	* p-Diethylbenzene	ND		ug/L	0.341	0.500	1	EPA 8260D	12/24/2025 10:25	12/24/2025 14:53	PMB
								Certifications:			
622-96-8	* p-Ethyltoluene	ND	QL-02	ug/L	0.200	0.500	1	EPA 8260D	12/24/2025 10:25	12/24/2025 14:53	PMB
								Certifications:			
99-87-6	p-Isopropyltoluene	ND		ug/L	0.377	0.500	1	EPA 8260D	12/24/2025 10:25	12/24/2025 14:53	PMB
								Certifications:	CTDPH-PH-0840,NYSDOH-NY10854,NYSDOH-NY12058,NJDEP-CT0		
135-98-8	sec-Butylbenzene	ND		ug/L	0.444	0.500	1	EPA 8260D	12/24/2025 10:25	12/24/2025 14:53	PMB
								Certifications:	CTDPH-PH-0840,NYSDOH-NY10854,NYSDOH-NY12058,NJDEP-CT0		
100-42-5	Styrene	ND		ug/L	0.255	0.500	1	EPA 8260D	12/24/2025 10:25	12/24/2025 14:53	PMB
								Certifications:	CTDPH-PH-0840,NYSDOH-NY10854,NYSDOH-NY12058,NJDEP-CT0		
75-65-0	tert-Butyl alcohol (TBA)	ND		ug/L	0.608	1.00	1	EPA 8260D	12/24/2025 10:25	12/24/2025 14:53	PMB
								Certifications:	NYSDOH-NY10854,NYSDOH-NY12058,NJDEP-CT005,PADEP-68-04		
98-06-6	tert-Butylbenzene	ND		ug/L	0.367	0.500	1	EPA 8260D	12/24/2025 10:25	12/24/2025 14:53	PMB
								Certifications:	CTDPH-PH-0840,NYSDOH-NY10854,NYSDOH-NY12058,NJDEP-CT0		
127-18-4	**Tetrachloroethylene**	**0.470**	J, CCVE, ICVE, QL-02	ug/L	0.239	0.500	1	EPA 8260D	12/24/2025 10:25	12/24/2025 14:53	PMB
								Certifications:	CTDPH-PH-0840,NYSDOH-NY10854,NYSDOH-NY12058,NJDEP-CT0		
108-88-3	Toluene	ND		ug/L	0.346	0.500	1	EPA 8260D	12/24/2025 10:25	12/24/2025 14:53	PMB
								Certifications:	CTDPH-PH-0840,NYSDOH-NY10854,NYSDOH-NY12058,NJDEP-CT0		

Sample Information

Client Sample ID: 25MW-2 **York Sample ID:** 25L1272-02

York Project (SDG) No.	Client Project ID	Matrix	Collection Date/Time	Date Received
25L1272	2425 Atlantic Brooklyn 10034	Ground Water	December 22, 2025 2:45 pm	12/22/2025

Volatile Organics, 8260 - Low Comprehensive

Log-in Notes:

Sample Notes:

Sample Prepared by Method: EPA 5030B

CAS No.	Parameter	Result	Flag	Units	Reported to LOD/MDL	LOQ	Dilution	Reference Method	Date/Time Prepared	Date/Time Analyzed	Analyst
156-60-5	trans-1,2-Dichloroethylene	ND		ug/L	0.279	0.500	1	EPA 8260D	12/24/2025 10:25	12/24/2025 14:53	PMB
								Certifications:	CTDPH-PH-0840,NYSDOH-NY10854,NYSDOH-NY12058,NJDEP-CT0		
10061-02-6	trans-1,3-Dichloropropylene	ND		ug/L	0.229	0.500	1	EPA 8260D	12/24/2025 10:25	12/24/2025 14:53	PMB
								Certifications:	CTDPH-PH-0840,NYSDOH-NY10854,NYSDOH-NY12058,NJDEP-CT0		
79-01-6	**Trichloroethylene**	**1.47**		ug/L	0.249	0.500	1	EPA 8260D	12/24/2025 10:25	12/24/2025 14:53	PMB
								Certifications:	CTDPH-PH-0840,NYSDOH-NY10854,NYSDOH-NY12058,NJDEP-CT0		
75-69-4	Trichlorofluoromethane	ND		ug/L	0.337	0.500	1	EPA 8260D	12/24/2025 10:25	12/24/2025 14:53	PMB
								Certifications:	CTDPH-PH-0840,NYSDOH-NY10854,NYSDOH-NY12058,NJDEP-CT0		
75-01-4	Vinyl Chloride	ND		ug/L	0.469	0.500	1	EPA 8260D	12/24/2025 10:25	12/24/2025 14:53	PMB
								Certifications:	CTDPH-PH-0840,NYSDOH-NY10854,NYSDOH-NY12058,NJDEP-CT0		
1330-20-7	Xylenes, Total	ND	CAL-E	ug/L	0.839	1.50	1	EPA 8260D	12/24/2025 10:25	12/24/2025 14:53	PMB
								Certifications:	CTDPH-PH-0840,NYSDOH-NY10854,NYSDOH-NY12058,NJDEP-CT0		

	Surrogate Recoveries	Result	Acceptance Range
17060-07-0	*Surrogate: SURR: 1,2-Dichloroethane-d4*	*102 %*	*69-130*
2037-26-5	*Surrogate: SURR: Toluene-d8*	*99.4 %*	*81-117*
460-00-4	*Surrogate: SURR: p-Bromofluorobenzene*	*100 %*	*79-122*

Semi-Volatiles, 8270 - Low Comprehensive

Log-in Notes:

Sample Notes: EXT-EM

Sample Prepared by Method: EPA 3510C

CAS No.	Parameter	Result	Flag	Units	Reported to LOD/MDL	LOQ	Dilution	Reference Method	Date/Time Prepared	Date/Time Analyzed	Analyst
92-52-4	1,1-Biphenyl	ND		ug/L	2.50	5.00	1	EPA 8270E	12/24/2025 09:53	12/28/2025 04:41	AK
								Certifications:	NJDEP-CT005,NYSDOH-NY10854,PADEP-68-04440		
95-94-3	1,2,4,5-Tetrachlorobenzene	ND		ug/L	2.50	5.00	1	EPA 8270E	12/24/2025 09:53	12/28/2025 04:41	AK
								Certifications:	NYSDOH-NY10854,PADEP-68-04440		
58-90-2	2,3,4,6-Tetrachlorophenol	ND		ug/L	2.50	5.00	1	EPA 8270E	12/24/2025 09:53	12/28/2025 04:41	AK
								Certifications:	NYSDOH-NY10854,PADEP-68-04440		
95-95-4	2,4,5-Trichlorophenol	ND		ug/L	2.50	5.00	1	EPA 8270E	12/24/2025 09:53	12/28/2025 04:41	AK
								Certifications:	CTDPH-PH-0840,NJDEP-CT005,NYSDOH-NY10854,PADEP-68-0444		
88-06-2	2,4,6-Trichlorophenol	ND		ug/L	2.50	5.00	1	EPA 8270E	12/24/2025 09:53	12/28/2025 04:41	AK
								Certifications:	CTDPH-PH-0840,NJDEP-CT005,NYSDOH-NY10854,PADEP-68-0444		
120-83-2	2,4-Dichlorophenol	ND		ug/L	2.50	5.00	1	EPA 8270E	12/24/2025 09:53	12/28/2025 04:41	AK
								Certifications:	CTDPH-PH-0840,NJDEP-CT005,NYSDOH-NY10854,PADEP-68-0444		
105-67-9	2,4-Dimethylphenol	ND		ug/L	2.50	5.00	1	EPA 8270E	12/24/2025 09:53	12/28/2025 04:41	AK
								Certifications:	CTDPH-PH-0840,NJDEP-CT005,NYSDOH-NY10854,PADEP-68-0444		
51-28-5	* 2,4-Dinitrophenol	ND	CAL-E	ug/L	2.50	5.00	1	EPA 8270E	12/24/2025 09:53	12/28/2025 04:41	AK
								Certifications:	CTDPH-PH-0840,NJDEP-CT005		
121-14-2	2,4-Dinitrotoluene	ND		ug/L	2.50	5.00	1	EPA 8270E	12/24/2025 09:53	12/28/2025 04:41	AK
								Certifications:	CTDPH-PH-0840,NJDEP-CT005,NYSDOH-NY10854,PADEP-68-0444		
606-20-2	2,6-Dinitrotoluene	ND		ug/L	2.50	5.00	1	EPA 8270E	12/24/2025 09:53	12/28/2025 04:41	AK
								Certifications:	CTDPH-PH-0840,NJDEP-CT005,NYSDOH-NY10854,PADEP-68-0444		

Sample Information

Client Sample ID: 25MW-2 **York Sample ID:** 25L1272-02

York Project (SDG) No.	Client Project ID	Matrix	Collection Date/Time	Date Received
25L1272	2425 Atlantic Brooklyn 10034	Ground Water	December 22, 2025 2:45 pm	12/22/2025

Semi-Volatiles, 8270 - Low Comprehensive **Log-in Notes:** **Sample Notes:** EXT-EM

Sample Prepared by Method: EPA 3510C

CAS No.	Parameter	Result	Flag	Units	Reported to LOD/MDL	LOQ	Dilution	Reference Method	Date/Time Prepared	Date/Time Analyzed	Analyst
91-58-7	2-Chloronaphthalene	ND		ug/L	2.50	5.00	1	EPA 8270E	12/24/2025 09:53	12/28/2025 04:41	AK
								Certifications:	CTDPH-PH-0840,NJDEP-CT005,NYSDOH-NY10854,PADEP-68-0444		
95-57-8	2-Chlorophenol	ND		ug/L	2.50	5.00	1	EPA 8270E	12/24/2025 09:53	12/28/2025 04:41	AK
								Certifications:	CTDPH-PH-0840,NJDEP-CT005,NYSDOH-NY10854,PADEP-68-0444		
91-57-6	2-Methylnaphthalene	ND		ug/L	2.50	5.00	1	EPA 8270E	12/24/2025 09:53	12/28/2025 04:41	AK
								Certifications:	CTDPH-PH-0840,NJDEP-CT005,NYSDOH-NY10854,PADEP-68-0444		
95-48-7	2-Methylphenol	ND		ug/L	2.50	5.00	1	EPA 8270E	12/24/2025 09:53	12/28/2025 04:41	AK
								Certifications:	CTDPH-PH-0840,NJDEP-CT005,NYSDOH-NY10854,PADEP-68-0444		
88-74-4	2-Nitroaniline	ND		ug/L	2.50	5.00	1	EPA 8270E	12/24/2025 09:53	12/28/2025 04:41	AK
								Certifications:	CTDPH-PH-0840,NYSDOH-NY10854,PADEP-68-04440		
88-75-5	2-Nitrophenol	ND		ug/L	2.50	5.00	1	EPA 8270E	12/24/2025 09:53	12/28/2025 04:41	AK
								Certifications:	CTDPH-PH-0840,NJDEP-CT005,NYSDOH-NY10854,PADEP-68-0444		
65794-96-9	* 3- & 4-Methylphenols	ND		ug/L	2.50	5.00	1	EPA 8270E	12/24/2025 09:53	12/28/2025 04:41	AK
								Certifications:	CTDPH-PH-0840		
91-94-1	3,3-Dichlorobenzidine	ND		ug/L	2.50	5.00	1	EPA 8270E	12/24/2025 09:53	12/28/2025 04:41	AK
								Certifications:	CTDPH-PH-0840,NYSDOH-NY10854,PADEP-68-04440		
99-09-2	3-Nitroaniline	ND		ug/L	2.50	5.00	1	EPA 8270E	12/24/2025 09:53	12/28/2025 04:41	AK
								Certifications:	CTDPH-PH-0840,NYSDOH-NY10854,PADEP-68-04440		
534-52-1	4,6-Dinitro-2-methylphenol	ND	CAL-E	ug/L	2.50	5.00	1	EPA 8270E	12/24/2025 09:53	12/28/2025 04:41	AK
								Certifications:	CTDPH-PH-0840,NJDEP-CT005,NYSDOH-NY10854,PADEP-68-0444		
101-55-3	4-Bromophenyl phenyl ether	ND		ug/L	2.50	5.00	1	EPA 8270E	12/24/2025 09:53	12/28/2025 04:41	AK
								Certifications:	CTDPH-PH-0840,NJDEP-CT005,NYSDOH-NY10854,PADEP-68-0444		
59-50-7	4-Chloro-3-methylphenol	ND		ug/L	2.50	5.00	1	EPA 8270E	12/24/2025 09:53	12/28/2025 04:41	AK
								Certifications:	CTDPH-PH-0840,NJDEP-CT005,NYSDOH-NY10854,PADEP-68-0444		
106-47-8	4-Chloroaniline	ND		ug/L	2.50	5.00	1	EPA 8270E	12/24/2025 09:53	12/28/2025 04:41	AK
								Certifications:	CTDPH-PH-0840,NYSDOH-NY10854,PADEP-68-04440		
7005-72-3	4-Chlorophenyl phenyl ether	ND		ug/L	2.50	5.00	1	EPA 8270E	12/24/2025 09:53	12/28/2025 04:41	AK
								Certifications:	CTDPH-PH-0840,NJDEP-CT005,NYSDOH-NY10854,PADEP-68-0444		
100-01-6	4-Nitroaniline	ND		ug/L	2.50	5.00	1	EPA 8270E	12/24/2025 09:53	12/28/2025 04:41	AK
								Certifications:	CTDPH-PH-0840,NYSDOH-NY10854,PADEP-68-04440		
100-02-7	4-Nitrophenol	ND		ug/L	5.00	5.00	1	EPA 8270E	12/24/2025 09:53	12/28/2025 04:41	AK
								Certifications:	CTDPH-PH-0840,NJDEP-CT005,NYSDOH-NY10854,PADEP-68-0444		
98-86-2	Acetophenone	ND		ug/L	2.50	5.00	1	EPA 8270E	12/24/2025 09:53	12/28/2025 04:41	AK
								Certifications:	NJDEP-CT005,NYSDOH-NY10854,PADEP-68-04440		
100-52-7	Benzaldehyde	ND		ug/L	2.50	5.00	1	EPA 8270E	12/24/2025 09:53	12/28/2025 04:41	AK
								Certifications:	NJDEP-CT005,NYSDOH-NY10854,PADEP-68-04440		
85-68-7	Benzyl butyl phthalate	ND		ug/L	2.50	5.00	1	EPA 8270E	12/24/2025 09:53	12/28/2025 04:41	AK
								Certifications:	CTDPH-PH-0840,NJDEP-CT005,NYSDOH-NY10854,PADEP-68-0444		
111-91-1	Bis(2-chloroethoxy)methane	ND		ug/L	2.50	5.00	1	EPA 8270E	12/24/2025 09:53	12/28/2025 04:41	AK
								Certifications:	CTDPH-PH-0840,NJDEP-CT005,NYSDOH-NY10854,PADEP-68-0444		
111-44-4	Bis(2-chloroethyl)ether	ND		ug/L	1.00	5.00	1	EPA 8270E	12/24/2025 09:53	12/28/2025 04:41	AK
								Certifications:	CTDPH-PH-0840,NJDEP-CT005,NYSDOH-NY10854,PADEP-68-0444		
108-60-1	Bis(2-chloroisopropyl)ether	ND	CCVE	ug/L	2.50	5.00	1	EPA 8270E	12/24/2025 09:53	12/28/2025 04:41	AK
								Certifications:	CTDPH-PH-0840,NJDEP-CT005,NYSDOH-NY10854,PADEP-68-0444		

Sample Information

Client Sample ID: 25MW-2 **York Sample ID:** 25L1272-02

York Project (SDG) No.	Client Project ID	Matrix	Collection Date/Time	Date Received
25L1272	2425 Atlantic Brooklyn 10034	Ground Water	December 22, 2025 2:45 pm	12/22/2025

Semi-Volatiles, 8270 - Low Comprehensive

Log-in Notes:

Sample Notes: EXT-EM

Sample Prepared by Method: EPA 3510C

CAS No.	Parameter	Result	Flag	Units	Reported to LOD/MDL	LOQ	Dilution	Reference Method	Date/Time Prepared	Date/Time Analyzed	Analyst
105-60-2	Caprolactam	ND		ug/L	2.50	5.00	1	EPA 8270E	12/24/2025 09:53	12/28/2025 04:41	AK
								Certifications: NJDEP-CT005,NYSDOH-NY10854,PADEP-68-04440			
86-74-8	Carbazole	ND		ug/L	2.50	5.00	1	EPA 8270E	12/24/2025 09:53	12/28/2025 04:41	AK
								Certifications: CTDPH-PH-0840,NYSDOH-NY10854,PADEP-68-04440			
132-64-9	Dibenzofuran	ND		ug/L	2.50	5.00	1	EPA 8270E	12/24/2025 09:53	12/28/2025 04:41	AK
								Certifications: CTDPH-PH-0840,NJDEP-CT005,NYSDOH-NY10854,PADEP-68-0444			
84-66-2	Diethyl phthalate	ND		ug/L	2.50	5.00	1	EPA 8270E	12/24/2025 09:53	12/28/2025 04:41	AK
								Certifications: CTDPH-PH-0840,NJDEP-CT005,NYSDOH-NY10854,PADEP-68-0444			
131-11-3	Dimethyl phthalate	ND		ug/L	2.50	5.00	1	EPA 8270E	12/24/2025 09:53	12/28/2025 04:41	AK
								Certifications: CTDPH-PH-0840,NJDEP-CT005,NYSDOH-NY10854,PADEP-68-0444			
84-74-2	Di-n-butyl phthalate	ND		ug/L	2.50	5.00	1	EPA 8270E	12/24/2025 09:53	12/28/2025 04:41	AK
								Certifications: CTDPH-PH-0840,NJDEP-CT005,NYSDOH-NY10854,PADEP-68-0444			
117-84-0	Di-n-octyl phthalate	ND		ug/L	2.50	5.00	1	EPA 8270E	12/24/2025 09:53	12/28/2025 04:41	AK
								Certifications: CTDPH-PH-0840,NJDEP-CT005,NYSDOH-NY10854,PADEP-68-0444			
77-47-4	Hexachlorocyclopentadiene	ND	CCVE	ug/L	5.00	10.0	1	EPA 8270E	12/24/2025 09:53	12/28/2025 04:41	AK
								Certifications: CTDPH-PH-0840,NJDEP-CT005,NYSDOH-NY10854,PADEP-68-0444			
78-59-1	Isophorone	ND		ug/L	2.50	5.00	1	EPA 8270E	12/24/2025 09:53	12/28/2025 04:41	AK
								Certifications: CTDPH-PH-0840,NJDEP-CT005,NYSDOH-NY10854,PADEP-68-0444			
621-64-7	N-nitroso-di-n-propylamine	ND		ug/L	2.50	5.00	1	EPA 8270E	12/24/2025 09:53	12/28/2025 04:41	AK
								Certifications: CTDPH-PH-0840,NJDEP-CT005,NYSDOH-NY10854,PADEP-68-0444			
86-30-6	N-Nitrosodiphenylamine	ND		ug/L	2.50	5.00	1	EPA 8270E	12/24/2025 09:53	12/28/2025 04:41	AK
								Certifications: CTDPH-PH-0840,NJDEP-CT005,NYSDOH-NY10854,PADEP-68-0444			
108-95-2	Phenol	ND		ug/L	0.750	5.00	1	EPA 8270E	12/24/2025 09:53	12/28/2025 04:41	AK
								Certifications: CTDPH-PH-0840,NJDEP-CT005,NYSDOH-NY10854,PADEP-68-0444			
2312-35-8	* Propargite	ND		ug/L	2.50	5.00	1	EPA 8270E	12/24/2025 09:53	12/28/2025 04:41	AK
								Certifications:			
110-86-1	Pyridine	ND		ug/L	2.50	5.00	1	EPA 8270E	12/24/2025 09:53	12/28/2025 04:41	AK
								Certifications: CTDPH-PH-0840,NYSDOH-NY10854,PADEP-68-04440			

	Surrogate Recoveries	Result		Acceptance Range
367-12-4	*Surrogate: SURR: 2-Fluorophenol*	*22.2 %*		*19.7-63.1*
13127-88-3	*Surrogate: SURR: Phenol-d6*	*13.4 %*		*10.1-41.7*
4165-60-0	*Surrogate: SURR: Nitrobenzene-d5*	*44.0 %*	*S-08*	*50.2-113*
321-60-8	*Surrogate: SURR: 2-Fluorobiphenyl*	*42.9 %*		*39.9-105*
118-79-6	*Surrogate: SURR: 2,4,6-Tribromophenol*	*55.1 %*		*39.3-151*
1718-51-0	*Surrogate: SURR: Terphenyl-d14*	*56.9 %*		*30.7-106*

Semi-Volatiles, 8270 - Low Comprehensive

Log-in Notes:

Sample Notes: EXT-EM

Sample Prepared by Method: EPA 3510C

CAS No.	Parameter	Result	Flag	Units	Reported to LOQ	Dilution	Reference Method	Date/Time Prepared	Date/Time Analyzed	Analyst
83-32-9	Acenaphthene	ND		ug/L	0.0500	1	EPA 8270E SIM	12/24/2025 09:59	12/29/2025 17:21	SR
							Certifications: NYSDOH-NY10854,PADEP-68-04440,NJDEP-CT005			

Sample Information

Client Sample ID: 25MW-2 **York Sample ID:** 25L1272-02

York Project (SDG) No.	Client Project ID	Matrix	Collection Date/Time	Date Received
25L1272	2425 Atlantic Brooklyn 10034	Ground Water	December 22, 2025 2:45 pm	12/22/2025

Semi-Volatiles, 8270 - Low Comprehensive **Log-in Notes:** **Sample Notes:** EXT-EM

Sample Prepared by Method: EPA 3510C

CAS No.	Parameter	Result	Flag	Units	Reported to LOQ	Dilution	Reference Method	Date/Time Prepared	Date/Time Analyzed	Analyst
208-96-8	Acenaphthylene	ND		ug/L	0.0500	1	EPA 8270E SIM	12/24/2025 09:59	12/29/2025 17:21	SR
							Certifications: NYSDOH-NY10854,PADEP-68-04440,NJDEP-CT005			
120-12-7	* Anthracene	ND		ug/L	0.0500	1	EPA 8270E SIM	12/24/2025 09:59	12/29/2025 17:21	SR
							Certifications:			
1912-24-9	* Atrazine	ND		ug/L	0.500	1	EPA 8270E SIM	12/24/2025 09:59	12/29/2025 17:21	SR
							Certifications:			
56-55-3	Benzo(a)anthracene	ND		ug/L	0.0500	1	EPA 8270E SIM	12/24/2025 09:59	12/29/2025 17:21	SR
							Certifications: NYSDOH-NY10854,PADEP-68-04440,NJDEP-CT005			
50-32-8	Benzo(a)pyrene	ND		ug/L	0.0500	1	EPA 8270E SIM	12/24/2025 09:59	12/29/2025 17:21	SR
							Certifications: NYSDOH-NY10854,PADEP-68-04440,NJDEP-CT005			
205-99-2	Benzo(b)fluoranthene	ND	CAL-E	ug/L	0.0500	1	EPA 8270E SIM	12/24/2025 09:59	12/29/2025 17:21	SR
							Certifications: NYSDOH-NY10854,PADEP-68-04440,NJDEP-CT005			
191-24-2	Benzo(g,h,i)perylene	ND	CAL-E	ug/L	0.0500	1	EPA 8270E SIM	12/24/2025 09:59	12/29/2025 17:21	SR
							Certifications: NYSDOH-NY10854,PADEP-68-04440,NJDEP-CT005			
207-08-9	Benzo(k)fluoranthene	ND	CAL-E	ug/L	0.0500	1	EPA 8270E SIM	12/24/2025 09:59	12/29/2025 17:21	SR
							Certifications: NYSDOH-NY10854,PADEP-68-04440,NJDEP-CT005			
117-81-7	* Bis(2-ethylhexyl)phthalate	ND		ug/L	0.500	1	EPA 8270E SIM	12/24/2025 09:59	12/29/2025 17:21	SR
							Certifications:			
218-01-9	Chrysene	ND		ug/L	0.0500	1	EPA 8270E SIM	12/24/2025 09:59	12/29/2025 17:21	SR
							Certifications: NYSDOH-NY10854,PADEP-68-04440,NJDEP-CT005			
53-70-3	Dibenzo(a,h)anthracene	ND		ug/L	0.0500	1	EPA 8270E SIM	12/24/2025 09:59	12/29/2025 17:21	SR
							Certifications: NYSDOH-NY10854,PADEP-68-04440,NJDEP-CT005			
206-44-0	Fluoranthene	ND		ug/L	0.0500	1	EPA 8270E SIM	12/24/2025 09:59	12/29/2025 17:21	SR
							Certifications: NYSDOH-NY10854,PADEP-68-04440,NJDEP-CT005			
86-73-7	Fluorene	ND		ug/L	0.0500	1	EPA 8270E SIM	12/24/2025 09:59	12/29/2025 17:21	SR
							Certifications: NYSDOH-NY10854,PADEP-68-04440,NJDEP-CT005			
118-74-1	* Hexachlorobenzene	ND		ug/L	0.0200	1	EPA 8270E SIM	12/24/2025 09:59	12/29/2025 17:21	SR
							Certifications:			
87-68-3	* Hexachlorobutadiene	ND		ug/L	0.500	1	EPA 8270E SIM	12/24/2025 09:59	12/29/2025 17:21	SR
							Certifications:			
67-72-1	* Hexachloroethane	ND		ug/L	0.500	1	EPA 8270E SIM	12/24/2025 09:59	12/29/2025 17:21	SR
							Certifications:			
193-39-5	Indeno(1,2,3-cd)pyrene	ND		ug/L	0.0500	1	EPA 8270E SIM	12/24/2025 09:59	12/29/2025 17:21	SR
							Certifications: NYSDOH-NY10854,PADEP-68-04440,NJDEP-CT005			
91-20-3	Naphthalene	ND		ug/L	0.0500	1	EPA 8270E SIM	12/24/2025 09:59	12/29/2025 17:21	SR
							Certifications: NYSDOH-NY10854,PADEP-68-04440,NJDEP-CT005			
98-95-3	* Nitrobenzene	ND	CCVE	ug/L	0.250	1	EPA 8270E SIM	12/24/2025 09:59	12/29/2025 17:21	SR
							Certifications:			
62-75-9	* N-Nitrosodimethylamine	ND		ug/L	0.500	1	EPA 8270E SIM	12/24/2025 09:59	12/29/2025 17:21	SR
							Certifications:			
87-86-5	* Pentachlorophenol	ND		ug/L	0.250	1	EPA 8270E SIM	12/24/2025 09:59	12/29/2025 17:21	SR
							Certifications:			
85-01-8	Phenanthrene	ND		ug/L	0.0500	1	EPA 8270E SIM	12/24/2025 09:59	12/29/2025 17:21	SR
							Certifications: NYSDOH-NY10854,PADEP-68-04440,NJDEP-CT005			

Sample Information

Client Sample ID: 25MW-2 **York Sample ID:** 25L1272-02

York Project (SDG) No.	Client Project ID	Matrix	Collection Date/Time	Date Received
25L1272	2425 Atlantic Brooklyn 10034	Ground Water	December 22, 2025 2:45 pm	12/22/2025

Semi-Volatiles, 8270 - Low Comprehensive **Log-in Notes:** **Sample Notes:** EXT-EM

Sample Prepared by Method: EPA 3510C

CAS No.	Parameter	Result	Flag	Units	Reported to LOQ	Dilution	Reference Method	Date/Time Prepared	Date/Time Analyzed	Analyst
129-00-0	Pyrene	ND		ug/L	0.0500	1	EPA 8270E SIM	12/24/2025 09:59	12/29/2025 17:21	SR
							Certifications:	NYSDOH-NY10854,PADEP-68-04440,NJDEP-CT005		

Sample Information

Client Sample ID: 25MW-3 **York Sample ID:** 25L1272-03

York Project (SDG) No.	Client Project ID	Matrix	Collection Date/Time	Date Received
25L1272	2425 Atlantic Brooklyn 10034	Ground Water	December 22, 2025 1:27 pm	12/22/2025

Volatile Organics, 8260 - Low Comprehensive

Log-in Notes:

Sample Notes:

Sample Prepared by Method: EPA 5030B

CAS No.	Parameter	Result	Flag	Units	Reported to LOD/MDL	LOQ	Dilution	Reference Method	Date/Time Prepared	Date/Time Analyzed	Analyst
630-20-6	1,1,1,2-Tetrachloroethane	ND		ug/L	0.216	0.500	1	EPA 8260D	12/24/2025 10:25	12/24/2025 15:25	PMB
								Certifications:	CTDPH-PH-0840,NYSDOH-NY10854,NYSDOH-NY12058,NJDEP-CT0		
71-55-6	1,1,1-Trichloroethane	ND		ug/L	0.266	0.500	1	EPA 8260D	12/24/2025 10:25	12/24/2025 15:25	PMB
								Certifications:	CTDPH-PH-0840,NYSDOH-NY10854,NYSDOH-NY12058,NJDEP-CT0		
79-34-5	1,1,2,2-Tetrachloroethane	ND		ug/L	0.256	0.500	1	EPA 8260D	12/24/2025 10:25	12/24/2025 15:25	PMB
								Certifications:	CTDPH-PH-0840,NYSDOH-NY10854,NYSDOH-NY12058,NJDEP-CT0		
76-13-1	1,1,2-Trichloro-1,2,2-trifluoroethane (Freon 113)	ND		ug/L	0.286	0.500	1	EPA 8260D	12/24/2025 10:25	12/24/2025 15:25	PMB
								Certifications:	CTDPH-PH-0840,NYSDOH-NY10854,NYSDOH-NY12058,NJDEP-CT0		
79-00-5	1,1,2-Trichloroethane	ND		ug/L	0.249	0.500	1	EPA 8260D	12/24/2025 10:25	12/24/2025 15:25	PMB
								Certifications:	CTDPH-PH-0840,NYSDOH-NY10854,NYSDOH-NY12058,NJDEP-CT0		
75-34-3	1,1-Dichloroethane	ND		ug/L	0.272	0.500	1	EPA 8260D	12/24/2025 10:25	12/24/2025 15:25	PMB
								Certifications:	CTDPH-PH-0840,NYSDOH-NY10854,NYSDOH-NY12058,NJDEP-CT0		
75-35-4	1,1-Dichloroethylene	ND	CCVE	ug/L	0.327	0.500	1	EPA 8260D	12/24/2025 10:25	12/24/2025 15:25	PMB
								Certifications:	CTDPH-PH-0840,NYSDOH-NY10854,NYSDOH-NY12058,NJDEP-CT0		
87-61-6	1,2,3-Trichlorobenzene	ND		ug/L	0.222	0.500	1	EPA 8260D	12/24/2025 10:25	12/24/2025 15:25	PMB
								Certifications:	NYSDOH-NY10854,NYSDOH-NY12058,NJDEP-CT005,PADEP-68-04		
96-18-4	1,2,3-Trichloropropane	ND		ug/L	0.273	0.500	1	EPA 8260D	12/24/2025 10:25	12/24/2025 15:25	PMB
								Certifications:	NYSDOH-NY10854,NYSDOH-NY12058,NJDEP-CT005,PADEP-68-04		
120-82-1	1,2,4-Trichlorobenzene	ND		ug/L	0.138	0.500	1	EPA 8260D	12/24/2025 10:25	12/24/2025 15:25	PMB
								Certifications:	NYSDOH-NY10854,NYSDOH-NY12058,NJDEP-CT005,PADEP-68-04		
95-63-6	1,2,4-Trimethylbenzene	ND		ug/L	0.310	0.500	1	EPA 8260D	12/24/2025 10:25	12/24/2025 15:25	PMB
								Certifications:	CTDPH-PH-0840,NYSDOH-NY10854,NYSDOH-NY12058,NJDEP-CT0		
96-12-8	1,2-Dibromo-3-chloropropane	ND		ug/L	0.432	0.500	1	EPA 8260D	12/24/2025 10:25	12/24/2025 15:25	PMB
								Certifications:	CTDPH-PH-0840,NYSDOH-NY10854,NYSDOH-NY12058,NJDEP-CT0		
106-93-4	1,2-Dibromoethane	ND		ug/L	0.215	0.500	1	EPA 8260D	12/24/2025 10:25	12/24/2025 15:25	PMB
								Certifications:	CTDPH-PH-0840,NYSDOH-NY10854,NYSDOH-NY12058,NJDEP-CT0		
95-50-1	1,2-Dichlorobenzene	ND		ug/L	0.270	0.500	1	EPA 8260D	12/24/2025 10:25	12/24/2025 15:25	PMB
								Certifications:	CTDPH-PH-0840,NYSDOH-NY10854,NYSDOH-NY12058,NJDEP-CT0		
107-06-2	1,2-Dichloroethane	ND		ug/L	0.377	0.500	1	EPA 8260D	12/24/2025 10:25	12/24/2025 15:25	PMB
								Certifications:	CTDPH-PH-0840,NYSDOH-NY10854,NYSDOH-NY12058,NJDEP-CT0		
78-87-5	1,2-Dichloropropane	ND		ug/L	0.327	0.500	1	EPA 8260D	12/24/2025 10:25	12/24/2025 15:25	PMB
								Certifications:	CTDPH-PH-0840,NYSDOH-NY10854,NYSDOH-NY12058,NJDEP-CT0		
108-67-8	1,3,5-Trimethylbenzene	ND		ug/L	0.347	0.500	1	EPA 8260D	12/24/2025 10:25	12/24/2025 15:25	PMB
								Certifications:	CTDPH-PH-0840,NYSDOH-NY10854,NYSDOH-NY12058,NJDEP-CT0		
541-73-1	1,3-Dichlorobenzene	ND	QL-02	ug/L	0.283	0.500	1	EPA 8260D	12/24/2025 10:25	12/24/2025 15:25	PMB
								Certifications:	CTDPH-PH-0840,NYSDOH-NY10854,NYSDOH-NY12058,NJDEP-CT0		
142-28-9	1,3-Dichloropropane	ND		ug/L	0.260	0.500	1	EPA 8260D	12/24/2025 10:25	12/24/2025 15:25	PMB
								Certifications:	NYSDOH-NY10854,NYSDOH-NY12058,NJDEP-CT005,PADEP-68-04		
106-46-7	1,4-Dichlorobenzene	ND	QL-02	ug/L	0.311	0.500	1	EPA 8260D	12/24/2025 10:25	12/24/2025 15:25	PMB
								Certifications:	CTDPH-PH-0840,NYSDOH-NY10854,NYSDOH-NY12058,NJDEP-CT0		
78-93-3	2-Butanone	ND		ug/L	0.421	0.500	1	EPA 8260D	12/24/2025 10:25	12/24/2025 15:25	PMB
								Certifications:	CTDPH-PH-0840,NYSDOH-NY10854,NYSDOH-NY12058,NJDEP-CT0		

Sample Information

Client Sample ID: 25MW-3 **York Sample ID:** 25L1272-03

York Project (SDG) No.	Client Project ID	Matrix	Collection Date/Time	Date Received
25L1272	2425 Atlantic Brooklyn 10034	Ground Water	December 22, 2025 1:27 pm	12/22/2025

Volatile Organics, 8260 - Low Comprehensive

Log-in Notes:

Sample Notes:

Sample Prepared by Method: EPA 5030B

CAS No.	Parameter	Result	Flag	Units	Reported to LOD/MDL	LOQ	Dilution	Reference Method	Date/Time Prepared	Date/Time Analyzed	Analyst
591-78-6	2-Hexanone	ND		ug/L	0.320	0.500	1	EPA 8260D	12/24/2025 10:25	12/24/2025 15:25	PMB
								Certifications:	CTDPH-PH-0840,NYSDOH-NY10854,NYSDOH-NY12058,NJDEP-CT0		
108-10-1	4-Methyl-2-pentanone	ND		ug/L	0.365	0.500	1	EPA 8260D	12/24/2025 10:25	12/24/2025 15:25	PMB
								Certifications:	CTDPH-PH-0840,NYSDOH-NY10854,NYSDOH-NY12058,NJDEP-CT0		
67-64-1	Acetone	ND		ug/L	1.34	2.00	1	EPA 8260D	12/24/2025 10:25	12/24/2025 15:25	PMB
								Certifications:	CTDPH-PH-0840,NYSDOH-NY10854,NYSDOH-NY12058,NJDEP-CT0		
107-02-8	Acrolein	ND	CCVE	ug/L	0.447	0.500	1	EPA 8260D	12/24/2025 10:25	12/24/2025 15:25	PMB
								Certifications:	CTDPH-PH-0840,NYSDOH-NY10854,NYSDOH-NY12058,NJDEP-CT0		
107-13-1	Acrylonitrile	ND		ug/L	0.422	0.500	1	EPA 8260D	12/24/2025 10:25	12/24/2025 15:25	PMB
								Certifications:	CTDPH-PH-0840,NYSDOH-NY10854,NYSDOH-NY12058,NJDEP-CT0		
71-43-2	Benzene	ND		ug/L	0.279	0.500	1	EPA 8260D	12/24/2025 10:25	12/24/2025 15:25	PMB
								Certifications:	CTDPH-PH-0840,NYSDOH-NY10854,NYSDOH-NY12058,NJDEP-CT0		
74-97-5	Bromochloromethane	ND		ug/L	0.354	0.500	1	EPA 8260D	12/24/2025 10:25	12/24/2025 15:25	PMB
								Certifications:	NYSDOH-NY10854,NYSDOH-NY12058,NJDEP-CT005,PADEP-68-04		
75-27-4	Bromodichloromethane	ND		ug/L	0.245	0.500	1	EPA 8260D	12/24/2025 10:25	12/24/2025 15:25	PMB
								Certifications:	CTDPH-PH-0840,NYSDOH-NY10854,NYSDOH-NY12058,NJDEP-CT0		
75-25-2	Bromoform	ND		ug/L	0.163	0.500	1	EPA 8260D	12/24/2025 10:25	12/24/2025 15:25	PMB
								Certifications:	CTDPH-PH-0840,NYSDOH-NY10854,NYSDOH-NY12058,NJDEP-CT0		
74-83-9	Bromomethane	ND		ug/L	0.500	2.00	1	EPA 8260D	12/24/2025 10:25	12/24/2025 15:25	PMB
								Certifications:	CTDPH-PH-0840,NYSDOH-NY10854,NYSDOH-NY12058,NJDEP-CT0		
75-15-0	Carbon disulfide	ND		ug/L	0.362	0.500	1	EPA 8260D	12/24/2025 10:25	12/24/2025 15:25	PMB
								Certifications:	CTDPH-PH-0840,NYSDOH-NY10854,NYSDOH-NY12058,NJDEP-CT0		
56-23-5	Carbon tetrachloride	ND		ug/L	0.204	0.500	1	EPA 8260D	12/24/2025 10:25	12/24/2025 15:25	PMB
								Certifications:	CTDPH-PH-0840,NYSDOH-NY10854,NYSDOH-NY12058,NJDEP-CT0		
108-90-7	Chlorobenzene	ND		ug/L	0.284	0.500	1	EPA 8260D	12/24/2025 10:25	12/24/2025 15:25	PMB
								Certifications:	CTDPH-PH-0840,NYSDOH-NY10854,NYSDOH-NY12058,NJDEP-CT0		
75-00-3	Chloroethane	ND		ug/L	0.448	0.500	1	EPA 8260D	12/24/2025 10:25	12/24/2025 15:25	PMB
								Certifications:	CTDPH-PH-0840,NYSDOH-NY10854,NYSDOH-NY12058,NJDEP-CT0		
67-66-3	**Chloroform**	**3.06**		ug/L	0.243	0.500	1	EPA 8260D	12/24/2025 10:25	12/24/2025 15:25	PMB
								Certifications:	CTDPH-PH-0840,NYSDOH-NY10854,NYSDOH-NY12058,NJDEP-CT0		
74-87-3	Chloromethane	ND		ug/L	0.372	0.500	1	EPA 8260D	12/24/2025 10:25	12/24/2025 15:25	PMB
								Certifications:	CTDPH-PH-0840,NYSDOH-NY10854,NYSDOH-NY12058,NJDEP-CT0		
156-59-2	cis-1,2-Dichloroethylene	ND		ug/L	0.294	0.500	1	EPA 8260D	12/24/2025 10:25	12/24/2025 15:25	PMB
								Certifications:	CTDPH-PH-0840,NYSDOH-NY10854,NYSDOH-NY12058,NJDEP-CT0		
10061-01-5	cis-1,3-Dichloropropylene	ND		ug/L	0.262	0.500	1	EPA 8260D	12/24/2025 10:25	12/24/2025 15:25	PMB
								Certifications:	CTDPH-PH-0840,NYSDOH-NY10854,NYSDOH-NY12058,NJDEP-CT0		
110-82-7	Cyclohexane	ND		ug/L	0.491	0.500	1	EPA 8260D	12/24/2025 10:25	12/24/2025 15:25	PMB
								Certifications:	NYSDOH-NY10854,NYSDOH-NY12058,NJDEP-CT005,PADEP-68-04		
124-48-1	Dibromochloromethane	ND		ug/L	0.146	0.500	1	EPA 8260D	12/24/2025 10:25	12/24/2025 15:25	PMB
								Certifications:	CTDPH-PH-0840,NYSDOH-NY10854,NYSDOH-NY12058,NJDEP-CT0		
74-95-3	Dibromomethane	ND		ug/L	0.203	0.500	1	EPA 8260D	12/24/2025 10:25	12/24/2025 15:25	PMB
								Certifications:	NYSDOH-NY10854,NYSDOH-NY12058,NJDEP-CT005,PADEP-68-04		
75-71-8	Dichlorodifluoromethane	ND		ug/L	0.451	0.500	1	EPA 8260D	12/24/2025 10:25	12/24/2025 15:25	PMB
								Certifications:	NYSDOH-NY10854,NYSDOH-NY12058,NJDEP-CT005,PADEP-68-04		

Sample Information

Client Sample ID: 25MW-3 **York Sample ID:** 25L1272-03

York Project (SDG) No.	Client Project ID	Matrix	Collection Date/Time	Date Received
25L1272	2425 Atlantic Brooklyn 10034	Ground Water	December 22, 2025 1:27 pm	12/22/2025

Volatile Organics, 8260 - Low Comprehensive

Log-in Notes:

Sample Notes:

Sample Prepared by Method: EPA 5030B

CAS No.	Parameter	Result	Flag	Units	Reported to LOD/MDL	LOQ	Dilution	Reference Method	Date/Time Prepared	Date/Time Analyzed	Analyst
100-41-4	Ethyl Benzene	ND		ug/L	0.290	0.500	1	EPA 8260D	12/24/2025 10:25	12/24/2025 15:25	PMB
								Certifications:	CTDPH-PH-0840,NYSDOH-NY10854,NYSDOH-NY12058,NJDEP-CT0		
87-68-3	Hexachlorobutadiene	ND		ug/L	0.241	0.500	1	EPA 8260D	12/24/2025 10:25	12/24/2025 15:25	PMB
								Certifications:	NYSDOH-NY12058,PADEP-68-04440		
98-82-8	Isopropylbenzene	ND		ug/L	0.405	0.500	1	EPA 8260D	12/24/2025 10:25	12/24/2025 15:25	PMB
								Certifications:	CTDPH-PH-0840,NYSDOH-NY10854,NYSDOH-NY12058,NJDEP-CT0		
79-20-9	Methyl acetate	ND		ug/L	0.442	0.500	1	EPA 8260D	12/24/2025 10:25	12/24/2025 15:25	PMB
								Certifications:	NYSDOH-NY10854,NYSDOH-NY12058,NJDEP-CT005,PADEP-68-04		
1634-04-4	Methyl tert-butyl ether (MTBE)	ND		ug/L	0.244	0.500	1	EPA 8260D	12/24/2025 10:25	12/24/2025 15:25	PMB
								Certifications:	CTDPH-PH-0840,NYSDOH-NY10854,NYSDOH-NY12058,NJDEP-CT0		
108-87-2	Methylcyclohexane	ND		ug/L	0.477	0.500	1	EPA 8260D	12/24/2025 10:25	12/24/2025 15:25	PMB
								Certifications:	NYSDOH-NY10854,NYSDOH-NY12058,NJDEP-CT005,PADEP-68-04		
75-09-2	Methylene chloride	ND		ug/L	0.397	2.00	1	EPA 8260D	12/24/2025 10:25	12/24/2025 15:25	PMB
								Certifications:	CTDPH-PH-0840,NYSDOH-NY10854,NYSDOH-NY12058,NJDEP-CT0		
91-20-3	Naphthalene	ND		ug/L	0.212	2.00	1	EPA 8260D	12/24/2025 10:25	12/24/2025 15:25	PMB
								Certifications:	NYSDOH-NY10854,NYSDOH-NY12058,NJDEP-CT005,PADEP-68-04		
104-51-8	n-Butylbenzene	ND		ug/L	0.399	0.500	1	EPA 8260D	12/24/2025 10:25	12/24/2025 15:25	PMB
								Certifications:	CTDPH-PH-0840,NYSDOH-NY10854,NYSDOH-NY12058,NJDEP-CT0		
103-65-1	n-Propylbenzene	ND		ug/L	0.384	0.500	1	EPA 8260D	12/24/2025 10:25	12/24/2025 15:25	PMB
								Certifications:	CTDPH-PH-0840,NYSDOH-NY10854,NYSDOH-NY12058,NJDEP-CT0		
95-47-6	o-Xylene	ND		ug/L	0.261	0.500	1	EPA 8260D	12/24/2025 10:25	12/24/2025 15:25	PMB
								Certifications:	CTDPH-PH-0840,NYSDOH-NY10854,NYSDOH-NY12058,PADEP-68-		
179601-23-1	p- & m- Xylenes	ND		ug/L	0.578	1.00	1	EPA 8260D	12/24/2025 10:25	12/24/2025 15:25	PMB
								Certifications:	CTDPH-PH-0840,NYSDOH-NY10854,NYSDOH-NY12058,PADEP-68-		
105-05-5	* p-Diethylbenzene	ND		ug/L	0.341	0.500	1	EPA 8260D	12/24/2025 10:25	12/24/2025 15:25	PMB
								Certifications:			
622-96-8	* p-Ethyltoluene	ND	QL-02	ug/L	0.200	0.500	1	EPA 8260D	12/24/2025 10:25	12/24/2025 15:25	PMB
								Certifications:			
99-87-6	p-Isopropyltoluene	ND		ug/L	0.377	0.500	1	EPA 8260D	12/24/2025 10:25	12/24/2025 15:25	PMB
								Certifications:	CTDPH-PH-0840,NYSDOH-NY10854,NYSDOH-NY12058,NJDEP-CT0		
135-98-8	sec-Butylbenzene	ND		ug/L	0.444	0.500	1	EPA 8260D	12/24/2025 10:25	12/24/2025 15:25	PMB
								Certifications:	CTDPH-PH-0840,NYSDOH-NY10854,NYSDOH-NY12058,NJDEP-CT0		
100-42-5	Styrene	ND		ug/L	0.255	0.500	1	EPA 8260D	12/24/2025 10:25	12/24/2025 15:25	PMB
								Certifications:	CTDPH-PH-0840,NYSDOH-NY10854,NYSDOH-NY12058,NJDEP-CT0		
75-65-0	tert-Butyl alcohol (TBA)	ND		ug/L	0.608	1.00	1	EPA 8260D	12/24/2025 10:25	12/24/2025 15:25	PMB
								Certifications:	NYSDOH-NY10854,NYSDOH-NY12058,NJDEP-CT005,PADEP-68-04		
98-06-6	tert-Butylbenzene	ND		ug/L	0.367	0.500	1	EPA 8260D	12/24/2025 10:25	12/24/2025 15:25	PMB
								Certifications:	CTDPH-PH-0840,NYSDOH-NY10854,NYSDOH-NY12058,NJDEP-CT0		
127-18-4	**Tetrachloroethylene**	**0.790**	CCVE, ICVE, QL-02	ug/L	0.239	0.500	1	EPA 8260D	12/24/2025 10:25	12/24/2025 15:25	PMB
								Certifications:	CTDPH-PH-0840,NYSDOH-NY10854,NYSDOH-NY12058,NJDEP-CT0		
108-88-3	Toluene	ND		ug/L	0.346	0.500	1	EPA 8260D	12/24/2025 10:25	12/24/2025 15:25	PMB
								Certifications:	CTDPH-PH-0840,NYSDOH-NY10854,NYSDOH-NY12058,NJDEP-CT0		

Sample Information

Client Sample ID: 25MW-3 **York Sample ID:** 25L1272-03

York Project (SDG) No.	Client Project ID	Matrix	Collection Date/Time	Date Received
25L1272	2425 Atlantic Brooklyn 10034	Ground Water	December 22, 2025 1:27 pm	12/22/2025

Volatile Organics, 8260 - Low Comprehensive

Log-in Notes:

Sample Notes:

Sample Prepared by Method: EPA 5030B

CAS No.	Parameter	Result	Flag	Units	Reported to LOD/MDL	LOQ	Dilution	Reference Method	Date/Time Prepared	Date/Time Analyzed	Analyst
156-60-5	trans-1,2-Dichloroethylene	ND		ug/L	0.279	0.500	1	EPA 8260D	12/24/2025 10:25	12/24/2025 15:25	PMB
								Certifications:	CTDPH-PH-0840,NYSDOH-NY10854,NYSDOH-NY12058,NJDEP-CT0		
10061-02-6	trans-1,3-Dichloropropylene	ND		ug/L	0.229	0.500	1	EPA 8260D	12/24/2025 10:25	12/24/2025 15:25	PMB
								Certifications:	CTDPH-PH-0840,NYSDOH-NY10854,NYSDOH-NY12058,NJDEP-CT0		
79-01-6	**Trichloroethylene**	**4.00**		ug/L	0.249	0.500	1	EPA 8260D	12/24/2025 10:25	12/24/2025 15:25	PMB
								Certifications:	CTDPH-PH-0840,NYSDOH-NY10854,NYSDOH-NY12058,NJDEP-CT0		
75-69-4	Trichlorofluoromethane	ND		ug/L	0.337	0.500	1	EPA 8260D	12/24/2025 10:25	12/24/2025 15:25	PMB
								Certifications:	CTDPH-PH-0840,NYSDOH-NY10854,NYSDOH-NY12058,NJDEP-CT0		
75-01-4	Vinyl Chloride	ND		ug/L	0.469	0.500	1	EPA 8260D	12/24/2025 10:25	12/24/2025 15:25	PMB
								Certifications:	CTDPH-PH-0840,NYSDOH-NY10854,NYSDOH-NY12058,NJDEP-CT0		
1330-20-7	Xylenes, Total	ND	CAL-E	ug/L	0.839	1.50	1	EPA 8260D	12/24/2025 10:25	12/24/2025 15:25	PMB
								Certifications:	CTDPH-PH-0840,NYSDOH-NY10854,NYSDOH-NY12058,NJDEP-CT0		

	Surrogate Recoveries	Result	Acceptance Range
17060-07-0	*Surrogate: SURR: 1,2-Dichloroethane-d4*	*100 %*	*69-130*
2037-26-5	*Surrogate: SURR: Toluene-d8*	*100 %*	*81-117*
460-00-4	*Surrogate: SURR: p-Bromofluorobenzene*	*101 %*	*79-122*

Semi-Volatiles, 8270 - Low Comprehensive

Log-in Notes:

Sample Notes: EXT-EM

Sample Prepared by Method: EPA 3510C

CAS No.	Parameter	Result	Flag	Units	Reported to LOD/MDL	LOQ	Dilution	Reference Method	Date/Time Prepared	Date/Time Analyzed	Analyst
92-52-4	1,1-Biphenyl	ND		ug/L	2.50	5.00	1	EPA 8270E	12/24/2025 09:53	12/28/2025 05:12	AK
								Certifications:	NJDEP-CT005,NYSDOH-NY10854,PADEP-68-04440		
95-94-3	1,2,4,5-Tetrachlorobenzene	ND		ug/L	2.50	5.00	1	EPA 8270E	12/24/2025 09:53	12/28/2025 05:12	AK
								Certifications:	NYSDOH-NY10854,PADEP-68-04440		
58-90-2	2,3,4,6-Tetrachlorophenol	ND		ug/L	2.50	5.00	1	EPA 8270E	12/24/2025 09:53	12/28/2025 05:12	AK
								Certifications:	NYSDOH-NY10854,PADEP-68-04440		
95-95-4	2,4,5-Trichlorophenol	ND		ug/L	2.50	5.00	1	EPA 8270E	12/24/2025 09:53	12/28/2025 05:12	AK
								Certifications:	CTDPH-PH-0840,NJDEP-CT005,NYSDOH-NY10854,PADEP-68-0444		
88-06-2	2,4,6-Trichlorophenol	ND		ug/L	2.50	5.00	1	EPA 8270E	12/24/2025 09:53	12/28/2025 05:12	AK
								Certifications:	CTDPH-PH-0840,NJDEP-CT005,NYSDOH-NY10854,PADEP-68-0444		
120-83-2	2,4-Dichlorophenol	ND		ug/L	2.50	5.00	1	EPA 8270E	12/24/2025 09:53	12/28/2025 05:12	AK
								Certifications:	CTDPH-PH-0840,NJDEP-CT005,NYSDOH-NY10854,PADEP-68-0444		
105-67-9	2,4-Dimethylphenol	ND		ug/L	2.50	5.00	1	EPA 8270E	12/24/2025 09:53	12/28/2025 05:12	AK
								Certifications:	CTDPH-PH-0840,NJDEP-CT005,NYSDOH-NY10854,PADEP-68-0444		
51-28-5	* 2,4-Dinitrophenol	ND	CAL-E	ug/L	2.50	5.00	1	EPA 8270E	12/24/2025 09:53	12/28/2025 05:12	AK
								Certifications:	CTDPH-PH-0840,NJDEP-CT005		
121-14-2	2,4-Dinitrotoluene	ND		ug/L	2.50	5.00	1	EPA 8270E	12/24/2025 09:53	12/28/2025 05:12	AK
								Certifications:	CTDPH-PH-0840,NJDEP-CT005,NYSDOH-NY10854,PADEP-68-0444		
606-20-2	2,6-Dinitrotoluene	ND		ug/L	2.50	5.00	1	EPA 8270E	12/24/2025 09:53	12/28/2025 05:12	AK
								Certifications:	CTDPH-PH-0840,NJDEP-CT005,NYSDOH-NY10854,PADEP-68-0444		

Sample Information

Client Sample ID: 25MW-3 **York Sample ID:** 25L1272-03

York Project (SDG) No.	Client Project ID	Matrix	Collection Date/Time	Date Received
25L1272	2425 Atlantic Brooklyn 10034	Ground Water	December 22, 2025 1:27 pm	12/22/2025

Semi-Volatiles, 8270 - Low Comprehensive **Log-in Notes:** **Sample Notes:** EXT-EM

Sample Prepared by Method: EPA 3510C

CAS No.	Parameter	Result	Flag	Units	Reported to LOD/MDL	LOQ	Dilution	Reference Method	Date/Time Prepared	Date/Time Analyzed	Analyst
91-58-7	2-Chloronaphthalene	ND		ug/L	2.50	5.00	1	EPA 8270E	12/24/2025 09:53	12/28/2025 05:12	AK
								Certifications:	CTDPH-PH-0840,NJDEP-CT005,NYSDOH-NY10854,PADEP-68-0444		
95-57-8	2-Chlorophenol	ND		ug/L	2.50	5.00	1	EPA 8270E	12/24/2025 09:53	12/28/2025 05:12	AK
								Certifications:	CTDPH-PH-0840,NJDEP-CT005,NYSDOH-NY10854,PADEP-68-0444		
91-57-6	2-Methylnaphthalene	ND		ug/L	2.50	5.00	1	EPA 8270E	12/24/2025 09:53	12/28/2025 05:12	AK
								Certifications:	CTDPH-PH-0840,NJDEP-CT005,NYSDOH-NY10854,PADEP-68-0444		
95-48-7	2-Methylphenol	ND		ug/L	2.50	5.00	1	EPA 8270E	12/24/2025 09:53	12/28/2025 05:12	AK
								Certifications:	CTDPH-PH-0840,NJDEP-CT005,NYSDOH-NY10854,PADEP-68-0444		
88-74-4	2-Nitroaniline	ND		ug/L	2.50	5.00	1	EPA 8270E	12/24/2025 09:53	12/28/2025 05:12	AK
								Certifications:	CTDPH-PH-0840,NYSDOH-NY10854,PADEP-68-04440		
88-75-5	2-Nitrophenol	ND		ug/L	2.50	5.00	1	EPA 8270E	12/24/2025 09:53	12/28/2025 05:12	AK
								Certifications:	CTDPH-PH-0840,NJDEP-CT005,NYSDOH-NY10854,PADEP-68-0444		
65794-96-9	* 3- & 4-Methylphenols	ND		ug/L	2.50	5.00	1	EPA 8270E	12/24/2025 09:53	12/28/2025 05:12	AK
								Certifications:	CTDPH-PH-0840		
91-94-1	3,3-Dichlorobenzidine	ND		ug/L	2.50	5.00	1	EPA 8270E	12/24/2025 09:53	12/28/2025 05:12	AK
								Certifications:	CTDPH-PH-0840,NYSDOH-NY10854,PADEP-68-04440		
99-09-2	3-Nitroaniline	ND		ug/L	2.50	5.00	1	EPA 8270E	12/24/2025 09:53	12/28/2025 05:12	AK
								Certifications:	CTDPH-PH-0840,NYSDOH-NY10854,PADEP-68-04440		
534-52-1	4,6-Dinitro-2-methylphenol	ND	CAL-E	ug/L	2.50	5.00	1	EPA 8270E	12/24/2025 09:53	12/28/2025 05:12	AK
								Certifications:	CTDPH-PH-0840,NJDEP-CT005,NYSDOH-NY10854,PADEP-68-0444		
101-55-3	4-Bromophenyl phenyl ether	ND		ug/L	2.50	5.00	1	EPA 8270E	12/24/2025 09:53	12/28/2025 05:12	AK
								Certifications:	CTDPH-PH-0840,NJDEP-CT005,NYSDOH-NY10854,PADEP-68-0444		
59-50-7	4-Chloro-3-methylphenol	ND		ug/L	2.50	5.00	1	EPA 8270E	12/24/2025 09:53	12/28/2025 05:12	AK
								Certifications:	CTDPH-PH-0840,NJDEP-CT005,NYSDOH-NY10854,PADEP-68-0444		
106-47-8	4-Chloroaniline	ND		ug/L	2.50	5.00	1	EPA 8270E	12/24/2025 09:53	12/28/2025 05:12	AK
								Certifications:	CTDPH-PH-0840,NYSDOH-NY10854,PADEP-68-04440		
7005-72-3	4-Chlorophenyl phenyl ether	ND		ug/L	2.50	5.00	1	EPA 8270E	12/24/2025 09:53	12/28/2025 05:12	AK
								Certifications:	CTDPH-PH-0840,NJDEP-CT005,NYSDOH-NY10854,PADEP-68-0444		
100-01-6	4-Nitroaniline	ND		ug/L	2.50	5.00	1	EPA 8270E	12/24/2025 09:53	12/28/2025 05:12	AK
								Certifications:	CTDPH-PH-0840,NYSDOH-NY10854,PADEP-68-04440		
100-02-7	4-Nitrophenol	ND		ug/L	5.00	5.00	1	EPA 8270E	12/24/2025 09:53	12/28/2025 05:12	AK
								Certifications:	CTDPH-PH-0840,NJDEP-CT005,NYSDOH-NY10854,PADEP-68-0444		
98-86-2	Acetophenone	ND		ug/L	2.50	5.00	1	EPA 8270E	12/24/2025 09:53	12/28/2025 05:12	AK
								Certifications:	NJDEP-CT005,NYSDOH-NY10854,PADEP-68-04440		
100-52-7	Benzaldehyde	ND		ug/L	2.50	5.00	1	EPA 8270E	12/24/2025 09:53	12/28/2025 05:12	AK
								Certifications:	NJDEP-CT005,NYSDOH-NY10854,PADEP-68-04440		
85-68-7	Benzyl butyl phthalate	ND		ug/L	2.50	5.00	1	EPA 8270E	12/24/2025 09:53	12/28/2025 05:12	AK
								Certifications:	CTDPH-PH-0840,NJDEP-CT005,NYSDOH-NY10854,PADEP-68-0444		
111-91-1	Bis(2-chloroethoxy)methane	ND		ug/L	2.50	5.00	1	EPA 8270E	12/24/2025 09:53	12/28/2025 05:12	AK
								Certifications:	CTDPH-PH-0840,NJDEP-CT005,NYSDOH-NY10854,PADEP-68-0444		
111-44-4	Bis(2-chloroethyl)ether	ND		ug/L	1.00	5.00	1	EPA 8270E	12/24/2025 09:53	12/28/2025 05:12	AK
								Certifications:	CTDPH-PH-0840,NJDEP-CT005,NYSDOH-NY10854,PADEP-68-0444		
108-60-1	Bis(2-chloroisopropyl)ether	ND	CCVE	ug/L	2.50	5.00	1	EPA 8270E	12/24/2025 09:53	12/28/2025 05:12	AK
								Certifications:	CTDPH-PH-0840,NJDEP-CT005,NYSDOH-NY10854,PADEP-68-0444		

Sample Information

Client Sample ID: 25MW-3 **York Sample ID:** 25L1272-03

York Project (SDG) No.	Client Project ID	Matrix	Collection Date/Time	Date Received
25L1272	2425 Atlantic Brooklyn 10034	Ground Water	December 22, 2025 1:27 pm	12/22/2025

Semi-Volatiles, 8270 - Low Comprehensive

Log-in Notes:

Sample Notes: EXT-EM

Sample Prepared by Method: EPA 3510C

CAS No.	Parameter	Result	Flag	Units	Reported to LOD/MDL	LOQ	Dilution	Reference Method	Date/Time Prepared	Date/Time Analyzed	Analyst
105-60-2	Caprolactam	ND		ug/L	2.50	5.00	1	EPA 8270E	12/24/2025 09:53	12/28/2025 05:12	AK
								Certifications: NJDEP-CT005,NYSDOH-NY10854,PADEP-68-04440			
86-74-8	Carbazole	ND		ug/L	2.50	5.00	1	EPA 8270E	12/24/2025 09:53	12/28/2025 05:12	AK
								Certifications: CTDPH-PH-0840,NYSDOH-NY10854,PADEP-68-04440			
132-64-9	Dibenzofuran	ND		ug/L	2.50	5.00	1	EPA 8270E	12/24/2025 09:53	12/28/2025 05:12	AK
								Certifications: CTDPH-PH-0840,NJDEP-CT005,NYSDOH-NY10854,PADEP-68-0444			
84-66-2	Diethyl phthalate	ND		ug/L	2.50	5.00	1	EPA 8270E	12/24/2025 09:53	12/28/2025 05:12	AK
								Certifications: CTDPH-PH-0840,NJDEP-CT005,NYSDOH-NY10854,PADEP-68-0444			
131-11-3	Dimethyl phthalate	ND		ug/L	2.50	5.00	1	EPA 8270E	12/24/2025 09:53	12/28/2025 05:12	AK
								Certifications: CTDPH-PH-0840,NJDEP-CT005,NYSDOH-NY10854,PADEP-68-0444			
84-74-2	Di-n-butyl phthalate	ND		ug/L	2.50	5.00	1	EPA 8270E	12/24/2025 09:53	12/28/2025 05:12	AK
								Certifications: CTDPH-PH-0840,NJDEP-CT005,NYSDOH-NY10854,PADEP-68-0444			
117-84-0	Di-n-octyl phthalate	ND		ug/L	2.50	5.00	1	EPA 8270E	12/24/2025 09:53	12/28/2025 05:12	AK
								Certifications: CTDPH-PH-0840,NJDEP-CT005,NYSDOH-NY10854,PADEP-68-0444			
77-47-4	Hexachlorocyclopentadiene	ND	CCVE	ug/L	5.00	10.0	1	EPA 8270E	12/24/2025 09:53	12/28/2025 05:12	AK
								Certifications: CTDPH-PH-0840,NJDEP-CT005,NYSDOH-NY10854,PADEP-68-0444			
78-59-1	Isophorone	ND		ug/L	2.50	5.00	1	EPA 8270E	12/24/2025 09:53	12/28/2025 05:12	AK
								Certifications: CTDPH-PH-0840,NJDEP-CT005,NYSDOH-NY10854,PADEP-68-0444			
621-64-7	N-nitroso-di-n-propylamine	ND		ug/L	2.50	5.00	1	EPA 8270E	12/24/2025 09:53	12/28/2025 05:12	AK
								Certifications: CTDPH-PH-0840,NJDEP-CT005,NYSDOH-NY10854,PADEP-68-0444			
86-30-6	N-Nitrosodiphenylamine	ND		ug/L	2.50	5.00	1	EPA 8270E	12/24/2025 09:53	12/28/2025 05:12	AK
								Certifications: CTDPH-PH-0840,NJDEP-CT005,NYSDOH-NY10854,PADEP-68-0444			
108-95-2	Phenol	ND		ug/L	0.750	5.00	1	EPA 8270E	12/24/2025 09:53	12/28/2025 05:12	AK
								Certifications: CTDPH-PH-0840,NJDEP-CT005,NYSDOH-NY10854,PADEP-68-0444			
2312-35-8	* Propargite	ND		ug/L	2.50	5.00	1	EPA 8270E	12/24/2025 09:53	12/28/2025 05:12	AK
								Certifications:			
110-86-1	Pyridine	ND		ug/L	2.50	5.00	1	EPA 8270E	12/24/2025 09:53	12/28/2025 05:12	AK
								Certifications: CTDPH-PH-0840,NYSDOH-NY10854,PADEP-68-04440			

	Surrogate Recoveries	Result		Acceptance Range
367-12-4	*Surrogate: SURR: 2-Fluorophenol*	*26.2 %*		*19.7-63.1*
13127-88-3	*Surrogate: SURR: Phenol-d6*	*16.4 %*		*10.1-41.7*
4165-60-0	*Surrogate: SURR: Nitrobenzene-d5*	*46.6 %*	*S-08*	*50.2-113*
321-60-8	*Surrogate: SURR: 2-Fluorobiphenyl*	*46.0 %*		*39.9-105*
118-79-6	*Surrogate: SURR: 2,4,6-Tribromophenol*	*63.7 %*		*39.3-151*
1718-51-0	*Surrogate: SURR: Terphenyl-d14*	*63.5 %*		*30.7-106*

Semi-Volatiles, 8270 - Low Comprehensive

Log-in Notes:

Sample Notes: EXT-EM

Sample Prepared by Method: EPA 3510C

CAS No.	Parameter	Result	Flag	Units	Reported to LOQ	Dilution	Reference Method	Date/Time Prepared	Date/Time Analyzed	Analyst
83-32-9	Acenaphthene	ND		ug/L	0.0500	1	EPA 8270E SIM	12/24/2025 09:59	12/29/2025 17:52	SR
							Certifications: NYSDOH-NY10854,PADEP-68-04440,NJDEP-CT005			

Sample Information

Client Sample ID: 25MW-3 **York Sample ID:** 25L1272-03

York Project (SDG) No.	Client Project ID	Matrix	Collection Date/Time	Date Received
25L1272	2425 Atlantic Brooklyn 10034	Ground Water	December 22, 2025 1:27 pm	12/22/2025

Semi-Volatiles, 8270 - Low Comprehensive **Log-in Notes:** **Sample Notes:** EXT-EM

Sample Prepared by Method: EPA 3510C

CAS No.	Parameter	Result	Flag	Units	Reported to LOQ	Dilution	Reference Method	Date/Time Prepared	Date/Time Analyzed	Analyst
208-96-8	Acenaphthylene	ND		ug/L	0.0500	1	EPA 8270E SIM	12/24/2025 09:59	12/29/2025 17:52	SR
							Certifications: NYSDOH-NY10854,PADEP-68-04440,NJDEP-CT005			
120-12-7	* Anthracene	ND		ug/L	0.0500	1	EPA 8270E SIM	12/24/2025 09:59	12/29/2025 17:52	SR
							Certifications:			
1912-24-9	* Atrazine	ND		ug/L	0.500	1	EPA 8270E SIM	12/24/2025 09:59	12/29/2025 17:52	SR
							Certifications:			
56-55-3	Benzo(a)anthracene	ND		ug/L	0.0500	1	EPA 8270E SIM	12/24/2025 09:59	12/29/2025 17:52	SR
							Certifications: NYSDOH-NY10854,PADEP-68-04440,NJDEP-CT005			
50-32-8	Benzo(a)pyrene	ND		ug/L	0.0500	1	EPA 8270E SIM	12/24/2025 09:59	12/29/2025 17:52	SR
							Certifications: NYSDOH-NY10854,PADEP-68-04440,NJDEP-CT005			
205-99-2	Benzo(b)fluoranthene	ND	CAL-E	ug/L	0.0500	1	EPA 8270E SIM	12/24/2025 09:59	12/29/2025 17:52	SR
							Certifications: NYSDOH-NY10854,PADEP-68-04440,NJDEP-CT005			
191-24-2	Benzo(g,h,i)perylene	ND	CAL-E	ug/L	0.0500	1	EPA 8270E SIM	12/24/2025 09:59	12/29/2025 17:52	SR
							Certifications: NYSDOH-NY10854,PADEP-68-04440,NJDEP-CT005			
207-08-9	Benzo(k)fluoranthene	ND	CAL-E	ug/L	0.0500	1	EPA 8270E SIM	12/24/2025 09:59	12/29/2025 17:52	SR
							Certifications: NYSDOH-NY10854,PADEP-68-04440,NJDEP-CT005			
117-81-7	* Bis(2-ethylhexyl)phthalate	ND		ug/L	0.500	1	EPA 8270E SIM	12/24/2025 09:59	12/29/2025 17:52	SR
							Certifications:			
218-01-9	Chrysene	ND		ug/L	0.0500	1	EPA 8270E SIM	12/24/2025 09:59	12/29/2025 17:52	SR
							Certifications: NYSDOH-NY10854,PADEP-68-04440,NJDEP-CT005			
53-70-3	Dibenzo(a,h)anthracene	ND		ug/L	0.0500	1	EPA 8270E SIM	12/24/2025 09:59	12/29/2025 17:52	SR
							Certifications: NYSDOH-NY10854,PADEP-68-04440,NJDEP-CT005			
206-44-0	Fluoranthene	ND		ug/L	0.0500	1	EPA 8270E SIM	12/24/2025 09:59	12/29/2025 17:52	SR
							Certifications: NYSDOH-NY10854,PADEP-68-04440,NJDEP-CT005			
86-73-7	Fluorene	ND		ug/L	0.0500	1	EPA 8270E SIM	12/24/2025 09:59	12/29/2025 17:52	SR
							Certifications: NYSDOH-NY10854,PADEP-68-04440,NJDEP-CT005			
118-74-1	* Hexachlorobenzene	ND		ug/L	0.0200	1	EPA 8270E SIM	12/24/2025 09:59	12/29/2025 17:52	SR
							Certifications:			
87-68-3	* Hexachlorobutadiene	ND		ug/L	0.500	1	EPA 8270E SIM	12/24/2025 09:59	12/29/2025 17:52	SR
							Certifications:			
67-72-1	* Hexachloroethane	ND		ug/L	0.500	1	EPA 8270E SIM	12/24/2025 09:59	12/29/2025 17:52	SR
							Certifications:			
193-39-5	Indeno(1,2,3-cd)pyrene	ND		ug/L	0.0500	1	EPA 8270E SIM	12/24/2025 09:59	12/29/2025 17:52	SR
							Certifications: NYSDOH-NY10854,PADEP-68-04440,NJDEP-CT005			
91-20-3	Naphthalene	ND		ug/L	0.0500	1	EPA 8270E SIM	12/24/2025 09:59	12/29/2025 17:52	SR
							Certifications: NYSDOH-NY10854,PADEP-68-04440,NJDEP-CT005			
98-95-3	* Nitrobenzene	ND	CCVE	ug/L	0.250	1	EPA 8270E SIM	12/24/2025 09:59	12/29/2025 17:52	SR
							Certifications:			
62-75-9	* N-Nitrosodimethylamine	ND		ug/L	0.500	1	EPA 8270E SIM	12/24/2025 09:59	12/29/2025 17:52	SR
							Certifications:			
87-86-5	* Pentachlorophenol	ND		ug/L	0.250	1	EPA 8270E SIM	12/24/2025 09:59	12/29/2025 17:52	SR
							Certifications:			
85-01-8	Phenanthrene	ND		ug/L	0.0500	1	EPA 8270E SIM	12/24/2025 09:59	12/29/2025 17:52	SR
							Certifications: NYSDOH-NY10854,PADEP-68-04440,NJDEP-CT005			

Sample Information

Client Sample ID: 25MW-3 **York Sample ID:** 25L1272-03

York Project (SDG) No.	Client Project ID	Matrix	Collection Date/Time	Date Received
25L1272	2425 Atlantic Brooklyn 10034	Ground Water	December 22, 2025 1:27 pm	12/22/2025

Semi-Volatiles, 8270 - Low Comprehensive **Log-in Notes:** **Sample Notes:** EXT-EM

Sample Prepared by Method: EPA 3510C

CAS No.	Parameter	Result	Flag	Units	Reported to LOQ	Dilution	Reference Method	Date/Time Prepared	Date/Time Analyzed	Analyst
129-00-0	Pyrene	ND		ug/L	0.0500	1	EPA 8270E SIM	12/24/2025 09:59	12/29/2025 17:52	SR
							Certifications:	NYSDOH-NY10854,PADEP-68-04440,NJDEP-CT005		

Sample Information

Client Sample ID: **25MW-4** **York Sample ID:** **25L1272-04**

York Project (SDG) No.	Client Project ID	Matrix	Collection Date/Time	Date Received
25L1272	2425 Atlantic Brooklyn 10034	Ground Water	December 22, 2025 10:45 am	12/22/2025

Volatile Organics, 8260 - Low Comprehensive

Log-in Notes:

Sample Notes:

Sample Prepared by Method: EPA 5030B

CAS No.	Parameter	Result	Flag	Units	Reported to LOD/MDL	LOQ	Dilution	Reference Method	Date/Time Prepared	Date/Time Analyzed	Analyst
630-20-6	1,1,1,2-Tetrachloroethane	ND		ug/L	0.216	0.500	1	EPA 8260D	12/24/2025 10:25	12/24/2025 16:59	PMB
								Certifications:	CTDPH-PH-0840,NYSDOH-NY10854,NYSDOH-NY12058,NJDEP-CT0		
71-55-6	1,1,1-Trichloroethane	ND		ug/L	0.266	0.500	1	EPA 8260D	12/24/2025 10:25	12/24/2025 16:59	PMB
								Certifications:	CTDPH-PH-0840,NYSDOH-NY10854,NYSDOH-NY12058,NJDEP-CT0		
79-34-5	1,1,2,2-Tetrachloroethane	ND		ug/L	0.256	0.500	1	EPA 8260D	12/24/2025 10:25	12/24/2025 16:59	PMB
								Certifications:	CTDPH-PH-0840,NYSDOH-NY10854,NYSDOH-NY12058,NJDEP-CT0		
76-13-1	1,1,2-Trichloro-1,2,2-trifluoroethane (Freon 113)	ND		ug/L	0.286	0.500	1	EPA 8260D	12/24/2025 10:25	12/24/2025 16:59	PMB
								Certifications:	CTDPH-PH-0840,NYSDOH-NY10854,NYSDOH-NY12058,NJDEP-CT0		
79-00-5	1,1,2-Trichloroethane	ND		ug/L	0.249	0.500	1	EPA 8260D	12/24/2025 10:25	12/24/2025 16:59	PMB
								Certifications:	CTDPH-PH-0840,NYSDOH-NY10854,NYSDOH-NY12058,NJDEP-CT0		
75-34-3	1,1-Dichloroethane	ND		ug/L	0.272	0.500	1	EPA 8260D	12/24/2025 10:25	12/24/2025 16:59	PMB
								Certifications:	CTDPH-PH-0840,NYSDOH-NY10854,NYSDOH-NY12058,NJDEP-CT0		
75-35-4	1,1-Dichloroethylene	ND	CCVE	ug/L	0.327	0.500	1	EPA 8260D	12/24/2025 10:25	12/24/2025 16:59	PMB
								Certifications:	CTDPH-PH-0840,NYSDOH-NY10854,NYSDOH-NY12058,NJDEP-CT0		
87-61-6	1,2,3-Trichlorobenzene	ND		ug/L	0.222	0.500	1	EPA 8260D	12/24/2025 10:25	12/24/2025 16:59	PMB
								Certifications:	NYSDOH-NY10854,NYSDOH-NY12058,NJDEP-CT005,PADEP-68-04		
96-18-4	1,2,3-Trichloropropane	ND		ug/L	0.273	0.500	1	EPA 8260D	12/24/2025 10:25	12/24/2025 16:59	PMB
								Certifications:	NYSDOH-NY10854,NYSDOH-NY12058,NJDEP-CT005,PADEP-68-04		
120-82-1	1,2,4-Trichlorobenzene	ND		ug/L	0.138	0.500	1	EPA 8260D	12/24/2025 10:25	12/24/2025 16:59	PMB
								Certifications:	NYSDOH-NY10854,NYSDOH-NY12058,NJDEP-CT005,PADEP-68-04		
95-63-6	1,2,4-Trimethylbenzene	ND		ug/L	0.310	0.500	1	EPA 8260D	12/24/2025 10:25	12/24/2025 16:59	PMB
								Certifications:	CTDPH-PH-0840,NYSDOH-NY10854,NYSDOH-NY12058,NJDEP-CT0		
96-12-8	1,2-Dibromo-3-chloropropane	ND		ug/L	0.432	0.500	1	EPA 8260D	12/24/2025 10:25	12/24/2025 16:59	PMB
								Certifications:	CTDPH-PH-0840,NYSDOH-NY10854,NYSDOH-NY12058,NJDEP-CT0		
106-93-4	1,2-Dibromoethane	ND		ug/L	0.215	0.500	1	EPA 8260D	12/24/2025 10:25	12/24/2025 16:59	PMB
								Certifications:	CTDPH-PH-0840,NYSDOH-NY10854,NYSDOH-NY12058,NJDEP-CT0		
95-50-1	1,2-Dichlorobenzene	ND		ug/L	0.270	0.500	1	EPA 8260D	12/24/2025 10:25	12/24/2025 16:59	PMB
								Certifications:	CTDPH-PH-0840,NYSDOH-NY10854,NYSDOH-NY12058,NJDEP-CT0		
107-06-2	1,2-Dichloroethane	ND		ug/L	0.377	0.500	1	EPA 8260D	12/24/2025 10:25	12/24/2025 16:59	PMB
								Certifications:	CTDPH-PH-0840,NYSDOH-NY10854,NYSDOH-NY12058,NJDEP-CT0		
78-87-5	1,2-Dichloropropane	ND		ug/L	0.327	0.500	1	EPA 8260D	12/24/2025 10:25	12/24/2025 16:59	PMB
								Certifications:	CTDPH-PH-0840,NYSDOH-NY10854,NYSDOH-NY12058,NJDEP-CT0		
108-67-8	1,3,5-Trimethylbenzene	ND		ug/L	0.347	0.500	1	EPA 8260D	12/24/2025 10:25	12/24/2025 16:59	PMB
								Certifications:	CTDPH-PH-0840,NYSDOH-NY10854,NYSDOH-NY12058,NJDEP-CT0		
541-73-1	1,3-Dichlorobenzene	ND	QL-02	ug/L	0.283	0.500	1	EPA 8260D	12/24/2025 10:25	12/24/2025 16:59	PMB
								Certifications:	CTDPH-PH-0840,NYSDOH-NY10854,NYSDOH-NY12058,NJDEP-CT0		
142-28-9	1,3-Dichloropropane	ND		ug/L	0.260	0.500	1	EPA 8260D	12/24/2025 10:25	12/24/2025 16:59	PMB
								Certifications:	NYSDOH-NY10854,NYSDOH-NY12058,NJDEP-CT005,PADEP-68-04		
106-46-7	1,4-Dichlorobenzene	ND	QL-02	ug/L	0.311	0.500	1	EPA 8260D	12/24/2025 10:25	12/24/2025 16:59	PMB
								Certifications:	CTDPH-PH-0840,NYSDOH-NY10854,NYSDOH-NY12058,NJDEP-CT0		
78-93-3	**2-Butanone**	**3.18**		ug/L	0.421	0.500	1	EPA 8260D	12/24/2025 10:25	12/24/2025 16:59	PMB
								Certifications:	CTDPH-PH-0840,NYSDOH-NY10854,NYSDOH-NY12058,NJDEP-CT0		

Sample Information

Client Sample ID: 25MW-4 **York Sample ID:** 25L1272-04

York Project (SDG) No.	Client Project ID	Matrix	Collection Date/Time	Date Received
25L1272	2425 Atlantic Brooklyn 10034	Ground Water	December 22, 2025 10:45 am	12/22/2025

Volatile Organics, 8260 - Low Comprehensive

Log-in Notes:

Sample Notes:

Sample Prepared by Method: EPA 5030B

CAS No.	Parameter	Result	Flag	Units	Reported to LOD/MDL	LOQ	Dilution	Reference Method	Date/Time Prepared	Date/Time Analyzed	Analyst
591-78-6	**2-Hexanone**	**0.460**	J	ug/L	0.320	0.500	1	EPA 8260D	12/24/2025 10:25	12/24/2025 16:59	PMB
								Certifications:	CTDPH-PH-0840,NYSDOH-NY10854,NYSDOH-NY12058,NJDEP-CT0		
108-10-1	**4-Methyl-2-pentanone**	**0.450**	J	ug/L	0.365	0.500	1	EPA 8260D	12/24/2025 10:25	12/24/2025 16:59	PMB
								Certifications:	CTDPH-PH-0840,NYSDOH-NY10854,NYSDOH-NY12058,NJDEP-CT0		
67-64-1	**Acetone**	**17.6**	CCVE	ug/L	1.34	2.00	1	EPA 8260D	12/24/2025 10:25	12/24/2025 16:59	PMB
								Certifications:	CTDPH-PH-0840,NYSDOH-NY10854,NYSDOH-NY12058,NJDEP-CT0		
107-02-8	**Acrolein**	**1.23**	CCVE	ug/L	0.447	0.500	1	EPA 8260D	12/24/2025 10:25	12/24/2025 16:59	PMB
								Certifications:	CTDPH-PH-0840,NYSDOH-NY10854,NYSDOH-NY12058,NJDEP-CT0		
107-13-1	Acrylonitrile	ND		ug/L	0.422	0.500	1	EPA 8260D	12/24/2025 10:25	12/24/2025 16:59	PMB
								Certifications:	CTDPH-PH-0840,NYSDOH-NY10854,NYSDOH-NY12058,NJDEP-CT0		
71-43-2	**Benzene**	**1.32**		ug/L	0.279	0.500	1	EPA 8260D	12/24/2025 10:25	12/24/2025 16:59	PMB
								Certifications:	CTDPH-PH-0840,NYSDOH-NY10854,NYSDOH-NY12058,NJDEP-CT0		
74-97-5	Bromochloromethane	ND		ug/L	0.354	0.500	1	EPA 8260D	12/24/2025 10:25	12/24/2025 16:59	PMB
								Certifications:	NYSDOH-NY10854,NYSDOH-NY12058,NJDEP-CT005,PADEP-68-04		
75-27-4	Bromodichloromethane	ND		ug/L	0.245	0.500	1	EPA 8260D	12/24/2025 10:25	12/24/2025 16:59	PMB
								Certifications:	CTDPH-PH-0840,NYSDOH-NY10854,NYSDOH-NY12058,NJDEP-CT0		
75-25-2	Bromoform	ND		ug/L	0.163	0.500	1	EPA 8260D	12/24/2025 10:25	12/24/2025 16:59	PMB
								Certifications:	CTDPH-PH-0840,NYSDOH-NY10854,NYSDOH-NY12058,NJDEP-CT0		
74-83-9	Bromomethane	ND		ug/L	0.500	2.00	1	EPA 8260D	12/24/2025 10:25	12/24/2025 16:59	PMB
								Certifications:	CTDPH-PH-0840,NYSDOH-NY10854,NYSDOH-NY12058,NJDEP-CT0		
75-15-0	Carbon disulfide	ND		ug/L	0.362	0.500	1	EPA 8260D	12/24/2025 10:25	12/24/2025 16:59	PMB
								Certifications:	CTDPH-PH-0840,NYSDOH-NY10854,NYSDOH-NY12058,NJDEP-CT0		
56-23-5	Carbon tetrachloride	ND		ug/L	0.204	0.500	1	EPA 8260D	12/24/2025 10:25	12/24/2025 16:59	PMB
								Certifications:	CTDPH-PH-0840,NYSDOH-NY10854,NYSDOH-NY12058,NJDEP-CT0		
108-90-7	Chlorobenzene	ND		ug/L	0.284	0.500	1	EPA 8260D	12/24/2025 10:25	12/24/2025 16:59	PMB
								Certifications:	CTDPH-PH-0840,NYSDOH-NY10854,NYSDOH-NY12058,NJDEP-CT0		
75-00-3	Chloroethane	ND		ug/L	0.448	0.500	1	EPA 8260D	12/24/2025 10:25	12/24/2025 16:59	PMB
								Certifications:	CTDPH-PH-0840,NYSDOH-NY10854,NYSDOH-NY12058,NJDEP-CT0		
67-66-3	**Chloroform**	**3.46**		ug/L	0.243	0.500	1	EPA 8260D	12/24/2025 10:25	12/24/2025 16:59	PMB
								Certifications:	CTDPH-PH-0840,NYSDOH-NY10854,NYSDOH-NY12058,NJDEP-CT0		
74-87-3	**Chloromethane**	**0.580**	CCVE, ICVE	ug/L	0.372	0.500	1	EPA 8260D	12/24/2025 10:25	12/24/2025 16:59	PMB
								Certifications:	CTDPH-PH-0840,NYSDOH-NY10854,NYSDOH-NY12058,NJDEP-CT0		
156-59-2	cis-1,2-Dichloroethylene	ND		ug/L	0.294	0.500	1	EPA 8260D	12/24/2025 10:25	12/24/2025 16:59	PMB
								Certifications:	CTDPH-PH-0840,NYSDOH-NY10854,NYSDOH-NY12058,NJDEP-CT0		
10061-01-5	cis-1,3-Dichloropropylene	ND		ug/L	0.262	0.500	1	EPA 8260D	12/24/2025 10:25	12/24/2025 16:59	PMB
								Certifications:	CTDPH-PH-0840,NYSDOH-NY10854,NYSDOH-NY12058,NJDEP-CT0		
110-82-7	Cyclohexane	ND		ug/L	0.491	0.500	1	EPA 8260D	12/24/2025 10:25	12/24/2025 16:59	PMB
								Certifications:	NYSDOH-NY10854,NYSDOH-NY12058,NJDEP-CT005,PADEP-68-04		
124-48-1	Dibromochloromethane	ND		ug/L	0.146	0.500	1	EPA 8260D	12/24/2025 10:25	12/24/2025 16:59	PMB
								Certifications:	CTDPH-PH-0840,NYSDOH-NY10854,NYSDOH-NY12058,NJDEP-CT0		
74-95-3	Dibromomethane	ND		ug/L	0.203	0.500	1	EPA 8260D	12/24/2025 10:25	12/24/2025 16:59	PMB
								Certifications:	NYSDOH-NY10854,NYSDOH-NY12058,NJDEP-CT005,PADEP-68-04		
75-71-8	Dichlorodifluoromethane	ND		ug/L	0.451	0.500	1	EPA 8260D	12/24/2025 10:25	12/24/2025 16:59	PMB
								Certifications:	NYSDOH-NY10854,NYSDOH-NY12058,NJDEP-CT005,PADEP-68-04		

Sample Information

Client Sample ID: 25MW-4 **York Sample ID:** 25L1272-04

York Project (SDG) No.	Client Project ID	Matrix	Collection Date/Time	Date Received
25L1272	2425 Atlantic Brooklyn 10034	Ground Water	December 22, 2025 10:45 am	12/22/2025

Volatile Organics, 8260 - Low Comprehensive

Log-in Notes:

Sample Notes:

Sample Prepared by Method: EPA 5030B

CAS No.	Parameter	Result	Flag	Units	Reported to LOD/MDL	LOQ	Dilution	Reference Method	Date/Time Prepared	Date/Time Analyzed	Analyst
100-41-4	Ethyl Benzene	ND		ug/L	0.290	0.500	1	EPA 8260D	12/24/2025 10:25	12/24/2025 16:59	PMB
								Certifications:	CTDPH-PH-0840,NYSDOH-NY10854,NYSDOH-NY12058,NJDEP-CT0		
87-68-3	Hexachlorobutadiene	ND		ug/L	0.241	0.500	1	EPA 8260D	12/24/2025 10:25	12/24/2025 16:59	PMB
								Certifications:	NYSDOH-NY12058,PADEP-68-04440		
98-82-8	Isopropylbenzene	ND		ug/L	0.405	0.500	1	EPA 8260D	12/24/2025 10:25	12/24/2025 16:59	PMB
								Certifications:	CTDPH-PH-0840,NYSDOH-NY10854,NYSDOH-NY12058,NJDEP-CT0		
79-20-9	**Methyl acetate**	**0.520**		ug/L	0.442	0.500	1	EPA 8260D	12/24/2025 10:25	12/24/2025 16:59	PMB
								Certifications:	NYSDOH-NY10854,NYSDOH-NY12058,NJDEP-CT005,PADEP-68-04		
1634-04-4	Methyl tert-butyl ether (MTBE)	ND		ug/L	0.244	0.500	1	EPA 8260D	12/24/2025 10:25	12/24/2025 16:59	PMB
								Certifications:	CTDPH-PH-0840,NYSDOH-NY10854,NYSDOH-NY12058,NJDEP-CT0		
108-87-2	Methylcyclohexane	ND		ug/L	0.477	0.500	1	EPA 8260D	12/24/2025 10:25	12/24/2025 16:59	PMB
								Certifications:	NYSDOH-NY10854,NYSDOH-NY12058,NJDEP-CT005,PADEP-68-04		
75-09-2	Methylene chloride	ND		ug/L	0.397	2.00	1	EPA 8260D	12/24/2025 10:25	12/24/2025 16:59	PMB
								Certifications:	CTDPH-PH-0840,NYSDOH-NY10854,NYSDOH-NY12058,NJDEP-CT0		
91-20-3	Naphthalene	ND		ug/L	0.212	2.00	1	EPA 8260D	12/24/2025 10:25	12/24/2025 16:59	PMB
								Certifications:	NYSDOH-NY10854,NYSDOH-NY12058,NJDEP-CT005,PADEP-68-04		
104-51-8	n-Butylbenzene	ND		ug/L	0.399	0.500	1	EPA 8260D	12/24/2025 10:25	12/24/2025 16:59	PMB
								Certifications:	CTDPH-PH-0840,NYSDOH-NY10854,NYSDOH-NY12058,NJDEP-CT0		
103-65-1	n-Propylbenzene	ND		ug/L	0.384	0.500	1	EPA 8260D	12/24/2025 10:25	12/24/2025 16:59	PMB
								Certifications:	CTDPH-PH-0840,NYSDOH-NY10854,NYSDOH-NY12058,NJDEP-CT0		
95-47-6	o-Xylene	ND		ug/L	0.261	0.500	1	EPA 8260D	12/24/2025 10:25	12/24/2025 16:59	PMB
								Certifications:	CTDPH-PH-0840,NYSDOH-NY10854,NYSDOH-NY12058,PADEP-68-		
179601-23-1	p- & m- Xylenes	ND		ug/L	0.578	1.00	1	EPA 8260D	12/24/2025 10:25	12/24/2025 16:59	PMB
								Certifications:	CTDPH-PH-0840,NYSDOH-NY10854,NYSDOH-NY12058,PADEP-68-		
105-05-5	* p-Diethylbenzene	ND		ug/L	0.341	0.500	1	EPA 8260D	12/24/2025 10:25	12/24/2025 16:59	PMB
								Certifications:			
622-96-8	* p-Ethyltoluene	ND	QL-02	ug/L	0.200	0.500	1	EPA 8260D	12/24/2025 10:25	12/24/2025 16:59	PMB
								Certifications:			
99-87-6	p-Isopropyltoluene	ND		ug/L	0.377	0.500	1	EPA 8260D	12/24/2025 10:25	12/24/2025 16:59	PMB
								Certifications:	CTDPH-PH-0840,NYSDOH-NY10854,NYSDOH-NY12058,NJDEP-CT0		
135-98-8	sec-Butylbenzene	ND		ug/L	0.444	0.500	1	EPA 8260D	12/24/2025 10:25	12/24/2025 16:59	PMB
								Certifications:	CTDPH-PH-0840,NYSDOH-NY10854,NYSDOH-NY12058,NJDEP-CT0		
100-42-5	Styrene	ND		ug/L	0.255	0.500	1	EPA 8260D	12/24/2025 10:25	12/24/2025 16:59	PMB
								Certifications:	CTDPH-PH-0840,NYSDOH-NY10854,NYSDOH-NY12058,NJDEP-CT0		
75-65-0	tert-Butyl alcohol (TBA)	ND		ug/L	0.608	1.00	1	EPA 8260D	12/24/2025 10:25	12/24/2025 16:59	PMB
								Certifications:	NYSDOH-NY10854,NYSDOH-NY12058,NJDEP-CT005,PADEP-68-04		
98-06-6	tert-Butylbenzene	ND		ug/L	0.367	0.500	1	EPA 8260D	12/24/2025 10:25	12/24/2025 16:59	PMB
								Certifications:	CTDPH-PH-0840,NYSDOH-NY10854,NYSDOH-NY12058,NJDEP-CT0		
127-18-4	**Tetrachloroethylene**	**0.380**	J, CCVE, ICVE, QL-02	ug/L	0.239	0.500	1	EPA 8260D	12/24/2025 10:25	12/24/2025 16:59	PMB
								Certifications:	CTDPH-PH-0840,NYSDOH-NY10854,NYSDOH-NY12058,NJDEP-CT0		
108-88-3	**Toluene**	**0.580**		ug/L	0.346	0.500	1	EPA 8260D	12/24/2025 10:25	12/24/2025 16:59	PMB
								Certifications:	CTDPH-PH-0840,NYSDOH-NY10854,NYSDOH-NY12058,NJDEP-CT0		

Sample Information

Client Sample ID: 25MW-4 **York Sample ID:** 25L1272-04

York Project (SDG) No.	Client Project ID	Matrix	Collection Date/Time	Date Received
25L1272	2425 Atlantic Brooklyn 10034	Ground Water	December 22, 2025 10:45 am	12/22/2025

Volatile Organics, 8260 - Low Comprehensive

Log-in Notes:

Sample Notes:

Sample Prepared by Method: EPA 5030B

CAS No.	Parameter	Result	Flag	Units	Reported to LOD/MDL	LOQ	Dilution	Reference Method	Date/Time Prepared	Date/Time Analyzed	Analyst
156-60-5	trans-1,2-Dichloroethylene	ND		ug/L	0.279	0.500	1	EPA 8260D	12/24/2025 10:25	12/24/2025 16:59	PMB
								Certifications:	CTDPH-PH-0840,NYSDOH-NY10854,NYSDOH-NY12058,NJDEP-CT0		
10061-02-6	trans-1,3-Dichloropropylene	ND		ug/L	0.229	0.500	1	EPA 8260D	12/24/2025 10:25	12/24/2025 16:59	PMB
								Certifications:	CTDPH-PH-0840,NYSDOH-NY10854,NYSDOH-NY12058,NJDEP-CT0		
79-01-6	**Trichloroethylene**	**1.69**		ug/L	0.249	0.500	1	EPA 8260D	12/24/2025 10:25	12/24/2025 16:59	PMB
								Certifications:	CTDPH-PH-0840,NYSDOH-NY10854,NYSDOH-NY12058,NJDEP-CT0		
75-69-4	Trichlorofluoromethane	ND		ug/L	0.337	0.500	1	EPA 8260D	12/24/2025 10:25	12/24/2025 16:59	PMB
								Certifications:	CTDPH-PH-0840,NYSDOH-NY10854,NYSDOH-NY12058,NJDEP-CT0		
75-01-4	Vinyl Chloride	ND		ug/L	0.469	0.500	1	EPA 8260D	12/24/2025 10:25	12/24/2025 16:59	PMB
								Certifications:	CTDPH-PH-0840,NYSDOH-NY10854,NYSDOH-NY12058,NJDEP-CT0		
1330-20-7	Xylenes, Total	ND	CAL-E	ug/L	0.839	1.50	1	EPA 8260D	12/24/2025 10:25	12/24/2025 16:59	PMB
								Certifications:	CTDPH-PH-0840,NYSDOH-NY10854,NYSDOH-NY12058,NJDEP-CT0		

	Surrogate Recoveries	Result	Acceptance Range
17060-07-0	*Surrogate: SURR: 1,2-Dichloroethane-d4*	*101 %*	*69-130*
2037-26-5	*Surrogate: SURR: Toluene-d8*	*99.2 %*	*81-117*
460-00-4	*Surrogate: SURR: p-Bromofluorobenzene*	*99.3 %*	*79-122*

Semi-Volatiles, 8270 - Low Comprehensive

Log-in Notes:

Sample Notes: EXT-EM

Sample Prepared by Method: EPA 3510C

CAS No.	Parameter	Result	Flag	Units	Reported to LOD/MDL	LOQ	Dilution	Reference Method	Date/Time Prepared	Date/Time Analyzed	Analyst
92-52-4	1,1-Biphenyl	ND		ug/L	2.50	5.00	1	EPA 8270E	12/29/2025 08:26	12/29/2025 17:34	AK
								Certifications:	NJDEP-CT005,NYSDOH-NY10854,PADEP-68-04440		
95-94-3	1,2,4,5-Tetrachlorobenzene	ND		ug/L	2.50	5.00	1	EPA 8270E	12/29/2025 08:26	12/29/2025 17:34	AK
								Certifications:	NYSDOH-NY10854,PADEP-68-04440		
58-90-2	2,3,4,6-Tetrachlorophenol	ND		ug/L	2.50	5.00	1	EPA 8270E	12/29/2025 08:26	12/29/2025 17:34	AK
								Certifications:	NYSDOH-NY10854,PADEP-68-04440		
95-95-4	2,4,5-Trichlorophenol	ND		ug/L	2.50	5.00	1	EPA 8270E	12/29/2025 08:26	12/29/2025 17:34	AK
								Certifications:	CTDPH-PH-0840,NJDEP-CT005,NYSDOH-NY10854,PADEP-68-0444		
88-06-2	2,4,6-Trichlorophenol	ND		ug/L	2.50	5.00	1	EPA 8270E	12/29/2025 08:26	12/29/2025 17:34	AK
								Certifications:	CTDPH-PH-0840,NJDEP-CT005,NYSDOH-NY10854,PADEP-68-0444		
120-83-2	2,4-Dichlorophenol	ND		ug/L	2.50	5.00	1	EPA 8270E	12/29/2025 08:26	12/29/2025 17:34	AK
								Certifications:	CTDPH-PH-0840,NJDEP-CT005,NYSDOH-NY10854,PADEP-68-0444		
105-67-9	2,4-Dimethylphenol	ND		ug/L	2.50	5.00	1	EPA 8270E	12/29/2025 08:26	12/29/2025 17:34	AK
								Certifications:	CTDPH-PH-0840,NJDEP-CT005,NYSDOH-NY10854,PADEP-68-0444		
51-28-5	* 2,4-Dinitrophenol	ND	CAL-E	ug/L	2.50	5.00	1	EPA 8270E	12/29/2025 08:26	12/29/2025 17:34	AK
								Certifications:	CTDPH-PH-0840,NJDEP-CT005		
121-14-2	2,4-Dinitrotoluene	ND		ug/L	2.50	5.00	1	EPA 8270E	12/29/2025 08:26	12/29/2025 17:34	AK
								Certifications:	CTDPH-PH-0840,NJDEP-CT005,NYSDOH-NY10854,PADEP-68-0444		
606-20-2	2,6-Dinitrotoluene	ND		ug/L	2.50	5.00	1	EPA 8270E	12/29/2025 08:26	12/29/2025 17:34	AK
								Certifications:	CTDPH-PH-0840,NJDEP-CT005,NYSDOH-NY10854,PADEP-68-0444		

Sample Information

Client Sample ID: 25MW-4 **York Sample ID:** 25L1272-04

York Project (SDG) No.	Client Project ID	Matrix	Collection Date/Time	Date Received
25L1272	2425 Atlantic Brooklyn 10034	Ground Water	December 22, 2025 10:45 am	12/22/2025

Semi-Volatiles, 8270 - Low Comprehensive **Log-in Notes:** **Sample Notes:** EXT-EM

Sample Prepared by Method: EPA 3510C

CAS No.	Parameter	Result	Flag	Units	Reported to LOD/MDL	LOQ	Dilution	Reference Method	Date/Time Prepared	Date/Time Analyzed	Analyst
91-58-7	2-Chloronaphthalene	ND		ug/L	2.50	5.00	1	EPA 8270E	12/29/2025 08:26	12/29/2025 17:34	AK
								Certifications:	CTDPH-PH-0840,NJDEP-CT005,NYSDOH-NY10854,PADEP-68-0444		
95-57-8	2-Chlorophenol	ND		ug/L	2.50	5.00	1	EPA 8270E	12/29/2025 08:26	12/29/2025 17:34	AK
								Certifications:	CTDPH-PH-0840,NJDEP-CT005,NYSDOH-NY10854,PADEP-68-0444		
91-57-6	2-Methylnaphthalene	ND		ug/L	2.50	5.00	1	EPA 8270E	12/29/2025 08:26	12/29/2025 17:34	AK
								Certifications:	CTDPH-PH-0840,NJDEP-CT005,NYSDOH-NY10854,PADEP-68-0444		
95-48-7	2-Methylphenol	ND		ug/L	2.50	5.00	1	EPA 8270E	12/29/2025 08:26	12/29/2025 17:34	AK
								Certifications:	CTDPH-PH-0840,NJDEP-CT005,NYSDOH-NY10854,PADEP-68-0444		
88-74-4	2-Nitroaniline	ND		ug/L	2.50	5.00	1	EPA 8270E	12/29/2025 08:26	12/29/2025 17:34	AK
								Certifications:	CTDPH-PH-0840,NYSDOH-NY10854,PADEP-68-04440		
88-75-5	2-Nitrophenol	ND		ug/L	2.50	5.00	1	EPA 8270E	12/29/2025 08:26	12/29/2025 17:34	AK
								Certifications:	CTDPH-PH-0840,NJDEP-CT005,NYSDOH-NY10854,PADEP-68-0444		
65794-96-9	* 3- & 4-Methylphenols	ND		ug/L	2.50	5.00	1	EPA 8270E	12/29/2025 08:26	12/29/2025 17:34	AK
								Certifications:	CTDPH-PH-0840		
91-94-1	3,3-Dichlorobenzidine	ND		ug/L	2.50	5.00	1	EPA 8270E	12/29/2025 08:26	12/29/2025 17:34	AK
								Certifications:	CTDPH-PH-0840,NYSDOH-NY10854,PADEP-68-04440		
99-09-2	3-Nitroaniline	ND		ug/L	2.50	5.00	1	EPA 8270E	12/29/2025 08:26	12/29/2025 17:34	AK
								Certifications:	CTDPH-PH-0840,NYSDOH-NY10854,PADEP-68-04440		
534-52-1	4,6-Dinitro-2-methylphenol	ND	CAL-E	ug/L	2.50	5.00	1	EPA 8270E	12/29/2025 08:26	12/29/2025 17:34	AK
								Certifications:	CTDPH-PH-0840,NJDEP-CT005,NYSDOH-NY10854,PADEP-68-0444		
101-55-3	4-Bromophenyl phenyl ether	ND		ug/L	2.50	5.00	1	EPA 8270E	12/29/2025 08:26	12/29/2025 17:34	AK
								Certifications:	CTDPH-PH-0840,NJDEP-CT005,NYSDOH-NY10854,PADEP-68-0444		
59-50-7	4-Chloro-3-methylphenol	ND		ug/L	2.50	5.00	1	EPA 8270E	12/29/2025 08:26	12/29/2025 17:34	AK
								Certifications:	CTDPH-PH-0840,NJDEP-CT005,NYSDOH-NY10854,PADEP-68-0444		
106-47-8	4-Chloroaniline	ND		ug/L	2.50	5.00	1	EPA 8270E	12/29/2025 08:26	12/29/2025 17:34	AK
								Certifications:	CTDPH-PH-0840,NYSDOH-NY10854,PADEP-68-04440		
7005-72-3	4-Chlorophenyl phenyl ether	ND		ug/L	2.50	5.00	1	EPA 8270E	12/29/2025 08:26	12/29/2025 17:34	AK
								Certifications:	CTDPH-PH-0840,NJDEP-CT005,NYSDOH-NY10854,PADEP-68-0444		
100-01-6	4-Nitroaniline	ND		ug/L	2.50	5.00	1	EPA 8270E	12/29/2025 08:26	12/29/2025 17:34	AK
								Certifications:	CTDPH-PH-0840,NYSDOH-NY10854,PADEP-68-04440		
100-02-7	4-Nitrophenol	ND		ug/L	5.00	5.00	1	EPA 8270E	12/29/2025 08:26	12/29/2025 17:34	AK
								Certifications:	CTDPH-PH-0840,NJDEP-CT005,NYSDOH-NY10854,PADEP-68-0444		
98-86-2	Acetophenone	ND		ug/L	2.50	5.00	1	EPA 8270E	12/29/2025 08:26	12/29/2025 17:34	AK
								Certifications:	NJDEP-CT005,NYSDOH-NY10854,PADEP-68-04440		
100-52-7	Benzaldehyde	ND		ug/L	2.50	5.00	1	EPA 8270E	12/29/2025 08:26	12/29/2025 17:34	AK
								Certifications:	NJDEP-CT005,NYSDOH-NY10854,PADEP-68-04440		
85-68-7	Benzyl butyl phthalate	ND		ug/L	2.50	5.00	1	EPA 8270E	12/29/2025 08:26	12/29/2025 17:34	AK
								Certifications:	CTDPH-PH-0840,NJDEP-CT005,NYSDOH-NY10854,PADEP-68-0444		
111-91-1	Bis(2-chloroethoxy)methane	ND		ug/L	2.50	5.00	1	EPA 8270E	12/29/2025 08:26	12/29/2025 17:34	AK
								Certifications:	CTDPH-PH-0840,NJDEP-CT005,NYSDOH-NY10854,PADEP-68-0444		
111-44-4	Bis(2-chloroethyl)ether	ND		ug/L	1.00	5.00	1	EPA 8270E	12/29/2025 08:26	12/29/2025 17:34	AK
								Certifications:	CTDPH-PH-0840,NJDEP-CT005,NYSDOH-NY10854,PADEP-68-0444		
108-60-1	Bis(2-chloroisopropyl)ether	ND	CCVE	ug/L	2.50	5.00	1	EPA 8270E	12/29/2025 08:26	12/29/2025 17:34	AK
								Certifications:	CTDPH-PH-0840,NJDEP-CT005,NYSDOH-NY10854,PADEP-68-0444		

Sample Information

Client Sample ID: 25MW-4 **York Sample ID:** 25L1272-04

York Project (SDG) No.	Client Project ID	Matrix	Collection Date/Time	Date Received
25L1272	2425 Atlantic Brooklyn 10034	Ground Water	December 22, 2025 10:45 am	12/22/2025

Semi-Volatiles, 8270 - Low Comprehensive

Log-in Notes:

Sample Notes: EXT-EM

Sample Prepared by Method: EPA 3510C

CAS No.	Parameter	Result	Flag	Units	Reported to LOD/MDL	LOQ	Dilution	Reference Method	Date/Time Prepared	Date/Time Analyzed	Analyst
105-60-2	Caprolactam	ND		ug/L	2.50	5.00	1	EPA 8270E	12/29/2025 08:26	12/29/2025 17:34	AK
								Certifications:	NJDEP-CT005,NYSDOH-NY10854,PADEP-68-04440		
86-74-8	Carbazole	ND		ug/L	2.50	5.00	1	EPA 8270E	12/29/2025 08:26	12/29/2025 17:34	AK
								Certifications:	CTDPH-PH-0840,NYSDOH-NY10854,PADEP-68-04440		
132-64-9	Dibenzofuran	ND		ug/L	2.50	5.00	1	EPA 8270E	12/29/2025 08:26	12/29/2025 17:34	AK
								Certifications:	CTDPH-PH-0840,NJDEP-CT005,NYSDOH-NY10854,PADEP-68-0444		
84-66-2	Diethyl phthalate	ND		ug/L	2.50	5.00	1	EPA 8270E	12/29/2025 08:26	12/29/2025 17:34	AK
								Certifications:	CTDPH-PH-0840,NJDEP-CT005,NYSDOH-NY10854,PADEP-68-0444		
131-11-3	Dimethyl phthalate	ND		ug/L	2.50	5.00	1	EPA 8270E	12/29/2025 08:26	12/29/2025 17:34	AK
								Certifications:	CTDPH-PH-0840,NJDEP-CT005,NYSDOH-NY10854,PADEP-68-0444		
84-74-2	Di-n-butyl phthalate	ND		ug/L	2.50	5.00	1	EPA 8270E	12/29/2025 08:26	12/29/2025 17:34	AK
								Certifications:	CTDPH-PH-0840,NJDEP-CT005,NYSDOH-NY10854,PADEP-68-0444		
117-84-0	Di-n-octyl phthalate	ND		ug/L	2.50	5.00	1	EPA 8270E	12/29/2025 08:26	12/29/2025 17:34	AK
								Certifications:	CTDPH-PH-0840,NJDEP-CT005,NYSDOH-NY10854,PADEP-68-0444		
77-47-4	Hexachlorocyclopentadiene	ND	CCVE, QL-02	ug/L	5.00	10.0	1	EPA 8270E	12/29/2025 08:26	12/29/2025 17:34	AK
								Certifications:	CTDPH-PH-0840,NJDEP-CT005,NYSDOH-NY10854,PADEP-68-0444		
78-59-1	Isophorone	ND		ug/L	2.50	5.00	1	EPA 8270E	12/29/2025 08:26	12/29/2025 17:34	AK
								Certifications:	CTDPH-PH-0840,NJDEP-CT005,NYSDOH-NY10854,PADEP-68-0444		
621-64-7	N-nitroso-di-n-propylamine	ND		ug/L	2.50	5.00	1	EPA 8270E	12/29/2025 08:26	12/29/2025 17:34	AK
								Certifications:	CTDPH-PH-0840,NJDEP-CT005,NYSDOH-NY10854,PADEP-68-0444		
86-30-6	N-Nitrosodiphenylamine	ND		ug/L	2.50	5.00	1	EPA 8270E	12/29/2025 08:26	12/29/2025 17:34	AK
								Certifications:	CTDPH-PH-0840,NJDEP-CT005,NYSDOH-NY10854,PADEP-68-0444		
108-95-2	Phenol	ND		ug/L	0.750	5.00	1	EPA 8270E	12/29/2025 08:26	12/29/2025 17:34	AK
								Certifications:	CTDPH-PH-0840,NJDEP-CT005,NYSDOH-NY10854,PADEP-68-0444		
2312-35-8	* Propargite	ND		ug/L	2.50	5.00	1	EPA 8270E	12/29/2025 08:26	12/29/2025 17:34	AK
								Certifications:			
110-86-1	Pyridine	ND	QL-02	ug/L	2.50	5.00	1	EPA 8270E	12/29/2025 08:26	12/29/2025 17:34	AK
								Certifications:	CTDPH-PH-0840,NYSDOH-NY10854,PADEP-68-04440		

	Surrogate Recoveries	Result		Acceptance Range
367-12-4	*Surrogate: SURR: 2-Fluorophenol*	*16.8 %*	*S-08*	*19.7-63.1*
13127-88-3	*Surrogate: SURR: Phenol-d6*	*10.2 %*		*10.1-41.7*
4165-60-0	*Surrogate: SURR: Nitrobenzene-d5*	*28.5 %*	*S-08*	*50.2-113*
321-60-8	*Surrogate: SURR: 2-Fluorobiphenyl*	*25.8 %*	*S-08*	*39.9-105*
118-79-6	*Surrogate: SURR: 2,4,6-Tribromophenol*	*35.0 %*	*S-08*	*39.3-151*
1718-51-0	*Surrogate: SURR: Terphenyl-d14*	*33.3 %*		*30.7-106*

Semi-Volatiles, 8270 - Low Comprehensive

Log-in Notes:

Sample Notes: EXT-EM

Sample Prepared by Method: EPA 3510C

CAS No.	Parameter	Result	Flag	Units	Reported to LOQ	Dilution	Reference Method	Date/Time Prepared	Date/Time Analyzed	Analyst
83-32-9	Acenaphthene	ND		ug/L	0.0500	1	EPA 8270E SIM	12/29/2025 08:29	12/29/2025 18:22	SR
							Certifications:	NYSDOH-NY10854,PADEP-68-04440,NJDEP-CT005		

Sample Information

Client Sample ID: 25MW-4 **York Sample ID:** 25L1272-04

York Project (SDG) No.	Client Project ID	Matrix	Collection Date/Time	Date Received
25L1272	2425 Atlantic Brooklyn 10034	Ground Water	December 22, 2025 10:45 am	12/22/2025

Semi-Volatiles, 8270 - Low Comprehensive **Log-in Notes:** **Sample Notes:** EXT-EM

Sample Prepared by Method: EPA 3510C

CAS No.	Parameter	Result	Flag	Units	Reported to LOQ	Dilution	Reference Method	Date/Time Prepared	Date/Time Analyzed	Analyst
208-96-8	Acenaphthylene	ND		ug/L	0.0500	1	EPA 8270E SIM	12/29/2025 08:29	12/29/2025 18:22	SR
							Certifications: NYSDOH-NY10854,PADEP-68-04440,NJDEP-CT005			
120-12-7	* Anthracene	ND		ug/L	0.0500	1	EPA 8270E SIM	12/29/2025 08:29	12/29/2025 18:22	SR
							Certifications:			
1912-24-9	* Atrazine	ND		ug/L	0.500	1	EPA 8270E SIM	12/29/2025 08:29	12/29/2025 18:22	SR
							Certifications:			
56-55-3	Benzo(a)anthracene	ND		ug/L	0.0500	1	EPA 8270E SIM	12/29/2025 08:29	12/29/2025 18:22	SR
							Certifications: NYSDOH-NY10854,PADEP-68-04440,NJDEP-CT005			
50-32-8	Benzo(a)pyrene	ND		ug/L	0.0500	1	EPA 8270E SIM	12/29/2025 08:29	12/29/2025 18:22	SR
							Certifications: NYSDOH-NY10854,PADEP-68-04440,NJDEP-CT005			
205-99-2	Benzo(b)fluoranthene	ND	CAL-E	ug/L	0.0500	1	EPA 8270E SIM	12/29/2025 08:29	12/29/2025 18:22	SR
							Certifications: NYSDOH-NY10854,PADEP-68-04440,NJDEP-CT005			
191-24-2	Benzo(g,h,i)perylene	ND	CAL-E	ug/L	0.0500	1	EPA 8270E SIM	12/29/2025 08:29	12/29/2025 18:22	SR
							Certifications: NYSDOH-NY10854,PADEP-68-04440,NJDEP-CT005			
207-08-9	Benzo(k)fluoranthene	ND	CAL-E	ug/L	0.0500	1	EPA 8270E SIM	12/29/2025 08:29	12/29/2025 18:22	SR
							Certifications: NYSDOH-NY10854,PADEP-68-04440,NJDEP-CT005			
117-81-7	* Bis(2-ethylhexyl)phthalate	ND		ug/L	0.500	1	EPA 8270E SIM	12/29/2025 08:29	12/29/2025 18:22	SR
							Certifications:			
218-01-9	Chrysene	ND		ug/L	0.0500	1	EPA 8270E SIM	12/29/2025 08:29	12/29/2025 18:22	SR
							Certifications: NYSDOH-NY10854,PADEP-68-04440,NJDEP-CT005			
53-70-3	Dibenzo(a,h)anthracene	ND		ug/L	0.0500	1	EPA 8270E SIM	12/29/2025 08:29	12/29/2025 18:22	SR
							Certifications: NYSDOH-NY10854,PADEP-68-04440,NJDEP-CT005			
206-44-0	Fluoranthene	ND		ug/L	0.0500	1	EPA 8270E SIM	12/29/2025 08:29	12/29/2025 18:22	SR
							Certifications: NYSDOH-NY10854,PADEP-68-04440,NJDEP-CT005			
86-73-7	Fluorene	ND		ug/L	0.0500	1	EPA 8270E SIM	12/29/2025 08:29	12/29/2025 18:22	SR
							Certifications: NYSDOH-NY10854,PADEP-68-04440,NJDEP-CT005			
118-74-1	* Hexachlorobenzene	ND		ug/L	0.0200	1	EPA 8270E SIM	12/29/2025 08:29	12/29/2025 18:22	SR
							Certifications:			
87-68-3	* Hexachlorobutadiene	ND		ug/L	0.500	1	EPA 8270E SIM	12/29/2025 08:29	12/29/2025 18:22	SR
							Certifications:			
67-72-1	* Hexachloroethane	ND		ug/L	0.500	1	EPA 8270E SIM	12/29/2025 08:29	12/29/2025 18:22	SR
							Certifications:			
193-39-5	Indeno(1,2,3-cd)pyrene	ND		ug/L	0.0500	1	EPA 8270E SIM	12/29/2025 08:29	12/29/2025 18:22	SR
							Certifications: NYSDOH-NY10854,PADEP-68-04440,NJDEP-CT005			
91-20-3	Naphthalene	ND		ug/L	0.0500	1	EPA 8270E SIM	12/29/2025 08:29	12/29/2025 18:22	SR
							Certifications: NYSDOH-NY10854,PADEP-68-04440,NJDEP-CT005			
98-95-3	* Nitrobenzene	ND	CCVE	ug/L	0.250	1	EPA 8270E SIM	12/29/2025 08:29	12/29/2025 18:22	SR
							Certifications:			
62-75-9	* N-Nitrosodimethylamine	ND	QL-02	ug/L	0.500	1	EPA 8270E SIM	12/29/2025 08:29	12/29/2025 18:22	SR
							Certifications:			
87-86-5	* Pentachlorophenol	ND		ug/L	0.250	1	EPA 8270E SIM	12/29/2025 08:29	12/29/2025 18:22	SR
							Certifications:			
85-01-8	Phenanthrene	ND		ug/L	0.0500	1	EPA 8270E SIM	12/29/2025 08:29	12/29/2025 18:22	SR
							Certifications: NYSDOH-NY10854,PADEP-68-04440,NJDEP-CT005			

Sample Information

Client Sample ID: 25MW-4 **York Sample ID:** 25L1272-04

York Project (SDG) No.	Client Project ID	Matrix	Collection Date/Time	Date Received
25L1272	2425 Atlantic Brooklyn 10034	Ground Water	December 22, 2025 10:45 am	12/22/2025

Semi-Volatiles, 8270 - Low Comprehensive **Log-in Notes:** **Sample Notes:** EXT-EM

Sample Prepared by Method: EPA 3510C

CAS No.	Parameter	Result	Flag	Units	Reported to LOQ	Dilution	Reference Method	Date/Time Prepared	Date/Time Analyzed	Analyst
129-00-0	Pyrene	ND		ug/L	0.0500	1	EPA 8270E SIM	12/29/2025 08:29	12/29/2025 18:22	SR
							Certifications:	NYSDOH-NY10854,PADEP-68-04440,NJDEP-CT005		

Sample Information

Client Sample ID: **TRIP BLANK** **York Sample ID:** **25L1272-05**

York Project (SDG) No.	Client Project ID	Matrix	Collection Date/Time	Date Received
25L1272	2425 Atlantic Brooklyn 10034	Water	December 19, 2025 10:45 am	12/22/2025

Volatile Organics, 8260 - Low Comprehensive

Log-in Notes:

Sample Notes:

Sample Prepared by Method: EPA 5030B

CAS No.	Parameter	Result	Flag	Units	Reported to LOD/MDL	LOQ	Dilution	Reference Method	Date/Time Prepared	Date/Time Analyzed	Analyst
630-20-6	1,1,1,2-Tetrachloroethane	ND		ug/L	0.216	0.500	1	EPA 8260D	12/24/2025 10:25	12/24/2025 12:47	PMB
								Certifications:	CTDPH-PH-0840,NYSDOH-NY10854,NYSDOH-NY12058,NJDEP-CT0		
71-55-6	1,1,1-Trichloroethane	ND		ug/L	0.266	0.500	1	EPA 8260D	12/24/2025 10:25	12/24/2025 12:47	PMB
								Certifications:	CTDPH-PH-0840,NYSDOH-NY10854,NYSDOH-NY12058,NJDEP-CT0		
79-34-5	1,1,2,2-Tetrachloroethane	ND		ug/L	0.256	0.500	1	EPA 8260D	12/24/2025 10:25	12/24/2025 12:47	PMB
								Certifications:	CTDPH-PH-0840,NYSDOH-NY10854,NYSDOH-NY12058,NJDEP-CT0		
76-13-1	1,1,2-Trichloro-1,2,2-trifluoroethane (Freon 113)	ND		ug/L	0.286	0.500	1	EPA 8260D	12/24/2025 10:25	12/24/2025 12:47	PMB
								Certifications:	CTDPH-PH-0840,NYSDOH-NY10854,NYSDOH-NY12058,NJDEP-CT0		
79-00-5	1,1,2-Trichloroethane	ND		ug/L	0.249	0.500	1	EPA 8260D	12/24/2025 10:25	12/24/2025 12:47	PMB
								Certifications:	CTDPH-PH-0840,NYSDOH-NY10854,NYSDOH-NY12058,NJDEP-CT0		
75-34-3	1,1-Dichloroethane	ND		ug/L	0.272	0.500	1	EPA 8260D	12/24/2025 10:25	12/24/2025 12:47	PMB
								Certifications:	CTDPH-PH-0840,NYSDOH-NY10854,NYSDOH-NY12058,NJDEP-CT0		
75-35-4	1,1-Dichloroethylene	ND	CCVE	ug/L	0.327	0.500	1	EPA 8260D	12/24/2025 10:25	12/24/2025 12:47	PMB
								Certifications:	CTDPH-PH-0840,NYSDOH-NY10854,NYSDOH-NY12058,NJDEP-CT0		
87-61-6	1,2,3-Trichlorobenzene	ND		ug/L	0.222	0.500	1	EPA 8260D	12/24/2025 10:25	12/24/2025 12:47	PMB
								Certifications:	NYSDOH-NY10854,NYSDOH-NY12058,NJDEP-CT005,PADEP-68-04		
96-18-4	1,2,3-Trichloropropane	ND		ug/L	0.273	0.500	1	EPA 8260D	12/24/2025 10:25	12/24/2025 12:47	PMB
								Certifications:	NYSDOH-NY10854,NYSDOH-NY12058,NJDEP-CT005,PADEP-68-04		
120-82-1	1,2,4-Trichlorobenzene	ND		ug/L	0.138	0.500	1	EPA 8260D	12/24/2025 10:25	12/24/2025 12:47	PMB
								Certifications:	NYSDOH-NY10854,NYSDOH-NY12058,NJDEP-CT005,PADEP-68-04		
95-63-6	1,2,4-Trimethylbenzene	ND		ug/L	0.310	0.500	1	EPA 8260D	12/24/2025 10:25	12/24/2025 12:47	PMB
								Certifications:	CTDPH-PH-0840,NYSDOH-NY10854,NYSDOH-NY12058,NJDEP-CT0		
96-12-8	1,2-Dibromo-3-chloropropane	ND		ug/L	0.432	0.500	1	EPA 8260D	12/24/2025 10:25	12/24/2025 12:47	PMB
								Certifications:	CTDPH-PH-0840,NYSDOH-NY10854,NYSDOH-NY12058,NJDEP-CT0		
106-93-4	1,2-Dibromoethane	ND		ug/L	0.215	0.500	1	EPA 8260D	12/24/2025 10:25	12/24/2025 12:47	PMB
								Certifications:	CTDPH-PH-0840,NYSDOH-NY10854,NYSDOH-NY12058,NJDEP-CT0		
95-50-1	1,2-Dichlorobenzene	ND		ug/L	0.270	0.500	1	EPA 8260D	12/24/2025 10:25	12/24/2025 12:47	PMB
								Certifications:	CTDPH-PH-0840,NYSDOH-NY10854,NYSDOH-NY12058,NJDEP-CT0		
107-06-2	1,2-Dichloroethane	ND		ug/L	0.377	0.500	1	EPA 8260D	12/24/2025 10:25	12/24/2025 12:47	PMB
								Certifications:	CTDPH-PH-0840,NYSDOH-NY10854,NYSDOH-NY12058,NJDEP-CT0		
78-87-5	1,2-Dichloropropane	ND		ug/L	0.327	0.500	1	EPA 8260D	12/24/2025 10:25	12/24/2025 12:47	PMB
								Certifications:	CTDPH-PH-0840,NYSDOH-NY10854,NYSDOH-NY12058,NJDEP-CT0		
108-67-8	1,3,5-Trimethylbenzene	ND		ug/L	0.347	0.500	1	EPA 8260D	12/24/2025 10:25	12/24/2025 12:47	PMB
								Certifications:	CTDPH-PH-0840,NYSDOH-NY10854,NYSDOH-NY12058,NJDEP-CT0		
541-73-1	1,3-Dichlorobenzene	ND	QL-02	ug/L	0.283	0.500	1	EPA 8260D	12/24/2025 10:25	12/24/2025 12:47	PMB
								Certifications:	CTDPH-PH-0840,NYSDOH-NY10854,NYSDOH-NY12058,NJDEP-CT0		
142-28-9	1,3-Dichloropropane	ND		ug/L	0.260	0.500	1	EPA 8260D	12/24/2025 10:25	12/24/2025 12:47	PMB
								Certifications:	NYSDOH-NY10854,NYSDOH-NY12058,NJDEP-CT005,PADEP-68-04		
106-46-7	1,4-Dichlorobenzene	ND	QL-02	ug/L	0.311	0.500	1	EPA 8260D	12/24/2025 10:25	12/24/2025 12:47	PMB
								Certifications:	CTDPH-PH-0840,NYSDOH-NY10854,NYSDOH-NY12058,NJDEP-CT0		
78-93-3	2-Butanone	ND		ug/L	0.421	0.500	1	EPA 8260D	12/24/2025 10:25	12/24/2025 12:47	PMB
								Certifications:	CTDPH-PH-0840,NYSDOH-NY10854,NYSDOH-NY12058,NJDEP-CT0		

Sample Information

Client Sample ID: TRIP BLANK

York Sample ID: 25L1272-05

York Project (SDG) No.	Client Project ID	Matrix	Collection Date/Time	Date Received
25L1272	2425 Atlantic Brooklyn 10034	Water	December 19, 2025 10:45 am	12/22/2025

Volatile Organics, 8260 - Low Comprehensive

Log-in Notes:

Sample Notes:

Sample Prepared by Method: EPA 5030B

CAS No.	Parameter	Result	Flag	Units	Reported to LOD/MDL	LOQ	Dilution	Reference Method	Date/Time Prepared	Date/Time Analyzed	Analyst
591-78-6	2-Hexanone	ND		ug/L	0.320	0.500	1	EPA 8260D	12/24/2025 10:25	12/24/2025 12:47	PMB
								Certifications:	CTDPH-PH-0840,NYSDOH-NY10854,NYSDOH-NY12058,NJDEP-CT0		
108-10-1	4-Methyl-2-pentanone	ND		ug/L	0.365	0.500	1	EPA 8260D	12/24/2025 10:25	12/24/2025 12:47	PMB
								Certifications:	CTDPH-PH-0840,NYSDOH-NY10854,NYSDOH-NY12058,NJDEP-CT0		
67-64-1	Acetone	ND		ug/L	1.34	2.00	1	EPA 8260D	12/24/2025 10:25	12/24/2025 12:47	PMB
								Certifications:	CTDPH-PH-0840,NYSDOH-NY10854,NYSDOH-NY12058,NJDEP-CT0		
107-02-8	Acrolein	ND	CCVE	ug/L	0.447	0.500	1	EPA 8260D	12/24/2025 10:25	12/24/2025 12:47	PMB
								Certifications:	CTDPH-PH-0840,NYSDOH-NY10854,NYSDOH-NY12058,NJDEP-CT0		
107-13-1	Acrylonitrile	ND		ug/L	0.422	0.500	1	EPA 8260D	12/24/2025 10:25	12/24/2025 12:47	PMB
								Certifications:	CTDPH-PH-0840,NYSDOH-NY10854,NYSDOH-NY12058,NJDEP-CT0		
71-43-2	Benzene	ND		ug/L	0.279	0.500	1	EPA 8260D	12/24/2025 10:25	12/24/2025 12:47	PMB
								Certifications:	CTDPH-PH-0840,NYSDOH-NY10854,NYSDOH-NY12058,NJDEP-CT0		
74-97-5	Bromochloromethane	ND		ug/L	0.354	0.500	1	EPA 8260D	12/24/2025 10:25	12/24/2025 12:47	PMB
								Certifications:	NYSDOH-NY10854,NYSDOH-NY12058,NJDEP-CT005,PADEP-68-04		
75-27-4	Bromodichloromethane	ND		ug/L	0.245	0.500	1	EPA 8260D	12/24/2025 10:25	12/24/2025 12:47	PMB
								Certifications:	CTDPH-PH-0840,NYSDOH-NY10854,NYSDOH-NY12058,NJDEP-CT0		
75-25-2	Bromoform	ND		ug/L	0.163	0.500	1	EPA 8260D	12/24/2025 10:25	12/24/2025 12:47	PMB
								Certifications:	CTDPH-PH-0840,NYSDOH-NY10854,NYSDOH-NY12058,NJDEP-CT0		
74-83-9	Bromomethane	ND		ug/L	0.500	2.00	1	EPA 8260D	12/24/2025 10:25	12/24/2025 12:47	PMB
								Certifications:	CTDPH-PH-0840,NYSDOH-NY10854,NYSDOH-NY12058,NJDEP-CT0		
75-15-0	Carbon disulfide	ND		ug/L	0.362	0.500	1	EPA 8260D	12/24/2025 10:25	12/24/2025 12:47	PMB
								Certifications:	CTDPH-PH-0840,NYSDOH-NY10854,NYSDOH-NY12058,NJDEP-CT0		
56-23-5	Carbon tetrachloride	ND		ug/L	0.204	0.500	1	EPA 8260D	12/24/2025 10:25	12/24/2025 12:47	PMB
								Certifications:	CTDPH-PH-0840,NYSDOH-NY10854,NYSDOH-NY12058,NJDEP-CT0		
108-90-7	Chlorobenzene	ND		ug/L	0.284	0.500	1	EPA 8260D	12/24/2025 10:25	12/24/2025 12:47	PMB
								Certifications:	CTDPH-PH-0840,NYSDOH-NY10854,NYSDOH-NY12058,NJDEP-CT0		
75-00-3	Chloroethane	ND		ug/L	0.448	0.500	1	EPA 8260D	12/24/2025 10:25	12/24/2025 12:47	PMB
								Certifications:	CTDPH-PH-0840,NYSDOH-NY10854,NYSDOH-NY12058,NJDEP-CT0		
67-66-3	Chloroform	ND		ug/L	0.243	0.500	1	EPA 8260D	12/24/2025 10:25	12/24/2025 12:47	PMB
								Certifications:	CTDPH-PH-0840,NYSDOH-NY10854,NYSDOH-NY12058,NJDEP-CT0		
74-87-3	Chloromethane	ND		ug/L	0.372	0.500	1	EPA 8260D	12/24/2025 10:25	12/24/2025 12:47	PMB
								Certifications:	CTDPH-PH-0840,NYSDOH-NY10854,NYSDOH-NY12058,NJDEP-CT0		
156-59-2	cis-1,2-Dichloroethylene	ND		ug/L	0.294	0.500	1	EPA 8260D	12/24/2025 10:25	12/24/2025 12:47	PMB
								Certifications:	CTDPH-PH-0840,NYSDOH-NY10854,NYSDOH-NY12058,NJDEP-CT0		
10061-01-5	cis-1,3-Dichloropropylene	ND		ug/L	0.262	0.500	1	EPA 8260D	12/24/2025 10:25	12/24/2025 12:47	PMB
								Certifications:	CTDPH-PH-0840,NYSDOH-NY10854,NYSDOH-NY12058,NJDEP-CT0		
110-82-7	Cyclohexane	ND		ug/L	0.491	0.500	1	EPA 8260D	12/24/2025 10:25	12/24/2025 12:47	PMB
								Certifications:	NYSDOH-NY10854,NYSDOH-NY12058,NJDEP-CT005,PADEP-68-04		
124-48-1	Dibromochloromethane	ND		ug/L	0.146	0.500	1	EPA 8260D	12/24/2025 10:25	12/24/2025 12:47	PMB
								Certifications:	CTDPH-PH-0840,NYSDOH-NY10854,NYSDOH-NY12058,NJDEP-CT0		
74-95-3	Dibromomethane	ND		ug/L	0.203	0.500	1	EPA 8260D	12/24/2025 10:25	12/24/2025 12:47	PMB
								Certifications:	NYSDOH-NY10854,NYSDOH-NY12058,NJDEP-CT005,PADEP-68-04		
75-71-8	Dichlorodifluoromethane	ND		ug/L	0.451	0.500	1	EPA 8260D	12/24/2025 10:25	12/24/2025 12:47	PMB
								Certifications:	NYSDOH-NY10854,NYSDOH-NY12058,NJDEP-CT005,PADEP-68-04		

Sample Information

Client Sample ID: TRIP BLANK

York Sample ID: 25L1272-05

York Project (SDG) No.	Client Project ID	Matrix	Collection Date/Time	Date Received
25L1272	2425 Atlantic Brooklyn 10034	Water	December 19, 2025 10:45 am	12/22/2025

Volatile Organics, 8260 - Low Comprehensive

Log-in Notes:

Sample Notes:

Sample Prepared by Method: EPA 5030B

CAS No.	Parameter	Result	Flag	Units	Reported to LOD/MDL	LOQ	Dilution	Reference Method	Date/Time Prepared	Date/Time Analyzed	Analyst
100-41-4	Ethyl Benzene	ND		ug/L	0.290	0.500	1	EPA 8260D	12/24/2025 10:25	12/24/2025 12:47	PMB
								Certifications:	CTDPH-PH-0840,NYSDOH-NY10854,NYSDOH-NY12058,NJDEP-CT0		
87-68-3	Hexachlorobutadiene	ND		ug/L	0.241	0.500	1	EPA 8260D	12/24/2025 10:25	12/24/2025 12:47	PMB
								Certifications:	NYSDOH-NY12058,PADEP-68-04440		
98-82-8	Isopropylbenzene	ND		ug/L	0.405	0.500	1	EPA 8260D	12/24/2025 10:25	12/24/2025 12:47	PMB
								Certifications:	CTDPH-PH-0840,NYSDOH-NY10854,NYSDOH-NY12058,NJDEP-CT0		
79-20-9	Methyl acetate	ND		ug/L	0.442	0.500	1	EPA 8260D	12/24/2025 10:25	12/24/2025 12:47	PMB
								Certifications:	NYSDOH-NY10854,NYSDOH-NY12058,NJDEP-CT005,PADEP-68-04		
1634-04-4	Methyl tert-butyl ether (MTBE)	ND		ug/L	0.244	0.500	1	EPA 8260D	12/24/2025 10:25	12/24/2025 12:47	PMB
								Certifications:	CTDPH-PH-0840,NYSDOH-NY10854,NYSDOH-NY12058,NJDEP-CT0		
108-87-2	Methylcyclohexane	ND		ug/L	0.477	0.500	1	EPA 8260D	12/24/2025 10:25	12/24/2025 12:47	PMB
								Certifications:	NYSDOH-NY10854,NYSDOH-NY12058,NJDEP-CT005,PADEP-68-04		
75-09-2	Methylene chloride	ND		ug/L	0.397	2.00	1	EPA 8260D	12/24/2025 10:25	12/24/2025 12:47	PMB
								Certifications:	CTDPH-PH-0840,NYSDOH-NY10854,NYSDOH-NY12058,NJDEP-CT0		
91-20-3	Naphthalene	ND		ug/L	0.212	2.00	1	EPA 8260D	12/24/2025 10:25	12/24/2025 12:47	PMB
								Certifications:	NYSDOH-NY10854,NYSDOH-NY12058,NJDEP-CT005,PADEP-68-04		
104-51-8	n-Butylbenzene	ND		ug/L	0.399	0.500	1	EPA 8260D	12/24/2025 10:25	12/24/2025 12:47	PMB
								Certifications:	CTDPH-PH-0840,NYSDOH-NY10854,NYSDOH-NY12058,NJDEP-CT0		
103-65-1	n-Propylbenzene	ND		ug/L	0.384	0.500	1	EPA 8260D	12/24/2025 10:25	12/24/2025 12:47	PMB
								Certifications:	CTDPH-PH-0840,NYSDOH-NY10854,NYSDOH-NY12058,NJDEP-CT0		
95-47-6	o-Xylene	ND		ug/L	0.261	0.500	1	EPA 8260D	12/24/2025 10:25	12/24/2025 12:47	PMB
								Certifications:	CTDPH-PH-0840,NYSDOH-NY10854,NYSDOH-NY12058,PADEP-68-		
179601-23-1	p- & m- Xylenes	ND		ug/L	0.578	1.00	1	EPA 8260D	12/24/2025 10:25	12/24/2025 12:47	PMB
								Certifications:	CTDPH-PH-0840,NYSDOH-NY10854,NYSDOH-NY12058,PADEP-68-		
105-05-5	* p-Diethylbenzene	ND		ug/L	0.341	0.500	1	EPA 8260D	12/24/2025 10:25	12/24/2025 12:47	PMB
								Certifications:			
622-96-8	* p-Ethyltoluene	ND	QL-02	ug/L	0.200	0.500	1	EPA 8260D	12/24/2025 10:25	12/24/2025 12:47	PMB
								Certifications:			
99-87-6	p-Isopropyltoluene	ND		ug/L	0.377	0.500	1	EPA 8260D	12/24/2025 10:25	12/24/2025 12:47	PMB
								Certifications:	CTDPH-PH-0840,NYSDOH-NY10854,NYSDOH-NY12058,NJDEP-CT0		
135-98-8	sec-Butylbenzene	ND		ug/L	0.444	0.500	1	EPA 8260D	12/24/2025 10:25	12/24/2025 12:47	PMB
								Certifications:	CTDPH-PH-0840,NYSDOH-NY10854,NYSDOH-NY12058,NJDEP-CT0		
100-42-5	Styrene	ND		ug/L	0.255	0.500	1	EPA 8260D	12/24/2025 10:25	12/24/2025 12:47	PMB
								Certifications:	CTDPH-PH-0840,NYSDOH-NY10854,NYSDOH-NY12058,NJDEP-CT0		
75-65-0	tert-Butyl alcohol (TBA)	ND		ug/L	0.608	1.00	1	EPA 8260D	12/24/2025 10:25	12/24/2025 12:47	PMB
								Certifications:	NYSDOH-NY10854,NYSDOH-NY12058,NJDEP-CT005,PADEP-68-04		
98-06-6	tert-Butylbenzene	ND		ug/L	0.367	0.500	1	EPA 8260D	12/24/2025 10:25	12/24/2025 12:47	PMB
								Certifications:	CTDPH-PH-0840,NYSDOH-NY10854,NYSDOH-NY12058,NJDEP-CT0		
127-18-4	Tetrachloroethylene	ND	CCVE, ICVE, QL-02	ug/L	0.239	0.500	1	EPA 8260D	12/24/2025 10:25	12/24/2025 12:47	PMB
								Certifications:	CTDPH-PH-0840,NYSDOH-NY10854,NYSDOH-NY12058,NJDEP-CT0		
108-88-3	Toluene	ND		ug/L	0.346	0.500	1	EPA 8260D	12/24/2025 10:25	12/24/2025 12:47	PMB
								Certifications:	CTDPH-PH-0840,NYSDOH-NY10854,NYSDOH-NY12058,NJDEP-CT0		

Sample Information

Client Sample ID: **TRIP BLANK** **York Sample ID:** **25L1272-05**

York Project (SDG) No.	Client Project ID	Matrix	Collection Date/Time	Date Received
25L1272	2425 Atlantic Brooklyn 10034	Water	December 19, 2025 10:45 am	12/22/2025

Volatile Organics, 8260 - Low Comprehensive **Log-in Notes:** **Sample Notes:**

Sample Prepared by Method: EPA 5030B

CAS No.	Parameter	Result	Flag	Units	Reported to LOD/MDL	LOQ	Dilution	Reference Method	Date/Time Prepared	Date/Time Analyzed	Analyst
156-60-5	trans-1,2-Dichloroethylene	ND		ug/L	0.279	0.500	1	EPA 8260D	12/24/2025 10:25	12/24/2025 12:47	PMB
								Certifications:	CTDPH-PH-0840,NYSDOH-NY10854,NYSDOH-NY12058,NJDEP-CT0		
10061-02-6	trans-1,3-Dichloropropylene	ND		ug/L	0.229	0.500	1	EPA 8260D	12/24/2025 10:25	12/24/2025 12:47	PMB
								Certifications:	CTDPH-PH-0840,NYSDOH-NY10854,NYSDOH-NY12058,NJDEP-CT0		
79-01-6	Trichloroethylene	ND		ug/L	0.249	0.500	1	EPA 8260D	12/24/2025 10:25	12/24/2025 12:47	PMB
								Certifications:	CTDPH-PH-0840,NYSDOH-NY10854,NYSDOH-NY12058,NJDEP-CT0		
75-69-4	Trichlorofluoromethane	ND		ug/L	0.337	0.500	1	EPA 8260D	12/24/2025 10:25	12/24/2025 12:47	PMB
								Certifications:	CTDPH-PH-0840,NYSDOH-NY10854,NYSDOH-NY12058,NJDEP-CT0		
75-01-4	Vinyl Chloride	ND		ug/L	0.469	0.500	1	EPA 8260D	12/24/2025 10:25	12/24/2025 12:47	PMB
								Certifications:	CTDPH-PH-0840,NYSDOH-NY10854,NYSDOH-NY12058,NJDEP-CT0		
1330-20-7	Xylenes, Total	ND	CAL-E	ug/L	0.839	1.50	1	EPA 8260D	12/24/2025 10:25	12/24/2025 12:47	PMB
								Certifications:	CTDPH-PH-0840,NYSDOH-NY10854,NYSDOH-NY12058,NJDEP-CT0		

	Surrogate Recoveries	Result	Acceptance Range
17060-07-0	*Surrogate: SURR: 1,2-Dichloroethane-d4*	*101 %*	*69-130*
2037-26-5	*Surrogate: SURR: Toluene-d8*	*98.2 %*	*81-117*
460-00-4	*Surrogate: SURR: p-Bromofluorobenzene*	*102 %*	*79-122*

Analytical Batch Summary

Batch ID: BL51708 **Preparation Method** EPA 3510C **Prepared By:** NMB2

YORK Sample ID	Client Sample ID	Preparation Date
25L1272-01	25MW-1	12/24/25
25L1272-02	25MW-2	12/24/25
25L1272-03	25MW-3	12/24/25
BL51708-BLK1	Blank	12/24/25
BL51708-BS1	LCS	12/24/25
BL51708-BSD1	LCS Dup	12/24/25

Batch ID: BL51710 **Preparation Method** EPA 3510C **Prepared By:** NMB2

YORK Sample ID	Client Sample ID	Preparation Date
25L1272-01	25MW-1	12/24/25
25L1272-02	25MW-2	12/24/25
25L1272-03	25MW-3	12/24/25

Batch ID: BL51715 **Preparation Method** EPA 5030B **Prepared By:** me

YORK Sample ID	Client Sample ID	Preparation Date
25L1272-01	25MW-1	12/24/25
25L1272-02	25MW-2	12/24/25
25L1272-03	25MW-3	12/24/25
25L1272-04	25MW-4	12/24/25
25L1272-05	TRIP BLANK	12/24/25
BL51715-BLK1	Blank	12/24/25
BL51715-BS1	LCS	12/24/25
BL51715-BSD1	LCS Dup	12/24/25

Batch ID: BL51786 **Preparation Method** EPA 3510C **Prepared By:** NERP

YORK Sample ID	Client Sample ID	Preparation Date
25L1272-04	25MW-4	12/29/25
BL51786-BLK1	Blank	12/29/25
BL51786-BS1	LCS	12/29/25
BL51786-BSD1	LCS Dup	12/29/25

Batch ID: BL51787 **Preparation Method** EPA 3510C **Prepared By:** NERP

YORK Sample ID	Client Sample ID	Preparation Date
25L1272-04	25MW-4	12/29/25
BL51787-BLK2	Blank	12/29/25
BL51787-BS2	LCS	12/29/25

Volatile Organic Compounds by GC/MS - Quality Control Data

York Analytical Laboratories, Inc.

Analyte	Result	Reporting Limit	Units	Spike Level	Source* Result	%REC	%REC Limits	Flag	RPD	RPD Limit	Flag
Batch BL51715 - EPA 5030B											
Blank (BL51715-BLK1)											Prepared & Analyzed: 12/24/2025
1,1,1,2-Tetrachloroethane	ND	0.500	ug/L								
1,1,1-Trichloroethane	ND	0.500	"								
1,1,2,2-Tetrachloroethane	ND	0.500	"								
1,1,2-Trichloro-1,2,2-trifluoroethane (Freon 113)	ND	0.500	"								
1,1,2-Trichloroethane	ND	0.500	"								
1,1-Dichloroethane	ND	0.500	"								
1,1-Dichloroethylene	ND	0.500	"								
1,2,3-Trichlorobenzene	ND	0.500	"								
1,2,3-Trichloropropane	ND	0.500	"								
1,2,4-Trichlorobenzene	ND	0.500	"								
1,2,4-Trimethylbenzene	ND	0.500	"								
1,2-Dibromo-3-chloropropane	ND	0.500	"								
1,2-Dibromoethane	ND	0.500	"								
1,2-Dichlorobenzene	ND	0.500	"								
1,2-Dichloroethane	ND	0.500	"								
1,2-Dichloropropane	ND	0.500	"								
1,3,5-Trimethylbenzene	ND	0.500	"								
1,3-Dichlorobenzene	ND	0.500	"								
1,3-Dichloropropane	ND	0.500	"								
1,4-Dichlorobenzene	ND	0.500	"								
2-Butanone	ND	0.500	"								
2-Hexanone	ND	0.500	"								
4-Methyl-2-pentanone	ND	0.500	"								
Acetone	ND	2.00	"								
Acrolein	ND	0.500	"								
Acrylonitrile	ND	0.500	"								
Benzene	ND	0.500	"								
Bromochloromethane	ND	0.500	"								
Bromodichloromethane	ND	0.500	"								
Bromoform	ND	0.500	"								
Bromomethane	ND	2.00	"								
Carbon disulfide	ND	0.500	"								
Carbon tetrachloride	ND	0.500	"								
Chlorobenzene	ND	0.500	"								
Chloroethane	ND	0.500	"								
Chloroform	ND	0.500	"								
Chloromethane	ND	0.500	"								
cis-1,2-Dichloroethylene	ND	0.500	"								
cis-1,3-Dichloropropylene	ND	0.500	"								
Cyclohexane	ND	0.500	"								
Dibromochloromethane	ND	0.500	"								
Dibromomethane	ND	0.500	"								
Dichlorodifluoromethane	ND	0.500	"								
Ethyl Benzene	ND	0.500	"								
Hexachlorobutadiene	0.250	0.500	"								
Isopropylbenzene	ND	0.500	"								
Methyl acetate	ND	0.500	"								
Methyl tert-butyl ether (MTBE)	ND	0.500	"								
Methylcyclohexane	ND	0.500	"								
Methylene chloride	0.700	2.00	"								

Volatile Organic Compounds by GC/MS - Quality Control Data

York Analytical Laboratories, Inc.

Analyte	Result	Reporting Limit	Units	Spike Level	Source* Result	%REC	%REC Limits	Flag	RPD	RPD Limit	Flag
Batch BL51715 - EPA 5030B											
Blank (BL51715-BLK1)								Prepared & Analyzed: 12/24/2025			
Naphthalene	ND	2.00	ug/L								
n-Butylbenzene	ND	0.500	"								
n-Propylbenzene	ND	0.500	"								
o-Xylene	ND	0.500	"								
p- & m- Xylenes	ND	1.00	"								
p-Diethylbenzene	ND	0.500	"								
p-Ethyltoluene	ND	0.500	"								
p-Isopropyltoluene	ND	0.500	"								
sec-Butylbenzene	ND	0.500	"								
Styrene	ND	0.500	"								
tert-Butyl alcohol (TBA)	ND	1.00	"								
tert-Butylbenzene	ND	0.500	"								
Tetrachloroethylene	ND	0.500	"								
Toluene	ND	0.500	"								
trans-1,2-Dichloroethylene	ND	0.500	"								
trans-1,3-Dichloropropylene	ND	0.500	"								
Trichloroethylene	ND	0.500	"								
Trichlorofluoromethane	ND	0.500	"								
Vinyl Chloride	ND	0.500	"								
Xylenes, Total	ND	1.50	"								
Surrogate: SURR: 1,2-Dichloroethane-d4	*10.1*		*"*	*10.0*		*101*	*69-130*				
Surrogate: SURR: Toluene-d8	*9.84*		*"*	*10.0*		*98.4*	*81-117*				
Surrogate: SURR: p-Bromofluorobenzene	*10.2*		*"*	*10.0*		*102*	*79-122*				
LCS (BL51715-BS1)								Prepared & Analyzed: 12/24/2025			
1,1,1,2-Tetrachloroethane	9.24		ug/L	10.0		92.4	82-126				
1,1,1-Trichloroethane	10.7		"	10.0		107	78-136				
1,1,2,2-Tetrachloroethane	10.2		"	10.0		102	76-129				
1,1,2-Trichloro-1,2,2-trifluoroethane (Freon 113)	12.5		"	10.0		125	54-165				
1,1,2-Trichloroethane	9.77		"	10.0		97.7	82-123				
1,1-Dichloroethane	10.2		"	10.0		102	82-129				
1,1-Dichloroethylene	14.6		"	10.0		146	68-138	High Bias			
1,2,3-Trichlorobenzene	8.74		"	10.0		87.4	76-136				
1,2,3-Trichloropropane	9.75		"	10.0		97.5	77-128				
1,2,4-Trichlorobenzene	8.68		"	10.0		86.8	76-137				
1,2,4-Trimethylbenzene	8.72		"	10.0		87.2	82-132				
1,2-Dibromo-3-chloropropane	9.83		"	10.0		98.3	45-147				
1,2-Dibromoethane	9.88		"	10.0		98.8	83-124				
1,2-Dichlorobenzene	8.82		"	10.0		88.2	79-123				
1,2-Dichloroethane	9.75		"	10.0		97.5	73-132				
1,2-Dichloropropane	9.42		"	10.0		94.2	78-126				
1,3,5-Trimethylbenzene	8.98		"	10.0		89.8	80-131				
1,3-Dichlorobenzene	8.79		"	10.0		87.9	86-122				
1,3-Dichloropropane	9.79		"	10.0		97.9	81-125				
1,4-Dichlorobenzene	8.59		"	10.0		85.9	85-124				
2-Butanone	9.85		"	10.0		98.5	49-152				
2-Hexanone	9.88		"	10.0		98.8	51-146				
4-Methyl-2-pentanone	10.0		"	10.0		100	57-145				
Acetone	9.10		"	10.0		91.0	14-150				
Acrolein	54.5		"	40.0		136	10-153				
Acrylonitrile	11.9		"	10.0		119	51-150				

Volatile Organic Compounds by GC/MS - Quality Control Data

York Analytical Laboratories, Inc.

Analyte	Result	Reporting Limit	Units	Spike Level	Source* Result	%REC	%REC Limits	Flag	RPD	RPD Limit	Flag
Batch BL51715 - EPA 5030B											
LCS (BL51715-BS1)								Prepared & Analyzed: 12/24/2025			
Benzene	9.97		ug/L	10.0		99.7	85-126				
Bromochloromethane	10.6		"	10.0		106	77-128				
Bromodichloromethane	9.60		"	10.0		96.0	79-128				
Bromoform	9.50		"	10.0		95.0	78-133				
Bromomethane	15.7		"	9.98		158	43-168				
Carbon disulfide	11.5		"	10.0		115	68-146				
Carbon tetrachloride	11.3		"	10.0		113	77-141				
Chlorobenzene	9.20		"	10.0		92.0	88-120				
Chloroethane	14.6		"	10.0		146	65-136	High Bias			
Chloroform	9.74		"	10.0		97.4	82-128				
Chloromethane	14.0		"	10.0		140	43-155				
cis-1,2-Dichloroethylene	10.6		"	10.0		106	83-129				
cis-1,3-Dichloropropylene	9.71		"	10.0		97.1	80-131				
Cyclohexane	11.8		"	10.0		118	63-149				
Dibromochloromethane	9.48		"	10.0		94.8	80-130				
Dibromomethane	9.93		"	10.0		99.3	72-134				
Dichlorodifluoromethane	23.1		"	10.0		231	44-144	High Bias			
Ethyl Benzene	9.24		"	10.0		92.4	80-131				
Hexachlorobutadiene	10.1		"	10.0		101	67-146				
Isopropylbenzene	9.03		"	10.0		90.3	76-140				
Methyl acetate	10.2		"	10.0		102	51-139				
Methyl tert-butyl ether (MTBE)	9.89		"	10.0		98.9	76-135				
Methylcyclohexane	10.7		"	10.0		107	72-143				
Methylene chloride	11.0		"	10.0		110	55-137				
Naphthalene	9.29		"	10.0		92.9	70-147				
n-Butylbenzene	8.99		"	10.0		89.9	79-132				
n-Propylbenzene	8.86		"	10.0		88.6	78-133				
o-Xylene	9.28		"	10.0		92.8	78-130				
p- & m- Xylenes	19.0		"	20.0		94.8	77-133				
p-Diethylbenzene	9.03		"	10.0		90.3	84-134				
p-Ethyltoluene	8.88		"	10.0		88.8	88-129				
p-Isopropyltoluene	8.92		"	10.0		89.2	81-136				
sec-Butylbenzene	8.75		"	10.0		87.5	79-137				
Styrene	9.04		"	10.0		90.4	67-132				
tert-Butyl alcohol (TBA)	53.7		"	50.0		107	25-162				
tert-Butylbenzene	8.61		"	10.0		86.1	77-138				
Tetrachloroethylene	7.02		"	10.0		70.2	82-131	Low Bias			
Toluene	9.56		"	10.0		95.6	80-127				
trans-1,2-Dichloroethylene	11.5		"	10.0		115	80-132				
trans-1,3-Dichloropropylene	9.91		"	10.0		99.1	78-131				
Trichloroethylene	9.61		"	10.0		96.1	82-128				
Trichlorofluoromethane	12.1		"	10.1		120	67-139				
Vinyl Chloride	12.8		"	10.1		127	58-145				
Surrogate: SURR: 1,2-Dichloroethane-d4	*10.3*		*"*	*10.0*		*103*	*69-130*				
Surrogate: SURR: Toluene-d8	*9.87*		*"*	*10.0*		*98.7*	*81-117*				
Surrogate: SURR: p-Bromofluorobenzene	*9.98*		*"*	*10.0*		*99.8*	*79-122*				

Volatile Organic Compounds by GC/MS - Quality Control Data

York Analytical Laboratories, Inc.

Analyte	Result	Reporting Limit	Units	Spike Level	Source* Result	%REC	%REC Limits	Flag	RPD	RPD Limit	Flag
Batch BL51715 - EPA 5030B											
LCS Dup (BL51715-BSD1)								Prepared & Analyzed: 12/24/2025			
1,1,1,2-Tetrachloroethane	8.78		ug/L	10.0		87.8	82-126		5.11	30	
1,1,1-Trichloroethane	10.4		"	10.0		104	78-136		2.37	30	
1,1,2,2-Tetrachloroethane	9.50		"	10.0		95.0	76-129		7.30	30	
1,1,2-Trichloro-1,2,2-trifluoroethane (Freon 113)	12.2		"	10.0		122	54-165		2.50	30	
1,1,2-Trichloroethane	8.99		"	10.0		89.9	82-123		8.32	30	
1,1-Dichloroethane	9.98		"	10.0		99.8	82-129		2.28	30	
1,1-Dichloroethylene	14.1		"	10.0		141	68-138	High Bias	3.07	30	
1,2,3-Trichlorobenzene	8.66		"	10.0		86.6	76-136		0.920	30	
1,2,3-Trichloropropane	9.00		"	10.0		90.0	77-128		8.00	30	
1,2,4-Trichlorobenzene	8.67		"	10.0		86.7	76-137		0.115	30	
1,2,4-Trimethylbenzene	8.53		"	10.0		85.3	82-132		2.20	30	
1,2-Dibromo-3-chloropropane	9.07		"	10.0		90.7	45-147		8.04	30	
1,2-Dibromoethane	9.27		"	10.0		92.7	83-124		6.37	30	
1,2-Dichlorobenzene	8.53		"	10.0		85.3	79-123		3.34	30	
1,2-Dichloroethane	9.31		"	10.0		93.1	73-132		4.62	30	
1,2-Dichloropropane	9.00		"	10.0		90.0	78-126		4.56	30	
1,3,5-Trimethylbenzene	8.76		"	10.0		87.6	80-131		2.48	30	
1,3-Dichlorobenzene	8.54		"	10.0		85.4	86-122	Low Bias	2.89	30	
1,3-Dichloropropane	8.93		"	10.0		89.3	81-125		9.19	30	
1,4-Dichlorobenzene	8.38		"	10.0		83.8	85-124	Low Bias	2.47	30	
2-Butanone	9.06		"	10.0		90.6	49-152		8.36	30	
2-Hexanone	8.77		"	10.0		87.7	51-146		11.9	30	
4-Methyl-2-pentanone	8.83		"	10.0		88.3	57-145		12.9	30	
Acetone	7.48		"	10.0		74.8	14-150		19.5	30	
Acrolein	49.6		"	40.0		124	10-153		9.48	30	
Acrylonitrile	10.4		"	10.0		104	51-150		13.5	30	
Benzene	9.59		"	10.0		95.9	85-126		3.89	30	
Bromochloromethane	10.2		"	10.0		102	77-128		4.52	30	
Bromodichloromethane	8.90		"	10.0		89.0	79-128		7.57	30	
Bromoform	8.54		"	10.0		85.4	78-133		10.6	30	
Bromomethane	17.7		"	9.98		177	43-168	High Bias	11.7	30	
Carbon disulfide	10.8		"	10.0		108	68-146		6.46	30	
Carbon tetrachloride	10.9		"	10.0		109	77-141		3.51	30	
Chlorobenzene	8.86		"	10.0		88.6	88-120		3.77	30	
Chloroethane	14.1		"	10.0		141	65-136	High Bias	3.34	30	
Chloroform	9.33		"	10.0		93.3	82-128		4.30	30	
Chloromethane	13.8		"	10.0		138	43-155		1.73	30	
cis-1,2-Dichloroethylene	10.1		"	10.0		101	83-129		4.56	30	
cis-1,3-Dichloropropylene	8.91		"	10.0		89.1	80-131		8.59	30	
Cyclohexane	11.5		"	10.0		115	63-149		3.09	30	
Dibromochloromethane	8.74		"	10.0		87.4	80-130		8.12	30	
Dibromomethane	9.01		"	10.0		90.1	72-134		9.71	30	
Dichlorodifluoromethane	22.6		"	10.0		226	44-144	High Bias	2.32	30	
Ethyl Benzene	8.75		"	10.0		87.5	80-131		5.45	30	
Hexachlorobutadiene	9.49		"	10.0		94.9	67-146		6.03	30	
Isopropylbenzene	8.89		"	10.0		88.9	76-140		1.56	30	
Methyl acetate	9.20		"	10.0		92.0	51-139		10.1	30	
Methyl tert-butyl ether (MTBE)	9.31		"	10.0		93.1	76-135		6.04	30	
Methylcyclohexane	10.3		"	10.0		103	72-143		3.90	30	
Methylene chloride	10.8		"	10.0		108	55-137		2.66	30	
Naphthalene	9.19		"	10.0		91.9	70-147		1.08	30	

Volatile Organic Compounds by GC/MS - Quality Control Data

York Analytical Laboratories, Inc.

Analyte	Result	Reporting Limit	Units	Spike Level	Source* Result	%REC	%REC Limits	Flag	RPD	RPD Limit	Flag
Batch BL51715 - EPA 5030B											
LCS Dup (BL51715-BSD1)								Prepared & Analyzed: 12/24/2025			
n-Butylbenzene	8.74		ug/L	10.0		87.4	79-132		2.82	30	
n-Propylbenzene	8.78		"	10.0		87.8	78-133		0.907	30	
o-Xylene	8.88		"	10.0		88.8	78-130		4.41	30	
p- & m- Xylenes	17.8		"	20.0		89.0	77-133		6.26	30	
p-Diethylbenzene	8.82		"	10.0		88.2	84-134		2.35	30	
p-Ethyltoluene	8.71		"	10.0		87.1	88-129	Low Bias	1.93	30	
p-Isopropyltoluene	8.72		"	10.0		87.2	81-136		2.27	30	
sec-Butylbenzene	8.61		"	10.0		86.1	79-137		1.61	30	
Styrene	8.53		"	10.0		85.3	67-132		5.81	30	
tert-Butyl alcohol (TBA)	46.0		"	50.0		92.0	25-162		15.4	30	
tert-Butylbenzene	8.47		"	10.0		84.7	77-138		1.64	30	
Tetrachloroethylene	6.48		"	10.0		64.8	82-131	Low Bias	8.00	30	
Toluene	9.02		"	10.0		90.2	80-127		5.81	30	
trans-1,2-Dichloroethylene	11.0		"	10.0		110	80-132		4.89	30	
trans-1,3-Dichloropropylene	9.26		"	10.0		92.6	78-131		6.78	30	
Trichloroethylene	9.05		"	10.0		90.5	82-128		6.00	30	
Trichlorofluoromethane	11.7		"	10.1		116	67-139		3.35	30	
Vinyl Chloride	12.4		"	10.1		122	58-145		3.73	30	
Surrogate: SURR: 1,2-Dichloroethane-d4	*10.3*		"	*10.0*		*103*	*69-130*				
Surrogate: SURR: Toluene-d8	*9.87*		"	*10.0*		*98.7*	*81-117*				
Surrogate: SURR: p-Bromofluorobenzene	*10.0*		"	*10.0*		*100*	*79-122*				

Semivolatile Organic Compounds by GC/MS - Quality Control Data

York Analytical Laboratories, Inc.

Analyte	Result	Reporting Limit	Units	Spike Level	Source* Result	%REC	%REC Limits	Flag	RPD	RPD Limit	Flag
Batch BL51708 - EPA 3510C											
Blank (BL51708-BLK1)											Prepared: 12/24/2025 Analyzed: 12/27/2025
1,1-Biphenyl	ND	5.00	ug/L								
1,2,4,5-Tetrachlorobenzene	ND	5.00	"								
2,3,4,6-Tetrachlorophenol	ND	5.00	"								
2,4,5-Trichlorophenol	ND	5.00	"								
2,4,6-Trichlorophenol	ND	5.00	"								
2,4-Dichlorophenol	ND	5.00	"								
2,4-Dimethylphenol	ND	5.00	"								
2,4-Dinitrophenol	ND	5.00	"								
2,4-Dinitrotoluene	ND	5.00	"								
2,6-Dinitrotoluene	ND	5.00	"								
2-Chloronaphthalene	ND	5.00	"								
2-Chlorophenol	ND	5.00	"								
2-Methylnaphthalene	ND	5.00	"								
2-Methylphenol	ND	5.00	"								
2-Nitroaniline	ND	5.00	"								
2-Nitrophenol	ND	5.00	"								
3- & 4-Methylphenols	ND	5.00	"								
3,3-Dichlorobenzidine	ND	5.00	"								
3-Nitroaniline	ND	5.00	"								
4,6-Dinitro-2-methylphenol	ND	5.00	"								
4-Bromophenyl phenyl ether	ND	5.00	"								
4-Chloro-3-methylphenol	ND	5.00	"								
4-Chloroaniline	ND	5.00	"								
4-Chlorophenyl phenyl ether	ND	5.00	"								
4-Nitroaniline	ND	5.00	"								
4-Nitrophenol	ND	5.00	"								
Acetophenone	ND	5.00	"								
Benzaldehyde	ND	5.00	"								
Benzyl butyl phthalate	ND	5.00	"								
Bis(2-chloroethoxy)methane	ND	5.00	"								
Bis(2-chloroethyl)ether	ND	5.00	"								
Bis(2-chloroisopropyl)ether	ND	5.00	"								
Caprolactam	ND	5.00	"								
Carbazole	ND	5.00	"								
Dibenzofuran	ND	5.00	"								
Diethyl phthalate	ND	5.00	"								
Dimethyl phthalate	ND	5.00	"								
Di-n-butyl phthalate	ND	5.00	"								
Di-n-octyl phthalate	ND	5.00	"								
Hexachlorocyclopentadiene	ND	10.0	"								
Isophorone	ND	5.00	"								
N-nitroso-di-n-propylamine	ND	5.00	"								
N-Nitrosodiphenylamine	ND	5.00	"								
Phenol	ND	5.00	"								
Propargite	ND	5.00	"								
Pyridine	ND	5.00	"								
Surrogate: SURR: 2-Fluorophenol	*15.6*		"	*50.0*		*31.2*	*19.7-63.1*				
Surrogate: SURR: Phenol-d6	*8.93*		"	*50.0*		*17.9*	*10.1-41.7*				
Surrogate: SURR: Nitrobenzene-d5	*16.0*		"	*25.0*		*63.8*	*50.2-113*				
Surrogate: SURR: 2-Fluorobiphenyl	*15.1*		"	*25.0*		*60.4*	*39.9-105*				
Surrogate: SURR: 2,4,6-Tribromophenol	*31.8*		"	*50.0*		*63.5*	*39.3-151*				

Semivolatile Organic Compounds by GC/MS - Quality Control Data

York Analytical Laboratories, Inc.

Analyte	Result	Reporting Limit	Units	Spike Level	Source* Result	%REC	%REC Limits	Flag	RPD	RPD Limit	Flag
Batch BL51708 - EPA 3510C											
Blank (BL51708-BLK1)								Prepared: 12/24/2025 Analyzed: 12/27/2025			
Surrogate: SURR: Terphenyl-d14	*19.5*		*ug/L*	*25.0*		*78.0*	*30.7-106*				
LCS (BL51708-BS1)								Prepared: 12/24/2025 Analyzed: 12/27/2025			
1,1-Biphenyl	14.2	5.00	ug/L	25.0		56.8	33-95				
1,2,4,5-Tetrachlorobenzene	13.5	5.00	"	25.0		53.9	26-120				
2,3,4,6-Tetrachlorophenol	18.9	5.00	"	25.0		75.7	30-130				
2,4,5-Trichlorophenol	14.6	5.00	"	25.0		58.4	32-114				
2,4,6-Trichlorophenol	14.9	5.00	"	25.0		59.7	35-118				
2,4-Dichlorophenol	13.5	5.00	"	25.0		54.1	25-116				
2,4-Dimethylphenol	13.9	5.00	"	25.0		55.5	15-116				
2,4-Dinitrophenol	12.6	5.00	"	25.0		50.5	10-170				
2,4-Dinitrotoluene	15.8	5.00	"	25.0		63.1	41-128				
2,6-Dinitrotoluene	14.3	5.00	"	25.0		57.3	45-116				
2-Chloronaphthalene	13.7	5.00	"	25.0		54.7	33-112				
2-Chlorophenol	13.0	5.00	"	25.0		52.1	15-120				
2-Methylnaphthalene	12.4	5.00	"	25.0		49.5	24-118				
2-Methylphenol	10.9	5.00	"	25.0		43.5	10-110				
2-Nitroaniline	15.2	5.00	"	25.0		60.6	34-129				
2-Nitrophenol	13.3	5.00	"	25.0		53.3	28-118				
3- & 4-Methylphenols	9.36	5.00	"	25.0		37.4	10-107				
3,3-Dichlorobenzidine	14.5	5.00	"	25.0		58.1	15-187				
3-Nitroaniline	11.8	5.00	"	25.0		47.4	24-134				
4,6-Dinitro-2-methylphenol	15.2	5.00	"	25.0		60.9	10-153				
4-Bromophenyl phenyl ether	13.5	5.00	"	25.0		53.8	34-120				
4-Chloro-3-methylphenol	14.6	5.00	"	25.0		58.4	20-120				
4-Chloroaniline	9.42	5.00	"	25.0		37.7	10-147				
4-Chlorophenyl phenyl ether	14.3	5.00	"	25.0		57.2	27-121				
4-Nitroaniline	13.7	5.00	"	25.0		54.8	13-134				
4-Nitrophenol	ND	5.00	"	25.0			10-131	Low Bias			
Acetophenone	16.6	5.00	"	25.0		66.5	25-110				
Benzaldehyde	33.0	5.00	"	25.0		132	29-117	High Bias			
Benzyl butyl phthalate	20.2	5.00	"	25.0		80.6	29-133				
Bis(2-chloroethoxy)methane	14.0	5.00	"	25.0		56.1	10-154				
Bis(2-chloroethyl)ether	13.3	5.00	"	25.0		53.2	17-125				
Bis(2-chloroisopropyl)ether	13.7	5.00	"	25.0		54.8	10-139				
Caprolactam	3.60	5.00	"	25.0		14.4	10-137				
Carbazole	16.3	5.00	"	25.0		65.3	42-126				
Dibenzofuran	14.4	5.00	"	25.0		57.4	36-113				
Diethyl phthalate	15.9	5.00	"	25.0		63.8	38-115				
Dimethyl phthalate	15.4	5.00	"	25.0		61.4	38-129				
Di-n-butyl phthalate	17.2	5.00	"	25.0		68.9	31-120				
Di-n-octyl phthalate	18.0	5.00	"	25.0		72.1	21-149				
Hexachlorocyclopentadiene	10.2	10.0	"	25.0		40.8	10-130				
Isophorone	15.4	5.00	"	25.0		61.4	25-127				
N-nitroso-di-n-propylamine	13.8	5.00	"	25.0		55.1	26-122				
N-Nitrosodiphenylamine	15.6	5.00	"	25.0		62.4	23-149				
Phenol	5.36	5.00	"	25.0		21.4	10-110				
Pyridine	3.24	5.00	"	35.0		9.26	10-90	Low Bias			
Surrogate: SURR: 2-Fluorophenol	*14.0*		*"*	*50.0*		*28.0*	*19.7-63.1*				
Surrogate: SURR: Phenol-d6	*8.59*		*"*	*50.0*		*17.2*	*10.1-41.7*				
Surrogate: SURR: Nitrobenzene-d5	*14.0*		*"*	*25.0*		*56.0*	*50.2-113*				

Semivolatile Organic Compounds by GC/MS - Quality Control Data

York Analytical Laboratories, Inc.

Analyte	Result	Reporting Limit	Units	Spike Level	Source* Result	%REC	%REC Limits	Flag	RPD	RPD Limit	Flag
Batch BL51708 - EPA 3510C											
LCS (BL51708-BS1)									Prepared: 12/24/2025 Analyzed: 12/27/2025		
Surrogate: SURR: 2-Fluorobiphenyl	*13.7*		*ug/L*	*25.0*		*54.8*	*39.9-105*				
Surrogate: SURR: 2,4,6-Tribromophenol	*28.0*		*"*	*50.0*		*55.9*	*39.3-151*				
Surrogate: SURR: Terphenyl-d14	*17.2*		*"*	*25.0*		*68.8*	*30.7-106*				
LCS Dup (BL51708-BSD1)									Prepared: 12/24/2025 Analyzed: 12/27/2025		
1,1-Biphenyl	15.1	5.00	ug/L	25.0		60.4	33-95		6.08	20	
1,2,4,5-Tetrachlorobenzene	14.3	5.00	"	25.0		57.3	26-120		6.04	20	
2,3,4,6-Tetrachlorophenol	20.2	5.00	"	25.0		80.6	30-130		6.35	20	
2,4,5-Trichlorophenol	16.5	5.00	"	25.0		66.1	32-114		12.3	20	
2,4,6-Trichlorophenol	16.6	5.00	"	25.0		66.2	35-118		10.4	20	
2,4-Dichlorophenol	14.7	5.00	"	25.0		59.0	25-116		8.56	20	
2,4-Dimethylphenol	15.1	5.00	"	25.0		60.3	15-116		8.29	20	
2,4-Dinitrophenol	14.6	5.00	"	25.0		58.3	10-170		14.3	20	
2,4-Dinitrotoluene	16.6	5.00	"	25.0		66.4	41-128		5.13	20	
2,6-Dinitrotoluene	15.4	5.00	"	25.0		61.4	45-116		6.94	20	
2-Chloronaphthalene	14.6	5.00	"	25.0		58.2	33-112		6.16	20	
2-Chlorophenol	13.6	5.00	"	25.0		54.5	15-120		4.50	20	
2-Methylnaphthalene	12.9	5.00	"	25.0		51.7	24-118		4.35	20	
2-Methylphenol	11.8	5.00	"	25.0		47.0	10-110		7.69	20	
2-Nitroaniline	15.5	5.00	"	25.0		62.0	34-129		2.28	20	
2-Nitrophenol	14.7	5.00	"	25.0		58.8	28-118		9.78	20	
3- & 4-Methylphenols	9.61	5.00	"	25.0		38.4	10-107		2.64	20	
3,3-Dichlorobenzidine	14.7	5.00	"	25.0		58.9	15-187		1.30	20	
3-Nitroaniline	12.3	5.00	"	25.0		49.1	24-134		3.65	20	
4,6-Dinitro-2-methylphenol	16.0	5.00	"	25.0		64.0	10-153		5.06	20	
4-Bromophenyl phenyl ether	14.6	5.00	"	25.0		58.2	34-120		7.78	20	
4-Chloro-3-methylphenol	15.3	5.00	"	25.0		61.1	20-120		4.62	20	
4-Chloroaniline	9.48	5.00	"	25.0		37.9	10-147		0.635	20	
4-Chlorophenyl phenyl ether	14.9	5.00	"	25.0		59.6	27-121		4.11	20	
4-Nitroaniline	14.4	5.00	"	25.0		57.6	13-134		4.91	20	
4-Nitrophenol	ND	5.00	"	25.0			10-131	Low Bias		20	
Acetophenone	17.2	5.00	"	25.0		69.0	25-110		3.60	20	
Benzaldehyde	34.2	5.00	"	25.0		137	29-117	High Bias	3.69	20	
Benzyl butyl phthalate	21.6	5.00	"	25.0		86.2	29-133		6.76	20	
Bis(2-chloroethoxy)methane	14.9	5.00	"	25.0		59.5	10-154		5.88	20	
Bis(2-chloroethyl)ether	14.3	5.00	"	25.0		57.0	17-125		6.89	20	
Bis(2-chloroisopropyl)ether	14.5	5.00	"	25.0		58.0	10-139		5.82	20	
Caprolactam	3.51	5.00	"	25.0		14.0	10-137		2.53	20	
Carbazole	17.3	5.00	"	25.0		69.2	42-126		5.89	20	
Dibenzofuran	15.1	5.00	"	25.0		60.3	36-113		4.89	20	
Diethyl phthalate	16.9	5.00	"	25.0		67.7	38-115		6.02	20	
Dimethyl phthalate	16.1	5.00	"	25.0		64.6	38-129		4.95	20	
Di-n-butyl phthalate	18.3	5.00	"	25.0		73.0	31-120		5.80	20	
Di-n-octyl phthalate	19.2	5.00	"	25.0		76.6	21-149		6.08	20	
Hexachlorocyclopentadiene	10.9	10.0	"	25.0		43.5	10-130		6.46	20	
Isophorone	16.1	5.00	"	25.0		64.4	25-127		4.64	20	
N-nitroso-di-n-propylamine	14.5	5.00	"	25.0		58.0	26-122		5.16	20	
N-Nitrosodiphenylamine	17.0	5.00	"	25.0		68.1	23-149		8.77	20	
Phenol	5.44	5.00	"	25.0		21.8	10-110		1.48	20	
Pyridine	3.08	5.00	"	35.0		8.80	10-90	Low Bias	5.06	20	
Surrogate: SURR: 2-Fluorophenol	*14.8*		*"*	*50.0*		*29.5*	*19.7-63.1*				

Semivolatile Organic Compounds by GC/MS - Quality Control Data

York Analytical Laboratories, Inc.

Analyte	Result	Reporting Limit	Units	Spike Level	Source* Result	%REC	%REC Limits	Flag	RPD	RPD Limit	Flag
Batch BL51708 - EPA 3510C											
LCS Dup (BL51708-BSD1)											Prepared: 12/24/2025 Analyzed: 12/27/2025
Surrogate: SURR: Phenol-d6	*8.92*		*ug/L*	*50.0*		*17.8*	*10.1-41.7*				
Surrogate: SURR: Nitrobenzene-d5	*15.0*		*"*	*25.0*		*59.8*	*50.2-113*				
Surrogate: SURR: 2-Fluorobiphenyl	*14.8*		*"*	*25.0*		*59.1*	*39.9-105*				
Surrogate: SURR: 2,4,6-Tribromophenol	*30.3*		*"*	*50.0*		*60.6*	*39.3-151*				
Surrogate: SURR: Terphenyl-d14	*18.1*		*"*	*25.0*		*72.3*	*30.7-106*				
Batch BL51786 - EPA 3510C											
Blank (BL51786-BLK1)											Prepared & Analyzed: 12/29/2025
1,1-Biphenyl	ND	5.00	ug/L								
1,2,4,5-Tetrachlorobenzene	ND	5.00	"								
2,3,4,6-Tetrachlorophenol	ND	5.00	"								
2,4,5-Trichlorophenol	ND	5.00	"								
2,4,6-Trichlorophenol	ND	5.00	"								
2,4-Dichlorophenol	ND	5.00	"								
2,4-Dimethylphenol	ND	5.00	"								
2,4-Dinitrophenol	ND	5.00	"								
2,4-Dinitrotoluene	ND	5.00	"								
2,6-Dinitrotoluene	ND	5.00	"								
2-Chloronaphthalene	ND	5.00	"								
2-Chlorophenol	ND	5.00	"								
2-Methylnaphthalene	ND	5.00	"								
2-Methylphenol	ND	5.00	"								
2-Nitroaniline	ND	5.00	"								
2-Nitrophenol	ND	5.00	"								
3- & 4-Methylphenols	ND	5.00	"								
3,3-Dichlorobenzidine	ND	5.00	"								
3-Nitroaniline	ND	5.00	"								
4,6-Dinitro-2-methylphenol	ND	5.00	"								
4-Bromophenyl phenyl ether	ND	5.00	"								
4-Chloro-3-methylphenol	ND	5.00	"								
4-Chloroaniline	ND	5.00	"								
4-Chlorophenyl phenyl ether	ND	5.00	"								
4-Nitroaniline	ND	5.00	"								
4-Nitrophenol	ND	5.00	"								
Acetophenone	ND	5.00	"								
Benzaldehyde	ND	5.00	"								
Benzyl butyl phthalate	ND	5.00	"								
Bis(2-chloroethoxy)methane	ND	5.00	"								
Bis(2-chloroethyl)ether	ND	5.00	"								
Bis(2-chloroisopropyl)ether	ND	5.00	"								
Caprolactam	ND	5.00	"								
Carbazole	ND	5.00	"								
Dibenzofuran	ND	5.00	"								
Diethyl phthalate	ND	5.00	"								
Dimethyl phthalate	ND	5.00	"								
Di-n-butyl phthalate	ND	5.00	"								
Di-n-octyl phthalate	ND	5.00	"								
Hexachlorocyclopentadiene	ND	10.0	"								
Isophorone	ND	5.00	"								
N-nitroso-di-n-propylamine	ND	5.00	"								

Semivolatile Organic Compounds by GC/MS - Quality Control Data

York Analytical Laboratories, Inc.

Analyte	Result	Reporting Limit	Units	Spike Level	Source* Result	%REC	%REC Limits	Flag	RPD	RPD Limit	Flag
Batch BL51786 - EPA 3510C											
Blank (BL51786-BLK1)								Prepared & Analyzed: 12/29/2025			
N-Nitrosodiphenylamine	ND	5.00	ug/L								
Phenol	ND	5.00	"								
Propargite	ND	5.00	"								
Pyridine	ND	5.00	"								
Surrogate: SURR: 2-Fluorophenol	*10.2*		"	*50.0*		*20.5*	*19.7-63.1*				
Surrogate: SURR: Phenol-d6	*5.89*		"	*50.0*		*11.8*	*10.1-41.7*				
Surrogate: SURR: Nitrobenzene-d5	*8.84*		"	*25.0*		*35.4*	*50.2-113*				
Surrogate: SURR: 2-Fluorobiphenyl	*8.76*		"	*25.0*		*35.0*	*39.9-105*				
Surrogate: SURR: 2,4,6-Tribromophenol	*25.1*		"	*50.0*		*50.2*	*39.3-151*				
Surrogate: SURR: Terphenyl-d14	*13.0*		"	*25.0*		*52.1*	*30.7-106*				
LCS (BL51786-BS1)								Prepared & Analyzed: 12/29/2025			
1,1-Biphenyl	10.9	5.00	ug/L	25.0		43.4	33-95				
1,2,4,5-Tetrachlorobenzene	12.2	5.00	"	25.0		49.0	26-120				
2,3,4,6-Tetrachlorophenol	14.3	5.00	"	25.0		57.3	30-130				
2,4,5-Trichlorophenol	13.2	5.00	"	25.0		52.6	32-114				
2,4,6-Trichlorophenol	12.6	5.00	"	25.0		50.4	35-118				
2,4-Dichlorophenol	13.5	5.00	"	25.0		54.2	25-116				
2,4-Dimethylphenol	12.0	5.00	"	25.0		48.2	15-116				
2,4-Dinitrophenol	4.68	5.00	"	25.0		18.7	10-170				
2,4-Dinitrotoluene	14.0	5.00	"	25.0		55.9	41-128				
2,6-Dinitrotoluene	13.6	5.00	"	25.0		54.4	45-116				
2-Chloronaphthalene	10.6	5.00	"	25.0		42.2	33-112				
2-Chlorophenol	10.5	5.00	"	25.0		42.0	15-120				
2-Methylnaphthalene	10.8	5.00	"	25.0		43.3	24-118				
2-Methylphenol	9.01	5.00	"	25.0		36.0	10-110				
2-Nitroaniline	13.6	5.00	"	25.0		54.4	34-129				
2-Nitrophenol	12.4	5.00	"	25.0		49.7	28-118				
3- & 4-Methylphenols	7.42	5.00	"	25.0		29.7	10-107				
3,3-Dichlorobenzidine	14.1	5.00	"	25.0		56.3	15-187				
3-Nitroaniline	12.4	5.00	"	25.0		49.7	24-134				
4,6-Dinitro-2-methylphenol	8.20	5.00	"	25.0		32.8	10-153				
4-Bromophenyl phenyl ether	13.7	5.00	"	25.0		54.7	34-120				
4-Chloro-3-methylphenol	13.7	5.00	"	25.0		54.7	20-120				
4-Chloroaniline	11.7	5.00	"	25.0		46.8	10-147				
4-Chlorophenyl phenyl ether	12.3	5.00	"	25.0		49.0	27-121				
4-Nitroaniline	13.1	5.00	"	25.0		52.5	13-134				
4-Nitrophenol	ND	5.00	"	25.0			10-131	Low Bias			
Acetophenone	12.2	5.00	"	25.0		48.6	25-110				
Benzaldehyde	11.2	5.00	"	25.0		44.9	29-117				
Benzyl butyl phthalate	15.3	5.00	"	25.0		61.1	29-133				
Bis(2-chloroethoxy)methane	11.6	5.00	"	25.0		46.4	10-154				
Bis(2-chloroethyl)ether	10.8	5.00	"	25.0		43.0	17-125				
Bis(2-chloroisopropyl)ether	9.08	5.00	"	25.0		36.3	10-139				
Caprolactam	3.27	5.00	"	25.0		13.1	10-137				
Carbazole	13.5	5.00	"	25.0		53.9	42-126				
Dibenzofuran	11.5	5.00	"	25.0		46.0	36-113				
Diethyl phthalate	13.0	5.00	"	25.0		52.0	38-115				
Dimethyl phthalate	12.8	5.00	"	25.0		51.2	38-129				
Di-n-butyl phthalate	13.9	5.00	"	25.0		55.7	31-120				
Di-n-octyl phthalate	13.7	5.00	"	25.0		55.0	21-149				

Semivolatile Organic Compounds by GC/MS - Quality Control Data

York Analytical Laboratories, Inc.

Analyte	Result	Reporting Limit	Units	Spike Level	Source* Result	%REC	%REC Limits	Flag	RPD	RPD Limit	Flag
Batch BL51786 - EPA 3510C											
LCS (BL51786-BS1)							Prepared & Analyzed: 12/29/2025				
Hexachlorocyclopentadiene	ND	10.0	ug/L	25.0			10-130	Low Bias			
Isophorone	12.4	5.00	"	25.0		49.5	25-127				
N-nitroso-di-n-propylamine	10.4	5.00	"	25.0		41.7	26-122				
N-Nitrosodiphenylamine	14.8	5.00	"	25.0		59.0	23-149				
Phenol	4.18	5.00	"	25.0		16.7	10-110				
Pyridine	2.78	5.00	"	35.0		7.94	10-90	Low Bias			
Surrogate: SURR: 2-Fluorophenol	*10.2*		*"*	*50.0*		*20.4*	*19.7-63.1*				
Surrogate: SURR: Phenol-d6	*6.10*		*"*	*50.0*		*12.2*	*10.1-41.7*				
Surrogate: SURR: Nitrobenzene-d5	*8.92*		*"*	*25.0*		*35.7*	*50.2-113*				
Surrogate: SURR: 2-Fluorobiphenyl	*8.99*		*"*	*25.0*		*36.0*	*39.9-105*				
Surrogate: SURR: 2,4,6-Tribromophenol	*25.7*		*"*	*50.0*		*51.3*	*39.3-151*				
Surrogate: SURR: Terphenyl-d14	*12.7*		*"*	*25.0*		*50.7*	*30.7-106*				
LCS Dup (BL51786-BSD1)							Prepared & Analyzed: 12/29/2025				
1,1-Biphenyl	13.6	5.00	ug/L	25.0		54.3	33-95		22.2	20	Non-dir.
1,2,4,5-Tetrachlorobenzene	14.9	5.00	"	25.0		59.7	26-120		19.8	20	
2,3,4,6-Tetrachlorophenol	17.8	5.00	"	25.0		71.3	30-130		21.7	20	Non-dir.
2,4,5-Trichlorophenol	16.1	5.00	"	25.0		64.3	32-114		20.0	20	
2,4,6-Trichlorophenol	16.0	5.00	"	25.0		64.0	35-118		23.7	20	Non-dir.
2,4-Dichlorophenol	16.6	5.00	"	25.0		66.6	25-116		20.6	20	Non-dir.
2,4-Dimethylphenol	14.8	5.00	"	25.0		59.3	15-116		20.6	20	Non-dir.
2,4-Dinitrophenol	7.41	5.00	"	25.0		29.6	10-170		45.2	20	Non-dir.
2,4-Dinitrotoluene	17.2	5.00	"	25.0		68.9	41-128		20.8	20	Non-dir.
2,6-Dinitrotoluene	16.7	5.00	"	25.0		67.0	45-116		20.7	20	Non-dir.
2-Chloronaphthalene	13.3	5.00	"	25.0		53.1	33-112		22.9	20	Non-dir.
2-Chlorophenol	13.6	5.00	"	25.0		54.2	15-120		25.5	20	Non-dir.
2-Methylnaphthalene	13.6	5.00	"	25.0		54.3	24-118		22.6	20	Non-dir.
2-Methylphenol	11.2	5.00	"	25.0		45.0	10-110		22.1	20	Non-dir.
2-Nitroaniline	16.9	5.00	"	25.0		67.4	34-129		21.4	20	Non-dir.
2-Nitrophenol	15.9	5.00	"	25.0		63.6	28-118		24.6	20	Non-dir.
3- & 4-Methylphenols	9.14	5.00	"	25.0		36.6	10-107		20.8	20	Non-dir.
3,3-Dichlorobenzidine	16.6	5.00	"	25.0		66.4	15-187		16.4	20	
3-Nitroaniline	14.6	5.00	"	25.0		58.6	24-134		16.4	20	
4,6-Dinitro-2-methylphenol	11.7	5.00	"	25.0		46.7	10-153		34.9	20	Non-dir.
4-Bromophenyl phenyl ether	16.9	5.00	"	25.0		67.7	34-120		21.2	20	Non-dir.
4-Chloro-3-methylphenol	17.0	5.00	"	25.0		67.9	20-120		21.5	20	Non-dir.
4-Chloroaniline	13.8	5.00	"	25.0		55.2	10-147		16.5	20	
4-Chlorophenyl phenyl ether	15.2	5.00	"	25.0		60.7	27-121		21.3	20	Non-dir.
4-Nitroaniline	15.7	5.00	"	25.0		62.7	13-134		17.6	20	
4-Nitrophenol	5.90	5.00	"	25.0		23.6	10-131		26.1	20	Non-dir.
Acetophenone	15.7	5.00	"	25.0		62.8	25-110		25.5	20	Non-dir.
Benzaldehyde	14.2	5.00	"	25.0		56.9	29-117		23.5	20	Non-dir.
Benzyl butyl phthalate	18.3	5.00	"	25.0		73.0	29-133		17.8	20	
Bis(2-chloroethoxy)methane	14.6	5.00	"	25.0		58.2	10-154		22.5	20	Non-dir.
Bis(2-chloroethyl)ether	13.3	5.00	"	25.0		53.2	17-125		21.1	20	Non-dir.
Bis(2-chloroisopropyl)ether	11.4	5.00	"	25.0		45.5	10-139		22.5	20	Non-dir.
Caprolactam	4.65	5.00	"	25.0		18.6	10-137		34.8	20	Non-dir.
Carbazole	16.4	5.00	"	25.0		65.6	42-126		19.6	20	
Dibenzofuran	14.4	5.00	"	25.0		57.4	36-113		22.1	20	Non-dir.
Diethyl phthalate	15.8	5.00	"	25.0		63.0	38-115		19.1	20	
Dimethyl phthalate	15.7	5.00	"	25.0		62.8	38-129		20.4	20	Non-dir.

Semivolatile Organic Compounds by GC/MS - Quality Control Data

York Analytical Laboratories, Inc.

Analyte	Result	Reporting Limit	Units	Spike Level	Source* Result	%REC	%REC Limits	Flag	RPD	RPD Limit	Flag
Batch BL51786 - EPA 3510C											
LCS Dup (BL51786-BSD1)							Prepared & Analyzed: 12/29/2025				
Di-n-butyl phthalate	17.3	5.00	ug/L	25.0		69.2	31-120		21.6	20	Non-dir.
Di-n-octyl phthalate	17.0	5.00	"	25.0		68.0	21-149		21.2	20	Non-dir.
Hexachlorocyclopentadiene	ND	10.0	"	25.0			10-130	Low Bias		20	
Isophorone	15.5	5.00	"	25.0		62.0	25-127		22.4	20	Non-dir.
N-nitroso-di-n-propylamine	13.0	5.00	"	25.0		51.8	26-122		21.6	20	Non-dir.
N-Nitrosodiphenylamine	17.9	5.00	"	25.0		71.6	23-149		19.4	20	
Phenol	5.22	5.00	"	25.0		20.9	10-110		22.1	20	Non-dir.
Pyridine	ND	5.00	"	35.0			10-90	Low Bias		20	
Surrogate: SURR: 2-Fluorophenol	*12.9*		*"*	*50.0*		*25.8*	*19.7-63.1*				
Surrogate: SURR: Phenol-d6	*7.78*		*"*	*50.0*		*15.6*	*10.1-41.7*				
Surrogate: SURR: Nitrobenzene-d5	*11.6*		*"*	*25.0*		*46.6*	*50.2-113*				
Surrogate: SURR: 2-Fluorobiphenyl	*11.4*		*"*	*25.0*		*45.4*	*39.9-105*				
Surrogate: SURR: 2,4,6-Tribromophenol	*31.3*		*"*	*50.0*		*62.6*	*39.3-151*				
Surrogate: SURR: Terphenyl-d14	*14.7*		*"*	*25.0*		*58.9*	*30.7-106*				

Semivolatile Organic Compounds by GC/MS/SIM - Quality Control Data

York Analytical Laboratories, Inc.

Analyte	Result	Reporting Limit	Units	Spike Level	Source* Result	%REC	%REC Limits	Flag	RPD	RPD Limit	Flag
Batch BL51787 - EPA 3510C											
Blank (BL51787-BLK2)								Prepared & Analyzed: 12/29/2025			
Acenaphthene	ND	0.0500	ug/L								
Acenaphthylene	ND	0.0500	"								
Anthracene	ND	0.0500	"								
Atrazine	ND	0.500	"								
Benzo(a)anthracene	ND	0.0500	"								
Benzo(a)pyrene	ND	0.0500	"								
Benzo(b)fluoranthene	ND	0.0500	"								
Benzo(g,h,i)perylene	ND	0.0500	"								
Benzo(k)fluoranthene	ND	0.0500	"								
Bis(2-ethylhexyl)phthalate	0.864	0.500	"								
Chrysene	ND	0.0500	"								
Dibenzo(a,h)anthracene	ND	0.0500	"								
Fluoranthene	ND	0.0500	"								
Fluorene	ND	0.0500	"								
Hexachlorobenzene	ND	0.0200	"								
Hexachlorobutadiene	ND	0.500	"								
Hexachloroethane	ND	0.500	"								
Indeno(1,2,3-cd)pyrene	ND	0.0500	"								
Naphthalene	ND	0.0500	"								
Nitrobenzene	ND	0.250	"								
N-Nitrosodimethylamine	ND	0.500	"								
Pentachlorophenol	ND	0.250	"								
Phenanthrene	ND	0.0500	"								
Pyrene	ND	0.0500	"								
LCS (BL51787-BS2)								Prepared & Analyzed: 12/29/2025			
Acenaphthene	0.495	0.0500	ug/L	1.00		49.5	25-116				
Acenaphthylene	0.514	0.0500	"	1.00		51.4	26-116				
Anthracene	0.558	0.0500	"	1.00		55.8	25-123				
Benzo(a)anthracene	0.677	0.0500	"	1.00		67.7	33-125				
Benzo(a)pyrene	0.581	0.0500	"	1.00		58.1	32-132				
Benzo(b)fluoranthene	0.731	0.0500	"	1.00		73.1	22-137				
Benzo(g,h,i)perylene	0.739	0.0500	"	1.00		73.9	10-138				
Benzo(k)fluoranthene	0.816	0.0500	"	1.00		81.6	20-137				
Bis(2-ethylhexyl)phthalate	1.00	0.500	"	1.00		100	10-189				
Chrysene	0.770	0.0500	"	1.00		77.0	32-124				
Dibenzo(a,h)anthracene	0.626	0.0500	"	1.00		62.6	16-133				
Fluoranthene	0.666	0.0500	"	1.00		66.6	32-121				
Fluorene	0.544	0.0500	"	1.00		54.4	28-118				
Hexachlorobenzene	0.720	0.0200	"	1.00		72.0	23-124				
Hexachlorobutadiene	0.592	0.500	"	1.00		59.2	15-123				
Hexachloroethane	2.31	0.500	"	1.00		231	18-115	High Bias			
Indeno(1,2,3-cd)pyrene	0.591	0.0500	"	1.00		59.1	15-135				
Naphthalene	0.492	0.0500	"	1.00		49.2	18-120				
Nitrobenzene	0.321	0.250	"	1.00		32.1	21-121				
N-Nitrosodimethylamine	ND	0.500	"	1.00			10-124	Low Bias			
Pentachlorophenol	0.568	0.250	"	1.00		56.8	10-156				
Phenanthrene	0.590	0.0500	"	1.00		59.0	24-127				
Pyrene	0.682	0.0500	"	1.00		68.2	31-132				

Volatile Analysis Sample Containers

Lab ID	Client Sample ID	Volatile Sample Container
25L1272-01	25MW-1	40mL Clear Vial (pre-pres.) HCl; Cool to 4° C
25L1272-02	25MW-2	40mL Clear Vial (pre-pres.) HCl; Cool to 4° C
25L1272-03	25MW-3	40mL Clear Vial (pre-pres.) HCl; Cool to 4° C
25L1272-04	25MW-4	40mL Clear Vial (pre-pres.) HCl; Cool to 4° C
25L1272-05	TRIP BLANK	40mL Clear Vial (pre-pres.) HCl; Cool to 4° C

Sample and Data Qualifiers Relating to This Work Order

S-08	The recovery of this surrogate was outside of QC limits.
QL-02	This LCS analyte is outside Laboratory Recovery limits due the analyte behavior using the referenced method. The reference method has certain limitations with respect to analytes of this nature.
J	Detected below the Reporting Limit but greater than or equal to the Method Detection Limit (MDL/LOD) or in the case of a TIC, the result is an estimated concentration.
ICVE	The value reported is ESTIMATED. The value is estimated due to its behavior during initial calibration verification (recovery exceeded 30% of expected value).
EXT-EM	The sample exhibited emulsion formation during the extraction process. This may affect surrogate recoveries.
CCVE	The value reported is ESTIMATED. The value is estimated due to its behavior during continuing calibration verification (>20% Difference for average Rf or >20% Drift for quadratic fit).
CAL-E	The value reported is ESTIMATED. The value is estimated due to its behavior during initial calibration (average Rf>20%)
B	Analyte is found in the associated analysis batch blank. For volatiles, methylene chloride and acetone are common lab contaminants.
/\	Analyte is not certified but the state of sample origination offer certification for the Analyte

Definitions and Other Explanations

*	Analyte is not certified or the state of the samples origination does not offer certification for the Analyte.
ND	NOT DETECTED - the analyte is not detected at the Reported to level (LOQ/RL or LOD/MDL)
RL	REPORTING LIMIT - the minimum reportable value based upon the lowest point in the analyte calibration curve.
LOQ	LIMIT OF QUANTITATION - the minimum concentration of a target analyte that can be reported within a specified degree of confidence. This is the lowest point in an analyte calibration curve that has been subjected to all steps of the processing/analysis and verified to meet defined criteria. This is based upon NELAC 2009 Standards and applies to all analyses.
LOD	LIMIT OF DETECTION - a verified estimate of the minimum concentration of a substance in a given matrix that an analytical process can reliably detect. This is based upon NELAC 2009 Standards and applies to all analyses conducted under the auspices of EPA SW-846.
MDL	METHOD DETECTION LIMIT - a statistically derived estimate of the minimum amount of a substance an analytical system can reliably detect with a 99% confidence that the concentration of the substance is greater than zero. This is based upon 40 CFR Part 136 Appendix B and applies only to EPA 600 and 200 series methods.
Reported to	This indicates that the data for a particular analysis is reported to either the LOD/MDL, or the LOQ/RL. In cases where the "Reported to" is located above the LOD/MDL, any value between this and the LOQ represents an estimated value which is "J" flagged accordingly. This applies to volatile and semi-volatile target compounds only.
NR	Not reported
RPD	Relative Percent Difference
Wet	The data has been reported on an as-received (wet weight) basis
Low Bias	Low Bias flag indicates that the recovery of the flagged analyte is below the laboratory or regulatory lower control limit. The data user should take note that this analyte may be biased low but should evaluate multiple lines of evidence including the LCS and site-specific MS/MSD data to draw bias conclusions. In cases where no site-specific MS/MSD was requested, only the LCS data can be used to evaluate such bias.
High Bias	High Bias flag indicates that the recovery of the flagged analyte is above the laboratory or regulatory upper control limit. The data user should take note that this analyte may be biased high but should evaluate multiple lines of evidence including the LCS and site-specific MS/MSD data to draw bias conclusions. In cases where no site-specific MS/MSD was requested, only the LCS data can be used to evaluate such bias.
Non-Dir.	Non-dir. flag (Non-Directional Bias) indicates that the Relative Percent Difference (RPD) (a measure of precision) among the MS and MSD data is outside the laboratory or regulatory control limit. This alerts the data user where the MS and MSD are from site-specific samples that the RPD is high due to either non-homogeneous distribution of target analyte between the MS/MSD or indicates poor reproducibility for other reasons.

If EPA SW-846 method 8270 is included herein it is noted that the target compound N-nitrosodiphenylamine (NDPA) decomposes in the gas chromatographic inlet and cannot be separated from diphenylamine (DPA). These results could actually represent 100% DPA, 100% NDPA or some combination of the two. For this reason, York reports the combined result for n-nitrosodiphenylamine and diphenylamine for either of these compounds as a combined concentration as Diphenylamine.

If Total PCBs are detected and the target aroclors reported are "Not detected", the Total PCB value is reported due to the presence of either or both Aroclors 1262 and 1268 which are non-target aroclors for some regulatory lists.

2-chloroethylvinyl ether readily breaks down under acidic conditions. Samples that are acid preserved, including standards will exhibit breakdown. The data user should take note.

Certification for pH is no longer offered by NYDOH ELAP.

Semi-Volatile and Volatile analyses are reported down to the LOD/MDL, with values between the LOD/MDL and the LOQ being "J" flagged as estimated results.

For analyses by EPA SW-846-8270D, the Limit of Quantitation (LOQ) reported for benzidine is based upon the lowest standard used for calibration and is not a verified LOQ due to this compound's propensity for oxidative losses during extraction/concentration procedures and non-reproducible chromatographic performance.

Corrective Action: Trip Blank received not noted on COC.

Field Chain-of-Custody Record

YORK ANALYTICAL LABORATORIES INC

York Analytical Laboratories, Inc. (YORK)'s Standard Terms & Conditions are listed on the back side of this document. This legal document serves as your written authorization for YORK to proceed with the analyses requested below. Your signature binds you to YORK's Standard Terms & Conditions.

YORK Project Number: 25L1272

120 Research Drive Stratford, CT 06615 132-02 89th Ave Queens, NY 11418 56 Church Hill Rd. #2 Newtown, CT 06470 2161 Whitesville Rd Toms River, NJ 08755 clientservices@yorklab.com 800-306-YORK

Report To:
Company: Vektor Consultants
Address: 37 W 37th Street, Fl 6 New York, NY 10018
Phone.: (347)871-0750
Contact: Jake Frishberg, Alex Keenan
E-mail: akeenan@vectorconsultants.com, jfrishberg@vectorconsultants.com

Invoice To:
Company: "
Address: "
Phone.: "
Contact: Clinton Dinglasa
E-mail: ap@vectorconsultants.com

YOUR Project Name / Number: 25030016
2425 Atlantic Brooklyn 10034

PO Number:

Samples Collected From: NY X CT Other: (please specify); NJ PA

Please print clearly and legibly. All information must be complete. Samples will not be logged in and the turn-around-time clock will not begin until any questions by YORK are resolved.

Samples Collected by: (print AND sign your name) Jake Frishberg

Matrix Codes: S - soil/solid/sludge; GW - groundwater; DW - drinking water; SW - surface water; WW - wastewater; O - Oil; Other

Preservative (please list number of containers)

Analyses Requested

Sample Identification	Date	Time	Matrix	Unpreserved	HCl (hydrochloric acid)	MeOH (methanol)	HNO3 (nitric acid)	H2SO4 (sulfuric acid)	NaOH (sodium hydroxide)	Na2S2O3 (sodium thio.)	Trizma	Ammonium Acetate	Other:	VOCs	SVOCs	Grab or Comp. G/C
25MW-1	12/22/25	9:33	GW	2	3									X	X	G
25MW-2		14:45	GW											X	X	G
25MW-3		13:27	GW											X	X	G
25MW-4		10:45	GW											X	X	G
																G
																G
Turn-Around Time
- RUSH - Next Day
- RUSH - Two Day
- RUSH - Three Day X
- RUSH - Four Day
- RUSH - Five Day
- Standard (6-9 Day) X
- PFAS Standard 7-10 Day

Report Type (circle)
- QA Report Summary (Results Only)
- NY ASP B Package
- NJ Reduced
- NJ DKQP
- NJ Full
- CT RCP

EDD Type (circle)
- EQuIS (standard)
- NYSDEC EQuIS
- NJDEP SRP Haz Site
- Standard Excel
- CMDP
- Other:

Regulatory Comparative
Compared to the following Regulation(s): (please fill in)

- Field Filtered
- Lab Filtered

Comments:

Lab Sample Receiving Checklist (to be completed by the receiving laboratory only) Circle Y / N
Custody Seals: Y / N Containers Intact: Y / N COC/Labels Agree: Y / N Preservation Confirmed: Y / N
COC Complete: Y / N COC Received: Y / N Appropriate Sample Volumes: Y / N Appropriate Sample Containers: Y / N
Cooler Temperature Confirmed: Y / N Samples Submitted within Holding Times: Y / N Corrective Action Form Required: Y / N

Samples iced/chilled at time of lab pickup? circle Yes or No

1. Samples Relinquished by / Company	Date/Time	1. Samples Received by / Company	Date/Time	2. Samples Relinquished by / Company	Date/Time
Frishberg	12/22/25 15:05		12/22/25		12.22.25 15:00
2. Samples Received by / Company	Date/Time	3. Samples Relinquished by / Company	Date/Time	3. Samples Received by / Company	Date/Time
	12.22.25 15:00 2.9		12-22-25		12/22/25 19:32
3. Samples Relinquished by / Company	Date/Time	4. Samples Received by / Company	Date/Time	Samples Received in LAB by	Date/Time / Temperature
	12/22/25 21:52				12/22/25 21:52 Degrees C 1.7

APPENDIX H

LABORATORY DATA DELIVERABLES FOR SOIL VAPOR ANALYTICAL DATA

Wednesday, June 25, 2025

Attn: Ezgi Karakel
Vektor Consultants
37 W. 37th Street 6th Floor
New York, NY 10018

Project ID: **2425 ATLANTIC AVE**
SDG ID: **GCT58244**
Sample ID#s: CT58246 - CT58249

This laboratory is in compliance with the NELAC requirements of procedures used except where indicated.

This report contains results for the parameters tested, under the sampling conditions described on the Chain Of Custody, as received by the laboratory. This report is incomplete unless all pages indicated in the pagination at the bottom of the page are included.

A scanned version of the COC form accompanies the analytical report and is an exact duplicate of the original.

The contents of this report cannot be discussed with anyone other than the client listed above without their written consent.

Sincerely yours,

Phyllis Shiller
Laboratory Director

NELAC - #NY11301
CT Lab Registration #PH-0618
MA Lab Registration #M-CT007
ME Lab Registration #CT-007
NH Lab Registration #213693-A,B

NJ Lab Registration #CT-003
NY Lab Registration #11301
PA Lab Registration #68-03530
RI Lab Registration #63
VT Lab Registration #VT11301

Environmental Laboratories, Inc.
587 East Middle Turnpike, P.O.Box 370, Manchester, CT 06045
Tel. (860) 645-1102 Fax (860) 645-0823

NY # 11301

Sample Id Cross Reference

June 25, 2025

SDG I.D.: GCT58244

Project ID: 2425 ATLANTIC AVE

Client Id	Lab Id	Matrix	Col Date
SV-4	CT58246	AIR	06/20/25 15:22
SV-3	CT58247	AIR	06/20/25 15:24
SV-5	CT58248	AIR	06/20/25 15:29
SV-1	CT58249	AIR	06/20/25 15:16

Environmental Laboratories, Inc.
587 East Middle Turnpike, P.O.Box 370, Manchester, CT 06045
Tel. (860) 645-1102

NY # 11301

Analysis Report

June 25, 2025

FOR: Attn: Ezgi Karakel
Vektor Consultants
37 W. 37th Street 6th Floor
New York, NY 10018

Sample Information		Custody Information		Date	Time
Matrix:	AIR	Collected by:	BN	06/20/25	15:22
Location Code:	VEKTOR	Received by:	CP	06/23/25	16:20
Rush Request:	Standard	Analyzed by:	see "By" below		
P.O.#:	25030016				
Canister Id:	23871				

Laboratory Data

SDG ID: GCT58244
Phoenix ID: CT58246

Project ID: 2425 ATLANTIC AVE
Client ID: SV-4

Parameter	ppbv Result	ppbv RL	ug/m3 Result	ug/m3 RL	Date/Time	By	Dilution	
Volatiles (TO15)								
1,1,1,2-Tetrachloroethane	ND	*0.729*	ND	*5.00*	06/23/25	KCA	5	1
1,1,1-Trichloroethane	ND	*0.917*	ND	*5.00*	06/23/25	KCA	5	
1,1,2,2-Tetrachloroethane	ND	*0.729*	ND	*5.00*	06/23/25	KCA	5	
1,1,2-Trichloroethane	ND	*0.917*	ND	*5.00*	06/23/25	KCA	5	
1,1-Dichloroethane	ND	*1.24*	ND	*5.02*	06/23/25	KCA	5	
1,1-Dichloroethene	ND	*0.252*	ND	*1.00*	06/23/25	KCA	5	
1,2,4-Trichlorobenzene	ND	*0.674*	ND	*5.00*	06/23/25	KCA	5	
1,2,4-Trimethylbenzene	3.73	*1.02*	18.3	*5.01*	06/23/25	KCA	5	
1,2-Dibromoethane(EDB)	ND	*0.651*	ND	*5.00*	06/23/25	KCA	5	
1,2-Dichlorobenzene	ND	*0.832*	ND	*5.00*	06/23/25	KCA	5	
1,2-Dichloroethane	ND	*1.24*	ND	*5.02*	06/23/25	KCA	5	
1,2-dichloropropane	ND	*1.08*	ND	*4.99*	06/23/25	KCA	5	
1,2-Dichlorotetrafluoroethane	ND	*0.716*	ND	*5.00*	06/23/25	KCA	5	
1,3,5-Trimethylbenzene	2.07	*1.02*	10.2	*5.01*	06/23/25	KCA	5	
1,3-Butadiene	ND	*2.26*	ND	*5.00*	06/23/25	KCA	5	
1,3-Dichlorobenzene	ND	*0.832*	ND	*5.00*	06/23/25	KCA	5	
1,4-Dichlorobenzene	ND	*0.832*	ND	*5.00*	06/23/25	KCA	5	
1,4-Dioxane	ND	*1.39*	ND	*5.01*	06/23/25	KCA	5	
2-Hexanone(MBK)	ND	*1.22*	ND	*4.99*	06/23/25	KCA	5	1
4-Ethyltoluene	3.87	*1.02*	19.0	*5.01*	06/23/25	KCA	5	1
4-Isopropyltoluene	ND	*0.911*	ND	*5.00*	06/23/25	KCA	5	1
4-Methyl-2-pentanone(MIBK)	ND	*1.22*	ND	*4.99*	06/23/25	KCA	5	
Acetone	30.2	*2.11*	71.7	*5.01*	06/23/25	KCA	5	
Acrylonitrile	ND	*2.31*	ND	*5.01*	06/23/25	KCA	5	
Benzene	ND	*1.57*	ND	*5.01*	06/23/25	KCA	5	
Benzyl chloride	ND	*0.966*	ND	*5.00*	06/23/25	KCA	5	

Project ID: 2425 ATLANTIC AVE
Client ID: SV-4

Phoenix I.D.: CT58246

Parameter	ppbv Result	ppbv RL	ug/m3 Result	ug/m3 RL	Date/Time	By	Dilution	
Bromodichloromethane	ND	*0.747*	ND	*5.00*	06/23/25	KCA	5	
Bromoform	ND	*0.484*	ND	*5.00*	06/23/25	KCA	5	
Bromomethane	ND	*1.29*	ND	*5.01*	06/23/25	KCA	5	
Carbon Disulfide	2.28	*1.61*	7.09	*5.01*	06/23/25	KCA	5	
Carbon Tetrachloride	ND	*0.159*	ND	*1.00*	06/23/25	KCA	5	
Chlorobenzene	ND	*1.09*	ND	*5.01*	06/23/25	KCA	5	
Chloroethane	ND	*1.90*	ND	*5.01*	06/23/25	KCA	5	
Chloroform	ND	*1.02*	ND	*4.98*	06/23/25	KCA	5	
Chloromethane	ND	*2.42*	ND	*4.99*	06/23/25	KCA	5	
Cis-1,2-Dichloroethene	4.08	*0.252*	16.2	*1.00*	06/23/25	KCA	5	
cis-1,3-Dichloropropene	ND	*1.10*	ND	*4.99*	06/23/25	KCA	5	
Cyclohexane	ND	*1.45*	ND	*4.99*	06/23/25	KCA	5	
Dibromochloromethane	ND	*0.587*	ND	*5.00*	06/23/25	KCA	5	
Dichlorodifluoromethane	ND	*1.01*	ND	*4.99*	06/23/25	KCA	5	
Ethanol	9.07	*2.66*	17.1	*5.01*	06/23/25	KCA	5	1
Ethyl acetate	ND	*1.39*	ND	*5.01*	06/23/25	KCA	5	1
Ethylbenzene	1.85	*1.15*	8.03	*4.99*	06/23/25	KCA	5	
Heptane	2.52	*1.22*	10.3	*5.00*	06/23/25	KCA	5	
Hexachlorobutadiene	ND	*0.469*	ND	*5.00*	06/23/25	KCA	5	
Hexane	ND	*1.42*	ND	*5.00*	06/23/25	KCA	5	
Isooctane	57.3	*1.07*	267	*4.99*	06/23/25	KCA	5	
Isopropylalcohol	ND	*2.04*	ND	*5.01*	06/23/25	KCA	5	
Isopropylbenzene	ND	*1.02*	ND	*5.01*	06/23/25	KCA	5	
m,p-Xylene	6.94	*1.15*	30.1	*4.99*	06/23/25	KCA	5	
Methyl Ethyl Ketone	3.81	*1.70*	11.2	*5.01*	06/23/25	KCA	5	
Methyl tert-butyl ether(MTBE)	ND	*1.39*	ND	*5.01*	06/23/25	KCA	5	
Methylene Chloride	ND	*4.32*	ND	*15.0*	06/23/25	KCA	5	
Naphthalene	ND	*1.00*	ND	*5.23*	06/23/25	KCA	5	
n-Butylbenzene	ND	*0.911*	ND	*5.00*	06/23/25	KCA	5	1
o-Xylene	2.62	*1.15*	11.4	*4.99*	06/23/25	KCA	5	
Propylene	12.0	*2.91*	20.6	*5.01*	06/23/25	KCA	5	1
sec-Butylbenzene	ND	*0.911*	ND	*5.00*	06/23/25	KCA	5	1
Styrene	ND	*1.17*	ND	*4.98*	06/23/25	KCA	5	
Tetrachloroethene	28.2	*0.184*	191	*1.25*	06/23/25	KCA	5	
Tetrahydrofuran	ND	*1.70*	ND	*5.01*	06/23/25	KCA	5	1
Toluene	4.57	*1.33*	17.2	*5.01*	06/23/25	KCA	5	
Trans-1,2-Dichloroethene	ND	*1.26*	ND	*4.99*	06/23/25	KCA	5	
trans-1,3-Dichloropropene	ND	*1.10*	ND	*4.99*	06/23/25	KCA	5	
Trichloroethene	74.0	*0.185*	397	*0.99*	06/23/25	KCA	5	
Trichlorofluoromethane	ND	*0.891*	ND	*5.00*	06/23/25	KCA	5	
Trichlorotrifluoroethane	ND	*0.653*	ND	*5.00*	06/23/25	KCA	5	
Vinyl Chloride	ND	*0.390*	ND	*1.00*	06/23/25	KCA	5	
QA/QC Surrogates/Internals								
% Bromofluorobenzene (5x)	105	*%*	105	*%*	06/23/25	KCA	5	
% IS-1,4-Difluorobenzene (5x)	96	*%*	96	*%*	06/23/25	KCA	5	
% IS-Bromochloromethane (5x)	96	*%*	96	*%*	06/23/25	KCA	5	
% IS-Chlorobenzene-d5 (5x)	91	*%*	91	*%*	06/23/25	KCA	5	

Project ID: 2425 ATLANTIC AVE
Client ID: SV-4

Phoenix I.D.: CT58246

Parameter	ppbv Result	ppbv RL	ug/m3 Result	ug/m3 RL	Date/Time	By	Dilution

1 = This parameter is not certified by the primary accrediting authority (NY NELAC) for this matrix. NY NELAC does not offer certification for all parameters at this time.

RL/PQL=Reporting/Practical Quantitation Level (Equivalent to NELAC LOQ, Limit of Quantitation) ND=Not Detected at RL/PQL
BRL=Below Reporting Level L=Biased Low
QA/QC Surrogates: Surrogates are compounds (preceeded with a %) added by the lab to determine analysis efficiency. Surrogate results(%) listed in the report are not "detected" compounds.

Comments:

If you are the client above and have any questions concerning this testing, please do not hesitate to contact Phoenix Client Services at ext.200.
The contents of this report cannot be discussed with anyone other than the client listed above without their written consent.



Phyllis Shiller, Laboratory Director

June 25, 2025

Reviewed and Released by: Rashmi Makol, Project Manager

Environmental Laboratories, Inc.
587 East Middle Turnpike, P.O.Box 370, Manchester, CT 06045
Tel. (860) 645-1102

NY # 11301

Analysis Report

June 25, 2025

FOR: Attn: Ezgi Karakel
Vektor Consultants
37 W. 37th Street 6th Floor
New York, NY 10018

Sample Information		Custody Information		Date	Time
Matrix:	AIR	Collected by:	BN	06/20/25	15:24
Location Code:	VEKTOR	Received by:	CP	06/23/25	16:20
Rush Request:	Standard	Analyzed by:	see "By" below		
P.O.#:	25030016				
Canister Id:	28613				

Laboratory Data

SDG ID: GCT58244
Phoenix ID: CT58247

Project ID: 2425 ATLANTIC AVE
Client ID: SV-3

Parameter	ppbv Result	ppbv RL	ug/m3 Result	ug/m3 RL	Date/Time	By	Dilution	
Volatiles (TO15)								
1,1,1,2-Tetrachloroethane	ND	*0.729*	ND	*5.00*	06/23/25	KCA	5	1
1,1,1-Trichloroethane	1.40	*0.917*	7.63	*5.00*	06/23/25	KCA	5	
1,1,2,2-Tetrachloroethane	ND	*0.729*	ND	*5.00*	06/23/25	KCA	5	
1,1,2-Trichloroethane	ND	*0.917*	ND	*5.00*	06/23/25	KCA	5	
1,1-Dichloroethane	ND	*1.24*	ND	*5.02*	06/23/25	KCA	5	
1,1-Dichloroethene	ND	*0.252*	ND	*1.00*	06/23/25	KCA	5	
1,2,4-Trichlorobenzene	ND	*0.674*	ND	*5.00*	06/23/25	KCA	5	
1,2,4-Trimethylbenzene	1.60	*1.02*	7.86	*5.01*	06/23/25	KCA	5	
1,2-Dibromoethane(EDB)	ND	*0.651*	ND	*5.00*	06/23/25	KCA	5	
1,2-Dichlorobenzene	ND	*0.832*	ND	*5.00*	06/23/25	KCA	5	
1,2-Dichloroethane	ND	*1.24*	ND	*5.02*	06/23/25	KCA	5	
1,2-dichloropropane	ND	*1.08*	ND	*4.99*	06/23/25	KCA	5	
1,2-Dichlorotetrafluoroethane	ND	*0.716*	ND	*5.00*	06/23/25	KCA	5	
1,3,5-Trimethylbenzene	ND	*1.02*	ND	*5.01*	06/23/25	KCA	5	
1,3-Butadiene	ND	*2.26*	ND	*5.00*	06/23/25	KCA	5	
1,3-Dichlorobenzene	ND	*0.832*	ND	*5.00*	06/23/25	KCA	5	
1,4-Dichlorobenzene	ND	*0.832*	ND	*5.00*	06/23/25	KCA	5	
1,4-Dioxane	ND	*1.39*	ND	*5.01*	06/23/25	KCA	5	
2-Hexanone(MBK)	ND	*1.22*	ND	*4.99*	06/23/25	KCA	5	1
4-Ethyltoluene	1.04	*1.02*	5.11	*5.01*	06/23/25	KCA	5	1
4-Isopropyltoluene	ND	*0.911*	ND	*5.00*	06/23/25	KCA	5	1
4-Methyl-2-pentanone(MIBK)	ND	*1.22*	ND	*4.99*	06/23/25	KCA	5	
Acetone	37.1	*2.11*	88.1	*5.01*	06/23/25	KCA	5	
Acrylonitrile	ND	*2.31*	ND	*5.01*	06/23/25	KCA	5	
Benzene	11.6	*1.57*	37.0	*5.01*	06/23/25	KCA	5	
Benzyl chloride	ND	*0.966*	ND	*5.00*	06/23/25	KCA	5	

Project ID: 2425 ATLANTIC AVE
Client ID: SV-3

Phoenix I.D.: CT58247

Parameter	ppbv Result	ppbv RL	ug/m3 Result	ug/m3 RL	Date/Time	By	Dilution	
Bromodichloromethane	ND	*0.747*	ND	*5.00*	06/23/25	KCA	5	
Bromoform	ND	*0.484*	ND	*5.00*	06/23/25	KCA	5	
Bromomethane	ND	*1.29*	ND	*5.01*	06/23/25	KCA	5	
Carbon Disulfide	31.5	*1.61*	98.0	*5.01*	06/23/25	KCA	5	
Carbon Tetrachloride	0.170	*0.159*	1.07	*1.00*	06/23/25	KCA	5	
Chlorobenzene	ND	*1.09*	ND	*5.01*	06/23/25	KCA	5	
Chloroethane	ND	*1.90*	ND	*5.01*	06/23/25	KCA	5	
Chloroform	10.5	*1.02*	51.2	*4.98*	06/23/25	KCA	5	
Chloromethane	ND	*2.42*	ND	*4.99*	06/23/25	KCA	5	
Cis-1,2-Dichloroethene	3.43	*0.252*	13.6	*1.00*	06/23/25	KCA	5	
cis-1,3-Dichloropropene	ND	*1.10*	ND	*4.99*	06/23/25	KCA	5	
Cyclohexane	24.8	*1.45*	85.3	*4.99*	06/23/25	KCA	5	
Dibromochloromethane	ND	*0.587*	ND	*5.00*	06/23/25	KCA	5	
Dichlorodifluoromethane	ND	*1.01*	ND	*4.99*	06/23/25	KCA	5	
Ethanol	5.41	*2.66*	10.2	*5.01*	06/23/25	KCA	5	1
Ethyl acetate	ND	*1.39*	ND	*5.01*	06/23/25	KCA	5	1
Ethylbenzene	ND	*1.15*	ND	*4.99*	06/23/25	KCA	5	
Heptane	3.51	*1.22*	14.4	*5.00*	06/23/25	KCA	5	
Hexachlorobutadiene	ND	*0.469*	ND	*5.00*	06/23/25	KCA	5	
Hexane	9.15	*1.42*	32.2	*5.00*	06/23/25	KCA	5	
Isooctane	ND	*1.07*	ND	*4.99*	06/23/25	KCA	5	
Isopropylalcohol	5.18	*2.04*	12.7	*5.01*	06/23/25	KCA	5	
Isopropylbenzene	ND	*1.02*	ND	*5.01*	06/23/25	KCA	5	
m,p-Xylene	2.95	*1.15*	12.8	*4.99*	06/23/25	KCA	5	
Methyl Ethyl Ketone	1.86	*1.70*	5.48	*5.01*	06/23/25	KCA	5	
Methyl tert-butyl ether(MTBE)	ND	*1.39*	ND	*5.01*	06/23/25	KCA	5	
Methylene Chloride	ND	*4.32*	ND	*15.0*	06/23/25	KCA	5	
Naphthalene	ND	*1.00*	ND	*5.23*	06/23/25	KCA	5	
n-Butylbenzene	ND	*0.911*	ND	*5.00*	06/23/25	KCA	5	1
o-Xylene	ND	*1.15*	ND	*4.99*	06/23/25	KCA	5	
Propylene	ND	*2.91*	ND	*5.01*	06/23/25	KCA	5	1
sec-Butylbenzene	ND	*0.911*	ND	*5.00*	06/23/25	KCA	5	1
Styrene	ND	*1.17*	ND	*4.98*	06/23/25	KCA	5	
Tetrachloroethene	48.7	*0.184*	330	*1.25*	06/23/25	KCA	5	
Tetrahydrofuran	ND	*1.70*	ND	*5.01*	06/23/25	KCA	5	1
Toluene	8.15	*1.33*	30.7	*5.01*	06/23/25	KCA	5	
Trans-1,2-Dichloroethene	ND	*1.26*	ND	*4.99*	06/23/25	KCA	5	
trans-1,3-Dichloropropene	ND	*1.10*	ND	*4.99*	06/23/25	KCA	5	
Trichloroethene	1150	*2.78*	6180	*14.9*	06/24/25	KCA	75	
Trichlorofluoromethane	ND	*0.891*	ND	*5.00*	06/23/25	KCA	5	
Trichlorotrifluoroethane	ND	*0.653*	ND	*5.00*	06/23/25	KCA	5	
Vinyl Chloride	ND	*0.390*	ND	*1.00*	06/23/25	KCA	5	
QA/QC Surrogates/Internals								
% Bromofluorobenzene (5x)	98	*%*	98	*%*	06/23/25	KCA	5	
% IS-1,4-Difluorobenzene (5x)	95	*%*	95	*%*	06/23/25	KCA	5	
% IS-Bromochloromethane (5x)	95	*%*	95	*%*	06/23/25	KCA	5	
% IS-Chlorobenzene-d5 (5x)	98	*%*	98	*%*	06/23/25	KCA	5	
% Bromofluorobenzene (75x)	99	*%*	99	*%*	06/24/25	KCA	75	
% IS-1,4-Difluorobenzene (75x)	103	*%*	103	*%*	06/24/25	KCA	75	

Ver 1

Project ID: 2425 ATLANTIC AVE
Client ID: SV-3

Phoenix I.D.: CT58247


Parameter	ppbv Result	ppbv RL	ug/m3 Result	ug/m3 RL	Date/Time	By	Dilution
% IS-Bromochloromethane (75x)	104	%	104	%	06/24/25	KCA	75
% IS-Chlorobenzene-d5 (75x)	101	%	101	%	06/24/25	KCA	75

1 = This parameter is not certified by the primary accrediting authority (NY NELAC) for this matrix. NY NELAC does not offer certification for all parameters at this time.

RL/PQL=Reporting/Practical Quantitation Level (Equivalent to NELAC LOQ, Limit of Quantitation) ND=Not Detected at RL/PQL
BRL=Below Reporting Level L=Biased Low
QA/QC Surrogates: Surrogates are compounds (preceeded with a %) added by the lab to determine analysis efficiency. Surrogate results(%) listed in the report are not "detected" compounds.

Comments:

If you are the client above and have any questions concerning this testing, please do not hesitate to contact Phoenix Client Services at ext.200.
The contents of this report cannot be discussed with anyone other than the client listed above without their written consent.

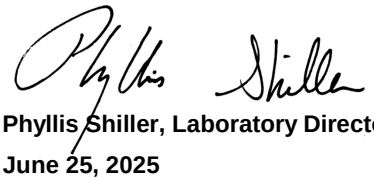

Phyllis Shiller, Laboratory Director

June 25, 2025

Reviewed and Released by: Rashmi Makol, Project Manager

Environmental Laboratories, Inc.
587 East Middle Turnpike, P.O.Box 370, Manchester, CT 06045
Tel. (860) 645-1102

NY # 11301

Analysis Report

June 25, 2025

FOR: Attn: Ezgi Karakel
Vektor Consultants
37 W. 37th Street 6th Floor
New York, NY 10018

Sample Information		Custody Information		Date	Time
Matrix:	AIR	Collected by:	BN	06/20/25	15:29
Location Code:	VEKTOR	Received by:	CP	06/23/25	16:20
Rush Request:	Standard	Analyzed by:	see "By" below		
P.O.#:	25030016				
Canister Id:	19628				

Laboratory Data

SDG ID: GCT58244
Phoenix ID: CT58248

Project ID: 2425 ATLANTIC AVE
Client ID: SV-5

Parameter	ppbv Result	ppbv RL	ug/m3 Result	ug/m3 RL	Date/Time	By	Dilution	
Volatiles (TO15)								
1,1,1,2-Tetrachloroethane	ND	*0.729*	ND	*5.00*	06/23/25	KCA	5	1
1,1,1-Trichloroethane	ND	*0.917*	ND	*5.00*	06/23/25	KCA	5	
1,1,2,2-Tetrachloroethane	ND	*0.729*	ND	*5.00*	06/23/25	KCA	5	
1,1,2-Trichloroethane	ND	*0.917*	ND	*5.00*	06/23/25	KCA	5	
1,1-Dichloroethane	ND	*1.24*	ND	*5.02*	06/23/25	KCA	5	
1,1-Dichloroethene	ND	*0.252*	ND	*1.00*	06/23/25	KCA	5	
1,2,4-Trichlorobenzene	ND	*0.674*	ND	*5.00*	06/23/25	KCA	5	
1,2,4-Trimethylbenzene	ND	*1.02*	ND	*5.01*	06/23/25	KCA	5	
1,2-Dibromoethane(EDB)	ND	*0.651*	ND	*5.00*	06/23/25	KCA	5	
1,2-Dichlorobenzene	ND	*0.832*	ND	*5.00*	06/23/25	KCA	5	
1,2-Dichloroethane	ND	*1.24*	ND	*5.02*	06/23/25	KCA	5	
1,2-dichloropropane	ND	*1.08*	ND	*4.99*	06/23/25	KCA	5	
1,2-Dichlorotetrafluoroethane	ND	*0.716*	ND	*5.00*	06/23/25	KCA	5	
1,3,5-Trimethylbenzene	ND	*1.02*	ND	*5.01*	06/23/25	KCA	5	
1,3-Butadiene	ND	*2.26*	ND	*5.00*	06/23/25	KCA	5	
1,3-Dichlorobenzene	ND	*0.832*	ND	*5.00*	06/23/25	KCA	5	
1,4-Dichlorobenzene	ND	*0.832*	ND	*5.00*	06/23/25	KCA	5	
1,4-Dioxane	ND	*1.39*	ND	*5.01*	06/23/25	KCA	5	
2-Hexanone(MBK)	ND	*1.22*	ND	*4.99*	06/23/25	KCA	5	1
4-Ethyltoluene	ND	*1.02*	ND	*5.01*	06/23/25	KCA	5	1
4-Isopropyltoluene	ND	*0.911*	ND	*5.00*	06/23/25	KCA	5	1
4-Methyl-2-pentanone(MIBK)	ND	*1.22*	ND	*4.99*	06/23/25	KCA	5	
Acetone	10.8	*2.11*	25.6	*5.01*	06/23/25	KCA	5	
Acrylonitrile	ND	*2.31*	ND	*5.01*	06/23/25	KCA	5	
Benzene	ND	*1.57*	ND	*5.01*	06/23/25	KCA	5	
Benzyl chloride	ND	*0.966*	ND	*5.00*	06/23/25	KCA	5	

Project ID: 2425 ATLANTIC AVE
Client ID: SV-5

Phoenix I.D.: CT58248

Parameter	ppbv Result	ppbv RL	ug/m3 Result	ug/m3 RL	Date/Time	By	Dilution	
Bromodichloromethane	ND	*0.747*	ND	*5.00*	06/23/25	KCA	5	
Bromoform	ND	*0.484*	ND	*5.00*	06/23/25	KCA	5	
Bromomethane	ND	*1.29*	ND	*5.01*	06/23/25	KCA	5	
Carbon Disulfide	ND	*1.61*	ND	*5.01*	06/23/25	KCA	5	
Carbon Tetrachloride	ND	*0.159*	ND	*1.00*	06/23/25	KCA	5	
Chlorobenzene	ND	*1.09*	ND	*5.01*	06/23/25	KCA	5	
Chloroethane	ND	*1.90*	ND	*5.01*	06/23/25	KCA	5	
Chloroform	ND	*1.02*	ND	*4.98*	06/23/25	KCA	5	
Chloromethane	ND	*2.42*	ND	*4.99*	06/23/25	KCA	5	
Cis-1,2-Dichloroethene	ND	*0.252*	ND	*1.00*	06/23/25	KCA	5	
cis-1,3-Dichloropropene	ND	*1.10*	ND	*4.99*	06/23/25	KCA	5	
Cyclohexane	ND	*1.45*	ND	*4.99*	06/23/25	KCA	5	
Dibromochloromethane	ND	*0.587*	ND	*5.00*	06/23/25	KCA	5	
Dichlorodifluoromethane	ND	*1.01*	ND	*4.99*	06/23/25	KCA	5	
Ethanol	14.6	*2.66*	27.5	*5.01*	06/23/25	KCA	5	1
Ethyl acetate	ND	*1.39*	ND	*5.01*	06/23/25	KCA	5	1
Ethylbenzene	ND	*1.15*	ND	*4.99*	06/23/25	KCA	5	
Heptane	ND	*1.22*	ND	*5.00*	06/23/25	KCA	5	
Hexachlorobutadiene	ND	*0.469*	ND	*5.00*	06/23/25	KCA	5	
Hexane	ND	*1.42*	ND	*5.00*	06/23/25	KCA	5	
Isooctane	ND	*1.07*	ND	*4.99*	06/23/25	KCA	5	
Isopropylalcohol	ND	*2.04*	ND	*5.01*	06/23/25	KCA	5	
Isopropylbenzene	ND	*1.02*	ND	*5.01*	06/23/25	KCA	5	
m,p-Xylene	1.27	*1.15*	5.51	*4.99*	06/23/25	KCA	5	
Methyl Ethyl Ketone	ND	*1.70*	ND	*5.01*	06/23/25	KCA	5	
Methyl tert-butyl ether(MTBE)	ND	*1.39*	ND	*5.01*	06/23/25	KCA	5	
Methylene Chloride	ND	*4.32*	ND	*15.0*	06/23/25	KCA	5	
Naphthalene	ND	*1.00*	ND	*5.23*	06/23/25	KCA	5	
n-Butylbenzene	ND	*0.911*	ND	*5.00*	06/23/25	KCA	5	1
o-Xylene	ND	*1.15*	ND	*4.99*	06/23/25	KCA	5	
Propylene	ND	*2.91*	ND	*5.01*	06/23/25	KCA	5	1
sec-Butylbenzene	ND	*0.911*	ND	*5.00*	06/23/25	KCA	5	1
Styrene	ND	*1.17*	ND	*4.98*	06/23/25	KCA	5	
Tetrachloroethene	0.810	*0.184*	5.49	*1.25*	06/23/25	KCA	5	
Tetrahydrofuran	ND	*1.70*	ND	*5.01*	06/23/25	KCA	5	1
Toluene	ND	*1.33*	ND	*5.01*	06/23/25	KCA	5	
Trans-1,2-Dichloroethene	ND	*1.26*	ND	*4.99*	06/23/25	KCA	5	
trans-1,3-Dichloropropene	ND	*1.10*	ND	*4.99*	06/23/25	KCA	5	
Trichloroethene	1.13	*0.185*	6.07	*0.99*	06/23/25	KCA	5	
Trichlorofluoromethane	ND	*0.891*	ND	*5.00*	06/23/25	KCA	5	
Trichlorotrifluoroethane	ND	*0.653*	ND	*5.00*	06/23/25	KCA	5	
Vinyl Chloride	ND	*0.390*	ND	*1.00*	06/23/25	KCA	5	
QA/QC Surrogates/Internals								
% Bromofluorobenzene (5x)	103	*%*	103	*%*	06/23/25	KCA	5	
% IS-1,4-Difluorobenzene (5x)	95	*%*	95	*%*	06/23/25	KCA	5	
% IS-Bromochloromethane (5x)	96	*%*	96	*%*	06/23/25	KCA	5	
% IS-Chlorobenzene-d5 (5x)	92	*%*	92	*%*	06/23/25	KCA	5	

Project ID: 2425 ATLANTIC AVE
Client ID: SV-5

Phoenix I.D.: CT58248

Parameter	ppbv Result	ppbv RL	ug/m3 Result	ug/m3 RL	Date/Time	By	Dilution

1 = This parameter is not certified by the primary accrediting authority (NY NELAC) for this matrix. NY NELAC does not offer certification for all parameters at this time.

RL/PQL=Reporting/Practical Quantitation Level (Equivalent to NELAC LOQ, Limit of Quantitation) ND=Not Detected at RL/PQL
BRL=Below Reporting Level L=Biased Low
QA/QC Surrogates: Surrogates are compounds (preceeded with a %) added by the lab to determine analysis efficiency. Surrogate results(%) listed in the report are not "detected" compounds.

Comments:

If you are the client above and have any questions concerning this testing, please do not hesitate to contact Phoenix Client Services at ext.200.
The contents of this report cannot be discussed with anyone other than the client listed above without their written consent.



Phyllis Shiller, Laboratory Director

June 25, 2025

Reviewed and Released by: Rashmi Makol, Project Manager

Environmental Laboratories, Inc.
587 East Middle Turnpike, P.O.Box 370, Manchester, CT 06045
Tel. (860) 645-1102

NY # 11301

Analysis Report

June 25, 2025

FOR: Attn: Ezgi Karakel
Vektor Consultants
37 W. 37th Street 6th Floor
New York, NY 10018

Sample Information		Custody Information		Date	Time
Matrix:	AIR	Collected by:	BN	06/20/25	15:16
Location Code:	VEKTOR	Received by:	CP	06/23/25	16:20
Rush Request:	Standard	Analyzed by:	see "By" below		
P.O.#:	25030016				
Canister Id:	7304				

Laboratory Data

SDG ID: GCT58244
Phoenix ID: CT58249

Project ID: 2425 ATLANTIC AVE
Client ID: SV-1

Parameter	ppbv Result	ppbv RL	ug/m3 Result	ug/m3 RL	Date/Time	By	Dilution	
Volatiles (TO15)								
1,1,1,2-Tetrachloroethane	ND	*0.729*	ND	*5.00*	06/24/25	KCA	5	1
1,1,1-Trichloroethane	ND	*0.917*	ND	*5.00*	06/24/25	KCA	5	
1,1,2,2-Tetrachloroethane	ND	*0.729*	ND	*5.00*	06/24/25	KCA	5	
1,1,2-Trichloroethane	ND	*0.917*	ND	*5.00*	06/24/25	KCA	5	
1,1-Dichloroethane	ND	*1.24*	ND	*5.02*	06/24/25	KCA	5	
1,1-Dichloroethene	ND	*0.252*	ND	*1.00*	06/24/25	KCA	5	
1,2,4-Trichlorobenzene	ND	*0.674*	ND	*5.00*	06/24/25	KCA	5	
1,2,4-Trimethylbenzene	3.40	*1.02*	16.7	*5.01*	06/24/25	KCA	5	
1,2-Dibromoethane(EDB)	ND	*0.651*	ND	*5.00*	06/24/25	KCA	5	
1,2-Dichlorobenzene	ND	*0.832*	ND	*5.00*	06/24/25	KCA	5	
1,2-Dichloroethane	ND	*1.24*	ND	*5.02*	06/24/25	KCA	5	
1,2-dichloropropane	ND	*1.08*	ND	*4.99*	06/24/25	KCA	5	
1,2-Dichlorotetrafluoroethane	ND	*0.716*	ND	*5.00*	06/24/25	KCA	5	
1,3,5-Trimethylbenzene	1.97	*1.02*	9.7	*5.01*	06/24/25	KCA	5	
1,3-Butadiene	ND	*2.26*	ND	*5.00*	06/24/25	KCA	5	
1,3-Dichlorobenzene	ND	*0.832*	ND	*5.00*	06/24/25	KCA	5	
1,4-Dichlorobenzene	ND	*0.832*	ND	*5.00*	06/24/25	KCA	5	
1,4-Dioxane	ND	*1.39*	ND	*5.01*	06/24/25	KCA	5	
2-Hexanone(MBK)	ND	*1.22*	ND	*4.99*	06/24/25	KCA	5	1
4-Ethyltoluene	4.98	*1.02*	24.5	*5.01*	06/24/25	KCA	5	1
4-Isopropyltoluene	ND	*0.911*	ND	*5.00*	06/24/25	KCA	5	1
4-Methyl-2-pentanone(MIBK)	ND	*1.22*	ND	*4.99*	06/24/25	KCA	5	
Acetone	28.8	*2.11*	68.4	*5.01*	06/24/25	KCA	5	
Acrylonitrile	ND	*2.31*	ND	*5.01*	06/24/25	KCA	5	
Benzene	10.5	*1.57*	33.5	*5.01*	06/24/25	KCA	5	
Benzyl chloride	ND	*0.966*	ND	*5.00*	06/24/25	KCA	5	

Project ID: 2425 ATLANTIC AVE
Client ID: SV-1

Phoenix I.D.: CT58249

Parameter	ppbv Result	ppbv RL	ug/m3 Result	ug/m3 RL	Date/Time	By	Dilution	
Bromodichloromethane	ND	*0.747*	ND	*5.00*	06/24/25	KCA	5	
Bromoform	ND	*0.484*	ND	*5.00*	06/24/25	KCA	5	
Bromomethane	ND	*1.29*	ND	*5.01*	06/24/25	KCA	5	
Carbon Disulfide	1.94	*1.61*	6.04	*5.01*	06/24/25	KCA	5	
Carbon Tetrachloride	ND	*0.159*	ND	*1.00*	06/24/25	KCA	5	
Chlorobenzene	ND	*1.09*	ND	*5.01*	06/24/25	KCA	5	
Chloroethane	ND	*1.90*	ND	*5.01*	06/24/25	KCA	5	
Chloroform	1.26	*1.02*	6.15	*4.98*	06/24/25	KCA	5	
Chloromethane	ND	*2.42*	ND	*4.99*	06/24/25	KCA	5	
Cis-1,2-Dichloroethene	ND	*0.252*	ND	*1.00*	06/24/25	KCA	5	
cis-1,3-Dichloropropene	ND	*1.10*	ND	*4.99*	06/24/25	KCA	5	
Cyclohexane	ND	*1.45*	ND	*4.99*	06/24/25	KCA	5	
Dibromochloromethane	ND	*0.587*	ND	*5.00*	06/24/25	KCA	5	
Dichlorodifluoromethane	ND	*1.01*	ND	*4.99*	06/24/25	KCA	5	
Ethanol	22.2	*2.66*	41.8	*5.01*	06/24/25	KCA	5	1
Ethyl acetate	ND	*1.39*	ND	*5.01*	06/24/25	KCA	5	1
Ethylbenzene	13.8	*1.15*	59.9	*4.99*	06/24/25	KCA	5	
Heptane	ND	*1.22*	ND	*5.00*	06/24/25	KCA	5	
Hexachlorobutadiene	ND	*0.469*	ND	*5.00*	06/24/25	KCA	5	
Hexane	ND	*1.42*	ND	*5.00*	06/24/25	KCA	5	
Isooctane	ND	*1.07*	ND	*4.99*	06/24/25	KCA	5	
Isopropylalcohol	ND	*2.04*	ND	*5.01*	06/24/25	KCA	5	
Isopropylbenzene	1.72	*1.02*	8.45	*5.01*	06/24/25	KCA	5	
m,p-Xylene	22.2	*1.15*	96.3	*4.99*	06/24/25	KCA	5	
Methyl Ethyl Ketone	3.75	*1.70*	11.1	*5.01*	06/24/25	KCA	5	
Methyl tert-butyl ether(MTBE)	ND	*1.39*	ND	*5.01*	06/24/25	KCA	5	
Methylene Chloride	ND	*4.32*	ND	*15.0*	06/24/25	KCA	5	
Naphthalene	ND	*1.00*	ND	*5.23*	06/24/25	KCA	5	
n-Butylbenzene	ND	*0.911*	ND	*5.00*	06/24/25	KCA	5	1
o-Xylene	9.74	*1.15*	42.3	*4.99*	06/24/25	KCA	5	
Propylene	10.8	*2.91*	18.6	*5.01*	06/24/25	KCA	5	1
sec-Butylbenzene	ND	*0.911*	ND	*5.00*	06/24/25	KCA	5	1
Styrene	ND	*1.17*	ND	*4.98*	06/24/25	KCA	5	
Tetrachloroethene	3.56	*0.184*	24.1	*1.25*	06/24/25	KCA	5	
Tetrahydrofuran	ND	*1.70*	ND	*5.01*	06/24/25	KCA	5	1
Toluene	27.2	*1.33*	102	*5.01*	06/24/25	KCA	5	
Trans-1,2-Dichloroethene	ND	*1.26*	ND	*4.99*	06/24/25	KCA	5	
trans-1,3-Dichloropropene	ND	*1.10*	ND	*4.99*	06/24/25	KCA	5	
Trichloroethene	2.92	*0.185*	15.7	*0.99*	06/24/25	KCA	5	
Trichlorofluoromethane	ND	*0.891*	ND	*5.00*	06/24/25	KCA	5	
Trichlorotrifluoroethane	ND	*0.653*	ND	*5.00*	06/24/25	KCA	5	
Vinyl Chloride	ND	*0.390*	ND	*1.00*	06/24/25	KCA	5	
QA/QC Surrogates/Internals								
% Bromofluorobenzene (5x)	104	*%*	104	*%*	06/24/25	KCA	5	
% IS-1,4-Difluorobenzene (5x)	98	*%*	98	*%*	06/24/25	KCA	5	
% IS-Bromochloromethane (5x)	98	*%*	98	*%*	06/24/25	KCA	5	
% IS-Chlorobenzene-d5 (5x)	93	*%*	93	*%*	06/24/25	KCA	5	

Project ID: 2425 ATLANTIC AVE
Client ID: SV-1

Phoenix I.D.: CT58249

Parameter	ppbv Result	ppbv RL	ug/m3 Result	ug/m3 RL	Date/Time	By	Dilution

1 = This parameter is not certified by the primary accrediting authority (NY NELAC) for this matrix. NY NELAC does not offer certification for all parameters at this time.

RL/PQL=Reporting/Practical Quantitation Level (Equivalent to NELAC LOQ, Limit of Quantitation) ND=Not Detected at RL/PQL
BRL=Below Reporting Level L=Biased Low
QA/QC Surrogates: Surrogates are compounds (preceeded with a %) added by the lab to determine analysis efficiency. Surrogate results(%) listed in the report are not "detected" compounds.

Comments:

If you are the client above and have any questions concerning this testing, please do not hesitate to contact Phoenix Client Services at ext.200.
The contents of this report cannot be discussed with anyone other than the client listed above without their written consent.



Phyllis Shiller, Laboratory Director

June 25, 2025

Reviewed and Released by: Rashmi Makol, Project Manager

PHOENIX

Environmental Laboratories, Inc.
587 East Middle Turnpike, P.O.Box 370, Manchester, CT 06045
Tel. (860) 645-1102 Fax (860) 645-0823

ACCREDITED IN ACCORDANCE WITH nelac NY # 11301

Canister Sampling Information

June 25, 2025

FOR: Attn: Ezgi Karakel
Vektor Consultants
37 W. 37th Street 6th Floor
New York, NY 10018

Location Code: VEKTOR

Project ID: 2425 ATLANTIC AVE

SDG I.D.: GCT58244

						Laboratory					Field			
Client Id	Lab Id	Canister Id	Canister Type	Reg. Id	Chk Out Date	Out Hg	In Hg	Out Flow	In Flow	Flow RPD	Start Hg	End Hg	Sampling Start Date	Sampling End Date
SV-4	CT58246	23871	6.0L	10666	06/18/25	-30	-5	44	45	2.2	-28.5	-5	06/20/25 13:22	06/20/25 15:22
SV-3	CT58247	28613	6.0L	10560	06/18/25	-30	-4	45	44	2.2	-29	-4	06/20/25 13:24	06/20/25 15:24
SV-5	CT58248	19628	6.0L	5350	06/18/25	-30	-6	44	44	0.0	-30	-7	06/20/25 13:29	06/20/25 15:29
SV-1	CT58249	7304	6.0L	10575	06/18/25	-30	-5	44	42	4.7	-30	-5	06/20/25 13:16	06/20/25 15:16

Environmental Laboratories, Inc.
587 East Middle Turnpike, P.O.Box 370, Manchester, CT 06045
Tel. (860) 645-1102

ACCREDITED IN ACCORDANCE WITH nelac NY # 11301

QA/QC Report

June 25, 2025

QA/QC Data

SDG I.D.: GCT58244

Parameter	Blk ppbv	Blk RL ppbv	Blk ug/m3	Blk RL ug/m3	LCS %	Sample Result ug/m3	Sample Dup ug/m3	Sample Result ppbv	Sample Dup ppbv	DUP RPD	% Rec Limits	% RPD Limits
QA/QC Batch 790421 (ppbv), QC Sample No: CT57893 (CT58246 (5X) , CT58247 (5X, 75X) , CT58248 (5X) , CT58249 (5X))												
Volatiles												
1,1,1,2-Tetrachloroethane	ND	0.146	ND	1.00	110	ND	ND	ND	ND	NC	70 - 130	25
1,1,1-Trichloroethane	ND	0.200	ND	1.09	108	ND	ND	ND	ND	NC	70 - 130	25
1,1,2,2-Tetrachloroethane	ND	0.200	ND	1.37	103	ND	ND	ND	ND	NC	70 - 130	25
1,1,2-Trichloroethane	ND	0.200	ND	1.09	101	ND	ND	ND	ND	NC	70 - 130	25
1,1-Dichloroethane	ND	0.200	ND	0.81	98	ND	ND	ND	ND	NC	70 - 130	25
1,1-Dichloroethene	ND	0.200	ND	0.79	99	ND	ND	ND	ND	NC	70 - 130	25
1,2,4-Trichlorobenzene	ND	0.490	ND	3.63	55	ND	ND	ND	ND	NC	70 - 130	25
1,2,4-Trimethylbenzene	ND	0.200	ND	0.98	104	1.08	1.13	0.220	0.231	NC	70 - 130	25
1,2-Dibromoethane(EDB)	ND	0.190	ND	1.46	102	ND	ND	ND	ND	NC	70 - 130	25
1,2-Dichlorobenzene	ND	0.200	ND	1.20	112	ND	ND	ND	ND	NC	70 - 130	25
1,2-Dichloroethane	ND	0.200	ND	0.81	113	ND	ND	ND	ND	NC	70 - 130	25
1,2-dichloropropane	ND	0.190	ND	0.88	95	ND	ND	ND	ND	NC	70 - 130	25
1,2-Dichlorotetrafluoroethane	ND	0.200	ND	1.40	107	ND	ND	ND	ND	NC	70 - 130	25
1,3,5-Trimethylbenzene	ND	0.200	ND	0.98	102	ND	ND	ND	ND	NC	70 - 130	25
1,3-Butadiene	ND	0.200	ND	0.44	96	ND	ND	ND	ND	NC	70 - 130	25
1,3-Dichlorobenzene	ND	0.200	ND	1.20	112	ND	ND	ND	ND	NC	70 - 130	25
1,4-Dichlorobenzene	ND	0.200	ND	1.20	112	ND	ND	ND	ND	NC	70 - 130	25
1,4-Dioxane	ND	0.200	ND	0.72	89	ND	ND	ND	ND	NC	70 - 130	25
2,2,4-Trimethylpentane	ND	0.200	ND	0.93	97	ND	ND	ND	ND	NC	70 - 130	25
2-Hexanone(MBK)	ND	0.244	ND	1.00	106	ND	ND	ND	ND	NC	70 - 130	25
4-Ethyltoluene	ND	0.200	ND	0.98	107	ND	ND	ND	ND	NC	70 - 130	25
4-Isopropyltoluene	ND	0.182	ND	1.00	97	1.50	1.69	0.273	0.308	NC	70 - 130	25
4-Methyl-2-pentanone(MIBK)	ND	0.500	ND	2.05	110	ND	ND	ND	ND	NC	70 - 130	25
Acetone	ND	5.00	ND	11.9	101	49.6	49.6	20.9	20.9	NC	70 - 130	25
Acrylonitrile	ND	0.461	ND	1.00	90	ND	ND	ND	ND	NC	70 - 130	25
Benzene	ND	0.200	ND	0.64	85	ND	ND	ND	ND	NC	70 - 130	25
Benzyl chloride	ND	0.193	ND	1.00	96	ND	ND	ND	ND	NC	70 - 130	25
Bromodichloromethane	ND	0.200	ND	1.34	109	ND	ND	ND	ND	NC	70 - 130	25
Bromoform	ND	0.200	ND	2.07	125	ND	ND	ND	ND	NC	70 - 130	25
Bromomethane	ND	0.200	ND	0.78	93	ND	ND	ND	ND	NC	70 - 130	25
Carbon Disulfide	ND	0.500	ND	1.56	89	ND	ND	ND	ND	NC	70 - 130	25
Carbon Tetrachloride	ND	0.200	ND	1.26	113	ND	ND	ND	ND	NC	70 - 130	25
Chlorobenzene	ND	0.200	ND	0.92	109	ND	ND	ND	ND	NC	70 - 130	25
Chloroethane	ND	0.500	ND	1.32	82	ND	ND	ND	ND	NC	70 - 130	25
Chloroform	ND	0.200	ND	0.98	99	ND	ND	ND	ND	NC	70 - 130	25
Chloromethane	ND	0.500	ND	1.03	111	1.59	1.59	0.769	0.771	NC	70 - 130	25
Cis-1,2-Dichloroethene	ND	0.200	ND	0.79	97	ND	ND	ND	ND	NC	70 - 130	25
cis-1,3-Dichloropropene	ND	0.200	ND	0.91	97	ND	ND	ND	ND	NC	70 - 130	25
Cyclohexane	ND	0.200	ND	0.69	87	ND	ND	ND	ND	NC	70 - 130	25
Dibromochloromethane	ND	0.200	ND	1.70	118	ND	ND	ND	ND	NC	70 - 130	25
Dichlorodifluoromethane	ND	0.500	ND	2.47	120	2.56	2.54	0.517	0.514	NC	70 - 130	25

QA/QC Data

SDG I.D.: GCT58244

Parameter	Blk ppbv	Blk RL ppbv	Blk ug/m3	Blk RL ug/m3	LCS %	Sample Result ug/m3	Sample Dup ug/m3	Sample Result ppbv	Sample Dup ppbv	DUP RPD	% Rec Limits	% RPD Limits
Ethanol	ND	5.00	ND	9.42	89	42.7	43.9	22.7	23.3	NC	70 - 130	25
Ethyl acetate	ND	0.278	ND	1.00	111	1.80	1.87	0.500	0.520	NC	70 - 130	25
Ethylbenzene	ND	0.200	ND	0.87	101	1.14	1.18	0.262	0.272	NC	70 - 130	25
Heptane	ND	0.200	ND	0.82	107	ND	ND	ND	ND	NC	70 - 130	25
Hexachlorobutadiene	ND	0.200	ND	2.13	79	ND	ND	ND	ND	NC	70 - 130	25
Hexane	ND	0.200	ND	0.70	92	ND	ND	ND	ND	NC	70 - 130	25
Isopropylalcohol	ND	5.00	ND	12.3	99	22.5	24.6	9.15	10.0	NC	70 - 130	25
Isopropylbenzene	ND	0.204	ND	1.00	103	ND	ND	ND	ND	NC	70 - 130	25
m,p-Xylene	ND	0.500	ND	2.17	102	2.63	2.68	0.607	0.618	NC	70 - 130	25
Methyl Ethyl Ketone	ND	0.500	ND	1.47	102	4.07	4.04	1.38	1.37	NC	70 - 130	25
Methyl tert-butyl ether(MTBE)	ND	0.200	ND	0.72	90	ND	ND	ND	ND	NC	70 - 130	25
Methylene Chloride	ND	0.500	ND	1.74	99	ND	ND	ND	ND	NC	70 - 130	25
Naphthalene	ND	0.490	ND	2.56	57	ND	ND	ND	ND	NC	70 - 130	25
n-Butylbenzene	ND	0.182	ND	1.00	88	ND	ND	ND	ND	NC	70 - 130	25
o-Xylene	ND	0.200	ND	0.87	101	1.02	1.00	0.235	0.231	NC	70 - 130	25
Propylene	ND	0.581	ND	1.00	114	ND	ND	ND	ND	NC	70 - 130	25
sec-Butylbenzene	ND	0.182	ND	1.00	99	ND	ND	ND	ND	NC	70 - 130	25
Styrene	ND	0.200	ND	0.85	104	79.6	81.7	18.7	19.2	2.6	70 - 130	25
Tetrachloroethene	ND	0.200	ND	1.36	105	4.48	4.41	0.661	0.651	NC	70 - 130	25
Tetrahydrofuran	ND	5.00	ND	14.7	101	ND	ND	ND	ND	NC	70 - 130	25
Toluene	ND	0.200	ND	0.75	97	3.88	4.07	1.03	1.08	4.7	70 - 130	25
Trans-1,2-Dichloroethene	ND	0.200	ND	0.79	96	ND	ND	ND	ND	NC	70 - 130	25
trans-1,3-Dichloropropene	ND	0.200	ND	0.91	99	ND	ND	ND	ND	NC	70 - 130	25
Trichloroethene	ND	0.200	ND	1.07	106	ND	ND	ND	ND	NC	70 - 130	25
Trichlorofluoromethane	ND	0.200	ND	1.12	112	1.31	1.31	0.233	0.233	NC	70 - 130	25
Trichlorotrifluoroethane	ND	0.200	ND	1.53	100	ND	ND	ND	ND	NC	70 - 130	25
Vinyl Chloride	ND	0.200	ND	0.51	100	ND	ND	ND	ND	NC	70 - 130	25
% Bromofluorobenzene	99	%	99	%	100	102	103	102	103	NC	70 - 130	25
% IS-1,4-Difluorobenzene	108	%	108	%	97	95	94	95	94	NC	60 - 140	25
% IS-Bromochloromethane	111	%	111	%	95	97	96	97	96	NC	60 - 140	25
% IS-Chlorobenzene-d5	106	%	106	%	104	94	93	94	93	NC	60 - 140	25

I = This parameter is outside laboratory LCS/LCSD specified recovery limits.

If there are any questions regarding this data, please call Phoenix Client Services at extension 200.

RPD - Relative Percent Difference
LCS - Laboratory Control Sample
LCSD - Laboratory Control Sample Duplicate
MS - Matrix Spike
MS Dup - Matrix Spike Duplicate
NC - No Criteria
Intf - Interference
(ISO) - Isotope Dilution

Phyllis Shiller, Laboratory Director
June 25, 2025

Wednesday, June 25, 2025

Criteria: None

State: NY

Sample Criteria Exceedances Report

GCT58244 - VEKTOR

SampNo	Acode	Phoenix Analyte	Criteria	Result	RL	Criteria	RL Criteria	Analysis Units

*** No Data to Display ***

Phoenix Laboratories does not assume responsibility for the data contained in this exceedance report. It is provided as an additional tool to identify requested criteria exceedences. All efforts are made to ensure the accuracy of the data (obtained from appropriate agencies). A lack of exceedence information does not necessarily suggest conformance to the criteria. It is ultimately the site professional's responsibility to determine appropriate compliance.

Environmental Laboratories, Inc.
587 East Middle Turnpike, P.O.Box 370, Manchester, CT 06045
Tel. (860) 645-1102 Fax (860) 645-0823

ACCREDITED IN ACCORDANCE WITH nelac NY # 11301

Analysis Comments

June 25, 2025 SDG I.D.: GCT58244

The following analysis comments are made regarding exceptions to criteria not already noted in the Analysis Report or QA/QC Report: None.

CHAIN OF CUSTODY RECORD
AIR ANALYSES

PHOENIX Environmental Laboratories, Inc.
587 East Middle Turnpike, P.O. Box 370, Manchester, CT 06040
Telephone: 860.645.1102 • Fax: 860.645.0823

VEKTOR

860-645-1102
email: greg@phoenixlabs.com

P.O. # 25030016 Page 1 of 1

Data Delivery:
☐ Fax #:
☐ Email:
☐ Phone #:

Report to:	Ezgi Kareyel	Project Name: 2425 Atlantic Ave	Data Format: (Circle) Equis Excel Other:
Customer:	Vektor Consultants	Invoice to: ezgi@vektorconsultants.ca	Requested Deliverable: RCP ASP CAT B
Address:	37 W. 37th Street 6th Floor		MCP NJ Deliverables
17638	New York, NY 10018	Sampled by: Ben Neuman	Quote Number:

Phoenix ID #	Client Sample ID	Canister ID #	Canister Size (L)	Outgoing Canister Pressure (" Hg)	Incoming Canister Pressure ("Hg)	Flow Regulator ID #	Flow Controller Setting (mL/min)	Sampling Start Time	Sampling End Time	Sample Start Date	Canister Pressure at Start (" Hg)	Canister Pressure at End ("Hg)	Ambient/Indoor Air	Soil Gas	Grab (G) Composite (C)	TO-15	APH	
	THIS SECTION FOR LAB USE ONLY												MATRIX			ANALYSES		
58244	SV-6	16006	6.0L	-30	-29	2973	42	1331	1531	6/20/25	-30	-30		X		X		
58245	SV-2	11287	6.0L	-30	-28	2889	43	1327	1527	6/20/25	-30	-28.5		X		X		
	Unused	4609	6.0L	-30		2888	42	—	—	—	—	—						
58246	SV-4	23871	6.0L	-30	-5	10666	44	1322	1522	6/20/25	-28.5	-5		X		X		
58247	SV-3	28613	6.0L	-30	-4	10560	45	1324	1524	6/20/25	-29	-4		X		X		
58248	SV-5	19628	6.0L	-30	-6	5350	44	1329	1529	6/20/25	-30	-7		X		X		
58249	SV-1	7304	6.0L	-30	-5	10575	44	1316	1516	6/20/25	-30	-5		X		X		
	Rec Unused (KD)																	

Relinquished by:	Accepted by:	Date:	Time:
Ben Neuman (Vektor) Ben Neuman		8-23-2025	1146
	Ashley Lee	6/23/25	1620

I attest that all media released by Phoenix Environmental Laboratories, Inc. have been received in good working condition and agree to the terms and conditions as listed on the back of this document:

Signature: _____ Date: _____

State Where Samples Collected: NY

SPECIAL INSTRUCTIONS, QC REQUIREMENTS, REGULATORY INFORMATION:

(7) - 6.0L 2 hr

SV-2 + 6 pressure gauges were closed during sampling so a final pressure reading could not be collected but samples were activated,

Turnaround Time:
- 1 Day* ☐
- 2 Day* ☐
- 3 Day* ☐
- 4 Day* ☐
- 5 Day* ☐
- Standard ☒

*SURCHARGES MAY APPLY

Requested Criteria: (Please Circle)

CT:	MA:	NJ:	NY:	PA:	VT:
TAC I/C TAC RES SVVC I/C SVVC RES GWV I/C GWV CES	**Indoor Air:** Residential Ind/Commercial **Soil Gas:** Residential Ind/Commercial	**Indoor Air:** Residential Ind/Commercial **Soil Gas:** Residential Ind/Commercial	Vapor Intrusion	**Indoor Air** Residential Non-residential	**Indoor Air** Residential Industrial **Sub-slab** Residential Industrial

Page 2 of 2

Bobbi Aloisa

From:	Bobbi Aloisa
Sent:	Tuesday, June 24, 2025 1:16 PM
To:	Ezgi Karayel
Cc:	Ben Neumann
Subject:	**CORRECTION** Air samples did not collect *please read*

Ezgi

I am not sure, but do know that all regulators are checked prior to be packaged up here.

The lab supervisor said this can happen:

Sometimes with soil vapor samples, the ground can be compacted so they can't pull

Bobbi

Bobbi Aloisa
Vice President | Director of Client Services
Phoenix Environmental Laboratories, Inc.
587 East Middle Turnpike | Manchester, CT 06040
Direct Line: (860)-645-8728
www.phoenixlabs.com

From: Ezgi Karayel <ezgi@vektorconsultants.com>
Sent: Tuesday, June 24, 2025 12:53 PM
To: Bobbi Aloisa <bobbi@phoenixlabs.com>
Cc: Bobbi Aloisa <bobbi@phoenixlabs.com>; Ben Neumann <bneumann@vektorconsultants.com>
Subject: Re: **CORRECTION** Air samples did not collect *please read*

Do you know why they haven't collected samples?

> On Jun 24, 2025, at 12:42 PM, Bobbi Aloisa <bobbi@phoenixlabs.com> wrote:
>
> Ezgi
>
> Please note, that samples affected are Phoenix samples CT58244 and CT58245 , your samples are still SV-6 and SV-2.
>
> Bobbi

Bobbi Aloisa
Vice President | Director of Client Services
Phoenix Environmental Laboratories, Inc.
587 East Middle Turnpike | Manchester, CT 06040
Direct Line: (860)-645-8728
www.phoenixlabs.com

From: Bobbi Aloisa <bobbi@phoenixlabs.com>
Sent: Tuesday, June 24, 2025 12:40 PM
To: Ezgi Karayel <ezgi@vektorconsultants.com>; Bobbi Aloisa <bobbi@phoenixlabs.com>
Subject: Air samples did not collect *please read*

Good afternoon Ezgi~

Hope you are doing well. I am reaching out today on the two samples you made notations about that the gauge didn't change during collection on. Once these samples arrived at our lab , our Air Lab Supervisor inspected them and these two samples SV2 and SV6 (Phoenix ID 58244 & 58245) did not collect sample.

These two samples will be removed from the work order, we can't report results on these two.

Please LMK if you have any questions.

Bobbi

Bobbi Aloisa
Vice President | Director of Client Services
Phoenix Environmental Laboratories, Inc.
587 East Middle Turnpike | Manchester, CT 06040
Direct Line: (860)-645-8728
www.phoenixlabs.com

Technical Report

prepared for:

Vektor Consultants
37 W. 37th Street, 6th Floor
New York NY, 10018
Attention: Ezgi Karayel

Report Date: 11/05/2025
Client Project ID: 2425 Atlantic Ave
York Project (SDG) No.: 25J1850

CT Cert. No. PH-0723 New Jersey Cert. No. CT005 and NY037 New York Cert. Nos. 10854 and 12058 PA Cert. No. 68-04440

120 RESEARCH DRIVE STRATFORD, CT 06615 ■ 132-02 89th AVENUE RICHMOND HILL, NY 11418
www.YORKLAB.com (203) 325-1371 FAX (203) 357-0166 ClientServices@yorklab.com

Report Date: 11/05/2025
Client Project ID: 2425 Atlantic Ave
York Project (SDG) No.: 25J1850

Vektor Consultants
37 W. 37th Street, 6th Floor
New York NY, 10018
Attention: Ezgi Karayel

Purpose and Results

This report contains the analytical data for the sample(s) identified on the attached chain-of-custody received in our laboratory on October 30, 2025 and listed below. The project was identified as your project: **2425 Atlantic Ave**.

The analyses were conducted utilizing appropriate EPA, Standard Methods, and ASTM methods as detailed in the data summary tables.

All samples were received in proper condition meeting the customary acceptance requirements for environmental samples except those indicated under the Sample and Analysis Qualifiers section of this report.

All analyses met the method and laboratory standard operating procedure requirements except as indicated by any data flags, the meaning of which are explained in the Sample and Data Qualifiers Relating to This Work Order section of this report and case narrative if applicable.

The results of the analyses, which are all reported on dry weight basis (soils) unless otherwise noted, are detailed in the following pages.

Please contact Client Services at 203.325.1371 with any questions regarding this report.

York Sample ID	Client Sample ID	Matrix	Date Collected	Date Received
25J1850-01	SS-1	Soil Vapor	10/30/2025	10/30/2025
25J1850-02	SS-2	Soil Vapor	10/30/2025	10/30/2025
25J1850-03	SS-3	Soil Vapor	10/30/2025	10/30/2025
25J1850-04	SS-4	Soil Vapor	10/30/2025	10/30/2025

General Notes for York Project (SDG) No.: 25J1850

1. The RLs and MDLs (Reporting Limit and Method Detection Limit respectively) reported are adjusted for any dilution necessary due to the levels of target and/or non-target analytes and matrix interference. The RL(REPORTING LIMIT) is based upon the lowest standard utilized for the calibration where applicable.
2. Samples are retained for a period of thirty days after submittal of report, unless other arrangements are made.
3. York's liability for the above data is limited to the dollar value paid to York for the referenced project.
4. This report shall not be reproduced without the written approval of York Analytical Laboratories, Inc.
5. All analyses conducted met method or Laboratory SOP requirements. See the Sample and Data Qualifiers Section for further information.
6. It is noted that no analyses reported herein were subcontracted to another laboratory, unless noted in the report.
7. This report reflects results that relate only to the samples submitted on the attached chain-of-custody form(s) received by York.
8. Analyses conducted at York Analytical Laboratories, Inc. Stratford, CT are indicated by NY Cert. No. 10854; those conducted at York Analytical Laboratories, Inc., Richmond Hill, NY are indicated by NY Cert. No. 12058.

Approved By: 

Date: 11/05/2025

Cassie L. Mosher
Laboratory Manager

Sample Information

Client Sample ID: SS-1 **York Sample ID:** 25J1850-01

York Project (SDG) No.	Client Project ID	Matrix	Collection Date/Time	Date Received
25J1850	2425 Atlantic Ave	Soil Vapor	October 30, 2025 2:22 pm	10/30/2025

Q A Volatile Organics, EPA TO15 Full List

Log-in Notes:

Sample Notes:

Sample Prepared by Method: EPA TO15 PREP

CAS No.	Parameter	Result	Flag	Units	Reported to LOQ	Dilution	Reference Method	Date/Time Prepared	Date/Time Analyzed	Analyst
630-20-6	* 1,1,1,2-Tetrachloroethane	ND		ug/m³	5.2	7.635	EPA TO-15	11/03/2025 08:00	11/04/2025 05:05	YR
							Certifications:			
71-55-6	**1,1,1-Trichloroethane**	**9.2**		ug/m³	4.2	7.635	EPA TO-15	11/03/2025 08:00	11/04/2025 05:05	YR
							Certifications:	NJDEP-NY037,NYSDOH-NY12058		
79-34-5	1,1,2,2-Tetrachloroethane	ND		ug/m³	5.2	7.635	EPA TO-15	11/03/2025 08:00	11/04/2025 05:05	YR
							Certifications:	NJDEP-NY037,NYSDOH-NY12058		
76-13-1	1,1,2-Trichloro-1,2,2-trifluoroethane (Freon 113)	ND		ug/m³	5.9	7.635	EPA TO-15	11/03/2025 08:00	11/04/2025 05:05	YR
							Certifications:	NJDEP-NY037,NYSDOH-NY12058		
79-00-5	1,1,2-Trichloroethane	ND		ug/m³	4.2	7.635	EPA TO-15	11/03/2025 08:00	11/04/2025 05:05	YR
							Certifications:	NJDEP-NY037,NYSDOH-NY12058		
75-34-3	1,1-Dichloroethane	ND		ug/m³	3.1	7.635	EPA TO-15	11/03/2025 08:00	11/04/2025 05:05	YR
							Certifications:	NJDEP-NY037,NYSDOH-NY12058		
75-35-4	1,1-Dichloroethylene	ND		ug/m³	1.5	7.635	EPA TO-15	11/03/2025 08:00	11/04/2025 05:05	YR
							Certifications:	NJDEP-NY037,NYSDOH-NY12058		
120-82-1	1,2,4-Trichlorobenzene	ND	CAL-E, TO-CC V	ug/m³	280	7.635	EPA TO-15	11/03/2025 08:00	11/04/2025 05:05	YR
							Certifications:	NJDEP-NY037,NYSDOH-NY12058		
95-63-6	1,2,4-Trimethylbenzene	ND		ug/m³	3.8	7.635	EPA TO-15	11/03/2025 08:00	11/04/2025 05:05	YR
							Certifications:	NJDEP-NY037,NYSDOH-NY12058		
106-93-4	1,2-Dibromoethane	ND		ug/m³	5.9	7.635	EPA TO-15	11/03/2025 08:00	11/04/2025 05:05	YR
							Certifications:	NJDEP-NY037,NYSDOH-NY12058		
95-50-1	1,2-Dichlorobenzene	ND		ug/m³	4.6	7.635	EPA TO-15	11/03/2025 08:00	11/04/2025 05:05	YR
							Certifications:	NJDEP-NY037,NYSDOH-NY12058		
107-06-2	1,2-Dichloroethane	ND		ug/m³	3.1	7.635	EPA TO-15	11/03/2025 08:00	11/04/2025 05:05	YR
							Certifications:	NJDEP-NY037,NYSDOH-NY12058		
78-87-5	1,2-Dichloropropane	ND		ug/m³	3.5	7.635	EPA TO-15	11/03/2025 08:00	11/04/2025 05:05	YR
							Certifications:	NJDEP-NY037,NYSDOH-NY12058		
76-14-2	1,2-Dichlorotetrafluoroethane	ND		ug/m³	5.3	7.635	EPA TO-15	11/03/2025 08:00	11/04/2025 05:05	YR
							Certifications:	NJDEP-NY037,NYSDOH-NY12058		
108-67-8	1,3,5-Trimethylbenzene	ND		ug/m³	3.8	7.635	EPA TO-15	11/03/2025 08:00	11/04/2025 05:05	YR
							Certifications:	NJDEP-NY037,NYSDOH-NY12058		
106-99-0	1,3-Butadiene	ND		ug/m³	5.1	7.635	EPA TO-15	11/03/2025 08:00	11/04/2025 05:05	YR
							Certifications:	NJDEP-NY037,NYSDOH-NY12058		
541-73-1	1,3-Dichlorobenzene	ND		ug/m³	4.6	7.635	EPA TO-15	11/03/2025 08:00	11/04/2025 05:05	YR
							Certifications:	NJDEP-NY037,NYSDOH-NY12058		
142-28-9	* 1,3-Dichloropropane	ND		ug/m³	3.5	7.635	EPA TO-15	11/03/2025 08:00	11/04/2025 05:05	YR
							Certifications:			
106-46-7	1,4-Dichlorobenzene	ND	CAL-E	ug/m³	4.6	7.635	EPA TO-15	11/03/2025 08:00	11/04/2025 05:05	YR
							Certifications:	NJDEP-NY037,NYSDOH-NY12058		
123-91-1	1,4-Dioxane	ND		ug/m³	14	7.635	EPA TO-15	11/03/2025 08:00	11/04/2025 05:05	YR
							Certifications:	NJDEP-NY037,NYSDOH-NY12058		

Sample Information

Client Sample ID: SS-1 **York Sample ID:** 25J1850-01

York Project (SDG) No.	Client Project ID	Matrix	Collection Date/Time	Date Received
25J1850	2425 Atlantic Ave	Soil Vapor	October 30, 2025 2:22 pm	10/30/2025

Q_A_Volatile Organics, EPA TO15 Full List **Log-in Notes:** **Sample Notes:**

Sample Prepared by Method: EPA TO15 PREP

CAS No.	Parameter	Result	Flag	Units	Reported to LOQ	Dilution	Reference Method	Date/Time Prepared	Date/Time Analyzed	Analyst
540-84-1	* ^2,2,4-Trimethylpentane	ND		ug/m³	1.8	7.635	EPA TO-15	11/03/2025 08:00	11/04/2025 05:05	YR
							Certifications:			
78-93-3	2-Butanone	ND		ug/m³	110	7.635	EPA TO-15	11/03/2025 08:00	11/04/2025 05:05	YR
							Certifications:	NJDEP-NY037,NYSDOH-NY12058		
591-78-6	* 2-Hexanone	ND		ug/m³	6.3	7.635	EPA TO-15	11/03/2025 08:00	11/04/2025 05:05	YR
							Certifications:			
107-05-1	3-Chloropropene	ND		ug/m³	12	7.635	EPA TO-15	11/03/2025 08:00	11/04/2025 05:05	YR
							Certifications:	NJDEP-NY037,NYSDOH-NY12058		
108-10-1	4-Methyl-2-pentanone	ND		ug/m³	3.1	7.635	EPA TO-15	11/03/2025 08:00	11/04/2025 05:05	YR
							Certifications:	NJDEP-NY037,NYSDOH-NY12058		
67-64-1	Acetone	ND		ug/m³	91	7.635	EPA TO-15	11/03/2025 08:00	11/04/2025 05:05	YR
							Certifications:	NJDEP-NY037,NYSDOH-NY12058		
107-02-8	* ^Acrolein	ND		ug/m³	1.8	7.635	EPA TO-15	11/03/2025 08:00	11/04/2025 05:05	YR
							Certifications:			
107-13-1	Acrylonitrile	ND		ug/m³	83	7.635	EPA TO-15	11/03/2025 08:00	11/04/2025 05:05	YR
							Certifications:	NJDEP-NY037,NYSDOH-NY12058		
71-43-2	**Benzene**	**3.7**		ug/m³	2.4	7.635	EPA TO-15	11/03/2025 08:00	11/04/2025 05:05	YR
							Certifications:	NJDEP-NY037,NYSDOH-NY12058		
100-44-7	Benzyl chloride	ND		ug/m³	99	7.635	EPA TO-15	11/03/2025 08:00	11/04/2025 05:05	YR
							Certifications:	NJDEP-NY037,NYSDOH-NY12058		
75-27-4	Bromodichloromethane	ND		ug/m³	5.1	7.635	EPA TO-15	11/03/2025 08:00	11/04/2025 05:05	YR
							Certifications:	NJDEP-NY037,NYSDOH-NY12058		
75-25-2	Bromoform	ND		ug/m³	7.9	7.635	EPA TO-15	11/03/2025 08:00	11/04/2025 05:05	YR
							Certifications:	NJDEP-NY037,NYSDOH-NY12058		
74-83-9	Bromomethane	ND		ug/m³	3.0	7.635	EPA TO-15	11/03/2025 08:00	11/04/2025 05:05	YR
							Certifications:	NJDEP-NY037,NYSDOH-NY12058		
75-15-0	**Carbon disulfide**	**5.5**		ug/m³	2.4	7.635	EPA TO-15	11/03/2025 08:00	11/04/2025 05:05	YR
							Certifications:	NJDEP-NY037,NYSDOH-NY12058		
56-23-5	Carbon tetrachloride	ND		ug/m³	1.2	7.635	EPA TO-15	11/03/2025 08:00	11/04/2025 05:05	YR
							Certifications:	NJDEP-NY037,NYSDOH-NY12058		
108-90-7	Chlorobenzene	ND		ug/m³	3.5	7.635	EPA TO-15	11/03/2025 08:00	11/04/2025 05:05	YR
							Certifications:	NJDEP-NY037,NYSDOH-NY12058		
75-00-3	Chloroethane	ND		ug/m³	2.0	7.635	EPA TO-15	11/03/2025 08:00	11/04/2025 05:05	YR
							Certifications:	NJDEP-NY037,NYSDOH-NY12058		
67-66-3	**Chloroform**	**30**		ug/m³	3.7	7.635	EPA TO-15	11/03/2025 08:00	11/04/2025 05:05	YR
							Certifications:	NJDEP-NY037,NYSDOH-NY12058		
74-87-3	Chloromethane	ND		ug/m³	1.6	7.635	EPA TO-15	11/03/2025 08:00	11/04/2025 05:05	YR
							Certifications:	NJDEP-NY037,NYSDOH-NY12058		
156-59-2	**cis-1,2-Dichloroethylene**	**18**		ug/m³	1.5	7.635	EPA TO-15	11/03/2025 08:00	11/04/2025 05:05	YR
							Certifications:	NJDEP-NY037,NYSDOH-NY12058		
10061-01-5	cis-1,3-Dichloropropylene	ND		ug/m³	3.5	7.635	EPA TO-15	11/03/2025 08:00	11/04/2025 05:05	YR
							Certifications:	NJDEP-NY037,NYSDOH-NY12058		
110-82-7	**Cyclohexane**	**6.0**		ug/m³	2.6	7.635	EPA TO-15	11/03/2025 08:00	11/04/2025 05:05	YR
							Certifications:	NJDEP-NY037,NYSDOH-NY12058		

Sample Information

Client Sample ID: SS-1 **York Sample ID:** 25J1850-01

York Project (SDG) No.	Client Project ID	Matrix	Collection Date/Time	Date Received
25J1850	2425 Atlantic Ave	Soil Vapor	October 30, 2025 2:22 pm	10/30/2025

Q_A_Volatile Organics, EPA TO15 Full List **Log-in Notes:** **Sample Notes:**

Sample Prepared by Method: EPA TO15 PREP

CAS No.	Parameter	Result	Flag	Units	Reported to LOQ	Dilution	Reference Method	Date/Time Prepared	Date/Time Analyzed	Analyst
124-48-1	Dibromochloromethane	ND		ug/m³	6.5	7.635	EPA TO-15	11/03/2025 08:00	11/04/2025 05:05	YR
							Certifications: NJDEP-NY037,NYSDOH-NY12058			
75-71-8	Dichlorodifluoromethane	ND		ug/m³	3.8	7.635	EPA TO-15	11/03/2025 08:00	11/04/2025 05:05	YR
							Certifications: NJDEP-NY037,NYSDOH-NY12058			
141-78-6	* Ethyl acetate	ND		ug/m³	140	7.635	EPA TO-15	11/03/2025 08:00	11/04/2025 05:05	YR
							Certifications:			
100-41-4	Ethyl Benzene	ND		ug/m³	3.3	7.635	EPA TO-15	11/03/2025 08:00	11/04/2025 05:05	YR
							Certifications: NJDEP-NY037,NYSDOH-NY12058			
87-68-3	Hexachlorobutadiene	ND		ug/m³	8.1	7.635	EPA TO-15	11/03/2025 08:00	11/04/2025 05:05	YR
							Certifications: NJDEP-NY037,NYSDOH-NY12058			
67-63-0	Isopropanol	ND		ug/m³	11	7.635	EPA TO-15	11/03/2025 08:00	11/04/2025 05:05	YR
							Certifications: NJDEP-NY037,NYSDOH-NY12058			
98-82-8	Isopropylbenzene	ND		ug/m³	3.8	7.635	EPA TO-15	11/03/2025 08:00	11/04/2025 05:05	YR
							Certifications: NJDEP-NY037,NYSDOH-NY12058			
80-62-6	Methyl Methacrylate	ND		ug/m³	3.1	7.635	EPA TO-15	11/03/2025 08:00	11/04/2025 05:05	YR
							Certifications: NJDEP-NY037,NYSDOH-NY12058			
1634-04-4	Methyl tert-butyl ether (MTBE)	ND		ug/m³	2.8	7.635	EPA TO-15	11/03/2025 08:00	11/04/2025 05:05	YR
							Certifications: NJDEP-NY037,NYSDOH-NY12058			
75-09-2	Methylene chloride	ND		ug/m³	16	7.635	EPA TO-15	11/03/2025 08:00	11/04/2025 05:05	YR
							Certifications: NJDEP-NY037,NYSDOH-NY12058			
91-20-3	* ^Naphthalene	ND		ug/m³	40	7.635	EPA TO-15	11/03/2025 08:00	11/04/2025 05:05	YR
							Certifications:			
104-51-8	* n-Butylbenzene	ND		ug/m³	4.2	7.635	EPA TO-15	11/03/2025 08:00	11/04/2025 05:05	YR
							Certifications:			
142-82-5	**n-Heptane**	**29**		ug/m³	3.1	7.635	EPA TO-15	11/03/2025 08:00	11/04/2025 05:05	YR
							Certifications: NJDEP-NY037,NYSDOH-NY12058			
110-54-3	**n-Hexane**	**42**		ug/m³	2.7	7.635	EPA TO-15	11/03/2025 08:00	11/04/2025 05:05	YR
							Certifications: NJDEP-NY037,NYSDOH-NY12058			
103-65-1	* n-Propylbenzene	ND		ug/m³	3.8	7.635	EPA TO-15	11/03/2025 08:00	11/04/2025 05:05	YR
							Certifications:			
95-47-6	o-Xylene	ND		ug/m³	3.3	7.635	EPA TO-15	11/03/2025 08:00	11/04/2025 05:05	YR
							Certifications: NJDEP-NY037,NYSDOH-NY12058			
179601-23-1	**p- & m- Xylenes**	**7.6**		ug/m³	6.6	7.635	EPA TO-15	11/03/2025 08:00	11/04/2025 05:05	YR
							Certifications: NJDEP-NY037,NYSDOH-NY12058			
622-96-8	* p-Ethyltoluene	ND		ug/m³	3.8	7.635	EPA TO-15	11/03/2025 08:00	11/04/2025 05:05	YR
							Certifications:			
99-87-6	* p-Isopropyltoluene	ND		ug/m³	4.2	7.635	EPA TO-15	11/03/2025 08:00	11/04/2025 05:05	YR
							Certifications:			
115-07-1	* Propylene	ND		ug/m³	1.3	7.635	EPA TO-15	11/03/2025 08:00	11/04/2025 05:05	YR
							Certifications:			
135-98-8	* sec-Butylbenzene	ND		ug/m³	4.2	7.635	EPA TO-15	11/03/2025 08:00	11/04/2025 05:05	YR
							Certifications:			
100-42-5	Styrene	ND		ug/m³	3.3	7.635	EPA TO-15	11/03/2025 08:00	11/04/2025 05:05	YR
							Certifications: NJDEP-NY037,NYSDOH-NY12058			

Sample Information

Client Sample ID: SS-1 **York Sample ID:** 25J1850-01

York Project (SDG) No.	Client Project ID	Matrix	Collection Date/Time	Date Received
25J1850	2425 Atlantic Ave	Soil Vapor	October 30, 2025 2:22 pm	10/30/2025

Q_A_Volatile Organics, EPA TO15 Full List

Log-in Notes:

Sample Notes:

Sample Prepared by Method: EPA TO15 PREP

CAS No.	Parameter	Result	Flag	Units	Reported to LOQ	Dilution	Reference Method	Date/Time Prepared	Date/Time Analyzed	Analyst
98-06-6	* tert-Butylbenzene	ND		ug/m³	4.2	7.635	EPA TO-15	11/03/2025 08:00	11/04/2025 05:05	YR
							Certifications:			
127-18-4	**Tetrachloroethylene**	**1800**		ug/m³	55	81.755	EPA TO-15	11/03/2025 08:00	11/05/2025 05:24	YR
							Certifications:	NJDEP-NY037,NYSDOH-NY12058		
109-99-9	* Tetrahydrofuran	ND		ug/m³	4.5	7.635	EPA TO-15	11/03/2025 08:00	11/04/2025 05:05	YR
							Certifications:			
108-88-3	**Toluene**	**18**		ug/m³	2.9	7.635	EPA TO-15	11/03/2025 08:00	11/04/2025 05:05	YR
							Certifications:	NJDEP-NY037,NYSDOH-NY12058		
156-60-5	trans-1,2-Dichloroethylene	ND		ug/m³	3.0	7.635	EPA TO-15	11/03/2025 08:00	11/04/2025 05:05	YR
							Certifications:	NJDEP-NY037,NYSDOH-NY12058		
10061-02-6	trans-1,3-Dichloropropylene	ND		ug/m³	3.5	7.635	EPA TO-15	11/03/2025 08:00	11/04/2025 05:05	YR
							Certifications:	NJDEP-NY037,NYSDOH-NY12058		
79-01-6	**Trichloroethylene**	**10000**		ug/m³	11	81.755	EPA TO-15	11/03/2025 08:00	11/05/2025 05:24	YR
							Certifications:	NJDEP-NY037,NYSDOH-NY12058		
75-69-4	Trichlorofluoromethane (Freon 11)	ND		ug/m³	4.3	7.635	EPA TO-15	11/03/2025 08:00	11/04/2025 05:05	YR
							Certifications:	NJDEP-NY037,NYSDOH-NY12058		
108-05-4	Vinyl acetate	ND		ug/m³	2.7	7.635	EPA TO-15	11/03/2025 08:00	11/04/2025 05:05	YR
							Certifications:	NJDEP-NY037,NYSDOH-NY12058		
593-60-2	Vinyl bromide	ND		ug/m³	3.3	7.635	EPA TO-15	11/03/2025 08:00	11/04/2025 05:05	YR
							Certifications:	NJDEP-NY037,NYSDOH-NY12058		
75-01-4	Vinyl Chloride	ND		ug/m³	0.98	7.635	EPA TO-15	11/03/2025 08:00	11/04/2025 05:05	YR
							Certifications:	NJDEP-NY037,NYSDOH-NY12058		
1330-20-7	Xylenes, Total	ND		ug/m³	9.9	7.635	EPA TO-15	11/03/2025 08:00	11/04/2025 05:05	YR
							Certifications:	NJDEP-NY037,NYSDOH-NY12058		

Sample Information

Client Sample ID: SS-2 **York Sample ID:** 25J1850-02

York Project (SDG) No.	Client Project ID	Matrix	Collection Date/Time	Date Received
25J1850	2425 Atlantic Ave	Soil Vapor	October 30, 2025 2:23 pm	10/30/2025

Q_A_Volatile Organics, EPA TO15 Full List **Log-in Notes:** **Sample Notes:**

Sample Prepared by Method: EPA TO15 PREP

CAS No.	Parameter	Result	Flag	Units	Reported to LOQ	Dilution	Reference Method	Date/Time Prepared	Date/Time Analyzed	Analyst
630-20-6	* 1,1,1,2-Tetrachloroethane	ND		ug/m³	4.9	7.14	EPA TO-15	11/03/2025 08:00	11/04/2025 05:52	YR
							Certifications:			
71-55-6	**1,1,1-Trichloroethane**	**5.5**		ug/m³	3.9	7.14	EPA TO-15	11/03/2025 08:00	11/04/2025 05:52	YR
							Certifications:	NJDEP-NY037,NYSDOH-NY12058		
79-34-5	1,1,2,2-Tetrachloroethane	ND		ug/m³	4.9	7.14	EPA TO-15	11/03/2025 08:00	11/04/2025 05:52	YR
							Certifications:	NJDEP-NY037,NYSDOH-NY12058		
76-13-1	1,1,2-Trichloro-1,2,2-trifluoroethane (Freon 113)	ND		ug/m³	5.5	7.14	EPA TO-15	11/03/2025 08:00	11/04/2025 05:52	YR
							Certifications:	NJDEP-NY037,NYSDOH-NY12058		
79-00-5	1,1,2-Trichloroethane	ND		ug/m³	3.9	7.14	EPA TO-15	11/03/2025 08:00	11/04/2025 05:52	YR
							Certifications:	NJDEP-NY037,NYSDOH-NY12058		
75-34-3	1,1-Dichloroethane	ND		ug/m³	2.9	7.14	EPA TO-15	11/03/2025 08:00	11/04/2025 05:52	YR
							Certifications:	NJDEP-NY037,NYSDOH-NY12058		
75-35-4	1,1-Dichloroethylene	ND		ug/m³	1.4	7.14	EPA TO-15	11/03/2025 08:00	11/04/2025 05:52	YR
							Certifications:	NJDEP-NY037,NYSDOH-NY12058		
120-82-1	1,2,4-Trichlorobenzene	ND	CAL-E, TO-CCV	ug/m³	260	7.14	EPA TO-15	11/03/2025 08:00	11/04/2025 05:52	YR
							Certifications:	NJDEP-NY037,NYSDOH-NY12058		
95-63-6	1,2,4-Trimethylbenzene	ND		ug/m³	3.5	7.14	EPA TO-15	11/03/2025 08:00	11/04/2025 05:52	YR
							Certifications:	NJDEP-NY037,NYSDOH-NY12058		
106-93-4	1,2-Dibromoethane	ND		ug/m³	5.5	7.14	EPA TO-15	11/03/2025 08:00	11/04/2025 05:52	YR
							Certifications:	NJDEP-NY037,NYSDOH-NY12058		
95-50-1	1,2-Dichlorobenzene	ND		ug/m³	4.3	7.14	EPA TO-15	11/03/2025 08:00	11/04/2025 05:52	YR
							Certifications:	NJDEP-NY037,NYSDOH-NY12058		
107-06-2	1,2-Dichloroethane	ND		ug/m³	2.9	7.14	EPA TO-15	11/03/2025 08:00	11/04/2025 05:52	YR
							Certifications:	NJDEP-NY037,NYSDOH-NY12058		
78-87-5	1,2-Dichloropropane	ND		ug/m³	3.3	7.14	EPA TO-15	11/03/2025 08:00	11/04/2025 05:52	YR
							Certifications:	NJDEP-NY037,NYSDOH-NY12058		
76-14-2	1,2-Dichlorotetrafluoroethane	ND		ug/m³	5.0	7.14	EPA TO-15	11/03/2025 08:00	11/04/2025 05:52	YR
							Certifications:	NJDEP-NY037,NYSDOH-NY12058		
108-67-8	1,3,5-Trimethylbenzene	ND		ug/m³	3.5	7.14	EPA TO-15	11/03/2025 08:00	11/04/2025 05:52	YR
							Certifications:	NJDEP-NY037,NYSDOH-NY12058		
106-99-0	1,3-Butadiene	ND		ug/m³	4.7	7.14	EPA TO-15	11/03/2025 08:00	11/04/2025 05:52	YR
							Certifications:	NJDEP-NY037,NYSDOH-NY12058		
541-73-1	1,3-Dichlorobenzene	ND		ug/m³	4.3	7.14	EPA TO-15	11/03/2025 08:00	11/04/2025 05:52	YR
							Certifications:	NJDEP-NY037,NYSDOH-NY12058		
142-28-9	* 1,3-Dichloropropane	ND		ug/m³	3.3	7.14	EPA TO-15	11/03/2025 08:00	11/04/2025 05:52	YR
							Certifications:			
106-46-7	1,4-Dichlorobenzene	ND	CAL-E	ug/m³	4.3	7.14	EPA TO-15	11/03/2025 08:00	11/04/2025 05:52	YR
							Certifications:	NJDEP-NY037,NYSDOH-NY12058		
123-91-1	1,4-Dioxane	ND		ug/m³	13	7.14	EPA TO-15	11/03/2025 08:00	11/04/2025 05:52	YR
							Certifications:	NJDEP-NY037,NYSDOH-NY12058		
540-84-1	* ^2,2,4-Trimethylpentane	ND		ug/m³	1.7	7.14	EPA TO-15	11/03/2025 08:00	11/04/2025 05:52	YR
							Certifications:			

Sample Information

Client Sample ID: SS-2 **York Sample ID:** 25J1850-02

York Project (SDG) No.	Client Project ID	Matrix	Collection Date/Time	Date Received
25J1850	2425 Atlantic Ave	Soil Vapor	October 30, 2025 2:23 pm	10/30/2025

Q_A_Volatile Organics, EPA TO15 Full List **Log-in Notes:** **Sample Notes:**

Sample Prepared by Method: EPA TO15 PREP

CAS No.	Parameter	Result	Flag	Units	Reported to LOQ	Dilution	Reference Method	Date/Time Prepared	Date/Time Analyzed	Analyst
78-93-3	2-Butanone	ND		ug/m³	110	7.14	EPA TO-15	11/03/2025 08:00	11/04/2025 05:52	YR
							Certifications: NJDEP-NY037,NYSDOH-NY12058			
591-78-6	* 2-Hexanone	ND		ug/m³	5.8	7.14	EPA TO-15	11/03/2025 08:00	11/04/2025 05:52	YR
							Certifications:			
107-05-1	3-Chloropropene	ND		ug/m³	11	7.14	EPA TO-15	11/03/2025 08:00	11/04/2025 05:52	YR
							Certifications: NJDEP-NY037,NYSDOH-NY12058			
108-10-1	4-Methyl-2-pentanone	ND		ug/m³	2.9	7.14	EPA TO-15	11/03/2025 08:00	11/04/2025 05:52	YR
							Certifications: NJDEP-NY037,NYSDOH-NY12058			
67-64-1	**Acetone**	**100**		ug/m³	85	7.14	EPA TO-15	11/03/2025 08:00	11/04/2025 05:52	YR
							Certifications: NJDEP-NY037,NYSDOH-NY12058			
107-02-8	* ^Acrolein	ND		ug/m³	1.6	7.14	EPA TO-15	11/03/2025 08:00	11/04/2025 05:52	YR
							Certifications:			
107-13-1	Acrylonitrile	ND		ug/m³	77	7.14	EPA TO-15	11/03/2025 08:00	11/04/2025 05:52	YR
							Certifications: NJDEP-NY037,NYSDOH-NY12058			
71-43-2	Benzene	ND		ug/m³	2.3	7.14	EPA TO-15	11/03/2025 08:00	11/04/2025 05:52	YR
							Certifications: NJDEP-NY037,NYSDOH-NY12058			
100-44-7	Benzyl chloride	ND		ug/m³	92	7.14	EPA TO-15	11/03/2025 08:00	11/04/2025 05:52	YR
							Certifications: NJDEP-NY037,NYSDOH-NY12058			
75-27-4	Bromodichloromethane	ND		ug/m³	4.8	7.14	EPA TO-15	11/03/2025 08:00	11/04/2025 05:52	YR
							Certifications: NJDEP-NY037,NYSDOH-NY12058			
75-25-2	Bromoform	ND		ug/m³	7.4	7.14	EPA TO-15	11/03/2025 08:00	11/04/2025 05:52	YR
							Certifications: NJDEP-NY037,NYSDOH-NY12058			
74-83-9	Bromomethane	ND		ug/m³	2.8	7.14	EPA TO-15	11/03/2025 08:00	11/04/2025 05:52	YR
							Certifications: NJDEP-NY037,NYSDOH-NY12058			
75-15-0	Carbon disulfide	ND		ug/m³	2.2	7.14	EPA TO-15	11/03/2025 08:00	11/04/2025 05:52	YR
							Certifications: NJDEP-NY037,NYSDOH-NY12058			
56-23-5	Carbon tetrachloride	ND		ug/m³	1.1	7.14	EPA TO-15	11/03/2025 08:00	11/04/2025 05:52	YR
							Certifications: NJDEP-NY037,NYSDOH-NY12058			
108-90-7	Chlorobenzene	ND		ug/m³	3.3	7.14	EPA TO-15	11/03/2025 08:00	11/04/2025 05:52	YR
							Certifications: NJDEP-NY037,NYSDOH-NY12058			
75-00-3	Chloroethane	ND		ug/m³	1.9	7.14	EPA TO-15	11/03/2025 08:00	11/04/2025 05:52	YR
							Certifications: NJDEP-NY037,NYSDOH-NY12058			
67-66-3	**Chloroform**	**56**		ug/m³	3.5	7.14	EPA TO-15	11/03/2025 08:00	11/04/2025 05:52	YR
							Certifications: NJDEP-NY037,NYSDOH-NY12058			
74-87-3	Chloromethane	ND		ug/m³	1.5	7.14	EPA TO-15	11/03/2025 08:00	11/04/2025 05:52	YR
							Certifications: NJDEP-NY037,NYSDOH-NY12058			
156-59-2	**cis-1,2-Dichloroethylene**	**100**		ug/m³	1.4	7.14	EPA TO-15	11/03/2025 08:00	11/04/2025 05:52	YR
							Certifications: NJDEP-NY037,NYSDOH-NY12058			
10061-01-5	cis-1,3-Dichloropropylene	ND		ug/m³	3.2	7.14	EPA TO-15	11/03/2025 08:00	11/04/2025 05:52	YR
							Certifications: NJDEP-NY037,NYSDOH-NY12058			
110-82-7	Cyclohexane	ND		ug/m³	2.5	7.14	EPA TO-15	11/03/2025 08:00	11/04/2025 05:52	YR
							Certifications: NJDEP-NY037,NYSDOH-NY12058			
124-48-1	Dibromochloromethane	ND		ug/m³	6.1	7.14	EPA TO-15	11/03/2025 08:00	11/04/2025 05:52	YR
							Certifications: NJDEP-NY037,NYSDOH-NY12058			

Sample Information

Client Sample ID: SS-2 **York Sample ID:** 25J1850-02

York Project (SDG) No.	Client Project ID	Matrix	Collection Date/Time	Date Received
25J1850	2425 Atlantic Ave	Soil Vapor	October 30, 2025 2:23 pm	10/30/2025

Q_A_Volatile Organics, EPA TO15 Full List **Log-in Notes:** **Sample Notes:**

Sample Prepared by Method: EPA TO15 PREP

CAS No.	Parameter	Result	Flag	Units	Reported to LOQ	Dilution	Reference Method	Date/Time Prepared	Date/Time Analyzed	Analyst
75-71-8	Dichlorodifluoromethane	ND		ug/m³	3.5	7.14	EPA TO-15	11/03/2025 08:00	11/04/2025 05:52	YR
							Certifications: NJDEP-NY037,NYSDOH-NY12058			
141-78-6	* Ethyl acetate	ND		ug/m³	130	7.14	EPA TO-15	11/03/2025 08:00	11/04/2025 05:52	YR
							Certifications:			
100-41-4	Ethyl Benzene	ND		ug/m³	3.1	7.14	EPA TO-15	11/03/2025 08:00	11/04/2025 05:52	YR
							Certifications: NJDEP-NY037,NYSDOH-NY12058			
87-68-3	Hexachlorobutadiene	ND		ug/m³	7.6	7.14	EPA TO-15	11/03/2025 08:00	11/04/2025 05:52	YR
							Certifications: NJDEP-NY037,NYSDOH-NY12058			
67-63-0	Isopropanol	ND		ug/m³	11	7.14	EPA TO-15	11/03/2025 08:00	11/04/2025 05:52	YR
							Certifications: NJDEP-NY037,NYSDOH-NY12058			
98-82-8	Isopropylbenzene	ND		ug/m³	3.5	7.14	EPA TO-15	11/03/2025 08:00	11/04/2025 05:52	YR
							Certifications: NJDEP-NY037,NYSDOH-NY12058			
80-62-6	Methyl Methacrylate	ND		ug/m³	2.9	7.14	EPA TO-15	11/03/2025 08:00	11/04/2025 05:52	YR
							Certifications: NJDEP-NY037,NYSDOH-NY12058			
1634-04-4	Methyl tert-butyl ether (MTBE)	ND		ug/m³	2.6	7.14	EPA TO-15	11/03/2025 08:00	11/04/2025 05:52	YR
							Certifications: NJDEP-NY037,NYSDOH-NY12058			
75-09-2	Methylene chloride	ND		ug/m³	15	7.14	EPA TO-15	11/03/2025 08:00	11/04/2025 05:52	YR
							Certifications: NJDEP-NY037,NYSDOH-NY12058			
91-20-3	* ^Naphthalene	ND		ug/m³	37	7.14	EPA TO-15	11/03/2025 08:00	11/04/2025 05:52	YR
							Certifications:			
104-51-8	* n-Butylbenzene	ND		ug/m³	3.9	7.14	EPA TO-15	11/03/2025 08:00	11/04/2025 05:52	YR
							Certifications:			
142-82-5	n-Heptane	ND		ug/m³	2.9	7.14	EPA TO-15	11/03/2025 08:00	11/04/2025 05:52	YR
							Certifications: NJDEP-NY037,NYSDOH-NY12058			
110-54-3	n-Hexane	ND		ug/m³	2.5	7.14	EPA TO-15	11/03/2025 08:00	11/04/2025 05:52	YR
							Certifications: NJDEP-NY037,NYSDOH-NY12058			
103-65-1	* n-Propylbenzene	ND		ug/m³	3.5	7.14	EPA TO-15	11/03/2025 08:00	11/04/2025 05:52	YR
							Certifications:			
95-47-6	o-Xylene	ND		ug/m³	3.1	7.14	EPA TO-15	11/03/2025 08:00	11/04/2025 05:52	YR
							Certifications: NJDEP-NY037,NYSDOH-NY12058			
179601-23-1	p- & m- Xylenes	ND		ug/m³	6.2	7.14	EPA TO-15	11/03/2025 08:00	11/04/2025 05:52	YR
							Certifications: NJDEP-NY037,NYSDOH-NY12058			
622-96-8	* p-Ethyltoluene	ND		ug/m³	3.5	7.14	EPA TO-15	11/03/2025 08:00	11/04/2025 05:52	YR
							Certifications:			
99-87-6	* p-Isopropyltoluene	ND		ug/m³	3.9	7.14	EPA TO-15	11/03/2025 08:00	11/04/2025 05:52	YR
							Certifications:			
115-07-1	* Propylene	ND		ug/m³	1.2	7.14	EPA TO-15	11/03/2025 08:00	11/04/2025 05:52	YR
							Certifications:			
135-98-8	* sec-Butylbenzene	ND		ug/m³	3.9	7.14	EPA TO-15	11/03/2025 08:00	11/04/2025 05:52	YR
							Certifications:			
100-42-5	Styrene	ND		ug/m³	3.0	7.14	EPA TO-15	11/03/2025 08:00	11/04/2025 05:52	YR
							Certifications: NJDEP-NY037,NYSDOH-NY12058			
98-06-6	* tert-Butylbenzene	ND		ug/m³	3.9	7.14	EPA TO-15	11/03/2025 08:00	11/04/2025 05:52	YR
							Certifications:			

Sample Information

Client Sample ID: SS-2 **York Sample ID:** 25J1850-02

York Project (SDG) No.	Client Project ID	Matrix	Collection Date/Time	Date Received
25J1850	2425 Atlantic Ave	Soil Vapor	October 30, 2025 2:23 pm	10/30/2025

Q_A_Volatile Organics, EPA TO15 Full List

Log-in Notes:

Sample Notes:

Sample Prepared by Method: EPA TO15 PREP

CAS No.	Parameter	Result	Flag	Units	Reported to LOQ	Dilution	Reference Method	Date/Time Prepared	Date/Time Analyzed	Analyst
127-18-4	**Tetrachloroethylene**	**1800**		ug/m³	52	76.455	EPA TO-15	11/03/2025 08:00	11/05/2025 06:10	YR
							Certifications: NJDEP-NY037,NYSDOH-NY12058			
109-99-9	*** Tetrahydrofuran**	**6.7**		ug/m³	4.2	7.14	EPA TO-15	11/03/2025 08:00	11/04/2025 05:52	YR
							Certifications:			
108-88-3	**Toluene**	**6.5**		ug/m³	2.7	7.14	EPA TO-15	11/03/2025 08:00	11/04/2025 05:52	YR
							Certifications: NJDEP-NY037,NYSDOH-NY12058			
156-60-5	**trans-1,2-Dichloroethylene**	**4.5**		ug/m³	2.8	7.14	EPA TO-15	11/03/2025 08:00	11/04/2025 05:52	YR
							Certifications: NJDEP-NY037,NYSDOH-NY12058			
10061-02-6	trans-1,3-Dichloropropylene	ND		ug/m³	3.2	7.14	EPA TO-15	11/03/2025 08:00	11/04/2025 05:52	YR
							Certifications: NJDEP-NY037,NYSDOH-NY12058			
79-01-6	**Trichloroethylene**	**12000**		ug/m³	10	76.455	EPA TO-15	11/03/2025 08:00	11/05/2025 06:10	YR
							Certifications: NJDEP-NY037,NYSDOH-NY12058			
75-69-4	Trichlorofluoromethane (Freon 11)	ND		ug/m³	4.0	7.14	EPA TO-15	11/03/2025 08:00	11/04/2025 05:52	YR
							Certifications: NJDEP-NY037,NYSDOH-NY12058			
108-05-4	Vinyl acetate	ND		ug/m³	2.5	7.14	EPA TO-15	11/03/2025 08:00	11/04/2025 05:52	YR
							Certifications: NJDEP-NY037,NYSDOH-NY12058			
593-60-2	Vinyl bromide	ND		ug/m³	3.1	7.14	EPA TO-15	11/03/2025 08:00	11/04/2025 05:52	YR
							Certifications: NJDEP-NY037,NYSDOH-NY12058			
75-01-4	Vinyl Chloride	ND		ug/m³	0.91	7.14	EPA TO-15	11/03/2025 08:00	11/04/2025 05:52	YR
							Certifications: NJDEP-NY037,NYSDOH-NY12058			
1330-20-7	Xylenes, Total	ND		ug/m³	9.3	7.14	EPA TO-15	11/03/2025 08:00	11/04/2025 05:52	YR
							Certifications: NJDEP-NY037,NYSDOH-NY12058			

Sample Information

Client Sample ID: SS-3 **York Sample ID:** 25J1850-03

York Project (SDG) No.	Client Project ID	Matrix	Collection Date/Time	Date Received
25J1850	2425 Atlantic Ave	Soil Vapor	October 30, 2025 2:24 pm	10/30/2025

Q_A_Volatile Organics, EPA TO15 Full List **Log-in Notes:** **Sample Notes:**

Sample Prepared by Method: EPA TO15 PREP

CAS No.	Parameter	Result	Flag	Units	Reported to LOQ	Dilution	Reference Method	Date/Time Prepared	Date/Time Analyzed	Analyst
630-20-6	* 1,1,1,2-Tetrachloroethane	ND		ug/m³	5.0	7.275	EPA TO-15	11/03/2025 08:00	11/04/2025 03:33	YR
							Certifications:			
71-55-6	**1,1,1-Trichloroethane**	**4.8**		ug/m³	4.0	7.275	EPA TO-15	11/03/2025 08:00	11/04/2025 03:33	YR
							Certifications:	NJDEP-NY037,NYSDOH-NY12058		
79-34-5	1,1,2,2-Tetrachloroethane	ND		ug/m³	5.0	7.275	EPA TO-15	11/03/2025 08:00	11/04/2025 03:33	YR
							Certifications:	NJDEP-NY037,NYSDOH-NY12058		
76-13-1	1,1,2-Trichloro-1,2,2-trifluoroethane (Freon 113)	ND		ug/m³	5.6	7.275	EPA TO-15	11/03/2025 08:00	11/04/2025 03:33	YR
							Certifications:	NJDEP-NY037,NYSDOH-NY12058		
79-00-5	1,1,2-Trichloroethane	ND		ug/m³	4.0	7.275	EPA TO-15	11/03/2025 08:00	11/04/2025 03:33	YR
							Certifications:	NJDEP-NY037,NYSDOH-NY12058		
75-34-3	1,1-Dichloroethane	ND		ug/m³	2.9	7.275	EPA TO-15	11/03/2025 08:00	11/04/2025 03:33	YR
							Certifications:	NJDEP-NY037,NYSDOH-NY12058		
75-35-4	1,1-Dichloroethylene	ND		ug/m³	1.4	7.275	EPA TO-15	11/03/2025 08:00	11/04/2025 03:33	YR
							Certifications:	NJDEP-NY037,NYSDOH-NY12058		
120-82-1	1,2,4-Trichlorobenzene	ND	CAL-E, TO-CCV	ug/m³	270	7.275	EPA TO-15	11/03/2025 08:00	11/04/2025 03:33	YR
							Certifications:	NJDEP-NY037,NYSDOH-NY12058		
95-63-6	1,2,4-Trimethylbenzene	ND		ug/m³	3.6	7.275	EPA TO-15	11/03/2025 08:00	11/04/2025 03:33	YR
							Certifications:	NJDEP-NY037,NYSDOH-NY12058		
106-93-4	1,2-Dibromoethane	ND		ug/m³	5.6	7.275	EPA TO-15	11/03/2025 08:00	11/04/2025 03:33	YR
							Certifications:	NJDEP-NY037,NYSDOH-NY12058		
95-50-1	1,2-Dichlorobenzene	ND		ug/m³	4.4	7.275	EPA TO-15	11/03/2025 08:00	11/04/2025 03:33	YR
							Certifications:	NJDEP-NY037,NYSDOH-NY12058		
107-06-2	1,2-Dichloroethane	ND		ug/m³	2.9	7.275	EPA TO-15	11/03/2025 08:00	11/04/2025 03:33	YR
							Certifications:	NJDEP-NY037,NYSDOH-NY12058		
78-87-5	1,2-Dichloropropane	ND		ug/m³	3.4	7.275	EPA TO-15	11/03/2025 08:00	11/04/2025 03:33	YR
							Certifications:	NJDEP-NY037,NYSDOH-NY12058		
76-14-2	1,2-Dichlorotetrafluoroethane	ND		ug/m³	5.1	7.275	EPA TO-15	11/03/2025 08:00	11/04/2025 03:33	YR
							Certifications:	NJDEP-NY037,NYSDOH-NY12058		
108-67-8	1,3,5-Trimethylbenzene	ND		ug/m³	3.6	7.275	EPA TO-15	11/03/2025 08:00	11/04/2025 03:33	YR
							Certifications:	NJDEP-NY037,NYSDOH-NY12058		
106-99-0	1,3-Butadiene	ND		ug/m³	4.8	7.275	EPA TO-15	11/03/2025 08:00	11/04/2025 03:33	YR
							Certifications:	NJDEP-NY037,NYSDOH-NY12058		
541-73-1	1,3-Dichlorobenzene	ND		ug/m³	4.4	7.275	EPA TO-15	11/03/2025 08:00	11/04/2025 03:33	YR
							Certifications:	NJDEP-NY037,NYSDOH-NY12058		
142-28-9	* 1,3-Dichloropropane	ND		ug/m³	3.4	7.275	EPA TO-15	11/03/2025 08:00	11/04/2025 03:33	YR
							Certifications:			
106-46-7	1,4-Dichlorobenzene	ND	CAL-E	ug/m³	4.4	7.275	EPA TO-15	11/03/2025 08:00	11/04/2025 03:33	YR
							Certifications:	NJDEP-NY037,NYSDOH-NY12058		
123-91-1	1,4-Dioxane	ND		ug/m³	13	7.275	EPA TO-15	11/03/2025 08:00	11/04/2025 03:33	YR
							Certifications:	NJDEP-NY037,NYSDOH-NY12058		
540-84-1	* ^2,2,4-Trimethylpentane	ND		ug/m³	1.7	7.275	EPA TO-15	11/03/2025 08:00	11/04/2025 03:33	YR
							Certifications:			

Sample Information

Client Sample ID: SS-3 **York Sample ID:** 25J1850-03

York Project (SDG) No.	Client Project ID	Matrix	Collection Date/Time	Date Received
25J1850	2425 Atlantic Ave	Soil Vapor	October 30, 2025 2:24 pm	10/30/2025

Q_A_Volatile Organics, EPA TO15 Full List **Log-in Notes:** **Sample Notes:**

Sample Prepared by Method: EPA TO15 PREP

CAS No.	Parameter	Result	Flag	Units	Reported to LOQ	Dilution	Reference Method	Date/Time Prepared	Date/Time Analyzed	Analyst
78-93-3	2-Butanone	ND		ug/m³	110	7.275	EPA TO-15	11/03/2025 08:00	11/04/2025 03:33	YR
							Certifications: NJDEP-NY037,NYSDOH-NY12058			
591-78-6	* 2-Hexanone	ND		ug/m³	6.0	7.275	EPA TO-15	11/03/2025 08:00	11/04/2025 03:33	YR
							Certifications:			
107-05-1	3-Chloropropene	ND		ug/m³	11	7.275	EPA TO-15	11/03/2025 08:00	11/04/2025 03:33	YR
							Certifications: NJDEP-NY037,NYSDOH-NY12058			
108-10-1	4-Methyl-2-pentanone	ND		ug/m³	3.0	7.275	EPA TO-15	11/03/2025 08:00	11/04/2025 03:33	YR
							Certifications: NJDEP-NY037,NYSDOH-NY12058			
67-64-1	Acetone	ND		ug/m³	86	7.275	EPA TO-15	11/03/2025 08:00	11/04/2025 03:33	YR
							Certifications: NJDEP-NY037,NYSDOH-NY12058			
107-02-8	* ^Acrolein	ND		ug/m³	1.7	7.275	EPA TO-15	11/03/2025 08:00	11/04/2025 03:33	YR
							Certifications:			
107-13-1	Acrylonitrile	ND		ug/m³	79	7.275	EPA TO-15	11/03/2025 08:00	11/04/2025 03:33	YR
							Certifications: NJDEP-NY037,NYSDOH-NY12058			
71-43-2	Benzene	ND		ug/m³	2.3	7.275	EPA TO-15	11/03/2025 08:00	11/04/2025 03:33	YR
							Certifications: NJDEP-NY037,NYSDOH-NY12058			
100-44-7	Benzyl chloride	ND		ug/m³	94	7.275	EPA TO-15	11/03/2025 08:00	11/04/2025 03:33	YR
							Certifications: NJDEP-NY037,NYSDOH-NY12058			
75-27-4	Bromodichloromethane	ND		ug/m³	4.9	7.275	EPA TO-15	11/03/2025 08:00	11/04/2025 03:33	YR
							Certifications: NJDEP-NY037,NYSDOH-NY12058			
75-25-2	Bromoform	ND		ug/m³	7.5	7.275	EPA TO-15	11/03/2025 08:00	11/04/2025 03:33	YR
							Certifications: NJDEP-NY037,NYSDOH-NY12058			
74-83-9	Bromomethane	ND		ug/m³	2.8	7.275	EPA TO-15	11/03/2025 08:00	11/04/2025 03:33	YR
							Certifications: NJDEP-NY037,NYSDOH-NY12058			
75-15-0	Carbon disulfide	ND		ug/m³	2.3	7.275	EPA TO-15	11/03/2025 08:00	11/04/2025 03:33	YR
							Certifications: NJDEP-NY037,NYSDOH-NY12058			
56-23-5	Carbon tetrachloride	ND		ug/m³	1.1	7.275	EPA TO-15	11/03/2025 08:00	11/04/2025 03:33	YR
							Certifications: NJDEP-NY037,NYSDOH-NY12058			
108-90-7	Chlorobenzene	ND		ug/m³	3.3	7.275	EPA TO-15	11/03/2025 08:00	11/04/2025 03:33	YR
							Certifications: NJDEP-NY037,NYSDOH-NY12058			
75-00-3	Chloroethane	ND		ug/m³	1.9	7.275	EPA TO-15	11/03/2025 08:00	11/04/2025 03:33	YR
							Certifications: NJDEP-NY037,NYSDOH-NY12058			
67-66-3	**Chloroform**	**150**		ug/m³	3.6	7.275	EPA TO-15	11/03/2025 08:00	11/04/2025 03:33	YR
							Certifications: NJDEP-NY037,NYSDOH-NY12058			
74-87-3	Chloromethane	ND		ug/m³	1.5	7.275	EPA TO-15	11/03/2025 08:00	11/04/2025 03:33	YR
							Certifications: NJDEP-NY037,NYSDOH-NY12058			
156-59-2	**cis-1,2-Dichloroethylene**	**16**		ug/m³	1.4	7.275	EPA TO-15	11/03/2025 08:00	11/04/2025 03:33	YR
							Certifications: NJDEP-NY037,NYSDOH-NY12058			
10061-01-5	cis-1,3-Dichloropropylene	ND		ug/m³	3.3	7.275	EPA TO-15	11/03/2025 08:00	11/04/2025 03:33	YR
							Certifications: NJDEP-NY037,NYSDOH-NY12058			
110-82-7	**Cyclohexane**	**6.0**		ug/m³	2.5	7.275	EPA TO-15	11/03/2025 08:00	11/04/2025 03:33	YR
							Certifications: NJDEP-NY037,NYSDOH-NY12058			
124-48-1	Dibromochloromethane	ND		ug/m³	6.2	7.275	EPA TO-15	11/03/2025 08:00	11/04/2025 03:33	YR
							Certifications: NJDEP-NY037,NYSDOH-NY12058			

Sample Information

Client Sample ID: SS-3 **York Sample ID:** 25J1850-03

York Project (SDG) No.	Client Project ID	Matrix	Collection Date/Time	Date Received
25J1850	2425 Atlantic Ave	Soil Vapor	October 30, 2025 2:24 pm	10/30/2025

Q_A_Volatile Organics, EPA TO15 Full List **Log-in Notes:** **Sample Notes:**

Sample Prepared by Method: EPA TO15 PREP

CAS No.	Parameter	Result	Flag	Units	Reported to LOQ	Dilution	Reference Method	Date/Time Prepared	Date/Time Analyzed	Analyst
75-71-8	Dichlorodifluoromethane	ND		ug/m³	3.6	7.275	EPA TO-15	11/03/2025 08:00	11/04/2025 03:33	YR
							Certifications: NJDEP-NY037,NYSDOH-NY12058			
141-78-6	* Ethyl acetate	ND		ug/m³	130	7.275	EPA TO-15	11/03/2025 08:00	11/04/2025 03:33	YR
							Certifications:			
100-41-4	Ethyl Benzene	ND		ug/m³	3.2	7.275	EPA TO-15	11/03/2025 08:00	11/04/2025 03:33	YR
							Certifications: NJDEP-NY037,NYSDOH-NY12058			
87-68-3	Hexachlorobutadiene	ND		ug/m³	7.8	7.275	EPA TO-15	11/03/2025 08:00	11/04/2025 03:33	YR
							Certifications: NJDEP-NY037,NYSDOH-NY12058			
67-63-0	Isopropanol	ND		ug/m³	11	7.275	EPA TO-15	11/03/2025 08:00	11/04/2025 03:33	YR
							Certifications: NJDEP-NY037,NYSDOH-NY12058			
98-82-8	Isopropylbenzene	ND		ug/m³	3.6	7.275	EPA TO-15	11/03/2025 08:00	11/04/2025 03:33	YR
							Certifications: NJDEP-NY037,NYSDOH-NY12058			
80-62-6	Methyl Methacrylate	ND		ug/m³	3.0	7.275	EPA TO-15	11/03/2025 08:00	11/04/2025 03:33	YR
							Certifications: NJDEP-NY037,NYSDOH-NY12058			
1634-04-4	Methyl tert-butyl ether (MTBE)	ND		ug/m³	2.6	7.275	EPA TO-15	11/03/2025 08:00	11/04/2025 03:33	YR
							Certifications: NJDEP-NY037,NYSDOH-NY12058			
75-09-2	Methylene chloride	ND		ug/m³	15	7.275	EPA TO-15	11/03/2025 08:00	11/04/2025 03:33	YR
							Certifications: NJDEP-NY037,NYSDOH-NY12058			
91-20-3	* ^Naphthalene	ND		ug/m³	38	7.275	EPA TO-15	11/03/2025 08:00	11/04/2025 03:33	YR
							Certifications:			
104-51-8	* n-Butylbenzene	ND		ug/m³	4.0	7.275	EPA TO-15	11/03/2025 08:00	11/04/2025 03:33	YR
							Certifications:			
142-82-5	n-Heptane	ND		ug/m³	3.0	7.275	EPA TO-15	11/03/2025 08:00	11/04/2025 03:33	YR
							Certifications: NJDEP-NY037,NYSDOH-NY12058			
110-54-3	n-Hexane	ND		ug/m³	2.6	7.275	EPA TO-15	11/03/2025 08:00	11/04/2025 03:33	YR
							Certifications: NJDEP-NY037,NYSDOH-NY12058			
103-65-1	* n-Propylbenzene	ND		ug/m³	3.6	7.275	EPA TO-15	11/03/2025 08:00	11/04/2025 03:33	YR
							Certifications:			
95-47-6	o-Xylene	ND		ug/m³	3.2	7.275	EPA TO-15	11/03/2025 08:00	11/04/2025 03:33	YR
							Certifications: NJDEP-NY037,NYSDOH-NY12058			
179601-23-1	p- & m- Xylenes	ND		ug/m³	6.3	7.275	EPA TO-15	11/03/2025 08:00	11/04/2025 03:33	YR
							Certifications: NJDEP-NY037,NYSDOH-NY12058			
622-96-8	* p-Ethyltoluene	ND		ug/m³	3.6	7.275	EPA TO-15	11/03/2025 08:00	11/04/2025 03:33	YR
							Certifications:			
99-87-6	* p-Isopropyltoluene	ND		ug/m³	4.0	7.275	EPA TO-15	11/03/2025 08:00	11/04/2025 03:33	YR
							Certifications:			
115-07-1	* Propylene	ND		ug/m³	1.3	7.275	EPA TO-15	11/03/2025 08:00	11/04/2025 03:33	YR
							Certifications:			
135-98-8	* sec-Butylbenzene	ND		ug/m³	4.0	7.275	EPA TO-15	11/03/2025 08:00	11/04/2025 03:33	YR
							Certifications:			
100-42-5	Styrene	ND		ug/m³	3.1	7.275	EPA TO-15	11/03/2025 08:00	11/04/2025 03:33	YR
							Certifications: NJDEP-NY037,NYSDOH-NY12058			
98-06-6	* tert-Butylbenzene	ND		ug/m³	4.0	7.275	EPA TO-15	11/03/2025 08:00	11/04/2025 03:33	YR
							Certifications:			

Sample Information

Client Sample ID: SS-3 **York Sample ID:** 25J1850-03

York Project (SDG) No.	Client Project ID	Matrix	Collection Date/Time	Date Received
25J1850	2425 Atlantic Ave	Soil Vapor	October 30, 2025 2:24 pm	10/30/2025

Q_A_Volatile Organics, EPA TO15 Full List **Log-in Notes:** **Sample Notes:**

Sample Prepared by Method: EPA TO15 PREP

CAS No.	Parameter	Result	Flag	Units	Reported to LOQ	Dilution	Reference Method	Date/Time Prepared	Date/Time Analyzed	Analyst
127-18-4	**Tetrachloroethylene**	**1100**		ug/m³	4.9	7.275	EPA TO-15	11/03/2025 08:00	11/04/2025 03:33	YR
							Certifications: NJDEP-NY037,NYSDOH-NY12058			
109-99-9	* Tetrahydrofuran	ND		ug/m³	4.3	7.275	EPA TO-15	11/03/2025 08:00	11/04/2025 03:33	YR
							Certifications:			
108-88-3	**Toluene**	**6.0**		ug/m³	2.7	7.275	EPA TO-15	11/03/2025 08:00	11/04/2025 03:33	YR
							Certifications: NJDEP-NY037,NYSDOH-NY12058			
156-60-5	trans-1,2-Dichloroethylene	ND		ug/m³	2.9	7.275	EPA TO-15	11/03/2025 08:00	11/04/2025 03:33	YR
							Certifications: NJDEP-NY037,NYSDOH-NY12058			
10061-02-6	trans-1,3-Dichloropropylene	ND		ug/m³	3.3	7.275	EPA TO-15	11/03/2025 08:00	11/04/2025 03:33	YR
							Certifications: NJDEP-NY037,NYSDOH-NY12058			
79-01-6	**Trichloroethylene**	**3400**		ug/m³	3.9	29.1	EPA TO-15	11/03/2025 08:00	11/04/2025 04:19	YR
							Certifications: NJDEP-NY037,NYSDOH-NY12058			
75-69-4	Trichlorofluoromethane (Freon 11)	ND		ug/m³	4.1	7.275	EPA TO-15	11/03/2025 08:00	11/04/2025 03:33	YR
							Certifications: NJDEP-NY037,NYSDOH-NY12058			
108-05-4	Vinyl acetate	ND		ug/m³	2.6	7.275	EPA TO-15	11/03/2025 08:00	11/04/2025 03:33	YR
							Certifications: NJDEP-NY037,NYSDOH-NY12058			
593-60-2	Vinyl bromide	ND		ug/m³	3.2	7.275	EPA TO-15	11/03/2025 08:00	11/04/2025 03:33	YR
							Certifications: NJDEP-NY037,NYSDOH-NY12058			
75-01-4	Vinyl Chloride	ND		ug/m³	0.93	7.275	EPA TO-15	11/03/2025 08:00	11/04/2025 03:33	YR
							Certifications: NJDEP-NY037,NYSDOH-NY12058			
1330-20-7	Xylenes, Total	ND		ug/m³	9.5	7.275	EPA TO-15	11/03/2025 08:00	11/04/2025 03:33	YR
							Certifications: NJDEP-NY037,NYSDOH-NY12058			

Sample Information

Client Sample ID: SS-4 **York Sample ID:** 25J1850-04

York Project (SDG) No.	Client Project ID	Matrix	Collection Date/Time	Date Received
25J1850	2425 Atlantic Ave	Soil Vapor	October 30, 2025 2:25 pm	10/30/2025

Q_A_Volatile Organics, EPA TO15 Full List

Log-in Notes:

Sample Notes:

Sample Prepared by Method: EPA TO15 PREP

CAS No.	Parameter	Result	Flag	Units	Reported to LOQ	Dilution	Reference Method	Date/Time Prepared	Date/Time Analyzed	Analyst
630-20-6	* 1,1,1,2-Tetrachloroethane	ND		ug/m³	1.1	1.552	EPA TO-15	11/03/2025 08:00	11/04/2025 02:46	YR
							Certifications:			
71-55-6	1,1,1-Trichloroethane	ND		ug/m³	0.85	1.552	EPA TO-15	11/03/2025 08:00	11/04/2025 02:46	YR
							Certifications:	NJDEP-NY037,NYSDOH-NY12058		
79-34-5	1,1,2,2-Tetrachloroethane	ND		ug/m³	1.1	1.552	EPA TO-15	11/03/2025 08:00	11/04/2025 02:46	YR
							Certifications:	NJDEP-NY037,NYSDOH-NY12058		
76-13-1	1,1,2-Trichloro-1,2,2-trifluoroethane (Freon 113)	ND		ug/m³	1.2	1.552	EPA TO-15	11/03/2025 08:00	11/04/2025 02:46	YR
							Certifications:	NJDEP-NY037,NYSDOH-NY12058		
79-00-5	1,1,2-Trichloroethane	ND		ug/m³	0.85	1.552	EPA TO-15	11/03/2025 08:00	11/04/2025 02:46	YR
							Certifications:	NJDEP-NY037,NYSDOH-NY12058		
75-34-3	1,1-Dichloroethane	ND		ug/m³	0.63	1.552	EPA TO-15	11/03/2025 08:00	11/04/2025 02:46	YR
							Certifications:	NJDEP-NY037,NYSDOH-NY12058		
75-35-4	1,1-Dichloroethylene	ND		ug/m³	0.31	1.552	EPA TO-15	11/03/2025 08:00	11/04/2025 02:46	YR
							Certifications:	NJDEP-NY037,NYSDOH-NY12058		
120-82-1	1,2,4-Trichlorobenzene	ND	CAL-E, TO-CCV	ug/m³	58	1.552	EPA TO-15	11/03/2025 08:00	11/04/2025 02:46	YR
							Certifications:	NJDEP-NY037,NYSDOH-NY12058		
95-63-6	**1,2,4-Trimethylbenzene**	**1.6**		ug/m³	0.76	1.552	EPA TO-15	11/03/2025 08:00	11/04/2025 02:46	YR
							Certifications:	NJDEP-NY037,NYSDOH-NY12058		
106-93-4	1,2-Dibromoethane	ND		ug/m³	1.2	1.552	EPA TO-15	11/03/2025 08:00	11/04/2025 02:46	YR
							Certifications:	NJDEP-NY037,NYSDOH-NY12058		
95-50-1	1,2-Dichlorobenzene	ND		ug/m³	0.93	1.552	EPA TO-15	11/03/2025 08:00	11/04/2025 02:46	YR
							Certifications:	NJDEP-NY037,NYSDOH-NY12058		
107-06-2	1,2-Dichloroethane	ND		ug/m³	0.63	1.552	EPA TO-15	11/03/2025 08:00	11/04/2025 02:46	YR
							Certifications:	NJDEP-NY037,NYSDOH-NY12058		
78-87-5	1,2-Dichloropropane	ND		ug/m³	0.72	1.552	EPA TO-15	11/03/2025 08:00	11/04/2025 02:46	YR
							Certifications:	NJDEP-NY037,NYSDOH-NY12058		
76-14-2	1,2-Dichlorotetrafluoroethane	ND		ug/m³	1.1	1.552	EPA TO-15	11/03/2025 08:00	11/04/2025 02:46	YR
							Certifications:	NJDEP-NY037,NYSDOH-NY12058		
108-67-8	1,3,5-Trimethylbenzene	ND		ug/m³	0.76	1.552	EPA TO-15	11/03/2025 08:00	11/04/2025 02:46	YR
							Certifications:	NJDEP-NY037,NYSDOH-NY12058		
106-99-0	1,3-Butadiene	ND		ug/m³	1.0	1.552	EPA TO-15	11/03/2025 08:00	11/04/2025 02:46	YR
							Certifications:	NJDEP-NY037,NYSDOH-NY12058		
541-73-1	1,3-Dichlorobenzene	ND		ug/m³	0.93	1.552	EPA TO-15	11/03/2025 08:00	11/04/2025 02:46	YR
							Certifications:	NJDEP-NY037,NYSDOH-NY12058		
142-28-9	* 1,3-Dichloropropane	ND		ug/m³	0.72	1.552	EPA TO-15	11/03/2025 08:00	11/04/2025 02:46	YR
							Certifications:			
106-46-7	1,4-Dichlorobenzene	ND	CAL-E	ug/m³	0.93	1.552	EPA TO-15	11/03/2025 08:00	11/04/2025 02:46	YR
							Certifications:	NJDEP-NY037,NYSDOH-NY12058		
123-91-1	1,4-Dioxane	ND		ug/m³	2.8	1.552	EPA TO-15	11/03/2025 08:00	11/04/2025 02:46	YR
							Certifications:	NJDEP-NY037,NYSDOH-NY12058		
540-84-1	* ^2,2,4-Trimethylpentane	ND		ug/m³	0.36	1.552	EPA TO-15	11/03/2025 08:00	11/04/2025 02:46	YR
							Certifications:			

Sample Information

Client Sample ID: SS-4 **York Sample ID:** 25J1850-04

York Project (SDG) No.	Client Project ID	Matrix	Collection Date/Time	Date Received
25J1850	2425 Atlantic Ave	Soil Vapor	October 30, 2025 2:25 pm	10/30/2025

Q_A_Volatile Organics, EPA TO15 Full List **Log-in Notes:** **Sample Notes:**

Sample Prepared by Method: EPA TO15 PREP

CAS No.	Parameter	Result	Flag	Units	Reported to LOQ	Dilution	Reference Method	Date/Time Prepared	Date/Time Analyzed	Analyst
78-93-3	2-Butanone	ND		ug/m³	23	1.552	EPA TO-15	11/03/2025 08:00	11/04/2025 02:46	YR
							Certifications: NJDEP-NY037,NYSDOH-NY12058			
591-78-6	* 2-Hexanone	ND		ug/m³	1.3	1.552	EPA TO-15	11/03/2025 08:00	11/04/2025 02:46	YR
							Certifications:			
107-05-1	3-Chloropropene	ND		ug/m³	2.4	1.552	EPA TO-15	11/03/2025 08:00	11/04/2025 02:46	YR
							Certifications: NJDEP-NY037,NYSDOH-NY12058			
108-10-1	**4-Methyl-2-pentanone**	**1.4**		ug/m³	0.64	1.552	EPA TO-15	11/03/2025 08:00	11/04/2025 02:46	YR
							Certifications: NJDEP-NY037,NYSDOH-NY12058			
67-64-1	Acetone	ND		ug/m³	18	1.552	EPA TO-15	11/03/2025 08:00	11/04/2025 02:46	YR
							Certifications: NJDEP-NY037,NYSDOH-NY12058			
107-02-8	* ^Acrolein	ND		ug/m³	0.36	1.552	EPA TO-15	11/03/2025 08:00	11/04/2025 02:46	YR
							Certifications:			
107-13-1	Acrylonitrile	ND		ug/m³	17	1.552	EPA TO-15	11/03/2025 08:00	11/04/2025 02:46	YR
							Certifications: NJDEP-NY037,NYSDOH-NY12058			
71-43-2	**Benzene**	**1.1**		ug/m³	0.50	1.552	EPA TO-15	11/03/2025 08:00	11/04/2025 02:46	YR
							Certifications: NJDEP-NY037,NYSDOH-NY12058			
100-44-7	Benzyl chloride	ND		ug/m³	20	1.552	EPA TO-15	11/03/2025 08:00	11/04/2025 02:46	YR
							Certifications: NJDEP-NY037,NYSDOH-NY12058			
75-27-4	Bromodichloromethane	ND		ug/m³	1.0	1.552	EPA TO-15	11/03/2025 08:00	11/04/2025 02:46	YR
							Certifications: NJDEP-NY037,NYSDOH-NY12058			
75-25-2	Bromoform	ND		ug/m³	1.6	1.552	EPA TO-15	11/03/2025 08:00	11/04/2025 02:46	YR
							Certifications: NJDEP-NY037,NYSDOH-NY12058			
74-83-9	Bromomethane	ND		ug/m³	0.60	1.552	EPA TO-15	11/03/2025 08:00	11/04/2025 02:46	YR
							Certifications: NJDEP-NY037,NYSDOH-NY12058			
75-15-0	**Carbon disulfide**	**3.0**		ug/m³	0.48	1.552	EPA TO-15	11/03/2025 08:00	11/04/2025 02:46	YR
							Certifications: NJDEP-NY037,NYSDOH-NY12058			
56-23-5	Carbon tetrachloride	ND		ug/m³	0.24	1.552	EPA TO-15	11/03/2025 08:00	11/04/2025 02:46	YR
							Certifications: NJDEP-NY037,NYSDOH-NY12058			
108-90-7	Chlorobenzene	ND		ug/m³	0.71	1.552	EPA TO-15	11/03/2025 08:00	11/04/2025 02:46	YR
							Certifications: NJDEP-NY037,NYSDOH-NY12058			
75-00-3	Chloroethane	ND		ug/m³	0.41	1.552	EPA TO-15	11/03/2025 08:00	11/04/2025 02:46	YR
							Certifications: NJDEP-NY037,NYSDOH-NY12058			
67-66-3	**Chloroform**	**36**		ug/m³	0.76	1.552	EPA TO-15	11/03/2025 08:00	11/04/2025 02:46	YR
							Certifications: NJDEP-NY037,NYSDOH-NY12058			
74-87-3	**Chloromethane**	**0.51**		ug/m³	0.32	1.552	EPA TO-15	11/03/2025 08:00	11/04/2025 02:46	YR
							Certifications: NJDEP-NY037,NYSDOH-NY12058			
156-59-2	cis-1,2-Dichloroethylene	ND		ug/m³	0.31	1.552	EPA TO-15	11/03/2025 08:00	11/04/2025 02:46	YR
							Certifications: NJDEP-NY037,NYSDOH-NY12058			
10061-01-5	cis-1,3-Dichloropropylene	ND		ug/m³	0.70	1.552	EPA TO-15	11/03/2025 08:00	11/04/2025 02:46	YR
							Certifications: NJDEP-NY037,NYSDOH-NY12058			
110-82-7	Cyclohexane	ND		ug/m³	0.53	1.552	EPA TO-15	11/03/2025 08:00	11/04/2025 02:46	YR
							Certifications: NJDEP-NY037,NYSDOH-NY12058			
124-48-1	Dibromochloromethane	ND		ug/m³	1.3	1.552	EPA TO-15	11/03/2025 08:00	11/04/2025 02:46	YR
							Certifications: NJDEP-NY037,NYSDOH-NY12058			

Sample Information

Client Sample ID: SS-4 **York Sample ID:** 25J1850-04

York Project (SDG) No.	Client Project ID	Matrix	Collection Date/Time	Date Received
25J1850	2425 Atlantic Ave	Soil Vapor	October 30, 2025 2:25 pm	10/30/2025

Q_A_Volatile Organics, EPA TO15 Full List **Log-in Notes:** **Sample Notes:**

Sample Prepared by Method: EPA TO15 PREP

CAS No.	Parameter	Result	Flag	Units	Reported to LOQ	Dilution	Reference Method	Date/Time Prepared	Date/Time Analyzed	Analyst
75-71-8	**Dichlorodifluoromethane**	**2.1**		ug/m³	0.77	1.552	EPA TO-15	11/03/2025 08:00	11/04/2025 02:46	YR
							Certifications: NJDEP-NY037,NYSDOH-NY12058			
141-78-6	* Ethyl acetate	ND		ug/m³	28	1.552	EPA TO-15	11/03/2025 08:00	11/04/2025 02:46	YR
							Certifications:			
100-41-4	**Ethyl Benzene**	**0.94**		ug/m³	0.67	1.552	EPA TO-15	11/03/2025 08:00	11/04/2025 02:46	YR
							Certifications: NJDEP-NY037,NYSDOH-NY12058			
87-68-3	Hexachlorobutadiene	ND		ug/m³	1.7	1.552	EPA TO-15	11/03/2025 08:00	11/04/2025 02:46	YR
							Certifications: NJDEP-NY037,NYSDOH-NY12058			
67-63-0	Isopropanol	ND		ug/m³	2.3	1.552	EPA TO-15	11/03/2025 08:00	11/04/2025 02:46	YR
							Certifications: NJDEP-NY037,NYSDOH-NY12058			
98-82-8	Isopropylbenzene	ND		ug/m³	0.76	1.552	EPA TO-15	11/03/2025 08:00	11/04/2025 02:46	YR
							Certifications: NJDEP-NY037,NYSDOH-NY12058			
80-62-6	Methyl Methacrylate	ND		ug/m³	0.64	1.552	EPA TO-15	11/03/2025 08:00	11/04/2025 02:46	YR
							Certifications: NJDEP-NY037,NYSDOH-NY12058			
1634-04-4	Methyl tert-butyl ether (MTBE)	ND		ug/m³	0.56	1.552	EPA TO-15	11/03/2025 08:00	11/04/2025 02:46	YR
							Certifications: NJDEP-NY037,NYSDOH-NY12058			
75-09-2	Methylene chloride	ND		ug/m³	3.2	1.552	EPA TO-15	11/03/2025 08:00	11/04/2025 02:46	YR
							Certifications: NJDEP-NY037,NYSDOH-NY12058			
91-20-3	* ^Naphthalene	ND		ug/m³	8.1	1.552	EPA TO-15	11/03/2025 08:00	11/04/2025 02:46	YR
							Certifications:			
104-51-8	* n-Butylbenzene	ND		ug/m³	0.85	1.552	EPA TO-15	11/03/2025 08:00	11/04/2025 02:46	YR
							Certifications:			
142-82-5	n-Heptane	ND		ug/m³	0.64	1.552	EPA TO-15	11/03/2025 08:00	11/04/2025 02:46	YR
							Certifications: NJDEP-NY037,NYSDOH-NY12058			
110-54-3	n-Hexane	ND		ug/m³	0.55	1.552	EPA TO-15	11/03/2025 08:00	11/04/2025 02:46	YR
							Certifications: NJDEP-NY037,NYSDOH-NY12058			
103-65-1	* n-Propylbenzene	ND		ug/m³	0.76	1.552	EPA TO-15	11/03/2025 08:00	11/04/2025 02:46	YR
							Certifications:			
95-47-6	**o-Xylene**	**1.1**		ug/m³	0.67	1.552	EPA TO-15	11/03/2025 08:00	11/04/2025 02:46	YR
							Certifications: NJDEP-NY037,NYSDOH-NY12058			
179601-23-1	**p- & m- Xylenes**	**3.8**		ug/m³	1.3	1.552	EPA TO-15	11/03/2025 08:00	11/04/2025 02:46	YR
							Certifications: NJDEP-NY037,NYSDOH-NY12058			
622-96-8	* **p-Ethyltoluene**	**1.4**		ug/m³	0.76	1.552	EPA TO-15	11/03/2025 08:00	11/04/2025 02:46	YR
							Certifications:			
99-87-6	* p-Isopropyltoluene	ND		ug/m³	0.85	1.552	EPA TO-15	11/03/2025 08:00	11/04/2025 02:46	YR
							Certifications:			
115-07-1	* Propylene	ND		ug/m³	0.27	1.552	EPA TO-15	11/03/2025 08:00	11/04/2025 02:46	YR
							Certifications:			
135-98-8	* sec-Butylbenzene	ND		ug/m³	0.85	1.552	EPA TO-15	11/03/2025 08:00	11/04/2025 02:46	YR
							Certifications:			
100-42-5	Styrene	ND		ug/m³	0.66	1.552	EPA TO-15	11/03/2025 08:00	11/04/2025 02:46	YR
							Certifications: NJDEP-NY037,NYSDOH-NY12058			
98-06-6	* tert-Butylbenzene	ND		ug/m³	0.85	1.552	EPA TO-15	11/03/2025 08:00	11/04/2025 02:46	YR
							Certifications:			

Sample Information

Client Sample ID: SS-4 **York Sample ID:** 25J1850-04

York Project (SDG) No.	Client Project ID	Matrix	Collection Date/Time	Date Received
25J1850	2425 Atlantic Ave	Soil Vapor	October 30, 2025 2:25 pm	10/30/2025

Q_A_Volatile Organics, EPA TO15 Full List

Log-in Notes:

Sample Notes:

Sample Prepared by Method: EPA TO15 PREP

CAS No.	Parameter	Result	Flag	Units	Reported to LOQ	Dilution	Reference Method	Date/Time Prepared	Date/Time Analyzed	Analyst
127-18-4	**Tetrachloroethylene**	**370**		ug/m³	2.1	3.104	EPA TO-15	11/03/2025 08:00	11/05/2025 04:38	YR
							Certifications: NJDEP-NY037,NYSDOH-NY12058			
109-99-9	* Tetrahydrofuran	ND		ug/m³	0.92	1.552	EPA TO-15	11/03/2025 08:00	11/04/2025 02:46	YR
							Certifications:			
108-88-3	**Toluene**	**6.9**		ug/m³	0.58	1.552	EPA TO-15	11/03/2025 08:00	11/04/2025 02:46	YR
							Certifications: NJDEP-NY037,NYSDOH-NY12058			
156-60-5	trans-1,2-Dichloroethylene	ND		ug/m³	0.62	1.552	EPA TO-15	11/03/2025 08:00	11/04/2025 02:46	YR
							Certifications: NJDEP-NY037,NYSDOH-NY12058			
10061-02-6	trans-1,3-Dichloropropylene	ND		ug/m³	0.70	1.552	EPA TO-15	11/03/2025 08:00	11/04/2025 02:46	YR
							Certifications: NJDEP-NY037,NYSDOH-NY12058			
79-01-6	**Trichloroethylene**	**380**		ug/m³	0.42	3.104	EPA TO-15	11/03/2025 08:00	11/05/2025 04:38	YR
							Certifications: NJDEP-NY037,NYSDOH-NY12058			
75-69-4	**Trichlorofluoromethane (Freon 11)**	**1.2**		ug/m³	0.87	1.552	EPA TO-15	11/03/2025 08:00	11/04/2025 02:46	YR
							Certifications: NJDEP-NY037,NYSDOH-NY12058			
108-05-4	Vinyl acetate	ND		ug/m³	0.55	1.552	EPA TO-15	11/03/2025 08:00	11/04/2025 02:46	YR
							Certifications: NJDEP-NY037,NYSDOH-NY12058			
593-60-2	Vinyl bromide	ND		ug/m³	0.68	1.552	EPA TO-15	11/03/2025 08:00	11/04/2025 02:46	YR
							Certifications: NJDEP-NY037,NYSDOH-NY12058			
75-01-4	Vinyl Chloride	ND		ug/m³	0.20	1.552	EPA TO-15	11/03/2025 08:00	11/04/2025 02:46	YR
							Certifications: NJDEP-NY037,NYSDOH-NY12058			
1330-20-7	**Xylenes, Total**	**4.9**		ug/m³	2.0	1.552	EPA TO-15	11/03/2025 08:00	11/04/2025 02:46	YR
							Certifications: NJDEP-NY037,NYSDOH-NY12058			

Analytical Batch Summary

Batch ID: BK50145 **Preparation Method:** EPA TO15 PREP **Prepared By:** YR

YORK Sample ID	Client Sample ID	Preparation Date
25J1850-01	SS-1	11/03/25
25J1850-02	SS-2	11/03/25
25J1850-03	SS-3	11/03/25
25J1850-03RE1	SS-3	11/03/25
25J1850-04	SS-4	11/03/25
BK50145-BLK1	Blank	11/03/25
BK50145-BS1	LCS	11/03/25

Batch ID: BK50255 **Preparation Method:** EPA TO15 PREP **Prepared By:** YR

YORK Sample ID	Client Sample ID	Preparation Date
25J1850-01RE1	SS-1	11/03/25
25J1850-02RE1	SS-2	11/03/25
25J1850-04RE1	SS-4	11/03/25
BK50255-BLK1	Blank	11/04/25
BK50255-BS1	LCS	11/04/25

Volatile Organic Compounds in Air by GC/MS - Quality Control Data

York Analytical Laboratories, Inc.

Analyte	Result	Reporting Limit	Units	Spike Level	Source* Result	%REC	%REC Limits	Flag	RPD	RPD Limit	Flag
Batch BK50145 - EPA TO15 PREP											
Blank (BK50145-BLK1)											Prepared & Analyzed: 11/03/2025
1,1,1,2-Tetrachloroethane	ND	0.69	ug/m³								
1,1,1-Trichloroethane	ND	0.55	"								
1,1,2,2-Tetrachloroethane	ND	0.69	"								
1,1,2-Trichloro-1,2,2-trifluoroethane (Freon 113)	ND	0.77	"								
1,1,2-Trichloroethane	ND	0.55	"								
1,1-Dichloroethane	ND	0.40	"								
1,1-Dichloroethylene	ND	0.20	"								
1,2,4-Trichlorobenzene	ND	37	"								
1,2,4-Trimethylbenzene	ND	0.49	"								
1,2-Dibromoethane	ND	0.77	"								
1,2-Dichlorobenzene	ND	0.60	"								
1,2-Dichloroethane	ND	0.40	"								
1,2-Dichloropropane	ND	0.46	"								
1,2-Dichlorotetrafluoroethane	ND	0.70	"								
1,3,5-Trimethylbenzene	ND	0.49	"								
1,3-Butadiene	ND	0.66	"								
1,3-Dichlorobenzene	ND	0.60	"								
1,3-Dichloropropane	ND	0.46	"								
1,4-Dichlorobenzene	ND	0.60	"								
1,4-Dioxane	ND	1.8	"								
2,2,4-Trimethylpentane	ND	0.23	"								
2-Butanone	ND	15	"								
2-Hexanone	ND	0.82	"								
3-Chloropropene	ND	1.6	"								
4-Methyl-2-pentanone	ND	0.41	"								
Acetone	ND	12	"								
Acrolein	ND	0.23	"								
Acrylonitrile	ND	11	"								
Benzene	ND	0.32	"								
Benzyl chloride	ND	13	"								
Bromodichloromethane	ND	0.67	"								
Bromoform	ND	1.0	"								
Bromomethane	ND	0.39	"								
Carbon disulfide	ND	0.31	"								
Carbon tetrachloride	ND	0.16	"								
Chlorobenzene	ND	0.46	"								
Chloroethane	ND	0.26	"								
Chloroform	ND	0.49	"								
Chloromethane	ND	0.21	"								
cis-1,2-Dichloroethylene	ND	0.20	"								
cis-1,3-Dichloropropylene	ND	0.45	"								
Cyclohexane	ND	0.34	"								
Dibromochloromethane	ND	0.85	"								
Dichlorodifluoromethane	ND	0.49	"								
Ethyl acetate	ND	18	"								
Ethyl Benzene	ND	0.43	"								
Hexachlorobutadiene	ND	1.1	"								
Isopropanol	ND	1.5	"								
Isopropylbenzene	ND	0.49	"								
Methyl Methacrylate	ND	0.41	"								

Volatile Organic Compounds in Air by GC/MS - Quality Control Data

York Analytical Laboratories, Inc.

Analyte	Result	Reporting Limit	Units	Spike Level	Source* Result	%REC	%REC Limits	Flag	RPD	RPD Limit	Flag
Batch BK50145 - EPA TO15 PREP											
Blank (BK50145-BLK1)											Prepared & Analyzed: 11/03/2025
Methyl tert-butyl ether (MTBE)	ND	0.36	ug/m³								
Methylene chloride	ND	2.1	"								
Naphthalene	ND	5.2	"								
n-Butylbenzene	ND	0.55	"								
n-Heptane	ND	0.41	"								
n-Hexane	ND	0.35	"								
n-Propylbenzene	ND	0.49	"								
o-Xylene	ND	0.43	"								
p- & m- Xylenes	ND	0.87	"								
p-Ethyltoluene	ND	0.49	"								
p-Isopropyltoluene	ND	0.55	"								
Propylene	ND	0.17	"								
sec-Butylbenzene	ND	0.55	"								
Styrene	ND	0.43	"								
tert-Butylbenzene	ND	0.55	"								
Tetrachloroethylene	ND	0.68	"								
Tetrahydrofuran	ND	0.59	"								
Toluene	ND	0.38	"								
trans-1,2-Dichloroethylene	ND	0.40	"								
trans-1,3-Dichloropropylene	ND	0.45	"								
Trichloroethylene	ND	0.13	"								
Trichlorofluoromethane (Freon 11)	ND	0.56	"								
Vinyl acetate	ND	0.35	"								
Vinyl bromide	ND	0.44	"								
Vinyl Chloride	ND	0.13	"								
Xylenes, Total	ND	1.3	"								
LCS (BK50145-BS1)											Prepared & Analyzed: 11/03/2025
1,1,1,2-Tetrachloroethane	9.04		ppbv	10.0		90.4	70-130				
1,1,1-Trichloroethane	8.88		"	10.0		88.8	70-130				
1,1,2,2-Tetrachloroethane	10.2		"	10.0		102	70-130				
1,1,2-Trichloro-1,2,2-trifluoroethane (Freon 113)	9.44		"	10.0		94.4	70-130				
1,1,2-Trichloroethane	9.87		"	10.0		98.7	70-130				
1,1-Dichloroethane	8.98		"	10.0		89.8	70-130				
1,1-Dichloroethylene	8.70		"	10.0		87.0	70-130				
1,2,4-Trichlorobenzene	7.93		"	10.0		79.3	70-130				
1,2,4-Trimethylbenzene	9.59		"	10.0		95.9	70-130				
1,2-Dibromoethane	9.86		"	10.0		98.6	70-130				
1,2-Dichlorobenzene	10.2		"	10.0		102	70-130				
1,2-Dichloroethane	8.63		"	10.0		86.3	70-130				
1,2-Dichloropropane	9.97		"	10.0		99.7	70-130				
1,2-Dichlorotetrafluoroethane	9.70		"	10.0		97.0	70-130				
1,3,5-Trimethylbenzene	9.50		"	10.0		95.0	70-130				
1,3-Butadiene	10.4		"	10.0		104	70-130				
1,3-Dichlorobenzene	10.4		"	10.0		104	70-130				
1,3-Dichloropropane	9.76		"	10.0		97.6	70-130				
1,4-Dichlorobenzene	10.6		"	10.0		106	70-130				
1,4-Dioxane	9.75		"	10.0		97.5	70-130				
2,2,4-Trimethylpentane	9.70		"	10.0		97.0	70-130				
2-Butanone	8.93		"	10.0		89.3	70-130				
2-Hexanone	9.77		"	10.0		97.7	70-130				

Volatile Organic Compounds in Air by GC/MS - Quality Control Data

York Analytical Laboratories, Inc.

Analyte	Result	Reporting Limit	Units	Spike Level	Source* Result	%REC	%REC Limits	Flag	RPD	RPD Limit	Flag
Batch BK50145 - EPA TO15 PREP											
LCS (BK50145-BS1)								Prepared & Analyzed: 11/03/2025			
3-Chloropropene	9.07		ppbv	10.0		90.7	70-130				
4-Methyl-2-pentanone	9.04		"	10.0		90.4	70-130				
Acetone	8.56		"	10.0		85.6	70-130				
Acrolein	9.55		"	10.0		95.5	70-130				
Acrylonitrile	8.62		"	10.0		86.2	70-130				
Benzene	9.60		"	10.0		96.0	70-130				
Benzyl chloride	10.1		"	10.0		101	70-130				
Bromodichloromethane	9.59		"	10.0		95.9	70-130				
Bromoform	9.35		"	10.0		93.5	70-130				
Bromomethane	9.70		"	10.0		97.0	70-130				
Carbon disulfide	9.60		"	10.0		96.0	70-130				
Carbon tetrachloride	8.33		"	10.0		83.3	70-130				
Chlorobenzene	9.23		"	10.0		92.3	70-130				
Chloroethane	9.91		"	10.0		99.1	70-130				
Chloroform	9.21		"	10.0		92.1	70-130				
Chloromethane	10.6		"	10.0		106	70-130				
cis-1,2-Dichloroethylene	8.43		"	10.0		84.3	70-130				
cis-1,3-Dichloropropylene	9.83		"	10.0		98.3	70-130				
Cyclohexane	9.40		"	10.0		94.0	70-130				
Dibromochloromethane	9.42		"	10.0		94.2	70-130				
Dichlorodifluoromethane	9.65		"	10.0		96.5	70-130				
Ethyl acetate	8.57		"	10.0		85.7	70-130				
Ethyl Benzene	9.53		"	10.0		95.3	70-130				
Hexachlorobutadiene	8.76		"	10.0		87.6	70-130				
Isopropanol	9.58		"	10.0		95.8	70-130				
Isopropylbenzene	9.53		"	10.0		95.3	70-130				
Methyl Methacrylate	9.38		"	10.0		93.8	70-130				
Methyl tert-butyl ether (MTBE)	9.15		"	10.0		91.5	70-130				
Methylene chloride	8.99		"	10.0		89.9	70-130				
Naphthalene	10.3		"	10.0		103	70-130				
n-Butylbenzene	11.0		"	10.0		110	70-130				
n-Heptane	8.95		"	10.0		89.5	70-130				
n-Hexane	9.56		"	10.0		95.6	70-130				
n-Propylbenzene	9.84		"	10.0		98.4	70-130				
o-Xylene	9.28		"	10.0		92.8	70-130				
p- & m- Xylenes	18.5		"	20.0		92.5	70-130				
p-Ethyltoluene	9.67		"	10.0		96.7	70-130				
p-Isopropyltoluene	9.78		"	10.0		97.8	70-130				
Propylene	10.3		"	10.0		103	70-130				
sec-Butylbenzene	9.73		"	10.0		97.3	70-130				
Styrene	9.59		"	10.0		95.9	70-130				
tert-Butylbenzene	9.44		"	10.0		94.4	70-130				
Tetrachloroethylene	9.36		"	10.0		93.6	70-130				
Tetrahydrofuran	8.93		"	10.0		89.3	70-130				
Toluene	9.46		"	10.0		94.6	70-130				
trans-1,2-Dichloroethylene	9.12		"	10.0		91.2	70-130				
trans-1,3-Dichloropropylene	9.73		"	10.0		97.3	70-130				
Trichloroethylene	8.98		"	10.0		89.8	70-130				
Trichlorofluoromethane (Freon 11)	8.76		"	10.0		87.6	70-130				
Vinyl acetate	9.69		"	10.0		96.9	70-130				
Vinyl bromide	9.66		"	10.0		96.6	70-130				

Volatile Organic Compounds in Air by GC/MS - Quality Control Data


York Analytical Laboratories, Inc.

Analyte	Result	Reporting Limit	Units	Spike Level	Source* Result	%REC	%REC Limits	Flag	RPD	RPD Limit	Flag
Batch BK50145 - EPA TO15 PREP											
LCS (BK50145-BS1)									Prepared & Analyzed: 11/03/2025		
Vinyl Chloride	9.59		ppbv	10.0		95.9	70-130				
Batch BK50255 - EPA TO15 PREP											
Blank (BK50255-BLK1)									Prepared & Analyzed: 11/04/2025		
1,1,1,2-Tetrachloroethane	ND	0.69	ug/m³								
1,1,1-Trichloroethane	ND	0.55	"								
1,1,2,2-Tetrachloroethane	ND	0.69	"								
1,1,2-Trichloro-1,2,2-trifluoroethane (Freon 113)	ND	0.77	"								
1,1,2-Trichloroethane	ND	0.55	"								
1,1-Dichloroethane	ND	0.40	"								
1,1-Dichloroethylene	ND	0.20	"								
1,2,4-Trichlorobenzene	ND	37	"								
1,2,4-Trimethylbenzene	ND	0.49	"								
1,2-Dibromoethane	ND	0.77	"								
1,2-Dichlorobenzene	ND	0.60	"								
1,2-Dichloroethane	ND	0.40	"								
1,2-Dichloropropane	ND	0.46	"								
1,2-Dichlorotetrafluoroethane	ND	0.70	"								
1,3,5-Trimethylbenzene	ND	0.49	"								
1,3-Butadiene	ND	0.66	"								
1,3-Dichlorobenzene	ND	0.60	"								
1,3-Dichloropropane	ND	0.46	"								
1,4-Dichlorobenzene	ND	0.60	"								
1,4-Dioxane	ND	1.8	"								
2,2,4-Trimethylpentane	ND	0.23	"								
2-Butanone	ND	15	"								
2-Hexanone	ND	0.82	"								
3-Chloropropene	ND	1.6	"								
4-Methyl-2-pentanone	ND	0.41	"								
Acetone	ND	12	"								
Acrolein	ND	0.23	"								
Acrylonitrile	ND	11	"								
Benzene	ND	0.32	"								
Benzyl chloride	ND	13	"								
Bromodichloromethane	ND	0.67	"								
Bromoform	ND	1.0	"								
Bromomethane	ND	0.39	"								
Carbon disulfide	ND	0.31	"								
Carbon tetrachloride	ND	0.16	"								
Chlorobenzene	ND	0.46	"								
Chloroethane	ND	0.26	"								
Chloroform	ND	0.49	"								
Chloromethane	ND	0.21	"								
cis-1,2-Dichloroethylene	ND	0.20	"								
cis-1,3-Dichloropropylene	ND	0.45	"								
Cyclohexane	ND	0.34	"								
Dibromochloromethane	ND	0.85	"								
Dichlorodifluoromethane	ND	0.49	"								
Ethyl acetate	ND	18	"								
Ethyl Benzene	ND	0.43	"								

Volatile Organic Compounds in Air by GC/MS - Quality Control Data

York Analytical Laboratories, Inc.

Analyte	Result	Reporting Limit	Units	Spike Level	Source* Result	%REC	%REC Limits	Flag	RPD	RPD Limit	Flag
Batch BK50255 - EPA TO15 PREP											
Blank (BK50255-BLK1)											
Prepared & Analyzed: 11/04/2025											
Hexachlorobutadiene	ND	1.1	ug/m³								
Isopropanol	ND	1.5	"								
Isopropylbenzene	ND	0.49	"								
Methyl Methacrylate	ND	0.41	"								
Methyl tert-butyl ether (MTBE)	ND	0.36	"								
Methylene chloride	ND	2.1	"								
Naphthalene	ND	5.2	"								
n-Butylbenzene	ND	0.55	"								
n-Heptane	ND	0.41	"								
n-Hexane	ND	0.35	"								
n-Propylbenzene	ND	0.49	"								
o-Xylene	ND	0.43	"								
p- & m- Xylenes	ND	0.87	"								
p-Ethyltoluene	ND	0.49	"								
p-Isopropyltoluene	ND	0.55	"								
Propylene	ND	0.17	"								
sec-Butylbenzene	ND	0.55	"								
Styrene	ND	0.43	"								
tert-Butylbenzene	ND	0.55	"								
Tetrachloroethylene	ND	0.68	"								
Tetrahydrofuran	ND	0.59	"								
Toluene	ND	0.38	"								
trans-1,2-Dichloroethylene	ND	0.40	"								
trans-1,3-Dichloropropylene	ND	0.45	"								
Trichloroethylene	ND	0.13	"								
Trichlorofluoromethane (Freon 11)	ND	0.56	"								
Vinyl acetate	ND	0.35	"								
Vinyl bromide	ND	0.44	"								
Vinyl Chloride	ND	0.13	"								
Xylenes, Total	ND	1.3	"								

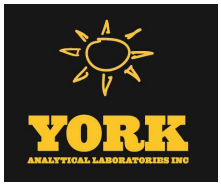

Volatile Organic Compounds in Air by GC/MS - Quality Control Data

York Analytical Laboratories, Inc.

Analyte	Result	Reporting Limit	Units	Spike Level	Source* Result	%REC	%REC Limits	Flag	RPD	RPD Limit	Flag
Batch BK50255 - EPA TO15 PREP											
LCS (BK50255-BS1)								Prepared & Analyzed: 11/04/2025			
1,1,1,2-Tetrachloroethane	8.89		ppbv	10.0		88.9	70-130				
1,1,1-Trichloroethane	8.05		"	10.0		80.5	70-130				
1,1,2,2-Tetrachloroethane	10.4		"	10.0		104	70-130				
1,1,2-Trichloro-1,2,2-trifluoroethane (Freon 113)	8.78		"	10.0		87.8	70-130				
1,1,2-Trichloroethane	9.77		"	10.0		97.7	70-130				
1,1-Dichloroethane	8.57		"	10.0		85.7	70-130				
1,1-Dichloroethylene	8.19		"	10.0		81.9	70-130				
1,2,4-Trichlorobenzene	7.48		"	10.0		74.8	70-130				
1,2,4-Trimethylbenzene	9.43		"	10.0		94.3	70-130				
1,2-Dibromoethane	9.76		"	10.0		97.6	70-130				
1,2-Dichlorobenzene	9.83		"	10.0		98.3	70-130				
1,2-Dichloroethane	7.73		"	10.0		77.3	70-130				
1,2-Dichloropropane	10.4		"	10.0		104	70-130				
1,2-Dichlorotetrafluoroethane	8.54		"	10.0		85.4	70-130				
1,3,5-Trimethylbenzene	9.35		"	10.0		93.5	70-130				
1,3-Butadiene	10.3		"	10.0		103	70-130				
1,3-Dichlorobenzene	9.97		"	10.0		99.7	70-130				
1,3-Dichloropropane	9.80		"	10.0		98.0	70-130				
1,4-Dichlorobenzene	10.1		"	10.0		101	70-130				
1,4-Dioxane	9.84		"	10.0		98.4	70-130				
2,2,4-Trimethylpentane	9.54		"	10.0		95.4	70-130				
2-Butanone	8.79		"	10.0		87.9	70-130				
2-Hexanone	9.81		"	10.0		98.1	70-130				
3-Chloropropene	9.09		"	10.0		90.9	70-130				
4-Methyl-2-pentanone	9.29		"	10.0		92.9	70-130				
Acetone	8.12		"	10.0		81.2	70-130				
Acrolein	9.51		"	10.0		95.1	70-130				
Acrylonitrile	8.66		"	10.0		86.6	70-130				
Benzene	9.21		"	10.0		92.1	70-130				
Benzyl chloride	9.65		"	10.0		96.5	70-130				
Bromodichloromethane	9.33		"	10.0		93.3	70-130				
Bromoform	9.10		"	10.0		91.0	70-130				
Bromomethane	9.29		"	10.0		92.9	70-130				
Carbon disulfide	9.34		"	10.0		93.4	70-130				
Carbon tetrachloride	7.52		"	10.0		75.2	70-130				
Chlorobenzene	9.18		"	10.0		91.8	70-130				
Chloroethane	9.72		"	10.0		97.2	70-130				
Chloroform	8.52		"	10.0		85.2	70-130				
Chloromethane	9.94		"	10.0		99.4	70-130				
cis-1,2-Dichloroethylene	8.01		"	10.0		80.1	70-130				
cis-1,3-Dichloropropylene	9.95		"	10.0		99.5	70-130				
Cyclohexane	9.35		"	10.0		93.5	70-130				
Dibromochloromethane	9.15		"	10.0		91.5	70-130				
Dichlorodifluoromethane	8.71		"	10.0		87.1	70-130				
Ethyl acetate	8.38		"	10.0		83.8	70-130				
Ethyl Benzene	9.53		"	10.0		95.3	70-130				
Hexachlorobutadiene	8.58		"	10.0		85.8	70-130				
Isopropanol	9.39		"	10.0		93.9	70-130				
Isopropylbenzene	9.42		"	10.0		94.2	70-130				
Methyl Methacrylate	9.59		"	10.0		95.9	70-130				
Methyl tert-butyl ether (MTBE)	8.58		"	10.0		85.8	70-130				

Volatile Organic Compounds in Air by GC/MS - Quality Control Data

York Analytical Laboratories, Inc.

Analyte	Result	Reporting Limit	Units	Spike Level	Source* Result	%REC	%REC Limits	Flag	RPD	RPD Limit	Flag
Batch BK50255 - EPA TO15 PREP											
LCS (BK50255-BS1)								Prepared & Analyzed: 11/04/2025			
Methylene chloride	8.85		ppbv	10.0		88.5	70-130				
Naphthalene	8.89		"	10.0		88.9	70-130				
n-Butylbenzene	10.6		"	10.0		106	70-130				
n-Heptane	8.91		"	10.0		89.1	70-130				
n-Hexane	9.49		"	10.0		94.9	70-130				
n-Propylbenzene	9.82		"	10.0		98.2	70-130				
o-Xylene	9.18		"	10.0		91.8	70-130				
p- & m- Xylenes	18.3		"	20.0		91.6	70-130				
p-Ethyltoluene	9.55		"	10.0		95.5	70-130				
p-Isopropyltoluene	9.51		"	10.0		95.1	70-130				
Propylene	10.6		"	10.0		106	70-130				
sec-Butylbenzene	9.55		"	10.0		95.5	70-130				
Styrene	9.49		"	10.0		94.9	70-130				
tert-Butylbenzene	9.31		"	10.0		93.1	70-130				
Tetrachloroethylene	9.04		"	10.0		90.4	70-130				
Tetrahydrofuran	8.96		"	10.0		89.6	70-130				
Toluene	9.43		"	10.0		94.3	70-130				
trans-1,2-Dichloroethylene	8.77		"	10.0		87.7	70-130				
trans-1,3-Dichloropropylene	9.69		"	10.0		96.9	70-130				
Trichloroethylene	8.89		"	10.0		88.9	70-130				
Trichlorofluoromethane (Freon 11)	7.93		"	10.0		79.3	70-130				
Vinyl acetate	9.64		"	10.0		96.4	70-130				
Vinyl bromide	9.17		"	10.0		91.7	70-130				
Vinyl Chloride	9.34		"	10.0		93.4	70-130				

Sample and Data Qualifiers Relating to This Work Order

TO-CCV	The value reported is ESTIMATED for this compound due to its behavior during continuing calibration verification (>30% Difference from initial calibration).
CAL-E	The value reported is ESTIMATED. The value is estimated due to its behavior during initial calibration (average Rf>20%)

Definitions and Other Explanations

*	Analyte is not certified or the state of the samples origination does not offer certification for the Analyte.
ND	NOT DETECTED - the analyte is not detected at the Reported to level (LOQ/RL or LOD/MDL)
RL	REPORTING LIMIT - the minimum reportable value based upon the lowest point in the analyte calibration curve.
LOQ	LIMIT OF QUANTITATION - the minimum concentration of a target analyte that can be reported within a specified degree of confidence. This is the lowest point in an analyte calibration curve that has been subjected to all steps of the processing/analysis and verified to meet defined criteria. This is based upon NELAC 2009 Standards and applies to all analyses.
LOD	LIMIT OF DETECTION - a verified estimate of the minimum concentration of a substance in a given matrix that an analytical process can reliably detect. This is based upon NELAC 2009 Standards and applies to all analyses conducted under the auspices of EPA SW-846.
MDL	METHOD DETECTION LIMIT - a statistically derived estimate of the minimum amount of a substance an analytical system can reliably detect with a 99% confidence that the concentration of the substance is greater than zero. This is based upon 40 CFR Part 136 Appendix B and applies only to EPA 600 and 200 series methods.
Reported to	This indicates that the data for a particular analysis is reported to either the LOD/MDL, or the LOQ/RL. In cases where the "Reported to" is located above the LOD/MDL, any value between this and the LOQ represents an estimated value which is "J" flagged accordingly. This applies to volatile and semi-volatile target compounds only.
NR	Not reported
RPD	Relative Percent Difference
Wet	The data has been reported on an as-received (wet weight) basis
Low Bias	Low Bias flag indicates that the recovery of the flagged analyte is below the laboratory or regulatory lower control limit. The data user should take note that this analyte may be biased low but should evaluate multiple lines of evidence including the LCS and site-specific MS/MSD data to draw bias conclusions. In cases where no site-specific MS/MSD was requested, only the LCS data can be used to evaluate such bias.
High Bias	High Bias flag indicates that the recovery of the flagged analyte is above the laboratory or regulatory upper control limit. The data user should take note that this analyte may be biased high but should evaluate multiple lines of evidence including the LCS and site-specific MS/MSD data to draw bias conclusions. In cases where no site-specific MS/MSD was requested, only the LCS data can be used to evaluate such bias.
Non-Dir.	Non-dir. flag (Non-Directional Bias) indicates that the Relative Percent Difference (RPD) (a measure of precision) among the MS and MSD data is outside the laboratory or regulatory control limit. This alerts the data user where the MS and MSD are from site-specific samples that the RPD is high due to either non-homogeneous distribution of target analyte between the MS/MSD or indicates poor reproducibility for other reasons.

If EPA SW-846 method 8270 is included herein it is noted that the target compound N-nitrosodiphenylamine (NDPA) decomposes in the gas chromatographic inlet and cannot be separated from diphenylamine (DPA). These results could actually represent 100% DPA, 100% NDPA or some combination of the two. For this reason, York reports the combined result for n-nitrosodiphenylamine and diphenylamine for either of these compounds as a combined concentration as Diphenylamine.

If Total PCBs are detected and the target aroclors reported are "Not detected", the Total PCB value is reported due to the presence of either or both Aroclors 1262 and 1268 which are non-target aroclors for some regulatory lists.

2-chloroethylvinyl ether readily breaks down under acidic conditions. Samples that are acid preserved, including standards will exhibit breakdown. The data user should take note.

Certification for pH is no longer offered by NYDOH ELAP.

Semi-Volatile and Volatile analyses are reported down to the LOD/MDL, with values between the LOD/MDL and the LOQ being "J" flagged as estimated results.

For analyses by EPA SW-846-8270D, the Limit of Quantitation (LOQ) reported for benzidine is based upon the lowest standard used for calibration and is not a verified LOQ due to this compound's propensity for oxidative losses during extraction/concentration procedures and non-reproducible chromatographic performance.

Field Chain-of-Custody Record - AIR

YORK
ANALYTICAL LABORATORIES INC

York Analytical Laboratories, Inc. (YORK)'s Standard Terms & Conditions are listed on the back side of this document.
This document serves as your written authorization for YORK to proceed with the analyses requested below.
Your signature binds you to YORK's Standard Terms & Conditions.

120 Research Drive Stratford, CT 06615 132-02 89th Ave Queens, NY 11418 clientservices@yorklab.com www.yorklab.com 800-306-YORK 800-306-9675

YORK Project No. 25J1850

YOUR Information	Report To:	Invoice To:	YOUR Project Number / YOUR Project Name	Turn-Around Time
Company: Vektor Consultants	Company: Same	Company: Same	2425 Atlantic Ave (25030c16)	RUSH - Next Day
Address: 37 W 37th, 6th Fl NY, NY	Address:	Address:	YOUR Project Name: 25030c16	RUSH - Two Day
Phone:	Phone:	Phone:		RUSH - Three Day
Contact:	Contact:	Contact:		RUSH - Four Day
E-mail: bneuman@vektorconsultants.com	E-mail: ezs@vektorconsultants.com	E-mail: ap@vektorconsultants.com	YOUR PO#:	RUSH - Five Day
				Standard (6-9 Day) X

Please print clearly and legibly. All information must be complete. Samples will not be logged in and the turn-around-time clock will not begin until any questions by YORK are resolved.

Ben Neuman

Samples Collected by: (print AND sign your name)

Air Matrix Codes
AI: Indoor Ambient Air
AO: Outdoor Amb. Air
AE: Vapor Extraction Well Process Gas/Effluent
AS: Soil Vapor/Sub-Slab

Samples From
New York X
New Jersey
Connecticut
Pennsylvania
Other:

Report / EDD Type (circle selections)
Summary Report; CT RCP; Standard Excel EDD
QA Report; CT RCP DQA/DUE; EQuIS (Standard)
NY ASP A Package; NJDEP Reduced Deliverables; NYSDEC EQuIS
NY ASP B Package; NJDKQP; NJDEP SRP HazSite; Other:

YORK Reg. Comp.
Compared to the following Regulation(s): (please fill in)

Certified Canisters: Batch ___ Individual ___

Please enter the following REQUIRED Field Data

Reporting Units: ug/m^3 ___ ppbv ___ ppmv ___

Sample Identification	Date/Time Sample Start	Sample End	Matrix	Canister Vacuum (inHg) Before	Canister Vacuum (inHg) After	Canister ID #	Flow Cont. ID #	Canister Size (L)	Analysis Requested
SS-1	10/30/25, 1222	1422	AS	-30	-5	36999	19381	6	TO-15
SS-2	1223	1423		-28	-1	49989	20953		
SS-3	1224	1424		-30	-8.5	45326	20961		
SS-4	1225	1425		-30	-4	51003	5123		

Comments:

Container Ship Date:

Detection Limits Required
≤ 1 ug/m3 _____ NYSDEC V1 Limits _____
Routine Survey _____ Other _____

1. Samples Relinquished by / Company	Date/Time	1. Samples Received by / Company	Date/Time	2. Samples Relinquished by / Company	Date/Time
Ben Neuman / Vektor	10/30/25 1426	Gilbert Rolle	10/30/25 1430	Gilbert Rolle	10-30-25 15:19
2. Samples Received by / Company	Date/Time	3. Samples Relinquished by / Company	Date/Time	Samples Received by / Company	Date/Time
4. Samples Relinquished by / Company	Date/Time	4. Samples Received by / Company	Date/Time	Samples Received in Lab by	Date / Time Temperature
					10-30-25 15:19

Technical Report

prepared for:

Vektor Consultants
37 W. 37th Street, 6th Floor
New York NY, 10018
Attention: Ezgi Karayel

Report Date: 12/29/2025
Client Project ID: 2425 Atlantic Brooklyn 10034
York Project (SDG) No.: 25L1273

Report Date: 12/29/2025
Client Project ID: 2425 Atlantic Brooklyn 10034
York Project (SDG) No.: 25L1273

Vektor Consultants
37 W. 37th Street, 6th Floor
New York NY, 10018
Attention: Ezgi Karayel

Purpose and Results

This report contains the analytical data for the sample(s) identified on the attached chain-of-custody received in our laboratory on December 22, 2025 and listed below. The project was identified as your project: **2425 Atlantic Brooklyn 10034**.

The analyses were conducted utilizing appropriate EPA, Standard Methods, and ASTM methods as detailed in the data summary tables.

All samples were received in proper condition meeting the customary acceptance requirements for environmental samples except those indicated under the Sample and Analysis Qualifiers section of this report.

All analyses met the method and laboratory standard operating procedure requirements except as indicated by any data flags, the meaning of which are explained in the Sample and Data Qualifiers Relating to This Work Order section of this report and case narrative if applicable.


The results of the analyses, which are all reported on dry weight basis (soils) unless otherwise noted, are detailed in the following pages.

Please contact Client Services at 203.325.1371 with any questions regarding this report.

York Sample ID	Client Sample ID	Matrix	Date Collected	Date Received
25L1273-01	25SV-1 (10)	Soil Vapor	12/22/2025	12/22/2025
25L1273-02	25SV-2 (5)	Soil Vapor	12/22/2025	12/22/2025
25L1273-03	25SV-3 (2)	Soil Vapor	12/22/2025	12/22/2025
25L1273-04	25SV-4 (5)	Soil Vapor	12/22/2025	12/22/2025
25L1273-05	25SS-5	Soil Vapor	12/22/2025	12/22/2025
25L1273-06	25SV-6 (2)	Soil Vapor	12/22/2025	12/22/2025
25L1273-07	25SS-7	Soil Vapor	12/22/2025	12/22/2025
25L1273-08	25SS-8	Soil Vapor	12/22/2025	12/22/2025

General Notes for York Project (SDG) No.: 25L1273

1. The RLs and MDLs (Reporting Limit and Method Detection Limit respectively) reported are adjusted for any dilution necessary due to the levels of target and/or non-target analytes and matrix interference. The RL(REPORTING LIMIT) is based upon the lowest standard utilized for the calibration where applicable.
2. Samples are retained for a period of thirty days after submittal of report, unless other arrangements are made.
3. York's liability for the above data is limited to the dollar value paid to York for the referenced project.
4. This report shall not be reproduced without the written approval of York Analytical Laboratories, Inc.
5. All analyses conducted met method or Laboratory SOP requirements. See the Sample and Data Qualifiers Section for further information.
6. It is noted that no analyses reported herein were subcontracted to another laboratory, unless noted in the report.
7. This report reflects results that relate only to the samples submitted on the attached chain-of-custody form(s) received by York.
8. Analyses conducted at York Analytical Laboratories, Inc. Stratford, CT are indicated by NY Cert. No. 10854; those conducted at York Analytical Laboratories, Inc., Richmond Hill, NY are indicated by NY Cert. No. 12058.

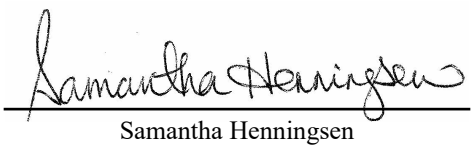Approved By: 

Samantha Henningsen
Laboratory Director - Queens

Date: 12/29/2025

Sample Information

Client Sample ID: 25SV-1 (10)

York Sample ID: 25L1273-01

York Project (SDG) No.	Client Project ID	Matrix	Collection Date/Time	Date Received
25L1273	2425 Atlantic Brooklyn 10034	Soil Vapor	December 22, 2025 10:25 am	12/22/2025

Q A Volatile Organics, EPA TO15 Full List

Log-in Notes:

Sample Notes:

Sample Prepared by Method: EPA TO15 PREP

CAS No.	Parameter	Result	Flag	Units	Reported to LOQ	Dilution	Reference Method	Date/Time Prepared	Date/Time Analyzed	Analyst
630-20-6	* 1,1,1,2-Tetrachloroethane	ND		ug/m³	1.0	1.488	EPA TO-15	12/23/2025 08:00	12/24/2025 17:13	YR
							Certifications:			
71-55-6	1,1,1-Trichloroethane	ND		ug/m³	0.81	1.488	EPA TO-15	12/23/2025 08:00	12/24/2025 17:13	YR
							Certifications:	NJDEP-NY037,NYSDOH-NY12058		
79-34-5	1,1,2,2-Tetrachloroethane	ND		ug/m³	1.0	1.488	EPA TO-15	12/23/2025 08:00	12/24/2025 17:13	YR
							Certifications:	NJDEP-NY037,NYSDOH-NY12058		
76-13-1	1,1,2-Trichloro-1,2,2-trifluoroethane (Freon 113)	ND		ug/m³	1.1	1.488	EPA TO-15	12/23/2025 08:00	12/24/2025 17:13	YR
							Certifications:	NJDEP-NY037,NYSDOH-NY12058		
79-00-5	1,1,2-Trichloroethane	ND		ug/m³	0.81	1.488	EPA TO-15	12/23/2025 08:00	12/24/2025 17:13	YR
							Certifications:	NJDEP-NY037,NYSDOH-NY12058		
75-34-3	1,1-Dichloroethane	ND		ug/m³	0.60	1.488	EPA TO-15	12/23/2025 08:00	12/24/2025 17:13	YR
							Certifications:	NJDEP-NY037,NYSDOH-NY12058		
75-35-4	1,1-Dichloroethylene	ND		ug/m³	0.29	1.488	EPA TO-15	12/23/2025 08:00	12/24/2025 17:13	YR
							Certifications:	NJDEP-NY037,NYSDOH-NY12058		
120-82-1	1,2,4-Trichlorobenzene	ND		ug/m³	55	1.488	EPA TO-15	12/23/2025 08:00	12/24/2025 17:13	YR
							Certifications:	NJDEP-NY037,NYSDOH-NY12058		
95-63-6	**1,2,4-Trimethylbenzene**	**4.1**		ug/m³	0.73	1.488	EPA TO-15	12/23/2025 08:00	12/24/2025 17:13	YR
							Certifications:	NJDEP-NY037,NYSDOH-NY12058		
106-93-4	1,2-Dibromoethane	ND		ug/m³	1.1	1.488	EPA TO-15	12/23/2025 08:00	12/24/2025 17:13	YR
							Certifications:	NJDEP-NY037,NYSDOH-NY12058		
95-50-1	1,2-Dichlorobenzene	ND		ug/m³	0.89	1.488	EPA TO-15	12/23/2025 08:00	12/24/2025 17:13	YR
							Certifications:	NJDEP-NY037,NYSDOH-NY12058		
107-06-2	1,2-Dichloroethane	ND		ug/m³	0.60	1.488	EPA TO-15	12/23/2025 08:00	12/24/2025 17:13	YR
							Certifications:	NJDEP-NY037,NYSDOH-NY12058		
78-87-5	1,2-Dichloropropane	ND		ug/m³	0.69	1.488	EPA TO-15	12/23/2025 08:00	12/24/2025 17:13	YR
							Certifications:	NJDEP-NY037,NYSDOH-NY12058		
76-14-2	1,2-Dichlorotetrafluoroethane	ND		ug/m³	1.0	1.488	EPA TO-15	12/23/2025 08:00	12/24/2025 17:13	YR
							Certifications:	NJDEP-NY037,NYSDOH-NY12058		
108-67-8	**1,3,5-Trimethylbenzene**	**1.2**		ug/m³	0.73	1.488	EPA TO-15	12/23/2025 08:00	12/24/2025 17:13	YR
							Certifications:	NJDEP-NY037,NYSDOH-NY12058		
106-99-0	**1,3-Butadiene**	**3.8**		ug/m³	0.99	1.488	EPA TO-15	12/23/2025 08:00	12/24/2025 17:13	YR
							Certifications:	NJDEP-NY037,NYSDOH-NY12058		
541-73-1	1,3-Dichlorobenzene	ND		ug/m³	0.89	1.488	EPA TO-15	12/23/2025 08:00	12/24/2025 17:13	YR
							Certifications:	NJDEP-NY037,NYSDOH-NY12058		
142-28-9	* 1,3-Dichloropropane	ND		ug/m³	0.69	1.488	EPA TO-15	12/23/2025 08:00	12/24/2025 17:13	YR
							Certifications:			
106-46-7	1,4-Dichlorobenzene	ND		ug/m³	0.89	1.488	EPA TO-15	12/23/2025 08:00	12/24/2025 17:13	YR
							Certifications:	NJDEP-NY037,NYSDOH-NY12058		
123-91-1	1,4-Dioxane	ND		ug/m³	2.7	1.488	EPA TO-15	12/23/2025 08:00	12/24/2025 17:13	YR
							Certifications:	NJDEP-NY037,NYSDOH-NY12058		
540-84-1	* ^**2,2,4-Trimethylpentane**	**3.1**		ug/m³	0.35	1.488	EPA TO-15	12/23/2025 08:00	12/24/2025 17:13	YR
							Certifications:			

Sample Information

Client Sample ID: 25SV-1 (10)

York Sample ID: 25L1273-01

York Project (SDG) No.	Client Project ID	Matrix	Collection Date/Time	Date Received
25L1273	2425 Atlantic Brooklyn 10034	Soil Vapor	December 22, 2025 10:25 am	12/22/2025

Q_A_Volatile Organics, EPA TO15 Full List

Log-in Notes:

Sample Notes:

Sample Prepared by Method: EPA TO15 PREP

CAS No.	Parameter	Result	Flag	Units	Reported to LOQ	Dilution	Reference Method	Date/Time Prepared	Date/Time Analyzed	Analyst
78-93-3	2-Butanone	ND		ug/m³	22	1.488	EPA TO-15	12/23/2025 08:00	12/24/2025 17:13	YR
							Certifications: NJDEP-NY037,NYSDOH-NY12058			
591-78-6	*** 2-Hexanone**	**1.4**		ug/m³	1.2	1.488	EPA TO-15	12/23/2025 08:00	12/24/2025 17:13	YR
							Certifications:			
107-05-1	3-Chloropropene	ND		ug/m³	2.3	1.488	EPA TO-15	12/23/2025 08:00	12/24/2025 17:13	YR
							Certifications: NJDEP-NY037,NYSDOH-NY12058			
108-10-1	4-Methyl-2-pentanone	ND		ug/m³	0.61	1.488	EPA TO-15	12/23/2025 08:00	12/24/2025 17:13	YR
							Certifications: NJDEP-NY037,NYSDOH-NY12058			
67-64-1	**Acetone**	**35**		ug/m³	18	1.488	EPA TO-15	12/23/2025 08:00	12/24/2025 17:13	YR
							Certifications: NJDEP-NY037,NYSDOH-NY12058			
107-02-8	* ^Acrolein	ND		ug/m³	0.34	1.488	EPA TO-15	12/23/2025 08:00	12/24/2025 17:13	YR
							Certifications:			
107-13-1	Acrylonitrile	ND		ug/m³	16	1.488	EPA TO-15	12/23/2025 08:00	12/24/2025 17:13	YR
							Certifications: NJDEP-NY037,NYSDOH-NY12058			
71-43-2	**Benzene**	**14**		ug/m³	0.48	1.488	EPA TO-15	12/23/2025 08:00	12/24/2025 17:13	YR
							Certifications: NJDEP-NY037,NYSDOH-NY12058			
100-44-7	Benzyl chloride	ND		ug/m³	19	1.488	EPA TO-15	12/23/2025 08:00	12/24/2025 17:13	YR
							Certifications: NJDEP-NY037,NYSDOH-NY12058			
75-27-4	Bromodichloromethane	ND		ug/m³	1.0	1.488	EPA TO-15	12/23/2025 08:00	12/24/2025 17:13	YR
							Certifications: NJDEP-NY037,NYSDOH-NY12058			
75-25-2	Bromoform	ND		ug/m³	1.5	1.488	EPA TO-15	12/23/2025 08:00	12/24/2025 17:13	YR
							Certifications: NJDEP-NY037,NYSDOH-NY12058			
74-83-9	Bromomethane	ND		ug/m³	0.58	1.488	EPA TO-15	12/23/2025 08:00	12/24/2025 17:13	YR
							Certifications: NJDEP-NY037,NYSDOH-NY12058			
75-15-0	**Carbon disulfide**	**6.2**		ug/m³	0.46	1.488	EPA TO-15	12/23/2025 08:00	12/24/2025 17:13	YR
							Certifications: NJDEP-NY037,NYSDOH-NY12058			
56-23-5	Carbon tetrachloride	ND		ug/m³	0.28	1.488	EPA TO-15	12/23/2025 08:00	12/24/2025 17:13	YR
							Certifications: NJDEP-NY037,NYSDOH-NY12058			
108-90-7	Chlorobenzene	ND		ug/m³	0.69	1.488	EPA TO-15	12/23/2025 08:00	12/24/2025 17:13	YR
							Certifications: NJDEP-NY037,NYSDOH-NY12058			
75-00-3	Chloroethane	ND		ug/m³	0.39	1.488	EPA TO-15	12/23/2025 08:00	12/24/2025 17:13	YR
							Certifications: NJDEP-NY037,NYSDOH-NY12058			
67-66-3	**Chloroform**	**6.6**		ug/m³	0.73	1.488	EPA TO-15	12/23/2025 08:00	12/24/2025 17:13	YR
							Certifications: NJDEP-NY037,NYSDOH-NY12058			
74-87-3	**Chloromethane**	**0.89**		ug/m³	0.31	1.488	EPA TO-15	12/23/2025 08:00	12/24/2025 17:13	YR
							Certifications: NJDEP-NY037,NYSDOH-NY12058			
156-59-2	**cis-1,2-Dichloroethylene**	**29**		ug/m³	0.29	1.488	EPA TO-15	12/23/2025 08:00	12/24/2025 17:13	YR
							Certifications: NJDEP-NY037,NYSDOH-NY12058			
10061-01-5	cis-1,3-Dichloropropylene	ND		ug/m³	0.68	1.488	EPA TO-15	12/23/2025 08:00	12/24/2025 17:13	YR
							Certifications: NJDEP-NY037,NYSDOH-NY12058			
110-82-7	**Cyclohexane**	**4.3**		ug/m³	0.51	1.488	EPA TO-15	12/23/2025 08:00	12/24/2025 17:13	YR
							Certifications: NJDEP-NY037,NYSDOH-NY12058			
124-48-1	Dibromochloromethane	ND		ug/m³	1.3	1.488	EPA TO-15	12/23/2025 08:00	12/24/2025 17:13	YR
							Certifications: NJDEP-NY037,NYSDOH-NY12058			

Sample Information

Client Sample ID: 25SV-1 (10)

York Sample ID: 25L1273-01

York Project (SDG) No.	Client Project ID	Matrix	Collection Date/Time	Date Received
25L1273	2425 Atlantic Brooklyn 10034	Soil Vapor	December 22, 2025 10:25 am	12/22/2025

Q_A_Volatile Organics, EPA TO15 Full List

Log-in Notes:

Sample Notes:

Sample Prepared by Method: EPA TO15 PREP

CAS No.	Parameter	Result	Flag	Units	Reported to LOQ	Dilution	Reference Method	Date/Time Prepared	Date/Time Analyzed	Analyst
75-71-8	**Dichlorodifluoromethane**	**2.1**		ug/m³	0.74	1.488	EPA TO-15	12/23/2025 08:00	12/24/2025 17:13	YR
							Certifications: NJDEP-NY037,NYSDOH-NY12058			
141-78-6	* **Ethyl acetate**	**32**		ug/m³	27	1.488	EPA TO-15	12/23/2025 08:00	12/24/2025 17:13	YR
							Certifications:			
100-41-4	**Ethyl Benzene**	**22**		ug/m³	0.65	1.488	EPA TO-15	12/23/2025 08:00	12/24/2025 17:13	YR
							Certifications: NJDEP-NY037,NYSDOH-NY12058			
87-68-3	Hexachlorobutadiene	ND		ug/m³	1.6	1.488	EPA TO-15	12/23/2025 08:00	12/24/2025 17:13	YR
							Certifications: NJDEP-NY037,NYSDOH-NY12058			
67-63-0	**Isopropanol**	**3.9**		ug/m³	2.2	1.488	EPA TO-15	12/23/2025 08:00	12/24/2025 17:13	YR
							Certifications: NJDEP-NY037,NYSDOH-NY12058			
98-82-8	**Isopropylbenzene**	**1.2**		ug/m³	0.73	1.488	EPA TO-15	12/23/2025 08:00	12/24/2025 17:13	YR
							Certifications: NJDEP-NY037,NYSDOH-NY12058			
80-62-6	Methyl Methacrylate	ND		ug/m³	0.61	1.488	EPA TO-15	12/23/2025 08:00	12/24/2025 17:13	YR
							Certifications: NJDEP-NY037,NYSDOH-NY12058			
1634-04-4	Methyl tert-butyl ether (MTBE)	ND		ug/m³	0.54	1.488	EPA TO-15	12/23/2025 08:00	12/24/2025 17:13	YR
							Certifications: NJDEP-NY037,NYSDOH-NY12058			
75-09-2	Methylene chloride	ND		ug/m³	3.1	1.488	EPA TO-15	12/23/2025 08:00	12/24/2025 17:13	YR
							Certifications: NJDEP-NY037,NYSDOH-NY12058			
91-20-3	* ^Naphthalene	ND		ug/m³	7.8	1.488	EPA TO-15	12/23/2025 08:00	12/24/2025 17:13	YR
							Certifications:			
104-51-8	* n-Butylbenzene	ND		ug/m³	0.82	1.488	EPA TO-15	12/23/2025 08:00	12/24/2025 17:13	YR
							Certifications:			
142-82-5	n-Heptane	ND		ug/m³	0.61	1.488	EPA TO-15	12/23/2025 08:00	12/24/2025 17:13	YR
							Certifications: NJDEP-NY037,NYSDOH-NY12058			
110-54-3	**n-Hexane**	**11**		ug/m³	0.52	1.488	EPA TO-15	12/23/2025 08:00	12/24/2025 17:13	YR
							Certifications: NJDEP-NY037,NYSDOH-NY12058			
103-65-1	* **n-Propylbenzene**	**0.95**		ug/m³	0.73	1.488	EPA TO-15	12/23/2025 08:00	12/24/2025 17:13	YR
							Certifications:			
95-47-6	**o-Xylene**	**9.9**		ug/m³	0.65	1.488	EPA TO-15	12/23/2025 08:00	12/24/2025 17:13	YR
							Certifications: NJDEP-NY037,NYSDOH-NY12058			
179601-23-1	**p- & m- Xylenes**	**62**		ug/m³	1.3	1.488	EPA TO-15	12/23/2025 08:00	12/24/2025 17:13	YR
							Certifications: NJDEP-NY037,NYSDOH-NY12058			
622-96-8	* p-Ethyltoluene	ND		ug/m³	0.73	1.488	EPA TO-15	12/23/2025 08:00	12/24/2025 17:13	YR
							Certifications:			
99-87-6	* p-Isopropyltoluene	ND		ug/m³	0.82	1.488	EPA TO-15	12/23/2025 08:00	12/24/2025 17:13	YR
							Certifications:			
115-07-1	* **Propylene**	**61**		ug/m³	0.26	1.488	EPA TO-15	12/23/2025 08:00	12/24/2025 17:13	YR
							Certifications:			
135-98-8	* sec-Butylbenzene	ND		ug/m³	0.82	1.488	EPA TO-15	12/23/2025 08:00	12/24/2025 17:13	YR
							Certifications:			
100-42-5	Styrene	ND		ug/m³	0.63	1.488	EPA TO-15	12/23/2025 08:00	12/24/2025 17:13	YR
							Certifications: NJDEP-NY037,NYSDOH-NY12058			
98-06-6	* tert-Butylbenzene	ND		ug/m³	0.82	1.488	EPA TO-15	12/23/2025 08:00	12/24/2025 17:13	YR
							Certifications:			

Sample Information

Client Sample ID: 25SV-1 (10)

York Sample ID: 25L1273-01

York Project (SDG) No.	Client Project ID	Matrix	Collection Date/Time	Date Received
25L1273	2425 Atlantic Brooklyn 10034	Soil Vapor	December 22, 2025 10:25 am	12/22/2025

Q_A_Volatile Organics, EPA TO15 Full List

Log-in Notes:

Sample Notes:

Sample Prepared by Method: EPA TO15 PREP

CAS No.	Parameter	Result	Flag	Units	Reported to LOQ	Dilution	Reference Method	Date/Time Prepared	Date/Time Analyzed	Analyst
127-18-4	**Tetrachloroethylene**	**8.5**		ug/m³	1.0	1.488	EPA TO-15	12/23/2025 08:00	12/24/2025 17:13	YR
							Certifications: NJDEP-NY037,NYSDOH-NY12058			
109-99-9	* Tetrahydrofuran	ND		ug/m³	0.88	1.488	EPA TO-15	12/23/2025 08:00	12/24/2025 17:13	YR
							Certifications:			
108-88-3	**Toluene**	**29**		ug/m³	0.56	1.488	EPA TO-15	12/23/2025 08:00	12/24/2025 17:13	YR
							Certifications: NJDEP-NY037,NYSDOH-NY12058			
156-60-5	**trans-1,2-Dichloroethylene**	**0.65**		ug/m³	0.59	1.488	EPA TO-15	12/23/2025 08:00	12/24/2025 17:13	YR
							Certifications: NJDEP-NY037,NYSDOH-NY12058			
10061-02-6	trans-1,3-Dichloropropylene	ND		ug/m³	0.68	1.488	EPA TO-15	12/23/2025 08:00	12/24/2025 17:13	YR
							Certifications: NJDEP-NY037,NYSDOH-NY12058			
79-01-6	**Trichloroethylene**	**560**		ug/m³	2.4	14.88	EPA TO-15	12/23/2025 08:00	12/24/2025 17:59	YR
							Certifications: NJDEP-NY037,NYSDOH-NY12058			
75-69-4	**Trichlorofluoromethane (Freon 11)**	**1.2**		ug/m³	0.84	1.488	EPA TO-15	12/23/2025 08:00	12/24/2025 17:13	YR
							Certifications: NJDEP-NY037,NYSDOH-NY12058			
108-05-4	Vinyl acetate	ND		ug/m³	0.52	1.488	EPA TO-15	12/23/2025 08:00	12/24/2025 17:13	YR
							Certifications: NJDEP-NY037,NYSDOH-NY12058			
593-60-2	Vinyl bromide	ND		ug/m³	0.65	1.488	EPA TO-15	12/23/2025 08:00	12/24/2025 17:13	YR
							Certifications: NJDEP-NY037,NYSDOH-NY12058			
75-01-4	Vinyl Chloride	ND		ug/m³	0.19	1.488	EPA TO-15	12/23/2025 08:00	12/24/2025 17:13	YR
							Certifications: NJDEP-NY037,NYSDOH-NY12058			
1330-20-7	**Xylenes, Total**	**72**		ug/m³	1.9	1.488	EPA TO-15	12/23/2025 08:00	12/24/2025 17:13	YR
							Certifications: NJDEP-NY037,NYSDOH-NY12058			

Sample Information

Client Sample ID: 25SV-2 (5) **York Sample ID:** 25L1273-02

York Project (SDG) No.	Client Project ID	Matrix	Collection Date/Time	Date Received
25L1273	2425 Atlantic Brooklyn 10034	Soil Vapor	December 22, 2025 10:10 am	12/22/2025

Q_A_Volatile Organics, EPA TO15 Full List **Log-in Notes:** **Sample Notes:**

Sample Prepared by Method: EPA TO15 PREP

CAS No.	Parameter	Result	Flag	Units	Reported to LOQ	Dilution	Reference Method	Date/Time Prepared	Date/Time Analyzed	Analyst
630-20-6	* 1,1,1,2-Tetrachloroethane	ND		ug/m³	5.0	7.225	EPA TO-15	12/23/2025 08:00	12/24/2025 20:16	YR
							Certifications:			
71-55-6	1,1,1-Trichloroethane	ND		ug/m³	3.9	7.225	EPA TO-15	12/23/2025 08:00	12/24/2025 20:16	YR
							Certifications:	NJDEP-NY037,NYSDOH-NY12058		
79-34-5	1,1,2,2-Tetrachloroethane	ND		ug/m³	5.0	7.225	EPA TO-15	12/23/2025 08:00	12/24/2025 20:16	YR
							Certifications:	NJDEP-NY037,NYSDOH-NY12058		
76-13-1	1,1,2-Trichloro-1,2,2-trifluoroethane (Freon 113)	ND		ug/m³	5.5	7.225	EPA TO-15	12/23/2025 08:00	12/24/2025 20:16	YR
							Certifications:	NJDEP-NY037,NYSDOH-NY12058		
79-00-5	1,1,2-Trichloroethane	ND		ug/m³	3.9	7.225	EPA TO-15	12/23/2025 08:00	12/24/2025 20:16	YR
							Certifications:	NJDEP-NY037,NYSDOH-NY12058		
75-34-3	1,1-Dichloroethane	ND		ug/m³	2.9	7.225	EPA TO-15	12/23/2025 08:00	12/24/2025 20:16	YR
							Certifications:	NJDEP-NY037,NYSDOH-NY12058		
75-35-4	1,1-Dichloroethylene	ND		ug/m³	1.4	7.225	EPA TO-15	12/23/2025 08:00	12/24/2025 20:16	YR
							Certifications:	NJDEP-NY037,NYSDOH-NY12058		
120-82-1	1,2,4-Trichlorobenzene	ND		ug/m³	270	7.225	EPA TO-15	12/23/2025 08:00	12/24/2025 20:16	YR
							Certifications:	NJDEP-NY037,NYSDOH-NY12058		
95-63-6	**1,2,4-Trimethylbenzene**	**6.4**		ug/m³	3.6	7.225	EPA TO-15	12/23/2025 08:00	12/24/2025 20:16	YR
							Certifications:	NJDEP-NY037,NYSDOH-NY12058		
106-93-4	1,2-Dibromoethane	ND		ug/m³	5.6	7.225	EPA TO-15	12/23/2025 08:00	12/24/2025 20:16	YR
							Certifications:	NJDEP-NY037,NYSDOH-NY12058		
95-50-1	1,2-Dichlorobenzene	ND		ug/m³	4.3	7.225	EPA TO-15	12/23/2025 08:00	12/24/2025 20:16	YR
							Certifications:	NJDEP-NY037,NYSDOH-NY12058		
107-06-2	1,2-Dichloroethane	ND		ug/m³	2.9	7.225	EPA TO-15	12/23/2025 08:00	12/24/2025 20:16	YR
							Certifications:	NJDEP-NY037,NYSDOH-NY12058		
78-87-5	1,2-Dichloropropane	ND		ug/m³	3.3	7.225	EPA TO-15	12/23/2025 08:00	12/24/2025 20:16	YR
							Certifications:	NJDEP-NY037,NYSDOH-NY12058		
76-14-2	1,2-Dichlorotetrafluoroethane	ND		ug/m³	5.1	7.225	EPA TO-15	12/23/2025 08:00	12/24/2025 20:16	YR
							Certifications:	NJDEP-NY037,NYSDOH-NY12058		
108-67-8	1,3,5-Trimethylbenzene	ND		ug/m³	3.6	7.225	EPA TO-15	12/23/2025 08:00	12/24/2025 20:16	YR
							Certifications:	NJDEP-NY037,NYSDOH-NY12058		
106-99-0	1,3-Butadiene	ND		ug/m³	4.8	7.225	EPA TO-15	12/23/2025 08:00	12/24/2025 20:16	YR
							Certifications:	NJDEP-NY037,NYSDOH-NY12058		
541-73-1	1,3-Dichlorobenzene	ND		ug/m³	4.3	7.225	EPA TO-15	12/23/2025 08:00	12/24/2025 20:16	YR
							Certifications:	NJDEP-NY037,NYSDOH-NY12058		
142-28-9	* 1,3-Dichloropropane	ND		ug/m³	3.3	7.225	EPA TO-15	12/23/2025 08:00	12/24/2025 20:16	YR
							Certifications:			
106-46-7	1,4-Dichlorobenzene	ND		ug/m³	4.3	7.225	EPA TO-15	12/23/2025 08:00	12/24/2025 20:16	YR
							Certifications:	NJDEP-NY037,NYSDOH-NY12058		
123-91-1	1,4-Dioxane	ND		ug/m³	13	7.225	EPA TO-15	12/23/2025 08:00	12/24/2025 20:16	YR
							Certifications:	NJDEP-NY037,NYSDOH-NY12058		
540-84-1	* ^2,2,4-Trimethylpentane	ND		ug/m³	1.7	7.225	EPA TO-15	12/23/2025 08:00	12/24/2025 20:16	YR
							Certifications:			
78-93-3	2-Butanone	ND		ug/m³	110	7.225	EPA TO-15	12/23/2025 08:00	12/24/2025 20:16	YR
							Certifications:	NJDEP-NY037,NYSDOH-NY12058		

Sample Information

Client Sample ID: 25SV-2 (5)

York Sample ID: 25L1273-02

York Project (SDG) No.	Client Project ID	Matrix	Collection Date/Time	Date Received
25L1273	2425 Atlantic Brooklyn 10034	Soil Vapor	December 22, 2025 10:10 am	12/22/2025

Q_A_Volatile Organics, EPA TO15 Full List

Log-in Notes:

Sample Notes:

Sample Prepared by Method: EPA TO15 PREP

CAS No.	Parameter	Result	Flag	Units	Reported to LOQ	Dilution	Reference Method	Date/Time Prepared	Date/Time Analyzed	Analyst
591-78-6	*** 2-Hexanone**	**11**		ug/m³	5.9	7.225	EPA TO-15	12/23/2025 08:00	12/24/2025 20:16	YR
							Certifications:			
107-05-1	3-Chloropropene	ND		ug/m³	11	7.225	EPA TO-15	12/23/2025 08:00	12/24/2025 20:16	YR
							Certifications:	NJDEP-NY037,NYSDOH-NY12058		
108-10-1	**4-Methyl-2-pentanone**	**14**		ug/m³	3.0	7.225	EPA TO-15	12/23/2025 08:00	12/24/2025 20:16	YR
							Certifications:	NJDEP-NY037,NYSDOH-NY12058		
67-64-1	Acetone	ND		ug/m³	86	7.225	EPA TO-15	12/23/2025 08:00	12/24/2025 20:16	YR
							Certifications:	NJDEP-NY037,NYSDOH-NY12058		
107-02-8	* ^Acrolein	ND		ug/m³	1.7	7.225	EPA TO-15	12/23/2025 08:00	12/24/2025 20:16	YR
							Certifications:			
107-13-1	Acrylonitrile	ND		ug/m³	78	7.225	EPA TO-15	12/23/2025 08:00	12/24/2025 20:16	YR
							Certifications:	NJDEP-NY037,NYSDOH-NY12058		
71-43-2	**Benzene**	**7.4**		ug/m³	2.3	7.225	EPA TO-15	12/23/2025 08:00	12/24/2025 20:16	YR
							Certifications:	NJDEP-NY037,NYSDOH-NY12058		
100-44-7	Benzyl chloride	ND		ug/m³	94	7.225	EPA TO-15	12/23/2025 08:00	12/24/2025 20:16	YR
							Certifications:	NJDEP-NY037,NYSDOH-NY12058		
75-27-4	Bromodichloromethane	ND		ug/m³	4.8	7.225	EPA TO-15	12/23/2025 08:00	12/24/2025 20:16	YR
							Certifications:	NJDEP-NY037,NYSDOH-NY12058		
75-25-2	Bromoform	ND		ug/m³	7.5	7.225	EPA TO-15	12/23/2025 08:00	12/24/2025 20:16	YR
							Certifications:	NJDEP-NY037,NYSDOH-NY12058		
74-83-9	Bromomethane	ND		ug/m³	2.8	7.225	EPA TO-15	12/23/2025 08:00	12/24/2025 20:16	YR
							Certifications:	NJDEP-NY037,NYSDOH-NY12058		
75-15-0	**Carbon disulfide**	**16**		ug/m³	2.2	7.225	EPA TO-15	12/23/2025 08:00	12/24/2025 20:16	YR
							Certifications:	NJDEP-NY037,NYSDOH-NY12058		
56-23-5	Carbon tetrachloride	ND		ug/m³	1.4	7.225	EPA TO-15	12/23/2025 08:00	12/24/2025 20:16	YR
							Certifications:	NJDEP-NY037,NYSDOH-NY12058		
108-90-7	Chlorobenzene	ND		ug/m³	3.3	7.225	EPA TO-15	12/23/2025 08:00	12/24/2025 20:16	YR
							Certifications:	NJDEP-NY037,NYSDOH-NY12058		
75-00-3	Chloroethane	ND		ug/m³	1.9	7.225	EPA TO-15	12/23/2025 08:00	12/24/2025 20:16	YR
							Certifications:	NJDEP-NY037,NYSDOH-NY12058		
67-66-3	**Chloroform**	**41**		ug/m³	3.5	7.225	EPA TO-15	12/23/2025 08:00	12/24/2025 20:16	YR
							Certifications:	NJDEP-NY037,NYSDOH-NY12058		
74-87-3	Chloromethane	ND		ug/m³	1.5	7.225	EPA TO-15	12/23/2025 08:00	12/24/2025 20:16	YR
							Certifications:	NJDEP-NY037,NYSDOH-NY12058		
156-59-2	**cis-1,2-Dichloroethylene**	**38**		ug/m³	1.4	7.225	EPA TO-15	12/23/2025 08:00	12/24/2025 20:16	YR
							Certifications:	NJDEP-NY037,NYSDOH-NY12058		
10061-01-5	cis-1,3-Dichloropropylene	ND		ug/m³	3.3	7.225	EPA TO-15	12/23/2025 08:00	12/24/2025 20:16	YR
							Certifications:	NJDEP-NY037,NYSDOH-NY12058		
110-82-7	**Cyclohexane**	**2.7**		ug/m³	2.5	7.225	EPA TO-15	12/23/2025 08:00	12/24/2025 20:16	YR
							Certifications:	NJDEP-NY037,NYSDOH-NY12058		
124-48-1	Dibromochloromethane	ND		ug/m³	6.2	7.225	EPA TO-15	12/23/2025 08:00	12/24/2025 20:16	YR
							Certifications:	NJDEP-NY037,NYSDOH-NY12058		
75-71-8	Dichlorodifluoromethane	ND		ug/m³	3.6	7.225	EPA TO-15	12/23/2025 08:00	12/24/2025 20:16	YR
							Certifications:	NJDEP-NY037,NYSDOH-NY12058		

Sample Information

Client Sample ID: 25SV-2 (5)

York Sample ID: 25L1273-02

York Project (SDG) No.	Client Project ID	Matrix	Collection Date/Time	Date Received
25L1273	2425 Atlantic Brooklyn 10034	Soil Vapor	December 22, 2025 10:10 am	12/22/2025

Q_A_Volatile Organics, EPA TO15 Full List

Log-in Notes:

Sample Notes:

Sample Prepared by Method: EPA TO15 PREP

CAS No.	Parameter	Result	Flag	Units	Reported to LOQ	Dilution	Reference Method	Date/Time Prepared	Date/Time Analyzed	Analyst
141-78-6	* Ethyl acetate	ND		ug/m³	130	7.225	EPA TO-15	12/23/2025 08:00	12/24/2025 20:16	YR
							Certifications:			
100-41-4	**Ethyl Benzene**	**67**		ug/m³	3.1	7.225	EPA TO-15	12/23/2025 08:00	12/24/2025 20:16	YR
							Certifications:	NJDEP-NY037,NYSDOH-NY12058		
87-68-3	Hexachlorobutadiene	ND		ug/m³	7.7	7.225	EPA TO-15	12/23/2025 08:00	12/24/2025 20:16	YR
							Certifications:	NJDEP-NY037,NYSDOH-NY12058		
67-63-0	Isopropanol	ND		ug/m³	11	7.225	EPA TO-15	12/23/2025 08:00	12/24/2025 20:16	YR
							Certifications:	NJDEP-NY037,NYSDOH-NY12058		
98-82-8	Isopropylbenzene	ND		ug/m³	3.6	7.225	EPA TO-15	12/23/2025 08:00	12/24/2025 20:16	YR
							Certifications:	NJDEP-NY037,NYSDOH-NY12058		
80-62-6	Methyl Methacrylate	ND		ug/m³	3.0	7.225	EPA TO-15	12/23/2025 08:00	12/24/2025 20:16	YR
							Certifications:	NJDEP-NY037,NYSDOH-NY12058		
1634-04-4	Methyl tert-butyl ether (MTBE)	ND		ug/m³	2.6	7.225	EPA TO-15	12/23/2025 08:00	12/24/2025 20:16	YR
							Certifications:	NJDEP-NY037,NYSDOH-NY12058		
75-09-2	Methylene chloride	ND		ug/m³	15	7.225	EPA TO-15	12/23/2025 08:00	12/24/2025 20:16	YR
							Certifications:	NJDEP-NY037,NYSDOH-NY12058		
91-20-3	* ^Naphthalene	ND		ug/m³	38	7.225	EPA TO-15	12/23/2025 08:00	12/24/2025 20:16	YR
							Certifications:			
104-51-8	* n-Butylbenzene	ND		ug/m³	4.0	7.225	EPA TO-15	12/23/2025 08:00	12/24/2025 20:16	YR
							Certifications:			
142-82-5	n-Heptane	ND		ug/m³	3.0	7.225	EPA TO-15	12/23/2025 08:00	12/24/2025 20:16	YR
							Certifications:	NJDEP-NY037,NYSDOH-NY12058		
110-54-3	**n-Hexane**	**3.3**		ug/m³	2.5	7.225	EPA TO-15	12/23/2025 08:00	12/24/2025 20:16	YR
							Certifications:	NJDEP-NY037,NYSDOH-NY12058		
103-65-1	*** n-Propylbenzene**	**3.9**		ug/m³	3.6	7.225	EPA TO-15	12/23/2025 08:00	12/24/2025 20:16	YR
							Certifications:			
95-47-6	**o-Xylene**	**37**		ug/m³	3.1	7.225	EPA TO-15	12/23/2025 08:00	12/24/2025 20:16	YR
							Certifications:	NJDEP-NY037,NYSDOH-NY12058		
179601-23-1	**p- & m- Xylenes**	**250**		ug/m³	6.3	7.225	EPA TO-15	12/23/2025 08:00	12/24/2025 20:16	YR
							Certifications:	NJDEP-NY037,NYSDOH-NY12058		
622-96-8	* p-Ethyltoluene	ND		ug/m³	3.6	7.225	EPA TO-15	12/23/2025 08:00	12/24/2025 20:16	YR
							Certifications:			
99-87-6	* p-Isopropyltoluene	ND		ug/m³	4.0	7.225	EPA TO-15	12/23/2025 08:00	12/24/2025 20:16	YR
							Certifications:			
115-07-1	*** Propylene**	**16**		ug/m³	1.2	7.225	EPA TO-15	12/23/2025 08:00	12/24/2025 20:16	YR
							Certifications:			
135-98-8	* sec-Butylbenzene	ND		ug/m³	4.0	7.225	EPA TO-15	12/23/2025 08:00	12/24/2025 20:16	YR
							Certifications:			
100-42-5	Styrene	ND		ug/m³	3.1	7.225	EPA TO-15	12/23/2025 08:00	12/24/2025 20:16	YR
							Certifications:	NJDEP-NY037,NYSDOH-NY12058		
98-06-6	* tert-Butylbenzene	ND		ug/m³	4.0	7.225	EPA TO-15	12/23/2025 08:00	12/24/2025 20:16	YR
							Certifications:			
127-18-4	**Tetrachloroethylene**	**480**		ug/m³	4.9	7.225	EPA TO-15	12/23/2025 08:00	12/24/2025 20:16	YR
							Certifications:	NJDEP-NY037,NYSDOH-NY12058		

Sample Information

Client Sample ID: 25SV-2 (5)

York Sample ID: 25L1273-02

York Project (SDG) No.	Client Project ID	Matrix	Collection Date/Time	Date Received
25L1273	2425 Atlantic Brooklyn 10034	Soil Vapor	December 22, 2025 10:10 am	12/22/2025

Q_A_Volatile Organics, EPA TO15 Full List

Log-in Notes:

Sample Notes:

Sample Prepared by Method: EPA TO15 PREP

CAS No.	Parameter	Result	Flag	Units	Reported to LOQ	Dilution	Reference Method	Date/Time Prepared	Date/Time Analyzed	Analyst
109-99-9	* Tetrahydrofuran	ND		ug/m³	4.3	7.225	EPA TO-15	12/23/2025 08:00	12/24/2025 20:16	YR
							Certifications:			
108-88-3	**Toluene**	**32**		ug/m³	2.7	7.225	EPA TO-15	12/23/2025 08:00	12/24/2025 20:16	YR
							Certifications:	NJDEP-NY037,NYSDOH-NY12058		
156-60-5	trans-1,2-Dichloroethylene	ND		ug/m³	2.9	7.225	EPA TO-15	12/23/2025 08:00	12/24/2025 20:16	YR
							Certifications:	NJDEP-NY037,NYSDOH-NY12058		
10061-02-6	trans-1,3-Dichloropropylene	ND		ug/m³	3.3	7.225	EPA TO-15	12/23/2025 08:00	12/24/2025 20:16	YR
							Certifications:	NJDEP-NY037,NYSDOH-NY12058		
79-01-6	**Trichloroethylene**	**3000**		ug/m³	4.7	28.9	EPA TO-15	12/23/2025 08:00	12/24/2025 21:02	YR
							Certifications:	NJDEP-NY037,NYSDOH-NY12058		
75-69-4	Trichlorofluoromethane (Freon 11)	ND		ug/m³	4.1	7.225	EPA TO-15	12/23/2025 08:00	12/24/2025 20:16	YR
							Certifications:	NJDEP-NY037,NYSDOH-NY12058		
108-05-4	Vinyl acetate	ND		ug/m³	2.5	7.225	EPA TO-15	12/23/2025 08:00	12/24/2025 20:16	YR
							Certifications:	NJDEP-NY037,NYSDOH-NY12058		
593-60-2	Vinyl bromide	ND		ug/m³	3.2	7.225	EPA TO-15	12/23/2025 08:00	12/24/2025 20:16	YR
							Certifications:	NJDEP-NY037,NYSDOH-NY12058		
75-01-4	Vinyl Chloride	ND		ug/m³	0.92	7.225	EPA TO-15	12/23/2025 08:00	12/24/2025 20:16	YR
							Certifications:	NJDEP-NY037,NYSDOH-NY12058		
1330-20-7	**Xylenes, Total**	**280**		ug/m³	9.4	7.225	EPA TO-15	12/23/2025 08:00	12/24/2025 20:16	YR
							Certifications:	NJDEP-NY037,NYSDOH-NY12058		

Sample Information

Client Sample ID: 25SV-3 (2)

York Sample ID: 25L1273-03

York Project (SDG) No.	Client Project ID	Matrix	Collection Date/Time	Date Received
25L1273	2425 Atlantic Brooklyn 10034	Soil Vapor	December 22, 2025 10:26 am	12/22/2025

Q_A_Volatile Organics, EPA TO15 Full List

Log-in Notes:

Sample Notes:

Sample Prepared by Method: EPA TO15 PREP

CAS No.	Parameter	Result	Flag	Units	Reported to LOQ	Dilution	Reference Method	Date/Time Prepared	Date/Time Analyzed	Analyst
630-20-6	* 1,1,1,2-Tetrachloroethane	ND		ug/m³	4.9	7.185	EPA TO-15	12/23/2025 08:00	12/24/2025 21:47	YR
							Certifications:			
71-55-6	1,1,1-Trichloroethane	ND		ug/m³	3.9	7.185	EPA TO-15	12/23/2025 08:00	12/24/2025 21:47	YR
							Certifications:	NJDEP-NY037,NYSDOH-NY12058		
79-34-5	1,1,2,2-Tetrachloroethane	ND		ug/m³	4.9	7.185	EPA TO-15	12/23/2025 08:00	12/24/2025 21:47	YR
							Certifications:	NJDEP-NY037,NYSDOH-NY12058		
76-13-1	1,1,2-Trichloro-1,2,2-trifluoroethane (Freon 113)	ND		ug/m³	5.5	7.185	EPA TO-15	12/23/2025 08:00	12/24/2025 21:47	YR
							Certifications:	NJDEP-NY037,NYSDOH-NY12058		
79-00-5	1,1,2-Trichloroethane	ND		ug/m³	3.9	7.185	EPA TO-15	12/23/2025 08:00	12/24/2025 21:47	YR
							Certifications:	NJDEP-NY037,NYSDOH-NY12058		
75-34-3	1,1-Dichloroethane	ND		ug/m³	2.9	7.185	EPA TO-15	12/23/2025 08:00	12/24/2025 21:47	YR
							Certifications:	NJDEP-NY037,NYSDOH-NY12058		
75-35-4	1,1-Dichloroethylene	ND		ug/m³	1.4	7.185	EPA TO-15	12/23/2025 08:00	12/24/2025 21:47	YR
							Certifications:	NJDEP-NY037,NYSDOH-NY12058		
120-82-1	1,2,4-Trichlorobenzene	ND		ug/m³	270	7.185	EPA TO-15	12/23/2025 08:00	12/24/2025 21:47	YR
							Certifications:	NJDEP-NY037,NYSDOH-NY12058		
95-63-6	**1,2,4-Trimethylbenzene**	**7.8**		ug/m³	3.5	7.185	EPA TO-15	12/23/2025 08:00	12/24/2025 21:47	YR
							Certifications:	NJDEP-NY037,NYSDOH-NY12058		
106-93-4	1,2-Dibromoethane	ND		ug/m³	5.5	7.185	EPA TO-15	12/23/2025 08:00	12/24/2025 21:47	YR
							Certifications:	NJDEP-NY037,NYSDOH-NY12058		
95-50-1	1,2-Dichlorobenzene	ND		ug/m³	4.3	7.185	EPA TO-15	12/23/2025 08:00	12/24/2025 21:47	YR
							Certifications:	NJDEP-NY037,NYSDOH-NY12058		
107-06-2	1,2-Dichloroethane	ND		ug/m³	2.9	7.185	EPA TO-15	12/23/2025 08:00	12/24/2025 21:47	YR
							Certifications:	NJDEP-NY037,NYSDOH-NY12058		
78-87-5	1,2-Dichloropropane	ND		ug/m³	3.3	7.185	EPA TO-15	12/23/2025 08:00	12/24/2025 21:47	YR
							Certifications:	NJDEP-NY037,NYSDOH-NY12058		
76-14-2	1,2-Dichlorotetrafluoroethane	ND		ug/m³	5.0	7.185	EPA TO-15	12/23/2025 08:00	12/24/2025 21:47	YR
							Certifications:	NJDEP-NY037,NYSDOH-NY12058		
108-67-8	1,3,5-Trimethylbenzene	ND		ug/m³	3.5	7.185	EPA TO-15	12/23/2025 08:00	12/24/2025 21:47	YR
							Certifications:	NJDEP-NY037,NYSDOH-NY12058		
106-99-0	1,3-Butadiene	ND		ug/m³	4.8	7.185	EPA TO-15	12/23/2025 08:00	12/24/2025 21:47	YR
							Certifications:	NJDEP-NY037,NYSDOH-NY12058		
541-73-1	1,3-Dichlorobenzene	ND		ug/m³	4.3	7.185	EPA TO-15	12/23/2025 08:00	12/24/2025 21:47	YR
							Certifications:	NJDEP-NY037,NYSDOH-NY12058		
142-28-9	* 1,3-Dichloropropane	ND		ug/m³	3.3	7.185	EPA TO-15	12/23/2025 08:00	12/24/2025 21:47	YR
							Certifications:			
106-46-7	1,4-Dichlorobenzene	ND		ug/m³	4.3	7.185	EPA TO-15	12/23/2025 08:00	12/24/2025 21:47	YR
							Certifications:	NJDEP-NY037,NYSDOH-NY12058		
123-91-1	1,4-Dioxane	ND		ug/m³	13	7.185	EPA TO-15	12/23/2025 08:00	12/24/2025 21:47	YR
							Certifications:	NJDEP-NY037,NYSDOH-NY12058		
540-84-1	* ^2,2,4-Trimethylpentane	ND		ug/m³	1.7	7.185	EPA TO-15	12/23/2025 08:00	12/24/2025 21:47	YR
							Certifications:			
78-93-3	2-Butanone	ND		ug/m³	110	7.185	EPA TO-15	12/23/2025 08:00	12/24/2025 21:47	YR
							Certifications:	NJDEP-NY037,NYSDOH-NY12058		

Sample Information

Client Sample ID: 25SV-3 (2)

York Sample ID: 25L1273-03

York Project (SDG) No.	Client Project ID	Matrix	Collection Date/Time	Date Received
25L1273	2425 Atlantic Brooklyn 10034	Soil Vapor	December 22, 2025 10:26 am	12/22/2025

Q_A_Volatile Organics, EPA TO15 Full List

Log-in Notes:

Sample Notes:

Sample Prepared by Method: EPA TO15 PREP

CAS No.	Parameter	Result	Flag	Units	Reported to LOQ	Dilution	Reference Method	Date/Time Prepared	Date/Time Analyzed	Analyst
591-78-6	* 2-Hexanone	ND		ug/m³	5.9	7.185	EPA TO-15	12/23/2025 08:00	12/24/2025 21:47	YR
							Certifications:			
107-05-1	3-Chloropropene	ND		ug/m³	11	7.185	EPA TO-15	12/23/2025 08:00	12/24/2025 21:47	YR
							Certifications:	NJDEP-NY037,NYSDOH-NY12058		
108-10-1	**4-Methyl-2-pentanone**	**4.1**		ug/m³	2.9	7.185	EPA TO-15	12/23/2025 08:00	12/24/2025 21:47	YR
							Certifications:	NJDEP-NY037,NYSDOH-NY12058		
67-64-1	Acetone	ND		ug/m³	85	7.185	EPA TO-15	12/23/2025 08:00	12/24/2025 21:47	YR
							Certifications:	NJDEP-NY037,NYSDOH-NY12058		
107-02-8	* ^Acrolein	ND		ug/m³	1.6	7.185	EPA TO-15	12/23/2025 08:00	12/24/2025 21:47	YR
							Certifications:			
107-13-1	Acrylonitrile	ND		ug/m³	78	7.185	EPA TO-15	12/23/2025 08:00	12/24/2025 21:47	YR
							Certifications:	NJDEP-NY037,NYSDOH-NY12058		
71-43-2	**Benzene**	**9.4**		ug/m³	2.3	7.185	EPA TO-15	12/23/2025 08:00	12/24/2025 21:47	YR
							Certifications:	NJDEP-NY037,NYSDOH-NY12058		
100-44-7	Benzyl chloride	ND		ug/m³	93	7.185	EPA TO-15	12/23/2025 08:00	12/24/2025 21:47	YR
							Certifications:	NJDEP-NY037,NYSDOH-NY12058		
75-27-4	Bromodichloromethane	ND		ug/m³	4.8	7.185	EPA TO-15	12/23/2025 08:00	12/24/2025 21:47	YR
							Certifications:	NJDEP-NY037,NYSDOH-NY12058		
75-25-2	Bromoform	ND		ug/m³	7.4	7.185	EPA TO-15	12/23/2025 08:00	12/24/2025 21:47	YR
							Certifications:	NJDEP-NY037,NYSDOH-NY12058		
74-83-9	Bromomethane	ND		ug/m³	2.8	7.185	EPA TO-15	12/23/2025 08:00	12/24/2025 21:47	YR
							Certifications:	NJDEP-NY037,NYSDOH-NY12058		
75-15-0	**Carbon disulfide**	**4.5**		ug/m³	2.2	7.185	EPA TO-15	12/23/2025 08:00	12/24/2025 21:47	YR
							Certifications:	NJDEP-NY037,NYSDOH-NY12058		
56-23-5	Carbon tetrachloride	ND		ug/m³	1.4	7.185	EPA TO-15	12/23/2025 08:00	12/24/2025 21:47	YR
							Certifications:	NJDEP-NY037,NYSDOH-NY12058		
108-90-7	Chlorobenzene	ND		ug/m³	3.3	7.185	EPA TO-15	12/23/2025 08:00	12/24/2025 21:47	YR
							Certifications:	NJDEP-NY037,NYSDOH-NY12058		
75-00-3	Chloroethane	ND		ug/m³	1.9	7.185	EPA TO-15	12/23/2025 08:00	12/24/2025 21:47	YR
							Certifications:	NJDEP-NY037,NYSDOH-NY12058		
67-66-3	**Chloroform**	**61**		ug/m³	3.5	7.185	EPA TO-15	12/23/2025 08:00	12/24/2025 21:47	YR
							Certifications:	NJDEP-NY037,NYSDOH-NY12058		
74-87-3	Chloromethane	ND		ug/m³	1.5	7.185	EPA TO-15	12/23/2025 08:00	12/24/2025 21:47	YR
							Certifications:	NJDEP-NY037,NYSDOH-NY12058		
156-59-2	**cis-1,2-Dichloroethylene**	**55**		ug/m³	1.4	7.185	EPA TO-15	12/23/2025 08:00	12/24/2025 21:47	YR
							Certifications:	NJDEP-NY037,NYSDOH-NY12058		
10061-01-5	cis-1,3-Dichloropropylene	ND		ug/m³	3.3	7.185	EPA TO-15	12/23/2025 08:00	12/24/2025 21:47	YR
							Certifications:	NJDEP-NY037,NYSDOH-NY12058		
110-82-7	Cyclohexane	ND		ug/m³	2.5	7.185	EPA TO-15	12/23/2025 08:00	12/24/2025 21:47	YR
							Certifications:	NJDEP-NY037,NYSDOH-NY12058		
124-48-1	Dibromochloromethane	ND		ug/m³	6.1	7.185	EPA TO-15	12/23/2025 08:00	12/24/2025 21:47	YR
							Certifications:	NJDEP-NY037,NYSDOH-NY12058		
75-71-8	Dichlorodifluoromethane	ND		ug/m³	3.6	7.185	EPA TO-15	12/23/2025 08:00	12/24/2025 21:47	YR
							Certifications:	NJDEP-NY037,NYSDOH-NY12058		

Sample Information

Client Sample ID: 25SV-3 (2)

York Sample ID: 25L1273-03

York Project (SDG) No.	Client Project ID	Matrix	Collection Date/Time	Date Received
25L1273	2425 Atlantic Brooklyn 10034	Soil Vapor	December 22, 2025 10:26 am	12/22/2025

Q_A_Volatile Organics, EPA TO15 Full List

Log-in Notes:

Sample Notes:

Sample Prepared by Method: EPA TO15 PREP

CAS No.	Parameter	Result	Flag	Units	Reported to LOQ	Dilution	Reference Method	Date/Time Prepared	Date/Time Analyzed	Analyst
141-78-6	* Ethyl acetate	ND		ug/m³	130	7.185	EPA TO-15	12/23/2025 08:00	12/24/2025 21:47	YR
							Certifications:			
100-41-4	**Ethyl Benzene**	**62**		ug/m³	3.1	7.185	EPA TO-15	12/23/2025 08:00	12/24/2025 21:47	YR
							Certifications:	NJDEP-NY037,NYSDOH-NY12058		
87-68-3	Hexachlorobutadiene	ND		ug/m³	7.7	7.185	EPA TO-15	12/23/2025 08:00	12/24/2025 21:47	YR
							Certifications:	NJDEP-NY037,NYSDOH-NY12058		
67-63-0	Isopropanol	ND		ug/m³	11	7.185	EPA TO-15	12/23/2025 08:00	12/24/2025 21:47	YR
							Certifications:	NJDEP-NY037,NYSDOH-NY12058		
98-82-8	Isopropylbenzene	ND		ug/m³	3.5	7.185	EPA TO-15	12/23/2025 08:00	12/24/2025 21:47	YR
							Certifications:	NJDEP-NY037,NYSDOH-NY12058		
80-62-6	Methyl Methacrylate	ND		ug/m³	2.9	7.185	EPA TO-15	12/23/2025 08:00	12/24/2025 21:47	YR
							Certifications:	NJDEP-NY037,NYSDOH-NY12058		
1634-04-4	Methyl tert-butyl ether (MTBE)	ND		ug/m³	2.6	7.185	EPA TO-15	12/23/2025 08:00	12/24/2025 21:47	YR
							Certifications:	NJDEP-NY037,NYSDOH-NY12058		
75-09-2	Methylene chloride	ND		ug/m³	15	7.185	EPA TO-15	12/23/2025 08:00	12/24/2025 21:47	YR
							Certifications:	NJDEP-NY037,NYSDOH-NY12058		
91-20-3	* ^Naphthalene	ND		ug/m³	38	7.185	EPA TO-15	12/23/2025 08:00	12/24/2025 21:47	YR
							Certifications:			
104-51-8	* n-Butylbenzene	ND		ug/m³	3.9	7.185	EPA TO-15	12/23/2025 08:00	12/24/2025 21:47	YR
							Certifications:			
142-82-5	n-Heptane	ND		ug/m³	2.9	7.185	EPA TO-15	12/23/2025 08:00	12/24/2025 21:47	YR
							Certifications:	NJDEP-NY037,NYSDOH-NY12058		
110-54-3	**n-Hexane**	**2.5**		ug/m³	2.5	7.185	EPA TO-15	12/23/2025 08:00	12/24/2025 21:47	YR
							Certifications:	NJDEP-NY037,NYSDOH-NY12058		
103-65-1	*** n-Propylbenzene**	**3.9**		ug/m³	3.5	7.185	EPA TO-15	12/23/2025 08:00	12/24/2025 21:47	YR
							Certifications:			
95-47-6	**o-Xylene**	**36**		ug/m³	3.1	7.185	EPA TO-15	12/23/2025 08:00	12/24/2025 21:47	YR
							Certifications:	NJDEP-NY037,NYSDOH-NY12058		
179601-23-1	**p- & m- Xylenes**	**230**		ug/m³	6.2	7.185	EPA TO-15	12/23/2025 08:00	12/24/2025 21:47	YR
							Certifications:	NJDEP-NY037,NYSDOH-NY12058		
622-96-8	* p-Ethyltoluene	ND		ug/m³	3.5	7.185	EPA TO-15	12/23/2025 08:00	12/24/2025 21:47	YR
							Certifications:			
99-87-6	* p-Isopropyltoluene	ND		ug/m³	3.9	7.185	EPA TO-15	12/23/2025 08:00	12/24/2025 21:47	YR
							Certifications:			
115-07-1	*** Propylene**	**13**		ug/m³	1.2	7.185	EPA TO-15	12/23/2025 08:00	12/24/2025 21:47	YR
							Certifications:			
135-98-8	* sec-Butylbenzene	ND		ug/m³	3.9	7.185	EPA TO-15	12/23/2025 08:00	12/24/2025 21:47	YR
							Certifications:			
100-42-5	Styrene	ND		ug/m³	3.1	7.185	EPA TO-15	12/23/2025 08:00	12/24/2025 21:47	YR
							Certifications:	NJDEP-NY037,NYSDOH-NY12058		
98-06-6	* tert-Butylbenzene	ND		ug/m³	3.9	7.185	EPA TO-15	12/23/2025 08:00	12/24/2025 21:47	YR
							Certifications:			
127-18-4	**Tetrachloroethylene**	**680**		ug/m³	4.9	7.185	EPA TO-15	12/23/2025 08:00	12/24/2025 21:47	YR
							Certifications:	NJDEP-NY037,NYSDOH-NY12058		

Sample Information

Client Sample ID: 25SV-3 (2)

York Sample ID: 25L1273-03

York Project (SDG) No.	Client Project ID	Matrix	Collection Date/Time	Date Received
25L1273	2425 Atlantic Brooklyn 10034	Soil Vapor	December 22, 2025 10:26 am	12/22/2025

Q_A_Volatile Organics, EPA TO15 Full List

Log-in Notes:

Sample Notes:

Sample Prepared by Method: EPA TO15 PREP

CAS No.	Parameter	Result	Flag	Units	Reported to LOQ	Dilution	Reference Method	Date/Time Prepared	Date/Time Analyzed	Analyst
109-99-9	* Tetrahydrofuran	ND		ug/m³	4.2	7.185	EPA TO-15	12/23/2025 08:00	12/24/2025 21:47	YR
							Certifications:			
108-88-3	**Toluene**	**39**		ug/m³	2.7	7.185	EPA TO-15	12/23/2025 08:00	12/24/2025 21:47	YR
							Certifications:	NJDEP-NY037,NYSDOH-NY12058		
156-60-5	trans-1,2-Dichloroethylene	ND		ug/m³	2.8	7.185	EPA TO-15	12/23/2025 08:00	12/24/2025 21:47	YR
							Certifications:	NJDEP-NY037,NYSDOH-NY12058		
10061-02-6	trans-1,3-Dichloropropylene	ND		ug/m³	3.3	7.185	EPA TO-15	12/23/2025 08:00	12/24/2025 21:47	YR
							Certifications:	NJDEP-NY037,NYSDOH-NY12058		
79-01-6	**Trichloroethylene**	**3800**		ug/m³	4.6	28.6	EPA TO-15	12/23/2025 08:00	12/24/2025 22:33	YR
							Certifications:	NJDEP-NY037,NYSDOH-NY12058		
75-69-4	Trichlorofluoromethane (Freon 11)	ND		ug/m³	4.0	7.185	EPA TO-15	12/23/2025 08:00	12/24/2025 21:47	YR
							Certifications:	NJDEP-NY037,NYSDOH-NY12058		
108-05-4	Vinyl acetate	ND		ug/m³	2.5	7.185	EPA TO-15	12/23/2025 08:00	12/24/2025 21:47	YR
							Certifications:	NJDEP-NY037,NYSDOH-NY12058		
593-60-2	Vinyl bromide	ND		ug/m³	3.1	7.185	EPA TO-15	12/23/2025 08:00	12/24/2025 21:47	YR
							Certifications:	NJDEP-NY037,NYSDOH-NY12058		
75-01-4	Vinyl Chloride	ND		ug/m³	0.92	7.185	EPA TO-15	12/23/2025 08:00	12/24/2025 21:47	YR
							Certifications:	NJDEP-NY037,NYSDOH-NY12058		
1330-20-7	**Xylenes, Total**	**260**		ug/m³	9.4	7.185	EPA TO-15	12/23/2025 08:00	12/24/2025 21:47	YR
							Certifications:	NJDEP-NY037,NYSDOH-NY12058		

Sample Information

Client Sample ID: 25SV-4 (5)

York Sample ID: 25L1273-04

York Project (SDG) No.	Client Project ID	Matrix	Collection Date/Time	Date Received
25L1273	2425 Atlantic Brooklyn 10034	Soil Vapor	December 22, 2025 10:28 am	12/22/2025

Q_A_Volatile Organics, EPA TO15 Full List

Log-in Notes:

Sample Notes:

Sample Prepared by Method: EPA TO15 PREP

CAS No.	Parameter	Result	Flag	Units	Reported to LOQ	Dilution	Reference Method	Date/Time Prepared	Date/Time Analyzed	Analyst
630-20-6	* 1,1,1,2-Tetrachloroethane	ND		ug/m³	11	15.99	EPA TO-15	12/23/2025 08:00	12/24/2025 23:19	YR
							Certifications:			
71-55-6	1,1,1-Trichloroethane	ND		ug/m³	8.7	15.99	EPA TO-15	12/23/2025 08:00	12/24/2025 23:19	YR
							Certifications:	NJDEP-NY037,NYSDOH-NY12058		
79-34-5	1,1,2,2-Tetrachloroethane	ND		ug/m³	11	15.99	EPA TO-15	12/23/2025 08:00	12/24/2025 23:19	YR
							Certifications:	NJDEP-NY037,NYSDOH-NY12058		
76-13-1	1,1,2-Trichloro-1,2,2-trifluoroethane (Freon 113)	ND		ug/m³	12	15.99	EPA TO-15	12/23/2025 08:00	12/24/2025 23:19	YR
							Certifications:	NJDEP-NY037,NYSDOH-NY12058		
79-00-5	1,1,2-Trichloroethane	ND		ug/m³	8.7	15.99	EPA TO-15	12/23/2025 08:00	12/24/2025 23:19	YR
							Certifications:	NJDEP-NY037,NYSDOH-NY12058		
75-34-3	1,1-Dichloroethane	ND		ug/m³	6.5	15.99	EPA TO-15	12/23/2025 08:00	12/24/2025 23:19	YR
							Certifications:	NJDEP-NY037,NYSDOH-NY12058		
75-35-4	1,1-Dichloroethylene	ND		ug/m³	3.2	15.99	EPA TO-15	12/23/2025 08:00	12/24/2025 23:19	YR
							Certifications:	NJDEP-NY037,NYSDOH-NY12058		
120-82-1	1,2,4-Trichlorobenzene	ND		ug/m³	590	15.99	EPA TO-15	12/23/2025 08:00	12/24/2025 23:19	YR
							Certifications:	NJDEP-NY037,NYSDOH-NY12058		
95-63-6	**1,2,4-Trimethylbenzene**	**7.9**		ug/m³	7.9	15.99	EPA TO-15	12/23/2025 08:00	12/24/2025 23:19	YR
							Certifications:	NJDEP-NY037,NYSDOH-NY12058		
106-93-4	1,2-Dibromoethane	ND		ug/m³	12	15.99	EPA TO-15	12/23/2025 08:00	12/24/2025 23:19	YR
							Certifications:	NJDEP-NY037,NYSDOH-NY12058		
95-50-1	1,2-Dichlorobenzene	ND		ug/m³	9.6	15.99	EPA TO-15	12/23/2025 08:00	12/24/2025 23:19	YR
							Certifications:	NJDEP-NY037,NYSDOH-NY12058		
107-06-2	1,2-Dichloroethane	ND		ug/m³	6.5	15.99	EPA TO-15	12/23/2025 08:00	12/24/2025 23:19	YR
							Certifications:	NJDEP-NY037,NYSDOH-NY12058		
78-87-5	1,2-Dichloropropane	ND		ug/m³	7.4	15.99	EPA TO-15	12/23/2025 08:00	12/24/2025 23:19	YR
							Certifications:	NJDEP-NY037,NYSDOH-NY12058		
76-14-2	1,2-Dichlorotetrafluoroethane	ND		ug/m³	11	15.99	EPA TO-15	12/23/2025 08:00	12/24/2025 23:19	YR
							Certifications:	NJDEP-NY037,NYSDOH-NY12058		
108-67-8	1,3,5-Trimethylbenzene	ND		ug/m³	7.9	15.99	EPA TO-15	12/23/2025 08:00	12/24/2025 23:19	YR
							Certifications:	NJDEP-NY037,NYSDOH-NY12058		
106-99-0	1,3-Butadiene	ND		ug/m³	11	15.99	EPA TO-15	12/23/2025 08:00	12/24/2025 23:19	YR
							Certifications:	NJDEP-NY037,NYSDOH-NY12058		
541-73-1	1,3-Dichlorobenzene	ND		ug/m³	9.6	15.99	EPA TO-15	12/23/2025 08:00	12/24/2025 23:19	YR
							Certifications:	NJDEP-NY037,NYSDOH-NY12058		
142-28-9	* 1,3-Dichloropropane	ND		ug/m³	7.4	15.99	EPA TO-15	12/23/2025 08:00	12/24/2025 23:19	YR
							Certifications:			
106-46-7	1,4-Dichlorobenzene	ND		ug/m³	9.6	15.99	EPA TO-15	12/23/2025 08:00	12/24/2025 23:19	YR
							Certifications:	NJDEP-NY037,NYSDOH-NY12058		
123-91-1	1,4-Dioxane	ND		ug/m³	29	15.99	EPA TO-15	12/23/2025 08:00	12/24/2025 23:19	YR
							Certifications:	NJDEP-NY037,NYSDOH-NY12058		
540-84-1	* ^2,2,4-Trimethylpentane	ND		ug/m³	3.7	15.99	EPA TO-15	12/23/2025 08:00	12/24/2025 23:19	YR
							Certifications:			
78-93-3	2-Butanone	ND		ug/m³	240	15.99	EPA TO-15	12/23/2025 08:00	12/24/2025 23:19	YR
							Certifications:	NJDEP-NY037,NYSDOH-NY12058		

Sample Information

Client Sample ID: 25SV-4 (5)

York Sample ID: 25L1273-04

York Project (SDG) No.	Client Project ID	Matrix	Collection Date/Time	Date Received
25L1273	2425 Atlantic Brooklyn 10034	Soil Vapor	December 22, 2025 10:28 am	12/22/2025

Q_A_Volatile Organics, EPA TO15 Full List

Log-in Notes:

Sample Notes:

Sample Prepared by Method: EPA TO15 PREP

CAS No.	Parameter	Result	Flag	Units	Reported to LOQ	Dilution	Reference Method	Date/Time Prepared	Date/Time Analyzed	Analyst
591-78-6	* 2-Hexanone	ND		ug/m³	13	15.99	EPA TO-15	12/23/2025 08:00	12/24/2025 23:19	YR
							Certifications:			
107-05-1	3-Chloropropene	ND		ug/m³	25	15.99	EPA TO-15	12/23/2025 08:00	12/24/2025 23:19	YR
							Certifications:	NJDEP-NY037,NYSDOH-NY12058		
108-10-1	4-Methyl-2-pentanone	ND		ug/m³	6.6	15.99	EPA TO-15	12/23/2025 08:00	12/24/2025 23:19	YR
							Certifications:	NJDEP-NY037,NYSDOH-NY12058		
67-64-1	Acetone	ND		ug/m³	190	15.99	EPA TO-15	12/23/2025 08:00	12/24/2025 23:19	YR
							Certifications:	NJDEP-NY037,NYSDOH-NY12058		
107-02-8	* ^Acrolein	ND		ug/m³	3.7	15.99	EPA TO-15	12/23/2025 08:00	12/24/2025 23:19	YR
							Certifications:			
107-13-1	Acrylonitrile	ND		ug/m³	170	15.99	EPA TO-15	12/23/2025 08:00	12/24/2025 23:19	YR
							Certifications:	NJDEP-NY037,NYSDOH-NY12058		
71-43-2	**Benzene**	**10**		ug/m³	5.1	15.99	EPA TO-15	12/23/2025 08:00	12/24/2025 23:19	YR
							Certifications:	NJDEP-NY037,NYSDOH-NY12058		
100-44-7	Benzyl chloride	ND		ug/m³	210	15.99	EPA TO-15	12/23/2025 08:00	12/24/2025 23:19	YR
							Certifications:	NJDEP-NY037,NYSDOH-NY12058		
75-27-4	Bromodichloromethane	ND		ug/m³	11	15.99	EPA TO-15	12/23/2025 08:00	12/24/2025 23:19	YR
							Certifications:	NJDEP-NY037,NYSDOH-NY12058		
75-25-2	Bromoform	ND		ug/m³	17	15.99	EPA TO-15	12/23/2025 08:00	12/24/2025 23:19	YR
							Certifications:	NJDEP-NY037,NYSDOH-NY12058		
74-83-9	Bromomethane	ND		ug/m³	6.2	15.99	EPA TO-15	12/23/2025 08:00	12/24/2025 23:19	YR
							Certifications:	NJDEP-NY037,NYSDOH-NY12058		
75-15-0	**Carbon disulfide**	**40**		ug/m³	5.0	15.99	EPA TO-15	12/23/2025 08:00	12/24/2025 23:19	YR
							Certifications:	NJDEP-NY037,NYSDOH-NY12058		
56-23-5	Carbon tetrachloride	ND		ug/m³	3.0	15.99	EPA TO-15	12/23/2025 08:00	12/24/2025 23:19	YR
							Certifications:	NJDEP-NY037,NYSDOH-NY12058		
108-90-7	Chlorobenzene	ND		ug/m³	7.4	15.99	EPA TO-15	12/23/2025 08:00	12/24/2025 23:19	YR
							Certifications:	NJDEP-NY037,NYSDOH-NY12058		
75-00-3	Chloroethane	ND		ug/m³	4.2	15.99	EPA TO-15	12/23/2025 08:00	12/24/2025 23:19	YR
							Certifications:	NJDEP-NY037,NYSDOH-NY12058		
67-66-3	**Chloroform**	**150**		ug/m³	7.8	15.99	EPA TO-15	12/23/2025 08:00	12/24/2025 23:19	YR
							Certifications:	NJDEP-NY037,NYSDOH-NY12058		
74-87-3	Chloromethane	ND		ug/m³	3.3	15.99	EPA TO-15	12/23/2025 08:00	12/24/2025 23:19	YR
							Certifications:	NJDEP-NY037,NYSDOH-NY12058		
156-59-2	**cis-1,2-Dichloroethylene**	**30**		ug/m³	3.2	15.99	EPA TO-15	12/23/2025 08:00	12/24/2025 23:19	YR
							Certifications:	NJDEP-NY037,NYSDOH-NY12058		
10061-01-5	cis-1,3-Dichloropropylene	ND		ug/m³	7.3	15.99	EPA TO-15	12/23/2025 08:00	12/24/2025 23:19	YR
							Certifications:	NJDEP-NY037,NYSDOH-NY12058		
110-82-7	**Cyclohexane**	**14**		ug/m³	5.5	15.99	EPA TO-15	12/23/2025 08:00	12/24/2025 23:19	YR
							Certifications:	NJDEP-NY037,NYSDOH-NY12058		
124-48-1	Dibromochloromethane	ND		ug/m³	14	15.99	EPA TO-15	12/23/2025 08:00	12/24/2025 23:19	YR
							Certifications:	NJDEP-NY037,NYSDOH-NY12058		
75-71-8	Dichlorodifluoromethane	ND		ug/m³	7.9	15.99	EPA TO-15	12/23/2025 08:00	12/24/2025 23:19	YR
							Certifications:	NJDEP-NY037,NYSDOH-NY12058		

Sample Information

Client Sample ID: 25SV-4 (5)

York Sample ID: 25L1273-04

York Project (SDG) No.	Client Project ID	Matrix	Collection Date/Time	Date Received
25L1273	2425 Atlantic Brooklyn 10034	Soil Vapor	December 22, 2025 10:28 am	12/22/2025

Q_A_Volatile Organics, EPA TO15 Full List

Log-in Notes:

Sample Notes:

Sample Prepared by Method: EPA TO15 PREP

CAS No.	Parameter	Result	Flag	Units	Reported to LOQ	Dilution	Reference Method	Date/Time Prepared	Date/Time Analyzed	Analyst
141-78-6	* Ethyl acetate	ND		ug/m³	290	15.99	EPA TO-15	12/23/2025 08:00	12/24/2025 23:19	YR
							Certifications:			
100-41-4	**Ethyl Benzene**	**88**		ug/m³	6.9	15.99	EPA TO-15	12/23/2025 08:00	12/24/2025 23:19	YR
							Certifications:	NJDEP-NY037,NYSDOH-NY12058		
87-68-3	Hexachlorobutadiene	ND		ug/m³	17	15.99	EPA TO-15	12/23/2025 08:00	12/24/2025 23:19	YR
							Certifications:	NJDEP-NY037,NYSDOH-NY12058		
67-63-0	Isopropanol	ND		ug/m³	24	15.99	EPA TO-15	12/23/2025 08:00	12/24/2025 23:19	YR
							Certifications:	NJDEP-NY037,NYSDOH-NY12058		
98-82-8	**Isopropylbenzene**	**35**		ug/m³	7.9	15.99	EPA TO-15	12/23/2025 08:00	12/24/2025 23:19	YR
							Certifications:	NJDEP-NY037,NYSDOH-NY12058		
80-62-6	Methyl Methacrylate	ND		ug/m³	6.5	15.99	EPA TO-15	12/23/2025 08:00	12/24/2025 23:19	YR
							Certifications:	NJDEP-NY037,NYSDOH-NY12058		
1634-04-4	Methyl tert-butyl ether (MTBE)	ND		ug/m³	5.8	15.99	EPA TO-15	12/23/2025 08:00	12/24/2025 23:19	YR
							Certifications:	NJDEP-NY037,NYSDOH-NY12058		
75-09-2	Methylene chloride	ND		ug/m³	33	15.99	EPA TO-15	12/23/2025 08:00	12/24/2025 23:19	YR
							Certifications:	NJDEP-NY037,NYSDOH-NY12058		
91-20-3	* ^Naphthalene	ND		ug/m³	84	15.99	EPA TO-15	12/23/2025 08:00	12/24/2025 23:19	YR
							Certifications:			
104-51-8	* n-Butylbenzene	ND		ug/m³	8.8	15.99	EPA TO-15	12/23/2025 08:00	12/24/2025 23:19	YR
							Certifications:			
142-82-5	**n-Heptane**	**13**		ug/m³	6.6	15.99	EPA TO-15	12/23/2025 08:00	12/24/2025 23:19	YR
							Certifications:	NJDEP-NY037,NYSDOH-NY12058		
110-54-3	**n-Hexane**	**23**		ug/m³	5.6	15.99	EPA TO-15	12/23/2025 08:00	12/24/2025 23:19	YR
							Certifications:	NJDEP-NY037,NYSDOH-NY12058		
103-65-1	* n-Propylbenzene	ND		ug/m³	7.9	15.99	EPA TO-15	12/23/2025 08:00	12/24/2025 23:19	YR
							Certifications:			
95-47-6	**o-Xylene**	**50**		ug/m³	6.9	15.99	EPA TO-15	12/23/2025 08:00	12/24/2025 23:19	YR
							Certifications:	NJDEP-NY037,NYSDOH-NY12058		
179601-23-1	**p- & m- Xylenes**	**320**		ug/m³	14	15.99	EPA TO-15	12/23/2025 08:00	12/24/2025 23:19	YR
							Certifications:	NJDEP-NY037,NYSDOH-NY12058		
622-96-8	* p-Ethyltoluene	ND		ug/m³	7.9	15.99	EPA TO-15	12/23/2025 08:00	12/24/2025 23:19	YR
							Certifications:			
99-87-6	* p-Isopropyltoluene	ND		ug/m³	8.8	15.99	EPA TO-15	12/23/2025 08:00	12/24/2025 23:19	YR
							Certifications:			
115-07-1	* **Propylene**	**520**		ug/m³	2.8	15.99	EPA TO-15	12/23/2025 08:00	12/24/2025 23:19	YR
							Certifications:			
135-98-8	* sec-Butylbenzene	ND		ug/m³	8.8	15.99	EPA TO-15	12/23/2025 08:00	12/24/2025 23:19	YR
							Certifications:			
100-42-5	Styrene	ND		ug/m³	6.8	15.99	EPA TO-15	12/23/2025 08:00	12/24/2025 23:19	YR
							Certifications:	NJDEP-NY037,NYSDOH-NY12058		
98-06-6	* tert-Butylbenzene	ND		ug/m³	8.8	15.99	EPA TO-15	12/23/2025 08:00	12/24/2025 23:19	YR
							Certifications:			
127-18-4	**Tetrachloroethylene**	**830**		ug/m³	11	15.99	EPA TO-15	12/23/2025 08:00	12/24/2025 23:19	YR
							Certifications:	NJDEP-NY037,NYSDOH-NY12058		

Sample Information

Client Sample ID: 25SV-4 (5)

York Sample ID: 25L1273-04

York Project (SDG) No.	Client Project ID	Matrix	Collection Date/Time	Date Received
25L1273	2425 Atlantic Brooklyn 10034	Soil Vapor	December 22, 2025 10:28 am	12/22/2025

Q_A_Volatile Organics, EPA TO15 Full List

Log-in Notes:

Sample Notes:

Sample Prepared by Method: EPA TO15 PREP

CAS No.	Parameter	Result	Flag	Units	Reported to LOQ	Dilution	Reference Method	Date/Time Prepared	Date/Time Analyzed	Analyst
109-99-9	* Tetrahydrofuran	ND		ug/m³	9.4	15.99	EPA TO-15	12/23/2025 08:00	12/24/2025 23:19	YR
							Certifications:			
108-88-3	**Toluene**	**33**		ug/m³	6.0	15.99	EPA TO-15	12/23/2025 08:00	12/24/2025 23:19	YR
							Certifications:	NJDEP-NY037,NYSDOH-NY12058		
156-60-5	trans-1,2-Dichloroethylene	ND		ug/m³	6.3	15.99	EPA TO-15	12/23/2025 08:00	12/24/2025 23:19	YR
							Certifications:	NJDEP-NY037,NYSDOH-NY12058		
10061-02-6	trans-1,3-Dichloropropylene	ND		ug/m³	7.3	15.99	EPA TO-15	12/23/2025 08:00	12/24/2025 23:19	YR
							Certifications:	NJDEP-NY037,NYSDOH-NY12058		
79-01-6	**Trichloroethylene**	**7800**		ug/m³	14	85.61	EPA TO-15	12/23/2025 08:00	12/29/2025 13:35	YR
							Certifications:	NJDEP-NY037,NYSDOH-NY12058		
75-69-4	Trichlorofluoromethane (Freon 11)	ND		ug/m³	9.0	15.99	EPA TO-15	12/23/2025 08:00	12/24/2025 23:19	YR
							Certifications:	NJDEP-NY037,NYSDOH-NY12058		
108-05-4	Vinyl acetate	ND		ug/m³	5.6	15.99	EPA TO-15	12/23/2025 08:00	12/24/2025 23:19	YR
							Certifications:	NJDEP-NY037,NYSDOH-NY12058		
593-60-2	Vinyl bromide	ND		ug/m³	7.0	15.99	EPA TO-15	12/23/2025 08:00	12/24/2025 23:19	YR
							Certifications:	NJDEP-NY037,NYSDOH-NY12058		
75-01-4	Vinyl Chloride	ND		ug/m³	2.0	15.99	EPA TO-15	12/23/2025 08:00	12/24/2025 23:19	YR
							Certifications:	NJDEP-NY037,NYSDOH-NY12058		
1330-20-7	**Xylenes, Total**	**370**		ug/m³	21	15.99	EPA TO-15	12/23/2025 08:00	12/24/2025 23:19	YR
							Certifications:	NJDEP-NY037,NYSDOH-NY12058		

Sample Information

Client Sample ID: 25SS-5 **York Sample ID:** 25L1273-05

York Project (SDG) No.	Client Project ID	Matrix	Collection Date/Time	Date Received
25L1273	2425 Atlantic Brooklyn 10034	Soil Vapor	December 22, 2025 10:23 am	12/22/2025

Q_A_Volatile Organics, EPA TO15 Full List **Log-in Notes:** **Sample Notes:**

Sample Prepared by Method: EPA TO15 PREP

CAS No.	Parameter	Result	Flag	Units	Reported to LOQ	Dilution	Reference Method	Date/Time Prepared	Date/Time Analyzed	Analyst
630-20-6	* 1,1,1,2-Tetrachloroethane	ND		ug/m³	1.0	1.477	EPA TO-15	12/23/2025 08:00	12/24/2025 14:09	YR
							Certifications:			
71-55-6	**1,1,1-Trichloroethane**	**2.3**		ug/m³	0.81	1.477	EPA TO-15	12/23/2025 08:00	12/24/2025 14:09	YR
							Certifications:	NJDEP-NY037,NYSDOH-NY12058		
79-34-5	1,1,2,2-Tetrachloroethane	ND		ug/m³	1.0	1.477	EPA TO-15	12/23/2025 08:00	12/24/2025 14:09	YR
							Certifications:	NJDEP-NY037,NYSDOH-NY12058		
76-13-1	1,1,2-Trichloro-1,2,2-trifluoroethane (Freon 113)	ND		ug/m³	1.1	1.477	EPA TO-15	12/23/2025 08:00	12/24/2025 14:09	YR
							Certifications:	NJDEP-NY037,NYSDOH-NY12058		
79-00-5	1,1,2-Trichloroethane	ND		ug/m³	0.81	1.477	EPA TO-15	12/23/2025 08:00	12/24/2025 14:09	YR
							Certifications:	NJDEP-NY037,NYSDOH-NY12058		
75-34-3	1,1-Dichloroethane	ND		ug/m³	0.60	1.477	EPA TO-15	12/23/2025 08:00	12/24/2025 14:09	YR
							Certifications:	NJDEP-NY037,NYSDOH-NY12058		
75-35-4	1,1-Dichloroethylene	ND		ug/m³	0.29	1.477	EPA TO-15	12/23/2025 08:00	12/24/2025 14:09	YR
							Certifications:	NJDEP-NY037,NYSDOH-NY12058		
120-82-1	1,2,4-Trichlorobenzene	ND		ug/m³	55	1.477	EPA TO-15	12/23/2025 08:00	12/24/2025 14:09	YR
							Certifications:	NJDEP-NY037,NYSDOH-NY12058		
95-63-6	**1,2,4-Trimethylbenzene**	**4.7**		ug/m³	0.73	1.477	EPA TO-15	12/23/2025 08:00	12/24/2025 14:09	YR
							Certifications:	NJDEP-NY037,NYSDOH-NY12058		
106-93-4	1,2-Dibromoethane	ND		ug/m³	1.1	1.477	EPA TO-15	12/23/2025 08:00	12/24/2025 14:09	YR
							Certifications:	NJDEP-NY037,NYSDOH-NY12058		
95-50-1	1,2-Dichlorobenzene	ND		ug/m³	0.89	1.477	EPA TO-15	12/23/2025 08:00	12/24/2025 14:09	YR
							Certifications:	NJDEP-NY037,NYSDOH-NY12058		
107-06-2	1,2-Dichloroethane	ND		ug/m³	0.60	1.477	EPA TO-15	12/23/2025 08:00	12/24/2025 14:09	YR
							Certifications:	NJDEP-NY037,NYSDOH-NY12058		
78-87-5	1,2-Dichloropropane	ND		ug/m³	0.68	1.477	EPA TO-15	12/23/2025 08:00	12/24/2025 14:09	YR
							Certifications:	NJDEP-NY037,NYSDOH-NY12058		
76-14-2	1,2-Dichlorotetrafluoroethane	ND		ug/m³	1.0	1.477	EPA TO-15	12/23/2025 08:00	12/24/2025 14:09	YR
							Certifications:	NJDEP-NY037,NYSDOH-NY12058		
108-67-8	**1,3,5-Trimethylbenzene**	**1.0**		ug/m³	0.73	1.477	EPA TO-15	12/23/2025 08:00	12/24/2025 14:09	YR
							Certifications:	NJDEP-NY037,NYSDOH-NY12058		
106-99-0	1,3-Butadiene	ND		ug/m³	0.98	1.477	EPA TO-15	12/23/2025 08:00	12/24/2025 14:09	YR
							Certifications:	NJDEP-NY037,NYSDOH-NY12058		
541-73-1	1,3-Dichlorobenzene	ND		ug/m³	0.89	1.477	EPA TO-15	12/23/2025 08:00	12/24/2025 14:09	YR
							Certifications:	NJDEP-NY037,NYSDOH-NY12058		
142-28-9	* 1,3-Dichloropropane	ND		ug/m³	0.68	1.477	EPA TO-15	12/23/2025 08:00	12/24/2025 14:09	YR
							Certifications:			
106-46-7	1,4-Dichlorobenzene	ND		ug/m³	0.89	1.477	EPA TO-15	12/23/2025 08:00	12/24/2025 14:09	YR
							Certifications:	NJDEP-NY037,NYSDOH-NY12058		
123-91-1	1,4-Dioxane	ND		ug/m³	2.7	1.477	EPA TO-15	12/23/2025 08:00	12/24/2025 14:09	YR
							Certifications:	NJDEP-NY037,NYSDOH-NY12058		
540-84-1	* ^2,2,4-Trimethylpentane	ND		ug/m³	0.35	1.477	EPA TO-15	12/23/2025 08:00	12/24/2025 14:09	YR
							Certifications:			
78-93-3	2-Butanone	ND		ug/m³	22	1.477	EPA TO-15	12/23/2025 08:00	12/24/2025 14:09	YR
							Certifications:	NJDEP-NY037,NYSDOH-NY12058		

Sample Information

Client Sample ID: 25SS-5 **York Sample ID:** 25L1273-05

York Project (SDG) No.	Client Project ID	Matrix	Collection Date/Time	Date Received
25L1273	2425 Atlantic Brooklyn 10034	Soil Vapor	December 22, 2025 10:23 am	12/22/2025

Q_A_Volatile Organics, EPA TO15 Full List **Log-in Notes:** **Sample Notes:**

Sample Prepared by Method: EPA TO15 PREP

CAS No.	Parameter	Result	Flag	Units	Reported to LOQ	Dilution	Reference Method	Date/Time Prepared	Date/Time Analyzed	Analyst
591-78-6	* 2-Hexanone	ND		ug/m³	1.2	1.477	EPA TO-15	12/23/2025 08:00	12/24/2025 14:09	YR
							Certifications:			
107-05-1	3-Chloropropene	ND		ug/m³	2.3	1.477	EPA TO-15	12/23/2025 08:00	12/24/2025 14:09	YR
							Certifications:	NJDEP-NY037,NYSDOH-NY12058		
108-10-1	**4-Methyl-2-pentanone**	**2.1**		ug/m³	0.61	1.477	EPA TO-15	12/23/2025 08:00	12/24/2025 14:09	YR
							Certifications:	NJDEP-NY037,NYSDOH-NY12058		
67-64-1	**Acetone**	**130**		ug/m³	70	5.908	EPA TO-15	12/23/2025 08:00	12/24/2025 14:55	YR
							Certifications:	NJDEP-NY037,NYSDOH-NY12058		
107-02-8	* ^Acrolein	ND		ug/m³	0.34	1.477	EPA TO-15	12/23/2025 08:00	12/24/2025 14:09	YR
							Certifications:			
107-13-1	Acrylonitrile	ND		ug/m³	16	1.477	EPA TO-15	12/23/2025 08:00	12/24/2025 14:09	YR
							Certifications:	NJDEP-NY037,NYSDOH-NY12058		
71-43-2	**Benzene**	**1.1**		ug/m³	0.47	1.477	EPA TO-15	12/23/2025 08:00	12/24/2025 14:09	YR
							Certifications:	NJDEP-NY037,NYSDOH-NY12058		
100-44-7	Benzyl chloride	ND		ug/m³	19	1.477	EPA TO-15	12/23/2025 08:00	12/24/2025 14:09	YR
							Certifications:	NJDEP-NY037,NYSDOH-NY12058		
75-27-4	Bromodichloromethane	ND		ug/m³	0.99	1.477	EPA TO-15	12/23/2025 08:00	12/24/2025 14:09	YR
							Certifications:	NJDEP-NY037,NYSDOH-NY12058		
75-25-2	Bromoform	ND		ug/m³	1.5	1.477	EPA TO-15	12/23/2025 08:00	12/24/2025 14:09	YR
							Certifications:	NJDEP-NY037,NYSDOH-NY12058		
74-83-9	Bromomethane	ND		ug/m³	0.57	1.477	EPA TO-15	12/23/2025 08:00	12/24/2025 14:09	YR
							Certifications:	NJDEP-NY037,NYSDOH-NY12058		
75-15-0	Carbon disulfide	ND		ug/m³	0.46	1.477	EPA TO-15	12/23/2025 08:00	12/24/2025 14:09	YR
							Certifications:	NJDEP-NY037,NYSDOH-NY12058		
56-23-5	Carbon tetrachloride	ND		ug/m³	0.28	1.477	EPA TO-15	12/23/2025 08:00	12/24/2025 14:09	YR
							Certifications:	NJDEP-NY037,NYSDOH-NY12058		
108-90-7	Chlorobenzene	ND		ug/m³	0.68	1.477	EPA TO-15	12/23/2025 08:00	12/24/2025 14:09	YR
							Certifications:	NJDEP-NY037,NYSDOH-NY12058		
75-00-3	Chloroethane	ND		ug/m³	0.39	1.477	EPA TO-15	12/23/2025 08:00	12/24/2025 14:09	YR
							Certifications:	NJDEP-NY037,NYSDOH-NY12058		
67-66-3	Chloroform	ND		ug/m³	0.72	1.477	EPA TO-15	12/23/2025 08:00	12/24/2025 14:09	YR
							Certifications:	NJDEP-NY037,NYSDOH-NY12058		
74-87-3	Chloromethane	ND		ug/m³	0.31	1.477	EPA TO-15	12/23/2025 08:00	12/24/2025 14:09	YR
							Certifications:	NJDEP-NY037,NYSDOH-NY12058		
156-59-2	**cis-1,2-Dichloroethylene**	**2.0**		ug/m³	0.29	1.477	EPA TO-15	12/23/2025 08:00	12/24/2025 14:09	YR
							Certifications:	NJDEP-NY037,NYSDOH-NY12058		
10061-01-5	cis-1,3-Dichloropropylene	ND		ug/m³	0.67	1.477	EPA TO-15	12/23/2025 08:00	12/24/2025 14:09	YR
							Certifications:	NJDEP-NY037,NYSDOH-NY12058		
110-82-7	Cyclohexane	ND		ug/m³	0.51	1.477	EPA TO-15	12/23/2025 08:00	12/24/2025 14:09	YR
							Certifications:	NJDEP-NY037,NYSDOH-NY12058		
124-48-1	Dibromochloromethane	ND		ug/m³	1.3	1.477	EPA TO-15	12/23/2025 08:00	12/24/2025 14:09	YR
							Certifications:	NJDEP-NY037,NYSDOH-NY12058		
75-71-8	**Dichlorodifluoromethane**	**2.1**		ug/m³	0.73	1.477	EPA TO-15	12/23/2025 08:00	12/24/2025 14:09	YR
							Certifications:	NJDEP-NY037,NYSDOH-NY12058		

Sample Information

Client Sample ID: 25SS-5 **York Sample ID:** 25L1273-05

York Project (SDG) No.	Client Project ID	Matrix	Collection Date/Time	Date Received
25L1273	2425 Atlantic Brooklyn 10034	Soil Vapor	December 22, 2025 10:23 am	12/22/2025

Q_A_Volatile Organics, EPA TO15 Full List **Log-in Notes:** **Sample Notes:**

Sample Prepared by Method: EPA TO15 PREP

CAS No.	Parameter	Result	Flag	Units	Reported to LOQ	Dilution	Reference Method	Date/Time Prepared	Date/Time Analyzed	Analyst
141-78-6	* Ethyl acetate	ND		ug/m³	27	1.477	EPA TO-15	12/23/2025 08:00	12/24/2025 14:09	YR
							Certifications:			
100-41-4	**Ethyl Benzene**	**30**		ug/m³	0.64	1.477	EPA TO-15	12/23/2025 08:00	12/24/2025 14:09	YR
							Certifications:	NJDEP-NY037,NYSDOH-NY12058		
87-68-3	Hexachlorobutadiene	ND		ug/m³	1.6	1.477	EPA TO-15	12/23/2025 08:00	12/24/2025 14:09	YR
							Certifications:	NJDEP-NY037,NYSDOH-NY12058		
67-63-0	Isopropanol	ND		ug/m³	2.2	1.477	EPA TO-15	12/23/2025 08:00	12/24/2025 14:09	YR
							Certifications:	NJDEP-NY037,NYSDOH-NY12058		
98-82-8	Isopropylbenzene	ND		ug/m³	0.73	1.477	EPA TO-15	12/23/2025 08:00	12/24/2025 14:09	YR
							Certifications:	NJDEP-NY037,NYSDOH-NY12058		
80-62-6	Methyl Methacrylate	ND		ug/m³	0.60	1.477	EPA TO-15	12/23/2025 08:00	12/24/2025 14:09	YR
							Certifications:	NJDEP-NY037,NYSDOH-NY12058		
1634-04-4	Methyl tert-butyl ether (MTBE)	ND		ug/m³	0.53	1.477	EPA TO-15	12/23/2025 08:00	12/24/2025 14:09	YR
							Certifications:	NJDEP-NY037,NYSDOH-NY12058		
75-09-2	Methylene chloride	ND		ug/m³	3.1	1.477	EPA TO-15	12/23/2025 08:00	12/24/2025 14:09	YR
							Certifications:	NJDEP-NY037,NYSDOH-NY12058		
91-20-3	* ^Naphthalene	ND		ug/m³	7.7	1.477	EPA TO-15	12/23/2025 08:00	12/24/2025 14:09	YR
							Certifications:			
104-51-8	* n-Butylbenzene	ND		ug/m³	0.81	1.477	EPA TO-15	12/23/2025 08:00	12/24/2025 14:09	YR
							Certifications:			
142-82-5	n-Heptane	ND		ug/m³	0.61	1.477	EPA TO-15	12/23/2025 08:00	12/24/2025 14:09	YR
							Certifications:	NJDEP-NY037,NYSDOH-NY12058		
110-54-3	n-Hexane	ND		ug/m³	0.52	1.477	EPA TO-15	12/23/2025 08:00	12/24/2025 14:09	YR
							Certifications:	NJDEP-NY037,NYSDOH-NY12058		
103-65-1	*** n-Propylbenzene**	**1.3**		ug/m³	0.73	1.477	EPA TO-15	12/23/2025 08:00	12/24/2025 14:09	YR
							Certifications:			
95-47-6	**o-Xylene**	**13**		ug/m³	0.64	1.477	EPA TO-15	12/23/2025 08:00	12/24/2025 14:09	YR
							Certifications:	NJDEP-NY037,NYSDOH-NY12058		
179601-23-1	**p- & m- Xylenes**	**120**		ug/m³	1.3	1.477	EPA TO-15	12/23/2025 08:00	12/24/2025 14:09	YR
							Certifications:	NJDEP-NY037,NYSDOH-NY12058		
622-96-8	* p-Ethyltoluene	ND		ug/m³	0.73	1.477	EPA TO-15	12/23/2025 08:00	12/24/2025 14:09	YR
							Certifications:			
99-87-6	* p-Isopropyltoluene	ND		ug/m³	0.81	1.477	EPA TO-15	12/23/2025 08:00	12/24/2025 14:09	YR
							Certifications:			
115-07-1	*** Propylene**	**0.79**		ug/m³	0.25	1.477	EPA TO-15	12/23/2025 08:00	12/24/2025 14:09	YR
							Certifications:			
135-98-8	* sec-Butylbenzene	ND		ug/m³	0.81	1.477	EPA TO-15	12/23/2025 08:00	12/24/2025 14:09	YR
							Certifications:			
100-42-5	**Styrene**	**0.63**		ug/m³	0.63	1.477	EPA TO-15	12/23/2025 08:00	12/24/2025 14:09	YR
							Certifications:	NJDEP-NY037,NYSDOH-NY12058		
98-06-6	* tert-Butylbenzene	ND		ug/m³	0.81	1.477	EPA TO-15	12/23/2025 08:00	12/24/2025 14:09	YR
							Certifications:			
127-18-4	**Tetrachloroethylene**	**360**		ug/m³	4.0	5.908	EPA TO-15	12/23/2025 08:00	12/24/2025 14:55	YR
							Certifications:	NJDEP-NY037,NYSDOH-NY12058		

Sample Information

Client Sample ID: 25SS-5 **York Sample ID:** 25L1273-05

York Project (SDG) No.	Client Project ID	Matrix	Collection Date/Time	Date Received
25L1273	2425 Atlantic Brooklyn 10034	Soil Vapor	December 22, 2025 10:23 am	12/22/2025

Q_A_Volatile Organics, EPA TO15 Full List **Log-in Notes:** **Sample Notes:**

Sample Prepared by Method: EPA TO15 PREP

CAS No.	Parameter	Result	Flag	Units	Reported to LOQ	Dilution	Reference Method	Date/Time Prepared	Date/Time Analyzed	Analyst
109-99-9	* Tetrahydrofuran	ND		ug/m³	0.87	1.477	EPA TO-15	12/23/2025 08:00	12/24/2025 14:09	YR
							Certifications:			
108-88-3	**Toluene**	**7.3**		ug/m³	0.56	1.477	EPA TO-15	12/23/2025 08:00	12/24/2025 14:09	YR
							Certifications:	NJDEP-NY037,NYSDOH-NY12058		
156-60-5	trans-1,2-Dichloroethylene	ND		ug/m³	0.59	1.477	EPA TO-15	12/23/2025 08:00	12/24/2025 14:09	YR
							Certifications:	NJDEP-NY037,NYSDOH-NY12058		
10061-02-6	trans-1,3-Dichloropropylene	ND		ug/m³	0.67	1.477	EPA TO-15	12/23/2025 08:00	12/24/2025 14:09	YR
							Certifications:	NJDEP-NY037,NYSDOH-NY12058		
79-01-6	**Trichloroethylene**	**380**		ug/m³	0.95	5.908	EPA TO-15	12/23/2025 08:00	12/24/2025 14:55	YR
							Certifications:	NJDEP-NY037,NYSDOH-NY12058		
75-69-4	**Trichlorofluoromethane (Freon 11)**	**1.3**		ug/m³	0.83	1.477	EPA TO-15	12/23/2025 08:00	12/24/2025 14:09	YR
							Certifications:	NJDEP-NY037,NYSDOH-NY12058		
108-05-4	Vinyl acetate	ND		ug/m³	0.52	1.477	EPA TO-15	12/23/2025 08:00	12/24/2025 14:09	YR
							Certifications:	NJDEP-NY037,NYSDOH-NY12058		
593-60-2	Vinyl bromide	ND		ug/m³	0.65	1.477	EPA TO-15	12/23/2025 08:00	12/24/2025 14:09	YR
							Certifications:	NJDEP-NY037,NYSDOH-NY12058		
75-01-4	Vinyl Chloride	ND		ug/m³	0.19	1.477	EPA TO-15	12/23/2025 08:00	12/24/2025 14:09	YR
							Certifications:	NJDEP-NY037,NYSDOH-NY12058		
1330-20-7	**Xylenes, Total**	**130**		ug/m³	1.9	1.477	EPA TO-15	12/23/2025 08:00	12/24/2025 14:09	YR
							Certifications:	NJDEP-NY037,NYSDOH-NY12058		

Sample Information

Client Sample ID: 25SV-6 (2)

York Sample ID: 25L1273-06

York Project (SDG) No.	Client Project ID	Matrix	Collection Date/Time	Date Received
25L1273	2425 Atlantic Brooklyn 10034	Soil Vapor	December 22, 2025 10:29 am	12/22/2025

Q_A_Volatile Organics, EPA TO15 Full List

Log-in Notes:

Sample Notes:

Sample Prepared by Method: EPA TO15 PREP

CAS No.	Parameter	Result	Flag	Units	Reported to LOQ	Dilution	Reference Method	Date/Time Prepared	Date/Time Analyzed	Analyst
630-20-6	* 1,1,1,2-Tetrachloroethane	ND		ug/m³	11	16.27	EPA TO-15	12/23/2025 08:00	12/25/2025 00:50	YR
							Certifications:			
71-55-6	1,1,1-Trichloroethane	ND		ug/m³	8.9	16.27	EPA TO-15	12/23/2025 08:00	12/25/2025 00:50	YR
							Certifications:	NJDEP-NY037,NYSDOH-NY12058		
79-34-5	1,1,2,2-Tetrachloroethane	ND		ug/m³	11	16.27	EPA TO-15	12/23/2025 08:00	12/25/2025 00:50	YR
							Certifications:	NJDEP-NY037,NYSDOH-NY12058		
76-13-1	1,1,2-Trichloro-1,2,2-trifluoroethane (Freon 113)	ND		ug/m³	12	16.27	EPA TO-15	12/23/2025 08:00	12/25/2025 00:50	YR
							Certifications:	NJDEP-NY037,NYSDOH-NY12058		
79-00-5	1,1,2-Trichloroethane	ND		ug/m³	8.9	16.27	EPA TO-15	12/23/2025 08:00	12/25/2025 00:50	YR
							Certifications:	NJDEP-NY037,NYSDOH-NY12058		
75-34-3	1,1-Dichloroethane	ND		ug/m³	6.6	16.27	EPA TO-15	12/23/2025 08:00	12/25/2025 00:50	YR
							Certifications:	NJDEP-NY037,NYSDOH-NY12058		
75-35-4	1,1-Dichloroethylene	ND		ug/m³	3.2	16.27	EPA TO-15	12/23/2025 08:00	12/25/2025 00:50	YR
							Certifications:	NJDEP-NY037,NYSDOH-NY12058		
120-82-1	1,2,4-Trichlorobenzene	ND		ug/m³	600	16.27	EPA TO-15	12/23/2025 08:00	12/25/2025 00:50	YR
							Certifications:	NJDEP-NY037,NYSDOH-NY12058		
95-63-6	1,2,4-Trimethylbenzene	ND		ug/m³	8.0	16.27	EPA TO-15	12/23/2025 08:00	12/25/2025 00:50	YR
							Certifications:	NJDEP-NY037,NYSDOH-NY12058		
106-93-4	1,2-Dibromoethane	ND		ug/m³	13	16.27	EPA TO-15	12/23/2025 08:00	12/25/2025 00:50	YR
							Certifications:	NJDEP-NY037,NYSDOH-NY12058		
95-50-1	1,2-Dichlorobenzene	ND		ug/m³	9.8	16.27	EPA TO-15	12/23/2025 08:00	12/25/2025 00:50	YR
							Certifications:	NJDEP-NY037,NYSDOH-NY12058		
107-06-2	1,2-Dichloroethane	ND		ug/m³	6.6	16.27	EPA TO-15	12/23/2025 08:00	12/25/2025 00:50	YR
							Certifications:	NJDEP-NY037,NYSDOH-NY12058		
78-87-5	1,2-Dichloropropane	ND		ug/m³	7.5	16.27	EPA TO-15	12/23/2025 08:00	12/25/2025 00:50	YR
							Certifications:	NJDEP-NY037,NYSDOH-NY12058		
76-14-2	1,2-Dichlorotetrafluoroethane	ND		ug/m³	11	16.27	EPA TO-15	12/23/2025 08:00	12/25/2025 00:50	YR
							Certifications:	NJDEP-NY037,NYSDOH-NY12058		
108-67-8	1,3,5-Trimethylbenzene	ND		ug/m³	8.0	16.27	EPA TO-15	12/23/2025 08:00	12/25/2025 00:50	YR
							Certifications:	NJDEP-NY037,NYSDOH-NY12058		
106-99-0	1,3-Butadiene	ND		ug/m³	11	16.27	EPA TO-15	12/23/2025 08:00	12/25/2025 00:50	YR
							Certifications:	NJDEP-NY037,NYSDOH-NY12058		
541-73-1	1,3-Dichlorobenzene	ND		ug/m³	9.8	16.27	EPA TO-15	12/23/2025 08:00	12/25/2025 00:50	YR
							Certifications:	NJDEP-NY037,NYSDOH-NY12058		
142-28-9	* 1,3-Dichloropropane	ND		ug/m³	7.5	16.27	EPA TO-15	12/23/2025 08:00	12/25/2025 00:50	YR
							Certifications:			
106-46-7	1,4-Dichlorobenzene	ND		ug/m³	9.8	16.27	EPA TO-15	12/23/2025 08:00	12/25/2025 00:50	YR
							Certifications:	NJDEP-NY037,NYSDOH-NY12058		
123-91-1	1,4-Dioxane	ND		ug/m³	29	16.27	EPA TO-15	12/23/2025 08:00	12/25/2025 00:50	YR
							Certifications:	NJDEP-NY037,NYSDOH-NY12058		
540-84-1	* ^2,2,4-Trimethylpentane	ND		ug/m³	3.8	16.27	EPA TO-15	12/23/2025 08:00	12/25/2025 00:50	YR
							Certifications:			
78-93-3	2-Butanone	ND		ug/m³	240	16.27	EPA TO-15	12/23/2025 08:00	12/25/2025 00:50	YR
							Certifications:	NJDEP-NY037,NYSDOH-NY12058		

Sample Information

Client Sample ID: 25SV-6 (2)

York Sample ID: 25L1273-06

York Project (SDG) No.	Client Project ID	Matrix	Collection Date/Time	Date Received
25L1273	2425 Atlantic Brooklyn 10034	Soil Vapor	December 22, 2025 10:29 am	12/22/2025

Q_A_Volatile Organics, EPA TO15 Full List

Log-in Notes:

Sample Notes:

Sample Prepared by Method: EPA TO15 PREP

CAS No.	Parameter	Result	Flag	Units	Reported to LOQ	Dilution	Reference Method	Date/Time Prepared	Date/Time Analyzed	Analyst
591-78-6	* 2-Hexanone	ND		ug/m³	13	16.27	EPA TO-15	12/23/2025 08:00	12/25/2025 00:50	YR
							Certifications:			
107-05-1	3-Chloropropene	ND		ug/m³	25	16.27	EPA TO-15	12/23/2025 08:00	12/25/2025 00:50	YR
							Certifications:	NJDEP-NY037,NYSDOH-NY12058		
108-10-1	4-Methyl-2-pentanone	ND		ug/m³	6.7	16.27	EPA TO-15	12/23/2025 08:00	12/25/2025 00:50	YR
							Certifications:	NJDEP-NY037,NYSDOH-NY12058		
67-64-1	Acetone	ND		ug/m³	190	16.27	EPA TO-15	12/23/2025 08:00	12/25/2025 00:50	YR
							Certifications:	NJDEP-NY037,NYSDOH-NY12058		
107-02-8	* ^Acrolein	ND		ug/m³	3.7	16.27	EPA TO-15	12/23/2025 08:00	12/25/2025 00:50	YR
							Certifications:			
107-13-1	Acrylonitrile	ND		ug/m³	180	16.27	EPA TO-15	12/23/2025 08:00	12/25/2025 00:50	YR
							Certifications:	NJDEP-NY037,NYSDOH-NY12058		
71-43-2	Benzene	ND		ug/m³	5.2	16.27	EPA TO-15	12/23/2025 08:00	12/25/2025 00:50	YR
							Certifications:	NJDEP-NY037,NYSDOH-NY12058		
100-44-7	Benzyl chloride	ND		ug/m³	210	16.27	EPA TO-15	12/23/2025 08:00	12/25/2025 00:50	YR
							Certifications:	NJDEP-NY037,NYSDOH-NY12058		
75-27-4	Bromodichloromethane	ND		ug/m³	11	16.27	EPA TO-15	12/23/2025 08:00	12/25/2025 00:50	YR
							Certifications:	NJDEP-NY037,NYSDOH-NY12058		
75-25-2	Bromoform	ND		ug/m³	17	16.27	EPA TO-15	12/23/2025 08:00	12/25/2025 00:50	YR
							Certifications:	NJDEP-NY037,NYSDOH-NY12058		
74-83-9	Bromomethane	ND		ug/m³	6.3	16.27	EPA TO-15	12/23/2025 08:00	12/25/2025 00:50	YR
							Certifications:	NJDEP-NY037,NYSDOH-NY12058		
75-15-0	Carbon disulfide	ND		ug/m³	5.1	16.27	EPA TO-15	12/23/2025 08:00	12/25/2025 00:50	YR
							Certifications:	NJDEP-NY037,NYSDOH-NY12058		
56-23-5	Carbon tetrachloride	ND		ug/m³	3.1	16.27	EPA TO-15	12/23/2025 08:00	12/25/2025 00:50	YR
							Certifications:	NJDEP-NY037,NYSDOH-NY12058		
108-90-7	Chlorobenzene	ND		ug/m³	7.5	16.27	EPA TO-15	12/23/2025 08:00	12/25/2025 00:50	YR
							Certifications:	NJDEP-NY037,NYSDOH-NY12058		
75-00-3	Chloroethane	ND		ug/m³	4.3	16.27	EPA TO-15	12/23/2025 08:00	12/25/2025 00:50	YR
							Certifications:	NJDEP-NY037,NYSDOH-NY12058		
67-66-3	**Chloroform**	**39**		ug/m³	7.9	16.27	EPA TO-15	12/23/2025 08:00	12/25/2025 00:50	YR
							Certifications:	NJDEP-NY037,NYSDOH-NY12058		
74-87-3	Chloromethane	ND		ug/m³	3.4	16.27	EPA TO-15	12/23/2025 08:00	12/25/2025 00:50	YR
							Certifications:	NJDEP-NY037,NYSDOH-NY12058		
156-59-2	**cis-1,2-Dichloroethylene**	**33**		ug/m³	3.2	16.27	EPA TO-15	12/23/2025 08:00	12/25/2025 00:50	YR
							Certifications:	NJDEP-NY037,NYSDOH-NY12058		
10061-01-5	cis-1,3-Dichloropropylene	ND		ug/m³	7.4	16.27	EPA TO-15	12/23/2025 08:00	12/25/2025 00:50	YR
							Certifications:	NJDEP-NY037,NYSDOH-NY12058		
110-82-7	Cyclohexane	ND		ug/m³	5.6	16.27	EPA TO-15	12/23/2025 08:00	12/25/2025 00:50	YR
							Certifications:	NJDEP-NY037,NYSDOH-NY12058		
124-48-1	Dibromochloromethane	ND		ug/m³	14	16.27	EPA TO-15	12/23/2025 08:00	12/25/2025 00:50	YR
							Certifications:	NJDEP-NY037,NYSDOH-NY12058		
75-71-8	Dichlorodifluoromethane	ND		ug/m³	8.0	16.27	EPA TO-15	12/23/2025 08:00	12/25/2025 00:50	YR
							Certifications:	NJDEP-NY037,NYSDOH-NY12058		

Sample Information

Client Sample ID: 25SV-6 (2)

York Sample ID: 25L1273-06

York Project (SDG) No.	Client Project ID	Matrix	Collection Date/Time	Date Received
25L1273	2425 Atlantic Brooklyn 10034	Soil Vapor	December 22, 2025 10:29 am	12/22/2025

Q_A_Volatile Organics, EPA TO15 Full List

Log-in Notes:

Sample Notes:

Sample Prepared by Method: EPA TO15 PREP

CAS No.	Parameter	Result	Flag	Units	Reported to LOQ	Dilution	Reference Method	Date/Time Prepared	Date/Time Analyzed	Analyst
141-78-6	* Ethyl acetate	ND		ug/m³	290	16.27	EPA TO-15	12/23/2025 08:00	12/25/2025 00:50	YR
							Certifications:			
100-41-4	**Ethyl Benzene**	**38**		ug/m³	7.1	16.27	EPA TO-15	12/23/2025 08:00	12/25/2025 00:50	YR
							Certifications:	NJDEP-NY037,NYSDOH-NY12058		
87-68-3	Hexachlorobutadiene	ND		ug/m³	17	16.27	EPA TO-15	12/23/2025 08:00	12/25/2025 00:50	YR
							Certifications:	NJDEP-NY037,NYSDOH-NY12058		
67-63-0	Isopropanol	ND		ug/m³	24	16.27	EPA TO-15	12/23/2025 08:00	12/25/2025 00:50	YR
							Certifications:	NJDEP-NY037,NYSDOH-NY12058		
98-82-8	**Isopropylbenzene**	**20**		ug/m³	8.0	16.27	EPA TO-15	12/23/2025 08:00	12/25/2025 00:50	YR
							Certifications:	NJDEP-NY037,NYSDOH-NY12058		
80-62-6	Methyl Methacrylate	ND		ug/m³	6.7	16.27	EPA TO-15	12/23/2025 08:00	12/25/2025 00:50	YR
							Certifications:	NJDEP-NY037,NYSDOH-NY12058		
1634-04-4	Methyl tert-butyl ether (MTBE)	ND		ug/m³	5.9	16.27	EPA TO-15	12/23/2025 08:00	12/25/2025 00:50	YR
							Certifications:	NJDEP-NY037,NYSDOH-NY12058		
75-09-2	Methylene chloride	ND		ug/m³	34	16.27	EPA TO-15	12/23/2025 08:00	12/25/2025 00:50	YR
							Certifications:	NJDEP-NY037,NYSDOH-NY12058		
91-20-3	* ^Naphthalene	ND		ug/m³	85	16.27	EPA TO-15	12/23/2025 08:00	12/25/2025 00:50	YR
							Certifications:			
104-51-8	* n-Butylbenzene	ND		ug/m³	8.9	16.27	EPA TO-15	12/23/2025 08:00	12/25/2025 00:50	YR
							Certifications:			
142-82-5	n-Heptane	ND		ug/m³	6.7	16.27	EPA TO-15	12/23/2025 08:00	12/25/2025 00:50	YR
							Certifications:	NJDEP-NY037,NYSDOH-NY12058		
110-54-3	n-Hexane	ND		ug/m³	5.7	16.27	EPA TO-15	12/23/2025 08:00	12/25/2025 00:50	YR
							Certifications:	NJDEP-NY037,NYSDOH-NY12058		
103-65-1	* n-Propylbenzene	ND		ug/m³	8.0	16.27	EPA TO-15	12/23/2025 08:00	12/25/2025 00:50	YR
							Certifications:			
95-47-6	**o-Xylene**	**19**		ug/m³	7.1	16.27	EPA TO-15	12/23/2025 08:00	12/25/2025 00:50	YR
							Certifications:	NJDEP-NY037,NYSDOH-NY12058		
179601-23-1	**p- & m- Xylenes**	**150**		ug/m³	14	16.27	EPA TO-15	12/23/2025 08:00	12/25/2025 00:50	YR
							Certifications:	NJDEP-NY037,NYSDOH-NY12058		
622-96-8	* p-Ethyltoluene	ND		ug/m³	8.0	16.27	EPA TO-15	12/23/2025 08:00	12/25/2025 00:50	YR
							Certifications:			
99-87-6	* p-Isopropyltoluene	ND		ug/m³	8.9	16.27	EPA TO-15	12/23/2025 08:00	12/25/2025 00:50	YR
							Certifications:			
115-07-1	* Propylene	ND		ug/m³	2.8	16.27	EPA TO-15	12/23/2025 08:00	12/25/2025 00:50	YR
							Certifications:			
135-98-8	* sec-Butylbenzene	ND		ug/m³	8.9	16.27	EPA TO-15	12/23/2025 08:00	12/25/2025 00:50	YR
							Certifications:			
100-42-5	Styrene	ND		ug/m³	6.9	16.27	EPA TO-15	12/23/2025 08:00	12/25/2025 00:50	YR
							Certifications:	NJDEP-NY037,NYSDOH-NY12058		
98-06-6	* tert-Butylbenzene	ND		ug/m³	8.9	16.27	EPA TO-15	12/23/2025 08:00	12/25/2025 00:50	YR
							Certifications:			
127-18-4	**Tetrachloroethylene**	**590**		ug/m³	11	16.27	EPA TO-15	12/23/2025 08:00	12/25/2025 00:50	YR
							Certifications:	NJDEP-NY037,NYSDOH-NY12058		

Sample Information

Client Sample ID: **25SV-6 (2)** **York Sample ID:** **25L1273-06**

York Project (SDG) No.	Client Project ID	Matrix	Collection Date/Time	Date Received
25L1273	2425 Atlantic Brooklyn 10034	Soil Vapor	December 22, 2025 10:29 am	12/22/2025

Q_A_Volatile Organics, EPA TO15 Full List **Log-in Notes:** **Sample Notes:**

Sample Prepared by Method: EPA TO15 PREP

CAS No.	Parameter	Result	Flag	Units	Reported to LOQ	Dilution	Reference Method	Date/Time Prepared	Date/Time Analyzed	Analyst
109-99-9	* Tetrahydrofuran	ND		ug/m³	9.6	16.27	EPA TO-15	12/23/2025 08:00	12/25/2025 00:50	YR
							Certifications:			
108-88-3	**Toluene**	**13**		ug/m³	6.1	16.27	EPA TO-15	12/23/2025 08:00	12/25/2025 00:50	YR
							Certifications:	NJDEP-NY037,NYSDOH-NY12058		
156-60-5	trans-1,2-Dichloroethylene	ND		ug/m³	6.5	16.27	EPA TO-15	12/23/2025 08:00	12/25/2025 00:50	YR
							Certifications:	NJDEP-NY037,NYSDOH-NY12058		
10061-02-6	trans-1,3-Dichloropropylene	ND		ug/m³	7.4	16.27	EPA TO-15	12/23/2025 08:00	12/25/2025 00:50	YR
							Certifications:	NJDEP-NY037,NYSDOH-NY12058		
79-01-6	**Trichloroethylene**	**7100**		ug/m³	14	87.109	EPA TO-15	12/23/2025 08:00	12/29/2025 14:21	YR
							Certifications:	NJDEP-NY037,NYSDOH-NY12058		
75-69-4	Trichlorofluoromethane (Freon 11)	ND		ug/m³	9.1	16.27	EPA TO-15	12/23/2025 08:00	12/25/2025 00:50	YR
							Certifications:	NJDEP-NY037,NYSDOH-NY12058		
108-05-4	Vinyl acetate	ND		ug/m³	5.7	16.27	EPA TO-15	12/23/2025 08:00	12/25/2025 00:50	YR
							Certifications:	NJDEP-NY037,NYSDOH-NY12058		
593-60-2	Vinyl bromide	ND		ug/m³	7.1	16.27	EPA TO-15	12/23/2025 08:00	12/25/2025 00:50	YR
							Certifications:	NJDEP-NY037,NYSDOH-NY12058		
75-01-4	Vinyl Chloride	ND		ug/m³	2.1	16.27	EPA TO-15	12/23/2025 08:00	12/25/2025 00:50	YR
							Certifications:	NJDEP-NY037,NYSDOH-NY12058		
1330-20-7	**Xylenes, Total**	**170**		ug/m³	21	16.27	EPA TO-15	12/23/2025 08:00	12/25/2025 00:50	YR
							Certifications:	NJDEP-NY037,NYSDOH-NY12058		

Sample Information

Client Sample ID: 25SS-7 **York Sample ID:** 25L1273-07

York Project (SDG) No.	Client Project ID	Matrix	Collection Date/Time	Date Received
25L1273	2425 Atlantic Brooklyn 10034	Soil Vapor	December 22, 2025 10:30 am	12/22/2025

Q_A_Volatile Organics, EPA TO15 Full List **Log-in Notes:** **Sample Notes:**

Sample Prepared by Method: EPA TO15 PREP

CAS No.	Parameter	Result	Flag	Units	Reported to LOQ	Dilution	Reference Method	Date/Time Prepared	Date/Time Analyzed	Analyst
630-20-6	* 1,1,1,2-Tetrachloroethane	ND		ug/m³	1.2	1.794	EPA TO-15	12/23/2025 08:00	12/24/2025 15:41	YR
							Certifications:			
71-55-6	**1,1,1-Trichloroethane**	**1.4**		ug/m³	0.98	1.794	EPA TO-15	12/23/2025 08:00	12/24/2025 15:41	YR
							Certifications:	NJDEP-NY037,NYSDOH-NY12058		
79-34-5	1,1,2,2-Tetrachloroethane	ND		ug/m³	1.2	1.794	EPA TO-15	12/23/2025 08:00	12/24/2025 15:41	YR
							Certifications:	NJDEP-NY037,NYSDOH-NY12058		
76-13-1	1,1,2-Trichloro-1,2,2-trifluoroethane (Freon 113)	ND		ug/m³	1.4	1.794	EPA TO-15	12/23/2025 08:00	12/24/2025 15:41	YR
							Certifications:	NJDEP-NY037,NYSDOH-NY12058		
79-00-5	1,1,2-Trichloroethane	ND		ug/m³	0.98	1.794	EPA TO-15	12/23/2025 08:00	12/24/2025 15:41	YR
							Certifications:	NJDEP-NY037,NYSDOH-NY12058		
75-34-3	1,1-Dichloroethane	ND		ug/m³	0.73	1.794	EPA TO-15	12/23/2025 08:00	12/24/2025 15:41	YR
							Certifications:	NJDEP-NY037,NYSDOH-NY12058		
75-35-4	1,1-Dichloroethylene	ND		ug/m³	0.36	1.794	EPA TO-15	12/23/2025 08:00	12/24/2025 15:41	YR
							Certifications:	NJDEP-NY037,NYSDOH-NY12058		
120-82-1	1,2,4-Trichlorobenzene	ND		ug/m³	67	1.794	EPA TO-15	12/23/2025 08:00	12/24/2025 15:41	YR
							Certifications:	NJDEP-NY037,NYSDOH-NY12058		
95-63-6	**1,2,4-Trimethylbenzene**	**9.3**		ug/m³	0.88	1.794	EPA TO-15	12/23/2025 08:00	12/24/2025 15:41	YR
							Certifications:	NJDEP-NY037,NYSDOH-NY12058		
106-93-4	1,2-Dibromoethane	ND		ug/m³	1.4	1.794	EPA TO-15	12/23/2025 08:00	12/24/2025 15:41	YR
							Certifications:	NJDEP-NY037,NYSDOH-NY12058		
95-50-1	1,2-Dichlorobenzene	ND		ug/m³	1.1	1.794	EPA TO-15	12/23/2025 08:00	12/24/2025 15:41	YR
							Certifications:	NJDEP-NY037,NYSDOH-NY12058		
107-06-2	1,2-Dichloroethane	ND		ug/m³	0.73	1.794	EPA TO-15	12/23/2025 08:00	12/24/2025 15:41	YR
							Certifications:	NJDEP-NY037,NYSDOH-NY12058		
78-87-5	1,2-Dichloropropane	ND		ug/m³	0.83	1.794	EPA TO-15	12/23/2025 08:00	12/24/2025 15:41	YR
							Certifications:	NJDEP-NY037,NYSDOH-NY12058		
76-14-2	1,2-Dichlorotetrafluoroethane	ND		ug/m³	1.3	1.794	EPA TO-15	12/23/2025 08:00	12/24/2025 15:41	YR
							Certifications:	NJDEP-NY037,NYSDOH-NY12058		
108-67-8	**1,3,5-Trimethylbenzene**	**2.6**		ug/m³	0.88	1.794	EPA TO-15	12/23/2025 08:00	12/24/2025 15:41	YR
							Certifications:	NJDEP-NY037,NYSDOH-NY12058		
106-99-0	1,3-Butadiene	ND		ug/m³	1.2	1.794	EPA TO-15	12/23/2025 08:00	12/24/2025 15:41	YR
							Certifications:	NJDEP-NY037,NYSDOH-NY12058		
541-73-1	1,3-Dichlorobenzene	ND		ug/m³	1.1	1.794	EPA TO-15	12/23/2025 08:00	12/24/2025 15:41	YR
							Certifications:	NJDEP-NY037,NYSDOH-NY12058		
142-28-9	* 1,3-Dichloropropane	ND		ug/m³	0.83	1.794	EPA TO-15	12/23/2025 08:00	12/24/2025 15:41	YR
							Certifications:			
106-46-7	1,4-Dichlorobenzene	ND		ug/m³	1.1	1.794	EPA TO-15	12/23/2025 08:00	12/24/2025 15:41	YR
							Certifications:	NJDEP-NY037,NYSDOH-NY12058		
123-91-1	1,4-Dioxane	ND		ug/m³	3.2	1.794	EPA TO-15	12/23/2025 08:00	12/24/2025 15:41	YR
							Certifications:	NJDEP-NY037,NYSDOH-NY12058		
540-84-1	* ^2,2,4-Trimethylpentane	ND		ug/m³	0.42	1.794	EPA TO-15	12/23/2025 08:00	12/24/2025 15:41	YR
							Certifications:			
78-93-3	2-Butanone	ND		ug/m³	26	1.794	EPA TO-15	12/23/2025 08:00	12/24/2025 15:41	YR
							Certifications:	NJDEP-NY037,NYSDOH-NY12058		

Sample Information

Client Sample ID: 25SS-7 **York Sample ID:** 25L1273-07

York Project (SDG) No.	Client Project ID	Matrix	Collection Date/Time	Date Received
25L1273	2425 Atlantic Brooklyn 10034	Soil Vapor	December 22, 2025 10:30 am	12/22/2025

Q_A_Volatile Organics, EPA TO15 Full List **Log-in Notes:** **Sample Notes:**

Sample Prepared by Method: EPA TO15 PREP

CAS No.	Parameter	Result	Flag	Units	Reported to LOQ	Dilution	Reference Method	Date/Time Prepared	Date/Time Analyzed	Analyst
591-78-6	* 2-Hexanone	ND		ug/m³	1.5	1.794	EPA TO-15	12/23/2025 08:00	12/24/2025 15:41	YR
							Certifications:			
107-05-1	3-Chloropropene	ND		ug/m³	2.8	1.794	EPA TO-15	12/23/2025 08:00	12/24/2025 15:41	YR
							Certifications: NJDEP-NY037,NYSDOH-NY12058			
108-10-1	**4-Methyl-2-pentanone**	**2.4**		ug/m³	0.73	1.794	EPA TO-15	12/23/2025 08:00	12/24/2025 15:41	YR
							Certifications: NJDEP-NY037,NYSDOH-NY12058			
67-64-1	Acetone	ND		ug/m³	21	1.794	EPA TO-15	12/23/2025 08:00	12/24/2025 15:41	YR
							Certifications: NJDEP-NY037,NYSDOH-NY12058			
107-02-8	* ^Acrolein	ND		ug/m³	0.41	1.794	EPA TO-15	12/23/2025 08:00	12/24/2025 15:41	YR
							Certifications:			
107-13-1	Acrylonitrile	ND		ug/m³	19	1.794	EPA TO-15	12/23/2025 08:00	12/24/2025 15:41	YR
							Certifications: NJDEP-NY037,NYSDOH-NY12058			
71-43-2	**Benzene**	**0.63**		ug/m³	0.57	1.794	EPA TO-15	12/23/2025 08:00	12/24/2025 15:41	YR
							Certifications: NJDEP-NY037,NYSDOH-NY12058			
100-44-7	Benzyl chloride	ND		ug/m³	23	1.794	EPA TO-15	12/23/2025 08:00	12/24/2025 15:41	YR
							Certifications: NJDEP-NY037,NYSDOH-NY12058			
75-27-4	Bromodichloromethane	ND		ug/m³	1.2	1.794	EPA TO-15	12/23/2025 08:00	12/24/2025 15:41	YR
							Certifications: NJDEP-NY037,NYSDOH-NY12058			
75-25-2	Bromoform	ND		ug/m³	1.9	1.794	EPA TO-15	12/23/2025 08:00	12/24/2025 15:41	YR
							Certifications: NJDEP-NY037,NYSDOH-NY12058			
74-83-9	Bromomethane	ND		ug/m³	0.70	1.794	EPA TO-15	12/23/2025 08:00	12/24/2025 15:41	YR
							Certifications: NJDEP-NY037,NYSDOH-NY12058			
75-15-0	Carbon disulfide	ND		ug/m³	0.56	1.794	EPA TO-15	12/23/2025 08:00	12/24/2025 15:41	YR
							Certifications: NJDEP-NY037,NYSDOH-NY12058			
56-23-5	Carbon tetrachloride	ND		ug/m³	0.34	1.794	EPA TO-15	12/23/2025 08:00	12/24/2025 15:41	YR
							Certifications: NJDEP-NY037,NYSDOH-NY12058			
108-90-7	Chlorobenzene	ND		ug/m³	0.83	1.794	EPA TO-15	12/23/2025 08:00	12/24/2025 15:41	YR
							Certifications: NJDEP-NY037,NYSDOH-NY12058			
75-00-3	Chloroethane	ND		ug/m³	0.47	1.794	EPA TO-15	12/23/2025 08:00	12/24/2025 15:41	YR
							Certifications: NJDEP-NY037,NYSDOH-NY12058			
67-66-3	**Chloroform**	**8.5**		ug/m³	0.88	1.794	EPA TO-15	12/23/2025 08:00	12/24/2025 15:41	YR
							Certifications: NJDEP-NY037,NYSDOH-NY12058			
74-87-3	Chloromethane	ND		ug/m³	0.37	1.794	EPA TO-15	12/23/2025 08:00	12/24/2025 15:41	YR
							Certifications: NJDEP-NY037,NYSDOH-NY12058			
156-59-2	cis-1,2-Dichloroethylene	ND		ug/m³	0.36	1.794	EPA TO-15	12/23/2025 08:00	12/24/2025 15:41	YR
							Certifications: NJDEP-NY037,NYSDOH-NY12058			
10061-01-5	cis-1,3-Dichloropropylene	ND		ug/m³	0.81	1.794	EPA TO-15	12/23/2025 08:00	12/24/2025 15:41	YR
							Certifications: NJDEP-NY037,NYSDOH-NY12058			
110-82-7	Cyclohexane	ND		ug/m³	0.62	1.794	EPA TO-15	12/23/2025 08:00	12/24/2025 15:41	YR
							Certifications: NJDEP-NY037,NYSDOH-NY12058			
124-48-1	Dibromochloromethane	ND		ug/m³	1.5	1.794	EPA TO-15	12/23/2025 08:00	12/24/2025 15:41	YR
							Certifications: NJDEP-NY037,NYSDOH-NY12058			
75-71-8	Dichlorodifluoromethane	ND		ug/m³	0.89	1.794	EPA TO-15	12/23/2025 08:00	12/24/2025 15:41	YR
							Certifications: NJDEP-NY037,NYSDOH-NY12058			

Sample Information

Client Sample ID: 25SS-7 **York Sample ID:** 25L1273-07

York Project (SDG) No.	Client Project ID	Matrix	Collection Date/Time	Date Received
25L1273	2425 Atlantic Brooklyn 10034	Soil Vapor	December 22, 2025 10:30 am	12/22/2025

Q_A_Volatile Organics, EPA TO15 Full List **Log-in Notes:** **Sample Notes:**

Sample Prepared by Method: EPA TO15 PREP

CAS No.	Parameter	Result	Flag	Units	Reported to LOQ	Dilution	Reference Method	Date/Time Prepared	Date/Time Analyzed	Analyst
141-78-6	* Ethyl acetate	ND		ug/m³	32	1.794	EPA TO-15	12/23/2025 08:00	12/24/2025 15:41	YR
							Certifications:			
100-41-4	**Ethyl Benzene**	**40**		ug/m³	0.78	1.794	EPA TO-15	12/23/2025 08:00	12/24/2025 15:41	YR
							Certifications:	NJDEP-NY037,NYSDOH-NY12058		
87-68-3	Hexachlorobutadiene	ND		ug/m³	1.9	1.794	EPA TO-15	12/23/2025 08:00	12/24/2025 15:41	YR
							Certifications:	NJDEP-NY037,NYSDOH-NY12058		
67-63-0	Isopropanol	ND		ug/m³	2.6	1.794	EPA TO-15	12/23/2025 08:00	12/24/2025 15:41	YR
							Certifications:	NJDEP-NY037,NYSDOH-NY12058		
98-82-8	**Isopropylbenzene**	**0.97**		ug/m³	0.88	1.794	EPA TO-15	12/23/2025 08:00	12/24/2025 15:41	YR
							Certifications:	NJDEP-NY037,NYSDOH-NY12058		
80-62-6	Methyl Methacrylate	ND		ug/m³	0.73	1.794	EPA TO-15	12/23/2025 08:00	12/24/2025 15:41	YR
							Certifications:	NJDEP-NY037,NYSDOH-NY12058		
1634-04-4	Methyl tert-butyl ether (MTBE)	ND		ug/m³	0.65	1.794	EPA TO-15	12/23/2025 08:00	12/24/2025 15:41	YR
							Certifications:	NJDEP-NY037,NYSDOH-NY12058		
75-09-2	Methylene chloride	ND		ug/m³	3.7	1.794	EPA TO-15	12/23/2025 08:00	12/24/2025 15:41	YR
							Certifications:	NJDEP-NY037,NYSDOH-NY12058		
91-20-3	* ^Naphthalene	ND		ug/m³	9.4	1.794	EPA TO-15	12/23/2025 08:00	12/24/2025 15:41	YR
							Certifications:			
104-51-8	* n-Butylbenzene	ND		ug/m³	0.98	1.794	EPA TO-15	12/23/2025 08:00	12/24/2025 15:41	YR
							Certifications:			
142-82-5	**n-Heptane**	**1.0**		ug/m³	0.74	1.794	EPA TO-15	12/23/2025 08:00	12/24/2025 15:41	YR
							Certifications:	NJDEP-NY037,NYSDOH-NY12058		
110-54-3	n-Hexane	ND		ug/m³	0.63	1.794	EPA TO-15	12/23/2025 08:00	12/24/2025 15:41	YR
							Certifications:	NJDEP-NY037,NYSDOH-NY12058		
103-65-1	*** n-Propylbenzene**	**3.6**		ug/m³	0.88	1.794	EPA TO-15	12/23/2025 08:00	12/24/2025 15:41	YR
							Certifications:			
95-47-6	**o-Xylene**	**21**		ug/m³	0.78	1.794	EPA TO-15	12/23/2025 08:00	12/24/2025 15:41	YR
							Certifications:	NJDEP-NY037,NYSDOH-NY12058		
179601-23-1	**p- & m- Xylenes**	**170**		ug/m³	1.6	1.794	EPA TO-15	12/23/2025 08:00	12/24/2025 15:41	YR
							Certifications:	NJDEP-NY037,NYSDOH-NY12058		
622-96-8	* p-Ethyltoluene	ND		ug/m³	0.88	1.794	EPA TO-15	12/23/2025 08:00	12/24/2025 15:41	YR
							Certifications:			
99-87-6	* p-Isopropyltoluene	ND		ug/m³	0.98	1.794	EPA TO-15	12/23/2025 08:00	12/24/2025 15:41	YR
							Certifications:			
115-07-1	*** Propylene**	**1.4**		ug/m³	0.31	1.794	EPA TO-15	12/23/2025 08:00	12/24/2025 15:41	YR
							Certifications:			
135-98-8	* sec-Butylbenzene	ND		ug/m³	0.98	1.794	EPA TO-15	12/23/2025 08:00	12/24/2025 15:41	YR
							Certifications:			
100-42-5	Styrene	ND		ug/m³	0.76	1.794	EPA TO-15	12/23/2025 08:00	12/24/2025 15:41	YR
							Certifications:	NJDEP-NY037,NYSDOH-NY12058		
98-06-6	* tert-Butylbenzene	ND		ug/m³	0.98	1.794	EPA TO-15	12/23/2025 08:00	12/24/2025 15:41	YR
							Certifications:			
127-18-4	**Tetrachloroethylene**	**130**		ug/m³	1.2	1.794	EPA TO-15	12/23/2025 08:00	12/24/2025 15:41	YR
							Certifications:	NJDEP-NY037,NYSDOH-NY12058		

Sample Information

Client Sample ID: 25SS-7 **York Sample ID:** 25L1273-07

York Project (SDG) No.	Client Project ID	Matrix	Collection Date/Time	Date Received
25L1273	2425 Atlantic Brooklyn 10034	Soil Vapor	December 22, 2025 10:30 am	12/22/2025

Q_A_Volatile Organics, EPA TO15 Full List **Log-in Notes:** **Sample Notes:**

Sample Prepared by Method: EPA TO15 PREP

CAS No.	Parameter	Result	Flag	Units	Reported to LOQ	Dilution	Reference Method	Date/Time Prepared	Date/Time Analyzed	Analyst
109-99-9	* Tetrahydrofuran	ND		ug/m³	1.1	1.794	EPA TO-15	12/23/2025 08:00	12/24/2025 15:41	YR
							Certifications:			
108-88-3	**Toluene**	**8.9**		ug/m³	0.68	1.794	EPA TO-15	12/23/2025 08:00	12/24/2025 15:41	YR
							Certifications:	NJDEP-NY037,NYSDOH-NY12058		
156-60-5	trans-1,2-Dichloroethylene	ND		ug/m³	0.71	1.794	EPA TO-15	12/23/2025 08:00	12/24/2025 15:41	YR
							Certifications:	NJDEP-NY037,NYSDOH-NY12058		
10061-02-6	trans-1,3-Dichloropropylene	ND		ug/m³	0.81	1.794	EPA TO-15	12/23/2025 08:00	12/24/2025 15:41	YR
							Certifications:	NJDEP-NY037,NYSDOH-NY12058		
79-01-6	**Trichloroethylene**	**470**		ug/m³	1.1	6.996	EPA TO-15	12/23/2025 08:00	12/24/2025 16:27	YR
							Certifications:	NJDEP-NY037,NYSDOH-NY12058		
75-69-4	**Trichlorofluoromethane (Freon 11)**	**1.2**		ug/m³	1.0	1.794	EPA TO-15	12/23/2025 08:00	12/24/2025 15:41	YR
							Certifications:	NJDEP-NY037,NYSDOH-NY12058		
108-05-4	Vinyl acetate	ND		ug/m³	0.63	1.794	EPA TO-15	12/23/2025 08:00	12/24/2025 15:41	YR
							Certifications:	NJDEP-NY037,NYSDOH-NY12058		
593-60-2	Vinyl bromide	ND		ug/m³	0.78	1.794	EPA TO-15	12/23/2025 08:00	12/24/2025 15:41	YR
							Certifications:	NJDEP-NY037,NYSDOH-NY12058		
75-01-4	Vinyl Chloride	ND		ug/m³	0.23	1.794	EPA TO-15	12/23/2025 08:00	12/24/2025 15:41	YR
							Certifications:	NJDEP-NY037,NYSDOH-NY12058		
1330-20-7	**Xylenes, Total**	**190**		ug/m³	2.3	1.794	EPA TO-15	12/23/2025 08:00	12/24/2025 15:41	YR
							Certifications:	NJDEP-NY037,NYSDOH-NY12058		

Sample Information

Client Sample ID: 25SS-8 **York Sample ID:** 25L1273-08

York Project (SDG) No.	Client Project ID	Matrix	Collection Date/Time	Date Received
25L1273	2425 Atlantic Brooklyn 10034	Soil Vapor	December 22, 2025 10:27 am	12/22/2025

Q_A_Volatile Organics, EPA TO15 Full List **Log-in Notes:** **Sample Notes:**

Sample Prepared by Method: EPA TO15 PREP

CAS No.	Parameter	Result	Flag	Units	Reported to LOQ	Dilution	Reference Method	Date/Time Prepared	Date/Time Analyzed	Analyst
630-20-6	* 1,1,1,2-Tetrachloroethane	ND		ug/m³	1.1	1.567	EPA TO-15	12/23/2025 08:00	12/24/2025 18:44	YR
							Certifications:			
71-55-6	**1,1,1-Trichloroethane**	**0.94**		ug/m³	0.86	1.567	EPA TO-15	12/23/2025 08:00	12/24/2025 18:44	YR
							Certifications:	NJDEP-NY037,NYSDOH-NY12058		
79-34-5	1,1,2,2-Tetrachloroethane	ND		ug/m³	1.1	1.567	EPA TO-15	12/23/2025 08:00	12/24/2025 18:44	YR
							Certifications:	NJDEP-NY037,NYSDOH-NY12058		
76-13-1	1,1,2-Trichloro-1,2,2-trifluoroethane (Freon 113)	ND		ug/m³	1.2	1.567	EPA TO-15	12/23/2025 08:00	12/24/2025 18:44	YR
							Certifications:	NJDEP-NY037,NYSDOH-NY12058		
79-00-5	1,1,2-Trichloroethane	ND		ug/m³	0.86	1.567	EPA TO-15	12/23/2025 08:00	12/24/2025 18:44	YR
							Certifications:	NJDEP-NY037,NYSDOH-NY12058		
75-34-3	1,1-Dichloroethane	ND		ug/m³	0.63	1.567	EPA TO-15	12/23/2025 08:00	12/24/2025 18:44	YR
							Certifications:	NJDEP-NY037,NYSDOH-NY12058		
75-35-4	1,1-Dichloroethylene	ND		ug/m³	0.31	1.567	EPA TO-15	12/23/2025 08:00	12/24/2025 18:44	YR
							Certifications:	NJDEP-NY037,NYSDOH-NY12058		
120-82-1	1,2,4-Trichlorobenzene	ND		ug/m³	58	1.567	EPA TO-15	12/23/2025 08:00	12/24/2025 18:44	YR
							Certifications:	NJDEP-NY037,NYSDOH-NY12058		
95-63-6	**1,2,4-Trimethylbenzene**	**13**		ug/m³	0.77	1.567	EPA TO-15	12/23/2025 08:00	12/24/2025 18:44	YR
							Certifications:	NJDEP-NY037,NYSDOH-NY12058		
106-93-4	1,2-Dibromoethane	ND		ug/m³	1.2	1.567	EPA TO-15	12/23/2025 08:00	12/24/2025 18:44	YR
							Certifications:	NJDEP-NY037,NYSDOH-NY12058		
95-50-1	1,2-Dichlorobenzene	ND		ug/m³	0.94	1.567	EPA TO-15	12/23/2025 08:00	12/24/2025 18:44	YR
							Certifications:	NJDEP-NY037,NYSDOH-NY12058		
107-06-2	1,2-Dichloroethane	ND		ug/m³	0.63	1.567	EPA TO-15	12/23/2025 08:00	12/24/2025 18:44	YR
							Certifications:	NJDEP-NY037,NYSDOH-NY12058		
78-87-5	1,2-Dichloropropane	ND		ug/m³	0.72	1.567	EPA TO-15	12/23/2025 08:00	12/24/2025 18:44	YR
							Certifications:	NJDEP-NY037,NYSDOH-NY12058		
76-14-2	1,2-Dichlorotetrafluoroethane	ND		ug/m³	1.1	1.567	EPA TO-15	12/23/2025 08:00	12/24/2025 18:44	YR
							Certifications:	NJDEP-NY037,NYSDOH-NY12058		
108-67-8	**1,3,5-Trimethylbenzene**	**3.0**		ug/m³	0.77	1.567	EPA TO-15	12/23/2025 08:00	12/24/2025 18:44	YR
							Certifications:	NJDEP-NY037,NYSDOH-NY12058		
106-99-0	1,3-Butadiene	ND		ug/m³	1.0	1.567	EPA TO-15	12/23/2025 08:00	12/24/2025 18:44	YR
							Certifications:	NJDEP-NY037,NYSDOH-NY12058		
541-73-1	1,3-Dichlorobenzene	ND		ug/m³	0.94	1.567	EPA TO-15	12/23/2025 08:00	12/24/2025 18:44	YR
							Certifications:	NJDEP-NY037,NYSDOH-NY12058		
142-28-9	* 1,3-Dichloropropane	ND		ug/m³	0.72	1.567	EPA TO-15	12/23/2025 08:00	12/24/2025 18:44	YR
							Certifications:			
106-46-7	1,4-Dichlorobenzene	ND		ug/m³	0.94	1.567	EPA TO-15	12/23/2025 08:00	12/24/2025 18:44	YR
							Certifications:	NJDEP-NY037,NYSDOH-NY12058		
123-91-1	1,4-Dioxane	ND		ug/m³	2.8	1.567	EPA TO-15	12/23/2025 08:00	12/24/2025 18:44	YR
							Certifications:	NJDEP-NY037,NYSDOH-NY12058		
540-84-1	* ^2,2,4-Trimethylpentane	ND		ug/m³	0.37	1.567	EPA TO-15	12/23/2025 08:00	12/24/2025 18:44	YR
							Certifications:			
78-93-3	2-Butanone	ND		ug/m³	23	1.567	EPA TO-15	12/23/2025 08:00	12/24/2025 18:44	YR
							Certifications:	NJDEP-NY037,NYSDOH-NY12058		

Sample Information

Client Sample ID: 25SS-8 **York Sample ID:** 25L1273-08

York Project (SDG) No.	Client Project ID	Matrix	Collection Date/Time	Date Received
25L1273	2425 Atlantic Brooklyn 10034	Soil Vapor	December 22, 2025 10:27 am	12/22/2025

Q_A_Volatile Organics, EPA TO15 Full List **Log-in Notes:** **Sample Notes:**

Sample Prepared by Method: EPA TO15 PREP

CAS No.	Parameter	Result	Flag	Units	Reported to LOQ	Dilution	Reference Method	Date/Time Prepared	Date/Time Analyzed	Analyst
591-78-6	* 2-Hexanone	ND		ug/m³	1.3	1.567	EPA TO-15	12/23/2025 08:00	12/24/2025 18:44	YR
							Certifications:			
107-05-1	3-Chloropropene	ND		ug/m³	2.5	1.567	EPA TO-15	12/23/2025 08:00	12/24/2025 18:44	YR
							Certifications:	NJDEP-NY037,NYSDOH-NY12058		
108-10-1	4-Methyl-2-pentanone	ND		ug/m³	0.64	1.567	EPA TO-15	12/23/2025 08:00	12/24/2025 18:44	YR
							Certifications:	NJDEP-NY037,NYSDOH-NY12058		
67-64-1	Acetone	ND		ug/m³	19	1.567	EPA TO-15	12/23/2025 08:00	12/24/2025 18:44	YR
							Certifications:	NJDEP-NY037,NYSDOH-NY12058		
107-02-8	* ^Acrolein	ND		ug/m³	0.36	1.567	EPA TO-15	12/23/2025 08:00	12/24/2025 18:44	YR
							Certifications:			
107-13-1	Acrylonitrile	ND		ug/m³	17	1.567	EPA TO-15	12/23/2025 08:00	12/24/2025 18:44	YR
							Certifications:	NJDEP-NY037,NYSDOH-NY12058		
71-43-2	**Benzene**	**0.55**		ug/m³	0.50	1.567	EPA TO-15	12/23/2025 08:00	12/24/2025 18:44	YR
							Certifications:	NJDEP-NY037,NYSDOH-NY12058		
100-44-7	Benzyl chloride	ND		ug/m³	20	1.567	EPA TO-15	12/23/2025 08:00	12/24/2025 18:44	YR
							Certifications:	NJDEP-NY037,NYSDOH-NY12058		
75-27-4	Bromodichloromethane	ND		ug/m³	1.0	1.567	EPA TO-15	12/23/2025 08:00	12/24/2025 18:44	YR
							Certifications:	NJDEP-NY037,NYSDOH-NY12058		
75-25-2	Bromoform	ND		ug/m³	1.6	1.567	EPA TO-15	12/23/2025 08:00	12/24/2025 18:44	YR
							Certifications:	NJDEP-NY037,NYSDOH-NY12058		
74-83-9	Bromomethane	ND		ug/m³	0.61	1.567	EPA TO-15	12/23/2025 08:00	12/24/2025 18:44	YR
							Certifications:	NJDEP-NY037,NYSDOH-NY12058		
75-15-0	Carbon disulfide	ND		ug/m³	0.49	1.567	EPA TO-15	12/23/2025 08:00	12/24/2025 18:44	YR
							Certifications:	NJDEP-NY037,NYSDOH-NY12058		
56-23-5	Carbon tetrachloride	ND		ug/m³	0.30	1.567	EPA TO-15	12/23/2025 08:00	12/24/2025 18:44	YR
							Certifications:	NJDEP-NY037,NYSDOH-NY12058		
108-90-7	Chlorobenzene	ND		ug/m³	0.72	1.567	EPA TO-15	12/23/2025 08:00	12/24/2025 18:44	YR
							Certifications:	NJDEP-NY037,NYSDOH-NY12058		
75-00-3	Chloroethane	ND		ug/m³	0.41	1.567	EPA TO-15	12/23/2025 08:00	12/24/2025 18:44	YR
							Certifications:	NJDEP-NY037,NYSDOH-NY12058		
67-66-3	**Chloroform**	**3.3**		ug/m³	0.77	1.567	EPA TO-15	12/23/2025 08:00	12/24/2025 18:44	YR
							Certifications:	NJDEP-NY037,NYSDOH-NY12058		
74-87-3	Chloromethane	ND		ug/m³	0.32	1.567	EPA TO-15	12/23/2025 08:00	12/24/2025 18:44	YR
							Certifications:	NJDEP-NY037,NYSDOH-NY12058		
156-59-2	**cis-1,2-Dichloroethylene**	**1.6**		ug/m³	0.31	1.567	EPA TO-15	12/23/2025 08:00	12/24/2025 18:44	YR
							Certifications:	NJDEP-NY037,NYSDOH-NY12058		
10061-01-5	cis-1,3-Dichloropropylene	ND		ug/m³	0.71	1.567	EPA TO-15	12/23/2025 08:00	12/24/2025 18:44	YR
							Certifications:	NJDEP-NY037,NYSDOH-NY12058		
110-82-7	Cyclohexane	ND		ug/m³	0.54	1.567	EPA TO-15	12/23/2025 08:00	12/24/2025 18:44	YR
							Certifications:	NJDEP-NY037,NYSDOH-NY12058		
124-48-1	Dibromochloromethane	ND		ug/m³	1.3	1.567	EPA TO-15	12/23/2025 08:00	12/24/2025 18:44	YR
							Certifications:	NJDEP-NY037,NYSDOH-NY12058		
75-71-8	Dichlorodifluoromethane	ND		ug/m³	0.77	1.567	EPA TO-15	12/23/2025 08:00	12/24/2025 18:44	YR
							Certifications:	NJDEP-NY037,NYSDOH-NY12058		

Sample Information

Client Sample ID: 25SS-8 **York Sample ID:** 25L1273-08

York Project (SDG) No.	Client Project ID	Matrix	Collection Date/Time	Date Received
25L1273	2425 Atlantic Brooklyn 10034	Soil Vapor	December 22, 2025 10:27 am	12/22/2025

Q_A_Volatile Organics, EPA TO15 Full List **Log-in Notes:** **Sample Notes:**

Sample Prepared by Method: EPA TO15 PREP

CAS No.	Parameter	Result	Flag	Units	Reported to LOQ	Dilution	Reference Method	Date/Time Prepared	Date/Time Analyzed	Analyst
141-78-6	* Ethyl acetate	ND		ug/m³	28	1.567	EPA TO-15	12/23/2025 08:00	12/24/2025 18:44	YR
							Certifications:			
100-41-4	**Ethyl Benzene**	**44**		ug/m³	0.68	1.567	EPA TO-15	12/23/2025 08:00	12/24/2025 18:44	YR
							Certifications:	NJDEP-NY037,NYSDOH-NY12058		
87-68-3	Hexachlorobutadiene	ND		ug/m³	1.7	1.567	EPA TO-15	12/23/2025 08:00	12/24/2025 18:44	YR
							Certifications:	NJDEP-NY037,NYSDOH-NY12058		
67-63-0	Isopropanol	ND		ug/m³	2.3	1.567	EPA TO-15	12/23/2025 08:00	12/24/2025 18:44	YR
							Certifications:	NJDEP-NY037,NYSDOH-NY12058		
98-82-8	**Isopropylbenzene**	**1.2**		ug/m³	0.77	1.567	EPA TO-15	12/23/2025 08:00	12/24/2025 18:44	YR
							Certifications:	NJDEP-NY037,NYSDOH-NY12058		
80-62-6	Methyl Methacrylate	ND		ug/m³	0.64	1.567	EPA TO-15	12/23/2025 08:00	12/24/2025 18:44	YR
							Certifications:	NJDEP-NY037,NYSDOH-NY12058		
1634-04-4	Methyl tert-butyl ether (MTBE)	ND		ug/m³	0.56	1.567	EPA TO-15	12/23/2025 08:00	12/24/2025 18:44	YR
							Certifications:	NJDEP-NY037,NYSDOH-NY12058		
75-09-2	Methylene chloride	ND		ug/m³	3.3	1.567	EPA TO-15	12/23/2025 08:00	12/24/2025 18:44	YR
							Certifications:	NJDEP-NY037,NYSDOH-NY12058		
91-20-3	* ^Naphthalene	ND		ug/m³	8.2	1.567	EPA TO-15	12/23/2025 08:00	12/24/2025 18:44	YR
							Certifications:			
104-51-8	*** n-Butylbenzene**	**1.6**		ug/m³	0.86	1.567	EPA TO-15	12/23/2025 08:00	12/24/2025 18:44	YR
							Certifications:			
142-82-5	**n-Heptane**	**0.90**		ug/m³	0.64	1.567	EPA TO-15	12/23/2025 08:00	12/24/2025 18:44	YR
							Certifications:	NJDEP-NY037,NYSDOH-NY12058		
110-54-3	n-Hexane	ND		ug/m³	0.55	1.567	EPA TO-15	12/23/2025 08:00	12/24/2025 18:44	YR
							Certifications:	NJDEP-NY037,NYSDOH-NY12058		
103-65-1	*** n-Propylbenzene**	**4.8**		ug/m³	0.77	1.567	EPA TO-15	12/23/2025 08:00	12/24/2025 18:44	YR
							Certifications:			
95-47-6	**o-Xylene**	**27**		ug/m³	0.68	1.567	EPA TO-15	12/23/2025 08:00	12/24/2025 18:44	YR
							Certifications:	NJDEP-NY037,NYSDOH-NY12058		
179601-23-1	**p- & m- Xylenes**	**180**		ug/m³	1.4	1.567	EPA TO-15	12/23/2025 08:00	12/24/2025 18:44	YR
							Certifications:	NJDEP-NY037,NYSDOH-NY12058		
622-96-8	* p-Ethyltoluene	ND		ug/m³	0.77	1.567	EPA TO-15	12/23/2025 08:00	12/24/2025 18:44	YR
							Certifications:			
99-87-6	* p-Isopropyltoluene	ND		ug/m³	0.86	1.567	EPA TO-15	12/23/2025 08:00	12/24/2025 18:44	YR
							Certifications:			
115-07-1	* Propylene	ND		ug/m³	0.27	1.567	EPA TO-15	12/23/2025 08:00	12/24/2025 18:44	YR
							Certifications:			
135-98-8	* sec-Butylbenzene	ND		ug/m³	0.86	1.567	EPA TO-15	12/23/2025 08:00	12/24/2025 18:44	YR
							Certifications:			
100-42-5	**Styrene**	**1.0**		ug/m³	0.67	1.567	EPA TO-15	12/23/2025 08:00	12/24/2025 18:44	YR
							Certifications:	NJDEP-NY037,NYSDOH-NY12058		
98-06-6	* tert-Butylbenzene	ND		ug/m³	0.86	1.567	EPA TO-15	12/23/2025 08:00	12/24/2025 18:44	YR
							Certifications:			
127-18-4	**Tetrachloroethylene**	**230**		ug/m³	1.1	1.567	EPA TO-15	12/23/2025 08:00	12/24/2025 18:44	YR
							Certifications:	NJDEP-NY037,NYSDOH-NY12058		

Sample Information

Client Sample ID: **25SS-8** **York Sample ID:** **25L1273-08**

York Project (SDG) No.	Client Project ID	Matrix	Collection Date/Time	Date Received
25L1273	2425 Atlantic Brooklyn 10034	Soil Vapor	December 22, 2025 10:27 am	12/22/2025

Q_A_Volatile Organics, EPA TO15 Full List **Log-in Notes:** **Sample Notes:**

Sample Prepared by Method: EPA TO15 PREP

CAS No.	Parameter	Result	Flag	Units	Reported to LOQ	Dilution	Reference Method	Date/Time Prepared	Date/Time Analyzed	Analyst
109-99-9	* Tetrahydrofuran	ND		ug/m³	0.92	1.567	EPA TO-15	12/23/2025 08:00	12/24/2025 18:44	YR
							Certifications:			
108-88-3	**Toluene**	**9.4**		ug/m³	0.59	1.567	EPA TO-15	12/23/2025 08:00	12/24/2025 18:44	YR
							Certifications:	NJDEP-NY037,NYSDOH-NY12058		
156-60-5	trans-1,2-Dichloroethylene	ND		ug/m³	0.62	1.567	EPA TO-15	12/23/2025 08:00	12/24/2025 18:44	YR
							Certifications:	NJDEP-NY037,NYSDOH-NY12058		
10061-02-6	trans-1,3-Dichloropropylene	ND		ug/m³	0.71	1.567	EPA TO-15	12/23/2025 08:00	12/24/2025 18:44	YR
							Certifications:	NJDEP-NY037,NYSDOH-NY12058		
79-01-6	**Trichloroethylene**	**770**		ug/m³	2.5	15.67	EPA TO-15	12/23/2025 08:00	12/24/2025 19:30	YR
							Certifications:	NJDEP-NY037,NYSDOH-NY12058		
75-69-4	**Trichlorofluoromethane (Freon 11)**	**1.1**		ug/m³	0.88	1.567	EPA TO-15	12/23/2025 08:00	12/24/2025 18:44	YR
							Certifications:	NJDEP-NY037,NYSDOH-NY12058		
108-05-4	Vinyl acetate	ND		ug/m³	0.55	1.567	EPA TO-15	12/23/2025 08:00	12/24/2025 18:44	YR
							Certifications:	NJDEP-NY037,NYSDOH-NY12058		
593-60-2	Vinyl bromide	ND		ug/m³	0.69	1.567	EPA TO-15	12/23/2025 08:00	12/24/2025 18:44	YR
							Certifications:	NJDEP-NY037,NYSDOH-NY12058		
75-01-4	Vinyl Chloride	ND		ug/m³	0.20	1.567	EPA TO-15	12/23/2025 08:00	12/24/2025 18:44	YR
							Certifications:	NJDEP-NY037,NYSDOH-NY12058		
1330-20-7	**Xylenes, Total**	**210**		ug/m³	2.0	1.567	EPA TO-15	12/23/2025 08:00	12/24/2025 18:44	YR
							Certifications:	NJDEP-NY037,NYSDOH-NY12058		

Analytical Batch Summary

Batch ID: BL51732 **Preparation Method:** EPA TO15 PREP **Prepared By:** YR

YORK Sample ID	Client Sample ID	Preparation Date
25L1273-01	25SV-1 (10)	12/23/25
25L1273-01RE1	25SV-1 (10)	12/23/25
25L1273-02	25SV-2 (5)	12/23/25
25L1273-02RE1	25SV-2 (5)	12/23/25
25L1273-03	25SV-3 (2)	12/23/25
25L1273-03RE1	25SV-3 (2)	12/23/25
25L1273-04	25SV-4 (5)	12/23/25
25L1273-05	25SS-5	12/23/25
25L1273-05RE1	25SS-5	12/23/25
25L1273-06	25SV-6 (2)	12/23/25
25L1273-07	25SS-7	12/23/25
25L1273-07RE1	25SS-7	12/23/25
25L1273-08	25SS-8	12/23/25
25L1273-08RE1	25SS-8	12/23/25
BL51732-BLK1	Blank	12/23/25
BL51732-BS1	LCS	12/23/25

Batch ID: BL51829 **Preparation Method:** EPA TO15 PREP **Prepared By:** YR

YORK Sample ID	Client Sample ID	Preparation Date
25L1273-04RE1	25SV-4 (5)	12/23/25
25L1273-06RE1	25SV-6 (2)	12/23/25
BL51829-BLK1	Blank	12/28/25
BL51829-BS1	LCS	12/28/25

Volatile Organic Compounds in Air by GC/MS - Quality Control Data


York Analytical Laboratories, Inc.

Analyte	Result	Reporting Limit	Units	Spike Level	Source* Result	%REC	%REC Limits	Flag	RPD	RPD Limit	Flag
Batch BL51732 - EPA TO15 PREP											
Blank (BL51732-BLK1)											Prepared: 12/23/2025 Analyzed: 12/24/2025
1,1,1,2-Tetrachloroethane	ND	0.69	ug/m³								
1,1,1-Trichloroethane	ND	0.55	"								
1,1,2,2-Tetrachloroethane	ND	0.69	"								
1,1,2-Trichloro-1,2,2-trifluoroethane (Freon 113)	ND	0.77	"								
1,1,2-Trichloroethane	ND	0.55	"								
1,1-Dichloroethane	ND	0.40	"								
1,1-Dichloroethylene	ND	0.20	"								
1,2,4-Trichlorobenzene	ND	37	"								
1,2,4-Trimethylbenzene	ND	0.49	"								
1,2-Dibromoethane	ND	0.77	"								
1,2-Dichlorobenzene	ND	0.60	"								
1,2-Dichloroethane	ND	0.40	"								
1,2-Dichloropropane	ND	0.46	"								
1,2-Dichlorotetrafluoroethane	ND	0.70	"								
1,3,5-Trimethylbenzene	ND	0.49	"								
1,3-Butadiene	ND	0.66	"								
1,3-Dichlorobenzene	ND	0.60	"								
1,3-Dichloropropane	ND	0.46	"								
1,4-Dichlorobenzene	ND	0.60	"								
1,4-Dioxane	ND	1.8	"								
2,2,4-Trimethylpentane	ND	0.23	"								
2-Butanone	ND	15	"								
2-Hexanone	ND	0.82	"								
3-Chloropropene	ND	1.6	"								
4-Methyl-2-pentanone	ND	0.41	"								
Acetone	ND	12	"								
Acrolein	ND	0.23	"								
Acrylonitrile	ND	11	"								
Benzene	ND	0.32	"								
Benzyl chloride	ND	13	"								
Bromodichloromethane	ND	0.67	"								
Bromoform	ND	1.0	"								
Bromomethane	ND	0.39	"								
Carbon disulfide	ND	0.31	"								
Carbon tetrachloride	ND	0.19	"								
Chlorobenzene	ND	0.46	"								
Chloroethane	ND	0.26	"								
Chloroform	ND	0.49	"								
Chloromethane	ND	0.21	"								
cis-1,2-Dichloroethylene	ND	0.20	"								
cis-1,3-Dichloropropylene	ND	0.45	"								
Cyclohexane	ND	0.34	"								
Dibromochloromethane	ND	0.85	"								
Dichlorodifluoromethane	ND	0.49	"								
Ethyl acetate	ND	18	"								
Ethyl Benzene	ND	0.43	"								
Hexachlorobutadiene	ND	1.1	"								
Isopropanol	ND	1.5	"								
Isopropylbenzene	ND	0.49	"								
Methyl Methacrylate	ND	0.41	"								

Volatile Organic Compounds in Air by GC/MS - Quality Control Data

York Analytical Laboratories, Inc.

Analyte	Result	Reporting Limit	Units	Spike Level	Source* Result	%REC	%REC Limits	Flag	RPD	RPD Limit	Flag
Batch BL51732 - EPA TO15 PREP											
Blank (BL51732-BLK1)											
Prepared: 12/23/2025 Analyzed: 12/24/2025											
Methyl tert-butyl ether (MTBE)	ND	0.36	ug/m³								
Methylene chloride	ND	2.1	"								
Naphthalene	ND	5.2	"								
n-Butylbenzene	ND	0.55	"								
n-Heptane	ND	0.41	"								
n-Hexane	ND	0.35	"								
n-Propylbenzene	ND	0.49	"								
o-Xylene	ND	0.43	"								
p- & m- Xylenes	ND	0.87	"								
p-Ethyltoluene	ND	0.49	"								
p-Isopropyltoluene	ND	0.55	"								
Propylene	ND	0.17	"								
sec-Butylbenzene	ND	0.55	"								
Styrene	ND	0.43	"								
tert-Butylbenzene	ND	0.55	"								
Tetrachloroethylene	ND	0.68	"								
Tetrahydrofuran	ND	0.59	"								
Toluene	ND	0.38	"								
trans-1,2-Dichloroethylene	ND	0.40	"								
trans-1,3-Dichloropropylene	ND	0.45	"								
Trichloroethylene	ND	0.16	"								
Trichlorofluoromethane (Freon 11)	ND	0.56	"								
Vinyl acetate	ND	0.35	"								
Vinyl bromide	ND	0.44	"								
Vinyl Chloride	ND	0.13	"								
Xylenes, Total	ND	1.3	"								
LCS (BL51732-BS1)											
Prepared: 12/23/2025 Analyzed: 12/24/2025											
1,1,1,2-Tetrachloroethane	10.4		ppbv	10.0		104	70-130				
1,1,1-Trichloroethane	10.1		"	10.0		101	70-130				
1,1,2,2-Tetrachloroethane	10.6		"	10.0		106	70-130				
1,1,2-Trichloro-1,2,2-trifluoroethane (Freon 113)	10.4		"	10.0		104	70-130				
1,1,2-Trichloroethane	11.1		"	10.0		111	70-130				
1,1-Dichloroethane	10.0		"	10.0		100	70-130				
1,1-Dichloroethylene	10.3		"	10.0		103	70-130				
1,2,4-Trichlorobenzene	10.5		"	10.0		105	70-130				
1,2,4-Trimethylbenzene	10.7		"	10.0		107	70-130				
1,2-Dibromoethane	10.9		"	10.0		109	70-130				
1,2-Dichlorobenzene	11.3		"	10.0		113	70-130				
1,2-Dichloroethane	10.1		"	10.0		101	70-130				
1,2-Dichloropropane	11.1		"	10.0		111	70-130				
1,2-Dichlorotetrafluoroethane	9.33		"	10.0		93.3	70-130				
1,3,5-Trimethylbenzene	10.3		"	10.0		103	70-130				
1,3-Butadiene	10.5		"	10.0		105	70-130				
1,3-Dichlorobenzene	11.5		"	10.0		115	70-130				
1,3-Dichloropropane	10.9		"	10.0		109	70-130				
1,4-Dichlorobenzene	11.6		"	10.0		116	70-130				
1,4-Dioxane	10.9		"	10.0		109	70-130				
2,2,4-Trimethylpentane	11.0		"	10.0		110	70-130				
2-Butanone	10.1		"	10.0		101	70-130				
2-Hexanone	12.0		"	10.0		120	70-130				

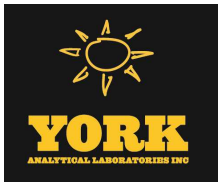

Volatile Organic Compounds in Air by GC/MS - Quality Control Data

York Analytical Laboratories, Inc.

Analyte	Result	Reporting Limit	Units	Spike Level	Source* Result	%REC	%REC Limits	Flag	RPD	RPD Limit	Flag
Batch BL51732 - EPA TO15 PREP											
LCS (BL51732-BS1)								Prepared: 12/23/2025 Analyzed: 12/24/2025			
3-Chloropropene	10.7		ppbv	10.0		107	70-130				
4-Methyl-2-pentanone	11.2		"	10.0		112	70-130				
Acetone	9.76		"	10.0		97.6	70-130				
Acrolein	9.95		"	10.0		99.5	70-130				
Acrylonitrile	10.0		"	10.0		100	70-130				
Benzene	10.0		"	10.0		100	70-130				
Benzyl chloride	12.2		"	10.0		122	70-130				
Bromodichloromethane	11.1		"	10.0		111	70-130				
Bromoform	11.1		"	10.0		111	70-130				
Bromomethane	10.2		"	10.0		102	70-130				
Carbon disulfide	9.96		"	10.0		99.6	70-130				
Carbon tetrachloride	10.4		"	10.0		104	70-130				
Chlorobenzene	10.4		"	10.0		104	70-130				
Chloroethane	10.2		"	10.0		102	70-130				
Chloroform	10.1		"	10.0		101	70-130				
Chloromethane	9.44		"	10.0		94.4	70-130				
cis-1,2-Dichloroethylene	9.97		"	10.0		99.7	70-130				
cis-1,3-Dichloropropylene	11.2		"	10.0		112	70-130				
Cyclohexane	10.4		"	10.0		104	70-130				
Dibromochloromethane	11.1		"	10.0		111	70-130				
Dichlorodifluoromethane	10.6		"	10.0		106	70-130				
Ethyl acetate	10.1		"	10.0		101	70-130				
Ethyl Benzene	10.4		"	10.0		104	70-130				
Hexachlorobutadiene	12.2		"	10.0		122	70-130				
Isopropanol	10.5		"	10.0		105	70-130				
Isopropylbenzene	10.4		"	10.0		104	70-130				
Methyl Methacrylate	10.5		"	10.0		105	70-130				
Methyl tert-butyl ether (MTBE)	10.1		"	10.0		101	70-130				
Methylene chloride	10.6		"	10.0		106	70-130				
Naphthalene	11.0		"	10.0		110	70-130				
n-Butylbenzene	12.1		"	10.0		121	70-130				
n-Heptane	10.6		"	10.0		106	70-130				
n-Hexane	10.5		"	10.0		105	70-130				
n-Propylbenzene	10.7		"	10.0		107	70-130				
o-Xylene	10.3		"	10.0		103	70-130				
p- & m- Xylenes	20.8		"	20.0		104	70-130				
p-Ethyltoluene	11.0		"	10.0		110	70-130				
p-Isopropyltoluene	11.0		"	10.0		110	70-130				
Propylene	10.3		"	10.0		103	70-130				
sec-Butylbenzene	10.6		"	10.0		106	70-130				
Styrene	10.6		"	10.0		106	70-130				
tert-Butylbenzene	10.6		"	10.0		106	70-130				
Tetrachloroethylene	10.6		"	10.0		106	70-130				
Tetrahydrofuran	10.3		"	10.0		103	70-130				
Toluene	10.7		"	10.0		107	70-130				
trans-1,2-Dichloroethylene	10.3		"	10.0		103	70-130				
trans-1,3-Dichloropropylene	11.2		"	10.0		112	70-130				
Trichloroethylene	10.9		"	10.0		109	70-130				
Trichlorofluoromethane (Freon 11)	10.3		"	10.0		103	70-130				
Vinyl acetate	10.5		"	10.0		105	70-130				
Vinyl bromide	10.4		"	10.0		104	70-130				

Volatile Organic Compounds in Air by GC/MS - Quality Control Data

York Analytical Laboratories, Inc.

Analyte	Result	Reporting Limit	Units	Spike Level	Source* Result	%REC	%REC Limits	Flag	RPD	RPD Limit	Flag
Batch BL51732 - EPA TO15 PREP											
LCS (BL51732-BS1)									Prepared: 12/23/2025 Analyzed: 12/24/2025		
Vinyl Chloride	9.76		ppbv	10.0		97.6	70-130				
Batch BL51829 - EPA TO15 PREP											
Blank (BL51829-BLK1)									Prepared: 12/28/2025 Analyzed: 12/29/2025		
1,1,1,2-Tetrachloroethane	ND	0.69	ug/m³								
1,1,1-Trichloroethane	ND	0.55	"								
1,1,2,2-Tetrachloroethane	ND	0.69	"								
1,1,2-Trichloro-1,2,2-trifluoroethane (Freon 113)	ND	0.77	"								
1,1,2-Trichloroethane	ND	0.55	"								
1,1-Dichloroethane	ND	0.40	"								
1,1-Dichloroethylene	ND	0.20	"								
1,2,4-Trichlorobenzene	ND	37	"								
1,2,4-Trimethylbenzene	ND	0.49	"								
1,2-Dibromoethane	ND	0.77	"								
1,2-Dichlorobenzene	ND	0.60	"								
1,2-Dichloroethane	ND	0.40	"								
1,2-Dichloropropane	ND	0.46	"								
1,2-Dichlorotetrafluoroethane	ND	0.70	"								
1,3,5-Trimethylbenzene	ND	0.49	"								
1,3-Butadiene	ND	0.66	"								
1,3-Dichlorobenzene	ND	0.60	"								
1,3-Dichloropropane	ND	0.46	"								
1,4-Dichlorobenzene	ND	0.60	"								
1,4-Dioxane	ND	1.8	"								
2,2,4-Trimethylpentane	ND	0.23	"								
2-Butanone	ND	15	"								
2-Hexanone	ND	0.82	"								
3-Chloropropene	ND	1.6	"								
4-Methyl-2-pentanone	ND	0.41	"								
Acetone	ND	12	"								
Acrolein	ND	0.23	"								
Acrylonitrile	ND	11	"								
Benzene	ND	0.32	"								
Benzyl chloride	ND	13	"								
Bromodichloromethane	ND	0.67	"								
Bromoform	ND	1.0	"								
Bromomethane	ND	0.39	"								
Carbon disulfide	ND	0.31	"								
Carbon tetrachloride	ND	0.19	"								
Chlorobenzene	ND	0.46	"								
Chloroethane	ND	0.26	"								
Chloroform	ND	0.49	"								
Chloromethane	ND	0.21	"								
cis-1,2-Dichloroethylene	ND	0.20	"								
cis-1,3-Dichloropropylene	ND	0.45	"								
Cyclohexane	ND	0.34	"								
Dibromochloromethane	ND	0.85	"								
Dichlorodifluoromethane	ND	0.49	"								
Ethyl acetate	ND	18	"								
Ethyl Benzene	ND	0.43	"								

Volatile Organic Compounds in Air by GC/MS - Quality Control Data

York Analytical Laboratories, Inc.

Analyte	Result	Reporting Limit	Units	Spike Level	Source* Result	%REC	%REC Limits	Flag	RPD	RPD Limit	Flag
Batch BL51829 - EPA TO15 PREP											
Blank (BL51829-BLK1)											Prepared: 12/28/2025 Analyzed: 12/29/2025
Hexachlorobutadiene	ND	1.1	ug/m³								
Isopropanol	ND	1.5	"								
Isopropylbenzene	ND	0.49	"								
Methyl Methacrylate	ND	0.41	"								
Methyl tert-butyl ether (MTBE)	ND	0.36	"								
Methylene chloride	ND	2.1	"								
Naphthalene	ND	5.2	"								
n-Butylbenzene	ND	0.55	"								
n-Heptane	ND	0.41	"								
n-Hexane	ND	0.35	"								
n-Propylbenzene	ND	0.49	"								
o-Xylene	ND	0.43	"								
p- & m- Xylenes	ND	0.87	"								
p-Ethyltoluene	ND	0.49	"								
p-Isopropyltoluene	ND	0.55	"								
Propylene	ND	0.17	"								
sec-Butylbenzene	ND	0.55	"								
Styrene	ND	0.43	"								
tert-Butylbenzene	ND	0.55	"								
Tetrachloroethylene	ND	0.68	"								
Tetrahydrofuran	ND	0.59	"								
Toluene	ND	0.38	"								
trans-1,2-Dichloroethylene	ND	0.40	"								
trans-1,3-Dichloropropylene	ND	0.45	"								
Trichloroethylene	ND	0.16	"								
Trichlorofluoromethane (Freon 11)	ND	0.56	"								
Vinyl acetate	ND	0.35	"								
Vinyl bromide	ND	0.44	"								
Vinyl Chloride	ND	0.13	"								
Xylenes, Total	ND	1.3	"								

Volatile Organic Compounds in Air by GC/MS - Quality Control Data

York Analytical Laboratories, Inc.

Analyte	Result	Reporting Limit	Units	Spike Level	Source* Result	%REC	%REC Limits	Flag	RPD	RPD Limit	Flag
Batch BL51829 - EPA TO15 PREP											
LCS (BL51829-BS1)								Prepared: 12/28/2025 Analyzed: 12/29/2025			
1,1,1,2-Tetrachloroethane	9.36		ppbv	10.0		93.6	70-130				
1,1,1-Trichloroethane	9.01		"	10.0		90.1	70-130				
1,1,2,2-Tetrachloroethane	9.77		"	10.0		97.7	70-130				
1,1,2-Trichloro-1,2,2-trifluoroethane (Freon 113)	9.35		"	10.0		93.5	70-130				
1,1,2-Trichloroethane	10.2		"	10.0		102	70-130				
1,1-Dichloroethane	9.15		"	10.0		91.5	70-130				
1,1-Dichloroethylene	9.30		"	10.0		93.0	70-130				
1,2,4-Trichlorobenzene	9.02		"	10.0		90.2	70-130				
1,2,4-Trimethylbenzene	9.67		"	10.0		96.7	70-130				
1,2-Dibromoethane	9.98		"	10.0		99.8	70-130				
1,2-Dichlorobenzene	10.1		"	10.0		101	70-130				
1,2-Dichloroethane	9.10		"	10.0		91.0	70-130				
1,2-Dichloropropane	10.3		"	10.0		103	70-130				
1,2-Dichlorotetrafluoroethane	8.28		"	10.0		82.8	70-130				
1,3,5-Trimethylbenzene	9.40		"	10.0		94.0	70-130				
1,3-Butadiene	9.69		"	10.0		96.9	70-130				
1,3-Dichlorobenzene	10.4		"	10.0		104	70-130				
1,3-Dichloropropane	9.99		"	10.0		99.9	70-130				
1,4-Dichlorobenzene	10.4		"	10.0		104	70-130				
1,4-Dioxane	10.0		"	10.0		100	70-130				
2,2,4-Trimethylpentane	10.1		"	10.0		101	70-130				
2-Butanone	9.30		"	10.0		93.0	70-130				
2-Hexanone	11.0		"	10.0		110	70-130				
3-Chloropropene	9.82		"	10.0		98.2	70-130				
4-Methyl-2-pentanone	10.4		"	10.0		104	70-130				
Acetone	9.05		"	10.0		90.5	70-130				
Acrolein	9.16		"	10.0		91.6	70-130				
Acrylonitrile	9.18		"	10.0		91.8	70-130				
Benzene	9.15		"	10.0		91.5	70-130				
Benzyl chloride	11.0		"	10.0		110	70-130				
Bromodichloromethane	10.0		"	10.0		100	70-130				
Bromoform	9.91		"	10.0		99.1	70-130				
Bromomethane	9.35		"	10.0		93.5	70-130				
Carbon disulfide	9.18		"	10.0		91.8	70-130				
Carbon tetrachloride	9.20		"	10.0		92.0	70-130				
Chlorobenzene	9.46		"	10.0		94.6	70-130				
Chloroethane	9.41		"	10.0		94.1	70-130				
Chloroform	9.14		"	10.0		91.4	70-130				
Chloromethane	8.48		"	10.0		84.8	70-130				
cis-1,2-Dichloroethylene	9.11		"	10.0		91.1	70-130				
cis-1,3-Dichloropropylene	10.2		"	10.0		102	70-130				
Cyclohexane	9.55		"	10.0		95.5	70-130				
Dibromochloromethane	9.98		"	10.0		99.8	70-130				
Dichlorodifluoromethane	9.46		"	10.0		94.6	70-130				
Ethyl acetate	9.35		"	10.0		93.5	70-130				
Ethyl Benzene	9.56		"	10.0		95.6	70-130				
Hexachlorobutadiene	10.8		"	10.0		108	70-130				
Isopropanol	9.71		"	10.0		97.1	70-130				
Isopropylbenzene	9.47		"	10.0		94.7	70-130				
Methyl Methacrylate	9.58		"	10.0		95.8	70-130				
Methyl tert-butyl ether (MTBE)	9.12		"	10.0		91.2	70-130				

Volatile Organic Compounds in Air by GC/MS - Quality Control Data

York Analytical Laboratories, Inc.

Analyte	Result	Reporting Limit	Units	Spike Level	Source* Result	%REC	%REC Limits	Flag	RPD	RPD Limit	Flag
Batch BL51829 - EPA TO15 PREP											
LCS (BL51829-BS1)											Prepared: 12/28/2025 Analyzed: 12/29/2025
Methylene chloride	9.72		ppbv	10.0		97.2	70-130				
Naphthalene	9.64		"	10.0		96.4	70-130				
n-Butylbenzene	10.7		"	10.0		107	70-130				
n-Heptane	9.79		"	10.0		97.9	70-130				
n-Hexane	9.60		"	10.0		96.0	70-130				
n-Propylbenzene	9.76		"	10.0		97.6	70-130				
o-Xylene	9.31		"	10.0		93.1	70-130				
p- & m- Xylenes	18.8		"	20.0		93.8	70-130				
p-Ethyltoluene	9.85		"	10.0		98.5	70-130				
p-Isopropyltoluene	9.92		"	10.0		99.2	70-130				
Propylene	9.45		"	10.0		94.5	70-130				
sec-Butylbenzene	9.66		"	10.0		96.6	70-130				
Styrene	9.59		"	10.0		95.9	70-130				
tert-Butylbenzene	9.56		"	10.0		95.6	70-130				
Tetrachloroethylene	9.54		"	10.0		95.4	70-130				
Tetrahydrofuran	9.49		"	10.0		94.9	70-130				
Toluene	9.66		"	10.0		96.6	70-130				
trans-1,2-Dichloroethylene	9.45		"	10.0		94.5	70-130				
trans-1,3-Dichloropropylene	10.1		"	10.0		101	70-130				
Trichloroethylene	9.87		"	10.0		98.7	70-130				
Trichlorofluoromethane (Freon 11)	9.10		"	10.0		91.0	70-130				
Vinyl acetate	9.59		"	10.0		95.9	70-130				
Vinyl bromide	9.58		"	10.0		95.8	70-130				
Vinyl Chloride	8.84		"	10.0		88.4	70-130				

Sample and Data Qualifiers Relating to This Work Order

/\ Analyte is not certified but the state of sample origination offer certification for the Analyte

Definitions and Other Explanations

*	Analyte is not certified or the state of the samples origination does not offer certification for the Analyte.
ND	NOT DETECTED - the analyte is not detected at the Reported to level (LOQ/RL or LOD/MDL)
RL	REPORTING LIMIT - the minimum reportable value based upon the lowest point in the analyte calibration curve.
LOQ	LIMIT OF QUANTITATION - the minimum concentration of a target analyte that can be reported within a specified degree of confidence. This is the lowest point in an analyte calibration curve that has been subjected to all steps of the processing/analysis and verified to meet defined criteria. This is based upon NELAC 2009 Standards and applies to all analyses.
LOD	LIMIT OF DETECTION - a verified estimate of the minimum concentration of a substance in a given matrix that an analytical process can reliably detect. This is based upon NELAC 2009 Standards and applies to all analyses conducted under the auspices of EPA SW-846.
MDL	METHOD DETECTION LIMIT - a statistically derived estimate of the minimum amount of a substance an analytical system can reliably detect with a 99% confidence that the concentration of the substance is greater than zero. This is based upon 40 CFR Part 136 Appendix B and applies only to EPA 600 and 200 series methods.
Reported to	This indicates that the data for a particular analysis is reported to either the LOD/MDL, or the LOQ/RL. In cases where the "Reported to" is located above the LOD/MDL, any value between this and the LOQ represents an estimated value which is "J" flagged accordingly. This applies to volatile and semi-volatile target compounds only.
NR	Not reported
RPD	Relative Percent Difference
Wet	The data has been reported on an as-received (wet weight) basis
Low Bias	Low Bias flag indicates that the recovery of the flagged analyte is below the laboratory or regulatory lower control limit. The data user should take note that this analyte may be biased low but should evaluate multiple lines of evidence including the LCS and site-specific MS/MSD data to draw bias conclusions. In cases where no site-specific MS/MSD was requested, only the LCS data can be used to evaluate such bias.
High Bias	High Bias flag indicates that the recovery of the flagged analyte is above the laboratory or regulatory upper control limit. The data user should take note that this analyte may be biased high but should evaluate multiple lines of evidence including the LCS and site-specific MS/MSD data to draw bias conclusions. In cases where no site-specific MS/MSD was requested, only the LCS data can be used to evaluate such bias.
Non-Dir.	Non-dir. flag (Non-Directional Bias) indicates that the Relative Percent Difference (RPD) (a measure of precision) among the MS and MSD data is outside the laboratory or regulatory control limit. This alerts the data user where the MS and MSD are from site-specific samples that the RPD is high due to either non-homogeneous distribution of target analyte between the MS/MSD or indicates poor reproducibility for other reasons.

If EPA SW-846 method 8270 is included herein it is noted that the target compound N-nitrosodiphenylamine (NDPA) decomposes in the gas chromatographic inlet and cannot be separated from diphenylamine (DPA). These results could actually represent 100% DPA, 100% NDPA or some combination of the two. For this reason, York reports the combined result for n-nitrosodiphenylamine and diphenylamine for either of these compounds as a combined concentration as Diphenylamine.

If Total PCBs are detected and the target aroclors reported are "Not detected", the Total PCB value is reported due to the presence of either or both Aroclors 1262 and 1268 which are non-target aroclors for some regulatory lists.

2-chloroethylvinyl ether readily breaks down under acidic conditions. Samples that are acid preserved, including standards will exhibit breakdown. The data user should take note.

Certification for pH is no longer offered by NYDOH ELAP.

Semi-Volatile and Volatile analyses are reported down to the LOD/MDL, with values between the LOD/MDL and the LOQ being "J" flagged as estimated results.

For analyses by EPA SW-846-8270D, the Limit of Quantitation (LOQ) reported for benzidine is based upon the lowest standard used for calibration and is not a verified LOQ due to this compound's propensity for oxidative losses during extraction/concentration procedures and non-reproducible chromatographic performance.

Field Chain-of-Custody Record - AIR

YORK ANALYTICAL LABORATORIES INC

York Analytical Laboratories, Inc. (YORK)'s Standard Terms & Conditions are listed on the back side of this document.
This document serves as your written authorization for YORK to proceed with the analyses requested below.
Your signature binds you to YORK's Standard Terms & Conditions.

YORK Project No. 25L1273

120 Research Drive Stratford, CT 06615 132-02 89th Ave Queens, NY 11418 clientservices@yorklab.com www.yorklab.com 800-306-YORK 800-306-9675

YOUR Information	Report To:	Invoice To:	YOUR Project Number	Turn-Around Time
Company: Vektor Consultants	Company: "	Company: "	25030016	RUSH - Next Day
Address: 37 W 37th Street, Fl 6 New York, NY 10018	Address: "	Address: "	YOUR Project Name: 2425 Atlantic Brooklyn	RUSH - Two Day X
Phone.: (347) 871-0750	Phone.: "	Phone.: "		RUSH - Three Day
Contact: Jake Frishberg	Contact: Alexandra Keenan, Jake Frishberg	Contact: Clinton Dinglasa		RUSH - Four Day
E-mail: jfrishberg@vektorconsultants.com	E-mail: akeenan@vektorconsultants.com, jfrishberg@vektorconsultants.com	E-mail: ap@vectorconsultants.com	YOUR PO#:	RUSH - Five Day
				Standard (6-9 Day) X

Please print clearly and legibly. All information must be complete. Samples will not be logged in and the turn-around-time clock will not begin until any questions by YORK are resolved.

Samples Collected by: (print AND sign your name) Jake Frishberg

Air Matrix Codes
AI: Indoor Ambient Air
AO: Outdoor Amb. Air
AE: Vapor Extraction Well Process Gas/Effluent
AS: Soil Vapor/Sub-Slab

Samples From
New York X
New Jersey
Connecticut
Pennsylvania
Other:

Report / EDD Type (circle selections)
Summary Report | CT RCP | Standard Excel EDD
QA Report | CT RCP DQA/DUE | EQuIS (Standard)
NY ASP A Package | NJDEP Reduced | NYSDEC EQuIS
NY ASP B Package | Deliverables | NJDEP SRP HazSite
NJDKQP | Other:

YORK Reg. Comp.
Compared to the following Regulation(s): (please fill in)

Certified Canisters: Batch ___ Individual X

Please enter the following REQUIRED Field Data

Reporting Units: ug/m³ X ppbv ___ ppmv ___

Sample Identification	Date/Time Sampled	Air Matrix	Canister Vacuum Before sampling (Hg)	Canister Vacuum After sampling (Hg)	Canister ID	Flow Cont. ID	Analysis Requested
25SV-1 (10')	12/22/25 10:25	AS	-28	-5	23197	19396	VOCs (Method EPA TO-15)
25SV-2 (5')	10:10	AS	-25	-4	28298	7361	VOCs (Method EPA TO-15)
25SV-3 (2')	10:26	AS	-28.5	-4.5	23196	20423	VOCs (Method EPA TO-15)
25SV-4 (5')	10:28	AS	-29	-5	53072	20236	VOCs (Method EPA TO-15)
25SS-5	10:23	AS	-31	-5	48329	19405	VOCs (Method EPA TO-15)
25SV-6 (2')	10:24	AS	-30.5	-8	28304	20960	VOCs (Method EPA TO-15)
25SS-7	10:30	AS	-30.5	-9	49563	21026	VOCs (Method EPA TO-15)
25SS-8	10:27	AS	-30	-6	51038	5624	VOCs (Method EPA TO-15)
							VOCs (Method EPA TO-15)
							VOCs (Method EPA TO-15)
							VOCs (Method EPA TO-15)

Comments:

Detection Limits Required
≤ 1 ug/m3 ___ NYSDEC V1 Limits ___
Routine Survey ___ Other ___

Sampling Media
6 Liter Canister X
Tedlar Bag

1. Samples Relinquished by / Company	Date/Time	1. Samples Received by / Company	Date/Time	2. Samples Relinquished by / Company	Date/Time
J Frishberg	12/22/25 15:05		12/22/25 1505		1540
2. Samples Received by / Company	Date/Time	3. Samples Relinquished by / Company	Date/Time	3. Samples Received by / Company	Date/Time
4. Samples Relinquished by / Company	Date/Time	4. Samples Received by / Company	Date/Time	Samples Received in LAB by	Date / Time Temperature Degrees C
					12/22/25 1540

APPENDIX I

DATA USABILITY SUMMARY REPORTS

ALPHA GEOSCIENCE

Geology
Hydrology
Remediation
Water Supply

February 12, 2026

Ms. Alexander Keenan
Project Manager
vEKtor consultants
555 8th Avenue, Suite 2302
New York, NY 10018

Re: Data Validation Report
2425 Atlantic Avenue
October-December 2025 Soil Vapor and Ground Water Sampling Events

Dear Ms. Keenan,

The Data Usability Summary Reports are attached to this letter for the 2425 Atlantic Avenue site, October-December 2025 soil vapor and ground water sampling events. The data for ALS Environmental, SDG numbers 25J1850, 25L1272, and 25L1273 and Phoenix Environmental Laboratories, Inc., SDG number GCT58244 are mostly acceptable, with issues that are identified in the DUSRs and QA/QC review summaries. There are data that are rejected, unusable (R) in data pack 25L1272. The DUSR and QA/QC reviews outlines the reasons for rejecting the data. The data are rejected based solely on the validation guidance criteria. The rejected data may be determined to be acceptable to the user based on additional information that is not contained in the data validation criteria.

A list of data validation acronyms and qualifiers is attached to assist you in interpreting the data validation reviews. If you have any questions concerning the work performed, please contact me at (518) 348-6995. Thank you for providing us an opportunity with vEKtor consultants.

Sincerely,
Alpha Geoscience

Donald Anné
Senior Chemist

DCA/bms
Via email

z:\projects\2026\26600-26620\26601-2425 atlantic ave\task 1 dusr\temp-review\corrections made\2425 atlantic ave-261a.ltr.docx

Alpha Geoscience: Acronyms and Definitions

Data Validation Acronyms

AA	Atomic absorption, flame technique
BHC	Hexachlorocyclohexane
BFB	Bromofluorobenzene
CCB	Continuing calibration blank
CCC	Calibration check compound
CCV	Continuing calibration verification
CN	Cyanide
CRDL	Contract required detection limit
CRQL	Contract required quantitation limit
CVAA	Atomic adsorption, cold vapor technique
DCAA	2,4-Dichlophenylacetic acid
DCB	Decachlorobiphenyl
DFTPP	Decafluorotriphenyl phosphine
ECD	Electron capture detector
FAA	Atomic absorption, furnace technique
FID	Flame ionization detector
FNP	1-Fluoronaphthalene
GC	Gas chromatography
GC/MS	Gas chromatography/mass spectrometry
GPC	Gel permeation chromatography
ICB	Initial calibration blank
ICP	Inductively coupled plasma-atomic emission spectrometer
ICV	Initial calibration verification
IDL	Instrument detection limit
IS	Internal standard
LCS	Laboratory control sample
LCS/LCSD	Laboratory control sample/laboratory control sample duplicate
MSA	Method of standard additions
MS/MSD	Matrix spike/matrix spike duplicate
PID	Photo ionization detector
PCB	Polychlorinated biphenyl
PCDD	Polychlorinated dibenzodioxins
PCDF	Polychlorinated dibenzofurans
QA	Quality assurance
QC	Quality control
RF	Response factor
RPD	Relative percent difference
RRF	Relative response factor
RRF(number)	Relative response factor at concentration of the number following
RT	Retention time
RRT	Relative retention time
SDG	Sample delivery group
SPCC	System performance check compound
TCX	Tetrachloro-m-xylene
%D	Percent difference
%R	Percent recovery
%RSD	Percent relative standard deviation

Data Validation Qualifiers Used in the QA/QC Reviews for USEPA Region II

U	=	Not detected. The associated number indicates the approximate sample concentration necessary to be detected significantly greater than the level of the highest associated blank.
R	=	Unreliable result; data is rejected or unusable. Analyte may or may not be present in the sample. Supporting data or information is necessary to confirm the result.
N	=	Tentative identification. Analyte is considered present. Special methods may be needed to confirm its presence or absence during future sampling efforts.
J	=	Analyte is present. Reported value may be associated with a higher level of uncertainty than is normally expected with the analytical method.
J-	=	Analyte is present. Reported value may be biased low and associated with a higher level of uncertainty than is normally expected with the analytical method.
J+	=	Analyte is present. Reported value may be biased high andassociated with a higher level of uncertainty than is normally expected with the analytical method.
UJ	=	Not detected, quantitation limit may be inaccurate or imprecise.

Note: These qualifiers are used for data validation purposes. The data validation qualifiers may differ from the qualifiers that the laboratory assigns to the data. Refer to the laboratory analytical report for the definitions of the laboratory qualifiers.

Polyfluorinated Alkyl Substances (PFAS) Acronyms

PFBA	Perfluorobutanoic acid
PFPeA	Perfluoropentanoic acid
PFHxA	Perfluorohexanoic acid
PFHpA	Perfluoroheptanoic acid
PFOA	Perfluorooctanoic acid
PFNA	Perfluorononanoic acid
PFDA	Perfluorodecanoic acid
PFUnA	Perfluoroundecanoic acid
PFDoA	Perfluorododecanoic acid
PFTriA or PFTrDA	Perfluorotridecanoic acid
PFTeA or PFTA	Perfluorotetradecanoic acid
PFBS	Perfluorobutanesulfonic acid
PFPeS	Perfluoropentanesulfonic acid
PFHxS	Perfluorohexanesulfonic acid
PFHpS	Perfluoroheptanesulfonic acid
PFOS	Perfluorooctanesulfonic acid
PFNS	Perfluorononanesulfonic acid
PFDS	Perfluorodecanesulfonic acid
FOSA	Perfluorooctane Sulfonamide
NMeFOSAA	N-methyl perfluorooctane sulfonamidoacetic acid
NEtFOSAA	N-ethyl perfluorooctane sulfonamidoacetic acid
4:2 FTS or 4:2	1H, 1H, 2H, 2H-perfluorohexanesulfonic acid
6:2 FTS or 6:2	1H, 1H, 2H, 2H-perfluorooctanesulfonic acid or 6:2 Fluorotelomersulfonate
8:2 FTS or 8:2	1H, 1H, 2H, 2H-perfluorodecanesulfonic acid or 8:2 Fluorotelomersulfonate

25J1850

ALPHA GEOSCIENCE

Geology
Hydrology
Remediation
Water Supply

Data Usability Summary Report for
ALS Environmental, SDG: 25J1850

4 Soil Vapor Samples
Collected October 30, 2025

Prepared by: Donald Anné
February 12, 2026

The data packages contain the documentation required by NYSDEC ASP. The proper chain of custody procedures were followed by the samplers. All information appeared legible and complete. The data pack contained the results for 4 soil vapor samples analyzed for TO-15 volatiles.

The overall performances of the analyses are acceptable. ALS Environmental did fulfill the requirements of the method for TO-15 volatiles.

The data are acceptable with some minor issues that are identified in the accompanying data validation review. There were no data that were qualified either rejected (R) or estimated; therefore, all data are considered usable. Detailed information on data quality is included in the data validation review.

z:\projects\2026\26600-26620\26601-2425 atlantic ave\task 1 dusr\temp-review\corrections made\25j1850.dus.docx

Qualified Data Section

(No Data Qualified)

Client:	Vektor Consultants	**Sample ID:**	**25J1850-01**
Client Project:	2425 Atlantic Ave	**Date Received:**	10/30/2025
Client Sample ID:	SS-1	**Collection Date/Time:**	10/30/25 14:22

Lab ID:	**25J1850-01**	**Laboratory:**	ALS Environmental - Stratford
Analysis:	**Volatile Organic Compounds in Air by GC/MS**	**Matrix:**	Soil Vapor
Prep Method:	Sample Prepared by Method: EPA TO15 PREP		

Parameter	Result	Flag	MDL	RL	Dilution	Units	Reference Method	Extracted	Analyzed	Analyst
* 1,1,1,2-Tetrachloroethane	ND		1.3	5.2	7.635	ug/m³	EPA TO-15	11/3/25 8:00	11/ 4/25 05:05	YR
1,1,1-Trichloroethane	**9.2**		1.5	4.2	7.635	ug/m³	EPA TO-15	11/3/25 8:00	11/ 4/25 05:05	YR
1,1,2,2-Tetrachloroethane	ND		1.5	5.2	7.635	ug/m³	EPA TO-15	11/3/25 8:00	11/ 4/25 05:05	YR
1,1,2-Trichloro-1,2,2-trifluoroethane (Freon 113)	ND		2.1	5.9	7.635	ug/m³	EPA TO-15	11/3/25 8:00	11/ 4/25 05:05	YR
1,1,2-Trichloroethane	ND		1.5	4.2	7.635	ug/m³	EPA TO-15	11/3/25 8:00	11/ 4/25 05:05	YR
1,1-Dichloroethane	ND		1.3	3.1	7.635	ug/m³	EPA TO-15	11/3/25 8:00	11/ 4/25 05:05	YR
1,1-Dichloroethylene	ND		1.3	1.5	7.635	ug/m³	EPA TO-15	11/3/25 8:00	11/ 4/25 05:05	YR
1,2,4-Trichlorobenzene	ND	CAL-E, TO-CCV	2.2	280	7.635	ug/m³	EPA TO-15	11/3/25 8:00	11/ 4/25 05:05	YR
1,2,4-Trimethylbenzene	ND		1.3	3.8	7.635	ug/m³	EPA TO-15	11/3/25 8:00	11/ 4/25 05:05	YR
1,2-Dibromoethane	ND		1.8	5.9	7.635	ug/m³	EPA TO-15	11/3/25 8:00	11/ 4/25 05:05	YR
1,2-Dichlorobenzene	ND		1.4	4.6	7.635	ug/m³	EPA TO-15	11/3/25 8:00	11/ 4/25 05:05	YR
1,2-Dichloroethane	ND		0.79	3.1	7.635	ug/m³	EPA TO-15	11/3/25 8:00	11/ 4/25 05:05	YR
1,2-Dichloropropane	ND		1.2	3.5	7.635	ug/m³	EPA TO-15	11/3/25 8:00	11/ 4/25 05:05	YR
1,2-Dichlorotetrafluoroethane	ND		1.6	5.3	7.635	ug/m³	EPA TO-15	11/3/25 8:00	11/ 4/25 05:05	YR
1,3,5-Trimethylbenzene	ND		0.57	3.8	7.635	ug/m³	EPA TO-15	11/3/25 8:00	11/ 4/25 05:05	YR
1,3-Butadiene	ND		0.42	5.1	7.635	ug/m³	EPA TO-15	11/3/25 8:00	11/ 4/25 05:05	YR
1,3-Dichlorobenzene	ND		1.3	4.6	7.635	ug/m³	EPA TO-15	11/3/25 8:00	11/ 4/25 05:05	YR
* 1,3-Dichloropropane	ND		0.59	3.5	7.635	ug/m³	EPA TO-15	11/3/25 8:00	11/ 4/25 05:05	YR
1,4-Dichlorobenzene	ND	CAL-E	1.1	4.6	7.635	ug/m³	EPA TO-15	11/3/25 8:00	11/ 4/25 05:05	YR
1,4-Dioxane	ND		2.9	14	7.635	ug/m³	EPA TO-15	11/3/25 8:00	11/ 4/25 05:05	YR
* ^2,2,4-Trimethylpentane	ND		0.77	1.8	7.635	ug/m³	EPA TO-15	11/3/25 8:00	11/ 4/25 05:05	YR
2-Butanone	ND		1.9	110	7.635	ug/m³	EPA TO-15	11/3/25 8:00	11/ 4/25 05:05	YR
* 2-Hexanone	ND		1.7	6.3	7.635	ug/m³	EPA TO-15	11/3/25 8:00	11/ 4/25 05:05	YR
3-Chloropropene	ND		1.0	12	7.635	ug/m³	EPA TO-15	11/3/25 8:00	11/ 4/25 05:05	YR
4-Methyl-2-pentanone	ND		1.4	3.1	7.635	ug/m³	EPA TO-15	11/3/25 8:00	11/ 4/25 05:05	YR
Acetone	ND		9.4	91	7.635	ug/m³	EPA TO-15	11/3/25 8:00	11/ 4/25 05:05	YR
* ^Acrolein	ND		1.1	1.8	7.635	ug/m³	EPA TO-15	11/3/25 8:00	11/ 4/25 05:05	YR
Acrylonitrile	ND		16	83	7.635	ug/m³	EPA TO-15	11/3/25 8:00	11/ 4/25 05:05	YR
Benzene	**3.7**		0.73	2.4	7.635	ug/m³	EPA TO-15	11/3/25 8:00	11/ 4/25 05:05	YR
Benzyl chloride	ND		1.1	99	7.635	ug/m³	EPA TO-15	11/3/25 8:00	11/ 4/25 05:05	YR
Bromodichloromethane	ND		1.5	5.1	7.635	ug/m³	EPA TO-15	11/3/25 8:00	11/ 4/25 05:05	YR
Bromoform	ND		3.3	7.9	7.635	ug/m³	EPA TO-15	11/3/25 8:00	11/ 4/25 05:05	YR
Bromomethane	ND		1.3	3.0	7.635	ug/m³	EPA TO-15	11/3/25 8:00	11/ 4/25 05:05	YR
Carbon disulfide	**5.5**		0.61	2.4	7.635	ug/m³	EPA TO-15	11/3/25 8:00	11/ 4/25 05:05	YR
Carbon tetrachloride	ND		1.0	1.2	7.635	ug/m³	EPA TO-15	11/3/25 8:00	11/ 4/25 05:05	YR
Chlorobenzene	ND		1.3	3.5	7.635	ug/m³	EPA TO-15	11/3/25 8:00	11/ 4/25 05:05	YR
Chloroethane	ND		1.1	2.0	7.635	ug/m³	EPA TO-15	11/3/25 8:00	11/ 4/25 05:05	YR
Chloroform	**30**		0.96	3.7	7.635	ug/m³	EPA TO-15	11/3/25 8:00	11/ 4/25 05:05	YR
Chloromethane	ND		0.45	1.6	7.635	ug/m³	EPA TO-15	11/3/25 8:00	11/ 4/25 05:05	YR
cis-1,2-Dichloroethylene	**18**		0.78	1.5	7.635	ug/m³	EPA TO-15	11/3/25 8:00	11/ 4/25 05:05	YR
cis-1,3-Dichloropropylene	ND		1.4	3.5	7.635	ug/m³	EPA TO-15	11/3/25 8:00	11/ 4/25 05:05	YR
Cyclohexane	**6.0**		0.74	2.6	7.635	ug/m³	EPA TO-15	11/3/25 8:00	11/ 4/25 05:05	YR

* Analyte is not certified or the state of the samples origination does not offer certification for the Analyte

Client:	Vektor Consultants	**Sample ID:**	**25J1850-01**
Client Project:	2425 Atlantic Ave	**Date Received:**	10/30/2025
Client Sample ID:	SS-1	**Collection Date/Time:**	10/30/25 14:22

Lab ID:	**25J1850-01**	**Laboratory:**	ALS Environmental - Stratford
Analysis:	**Volatile Organic Compounds in Air by GC/MS**	**Matrix:**	Soil Vapor
Prep Method:	Sample Prepared by Method: EPA TO15 PREP		

Parameter	Result	Flag	MDL	RL	Dilution	Units	Reference Method	Extracted	Analyzed	Analyst
Dibromochloromethane	ND		2.6	6.5	7.635	ug/m³	EPA TO-15	11/3/25 8:00	11/ 4/25 05:05	YR
Dichlorodifluoromethane	ND		1.2	3.8	7.635	ug/m³	EPA TO-15	11/3/25 8:00	11/ 4/25 05:05	YR
* Ethyl acetate	ND		0.78	140	7.635	ug/m³	EPA TO-15	11/3/25 8:00	11/ 4/25 05:05	YR
Ethyl Benzene	ND		1.1	3.3	7.635	ug/m³	EPA TO-15	11/3/25 8:00	11/ 4/25 05:05	YR
Hexachlorobutadiene	ND		3.1	8.1	7.635	ug/m³	EPA TO-15	11/3/25 8:00	11/ 4/25 05:05	YR
Isopropanol	ND		1.5	11	7.635	ug/m³	EPA TO-15	11/3/25 8:00	11/ 4/25 05:05	YR
Isopropylbenzene	ND		0.57	3.8	7.635	ug/m³	EPA TO-15	11/3/25 8:00	11/ 4/25 05:05	YR
Methyl Methacrylate	ND		1.9	3.1	7.635	ug/m³	EPA TO-15	11/3/25 8:00	11/ 4/25 05:05	YR
Methyl tert-butyl ether (MTBE)	ND		0.85	2.8	7.635	ug/m³	EPA TO-15	11/3/25 8:00	11/ 4/25 05:05	YR
Methylene chloride	ND		0.89	16	7.635	ug/m³	EPA TO-15	11/3/25 8:00	11/ 4/25 05:05	YR
* ^Naphthalene	ND		2.8	40	7.635	ug/m³	EPA TO-15	11/3/25 8:00	11/ 4/25 05:05	YR
* n-Butylbenzene	ND		1.3	4.2	7.635	ug/m³	EPA TO-15	11/3/25 8:00	11/ 4/25 05:05	YR
n-Heptane	**29**		1.1	3.1	7.635	ug/m³	EPA TO-15	11/3/25 8:00	11/ 4/25 05:05	YR
n-Hexane	**42**		0.85	2.7	7.635	ug/m³	EPA TO-15	11/3/25 8:00	11/ 4/25 05:05	YR
* n-Propylbenzene	ND		0.81	3.8	7.635	ug/m³	EPA TO-15	11/3/25 8:00	11/ 4/25 05:05	YR
o-Xylene	ND		1.2	3.3	7.635	ug/m³	EPA TO-15	11/3/25 8:00	11/ 4/25 05:05	YR
p- & m- Xylenes	**7.6**		1.7	6.6	7.635	ug/m³	EPA TO-15	11/3/25 8:00	11/ 4/25 05:05	YR
* p-Ethyltoluene	ND		1.3	3.8	7.635	ug/m³	EPA TO-15	11/3/25 8:00	11/ 4/25 05:05	YR
* p-Isopropyltoluene	ND		0.76	4.2	7.635	ug/m³	EPA TO-15	11/3/25 8:00	11/ 4/25 05:05	YR
* Propylene	ND		0.62	1.3	7.635	ug/m³	EPA TO-15	11/3/25 8:00	11/ 4/25 05:05	YR
* sec-Butylbenzene	ND		1.1	4.2	7.635	ug/m³	EPA TO-15	11/3/25 8:00	11/ 4/25 05:05	YR
Styrene	ND		1.0	3.3	7.635	ug/m³	EPA TO-15	11/3/25 8:00	11/ 4/25 05:05	YR
* tert-Butylbenzene	ND		1.6	4.2	7.635	ug/m³	EPA TO-15	11/3/25 8:00	11/ 4/25 05:05	YR
Tetrachloroethylene	**1800**		13	55	81.755	ug/m³	EPA TO-15	11/3/25 8:00	11/ 5/25 05:24	YR
* Tetrahydrofuran	ND		0.76	4.5	7.635	ug/m³	EPA TO-15	11/3/25 8:00	11/ 4/25 05:05	YR
Toluene	**18**		0.88	2.9	7.635	ug/m³	EPA TO-15	11/3/25 8:00	11/ 4/25 05:05	YR
trans-1,2-Dichloroethylene	ND		0.55	3.0	7.635	ug/m³	EPA TO-15	11/3/25 8:00	11/ 4/25 05:05	YR
trans-1,3-Dichloropropylene	ND		1.4	3.5	7.635	ug/m³	EPA TO-15	11/3/25 8:00	11/ 4/25 05:05	YR
Trichloroethylene	**10000**		6.7	11	81.755	ug/m³	EPA TO-15	11/3/25 8:00	11/ 5/25 05:24	YR
Trichlorofluoromethane (Freon 11)	ND		1.3	4.3	7.635	ug/m³	EPA TO-15	11/3/25 8:00	11/ 4/25 05:05	YR
Vinyl acetate	ND		1.4	2.7	7.635	ug/m³	EPA TO-15	11/3/25 8:00	11/ 4/25 05:05	YR
Vinyl bromide	ND		0.82	3.3	7.635	ug/m³	EPA TO-15	11/3/25 8:00	11/ 4/25 05:05	YR
Vinyl Chloride	ND		0.78	0.98	7.635	ug/m³	EPA TO-15	11/3/25 8:00	11/ 4/25 05:05	YR
Xylenes, Total	ND		2.7	9.9	7.635	ug/m³	EPA TO-15	11/3/25 8:00	11/ 4/25 05:05	YR

Client:	Vektor Consultants	**Sample ID:**	**25J1850-02**
Client Project:	2425 Atlantic Ave	**Date Received:**	10/30/2025
Client Sample ID:	SS-2	**Collection Date/Time:**	10/30/25 14:23

Lab ID:	**25J1850-02**	**Laboratory:**	ALS Environmental - Stratford
Analysis:	**Volatile Organic Compounds in Air by GC/MS**	**Matrix:**	Soil Vapor
Prep Method:	Sample Prepared by Method: EPA TO15 PREP		

* Analyte is not certified or the state of the samples origination does not offer certification for the Analyte

Client:	Vektor Consultants	**Sample ID:**	**25J1850-02**
Client Project:	2425 Atlantic Ave	**Date Received:**	10/30/2025
Client Sample ID:	SS-2	**Collection Date/Time:**	10/30/25 14:23

Lab ID:	**25J1850-02**	**Laboratory:**	ALS Environmental - Stratford
Analysis:	**Volatile Organic Compounds in Air by GC/MS**	**Matrix:**	Soil Vapor
Prep Method:	Sample Prepared by Method: EPA TO15 PREP		

Parameter	Result	Flag	MDL	RL	Dilution	Units	Reference Method	Extracted	Analyzed	Analyst
* 1,1,1,2-Tetrachloroethane	ND		1.2	4.9	7.14	ug/m³	EPA TO-15	11/3/25 8:00	11/ 4/25 05:52	YR
1,1,1-Trichloroethane	**5.5**		1.4	3.9	7.14	ug/m³	EPA TO-15	11/3/25 8:00	11/ 4/25 05:52	YR
1,1,2,2-Tetrachloroethane	ND		1.4	4.9	7.14	ug/m³	EPA TO-15	11/3/25 8:00	11/ 4/25 05:52	YR
1,1,2-Trichloro-1,2,2-trifluoroethane (Freon 113)	ND		2.0	5.5	7.14	ug/m³	EPA TO-15	11/3/25 8:00	11/ 4/25 05:52	YR
1,1,2-Trichloroethane	ND		1.4	3.9	7.14	ug/m³	EPA TO-15	11/3/25 8:00	11/ 4/25 05:52	YR
1,1-Dichloroethane	ND		1.2	2.9	7.14	ug/m³	EPA TO-15	11/3/25 8:00	11/ 4/25 05:52	YR
1,1-Dichloroethylene	ND		1.2	1.4	7.14	ug/m³	EPA TO-15	11/3/25 8:00	11/ 4/25 05:52	YR
1,2,4-Trichlorobenzene	ND	CAL-E, TO-CCV	2.0	260	7.14	ug/m³	EPA TO-15	11/3/25 8:00	11/ 4/25 05:52	YR
1,2,4-Trimethylbenzene	ND		1.2	3.5	7.14	ug/m³	EPA TO-15	11/3/25 8:00	11/ 4/25 05:52	YR
1,2-Dibromoethane	ND		1.7	5.5	7.14	ug/m³	EPA TO-15	11/3/25 8:00	11/ 4/25 05:52	YR
1,2-Dichlorobenzene	ND		1.3	4.3	7.14	ug/m³	EPA TO-15	11/3/25 8:00	11/ 4/25 05:52	YR
1,2-Dichloroethane	ND		0.74	2.9	7.14	ug/m³	EPA TO-15	11/3/25 8:00	11/ 4/25 05:52	YR
1,2-Dichloropropane	ND		1.1	3.3	7.14	ug/m³	EPA TO-15	11/3/25 8:00	11/ 4/25 05:52	YR
1,2-Dichlorotetrafluoroethane	ND		1.5	5.0	7.14	ug/m³	EPA TO-15	11/3/25 8:00	11/ 4/25 05:52	YR
1,3,5-Trimethylbenzene	ND		0.54	3.5	7.14	ug/m³	EPA TO-15	11/3/25 8:00	11/ 4/25 05:52	YR
1,3-Butadiene	ND		0.39	4.7	7.14	ug/m³	EPA TO-15	11/3/25 8:00	11/ 4/25 05:52	YR
1,3-Dichlorobenzene	ND		1.2	4.3	7.14	ug/m³	EPA TO-15	11/3/25 8:00	11/ 4/25 05:52	YR
* 1,3-Dichloropropane	ND		0.55	3.3	7.14	ug/m³	EPA TO-15	11/3/25 8:00	11/ 4/25 05:52	YR
1,4-Dichlorobenzene	ND	CAL-E	1.0	4.3	7.14	ug/m³	EPA TO-15	11/3/25 8:00	11/ 4/25 05:52	YR
1,4-Dioxane	ND		2.7	13	7.14	ug/m³	EPA TO-15	11/3/25 8:00	11/ 4/25 05:52	YR
* ^2,2,4-Trimethylpentane	ND		0.72	1.7	7.14	ug/m³	EPA TO-15	11/3/25 8:00	11/ 4/25 05:52	YR
2-Butanone	ND		1.8	110	7.14	ug/m³	EPA TO-15	11/3/25 8:00	11/ 4/25 05:52	YR
* 2-Hexanone	ND		1.6	5.8	7.14	ug/m³	EPA TO-15	11/3/25 8:00	11/ 4/25 05:52	YR
3-Chloropropene	ND		0.95	11	7.14	ug/m³	EPA TO-15	11/3/25 8:00	11/ 4/25 05:52	YR
4-Methyl-2-pentanone	ND		1.3	2.9	7.14	ug/m³	EPA TO-15	11/3/25 8:00	11/ 4/25 05:52	YR
Acetone	**100**		8.8	85	7.14	ug/m³	EPA TO-15	11/3/25 8:00	11/ 4/25 05:52	YR
* ^Acrolein	ND		1.0	1.6	7.14	ug/m³	EPA TO-15	11/3/25 8:00	11/ 4/25 05:52	YR
Acrylonitrile	ND		15	77	7.14	ug/m³	EPA TO-15	11/3/25 8:00	11/ 4/25 05:52	YR
Benzene	ND		0.68	2.3	7.14	ug/m³	EPA TO-15	11/3/25 8:00	11/ 4/25 05:52	YR
Benzyl chloride	ND		1.0	92	7.14	ug/m³	EPA TO-15	11/3/25 8:00	11/ 4/25 05:52	YR
Bromodichloromethane	ND		1.4	4.8	7.14	ug/m³	EPA TO-15	11/3/25 8:00	11/ 4/25 05:52	YR
Bromoform	ND		3.1	7.4	7.14	ug/m³	EPA TO-15	11/3/25 8:00	11/ 4/25 05:52	YR
Bromomethane	ND		1.2	2.8	7.14	ug/m³	EPA TO-15	11/3/25 8:00	11/ 4/25 05:52	YR
Carbon disulfide	ND		0.57	2.2	7.14	ug/m³	EPA TO-15	11/3/25 8:00	11/ 4/25 05:52	YR
Carbon tetrachloride	ND		0.97	1.1	7.14	ug/m³	EPA TO-15	11/3/25 8:00	11/ 4/25 05:52	YR
Chlorobenzene	ND		1.3	3.3	7.14	ug/m³	EPA TO-15	11/3/25 8:00	11/ 4/25 05:52	YR
Chloroethane	ND		1.1	1.9	7.14	ug/m³	EPA TO-15	11/3/25 8:00	11/ 4/25 05:52	YR
Chloroform	**56**		0.90	3.5	7.14	ug/m³	EPA TO-15	11/3/25 8:00	11/ 4/25 05:52	YR
Chloromethane	ND		0.42	1.5	7.14	ug/m³	EPA TO-15	11/3/25 8:00	11/ 4/25 05:52	YR
cis-1,2-Dichloroethylene	**100**		0.73	1.4	7.14	ug/m³	EPA TO-15	11/3/25 8:00	11/ 4/25 05:52	YR
cis-1,3-Dichloropropylene	ND		1.3	3.2	7.14	ug/m³	EPA TO-15	11/3/25 8:00	11/ 4/25 05:52	YR
Cyclohexane	ND		0.70	2.5	7.14	ug/m³	EPA TO-15	11/3/25 8:00	11/ 4/25 05:52	YR

* Analyte is not certified or the state of the samples origination does not offer certification for the Analyte

Client:	Vektor Consultants	**Sample ID:**	**25J1850-02**
Client Project:	2425 Atlantic Ave	**Date Received:**	10/30/2025
Client Sample ID:	SS-2	**Collection Date/Time:**	10/30/25 14:23

Lab ID:	**25J1850-02**	**Laboratory:**	ALS Environmental - Stratford
Analysis:	**Volatile Organic Compounds in Air by GC/MS**	**Matrix:**	Soil Vapor
Prep Method:	Sample Prepared by Method: EPA TO15 PREP		

Parameter	Result	Flag	MDL	RL	Dilution	Units	Reference Method	Extracted	Analyzed	Analyst
Dibromochloromethane	ND		2.5	6.1	7.14	ug/m³	EPA TO-15	11/3/25 8:00	11/ 4/25 05:52	YR
Dichlorodifluoromethane	ND		1.1	3.5	7.14	ug/m³	EPA TO-15	11/3/25 8:00	11/ 4/25 05:52	YR
* Ethyl acetate	ND		0.73	130	7.14	ug/m³	EPA TO-15	11/3/25 8:00	11/ 4/25 05:52	YR
Ethyl Benzene	ND		1.0	3.1	7.14	ug/m³	EPA TO-15	11/3/25 8:00	11/ 4/25 05:52	YR
Hexachlorobutadiene	ND		2.9	7.6	7.14	ug/m³	EPA TO-15	11/3/25 8:00	11/ 4/25 05:52	YR
Isopropanol	ND		1.4	11	7.14	ug/m³	EPA TO-15	11/3/25 8:00	11/ 4/25 05:52	YR
Isopropylbenzene	ND		0.54	3.5	7.14	ug/m³	EPA TO-15	11/3/25 8:00	11/ 4/25 05:52	YR
Methyl Methacrylate	ND		1.8	2.9	7.14	ug/m³	EPA TO-15	11/3/25 8:00	11/ 4/25 05:52	YR
Methyl tert-butyl ether (MTBE)	ND		0.79	2.6	7.14	ug/m³	EPA TO-15	11/3/25 8:00	11/ 4/25 05:52	YR
Methylene chloride	ND		0.83	15	7.14	ug/m³	EPA TO-15	11/3/25 8:00	11/ 4/25 05:52	YR
* ^Naphthalene	ND		2.6	37	7.14	ug/m³	EPA TO-15	11/3/25 8:00	11/ 4/25 05:52	YR
* n-Butylbenzene	ND		1.2	3.9	7.14	ug/m³	EPA TO-15	11/3/25 8:00	11/ 4/25 05:52	YR
n-Heptane	ND		1.0	2.9	7.14	ug/m³	EPA TO-15	11/3/25 8:00	11/ 4/25 05:52	YR
n-Hexane	ND		0.79	2.5	7.14	ug/m³	EPA TO-15	11/3/25 8:00	11/ 4/25 05:52	YR
* n-Propylbenzene	ND		0.76	3.5	7.14	ug/m³	EPA TO-15	11/3/25 8:00	11/ 4/25 05:52	YR
o-Xylene	ND		1.1	3.1	7.14	ug/m³	EPA TO-15	11/3/25 8:00	11/ 4/25 05:52	YR
p- & m- Xylenes	ND		1.6	6.2	7.14	ug/m³	EPA TO-15	11/3/25 8:00	11/ 4/25 05:52	YR
* p-Ethyltoluene	ND		1.2	3.5	7.14	ug/m³	EPA TO-15	11/3/25 8:00	11/ 4/25 05:52	YR
* p-Isopropyltoluene	ND		0.71	3.9	7.14	ug/m³	EPA TO-15	11/3/25 8:00	11/ 4/25 05:52	YR
* Propylene	ND		0.58	1.2	7.14	ug/m³	EPA TO-15	11/3/25 8:00	11/ 4/25 05:52	YR
* sec-Butylbenzene	ND		1.0	3.9	7.14	ug/m³	EPA TO-15	11/3/25 8:00	11/ 4/25 05:52	YR
Styrene	ND		0.93	3.0	7.14	ug/m³	EPA TO-15	11/3/25 8:00	11/ 4/25 05:52	YR
* tert-Butylbenzene	ND		1.5	3.9	7.14	ug/m³	EPA TO-15	11/3/25 8:00	11/ 4/25 05:52	YR
Tetrachloroethylene	**1800**		12	52	76.455	ug/m³	EPA TO-15	11/3/25 8:00	11/ 5/25 06:10	YR
* Tetrahydrofuran	**6.7**		0.71	4.2	7.14	ug/m³	EPA TO-15	11/3/25 8:00	11/ 4/25 05:52	YR
Toluene	**6.5**		0.83	2.7	7.14	ug/m³	EPA TO-15	11/3/25 8:00	11/ 4/25 05:52	YR
trans-1,2-Dichloroethylene	**4.5**		0.51	2.8	7.14	ug/m³	EPA TO-15	11/3/25 8:00	11/ 4/25 05:52	YR
trans-1,3-Dichloropropylene	ND		1.3	3.2	7.14	ug/m³	EPA TO-15	11/3/25 8:00	11/ 4/25 05:52	YR
Trichloroethylene	**12000**		6.3	10	76.455	ug/m³	EPA TO-15	11/3/25 8:00	11/ 5/25 06:10	YR
Trichlorofluoromethane (Freon 11)	ND		1.2	4.0	7.14	ug/m³	EPA TO-15	11/3/25 8:00	11/ 4/25 05:52	YR
Vinyl acetate	ND		1.3	2.5	7.14	ug/m³	EPA TO-15	11/3/25 8:00	11/ 4/25 05:52	YR
Vinyl bromide	ND		0.77	3.1	7.14	ug/m³	EPA TO-15	11/3/25 8:00	11/ 4/25 05:52	YR
Vinyl Chloride	ND		0.73	0.91	7.14	ug/m³	EPA TO-15	11/3/25 8:00	11/ 4/25 05:52	YR
Xylenes, Total	ND		2.6	9.3	7.14	ug/m³	EPA TO-15	11/3/25 8:00	11/ 4/25 05:52	YR

Client:	Vektor Consultants	**Sample ID:**	**25J1850-03**
Client Project:	2425 Atlantic Ave	**Date Received:**	10/30/2025
Client Sample ID:	SS-3	**Collection Date/Time:**	10/30/25 14:24

Lab ID:	**25J1850-03**	**Laboratory:**	ALS Environmental - Stratford
Analysis:	**Volatile Organic Compounds in Air by GC/MS**	**Matrix:**	Soil Vapor
Prep Method:	Sample Prepared by Method: EPA TO15 PREP		

* Analyte is not certified or the state of the samples origination does not offer certification for the Analyte

Client:	Vektor Consultants	**Sample ID:**	**25J1850-03**
Client Project:	2425 Atlantic Ave	**Date Received:**	10/30/2025
Client Sample ID:	SS-3	**Collection Date/Time:**	10/30/25 14:24

Lab ID:	**25J1850-03**	**Laboratory:**	ALS Environmental - Stratford
Analysis:	**Volatile Organic Compounds in Air by GC/MS**	**Matrix:**	Soil Vapor
Prep Method:	Sample Prepared by Method: EPA TO15 PREP		

Parameter	Result	Flag	MDL	RL	Dilution	Units	Reference Method	Extracted	Analyzed	Analyst
* 1,1,1,2-Tetrachloroethane	ND		1.2	5.0	7.275	ug/m³	EPA TO-15	11/3/25 8:00	11/ 4/25 03:33	YR
1,1,1-Trichloroethane	**4.8**		1.4	4.0	7.275	ug/m³	EPA TO-15	11/3/25 8:00	11/ 4/25 03:33	YR
1,1,2,2-Tetrachloroethane	ND		1.4	5.0	7.275	ug/m³	EPA TO-15	11/3/25 8:00	11/ 4/25 03:33	YR
1,1,2-Trichloro-1,2,2-trifluoroethane (Freon 113)	ND		2.0	5.6	7.275	ug/m³	EPA TO-15	11/3/25 8:00	11/ 4/25 03:33	YR
1,1,2-Trichloroethane	ND		1.4	4.0	7.275	ug/m³	EPA TO-15	11/3/25 8:00	11/ 4/25 03:33	YR
1,1-Dichloroethane	ND		1.2	2.9	7.275	ug/m³	EPA TO-15	11/3/25 8:00	11/ 4/25 03:33	YR
1,1-Dichloroethylene	ND		1.3	1.4	7.275	ug/m³	EPA TO-15	11/3/25 8:00	11/ 4/25 03:33	YR
1,2,4-Trichlorobenzene	ND	CAL-E, TO-CCV	2.1	270	7.275	ug/m³	EPA TO-15	11/3/25 8:00	11/ 4/25 03:33	YR
1,2,4-Trimethylbenzene	ND		1.2	3.6	7.275	ug/m³	EPA TO-15	11/3/25 8:00	11/ 4/25 03:33	YR
1,2-Dibromoethane	ND		1.8	5.6	7.275	ug/m³	EPA TO-15	11/3/25 8:00	11/ 4/25 03:33	YR
1,2-Dichlorobenzene	ND		1.3	4.4	7.275	ug/m³	EPA TO-15	11/3/25 8:00	11/ 4/25 03:33	YR
1,2-Dichloroethane	ND		0.76	2.9	7.275	ug/m³	EPA TO-15	11/3/25 8:00	11/ 4/25 03:33	YR
1,2-Dichloropropane	ND		1.1	3.4	7.275	ug/m³	EPA TO-15	11/3/25 8:00	11/ 4/25 03:33	YR
1,2-Dichlorotetrafluoroethane	ND		1.5	5.1	7.275	ug/m³	EPA TO-15	11/3/25 8:00	11/ 4/25 03:33	YR
1,3,5-Trimethylbenzene	ND		0.55	3.6	7.275	ug/m³	EPA TO-15	11/3/25 8:00	11/ 4/25 03:33	YR
1,3-Butadiene	ND		0.40	4.8	7.275	ug/m³	EPA TO-15	11/3/25 8:00	11/ 4/25 03:33	YR
1,3-Dichlorobenzene	ND		1.2	4.4	7.275	ug/m³	EPA TO-15	11/3/25 8:00	11/ 4/25 03:33	YR
* 1,3-Dichloropropane	ND		0.56	3.4	7.275	ug/m³	EPA TO-15	11/3/25 8:00	11/ 4/25 03:33	YR
1,4-Dichlorobenzene	ND	CAL-E	1.0	4.4	7.275	ug/m³	EPA TO-15	11/3/25 8:00	11/ 4/25 03:33	YR
1,4-Dioxane	ND		2.7	13	7.275	ug/m³	EPA TO-15	11/3/25 8:00	11/ 4/25 03:33	YR
* ^2,2,4-Trimethylpentane	ND		0.74	1.7	7.275	ug/m³	EPA TO-15	11/3/25 8:00	11/ 4/25 03:33	YR
2-Butanone	ND		1.8	110	7.275	ug/m³	EPA TO-15	11/3/25 8:00	11/ 4/25 03:33	YR
* 2-Hexanone	ND		1.6	6.0	7.275	ug/m³	EPA TO-15	11/3/25 8:00	11/ 4/25 03:33	YR
3-Chloropropene	ND		0.96	11	7.275	ug/m³	EPA TO-15	11/3/25 8:00	11/ 4/25 03:33	YR
4-Methyl-2-pentanone	ND		1.3	3.0	7.275	ug/m³	EPA TO-15	11/3/25 8:00	11/ 4/25 03:33	YR
Acetone	ND		9.0	86	7.275	ug/m³	EPA TO-15	11/3/25 8:00	11/ 4/25 03:33	YR
* ^Acrolein	ND		1.0	1.7	7.275	ug/m³	EPA TO-15	11/3/25 8:00	11/ 4/25 03:33	YR
Acrylonitrile	ND		15	79	7.275	ug/m³	EPA TO-15	11/3/25 8:00	11/ 4/25 03:33	YR
Benzene	ND		0.69	2.3	7.275	ug/m³	EPA TO-15	11/3/25 8:00	11/ 4/25 03:33	YR
Benzyl chloride	ND		1.1	94	7.275	ug/m³	EPA TO-15	11/3/25 8:00	11/ 4/25 03:33	YR
Bromodichloromethane	ND		1.5	4.9	7.275	ug/m³	EPA TO-15	11/3/25 8:00	11/ 4/25 03:33	YR
Bromoform	ND		3.2	7.5	7.275	ug/m³	EPA TO-15	11/3/25 8:00	11/ 4/25 03:33	YR
Bromomethane	ND		1.2	2.8	7.275	ug/m³	EPA TO-15	11/3/25 8:00	11/ 4/25 03:33	YR
Carbon disulfide	ND		0.58	2.3	7.275	ug/m³	EPA TO-15	11/3/25 8:00	11/ 4/25 03:33	YR
Carbon tetrachloride	ND		0.99	1.1	7.275	ug/m³	EPA TO-15	11/3/25 8:00	11/ 4/25 03:33	YR
Chlorobenzene	ND		1.3	3.3	7.275	ug/m³	EPA TO-15	11/3/25 8:00	11/ 4/25 03:33	YR
Chloroethane	ND		1.1	1.9	7.275	ug/m³	EPA TO-15	11/3/25 8:00	11/ 4/25 03:33	YR
Chloroform	**150**		0.91	3.6	7.275	ug/m³	EPA TO-15	11/3/25 8:00	11/ 4/25 03:33	YR
Chloromethane	ND		0.43	1.5	7.275	ug/m³	EPA TO-15	11/3/25 8:00	11/ 4/25 03:33	YR
cis-1,2-Dichloroethylene	**16**		0.74	1.4	7.275	ug/m³	EPA TO-15	11/3/25 8:00	11/ 4/25 03:33	YR
cis-1,3-Dichloropropylene	ND		1.3	3.3	7.275	ug/m³	EPA TO-15	11/3/25 8:00	11/ 4/25 03:33	YR
Cyclohexane	**6.0**		0.71	2.5	7.275	ug/m³	EPA TO-15	11/3/25 8:00	11/ 4/25 03:33	YR

* Analyte is not certified or the state of the samples origination does not offer certification for the Analyte

Client:	Vektor Consultants	**Sample ID:**	**25J1850-03**
Client Project:	2425 Atlantic Ave	**Date Received:**	10/30/2025
Client Sample ID:	SS-3	**Collection Date/Time:**	10/30/25 14:24

Lab ID:	**25J1850-03**	**Laboratory:**	ALS Environmental - Stratford
Analysis:	**Volatile Organic Compounds in Air by GC/MS**	**Matrix:**	Soil Vapor
Prep Method:	Sample Prepared by Method: EPA TO15 PREP		

Parameter	Result	Flag	MDL	RL	Dilution	Units	Reference Method	Extracted	Analyzed	Analyst
Dibromochloromethane	ND		2.5	6.2	7.275	ug/m³	EPA TO-15	11/3/25 8:00	11/ 4/25 03:33	YR
Dichlorodifluoromethane	ND		1.1	3.6	7.275	ug/m³	EPA TO-15	11/3/25 8:00	11/ 4/25 03:33	YR
* Ethyl acetate	ND		0.74	130	7.275	ug/m³	EPA TO-15	11/3/25 8:00	11/ 4/25 03:33	YR
Ethyl Benzene	ND		1.1	3.2	7.275	ug/m³	EPA TO-15	11/3/25 8:00	11/ 4/25 03:33	YR
Hexachlorobutadiene	ND		3.0	7.8	7.275	ug/m³	EPA TO-15	11/3/25 8:00	11/ 4/25 03:33	YR
Isopropanol	ND		1.4	11	7.275	ug/m³	EPA TO-15	11/3/25 8:00	11/ 4/25 03:33	YR
Isopropylbenzene	ND		0.55	3.6	7.275	ug/m³	EPA TO-15	11/3/25 8:00	11/ 4/25 03:33	YR
Methyl Methacrylate	ND		1.8	3.0	7.275	ug/m³	EPA TO-15	11/3/25 8:00	11/ 4/25 03:33	YR
Methyl tert-butyl ether (MTBE)	ND		0.81	2.6	7.275	ug/m³	EPA TO-15	11/3/25 8:00	11/ 4/25 03:33	YR
Methylene chloride	ND		0.85	15	7.275	ug/m³	EPA TO-15	11/3/25 8:00	11/ 4/25 03:33	YR
* ^Naphthalene	ND		2.6	38	7.275	ug/m³	EPA TO-15	11/3/25 8:00	11/ 4/25 03:33	YR
* n-Butylbenzene	ND		1.2	4.0	7.275	ug/m³	EPA TO-15	11/3/25 8:00	11/ 4/25 03:33	YR
n-Heptane	ND		1.0	3.0	7.275	ug/m³	EPA TO-15	11/3/25 8:00	11/ 4/25 03:33	YR
n-Hexane	ND		0.81	2.6	7.275	ug/m³	EPA TO-15	11/3/25 8:00	11/ 4/25 03:33	YR
* n-Propylbenzene	ND		0.78	3.6	7.275	ug/m³	EPA TO-15	11/3/25 8:00	11/ 4/25 03:33	YR
o-Xylene	ND		1.1	3.2	7.275	ug/m³	EPA TO-15	11/3/25 8:00	11/ 4/25 03:33	YR
p- & m- Xylenes	ND		1.6	6.3	7.275	ug/m³	EPA TO-15	11/3/25 8:00	11/ 4/25 03:33	YR
* p-Ethyltoluene	ND		1.3	3.6	7.275	ug/m³	EPA TO-15	11/3/25 8:00	11/ 4/25 03:33	YR
* p-Isopropyltoluene	ND		0.72	4.0	7.275	ug/m³	EPA TO-15	11/3/25 8:00	11/ 4/25 03:33	YR
* Propylene	ND		0.59	1.3	7.275	ug/m³	EPA TO-15	11/3/25 8:00	11/ 4/25 03:33	YR
* sec-Butylbenzene	ND		1.0	4.0	7.275	ug/m³	EPA TO-15	11/3/25 8:00	11/ 4/25 03:33	YR
Styrene	ND		0.95	3.1	7.275	ug/m³	EPA TO-15	11/3/25 8:00	11/ 4/25 03:33	YR
* tert-Butylbenzene	ND		1.5	4.0	7.275	ug/m³	EPA TO-15	11/3/25 8:00	11/ 4/25 03:33	YR
Tetrachloroethylene	**1100**		1.2	4.9	7.275	ug/m³	EPA TO-15	11/3/25 8:00	11/ 4/25 03:33	YR
* Tetrahydrofuran	ND		0.72	4.3	7.275	ug/m³	EPA TO-15	11/3/25 8:00	11/ 4/25 03:33	YR
Toluene	**6.0**		0.84	2.7	7.275	ug/m³	EPA TO-15	11/3/25 8:00	11/ 4/25 03:33	YR
trans-1,2-Dichloroethylene	ND		0.52	2.9	7.275	ug/m³	EPA TO-15	11/3/25 8:00	11/ 4/25 03:33	YR
trans-1,3-Dichloropropylene	ND		1.3	3.3	7.275	ug/m³	EPA TO-15	11/3/25 8:00	11/ 4/25 03:33	YR
Trichloroethylene	**3400**		2.4	3.9	29.1	ug/m³	EPA TO-15	11/3/25 8:00	11/ 4/25 04:19	YR
Trichlorofluoromethane (Freon 11)	ND		1.3	4.1	7.275	ug/m³	EPA TO-15	11/3/25 8:00	11/ 4/25 03:33	YR
Vinyl acetate	ND		1.3	2.6	7.275	ug/m³	EPA TO-15	11/3/25 8:00	11/ 4/25 03:33	YR
Vinyl bromide	ND		0.79	3.2	7.275	ug/m³	EPA TO-15	11/3/25 8:00	11/ 4/25 03:33	YR
Vinyl Chloride	ND		0.74	0.93	7.275	ug/m³	EPA TO-15	11/3/25 8:00	11/ 4/25 03:33	YR
Xylenes, Total	ND		2.6	9.5	7.275	ug/m³	EPA TO-15	11/3/25 8:00	11/ 4/25 03:33	YR

Client:	Vektor Consultants	**Sample ID:**	**25J1850-04**
Client Project:	2425 Atlantic Ave	**Date Received:**	10/30/2025
Client Sample ID:	SS-4	**Collection Date/Time:**	10/30/25 14:25

Lab ID:	**25J1850-04**	**Laboratory:**	ALS Environmental - Stratford
Analysis:	**Volatile Organic Compounds in Air by GC/MS**	**Matrix:**	Soil Vapor
Prep Method:	Sample Prepared by Method: EPA TO15 PREP		

* Analyte is not certified or the state of the samples origination does not offer certification for the Analyte

Client:	Vektor Consultants	**Sample ID:**	**25J1850-04**
Client Project:	2425 Atlantic Ave	**Date Received:**	10/30/2025
Client Sample ID:	SS-4	**Collection Date/Time:**	10/30/25 14:25

Lab ID:	**25J1850-04**	**Laboratory:**	ALS Environmental - Stratford
Analysis:	**Volatile Organic Compounds in Air by GC/MS**	**Matrix:**	Soil Vapor
Prep Method:	Sample Prepared by Method: EPA TO15 PREP		

Parameter	Result	Flag	MDL	RL	Dilution	Units	Reference Method	Extracted	Analyzed	Analyst
* 1,1,1,2-Tetrachloroethane	ND		0.26	1.1	1.552	ug/m³	EPA TO-15	11/3/25 8:00	11/ 4/25 02:46	YR
1,1,1-Trichloroethane	ND		0.30	0.85	1.552	ug/m³	EPA TO-15	11/3/25 8:00	11/ 4/25 02:46	YR
1,1,2,2-Tetrachloroethane	ND		0.30	1.1	1.552	ug/m³	EPA TO-15	11/3/25 8:00	11/ 4/25 02:46	YR
1,1,2-Trichloro-1,2,2-trifluoroethane (Freon 113)	ND		0.43	1.2	1.552	ug/m³	EPA TO-15	11/3/25 8:00	11/ 4/25 02:46	YR
1,1,2-Trichloroethane	ND		0.30	0.85	1.552	ug/m³	EPA TO-15	11/3/25 8:00	11/ 4/25 02:46	YR
1,1-Dichloroethane	ND		0.26	0.63	1.552	ug/m³	EPA TO-15	11/3/25 8:00	11/ 4/25 02:46	YR
1,1-Dichloroethylene	ND		0.27	0.31	1.552	ug/m³	EPA TO-15	11/3/25 8:00	11/ 4/25 02:46	YR
1,2,4-Trichlorobenzene	ND	CAL-E, TO-CCV	0.44	58	1.552	ug/m³	EPA TO-15	11/3/25 8:00	11/ 4/25 02:46	YR
1,2,4-Trimethylbenzene	**1.6**		0.26	0.76	1.552	ug/m³	EPA TO-15	11/3/25 8:00	11/ 4/25 02:46	YR
1,2-Dibromoethane	ND		0.37	1.2	1.552	ug/m³	EPA TO-15	11/3/25 8:00	11/ 4/25 02:46	YR
1,2-Dichlorobenzene	ND		0.29	0.93	1.552	ug/m³	EPA TO-15	11/3/25 8:00	11/ 4/25 02:46	YR
1,2-Dichloroethane	ND		0.16	0.63	1.552	ug/m³	EPA TO-15	11/3/25 8:00	11/ 4/25 02:46	YR
1,2-Dichloropropane	ND		0.24	0.72	1.552	ug/m³	EPA TO-15	11/3/25 8:00	11/ 4/25 02:46	YR
1,2-Dichlorotetrafluoroethane	ND		0.32	1.1	1.552	ug/m³	EPA TO-15	11/3/25 8:00	11/ 4/25 02:46	YR
1,3,5-Trimethylbenzene	ND		0.12	0.76	1.552	ug/m³	EPA TO-15	11/3/25 8:00	11/ 4/25 02:46	YR
1,3-Butadiene	ND		0.085	1.0	1.552	ug/m³	EPA TO-15	11/3/25 8:00	11/ 4/25 02:46	YR
1,3-Dichlorobenzene	ND		0.26	0.93	1.552	ug/m³	EPA TO-15	11/3/25 8:00	11/ 4/25 02:46	YR
* 1,3-Dichloropropane	ND		0.12	0.72	1.552	ug/m³	EPA TO-15	11/3/25 8:00	11/ 4/25 02:46	YR
1,4-Dichlorobenzene	ND	CAL-E	0.22	0.93	1.552	ug/m³	EPA TO-15	11/3/25 8:00	11/ 4/25 02:46	YR
1,4-Dioxane	ND		0.59	2.8	1.552	ug/m³	EPA TO-15	11/3/25 8:00	11/ 4/25 02:46	YR
* ^2,2,4-Trimethylpentane	ND		0.16	0.36	1.552	ug/m³	EPA TO-15	11/3/25 8:00	11/ 4/25 02:46	YR
2-Butanone	ND		0.39	23	1.552	ug/m³	EPA TO-15	11/3/25 8:00	11/ 4/25 02:46	YR
* 2-Hexanone	ND		0.34	1.3	1.552	ug/m³	EPA TO-15	11/3/25 8:00	11/ 4/25 02:46	YR
3-Chloropropene	ND		0.21	2.4	1.552	ug/m³	EPA TO-15	11/3/25 8:00	11/ 4/25 02:46	YR
4-Methyl-2-pentanone	**1.4**		0.28	0.64	1.552	ug/m³	EPA TO-15	11/3/25 8:00	11/ 4/25 02:46	YR
Acetone	ND		1.9	18	1.552	ug/m³	EPA TO-15	11/3/25 8:00	11/ 4/25 02:46	YR
* ^Acrolein	ND		0.22	0.36	1.552	ug/m³	EPA TO-15	11/3/25 8:00	11/ 4/25 02:46	YR
Acrylonitrile	ND		3.2	17	1.552	ug/m³	EPA TO-15	11/3/25 8:00	11/ 4/25 02:46	YR
Benzene	**1.1**		0.15	0.50	1.552	ug/m³	EPA TO-15	11/3/25 8:00	11/ 4/25 02:46	YR
Benzyl chloride	ND		0.23	20	1.552	ug/m³	EPA TO-15	11/3/25 8:00	11/ 4/25 02:46	YR
Bromodichloromethane	ND		0.31	1.0	1.552	ug/m³	EPA TO-15	11/3/25 8:00	11/ 4/25 02:46	YR
Bromoform	ND		0.68	1.6	1.552	ug/m³	EPA TO-15	11/3/25 8:00	11/ 4/25 02:46	YR
Bromomethane	ND		0.26	0.60	1.552	ug/m³	EPA TO-15	11/3/25 8:00	11/ 4/25 02:46	YR
Carbon disulfide	**3.0**		0.12	0.48	1.552	ug/m³	EPA TO-15	11/3/25 8:00	11/ 4/25 02:46	YR
Carbon tetrachloride	ND		0.21	0.24	1.552	ug/m³	EPA TO-15	11/3/25 8:00	11/ 4/25 02:46	YR
Chlorobenzene	ND		0.27	0.71	1.552	ug/m³	EPA TO-15	11/3/25 8:00	11/ 4/25 02:46	YR
Chloroethane	ND		0.23	0.41	1.552	ug/m³	EPA TO-15	11/3/25 8:00	11/ 4/25 02:46	YR
Chloroform	**36**		0.19	0.76	1.552	ug/m³	EPA TO-15	11/3/25 8:00	11/ 4/25 02:46	YR
Chloromethane	**0.51**		0.091	0.32	1.552	ug/m³	EPA TO-15	11/3/25 8:00	11/ 4/25 02:46	YR
cis-1,2-Dichloroethylene	ND		0.16	0.31	1.552	ug/m³	EPA TO-15	11/3/25 8:00	11/ 4/25 02:46	YR
cis-1,3-Dichloropropylene	ND		0.28	0.70	1.552	ug/m³	EPA TO-15	11/3/25 8:00	11/ 4/25 02:46	YR
Cyclohexane	ND		0.15	0.53	1.552	ug/m³	EPA TO-15	11/3/25 8:00	11/ 4/25 02:46	YR

* Analyte is not certified or the state of the samples origination does not offer certification for the Analyte

Client:	Vektor Consultants	**Sample ID:**	**25J1850-04**
Client Project:	2425 Atlantic Ave	**Date Received:**	10/30/2025
Client Sample ID:	SS-4	**Collection Date/Time:**	10/30/25 14:25

Lab ID:	**25J1850-04**	**Laboratory:**	ALS Environmental - Stratford
Analysis:	**Volatile Organic Compounds in Air by GC/MS**	**Matrix:**	Soil Vapor
Prep Method:	Sample Prepared by Method: EPA TO15 PREP		

Parameter	Result	Flag	MDL	RL	Dilution	Units	Reference Method	Extracted	Analyzed	Analyst
Dibromochloromethane	ND		0.54	1.3	1.552	ug/m³	EPA TO-15	11/3/25 8:00	11/ 4/25 02:46	YR
Dichlorodifluoromethane	**2.1**		0.24	0.77	1.552	ug/m³	EPA TO-15	11/3/25 8:00	11/ 4/25 02:46	YR
* Ethyl acetate	ND		0.16	28	1.552	ug/m³	EPA TO-15	11/3/25 8:00	11/ 4/25 02:46	YR
Ethyl Benzene	**0.94**		0.23	0.67	1.552	ug/m³	EPA TO-15	11/3/25 8:00	11/ 4/25 02:46	YR
Hexachlorobutadiene	ND		0.63	1.7	1.552	ug/m³	EPA TO-15	11/3/25 8:00	11/ 4/25 02:46	YR
Isopropanol	ND		0.31	2.3	1.552	ug/m³	EPA TO-15	11/3/25 8:00	11/ 4/25 02:46	YR
Isopropylbenzene	ND		0.12	0.76	1.552	ug/m³	EPA TO-15	11/3/25 8:00	11/ 4/25 02:46	YR
Methyl Methacrylate	ND		0.39	0.64	1.552	ug/m³	EPA TO-15	11/3/25 8:00	11/ 4/25 02:46	YR
Methyl tert-butyl ether (MTBE)	ND		0.17	0.56	1.552	ug/m³	EPA TO-15	11/3/25 8:00	11/ 4/25 02:46	YR
Methylene chloride	ND		0.18	3.2	1.552	ug/m³	EPA TO-15	11/3/25 8:00	11/ 4/25 02:46	YR
* ^Naphthalene	ND		0.56	8.1	1.552	ug/m³	EPA TO-15	11/3/25 8:00	11/ 4/25 02:46	YR
* n-Butylbenzene	ND		0.25	0.85	1.552	ug/m³	EPA TO-15	11/3/25 8:00	11/ 4/25 02:46	YR
n-Heptane	ND		0.22	0.64	1.552	ug/m³	EPA TO-15	11/3/25 8:00	11/ 4/25 02:46	YR
n-Hexane	ND		0.17	0.55	1.552	ug/m³	EPA TO-15	11/3/25 8:00	11/ 4/25 02:46	YR
* n-Propylbenzene	ND		0.17	0.76	1.552	ug/m³	EPA TO-15	11/3/25 8:00	11/ 4/25 02:46	YR
o-Xylene	**1.1**		0.24	0.67	1.552	ug/m³	EPA TO-15	11/3/25 8:00	11/ 4/25 02:46	YR
p- & m- Xylenes	**3.8**		0.35	1.3	1.552	ug/m³	EPA TO-15	11/3/25 8:00	11/ 4/25 02:46	YR
* p-Ethyltoluene	**1.4**		0.27	0.76	1.552	ug/m³	EPA TO-15	11/3/25 8:00	11/ 4/25 02:46	YR
* p-Isopropyltoluene	ND		0.15	0.85	1.552	ug/m³	EPA TO-15	11/3/25 8:00	11/ 4/25 02:46	YR
* Propylene	ND		0.13	0.27	1.552	ug/m³	EPA TO-15	11/3/25 8:00	11/ 4/25 02:46	YR
* sec-Butylbenzene	ND		0.22	0.85	1.552	ug/m³	EPA TO-15	11/3/25 8:00	11/ 4/25 02:46	YR
Styrene	ND		0.20	0.66	1.552	ug/m³	EPA TO-15	11/3/25 8:00	11/ 4/25 02:46	YR
* tert-Butylbenzene	ND		0.33	0.85	1.552	ug/m³	EPA TO-15	11/3/25 8:00	11/ 4/25 02:46	YR
Tetrachloroethylene	**370**		0.50	2.1	3.104	ug/m³	EPA TO-15	11/3/25 8:00	11/ 5/25 04:38	YR
* Tetrahydrofuran	ND		0.15	0.92	1.552	ug/m³	EPA TO-15	11/3/25 8:00	11/ 4/25 02:46	YR
Toluene	**6.9**		0.18	0.58	1.552	ug/m³	EPA TO-15	11/3/25 8:00	11/ 4/25 02:46	YR
trans-1,2-Dichloroethylene	ND		0.11	0.62	1.552	ug/m³	EPA TO-15	11/3/25 8:00	11/ 4/25 02:46	YR
trans-1,3-Dichloropropylene	ND		0.28	0.70	1.552	ug/m³	EPA TO-15	11/3/25 8:00	11/ 4/25 02:46	YR
Trichloroethylene	**380**		0.26	0.42	3.104	ug/m³	EPA TO-15	11/3/25 8:00	11/ 5/25 04:38	YR
Trichlorofluoromethane (Freon 11)	**1.2**		0.27	0.87	1.552	ug/m³	EPA TO-15	11/3/25 8:00	11/ 4/25 02:46	YR
Vinyl acetate	ND		0.28	0.55	1.552	ug/m³	EPA TO-15	11/3/25 8:00	11/ 4/25 02:46	YR
Vinyl bromide	ND		0.17	0.68	1.552	ug/m³	EPA TO-15	11/3/25 8:00	11/ 4/25 02:46	YR
Vinyl Chloride	ND		0.16	0.20	1.552	ug/m³	EPA TO-15	11/3/25 8:00	11/ 4/25 02:46	YR
Xylenes, Total	**4.9**		0.56	2.0	1.552	ug/m³	EPA TO-15	11/3/25 8:00	11/ 4/25 02:46	YR

* Analyte is not certified or the state of the samples origination does not offer certification for the Analyte

TO-15

Data Section

ALPHA GEOSCIENCE

Geology
Hydrology
Remediation
Water Supply

QA/QC Review of Method TO-15 Volatiles Data
for ALS Environmental, SDG: 25J1850

4 Soil Vapor Samples
Collected October 30, 2025

Prepared by: Donald Anné
February 12, 2026

Holding Times: Samples were analyzed within recommended USEPA SW-846 holding times.

GC/MS Tuning and Mass Calibration: The BFB tuning criteria were within control limits.

Initial Calibration: The average RRFs for target compounds were above the allowable minimum (0.010), as required.

The %RSDs for 1,2,4-trichlorobenzene and 1,4-dichlorobenzene were above the allowable maximum (30%) for TO15_AIR3 on 10-13-25. Positive results for these compounds should be considered estimated (J) in associated samples.

Continuing Calibration: The RRFs for target compounds were above the allowable minimum (0.010), as required.

The %D for 1,2,4-trichlorobenzene was above the allowable maximum (30%) on 11-03-25 (TV033612.D). The %D for carbon tetrachloride was above the allowable maximum (30%) on 11-04-25 (TV033641.D). Positive results for these compounds should be considered estimated (J) in associated samples.

Blanks: The analyses of the method blanks reported target compounds as not detected.

Internal Standard Area Summary: The internal standard areas and retention times were within control limits.

Laboratory Control Sample: The percent recoveries for target compounds were within QC limits for air/vapor samples BK50145-BS1 and BK50255-BS1.

679 Plank Road ● Clifton Park, New York 12065 ● (518) 348-6995 ● Fax (518) 348-6966
www.alphageoscience.com

Compound ID: Checked compounds were within quantitation limits. The mass spectra for detected compounds contained the primary and secondary ions, as outlined in the method.

Canister Pressure: The laboratory reported "received" pressure for samples below zero (residual vacuum), as required.

FORM VI

INITIAL CALIBRATION DATA (Continued)

EPA TO-15

Laboratory: ALS Environmental - Stratford
SDG: 25J1850
Client: Vektor Consultants
Project: 2425 Atlantic Ave
Calibration: SJ50025
Instrument: TO15_AIR3
Calibration Date: 10/13/25 14:43

Compound	Mean RF	RF RSD	Mean RT	RT RSD	Linear r	Quad COD	LIMIT	Q
1,1,1,2-Tetrachloroethane	0.5320384	2.870821	19.05412	2.462493E-02			30	
1,1,1-Trichloroethane	1.9465	1.947614	12.59963	1.864363E-02			30	
1,1,2,2-Tetrachloroethane	0.8755832	2.943133	20.86925	1.343789E-02			30	
1,1,2-Trichloro-1,2,2-trifluoroethane (Freon 113)	1.692521	1.506744	8.3515	1.790077E-02			30	
1,1,2-Trichloroethane	0.3792259	2.430242	16.89525	2.086329E-02			30	
1,1-Dichloroethane	1.5013	3.753664	10.58563	2.906756E-02			30	
1,1-Dichloroethylene	1.362864	10.86843	8.5768	2.588858E-02			30	
1,2,4-Trichlorobenzene	0.4733715	36.4137	27.066	8.295495E-03			30	*
1,2,4-Trimethylbenzene	1.467017	6.869478	22.60675	1.262506E-02			30	
1,2-Dibromoethane	0.5875861	7.012853	18.20462	1.962538E-02			30	
1,2-Dichlorobenzene	0.8376378	22.02003	24.32587	1.144564E-02			30	
1,2-Dichloroethane	1.23752	2.823639	13.13675	0.0218276			30	
1,2-Dichloropropane	0.3132382	1.96461	14.53062	2.693945E-02			30	
1,2-Dichlorotetrafluoroethane	2.258697	1.580882	5.36175	3.303379E-02			30	
1,3,5-Trimethylbenzene	1.448702	2.683056	21.77075	1.409149E-02			30	
1,3-Butadiene	0.5170515	1.421207	5.94025	5.766468E-02			30	
1,3-Dichlorobenzene	0.8292081	25.73765	23.43788	1.114351E-02			30	
1,3-Dichloropropane	0.5373264	3.3194	17.321	7.612357E-03			30	
1,4-Dichlorobenzene	0.7836875	31.6436	23.62462	2.002754E-02			30	*
1,4-Dioxane	0.1991257	2.027437	14.857	0.0530136			30	
2,2,4-Trimethylpentane	4.022625	9.166977	12.9176	0.0261859			30	
2-Butanone	1.680828	1.20939	11.19513	4.820512E-02			30	
2-Hexanone	0.6172982	13.9567	16.90413	1.450489E-02			30	
3-Chloropropene	1.013846	2.13207	9.17025	1.762128E-02			30	
4-Methyl-2-pentanone	0.7118313	1.862646	15.43575	3.034645E-02			30	
Acetone	1.406169	19.78834	8.18775	0.1001428			30	
Acrolein	0.3196471	2.368569	8.078125	8.375487E-02			30	
Acrylonitrile	0.6598217	13.82	9.401	2.196275E-02			30	
Benzene	2.593613	3.823416	13.26787	2.057928E-02			30	

FORM VI

INITIAL CALIBRATION DATA (Continued)

EPA TO-15

Laboratory: ALS Environmental - Stratford
SDG: 25J1850
Client: Vektor Consultants
Project: 2425 Atlantic Ave
Calibration: SJ50025
Instrument: TO15_AIR3
Calibration Date: 10/13/25 14:43

Compound	Mean RF	RF RSD	Mean RT	RT RSD	Linear r	Quad COD	LIMIT	Q
Benzyl chloride	0.2363912	26.45971	23.77514	1.115225E-02			30	
Bromodichloromethane	0.6816153	1.380881	14.89412	5.362912E-03			30	
Bromoform	0.7225128	8.090941	20.61562	1.212108E-02			30	
Bromomethane	0.7395525	4.323566	6.73425	4.404902E-02			30	
Carbon disulfide	2.318673	0.8857401	9.456	8.89335E-03			30	
Carbon tetrachloride	2.03482	8.425669	13.0648	0.0355562			30	
Chlorobenzene	0.9286153	2.267971	19.00425	1.985554E-02			30	
Chloroethane	0.3856916	4.35114	6.905625	7.268616E-03			30	
Chloroform	1.879269	2.322667	11.859	2.370531E-02			30	
Chloromethane	0.6369148	6.287923	5.588375	3.395019E-02			30	
cis-1,2-Dichloroethylene	1.243939	17.07046	11.5832	3.043133E-02			30	
cis-1,3-Dichloropropylene	0.5098404	2.925651	15.78512	1.855744E-02			30	
Cyclohexane	1.275724	1.915061	12.771	2.250938E-02			30	
Dibromochloromethane	0.7178427	4.102434	17.83025	0.0229106			30	
Dichlorodifluoromethane	2.099346	0.9020835	5.097125	4.206981E-02			30	
Ethanol	0.5049171	43.86362	7.0215	5.370404E-02			30	*
Ethyl acetate	2.019721	2.674721	11.49963	2.831492E-02			30	
Ethyl Benzene	1.516557	2.930287	19.11063	5.080875E-03			30	
Hexachlorobutadiene	0.7728285	10.89434	27.34	8.677756E-03			30	
Isopropanol	1.474782	2.680888	7.960286	6.157067E-02			30	
Isopropylbenzene	1.759058	2.346227	20.69388	1.349843E-02			30	
Methyl Methacrylate	0.3412712	2.438121	14.54537	1.950071E-02			30	
Methyl tert-butyl ether (MTBE)	2.423432	2.993123	9.727625	7.773792E-02			30	
Methylene chloride	0.9142002	6.345309	9.3225	1.319155E-02			30	
Naphthalene	1.368515	24.97249	27.4585	7.570942E-03			30	
n-Butylbenzene	1.553509	21.21235	24.06525	0.0119855			30	
n-Heptane	1.533038	5.888258	13.28312	0.0337492			30	
n-Hexane	1.207483	2.517535	10.21563	2.337263E-02			30	
n-Propylbenzene	2.045684	6.512071	21.46237	9.528704E-03			30	
o-Xylene	1.234104	1.711805	20.04025	9.312823E-03			30	

FORM VI

INITIAL CALIBRATION DATA (Continued)

EPA TO-15

Laboratory: ALS Environmental - Stratford
SDG: 25J1850
Client: Vektor Consultants
Project: 2425 Atlantic Ave
Calibration: SJ50025
Instrument: TO15_AIR3
Calibration Date: 10/13/25 14:43

Compound	Mean RF	RF RSD	Mean RT	RT RSD	Linear r	Quad COD	LIMIT	Q
p- & m- Xylenes	1.190844	2.125529	19.25675	7.601584E-03			30	
p-Ethyltoluene	1.69714	9.40112	21.68475	1.351731E-02			30	
p-Isopropyltoluene	1.829984	7.629999	23.26812	2.054026E-02			30	
Propylene	0.3752871	11.97669	5.025375	4.854029E-02			30	
sec-Butylbenzene	2.252111	3.609873	23.002	0.0118392			30	
Styrene	0.9455533	8.1733	20.05837	1.175091E-02			30	
tert-Butylbenzene	1.642545	1.704843	22.53325	1.838345E-02			30	
Tetrachloroethylene	0.566545	3.050307	17.6375	1.832547E-02			30	
Tetrahydrofuran	0.949166	2.445405	12.1875	5.809788E-02			30	
Toluene	1.12524	1.782736	16.44338	1.896799E-02			30	
trans-1,2-Dichloroethylene	1.184856	1.419807	9.925125	0.0266593			30	
trans-1,3-Dichloropropylene	0.4685019	6.227377	16.59963	0.0127148			30	
Trichloroethylene	0.4285003	13.15822	14.2999	2.170281E-02			30	
Trichlorofluoromethane (Freon 11)	2.14537	1.850016	7.48175	2.857743E-02			30	
Vinyl acetate	1.82019	7.866625	10.53412	3.256031E-02			30	
Vinyl bromide	0.7634315	2.192127	7.36025	2.417141E-02			30	
Vinyl Chloride	0.7654685	18.01519	5.8571	5.991657E-02			30	

FORM VII

CONTINUING CALIBRATION CHECK

EPA TO-15

Laboratory:	ALS Environmental - Stratford	SDG:	25J1850
Client:	Vektor Consultants	Project:	2425 Atlantic Ave
Instrument ID:	TO15_AIR3	Calibration:	SJ50025
Lab File ID:	TV033612.D	Calibration Date:	10/13/25 14:43
Sequence:	S5K0404	Injection Date:	11/03/25
Lab Sample ID:	S5K0404-CCV1	Injection Time:	12:16

		CONC. (ppbv)		RESPONSE FACTOR			% DIFF / DRIFT		
COMPOUND	TYPE	STD	CCV	ICAL	CCV	MIN (#)	CCV	LIMIT (#)	Q
1,1,1,2-Tetrachloroethane	A	10.0	7.78	0.5320384	0.4138595		-22.2	30	
1,1,1-Trichloroethane	A	10.0	8.85	1.9465	1.722891		-11.5	30	
1,1,2,2-Tetrachloroethane	A	10.0	8.56	0.8755832	0.7492788		-14.4	30	
1,1,2-Trichloro-1,2,2-trifluoroethane (Freon 113)	A	10.0	9.50	1.692521	1.607511		-5.0	30	
1,1,2-Trichloroethane	A	10.0	10.0	0.3792259	0.3807777		0.4	30	
1,1-Dichloroethane	A	10.0	9.36	1.5013	1.405004		-6.4	30	
1,1-Dichloroethylene	A	10.0	9.04	1.362864	1.232106		-9.6	30	
1,2,4-Trichlorobenzene	A	10.0	6.54	0.4733715	0.3095235		-34.6	30 *	
1,2,4-Trimethylbenzene	A	10.0	8.01	1.467017	1.175333		-19.9	30	
1,2-Dibromoethane	A	10.0	10.2	0.5875861	0.5986278		1.9	30	
1,2-Dichlorobenzene	A	10.0	8.54	0.8376378	0.7156612		-14.6	30	
1,2-Dichloroethane	A	10.0	8.86	1.23752	1.095824		-11.4	30	
1,2-Dichloropropane	A	10.0	9.71	0.3132382	0.3042433		-2.9	30	
1,2-Dichlorotetrafluoroethane	A	10.0	10.1	2.258697	2.280541		1.0	30	
1,3,5-Trimethylbenzene	A	10.0	7.91	1.448702	1.146553		-20.9	30	
1,3-Butadiene	A	10.0	10.5	0.5170515	0.544531		5.3	30	
1,3-Dichlorobenzene	A	10.0	8.58	0.8292081	0.7111929		-14.2	30	
1,3-Dichloropropane	A	10.0	10.2	0.5373264	0.550846		2.5	30	
1,4-Dichlorobenzene	A	10.0	8.80	0.7836875	0.6898672		-12.0	30	
1,4-Dioxane	A	10.0	9.49	0.1991257	0.1890094		-5.1	30	
2,2,4-Trimethylpentane	A	10.0	9.31	4.022625	3.74679		-6.9	30	
2-Butanone	A	10.0	9.25	1.680828	1.554675		-7.5	30	
2-Hexanone	A	10.0	10.5	0.6172982	0.6461274		4.7	30	
3-Chloropropene	A	10.0	9.05	1.013846	0.9175595		-9.5	30	
4-Methyl-2-pentanone	A	10.0	9.02	0.7118313	0.6420581		-9.8	30	
Acetone	A	10.0	8.57	1.406169	1.20561		-14.3	30	
Acrolein	A	10.0	9.85	0.3196471	0.3149978		-1.5	30	
Acrylonitrile	A	10.0	9.11	0.6598217	0.6009347		-8.9	30	
Benzene	A	10.0	9.76	2.593613	2.530729		-2.4	30	

FORM VII

CONTINUING CALIBRATION CHECK

EPA TO-15

Laboratory:	ALS Environmental - Stratford	SDG:	25J1850
Client:	Vektor Consultants	Project:	2425 Atlantic Ave
Instrument ID:	TO15_AIR3	Calibration:	SJ50025
Lab File ID:	TV033612.D	Calibration Date:	10/13/25 14:43
Sequence:	S5K0404	Injection Date:	11/03/25
Lab Sample ID:	S5K0404-CCV1	Injection Time:	12:16

		CONC. (ppbv)		RESPONSE FACTOR			% DIFF / DRIFT		
COMPOUND	TYPE	STD	CCV	ICAL	CCV	MIN (#)	CCV	LIMIT (#)	Q
Benzyl chloride	A	10.0	8.25	0.2363912	0.194955		-17.5	30	
Bromodichloromethane	A	10.0	9.26	0.6816153	0.6312974		-7.4	30	
Bromoform	A	10.0	7.46	0.7225128	0.53901		-25.4	30	
Bromomethane	A	10.0	9.95	0.7395525	0.7361775		-0.5	30	
Carbon disulfide	A	10.0	10.1	2.318673	2.341674		1.0	30	
Carbon tetrachloride	A	10.0	8.28	2.03482	1.684447		-17.2	30	
Chlorobenzene	A	10.0	8.15	0.9286153	0.7567361		-18.5	30	
Chloroethane	A	10.0	10.1	0.3856916	0.3910156		1.4	30	
Chloroform	A	10.0	9.37	1.879269	1.761256		-6.3	30	
Chloromethane	A	10.0	11.1	0.6369148	0.7063984		10.9	30	
cis-1,2-Dichloroethylene	A	10.0	8.73	1.243939	1.08538		-12.7	30	
cis-1,3-Dichloropropylene	A	10.0	9.45	0.5098404	0.4818115		-5.5	30	
Cyclohexane	A	10.0	9.55	1.275724	1.218236		-4.5	30	
Dibromochloromethane	A	10.0	9.51	0.7178427	0.6827175		-4.9	30	
Dichlorodifluoromethane	A	10.0	10.0	2.099346	2.106819		0.4	30	
Ethyl acetate	A	10.0	9.11	2.019721	1.840151		-8.9	30	
Ethyl Benzene	A	10.0	8.37	1.516557	1.269662		-16.3	30	
Hexachlorobutadiene	A	10.0	7.32	0.7728285	0.5655606		-26.8	30	
Isopropanol	A	10.0	9.85	1.474782	1.453062		-1.5	30	
Isopropylbenzene	A	10.0	7.90	1.759058	1.389049		-21.0	30	
Methyl Methacrylate	A	10.0	9.40	0.3412712	0.3208302		-6.0	30	
Methyl tert-butyl ether (MTBE)	A	10.0	9.30	2.423432	2.254839		-7.0	30	
Methylene chloride	A	10.0	9.27	0.9142002	0.847445		-7.3	30	
Naphthalene	A	10.0	8.58	1.368515	1.051688		-23.2	30	
n-Butylbenzene	A	10.0	9.05	1.553509	1.405302		-9.5	30	
n-Heptane	A	10.0	9.05	1.533038	1.386725		-9.5	30	
n-Hexane	A	10.0	9.79	1.207483	1.181577		-2.1	30	
n-Propylbenzene	A	10.0	8.26	2.045684	1.689585		-17.4	30	
o-Xylene	A	10.0	7.69	1.234104	0.9488913		-23.1	30	

FORM VII

CONTINUING CALIBRATION CHECK

EPA TO-15

Laboratory:	ALS Environmental - Stratford	SDG:	25J1850
Client:	Vektor Consultants	Project:	2425 Atlantic Ave
Instrument ID:	TO15_AIR3	Calibration:	SJ50025
Lab File ID:	TV033612.D	Calibration Date:	10/13/25 14:43
Sequence:	S5K0404	Injection Date:	11/03/25
Lab Sample ID:	S5K0404-CCV1	Injection Time:	12:16

		CONC. (ppbv)		RESPONSE FACTOR			% DIFF / DRIFT		
COMPOUND	TYPE	STD	CCV	ICAL	CCV	MIN (#)	CCV	LIMIT (#)	Q
p- & m- Xylenes	A	20.0	15.4	1.190844	0.9177809		-22.9	30	
p-Ethyltoluene	A	10.0	8.07	1.69714	1.36883		-19.3	30	
p-Isopropyltoluene	A	10.0	8.05	1.829984	1.472335		-19.5	30	
Propylene	A	10.0	10.8	0.3752871	0.4054218		8.0	30	
sec-Butylbenzene	A	10.0	8.10	2.252111	1.824047		-19.0	30	
Styrene	A	10.0	8.00	0.9455533	0.7567433		-20.0	30	
tert-Butylbenzene	A	10.0	7.74	1.642545	1.270575		-22.6	30	
Tetrachloroethylene	A	10.0	9.06	0.566545	0.5133027		-9.4	30	
Tetrahydrofuran	A	10.0	9.26	0.949166	0.8791759		-7.4	30	
Toluene	A	10.0	9.37	1.12524	1.054066		-6.3	30	
trans-1,2-Dichloroethylene	A	10.0	9.35	1.184856	1.107269		-6.5	30	
trans-1,3-Dichloropropylene	A	10.0	9.37	0.4685019	0.4389196		-6.3	30	
Trichloroethylene	A	10.0	8.74	0.4285003	0.374637		-12.6	30	
Trichlorofluoromethane (Freon 11)	A	10.0	8.89	2.14537	1.907624		-11.1	30	
Vinyl acetate	A	10.0	9.28	1.82019	1.688227		-7.2	30	
Vinyl bromide	A	10.0	9.69	0.7634315	0.739926		-3.1	30	
Vinyl Chloride	A	10.0	10.1	0.7654685	0.7697713		0.6	30	

Column to be used to flag Response Factor and %Diff/Drift values with an asterisk

* Values outside of QC limits

FORM VII

CONTINUING CALIBRATION CHECK

EPA TO-15

Laboratory:	ALS Environmental - Stratford	SDG:	25J1850
Client:	Vektor Consultants	Project:	2425 Atlantic Ave
Instrument ID:	TO15_AIR3	Calibration:	SJ50025
Lab File ID:	TV033641.D	Calibration Date:	10/13/25 14:43
Sequence:	S5K0520	Injection Date:	11/04/25
Lab Sample ID:	S5K0520-CCV1	Injection Time:	11:36

		CONC. (ppbv)		RESPONSE FACTOR			% DIFF / DRIFT		
COMPOUND	TYPE	STD	CCV	ICAL	CCV	MIN (#)	CCV	LIMIT (#)	Q
1,1,1,2-Tetrachloroethane	A	10.0	8.36	0.5320384	0.4448397		-16.4	30	
1,1,1-Trichloroethane	A	10.0	7.41	1.9465	1.44188		-25.9	30	
1,1,2,2-Tetrachloroethane	A	10.0	9.86	0.8755832	0.8632372		-1.4	30	
1,1,2-Trichloro-1,2,2-trifluoroethane (Freon 113)	A	10.0	8.23	1.692521	1.392987		-17.7	30	
1,1,2-Trichloroethane	A	10.0	8.89	0.3792259	0.337041		-11.1	30	
1,1-Dichloroethane	A	10.0	8.27	1.5013	1.242248		-17.3	30	
1,1-Dichloroethylene	A	10.0	7.82	1.362864	1.065582		-21.8	30	
1,2,4-Trichlorobenzene	A	10.0	7.54	0.4733715	0.3569323		-24.6	30	
1,2,4-Trimethylbenzene	A	10.0	8.90	1.467017	1.305914		-11.0	30	
1,2-Dibromoethane	A	10.0	9.05	0.5875861	0.5315662		-9.5	30	
1,2-Dichlorobenzene	A	10.0	9.35	0.8376378	0.7831139		-6.5	30	
1,2-Dichloroethane	A	10.0	7.31	1.23752	0.904307		-26.9	30	
1,2-Dichloropropane	A	10.0	9.44	0.3132382	0.2957041		-5.6	30	
1,2-Dichlorotetrafluoroethane	A	10.0	8.29	2.258697	1.871726		-17.1	30	
1,3,5-Trimethylbenzene	A	10.0	8.82	1.448702	1.278088		-11.8	30	
1,3-Butadiene	A	10.0	9.74	0.5170515	0.5038173		-2.6	30	
1,3-Dichlorobenzene	A	10.0	9.41	0.8292081	0.7800815		-5.9	30	
1,3-Dichloropropane	A	10.0	9.13	0.5373264	0.4905203		-8.7	30	
1,4-Dichlorobenzene	A	10.0	9.76	0.7836875	0.7649407		-2.4	30	
1,4-Dioxane	A	10.0	9.08	0.1991257	0.1807504		-9.2	30	
2,2,4-Trimethylpentane	A	10.0	8.34	4.022625	3.355201		-16.6	30	
2-Butanone	A	10.0	8.28	1.680828	1.391431		-17.2	30	
2-Hexanone	A	10.0	9.20	0.6172982	0.5681677		-8.0	30	
3-Chloropropene	A	10.0	8.30	1.013846	0.8412501		-17.0	30	
4-Methyl-2-pentanone	A	10.0	8.70	0.7118313	0.6196426		-13.0	30	
Acetone	A	10.0	7.49	1.406169	1.053897		-25.1	30	
Acrolein	A	10.0	8.96	0.3196471	0.2865585		-10.4	30	
Acrylonitrile	A	10.0	8.36	0.6598217	0.5515569		-16.4	30	
Benzene	A	10.0	8.54	2.593613	2.213981		-14.6	30	

FORM VII

CONTINUING CALIBRATION CHECK

EPA TO-15

Laboratory:	ALS Environmental - Stratford	SDG:	25J1850
Client:	Vektor Consultants	Project:	2425 Atlantic Ave
Instrument ID:	TO15_AIR3	Calibration:	SJ50025
Lab File ID:	TV033641.D	Calibration Date:	10/13/25 14:43
Sequence:	S5K0520	Injection Date:	11/04/25
Lab Sample ID:	S5K0520-CCV1	Injection Time:	11:36

		CONC. (ppbv)		RESPONSE FACTOR			% DIFF / DRIFT		
COMPOUND	TYPE	STD	CCV	ICAL	CCV	MIN (#)	CCV	LIMIT (#)	Q
Benzyl chloride	A	10.0	9.21	0.2363912	0.21765		-7.9	30	
Bromodichloromethane	A	10.0	8.54	0.6816153	0.5820937		-14.6	30	
Bromoform	A	10.0	8.33	0.7225128	0.6017672		-16.7	30	
Bromomethane	A	10.0	8.79	0.7395525	0.6498606		-12.1	30	
Carbon disulfide	A	10.0	8.95	2.318673	2.074755		-10.5	30	
Carbon tetrachloride	A	10.0	6.92	2.03482	1.40723		-30.8	30 *	
Chlorobenzene	A	10.0	8.71	0.9286153	0.8092504		-12.9	30	
Chloroethane	A	10.0	9.17	0.3856916	0.3537339		-8.3	30	
Chloroform	A	10.0	7.94	1.879269	1.491816		-20.6	30	
Chloromethane	A	10.0	9.58	0.6369148	0.610424		-4.2	30	
cis-1,2-Dichloroethylene	A	10.0	7.51	1.243939	0.9343946		-24.9	30	
cis-1,3-Dichloropropylene	A	10.0	8.99	0.5098404	0.4582265		-10.1	30	
Cyclohexane	A	10.0	8.58	1.275724	1.094797		-14.2	30	
Dibromochloromethane	A	10.0	8.40	0.7178427	0.6030357		-16.0	30	
Dichlorodifluoromethane	A	10.0	8.50	2.099346	1.783746		-15.0	30	
Ethyl acetate	A	10.0	8.16	2.019721	1.64807		-18.4	30	
Ethyl Benzene	A	10.0	9.05	1.516557	1.372205		-9.5	30	
Hexachlorobutadiene	A	10.0	8.06	0.7728285	0.6226069		-19.4	30	
Isopropanol	A	10.0	8.83	1.474782	1.302778		-11.7	30	
Isopropylbenzene	A	10.0	8.92	1.759058	1.569474		-10.8	30	
Methyl Methacrylate	A	10.0	9.06	0.3412712	0.3091585		-9.4	30	
Methyl tert-butyl ether (MTBE)	A	10.0	8.08	2.423432	1.958268		-19.2	30	
Methylene chloride	A	10.0	8.25	0.9142002	0.7546531		-17.5	30	
Naphthalene	A	10.0	8.78	1.368515	1.201338		-12.2	30	
n-Butylbenzene	A	10.0	9.97	1.553509	1.549304		-0.3	30	
n-Heptane	A	10.0	8.21	1.533038	1.259007		-17.9	30	
n-Hexane	A	10.0	8.87	1.207483	1.071176		-11.3	30	
n-Propylbenzene	A	10.0	9.32	2.045684	1.906329		-6.8	30	
o-Xylene	A	10.0	8.69	1.234104	1.072575		-13.1	30	

FORM VII

CONTINUING CALIBRATION CHECK

EPA TO-15

Laboratory:	ALS Environmental - Stratford	SDG:	25J1850
Client:	Vektor Consultants	Project:	2425 Atlantic Ave
Instrument ID:	TO15_AIR3	Calibration:	SJ50025
Lab File ID:	TV033641.D	Calibration Date:	10/13/25 14:43
Sequence:	S5K0520	Injection Date:	11/04/25
Lab Sample ID:	S5K0520-CCV1	Injection Time:	11:36

		CONC. (ppbv)		RESPONSE FACTOR			% DIFF / DRIFT		
COMPOUND	TYPE	STD	CCV	ICAL	CCV	MIN (#)	CCV	LIMIT (#)	Q
p- & m- Xylenes	A	20.0	17.4	1.190844	1.037527		-12.9	30	
p-Ethyltoluene	A	10.0	9.01	1.69714	1.52943		-9.9	30	
p-Isopropyltoluene	A	10.0	8.91	1.829984	1.63022		-10.9	30	
Propylene	A	10.0	10.4	0.3752871	0.3912708		4.3	30	
sec-Butylbenzene	A	10.0	9.07	2.252111	2.04354		-9.3	30	
Styrene	A	10.0	9.02	0.9455533	0.8531675		-9.8	30	
tert-Butylbenzene	A	10.0	8.65	1.642545	1.420479		-13.5	30	
Tetrachloroethylene	A	10.0	7.96	0.566545	0.4511711		-20.4	30	
Tetrahydrofuran	A	10.0	8.46	0.949166	0.8026368		-15.4	30	
Toluene	A	10.0	8.77	1.12524	0.9872058		-12.3	30	
trans-1,2-Dichloroethylene	A	10.0	8.25	1.184856	0.976991		-17.5	30	
trans-1,3-Dichloropropylene	A	10.0	8.86	0.4685019	0.4152482		-11.4	30	
Trichloroethylene	A	10.0	8.24	0.4285003	0.3532616		-17.6	30	
Trichlorofluoromethane (Freon 11)	A	10.0	7.50	2.14537	1.609087		-25.0	30	
Vinyl acetate	A	10.0	8.71	1.82019	1.585624		-12.9	30	
Vinyl bromide	A	10.0	8.42	0.7634315	0.6429816		-15.8	30	
Vinyl Chloride	A	10.0	8.86	0.7654685	0.6780111		-11.4	30	

Column to be used to flag Response Factor and %Diff/Drift values with an asterisk

* Values outside of QC limits

25L1272

ALPHA GEOSCIENCE

Geology
Hydrology
Remediation
Water Supply

Data Usability Summary Report for
ALS Environmental, SDG: 25L1272

4 Ground Water Samples and 1 Trip Blank
Collected December 19-22, 2025

Prepared by: Donald Anné
February 12, 2026

The data package contains the documentation required by NYSDEC ASP. The proper chain of custody procedures were followed by the samplers. All information appears legible and complete. The data pack contains the results of 4 ground water samples and 1 trip blank analyzed for volatiles and the results of 4 ground water samples analyzed semi-volatiles and SIM semi-volatiles.

The overall performances of the analyses are acceptable. ALS Environmental did fulfill the requirements of the analytical methods.

The data are mostly acceptable with some issues that are identified in the accompanying data validation reviews. The following data were qualified:

- The "not detected" semi-volatile results for 4-nitrophenol and pyridine were qualified as "rejected, unusable" (R) for samples 25MW-2 and 25MW-3 because 2 of 2 percent recoveries for 4-nitrophenol and pyridine were below QC limits and below 30% in the associated aqueous LCS/LCSD.

- The "not detected" semi-volatile results for pyridine were qualified as "rejected, unusable" (R) for samples 25MW-1 and 25MW-4 because 2 of 2 percent recoveries for pyridine were below QC limits and below 30% in the associated aqueous LCS/LCSDs.

- The "not detected" semi-volatile results for 4-nitrophenol and hexachlorocyclopentadiene were qualified as "rejected, unusable" (R) for sample 25MW-4 because 1 or 2 percent recoveries for 4-nitrophenol and hexachlorocyclopentadiene were below QC limits and below 30% in the associated aqueous LCS/LCSD.

- The "not detected" semi-volatile results for 14 acid extractable compounds were qualified as "rejected, unusable" (R) for sample 25MW-1 because 2 of 3 acid extractable surrogate recoveries for sample 25MW-1 were below control limits and one below 10% in the sample.

679 Plank Road ● Clifton Park, New York 12065 ● (518) 348-6995 ● Fax (518) 348-6966
www.alphageoscience.com

- The “not detected” semi-volatile results for 31 base/neutral compounds were qualified as “estimated” (UJ) for sample 25MW-1 because 2 of 3 base/neutral surrogate recoveries for sample 24MW-1 were below control limits, but not below 10% in the sample.

- The “not detected” semi-volatile results for 13 acid extractable compounds were qualified as “estimated” (UJ) for sample 25MW-4 because 2 of 3 acid extractable surrogate recoveries for sample 24MW-4 were below control limits, but not below 10% in the sample.

- The “not detected” semi-volatile results for 30 base/neutral compounds were qualified as “estimated” (UJ) for sample 25MW-4 because 2 of 3 base/neutral surrogate recoveries for sample 24MW-4 were below control limits, but not below 10% in the sample.

- The “not detected” SIM semi-volatile results for n-nitrosodimethylamine were qualified as “rejected, unusable” (R) for all 4 ground water samples because the percent recoveries for n-nitrosodimethylamine were below QC limits and below 30% in the associated aqueous LCSs.

- The positive volatile results for tetrachloroethylene were qualified as “estimated, biased low” (J-) for all 4 ground water samples because 2 of 2 percent recoveries for tetrachloroethylene were below QC limits, but not below 30% in the associated aqueous LCS/LCSD.

- The “not detected” volatile result for tetrachloroethylene was qualified as “estimated” (UJ) for the trip blank because 2 of 2 percent recoveries for tetrachloroethylene were below QC limits, but not below 30% in the associated aqueous LCS/LCSD.

- The “not detected” volatile results for 1,3-dichlorobenzene, 1,4-dichlorobenene, and p-ethyltoluene were qualified as “estimated” (UJ) for all 4 ground water samples and the trip blank because 1 of 2 percent recoveries for 1,3-dichlorobenzene, 1,4-dichlorobenzene, and p-ethyltoluene were below QC limits, but not below 30% in the associated aqueous LCS/LCSD.

- The positive volatile results for acetone were qualified as “estimated” (J) for samples 25MW-1, 25MW-2, and 25MW-4 because %D for acetone was above the allowable maximum in the associated continuing calibration.

- The positive volatile results for acrolein and chloromethane were qualified as "estimated" (J) for sample 25MW-4 because %Ds for acrolein and chloromethane were above the allowable maximum in the associated continuing calibration.

All data that are not qualified rejected (R) are considered usable with estimated (J-, J, or UJ) data associated with a higher level of quantitative uncertainty. Detailed information on data quality is included in the data validation reviews.

Qualified Data Section

Sample Information

Client Sample ID: 25MW-1 **Sample ID:** 25L1272-01

Project (SDG) No.	Client Project ID	Matrix	Collection Date/Time	Date Received
25L1272	2425 Atlantic Brooklyn 10034	Ground Water	December 22, 2025 9:33 am	12/22/2025

VOA, 8260 LOW MASTER

Log-in Notes:

Sample Notes:

Sample Prepared by Method: EPA 5030B

CAS No.	Parameter	Result	Flag	Units	Reported to LOD/MDL	LOQ	Dilution	Reference Method	Date/Time Prepared	Date/Time Analyzed	Analyst
630-20-6	1,1,1,2-Tetrachloroethane	ND		ug/L	0.216	0.500	1	EPA 8260D	12/24/2025 10:25	12/24/2025 14:21	PMB
							Certifications:	CTDPH-PH-0840,NYSDOH-NY10854,NYSDOH-NY12058,NJDEP-CT005,P/			
71-55-6	1,1,1-Trichloroethane	ND		ug/L	0.266	0.500	1	EPA 8260D	12/24/2025 10:25	12/24/2025 14:21	PMB
							Certifications:	CTDPH-PH-0840,NYSDOH-NY10854,NYSDOH-NY12058,NJDEP-CT005,P/			
79-34-5	1,1,2,2-Tetrachloroethane	ND		ug/L	0.256	0.500	1	EPA 8260D	12/24/2025 10:25	12/24/2025 14:21	PMB
							Certifications:	CTDPH-PH-0840,NYSDOH-NY10854,NYSDOH-NY12058,NJDEP-CT005,P/			
76-13-1	1,1,2-Trichloro-1,2,2-trifluoroethane (Freon 113)	ND		ug/L	0.286	0.500	1	EPA 8260D	12/24/2025 10:25	12/24/2025 14:21	PMB
							Certifications:	CTDPH-PH-0840,NYSDOH-NY10854,NYSDOH-NY12058,NJDEP-CT005,P/			
79-00-5	1,1,2-Trichloroethane	ND		ug/L	0.249	0.500	1	EPA 8260D	12/24/2025 10:25	12/24/2025 14:21	PMB
							Certifications:	CTDPH-PH-0840,NYSDOH-NY10854,NYSDOH-NY12058,NJDEP-CT005,P/			
75-34-3	1,1-Dichloroethane	ND		ug/L	0.272	0.500	1	EPA 8260D	12/24/2025 10:25	12/24/2025 14:21	PMB
							Certifications:	CTDPH-PH-0840,NYSDOH-NY10854,NYSDOH-NY12058,NJDEP-CT005,P/			
75-35-4	1,1-Dichloroethylene	ND	CCVE	ug/L	0.327	0.500	1	EPA 8260D	12/24/2025 10:25	12/24/2025 14:21	PMB
							Certifications:	CTDPH-PH-0840,NYSDOH-NY10854,NYSDOH-NY12058,NJDEP-CT005,P/			
87-61-6	1,2,3-Trichlorobenzene	ND		ug/L	0.222	0.500	1	EPA 8260D	12/24/2025 10:25	12/24/2025 14:21	PMB
							Certifications:	NYSDOH-NY10854,NYSDOH-NY12058,NJDEP-CT005,PADEP-68-04440			
96-18-4	1,2,3-Trichloropropane	ND		ug/L	0.273	0.500	1	EPA 8260D	12/24/2025 10:25	12/24/2025 14:21	PMB
							Certifications:	NYSDOH-NY10854,NYSDOH-NY12058,NJDEP-CT005,PADEP-68-04440			
120-82-1	1,2,4-Trichlorobenzene	ND		ug/L	0.138	0.500	1	EPA 8260D	12/24/2025 10:25	12/24/2025 14:21	PMB
							Certifications:	NYSDOH-NY10854,NYSDOH-NY12058,NJDEP-CT005,PADEP-68-04440			
95-63-6	1,2,4-Trimethylbenzene	ND		ug/L	0.310	0.500	1	EPA 8260D	12/24/2025 10:25	12/24/2025 14:21	PMB
							Certifications:	CTDPH-PH-0840,NYSDOH-NY10854,NYSDOH-NY12058,NJDEP-CT005,P/			
96-12-8	1,2-Dibromo-3-chloropropane	ND		ug/L	0.432	0.500	1	EPA 8260D	12/24/2025 10:25	12/24/2025 14:21	PMB
							Certifications:	CTDPH-PH-0840,NYSDOH-NY10854,NYSDOH-NY12058,NJDEP-CT005,P/			
106-93-4	1,2-Dibromoethane	ND		ug/L	0.215	0.500	1	EPA 8260D	12/24/2025 10:25	12/24/2025 14:21	PMB
							Certifications:	CTDPH-PH-0840,NYSDOH-NY10854,NYSDOH-NY12058,NJDEP-CT005,P/			
95-50-1	1,2-Dichlorobenzene	ND		ug/L	0.270	0.500	1	EPA 8260D	12/24/2025 10:25	12/24/2025 14:21	PMB
							Certifications:	CTDPH-PH-0840,NYSDOH-NY10854,NYSDOH-NY12058,NJDEP-CT005,P/			
107-06-2	1,2-Dichloroethane	ND		ug/L	0.377	0.500	1	EPA 8260D	12/24/2025 10:25	12/24/2025 14:21	PMB
							Certifications:	CTDPH-PH-0840,NYSDOH-NY10854,NYSDOH-NY12058,NJDEP-CT005,P/			
78-87-5	1,2-Dichloropropane	ND		ug/L	0.327	0.500	1	EPA 8260D	12/24/2025 10:25	12/24/2025 14:21	PMB
							Certifications:	CTDPH-PH-0840,NYSDOH-NY10854,NYSDOH-NY12058,NJDEP-CT005,P/			
108-67-8	1,3,5-Trimethylbenzene	ND		ug/L	0.347	0.500	1	EPA 8260D	12/24/2025 10:25	12/24/2025 14:21	PMB
							Certifications:	CTDPH-PH-0840,NYSDOH-NY10854,NYSDOH-NY12058,NJDEP-CT005,P/			
541-73-1	1,3-Dichlorobenzene	ND	UJ QL-02	ug/L	0.283	0.500	1	EPA 8260D	12/24/2025 10:25	12/24/2025 14:21	PMB
							Certifications:	CTDPH-PH-0840,NYSDOH-NY10854,NYSDOH-NY12058,NJDEP-CT005,P/			
142-28-9	1,3-Dichloropropane	ND		ug/L	0.260	0.500	1	EPA 8260D	12/24/2025 10:25	12/24/2025 14:21	PMB
							Certifications:	NYSDOH-NY10854,NYSDOH-NY12058,NJDEP-CT005,PADEP-68-04440			
106-46-7	1,4-Dichlorobenzene	ND	UJ QL-02	ug/L	0.311	0.500	1	EPA 8260D	12/24/2025 10:25	12/24/2025 14:21	PMB
							Certifications:	CTDPH-PH-0840,NYSDOH-NY10854,NYSDOH-NY12058,NJDEP-CT005,P/			
78-93-3	2-Butanone	ND		ug/L	0.421	0.500	1	EPA 8260D	12/24/2025 10:25	12/24/2025 14:21	PMB
							Certifications:	CTDPH-PH-0840,NYSDOH-NY10854,NYSDOH-NY12058,NJDEP-CT005,P/			
591-78-6	2-Hexanone	ND		ug/L	0.320	0.500	1	EPA 8260D	12/24/2025 10:25	12/24/2025 14:21	PMB
							Certifications:	CTDPH-PH-0840,NYSDOH-NY10854,NYSDOH-NY12058,NJDEP-CT005,P/			
108-10-1	4-Methyl-2-pentanone	ND		ug/L	0.365	0.500	1	EPA 8260D	12/24/2025 10:25	12/24/2025 14:21	PMB
							Certifications:	CTDPH-PH-0840,NYSDOH-NY10854,NYSDOH-NY12058,NJDEP-CT005,P/			

Sample Information

Client Sample ID: 25MW-1 **Sample ID:** 25L1272-01

Project (SDG) No.	Client Project ID	Matrix	Collection Date/Time	Date Received
25L1272	2425 Atlantic Brooklyn 10034	Ground Water	December 22, 2025 9:33 am	12/22/2025

VOA, 8260 LOW MASTER

Log-in Notes:

Sample Notes:

Sample Prepared by Method: EPA 5030B

CAS No.	Parameter	Result	Flag	Units	Reported to LOD/MDL	LOQ	Dilution	Reference Method	Date/Time Prepared	Date/Time Analyzed	Analyst
67-64-1	**Acetone**	**6.43**	J CCVE	ug/L	1.34	2.00	1	EPA 8260D	12/24/2025 10:25	12/24/2025 14:21	PMB
							Certifications:	CTDPH-PH-0840,NYSDOH-NY10854,NYSDOH-NY12058,NJDEP-CT005,P/			
107-02-8	Acrolein	ND	CCVE	ug/L	0.447	0.500	1	EPA 8260D	12/24/2025 10:25	12/24/2025 14:21	PMB
							Certifications:	CTDPH-PH-0840,NYSDOH-NY10854,NYSDOH-NY12058,NJDEP-CT005,P/			
107-13-1	Acrylonitrile	ND		ug/L	0.422	0.500	1	EPA 8260D	12/24/2025 10:25	12/24/2025 14:21	PMB
							Certifications:	CTDPH-PH-0840,NYSDOH-NY10854,NYSDOH-NY12058,NJDEP-CT005,P/			
71-43-2	Benzene	ND		ug/L	0.279	0.500	1	EPA 8260D	12/24/2025 10:25	12/24/2025 14:21	PMB
							Certifications:	CTDPH-PH-0840,NYSDOH-NY10854,NYSDOH-NY12058,NJDEP-CT005,P/			
74-97-5	Bromochloromethane	ND		ug/L	0.354	0.500	1	EPA 8260D	12/24/2025 10:25	12/24/2025 14:21	PMB
							Certifications:	NYSDOH-NY10854,NYSDOH-NY12058,NJDEP-CT005,PADEP-68-04440			
75-27-4	Bromodichloromethane	ND		ug/L	0.245	0.500	1	EPA 8260D	12/24/2025 10:25	12/24/2025 14:21	PMB
							Certifications:	CTDPH-PH-0840,NYSDOH-NY10854,NYSDOH-NY12058,NJDEP-CT005,P/			
75-25-2	Bromoform	ND		ug/L	0.163	0.500	1	EPA 8260D	12/24/2025 10:25	12/24/2025 14:21	PMB
							Certifications:	CTDPH-PH-0840,NYSDOH-NY10854,NYSDOH-NY12058,NJDEP-CT005,P/			
74-83-9	Bromomethane	ND		ug/L	0.500	2.00	1	EPA 8260D	12/24/2025 10:25	12/24/2025 14:21	PMB
							Certifications:	CTDPH-PH-0840,NYSDOH-NY10854,NYSDOH-NY12058,NJDEP-CT005,P/			
75-15-0	Carbon disulfide	ND		ug/L	0.362	0.500	1	EPA 8260D	12/24/2025 10:25	12/24/2025 14:21	PMB
							Certifications:	CTDPH-PH-0840,NYSDOH-NY10854,NYSDOH-NY12058,NJDEP-CT005,P/			
56-23-5	Carbon tetrachloride	ND		ug/L	0.204	0.500	1	EPA 8260D	12/24/2025 10:25	12/24/2025 14:21	PMB
							Certifications:	CTDPH-PH-0840,NYSDOH-NY10854,NYSDOH-NY12058,NJDEP-CT005,P/			
108-90-7	Chlorobenzene	ND		ug/L	0.284	0.500	1	EPA 8260D	12/24/2025 10:25	12/24/2025 14:21	PMB
							Certifications:	CTDPH-PH-0840,NYSDOH-NY10854,NYSDOH-NY12058,NJDEP-CT005,P/			
75-00-3	Chloroethane	ND		ug/L	0.448	0.500	1	EPA 8260D	12/24/2025 10:25	12/24/2025 14:21	PMB
							Certifications:	CTDPH-PH-0840,NYSDOH-NY10854,NYSDOH-NY12058,NJDEP-CT005,P/			
67-66-3	**Chloroform**	**1.50**		ug/L	0.243	0.500	1	EPA 8260D	12/24/2025 10:25	12/24/2025 14:21	PMB
							Certifications:	CTDPH-PH-0840,NYSDOH-NY10854,NYSDOH-NY12058,NJDEP-CT005,P/			
74-87-3	Chloromethane	ND		ug/L	0.372	0.500	1	EPA 8260D	12/24/2025 10:25	12/24/2025 14:21	PMB
							Certifications:	CTDPH-PH-0840,NYSDOH-NY10854,NYSDOH-NY12058,NJDEP-CT005,P/			
156-59-2	cis-1,2-Dichloroethylene	ND		ug/L	0.294	0.500	1	EPA 8260D	12/24/2025 10:25	12/24/2025 14:21	PMB
							Certifications:	CTDPH-PH-0840,NYSDOH-NY10854,NYSDOH-NY12058,NJDEP-CT005,P/			
10061-01-5	cis-1,3-Dichloropropylene	ND		ug/L	0.262	0.500	1	EPA 8260D	12/24/2025 10:25	12/24/2025 14:21	PMB
							Certifications:	CTDPH-PH-0840,NYSDOH-NY10854,NYSDOH-NY12058,NJDEP-CT005,P/			
110-82-7	Cyclohexane	ND		ug/L	0.491	0.500	1	EPA 8260D	12/24/2025 10:25	12/24/2025 14:21	PMB
							Certifications:	NYSDOH-NY10854,NYSDOH-NY12058,NJDEP-CT005,PADEP-68-04440			
124-48-1	Dibromochloromethane	ND		ug/L	0.146	0.500	1	EPA 8260D	12/24/2025 10:25	12/24/2025 14:21	PMB
							Certifications:	CTDPH-PH-0840,NYSDOH-NY10854,NYSDOH-NY12058,NJDEP-CT005,P/			
74-95-3	Dibromomethane	ND		ug/L	0.203	0.500	1	EPA 8260D	12/24/2025 10:25	12/24/2025 14:21	PMB
							Certifications:	NYSDOH-NY10854,NYSDOH-NY12058,NJDEP-CT005,PADEP-68-04440			
75-71-8	Dichlorodifluoromethane	ND		ug/L	0.451	0.500	1	EPA 8260D	12/24/2025 10:25	12/24/2025 14:21	PMB
							Certifications:	NYSDOH-NY10854,NYSDOH-NY12058,NJDEP-CT005,PADEP-68-04440			
100-41-4	Ethyl Benzene	ND		ug/L	0.290	0.500	1	EPA 8260D	12/24/2025 10:25	12/24/2025 14:21	PMB
							Certifications:	CTDPH-PH-0840,NYSDOH-NY10854,NYSDOH-NY12058,NJDEP-CT005,P/			
87-68-3	Hexachlorobutadiene	ND		ug/L	0.241	0.500	1	EPA 8260D	12/24/2025 10:25	12/24/2025 14:21	PMB
							Certifications:	NYSDOH-NY12058,PADEP-68-04440			
98-82-8	Isopropylbenzene	ND		ug/L	0.405	0.500	1	EPA 8260D	12/24/2025 10:25	12/24/2025 14:21	PMB
							Certifications:	CTDPH-PH-0840,NYSDOH-NY10854,NYSDOH-NY12058,NJDEP-CT005,P/			

Sample Information

Client Sample ID: 25MW-1 **Sample ID:** 25L1272-01

Project (SDG) No.	Client Project ID	Matrix	Collection Date/Time	Date Received
25L1272	2425 Atlantic Brooklyn 10034	Ground Water	December 22, 2025 9:33 am	12/22/2025

VOA, 8260 LOW MASTER

Log-in Notes:

Sample Notes:

Sample Prepared by Method: EPA 5030B

CAS No.	Parameter	Result	Flag	Units	Reported to LOD/MDL	LOQ	Dilution	Reference Method	Date/Time Prepared	Date/Time Analyzed	Analyst
79-20-9	Methyl acetate	ND		ug/L	0.442	0.500	1	EPA 8260D	12/24/2025 10:25	12/24/2025 14:21	PMB
							Certifications:	NYSDOH-NY10854,NYSDOH-NY12058,NJDEP-CT005,PADEP-68-04440			
1634-04-4	Methyl tert-butyl ether (MTBE)	ND		ug/L	0.244	0.500	1	EPA 8260D	12/24/2025 10:25	12/24/2025 14:21	PMB
							Certifications:	CTDPH-PH-0840,NYSDOH-NY10854,NYSDOH-NY12058,NJDEP-CT005,PA			
108-87-2	Methylcyclohexane	ND		ug/L	0.477	0.500	1	EPA 8260D	12/24/2025 10:25	12/24/2025 14:21	PMB
							Certifications:	NYSDOH-NY10854,NYSDOH-NY12058,NJDEP-CT005,PADEP-68-04440			
75-09-2	Methylene chloride	ND		ug/L	0.397	2.00	1	EPA 8260D	12/24/2025 10:25	12/24/2025 14:21	PMB
							Certifications:	CTDPH-PH-0840,NYSDOH-NY10854,NYSDOH-NY12058,NJDEP-CT005,PA			
91-20-3	Naphthalene	ND		ug/L	0.212	2.00	1	EPA 8260D	12/24/2025 10:25	12/24/2025 14:21	PMB
							Certifications:	NYSDOH-NY10854,NYSDOH-NY12058,NJDEP-CT005,PADEP-68-04440			
104-51-8	n-Butylbenzene	ND		ug/L	0.399	0.500	1	EPA 8260D	12/24/2025 10:25	12/24/2025 14:21	PMB
							Certifications:	CTDPH-PH-0840,NYSDOH-NY10854,NYSDOH-NY12058,NJDEP-CT005,PA			
103-65-1	n-Propylbenzene	ND		ug/L	0.384	0.500	1	EPA 8260D	12/24/2025 10:25	12/24/2025 14:21	PMB
							Certifications:	CTDPH-PH-0840,NYSDOH-NY10854,NYSDOH-NY12058,NJDEP-CT005,PA			
95-47-6	o-Xylene	ND		ug/L	0.261	0.500	1	EPA 8260D	12/24/2025 10:25	12/24/2025 14:21	PMB
							Certifications:	CTDPH-PH-0840,NYSDOH-NY10854,NYSDOH-NY12058,PADEP-68-04440			
179601-23-1	p- & m- Xylenes	ND		ug/L	0.578	1.00	1	EPA 8260D	12/24/2025 10:25	12/24/2025 14:21	PMB
							Certifications:	CTDPH-PH-0840,NYSDOH-NY10854,NYSDOH-NY12058,PADEP-68-04440			
105-05-5	* p-Diethylbenzene	ND		ug/L	0.341	0.500	1	EPA 8260D	12/24/2025 10:25	12/24/2025 14:21	PMB
							Certifications:				
622-96-8	* p-Ethyltoluene	ND	UJ QL-02	ug/L	0.200	0.500	1	EPA 8260D	12/24/2025 10:25	12/24/2025 14:21	PMB
							Certifications:				
99-87-6	p-Isopropyltoluene	ND		ug/L	0.377	0.500	1	EPA 8260D	12/24/2025 10:25	12/24/2025 14:21	PMB
							Certifications:	CTDPH-PH-0840,NYSDOH-NY10854,NYSDOH-NY12058,NJDEP-CT005,PA			
135-98-8	sec-Butylbenzene	ND		ug/L	0.444	0.500	1	EPA 8260D	12/24/2025 10:25	12/24/2025 14:21	PMB
							Certifications:	CTDPH-PH-0840,NYSDOH-NY10854,NYSDOH-NY12058,NJDEP-CT005,PA			
100-42-5	Styrene	ND		ug/L	0.255	0.500	1	EPA 8260D	12/24/2025 10:25	12/24/2025 14:21	PMB
							Certifications:	CTDPH-PH-0840,NYSDOH-NY10854,NYSDOH-NY12058,NJDEP-CT005,PA			
75-65-0	tert-Butyl alcohol (TBA)	ND		ug/L	0.608	1.00	1	EPA 8260D	12/24/2025 10:25	12/24/2025 14:21	PMB
							Certifications:	NYSDOH-NY10854,NYSDOH-NY12058,NJDEP-CT005,PADEP-68-04440			
98-06-6	tert-Butylbenzene	ND		ug/L	0.367	0.500	1	EPA 8260D	12/24/2025 10:25	12/24/2025 14:21	PMB
							Certifications:	CTDPH-PH-0840,NYSDOH-NY10854,NYSDOH-NY12058,NJDEP-CT005,PA			
127-18-4	**Tetrachloroethylene**	**0.370**	J- CCVE, ICVE, QL-02, J	ug/L	0.239	0.500	1	EPA 8260D	12/24/2025 10:25	12/24/2025 14:21	PMB
							Certifications:	CTDPH-PH-0840,NYSDOH-NY10854,NYSDOH-NY12058,NJDEP-CT005,PA			
108-88-3	**Toluene**	**0.370**	J	ug/L	0.346	0.500	1	EPA 8260D	12/24/2025 10:25	12/24/2025 14:21	PMB
							Certifications:	CTDPH-PH-0840,NYSDOH-NY10854,NYSDOH-NY12058,NJDEP-CT005,PA			
156-60-5	trans-1,2-Dichloroethylene	ND		ug/L	0.279	0.500	1	EPA 8260D	12/24/2025 10:25	12/24/2025 14:21	PMB
							Certifications:	CTDPH-PH-0840,NYSDOH-NY10854,NYSDOH-NY12058,NJDEP-CT005,PA			
10061-02-6	trans-1,3-Dichloropropylene	ND		ug/L	0.229	0.500	1	EPA 8260D	12/24/2025 10:25	12/24/2025 14:21	PMB
							Certifications:	CTDPH-PH-0840,NYSDOH-NY10854,NYSDOH-NY12058,NJDEP-CT005,PA			
79-01-6	**Trichloroethylene**	**1.89**		ug/L	0.249	0.500	1	EPA 8260D	12/24/2025 10:25	12/24/2025 14:21	PMB
							Certifications:	CTDPH-PH-0840,NYSDOH-NY10854,NYSDOH-NY12058,NJDEP-CT005,PA			
75-69-4	Trichlorofluoromethane	ND		ug/L	0.337	0.500	1	EPA 8260D	12/24/2025 10:25	12/24/2025 14:21	PMB
							Certifications:	CTDPH-PH-0840,NYSDOH-NY10854,NYSDOH-NY12058,NJDEP-CT005,PA			
75-01-4	Vinyl Chloride	ND		ug/L	0.469	0.500	1	EPA 8260D	12/24/2025 10:25	12/24/2025 14:21	PMB
							Certifications:	CTDPH-PH-0840,NYSDOH-NY10854,NYSDOH-NY12058,NJDEP-CT005,PA			

Sample Information

Client Sample ID: 25MW-1 **Sample ID:** 25L1272-01

Project (SDG) No.	Client Project ID	Matrix	Collection Date/Time	Date Received
25L1272	2425 Atlantic Brooklyn 10034	Ground Water	December 22, 2025 9:33 am	12/22/2025

VOA, 8260 LOW MASTER

Log-in Notes:

Sample Notes:

Sample Prepared by Method: EPA 5030B

CAS No.	Parameter	Result	Flag	Units	Reported to LOD/MDL	LOQ	Dilution	Reference Method	Date/Time Prepared	Date/Time Analyzed	Analyst
1330-20-7	Xylenes, Total	ND	CAL-E	ug/L	0.839	1.50	1	EPA 8260D	12/24/2025 10:25	12/24/2025 14:21	PMB
							Certifications:	CTDPH-PH-0840,NYSDOH-NY10854,NYSDOH-NY12058,NJDEP-CT005			

	Surrogate Recoveries	Result	Acceptance Range
17060-07-0	*Surrogate: SURR: 1,2-Dichloroethane-d4*	*102 %*	*69-130*
2037-26-5	*Surrogate: SURR: Toluene-d8*	*99.2 %*	*81-117*
460-00-4	*Surrogate: SURR: p-Bromofluorobenzene*	*102 %*	*79-122*

SVOA, 8270 LOW MASTER

Log-in Notes:

Sample Notes: EXT-EM

Sample Prepared by Method: EPA 3510C

CAS No.	Parameter	Result	Flag	Units	Reported to LOD/MDL	LOQ	Dilution	Reference Method	Date/Time Prepared	Date/Time Analyzed	Analyst
92-52-4	1,1-Biphenyl	ND UJ		ug/L	2.50	5.00	1	EPA 8270E	12/24/2025 09:53	12/28/2025 04:11	AK
							Certifications:	NJDEP-CT005,NYSDOH-NY10854,PADEP-68-04440			
95-94-3	1,2,4,5-Tetrachlorobenzene	ND UJ		ug/L	2.50	5.00	1	EPA 8270E	12/24/2025 09:53	12/28/2025 04:11	AK
							Certifications:	NYSDOH-NY10854,PADEP-68-04440			
58-90-2	2,3,4,6-Tetrachlorophenol	ND R		ug/L	2.50	5.00	1	EPA 8270E	12/24/2025 09:53	12/28/2025 04:11	AK
							Certifications:	NYSDOH-NY10854,PADEP-68-04440			
95-95-4	2,4,5-Trichlorophenol	ND R		ug/L	2.50	5.00	1	EPA 8270E	12/24/2025 09:53	12/28/2025 04:11	AK
							Certifications:	CTDPH-PH-0840,NJDEP-CT005,NYSDOH-NY10854,PADEP-68-04440			
88-06-2	2,4,6-Trichlorophenol	ND R		ug/L	2.50	5.00	1	EPA 8270E	12/24/2025 09:53	12/28/2025 04:11	AK
							Certifications:	CTDPH-PH-0840,NJDEP-CT005,NYSDOH-NY10854,PADEP-68-04440			
120-83-2	2,4-Dichlorophenol	ND R		ug/L	2.50	5.00	1	EPA 8270E	12/24/2025 09:53	12/28/2025 04:11	AK
							Certifications:	CTDPH-PH-0840,NJDEP-CT005,NYSDOH-NY10854,PADEP-68-04440			
105-67-9	2,4-Dimethylphenol	ND R		ug/L	2.50	5.00	1	EPA 8270E	12/24/2025 09:53	12/28/2025 04:11	AK
							Certifications:	CTDPH-PH-0840,NJDEP-CT005,NYSDOH-NY10854,PADEP-68-04440			
51-28-5	* 2,4-Dinitrophenol	ND R	CAL-E	ug/L	2.50	5.00	1	EPA 8270E	12/24/2025 09:53	12/28/2025 04:11	AK
							Certifications:	CTDPH-PH-0840,NJDEP-CT005			
121-14-2	2,4-Dinitrotoluene	ND UJ		ug/L	2.50	5.00	1	EPA 8270E	12/24/2025 09:53	12/28/2025 04:11	AK
							Certifications:	CTDPH-PH-0840,NJDEP-CT005,NYSDOH-NY10854,PADEP-68-04440			
606-20-2	2,6-Dinitrotoluene	ND UJ		ug/L	2.50	5.00	1	EPA 8270E	12/24/2025 09:53	12/28/2025 04:11	AK
							Certifications:	CTDPH-PH-0840,NJDEP-CT005,NYSDOH-NY10854,PADEP-68-04440			
91-58-7	2-Chloronaphthalene	ND UJ		ug/L	2.50	5.00	1	EPA 8270E	12/24/2025 09:53	12/28/2025 04:11	AK
							Certifications:	CTDPH-PH-0840,NJDEP-CT005,NYSDOH-NY10854,PADEP-68-04440			
95-57-8	2-Chlorophenol	ND R		ug/L	2.50	5.00	1	EPA 8270E	12/24/2025 09:53	12/28/2025 04:11	AK
							Certifications:	CTDPH-PH-0840,NJDEP-CT005,NYSDOH-NY10854,PADEP-68-04440			
91-57-6	2-Methylnaphthalene	ND UJ		ug/L	2.50	5.00	1	EPA 8270E	12/24/2025 09:53	12/28/2025 04:11	AK
							Certifications:	CTDPH-PH-0840,NJDEP-CT005,NYSDOH-NY10854,PADEP-68-04440			
95-48-7	2-Methylphenol	ND R		ug/L	2.50	5.00	1	EPA 8270E	12/24/2025 09:53	12/28/2025 04:11	AK
							Certifications:	CTDPH-PH-0840,NJDEP-CT005,NYSDOH-NY10854,PADEP-68-04440			
88-74-4	2-Nitroaniline	ND UJ		ug/L	2.50	5.00	1	EPA 8270E	12/24/2025 09:53	12/28/2025 04:11	AK
							Certifications:	CTDPH-PH-0840,NYSDOH-NY10854,PADEP-68-04440			
88-75-5	2-Nitrophenol	ND R		ug/L	2.50	5.00	1	EPA 8270E	12/24/2025 09:53	12/28/2025 04:11	AK
							Certifications:	CTDPH-PH-0840,NJDEP-CT005,NYSDOH-NY10854,PADEP-68-04440			
65794-96-9	* 3- & 4-Methylphenols	ND R		ug/L	2.50	5.00	1	EPA 8270E	12/24/2025 09:53	12/28/2025 04:11	AK
							Certifications:	CTDPH-PH-0840			
91-94-1	3,3-Dichlorobenzidine	ND UJ		ug/L	2.50	5.00	1	EPA 8270E	12/24/2025 09:53	12/28/2025 04:11	AK
							Certifications:	CTDPH-PH-0840,NYSDOH-NY10854,PADEP-68-04440			

Sample Information

Client Sample ID: 25MW-1 **Sample ID:** 25L1272-01

Project (SDG) No.	Client Project ID	Matrix	Collection Date/Time	Date Received
25L1272	2425 Atlantic Brooklyn 10034	Ground Water	December 22, 2025 9:33 am	12/22/2025

SVOA, 8270 LOW MASTER

Log-in Notes:

Sample Notes: EXT-EM

Sample Prepared by Method: EPA 3510C

CAS No.	Parameter	Result	Flag		Units	Reported to LOD/MDL	LOQ	Dilution	Reference Method	Date/Time Prepared	Date/Time Analyzed	Analyst
99-09-2	3-Nitroaniline	ND	UJ		ug/L	2.50	5.00	1	EPA 8270E	12/24/2025 09:53	12/28/2025 04:11	AK
								Certifications:	CTDPH-PH-0840,NYSDOH-NY10854,PADEP-68-04440			
534-52-1	4,6-Dinitro-2-methylphenol	ND	R	CAL-E	ug/L	2.50	5.00	1	EPA 8270E	12/24/2025 09:53	12/28/2025 04:11	AK
								Certifications:	CTDPH-PH-0840,NJDEP-CT005,NYSDOH-NY10854,PADEP-68-04440			
101-55-3	4-Bromophenyl phenyl ether	ND	UJ		ug/L	2.50	5.00	1	EPA 8270E	12/24/2025 09:53	12/28/2025 04:11	AK
								Certifications:	CTDPH-PH-0840,NJDEP-CT005,NYSDOH-NY10854,PADEP-68-04440			
59-50-7	4-Chloro-3-methylphenol	ND	R		ug/L	2.50	5.00	1	EPA 8270E	12/24/2025 09:53	12/28/2025 04:11	AK
								Certifications:	CTDPH-PH-0840,NJDEP-CT005,NYSDOH-NY10854,PADEP-68-04440			
106-47-8	4-Chloroaniline	ND	UJ		ug/L	2.50	5.00	1	EPA 8270E	12/24/2025 09:53	12/28/2025 04:11	AK
								Certifications:	CTDPH-PH-0840,NYSDOH-NY10854,PADEP-68-04440			
7005-72-3	4-Chlorophenyl phenyl ether	ND	UJ		ug/L	2.50	5.00	1	EPA 8270E	12/24/2025 09:53	12/28/2025 04:11	AK
								Certifications:	CTDPH-PH-0840,NJDEP-CT005,NYSDOH-NY10854,PADEP-68-04440			
100-01-6	4-Nitroaniline	ND	UJ		ug/L	2.50	5.00	1	EPA 8270E	12/24/2025 09:53	12/28/2025 04:11	AK
								Certifications:	CTDPH-PH-0840,NYSDOH-NY10854,PADEP-68-04440			
100-02-7	4-Nitrophenol	ND	R		ug/L	5.00	5.00	1	EPA 8270E	12/24/2025 09:53	12/28/2025 04:11	AK
								Certifications:	CTDPH-PH-0840,NJDEP-CT005,NYSDOH-NY10854,PADEP-68-04440			
98-86-2	Acetophenone	ND	UJ		ug/L	2.50	5.00	1	EPA 8270E	12/24/2025 09:53	12/28/2025 04:11	AK
								Certifications:	NJDEP-CT005,NYSDOH-NY10854,PADEP-68-04440			
100-52-7	Benzaldehyde	ND	UJ		ug/L	2.50	5.00	1	EPA 8270E	12/24/2025 09:53	12/28/2025 04:11	AK
								Certifications:	NJDEP-CT005,NYSDOH-NY10854,PADEP-68-04440			
85-68-7	Benzyl butyl phthalate	ND	UJ		ug/L	2.50	5.00	1	EPA 8270E	12/24/2025 09:53	12/28/2025 04:11	AK
								Certifications:	CTDPH-PH-0840,NJDEP-CT005,NYSDOH-NY10854,PADEP-68-04440			
111-91-1	Bis(2-chloroethoxy)methane	ND	UJ		ug/L	2.50	5.00	1	EPA 8270E	12/24/2025 09:53	12/28/2025 04:11	AK
								Certifications:	CTDPH-PH-0840,NJDEP-CT005,NYSDOH-NY10854,PADEP-68-04440			
111-44-4	Bis(2-chloroethyl)ether	ND	UJ		ug/L	1.00	5.00	1	EPA 8270E	12/24/2025 09:53	12/28/2025 04:11	AK
								Certifications:	CTDPH-PH-0840,NJDEP-CT005,NYSDOH-NY10854,PADEP-68-04440			
108-60-1	Bis(2-chloroisopropyl)ether	ND	UJ	CCVE	ug/L	2.50	5.00	1	EPA 8270E	12/24/2025 09:53	12/28/2025 04:11	AK
								Certifications:	CTDPH-PH-0840,NJDEP-CT005,NYSDOH-NY10854,PADEP-68-04440			
105-60-2	Caprolactam	ND	UJ		ug/L	2.50	5.00	1	EPA 8270E	12/24/2025 09:53	12/28/2025 04:11	AK
								Certifications:	NJDEP-CT005,NYSDOH-NY10854,PADEP-68-04440			
86-74-8	Carbazole	ND	UJ		ug/L	2.50	5.00	1	EPA 8270E	12/24/2025 09:53	12/28/2025 04:11	AK
								Certifications:	CTDPH-PH-0840,NYSDOH-NY10854,PADEP-68-04440			
132-64-9	Dibenzofuran	ND	UJ		ug/L	2.50	5.00	1	EPA 8270E	12/24/2025 09:53	12/28/2025 04:11	AK
								Certifications:	CTDPH-PH-0840,NJDEP-CT005,NYSDOH-NY10854,PADEP-68-04440			
84-66-2	Diethyl phthalate	ND	UJ		ug/L	2.50	5.00	1	EPA 8270E	12/24/2025 09:53	12/28/2025 04:11	AK
								Certifications:	CTDPH-PH-0840,NJDEP-CT005,NYSDOH-NY10854,PADEP-68-04440			
131-11-3	Dimethyl phthalate	ND	UJ		ug/L	2.50	5.00	1	EPA 8270E	12/24/2025 09:53	12/28/2025 04:11	AK
								Certifications:	CTDPH-PH-0840,NJDEP-CT005,NYSDOH-NY10854,PADEP-68-04440			
84-74-2	Di-n-butyl phthalate	ND	UJ		ug/L	2.50	5.00	1	EPA 8270E	12/24/2025 09:53	12/28/2025 04:11	AK
								Certifications:	CTDPH-PH-0840,NJDEP-CT005,NYSDOH-NY10854,PADEP-68-04440			
117-84-0	Di-n-octyl phthalate	ND	UJ		ug/L	2.50	5.00	1	EPA 8270E	12/24/2025 09:53	12/28/2025 04:11	AK
								Certifications:	CTDPH-PH-0840,NJDEP-CT005,NYSDOH-NY10854,PADEP-68-04440			
77-47-4	Hexachlorocyclopentadiene	ND	UJ	CCVE	ug/L	5.00	10.0	1	EPA 8270E	12/24/2025 09:53	12/28/2025 04:11	AK
								Certifications:	CTDPH-PH-0840,NJDEP-CT005,NYSDOH-NY10854,PADEP-68-04440			
78-59-1	Isophorone	ND	UJ		ug/L	2.50	5.00	1	EPA 8270E	12/24/2025 09:53	12/28/2025 04:11	AK
								Certifications:	CTDPH-PH-0840,NJDEP-CT005,NYSDOH-NY10854,PADEP-68-04440			

Sample Information

Client Sample ID: 25MW-1 **Sample ID:** 25L1272-01

Project (SDG) No.	Client Project ID	Matrix	Collection Date/Time	Date Received
25L1272	2425 Atlantic Brooklyn 10034	Ground Water	December 22, 2025 9:33 am	12/22/2025

SVOA, 8270 LOW MASTER

Log-in Notes:

Sample Notes: EXT-EM

Sample Prepared by Method: EPA 3510C

CAS No.	Parameter	Result	Flag	Units	Reported to LOD/MDL	LOQ	Dilution	Reference Method	Date/Time Prepared	Date/Time Analyzed	Analyst
621-64-7	N-nitroso-di-n-propylamine	ND	UJ	ug/L	2.50	5.00	1	EPA 8270E	12/24/2025 09:53	12/28/2025 04:11	AK
							Certifications:	CTDPH-PH-0840,NJDEP-CT005,NYSDOH-NY10854,PADEP-68-04440			
86-30-6	N-Nitrosodiphenylamine	ND	UJ	ug/L	2.50	5.00	1	EPA 8270E	12/24/2025 09:53	12/28/2025 04:11	AK
							Certifications:	CTDPH-PH-0840,NJDEP-CT005,NYSDOH-NY10854,PADEP-68-04440			
108-95-2	Phenol	ND	R	ug/L	0.750	5.00	1	EPA 8270E	12/24/2025 09:53	12/28/2025 04:11	AK
							Certifications:	CTDPH-PH-0840,NJDEP-CT005,NYSDOH-NY10854,PADEP-68-04440			
2312-35-8	* Propargite	ND	UJ	ug/L	2.50	5.00	1	EPA 8270E	12/24/2025 09:53	12/28/2025 04:11	AK
							Certifications:				
110-86-1	Pyridine	ND	R	ug/L	2.50	5.00	1	EPA 8270E	12/24/2025 09:53	12/28/2025 04:11	AK
							Certifications:	CTDPH-PH-0840,NYSDOH-NY10854,PADEP-68-04440			

	Surrogate Recoveries	Result		Acceptance Range
367-12-4	*Surrogate: SURR: 2-Fluorophenol*	*16.0 %*	*S-08*	*19.7-63.1*
13127-88-3	*Surrogate: SURR: Phenol-d6*	*9.24 %*	*S-08*	*10.1-41.7*
4165-60-0	*Surrogate: SURR: Nitrobenzene-d5*	*29.2 %*	*S-08*	*50.2-113*
321-60-8	*Surrogate: SURR: 2-Fluorobiphenyl*	*27.6 %*	*S-08*	*39.9-105*
118-79-6	*Surrogate: SURR: 2,4,6-Tribromophenol*	*39.5 %*		*39.3-151*
1718-51-0	*Surrogate: SURR: Terphenyl-d14*	*39.9 %*		*30.7-106*

SVOA, 8270 SIM MASTER

Log-in Notes:

Sample Notes: EXT-EM

Sample Prepared by Method: EPA 3510C

CAS No.	Parameter	Result	Flag	Units	Reported to LOQ	Dilution	Reference Method	Date/Time Prepared	Date/Time Analyzed	Analyst
83-32-9	Acenaphthene	ND		ug/L	0.0500	1	EPA 8270E SIM	12/24/2025 09:59	12/29/2025 16:50	SR
						Certifications:	NYSDOH-NY10854,PADEP-68-04440,NJDEP-CT005			
208-96-8	Acenaphthylene	ND		ug/L	0.0500	1	EPA 8270E SIM	12/24/2025 09:59	12/29/2025 16:50	SR
						Certifications:	NYSDOH-NY10854,PADEP-68-04440,NJDEP-CT005			
120-12-7	* Anthracene	ND		ug/L	0.0500	1	EPA 8270E SIM	12/24/2025 09:59	12/29/2025 16:50	SR
						Certifications:				
1912-24-9	* Atrazine	ND		ug/L	0.500	1	EPA 8270E SIM	12/24/2025 09:59	12/29/2025 16:50	SR
						Certifications:				
56-55-3	Benzo(a)anthracene	ND		ug/L	0.0500	1	EPA 8270E SIM	12/24/2025 09:59	12/29/2025 16:50	SR
						Certifications:	NYSDOH-NY10854,PADEP-68-04440,NJDEP-CT005			
50-32-8	Benzo(a)pyrene	ND		ug/L	0.0500	1	EPA 8270E SIM	12/24/2025 09:59	12/29/2025 16:50	SR
						Certifications:	NYSDOH-NY10854,PADEP-68-04440,NJDEP-CT005			
205-99-2	Benzo(b)fluoranthene	ND	CAL-E	ug/L	0.0500	1	EPA 8270E SIM	12/24/2025 09:59	12/29/2025 16:50	SR
						Certifications:	NYSDOH-NY10854,PADEP-68-04440,NJDEP-CT005			
191-24-2	Benzo(g,h,i)perylene	ND	CAL-E	ug/L	0.0500	1	EPA 8270E SIM	12/24/2025 09:59	12/29/2025 16:50	SR
						Certifications:	NYSDOH-NY10854,PADEP-68-04440,NJDEP-CT005			
207-08-9	Benzo(k)fluoranthene	ND	CAL-E	ug/L	0.0500	1	EPA 8270E SIM	12/24/2025 09:59	12/29/2025 16:50	SR
						Certifications:	NYSDOH-NY10854,PADEP-68-04440,NJDEP-CT005			
117-81-7	* **Bis(2-ethylhexyl)phthalate**	**0.584**		ug/L	0.500	1	EPA 8270E SIM	12/24/2025 09:59	12/29/2025 16:50	SR
						Certifications:				
218-01-9	Chrysene	ND		ug/L	0.0500	1	EPA 8270E SIM	12/24/2025 09:59	12/29/2025 16:50	SR
						Certifications:	NYSDOH-NY10854,PADEP-68-04440,NJDEP-CT005			
53-70-3	Dibenzo(a,h)anthracene	ND		ug/L	0.0500	1	EPA 8270E SIM	12/24/2025 09:59	12/29/2025 16:50	SR
						Certifications:	NYSDOH-NY10854,PADEP-68-04440,NJDEP-CT005			

Sample Information

Client Sample ID: 25MW-1 **Sample ID:** 25L1272-01

Project (SDG) No.	Client Project ID	Matrix	Collection Date/Time	Date Received
25L1272	2425 Atlantic Brooklyn 10034	Ground Water	December 22, 2025 9:33 am	12/22/2025

SVOA, 8270 SIM MASTER

Log-in Notes:

Sample Notes: EXT-EM

Sample Prepared by Method: EPA 3510C

CAS No.	Parameter	Result	Flag	Units	Reported to LOQ	Dilution	Reference Method	Date/Time Prepared	Date/Time Analyzed	Analyst
206-44-0	Fluoranthene	ND		ug/L	0.0500	1	EPA 8270E SIM	12/24/2025 09:59	12/29/2025 16:50	SR
						Certifications:	NYSDOH-NY10854,PADEP-68-04440,NJDEP-CT005			
86-73-7	Fluorene	ND		ug/L	0.0500	1	EPA 8270E SIM	12/24/2025 09:59	12/29/2025 16:50	SR
						Certifications:	NYSDOH-NY10854,PADEP-68-04440,NJDEP-CT005			
118-74-1	* Hexachlorobenzene	ND		ug/L	0.0200	1	EPA 8270E SIM	12/24/2025 09:59	12/29/2025 16:50	SR
						Certifications:				
87-68-3	* Hexachlorobutadiene	ND		ug/L	0.500	1	EPA 8270E SIM	12/24/2025 09:59	12/29/2025 16:50	SR
						Certifications:				
67-72-1	* Hexachloroethane	ND		ug/L	0.500	1	EPA 8270E SIM	12/24/2025 09:59	12/29/2025 16:50	SR
						Certifications:				
193-39-5	Indeno(1,2,3-cd)pyrene	ND		ug/L	0.0500	1	EPA 8270E SIM	12/24/2025 09:59	12/29/2025 16:50	SR
						Certifications:	NYSDOH-NY10854,PADEP-68-04440,NJDEP-CT005			
91-20-3	Naphthalene	ND		ug/L	0.0500	1	EPA 8270E SIM	12/24/2025 09:59	12/29/2025 16:50	SR
						Certifications:	NYSDOH-NY10854,PADEP-68-04440,NJDEP-CT005			
98-95-3	* Nitrobenzene	ND	CCVE, ICVE	ug/L	0.250	1	EPA 8270E SIM	12/24/2025 09:59	12/29/2025 16:50	SR
						Certifications:				
62-75-9	* N-Nitrosodimethylamine	NR	R QL-02	ug/L	0.500	1	EPA 8270E SIM	12/24/2025 09:59	12/29/2025 16:50	SR
						Certifications:				
87-86-5	* Pentachlorophenol	ND		ug/L	0.250	1	EPA 8270E SIM	12/24/2025 09:59	12/29/2025 16:50	SR
						Certifications:				
85-01-8	Phenanthrene	ND		ug/L	0.0500	1	EPA 8270E SIM	12/24/2025 09:59	12/29/2025 16:50	SR
						Certifications:	NYSDOH-NY10854,PADEP-68-04440,NJDEP-CT005			
129-00-0	Pyrene	ND		ug/L	0.0500	1	EPA 8270E SIM	12/24/2025 09:59	12/29/2025 16:50	SR
						Certifications:	NYSDOH-NY10854,PADEP-68-04440,NJDEP-CT005			

Sample Information

Client Sample ID: 25MW-2 **Sample ID:** 25L1272-02

Project (SDG) No.	Client Project ID	Matrix	Collection Date/Time	Date Received
25L1272	2425 Atlantic Brooklyn 10034	Ground Water	December 22, 2025 2:45 pm	12/22/2025

VOA, 8260 LOW MASTER

Log-in Notes:

Sample Notes:

Sample Prepared by Method: EPA 5030B

CAS No.	Parameter	Result	Flag	Units	Reported to LOD/MDL	LOQ	Dilution	Reference Method	Date/Time Prepared	Date/Time Analyzed	Analyst
630-20-6	1,1,1,2-Tetrachloroethane	ND		ug/L	0.216	0.500	1	EPA 8260D	12/24/2025 10:25	12/24/2025 14:53	PMB
							Certifications:	CTDPH-PH-0840,NYSDOH-NY10854,NYSDOH-NY12058,NJDEP-CT005,P/			
71-55-6	1,1,1-Trichloroethane	ND		ug/L	0.266	0.500	1	EPA 8260D	12/24/2025 10:25	12/24/2025 14:53	PMB
							Certifications:	CTDPH-PH-0840,NYSDOH-NY10854,NYSDOH-NY12058,NJDEP-CT005,P/			
79-34-5	1,1,2,2-Tetrachloroethane	ND		ug/L	0.256	0.500	1	EPA 8260D	12/24/2025 10:25	12/24/2025 14:53	PMB
							Certifications:	CTDPH-PH-0840,NYSDOH-NY10854,NYSDOH-NY12058,NJDEP-CT005,P/			
76-13-1	1,1,2-Trichloro-1,2,2-trifluoroethane (Freon 113)	ND		ug/L	0.286	0.500	1	EPA 8260D	12/24/2025 10:25	12/24/2025 14:53	PMB
							Certifications:	CTDPH-PH-0840,NYSDOH-NY10854,NYSDOH-NY12058,NJDEP-CT005,P/			
79-00-5	1,1,2-Trichloroethane	ND		ug/L	0.249	0.500	1	EPA 8260D	12/24/2025 10:25	12/24/2025 14:53	PMB
							Certifications:	CTDPH-PH-0840,NYSDOH-NY10854,NYSDOH-NY12058,NJDEP-CT005,P/			

Sample Information

Client Sample ID: 25MW-2 **Sample ID:** 25L1272-02

Project (SDG) No.	Client Project ID	Matrix	Collection Date/Time	Date Received
25L1272	2425 Atlantic Brooklyn 10034	Ground Water	December 22, 2025 2:45 pm	12/22/2025

VOA, 8260 LOW MASTER

Log-in Notes:

Sample Notes:

Sample Prepared by Method: EPA 5030B

CAS No.	Parameter	Result	Flag	Units	Reported to LOD/MDL	LOQ	Dilution	Reference Method	Date/Time Prepared	Date/Time Analyzed	Analyst
75-34-3	1,1-Dichloroethane	ND		ug/L	0.272	0.500	1	EPA 8260D	12/24/2025 10:25	12/24/2025 14:53	PMB
							Certifications:	CTDPH-PH-0840,NYSDOH-NY10854,NYSDOH-NY12058,NJDEP-CT005,P/			
75-35-4	1,1-Dichloroethylene	ND	CCVE	ug/L	0.327	0.500	1	EPA 8260D	12/24/2025 10:25	12/24/2025 14:53	PMB
							Certifications:	CTDPH-PH-0840,NYSDOH-NY10854,NYSDOH-NY12058,NJDEP-CT005,P/			
87-61-6	1,2,3-Trichlorobenzene	ND		ug/L	0.222	0.500	1	EPA 8260D	12/24/2025 10:25	12/24/2025 14:53	PMB
							Certifications:	NYSDOH-NY10854,NYSDOH-NY12058,NJDEP-CT005,PADEP-68-04440			
96-18-4	1,2,3-Trichloropropane	ND		ug/L	0.273	0.500	1	EPA 8260D	12/24/2025 10:25	12/24/2025 14:53	PMB
							Certifications:	NYSDOH-NY10854,NYSDOH-NY12058,NJDEP-CT005,PADEP-68-04440			
120-82-1	1,2,4-Trichlorobenzene	ND		ug/L	0.138	0.500	1	EPA 8260D	12/24/2025 10:25	12/24/2025 14:53	PMB
							Certifications:	NYSDOH-NY10854,NYSDOH-NY12058,NJDEP-CT005,PADEP-68-04440			
95-63-6	1,2,4-Trimethylbenzene	ND		ug/L	0.310	0.500	1	EPA 8260D	12/24/2025 10:25	12/24/2025 14:53	PMB
							Certifications:	CTDPH-PH-0840,NYSDOH-NY10854,NYSDOH-NY12058,NJDEP-CT005,P/			
96-12-8	1,2-Dibromo-3-chloropropane	ND		ug/L	0.432	0.500	1	EPA 8260D	12/24/2025 10:25	12/24/2025 14:53	PMB
							Certifications:	CTDPH-PH-0840,NYSDOH-NY10854,NYSDOH-NY12058,NJDEP-CT005,P/			
106-93-4	1,2-Dibromoethane	ND		ug/L	0.215	0.500	1	EPA 8260D	12/24/2025 10:25	12/24/2025 14:53	PMB
							Certifications:	CTDPH-PH-0840,NYSDOH-NY10854,NYSDOH-NY12058,NJDEP-CT005,P/			
95-50-1	1,2-Dichlorobenzene	ND		ug/L	0.270	0.500	1	EPA 8260D	12/24/2025 10:25	12/24/2025 14:53	PMB
							Certifications:	CTDPH-PH-0840,NYSDOH-NY10854,NYSDOH-NY12058,NJDEP-CT005,P/			
107-06-2	1,2-Dichloroethane	ND		ug/L	0.377	0.500	1	EPA 8260D	12/24/2025 10:25	12/24/2025 14:53	PMB
							Certifications:	CTDPH-PH-0840,NYSDOH-NY10854,NYSDOH-NY12058,NJDEP-CT005,P/			
78-87-5	1,2-Dichloropropane	ND		ug/L	0.327	0.500	1	EPA 8260D	12/24/2025 10:25	12/24/2025 14:53	PMB
							Certifications:	CTDPH-PH-0840,NYSDOH-NY10854,NYSDOH-NY12058,NJDEP-CT005,P/			
108-67-8	1,3,5-Trimethylbenzene	ND		ug/L	0.347	0.500	1	EPA 8260D	12/24/2025 10:25	12/24/2025 14:53	PMB
							Certifications:	CTDPH-PH-0840,NYSDOH-NY10854,NYSDOH-NY12058,NJDEP-CT005,P/			
541-73-1	1,3-Dichlorobenzene	ND	UJ QL-02	ug/L	0.283	0.500	1	EPA 8260D	12/24/2025 10:25	12/24/2025 14:53	PMB
							Certifications:	CTDPH-PH-0840,NYSDOH-NY10854,NYSDOH-NY12058,NJDEP-CT005,P/			
142-28-9	1,3-Dichloropropane	ND		ug/L	0.260	0.500	1	EPA 8260D	12/24/2025 10:25	12/24/2025 14:53	PMB
							Certifications:	NYSDOH-NY10854,NYSDOH-NY12058,NJDEP-CT005,PADEP-68-04440			
106-46-7	1,4-Dichlorobenzene	ND	UJ QL-02	ug/L	0.311	0.500	1	EPA 8260D	12/24/2025 10:25	12/24/2025 14:53	PMB
							Certifications:	CTDPH-PH-0840,NYSDOH-NY10854,NYSDOH-NY12058,NJDEP-CT005,P/			
78-93-3	**2-Butanone**	**1.03**		ug/L	0.421	0.500	1	EPA 8260D	12/24/2025 10:25	12/24/2025 14:53	PMB
							Certifications:	CTDPH-PH-0840,NYSDOH-NY10854,NYSDOH-NY12058,NJDEP-CT005,P/			
591-78-6	2-Hexanone	ND		ug/L	0.320	0.500	1	EPA 8260D	12/24/2025 10:25	12/24/2025 14:53	PMB
							Certifications:	CTDPH-PH-0840,NYSDOH-NY10854,NYSDOH-NY12058,NJDEP-CT005,P/			
108-10-1	4-Methyl-2-pentanone	ND		ug/L	0.365	0.500	1	EPA 8260D	12/24/2025 10:25	12/24/2025 14:53	PMB
							Certifications:	CTDPH-PH-0840,NYSDOH-NY10854,NYSDOH-NY12058,NJDEP-CT005,P/			
67-64-1	**Acetone**	**8.41**	J CCVE	ug/L	1.34	2.00	1	EPA 8260D	12/24/2025 10:25	12/24/2025 14:53	PMB
							Certifications:	CTDPH-PH-0840,NYSDOH-NY10854,NYSDOH-NY12058,NJDEP-CT005,P/			
107-02-8	Acrolein	ND	CCVE	ug/L	0.447	0.500	1	EPA 8260D	12/24/2025 10:25	12/24/2025 14:53	PMB
							Certifications:	CTDPH-PH-0840,NYSDOH-NY10854,NYSDOH-NY12058,NJDEP-CT005,P/			
107-13-1	Acrylonitrile	ND		ug/L	0.422	0.500	1	EPA 8260D	12/24/2025 10:25	12/24/2025 14:53	PMB
							Certifications:	CTDPH-PH-0840,NYSDOH-NY10854,NYSDOH-NY12058,NJDEP-CT005,P/			
71-43-2	Benzene	ND		ug/L	0.279	0.500	1	EPA 8260D	12/24/2025 10:25	12/24/2025 14:53	PMB
							Certifications:	CTDPH-PH-0840,NYSDOH-NY10854,NYSDOH-NY12058,NJDEP-CT005,P/			
74-97-5	Bromochloromethane	ND		ug/L	0.354	0.500	1	EPA 8260D	12/24/2025 10:25	12/24/2025 14:53	PMB
							Certifications:	NYSDOH-NY10854,NYSDOH-NY12058,NJDEP-CT005,PADEP-68-04440			

Sample Information

Client Sample ID: 25MW-2 **Sample ID:** 25L1272-02

Project (SDG) No.	Client Project ID	Matrix	Collection Date/Time	Date Received
25L1272	2425 Atlantic Brooklyn 10034	Ground Water	December 22, 2025 2:45 pm	12/22/2025

VOA, 8260 LOW MASTER

Log-in Notes:

Sample Notes:

Sample Prepared by Method: EPA 5030B

CAS No.	Parameter	Result	Flag	Units	Reported to LOD/MDL	LOQ	Dilution	Reference Method	Date/Time Prepared	Date/Time Analyzed	Analyst
75-27-4	Bromodichloromethane	ND		ug/L	0.245	0.500	1	EPA 8260D	12/24/2025 10:25	12/24/2025 14:53	PMB
							Certifications:	CTDPH-PH-0840,NYSDOH-NY10854,NYSDOH-NY12058,NJDEP-CT005,P/			
75-25-2	Bromoform	ND		ug/L	0.163	0.500	1	EPA 8260D	12/24/2025 10:25	12/24/2025 14:53	PMB
							Certifications:	CTDPH-PH-0840,NYSDOH-NY10854,NYSDOH-NY12058,NJDEP-CT005,P/			
74-83-9	Bromomethane	ND		ug/L	0.500	2.00	1	EPA 8260D	12/24/2025 10:25	12/24/2025 14:53	PMB
							Certifications:	CTDPH-PH-0840,NYSDOH-NY10854,NYSDOH-NY12058,NJDEP-CT005,P/			
75-15-0	Carbon disulfide	ND		ug/L	0.362	0.500	1	EPA 8260D	12/24/2025 10:25	12/24/2025 14:53	PMB
							Certifications:	CTDPH-PH-0840,NYSDOH-NY10854,NYSDOH-NY12058,NJDEP-CT005,P/			
56-23-5	Carbon tetrachloride	ND		ug/L	0.204	0.500	1	EPA 8260D	12/24/2025 10:25	12/24/2025 14:53	PMB
							Certifications:	CTDPH-PH-0840,NYSDOH-NY10854,NYSDOH-NY12058,NJDEP-CT005,P/			
108-90-7	Chlorobenzene	ND		ug/L	0.284	0.500	1	EPA 8260D	12/24/2025 10:25	12/24/2025 14:53	PMB
							Certifications:	CTDPH-PH-0840,NYSDOH-NY10854,NYSDOH-NY12058,NJDEP-CT005,P/			
75-00-3	Chloroethane	ND		ug/L	0.448	0.500	1	EPA 8260D	12/24/2025 10:25	12/24/2025 14:53	PMB
							Certifications:	CTDPH-PH-0840,NYSDOH-NY10854,NYSDOH-NY12058,NJDEP-CT005,P/			
67-66-3	**Chloroform**	**3.15**		ug/L	0.243	0.500	1	EPA 8260D	12/24/2025 10:25	12/24/2025 14:53	PMB
							Certifications:	CTDPH-PH-0840,NYSDOH-NY10854,NYSDOH-NY12058,NJDEP-CT005,P/			
74-87-3	Chloromethane	ND		ug/L	0.372	0.500	1	EPA 8260D	12/24/2025 10:25	12/24/2025 14:53	PMB
							Certifications:	CTDPH-PH-0840,NYSDOH-NY10854,NYSDOH-NY12058,NJDEP-CT005,P/			
156-59-2	cis-1,2-Dichloroethylene	ND		ug/L	0.294	0.500	1	EPA 8260D	12/24/2025 10:25	12/24/2025 14:53	PMB
							Certifications:	CTDPH-PH-0840,NYSDOH-NY10854,NYSDOH-NY12058,NJDEP-CT005,P/			
10061-01-5	cis-1,3-Dichloropropylene	ND		ug/L	0.262	0.500	1	EPA 8260D	12/24/2025 10:25	12/24/2025 14:53	PMB
							Certifications:	CTDPH-PH-0840,NYSDOH-NY10854,NYSDOH-NY12058,NJDEP-CT005,P/			
110-82-7	Cyclohexane	ND		ug/L	0.491	0.500	1	EPA 8260D	12/24/2025 10:25	12/24/2025 14:53	PMB
							Certifications:	NYSDOH-NY10854,NYSDOH-NY12058,NJDEP-CT005,PADEP-68-04440			
124-48-1	Dibromochloromethane	ND		ug/L	0.146	0.500	1	EPA 8260D	12/24/2025 10:25	12/24/2025 14:53	PMB
							Certifications:	CTDPH-PH-0840,NYSDOH-NY10854,NYSDOH-NY12058,NJDEP-CT005,P/			
74-95-3	Dibromomethane	ND		ug/L	0.203	0.500	1	EPA 8260D	12/24/2025 10:25	12/24/2025 14:53	PMB
							Certifications:	NYSDOH-NY10854,NYSDOH-NY12058,NJDEP-CT005,PADEP-68-04440			
75-71-8	Dichlorodifluoromethane	ND		ug/L	0.451	0.500	1	EPA 8260D	12/24/2025 10:25	12/24/2025 14:53	PMB
							Certifications:	NYSDOH-NY10854,NYSDOH-NY12058,NJDEP-CT005,PADEP-68-04440			
100-41-4	Ethyl Benzene	ND		ug/L	0.290	0.500	1	EPA 8260D	12/24/2025 10:25	12/24/2025 14:53	PMB
							Certifications:	CTDPH-PH-0840,NYSDOH-NY10854,NYSDOH-NY12058,NJDEP-CT005,P/			
87-68-3	Hexachlorobutadiene	ND		ug/L	0.241	0.500	1	EPA 8260D	12/24/2025 10:25	12/24/2025 14:53	PMB
							Certifications:	NYSDOH-NY12058,PADEP-68-04440			
98-82-8	Isopropylbenzene	ND		ug/L	0.405	0.500	1	EPA 8260D	12/24/2025 10:25	12/24/2025 14:53	PMB
							Certifications:	CTDPH-PH-0840,NYSDOH-NY10854,NYSDOH-NY12058,NJDEP-CT005,P/			
79-20-9	Methyl acetate	ND		ug/L	0.442	0.500	1	EPA 8260D	12/24/2025 10:25	12/24/2025 14:53	PMB
							Certifications:	NYSDOH-NY10854,NYSDOH-NY12058,NJDEP-CT005,PADEP-68-04440			
1634-04-4	Methyl tert-butyl ether (MTBE)	ND		ug/L	0.244	0.500	1	EPA 8260D	12/24/2025 10:25	12/24/2025 14:53	PMB
							Certifications:	CTDPH-PH-0840,NYSDOH-NY10854,NYSDOH-NY12058,NJDEP-CT005,P/			
108-87-2	Methylcyclohexane	ND		ug/L	0.477	0.500	1	EPA 8260D	12/24/2025 10:25	12/24/2025 14:53	PMB
							Certifications:	NYSDOH-NY10854,NYSDOH-NY12058,NJDEP-CT005,PADEP-68-04440			
75-09-2	Methylene chloride	ND		ug/L	0.397	2.00	1	EPA 8260D	12/24/2025 10:25	12/24/2025 14:53	PMB
							Certifications:	CTDPH-PH-0840,NYSDOH-NY10854,NYSDOH-NY12058,NJDEP-CT005,P/			
91-20-3	Naphthalene	ND		ug/L	0.212	2.00	1	EPA 8260D	12/24/2025 10:25	12/24/2025 14:53	PMB
							Certifications:	NYSDOH-NY10854,NYSDOH-NY12058,NJDEP-CT005,PADEP-68-04440			

Sample Information

Client Sample ID: 25MW-2 **Sample ID:** 25L1272-02

Project (SDG) No.	Client Project ID	Matrix	Collection Date/Time	Date Received
25L1272	2425 Atlantic Brooklyn 10034	Ground Water	December 22, 2025 2:45 pm	12/22/2025

VOA, 8260 LOW MASTER

Log-in Notes:

Sample Notes:

Sample Prepared by Method: EPA 5030B

CAS No.	Parameter	Result	Flag	Units	Reported to LOD/MDL	LOQ	Dilution	Reference Method	Date/Time Prepared	Date/Time Analyzed	Analyst
104-51-8	n-Butylbenzene	ND		ug/L	0.399	0.500	1	EPA 8260D	12/24/2025 10:25	12/24/2025 14:53	PMB
							Certifications:	CTDPH-PH-0840,NYSDOH-NY10854,NYSDOH-NY12058,NJDEP-CT005,P/			
103-65-1	n-Propylbenzene	ND		ug/L	0.384	0.500	1	EPA 8260D	12/24/2025 10:25	12/24/2025 14:53	PMB
							Certifications:	CTDPH-PH-0840,NYSDOH-NY10854,NYSDOH-NY12058,NJDEP-CT005,P/			
95-47-6	o-Xylene	ND		ug/L	0.261	0.500	1	EPA 8260D	12/24/2025 10:25	12/24/2025 14:53	PMB
							Certifications:	CTDPH-PH-0840,NYSDOH-NY10854,NYSDOH-NY12058,PADEP-68-04440			
179601-23-1	p- & m- Xylenes	ND		ug/L	0.578	1.00	1	EPA 8260D	12/24/2025 10:25	12/24/2025 14:53	PMB
							Certifications:	CTDPH-PH-0840,NYSDOH-NY10854,NYSDOH-NY12058,PADEP-68-04440			
105-05-5	* p-Diethylbenzene	ND		ug/L	0.341	0.500	1	EPA 8260D	12/24/2025 10:25	12/24/2025 14:53	PMB
							Certifications:				
622-96-8	* p-Ethyltoluene	ND	UJ QL-02	ug/L	0.200	0.500	1	EPA 8260D	12/24/2025 10:25	12/24/2025 14:53	PMB
							Certifications:				
99-87-6	p-Isopropyltoluene	ND		ug/L	0.377	0.500	1	EPA 8260D	12/24/2025 10:25	12/24/2025 14:53	PMB
							Certifications:	CTDPH-PH-0840,NYSDOH-NY10854,NYSDOH-NY12058,NJDEP-CT005,P/			
135-98-8	sec-Butylbenzene	ND		ug/L	0.444	0.500	1	EPA 8260D	12/24/2025 10:25	12/24/2025 14:53	PMB
							Certifications:	CTDPH-PH-0840,NYSDOH-NY10854,NYSDOH-NY12058,NJDEP-CT005,P/			
100-42-5	Styrene	ND		ug/L	0.255	0.500	1	EPA 8260D	12/24/2025 10:25	12/24/2025 14:53	PMB
							Certifications:	CTDPH-PH-0840,NYSDOH-NY10854,NYSDOH-NY12058,NJDEP-CT005,P/			
75-65-0	tert-Butyl alcohol (TBA)	ND		ug/L	0.608	1.00	1	EPA 8260D	12/24/2025 10:25	12/24/2025 14:53	PMB
							Certifications:	NYSDOH-NY10854,NYSDOH-NY12058,NJDEP-CT005,PADEP-68-04440			
98-06-6	tert-Butylbenzene	ND		ug/L	0.367	0.500	1	EPA 8260D	12/24/2025 10:25	12/24/2025 14:53	PMB
							Certifications:	CTDPH-PH-0840,NYSDOH-NY10854,NYSDOH-NY12058,NJDEP-CT005,P/			
127-18-4	**Tetrachloroethylene**	**0.470**	J- J, CCVE, ICVE, QL-02	ug/L	0.239	0.500	1	EPA 8260D	12/24/2025 10:25	12/24/2025 14:53	PMB
							Certifications:	CTDPH-PH-0840,NYSDOH-NY10854,NYSDOH-NY12058,NJDEP-CT005,P/			
108-88-3	Toluene	ND		ug/L	0.346	0.500	1	EPA 8260D	12/24/2025 10:25	12/24/2025 14:53	PMB
							Certifications:	CTDPH-PH-0840,NYSDOH-NY10854,NYSDOH-NY12058,NJDEP-CT005,P/			
156-60-5	trans-1,2-Dichloroethylene	ND		ug/L	0.279	0.500	1	EPA 8260D	12/24/2025 10:25	12/24/2025 14:53	PMB
							Certifications:	CTDPH-PH-0840,NYSDOH-NY10854,NYSDOH-NY12058,NJDEP-CT005,P/			
10061-02-6	trans-1,3-Dichloropropylene	ND		ug/L	0.229	0.500	1	EPA 8260D	12/24/2025 10:25	12/24/2025 14:53	PMB
							Certifications:	CTDPH-PH-0840,NYSDOH-NY10854,NYSDOH-NY12058,NJDEP-CT005,P/			
79-01-6	**Trichloroethylene**	**1.47**		ug/L	0.249	0.500	1	EPA 8260D	12/24/2025 10:25	12/24/2025 14:53	PMB
							Certifications:	CTDPH-PH-0840,NYSDOH-NY10854,NYSDOH-NY12058,NJDEP-CT005,P/			
75-69-4	Trichlorofluoromethane	ND		ug/L	0.337	0.500	1	EPA 8260D	12/24/2025 10:25	12/24/2025 14:53	PMB
							Certifications:	CTDPH-PH-0840,NYSDOH-NY10854,NYSDOH-NY12058,NJDEP-CT005,P/			
75-01-4	Vinyl Chloride	ND		ug/L	0.469	0.500	1	EPA 8260D	12/24/2025 10:25	12/24/2025 14:53	PMB
							Certifications:	CTDPH-PH-0840,NYSDOH-NY10854,NYSDOH-NY12058,NJDEP-CT005,P/			
1330-20-7	Xylenes, Total	ND	CAL-E	ug/L	0.839	1.50	1	EPA 8260D	12/24/2025 10:25	12/24/2025 14:53	PMB
							Certifications:	CTDPH-PH-0840,NYSDOH-NY10854,NYSDOH-NY12058,NJDEP-CT005			

	Surrogate Recoveries	Result	Acceptance Range
17060-07-0	*Surrogate: SURR: 1,2-Dichloroethane-d4*	*102 %*	*69-130*
2037-26-5	*Surrogate: SURR: Toluene-d8*	*99.4 %*	*81-117*
460-00-4	*Surrogate: SURR: p-Bromofluorobenzene*	*100 %*	*79-122*

Sample Information

Client Sample ID: 25MW-2 **Sample ID:** 25L1272-02

Project (SDG) No.	Client Project ID	Matrix	Collection Date/Time	Date Received
25L1272	2425 Atlantic Brooklyn 10034	Ground Water	December 22, 2025 2:45 pm	12/22/2025

SVOA, 8270 LOW MASTER **Log-in Notes:** **Sample Notes:** EXT-EM

Sample Prepared by Method: EPA 3510C

CAS No.	Parameter	Result	Flag	Units	Reported to LOD/MDL	LOQ	Dilution	Reference Method	Date/Time Prepared	Date/Time Analyzed	Analyst
92-52-4	1,1-Biphenyl	ND		ug/L	2.50	5.00	1	EPA 8270E	12/24/2025 09:53	12/28/2025 04:41	AK
							Certifications:	NJDEP-CT005,NYSDOH-NY10854,PADEP-68-04440			
95-94-3	1,2,4,5-Tetrachlorobenzene	ND		ug/L	2.50	5.00	1	EPA 8270E	12/24/2025 09:53	12/28/2025 04:41	AK
							Certifications:	NYSDOH-NY10854,PADEP-68-04440			
58-90-2	2,3,4,6-Tetrachlorophenol	ND		ug/L	2.50	5.00	1	EPA 8270E	12/24/2025 09:53	12/28/2025 04:41	AK
							Certifications:	NYSDOH-NY10854,PADEP-68-04440			
95-95-4	2,4,5-Trichlorophenol	ND		ug/L	2.50	5.00	1	EPA 8270E	12/24/2025 09:53	12/28/2025 04:41	AK
							Certifications:	CTDPH-PH-0840,NJDEP-CT005,NYSDOH-NY10854,PADEP-68-04440			
88-06-2	2,4,6-Trichlorophenol	ND		ug/L	2.50	5.00	1	EPA 8270E	12/24/2025 09:53	12/28/2025 04:41	AK
							Certifications:	CTDPH-PH-0840,NJDEP-CT005,NYSDOH-NY10854,PADEP-68-04440			
120-83-2	2,4-Dichlorophenol	ND		ug/L	2.50	5.00	1	EPA 8270E	12/24/2025 09:53	12/28/2025 04:41	AK
							Certifications:	CTDPH-PH-0840,NJDEP-CT005,NYSDOH-NY10854,PADEP-68-04440			
105-67-9	2,4-Dimethylphenol	ND		ug/L	2.50	5.00	1	EPA 8270E	12/24/2025 09:53	12/28/2025 04:41	AK
							Certifications:	CTDPH-PH-0840,NJDEP-CT005,NYSDOH-NY10854,PADEP-68-04440			
51-28-5	* 2,4-Dinitrophenol	ND	CAL-E	ug/L	2.50	5.00	1	EPA 8270E	12/24/2025 09:53	12/28/2025 04:41	AK
							Certifications:	CTDPH-PH-0840,NJDEP-CT005			
121-14-2	2,4-Dinitrotoluene	ND		ug/L	2.50	5.00	1	EPA 8270E	12/24/2025 09:53	12/28/2025 04:41	AK
							Certifications:	CTDPH-PH-0840,NJDEP-CT005,NYSDOH-NY10854,PADEP-68-04440			
606-20-2	2,6-Dinitrotoluene	ND		ug/L	2.50	5.00	1	EPA 8270E	12/24/2025 09:53	12/28/2025 04:41	AK
							Certifications:	CTDPH-PH-0840,NJDEP-CT005,NYSDOH-NY10854,PADEP-68-04440			
91-58-7	2-Chloronaphthalene	ND		ug/L	2.50	5.00	1	EPA 8270E	12/24/2025 09:53	12/28/2025 04:41	AK
							Certifications:	CTDPH-PH-0840,NJDEP-CT005,NYSDOH-NY10854,PADEP-68-04440			
95-57-8	2-Chlorophenol	ND		ug/L	2.50	5.00	1	EPA 8270E	12/24/2025 09:53	12/28/2025 04:41	AK
							Certifications:	CTDPH-PH-0840,NJDEP-CT005,NYSDOH-NY10854,PADEP-68-04440			
91-57-6	2-Methylnaphthalene	ND		ug/L	2.50	5.00	1	EPA 8270E	12/24/2025 09:53	12/28/2025 04:41	AK
							Certifications:	CTDPH-PH-0840,NJDEP-CT005,NYSDOH-NY10854,PADEP-68-04440			
95-48-7	2-Methylphenol	ND		ug/L	2.50	5.00	1	EPA 8270E	12/24/2025 09:53	12/28/2025 04:41	AK
							Certifications:	CTDPH-PH-0840,NJDEP-CT005,NYSDOH-NY10854,PADEP-68-04440			
88-74-4	2-Nitroaniline	ND		ug/L	2.50	5.00	1	EPA 8270E	12/24/2025 09:53	12/28/2025 04:41	AK
							Certifications:	CTDPH-PH-0840,NYSDOH-NY10854,PADEP-68-04440			
88-75-5	2-Nitrophenol	ND		ug/L	2.50	5.00	1	EPA 8270E	12/24/2025 09:53	12/28/2025 04:41	AK
							Certifications:	CTDPH-PH-0840,NJDEP-CT005,NYSDOH-NY10854,PADEP-68-04440			
65794-96-9	* 3- & 4-Methylphenols	ND		ug/L	2.50	5.00	1	EPA 8270E	12/24/2025 09:53	12/28/2025 04:41	AK
							Certifications:	CTDPH-PH-0840			
91-94-1	3,3-Dichlorobenzidine	ND		ug/L	2.50	5.00	1	EPA 8270E	12/24/2025 09:53	12/28/2025 04:41	AK
							Certifications:	CTDPH-PH-0840,NYSDOH-NY10854,PADEP-68-04440			
99-09-2	3-Nitroaniline	ND		ug/L	2.50	5.00	1	EPA 8270E	12/24/2025 09:53	12/28/2025 04:41	AK
							Certifications:	CTDPH-PH-0840,NYSDOH-NY10854,PADEP-68-04440			
534-52-1	4,6-Dinitro-2-methylphenol	ND	CAL-E	ug/L	2.50	5.00	1	EPA 8270E	12/24/2025 09:53	12/28/2025 04:41	AK
							Certifications:	CTDPH-PH-0840,NJDEP-CT005,NYSDOH-NY10854,PADEP-68-04440			
101-55-3	4-Bromophenyl phenyl ether	ND		ug/L	2.50	5.00	1	EPA 8270E	12/24/2025 09:53	12/28/2025 04:41	AK
							Certifications:	CTDPH-PH-0840,NJDEP-CT005,NYSDOH-NY10854,PADEP-68-04440			
59-50-7	4-Chloro-3-methylphenol	ND		ug/L	2.50	5.00	1	EPA 8270E	12/24/2025 09:53	12/28/2025 04:41	AK
							Certifications:	CTDPH-PH-0840,NJDEP-CT005,NYSDOH-NY10854,PADEP-68-04440			
106-47-8	4-Chloroaniline	ND		ug/L	2.50	5.00	1	EPA 8270E	12/24/2025 09:53	12/28/2025 04:41	AK
							Certifications:	CTDPH-PH-0840,NYSDOH-NY10854,PADEP-68-04440			
7005-72-3	4-Chlorophenyl phenyl ether	ND		ug/L	2.50	5.00	1	EPA 8270E	12/24/2025 09:53	12/28/2025 04:41	AK
							Certifications:	CTDPH-PH-0840,NJDEP-CT005,NYSDOH-NY10854,PADEP-68-04440			

Sample Information

Client Sample ID: 25MW-2 **Sample ID:** 25L1272-02

Project (SDG) No.	Client Project ID	Matrix	Collection Date/Time	Date Received
25L1272	2425 Atlantic Brooklyn 10034	Ground Water	December 22, 2025 2:45 pm	12/22/2025

SVOA, 8270 LOW MASTER

Log-in Notes:

Sample Notes: EXT-EM

Sample Prepared by Method: EPA 3510C

CAS No.	Parameter	Result	Flag	Units	Reported to LOD/MDL	LOQ	Dilution	Reference Method	Date/Time Prepared	Date/Time Analyzed	Analyst
100-01-6	4-Nitroaniline	ND		ug/L	2.50	5.00	1	EPA 8270E	12/24/2025 09:53	12/28/2025 04:41	AK
							Certifications:	CTDPH-PH-0840,NYSDOH-NY10854,PADEP-68-04440			
100-02-7	4-Nitrophenol	ND	R	ug/L	5.00	5.00	1	EPA 8270E	12/24/2025 09:53	12/28/2025 04:41	AK
							Certifications:	CTDPH-PH-0840,NJDEP-CT005,NYSDOH-NY10854,PADEP-68-04440			
98-86-2	Acetophenone	ND		ug/L	2.50	5.00	1	EPA 8270E	12/24/2025 09:53	12/28/2025 04:41	AK
							Certifications:	NJDEP-CT005,NYSDOH-NY10854,PADEP-68-04440			
100-52-7	Benzaldehyde	ND		ug/L	2.50	5.00	1	EPA 8270E	12/24/2025 09:53	12/28/2025 04:41	AK
							Certifications:	NJDEP-CT005,NYSDOH-NY10854,PADEP-68-04440			
85-68-7	Benzyl butyl phthalate	ND		ug/L	2.50	5.00	1	EPA 8270E	12/24/2025 09:53	12/28/2025 04:41	AK
							Certifications:	CTDPH-PH-0840,NJDEP-CT005,NYSDOH-NY10854,PADEP-68-04440			
111-91-1	Bis(2-chloroethoxy)methane	ND		ug/L	2.50	5.00	1	EPA 8270E	12/24/2025 09:53	12/28/2025 04:41	AK
							Certifications:	CTDPH-PH-0840,NJDEP-CT005,NYSDOH-NY10854,PADEP-68-04440			
111-44-4	Bis(2-chloroethyl)ether	ND		ug/L	1.00	5.00	1	EPA 8270E	12/24/2025 09:53	12/28/2025 04:41	AK
							Certifications:	CTDPH-PH-0840,NJDEP-CT005,NYSDOH-NY10854,PADEP-68-04440			
108-60-1	Bis(2-chloroisopropyl)ether	ND	CCVE	ug/L	2.50	5.00	1	EPA 8270E	12/24/2025 09:53	12/28/2025 04:41	AK
							Certifications:	CTDPH-PH-0840,NJDEP-CT005,NYSDOH-NY10854,PADEP-68-04440			
105-60-2	Caprolactam	ND		ug/L	2.50	5.00	1	EPA 8270E	12/24/2025 09:53	12/28/2025 04:41	AK
							Certifications:	NJDEP-CT005,NYSDOH-NY10854,PADEP-68-04440			
86-74-8	Carbazole	ND		ug/L	2.50	5.00	1	EPA 8270E	12/24/2025 09:53	12/28/2025 04:41	AK
							Certifications:	CTDPH-PH-0840,NYSDOH-NY10854,PADEP-68-04440			
132-64-9	Dibenzofuran	ND		ug/L	2.50	5.00	1	EPA 8270E	12/24/2025 09:53	12/28/2025 04:41	AK
							Certifications:	CTDPH-PH-0840,NJDEP-CT005,NYSDOH-NY10854,PADEP-68-04440			
84-66-2	Diethyl phthalate	ND		ug/L	2.50	5.00	1	EPA 8270E	12/24/2025 09:53	12/28/2025 04:41	AK
							Certifications:	CTDPH-PH-0840,NJDEP-CT005,NYSDOH-NY10854,PADEP-68-04440			
131-11-3	Dimethyl phthalate	ND		ug/L	2.50	5.00	1	EPA 8270E	12/24/2025 09:53	12/28/2025 04:41	AK
							Certifications:	CTDPH-PH-0840,NJDEP-CT005,NYSDOH-NY10854,PADEP-68-04440			
84-74-2	Di-n-butyl phthalate	ND		ug/L	2.50	5.00	1	EPA 8270E	12/24/2025 09:53	12/28/2025 04:41	AK
							Certifications:	CTDPH-PH-0840,NJDEP-CT005,NYSDOH-NY10854,PADEP-68-04440			
117-84-0	Di-n-octyl phthalate	ND		ug/L	2.50	5.00	1	EPA 8270E	12/24/2025 09:53	12/28/2025 04:41	AK
							Certifications:	CTDPH-PH-0840,NJDEP-CT005,NYSDOH-NY10854,PADEP-68-04440			
77-47-4	Hexachlorocyclopentadiene	ND	CCVE	ug/L	5.00	10.0	1	EPA 8270E	12/24/2025 09:53	12/28/2025 04:41	AK
							Certifications:	CTDPH-PH-0840,NJDEP-CT005,NYSDOH-NY10854,PADEP-68-04440			
78-59-1	Isophorone	ND		ug/L	2.50	5.00	1	EPA 8270E	12/24/2025 09:53	12/28/2025 04:41	AK
							Certifications:	CTDPH-PH-0840,NJDEP-CT005,NYSDOH-NY10854,PADEP-68-04440			
621-64-7	N-nitroso-di-n-propylamine	ND		ug/L	2.50	5.00	1	EPA 8270E	12/24/2025 09:53	12/28/2025 04:41	AK
							Certifications:	CTDPH-PH-0840,NJDEP-CT005,NYSDOH-NY10854,PADEP-68-04440			
86-30-6	N-Nitrosodiphenylamine	ND		ug/L	2.50	5.00	1	EPA 8270E	12/24/2025 09:53	12/28/2025 04:41	AK
							Certifications:	CTDPH-PH-0840,NJDEP-CT005,NYSDOH-NY10854,PADEP-68-04440			
108-95-2	Phenol	ND		ug/L	0.750	5.00	1	EPA 8270E	12/24/2025 09:53	12/28/2025 04:41	AK
							Certifications:	CTDPH-PH-0840,NJDEP-CT005,NYSDOH-NY10854,PADEP-68-04440			
2312-35-8	* Propargite	ND		ug/L	2.50	5.00	1	EPA 8270E	12/24/2025 09:53	12/28/2025 04:41	AK
							Certifications:				
110-86-1	Pyridine	ND	R	ug/L	2.50	5.00	1	EPA 8270E	12/24/2025 09:53	12/28/2025 04:41	AK
							Certifications:	CTDPH-PH-0840,NYSDOH-NY10854,PADEP-68-04440			

	Surrogate Recoveries	Result	Acceptance Range
367-12-4	*Surrogate: SURR: 2-Fluorophenol*	*22.2 %*	*19.7-63.1*
13127-88-3	*Surrogate: SURR: Phenol-d6*	*13.4 %*	*10.1-41.7*

Sample Information

Client Sample ID: 25MW-2 **Sample ID:** 25L1272-02

Project (SDG) No.	Client Project ID	Matrix	Collection Date/Time	Date Received
25L1272	2425 Atlantic Brooklyn 10034	Ground Water	December 22, 2025 2:45 pm	12/22/2025

SVOA, 8270 LOW MASTER

Log-in Notes:

Sample Notes: EXT-EM

Sample Prepared by Method: EPA 3510C

CAS No.	Parameter	Result	Flag	Units	Reported to LOD/MDL	LOQ	Dilution	Reference Method	Date/Time Prepared	Date/Time Analyzed	Analyst
4165-60-0	*Surrogate: SURR: Nitrobenzene-d5*	*44.0 %*	*S-08*		*50.2-113*						
321-60-8	*Surrogate: SURR: 2-Fluorobiphenyl*	*42.9 %*			*39.9-105*						
118-79-6	*Surrogate: SURR: 2,4,6-Tribromophenol*	*55.1 %*			*39.3-151*						
1718-51-0	*Surrogate: SURR: Terphenyl-d14*	*56.9 %*			*30.7-106*						

SVOA, 8270 SIM MASTER

Log-in Notes:

Sample Notes: EXT-EM

Sample Prepared by Method: EPA 3510C

CAS No.	Parameter	Result	Flag	Units	Reported to LOQ	Dilution	Reference Method	Date/Time Prepared	Date/Time Analyzed	Analyst
83-32-9	Acenaphthene	ND		ug/L	0.0500	1	EPA 8270E SIM	12/24/2025 09:59	12/29/2025 17:21	SR
						Certifications:	NYSDOH-NY10854,PADEP-68-04440,NJDEP-CT005			
208-96-8	Acenaphthylene	ND		ug/L	0.0500	1	EPA 8270E SIM	12/24/2025 09:59	12/29/2025 17:21	SR
						Certifications:	NYSDOH-NY10854,PADEP-68-04440,NJDEP-CT005			
120-12-7	* Anthracene	ND		ug/L	0.0500	1	EPA 8270E SIM	12/24/2025 09:59	12/29/2025 17:21	SR
						Certifications:				
1912-24-9	* Atrazine	ND		ug/L	0.500	1	EPA 8270E SIM	12/24/2025 09:59	12/29/2025 17:21	SR
						Certifications:				
56-55-3	Benzo(a)anthracene	ND		ug/L	0.0500	1	EPA 8270E SIM	12/24/2025 09:59	12/29/2025 17:21	SR
						Certifications:	NYSDOH-NY10854,PADEP-68-04440,NJDEP-CT005			
50-32-8	Benzo(a)pyrene	ND		ug/L	0.0500	1	EPA 8270E SIM	12/24/2025 09:59	12/29/2025 17:21	SR
						Certifications:	NYSDOH-NY10854,PADEP-68-04440,NJDEP-CT005			
205-99-2	Benzo(b)fluoranthene	ND	CAL-E	ug/L	0.0500	1	EPA 8270E SIM	12/24/2025 09:59	12/29/2025 17:21	SR
						Certifications:	NYSDOH-NY10854,PADEP-68-04440,NJDEP-CT005			
191-24-2	Benzo(g,h,i)perylene	ND	CAL-E	ug/L	0.0500	1	EPA 8270E SIM	12/24/2025 09:59	12/29/2025 17:21	SR
						Certifications:	NYSDOH-NY10854,PADEP-68-04440,NJDEP-CT005			
207-08-9	Benzo(k)fluoranthene	ND	CAL-E	ug/L	0.0500	1	EPA 8270E SIM	12/24/2025 09:59	12/29/2025 17:21	SR
						Certifications:	NYSDOH-NY10854,PADEP-68-04440,NJDEP-CT005			
117-81-7	* Bis(2-ethylhexyl)phthalate	ND		ug/L	0.500	1	EPA 8270E SIM	12/24/2025 09:59	12/29/2025 17:21	SR
						Certifications:				
218-01-9	Chrysene	ND		ug/L	0.0500	1	EPA 8270E SIM	12/24/2025 09:59	12/29/2025 17:21	SR
						Certifications:	NYSDOH-NY10854,PADEP-68-04440,NJDEP-CT005			
53-70-3	Dibenzo(a,h)anthracene	ND		ug/L	0.0500	1	EPA 8270E SIM	12/24/2025 09:59	12/29/2025 17:21	SR
						Certifications:	NYSDOH-NY10854,PADEP-68-04440,NJDEP-CT005			
206-44-0	Fluoranthene	ND		ug/L	0.0500	1	EPA 8270E SIM	12/24/2025 09:59	12/29/2025 17:21	SR
						Certifications:	NYSDOH-NY10854,PADEP-68-04440,NJDEP-CT005			
86-73-7	Fluorene	ND		ug/L	0.0500	1	EPA 8270E SIM	12/24/2025 09:59	12/29/2025 17:21	SR
						Certifications:	NYSDOH-NY10854,PADEP-68-04440,NJDEP-CT005			
118-74-1	* Hexachlorobenzene	ND		ug/L	0.0200	1	EPA 8270E SIM	12/24/2025 09:59	12/29/2025 17:21	SR
						Certifications:				
87-68-3	* Hexachlorobutadiene	ND		ug/L	0.500	1	EPA 8270E SIM	12/24/2025 09:59	12/29/2025 17:21	SR
						Certifications:				
67-72-1	* Hexachloroethane	ND		ug/L	0.500	1	EPA 8270E SIM	12/24/2025 09:59	12/29/2025 17:21	SR
						Certifications:				
193-39-5	Indeno(1,2,3-cd)pyrene	ND		ug/L	0.0500	1	EPA 8270E SIM	12/24/2025 09:59	12/29/2025 17:21	SR
						Certifications:	NYSDOH-NY10854,PADEP-68-04440,NJDEP-CT005			
91-20-3	Naphthalene	ND		ug/L	0.0500	1	EPA 8270E SIM	12/24/2025 09:59	12/29/2025 17:21	SR
						Certifications:	NYSDOH-NY10854,PADEP-68-04440,NJDEP-CT005			

Sample Information

Client Sample ID: 25MW-2 **Sample ID:** 25L1272-02

Project (SDG) No.	Client Project ID	Matrix	Collection Date/Time	Date Received
25L1272	2425 Atlantic Brooklyn 10034	Ground Water	December 22, 2025 2:45 pm	12/22/2025

SVOA, 8270 SIM MASTER

Log-in Notes:

Sample Notes: EXT-EM

Sample Prepared by Method: EPA 3510C

CAS No.	Parameter	Result	Flag	Units	Reported to LOQ	Dilution	Reference Method	Date/Time Prepared	Date/Time Analyzed	Analyst
98-95-3	* Nitrobenzene	ND	CCVE, ICVE	ug/L	0.250	1	EPA 8270E SIM	12/24/2025 09:59	12/29/2025 17:21	SR
						Certifications:				
62-75-9	* N-Nitrosodimethylamine	ND	R QL-02	ug/L	0.500	1	EPA 8270E SIM	12/24/2025 09:59	12/29/2025 17:21	SR
						Certifications:				
87-86-5	* Pentachlorophenol	ND		ug/L	0.250	1	EPA 8270E SIM	12/24/2025 09:59	12/29/2025 17:21	SR
						Certifications:				
85-01-8	Phenanthrene	ND		ug/L	0.0500	1	EPA 8270E SIM	12/24/2025 09:59	12/29/2025 17:21	SR
						Certifications:	NYSDOH-NY10854,PADEP-68-04440,NJDEP-CT005			
129-00-0	Pyrene	ND		ug/L	0.0500	1	EPA 8270E SIM	12/24/2025 09:59	12/29/2025 17:21	SR
						Certifications:	NYSDOH-NY10854,PADEP-68-04440,NJDEP-CT005			

Sample Information

Client Sample ID: 25MW-3 **Sample ID:** 25L1272-03

Project (SDG) No.	Client Project ID	Matrix	Collection Date/Time	Date Received
25L1272	2425 Atlantic Brooklyn 10034	Ground Water	December 22, 2025 1:27 pm	12/22/2025

VOA, 8260 LOW MASTER

Log-in Notes:

Sample Notes:

Sample Prepared by Method: EPA 5030B

CAS No.	Parameter	Result	Flag	Units	Reported to LOD/MDL	LOQ	Dilution	Reference Method	Date/Time Prepared	Date/Time Analyzed	Analyst
630-20-6	1,1,1,2-Tetrachloroethane	ND		ug/L	0.216	0.500	1	EPA 8260D	12/24/2025 10:25	12/24/2025 15:25	PMB
							Certifications:	CTDPH-PH-0840,NYSDOH-NY10854,NYSDOH-NY12058,NJDEP-CT005,P/			
71-55-6	1,1,1-Trichloroethane	ND		ug/L	0.266	0.500	1	EPA 8260D	12/24/2025 10:25	12/24/2025 15:25	PMB
							Certifications:	CTDPH-PH-0840,NYSDOH-NY10854,NYSDOH-NY12058,NJDEP-CT005,P/			
79-34-5	1,1,2,2-Tetrachloroethane	ND		ug/L	0.256	0.500	1	EPA 8260D	12/24/2025 10:25	12/24/2025 15:25	PMB
							Certifications:	CTDPH-PH-0840,NYSDOH-NY10854,NYSDOH-NY12058,NJDEP-CT005,P/			
76-13-1	1,1,2-Trichloro-1,2,2-trifluoroethane (Freon 113)	ND		ug/L	0.286	0.500	1	EPA 8260D	12/24/2025 10:25	12/24/2025 15:25	PMB
							Certifications:	CTDPH-PH-0840,NYSDOH-NY10854,NYSDOH-NY12058,NJDEP-CT005,P/			
79-00-5	1,1,2-Trichloroethane	ND		ug/L	0.249	0.500	1	EPA 8260D	12/24/2025 10:25	12/24/2025 15:25	PMB
							Certifications:	CTDPH-PH-0840,NYSDOH-NY10854,NYSDOH-NY12058,NJDEP-CT005,P/			
75-34-3	1,1-Dichloroethane	ND		ug/L	0.272	0.500	1	EPA 8260D	12/24/2025 10:25	12/24/2025 15:25	PMB
							Certifications:	CTDPH-PH-0840,NYSDOH-NY10854,NYSDOH-NY12058,NJDEP-CT005,P/			
75-35-4	1,1-Dichloroethylene	ND	CCVE	ug/L	0.327	0.500	1	EPA 8260D	12/24/2025 10:25	12/24/2025 15:25	PMB
							Certifications:	CTDPH-PH-0840,NYSDOH-NY10854,NYSDOH-NY12058,NJDEP-CT005,P/			
87-61-6	1,2,3-Trichlorobenzene	ND		ug/L	0.222	0.500	1	EPA 8260D	12/24/2025 10:25	12/24/2025 15:25	PMB
							Certifications:	NYSDOH-NY10854,NYSDOH-NY12058,NJDEP-CT005,PADEP-68-04440			
96-18-4	1,2,3-Trichloropropane	ND		ug/L	0.273	0.500	1	EPA 8260D	12/24/2025 10:25	12/24/2025 15:25	PMB
							Certifications:	NYSDOH-NY10854,NYSDOH-NY12058,NJDEP-CT005,PADEP-68-04440			
120-82-1	1,2,4-Trichlorobenzene	ND		ug/L	0.138	0.500	1	EPA 8260D	12/24/2025 10:25	12/24/2025 15:25	PMB
							Certifications:	NYSDOH-NY10854,NYSDOH-NY12058,NJDEP-CT005,PADEP-68-04440			
95-63-6	1,2,4-Trimethylbenzene	ND		ug/L	0.310	0.500	1	EPA 8260D	12/24/2025 10:25	12/24/2025 15:25	PMB
							Certifications:	CTDPH-PH-0840,NYSDOH-NY10854,NYSDOH-NY12058,NJDEP-CT005,P/			
96-12-8	1,2-Dibromo-3-chloropropane	ND		ug/L	0.432	0.500	1	EPA 8260D	12/24/2025 10:25	12/24/2025 15:25	PMB
							Certifications:	CTDPH-PH-0840,NYSDOH-NY10854,NYSDOH-NY12058,NJDEP-CT005,P/			

Sample Information

Client Sample ID: 25MW-3 **Sample ID:** 25L1272-03

Project (SDG) No.	Client Project ID	Matrix	Collection Date/Time	Date Received
25L1272	2425 Atlantic Brooklyn 10034	Ground Water	December 22, 2025 1:27 pm	12/22/2025

VOA, 8260 LOW MASTER

Log-in Notes:

Sample Notes:

Sample Prepared by Method: EPA 5030B

CAS No.	Parameter	Result	Flag	Units	Reported to LOD/MDL	LOQ	Dilution	Reference Method	Date/Time Prepared	Date/Time Analyzed	Analyst
106-93-4	1,2-Dibromoethane	ND		ug/L	0.215	0.500	1	EPA 8260D	12/24/2025 10:25	12/24/2025 15:25	PMB
							Certifications:	CTDPH-PH-0840,NYSDOH-NY10854,NYSDOH-NY12058,NJDEP-CT005,P/			
95-50-1	1,2-Dichlorobenzene	ND		ug/L	0.270	0.500	1	EPA 8260D	12/24/2025 10:25	12/24/2025 15:25	PMB
							Certifications:	CTDPH-PH-0840,NYSDOH-NY10854,NYSDOH-NY12058,NJDEP-CT005,P/			
107-06-2	1,2-Dichloroethane	ND		ug/L	0.377	0.500	1	EPA 8260D	12/24/2025 10:25	12/24/2025 15:25	PMB
							Certifications:	CTDPH-PH-0840,NYSDOH-NY10854,NYSDOH-NY12058,NJDEP-CT005,P/			
78-87-5	1,2-Dichloropropane	ND		ug/L	0.327	0.500	1	EPA 8260D	12/24/2025 10:25	12/24/2025 15:25	PMB
							Certifications:	CTDPH-PH-0840,NYSDOH-NY10854,NYSDOH-NY12058,NJDEP-CT005,P/			
108-67-8	1,3,5-Trimethylbenzene	ND		ug/L	0.347	0.500	1	EPA 8260D	12/24/2025 10:25	12/24/2025 15:25	PMB
							Certifications:	CTDPH-PH-0840,NYSDOH-NY10854,NYSDOH-NY12058,NJDEP-CT005,P/			
541-73-1	1,3-Dichlorobenzene	ND	UJ QL-02	ug/L	0.283	0.500	1	EPA 8260D	12/24/2025 10:25	12/24/2025 15:25	PMB
							Certifications:	CTDPH-PH-0840,NYSDOH-NY10854,NYSDOH-NY12058,NJDEP-CT005,P/			
142-28-9	1,3-Dichloropropane	ND		ug/L	0.260	0.500	1	EPA 8260D	12/24/2025 10:25	12/24/2025 15:25	PMB
							Certifications:	NYSDOH-NY10854,NYSDOH-NY12058,NJDEP-CT005,PADEP-68-04440			
106-46-7	1,4-Dichlorobenzene	ND	UJ QL-02	ug/L	0.311	0.500	1	EPA 8260D	12/24/2025 10:25	12/24/2025 15:25	PMB
							Certifications:	CTDPH-PH-0840,NYSDOH-NY10854,NYSDOH-NY12058,NJDEP-CT005,P/			
78-93-3	2-Butanone	ND		ug/L	0.421	0.500	1	EPA 8260D	12/24/2025 10:25	12/24/2025 15:25	PMB
							Certifications:	CTDPH-PH-0840,NYSDOH-NY10854,NYSDOH-NY12058,NJDEP-CT005,P/			
591-78-6	2-Hexanone	ND		ug/L	0.320	0.500	1	EPA 8260D	12/24/2025 10:25	12/24/2025 15:25	PMB
							Certifications:	CTDPH-PH-0840,NYSDOH-NY10854,NYSDOH-NY12058,NJDEP-CT005,P/			
108-10-1	4-Methyl-2-pentanone	ND		ug/L	0.365	0.500	1	EPA 8260D	12/24/2025 10:25	12/24/2025 15:25	PMB
							Certifications:	CTDPH-PH-0840,NYSDOH-NY10854,NYSDOH-NY12058,NJDEP-CT005,P/			
67-64-1	Acetone	ND		ug/L	1.34	2.00	1	EPA 8260D	12/24/2025 10:25	12/24/2025 15:25	PMB
							Certifications:	CTDPH-PH-0840,NYSDOH-NY10854,NYSDOH-NY12058,NJDEP-CT005,P/			
107-02-8	Acrolein	ND	CCVE	ug/L	0.447	0.500	1	EPA 8260D	12/24/2025 10:25	12/24/2025 15:25	PMB
							Certifications:	CTDPH-PH-0840,NYSDOH-NY10854,NYSDOH-NY12058,NJDEP-CT005,P/			
107-13-1	Acrylonitrile	ND		ug/L	0.422	0.500	1	EPA 8260D	12/24/2025 10:25	12/24/2025 15:25	PMB
							Certifications:	CTDPH-PH-0840,NYSDOH-NY10854,NYSDOH-NY12058,NJDEP-CT005,P/			
71-43-2	Benzene	ND		ug/L	0.279	0.500	1	EPA 8260D	12/24/2025 10:25	12/24/2025 15:25	PMB
							Certifications:	CTDPH-PH-0840,NYSDOH-NY10854,NYSDOH-NY12058,NJDEP-CT005,P/			
74-97-5	Bromochloromethane	ND		ug/L	0.354	0.500	1	EPA 8260D	12/24/2025 10:25	12/24/2025 15:25	PMB
							Certifications:	NYSDOH-NY10854,NYSDOH-NY12058,NJDEP-CT005,PADEP-68-04440			
75-27-4	Bromodichloromethane	ND		ug/L	0.245	0.500	1	EPA 8260D	12/24/2025 10:25	12/24/2025 15:25	PMB
							Certifications:	CTDPH-PH-0840,NYSDOH-NY10854,NYSDOH-NY12058,NJDEP-CT005,P/			
75-25-2	Bromoform	ND		ug/L	0.163	0.500	1	EPA 8260D	12/24/2025 10:25	12/24/2025 15:25	PMB
							Certifications:	CTDPH-PH-0840,NYSDOH-NY10854,NYSDOH-NY12058,NJDEP-CT005,P/			
74-83-9	Bromomethane	ND		ug/L	0.500	2.00	1	EPA 8260D	12/24/2025 10:25	12/24/2025 15:25	PMB
							Certifications:	CTDPH-PH-0840,NYSDOH-NY10854,NYSDOH-NY12058,NJDEP-CT005,P/			
75-15-0	Carbon disulfide	ND		ug/L	0.362	0.500	1	EPA 8260D	12/24/2025 10:25	12/24/2025 15:25	PMB
							Certifications:	CTDPH-PH-0840,NYSDOH-NY10854,NYSDOH-NY12058,NJDEP-CT005,P/			
56-23-5	Carbon tetrachloride	ND		ug/L	0.204	0.500	1	EPA 8260D	12/24/2025 10:25	12/24/2025 15:25	PMB
							Certifications:	CTDPH-PH-0840,NYSDOH-NY10854,NYSDOH-NY12058,NJDEP-CT005,P/			
108-90-7	Chlorobenzene	ND		ug/L	0.284	0.500	1	EPA 8260D	12/24/2025 10:25	12/24/2025 15:25	PMB
							Certifications:	CTDPH-PH-0840,NYSDOH-NY10854,NYSDOH-NY12058,NJDEP-CT005,P/			
75-00-3	Chloroethane	ND		ug/L	0.448	0.500	1	EPA 8260D	12/24/2025 10:25	12/24/2025 15:25	PMB
							Certifications:	CTDPH-PH-0840,NYSDOH-NY10854,NYSDOH-NY12058,NJDEP-CT005,P/			

Sample Information

Client Sample ID: 25MW-3 **Sample ID:** 25L1272-03

Project (SDG) No.	Client Project ID	Matrix	Collection Date/Time	Date Received
25L1272	2425 Atlantic Brooklyn 10034	Ground Water	December 22, 2025 1:27 pm	12/22/2025

VOA, 8260 LOW MASTER

Log-in Notes:

Sample Notes:

Sample Prepared by Method: EPA 5030B

CAS No.	Parameter	Result	Flag	Units	Reported to LOD/MDL	LOQ	Dilution	Reference Method	Date/Time Prepared	Date/Time Analyzed	Analyst
67-66-3	**Chloroform**	**3.06**		ug/L	0.243	0.500	1	EPA 8260D	12/24/2025 10:25	12/24/2025 15:25	PMB
							Certifications:	CTDPH-PH-0840,NYSDOH-NY10854,NYSDOH-NY12058,NJDEP-CT005,P/			
74-87-3	Chloromethane	ND		ug/L	0.372	0.500	1	EPA 8260D	12/24/2025 10:25	12/24/2025 15:25	PMB
							Certifications:	CTDPH-PH-0840,NYSDOH-NY10854,NYSDOH-NY12058,NJDEP-CT005,P/			
156-59-2	cis-1,2-Dichloroethylene	ND		ug/L	0.294	0.500	1	EPA 8260D	12/24/2025 10:25	12/24/2025 15:25	PMB
							Certifications:	CTDPH-PH-0840,NYSDOH-NY10854,NYSDOH-NY12058,NJDEP-CT005,P/			
10061-01-5	cis-1,3-Dichloropropylene	ND		ug/L	0.262	0.500	1	EPA 8260D	12/24/2025 10:25	12/24/2025 15:25	PMB
							Certifications:	CTDPH-PH-0840,NYSDOH-NY10854,NYSDOH-NY12058,NJDEP-CT005,P/			
110-82-7	Cyclohexane	ND		ug/L	0.491	0.500	1	EPA 8260D	12/24/2025 10:25	12/24/2025 15:25	PMB
							Certifications:	NYSDOH-NY10854,NYSDOH-NY12058,NJDEP-CT005,PADEP-68-04440			
124-48-1	Dibromochloromethane	ND		ug/L	0.146	0.500	1	EPA 8260D	12/24/2025 10:25	12/24/2025 15:25	PMB
							Certifications:	CTDPH-PH-0840,NYSDOH-NY10854,NYSDOH-NY12058,NJDEP-CT005,P/			
74-95-3	Dibromomethane	ND		ug/L	0.203	0.500	1	EPA 8260D	12/24/2025 10:25	12/24/2025 15:25	PMB
							Certifications:	NYSDOH-NY10854,NYSDOH-NY12058,NJDEP-CT005,PADEP-68-04440			
75-71-8	Dichlorodifluoromethane	ND		ug/L	0.451	0.500	1	EPA 8260D	12/24/2025 10:25	12/24/2025 15:25	PMB
							Certifications:	NYSDOH-NY10854,NYSDOH-NY12058,NJDEP-CT005,PADEP-68-04440			
100-41-4	Ethyl Benzene	ND		ug/L	0.290	0.500	1	EPA 8260D	12/24/2025 10:25	12/24/2025 15:25	PMB
							Certifications:	CTDPH-PH-0840,NYSDOH-NY10854,NYSDOH-NY12058,NJDEP-CT005,P/			
87-68-3	Hexachlorobutadiene	ND		ug/L	0.241	0.500	1	EPA 8260D	12/24/2025 10:25	12/24/2025 15:25	PMB
							Certifications:	NYSDOH-NY12058,PADEP-68-04440			
98-82-8	Isopropylbenzene	ND		ug/L	0.405	0.500	1	EPA 8260D	12/24/2025 10:25	12/24/2025 15:25	PMB
							Certifications:	CTDPH-PH-0840,NYSDOH-NY10854,NYSDOH-NY12058,NJDEP-CT005,P/			
79-20-9	Methyl acetate	ND		ug/L	0.442	0.500	1	EPA 8260D	12/24/2025 10:25	12/24/2025 15:25	PMB
							Certifications:	NYSDOH-NY10854,NYSDOH-NY12058,NJDEP-CT005,PADEP-68-04440			
1634-04-4	Methyl tert-butyl ether (MTBE)	ND		ug/L	0.244	0.500	1	EPA 8260D	12/24/2025 10:25	12/24/2025 15:25	PMB
							Certifications:	CTDPH-PH-0840,NYSDOH-NY10854,NYSDOH-NY12058,NJDEP-CT005,P/			
108-87-2	Methylcyclohexane	ND		ug/L	0.477	0.500	1	EPA 8260D	12/24/2025 10:25	12/24/2025 15:25	PMB
							Certifications:	NYSDOH-NY10854,NYSDOH-NY12058,NJDEP-CT005,PADEP-68-04440			
75-09-2	Methylene chloride	ND		ug/L	0.397	2.00	1	EPA 8260D	12/24/2025 10:25	12/24/2025 15:25	PMB
							Certifications:	CTDPH-PH-0840,NYSDOH-NY10854,NYSDOH-NY12058,NJDEP-CT005,P/			
91-20-3	Naphthalene	ND		ug/L	0.212	2.00	1	EPA 8260D	12/24/2025 10:25	12/24/2025 15:25	PMB
							Certifications:	NYSDOH-NY10854,NYSDOH-NY12058,NJDEP-CT005,PADEP-68-04440			
104-51-8	n-Butylbenzene	ND		ug/L	0.399	0.500	1	EPA 8260D	12/24/2025 10:25	12/24/2025 15:25	PMB
							Certifications:	CTDPH-PH-0840,NYSDOH-NY10854,NYSDOH-NY12058,NJDEP-CT005,P/			
103-65-1	n-Propylbenzene	ND		ug/L	0.384	0.500	1	EPA 8260D	12/24/2025 10:25	12/24/2025 15:25	PMB
							Certifications:	CTDPH-PH-0840,NYSDOH-NY10854,NYSDOH-NY12058,NJDEP-CT005,P/			
95-47-6	o-Xylene	ND		ug/L	0.261	0.500	1	EPA 8260D	12/24/2025 10:25	12/24/2025 15:25	PMB
							Certifications:	CTDPH-PH-0840,NYSDOH-NY10854,NYSDOH-NY12058,PADEP-68-04440			
179601-23-1	p- & m- Xylenes	ND		ug/L	0.578	1.00	1	EPA 8260D	12/24/2025 10:25	12/24/2025 15:25	PMB
							Certifications:	CTDPH-PH-0840,NYSDOH-NY10854,NYSDOH-NY12058,PADEP-68-04440			
105-05-5	* p-Diethylbenzene	ND		ug/L	0.341	0.500	1	EPA 8260D	12/24/2025 10:25	12/24/2025 15:25	PMB
							Certifications:				
622-96-8	* p-Ethyltoluene	ND	UJ QL-02	ug/L	0.200	0.500	1	EPA 8260D	12/24/2025 10:25	12/24/2025 15:25	PMB
							Certifications:				
99-87-6	p-Isopropyltoluene	ND		ug/L	0.377	0.500	1	EPA 8260D	12/24/2025 10:25	12/24/2025 15:25	PMB
							Certifications:	CTDPH-PH-0840,NYSDOH-NY10854,NYSDOH-NY12058,NJDEP-CT005,P/			

Sample Information

Client Sample ID: 25MW-3 **Sample ID:** 25L1272-03

Project (SDG) No.	Client Project ID	Matrix	Collection Date/Time	Date Received
25L1272	2425 Atlantic Brooklyn 10034	Ground Water	December 22, 2025 1:27 pm	12/22/2025

VOA, 8260 LOW MASTER

Log-in Notes:

Sample Notes:

Sample Prepared by Method: EPA 5030B

CAS No.	Parameter	Result	Flag	Units	Reported to LOD/MDL	LOQ	Dilution	Reference Method	Date/Time Prepared	Date/Time Analyzed	Analyst
135-98-8	sec-Butylbenzene	ND		ug/L	0.444	0.500	1	EPA 8260D	12/24/2025 10:25	12/24/2025 15:25	PMB
							Certifications:	CTDPH-PH-0840,NYSDOH-NY10854,NYSDOH-NY12058,NJDEP-CT005,P/			
100-42-5	Styrene	ND		ug/L	0.255	0.500	1	EPA 8260D	12/24/2025 10:25	12/24/2025 15:25	PMB
							Certifications:	CTDPH-PH-0840,NYSDOH-NY10854,NYSDOH-NY12058,NJDEP-CT005,P/			
75-65-0	tert-Butyl alcohol (TBA)	ND		ug/L	0.608	1.00	1	EPA 8260D	12/24/2025 10:25	12/24/2025 15:25	PMB
							Certifications:	NYSDOH-NY10854,NYSDOH-NY12058,NJDEP-CT005,PADEP-68-04440			
98-06-6	tert-Butylbenzene	ND		ug/L	0.367	0.500	1	EPA 8260D	12/24/2025 10:25	12/24/2025 15:25	PMB
							Certifications:	CTDPH-PH-0840,NYSDOH-NY10854,NYSDOH-NY12058,NJDEP-CT005,P/			
127-18-4	**Tetrachloroethylene**	**0.790**	J- CCVE, ICVE, QL-02	ug/L	0.239	0.500	1	EPA 8260D	12/24/2025 10:25	12/24/2025 15:25	PMB
							Certifications:	CTDPH-PH-0840,NYSDOH-NY10854,NYSDOH-NY12058,NJDEP-CT005,P/			
108-88-3	Toluene	ND		ug/L	0.346	0.500	1	EPA 8260D	12/24/2025 10:25	12/24/2025 15:25	PMB
							Certifications:	CTDPH-PH-0840,NYSDOH-NY10854,NYSDOH-NY12058,NJDEP-CT005,P/			
156-60-5	trans-1,2-Dichloroethylene	ND		ug/L	0.279	0.500	1	EPA 8260D	12/24/2025 10:25	12/24/2025 15:25	PMB
							Certifications:	CTDPH-PH-0840,NYSDOH-NY10854,NYSDOH-NY12058,NJDEP-CT005,P/			
10061-02-6	trans-1,3-Dichloropropylene	ND		ug/L	0.229	0.500	1	EPA 8260D	12/24/2025 10:25	12/24/2025 15:25	PMB
							Certifications:	CTDPH-PH-0840,NYSDOH-NY10854,NYSDOH-NY12058,NJDEP-CT005,P/			
79-01-6	**Trichloroethylene**	**4.00**		ug/L	0.249	0.500	1	EPA 8260D	12/24/2025 10:25	12/24/2025 15:25	PMB
							Certifications:	CTDPH-PH-0840,NYSDOH-NY10854,NYSDOH-NY12058,NJDEP-CT005,P/			
75-69-4	Trichlorofluoromethane	ND		ug/L	0.337	0.500	1	EPA 8260D	12/24/2025 10:25	12/24/2025 15:25	PMB
							Certifications:	CTDPH-PH-0840,NYSDOH-NY10854,NYSDOH-NY12058,NJDEP-CT005,P/			
75-01-4	Vinyl Chloride	ND		ug/L	0.469	0.500	1	EPA 8260D	12/24/2025 10:25	12/24/2025 15:25	PMB
							Certifications:	CTDPH-PH-0840,NYSDOH-NY10854,NYSDOH-NY12058,NJDEP-CT005,P/			
1330-20-7	Xylenes, Total	ND	CAL-E	ug/L	0.839	1.50	1	EPA 8260D	12/24/2025 10:25	12/24/2025 15:25	PMB
							Certifications:	CTDPH-PH-0840,NYSDOH-NY10854,NYSDOH-NY12058,NJDEP-CT005			

	Surrogate Recoveries	Result	Acceptance Range
17060-07-0	*Surrogate: SURR: 1,2-Dichloroethane-d4*	*100 %*	*69-130*
2037-26-5	*Surrogate: SURR: Toluene-d8*	*100 %*	*81-117*
460-00-4	*Surrogate: SURR: p-Bromofluorobenzene*	*101 %*	*79-122*

SVOA, 8270 LOW MASTER

Log-in Notes:

Sample Notes: EXT-EM

Sample Prepared by Method: EPA 3510C

CAS No.	Parameter	Result	Flag	Units	Reported to LOD/MDL	LOQ	Dilution	Reference Method	Date/Time Prepared	Date/Time Analyzed	Analyst
92-52-4	1,1-Biphenyl	ND		ug/L	2.50	5.00	1	EPA 8270E	12/24/2025 09:53	12/28/2025 05:12	AK
							Certifications:	NJDEP-CT005,NYSDOH-NY10854,PADEP-68-04440			
95-94-3	1,2,4,5-Tetrachlorobenzene	ND		ug/L	2.50	5.00	1	EPA 8270E	12/24/2025 09:53	12/28/2025 05:12	AK
							Certifications:	NYSDOH-NY10854,PADEP-68-04440			
58-90-2	2,3,4,6-Tetrachlorophenol	ND		ug/L	2.50	5.00	1	EPA 8270E	12/24/2025 09:53	12/28/2025 05:12	AK
							Certifications:	NYSDOH-NY10854,PADEP-68-04440			
95-95-4	2,4,5-Trichlorophenol	ND		ug/L	2.50	5.00	1	EPA 8270E	12/24/2025 09:53	12/28/2025 05:12	AK
							Certifications:	CTDPH-PH-0840,NJDEP-CT005,NYSDOH-NY10854,PADEP-68-04440			
88-06-2	2,4,6-Trichlorophenol	ND		ug/L	2.50	5.00	1	EPA 8270E	12/24/2025 09:53	12/28/2025 05:12	AK
							Certifications:	CTDPH-PH-0840,NJDEP-CT005,NYSDOH-NY10854,PADEP-68-04440			
120-83-2	2,4-Dichlorophenol	ND		ug/L	2.50	5.00	1	EPA 8270E	12/24/2025 09:53	12/28/2025 05:12	AK
							Certifications:	CTDPH-PH-0840,NJDEP-CT005,NYSDOH-NY10854,PADEP-68-04440			

Sample Information

Client Sample ID: 25MW-3 **Sample ID:** 25L1272-03

Project (SDG) No.	Client Project ID	Matrix	Collection Date/Time	Date Received
25L1272	2425 Atlantic Brooklyn 10034	Ground Water	December 22, 2025 1:27 pm	12/22/2025

SVOA, 8270 LOW MASTER

Log-in Notes:

Sample Notes: EXT-EM

Sample Prepared by Method: EPA 3510C

CAS No.	Parameter	Result	Flag	Units	Reported to LOD/MDL	LOQ	Dilution	Reference Method	Date/Time Prepared	Date/Time Analyzed	Analyst
105-67-9	2,4-Dimethylphenol	ND		ug/L	2.50	5.00	1	EPA 8270E	12/24/2025 09:53	12/28/2025 05:12	AK
							Certifications:	CTDPH-PH-0840,NJDEP-CT005,NYSDOH-NY10854,PADEP-68-04440			
51-28-5	* 2,4-Dinitrophenol	ND	CAL-E	ug/L	2.50	5.00	1	EPA 8270E	12/24/2025 09:53	12/28/2025 05:12	AK
							Certifications:	CTDPH-PH-0840,NJDEP-CT005			
121-14-2	2,4-Dinitrotoluene	ND		ug/L	2.50	5.00	1	EPA 8270E	12/24/2025 09:53	12/28/2025 05:12	AK
							Certifications:	CTDPH-PH-0840,NJDEP-CT005,NYSDOH-NY10854,PADEP-68-04440			
606-20-2	2,6-Dinitrotoluene	ND		ug/L	2.50	5.00	1	EPA 8270E	12/24/2025 09:53	12/28/2025 05:12	AK
							Certifications:	CTDPH-PH-0840,NJDEP-CT005,NYSDOH-NY10854,PADEP-68-04440			
91-58-7	2-Chloronaphthalene	ND		ug/L	2.50	5.00	1	EPA 8270E	12/24/2025 09:53	12/28/2025 05:12	AK
							Certifications:	CTDPH-PH-0840,NJDEP-CT005,NYSDOH-NY10854,PADEP-68-04440			
95-57-8	2-Chlorophenol	ND		ug/L	2.50	5.00	1	EPA 8270E	12/24/2025 09:53	12/28/2025 05:12	AK
							Certifications:	CTDPH-PH-0840,NJDEP-CT005,NYSDOH-NY10854,PADEP-68-04440			
91-57-6	2-Methylnaphthalene	ND		ug/L	2.50	5.00	1	EPA 8270E	12/24/2025 09:53	12/28/2025 05:12	AK
							Certifications:	CTDPH-PH-0840,NJDEP-CT005,NYSDOH-NY10854,PADEP-68-04440			
95-48-7	2-Methylphenol	ND		ug/L	2.50	5.00	1	EPA 8270E	12/24/2025 09:53	12/28/2025 05:12	AK
							Certifications:	CTDPH-PH-0840,NJDEP-CT005,NYSDOH-NY10854,PADEP-68-04440			
88-74-4	2-Nitroaniline	ND		ug/L	2.50	5.00	1	EPA 8270E	12/24/2025 09:53	12/28/2025 05:12	AK
							Certifications:	CTDPH-PH-0840,NYSDOH-NY10854,PADEP-68-04440			
88-75-5	2-Nitrophenol	ND		ug/L	2.50	5.00	1	EPA 8270E	12/24/2025 09:53	12/28/2025 05:12	AK
							Certifications:	CTDPH-PH-0840,NJDEP-CT005,NYSDOH-NY10854,PADEP-68-04440			
65794-96-9	* 3- & 4-Methylphenols	ND		ug/L	2.50	5.00	1	EPA 8270E	12/24/2025 09:53	12/28/2025 05:12	AK
							Certifications:	CTDPH-PH-0840			
91-94-1	3,3-Dichlorobenzidine	ND		ug/L	2.50	5.00	1	EPA 8270E	12/24/2025 09:53	12/28/2025 05:12	AK
							Certifications:	CTDPH-PH-0840,NYSDOH-NY10854,PADEP-68-04440			
99-09-2	3-Nitroaniline	ND		ug/L	2.50	5.00	1	EPA 8270E	12/24/2025 09:53	12/28/2025 05:12	AK
							Certifications:	CTDPH-PH-0840,NYSDOH-NY10854,PADEP-68-04440			
534-52-1	4,6-Dinitro-2-methylphenol	ND	CAL-E	ug/L	2.50	5.00	1	EPA 8270E	12/24/2025 09:53	12/28/2025 05:12	AK
							Certifications:	CTDPH-PH-0840,NJDEP-CT005,NYSDOH-NY10854,PADEP-68-04440			
101-55-3	4-Bromophenyl phenyl ether	ND		ug/L	2.50	5.00	1	EPA 8270E	12/24/2025 09:53	12/28/2025 05:12	AK
							Certifications:	CTDPH-PH-0840,NJDEP-CT005,NYSDOH-NY10854,PADEP-68-04440			
59-50-7	4-Chloro-3-methylphenol	ND		ug/L	2.50	5.00	1	EPA 8270E	12/24/2025 09:53	12/28/2025 05:12	AK
							Certifications:	CTDPH-PH-0840,NJDEP-CT005,NYSDOH-NY10854,PADEP-68-04440			
106-47-8	4-Chloroaniline	ND		ug/L	2.50	5.00	1	EPA 8270E	12/24/2025 09:53	12/28/2025 05:12	AK
							Certifications:	CTDPH-PH-0840,NYSDOH-NY10854,PADEP-68-04440			
7005-72-3	4-Chlorophenyl phenyl ether	ND		ug/L	2.50	5.00	1	EPA 8270E	12/24/2025 09:53	12/28/2025 05:12	AK
							Certifications:	CTDPH-PH-0840,NJDEP-CT005,NYSDOH-NY10854,PADEP-68-04440			
100-01-6	4-Nitroaniline	ND		ug/L	2.50	5.00	1	EPA 8270E	12/24/2025 09:53	12/28/2025 05:12	AK
							Certifications:	CTDPH-PH-0840,NYSDOH-NY10854,PADEP-68-04440			
100-02-7	4-Nitrophenol	ND	R	ug/L	5.00	5.00	1	EPA 8270E	12/24/2025 09:53	12/28/2025 05:12	AK
							Certifications:	CTDPH-PH-0840,NJDEP-CT005,NYSDOH-NY10854,PADEP-68-04440			
98-86-2	Acetophenone	ND		ug/L	2.50	5.00	1	EPA 8270E	12/24/2025 09:53	12/28/2025 05:12	AK
							Certifications:	NJDEP-CT005,NYSDOH-NY10854,PADEP-68-04440			
100-52-7	Benzaldehyde	ND		ug/L	2.50	5.00	1	EPA 8270E	12/24/2025 09:53	12/28/2025 05:12	AK
							Certifications:	NJDEP-CT005,NYSDOH-NY10854,PADEP-68-04440			
85-68-7	Benzyl butyl phthalate	ND		ug/L	2.50	5.00	1	EPA 8270E	12/24/2025 09:53	12/28/2025 05:12	AK
							Certifications:	CTDPH-PH-0840,NJDEP-CT005,NYSDOH-NY10854,PADEP-68-04440			

Sample Information

Client Sample ID: 25MW-3 **Sample ID:** 25L1272-03

Project (SDG) No.	Client Project ID	Matrix	Collection Date/Time	Date Received
25L1272	2425 Atlantic Brooklyn 10034	Ground Water	December 22, 2025 1:27 pm	12/22/2025

SVOA, 8270 LOW MASTER

Log-in Notes:

Sample Notes: EXT-EM

Sample Prepared by Method: EPA 3510C

CAS No.	Parameter	Result	Flag	Units	Reported to LOD/MDL	LOQ	Dilution	Reference Method	Date/Time Prepared	Date/Time Analyzed	Analyst
111-91-1	Bis(2-chloroethoxy)methane	ND		ug/L	2.50	5.00	1	EPA 8270E	12/24/2025 09:53	12/28/2025 05:12	AK
							Certifications:	CTDPH-PH-0840,NJDEP-CT005,NYSDOH-NY10854,PADEP-68-04440			
111-44-4	Bis(2-chloroethyl)ether	ND		ug/L	1.00	5.00	1	EPA 8270E	12/24/2025 09:53	12/28/2025 05:12	AK
							Certifications:	CTDPH-PH-0840,NJDEP-CT005,NYSDOH-NY10854,PADEP-68-04440			
108-60-1	Bis(2-chloroisopropyl)ether	ND	CCVE	ug/L	2.50	5.00	1	EPA 8270E	12/24/2025 09:53	12/28/2025 05:12	AK
							Certifications:	CTDPH-PH-0840,NJDEP-CT005,NYSDOH-NY10854,PADEP-68-04440			
105-60-2	Caprolactam	ND		ug/L	2.50	5.00	1	EPA 8270E	12/24/2025 09:53	12/28/2025 05:12	AK
							Certifications:	NJDEP-CT005,NYSDOH-NY10854,PADEP-68-04440			
86-74-8	Carbazole	ND		ug/L	2.50	5.00	1	EPA 8270E	12/24/2025 09:53	12/28/2025 05:12	AK
							Certifications:	CTDPH-PH-0840,NYSDOH-NY10854,PADEP-68-04440			
132-64-9	Dibenzofuran	ND		ug/L	2.50	5.00	1	EPA 8270E	12/24/2025 09:53	12/28/2025 05:12	AK
							Certifications:	CTDPH-PH-0840,NJDEP-CT005,NYSDOH-NY10854,PADEP-68-04440			
84-66-2	Diethyl phthalate	ND		ug/L	2.50	5.00	1	EPA 8270E	12/24/2025 09:53	12/28/2025 05:12	AK
							Certifications:	CTDPH-PH-0840,NJDEP-CT005,NYSDOH-NY10854,PADEP-68-04440			
131-11-3	Dimethyl phthalate	ND		ug/L	2.50	5.00	1	EPA 8270E	12/24/2025 09:53	12/28/2025 05:12	AK
							Certifications:	CTDPH-PH-0840,NJDEP-CT005,NYSDOH-NY10854,PADEP-68-04440			
84-74-2	Di-n-butyl phthalate	ND		ug/L	2.50	5.00	1	EPA 8270E	12/24/2025 09:53	12/28/2025 05:12	AK
							Certifications:	CTDPH-PH-0840,NJDEP-CT005,NYSDOH-NY10854,PADEP-68-04440			
117-84-0	Di-n-octyl phthalate	ND		ug/L	2.50	5.00	1	EPA 8270E	12/24/2025 09:53	12/28/2025 05:12	AK
							Certifications:	CTDPH-PH-0840,NJDEP-CT005,NYSDOH-NY10854,PADEP-68-04440			
77-47-4	Hexachlorocyclopentadiene	ND	CCVE	ug/L	5.00	10.0	1	EPA 8270E	12/24/2025 09:53	12/28/2025 05:12	AK
							Certifications:	CTDPH-PH-0840,NJDEP-CT005,NYSDOH-NY10854,PADEP-68-04440			
78-59-1	Isophorone	ND		ug/L	2.50	5.00	1	EPA 8270E	12/24/2025 09:53	12/28/2025 05:12	AK
							Certifications:	CTDPH-PH-0840,NJDEP-CT005,NYSDOH-NY10854,PADEP-68-04440			
621-64-7	N-nitroso-di-n-propylamine	ND		ug/L	2.50	5.00	1	EPA 8270E	12/24/2025 09:53	12/28/2025 05:12	AK
							Certifications:	CTDPH-PH-0840,NJDEP-CT005,NYSDOH-NY10854,PADEP-68-04440			
86-30-6	N-Nitrosodiphenylamine	ND		ug/L	2.50	5.00	1	EPA 8270E	12/24/2025 09:53	12/28/2025 05:12	AK
							Certifications:	CTDPH-PH-0840,NJDEP-CT005,NYSDOH-NY10854,PADEP-68-04440			
108-95-2	Phenol	ND		ug/L	0.750	5.00	1	EPA 8270E	12/24/2025 09:53	12/28/2025 05:12	AK
							Certifications:	CTDPH-PH-0840,NJDEP-CT005,NYSDOH-NY10854,PADEP-68-04440			
2312-35-8	* Propargite	ND		ug/L	2.50	5.00	1	EPA 8270E	12/24/2025 09:53	12/28/2025 05:12	AK
							Certifications:				
110-86-1	Pyridine	ND	R	ug/L	2.50	5.00	1	EPA 8270E	12/24/2025 09:53	12/28/2025 05:12	AK
							Certifications:	CTDPH-PH-0840,NYSDOH-NY10854,PADEP-68-04440			

	Surrogate Recoveries	Result		Acceptance Range
367-12-4	*Surrogate: SURR: 2-Fluorophenol*	*26.2 %*		*19.7-63.1*
13127-88-3	*Surrogate: SURR: Phenol-d6*	*16.4 %*		*10.1-41.7*
4165-60-0	*Surrogate: SURR: Nitrobenzene-d5*	*46.6 %*	*S-08*	*50.2-113*
321-60-8	*Surrogate: SURR: 2-Fluorobiphenyl*	*46.0 %*		*39.9-105*
118-79-6	*Surrogate: SURR: 2,4,6-Tribromophenol*	*63.7 %*		*39.3-151*
1718-51-0	*Surrogate: SURR: Terphenyl-d14*	*63.5 %*		*30.7-106*

SVOA, 8270 SIM MASTER

Log-in Notes:

Sample Notes: EXT-EM

Sample Prepared by Method: EPA 3510C

CAS No.	Parameter	Result	Flag	Units	Reported to LOQ	Dilution	Reference Method	Date/Time Prepared	Date/Time Analyzed	Analyst

Sample Information

Client Sample ID: 25MW-3 **Sample ID:** 25L1272-03

Project (SDG) No.	Client Project ID	Matrix	Collection Date/Time	Date Received
25L1272	2425 Atlantic Brooklyn 10034	Ground Water	December 22, 2025 1:27 pm	12/22/2025

SVOA, 8270 SIM MASTER

Log-in Notes:

Sample Notes: EXT-EM

Sample Prepared by Method: EPA 3510C

CAS No.	Parameter	Result	Flag	Units	Reported to LOQ	Dilution	Reference Method	Date/Time Prepared	Date/Time Analyzed	Analyst
83-32-9	Acenaphthene	ND		ug/L	0.0500	1	EPA 8270E SIM	12/24/2025 09:59	12/29/2025 17:52	SR
						Certifications:	NYSDOH-NY10854,PADEP-68-04440,NJDEP-CT005			
208-96-8	Acenaphthylene	ND		ug/L	0.0500	1	EPA 8270E SIM	12/24/2025 09:59	12/29/2025 17:52	SR
						Certifications:	NYSDOH-NY10854,PADEP-68-04440,NJDEP-CT005			
120-12-7	* Anthracene	ND		ug/L	0.0500	1	EPA 8270E SIM	12/24/2025 09:59	12/29/2025 17:52	SR
						Certifications:				
1912-24-9	* Atrazine	ND		ug/L	0.500	1	EPA 8270E SIM	12/24/2025 09:59	12/29/2025 17:52	SR
						Certifications:				
56-55-3	Benzo(a)anthracene	ND		ug/L	0.0500	1	EPA 8270E SIM	12/24/2025 09:59	12/29/2025 17:52	SR
						Certifications:	NYSDOH-NY10854,PADEP-68-04440,NJDEP-CT005			
50-32-8	Benzo(a)pyrene	ND		ug/L	0.0500	1	EPA 8270E SIM	12/24/2025 09:59	12/29/2025 17:52	SR
						Certifications:	NYSDOH-NY10854,PADEP-68-04440,NJDEP-CT005			
205-99-2	Benzo(b)fluoranthene	ND	CAL-E	ug/L	0.0500	1	EPA 8270E SIM	12/24/2025 09:59	12/29/2025 17:52	SR
						Certifications:	NYSDOH-NY10854,PADEP-68-04440,NJDEP-CT005			
191-24-2	Benzo(g,h,i)perylene	ND	CAL-E	ug/L	0.0500	1	EPA 8270E SIM	12/24/2025 09:59	12/29/2025 17:52	SR
						Certifications:	NYSDOH-NY10854,PADEP-68-04440,NJDEP-CT005			
207-08-9	Benzo(k)fluoranthene	ND	CAL-E	ug/L	0.0500	1	EPA 8270E SIM	12/24/2025 09:59	12/29/2025 17:52	SR
						Certifications:	NYSDOH-NY10854,PADEP-68-04440,NJDEP-CT005			
117-81-7	* Bis(2-ethylhexyl)phthalate	ND		ug/L	0.500	1	EPA 8270E SIM	12/24/2025 09:59	12/29/2025 17:52	SR
						Certifications:				
218-01-9	Chrysene	ND		ug/L	0.0500	1	EPA 8270E SIM	12/24/2025 09:59	12/29/2025 17:52	SR
						Certifications:	NYSDOH-NY10854,PADEP-68-04440,NJDEP-CT005			
53-70-3	Dibenzo(a,h)anthracene	ND		ug/L	0.0500	1	EPA 8270E SIM	12/24/2025 09:59	12/29/2025 17:52	SR
						Certifications:	NYSDOH-NY10854,PADEP-68-04440,NJDEP-CT005			
206-44-0	Fluoranthene	ND		ug/L	0.0500	1	EPA 8270E SIM	12/24/2025 09:59	12/29/2025 17:52	SR
						Certifications:	NYSDOH-NY10854,PADEP-68-04440,NJDEP-CT005			
86-73-7	Fluorene	ND		ug/L	0.0500	1	EPA 8270E SIM	12/24/2025 09:59	12/29/2025 17:52	SR
						Certifications:	NYSDOH-NY10854,PADEP-68-04440,NJDEP-CT005			
118-74-1	* Hexachlorobenzene	ND		ug/L	0.0200	1	EPA 8270E SIM	12/24/2025 09:59	12/29/2025 17:52	SR
						Certifications:				
87-68-3	* Hexachlorobutadiene	ND		ug/L	0.500	1	EPA 8270E SIM	12/24/2025 09:59	12/29/2025 17:52	SR
						Certifications:				
67-72-1	* Hexachloroethane	ND		ug/L	0.500	1	EPA 8270E SIM	12/24/2025 09:59	12/29/2025 17:52	SR
						Certifications:				
193-39-5	Indeno(1,2,3-cd)pyrene	ND		ug/L	0.0500	1	EPA 8270E SIM	12/24/2025 09:59	12/29/2025 17:52	SR
						Certifications:	NYSDOH-NY10854,PADEP-68-04440,NJDEP-CT005			
91-20-3	Naphthalene	ND		ug/L	0.0500	1	EPA 8270E SIM	12/24/2025 09:59	12/29/2025 17:52	SR
						Certifications:	NYSDOH-NY10854,PADEP-68-04440,NJDEP-CT005			
98-95-3	* Nitrobenzene	ND	ICVE, CCVE	ug/L	0.250	1	EPA 8270E SIM	12/24/2025 09:59	12/29/2025 17:52	SR
						Certifications:				
62-75-9	* N-Nitrosodimethylamine	ND	R QL-02	ug/L	0.500	1	EPA 8270E SIM	12/24/2025 09:59	12/29/2025 17:52	SR
						Certifications:				
87-86-5	* Pentachlorophenol	ND		ug/L	0.250	1	EPA 8270E SIM	12/24/2025 09:59	12/29/2025 17:52	SR
						Certifications:				
85-01-8	Phenanthrene	ND		ug/L	0.0500	1	EPA 8270E SIM	12/24/2025 09:59	12/29/2025 17:52	SR
						Certifications:	NYSDOH-NY10854,PADEP-68-04440,NJDEP-CT005			

Sample Information

Client Sample ID: 25MW-3 **Sample ID:** 25L1272-03

Project (SDG) No.	Client Project ID	Matrix	Collection Date/Time	Date Received
25L1272	2425 Atlantic Brooklyn 10034	Ground Water	December 22, 2025 1:27 pm	12/22/2025

SVOA, 8270 SIM MASTER

Log-in Notes:

Sample Notes: EXT-EM

Sample Prepared by Method: EPA 3510C

CAS No.	Parameter	Result	Flag	Units	Reported to LOQ	Dilution	Reference Method	Date/Time Prepared	Date/Time Analyzed	Analyst
129-00-0	Pyrene	ND		ug/L	0.0500	1	EPA 8270E SIM	12/24/2025 09:59	12/29/2025 17:52	SR
						Certifications:	NYSDOH-NY10854,PADEP-68-04440,NJDEP-CT005			

Sample Information

Client Sample ID: 25MW-4 **Sample ID:** 25L1272-04

Project (SDG) No.	Client Project ID	Matrix	Collection Date/Time	Date Received
25L1272	2425 Atlantic Brooklyn 10034	Ground Water	December 22, 2025 10:45 am	12/22/2025

VOA, 8260 LOW MASTER

Log-in Notes:

Sample Notes:

Sample Prepared by Method: EPA 5030B

CAS No.	Parameter	Result	Flag	Units	Reported to LOD/MDL	LOQ	Dilution	Reference Method	Date/Time Prepared	Date/Time Analyzed	Analyst
630-20-6	1,1,1,2-Tetrachloroethane	ND		ug/L	0.216	0.500	1	EPA 8260D	12/24/2025 10:25	12/24/2025 16:59	PMB
							Certifications:	CTDPH-PH-0840,NYSDOH-NY10854,NYSDOH-NY12058,NJDEP-CT005,P/			
71-55-6	1,1,1-Trichloroethane	ND		ug/L	0.266	0.500	1	EPA 8260D	12/24/2025 10:25	12/24/2025 16:59	PMB
							Certifications:	CTDPH-PH-0840,NYSDOH-NY10854,NYSDOH-NY12058,NJDEP-CT005,P/			
79-34-5	1,1,2,2-Tetrachloroethane	ND		ug/L	0.256	0.500	1	EPA 8260D	12/24/2025 10:25	12/24/2025 16:59	PMB
							Certifications:	CTDPH-PH-0840,NYSDOH-NY10854,NYSDOH-NY12058,NJDEP-CT005,P/			
76-13-1	1,1,2-Trichloro-1,2,2-trifluoroethane (Freon 113)	ND		ug/L	0.286	0.500	1	EPA 8260D	12/24/2025 10:25	12/24/2025 16:59	PMB
							Certifications:	CTDPH-PH-0840,NYSDOH-NY10854,NYSDOH-NY12058,NJDEP-CT005,P/			
79-00-5	1,1,2-Trichloroethane	ND		ug/L	0.249	0.500	1	EPA 8260D	12/24/2025 10:25	12/24/2025 16:59	PMB
							Certifications:	CTDPH-PH-0840,NYSDOH-NY10854,NYSDOH-NY12058,NJDEP-CT005,P/			
75-34-3	1,1-Dichloroethane	ND		ug/L	0.272	0.500	1	EPA 8260D	12/24/2025 10:25	12/24/2025 16:59	PMB
							Certifications:	CTDPH-PH-0840,NYSDOH-NY10854,NYSDOH-NY12058,NJDEP-CT005,P/			
75-35-4	1,1-Dichloroethylene	ND	CCVE	ug/L	0.327	0.500	1	EPA 8260D	12/24/2025 10:25	12/24/2025 16:59	PMB
							Certifications:	CTDPH-PH-0840,NYSDOH-NY10854,NYSDOH-NY12058,NJDEP-CT005,P/			
87-61-6	1,2,3-Trichlorobenzene	ND		ug/L	0.222	0.500	1	EPA 8260D	12/24/2025 10:25	12/24/2025 16:59	PMB
							Certifications:	NYSDOH-NY10854,NYSDOH-NY12058,NJDEP-CT005,PADEP-68-04440			
96-18-4	1,2,3-Trichloropropane	ND		ug/L	0.273	0.500	1	EPA 8260D	12/24/2025 10:25	12/24/2025 16:59	PMB
							Certifications:	NYSDOH-NY10854,NYSDOH-NY12058,NJDEP-CT005,PADEP-68-04440			
120-82-1	1,2,4-Trichlorobenzene	ND		ug/L	0.138	0.500	1	EPA 8260D	12/24/2025 10:25	12/24/2025 16:59	PMB
							Certifications:	NYSDOH-NY10854,NYSDOH-NY12058,NJDEP-CT005,PADEP-68-04440			
95-63-6	1,2,4-Trimethylbenzene	ND		ug/L	0.310	0.500	1	EPA 8260D	12/24/2025 10:25	12/24/2025 16:59	PMB
							Certifications:	CTDPH-PH-0840,NYSDOH-NY10854,NYSDOH-NY12058,NJDEP-CT005,P/			
96-12-8	1,2-Dibromo-3-chloropropane	ND		ug/L	0.432	0.500	1	EPA 8260D	12/24/2025 10:25	12/24/2025 16:59	PMB
							Certifications:	CTDPH-PH-0840,NYSDOH-NY10854,NYSDOH-NY12058,NJDEP-CT005,P/			
106-93-4	1,2-Dibromoethane	ND		ug/L	0.215	0.500	1	EPA 8260D	12/24/2025 10:25	12/24/2025 16:59	PMB
							Certifications:	CTDPH-PH-0840,NYSDOH-NY10854,NYSDOH-NY12058,NJDEP-CT005,P/			
95-50-1	1,2-Dichlorobenzene	ND		ug/L	0.270	0.500	1	EPA 8260D	12/24/2025 10:25	12/24/2025 16:59	PMB
							Certifications:	CTDPH-PH-0840,NYSDOH-NY10854,NYSDOH-NY12058,NJDEP-CT005,P/			
107-06-2	1,2-Dichloroethane	ND		ug/L	0.377	0.500	1	EPA 8260D	12/24/2025 10:25	12/24/2025 16:59	PMB
							Certifications:	CTDPH-PH-0840,NYSDOH-NY10854,NYSDOH-NY12058,NJDEP-CT005,P/			
78-87-5	1,2-Dichloropropane	ND		ug/L	0.327	0.500	1	EPA 8260D	12/24/2025 10:25	12/24/2025 16:59	PMB
							Certifications:	CTDPH-PH-0840,NYSDOH-NY10854,NYSDOH-NY12058,NJDEP-CT005,P/			

Sample Information

Client Sample ID: 25MW-4 **Sample ID:** 25L1272-04

Project (SDG) No.	Client Project ID	Matrix	Collection Date/Time	Date Received
25L1272	2425 Atlantic Brooklyn 10034	Ground Water	December 22, 2025 10:45 am	12/22/2025

VOA, 8260 LOW MASTER

Log-in Notes:

Sample Notes:

Sample Prepared by Method: EPA 5030B

CAS No.	Parameter	Result	Flag	Units	Reported to LOD/MDL	LOQ	Dilution	Reference Method	Date/Time Prepared	Date/Time Analyzed	Analyst
108-67-8	1,3,5-Trimethylbenzene	ND		ug/L	0.347	0.500	1	EPA 8260D	12/24/2025 10:25	12/24/2025 16:59	PMB
							Certifications:	CTDPH-PH-0840,NYSDOH-NY10854,NYSDOH-NY12058,NJDEP-CT005,P/			
541-73-1	1,3-Dichlorobenzene	ND	UJ QL-02	ug/L	0.283	0.500	1	EPA 8260D	12/24/2025 10:25	12/24/2025 16:59	PMB
							Certifications:	CTDPH-PH-0840,NYSDOH-NY10854,NYSDOH-NY12058,NJDEP-CT005,P/			
142-28-9	1,3-Dichloropropane	ND		ug/L	0.260	0.500	1	EPA 8260D	12/24/2025 10:25	12/24/2025 16:59	PMB
							Certifications:	NYSDOH-NY10854,NYSDOH-NY12058,NJDEP-CT005,PADEP-68-04440			
106-46-7	1,4-Dichlorobenzene	ND	UJ QL-02	ug/L	0.311	0.500	1	EPA 8260D	12/24/2025 10:25	12/24/2025 16:59	PMB
							Certifications:	CTDPH-PH-0840,NYSDOH-NY10854,NYSDOH-NY12058,NJDEP-CT005,P/			
78-93-3	**2-Butanone**	**3.18**		ug/L	0.421	0.500	1	EPA 8260D	12/24/2025 10:25	12/24/2025 16:59	PMB
							Certifications:	CTDPH-PH-0840,NYSDOH-NY10854,NYSDOH-NY12058,NJDEP-CT005,P/			
591-78-6	**2-Hexanone**	**0.460**	J	ug/L	0.320	0.500	1	EPA 8260D	12/24/2025 10:25	12/24/2025 16:59	PMB
							Certifications:	CTDPH-PH-0840,NYSDOH-NY10854,NYSDOH-NY12058,NJDEP-CT005,P/			
108-10-1	**4-Methyl-2-pentanone**	**0.450**	J	ug/L	0.365	0.500	1	EPA 8260D	12/24/2025 10:25	12/24/2025 16:59	PMB
							Certifications:	CTDPH-PH-0840,NYSDOH-NY10854,NYSDOH-NY12058,NJDEP-CT005,P/			
67-64-1	**Acetone**	**17.6**	J CCVE	ug/L	1.34	2.00	1	EPA 8260D	12/24/2025 10:25	12/24/2025 16:59	PMB
							Certifications:	CTDPH-PH-0840,NYSDOH-NY10854,NYSDOH-NY12058,NJDEP-CT005,P/			
107-02-8	**Acrolein**	**1.23**	J CCVE	ug/L	0.447	0.500	1	EPA 8260D	12/24/2025 10:25	12/24/2025 16:59	PMB
							Certifications:	CTDPH-PH-0840,NYSDOH-NY10854,NYSDOH-NY12058,NJDEP-CT005,P/			
107-13-1	Acrylonitrile	ND		ug/L	0.422	0.500	1	EPA 8260D	12/24/2025 10:25	12/24/2025 16:59	PMB
							Certifications:	CTDPH-PH-0840,NYSDOH-NY10854,NYSDOH-NY12058,NJDEP-CT005,P/			
71-43-2	**Benzene**	**1.32**		ug/L	0.279	0.500	1	EPA 8260D	12/24/2025 10:25	12/24/2025 16:59	PMB
							Certifications:	CTDPH-PH-0840,NYSDOH-NY10854,NYSDOH-NY12058,NJDEP-CT005,P/			
74-97-5	Bromochloromethane	ND		ug/L	0.354	0.500	1	EPA 8260D	12/24/2025 10:25	12/24/2025 16:59	PMB
							Certifications:	NYSDOH-NY10854,NYSDOH-NY12058,NJDEP-CT005,PADEP-68-04440			
75-27-4	Bromodichloromethane	ND		ug/L	0.245	0.500	1	EPA 8260D	12/24/2025 10:25	12/24/2025 16:59	PMB
							Certifications:	CTDPH-PH-0840,NYSDOH-NY10854,NYSDOH-NY12058,NJDEP-CT005,P/			
75-25-2	Bromoform	ND		ug/L	0.163	0.500	1	EPA 8260D	12/24/2025 10:25	12/24/2025 16:59	PMB
							Certifications:	CTDPH-PH-0840,NYSDOH-NY10854,NYSDOH-NY12058,NJDEP-CT005,P/			
74-83-9	Bromomethane	ND		ug/L	0.500	2.00	1	EPA 8260D	12/24/2025 10:25	12/24/2025 16:59	PMB
							Certifications:	CTDPH-PH-0840,NYSDOH-NY10854,NYSDOH-NY12058,NJDEP-CT005,P/			
75-15-0	Carbon disulfide	ND		ug/L	0.362	0.500	1	EPA 8260D	12/24/2025 10:25	12/24/2025 16:59	PMB
							Certifications:	CTDPH-PH-0840,NYSDOH-NY10854,NYSDOH-NY12058,NJDEP-CT005,P/			
56-23-5	Carbon tetrachloride	ND		ug/L	0.204	0.500	1	EPA 8260D	12/24/2025 10:25	12/24/2025 16:59	PMB
							Certifications:	CTDPH-PH-0840,NYSDOH-NY10854,NYSDOH-NY12058,NJDEP-CT005,P/			
108-90-7	Chlorobenzene	ND		ug/L	0.284	0.500	1	EPA 8260D	12/24/2025 10:25	12/24/2025 16:59	PMB
							Certifications:	CTDPH-PH-0840,NYSDOH-NY10854,NYSDOH-NY12058,NJDEP-CT005,P/			
75-00-3	Chloroethane	ND		ug/L	0.448	0.500	1	EPA 8260D	12/24/2025 10:25	12/24/2025 16:59	PMB
							Certifications:	CTDPH-PH-0840,NYSDOH-NY10854,NYSDOH-NY12058,NJDEP-CT005,P/			
67-66-3	**Chloroform**	**3.46**		ug/L	0.243	0.500	1	EPA 8260D	12/24/2025 10:25	12/24/2025 16:59	PMB
							Certifications:	CTDPH-PH-0840,NYSDOH-NY10854,NYSDOH-NY12058,NJDEP-CT005,P/			
74-87-3	**Chloromethane**	**0.580**	J CCVE, ICVE	ug/L	0.372	0.500	1	EPA 8260D	12/24/2025 10:25	12/24/2025 16:59	PMB
							Certifications:	CTDPH-PH-0840,NYSDOH-NY10854,NYSDOH-NY12058,NJDEP-CT005,P/			
156-59-2	cis-1,2-Dichloroethylene	ND		ug/L	0.294	0.500	1	EPA 8260D	12/24/2025 10:25	12/24/2025 16:59	PMB
							Certifications:	CTDPH-PH-0840,NYSDOH-NY10854,NYSDOH-NY12058,NJDEP-CT005,P/			
10061-01-5	cis-1,3-Dichloropropylene	ND		ug/L	0.262	0.500	1	EPA 8260D	12/24/2025 10:25	12/24/2025 16:59	PMB
							Certifications:	CTDPH-PH-0840,NYSDOH-NY10854,NYSDOH-NY12058,NJDEP-CT005,P/			

Sample Information

Client Sample ID: 25MW-4 **Sample ID:** 25L1272-04

Project (SDG) No.	Client Project ID	Matrix	Collection Date/Time	Date Received
25L1272	2425 Atlantic Brooklyn 10034	Ground Water	December 22, 2025 10:45 am	12/22/2025

VOA, 8260 LOW MASTER

Log-in Notes:

Sample Notes:

Sample Prepared by Method: EPA 5030B

CAS No.	Parameter	Result	Flag	Units	Reported to LOD/MDL	LOQ	Dilution	Reference Method	Date/Time Prepared	Date/Time Analyzed	Analyst
110-82-7	Cyclohexane	ND		ug/L	0.491	0.500	1	EPA 8260D	12/24/2025 10:25	12/24/2025 16:59	PMB
							Certifications:	NYSDOH-NY10854,NYSDOH-NY12058,NJDEP-CT005,PADEP-68-04440			
124-48-1	Dibromochloromethane	ND		ug/L	0.146	0.500	1	EPA 8260D	12/24/2025 10:25	12/24/2025 16:59	PMB
							Certifications:	CTDPH-PH-0840,NYSDOH-NY10854,NYSDOH-NY12058,NJDEP-CT005,P/			
74-95-3	Dibromomethane	ND		ug/L	0.203	0.500	1	EPA 8260D	12/24/2025 10:25	12/24/2025 16:59	PMB
							Certifications:	NYSDOH-NY10854,NYSDOH-NY12058,NJDEP-CT005,PADEP-68-04440			
75-71-8	Dichlorodifluoromethane	ND		ug/L	0.451	0.500	1	EPA 8260D	12/24/2025 10:25	12/24/2025 16:59	PMB
							Certifications:	NYSDOH-NY10854,NYSDOH-NY12058,NJDEP-CT005,PADEP-68-04440			
100-41-4	Ethyl Benzene	ND		ug/L	0.290	0.500	1	EPA 8260D	12/24/2025 10:25	12/24/2025 16:59	PMB
							Certifications:	CTDPH-PH-0840,NYSDOH-NY10854,NYSDOH-NY12058,NJDEP-CT005,P/			
87-68-3	Hexachlorobutadiene	ND		ug/L	0.241	0.500	1	EPA 8260D	12/24/2025 10:25	12/24/2025 16:59	PMB
							Certifications:	NYSDOH-NY12058,PADEP-68-04440			
98-82-8	Isopropylbenzene	ND		ug/L	0.405	0.500	1	EPA 8260D	12/24/2025 10:25	12/24/2025 16:59	PMB
							Certifications:	CTDPH-PH-0840,NYSDOH-NY10854,NYSDOH-NY12058,NJDEP-CT005,P/			
79-20-9	**Methyl acetate**	**0.520**		ug/L	0.442	0.500	1	EPA 8260D	12/24/2025 10:25	12/24/2025 16:59	PMB
							Certifications:	NYSDOH-NY10854,NYSDOH-NY12058,NJDEP-CT005,PADEP-68-04440			
1634-04-4	Methyl tert-butyl ether (MTBE)	ND		ug/L	0.244	0.500	1	EPA 8260D	12/24/2025 10:25	12/24/2025 16:59	PMB
							Certifications:	CTDPH-PH-0840,NYSDOH-NY10854,NYSDOH-NY12058,NJDEP-CT005,P/			
108-87-2	Methylcyclohexane	ND		ug/L	0.477	0.500	1	EPA 8260D	12/24/2025 10:25	12/24/2025 16:59	PMB
							Certifications:	NYSDOH-NY10854,NYSDOH-NY12058,NJDEP-CT005,PADEP-68-04440			
75-09-2	Methylene chloride	ND		ug/L	0.397	2.00	1	EPA 8260D	12/24/2025 10:25	12/24/2025 16:59	PMB
							Certifications:	CTDPH-PH-0840,NYSDOH-NY10854,NYSDOH-NY12058,NJDEP-CT005,P/			
91-20-3	Naphthalene	ND		ug/L	0.212	2.00	1	EPA 8260D	12/24/2025 10:25	12/24/2025 16:59	PMB
							Certifications:	NYSDOH-NY10854,NYSDOH-NY12058,NJDEP-CT005,PADEP-68-04440			
104-51-8	n-Butylbenzene	ND		ug/L	0.399	0.500	1	EPA 8260D	12/24/2025 10:25	12/24/2025 16:59	PMB
							Certifications:	CTDPH-PH-0840,NYSDOH-NY10854,NYSDOH-NY12058,NJDEP-CT005,P/			
103-65-1	n-Propylbenzene	ND		ug/L	0.384	0.500	1	EPA 8260D	12/24/2025 10:25	12/24/2025 16:59	PMB
							Certifications:	CTDPH-PH-0840,NYSDOH-NY10854,NYSDOH-NY12058,NJDEP-CT005,P/			
95-47-6	o-Xylene	ND		ug/L	0.261	0.500	1	EPA 8260D	12/24/2025 10:25	12/24/2025 16:59	PMB
							Certifications:	CTDPH-PH-0840,NYSDOH-NY10854,NYSDOH-NY12058,PADEP-68-04440			
179601-23-1	p- & m- Xylenes	ND		ug/L	0.578	1.00	1	EPA 8260D	12/24/2025 10:25	12/24/2025 16:59	PMB
							Certifications:	CTDPH-PH-0840,NYSDOH-NY10854,NYSDOH-NY12058,PADEP-68-04440			
105-05-5	* p-Diethylbenzene	ND		ug/L	0.341	0.500	1	EPA 8260D	12/24/2025 10:25	12/24/2025 16:59	PMB
							Certifications:				
622-96-8	* p-Ethyltoluene	ND	UJ QL-02	ug/L	0.200	0.500	1	EPA 8260D	12/24/2025 10:25	12/24/2025 16:59	PMB
							Certifications:				
99-87-6	p-Isopropyltoluene	ND		ug/L	0.377	0.500	1	EPA 8260D	12/24/2025 10:25	12/24/2025 16:59	PMB
							Certifications:	CTDPH-PH-0840,NYSDOH-NY10854,NYSDOH-NY12058,NJDEP-CT005,P/			
135-98-8	sec-Butylbenzene	ND		ug/L	0.444	0.500	1	EPA 8260D	12/24/2025 10:25	12/24/2025 16:59	PMB
							Certifications:	CTDPH-PH-0840,NYSDOH-NY10854,NYSDOH-NY12058,NJDEP-CT005,P/			
100-42-5	Styrene	ND		ug/L	0.255	0.500	1	EPA 8260D	12/24/2025 10:25	12/24/2025 16:59	PMB
							Certifications:	CTDPH-PH-0840,NYSDOH-NY10854,NYSDOH-NY12058,NJDEP-CT005,P/			
75-65-0	tert-Butyl alcohol (TBA)	ND		ug/L	0.608	1.00	1	EPA 8260D	12/24/2025 10:25	12/24/2025 16:59	PMB
							Certifications:	NYSDOH-NY10854,NYSDOH-NY12058,NJDEP-CT005,PADEP-68-04440			
98-06-6	tert-Butylbenzene	ND		ug/L	0.367	0.500	1	EPA 8260D	12/24/2025 10:25	12/24/2025 16:59	PMB
							Certifications:	CTDPH-PH-0840,NYSDOH-NY10854,NYSDOH-NY12058,NJDEP-CT005,P/			

Sample Information

Client Sample ID: 25MW-4 **Sample ID:** 25L1272-04

Project (SDG) No.	Client Project ID	Matrix	Collection Date/Time	Date Received
25L1272	2425 Atlantic Brooklyn 10034	Ground Water	December 22, 2025 10:45 am	12/22/2025

VOA, 8260 LOW MASTER

Log-in Notes:

Sample Notes:

Sample Prepared by Method: EPA 5030B

CAS No.	Parameter	Result	Flag	Units	Reported to LOD/MDL	LOQ	Dilution	Reference Method	Date/Time Prepared	Date/Time Analyzed	Analyst
127-18-4	**Tetrachloroethylene**	**0.380** J-	J, CCVE, ICVE, QL-02	ug/L	0.239	0.500	1	EPA 8260D	12/24/2025 10:25	12/24/2025 16:59	PMB
							Certifications:	CTDPH-PH-0840,NYSDOH-NY10854,NYSDOH-NY12058,NJDEP-CT005,P/			
108-88-3	**Toluene**	**0.580**		ug/L	0.346	0.500	1	EPA 8260D	12/24/2025 10:25	12/24/2025 16:59	PMB
							Certifications:	CTDPH-PH-0840,NYSDOH-NY10854,NYSDOH-NY12058,NJDEP-CT005,P/			
156-60-5	trans-1,2-Dichloroethylene	ND		ug/L	0.279	0.500	1	EPA 8260D	12/24/2025 10:25	12/24/2025 16:59	PMB
							Certifications:	CTDPH-PH-0840,NYSDOH-NY10854,NYSDOH-NY12058,NJDEP-CT005,P/			
10061-02-6	trans-1,3-Dichloropropylene	ND		ug/L	0.229	0.500	1	EPA 8260D	12/24/2025 10:25	12/24/2025 16:59	PMB
							Certifications:	CTDPH-PH-0840,NYSDOH-NY10854,NYSDOH-NY12058,NJDEP-CT005,P/			
79-01-6	**Trichloroethylene**	**1.69**		ug/L	0.249	0.500	1	EPA 8260D	12/24/2025 10:25	12/24/2025 16:59	PMB
							Certifications:	CTDPH-PH-0840,NYSDOH-NY10854,NYSDOH-NY12058,NJDEP-CT005,P/			
75-69-4	Trichlorofluoromethane	ND		ug/L	0.337	0.500	1	EPA 8260D	12/24/2025 10:25	12/24/2025 16:59	PMB
							Certifications:	CTDPH-PH-0840,NYSDOH-NY10854,NYSDOH-NY12058,NJDEP-CT005,P/			
75-01-4	Vinyl Chloride	ND		ug/L	0.469	0.500	1	EPA 8260D	12/24/2025 10:25	12/24/2025 16:59	PMB
							Certifications:	CTDPH-PH-0840,NYSDOH-NY10854,NYSDOH-NY12058,NJDEP-CT005,P/			
1330-20-7	Xylenes, Total	ND	CAL-E	ug/L	0.839	1.50	1	EPA 8260D	12/24/2025 10:25	12/24/2025 16:59	PMB
							Certifications:	CTDPH-PH-0840,NYSDOH-NY10854,NYSDOH-NY12058,NJDEP-CT005			

	Surrogate Recoveries	Result	Acceptance Range
17060-07-0	*Surrogate: SURR: 1,2-Dichloroethane-d4*	*101 %*	*69-130*
2037-26-5	*Surrogate: SURR: Toluene-d8*	*99.2 %*	*81-117*
460-00-4	*Surrogate: SURR: p-Bromofluorobenzene*	*99.3 %*	*79-122*

SVOA, 8270 LOW MASTER

Log-in Notes:

Sample Notes: EXT-EM

Sample Prepared by Method: EPA 3510C

CAS No.	Parameter	Result	Flag	Units	Reported to LOD/MDL	LOQ	Dilution	Reference Method	Date/Time Prepared	Date/Time Analyzed	Analyst
92-52-4	1,1-Biphenyl	ND UJ		ug/L	2.50	5.00	1	EPA 8270E	12/29/2025 08:26	12/29/2025 17:34	AK
							Certifications:	NJDEP-CT005,NYSDOH-NY10854,PADEP-68-04440			
95-94-3	1,2,4,5-Tetrachlorobenzene	ND UJ		ug/L	2.50	5.00	1	EPA 8270E	12/29/2025 08:26	12/29/2025 17:34	AK
							Certifications:	NYSDOH-NY10854,PADEP-68-04440			
58-90-2	2,3,4,6-Tetrachlorophenol	ND UJ		ug/L	2.50	5.00	1	EPA 8270E	12/29/2025 08:26	12/29/2025 17:34	AK
							Certifications:	NYSDOH-NY10854,PADEP-68-04440			
95-95-4	2,4,5-Trichlorophenol	ND UJ		ug/L	2.50	5.00	1	EPA 8270E	12/29/2025 08:26	12/29/2025 17:34	AK
							Certifications:	CTDPH-PH-0840,NJDEP-CT005,NYSDOH-NY10854,PADEP-68-04440			
88-06-2	2,4,6-Trichlorophenol	ND UJ		ug/L	2.50	5.00	1	EPA 8270E	12/29/2025 08:26	12/29/2025 17:34	AK
							Certifications:	CTDPH-PH-0840,NJDEP-CT005,NYSDOH-NY10854,PADEP-68-04440			
120-83-2	2,4-Dichlorophenol	ND UJ		ug/L	2.50	5.00	1	EPA 8270E	12/29/2025 08:26	12/29/2025 17:34	AK
							Certifications:	CTDPH-PH-0840,NJDEP-CT005,NYSDOH-NY10854,PADEP-68-04440			
105-67-9	2,4-Dimethylphenol	ND UJ		ug/L	2.50	5.00	1	EPA 8270E	12/29/2025 08:26	12/29/2025 17:34	AK
							Certifications:	CTDPH-PH-0840,NJDEP-CT005,NYSDOH-NY10854,PADEP-68-04440			
51-28-5	* 2,4-Dinitrophenol	ND UJ	CAL-E	ug/L	2.50	5.00	1	EPA 8270E	12/29/2025 08:26	12/29/2025 17:34	AK
							Certifications:	CTDPH-PH-0840,NJDEP-CT005			
121-14-2	2,4-Dinitrotoluene	ND UJ		ug/L	2.50	5.00	1	EPA 8270E	12/29/2025 08:26	12/29/2025 17:34	AK
							Certifications:	CTDPH-PH-0840,NJDEP-CT005,NYSDOH-NY10854,PADEP-68-04440			
606-20-2	2,6-Dinitrotoluene	ND UJ		ug/L	2.50	5.00	1	EPA 8270E	12/29/2025 08:26	12/29/2025 17:34	AK
							Certifications:	CTDPH-PH-0840,NJDEP-CT005,NYSDOH-NY10854,PADEP-68-04440			

Sample Information

Client Sample ID: 25MW-4 **Sample ID:** 25L1272-04

Project (SDG) No.	Client Project ID	Matrix	Collection Date/Time	Date Received
25L1272	2425 Atlantic Brooklyn 10034	Ground Water	December 22, 2025 10:45 am	12/22/2025

SVOA, 8270 LOW MASTER

Log-in Notes:

Sample Notes: EXT-EM

Sample Prepared by Method: EPA 3510C

CAS No.	Parameter	Result	Flag	Units	Reported to LOD/MDL	LOQ	Dilution	Reference Method	Date/Time Prepared	Date/Time Analyzed	Analyst
91-58-7	2-Chloronaphthalene	ND UJ		ug/L	2.50	5.00	1	EPA 8270E	12/29/2025 08:26	12/29/2025 17:34	AK
							Certifications:	CTDPH-PH-0840,NJDEP-CT005,NYSDOH-NY10854,PADEP-68-04440			
95-57-8	2-Chlorophenol	ND UJ		ug/L	2.50	5.00	1	EPA 8270E	12/29/2025 08:26	12/29/2025 17:34	AK
							Certifications:	CTDPH-PH-0840,NJDEP-CT005,NYSDOH-NY10854,PADEP-68-04440			
91-57-6	2-Methylnaphthalene	ND UJ		ug/L	2.50	5.00	1	EPA 8270E	12/29/2025 08:26	12/29/2025 17:34	AK
							Certifications:	CTDPH-PH-0840,NJDEP-CT005,NYSDOH-NY10854,PADEP-68-04440			
95-48-7	2-Methylphenol	ND UJ		ug/L	2.50	5.00	1	EPA 8270E	12/29/2025 08:26	12/29/2025 17:34	AK
							Certifications:	CTDPH-PH-0840,NJDEP-CT005,NYSDOH-NY10854,PADEP-68-04440			
88-74-4	2-Nitroaniline	ND UJ		ug/L	2.50	5.00	1	EPA 8270E	12/29/2025 08:26	12/29/2025 17:34	AK
							Certifications:	CTDPH-PH-0840,NYSDOH-NY10854,PADEP-68-04440			
88-75-5	2-Nitrophenol	ND UJ		ug/L	2.50	5.00	1	EPA 8270E	12/29/2025 08:26	12/29/2025 17:34	AK
							Certifications:	CTDPH-PH-0840,NJDEP-CT005,NYSDOH-NY10854,PADEP-68-04440			
65794-96-9	* 3- & 4-Methylphenols	ND UJ		ug/L	2.50	5.00	1	EPA 8270E	12/29/2025 08:26	12/29/2025 17:34	AK
							Certifications:	CTDPH-PH-0840			
91-94-1	3,3-Dichlorobenzidine	ND UJ		ug/L	2.50	5.00	1	EPA 8270E	12/29/2025 08:26	12/29/2025 17:34	AK
							Certifications:	CTDPH-PH-0840,NYSDOH-NY10854,PADEP-68-04440			
99-09-2	3-Nitroaniline	ND UJ		ug/L	2.50	5.00	1	EPA 8270E	12/29/2025 08:26	12/29/2025 17:34	AK
							Certifications:	CTDPH-PH-0840,NYSDOH-NY10854,PADEP-68-04440			
534-52-1	4,6-Dinitro-2-methylphenol	ND UJ	CAL-E	ug/L	2.50	5.00	1	EPA 8270E	12/29/2025 08:26	12/29/2025 17:34	AK
							Certifications:	CTDPH-PH-0840,NJDEP-CT005,NYSDOH-NY10854,PADEP-68-04440			
101-55-3	4-Bromophenyl phenyl ether	ND UJ		ug/L	2.50	5.00	1	EPA 8270E	12/29/2025 08:26	12/29/2025 17:34	AK
							Certifications:	CTDPH-PH-0840,NJDEP-CT005,NYSDOH-NY10854,PADEP-68-04440			
59-50-7	4-Chloro-3-methylphenol	ND UJ		ug/L	2.50	5.00	1	EPA 8270E	12/29/2025 08:26	12/29/2025 17:34	AK
							Certifications:	CTDPH-PH-0840,NJDEP-CT005,NYSDOH-NY10854,PADEP-68-04440			
106-47-8	4-Chloroaniline	ND UJ		ug/L	2.50	5.00	1	EPA 8270E	12/29/2025 08:26	12/29/2025 17:34	AK
							Certifications:	CTDPH-PH-0840,NYSDOH-NY10854,PADEP-68-04440			
7005-72-3	4-Chlorophenyl phenyl ether	ND UJ		ug/L	2.50	5.00	1	EPA 8270E	12/29/2025 08:26	12/29/2025 17:34	AK
							Certifications:	CTDPH-PH-0840,NJDEP-CT005,NYSDOH-NY10854,PADEP-68-04440			
100-01-6	4-Nitroaniline	ND UJ		ug/L	2.50	5.00	1	EPA 8270E	12/29/2025 08:26	12/29/2025 17:34	AK
							Certifications:	CTDPH-PH-0840,NYSDOH-NY10854,PADEP-68-04440			
100-02-7	4-Nitrophenol	ND R		ug/L	5.00	5.00	1	EPA 8270E	12/29/2025 08:26	12/29/2025 17:34	AK
							Certifications:	CTDPH-PH-0840,NJDEP-CT005,NYSDOH-NY10854,PADEP-68-04440			
98-86-2	Acetophenone	ND UJ		ug/L	2.50	5.00	1	EPA 8270E	12/29/2025 08:26	12/29/2025 17:34	AK
							Certifications:	NJDEP-CT005,NYSDOH-NY10854,PADEP-68-04440			
100-52-7	Benzaldehyde	ND UJ		ug/L	2.50	5.00	1	EPA 8270E	12/29/2025 08:26	12/29/2025 17:34	AK
							Certifications:	NJDEP-CT005,NYSDOH-NY10854,PADEP-68-04440			
85-68-7	Benzyl butyl phthalate	ND UJ		ug/L	2.50	5.00	1	EPA 8270E	12/29/2025 08:26	12/29/2025 17:34	AK
							Certifications:	CTDPH-PH-0840,NJDEP-CT005,NYSDOH-NY10854,PADEP-68-04440			
111-91-1	Bis(2-chloroethoxy)methane	ND UJ		ug/L	2.50	5.00	1	EPA 8270E	12/29/2025 08:26	12/29/2025 17:34	AK
							Certifications:	CTDPH-PH-0840,NJDEP-CT005,NYSDOH-NY10854,PADEP-68-04440			
111-44-4	Bis(2-chloroethyl)ether	ND UJ		ug/L	1.00	5.00	1	EPA 8270E	12/29/2025 08:26	12/29/2025 17:34	AK
							Certifications:	CTDPH-PH-0840,NJDEP-CT005,NYSDOH-NY10854,PADEP-68-04440			
108-60-1	Bis(2-chloroisopropyl)ether	ND UJ	CCVE	ug/L	2.50	5.00	1	EPA 8270E	12/29/2025 08:26	12/29/2025 17:34	AK
							Certifications:	CTDPH-PH-0840,NJDEP-CT005,NYSDOH-NY10854,PADEP-68-04440			
105-60-2	Caprolactam	ND UJ		ug/L	2.50	5.00	1	EPA 8270E	12/29/2025 08:26	12/29/2025 17:34	AK
							Certifications:	NJDEP-CT005,NYSDOH-NY10854,PADEP-68-04440			

Sample Information

Client Sample ID: 25MW-4 **Sample ID:** 25L1272-04

Project (SDG) No.	Client Project ID	Matrix	Collection Date/Time	Date Received
25L1272	2425 Atlantic Brooklyn 10034	Ground Water	December 22, 2025 10:45 am	12/22/2025

SVOA, 8270 LOW MASTER

Log-in Notes: **Sample Notes:** EXT-EM

Sample Prepared by Method: EPA 3510C

CAS No.	Parameter	Result	Flag	Units	Reported to LOD/MDL	LOQ	Dilution	Reference Method	Date/Time Prepared	Date/Time Analyzed	Analyst
86-74-8	Carbazole	ND	UJ	ug/L	2.50	5.00	1	EPA 8270E	12/29/2025 08:26	12/29/2025 17:34	AK
							Certifications:	CTDPH-PH-0840,NYSDOH-NY10854,PADEP-68-04440			
132-64-9	Dibenzofuran	ND	UJ	ug/L	2.50	5.00	1	EPA 8270E	12/29/2025 08:26	12/29/2025 17:34	AK
							Certifications:	CTDPH-PH-0840,NJDEP-CT005,NYSDOH-NY10854,PADEP-68-04440			
84-66-2	Diethyl phthalate	ND	UJ	ug/L	2.50	5.00	1	EPA 8270E	12/29/2025 08:26	12/29/2025 17:34	AK
							Certifications:	CTDPH-PH-0840,NJDEP-CT005,NYSDOH-NY10854,PADEP-68-04440			
131-11-3	Dimethyl phthalate	ND	UJ	ug/L	2.50	5.00	1	EPA 8270E	12/29/2025 08:26	12/29/2025 17:34	AK
							Certifications:	CTDPH-PH-0840,NJDEP-CT005,NYSDOH-NY10854,PADEP-68-04440			
84-74-2	Di-n-butyl phthalate	ND	UJ	ug/L	2.50	5.00	1	EPA 8270E	12/29/2025 08:26	12/29/2025 17:34	AK
							Certifications:	CTDPH-PH-0840,NJDEP-CT005,NYSDOH-NY10854,PADEP-68-04440			
117-84-0	Di-n-octyl phthalate	ND	UJ	ug/L	2.50	5.00	1	EPA 8270E	12/29/2025 08:26	12/29/2025 17:34	AK
							Certifications:	CTDPH-PH-0840,NJDEP-CT005,NYSDOH-NY10854,PADEP-68-04440			
77-47-4	Hexachlorocyclopentadiene	ND	R	CCVE, QL-02 ug/L	5.00	10.0	1	EPA 8270E	12/29/2025 08:26	12/29/2025 17:34	AK
							Certifications:	CTDPH-PH-0840,NJDEP-CT005,NYSDOH-NY10854,PADEP-68-04440			
78-59-1	Isophorone	ND	UJ	ug/L	2.50	5.00	1	EPA 8270E	12/29/2025 08:26	12/29/2025 17:34	AK
							Certifications:	CTDPH-PH-0840,NJDEP-CT005,NYSDOH-NY10854,PADEP-68-04440			
621-64-7	N-nitroso-di-n-propylamine	ND	UJ	ug/L	2.50	5.00	1	EPA 8270E	12/29/2025 08:26	12/29/2025 17:34	AK
							Certifications:	CTDPH-PH-0840,NJDEP-CT005,NYSDOH-NY10854,PADEP-68-04440			
86-30-6	N-Nitrosodiphenylamine	ND	UJ	ug/L	2.50	5.00	1	EPA 8270E	12/29/2025 08:26	12/29/2025 17:34	AK
							Certifications:	CTDPH-PH-0840,NJDEP-CT005,NYSDOH-NY10854,PADEP-68-04440			
108-95-2	Phenol	ND	UJ	ug/L	0.750	5.00	1	EPA 8270E	12/29/2025 08:26	12/29/2025 17:34	AK
							Certifications:	CTDPH-PH-0840,NJDEP-CT005,NYSDOH-NY10854,PADEP-68-04440			
2312-35-8	* Propargite	ND	UJ	ug/L	2.50	5.00	1	EPA 8270E	12/29/2025 08:26	12/29/2025 17:34	AK
							Certifications:				
110-86-1	Pyridine	ND	R	QL-02 ug/L	2.50	5.00	1	EPA 8270E	12/29/2025 08:26	12/29/2025 17:34	AK
							Certifications:	CTDPH-PH-0840,NYSDOH-NY10854,PADEP-68-04440			

	Surrogate Recoveries	Result		Acceptance Range
367-12-4	*Surrogate: SURR: 2-Fluorophenol*	*16.8 %*	*S-08*	*19.7-63.1*
13127-88-3	*Surrogate: SURR: Phenol-d6*	*10.2 %*		*10.1-41.7*
4165-60-0	*Surrogate: SURR: Nitrobenzene-d5*	*28.5 %*	*S-08*	*50.2-113*
321-60-8	*Surrogate: SURR: 2-Fluorobiphenyl*	*25.8 %*	*S-08*	*39.9-105*
118-79-6	*Surrogate: SURR: 2,4,6-Tribromophenol*	*35.0 %*	*S-08*	*39.3-151*
1718-51-0	*Surrogate: SURR: Terphenyl-d14*	*33.3 %*		*30.7-106*

SVOA, 8270 SIM MASTER

Log-in Notes: **Sample Notes:** EXT-EM

Sample Prepared by Method: EPA 3510C

CAS No.	Parameter	Result	Flag	Units	Reported to LOQ	Dilution	Reference Method	Date/Time Prepared	Date/Time Analyzed	Analyst
83-32-9	Acenaphthene	ND		ug/L	0.0500	1	EPA 8270E SIM	12/29/2025 08:29	12/29/2025 18:22	SR
						Certifications:	NYSDOH-NY10854,PADEP-68-04440,NJDEP-CT005			
208-96-8	Acenaphthylene	ND		ug/L	0.0500	1	EPA 8270E SIM	12/29/2025 08:29	12/29/2025 18:22	SR
						Certifications:	NYSDOH-NY10854,PADEP-68-04440,NJDEP-CT005			
120-12-7	* Anthracene	ND		ug/L	0.0500	1	EPA 8270E SIM	12/29/2025 08:29	12/29/2025 18:22	SR
						Certifications:				
1912-24-9	* Atrazine	ND		ug/L	0.500	1	EPA 8270E SIM	12/29/2025 08:29	12/29/2025 18:22	SR
						Certifications:				

Sample Information

Client Sample ID: 25MW-4 **Sample ID:** 25L1272-04

Project (SDG) No.	Client Project ID	Matrix	Collection Date/Time	Date Received
25L1272	2425 Atlantic Brooklyn 10034	Ground Water	December 22, 2025 10:45 am	12/22/2025

SVOA, 8270 SIM MASTER

Log-in Notes:

Sample Notes: EXT-EM

Sample Prepared by Method: EPA 3510C

CAS No.	Parameter	Result	Flag	Units	Reported to LOQ	Dilution	Reference Method	Date/Time Prepared	Date/Time Analyzed	Analyst
56-55-3	Benzo(a)anthracene	ND		ug/L	0.0500	1	EPA 8270E SIM	12/29/2025 08:29	12/29/2025 18:22	SR
						Certifications:	NYSDOH-NY10854,PADEP-68-04440,NJDEP-CT005			
50-32-8	Benzo(a)pyrene	ND		ug/L	0.0500	1	EPA 8270E SIM	12/29/2025 08:29	12/29/2025 18:22	SR
						Certifications:	NYSDOH-NY10854,PADEP-68-04440,NJDEP-CT005			
205-99-2	Benzo(b)fluoranthene	ND	CAL-E	ug/L	0.0500	1	EPA 8270E SIM	12/29/2025 08:29	12/29/2025 18:22	SR
						Certifications:	NYSDOH-NY10854,PADEP-68-04440,NJDEP-CT005			
191-24-2	Benzo(g,h,i)perylene	ND	CAL-E	ug/L	0.0500	1	EPA 8270E SIM	12/29/2025 08:29	12/29/2025 18:22	SR
						Certifications:	NYSDOH-NY10854,PADEP-68-04440,NJDEP-CT005			
207-08-9	Benzo(k)fluoranthene	ND	CAL-E	ug/L	0.0500	1	EPA 8270E SIM	12/29/2025 08:29	12/29/2025 18:22	SR
						Certifications:	NYSDOH-NY10854,PADEP-68-04440,NJDEP-CT005			
117-81-7	* Bis(2-ethylhexyl)phthalate	ND		ug/L	0.500	1	EPA 8270E SIM	12/29/2025 08:29	12/29/2025 18:22	SR
						Certifications:				
218-01-9	Chrysene	ND		ug/L	0.0500	1	EPA 8270E SIM	12/29/2025 08:29	12/29/2025 18:22	SR
						Certifications:	NYSDOH-NY10854,PADEP-68-04440,NJDEP-CT005			
53-70-3	Dibenzo(a,h)anthracene	ND		ug/L	0.0500	1	EPA 8270E SIM	12/29/2025 08:29	12/29/2025 18:22	SR
						Certifications:	NYSDOH-NY10854,PADEP-68-04440,NJDEP-CT005			
206-44-0	Fluoranthene	ND		ug/L	0.0500	1	EPA 8270E SIM	12/29/2025 08:29	12/29/2025 18:22	SR
						Certifications:	NYSDOH-NY10854,PADEP-68-04440,NJDEP-CT005			
86-73-7	Fluorene	ND		ug/L	0.0500	1	EPA 8270E SIM	12/29/2025 08:29	12/29/2025 18:22	SR
						Certifications:	NYSDOH-NY10854,PADEP-68-04440,NJDEP-CT005			
118-74-1	* Hexachlorobenzene	ND		ug/L	0.0200	1	EPA 8270E SIM	12/29/2025 08:29	12/29/2025 18:22	SR
						Certifications:				
87-68-3	* Hexachlorobutadiene	ND		ug/L	0.500	1	EPA 8270E SIM	12/29/2025 08:29	12/29/2025 18:22	SR
						Certifications:				
67-72-1	* Hexachloroethane	ND		ug/L	0.500	1	EPA 8270E SIM	12/29/2025 08:29	12/29/2025 18:22	SR
						Certifications:				
193-39-5	Indeno(1,2,3-cd)pyrene	ND		ug/L	0.0500	1	EPA 8270E SIM	12/29/2025 08:29	12/29/2025 18:22	SR
						Certifications:	NYSDOH-NY10854,PADEP-68-04440,NJDEP-CT005			
91-20-3	Naphthalene	ND		ug/L	0.0500	1	EPA 8270E SIM	12/29/2025 08:29	12/29/2025 18:22	SR
						Certifications:	NYSDOH-NY10854,PADEP-68-04440,NJDEP-CT005			
98-95-3	* Nitrobenzene	ND	CCVE, ICVE	ug/L	0.250	1	EPA 8270E SIM	12/29/2025 08:29	12/29/2025 18:22	SR
						Certifications:				
62-75-9	* N-Nitrosodimethylamine	ND	R QL-02	ug/L	0.500	1	EPA 8270E SIM	12/29/2025 08:29	12/29/2025 18:22	SR
						Certifications:				
87-86-5	* Pentachlorophenol	ND		ug/L	0.250	1	EPA 8270E SIM	12/29/2025 08:29	12/29/2025 18:22	SR
						Certifications:				
85-01-8	Phenanthrene	ND		ug/L	0.0500	1	EPA 8270E SIM	12/29/2025 08:29	12/29/2025 18:22	SR
						Certifications:	NYSDOH-NY10854,PADEP-68-04440,NJDEP-CT005			
129-00-0	Pyrene	ND		ug/L	0.0500	1	EPA 8270E SIM	12/29/2025 08:29	12/29/2025 18:22	SR
						Certifications:	NYSDOH-NY10854,PADEP-68-04440,NJDEP-CT005			

Sample Information

Client Sample ID: TRIP BLANK

Sample ID: 25L1272-05

Project (SDG) No.	Client Project ID	Matrix	Collection Date/Time	Date Received
25L1272	2425 Atlantic Brooklyn 10034	Water	December 19, 2025 10:45 am	12/22/2025

VOA, 8260 LOW MASTER

Log-in Notes:

Sample Notes:

Sample Prepared by Method: EPA 5030B

CAS No.	Parameter	Result	Flag	Units	Reported to LOD/MDL	LOQ	Dilution	Reference Method	Date/Time Prepared	Date/Time Analyzed	Analyst
630-20-6	1,1,1,2-Tetrachloroethane	ND		ug/L	0.216	0.500	1	EPA 8260D	12/24/2025 10:25	12/24/2025 12:47	PMB
							Certifications:	CTDPH-PH-0840,NYSDOH-NY10854,NYSDOH-NY12058,NJDEP-CT005,P/			
71-55-6	1,1,1-Trichloroethane	ND		ug/L	0.266	0.500	1	EPA 8260D	12/24/2025 10:25	12/24/2025 12:47	PMB
							Certifications:	CTDPH-PH-0840,NYSDOH-NY10854,NYSDOH-NY12058,NJDEP-CT005,P/			
79-34-5	1,1,2,2-Tetrachloroethane	ND		ug/L	0.256	0.500	1	EPA 8260D	12/24/2025 10:25	12/24/2025 12:47	PMB
							Certifications:	CTDPH-PH-0840,NYSDOH-NY10854,NYSDOH-NY12058,NJDEP-CT005,P/			
76-13-1	1,1,2-Trichloro-1,2,2-trifluoroethane (Freon 113)	ND		ug/L	0.286	0.500	1	EPA 8260D	12/24/2025 10:25	12/24/2025 12:47	PMB
							Certifications:	CTDPH-PH-0840,NYSDOH-NY10854,NYSDOH-NY12058,NJDEP-CT005,P/			
79-00-5	1,1,2-Trichloroethane	ND		ug/L	0.249	0.500	1	EPA 8260D	12/24/2025 10:25	12/24/2025 12:47	PMB
							Certifications:	CTDPH-PH-0840,NYSDOH-NY10854,NYSDOH-NY12058,NJDEP-CT005,P/			
75-34-3	1,1-Dichloroethane	ND		ug/L	0.272	0.500	1	EPA 8260D	12/24/2025 10:25	12/24/2025 12:47	PMB
							Certifications:	CTDPH-PH-0840,NYSDOH-NY10854,NYSDOH-NY12058,NJDEP-CT005,P/			
75-35-4	1,1-Dichloroethylene	ND	CCVE	ug/L	0.327	0.500	1	EPA 8260D	12/24/2025 10:25	12/24/2025 12:47	PMB
							Certifications:	CTDPH-PH-0840,NYSDOH-NY10854,NYSDOH-NY12058,NJDEP-CT005,P/			
87-61-6	1,2,3-Trichlorobenzene	ND		ug/L	0.222	0.500	1	EPA 8260D	12/24/2025 10:25	12/24/2025 12:47	PMB
							Certifications:	NYSDOH-NY10854,NYSDOH-NY12058,NJDEP-CT005,PADEP-68-04440			
96-18-4	1,2,3-Trichloropropane	ND		ug/L	0.273	0.500	1	EPA 8260D	12/24/2025 10:25	12/24/2025 12:47	PMB
							Certifications:	NYSDOH-NY10854,NYSDOH-NY12058,NJDEP-CT005,PADEP-68-04440			
120-82-1	1,2,4-Trichlorobenzene	ND		ug/L	0.138	0.500	1	EPA 8260D	12/24/2025 10:25	12/24/2025 12:47	PMB
							Certifications:	NYSDOH-NY10854,NYSDOH-NY12058,NJDEP-CT005,PADEP-68-04440			
95-63-6	1,2,4-Trimethylbenzene	ND		ug/L	0.310	0.500	1	EPA 8260D	12/24/2025 10:25	12/24/2025 12:47	PMB
							Certifications:	CTDPH-PH-0840,NYSDOH-NY10854,NYSDOH-NY12058,NJDEP-CT005,P/			
96-12-8	1,2-Dibromo-3-chloropropane	ND		ug/L	0.432	0.500	1	EPA 8260D	12/24/2025 10:25	12/24/2025 12:47	PMB
							Certifications:	CTDPH-PH-0840,NYSDOH-NY10854,NYSDOH-NY12058,NJDEP-CT005,P/			
106-93-4	1,2-Dibromoethane	ND		ug/L	0.215	0.500	1	EPA 8260D	12/24/2025 10:25	12/24/2025 12:47	PMB
							Certifications:	CTDPH-PH-0840,NYSDOH-NY10854,NYSDOH-NY12058,NJDEP-CT005,P/			
95-50-1	1,2-Dichlorobenzene	ND		ug/L	0.270	0.500	1	EPA 8260D	12/24/2025 10:25	12/24/2025 12:47	PMB
							Certifications:	CTDPH-PH-0840,NYSDOH-NY10854,NYSDOH-NY12058,NJDEP-CT005,P/			
107-06-2	1,2-Dichloroethane	ND		ug/L	0.377	0.500	1	EPA 8260D	12/24/2025 10:25	12/24/2025 12:47	PMB
							Certifications:	CTDPH-PH-0840,NYSDOH-NY10854,NYSDOH-NY12058,NJDEP-CT005,P/			
78-87-5	1,2-Dichloropropane	ND		ug/L	0.327	0.500	1	EPA 8260D	12/24/2025 10:25	12/24/2025 12:47	PMB
							Certifications:	CTDPH-PH-0840,NYSDOH-NY10854,NYSDOH-NY12058,NJDEP-CT005,P/			
108-67-8	1,3,5-Trimethylbenzene	ND		ug/L	0.347	0.500	1	EPA 8260D	12/24/2025 10:25	12/24/2025 12:47	PMB
							Certifications:	CTDPH-PH-0840,NYSDOH-NY10854,NYSDOH-NY12058,NJDEP-CT005,P/			
541-73-1	1,3-Dichlorobenzene	ND	UJ QL-02	ug/L	0.283	0.500	1	EPA 8260D	12/24/2025 10:25	12/24/2025 12:47	PMB
							Certifications:	CTDPH-PH-0840,NYSDOH-NY10854,NYSDOH-NY12058,NJDEP-CT005,P/			
142-28-9	1,3-Dichloropropane	ND		ug/L	0.260	0.500	1	EPA 8260D	12/24/2025 10:25	12/24/2025 12:47	PMB
							Certifications:	NYSDOH-NY10854,NYSDOH-NY12058,NJDEP-CT005,PADEP-68-04440			
106-46-7	1,4-Dichlorobenzene	ND	UJ QL-02	ug/L	0.311	0.500	1	EPA 8260D	12/24/2025 10:25	12/24/2025 12:47	PMB
							Certifications:	CTDPH-PH-0840,NYSDOH-NY10854,NYSDOH-NY12058,NJDEP-CT005,P/			
78-93-3	2-Butanone	ND		ug/L	0.421	0.500	1	EPA 8260D	12/24/2025 10:25	12/24/2025 12:47	PMB
							Certifications:	CTDPH-PH-0840,NYSDOH-NY10854,NYSDOH-NY12058,NJDEP-CT005,P/			
591-78-6	2-Hexanone	ND		ug/L	0.320	0.500	1	EPA 8260D	12/24/2025 10:25	12/24/2025 12:47	PMB
							Certifications:	CTDPH-PH-0840,NYSDOH-NY10854,NYSDOH-NY12058,NJDEP-CT005,P/			
108-10-1	4-Methyl-2-pentanone	ND		ug/L	0.365	0.500	1	EPA 8260D	12/24/2025 10:25	12/24/2025 12:47	PMB
							Certifications:	CTDPH-PH-0840,NYSDOH-NY10854,NYSDOH-NY12058,NJDEP-CT005,P/			

Sample Information

Client Sample ID: TRIP BLANK

Sample ID: 25L1272-05

Project (SDG) No.	Client Project ID	Matrix	Collection Date/Time	Date Received
25L1272	2425 Atlantic Brooklyn 10034	Water	December 19, 2025 10:45 am	12/22/2025

VOA, 8260 LOW MASTER

Log-in Notes:

Sample Notes:

Sample Prepared by Method: EPA 5030B

CAS No.	Parameter	Result	Flag	Units	Reported to LOD/MDL	LOQ	Dilution	Reference Method	Date/Time Prepared	Date/Time Analyzed	Analyst
67-64-1	Acetone	ND		ug/L	1.34	2.00	1	EPA 8260D	12/24/2025 10:25	12/24/2025 12:47	PMB
							Certifications:	CTDPH-PH-0840,NYSDOH-NY10854,NYSDOH-NY12058,NJDEP-CT005,P/			
107-02-8	Acrolein	ND	CCVE	ug/L	0.447	0.500	1	EPA 8260D	12/24/2025 10:25	12/24/2025 12:47	PMB
							Certifications:	CTDPH-PH-0840,NYSDOH-NY10854,NYSDOH-NY12058,NJDEP-CT005,P/			
107-13-1	Acrylonitrile	ND		ug/L	0.422	0.500	1	EPA 8260D	12/24/2025 10:25	12/24/2025 12:47	PMB
							Certifications:	CTDPH-PH-0840,NYSDOH-NY10854,NYSDOH-NY12058,NJDEP-CT005,P/			
71-43-2	Benzene	ND		ug/L	0.279	0.500	1	EPA 8260D	12/24/2025 10:25	12/24/2025 12:47	PMB
							Certifications:	CTDPH-PH-0840,NYSDOH-NY10854,NYSDOH-NY12058,NJDEP-CT005,P/			
74-97-5	Bromochloromethane	ND		ug/L	0.354	0.500	1	EPA 8260D	12/24/2025 10:25	12/24/2025 12:47	PMB
							Certifications:	NYSDOH-NY10854,NYSDOH-NY12058,NJDEP-CT005,PADEP-68-04440			
75-27-4	Bromodichloromethane	ND		ug/L	0.245	0.500	1	EPA 8260D	12/24/2025 10:25	12/24/2025 12:47	PMB
							Certifications:	CTDPH-PH-0840,NYSDOH-NY10854,NYSDOH-NY12058,NJDEP-CT005,P/			
75-25-2	Bromoform	ND		ug/L	0.163	0.500	1	EPA 8260D	12/24/2025 10:25	12/24/2025 12:47	PMB
							Certifications:	CTDPH-PH-0840,NYSDOH-NY10854,NYSDOH-NY12058,NJDEP-CT005,P/			
74-83-9	Bromomethane	ND		ug/L	0.500	2.00	1	EPA 8260D	12/24/2025 10:25	12/24/2025 12:47	PMB
							Certifications:	CTDPH-PH-0840,NYSDOH-NY10854,NYSDOH-NY12058,NJDEP-CT005,P/			
75-15-0	Carbon disulfide	ND		ug/L	0.362	0.500	1	EPA 8260D	12/24/2025 10:25	12/24/2025 12:47	PMB
							Certifications:	CTDPH-PH-0840,NYSDOH-NY10854,NYSDOH-NY12058,NJDEP-CT005,P/			
56-23-5	Carbon tetrachloride	ND		ug/L	0.204	0.500	1	EPA 8260D	12/24/2025 10:25	12/24/2025 12:47	PMB
							Certifications:	CTDPH-PH-0840,NYSDOH-NY10854,NYSDOH-NY12058,NJDEP-CT005,P/			
108-90-7	Chlorobenzene	ND		ug/L	0.284	0.500	1	EPA 8260D	12/24/2025 10:25	12/24/2025 12:47	PMB
							Certifications:	CTDPH-PH-0840,NYSDOH-NY10854,NYSDOH-NY12058,NJDEP-CT005,P/			
75-00-3	Chloroethane	ND		ug/L	0.448	0.500	1	EPA 8260D	12/24/2025 10:25	12/24/2025 12:47	PMB
							Certifications:	CTDPH-PH-0840,NYSDOH-NY10854,NYSDOH-NY12058,NJDEP-CT005,P/			
67-66-3	Chloroform	ND		ug/L	0.243	0.500	1	EPA 8260D	12/24/2025 10:25	12/24/2025 12:47	PMB
							Certifications:	CTDPH-PH-0840,NYSDOH-NY10854,NYSDOH-NY12058,NJDEP-CT005,P/			
74-87-3	Chloromethane	ND		ug/L	0.372	0.500	1	EPA 8260D	12/24/2025 10:25	12/24/2025 12:47	PMB
							Certifications:	CTDPH-PH-0840,NYSDOH-NY10854,NYSDOH-NY12058,NJDEP-CT005,P/			
156-59-2	cis-1,2-Dichloroethylene	ND		ug/L	0.294	0.500	1	EPA 8260D	12/24/2025 10:25	12/24/2025 12:47	PMB
							Certifications:	CTDPH-PH-0840,NYSDOH-NY10854,NYSDOH-NY12058,NJDEP-CT005,P/			
10061-01-5	cis-1,3-Dichloropropylene	ND		ug/L	0.262	0.500	1	EPA 8260D	12/24/2025 10:25	12/24/2025 12:47	PMB
							Certifications:	CTDPH-PH-0840,NYSDOH-NY10854,NYSDOH-NY12058,NJDEP-CT005,P/			
110-82-7	Cyclohexane	ND		ug/L	0.491	0.500	1	EPA 8260D	12/24/2025 10:25	12/24/2025 12:47	PMB
							Certifications:	NYSDOH-NY10854,NYSDOH-NY12058,NJDEP-CT005,PADEP-68-04440			
124-48-1	Dibromochloromethane	ND		ug/L	0.146	0.500	1	EPA 8260D	12/24/2025 10:25	12/24/2025 12:47	PMB
							Certifications:	CTDPH-PH-0840,NYSDOH-NY10854,NYSDOH-NY12058,NJDEP-CT005,P/			
74-95-3	Dibromomethane	ND		ug/L	0.203	0.500	1	EPA 8260D	12/24/2025 10:25	12/24/2025 12:47	PMB
							Certifications:	NYSDOH-NY10854,NYSDOH-NY12058,NJDEP-CT005,PADEP-68-04440			
75-71-8	Dichlorodifluoromethane	ND		ug/L	0.451	0.500	1	EPA 8260D	12/24/2025 10:25	12/24/2025 12:47	PMB
							Certifications:	NYSDOH-NY10854,NYSDOH-NY12058,NJDEP-CT005,PADEP-68-04440			
100-41-4	Ethyl Benzene	ND		ug/L	0.290	0.500	1	EPA 8260D	12/24/2025 10:25	12/24/2025 12:47	PMB
							Certifications:	CTDPH-PH-0840,NYSDOH-NY10854,NYSDOH-NY12058,NJDEP-CT005,P/			
87-68-3	Hexachlorobutadiene	ND		ug/L	0.241	0.500	1	EPA 8260D	12/24/2025 10:25	12/24/2025 12:47	PMB
							Certifications:	NYSDOH-NY12058,PADEP-68-04440			
98-82-8	Isopropylbenzene	ND		ug/L	0.405	0.500	1	EPA 8260D	12/24/2025 10:25	12/24/2025 12:47	PMB
							Certifications:	CTDPH-PH-0840,NYSDOH-NY10854,NYSDOH-NY12058,NJDEP-CT005,P/			

Sample Information

Client Sample ID: TRIP BLANK

Sample ID: 25L1272-05

Project (SDG) No.	Client Project ID	Matrix	Collection Date/Time	Date Received
25L1272	2425 Atlantic Brooklyn 10034	Water	December 19, 2025 10:45 am	12/22/2025

VOA, 8260 LOW MASTER

Log-in Notes:

Sample Notes:

Sample Prepared by Method: EPA 5030B

CAS No.	Parameter	Result	Flag	Units	Reported to LOD/MDL	LOQ	Dilution	Reference Method	Date/Time Prepared	Date/Time Analyzed	Analyst
79-20-9	Methyl acetate	ND		ug/L	0.442	0.500	1	EPA 8260D	12/24/2025 10:25	12/24/2025 12:47	PMB
							Certifications:	NYSDOH-NY10854,NYSDOH-NY12058,NJDEP-CT005,PADEP-68-04440			
1634-04-4	Methyl tert-butyl ether (MTBE)	ND		ug/L	0.244	0.500	1	EPA 8260D	12/24/2025 10:25	12/24/2025 12:47	PMB
							Certifications:	CTDPH-PH-0840,NYSDOH-NY10854,NYSDOH-NY12058,NJDEP-CT005,P/			
108-87-2	Methylcyclohexane	ND		ug/L	0.477	0.500	1	EPA 8260D	12/24/2025 10:25	12/24/2025 12:47	PMB
							Certifications:	NYSDOH-NY10854,NYSDOH-NY12058,NJDEP-CT005,PADEP-68-04440			
75-09-2	Methylene chloride	ND		ug/L	0.397	2.00	1	EPA 8260D	12/24/2025 10:25	12/24/2025 12:47	PMB
							Certifications:	CTDPH-PH-0840,NYSDOH-NY10854,NYSDOH-NY12058,NJDEP-CT005,P/			
91-20-3	Naphthalene	ND		ug/L	0.212	2.00	1	EPA 8260D	12/24/2025 10:25	12/24/2025 12:47	PMB
							Certifications:	NYSDOH-NY10854,NYSDOH-NY12058,NJDEP-CT005,PADEP-68-04440			
104-51-8	n-Butylbenzene	ND		ug/L	0.399	0.500	1	EPA 8260D	12/24/2025 10:25	12/24/2025 12:47	PMB
							Certifications:	CTDPH-PH-0840,NYSDOH-NY10854,NYSDOH-NY12058,NJDEP-CT005,P/			
103-65-1	n-Propylbenzene	ND		ug/L	0.384	0.500	1	EPA 8260D	12/24/2025 10:25	12/24/2025 12:47	PMB
							Certifications:	CTDPH-PH-0840,NYSDOH-NY10854,NYSDOH-NY12058,NJDEP-CT005,P/			
95-47-6	o-Xylene	ND		ug/L	0.261	0.500	1	EPA 8260D	12/24/2025 10:25	12/24/2025 12:47	PMB
							Certifications:	CTDPH-PH-0840,NYSDOH-NY10854,NYSDOH-NY12058,PADEP-68-04440			
179601-23-1	p- & m- Xylenes	ND		ug/L	0.578	1.00	1	EPA 8260D	12/24/2025 10:25	12/24/2025 12:47	PMB
							Certifications:	CTDPH-PH-0840,NYSDOH-NY10854,NYSDOH-NY12058,PADEP-68-04440			
105-05-5	* p-Diethylbenzene	ND		ug/L	0.341	0.500	1	EPA 8260D	12/24/2025 10:25	12/24/2025 12:47	PMB
							Certifications:				
622-96-8	* p-Ethyltoluene	ND	UJ QL-02	ug/L	0.200	0.500	1	EPA 8260D	12/24/2025 10:25	12/24/2025 12:47	PMB
							Certifications:				
99-87-6	p-Isopropyltoluene	ND		ug/L	0.377	0.500	1	EPA 8260D	12/24/2025 10:25	12/24/2025 12:47	PMB
							Certifications:	CTDPH-PH-0840,NYSDOH-NY10854,NYSDOH-NY12058,NJDEP-CT005,P/			
135-98-8	sec-Butylbenzene	ND		ug/L	0.444	0.500	1	EPA 8260D	12/24/2025 10:25	12/24/2025 12:47	PMB
							Certifications:	CTDPH-PH-0840,NYSDOH-NY10854,NYSDOH-NY12058,NJDEP-CT005,P/			
100-42-5	Styrene	ND		ug/L	0.255	0.500	1	EPA 8260D	12/24/2025 10:25	12/24/2025 12:47	PMB
							Certifications:	CTDPH-PH-0840,NYSDOH-NY10854,NYSDOH-NY12058,NJDEP-CT005,P/			
75-65-0	tert-Butyl alcohol (TBA)	ND		ug/L	0.608	1.00	1	EPA 8260D	12/24/2025 10:25	12/24/2025 12:47	PMB
							Certifications:	NYSDOH-NY10854,NYSDOH-NY12058,NJDEP-CT005,PADEP-68-04440			
98-06-6	tert-Butylbenzene	ND		ug/L	0.367	0.500	1	EPA 8260D	12/24/2025 10:25	12/24/2025 12:47	PMB
							Certifications:	CTDPH-PH-0840,NYSDOH-NY10854,NYSDOH-NY12058,NJDEP-CT005,P/			
127-18-4	Tetrachloroethylene	ND	UJ CCVE, ICVE, QL-02	ug/L	0.239	0.500	1	EPA 8260D	12/24/2025 10:25	12/24/2025 12:47	PMB
							Certifications:	CTDPH-PH-0840,NYSDOH-NY10854,NYSDOH-NY12058,NJDEP-CT005,P/			
108-88-3	Toluene	ND		ug/L	0.346	0.500	1	EPA 8260D	12/24/2025 10:25	12/24/2025 12:47	PMB
							Certifications:	CTDPH-PH-0840,NYSDOH-NY10854,NYSDOH-NY12058,NJDEP-CT005,P/			
156-60-5	trans-1,2-Dichloroethylene	ND		ug/L	0.279	0.500	1	EPA 8260D	12/24/2025 10:25	12/24/2025 12:47	PMB
							Certifications:	CTDPH-PH-0840,NYSDOH-NY10854,NYSDOH-NY12058,NJDEP-CT005,P/			
10061-02-6	trans-1,3-Dichloropropylene	ND		ug/L	0.229	0.500	1	EPA 8260D	12/24/2025 10:25	12/24/2025 12:47	PMB
							Certifications:	CTDPH-PH-0840,NYSDOH-NY10854,NYSDOH-NY12058,NJDEP-CT005,P/			
79-01-6	Trichloroethylene	ND		ug/L	0.249	0.500	1	EPA 8260D	12/24/2025 10:25	12/24/2025 12:47	PMB
							Certifications:	CTDPH-PH-0840,NYSDOH-NY10854,NYSDOH-NY12058,NJDEP-CT005,P/			
75-69-4	Trichlorofluoromethane	ND		ug/L	0.337	0.500	1	EPA 8260D	12/24/2025 10:25	12/24/2025 12:47	PMB
							Certifications:	CTDPH-PH-0840,NYSDOH-NY10854,NYSDOH-NY12058,NJDEP-CT005,P/			
75-01-4	Vinyl Chloride	ND		ug/L	0.469	0.500	1	EPA 8260D	12/24/2025 10:25	12/24/2025 12:47	PMB
							Certifications:	CTDPH-PH-0840,NYSDOH-NY10854,NYSDOH-NY12058,NJDEP-CT005,P/			

Sample Information

Client Sample ID: TRIP BLANK

Sample ID: 25L1272-05

Project (SDG) No.	Client Project ID	Matrix	Collection Date/Time	Date Received
25L1272	2425 Atlantic Brooklyn 10034	Water	December 19, 2025 10:45 am	12/22/2025

VOA, 8260 LOW MASTER

Log-in Notes:

Sample Notes:

Sample Prepared by Method: EPA 5030B

CAS No.	Parameter	Result	Flag	Units	Reported to LOD/MDL	LOQ	Dilution	Reference Method	Date/Time Prepared	Date/Time Analyzed	Analyst
1330-20-7	Xylenes, Total	ND	CAL-E	ug/L	0.839	1.50	1	EPA 8260D	12/24/2025 10:25	12/24/2025 12:47	PMB
							Certifications:	CTDPH-PH-0840,NYSDOH-NY10854,NYSDOH-NY12058,NJDEP-CT005			

	Surrogate Recoveries	Result	Acceptance Range
17060-07-0	*Surrogate: SURR: 1,2-Dichloroethane-d4*	*101 %*	*69-130*
2037-26-5	*Surrogate: SURR: Toluene-d8*	*98.2 %*	*81-117*
460-00-4	*Surrogate: SURR: p-Bromofluorobenzene*	*102 %*	*79-122*

VOC Data Section

ALPHA GEOSCIENCE

Geology
Hydrology
Remediation
Water Supply

QA/QC Review of Method 8260D Volatiles Data for
ALS Environmental, SDG: 25L1272

4 Ground Water Samples and 1 Trip Blank
Collected December 22, 2025

Prepared by: Donald Anné
February 12, 2026

Holding Times: Samples were analyzed within USEPA SW-846 holding times.

GC/MS Tuning and Mass Calibration: The BFB tuning criteria were within control limits.

Initial Calibration: The average RRFs for applicable compounds were above the method minimums, as required.

The average RRFs for target compounds were above the allowable minimums, as required.

The %RSDs for bromomethane and dichlorodifluoromethane were above the allowable maximum (30%) for VOA No.8 on 12-17-25. Positive results for these compounds should be considered estimated (J) in associated samples.

Continuing Calibration: The RRFs for applicable compounds were above the method minimums, as required. The %Ds for 8 compounds (highlighted yellow on attached FROM VII) were above the method maximum on 12-24-25 (V8-009361a.D). No action is taken when fewer than 20% of the compounds per calibration do not meet either method %D or RRF criteria, provided no RRF is less than 0.010.

The RRFs for target compounds were above the allowable minimum (0.010), as required.

The %Ds for 8 compounds (highlighted yellow on attached FROM VII) and acrolein were above the allowable maximum (20%) on 12-24-25 (V8-009361a.D). Positive results for these compounds should be considered estimated (J) in associated samples.

Blanks: Method blank BL51715-BLK1 contained traces of hexachlorobutadiene (0.250 ug/L), and methylene chloride (0.700 ug/L). Positive results for methylene chloride that are less than 10 times the method blank level should be reported as not detected (U) in associated samples. Positive results for hexachlorobutadiene that are less than 5 times the method blank level should be reported as not detected (U) in associated samples.

679 Plank Road ● Clifton Park, New York 12065 ● (518) 348-6995 ● Fax (518) 348-6966
www.alphageoscience.com

Internal Standard Area Summary: The internal standard areas and retention times were within control limits.

Surrogate Recovery: The surrogate recoveries were within control limits for the ground water samples and trip blank.

Laboratory Control Sample: The relative percent differences (RPDs) for target compounds were below the allowable maximum, but 2 of 2 percent recoveries (%Rs) for 1,1-dichloroethylene, chloroethane, and dichlorodifluoromethane and 1 of 2 %Rs for bromomethane were above QC limits, but not below 30% for aqueous samples BL51715-BS1/BSD1. Positive results for these compounds should be considered estimated, biased high (J+) in associated aqueous samples.

Two of two %Rs for tetrachloroethylene and 1 of 2 %Rs for 1,3-dichlorobenzene, 1,4-dichlorobenzene, and p-ethyltoluene were below QC limits, but not below 30% for aqueous samples BL51715-BS1/BSD1. Positive results for these compounds should be considered estimated, biased low(J-) and "not detected" results estimated (UJ) in associated aqueous samples.

Compound ID: Checked compounds and surrogates were within GC quantitation limits. The mass spectra for detected compounds contained the primary and secondary ions, as outlined in the method.

FORM III

LCS / LCS DUPLICATE RECOVERY

EPA 8260D

Laboratory:	ALS Environmental - Stratford	SDG:	25L1272
Client:	Vektor Consultants	Project:	2425 Atlantic Brooklyn 10034
Matrix:	Water		
Batch:	BL51715	Laboratory ID:	BL51715-BS1
Preparation:	EPA 5030B	Initial/Final:	25 mL / 25 mL

COMPOUND	SPIKE ADDED ppb	LCS CONCENTRATION ppb	LCS % REC. #	QC LIMITS REC.
1,1,1,2-Tetrachloroethane	10.0	9.24	92.4	82 - 126
1,1,1-Trichloroethane	10.0	10.7	107	78 - 136
1,1,2,2-Tetrachloroethane	10.0	10.2	102	76 - 129
1,1,2-Trichloro-1,2,2-trifluoroethane (Freon 113)	10.0	12.5	125	54 - 165
1,1,2-Trichloroethane	10.0	9.77	97.7	82 - 123
1,1-Dichloroethane	10.0	10.2	102	82 - 129
1,1-Dichloroethylene	10.0	14.6	146 *	68 - 138
1,2,3-Trichlorobenzene	10.0	8.74	87.4	76 - 136
1,2,3-Trichloropropane	10.0	9.75	97.5	77 - 128
1,2,4-Trichlorobenzene	10.0	8.68	86.8	76 - 137
1,2,4-Trimethylbenzene	10.0	8.72	87.2	82 - 132
1,2-Dibromo-3-chloropropane	10.0	9.83	98.3	45 - 147
1,2-Dibromoethane	10.0	9.88	98.8	83 - 124
1,2-Dichlorobenzene	10.0	8.82	88.2	79 - 123
1,2-Dichloroethane	10.0	9.75	97.5	73 - 132
1,2-Dichloropropane	10.0	9.42	94.2	78 - 126
1,3,5-Trimethylbenzene	10.0	8.98	89.8	80 - 131
1,3-Dichlorobenzene	10.0	8.79	87.9	86 - 122
1,3-Dichloropropane	10.0	9.79	97.9	81 - 125
1,4-Dichlorobenzene	10.0	8.59	85.9	85 - 124
2-Butanone	10.0	9.85	98.5	49 - 152
2-Hexanone	10.0	9.88	98.8	51 - 146
4-Methyl-2-pentanone	10.0	10.0	100	57 - 145
Acetone	10.0	9.10	91.0	14 - 150
Acrolein	40.0	54.5	136	10 - 153
Acrylonitrile	10.0	11.9	119	51 - 150
Benzene	10.0	9.97	99.7	85 - 126
Bromochloromethane	10.0	10.6	106	77 - 128
Bromodichloromethane	10.0	9.60	96.0	79 - 128
Bromoform	10.0	9.50	95.0	78 - 133

FORM III

LCS / LCS DUPLICATE RECOVERY

EPA 8260D

Laboratory:	ALS Environmental - Stratford	SDG:	25L1272
Client:	Vektor Consultants	Project:	2425 Atlantic Brooklyn 10034
Matrix:	Water		
Batch:	BL51715	Laboratory ID:	BL51715-BS1
Preparation:	EPA 5030B	Initial/Final:	25 mL / 25 mL

COMPOUND	SPIKE ADDED ppb	LCS CONCENTRATION ppb	LCS % REC. #	QC LIMITS REC.
Bromomethane	10.0	15.7	157	43 - 168
Carbon disulfide	10.0	11.5	115	68 - 146
Carbon tetrachloride	10.0	11.3	113	77 - 141
Chlorobenzene	10.0	9.20	92.0	88 - 120
Chloroethane	10.0	14.6	146 *	65 - 136
Chloroform	10.0	9.74	97.4	82 - 128
Chloromethane	10.0	14.0	140	43 - 155
cis-1,2-Dichloroethylene	10.0	10.6	106	83 - 129
cis-1,3-Dichloropropylene	10.0	9.71	97.1	80 - 131
Cyclohexane	10.0	11.8	118	63 - 149
Dibromochloromethane	10.0	9.48	94.8	80 - 130
Dibromomethane	10.0	9.93	99.3	72 - 134
Dichlorodifluoromethane	10.0	23.1	231 *	44 - 144
Ethyl Benzene	10.0	9.24	92.4	80 - 131
Hexachlorobutadiene	10.0	10.1	101	67 - 146
Isopropylbenzene	10.0	9.03	90.3	76 - 140
Methyl acetate	10.0	10.2	102	51 - 139
Methyl tert-butyl ether (MTBE)	10.0	9.89	98.9	76 - 135
Methylcyclohexane	10.0	10.7	107	72 - 143
Methylene chloride	10.0	11.0	110	55 - 137
Naphthalene	10.0	9.29	92.9	70 - 147
n-Butylbenzene	10.0	8.99	89.9	79 - 132
n-Propylbenzene	10.0	8.86	88.6	78 - 133
o-Xylene	10.0	9.28	92.8	78 - 130
p- & m- Xylenes	20.0	19.0	94.8	77 - 133
p-Diethylbenzene	10.0	9.03	90.3	84 - 134
p-Ethyltoluene	10.0	8.88	88.8	88 - 129
p-Isopropyltoluene	10.0	8.92	89.2	81 - 136
sec-Butylbenzene	10.0	8.75	87.5	79 - 137
Styrene	10.0	9.04	90.4	67 - 132

FORM III

LCS / LCS DUPLICATE RECOVERY

EPA 8260D

Laboratory:	ALS Environmental - Stratford	SDG:	25L1272
Client:	Vektor Consultants	Project:	2425 Atlantic Brooklyn 10034
Matrix:	Water		
Batch:	BL51715	Laboratory ID:	BL51715-BS1
Preparation:	EPA 5030B	Initial/Final:	25 mL / 25 mL

COMPOUND	SPIKE ADDED ppb	LCS CONCENTRATION ppb	LCS % REC. #	QC LIMITS REC.
tert-Butyl alcohol (TBA)	50.0	53.7	107	25 - 162
tert-Butylbenzene	10.0	8.61	86.1	77 - 138
Tetrachloroethylene	10.0	7.02	70.2 *	82 - 131
Toluene	10.0	9.56	95.6	80 - 127
trans-1,2-Dichloroethylene	10.0	11.5	115	80 - 132
trans-1,3-Dichloropropylene	10.0	9.91	99.1	78 - 131
Trichloroethylene	10.0	9.61	96.1	82 - 128
Trichlorofluoromethane	10.0	12.1	121	67 - 139
Vinyl Chloride	10.0	12.8	128	58 - 145

Column to be used to flag recovery and RPD values with an asterisk

* Values outside of QC limits

FORM III

LCS / LCS DUPLICATE RECOVERY

EPA 8260D

Laboratory:	ALS Environmental - Stratford	SDG:	25L1272
Client:	Vektor Consultants	Project:	2425 Atlantic Brooklyn 10034
Matrix:	Water		
Batch:	BL51715	Laboratory ID:	BL51715-BSD1
Preparation:	EPA 5030B	Initial/Final:	25 mL / 25 mL

COMPOUND	SPIKE ADDED ppb	LCSD CONCENTRATION ppb	LCSD % REC. #		% RPD #	QC LIMITS RPD	QC LIMITS REC.
1,1,1,2-Tetrachloroethane	10.0	8.78	87.8		5.11	30	82 - 126
1,1,1-Trichloroethane	10.0	10.4	104		2.37	30	78 - 136
1,1,2,2-Tetrachloroethane	10.0	9.50	95.0		7.30	30	76 - 129
1,1,2-Trichloro-1,2,2-trifluoroethane (Freon 113)	10.0	12.2	122		2.50	30	54 - 165
1,1,2-Trichloroethane	10.0	8.99	89.9		8.32	30	82 - 123
1,1-Dichloroethane	10.0	9.98	99.8		2.28	30	82 - 129
1,1-Dichloroethylene	10.0	14.1	141	*	3.07	30	68 - 138
1,2,3-Trichlorobenzene	10.0	8.66	86.6		0.920	30	76 - 136
1,2,3-Trichloropropane	10.0	9.00	90.0		8.00	30	77 - 128
1,2,4-Trichlorobenzene	10.0	8.67	86.7		0.115	30	76 - 137
1,2,4-Trimethylbenzene	10.0	8.53	85.3		2.20	30	82 - 132
1,2-Dibromo-3-chloropropane	10.0	9.07	90.7		8.04	30	45 - 147
1,2-Dibromoethane	10.0	9.27	92.7		6.37	30	83 - 124
1,2-Dichlorobenzene	10.0	8.53	85.3		3.34	30	79 - 123
1,2-Dichloroethane	10.0	9.31	93.1		4.62	30	73 - 132
1,2-Dichloropropane	10.0	9.00	90.0		4.56	30	78 - 126
1,3,5-Trimethylbenzene	10.0	8.76	87.6		2.48	30	80 - 131
1,3-Dichlorobenzene	10.0	8.54	85.4	*	2.89	30	86 - 122
1,3-Dichloropropane	10.0	8.93	89.3		9.19	30	81 - 125
1,4-Dichlorobenzene	10.0	8.38	83.8	*	2.47	30	85 - 124
2-Butanone	10.0	9.06	90.6		8.36	30	49 - 152
2-Hexanone	10.0	8.77	87.7		11.9	30	51 - 146
4-Methyl-2-pentanone	10.0	8.83	88.3		12.9	30	57 - 145
Acetone	10.0	7.48	74.8		19.5	30	14 - 150
Acrolein	40.0	49.6	124		9.48	30	10 - 153
Acrylonitrile	10.0	10.4	104		13.5	30	51 - 150
Benzene	10.0	9.59	95.9		3.89	30	85 - 126
Bromochloromethane	10.0	10.2	102		4.52	30	77 - 128
Bromodichloromethane	10.0	8.90	89.0		7.57	30	79 - 128
Bromoform	10.0	8.54	85.4		10.6	30	78 - 133

FORM III

LCS / LCS DUPLICATE RECOVERY

EPA 8260D

Laboratory:	ALS Environmental - Stratford	SDG:	25L1272
Client:	Vektor Consultants	Project:	2425 Atlantic Brooklyn 10034
Matrix:	Water		
Batch:	BL51715	Laboratory ID:	BL51715-BSD1
Preparation:	EPA 5030B	Initial/Final:	25 mL / 25 mL

COMPOUND	SPIKE ADDED ppb	LCSD CONCENTRATION ppb	LCSD % REC. #	% RPD #	QC LIMITS RPD	QC LIMITS REC.
Bromomethane	10.0	17.7	177 *	11.7	30	43 - 168
Carbon disulfide	10.0	10.8	108	6.46	30	68 - 146
Carbon tetrachloride	10.0	10.9	109	3.51	30	77 - 141
Chlorobenzene	10.0	8.86	88.6	3.77	30	88 - 120
Chloroethane	10.0	14.1	141 *	3.34	30	65 - 136
Chloroform	10.0	9.33	93.3	4.30	30	82 - 128
Chloromethane	10.0	13.8	138	1.73	30	43 - 155
cis-1,2-Dichloroethylene	10.0	10.1	101	4.56	30	83 - 129
cis-1,3-Dichloropropylene	10.0	8.91	89.1	8.59	30	80 - 131
Cyclohexane	10.0	11.5	115	3.09	30	63 - 149
Dibromochloromethane	10.0	8.74	87.4	8.12	30	80 - 130
Dibromomethane	10.0	9.01	90.1	9.71	30	72 - 134
Dichlorodifluoromethane	10.0	22.6	226 *	2.32	30	44 - 144
Ethyl Benzene	10.0	8.75	87.5	5.45	30	80 - 131
Hexachlorobutadiene	10.0	9.49	94.9	6.03	30	67 - 146
Isopropylbenzene	10.0	8.89	88.9	1.56	30	76 - 140
Methyl acetate	10.0	9.20	92.0	10.1	30	51 - 139
Methyl tert-butyl ether (MTBE)	10.0	9.31	93.1	6.04	30	76 - 135
Methylcyclohexane	10.0	10.3	103	3.90	30	72 - 143
Methylene chloride	10.0	10.8	108	2.66	30	55 - 137
Naphthalene	10.0	9.19	91.9	1.08	30	70 - 147
n-Butylbenzene	10.0	8.74	87.4	2.82	30	79 - 132
n-Propylbenzene	10.0	8.78	87.8	0.907	30	78 - 133
o-Xylene	10.0	8.88	88.8	4.41	30	78 - 130
p- & m- Xylenes	20.0	17.8	89.0	6.26	30	77 - 133
p-Diethylbenzene	10.0	8.82	88.2	2.35	30	84 - 134
p-Ethyltoluene	10.0	8.71	87.1 *	1.93	30	88 - 129
p-Isopropyltoluene	10.0	8.72	87.2	2.27	30	81 - 136
sec-Butylbenzene	10.0	8.61	86.1	1.61	30	79 - 137
Styrene	10.0	8.53	85.3	5.81	30	67 - 132

FORM III

LCS / LCS DUPLICATE RECOVERY

EPA 8260D

Laboratory:	ALS Environmental - Stratford	SDG:	25L1272
Client:	Vektor Consultants	Project:	2425 Atlantic Brooklyn 10034
Matrix:	Water		
Batch:	BL51715	Laboratory ID:	BL51715-BSD1
Preparation:	EPA 5030B	Initial/Final:	25 mL / 25 mL

COMPOUND	SPIKE ADDED ppb	LCSD CONCENTRATION ppb	LCSD % REC. #	% RPD #	QC LIMITS RPD	QC LIMITS REC.
tert-Butyl alcohol (TBA)	50.0	46.0	92.0	15.4	30	25 - 162
tert-Butylbenzene	10.0	8.47	84.7	1.64	30	77 - 138
Tetrachloroethylene	10.0	6.48	64.8 *	8.00	30	82 - 131
Toluene	10.0	9.02	90.2	5.81	30	80 - 127
trans-1,2-Dichloroethylene	10.0	11.0	110	4.89	30	80 - 132
trans-1,3-Dichloropropylene	10.0	9.26	92.6	6.78	30	78 - 131
Trichloroethylene	10.0	9.05	90.5	6.00	30	82 - 128
Trichlorofluoromethane	10.0	11.7	117	3.35	30	67 - 139
Vinyl Chloride	10.0	12.4	124	3.73	30	58 - 145

Column to be used to flag recovery and RPD values with an asterisk

* Values outside of QC limits

FORM I

METHOD BLANK DATA SHEET

EPA 8260D

Laboratory:	ALS Environmental - Stratford			SDG:	25L1272
Client:	Vektor Consultants			Project:	2425 Atlantic Brooklyn 10034
Matrix:	Water	Laboratory ID:	BL51715-BLK1	File ID:	V8-009365.D
Prepared:	12/24/25 07:00	Preparation:	EPA 5030B	Initial/Final:	25 mL / 25 mL
Analyzed:	12/24/25 11:12	Instrument:	VOA No. 8		
Batch:	BL51715	Sequence:	S5L2410	Calibration:	SL50046

CAS NO.	COMPOUND	CONC. (ug/L)	Q
630-20-6	1,1,1,2-Tetrachloroethane	0.500	U
71-55-6	1,1,1-Trichloroethane	0.500	U
79-34-5	1,1,2,2-Tetrachloroethane	0.500	U
76-13-1	1,1,2-Trichloro-1,2,2-trifluoroethane (Freon 113)	0.500	U
79-00-5	1,1,2-Trichloroethane	0.500	U
75-34-3	1,1-Dichloroethane	0.500	U
75-35-4	1,1-Dichloroethylene	0.500	U
87-61-6	1,2,3-Trichlorobenzene	0.500	U
96-18-4	1,2,3-Trichloropropane	0.500	U
120-82-1	1,2,4-Trichlorobenzene	0.500	U
95-63-6	1,2,4-Trimethylbenzene	0.500	U
96-12-8	1,2-Dibromo-3-chloropropane	0.500	U
106-93-4	1,2-Dibromoethane	0.500	U
95-50-1	1,2-Dichlorobenzene	0.500	U
107-06-2	1,2-Dichloroethane	0.500	U
78-87-5	1,2-Dichloropropane	0.500	U
108-67-8	1,3,5-Trimethylbenzene	0.500	U
541-73-1	1,3-Dichlorobenzene	0.500	U
142-28-9	1,3-Dichloropropane	0.500	U
106-46-7	1,4-Dichlorobenzene	0.500	U
78-93-3	2-Butanone	0.500	U
591-78-6	2-Hexanone	0.500	U
108-10-1	4-Methyl-2-pentanone	0.500	U
67-64-1	Acetone	2.00	U
107-02-8	Acrolein	0.500	U
107-13-1	Acrylonitrile	0.500	U
71-43-2	Benzene	0.500	U
74-97-5	Bromochloromethane	0.500	U
75-27-4	Bromodichloromethane	0.500	U
75-25-2	Bromoform	0.500	U

FORM I

METHOD BLANK DATA SHEET

EPA 8260D

Laboratory:	ALS Environmental - Stratford			SDG:	25L1272
Client:	Vektor Consultants			Project:	2425 Atlantic Brooklyn 10034
Matrix:	Water	Laboratory ID:	BL51715-BLK1	File ID:	V8-009365.D
Prepared:	12/24/25 07:00	Preparation:	EPA 5030B	Initial/Final:	25 mL / 25 mL
Analyzed:	12/24/25 11:12	Instrument:	VOA No. 8		
Batch:	BL51715	Sequence:	S5L2410	Calibration:	SL50046

CAS NO.	COMPOUND	CONC. (ug/L)	Q
74-83-9	Bromomethane	2.00	U
75-15-0	Carbon disulfide	0.500	U
56-23-5	Carbon tetrachloride	0.500	U
108-90-7	Chlorobenzene	0.500	U
75-00-3	Chloroethane	0.500	U
67-66-3	Chloroform	0.500	U
74-87-3	Chloromethane	0.500	U
156-59-2	cis-1,2-Dichloroethylene	0.500	U
10061-01-5	cis-1,3-Dichloropropylene	0.500	U
110-82-7	Cyclohexane	0.500	U
124-48-1	Dibromochloromethane	0.500	U
74-95-3	Dibromomethane	0.500	U
75-71-8	Dichlorodifluoromethane	0.500	U
100-41-4	Ethyl Benzene	0.500	U
87-68-3	Hexachlorobutadiene	0.250	J
98-82-8	Isopropylbenzene	0.500	U
79-20-9	Methyl acetate	0.500	U
1634-04-4	Methyl tert-butyl ether (MTBE)	0.500	U
108-87-2	Methylcyclohexane	0.500	U
75-09-2	Methylene chloride	0.700	J
91-20-3	Naphthalene	2.00	U
104-51-8	n-Butylbenzene	0.500	U
103-65-1	n-Propylbenzene	0.500	U
95-47-6	o-Xylene	0.500	U
179601-23-1	p- & m- Xylenes	1.00	U
105-05-5	p-Diethylbenzene	0.500	U
622-96-8	p-Ethyltoluene	0.500	U
99-87-6	p-Isopropyltoluene	0.500	U
135-98-8	sec-Butylbenzene	0.500	U
100-42-5	Styrene	0.500	U

FORM I

METHOD BLANK DATA SHEET

EPA 8260D

Laboratory:	ALS Environmental - Stratford			SDG:	25L1272
Client:	Vektor Consultants			Project:	2425 Atlantic Brooklyn 10034
Matrix:	Water	Laboratory ID:	BL51715-BLK1	File ID:	V8-009365.D
Prepared:	12/24/25 07:00	Preparation:	EPA 5030B	Initial/Final:	25 mL / 25 mL
Analyzed:	12/24/25 11:12	Instrument:	VOA No. 8		
Batch:	BL51715	Sequence:	S5L2410	Calibration:	SL50046

CAS NO.	COMPOUND	CONC. (ug/L)	Q
75-65-0	tert-Butyl alcohol (TBA)	1.00	U
98-06-6	tert-Butylbenzene	0.500	U
127-18-4	Tetrachloroethylene	0.500	U
108-88-3	Toluene	0.500	U
156-60-5	trans-1,2-Dichloroethylene	0.500	U
10061-02-6	trans-1,3-Dichloropropylene	0.500	U
79-01-6	Trichloroethylene	0.500	U
75-69-4	Trichlorofluoromethane	0.500	U
75-01-4	Vinyl Chloride	0.500	U
1330-20-7	Xylenes, Total	1.50	U

SYSTEM MONITORING COMPOUND	ADDED (ug/L)	CONC (ug/L)	% REC	QC LIMITS	Q
SURR: 1,2-Dichloroethane-d4	10.0	10.1	101	69 - 130	
SURR: p-Bromofluorobenzene	10.0	10.2	102	79 - 122	
SURR: Toluene-d8	10.0	9.84	98.4	81 - 117	

FORM VI

INITIAL CALIBRATION DATA (Continued)

EPA 8260D

Laboratory: ALS Environmental - Stratford
SDG: 25L1272
Client: Vektor Consultants
Project: 2425 Atlantic Brooklyn 10034
Calibration: SL50046
Instrument: VOA No. 8
Calibration Date: 12/17/25 00:00

Compound	Mean RF	RF RSD	Mean RT	RT RSD	Linear r	Quad COD	LIMIT	Q
1,1,1,2-Tetrachloroethane	0.9238749	5.868031	8.76225	2.588827E-02			20	
1,1,1-Trichloroethane	4.047679	4.309384	5.014875	4.533284E-02			SPCC (0.1)	
1,1,2,2-Tetrachloroethane	0.5577684	2.789162	10.0845	2.908279E-02			SPCC (0.3)	
1,1,2-Trichloro-1,2,2-trifluoroethane (Freon 113)	2.118445	12.37042	2.895	0.1108301			SPCC (0.1)	
1,1,2-Trichloroethane	0.6938578	3.585504	7.648375	4.203872E-02			SPCC (0.1)	
1,1-Dichloroethane	4.472819	5.043802	4.02325	5.299683E-02			SPCC (0.2)	
1,1-Dichloroethylene	2.57777	17.20672	2.91075	3.253109E-03			SPCC (0.1)	
1,1-Dichloropropylene	3.526898	4.256685	5.16625	5.996041E-02			20	
1,2,3-Trichlorobenzene	0.4110442	5.355862	14.03475	8.444512E-03			20	
1,2,3-Trichloropropane	0.1601676	3.33098	10.1305	2.816069E-02			20	
1,2,3-Trimethylbenzene	2.598392	1.710993	11.2585	2.148406E-02			20	
1,2,4,5-Tetramethylbenzene	1.847246	3.52546	12.45375	3.085027E-02			20	
1,2,4-Trichlorobenzene	0.532093	4.493666	13.47113	4.847328E-03			SPCC (0.2)	
1,2,4-Trimethylbenzene	2.659342	2.003788	10.78138	2.487824E-02			20	
1,2-Dibromo-3-chloropropane	7.921505E-02	9.151562	12.54025	1.090527E-02			SPCC (0.05)	
1,2-Dibromoethane	0.6518212	2.349752	8.179	2.063558E-02			SPCC (0.1)	
1,2-Dichlorobenzene	1.28551	2.327059	11.64675	0.0155538			SPCC (0.4)	
1,2-Dichloroethane	2.850364	4.24588	5.39825	3.681773E-02			SPCC (0.1)	
1,2-Dichloropropane	0.9712811	4.214939	6.19675	4.036387E-02			SPCC (0.1)	
1,3,5-Trimethylbenzene	2.573294	2.758335	10.3585	2.754802E-02			20	
1,3-Dichlorobenzene	1.429744	2.691607	11.1215	2.025327E-02			SPCC (0.6)	
1,3-Dichloropropane	1.204971	1.409298	7.81475	2.492133E-02			20	
1,4-Dichlorobenzene	1.458013	3.30974	11.22175	1.953228E-02			SPCC (0.5)	
1,4-Dioxane	5.668448E-03	19.68119	6.337778	6.795235E-02			20	
2,2-Dichloropropane	3.456534	4.409559	4.547	1.924236E-02			20	
2-Butanone	0.2020574	8.914924	4.57425	0.1033214			SPCC (0.1)	
2-Chloroethylvinyl ether	0.1742891	28.58345	6.74	4.586448E-02		0.9990471	0.99	
2-Chlorotoluene	2.61253	1.727814	10.2825	3.032931E-02			20	
2-Hexanone	0.35102	6.616007	7.875	0			SPCC (0.1)	
2-Nitropropane	0.1302777	10.22827	6.6917	4.959874E-02			20	
4-Chlorotoluene	2.655325	1.288295	10.401	2.823234E-02			20	

FORM VI

INITIAL CALIBRATION DATA (Continued)

EPA 8260D

Laboratory: ALS Environmental - Stratford
SDG: 25L1272
Client: Vektor Consultants
Project: 2425 Atlantic Brooklyn 10034
Calibration: SL50046
Instrument: VOA No. 8
Calibration Date: 12/17/25 00:00

Compound	Mean RF	RF RSD	Mean RT	RT RSD	Linear r	Quad COD	LIMIT	Q
4-Methyl-2-pentanone	0.5064323	6.593839	7.03425	5.369912E-02			SPCC (0.1)	
Acetone	0.1495279	23.48067	2.9735	0.1915332		0.9930143	SPCC (0.1)	
Acrolein	0.1417385	26.83999	2.8298	0.155701		0.9999409	0.99	
Acrylonitrile	0.4180834	6.291051	3.619	8.824847E-02			20	
Allyl chloride	3.486606	3.65989	3.25325	9.366158E-02			20	
Benzene	11.34688	5.116464	5.36425	5.620321E-02			SPCC (0.5)	
Bromobenzene	1.258375	2.886195	10.077	1.011318E-02			20	
Bromochloromethane	1.469616	6.392173	4.7935	7.649745E-02			20	
Bromodichloromethane	1.194146	5.822799	6.475	2.766641E-02			SPCC (0.2)	
Bromoform	0.3728343	16.58821	9.5825	2.968524E-02			SPCC (0.1)	
Bromomethane	0.2635651	58.97987	2.07025	0.1033232		0.9976171	SPCC (0.1)	
Carbon disulfide	6.119414	7.876374	3.12525	8.524862E-02			SPCC (0.1)	
Carbon tetrachloride	3.256992	9.050838	5.167	5.090959E-02			SPCC (0.1)	
Chlorobenzene	2.877381	2.18746	8.6765	3.483097E-02			SPCC (0.5)	
Chlorodifluoromethane (Freon 22)	2.006422	19.63931	1.5095	0.2807228			20	
Chloroethane	1.3304	5.274746	2.168875	0.1139261			SPCC (0.1)	
Chloroform	5.055509	2.331932	4.86225	4.047845E-02			SPCC (0.2)	
Chloromethane	1.73586	22.16942	1.6805	0.1657694		0.9982702	SPCC (0.1)	
cis-1,2-Dichloroethylene	3.812313	4.063046	4.56425	4.766868E-02			SPCC (0.1)	
cis-1,3-Dichloropropylene	1.423936	6.510333	6.89575	2.570379E-02			SPCC (0.2)	
cis-decahydronaphthalene	0.1528822	15.98715	12.21588	2.726415E-02			20	
Cyclohexane	3.316903	12.11301	5.05575	6.134978E-02			SPCC (0.1)	
Dibromochloromethane	0.7684148	9.197695	8.063	1.718639E-02			SPCC (0.1)	
Dibromomethane	0.4513917	2.934478	6.329	3.248759E-02			20	
Dichlorodifluoromethane	1.219552	48.22362	1.28325	40.40677		0.9954268	SPCC (0.1)	
Diisopropyl ether (DIPE)	6.662306	3.621475	4.04875	5.320495E-02			20	
Ethanol	8.93959E-03	21.56356	2.630125	0.153517		0.9886523	0.99	*
Ethyl Benzene	5.123881	3.158139	8.76975	2.642507E-02			SPCC (0.1)	
Ethyl Ether	1.716733	4.035586	2.684	0.116885			20	
Ethyl Methacrylate	0.9654357	3.793509	7.50925	3.212512E-02			20	
Ethyl tert-butyl ether (ETBE)	7.183123	3.437573	4.3875	0.0643693			20	
Freon 115	2.153008E-02	130.8715	0.827625	82.80823			20	*

FORM VI

INITIAL CALIBRATION DATA (Continued)

EPA 8260D

Laboratory: ALS Environmental - Stratford
SDG: 25L1272
Client: Vektor Consultants
Project: 2425 Atlantic Brooklyn 10034
Calibration: SL50046
Instrument: VOA No. 8
Calibration Date: 12/17/25 00:00

Compound	Mean RF	RF RSD	Mean RT	RT RSD	Linear r	Quad COD	LIMIT	Q
Freon 123	3.583187	7.602246	2.771625	7.954141E-02			20	
Freon 152a	0.9349374	25.40342	1.46625	0.2122685		0.9963295	0.99	
Freon 22	2.006422	19.63931	1.5095	0.2807228			20	
Hexachlorobutadiene	0.1240741	11.14056	13.64275	0.0304363			20	
Hexachloroethane	0.314878	17.92847	11.9185	1.538999E-02			20	
Iodomethane	0.7174605	74.02009	2.681625	40.40641		0.9935972	0.99	
Isopropylbenzene	3.294449	3.402895	9.71275	2.694029E-02			SPCC (0.1)	
Limonene	0.471126	13.06008	11.06963	1.969286E-02			20	
Methyl acetate	0.8193278	7.905852	3.275	7.334864E-02			SPCC (0.1)	
Methyl Methacrylate	0.451055	3.378707	6.2825	4.234679E-02			20	
Methyl tert-butyl ether (MTBE)	6.334353	3.95712	3.61075	5.569995E-02			SPCC (0.1)	
Methylcyclohexane	1.365207	12.6393	6.13275	5.408596E-02			SPCC (0.1)	
Methylene chloride	2.53411	12.68414	3.38125	9.259454E-02			SPCC (0.1)	
Naphthalene	1.327631	4.39971	13.75175	1.814275E-02			20	
n-butyl acetate	0.8648029	2.521999	7.99	1.213399E-02			20	
n-Butylbenzene	2.087215	4.832662	11.59125	2.310274E-02			20	
n-Decane	0.2191188	19.72734	10.3315	2.447452E-02			20	
n-Hexane	2.591078	12.77748	3.845875	7.836319E-02			20	
Nitrobenzene	1.816113E-02	43.14328	12.784	1.196882E-02		0.9949831	0.99	
n-Nonane	0.2662581	15.58954	8.874286	3.465512E-02			20	
n-octane	0.3068426	7.542861	7.286	3.771491E-02			20	
n-Propylbenzene	3.731168	2.965561	10.1665	2.732769E-02			20	
n-undecane	0.1192795	47.34597	11.669	2.909256E-02		0.992864	0.99	
o-Xylene	3.91973	1.875048	9.322875	1.070671E-02			SPCC (0.3)	
p- & m- Xylenes	3.820199	2.829961	8.89175	3.255664E-02			SPCC (0.1)	
p-Diethylbenzene	1.140824	5.602303	11.56275	3.278441E-02			20	
p-Ethyltoluene	3.135896	3.108315	10.29075	2.605178E-02			20	
p-Isopropyltoluene	2.290742	5.134913	11.12638	3.011136E-02			20	
sec-Butylbenzene	2.631741	5.689708	10.96575	2.466491E-02			20	
Styrene	3.188725	2.25967	9.3455	2.553813E-02			SPCC (0.3)	
SURR: 1,2-Dichloroethane-d4	2.332459	2.002331	5.3266	3.256819E-02			20	
SURR: p-Bromofluorobenzene	1.082219	0.9328193	9.907	1.734257E-02			20	

FORM VI **INITIAL CALIBRATION DATA (Continued)**

EPA 8260D

Laboratory: ALS Environmental - Stratford
SDG: 25L1272
Client: Vektor Consultants
Project: 2425 Atlantic Brooklyn 10034
Calibration: SL50046
Instrument: VOA No. 8
Calibration Date: 12/17/25 00:00

Compound	Mean RF	RF RSD	Mean RT	RT RSD	Linear r	Quad COD	LIMIT	Q
SURR: Toluene-d8	4.133577	0.8246571	7.1486	4.595515E-02			20	
tert-Amyl alcohol (TAA)	0.1304414	6.771687	5.388375	7.913457E-02			20	
tert-Amyl methyl ether (TAME)	6.754798	3.761063	5.447	4.411751E-03			20	
tert-Butyl alcohol (TBA)	0.1562572	6.322714	3.504	9.170239E-02			20	
tert-Butylbenzene	2.019121	5.165836	10.722	1.350442E-02			20	
Tetrachloroethylene	1.547576	8.23301	7.77325	3.878399E-02			SPCC (0.2)	
Tetrahydrofuran	0.1839165	9.580823	4.8366	8.836333E-02			20	
Toluene	4.669042	2.77527	7.214875	4.536411E-02			SPCC (0.4)	
trans-1,2-Dichloroethylene	3.183301	7.906037	3.62725	5.792866E-02			SPCC (0.1)	
trans-1,3-Dichloropropylene	1.151036	9.825337	7.45425	0.0235171			SPCC (0.1)	
trans-1,4-dichloro-2-butene	0.1130199	16.37242	10.1365	3.219571E-02			20	
trans-decahydronaphthalene	0.205616	16.45873	11.57075	3.012121E-02			20	
Trichloroethylene	1.093554	2.458736	5.975375	5.288538E-02			SPCC (0.2)	
Trichlorofluoromethane	3.494608	11.83901	2.412	1.116537E-02			SPCC (0.1)	
Vinyl acetate	0.3837398	6.790351	4.05475	5.363042E-02			20	
Vinyl Chloride	2.386317	17.71844	1.74875	1.993675E-02			SPCC (0.1)	
Xylenes, Total	4.194838	24.0463	8.8916	3.065142E-02			20	*

FORM VII

CONTINUING CALIBRATION CHECK

EPA 8260D

Laboratory:	ALS Environmental - Stratford	SDG:	25L1272
Client:	Vektor Consultants	Project:	2425 Atlantic Brooklyn 10034
Instrument ID:	VOA No. 8	Calibration:	SL50046
Lab File ID:	V8-009361a.D	Calibration Date:	
Sequence:	S5L2410	Injection Date:	12/24/25
Lab Sample ID:	S5L2410-CCV1	Injection Time:	08:53

		CONC. (ug/L)		RESPONSE FACTOR			% DIFF / DRIFT		
COMPOUND	TYPE	STD	CCV	ICAL	CCV	MIN (#)	CCV	LIMIT (#)	
1,1,1,2-Tetrachloroethane	A	10.0	9.79	0.9238749	0.9040335		-2.1	20	
1,1,1-Trichloroethane	A	10.0	10.1	4.047679	4.080328	0.1	0.8	20	
1,1,2,2-Tetrachloroethane	A	10.0	11.2	0.5577684	0.6243235	0.3	11.9	20	
1,1,2-Trichloro-1,2,2-trifluoroethane (Freon 113)	A	10.0	11.8	2.118445	2.499304	0.1	18.0	20	
1,1,2-Trichloroethane	A	10.0	10.4	0.6938578	0.7239267	0.1	4.3	20	
1,1-Dichloroethane	A	10.0	9.15	4.472819	4.091634	0.2	-8.5	20	
1,1-Dichloroethylene	A	10.0	7.53	2.57777	1.941505	0.1	-24.7	20	*
1,2,3-Trichlorobenzene	A	10.0	10.3	0.4110442	0.4246453		3.3	20	
1,2,3-Trichloropropane	A	10.0	10.6	0.1601676	0.1689135		5.5	20	
1,2,4-Trichlorobenzene	A	10.0	9.92	0.532093	0.5279126	0.2	-0.8	20	
1,2,4-Trimethylbenzene	A	10.0	9.26	2.659342	2.461599		-7.4	20	
1,2-Dibromo-3-chloropropane	A	10.0	11.6	7.921505E-02	9.206945E-02	0.05	16.2	20	
1,2-Dibromoethane	A	10.0	10.6	0.6518212	0.6902806	0.1	5.9	20	
1,2-Dichlorobenzene	A	10.0	9.41	1.28551	1.209057	0.4	-5.9	20	
1,2-Dichloroethane	A	10.0	9.88	2.850364	2.815589	0.1	-1.2	20	
1,2-Dichloropropane	A	10.0	9.87	0.9712811	0.9588708	0.1	-1.3	20	
1,3,5-Trimethylbenzene	A	10.0	9.24	2.573294	2.377688		-7.6	20	
1,3-Dichlorobenzene	A	10.0	9.33	1.429744	1.333603	0.6	-6.7	20	
1,3-Dichloropropane	A	10.0	10.4	1.204971	1.247898		3.6	20	
1,4-Dichlorobenzene	A	10.0	9.30	1.458013	1.356523	0.5	-7.0	20	
2-Butanone	A	10.0	11.9	0.2020574	0.2402601	0.1	18.9	20	
2-Hexanone	A	10.0	12.0	0.35102	0.4207169	0.1	19.9	20	
4-Methyl-2-pentanone	A	10.0	11.0	0.5064323	0.5589357	0.1	10.4	20	
Acetone	A	10.0	12.4	0.1495279	0.1898131	0.1	23.5	20	*
Acrolein	A	40.0	27.6	0.1417385	0.0931034		-31.0	20	*
Acrylonitrile	A	50.0	56.9	0.4180834	0.4756913		13.8	20	
Benzene	A	10.0	9.36	11.34688	10.62462	0.5	-6.4	20	
Bromochloromethane	A	10.0	10.5	1.469616	1.544822		5.1	20	
Bromodichloromethane	A	10.0	9.81	1.194146	1.171496	0.2	-1.9	20	

FORM VII

CONTINUING CALIBRATION CHECK

EPA 8260D

Laboratory:	ALS Environmental - Stratford	SDG:	25L1272
Client:	Vektor Consultants	Project:	2425 Atlantic Brooklyn 10034
Instrument ID:	VOA No. 8	Calibration:	SL50046
Lab File ID:	V8-009361a.D	Calibration Date:	
Sequence:	S5L2410	Injection Date:	12/24/25
Lab Sample ID:	S5L2410-CCV1	Injection Time:	08:53

		CONC. (ug/L)		RESPONSE FACTOR			% DIFF / DRIFT		
COMPOUND	TYPE	STD	CCV	ICAL	CCV	MIN (#)	CCV	LIMIT (#)	
Bromoform	A	10.0	10.7	0.3728343	0.3981979	0.1	6.8	20	
Bromomethane	A	10.0	13.7	0.2635651	0.4222479	0.1	37.4	20	*
Carbon disulfide	A	10.0	10.5	6.119414	6.405845	0.1	4.7	20	
Carbon tetrachloride	A	10.0	10.4	3.256992	3.402838	0.1	4.5	20	
Chlorobenzene	A	10.0	9.63	2.877381	2.770807	0.5	-3.7	20	
Chloroethane	A	10.0	11.2	1.3304	1.482818	0.1	11.5	20	
Chloroform	A	10.0	9.62	5.055509	4.865549	0.2	-3.8	20	
Chloromethane	A	10.0	13.7	1.73586	2.326896	0.1	36.8	20	*
cis-1,2-Dichloroethylene	A	10.0	9.91	3.812313	3.778732	0.1	-0.9	20	
cis-1,3-Dichloropropylene	A	10.0	10.4	1.423936	1.477022	0.2	3.7	20	
Cyclohexane	A	10.0	11.8	3.316903	3.923418	0.1	18.3	20	
Dibromochloromethane	A	10.0	10.3	0.7684148	0.7892372	0.1	2.7	20	
Dibromomethane	A	10.0	10.3	0.4513917	0.4638678		2.8	20	
Dichlorodifluoromethane	A	10.0	18.8	1.219552	2.243379	0.1	87.6	20	*
Ethyl Benzene	A	10.0	9.55	5.123881	4.893321	0.1	-4.5	20	
Hexachlorobutadiene	A	10.0	11.4	0.1240741	0.141527		14.1	20	
Isopropylbenzene	A	10.0	9.30	3.294449	3.062525	0.1	-7.0	20	
Methyl acetate	A	10.0	11.5	0.8193278	0.9402378	0.1	14.8	20	
Methyl tert-butyl ether (MTBE)	A	10.0	10.6	6.334353	6.747403	0.1	6.5	20	
Methylcyclohexane	A	10.0	10.9	1.365207	1.488254	0.1	9.0	20	
Methylene chloride	A	10.0	9.32	2.53411	2.362263	0.1	-6.8	20	
Naphthalene	A	10.0	11.0	1.327631	1.453801		9.5	20	
n-Butylbenzene	A	10.0	9.63	2.087215	2.010224		-3.7	20	
n-Propylbenzene	A	10.0	9.33	3.731168	3.482971		-6.7	20	
o-Xylene	A	10.0	9.62	3.91973	3.771181	0.3	-3.8	20	
p- & m- Xylenes	A	20.0	19.2	3.820199	3.675354	0.1	-3.8	20	
p-Diethylbenzene	A	10.0	9.48	1.140824	1.081332		-5.2	20	
p-Ethyltoluene	A	10.0	9.16	3.135896	2.871451		-8.4	20	
p-Isopropyltoluene	A	10.0	9.49	2.290742	2.174882		-5.1	20	

FORM VII

CONTINUING CALIBRATION CHECK

EPA 8260D

Laboratory:	ALS Environmental - Stratford	SDG:	25L1272
Client:	Vektor Consultants	Project:	2425 Atlantic Brooklyn 10034
Instrument ID:	VOA No. 8	Calibration:	SL50046
Lab File ID:	V8-009361a.D	Calibration Date:	
Sequence:	S5L2410	Injection Date:	12/24/25
Lab Sample ID:	S5L2410-CCV1	Injection Time:	08:53

		CONC. (ug/L)		RESPONSE FACTOR			% DIFF / DRIFT		
COMPOUND	TYPE	STD	CCV	ICAL	CCV	MIN (#)	CCV	LIMIT (#)	
sec-Butylbenzene	A	10.0	9.23	2.631741	2.430396		-7.7	20	
Styrene	A	10.0	9.74	3.188725	3.106749	0.3	-2.6	20	
tert-Butyl alcohol (TBA)	A	50.0	59.1	0.1562572	0.1846724		18.2	20	
tert-Butylbenzene	A	10.0	9.09	2.019121	1.835564		-9.1	20	
Tetrachloroethylene	A	10.0	7.72	1.547576	1.194474	0.2	-22.8	20	*
Toluene	A	10.0	9.58	4.669042	4.47211	0.4	-4.2	20	
trans-1,2-Dichloroethylene	A	10.0	9.09	3.183301	2.893634	0.1	-9.1	20	
trans-1,3-Dichloropropylene	A	10.0	10.6	1.151036	1.2219	0.1	6.2	20	
Trichloroethylene	A	10.0	9.76	1.093554	1.067038	0.2	-2.4	20	
Trichlorofluoromethane	A	10.0	12.5	3.494608	4.353324	0.1	24.6	20	*
Vinyl Chloride	A	10.0	13.3	2.386317	3.167409	0.1	32.7	20	*
Xylenes, Total	A	30.0	28.9	4.194838	3.707297		-11.6	20	

Column to be used to flag Response Factor and %Diff/Drift values with an asterisk

* Values outside of QC limits

SVOC Data Section

ALPHA GEOSCIENCE

Geology
Hydrology
Remediation
Water Supply

QA/QC Review of Method 8270E Semi-Volatiles Data
for ALS Environmental., SDG: 25L1272

4 Ground Water Samples
Collected December 22, 2025

Prepared by: Donald Anné
February 12, 2026

Holding Times: Samples were extracted and analyzed within USEPA SW-846 holding times.

GC/MS Tuning and Mass Calibration: The DFTPP tuning criteria were within control limits.

Initial Calibration: The average RRF for hexachlorobenzene was below the method minimum, but not below 0.010 for BNA#1 on 12-09-25. No action is taken when fewer than 20% of the compounds per calibration do not meet either method %RSD or average RRF criteria, provided the average RRFs are not below 0.010.

The average RRFs for target compounds were above the allowable minimum (0.010) and the %RSDs were below the allowable maximum (30%), as required.

Continuing Calibration: The RRF for hexachlorobenzene was below the method minimum, but not below 0.010 on 12-27-25 (BNA1-037744.D. The RRF for hexachlorobenzene was below the method minimum, but not below 0.010 on 12-29-25 (BNA1-037768.D. The %Ds for 2,4-dinitrophenol, 4,6-dinitro-2-methylphenol, bis(2-chloroisopropyl)ether, and hexachlorocyclopentadiene were above the method maximum on 12-27-25 (BNA1-037744.D). The %Ds for 2,4-dinitrophenol, 3,3'-dichlorobenzidine, 4,6-dinitro-2-methylphenol, bis(2-chloroisopropyl)ether, and hexachlorocyclopentadiene were above the method maximum on 12-29-25 (BNA1-037768.D). No action is taken when fewer than 20% of the compounds per calibration do not meet either method %D or RRF criteria, provided no RRF is less than 0.010.

The RRFs for target compounds were above the allowable minimum (0.010), as required.

The %Ds for 2,4-dinitrophenol, 4,6-dinitro-2-methylphenol, bis(2-chloroisopropyl)ether, and hexachlorocyclopentadiene were above the allowable maximum (20%) on 12-27-25 (BNA1-037744.D). The %Ds for 2,4-dinitrophenol, 3,3'-dichlorobenzidine, 4,6-dinitro-2-methylphenol, bis(2-chloroisopropyl)ether, and hexachlorocyclopentadiene were above the allowable maximum (20%) on 12-29-25 (BNA1-037768.D). Positive results for these compounds should be considered estimated (J) in associated samples.

679 Plank Road ● Clifton Park, New York 12065 ● (518) 348-6995 ● Fax (518) 348-6966
www.alphageoscience.com

Blanks: The analyses of the method blanks reported target compounds as not detected.

Internal Standard Area Summary: The internal standard areas and retention times were within control limits.

Surrogate Recovery: One of three base/neutral surrogate recoveries for samples 25MW-2 and 25MW-3 was below control limits, but not below 10%. No action is taken on one surrogate recovery per fraction outside control limits, provided no recovery is less than 10%.

Two of three base/neutral surrogate recoveries for samples 25MW-1 and 25MW-4 were below control limits, but not below 10%. Positive results for base/neutral compounds should be considered estimated, biased low (J-) and "not detected" results estimated (UJ) for samples 25MW-1 and 25MW-4.

Two of three acid extractable surrogate recoveries for sample 25MW-4 were below control limits, but not below 10%. Positive results for acid extractable compounds should be considered estimated, biased low (J-) and "not detected" results estimated (UJ) for sample 25MW-4.

Two of three acid extractable surrogate recoveries for sample 25MW-1 were below control limits and one below 10%. Positive results for acid extractable compounds should be considered estimated, biased low (J-) and "not detected" results rejected, unusable (R) for sample 25MW-1.

Laboratory Control Sample: The relative percent differences (RPDs) for target compounds were below the allowable maximum, and 2 of 2 percent recoveries (%Rs) for benzaldehyde were above QC limits for aqueous samples BL51708-BS1/BSD1. Positive results for benzaldehyde should be considered estimated, biased high (J+) in associated aqueous samples.

Two of two %Rs for 4-nitrophenol and pyridine were below QC limits and below 30% for aqueous samples BL51708-BS1/BSD1. Two of two %Rs for hexachlorocyclopentadiene, and pyridine and 1 of 2 %Rs for 4-nitrophenol were below QC limits and below 30% for aqueous samples BL51786-BS1/BSD1. Positive results for these compounds should be considered estimated, biased low (J-); and "not detected" results rejected, unusable (R) in associated aqueous samples.

The RPDs for 33 compounds (highlighted yellow on attached FORM III) were below the allowable maximum for aqueous samples BL51786-BS1/BSD1. Positive results for these compounds should be considered estimated (J) in associated aqueous samples.

Compound ID: Checked surrogate results were within quantitation limits. The analyses of the ground samples reported target compounds as not detected.

FORM II **SURROGATE STANDARD RECOVERY AND RT SUMMARY**

EPA 8270E

Laboratory: ALS Environmental - Stratford
SDG: 25L1272
Client: Vektor Consultants
Project: 2425 Atlantic Brooklyn 10034
Sequence: S5L2906
Instrument: BNA #1
Calibration: SL50026

Surrogate Compound	Spike Level ug/mL	% Recovery	Recovery Limits	RT	Calibration Mean RT	RT Diff	RT Diff Limit	Q
Calibration Check (S5L2906-CCV1)			Lab File ID: BNA1-037744.D		Analyzed: 12/27/25 19:03			
SURR: 2-Fluorophenol	30.0	91.1	0 - 200	4.483	4.4715	0.0115	+/-0.50	
SURR: Phenol-d6	30.0	88.6	0 - 200	5.262	5.245	0.0170	+/-0.50	
SURR: Nitrobenzene-d5	30.0	82.6	0 - 200	6.029	6.03425	-0.0053	+/-0.50	
SURR: 2-Fluorobiphenyl	30.0	88.4	0 - 200	7.703	7.709375	-0.0064	+/-0.50	
SURR: 2,4,6-Tribromophenol	30.0	106	0 - 200	9.609	9.60375	0.0053	+/-0.50	
SURR: Terphenyl-d14	30.0	80.6	0 - 200	13.09	13.08775	0.0023	+/-0.50	
25MW-1 (25L1272-01)			Lab File ID: BNA1-037762.D		Analyzed: 12/28/25 04:11			
SURR: 2-Fluorophenol	50.0	16.0	19.7 - 63.1	4.489	4.4715	0.0175	+/-0.50	*
SURR: Phenol-d6	50.0	9.24	10.1 - 41.7	5.273	5.245	0.0280	+/-0.50	*
SURR: Nitrobenzene-d5	25.0	29.2	50.2 - 113	6.035	6.03425	0.0008	+/-0.50	*
SURR: 2-Fluorobiphenyl	25.0	27.6	39.9 - 105	7.703	7.709375	-0.0064	+/-0.50	*
SURR: 2,4,6-Tribromophenol	50.0	39.5	39.3 - 151	9.609	9.60375	0.0053	+/-0.50	
SURR: Terphenyl-d14	25.0	39.9	30.7 - 106	13.078	13.08775	-0.0098	+/-0.50	
25MW-2 (25L1272-02)			Lab File ID: BNA1-037763.D		Analyzed: 12/28/25 04:41			
SURR: 2-Fluorophenol	50.0	22.2	19.7 - 63.1	4.489	4.4715	0.0175	+/-0.50	
SURR: Phenol-d6	50.0	13.4	10.1 - 41.7	5.268	5.245	0.0230	+/-0.50	
SURR: Nitrobenzene-d5	25.0	44.0	50.2 - 113	6.029	6.03425	-0.0053	+/-0.50	*
SURR: 2-Fluorobiphenyl	25.0	42.9	39.9 - 105	7.703	7.709375	-0.0064	+/-0.50	
SURR: 2,4,6-Tribromophenol	50.0	55.1	39.3 - 151	9.609	9.60375	0.0053	+/-0.50	
SURR: Terphenyl-d14	25.0	56.9	30.7 - 106	13.084	13.08775	-0.0038	+/-0.50	
25MW-3 (25L1272-03)			Lab File ID: BNA1-037764.D		Analyzed: 12/28/25 05:12			
SURR: 2-Fluorophenol	50.0	26.2	19.7 - 63.1	4.489	4.4715	0.0175	+/-0.50	
SURR: Phenol-d6	50.0	16.4	10.1 - 41.7	5.268	5.245	0.0230	+/-0.50	
SURR: Nitrobenzene-d5	25.0	46.6	50.2 - 113	6.029	6.03425	-0.0053	+/-0.50	*
SURR: 2-Fluorobiphenyl	25.0	46.0	39.9 - 105	7.703	7.709375	-0.0064	+/-0.50	
SURR: 2,4,6-Tribromophenol	50.0	63.7	39.3 - 151	9.609	9.60375	0.0053	+/-0.50	
SURR: Terphenyl-d14	25.0	63.5	30.7 - 106	13.084	13.08775	-0.0038	+/-0.50	

FORM II **SURROGATE STANDARD RECOVERY AND RT SUMMARY**

EPA 8270E

Laboratory: ALS Environmental - Stratford
SDG: 25L1272
Client: Vektor Consultants
Project: 2425 Atlantic Brooklyn 10034
Sequence: S5L2927
Instrument: BNA #1
Calibration: SL50026

Surrogate Compound	Spike Level ug/mL	% Recovery	Recovery Limits	RT	Calibration Mean RT	RT Diff	RT Diff Limit	Q
Calibration Check (S5L2927-CCV1)			Lab File ID: BNA1-037768.D		Analyzed: 12/29/25 09:11			
SURR: 2-Fluorophenol	30.0	88.2	0 - 200	4.489	4.4715	0.0175	+/-0.50	
SURR: Phenol-d6	30.0	89.6	0 - 200	5.268	5.245	0.0230	+/-0.50	
SURR: Nitrobenzene-d5	30.0	83.4	0 - 200	6.035	6.03425	0.0008	+/-0.50	
SURR: 2-Fluorobiphenyl	30.0	88.2	0 - 200	7.703	7.709375	-0.0064	+/-0.50	
SURR: 2,4,6-Tribromophenol	30.0	103	0 - 200	9.609	9.60375	0.0053	+/-0.50	
SURR: Terphenyl-d14	30.0	94.9	0 - 200	13.09	13.08775	0.0023	+/-0.50	
Blank (BL51786-BLK1)			Lab File ID: BNA1-037779.D		Analyzed: 12/29/25 16:02			
SURR: 2-Fluorophenol	50.0	20.5	19.7 - 63.1	4.495	4.4715	0.0235	+/-0.50	
SURR: Phenol-d6	50.0	11.8	10.1 - 41.7	5.274	5.245	0.0290	+/-0.50	
SURR: Nitrobenzene-d5	25.0	35.4	50.2 - 113	6.035	6.03425	0.0008	+/-0.50	*
SURR: 2-Fluorobiphenyl	25.0	35.0	39.9 - 105	7.703	7.709375	-0.0064	+/-0.50	*
SURR: 2,4,6-Tribromophenol	50.0	50.2	39.3 - 151	9.609	9.60375	0.0053	+/-0.50	
SURR: Terphenyl-d14	25.0	52.1	30.7 - 106	13.09	13.08775	0.0023	+/-0.50	
LCS (BL51786-BS1)			Lab File ID: BNA1-037780.D		Analyzed: 12/29/25 16:32			
SURR: 2-Fluorophenol	50.0	20.4	19.7 - 63.1	4.489	4.4715	0.0175	+/-0.50	
SURR: Phenol-d6	50.0	12.2	10.1 - 41.7	5.268	5.245	0.0230	+/-0.50	
SURR: Nitrobenzene-d5	25.0	35.7	50.2 - 113	6.029	6.03425	-0.0053	+/-0.50	*
SURR: 2-Fluorobiphenyl	25.0	36.0	39.9 - 105	7.703	7.709375	-0.0064	+/-0.50	*
SURR: 2,4,6-Tribromophenol	50.0	51.3	39.3 - 151	9.609	9.60375	0.0053	+/-0.50	
SURR: Terphenyl-d14	25.0	50.7	30.7 - 106	13.084	13.08775	-0.0038	+/-0.50	
LCS Dup (BL51786-BSD1)			Lab File ID: BNA1-037781.D		Analyzed: 12/29/25 17:03			
SURR: 2-Fluorophenol	50.0	25.8	19.7 - 63.1	4.489	4.4715	0.0175	+/-0.50	
SURR: Phenol-d6	50.0	15.6	10.1 - 41.7	5.268	5.245	0.0230	+/-0.50	
SURR: Nitrobenzene-d5	25.0	46.6	50.2 - 113	6.029	6.03425	-0.0053	+/-0.50	*
SURR: 2-Fluorobiphenyl	25.0	45.4	39.9 - 105	7.703	7.709375	-0.0064	+/-0.50	
SURR: 2,4,6-Tribromophenol	50.0	62.6	39.3 - 151	9.609	9.60375	0.0053	+/-0.50	
SURR: Terphenyl-d14	25.0	58.9	30.7 - 106	13.09	13.08775	0.0023	+/-0.50	
25MW-4 (25L1272-04)			Lab File ID: BNA1-037782.D		Analyzed: 12/29/25 17:34			
SURR: 2-Fluorophenol	50.0	16.8	19.7 - 63.1	4.489	4.4715	0.0175	+/-0.50	*
SURR: Phenol-d6	50.0	10.2	10.1 - 41.7	5.273	5.245	0.0280	+/-0.50	
SURR: Nitrobenzene-d5	25.0	28.5	50.2 - 113	6.029	6.03425	-0.0053	+/-0.50	*
SURR: 2-Fluorobiphenyl	25.0	25.8	39.9 - 105	7.703	7.709375	-0.0064	+/-0.50	*
SURR: 2,4,6-Tribromophenol	50.0	35.0	39.3 - 151	9.615	9.60375	0.0113	+/-0.50	*
SURR: Terphenyl-d14	25.0	33.3	30.7 - 106	13.09	13.08775	0.0023	+/-0.50	

FORM III

LCS / LCS DUPLICATE RECOVERY

EPA 8270E

Laboratory:	ALS Environmental - Stratford	SDG:	25L1272
Client:	Vektor Consultants	Project:	2425 Atlantic Brooklyn 10034
Matrix:	Water		
Batch:	BL51708	Laboratory ID:	BL51708-BS1
Preparation:	EPA 3510C	Initial/Final:	1000 mL / 1 mL

COMPOUND	SPIKE ADDED (ug/L)	LCS CONCENTRATION (ug/L)	LCS % REC. #	QC LIMITS REC.
1,1-Biphenyl	25.0	14.2	56.8	33 - 95
1,2,4,5-Tetrachlorobenzene	25.0	13.5	53.9	26 - 120
2,3,4,6-Tetrachlorophenol	25.0	18.9	75.7	30 - 130
2,4,5-Trichlorophenol	25.0	14.6	58.4	32 - 114
2,4,6-Trichlorophenol	25.0	14.9	59.7	35 - 118
2,4-Dichlorophenol	25.0	13.5	54.1	25 - 116
2,4-Dimethylphenol	25.0	13.9	55.5	15 - 116
2,4-Dinitrophenol	25.0	12.6	50.5	10 - 170
2,4-Dinitrotoluene	25.0	15.8	63.1	41 - 128
2,6-Dinitrotoluene	25.0	14.3	57.3	45 - 116
2-Chloronaphthalene	25.0	13.7	54.7	33 - 112
2-Chlorophenol	25.0	13.0	52.1	15 - 120
2-Methylnaphthalene	25.0	12.4	49.5	24 - 118
2-Methylphenol	25.0	10.9	43.5	10 - 110
2-Nitroaniline	25.0	15.2	60.6	34 - 129
2-Nitrophenol	25.0	13.3	53.3	28 - 118
3- & 4-Methylphenols	25.0	9.36	37.4	10 - 107
3,3-Dichlorobenzidine	25.0	14.5	58.1	15 - 187
3-Nitroaniline	25.0	11.8	47.4	24 - 134
4,6-Dinitro-2-methylphenol	25.0	15.2	60.9	10 - 153
4-Bromophenyl phenyl ether	25.0	13.5	53.8	34 - 120
4-Chloro-3-methylphenol	25.0	14.6	58.4	20 - 120
4-Chloroaniline	25.0	9.42	37.7	10 - 147
4-Chlorophenyl phenyl ether	25.0	14.3	57.2	27 - 121
4-Nitroaniline	25.0	13.7	54.8	13 - 134
4-Nitrophenol	25.0	ND	0 *	10 - 131
Acetophenone	25.0	16.6	66.5	25 - 110
Benzaldehyde	25.0	33.0	132 *	29 - 117
Benzyl butyl phthalate	25.0	20.2	80.6	29 - 133
Bis(2-chloroethoxy)methane	25.0	14.0	56.1	10 - 154

FORM III

LCS / LCS DUPLICATE RECOVERY

EPA 8270E

Laboratory:	ALS Environmental - Stratford	SDG:	25L1272
Client:	Vektor Consultants	Project:	2425 Atlantic Brooklyn 10034
Matrix:	Water		
Batch:	BL51708	Laboratory ID:	BL51708-BS1
Preparation:	EPA 3510C	Initial/Final:	1000 mL / 1 mL

COMPOUND	SPIKE ADDED (ug/L)	LCS CONCENTRATION (ug/L)	LCS % REC. #	QC LIMITS REC.
Bis(2-chloroethyl)ether	25.0	13.3	53.2	17 - 125
Bis(2-chloroisopropyl)ether	25.0	13.7	54.8	10 - 139
Caprolactam	25.0	3.60	14.4	10 - 137
Carbazole	25.0	16.3	65.3	42 - 126
Dibenzofuran	25.0	14.4	57.4	36 - 113
Diethyl phthalate	25.0	15.9	63.8	38 - 115
Dimethyl phthalate	25.0	15.4	61.4	38 - 129
Di-n-butyl phthalate	25.0	17.2	68.9	31 - 120
Di-n-octyl phthalate	25.0	18.0	72.1	21 - 149
Hexachlorocyclopentadiene	25.0	10.2	40.8	10 - 130
Isophorone	25.0	15.4	61.4	25 - 127
N-nitroso-di-n-propylamine	25.0	13.8	55.1	26 - 122
N-Nitrosodiphenylamine	25.0	15.6	62.4	23 - 149
Phenol	25.0	5.36	21.4	10 - 110
Pyridine	35.0	3.24	9.26 *	10 - 90

Column to be used to flag recovery and RPD values with an asterisk

* Values outside of QC limits

FORM III

LCS / LCS DUPLICATE RECOVERY

EPA 8270E

Laboratory:	ALS Environmental - Stratford	SDG:	25L1272
Client:	Vektor Consultants	Project:	2425 Atlantic Brooklyn 10034
Matrix:	Water		
Batch:	BL51708	Laboratory ID:	BL51708-BSD1
Preparation:	EPA 3510C	Initial/Final:	1000 mL / 1 mL

COMPOUND	SPIKE ADDED (ug/L)	LCSD CONCENTRATION (ug/L)	LCSD % REC. #		% RPD #	QC LIMITS RPD	QC LIMITS REC.
1,1-Biphenyl	25.0	15.1	60.4		6.08	20	33 - 95
1,2,4,5-Tetrachlorobenzene	25.0	14.3	57.3		6.04	20	26 - 120
2,3,4,6-Tetrachlorophenol	25.0	20.2	80.6		6.35	20	30 - 130
2,4,5-Trichlorophenol	25.0	16.5	66.1		12.3	20	32 - 114
2,4,6-Trichlorophenol	25.0	16.6	66.2		10.4	20	35 - 118
2,4-Dichlorophenol	25.0	14.7	59.0		8.56	20	25 - 116
2,4-Dimethylphenol	25.0	15.1	60.3		8.29	20	15 - 116
2,4-Dinitrophenol	25.0	14.6	58.3		14.3	20	10 - 170
2,4-Dinitrotoluene	25.0	16.6	66.4		5.13	20	41 - 128
2,6-Dinitrotoluene	25.0	15.4	61.4		6.94	20	45 - 116
2-Chloronaphthalene	25.0	14.6	58.2		6.16	20	33 - 112
2-Chlorophenol	25.0	13.6	54.5		4.50	20	15 - 120
2-Methylnaphthalene	25.0	12.9	51.7		4.35	20	24 - 118
2-Methylphenol	25.0	11.8	47.0		7.69	20	10 - 110
2-Nitroaniline	25.0	15.5	62.0		2.28	20	34 - 129
2-Nitrophenol	25.0	14.7	58.8		9.78	20	28 - 118
3- & 4-Methylphenols	25.0	9.61	38.4		2.64	20	10 - 107
3,3-Dichlorobenzidine	25.0	14.7	58.9		1.30	20	15 - 187
3-Nitroaniline	25.0	12.3	49.1		3.65	20	24 - 134
4,6-Dinitro-2-methylphenol	25.0	16.0	64.0		5.06	20	10 - 153
4-Bromophenyl phenyl ether	25.0	14.6	58.2		7.78	20	34 - 120
4-Chloro-3-methylphenol	25.0	15.3	61.1		4.62	20	20 - 120
4-Chloroaniline	25.0	9.48	37.9		0.635	20	10 - 147
4-Chlorophenyl phenyl ether	25.0	14.9	59.6		4.11	20	27 - 121
4-Nitroaniline	25.0	14.4	57.6		4.91	20	13 - 134
4-Nitrophenol	25.0	ND	0	*		20	10 - 131
Acetophenone	25.0	17.2	69.0		3.60	20	25 - 110
Benzaldehyde	25.0	34.2	137	*	3.69	20	29 - 117
Benzyl butyl phthalate	25.0	21.6	86.2		6.76	20	29 - 133
Bis(2-chloroethoxy)methane	25.0	14.9	59.5		5.88	20	10 - 154

FORM III

LCS / LCS DUPLICATE RECOVERY

EPA 8270E

Laboratory:	ALS Environmental - Stratford	SDG:	25L1272
Client:	Vektor Consultants	Project:	2425 Atlantic Brooklyn 10034
Matrix:	Water		
Batch:	BL51708	Laboratory ID:	BL51708-BSD1
Preparation:	EPA 3510C	Initial/Final:	1000 mL / 1 mL

COMPOUND	SPIKE ADDED (ug/L)	LCSD CONCENTRATION (ug/L)	LCSD % REC. #	% RPD #	QC LIMITS RPD	QC LIMITS REC.
Bis(2-chloroethyl)ether	25.0	14.3	57.0	6.89	20	17 - 125
Bis(2-chloroisopropyl)ether	25.0	14.5	58.0	5.82	20	10 - 139
Caprolactam	25.0	3.51	14.0	2.53	20	10 - 137
Carbazole	25.0	17.3	69.2	5.89	20	42 - 126
Dibenzofuran	25.0	15.1	60.3	4.89	20	36 - 113
Diethyl phthalate	25.0	16.9	67.7	6.02	20	38 - 115
Dimethyl phthalate	25.0	16.1	64.6	4.95	20	38 - 129
Di-n-butyl phthalate	25.0	18.3	73.0	5.80	20	31 - 120
Di-n-octyl phthalate	25.0	19.2	76.6	6.08	20	21 - 149
Hexachlorocyclopentadiene	25.0	10.9	43.5	6.46	20	10 - 130
Isophorone	25.0	16.1	64.4	4.64	20	25 - 127
N-nitroso-di-n-propylamine	25.0	14.5	58.0	5.16	20	26 - 122
N-Nitrosodiphenylamine	25.0	17.0	68.1	8.77	20	23 - 149
Phenol	25.0	5.44	21.8	1.48	20	10 - 110
Pyridine	35.0	3.08	8.80 *	5.06	20	10 - 90

Column to be used to flag recovery and RPD values with an asterisk

* Values outside of QC limits

FORM III

LCS / LCS DUPLICATE RECOVERY

EPA 8270E

Laboratory:	ALS Environmental - Stratford	SDG:	25L1272
Client:	Vektor Consultants	Project:	2425 Atlantic Brooklyn 10034
Matrix:	Water		
Batch:	BL51786	Laboratory ID:	BL51786-BS1
Preparation:	EPA 3510C	Initial/Final:	1000 mL / 1 mL

COMPOUND	SPIKE ADDED (ug/L)	LCS CONCENTRATION (ug/L)	LCS % REC. #	QC LIMITS REC.
1,1-Biphenyl	25.0	10.9	43.4	33 - 95
1,2,4,5-Tetrachlorobenzene	25.0	12.2	49.0	26 - 120
2,3,4,6-Tetrachlorophenol	25.0	14.3	57.3	30 - 130
2,4,5-Trichlorophenol	25.0	13.2	52.6	32 - 114
2,4,6-Trichlorophenol	25.0	12.6	50.4	35 - 118
2,4-Dichlorophenol	25.0	13.5	54.2	25 - 116
2,4-Dimethylphenol	25.0	12.0	48.2	15 - 116
2,4-Dinitrophenol	25.0	4.68	18.7	10 - 170
2,4-Dinitrotoluene	25.0	14.0	55.9	41 - 128
2,6-Dinitrotoluene	25.0	13.6	54.4	45 - 116
2-Chloronaphthalene	25.0	10.6	42.2	33 - 112
2-Chlorophenol	25.0	10.5	42.0	15 - 120
2-Methylnaphthalene	25.0	10.8	43.3	24 - 118
2-Methylphenol	25.0	9.01	36.0	10 - 110
2-Nitroaniline	25.0	13.6	54.4	34 - 129
2-Nitrophenol	25.0	12.4	49.7	28 - 118
3- & 4-Methylphenols	25.0	7.42	29.7	10 - 107
3,3-Dichlorobenzidine	25.0	14.1	56.3	15 - 187
3-Nitroaniline	25.0	12.4	49.7	24 - 134
4,6-Dinitro-2-methylphenol	25.0	8.20	32.8	10 - 153
4-Bromophenyl phenyl ether	25.0	13.7	54.7	34 - 120
4-Chloro-3-methylphenol	25.0	13.7	54.7	20 - 120
4-Chloroaniline	25.0	11.7	46.8	10 - 147
4-Chlorophenyl phenyl ether	25.0	12.3	49.0	27 - 121
4-Nitroaniline	25.0	13.1	52.5	13 - 134
4-Nitrophenol	25.0	ND	0 *	10 - 131
Acetophenone	25.0	12.2	48.6	25 - 110
Benzaldehyde	25.0	11.2	44.9	29 - 117
Benzyl butyl phthalate	25.0	15.3	61.1	29 - 133
Bis(2-chloroethoxy)methane	25.0	11.6	46.4	10 - 154

FORM III

LCS / LCS DUPLICATE RECOVERY

EPA 8270E

Laboratory:	ALS Environmental - Stratford	SDG:	25L1272
Client:	Vektor Consultants	Project:	2425 Atlantic Brooklyn 10034
Matrix:	Water		
Batch:	BL51786	Laboratory ID:	BL51786-BS1
Preparation:	EPA 3510C	Initial/Final:	1000 mL / 1 mL

COMPOUND	SPIKE ADDED (ug/L)	LCS CONCENTRATION (ug/L)	LCS % REC. #	QC LIMITS REC.
Bis(2-chloroethyl)ether	25.0	10.8	43.0	17 - 125
Bis(2-chloroisopropyl)ether	25.0	9.08	36.3	10 - 139
Caprolactam	25.0	3.27	13.1	10 - 137
Carbazole	25.0	13.5	53.9	42 - 126
Dibenzofuran	25.0	11.5	46.0	36 - 113
Diethyl phthalate	25.0	13.0	52.0	38 - 115
Dimethyl phthalate	25.0	12.8	51.2	38 - 129
Di-n-butyl phthalate	25.0	13.9	55.7	31 - 120
Di-n-octyl phthalate	25.0	13.7	55.0	21 - 149
Hexachlorocyclopentadiene	25.0	ND	0 *	10 - 130
Isophorone	25.0	12.4	49.5	25 - 127
N-nitroso-di-n-propylamine	25.0	10.4	41.7	26 - 122
N-Nitrosodiphenylamine	25.0	14.8	59.0	23 - 149
Phenol	25.0	4.18	16.7	10 - 110
Pyridine	35.0	2.78	7.94 *	10 - 90

Column to be used to flag recovery and RPD values with an asterisk

* Values outside of QC limits

FORM III

LCS / LCS DUPLICATE RECOVERY

EPA 8270E

Laboratory:	ALS Environmental - Stratford	SDG:	25L1272
Client:	Vektor Consultants	Project:	2425 Atlantic Brooklyn 10034
Matrix:	Water		
Batch:	BL51786	Laboratory ID:	BL51786-BSD1
Preparation:	EPA 3510C	Initial/Final:	1000 mL / 1 mL

COMPOUND	SPIKE ADDED (ug/L)	LCSD CONCENTRATION (ug/L)	LCSD % REC. #	% RPD #	QC LIMITS RPD	QC LIMITS REC.
1,1-Biphenyl	25.0	13.6	54.3	22.2 *	20	33 - 95
1,2,4,5-Tetrachlorobenzene	25.0	14.9	59.7	19.8	20	26 - 120
2,3,4,6-Tetrachlorophenol	25.0	17.8	71.3	21.7 *	20	30 - 130
2,4,5-Trichlorophenol	25.0	16.1	64.3	20.0	20	32 - 114
2,4,6-Trichlorophenol	25.0	16.0	64.0	23.7 *	20	35 - 118
2,4-Dichlorophenol	25.0	16.6	66.6	20.6 *	20	25 - 116
2,4-Dimethylphenol	25.0	14.8	59.3	20.6 *	20	15 - 116
2,4-Dinitrophenol	25.0	7.41	29.6	45.2 *	20	10 - 170
2,4-Dinitrotoluene	25.0	17.2	68.9	20.8 *	20	41 - 128
2,6-Dinitrotoluene	25.0	16.7	67.0	20.7 *	20	45 - 116
2-Chloronaphthalene	25.0	13.3	53.1	22.9 *	20	33 - 112
2-Chlorophenol	25.0	13.6	54.2	25.5 *	20	15 - 120
2-Methylnaphthalene	25.0	13.6	54.3	22.6 *	20	24 - 118
2-Methylphenol	25.0	11.2	45.0	22.1 *	20	10 - 110
2-Nitroaniline	25.0	16.9	67.4	21.4 *	20	34 - 129
2-Nitrophenol	25.0	15.9	63.6	24.6 *	20	28 - 118
3- & 4-Methylphenols	25.0	9.14	36.6	20.8 *	20	10 - 107
3,3-Dichlorobenzidine	25.0	16.6	66.4	16.4	20	15 - 187
3-Nitroaniline	25.0	14.6	58.6	16.4	20	24 - 134
4,6-Dinitro-2-methylphenol	25.0	11.7	46.7	34.9 *	20	10 - 153
4-Bromophenyl phenyl ether	25.0	16.9	67.7	21.2 *	20	34 - 120
4-Chloro-3-methylphenol	25.0	17.0	67.9	21.5 *	20	20 - 120
4-Chloroaniline	25.0	13.8	55.2	16.5	20	10 - 147
4-Chlorophenyl phenyl ether	25.0	15.2	60.7	21.3 *	20	27 - 121
4-Nitroaniline	25.0	15.7	62.7	17.6	20	13 - 134
4-Nitrophenol	25.0	5.90	23.6	26.1 *	20	10 - 131
Acetophenone	25.0	15.7	62.8	25.5 *	20	25 - 110
Benzaldehyde	25.0	14.2	56.9	23.5 *	20	29 - 117
Benzyl butyl phthalate	25.0	18.3	73.0	17.8	20	29 - 133
Bis(2-chloroethoxy)methane	25.0	14.6	58.2	22.5 *	20	10 - 154

FORM III

LCS / LCS DUPLICATE RECOVERY

EPA 8270E

Laboratory:	ALS Environmental - Stratford	SDG:	25L1272
Client:	Vektor Consultants	Project:	2425 Atlantic Brooklyn 10034
Matrix:	Water		
Batch:	BL51786	Laboratory ID:	BL51786-BSD1
Preparation:	EPA 3510C	Initial/Final:	1000 mL / 1 mL

COMPOUND	SPIKE ADDED (ug/L)	LCSD CONCENTRATION (ug/L)	LCSD % REC. #	% RPD #	QC LIMITS RPD	QC LIMITS REC.
Bis(2-chloroethyl)ether	25.0	13.3	53.2	21.1 *	20	17 - 125
Bis(2-chloroisopropyl)ether	25.0	11.4	45.5	22.5 *	20	10 - 139
Caprolactam	25.0	4.65	18.6	34.8 *	20	10 - 137
Carbazole	25.0	16.4	65.6	19.6	20	42 - 126
Dibenzofuran	25.0	14.4	57.4	22.1 *	20	36 - 113
Diethyl phthalate	25.0	15.8	63.0	19.1	20	38 - 115
Dimethyl phthalate	25.0	15.7	62.8	20.4 *	20	38 - 129
Di-n-butyl phthalate	25.0	17.3	69.2	21.6 *	20	31 - 120
Di-n-octyl phthalate	25.0	17.0	68.0	21.2 *	20	21 - 149
Hexachlorocyclopentadiene	25.0	ND	0 *		20	10 - 130
Isophorone	25.0	15.5	62.0	22.4 *	20	25 - 127
N-nitroso-di-n-propylamine	25.0	13.0	51.8	21.6 *	20	26 - 122
N-Nitrosodiphenylamine	25.0	17.9	71.6	19.4	20	23 - 149
Phenol	25.0	5.22	20.9	22.1 *	20	10 - 110
Pyridine	35.0	ND	0 *		20	10 - 90

Column to be used to flag recovery and RPD values with an asterisk

* Values outside of QC limits

FORM VI

INITIAL CALIBRATION DATA (Continued)

EPA 8270E

Laboratory: ALS Environmental - Stratford
SDG: 25L1272
Client: Vektor Consultants
Project: 2425 Atlantic Brooklyn 10034
Calibration: SL50026
Instrument: BNA #1
Calibration Date: 12/09/25 00:55

Compound	Mean RF	RF RSD	Mean RT	RT RSD	Linear r	Quad COD	LIMIT	Q
1,1-Biphenyl	0.6315016	12.29159	7.814714	3.785944E-02			SPCC (0.01)	
1,2,4,5-Tetrachlorobenzene	0.4362059	10.82838	7.54	0.0158372			SPCC (0.01)	
1,2,4-Trichlorobenzene	0.3105284	14.5215	6.605857	0.0399896			20	
1,2-Dichlorobenzene	1.612836	13.28777	5.715	2.264707E-02			20	
1,2-Diphenylhydrazine (as Azobenzene)	0.9394052	12.63367	9.464714	1.927503E-02			20	
1,3-Dichlorobenzene	1.665292	12.51223	5.512	1.038323E-03			20	
1,4-Dichlorobenzene	1.673688	13.01577	5.552286	1.208205E-02			20	
1-Methylnaphthalene	0.6581882	14.66182	7.441	4.367932E-03			20	
2,3,4,6-Tetrachlorophenol	0.1420675	6.919763	9.034	2.258009E-02			SPCC (0.01)	
2,4,5-Trichlorophenol	0.3976594	10.75676	7.684375	2.020898E-02			SPCC (0.2)	
2,4,6-Trichlorophenol	0.3687061	9.922667	7.639	9.47731E-03			SPCC (0.2)	
2,4-Dichlorophenol	0.2995677	13.64623	6.52375	3.342124E-02			SPCC (0.2)	
2,4-Dimethylphenol	0.3404789	15.20643	6.324	0.0610702			SPCC (0.2)	
2,4-Dinitrophenol	0.1022841	27.86257	8.639625	2.915642E-02			SPCC (0.01)	*
2,4-Dinitrotoluene	0.434031	7.08154	8.840286	5.021494E-02			SPCC (0.2)	
2,6-Dinitrotoluene	0.322871	9.271201	8.313857	2.774892E-02			SPCC (0.2)	
2-Chloronaphthalene	1.240839	12.69701	7.854	0.0102459			SPCC (0.8)	
2-Chlorophenol	1.559473	12.95426	5.39	1.620064E-02			SPCC (0.8)	
2-Methylnaphthalene	0.7774506	14.22545	7.325	1.883059E-02			SPCC (0.4)	
2-Methylphenol	1.252815	13.29657	5.7545	4.284979E-02			SPCC (0.7)	
2-Nitroaniline	0.4473608	9.20883	7.999857	2.433827E-02			SPCC (0.01)	
2-Nitrophenol	0.1964464	11.76963	6.325875	0.034309			SPCC (0.1)	
3- & 4-Methylphenols	1.904183	11.93895	5.86975	7.415139E-02			SPCC (0.6)	
3,3-Dichlorobenzidine	0.4151949	14.97132	15.29786	3.794385E-02			SPCC (0.01)	
3-Nitroaniline	0.4032028	8.368574	8.510857	4.314036E-02			SPCC (0.01)	
4,6-Dinitro-2-methylphenol	9.998561E-02	26.49594	9.411875	3.784588E-02			SPCC (0.01)	*
4-Bromophenyl phenyl ether	0.2282136	10.74689	9.823143	2.924491E-02			SPCC (0.1)	
4-Chloro-3-methylphenol	0.338593	11.12889	7.14725	4.575325E-02			SPCC (0.2)	
4-Chloroaniline	0.4665492	14.68813	6.727	3.523088E-02			SPCC (0.01)	
4-Chlorophenyl phenyl ether	0.6767442	12.36705	9.269429	3.645398E-02			SPCC (0.4)	
4-Nitroaniline	0.4105501	8.974477	9.373286	5.815337E-02			SPCC (0.01)	

FORM VI **INITIAL CALIBRATION DATA (Continued)**

EPA 8270E

Laboratory: ALS Environmental - Stratford
SDG: 25L1272
Client: Vektor Consultants
Project: 2425 Atlantic Brooklyn 10034
Calibration: SL50026
Instrument: BNA #1
Calibration Date: 12/09/25 00:55

Compound	Mean RF	RF RSD	Mean RT	RT RSD	Linear r	Quad COD	LIMIT	Q
4-Nitrophenol	0.2716682	6.899999	8.671125	7.013541E-02			SPCC (0.01)	
Acenaphthene	1.32733	12.23213	8.602857	0.0243489			SPCC (0.9)	
Acenaphthylene	2.04391	12.21112	8.366714	3.487777E-02			SPCC (0.9)	
Acetophenone	1.938893	10.6236	5.892143	4.975674E-02			SPCC (0.01)	
Alpha Terpineol	0.2791725	13.36058	6.631	4.459828E-02			20	
Aniline	2.142311	11.76251	5.295286	5.641495E-02			SPCC ()	
Anthracene	1.260138	11.68161	10.47829	4.047573E-02			SPCC (0.7)	
Atrazine	0.1918704	9.926975	10.03043	4.832161E-02			SPCC (0.01)	
Benzaldehyde	1.025805	13.00604	5.180571	9.297309E-03			SPCC (0.01)	
Benzidine	0.4953127	16.82653	12.608	2.344349E-02			20	
Benzo(a)anthracene	1.38409	9.842465	15.25957	3.835679E-02			SPCC (0.8)	
Benzo(a)pyrene	1.366598	11.1961	18.22586	5.731882E-02			SPCC (0.7)	
Benzo(b)fluoranthene	1.387784	9.406781	17.57829	0.0585198			SPCC (0.7)	
Benzo(g,h,i)perylene	1.150767	9.279011	20.80957	7.711256E-02			SPCC (0.5)	
Benzo(k)fluoranthene	1.430207	12.71854	17.628	6.336358E-02			SPCC (0.7)	
Benzoic acid	0.2028896	28.9529	6.410714	0.3538647			20	*
Benzyl alcohol	1.078929	11.04474	5.659572	5.092998E-02			20	
Benzyl butyl phthalate	0.6841243	8.792267	14.20929	2.893726E-02			20	
Bis(2-chloroethoxy)methane	0.4386048	14.11777	6.408714	4.333124E-02			SPCC (0.3)	
Bis(2-chloroethyl)ether	1.550586	11.11313	5.330286	5.407339E-02			SPCC (0.7)	
Bis(2-chloroisopropyl)ether	1.892675	13.78607	5.779	1.167893E-02			SPCC (0.01)	
Bis(2-ethylhexyl)phthalate	0.9519013	9.053199	15.549	6.995054E-03			20	
Caprolactam	0.1085511	13.33447	7.040286	0.2546799			SPCC (0.01)	
Carbazole	1.278416	12.0685	10.70157	3.229695E-02			SPCC (0.01)	
Chrysene	1.323211	12.06069	15.35771	5.551458E-02			SPCC (0.7)	
Dibenzo(a,h)anthracene	1.239462	9.834876	20.35543	7.053664E-02			SPCC (0.4)	
Dibenzofuran	1.831256	12.58653	8.809571	3.733135E-02			SPCC (0.8)	
Diethyl phthalate	1.443952	11.19483	9.142285	5.230949E-02			SPCC (0.01)	
Dimethyl phthalate	1.448462	11.5291	8.198714	3.714196E-02			SPCC (0.01)	
Di-n-butyl phthalate	1.457952	9.561639	11.27786	2.010209E-02			SPCC (0.01)	
Di-n-octyl phthalate	1.642267	8.243318	16.88671	3.601837E-02			SPCC (0.01)	
Diphenylamine	0.732172	12.88934	9.426429	5.135624E-02			20	

FORM VI

INITIAL CALIBRATION DATA (Continued)

EPA 8270E

Laboratory: ALS Environmental - Stratford
SDG: 25L1272
Client: Vektor Consultants
Project: 2425 Atlantic Brooklyn 10034
Calibration: SL50026
Instrument: BNA #1
Calibration Date: 12/09/25 00:55

Compound	Mean RF	RF RSD	Mean RT	RT RSD	Linear r	Quad COD	LIMIT	Q
Fluoranthene	1.332067	10.24951	12.32814	4.208705E-02			SPCC (0.6)	
Fluorene	1.499119	12.05728	9.304429	3.425985E-02			SPCC (0.9)	
Hexachlorobenzene	9.615812E-02	11.36604	10.01171	2.780372E-02			SPCC (0.1)	
Hexachlorobutadiene	0.1585867	14.69637	6.814	1.905549E-02			SPCC (0.01)	
Hexachlorocyclopentadiene	0.3000182	11.15903	7.546	7.490948E-03			SPCC (0.05)	
Hexachloroethane	0.6039352	13.05423	5.971857	3.928501E-02			SPCC (0.3)	
Indeno(1,2,3-cd)pyrene	1.186125	12.00017	20.32129	6.352449E-02			SPCC (0.5)	
Isophorone	0.7221609	13.49291	6.233714	4.632535E-02			SPCC (0.4)	
Naphthalene	1.094574	15.42436	6.671429	5.000026E-02			SPCC (0.7)	
Nitrobenzene	0.3778076	15.10735	6.047143	3.435946E-02			SPCC (0.2)	
N-Nitrosodimethylamine	0.9414367	12.10491	3.316714	8.767243E-02			20	
N-nitroso-di-n-propylamine	1.184175	12.57843	5.901	5.747871E-02			SPCC (0.5)	
N-Nitrosodiphenylamine	0.2313914	11.9724	9.425572	3.493902E-02			SPCC (0.01)	
Parathion	0.150044	15.09232	11.60371	3.377782E-02			20	
Pentachloronitrobenzene	8.538355E-02	9.528153	10.324	3.448445E-02			20	
Pentachlorophenol	0.1443147	10.46228	10.2205	2.497116E-02			SPCC (0.05)	
Phenanthrene	1.242005	13.19741	10.42186	3.857519E-02			SPCC (0.7)	
Phenol	1.97131	12.0505	5.2545	7.997782E-02			SPCC (0.8)	
Pyrene	1.379139	12.28264	12.75129	4.152206E-02			SPCC (0.6)	
Pyridine	1.462611	15.49359	3.323429	0.131427			20	
SURR: 2,4,6-Tribromophenol	0.113777	9.565133	9.60375	2.796175E-02			20	
SURR: 2-Fluorobiphenyl	1.441712	13.89523	7.709375	2.649212E-02			20	
SURR: 2-Fluorophenol	1.420743	11.85215	4.4715	1.737173E-02			20	
SURR: Nitrobenzene-d5	0.3763537	14.67417	6.03425	3.335182E-02			20	
SURR: Phenol-d6	1.907715	11.65033	5.245	6.640094E-02			20	
SURR: Terphenyl-d14	1.092148	13.10775	13.08775	2.783784E-02			20	

FORM VII

CONTINUING CALIBRATION CHECK

EPA 8270E

Laboratory:	ALS Environmental - Stratford	SDG:	25L1272
Client:	Vektor Consultants	Project:	2425 Atlantic Brooklyn 10034
Instrument ID:	BNA #1	Calibration:	SL50026
Lab File ID:	BNA1-037744.D	Calibration Date:	
Sequence:	S5L2906	Injection Date:	12/27/25
Lab Sample ID:	S5L2906-CCV1	Injection Time:	19:03

		CONC. (ug/mL)		RESPONSE FACTOR			% DIFF / DRIFT		
COMPOUND	TYPE	STD	CCV	ICAL	CCV	MIN (#)	CCV	LIMIT (#)	
1,1-Biphenyl	A	30.0	27.2	0.6315016	0.5731917	0.01	-9.2	20	
1,2,4,5-Tetrachlorobenzene	A	30.0	33.5	0.4362059	0.4872803	0.01	11.7	20	
1,2,4-Trichlorobenzene	A	30.0	28.0	0.3105284	0.2895333		-6.8	20	
1,2-Dichlorobenzene	A	30.0	26.5	1.612836	1.423841		-11.7	20	
1,2-Diphenylhydrazine (as Azobenzene)	A	30.0	23.4	0.9394052	0.7333052		-21.9	20	*
1,3-Dichlorobenzene	A	30.0	26.9	1.665292	1.492455		-10.4	20	
1,4-Dichlorobenzene	A	30.0	28.4	1.673688	1.582322		-5.5	20	
1-Methylnaphthalene	A	30.0	28.0	0.6581882	0.6132109		-6.8	20	
2,3,4,6-Tetrachlorophenol	A	30.0	29.2	0.1420675	0.138317	0.01	-2.6	20	
2,4,5-Trichlorophenol	A	30.0	29.0	0.3976594	0.3845718	0.2	-3.3	20	
2,4,6-Trichlorophenol	A	30.0	28.0	0.3687061	0.3437157	0.2	-6.8	20	
2,4-Dichlorophenol	A	30.0	29.5	0.2995677	0.2944015	0.2	-1.7	20	
2,4-Dimethylphenol	A	30.0	27.3	0.3404789	0.3100431	0.2	-8.9	20	
2,4-Dinitrophenol	A	30.0	45.4	0.1022841	0.1549343	0.01	51.5	20	*
2,4-Dinitrotoluene	A	30.0	29.7	0.434031	0.4296302	0.2	-1.0	20	
2,6-Dinitrotoluene	A	30.0	30.4	0.322871	0.3269014	0.2	1.2	20	
2-Chloronaphthalene	A	30.0	27.6	1.240839	1.140164	0.8	-8.1	20	
2-Chlorophenol	A	30.0	26.8	1.559473	1.39086	0.8	-10.8	20	
2-Methylnaphthalene	A	30.0	28.0	0.7774506	0.7256966	0.4	-6.7	20	
2-Methylphenol	A	30.0	24.5	1.252815	1.022269	0.7	-18.4	20	
2-Nitroaniline	A	30.0	30.5	0.4473608	0.4546684	0.01	1.6	20	
2-Nitrophenol	A	30.0	29.4	0.1964464	0.1926158	0.1	-1.9	20	
3- & 4-Methylphenols	A	30.0	26.0	1.904183	1.649756	0.6	-13.4	20	
3,3-Dichlorobenzidine	A	30.0	35.4	0.4151949	0.4906558	0.01	18.2	20	
3-Nitroaniline	A	30.0	29.1	0.4032028	0.3913359	0.01	-2.9	20	
4,6-Dinitro-2-methylphenol	A	30.0	41.9	9.998561E-02	0.1395498	0.01	39.6	20	*
4-Bromophenyl phenyl ether	A	30.0	29.7	0.2282136	0.2260422	0.1	-1.0	20	
4-Chloro-3-methylphenol	A	30.0	28.4	0.338593	0.3210825	0.2	-5.2	20	
4-Chloroaniline	A	30.0	27.2	0.4665492	0.4237926	0.01	-9.2	20	

FORM VII

CONTINUING CALIBRATION CHECK

EPA 8270E

Laboratory:	ALS Environmental - Stratford	SDG:	25L1272
Client:	Vektor Consultants	Project:	2425 Atlantic Brooklyn 10034
Instrument ID:	BNA #1	Calibration:	SL50026
Lab File ID:	BNA1-037744.D	Calibration Date:	
Sequence:	S5L2906	Injection Date:	12/27/25
Lab Sample ID:	S5L2906-CCV1	Injection Time:	19:03

		CONC. (ug/mL)		RESPONSE FACTOR			% DIFF / DRIFT		
COMPOUND	TYPE	STD	CCV	ICAL	CCV	MIN (#)	CCV	LIMIT (#)	
4-Chlorophenyl phenyl ether	A	30.0	29.6	0.6767442	0.6680969	0.4	-1.3	20	
4-Nitroaniline	A	30.0	27.7	0.4105501	0.379567	0.01	-7.5	20	
4-Nitrophenol	A	30.0	26.2	0.2716682	0.2373422	0.01	-12.6	20	
Acenaphthene	A	30.0	25.4	1.32733	1.12618	0.9	-15.2	20	
Acenaphthylene	A	30.0	28.3	2.04391	1.926615	0.9	-5.7	20	
Acetophenone	A	30.0	30.6	1.938893	1.975227	0.01	1.9	20	
Alpha Terpineol	A	30.0	25.2	0.2791725	0.2343136		-16.1	20	
Aniline	A	30.0	27.0	2.142311	1.929668		-9.9	20	
Anthracene	A	30.0	27.4	1.260138	1.152015	0.7	-8.6	20	
Atrazine	A	30.0	36.0	0.1918704	0.2304608	0.01	20.1	20	*
Benzaldehyde	A	30.0	27.6	1.025805	0.9444778	0.01	-7.9	20	
Benzidine	A	30.0	33.3	0.4953127	0.5505157		11.1	20	
Benzo(a)anthracene	A	30.0	27.1	1.38409	1.249485	0.8	-9.7	20	
Benzo(a)pyrene	A	30.0	27.1	1.366598	1.233776	0.7	-9.7	20	
Benzo(b)fluoranthene	A	30.0	29.1	1.387784	1.34657	0.7	-3.0	20	
Benzo(g,h,i)perylene	A	30.0	27.2	1.150767	1.041576	0.5	-9.5	20	
Benzo(k)fluoranthene	A	30.0	25.6	1.430207	1.219881	0.7	-14.7	20	
Benzoic acid	A	30.0	34.3	0.2028896	0.2317335		14.2	20	
Benzyl alcohol	A	30.0	26.0	1.078929	0.9353728		-13.3	20	
Benzyl butyl phthalate	A	30.0	25.1	0.6841243	0.5732913		-16.2	20	
Bis(2-chloroethoxy)methane	A	30.0	25.1	0.4386048	0.3670984	0.3	-16.3	20	
Bis(2-chloroethyl)ether	A	30.0	24.4	1.550586	1.259212	0.7	-18.8	20	
Bis(2-chloroisopropyl)ether	A	30.0	22.6	1.892675	1.426074	0.01	-24.7	20	*
Bis(2-ethylhexyl)phthalate	A	30.0	25.8	0.9519013	0.8193344		-13.9	20	
Caprolactam	A	30.0	30.2	0.1085511	0.1093387	0.01	0.7	20	
Carbazole	A	30.0	26.8	1.278416	1.144165	0.01	-10.5	20	
Chrysene	A	30.0	26.4	1.323211	1.163165	0.7	-12.1	20	
Dibenzo(a,h)anthracene	A	30.0	27.9	1.239462	1.152575	0.4	-7.0	20	
Dibenzofuran	A	30.0	28.7	1.831256	1.750325	0.8	-4.4	20	

FORM VII

CONTINUING CALIBRATION CHECK

EPA 8270E

Laboratory:	ALS Environmental - Stratford	SDG:	25L1272
Client:	Vektor Consultants	Project:	2425 Atlantic Brooklyn 10034
Instrument ID:	BNA #1	Calibration:	SL50026
Lab File ID:	BNA1-037744.D	Calibration Date:	
Sequence:	S5L2906	Injection Date:	12/27/25
Lab Sample ID:	S5L2906-CCV1	Injection Time:	19:03

		CONC. (ug/mL)		RESPONSE FACTOR			% DIFF / DRIFT		
COMPOUND	TYPE	STD	CCV	ICAL	CCV	MIN (#)	CCV	LIMIT (#)	
Diethyl phthalate	A	30.0	28.0	1.443952	1.349296	0.01	-6.6	20	
Dimethyl phthalate	A	30.0	28.2	1.448462	1.35992	0.01	-6.1	20	
Di-n-butyl phthalate	A	30.0	26.5	1.457952	1.288734	0.01	-11.6	20	
Di-n-octyl phthalate	A	30.0	26.5	1.642267	1.450106	0.01	-11.7	20	
Diphenylamine	A	30.0	27.1	0.732172	0.6619066		-9.6	20	
Fluoranthene	A	30.0	29.2	1.332067	1.296969	0.6	-2.6	20	
Fluorene	A	30.0	27.9	1.499119	1.394793	0.9	-7.0	20	
Hexachlorobenzene	A	30.0	26.2	9.615812E-02	8.396727E-02	0.1	-12.7	20	
Hexachlorobutadiene	A	30.0	30.1	0.1585867	0.1590451	0.01	0.3	20	
Hexachlorocyclopentadiene	A	30.0	21.0	0.3000182	0.2100236	0.05	-30.0	20	*
Hexachloroethane	A	30.0	26.8	0.6039352	0.5400401	0.3	-10.6	20	
Indeno(1,2,3-cd)pyrene	A	30.0	33.6	1.186125	1.330184	0.5	12.1	20	
Isophorone	A	30.0	26.7	0.7221609	0.6426928	0.4	-11.0	20	
Naphthalene	A	30.0	26.6	1.094574	0.9693392	0.7	-11.4	20	
Nitrobenzene	A	30.0	25.7	0.3778076	0.3239376	0.2	-14.3	20	
N-Nitrosodimethylamine	A	30.0	25.9	0.9414367	0.813204		-13.6	20	
N-nitroso-di-n-propylamine	A	30.0	26.4	1.184175	1.041306	0.5	-12.1	20	
N-Nitrosodiphenylamine	A	30.0	28.2	0.2313914	0.2173312	0.01	-6.1	20	
Parathion	A	30.0	32.0	0.150044	0.1600603		6.7	20	
Pentachloronitrobenzene	A	30.0	28.6	8.538355E-02	8.134085E-02		-4.7	20	
Pentachlorophenol	A	30.0	28.6	0.1443147	0.1375569	0.05	-4.7	20	
Phenanthrene	A	30.0	26.9	1.242005	1.112657	0.7	-10.4	20	
Phenol	A	30.0	27.5	1.97131	1.80928	0.8	-8.2	20	
Pyrene	A	30.0	25.0	1.379139	1.150814	0.6	-16.6	20	
Pyridine	A	30.0	25.9	1.462611	1.262616		-13.7	20	

Column to be used to flag Response Factor and %Diff/Drift values with an asterisk

* Values outside of QC limits

FORM VII

CONTINUING CALIBRATION CHECK

EPA 8270E

Laboratory:	ALS Environmental - Stratford	SDG:	25L1272
Client:	Vektor Consultants	Project:	2425 Atlantic Brooklyn 10034
Instrument ID:	BNA #1	Calibration:	SL50026
Lab File ID:	BNA1-037768.D	Calibration Date:	
Sequence:	S5L2927	Injection Date:	12/29/25
Lab Sample ID:	S5L2927-CCV1	Injection Time:	09:11

		CONC. (ug/mL)		RESPONSE FACTOR			% DIFF / DRIFT		
COMPOUND	TYPE	STD	CCV	ICAL	CCV	MIN (#)	CCV	LIMIT (#)	
1,1-Biphenyl	A	30.0	26.5	0.6315016	0.558119	0.01	-11.6	20	
1,2,4,5-Tetrachlorobenzene	A	30.0	32.5	0.4362059	0.4723088	0.01	8.3	20	
1,2,4-Trichlorobenzene	A	30.0	27.6	0.3105284	0.2860257		-7.9	20	
1,2-Dichlorobenzene	A	30.0	27.2	1.612836	1.463043		-9.3	20	
1,2-Diphenylhydrazine (as Azobenzene)	A	30.0	23.7	0.9394052	0.7433671		-20.9	20	*
1,3-Dichlorobenzene	A	30.0	27.6	1.665292	1.534172		-7.9	20	
1,4-Dichlorobenzene	A	30.0	27.7	1.673688	1.543204		-7.8	20	
1-Methylnaphthalene	A	30.0	26.9	0.6581882	0.5896347		-10.4	20	
2,3,4,6-Tetrachlorophenol	A	30.0	29.4	0.1420675	0.1393374	0.01	-1.9	20	
2,4,5-Trichlorophenol	A	30.0	28.7	0.3976594	0.3803765	0.2	-4.3	20	
2,4,6-Trichlorophenol	A	30.0	29.0	0.3687061	0.3569981	0.2	-3.2	20	
2,4-Dichlorophenol	A	30.0	28.2	0.2995677	0.2817321	0.2	-6.0	20	
2,4-Dimethylphenol	A	30.0	26.8	0.3404789	0.3044747	0.2	-10.6	20	
2,4-Dinitrophenol	A	30.0	48.2	0.1022841	0.164389	0.01	60.7	20	*
2,4-Dinitrotoluene	A	30.0	30.7	0.434031	0.4443688	0.2	2.4	20	
2,6-Dinitrotoluene	A	30.0	30.4	0.322871	0.3277244	0.2	1.5	20	
2-Chloronaphthalene	A	30.0	26.6	1.240839	1.10173	0.8	-11.2	20	
2-Chlorophenol	A	30.0	26.6	1.559473	1.383193	0.8	-11.3	20	
2-Methylnaphthalene	A	30.0	27.3	0.7774506	0.706651	0.4	-9.1	20	
2-Methylphenol	A	30.0	26.1	1.252815	1.091314	0.7	-12.9	20	
2-Nitroaniline	A	30.0	29.6	0.4473608	0.4419138	0.01	-1.2	20	
2-Nitrophenol	A	30.0	29.2	0.1964464	0.19143	0.1	-2.6	20	
3- & 4-Methylphenols	A	30.0	26.2	1.904183	1.661964	0.6	-12.7	20	
3,3-Dichlorobenzidine	A	30.0	37.4	0.4151949	0.5175153	0.01	24.6	20	*
3-Nitroaniline	A	30.0	28.5	0.4032028	0.382824	0.01	-5.1	20	
4,6-Dinitro-2-methylphenol	A	30.0	43.4	9.998561E-02	0.1445585	0.01	44.6	20	*
4-Bromophenyl phenyl ether	A	30.0	30.1	0.2282136	0.2289095	0.1	0.3	20	
4-Chloro-3-methylphenol	A	30.0	27.6	0.338593	0.311088	0.2	-8.1	20	
4-Chloroaniline	A	30.0	26.9	0.4665492	0.4181823	0.01	-10.4	20	

FORM VII

CONTINUING CALIBRATION CHECK

EPA 8270E

Laboratory:	ALS Environmental - Stratford	SDG:	25L1272
Client:	Vektor Consultants	Project:	2425 Atlantic Brooklyn 10034
Instrument ID:	BNA #1	Calibration:	SL50026
Lab File ID:	BNA1-037768.D	Calibration Date:	
Sequence:	S5L2927	Injection Date:	12/29/25
Lab Sample ID:	S5L2927-CCV1	Injection Time:	09:11

		CONC. (ug/mL)		RESPONSE FACTOR			% DIFF / DRIFT		
COMPOUND	TYPE	STD	CCV	ICAL	CCV	MIN (#)	CCV	LIMIT (#)	
4-Chlorophenyl phenyl ether	A	30.0	29.1	0.6767442	0.6558288	0.4	-3.1	20	
4-Nitroaniline	A	30.0	29.0	0.4105501	0.3964102	0.01	-3.4	20	
4-Nitrophenol	A	30.0	26.4	0.2716682	0.2390867	0.01	-12.0	20	
Acenaphthene	A	30.0	26.4	1.32733	1.169331	0.9	-11.9	20	
Acenaphthylene	A	30.0	27.1	2.04391	1.844895	0.9	-9.7	20	
Acetophenone	A	30.0	31.0	1.938893	2.000407	0.01	3.2	20	
Alpha Terpineol	A	30.0	24.8	0.2791725	0.2311055		-17.2	20	
Aniline	A	30.0	28.1	2.142311	2.00825		-6.3	20	
Anthracene	A	30.0	27.3	1.260138	1.147551	0.7	-8.9	20	
Atrazine	A	30.0	34.2	0.1918704	0.2187157	0.01	14.0	20	
Benzaldehyde	A	30.0	29.0	1.025805	0.9897819	0.01	-3.5	20	
Benzidine	A	30.0	43.5	0.4953127	0.7177827		44.9	20	*
Benzo(a)anthracene	A	30.0	29.3	1.38409	1.351976	0.8	-2.3	20	
Benzo(a)pyrene	A	30.0	26.9	1.366598	1.224117	0.7	-10.4	20	
Benzo(b)fluoranthene	A	30.0	27.2	1.387784	1.260315	0.7	-9.2	20	
Benzo(g,h,i)perylene	A	30.0	26.0	1.150767	0.9988801	0.5	-13.2	20	
Benzo(k)fluoranthene	A	30.0	26.2	1.430207	1.247753	0.7	-12.8	20	
Benzoic acid	A	30.0	37.7	0.2028896	0.2548415		25.6	20	*
Benzyl alcohol	A	30.0	27.1	1.078929	0.9749875		-9.6	20	
Benzyl butyl phthalate	A	30.0	30.3	0.6841243	0.690203		0.9	20	
Bis(2-chloroethoxy)methane	A	30.0	25.2	0.4386048	0.367989	0.3	-16.1	20	
Bis(2-chloroethyl)ether	A	30.0	24.3	1.550586	1.254667	0.7	-19.1	20	
Bis(2-chloroisopropyl)ether	A	30.0	23.2	1.892675	1.463558	0.01	-22.7	20	*
Bis(2-ethylhexyl)phthalate	A	30.0	27.1	0.9519013	0.8593603		-9.7	20	
Caprolactam	A	30.0	30.3	0.1085511	0.1095084	0.01	0.9	20	
Carbazole	A	30.0	27.3	1.278416	1.162676	0.01	-9.1	20	
Chrysene	A	30.0	27.0	1.323211	1.18881	0.7	-10.2	20	
Dibenzo(a,h)anthracene	A	30.0	25.4	1.239462	1.04742	0.4	-15.5	20	
Dibenzofuran	A	30.0	27.6	1.831256	1.684204	0.8	-8.0	20	

FORM VII

CONTINUING CALIBRATION CHECK

EPA 8270E

Laboratory:	ALS Environmental - Stratford	SDG:	25L1272
Client:	Vektor Consultants	Project:	2425 Atlantic Brooklyn 10034
Instrument ID:	BNA #1	Calibration:	SL50026
Lab File ID:	BNA1-037768.D	Calibration Date:	
Sequence:	S5L2927	Injection Date:	12/29/25
Lab Sample ID:	S5L2927-CCV1	Injection Time:	09:11

		CONC. (ug/mL)		RESPONSE FACTOR			% DIFF / DRIFT		
COMPOUND	TYPE	STD	CCV	ICAL	CCV	MIN (#)	CCV	LIMIT (#)	
Diethyl phthalate	A	30.0	28.1	1.443952	1.354082	0.01	-6.2	20	
Dimethyl phthalate	A	30.0	27.8	1.448462	1.344551	0.01	-7.2	20	
Di-n-butyl phthalate	A	30.0	27.0	1.457952	1.311544	0.01	-10.0	20	
Di-n-octyl phthalate	A	30.0	28.5	1.642267	1.558224	0.01	-5.1	20	
Diphenylamine	A	30.0	26.6	0.732172	0.6478618		-11.5	20	
Fluoranthene	A	30.0	28.7	1.332067	1.275822	0.6	-4.2	20	
Fluorene	A	30.0	28.0	1.499119	1.398076	0.9	-6.7	20	
Hexachlorobenzene	A	30.0	26.4	9.615812E-02	8.465258E-02	0.1	-12.0	20	
Hexachlorobutadiene	A	30.0	29.1	0.1585867	0.1537771	0.01	-3.0	20	
Hexachlorocyclopentadiene	A	30.0	22.3	0.3000182	0.2228441	0.05	-25.7	20	*
Hexachloroethane	A	30.0	26.9	0.6039352	0.5415202	0.3	-10.3	20	
Indeno(1,2,3-cd)pyrene	A	30.0	32.4	1.186125	1.279356	0.5	7.9	20	
Isophorone	A	30.0	25.9	0.7221609	0.622595	0.4	-13.8	20	
Naphthalene	A	30.0	26.2	1.094574	0.9540259	0.7	-12.8	20	
Nitrobenzene	A	30.0	24.9	0.3778076	0.3137989	0.2	-16.9	20	
N-Nitrosodimethylamine	A	30.0	25.0	0.9414367	0.7832603		-16.8	20	
N-nitroso-di-n-propylamine	A	30.0	25.8	1.184175	1.017563	0.5	-14.1	20	
N-Nitrosodiphenylamine	A	30.0	27.0	0.2313914	0.2084439	0.01	-9.9	20	
Parathion	A	30.0	32.8	0.150044	0.1640117		9.3	20	
Pentachloronitrobenzene	A	30.0	30.2	8.538355E-02	8.599584E-02		0.7	20	
Pentachlorophenol	A	30.0	28.1	0.1443147	0.1352972	0.05	-6.2	20	
Phenanthrene	A	30.0	26.9	1.242005	1.112032	0.7	-10.5	20	
Phenol	A	30.0	28.2	1.97131	1.855363	0.8	-5.9	20	
Pyrene	A	30.0	27.4	1.379139	1.26176	0.6	-8.5	20	
Pyridine	A	30.0	26.4	1.462611	1.288302		-11.9	20	

Column to be used to flag Response Factor and %Diff/Drift values with an asterisk

* Values outside of QC limits

SVOC SIM Data Section

ALPHA GEOSCIENCE

Geology

Hydrology

Remediation

Water Supply

QA/QC Review of Method 8270E SIM Semi-Volatiles Data
for ALS Environmental, SDG: 25L1272

4 Ground Water Samples
Collected December 22, 2025

Prepared by: Donald Anné
February 12, 2026

Holding Times: Samples were extracted and analyzed within USEPA SW-846 holding times.

GC/MS Tuning and Mass Calibration: The DFTPP tuning criteria were within control limits.

Initial Calibration: The average RRFs for target compounds were above the allowable minimum (0.010) and the %RSDs were below the allowable maximum (30%), as required.

Continuing Calibration: The RRFs for target compounds were above the allowable minimum (0.010) and the %Ds were below the allowable maximum (20%), as required.

Blanks: Method blank BL51787-BLK2 contained a trace of bis(2-ethylhexyl)phthalate (0.864 ug/L). Positive results for bis(2-ethylhexyl)phthalate that are less than 10 times the method blank level should be reported as not detected (U) in associated samples.

Internal Standard Area Summary: The internal standard areas and retention times were within control limits.

Laboratory Control Sample: The percent recoveries (%Rs) for n-nitrosodimethylamine were below QC limits and below 30% for aqueous samples BL51710-BS2 and BL51787-BS2. Positive results for n-nitrosodimethylamine should be considered estimated, biased low (J-) and "not detected" results rejected, unusable (R) in the associated aqueous samples.

The %Rs for hexachloroethane were above QC limits for aqueous samples BL51710-BS2 and BL51787-BS2. Positive results for hexachloroethane should be considered estimated, biased high (J+) in in the associated aqueous samples.

Compound ID: Checked compound results were within quantitation limits.

z:\projects\2026\26600-26620\26601-2425 atlantic ave\task 1 dusr\temp-review\corrections made\25l1272.sim.docx

FORM III

LCS / LCS DUPLICATE RECOVERY

EPA 8270E SIM

Laboratory:	ALS Environmental - Stratford	SDG:	25L1272
Client:	Vektor Consultants	Project:	2425 Atlantic Brooklyn 10034
Matrix:	Water		
Batch:	BL51710	Laboratory ID:	BL51710-BS2
Preparation:	EPA 3510C	Initial/Final:	1000 mL / 1 mL

COMPOUND	SPIKE ADDED (ug/L)	LCS CONCENTRATION (ug/L)	LCS % REC. #	QC LIMITS REC.
Acenaphthene	1.00	0.570	57.0	25 - 116
Acenaphthylene	1.00	0.602	60.2	26 - 116
Anthracene	1.00	0.568	56.8	25 - 123
Benzo(a)anthracene	1.00	0.637	63.7	33 - 125
Benzo(a)pyrene	1.00	0.578	57.8	32 - 132
Benzo(b)fluoranthene	1.00	0.748	74.8	22 - 137
Benzo(g,h,i)perylene	1.00	0.741	74.1	10 - 138
Benzo(k)fluoranthene	1.00	0.796	79.6	20 - 137
Bis(2-ethylhexyl)phthalate	1.00	1.02	102	10 - 189
Chrysene	1.00	0.713	71.3	32 - 124
Dibenzo(a,h)anthracene	1.00	0.625	62.5	16 - 133
Fluoranthene	1.00	0.686	68.6	32 - 121
Fluorene	1.00	0.641	64.1	28 - 118
Hexachlorobenzene	1.00	0.787	78.7	23 - 124
Hexachlorobutadiene	1.00	0.739	73.9	15 - 123
Hexachloroethane	1.00	4.08	408 *	18 - 115
Indeno(1,2,3-cd)pyrene	1.00	0.600	60.0	15 - 135
Naphthalene	1.00	0.890	89.0	18 - 120
Nitrobenzene	1.00	0.309	30.9	21 - 121
N-Nitrosodimethylamine	1.00	ND	0 *	10 - 124
Pentachlorophenol	1.00	0.566	56.6	10 - 156
Phenanthrene	1.00	0.646	64.6	24 - 127
Pyrene	1.00	0.655	65.5	31 - 132

Column to be used to flag recovery and RPD values with an asterisk

* Values outside of QC limits

FORM III

LCS / LCS DUPLICATE RECOVERY

EPA 8270E SIM

Laboratory:	ALS Environmental - Stratford	SDG:	25L1272
Client:	Vektor Consultants	Project:	2425 Atlantic Brooklyn 10034
Matrix:	Water		
Batch:	BL51787	Laboratory ID:	BL51787-BS2
Preparation:	EPA 3510C	Initial/Final:	1000 mL / 1 mL

COMPOUND	SPIKE ADDED (ug/L)	LCS CONCENTRATION (ug/L)	LCS % REC. #	QC LIMITS REC.
Acenaphthene	1.00	0.495	49.5	25 - 116
Acenaphthylene	1.00	0.514	51.4	26 - 116
Anthracene	1.00	0.558	55.8	25 - 123
Benzo(a)anthracene	1.00	0.677	67.7	33 - 125
Benzo(a)pyrene	1.00	0.581	58.1	32 - 132
Benzo(b)fluoranthene	1.00	0.731	73.1	22 - 137
Benzo(g,h,i)perylene	1.00	0.739	73.9	10 - 138
Benzo(k)fluoranthene	1.00	0.816	81.6	20 - 137
Bis(2-ethylhexyl)phthalate	1.00	1.00	100	10 - 189
Chrysene	1.00	0.770	77.0	32 - 124
Dibenzo(a,h)anthracene	1.00	0.626	62.6	16 - 133
Fluoranthene	1.00	0.666	66.6	32 - 121
Fluorene	1.00	0.544	54.4	28 - 118
Hexachlorobenzene	1.00	0.720	72.0	23 - 124
Hexachlorobutadiene	1.00	0.592	59.2	15 - 123
Hexachloroethane	1.00	2.31	231 *	18 - 115
Indeno(1,2,3-cd)pyrene	1.00	0.591	59.1	15 - 135
Naphthalene	1.00	0.492	49.2	18 - 120
Nitrobenzene	1.00	0.321	32.1	21 - 121
N-Nitrosodimethylamine	1.00	ND	0 *	10 - 124
Pentachlorophenol	1.00	0.568	56.8	10 - 156
Phenanthrene	1.00	0.590	59.0	24 - 127
Pyrene	1.00	0.682	68.2	31 - 132

Column to be used to flag recovery and RPD values with an asterisk

* Values outside of QC limits

FORM I

METHOD BLANK DATA SHEET

EPA 8270E SIM

Laboratory:	ALS Environmental - Stratford			SDG:	25L1272
Client:	Vektor Consultants			Project:	2425 Atlantic Brooklyn 10034
Matrix:	Water	Laboratory ID:	BL51787-BLK2	File ID:	E800088495.D
Prepared:	12/29/25 08:29	Preparation:	EPA 3510C	Initial/Final:	1000 mL / 1 mL
Analyzed:	12/29/25 15:49	Instrument:	MSBNA8		
Batch:	BL51787	Sequence:	S5L3001	Calibration:	SK50010

CAS NO.	COMPOUND	CONC. (ug/L)	Q
83-32-9	Acenaphthene	0.0500	U
208-96-8	Acenaphthylene	0.0500	U
120-12-7	Anthracene	0.0500	U
1912-24-9	Atrazine	0.500	U
56-55-3	Benzo(a)anthracene	0.0500	U
50-32-8	Benzo(a)pyrene	0.0500	U
205-99-2	Benzo(b)fluoranthene	0.0500	U
191-24-2	Benzo(g,h,i)perylene	0.0500	U
207-08-9	Benzo(k)fluoranthene	0.0500	U
117-81-7	Bis(2-ethylhexyl)phthalate	0.864	
218-01-9	Chrysene	0.0500	U
53-70-3	Dibenzo(a,h)anthracene	0.0500	U
206-44-0	Fluoranthene	0.0500	U
86-73-7	Fluorene	0.0500	U
118-74-1	Hexachlorobenzene	0.0200	U
87-68-3	Hexachlorobutadiene	0.500	U
67-72-1	Hexachloroethane	0.500	U
193-39-5	Indeno(1,2,3-cd)pyrene	0.0500	U
91-20-3	Naphthalene	0.0500	U
98-95-3	Nitrobenzene	0.250	U
62-75-9	N-Nitrosodimethylamine	0.500	U
87-86-5	Pentachlorophenol	0.250	U
85-01-8	Phenanthrene	0.0500	U
129-00-0	Pyrene	0.0500	U

25L1273

ALPHA GEOSCIENCE

Geology
Hydrology
Remediation
Water Supply

Data Usability Summary Report for
ALS Environmental, SDG: 25L1273

8 Soil Vapor Samples
Collected December 22, 2025

Prepared by: Donald Anné
February 12, 2026

The data packages contain the documentation required by NYSDEC ASP. The proper chain of custody procedures were followed by the samplers. All information appeared legible and complete. The data pack contained the results for 8 soil vapor samples analyzed for TO-15 volatiles.

The overall performances of the analyses are acceptable. ALS Environmental did fulfill the requirements of the method for TO-15 volatiles.

The data are acceptable with some minor issues that are identified in the accompanying data validation review. There were no data that were qualified either rejected (R) or estimated; therefore, all data are considered usable. Detailed information on data quality is included in the data validation review.

z:\projects\2026\26600-26620\26601-2425 atlantic ave\task 1 dusr\temp-review\corrections made\25l1273.dus.docx

Qualified Data Section

(No Data Qualified)

Client:	Vektor Consultants	**Sample ID:**	**25L1273-01**
Client Project:	2425 Atlantic Brooklyn 10034	**Date Received:**	12/22/2025
Client Sample ID:	25SV-1 (10)	**Collection Date/Time:**	12/22/25 10:25

Lab ID:	**25L1273-01**	**Laboratory:**	ALS Environmental - Stratford
Analysis:	**Volatile Organic Compounds in Air by GC/MS**	**Matrix:**	Soil Vapor
Prep Method:	Sample Prepared by Method: EPA TO15 PREP		

Parameter	Result	Flag	MDL	RL	Dilution	Units	Reference Method	Extracted	Analyzed	Analyst
* 1,1,1,2-Tetrachloroethane	ND		0.32	1.0	1.488	ug/m³	EPA TO-15	12/23/25 8:00	12/24/25 17:13	YR
1,1,1-Trichloroethane	ND		0.28	0.81	1.488	ug/m³	EPA TO-15	12/23/25 8:00	12/24/25 17:13	YR
1,1,2,2-Tetrachloroethane	ND		0.29	1.0	1.488	ug/m³	EPA TO-15	12/23/25 8:00	12/24/25 17:13	YR
1,1,2-Trichloro-1,2,2-trifluoroethane (Freon 113)	ND		0.41	1.1	1.488	ug/m³	EPA TO-15	12/23/25 8:00	12/24/25 17:13	YR
1,1,2-Trichloroethane	ND		0.29	0.81	1.488	ug/m³	EPA TO-15	12/23/25 8:00	12/24/25 17:13	YR
1,1-Dichloroethane	ND		0.24	0.60	1.488	ug/m³	EPA TO-15	12/23/25 8:00	12/24/25 17:13	YR
1,1-Dichloroethylene	ND		0.26	0.29	1.488	ug/m³	EPA TO-15	12/23/25 8:00	12/24/25 17:13	YR
1,2,4-Trichlorobenzene	ND		0.42	55	1.488	ug/m³	EPA TO-15	12/23/25 8:00	12/24/25 17:13	YR
1,2,4-Trimethylbenzene	**4.1**		0.25	0.73	1.488	ug/m³	EPA TO-15	12/23/25 8:00	12/24/25 17:13	YR
1,2-Dibromoethane	ND		0.36	1.1	1.488	ug/m³	EPA TO-15	12/23/25 8:00	12/24/25 17:13	YR
1,2-Dichlorobenzene	ND		0.27	0.89	1.488	ug/m³	EPA TO-15	12/23/25 8:00	12/24/25 17:13	YR
1,2-Dichloroethane	ND		0.28	0.60	1.488	ug/m³	EPA TO-15	12/23/25 8:00	12/24/25 17:13	YR
1,2-Dichloropropane	ND		0.23	0.69	1.488	ug/m³	EPA TO-15	12/23/25 8:00	12/24/25 17:13	YR
1,2-Dichlorotetrafluoroethane	ND		0.53	1.0	1.488	ug/m³	EPA TO-15	12/23/25 8:00	12/24/25 17:13	YR
1,3,5-Trimethylbenzene	**1.2**		0.11	0.73	1.488	ug/m³	EPA TO-15	12/23/25 8:00	12/24/25 17:13	YR
1,3-Butadiene	**3.8**		0.10	0.99	1.488	ug/m³	EPA TO-15	12/23/25 8:00	12/24/25 17:13	YR
1,3-Dichlorobenzene	ND		0.25	0.89	1.488	ug/m³	EPA TO-15	12/23/25 8:00	12/24/25 17:13	YR
* 1,3-Dichloropropane	ND		0.21	0.69	1.488	ug/m³	EPA TO-15	12/23/25 8:00	12/24/25 17:13	YR
1,4-Dichlorobenzene	ND		0.21	0.89	1.488	ug/m³	EPA TO-15	12/23/25 8:00	12/24/25 17:13	YR
1,4-Dioxane	ND		0.56	2.7	1.488	ug/m³	EPA TO-15	12/23/25 8:00	12/24/25 17:13	YR
* ^2,2,4-Trimethylpentane	**3.1**		0.35	0.35	1.488	ug/m³	EPA TO-15	12/23/25 8:00	12/24/25 17:13	YR
2-Butanone	ND		0.75	22	1.488	ug/m³	EPA TO-15	12/23/25 8:00	12/24/25 17:13	YR
* 2-Hexanone	**1.4**		0.33	1.2	1.488	ug/m³	EPA TO-15	12/23/25 8:00	12/24/25 17:13	YR
3-Chloropropene	ND		0.20	2.3	1.488	ug/m³	EPA TO-15	12/23/25 8:00	12/24/25 17:13	YR
4-Methyl-2-pentanone	ND		0.27	0.61	1.488	ug/m³	EPA TO-15	12/23/25 8:00	12/24/25 17:13	YR
Acetone	**35**		1.8	18	1.488	ug/m³	EPA TO-15	12/23/25 8:00	12/24/25 17:13	YR
* ^Acrolein	ND		0.21	0.34	1.488	ug/m³	EPA TO-15	12/23/25 8:00	12/24/25 17:13	YR
Acrylonitrile	ND		3.1	16	1.488	ug/m³	EPA TO-15	12/23/25 8:00	12/24/25 17:13	YR
Benzene	**14**		0.17	0.48	1.488	ug/m³	EPA TO-15	12/23/25 8:00	12/24/25 17:13	YR
Benzyl chloride	ND		0.24	19	1.488	ug/m³	EPA TO-15	12/23/25 8:00	12/24/25 17:13	YR
Bromodichloromethane	ND		0.30	1.0	1.488	ug/m³	EPA TO-15	12/23/25 8:00	12/24/25 17:13	YR
Bromoform	ND		0.65	1.5	1.488	ug/m³	EPA TO-15	12/23/25 8:00	12/24/25 17:13	YR
Bromomethane	ND		0.25	0.58	1.488	ug/m³	EPA TO-15	12/23/25 8:00	12/24/25 17:13	YR
Carbon disulfide	**6.2**		0.12	0.46	1.488	ug/m³	EPA TO-15	12/23/25 8:00	12/24/25 17:13	YR
Carbon tetrachloride	ND		0.28	0.28	1.488	ug/m³	EPA TO-15	12/23/25 8:00	12/24/25 17:13	YR
Chlorobenzene	ND		0.26	0.69	1.488	ug/m³	EPA TO-15	12/23/25 8:00	12/24/25 17:13	YR
Chloroethane	ND		0.22	0.39	1.488	ug/m³	EPA TO-15	12/23/25 8:00	12/24/25 17:13	YR
Chloroform	**6.6**		0.20	0.73	1.488	ug/m³	EPA TO-15	12/23/25 8:00	12/24/25 17:13	YR
Chloromethane	**0.89**		0.22	0.31	1.488	ug/m³	EPA TO-15	12/23/25 8:00	12/24/25 17:13	YR
cis-1,2-Dichloroethylene	**29**		0.15	0.29	1.488	ug/m³	EPA TO-15	12/23/25 8:00	12/24/25 17:13	YR
cis-1,3-Dichloropropylene	ND		0.27	0.68	1.488	ug/m³	EPA TO-15	12/23/25 8:00	12/24/25 17:13	YR
Cyclohexane	**4.3**		0.36	0.51	1.488	ug/m³	EPA TO-15	12/23/25 8:00	12/24/25 17:13	YR

* Analyte is not certified or the state of the samples origination does not offer certification for the Analyte

Client:	Vektor Consultants	**Sample ID:**	**25L1273-01**
Client Project:	2425 Atlantic Brooklyn 10034	**Date Received:**	12/22/2025
Client Sample ID:	25SV-1 (10)	**Collection Date/Time:**	12/22/25 10:25

Lab ID:	**25L1273-01**	**Laboratory:**	ALS Environmental - Stratford
Analysis:	**Volatile Organic Compounds in Air by GC/MS**	**Matrix:**	Soil Vapor
Prep Method:	Sample Prepared by Method: EPA TO15 PREP		

Parameter	Result	Flag	MDL	RL	Dilution	Units	Reference Method	Extracted	Analyzed	Analyst
Dibromochloromethane	ND		0.51	1.3	1.488	ug/m³	EPA TO-15	12/23/25 8:00	12/24/25 17:13	YR
Dichlorodifluoromethane	**2.1**		0.41	0.74	1.488	ug/m³	EPA TO-15	12/23/25 8:00	12/24/25 17:13	YR
* Ethyl acetate	**32**		0.32	27	1.488	ug/m³	EPA TO-15	12/23/25 8:00	12/24/25 17:13	YR
Ethyl Benzene	**22**		0.22	0.65	1.488	ug/m³	EPA TO-15	12/23/25 8:00	12/24/25 17:13	YR
Hexachlorobutadiene	ND		0.61	1.6	1.488	ug/m³	EPA TO-15	12/23/25 8:00	12/24/25 17:13	YR
Isopropanol	**3.9**		0.088	2.2	1.488	ug/m³	EPA TO-15	12/23/25 8:00	12/24/25 17:13	YR
Isopropylbenzene	**1.2**		0.13	0.73	1.488	ug/m³	EPA TO-15	12/23/25 8:00	12/24/25 17:13	YR
Methyl Methacrylate	ND		0.38	0.61	1.488	ug/m³	EPA TO-15	12/23/25 8:00	12/24/25 17:13	YR
Methyl tert-butyl ether (MTBE)	ND		0.16	0.54	1.488	ug/m³	EPA TO-15	12/23/25 8:00	12/24/25 17:13	YR
Methylene chloride	ND		0.17	3.1	1.488	ug/m³	EPA TO-15	12/23/25 8:00	12/24/25 17:13	YR
* ^Naphthalene	ND		0.54	7.8	1.488	ug/m³	EPA TO-15	12/23/25 8:00	12/24/25 17:13	YR
* n-Butylbenzene	ND		0.24	0.82	1.488	ug/m³	EPA TO-15	12/23/25 8:00	12/24/25 17:13	YR
n-Heptane	ND		0.23	0.61	1.488	ug/m³	EPA TO-15	12/23/25 8:00	12/24/25 17:13	YR
n-Hexane	**11**		0.16	0.52	1.488	ug/m³	EPA TO-15	12/23/25 8:00	12/24/25 17:13	YR
* n-Propylbenzene	**0.95**		0.19	0.73	1.488	ug/m³	EPA TO-15	12/23/25 8:00	12/24/25 17:13	YR
o-Xylene	**9.9**		0.23	0.65	1.488	ug/m³	EPA TO-15	12/23/25 8:00	12/24/25 17:13	YR
p- & m- Xylenes	**62**		0.33	1.3	1.488	ug/m³	EPA TO-15	12/23/25 8:00	12/24/25 17:13	YR
* p-Ethyltoluene	ND		0.26	0.73	1.488	ug/m³	EPA TO-15	12/23/25 8:00	12/24/25 17:13	YR
* p-Isopropyltoluene	ND		0.15	0.82	1.488	ug/m³	EPA TO-15	12/23/25 8:00	12/24/25 17:13	YR
* Propylene	**61**		0.15	0.26	1.488	ug/m³	EPA TO-15	12/23/25 8:00	12/24/25 17:13	YR
* sec-Butylbenzene	ND		0.21	0.82	1.488	ug/m³	EPA TO-15	12/23/25 8:00	12/24/25 17:13	YR
Styrene	ND		0.19	0.63	1.488	ug/m³	EPA TO-15	12/23/25 8:00	12/24/25 17:13	YR
* tert-Butylbenzene	ND		0.31	0.82	1.488	ug/m³	EPA TO-15	12/23/25 8:00	12/24/25 17:13	YR
Tetrachloroethylene	**8.5**		0.24	1.0	1.488	ug/m³	EPA TO-15	12/23/25 8:00	12/24/25 17:13	YR
* Tetrahydrofuran	ND		0.15	0.88	1.488	ug/m³	EPA TO-15	12/23/25 8:00	12/24/25 17:13	YR
Toluene	**29**		0.22	0.56	1.488	ug/m³	EPA TO-15	12/23/25 8:00	12/24/25 17:13	YR
trans-1,2-Dichloroethylene	**0.65**		0.14	0.59	1.488	ug/m³	EPA TO-15	12/23/25 8:00	12/24/25 17:13	YR
trans-1,3-Dichloropropylene	ND		0.27	0.68	1.488	ug/m³	EPA TO-15	12/23/25 8:00	12/24/25 17:13	YR
Trichloroethylene	**560**		2.4	2.4	14.88	ug/m³	EPA TO-15	12/23/25 8:00	12/24/25 17:59	YR
Trichlorofluoromethane (Freon 11)	**1.2**		0.30	0.84	1.488	ug/m³	EPA TO-15	12/23/25 8:00	12/24/25 17:13	YR
Vinyl acetate	ND		0.26	0.52	1.488	ug/m³	EPA TO-15	12/23/25 8:00	12/24/25 17:13	YR
Vinyl bromide	ND		0.23	0.65	1.488	ug/m³	EPA TO-15	12/23/25 8:00	12/24/25 17:13	YR
Vinyl Chloride	ND		0.15	0.19	1.488	ug/m³	EPA TO-15	12/23/25 8:00	12/24/25 17:13	YR
Xylenes, Total	**72**		0.53	1.9	1.488	ug/m³	EPA TO-15	12/23/25 8:00	12/24/25 17:13	YR

Client:	Vektor Consultants	**Sample ID:**	**25L1273-02**
Client Project:	2425 Atlantic Brooklyn 10034	**Date Received:**	12/22/2025
Client Sample ID:	25SV-2 (5)	**Collection Date/Time:**	12/22/25 10:10

Lab ID:	**25L1273-02**	**Laboratory:**	ALS Environmental - Stratford
Analysis:	**Volatile Organic Compounds in Air by GC/MS**	**Matrix:**	Soil Vapor
Prep Method:	Sample Prepared by Method: EPA TO15 PREP		

* Analyte is not certified or the state of the samples origination does not offer certification for the Analyte

Client:	Vektor Consultants	**Sample ID:**	**25L1273-02**
Client Project:	2425 Atlantic Brooklyn 10034	**Date Received:**	12/22/2025
Client Sample ID:	25SV-2 (5)	**Collection Date/Time:**	12/22/25 10:10

Lab ID:	**25L1273-02**	**Laboratory:**	ALS Environmental - Stratford
Analysis:	**Volatile Organic Compounds in Air by GC/MS**	**Matrix:**	Soil Vapor
Prep Method:	Sample Prepared by Method: EPA TO15 PREP		

Parameter	Result	Flag	MDL	RL	Dilution	Units	Reference Method	Extracted	Analyzed	Analyst
* 1,1,1,2-Tetrachloroethane	ND		1.5	5.0	7.225	ug/m³	EPA TO-15	12/23/25 8:00	12/24/25 20:16	YR
1,1,1-Trichloroethane	ND		1.4	3.9	7.225	ug/m³	EPA TO-15	12/23/25 8:00	12/24/25 20:16	YR
1,1,2,2-Tetrachloroethane	ND		1.4	5.0	7.225	ug/m³	EPA TO-15	12/23/25 8:00	12/24/25 20:16	YR
1,1,2-Trichloro-1,2,2-trifluoroethane (Freon 113)	ND		2.0	5.5	7.225	ug/m³	EPA TO-15	12/23/25 8:00	12/24/25 20:16	YR
1,1,2-Trichloroethane	ND		1.4	3.9	7.225	ug/m³	EPA TO-15	12/23/25 8:00	12/24/25 20:16	YR
1,1-Dichloroethane	ND		1.2	2.9	7.225	ug/m³	EPA TO-15	12/23/25 8:00	12/24/25 20:16	YR
1,1-Dichloroethylene	ND		1.2	1.4	7.225	ug/m³	EPA TO-15	12/23/25 8:00	12/24/25 20:16	YR
1,2,4-Trichlorobenzene	ND		2.0	270	7.225	ug/m³	EPA TO-15	12/23/25 8:00	12/24/25 20:16	YR
1,2,4-Trimethylbenzene	**6.4**		1.2	3.6	7.225	ug/m³	EPA TO-15	12/23/25 8:00	12/24/25 20:16	YR
1,2-Dibromoethane	ND		1.7	5.6	7.225	ug/m³	EPA TO-15	12/23/25 8:00	12/24/25 20:16	YR
1,2-Dichlorobenzene	ND		1.3	4.3	7.225	ug/m³	EPA TO-15	12/23/25 8:00	12/24/25 20:16	YR
1,2-Dichloroethane	ND		1.3	2.9	7.225	ug/m³	EPA TO-15	12/23/25 8:00	12/24/25 20:16	YR
1,2-Dichloropropane	ND		1.1	3.3	7.225	ug/m³	EPA TO-15	12/23/25 8:00	12/24/25 20:16	YR
1,2-Dichlorotetrafluoroethane	ND		2.6	5.1	7.225	ug/m³	EPA TO-15	12/23/25 8:00	12/24/25 20:16	YR
1,3,5-Trimethylbenzene	ND		0.54	3.6	7.225	ug/m³	EPA TO-15	12/23/25 8:00	12/24/25 20:16	YR
1,3-Butadiene	ND		0.50	4.8	7.225	ug/m³	EPA TO-15	12/23/25 8:00	12/24/25 20:16	YR
1,3-Dichlorobenzene	ND		1.2	4.3	7.225	ug/m³	EPA TO-15	12/23/25 8:00	12/24/25 20:16	YR
* 1,3-Dichloropropane	ND		1.0	3.3	7.225	ug/m³	EPA TO-15	12/23/25 8:00	12/24/25 20:16	YR
1,4-Dichlorobenzene	ND		1.0	4.3	7.225	ug/m³	EPA TO-15	12/23/25 8:00	12/24/25 20:16	YR
1,4-Dioxane	ND		2.7	13	7.225	ug/m³	EPA TO-15	12/23/25 8:00	12/24/25 20:16	YR
* ^2,2,4-Trimethylpentane	ND		1.7	1.7	7.225	ug/m³	EPA TO-15	12/23/25 8:00	12/24/25 20:16	YR
2-Butanone	ND		3.6	110	7.225	ug/m³	EPA TO-15	12/23/25 8:00	12/24/25 20:16	YR
* 2-Hexanone	**11**		1.6	5.9	7.225	ug/m³	EPA TO-15	12/23/25 8:00	12/24/25 20:16	YR
3-Chloropropene	ND		0.96	11	7.225	ug/m³	EPA TO-15	12/23/25 8:00	12/24/25 20:16	YR
4-Methyl-2-pentanone	**14**		1.3	3.0	7.225	ug/m³	EPA TO-15	12/23/25 8:00	12/24/25 20:16	YR
Acetone	ND		8.9	86	7.225	ug/m³	EPA TO-15	12/23/25 8:00	12/24/25 20:16	YR
* ^Acrolein	ND		1.0	1.7	7.225	ug/m³	EPA TO-15	12/23/25 8:00	12/24/25 20:16	YR
Acrylonitrile	ND		15	78	7.225	ug/m³	EPA TO-15	12/23/25 8:00	12/24/25 20:16	YR
Benzene	**7.4**		0.83	2.3	7.225	ug/m³	EPA TO-15	12/23/25 8:00	12/24/25 20:16	YR
Benzyl chloride	ND		1.2	94	7.225	ug/m³	EPA TO-15	12/23/25 8:00	12/24/25 20:16	YR
Bromodichloromethane	ND		1.5	4.8	7.225	ug/m³	EPA TO-15	12/23/25 8:00	12/24/25 20:16	YR
Bromoform	ND		3.2	7.5	7.225	ug/m³	EPA TO-15	12/23/25 8:00	12/24/25 20:16	YR
Bromomethane	ND		1.2	2.8	7.225	ug/m³	EPA TO-15	12/23/25 8:00	12/24/25 20:16	YR
Carbon disulfide	**16**		0.58	2.2	7.225	ug/m³	EPA TO-15	12/23/25 8:00	12/24/25 20:16	YR
Carbon tetrachloride	ND		1.4	1.4	7.225	ug/m³	EPA TO-15	12/23/25 8:00	12/24/25 20:16	YR
Chlorobenzene	ND		1.3	3.3	7.225	ug/m³	EPA TO-15	12/23/25 8:00	12/24/25 20:16	YR
Chloroethane	ND		1.1	1.9	7.225	ug/m³	EPA TO-15	12/23/25 8:00	12/24/25 20:16	YR
Chloroform	**41**		0.99	3.5	7.225	ug/m³	EPA TO-15	12/23/25 8:00	12/24/25 20:16	YR
Chloromethane	ND		1.1	1.5	7.225	ug/m³	EPA TO-15	12/23/25 8:00	12/24/25 20:16	YR
cis-1,2-Dichloroethylene	**38**		0.74	1.4	7.225	ug/m³	EPA TO-15	12/23/25 8:00	12/24/25 20:16	YR
cis-1,3-Dichloropropylene	ND		1.3	3.3	7.225	ug/m³	EPA TO-15	12/23/25 8:00	12/24/25 20:16	YR
Cyclohexane	**2.7**		1.7	2.5	7.225	ug/m³	EPA TO-15	12/23/25 8:00	12/24/25 20:16	YR
Dibromochloromethane	ND		2.5	6.2	7.225	ug/m³	EPA TO-15	12/23/25 8:00	12/24/25 20:16	YR

* Analyte is not certified or the state of the samples origination does not offer certification for the Analyte

Client:	Vektor Consultants	**Sample ID:**	**25L1273-02**
Client Project:	2425 Atlantic Brooklyn 10034	**Date Received:**	12/22/2025
Client Sample ID:	25SV-2 (5)	**Collection Date/Time:**	12/22/25 10:10

Lab ID:	**25L1273-02**	**Laboratory:**	ALS Environmental - Stratford
Analysis:	**Volatile Organic Compounds in Air by GC/MS**	**Matrix:**	Soil Vapor
Prep Method:	Sample Prepared by Method: EPA TO15 PREP		

Parameter	Result	Flag	MDL	RL	Dilution	Units	Reference Method	Extracted	Analyzed	Analyst
Dichlorodifluoromethane	ND		2.0	3.6	7.225	ug/m³	EPA TO-15	12/23/25 8:00	12/24/25 20:16	YR
* Ethyl acetate	ND		1.6	130	7.225	ug/m³	EPA TO-15	12/23/25 8:00	12/24/25 20:16	YR
Ethyl Benzene	**67**		1.1	3.1	7.225	ug/m³	EPA TO-15	12/23/25 8:00	12/24/25 20:16	YR
Hexachlorobutadiene	ND		2.9	7.7	7.225	ug/m³	EPA TO-15	12/23/25 8:00	12/24/25 20:16	YR
Isopropanol	ND		0.43	11	7.225	ug/m³	EPA TO-15	12/23/25 8:00	12/24/25 20:16	YR
Isopropylbenzene	ND		0.64	3.6	7.225	ug/m³	EPA TO-15	12/23/25 8:00	12/24/25 20:16	YR
Methyl Methacrylate	ND		1.8	3.0	7.225	ug/m³	EPA TO-15	12/23/25 8:00	12/24/25 20:16	YR
Methyl tert-butyl ether (MTBE)	ND		0.80	2.6	7.225	ug/m³	EPA TO-15	12/23/25 8:00	12/24/25 20:16	YR
Methylene chloride	ND		0.84	15	7.225	ug/m³	EPA TO-15	12/23/25 8:00	12/24/25 20:16	YR
* ^Naphthalene	ND		2.6	38	7.225	ug/m³	EPA TO-15	12/23/25 8:00	12/24/25 20:16	YR
* n-Butylbenzene	ND		1.2	4.0	7.225	ug/m³	EPA TO-15	12/23/25 8:00	12/24/25 20:16	YR
n-Heptane	ND		1.1	3.0	7.225	ug/m³	EPA TO-15	12/23/25 8:00	12/24/25 20:16	YR
n-Hexane	**3.3**		0.80	2.5	7.225	ug/m³	EPA TO-15	12/23/25 8:00	12/24/25 20:16	YR
* n-Propylbenzene	**3.9**		0.92	3.6	7.225	ug/m³	EPA TO-15	12/23/25 8:00	12/24/25 20:16	YR
o-Xylene	**37**		1.1	3.1	7.225	ug/m³	EPA TO-15	12/23/25 8:00	12/24/25 20:16	YR
p- & m- Xylenes	**250**		1.6	6.3	7.225	ug/m³	EPA TO-15	12/23/25 8:00	12/24/25 20:16	YR
* p-Ethyltoluene	ND		1.2	3.6	7.225	ug/m³	EPA TO-15	12/23/25 8:00	12/24/25 20:16	YR
* p-Isopropyltoluene	ND		0.72	4.0	7.225	ug/m³	EPA TO-15	12/23/25 8:00	12/24/25 20:16	YR
* Propylene	**16**		0.71	1.2	7.225	ug/m³	EPA TO-15	12/23/25 8:00	12/24/25 20:16	YR
* sec-Butylbenzene	ND		1.0	4.0	7.225	ug/m³	EPA TO-15	12/23/25 8:00	12/24/25 20:16	YR
Styrene	ND		0.94	3.1	7.225	ug/m³	EPA TO-15	12/23/25 8:00	12/24/25 20:16	YR
* tert-Butylbenzene	ND		1.5	4.0	7.225	ug/m³	EPA TO-15	12/23/25 8:00	12/24/25 20:16	YR
Tetrachloroethylene	**480**		1.2	4.9	7.225	ug/m³	EPA TO-15	12/23/25 8:00	12/24/25 20:16	YR
* Tetrahydrofuran	ND		0.72	4.3	7.225	ug/m³	EPA TO-15	12/23/25 8:00	12/24/25 20:16	YR
Toluene	**32**		1.1	2.7	7.225	ug/m³	EPA TO-15	12/23/25 8:00	12/24/25 20:16	YR
trans-1,2-Dichloroethylene	ND		0.69	2.9	7.225	ug/m³	EPA TO-15	12/23/25 8:00	12/24/25 20:16	YR
trans-1,3-Dichloropropylene	ND		1.3	3.3	7.225	ug/m³	EPA TO-15	12/23/25 8:00	12/24/25 20:16	YR
Trichloroethylene	**3000**		4.7	4.7	28.9	ug/m³	EPA TO-15	12/23/25 8:00	12/24/25 21:02	YR
Trichlorofluoromethane (Freon 11)	ND		1.5	4.1	7.225	ug/m³	EPA TO-15	12/23/25 8:00	12/24/25 20:16	YR
Vinyl acetate	ND		1.3	2.5	7.225	ug/m³	EPA TO-15	12/23/25 8:00	12/24/25 20:16	YR
Vinyl bromide	ND		1.1	3.2	7.225	ug/m³	EPA TO-15	12/23/25 8:00	12/24/25 20:16	YR
Vinyl Chloride	ND		0.74	0.92	7.225	ug/m³	EPA TO-15	12/23/25 8:00	12/24/25 20:16	YR
Xylenes, Total	**280**		2.6	9.4	7.225	ug/m³	EPA TO-15	12/23/25 8:00	12/24/25 20:16	YR

Client:	Vektor Consultants	**Sample ID:**	**25L1273-03**
Client Project:	2425 Atlantic Brooklyn 10034	**Date Received:**	12/22/2025
Client Sample ID:	25SV-3 (2)	**Collection Date/Time:**	12/22/25 10:26

Lab ID:	**25L1273-03**	**Laboratory:**	ALS Environmental - Stratford
Analysis:	**Volatile Organic Compounds in Air by GC/MS**	**Matrix:**	Soil Vapor
Prep Method:	Sample Prepared by Method: EPA TO15 PREP		

Parameter	Result	Flag	MDL	RL	Dilution	Units	Reference Method	Extracted	Analyzed	Analyst

* Analyte is not certified or the state of the samples origination does not offer certification for the Analyte

Client:	Vektor Consultants	**Sample ID:**	**25L1273-03**
Client Project:	2425 Atlantic Brooklyn 10034	**Date Received:**	12/22/2025
Client Sample ID:	25SV-3 (2)	**Collection Date/Time:**	12/22/25 10:26

Lab ID:	**25L1273-03**	**Laboratory:**	ALS Environmental - Stratford
Analysis:	**Volatile Organic Compounds in Air by GC/MS**	**Matrix:**	Soil Vapor
Prep Method:	Sample Prepared by Method: EPA TO15 PREP		

Parameter	Result	Flag	MDL	RL	Dilution	Units	Reference Method	Extracted	Analyzed	Analyst
* 1,1,1,2-Tetrachloroethane	ND		1.5	4.9	7.185	ug/m³	EPA TO-15	12/23/25 8:00	12/24/25 21:47	YR
1,1,1-Trichloroethane	ND		1.4	3.9	7.185	ug/m³	EPA TO-15	12/23/25 8:00	12/24/25 21:47	YR
1,1,2,2-Tetrachloroethane	ND		1.4	4.9	7.185	ug/m³	EPA TO-15	12/23/25 8:00	12/24/25 21:47	YR
1,1,2-Trichloro-1,2,2-trifluoroethane (Freon 113)	ND		2.0	5.5	7.185	ug/m³	EPA TO-15	12/23/25 8:00	12/24/25 21:47	YR
1,1,2-Trichloroethane	ND		1.4	3.9	7.185	ug/m³	EPA TO-15	12/23/25 8:00	12/24/25 21:47	YR
1,1-Dichloroethane	ND		1.2	2.9	7.185	ug/m³	EPA TO-15	12/23/25 8:00	12/24/25 21:47	YR
1,1-Dichloroethylene	ND		1.2	1.4	7.185	ug/m³	EPA TO-15	12/23/25 8:00	12/24/25 21:47	YR
1,2,4-Trichlorobenzene	ND		2.0	270	7.185	ug/m³	EPA TO-15	12/23/25 8:00	12/24/25 21:47	YR
1,2,4-Trimethylbenzene	**7.8**		1.2	3.5	7.185	ug/m³	EPA TO-15	12/23/25 8:00	12/24/25 21:47	YR
1,2-Dibromoethane	ND		1.7	5.5	7.185	ug/m³	EPA TO-15	12/23/25 8:00	12/24/25 21:47	YR
1,2-Dichlorobenzene	ND		1.3	4.3	7.185	ug/m³	EPA TO-15	12/23/25 8:00	12/24/25 21:47	YR
1,2-Dichloroethane	ND		1.3	2.9	7.185	ug/m³	EPA TO-15	12/23/25 8:00	12/24/25 21:47	YR
1,2-Dichloropropane	ND		1.1	3.3	7.185	ug/m³	EPA TO-15	12/23/25 8:00	12/24/25 21:47	YR
1,2-Dichlorotetrafluoroethane	ND		2.6	5.0	7.185	ug/m³	EPA TO-15	12/23/25 8:00	12/24/25 21:47	YR
1,3,5-Trimethylbenzene	ND		0.54	3.5	7.185	ug/m³	EPA TO-15	12/23/25 8:00	12/24/25 21:47	YR
1,3-Butadiene	ND		0.49	4.8	7.185	ug/m³	EPA TO-15	12/23/25 8:00	12/24/25 21:47	YR
1,3-Dichlorobenzene	ND		1.2	4.3	7.185	ug/m³	EPA TO-15	12/23/25 8:00	12/24/25 21:47	YR
* 1,3-Dichloropropane	ND		1.0	3.3	7.185	ug/m³	EPA TO-15	12/23/25 8:00	12/24/25 21:47	YR
1,4-Dichlorobenzene	ND		1.0	4.3	7.185	ug/m³	EPA TO-15	12/23/25 8:00	12/24/25 21:47	YR
1,4-Dioxane	ND		2.7	13	7.185	ug/m³	EPA TO-15	12/23/25 8:00	12/24/25 21:47	YR
* ^2,2,4-Trimethylpentane	ND		1.7	1.7	7.185	ug/m³	EPA TO-15	12/23/25 8:00	12/24/25 21:47	YR
2-Butanone	ND		3.6	110	7.185	ug/m³	EPA TO-15	12/23/25 8:00	12/24/25 21:47	YR
* 2-Hexanone	ND		1.6	5.9	7.185	ug/m³	EPA TO-15	12/23/25 8:00	12/24/25 21:47	YR
3-Chloropropene	ND		0.95	11	7.185	ug/m³	EPA TO-15	12/23/25 8:00	12/24/25 21:47	YR
4-Methyl-2-pentanone	**4.1**		1.3	2.9	7.185	ug/m³	EPA TO-15	12/23/25 8:00	12/24/25 21:47	YR
Acetone	ND		8.8	85	7.185	ug/m³	EPA TO-15	12/23/25 8:00	12/24/25 21:47	YR
* ^Acrolein	ND		1.0	1.6	7.185	ug/m³	EPA TO-15	12/23/25 8:00	12/24/25 21:47	YR
Acrylonitrile	ND		15	78	7.185	ug/m³	EPA TO-15	12/23/25 8:00	12/24/25 21:47	YR
Benzene	**9.4**		0.83	2.3	7.185	ug/m³	EPA TO-15	12/23/25 8:00	12/24/25 21:47	YR
Benzyl chloride	ND		1.2	93	7.185	ug/m³	EPA TO-15	12/23/25 8:00	12/24/25 21:47	YR
Bromodichloromethane	ND		1.4	4.8	7.185	ug/m³	EPA TO-15	12/23/25 8:00	12/24/25 21:47	YR
Bromoform	ND		3.1	7.4	7.185	ug/m³	EPA TO-15	12/23/25 8:00	12/24/25 21:47	YR
Bromomethane	ND		1.2	2.8	7.185	ug/m³	EPA TO-15	12/23/25 8:00	12/24/25 21:47	YR
Carbon disulfide	**4.5**		0.58	2.2	7.185	ug/m³	EPA TO-15	12/23/25 8:00	12/24/25 21:47	YR
Carbon tetrachloride	ND		1.4	1.4	7.185	ug/m³	EPA TO-15	12/23/25 8:00	12/24/25 21:47	YR
Chlorobenzene	ND		1.3	3.3	7.185	ug/m³	EPA TO-15	12/23/25 8:00	12/24/25 21:47	YR
Chloroethane	ND		1.1	1.9	7.185	ug/m³	EPA TO-15	12/23/25 8:00	12/24/25 21:47	YR
Chloroform	**61**		0.98	3.5	7.185	ug/m³	EPA TO-15	12/23/25 8:00	12/24/25 21:47	YR
Chloromethane	ND		1.1	1.5	7.185	ug/m³	EPA TO-15	12/23/25 8:00	12/24/25 21:47	YR
cis-1,2-Dichloroethylene	**55**		0.73	1.4	7.185	ug/m³	EPA TO-15	12/23/25 8:00	12/24/25 21:47	YR
cis-1,3-Dichloropropylene	ND		1.3	3.3	7.185	ug/m³	EPA TO-15	12/23/25 8:00	12/24/25 21:47	YR
Cyclohexane	ND		1.7	2.5	7.185	ug/m³	EPA TO-15	12/23/25 8:00	12/24/25 21:47	YR
Dibromochloromethane	ND		2.5	6.1	7.185	ug/m³	EPA TO-15	12/23/25 8:00	12/24/25 21:47	YR

* Analyte is not certified or the state of the samples origination does not offer certification for the Analyte

Client:	Vektor Consultants	**Sample ID:**	**25L1273-03**
Client Project:	2425 Atlantic Brooklyn 10034	**Date Received:**	12/22/2025
Client Sample ID:	25SV-3 (2)	**Collection Date/Time:**	12/22/25 10:26

Lab ID:	**25L1273-03**	**Laboratory:**	ALS Environmental - Stratford
Analysis:	**Volatile Organic Compounds in Air by GC/MS**	**Matrix:**	Soil Vapor
Prep Method:	Sample Prepared by Method: EPA TO15 PREP		

Parameter	Result	Flag	MDL	RL	Dilution	Units	Reference Method	Extracted	Analyzed	Analyst
Dichlorodifluoromethane	ND		2.0	3.6	7.185	ug/m³	EPA TO-15	12/23/25 8:00	12/24/25 21:47	YR
* Ethyl acetate	ND		1.6	130	7.185	ug/m³	EPA TO-15	12/23/25 8:00	12/24/25 21:47	YR
Ethyl Benzene	**62**		1.0	3.1	7.185	ug/m³	EPA TO-15	12/23/25 8:00	12/24/25 21:47	YR
Hexachlorobutadiene	ND		2.9	7.7	7.185	ug/m³	EPA TO-15	12/23/25 8:00	12/24/25 21:47	YR
Isopropanol	ND		0.42	11	7.185	ug/m³	EPA TO-15	12/23/25 8:00	12/24/25 21:47	YR
Isopropylbenzene	ND		0.64	3.5	7.185	ug/m³	EPA TO-15	12/23/25 8:00	12/24/25 21:47	YR
Methyl Methacrylate	ND		1.8	2.9	7.185	ug/m³	EPA TO-15	12/23/25 8:00	12/24/25 21:47	YR
Methyl tert-butyl ether (MTBE)	ND		0.80	2.6	7.185	ug/m³	EPA TO-15	12/23/25 8:00	12/24/25 21:47	YR
Methylene chloride	ND		0.84	15	7.185	ug/m³	EPA TO-15	12/23/25 8:00	12/24/25 21:47	YR
* ^Naphthalene	ND		2.6	38	7.185	ug/m³	EPA TO-15	12/23/25 8:00	12/24/25 21:47	YR
* n-Butylbenzene	ND		1.2	3.9	7.185	ug/m³	EPA TO-15	12/23/25 8:00	12/24/25 21:47	YR
n-Heptane	ND		1.1	2.9	7.185	ug/m³	EPA TO-15	12/23/25 8:00	12/24/25 21:47	YR
n-Hexane	**2.5**		0.80	2.5	7.185	ug/m³	EPA TO-15	12/23/25 8:00	12/24/25 21:47	YR
* n-Propylbenzene	**3.9**		0.92	3.5	7.185	ug/m³	EPA TO-15	12/23/25 8:00	12/24/25 21:47	YR
o-Xylene	**36**		1.1	3.1	7.185	ug/m³	EPA TO-15	12/23/25 8:00	12/24/25 21:47	YR
p- & m- Xylenes	**230**		1.6	6.2	7.185	ug/m³	EPA TO-15	12/23/25 8:00	12/24/25 21:47	YR
* p-Ethyltoluene	ND		1.2	3.5	7.185	ug/m³	EPA TO-15	12/23/25 8:00	12/24/25 21:47	YR
* p-Isopropyltoluene	ND		0.71	3.9	7.185	ug/m³	EPA TO-15	12/23/25 8:00	12/24/25 21:47	YR
* Propylene	**13**		0.70	1.2	7.185	ug/m³	EPA TO-15	12/23/25 8:00	12/24/25 21:47	YR
* sec-Butylbenzene	ND		1.0	3.9	7.185	ug/m³	EPA TO-15	12/23/25 8:00	12/24/25 21:47	YR
Styrene	ND		0.94	3.1	7.185	ug/m³	EPA TO-15	12/23/25 8:00	12/24/25 21:47	YR
* tert-Butylbenzene	ND		1.5	3.9	7.185	ug/m³	EPA TO-15	12/23/25 8:00	12/24/25 21:47	YR
Tetrachloroethylene	**680**		1.2	4.9	7.185	ug/m³	EPA TO-15	12/23/25 8:00	12/24/25 21:47	YR
* Tetrahydrofuran	ND		0.71	4.2	7.185	ug/m³	EPA TO-15	12/23/25 8:00	12/24/25 21:47	YR
Toluene	**39**		1.1	2.7	7.185	ug/m³	EPA TO-15	12/23/25 8:00	12/24/25 21:47	YR
trans-1,2-Dichloroethylene	ND		0.68	2.8	7.185	ug/m³	EPA TO-15	12/23/25 8:00	12/24/25 21:47	YR
trans-1,3-Dichloropropylene	ND		1.3	3.3	7.185	ug/m³	EPA TO-15	12/23/25 8:00	12/24/25 21:47	YR
Trichloroethylene	**3800**		4.6	4.6	28.6	ug/m³	EPA TO-15	12/23/25 8:00	12/24/25 22:33	YR
Trichlorofluoromethane (Freon 11)	ND		1.5	4.0	7.185	ug/m³	EPA TO-15	12/23/25 8:00	12/24/25 21:47	YR
Vinyl acetate	ND		1.3	2.5	7.185	ug/m³	EPA TO-15	12/23/25 8:00	12/24/25 21:47	YR
Vinyl bromide	ND		1.1	3.1	7.185	ug/m³	EPA TO-15	12/23/25 8:00	12/24/25 21:47	YR
Vinyl Chloride	ND		0.73	0.92	7.185	ug/m³	EPA TO-15	12/23/25 8:00	12/24/25 21:47	YR
Xylenes, Total	**260**		2.6	9.4	7.185	ug/m³	EPA TO-15	12/23/25 8:00	12/24/25 21:47	YR

Client:	Vektor Consultants	**Sample ID:**	**25L1273-04**
Client Project:	2425 Atlantic Brooklyn 10034	**Date Received:**	12/22/2025
Client Sample ID:	25SV-4 (5)	**Collection Date/Time:**	12/22/25 10:28

Lab ID:	**25L1273-04**	**Laboratory:**	ALS Environmental - Stratford
Analysis:	**Volatile Organic Compounds in Air by GC/MS**	**Matrix:**	Soil Vapor
Prep Method:	Sample Prepared by Method: EPA TO15 PREP		

Parameter	Result	Flag	MDL	RL	Dilution	Units	Reference Method	Extracted	Analyzed	Analyst

* Analyte is not certified or the state of the samples origination does not offer certification for the Analyte

Client:	Vektor Consultants	**Sample ID:**	**25L1273-04**
Client Project:	2425 Atlantic Brooklyn 10034	**Date Received:**	12/22/2025
Client Sample ID:	25SV-4 (5)	**Collection Date/Time:**	12/22/25 10:28

Lab ID:	**25L1273-04**	**Laboratory:**	ALS Environmental - Stratford
Analysis:	**Volatile Organic Compounds in Air by GC/MS**	**Matrix:**	Soil Vapor
Prep Method:	Sample Prepared by Method: EPA TO15 PREP		

Parameter	Result	Flag	MDL	RL	Dilution	Units	Reference Method	Extracted	Analyzed	Analyst
* 1,1,1,2-Tetrachloroethane	ND		3.4	11	15.99	ug/m³	EPA TO-15	12/23/25 8:00	12/24/25 23:19	YR
1,1,1-Trichloroethane	ND		3.1	8.7	15.99	ug/m³	EPA TO-15	12/23/25 8:00	12/24/25 23:19	YR
1,1,2,2-Tetrachloroethane	ND		3.1	11	15.99	ug/m³	EPA TO-15	12/23/25 8:00	12/24/25 23:19	YR
1,1,2-Trichloro-1,2,2-trifluoroethane (Freon 113)	ND		4.4	12	15.99	ug/m³	EPA TO-15	12/23/25 8:00	12/24/25 23:19	YR
1,1,2-Trichloroethane	ND		3.1	8.7	15.99	ug/m³	EPA TO-15	12/23/25 8:00	12/24/25 23:19	YR
1,1-Dichloroethane	ND		2.6	6.5	15.99	ug/m³	EPA TO-15	12/23/25 8:00	12/24/25 23:19	YR
1,1-Dichloroethylene	ND		2.8	3.2	15.99	ug/m³	EPA TO-15	12/23/25 8:00	12/24/25 23:19	YR
1,2,4-Trichlorobenzene	ND		4.5	590	15.99	ug/m³	EPA TO-15	12/23/25 8:00	12/24/25 23:19	YR
1,2,4-Trimethylbenzene	**7.9**		2.6	7.9	15.99	ug/m³	EPA TO-15	12/23/25 8:00	12/24/25 23:19	YR
1,2-Dibromoethane	ND		3.9	12	15.99	ug/m³	EPA TO-15	12/23/25 8:00	12/24/25 23:19	YR
1,2-Dichlorobenzene	ND		3.0	9.6	15.99	ug/m³	EPA TO-15	12/23/25 8:00	12/24/25 23:19	YR
1,2-Dichloroethane	ND		3.0	6.5	15.99	ug/m³	EPA TO-15	12/23/25 8:00	12/24/25 23:19	YR
1,2-Dichloropropane	ND		2.5	7.4	15.99	ug/m³	EPA TO-15	12/23/25 8:00	12/24/25 23:19	YR
1,2-Dichlorotetrafluoroethane	ND		5.7	11	15.99	ug/m³	EPA TO-15	12/23/25 8:00	12/24/25 23:19	YR
1,3,5-Trimethylbenzene	ND		1.2	7.9	15.99	ug/m³	EPA TO-15	12/23/25 8:00	12/24/25 23:19	YR
1,3-Butadiene	ND		1.1	11	15.99	ug/m³	EPA TO-15	12/23/25 8:00	12/24/25 23:19	YR
1,3-Dichlorobenzene	ND		2.7	9.6	15.99	ug/m³	EPA TO-15	12/23/25 8:00	12/24/25 23:19	YR
* 1,3-Dichloropropane	ND		2.3	7.4	15.99	ug/m³	EPA TO-15	12/23/25 8:00	12/24/25 23:19	YR
1,4-Dichlorobenzene	ND		2.3	9.6	15.99	ug/m³	EPA TO-15	12/23/25 8:00	12/24/25 23:19	YR
1,4-Dioxane	ND		6.0	29	15.99	ug/m³	EPA TO-15	12/23/25 8:00	12/24/25 23:19	YR
* ^2,2,4-Trimethylpentane	ND		3.7	3.7	15.99	ug/m³	EPA TO-15	12/23/25 8:00	12/24/25 23:19	YR
2-Butanone	ND		8.0	240	15.99	ug/m³	EPA TO-15	12/23/25 8:00	12/24/25 23:19	YR
* 2-Hexanone	ND		3.5	13	15.99	ug/m³	EPA TO-15	12/23/25 8:00	12/24/25 23:19	YR
3-Chloropropene	ND		2.1	25	15.99	ug/m³	EPA TO-15	12/23/25 8:00	12/24/25 23:19	YR
4-Methyl-2-pentanone	ND		2.9	6.6	15.99	ug/m³	EPA TO-15	12/23/25 8:00	12/24/25 23:19	YR
Acetone	ND		20	190	15.99	ug/m³	EPA TO-15	12/23/25 8:00	12/24/25 23:19	YR
* ^Acrolein	ND		2.3	3.7	15.99	ug/m³	EPA TO-15	12/23/25 8:00	12/24/25 23:19	YR
Acrylonitrile	ND		33	170	15.99	ug/m³	EPA TO-15	12/23/25 8:00	12/24/25 23:19	YR
Benzene	**10**		1.8	5.1	15.99	ug/m³	EPA TO-15	12/23/25 8:00	12/24/25 23:19	YR
Benzyl chloride	ND		2.6	210	15.99	ug/m³	EPA TO-15	12/23/25 8:00	12/24/25 23:19	YR
Bromodichloromethane	ND		3.2	11	15.99	ug/m³	EPA TO-15	12/23/25 8:00	12/24/25 23:19	YR
Bromoform	ND		7.0	17	15.99	ug/m³	EPA TO-15	12/23/25 8:00	12/24/25 23:19	YR
Bromomethane	ND		2.7	6.2	15.99	ug/m³	EPA TO-15	12/23/25 8:00	12/24/25 23:19	YR
Carbon disulfide	**40**		1.3	5.0	15.99	ug/m³	EPA TO-15	12/23/25 8:00	12/24/25 23:19	YR
Carbon tetrachloride	ND		3.0	3.0	15.99	ug/m³	EPA TO-15	12/23/25 8:00	12/24/25 23:19	YR
Chlorobenzene	ND		2.8	7.4	15.99	ug/m³	EPA TO-15	12/23/25 8:00	12/24/25 23:19	YR
Chloroethane	ND		2.4	4.2	15.99	ug/m³	EPA TO-15	12/23/25 8:00	12/24/25 23:19	YR
Chloroform	**150**		2.2	7.8	15.99	ug/m³	EPA TO-15	12/23/25 8:00	12/24/25 23:19	YR
Chloromethane	ND		2.3	3.3	15.99	ug/m³	EPA TO-15	12/23/25 8:00	12/24/25 23:19	YR
cis-1,2-Dichloroethylene	**30**		1.6	3.2	15.99	ug/m³	EPA TO-15	12/23/25 8:00	12/24/25 23:19	YR
cis-1,3-Dichloropropylene	ND		2.9	7.3	15.99	ug/m³	EPA TO-15	12/23/25 8:00	12/24/25 23:19	YR
Cyclohexane	**14**		3.9	5.5	15.99	ug/m³	EPA TO-15	12/23/25 8:00	12/24/25 23:19	YR
Dibromochloromethane	ND		5.5	14	15.99	ug/m³	EPA TO-15	12/23/25 8:00	12/24/25 23:19	YR

* Analyte is not certified or the state of the samples origination does not offer certification for the Analyte

Client:	Vektor Consultants	**Sample ID:**	**25L1273-04**
Client Project:	2425 Atlantic Brooklyn 10034	**Date Received:**	12/22/2025
Client Sample ID:	25SV-4 (5)	**Collection Date/Time:**	12/22/25 10:28

Lab ID:	**25L1273-04**	**Laboratory:**	ALS Environmental - Stratford
Analysis:	**Volatile Organic Compounds in Air by GC/MS**	**Matrix:**	Soil Vapor
Prep Method:	Sample Prepared by Method: EPA TO15 PREP		

Parameter	Result	Flag	MDL	RL	Dilution	Units	Reference Method	Extracted	Analyzed	Analyst
Dichlorodifluoromethane	ND		4.4	7.9	15.99	ug/m³	EPA TO-15	12/23/25 8:00	12/24/25 23:19	YR
* Ethyl acetate	ND		3.5	290	15.99	ug/m³	EPA TO-15	12/23/25 8:00	12/24/25 23:19	YR
Ethyl Benzene	**88**		2.3	6.9	15.99	ug/m³	EPA TO-15	12/23/25 8:00	12/24/25 23:19	YR
Hexachlorobutadiene	ND		6.5	17	15.99	ug/m³	EPA TO-15	12/23/25 8:00	12/24/25 23:19	YR
Isopropanol	ND		0.94	24	15.99	ug/m³	EPA TO-15	12/23/25 8:00	12/24/25 23:19	YR
Isopropylbenzene	**35**		1.4	7.9	15.99	ug/m³	EPA TO-15	12/23/25 8:00	12/24/25 23:19	YR
Methyl Methacrylate	ND		4.1	6.5	15.99	ug/m³	EPA TO-15	12/23/25 8:00	12/24/25 23:19	YR
Methyl tert-butyl ether (MTBE)	ND		1.8	5.8	15.99	ug/m³	EPA TO-15	12/23/25 8:00	12/24/25 23:19	YR
Methylene chloride	ND		1.9	33	15.99	ug/m³	EPA TO-15	12/23/25 8:00	12/24/25 23:19	YR
* ^Naphthalene	ND		5.8	84	15.99	ug/m³	EPA TO-15	12/23/25 8:00	12/24/25 23:19	YR
* n-Butylbenzene	ND		2.6	8.8	15.99	ug/m³	EPA TO-15	12/23/25 8:00	12/24/25 23:19	YR
n-Heptane	**13**		2.5	6.6	15.99	ug/m³	EPA TO-15	12/23/25 8:00	12/24/25 23:19	YR
n-Hexane	**23**		1.8	5.6	15.99	ug/m³	EPA TO-15	12/23/25 8:00	12/24/25 23:19	YR
* n-Propylbenzene	ND		2.0	7.9	15.99	ug/m³	EPA TO-15	12/23/25 8:00	12/24/25 23:19	YR
o-Xylene	**50**		2.4	6.9	15.99	ug/m³	EPA TO-15	12/23/25 8:00	12/24/25 23:19	YR
p- & m- Xylenes	**320**		3.6	14	15.99	ug/m³	EPA TO-15	12/23/25 8:00	12/24/25 23:19	YR
* p-Ethyltoluene	ND		2.8	7.9	15.99	ug/m³	EPA TO-15	12/23/25 8:00	12/24/25 23:19	YR
* p-Isopropyltoluene	ND		1.6	8.8	15.99	ug/m³	EPA TO-15	12/23/25 8:00	12/24/25 23:19	YR
* Propylene	**520**		1.6	2.8	15.99	ug/m³	EPA TO-15	12/23/25 8:00	12/24/25 23:19	YR
* sec-Butylbenzene	ND		2.3	8.8	15.99	ug/m³	EPA TO-15	12/23/25 8:00	12/24/25 23:19	YR
Styrene	ND		2.1	6.8	15.99	ug/m³	EPA TO-15	12/23/25 8:00	12/24/25 23:19	YR
* tert-Butylbenzene	ND		3.4	8.8	15.99	ug/m³	EPA TO-15	12/23/25 8:00	12/24/25 23:19	YR
Tetrachloroethylene	**830**		2.6	11	15.99	ug/m³	EPA TO-15	12/23/25 8:00	12/24/25 23:19	YR
* Tetrahydrofuran	ND		1.6	9.4	15.99	ug/m³	EPA TO-15	12/23/25 8:00	12/24/25 23:19	YR
Toluene	**33**		2.4	6.0	15.99	ug/m³	EPA TO-15	12/23/25 8:00	12/24/25 23:19	YR
trans-1,2-Dichloroethylene	ND		1.5	6.3	15.99	ug/m³	EPA TO-15	12/23/25 8:00	12/24/25 23:19	YR
trans-1,3-Dichloropropylene	ND		2.9	7.3	15.99	ug/m³	EPA TO-15	12/23/25 8:00	12/24/25 23:19	YR
Trichloroethylene	**7800**		14	14	85.61	ug/m³	EPA TO-15	12/23/25 8:00	12/29/25 13:35	YR
Trichlorofluoromethane (Freon 11)	ND		3.2	9.0	15.99	ug/m³	EPA TO-15	12/23/25 8:00	12/24/25 23:19	YR
Vinyl acetate	ND		2.8	5.6	15.99	ug/m³	EPA TO-15	12/23/25 8:00	12/24/25 23:19	YR
Vinyl bromide	ND		2.4	7.0	15.99	ug/m³	EPA TO-15	12/23/25 8:00	12/24/25 23:19	YR
Vinyl Chloride	ND		1.6	2.0	15.99	ug/m³	EPA TO-15	12/23/25 8:00	12/24/25 23:19	YR
Xylenes, Total	**370**		5.7	21	15.99	ug/m³	EPA TO-15	12/23/25 8:00	12/24/25 23:19	YR

Client:	Vektor Consultants	**Sample ID:**	**25L1273-05**
Client Project:	2425 Atlantic Brooklyn 10034	**Date Received:**	12/22/2025
Client Sample ID:	25SS-5	**Collection Date/Time:**	12/22/25 10:23

Lab ID:	**25L1273-05**	**Laboratory:**	ALS Environmental - Stratford
Analysis:	**Volatile Organic Compounds in Air by GC/MS**	**Matrix:**	Soil Vapor
Prep Method:	Sample Prepared by Method: EPA TO15 PREP		

Parameter	Result	Flag	MDL	RL	Dilution	Units	Reference Method	Extracted	Analyzed	Analyst

* Analyte is not certified or the state of the samples origination does not offer certification for the Analyte

Client:	Vektor Consultants	**Sample ID:**	**25L1273-05**
Client Project:	2425 Atlantic Brooklyn 10034	**Date Received:**	12/22/2025
Client Sample ID:	25SS-5	**Collection Date/Time:**	12/22/25 10:23

Lab ID:	**25L1273-05**	**Laboratory:**	ALS Environmental - Stratford
Analysis:	**Volatile Organic Compounds in Air by GC/MS**	**Matrix:**	Soil Vapor
Prep Method:	Sample Prepared by Method: EPA TO15 PREP		

Parameter	Result	Flag	MDL	RL	Dilution	Units	Reference Method	Extracted	Analyzed	Analyst
* 1,1,1,2-Tetrachloroethane	ND		0.31	1.0	1.477	ug/m³	EPA TO-15	12/23/25 8:00	12/24/25 14:09	YR
1,1,1-Trichloroethane	**2.3**		0.28	0.81	1.477	ug/m³	EPA TO-15	12/23/25 8:00	12/24/25 14:09	YR
1,1,2,2-Tetrachloroethane	ND		0.29	1.0	1.477	ug/m³	EPA TO-15	12/23/25 8:00	12/24/25 14:09	YR
1,1,2-Trichloro-1,2,2-trifluoroethane (Freon 113)	ND		0.41	1.1	1.477	ug/m³	EPA TO-15	12/23/25 8:00	12/24/25 14:09	YR
1,1,2-Trichloroethane	ND		0.29	0.81	1.477	ug/m³	EPA TO-15	12/23/25 8:00	12/24/25 14:09	YR
1,1-Dichloroethane	ND		0.24	0.60	1.477	ug/m³	EPA TO-15	12/23/25 8:00	12/24/25 14:09	YR
1,1-Dichloroethylene	ND		0.25	0.29	1.477	ug/m³	EPA TO-15	12/23/25 8:00	12/24/25 14:09	YR
1,2,4-Trichlorobenzene	ND		0.42	55	1.477	ug/m³	EPA TO-15	12/23/25 8:00	12/24/25 14:09	YR
1,2,4-Trimethylbenzene	**4.7**		0.24	0.73	1.477	ug/m³	EPA TO-15	12/23/25 8:00	12/24/25 14:09	YR
1,2-Dibromoethane	ND		0.36	1.1	1.477	ug/m³	EPA TO-15	12/23/25 8:00	12/24/25 14:09	YR
1,2-Dichlorobenzene	ND		0.27	0.89	1.477	ug/m³	EPA TO-15	12/23/25 8:00	12/24/25 14:09	YR
1,2-Dichloroethane	ND		0.27	0.60	1.477	ug/m³	EPA TO-15	12/23/25 8:00	12/24/25 14:09	YR
1,2-Dichloropropane	ND		0.23	0.68	1.477	ug/m³	EPA TO-15	12/23/25 8:00	12/24/25 14:09	YR
1,2-Dichlorotetrafluoroethane	ND		0.53	1.0	1.477	ug/m³	EPA TO-15	12/23/25 8:00	12/24/25 14:09	YR
1,3,5-Trimethylbenzene	**1.0**		0.11	0.73	1.477	ug/m³	EPA TO-15	12/23/25 8:00	12/24/25 14:09	YR
1,3-Butadiene	ND		0.10	0.98	1.477	ug/m³	EPA TO-15	12/23/25 8:00	12/24/25 14:09	YR
1,3-Dichlorobenzene	ND		0.25	0.89	1.477	ug/m³	EPA TO-15	12/23/25 8:00	12/24/25 14:09	YR
* 1,3-Dichloropropane	ND		0.21	0.68	1.477	ug/m³	EPA TO-15	12/23/25 8:00	12/24/25 14:09	YR
1,4-Dichlorobenzene	ND		0.21	0.89	1.477	ug/m³	EPA TO-15	12/23/25 8:00	12/24/25 14:09	YR
1,4-Dioxane	ND		0.56	2.7	1.477	ug/m³	EPA TO-15	12/23/25 8:00	12/24/25 14:09	YR
* ^2,2,4-Trimethylpentane	ND		0.35	0.35	1.477	ug/m³	EPA TO-15	12/23/25 8:00	12/24/25 14:09	YR
2-Butanone	ND		0.74	22	1.477	ug/m³	EPA TO-15	12/23/25 8:00	12/24/25 14:09	YR
* 2-Hexanone	ND		0.33	1.2	1.477	ug/m³	EPA TO-15	12/23/25 8:00	12/24/25 14:09	YR
3-Chloropropene	ND		0.20	2.3	1.477	ug/m³	EPA TO-15	12/23/25 8:00	12/24/25 14:09	YR
4-Methyl-2-pentanone	**2.1**		0.27	0.61	1.477	ug/m³	EPA TO-15	12/23/25 8:00	12/24/25 14:09	YR
Acetone	**130**		7.3	70	5.908	ug/m³	EPA TO-15	12/23/25 8:00	12/24/25 14:55	YR
* ^Acrolein	ND		0.21	0.34	1.477	ug/m³	EPA TO-15	12/23/25 8:00	12/24/25 14:09	YR
Acrylonitrile	ND		3.1	16	1.477	ug/m³	EPA TO-15	12/23/25 8:00	12/24/25 14:09	YR
Benzene	**1.1**		0.17	0.47	1.477	ug/m³	EPA TO-15	12/23/25 8:00	12/24/25 14:09	YR
Benzyl chloride	ND		0.24	19	1.477	ug/m³	EPA TO-15	12/23/25 8:00	12/24/25 14:09	YR
Bromodichloromethane	ND		0.30	0.99	1.477	ug/m³	EPA TO-15	12/23/25 8:00	12/24/25 14:09	YR
Bromoform	ND		0.65	1.5	1.477	ug/m³	EPA TO-15	12/23/25 8:00	12/24/25 14:09	YR
Bromomethane	ND		0.25	0.57	1.477	ug/m³	EPA TO-15	12/23/25 8:00	12/24/25 14:09	YR
Carbon disulfide	ND		0.12	0.46	1.477	ug/m³	EPA TO-15	12/23/25 8:00	12/24/25 14:09	YR
Carbon tetrachloride	ND		0.28	0.28	1.477	ug/m³	EPA TO-15	12/23/25 8:00	12/24/25 14:09	YR
Chlorobenzene	ND		0.26	0.68	1.477	ug/m³	EPA TO-15	12/23/25 8:00	12/24/25 14:09	YR
Chloroethane	ND		0.22	0.39	1.477	ug/m³	EPA TO-15	12/23/25 8:00	12/24/25 14:09	YR
Chloroform	ND		0.20	0.72	1.477	ug/m³	EPA TO-15	12/23/25 8:00	12/24/25 14:09	YR
Chloromethane	ND		0.22	0.31	1.477	ug/m³	EPA TO-15	12/23/25 8:00	12/24/25 14:09	YR
cis-1,2-Dichloroethylene	**2.0**		0.15	0.29	1.477	ug/m³	EPA TO-15	12/23/25 8:00	12/24/25 14:09	YR
cis-1,3-Dichloropropylene	ND		0.26	0.67	1.477	ug/m³	EPA TO-15	12/23/25 8:00	12/24/25 14:09	YR
Cyclohexane	ND		0.36	0.51	1.477	ug/m³	EPA TO-15	12/23/25 8:00	12/24/25 14:09	YR
Dibromochloromethane	ND		0.51	1.3	1.477	ug/m³	EPA TO-15	12/23/25 8:00	12/24/25 14:09	YR

* Analyte is not certified or the state of the samples origination does not offer certification for the Analyte

Client:	Vektor Consultants	**Sample ID:**	**25L1273-05**
Client Project:	2425 Atlantic Brooklyn 10034	**Date Received:**	12/22/2025
Client Sample ID:	25SS-5	**Collection Date/Time:**	12/22/25 10:23

Lab ID:	**25L1273-05**	**Laboratory:**	ALS Environmental - Stratford
Analysis:	**Volatile Organic Compounds in Air by GC/MS**	**Matrix:**	Soil Vapor
Prep Method:	Sample Prepared by Method: EPA TO15 PREP		

Parameter	Result	Flag	MDL	RL	Dilution	Units	Reference Method	Extracted	Analyzed	Analyst
Dichlorodifluoromethane	**2.1**		0.41	0.73	1.477	ug/m³	EPA TO-15	12/23/25 8:00	12/24/25 14:09	YR
* Ethyl acetate	ND		0.32	27	1.477	ug/m³	EPA TO-15	12/23/25 8:00	12/24/25 14:09	YR
Ethyl Benzene	**30**		0.22	0.64	1.477	ug/m³	EPA TO-15	12/23/25 8:00	12/24/25 14:09	YR
Hexachlorobutadiene	ND		0.60	1.6	1.477	ug/m³	EPA TO-15	12/23/25 8:00	12/24/25 14:09	YR
Isopropanol	ND		0.087	2.2	1.477	ug/m³	EPA TO-15	12/23/25 8:00	12/24/25 14:09	YR
Isopropylbenzene	ND		0.13	0.73	1.477	ug/m³	EPA TO-15	12/23/25 8:00	12/24/25 14:09	YR
Methyl Methacrylate	ND		0.38	0.60	1.477	ug/m³	EPA TO-15	12/23/25 8:00	12/24/25 14:09	YR
Methyl tert-butyl ether (MTBE)	ND		0.16	0.53	1.477	ug/m³	EPA TO-15	12/23/25 8:00	12/24/25 14:09	YR
Methylene chloride	ND		0.17	3.1	1.477	ug/m³	EPA TO-15	12/23/25 8:00	12/24/25 14:09	YR
* ^Naphthalene	ND		0.53	7.7	1.477	ug/m³	EPA TO-15	12/23/25 8:00	12/24/25 14:09	YR
* n-Butylbenzene	ND		0.24	0.81	1.477	ug/m³	EPA TO-15	12/23/25 8:00	12/24/25 14:09	YR
n-Heptane	ND		0.23	0.61	1.477	ug/m³	EPA TO-15	12/23/25 8:00	12/24/25 14:09	YR
n-Hexane	ND		0.16	0.52	1.477	ug/m³	EPA TO-15	12/23/25 8:00	12/24/25 14:09	YR
* n-Propylbenzene	**1.3**		0.19	0.73	1.477	ug/m³	EPA TO-15	12/23/25 8:00	12/24/25 14:09	YR
o-Xylene	**13**		0.22	0.64	1.477	ug/m³	EPA TO-15	12/23/25 8:00	12/24/25 14:09	YR
p- & m- Xylenes	**120**		0.33	1.3	1.477	ug/m³	EPA TO-15	12/23/25 8:00	12/24/25 14:09	YR
* p-Ethyltoluene	ND		0.25	0.73	1.477	ug/m³	EPA TO-15	12/23/25 8:00	12/24/25 14:09	YR
* p-Isopropyltoluene	ND		0.15	0.81	1.477	ug/m³	EPA TO-15	12/23/25 8:00	12/24/25 14:09	YR
* Propylene	**0.79**		0.14	0.25	1.477	ug/m³	EPA TO-15	12/23/25 8:00	12/24/25 14:09	YR
* sec-Butylbenzene	ND		0.21	0.81	1.477	ug/m³	EPA TO-15	12/23/25 8:00	12/24/25 14:09	YR
Styrene	**0.63**		0.19	0.63	1.477	ug/m³	EPA TO-15	12/23/25 8:00	12/24/25 14:09	YR
* tert-Butylbenzene	ND		0.31	0.81	1.477	ug/m³	EPA TO-15	12/23/25 8:00	12/24/25 14:09	YR
Tetrachloroethylene	**360**		0.95	4.0	5.908	ug/m³	EPA TO-15	12/23/25 8:00	12/24/25 14:55	YR
* Tetrahydrofuran	ND		0.15	0.87	1.477	ug/m³	EPA TO-15	12/23/25 8:00	12/24/25 14:09	YR
Toluene	**7.3**		0.22	0.56	1.477	ug/m³	EPA TO-15	12/23/25 8:00	12/24/25 14:09	YR
trans-1,2-Dichloroethylene	ND		0.14	0.59	1.477	ug/m³	EPA TO-15	12/23/25 8:00	12/24/25 14:09	YR
trans-1,3-Dichloropropylene	ND		0.27	0.67	1.477	ug/m³	EPA TO-15	12/23/25 8:00	12/24/25 14:09	YR
Trichloroethylene	**380**		0.95	0.95	5.908	ug/m³	EPA TO-15	12/23/25 8:00	12/24/25 14:55	YR
Trichlorofluoromethane (Freon 11)	**1.3**		0.30	0.83	1.477	ug/m³	EPA TO-15	12/23/25 8:00	12/24/25 14:09	YR
Vinyl acetate	ND		0.26	0.52	1.477	ug/m³	EPA TO-15	12/23/25 8:00	12/24/25 14:09	YR
Vinyl bromide	ND		0.23	0.65	1.477	ug/m³	EPA TO-15	12/23/25 8:00	12/24/25 14:09	YR
Vinyl Chloride	ND		0.15	0.19	1.477	ug/m³	EPA TO-15	12/23/25 8:00	12/24/25 14:09	YR
Xylenes, Total	**130**		0.53	1.9	1.477	ug/m³	EPA TO-15	12/23/25 8:00	12/24/25 14:09	YR

Client:	Vektor Consultants	**Sample ID:**	**25L1273-06**
Client Project:	2425 Atlantic Brooklyn 10034	**Date Received:**	12/22/2025
Client Sample ID:	25SV-6 (2)	**Collection Date/Time:**	12/22/25 10:29

Lab ID:	**25L1273-06**	**Laboratory:**	ALS Environmental - Stratford
Analysis:	**Volatile Organic Compounds in Air by GC/MS**	**Matrix:**	Soil Vapor
Prep Method:	Sample Prepared by Method: EPA TO15 PREP		

Parameter	Result	Flag	MDL	RL	Dilution	Units	Reference Method	Extracted	Analyzed	Analyst

* Analyte is not certified or the state of the samples origination does not offer certification for the Analyte

Client:	Vektor Consultants	**Sample ID:**	**25L1273-06**
Client Project:	2425 Atlantic Brooklyn 10034	**Date Received:**	12/22/2025
Client Sample ID:	25SV-6 (2)	**Collection Date/Time:**	12/22/25 10:29

Lab ID:	**25L1273-06**	**Laboratory:**	ALS Environmental - Stratford
Analysis:	**Volatile Organic Compounds in Air by GC/MS**	**Matrix:**	Soil Vapor
Prep Method:	Sample Prepared by Method: EPA TO15 PREP		

Parameter	Result	Flag	MDL	RL	Dilution	Units	Reference Method	Extracted	Analyzed	Analyst
* 1,1,1,2-Tetrachloroethane	ND		3.5	11	16.27	ug/m³	EPA TO-15	12/23/25 8:00	12/25/25 00:50	YR
1,1,1-Trichloroethane	ND		3.1	8.9	16.27	ug/m³	EPA TO-15	12/23/25 8:00	12/25/25 00:50	YR
1,1,2,2-Tetrachloroethane	ND		3.2	11	16.27	ug/m³	EPA TO-15	12/23/25 8:00	12/25/25 00:50	YR
1,1,2-Trichloro-1,2,2-trifluoroethane (Freon 113)	ND		4.5	12	16.27	ug/m³	EPA TO-15	12/23/25 8:00	12/25/25 00:50	YR
1,1,2-Trichloroethane	ND		3.2	8.9	16.27	ug/m³	EPA TO-15	12/23/25 8:00	12/25/25 00:50	YR
1,1-Dichloroethane	ND		2.7	6.6	16.27	ug/m³	EPA TO-15	12/23/25 8:00	12/25/25 00:50	YR
1,1-Dichloroethylene	ND		2.8	3.2	16.27	ug/m³	EPA TO-15	12/23/25 8:00	12/25/25 00:50	YR
1,2,4-Trichlorobenzene	ND		4.6	600	16.27	ug/m³	EPA TO-15	12/23/25 8:00	12/25/25 00:50	YR
1,2,4-Trimethylbenzene	ND		2.7	8.0	16.27	ug/m³	EPA TO-15	12/23/25 8:00	12/25/25 00:50	YR
1,2-Dibromoethane	ND		3.9	13	16.27	ug/m³	EPA TO-15	12/23/25 8:00	12/25/25 00:50	YR
1,2-Dichlorobenzene	ND		3.0	9.8	16.27	ug/m³	EPA TO-15	12/23/25 8:00	12/25/25 00:50	YR
1,2-Dichloroethane	ND		3.0	6.6	16.27	ug/m³	EPA TO-15	12/23/25 8:00	12/25/25 00:50	YR
1,2-Dichloropropane	ND		2.5	7.5	16.27	ug/m³	EPA TO-15	12/23/25 8:00	12/25/25 00:50	YR
1,2-Dichlorotetrafluoroethane	ND		5.8	11	16.27	ug/m³	EPA TO-15	12/23/25 8:00	12/25/25 00:50	YR
1,3,5-Trimethylbenzene	ND		1.2	8.0	16.27	ug/m³	EPA TO-15	12/23/25 8:00	12/25/25 00:50	YR
1,3-Butadiene	ND		1.1	11	16.27	ug/m³	EPA TO-15	12/23/25 8:00	12/25/25 00:50	YR
1,3-Dichlorobenzene	ND		2.8	9.8	16.27	ug/m³	EPA TO-15	12/23/25 8:00	12/25/25 00:50	YR
* 1,3-Dichloropropane	ND		2.3	7.5	16.27	ug/m³	EPA TO-15	12/23/25 8:00	12/25/25 00:50	YR
1,4-Dichlorobenzene	ND		2.3	9.8	16.27	ug/m³	EPA TO-15	12/23/25 8:00	12/25/25 00:50	YR
1,4-Dioxane	ND		6.1	29	16.27	ug/m³	EPA TO-15	12/23/25 8:00	12/25/25 00:50	YR
* ^2,2,4-Trimethylpentane	ND		3.8	3.8	16.27	ug/m³	EPA TO-15	12/23/25 8:00	12/25/25 00:50	YR
2-Butanone	ND		8.2	240	16.27	ug/m³	EPA TO-15	12/23/25 8:00	12/25/25 00:50	YR
* 2-Hexanone	ND		3.6	13	16.27	ug/m³	EPA TO-15	12/23/25 8:00	12/25/25 00:50	YR
3-Chloropropene	ND		2.2	25	16.27	ug/m³	EPA TO-15	12/23/25 8:00	12/25/25 00:50	YR
4-Methyl-2-pentanone	ND		3.0	6.7	16.27	ug/m³	EPA TO-15	12/23/25 8:00	12/25/25 00:50	YR
Acetone	ND		20	190	16.27	ug/m³	EPA TO-15	12/23/25 8:00	12/25/25 00:50	YR
* ^Acrolein	ND		2.3	3.7	16.27	ug/m³	EPA TO-15	12/23/25 8:00	12/25/25 00:50	YR
Acrylonitrile	ND		34	180	16.27	ug/m³	EPA TO-15	12/23/25 8:00	12/25/25 00:50	YR
Benzene	ND		1.9	5.2	16.27	ug/m³	EPA TO-15	12/23/25 8:00	12/25/25 00:50	YR
Benzyl chloride	ND		2.6	210	16.27	ug/m³	EPA TO-15	12/23/25 8:00	12/25/25 00:50	YR
Bromodichloromethane	ND		3.3	11	16.27	ug/m³	EPA TO-15	12/23/25 8:00	12/25/25 00:50	YR
Bromoform	ND		7.1	17	16.27	ug/m³	EPA TO-15	12/23/25 8:00	12/25/25 00:50	YR
Bromomethane	ND		2.8	6.3	16.27	ug/m³	EPA TO-15	12/23/25 8:00	12/25/25 00:50	YR
Carbon disulfide	ND		1.3	5.1	16.27	ug/m³	EPA TO-15	12/23/25 8:00	12/25/25 00:50	YR
Carbon tetrachloride	ND		3.1	3.1	16.27	ug/m³	EPA TO-15	12/23/25 8:00	12/25/25 00:50	YR
Chlorobenzene	ND		2.9	7.5	16.27	ug/m³	EPA TO-15	12/23/25 8:00	12/25/25 00:50	YR
Chloroethane	ND		2.4	4.3	16.27	ug/m³	EPA TO-15	12/23/25 8:00	12/25/25 00:50	YR
Chloroform	**39**		2.2	7.9	16.27	ug/m³	EPA TO-15	12/23/25 8:00	12/25/25 00:50	YR
Chloromethane	ND		2.4	3.4	16.27	ug/m³	EPA TO-15	12/23/25 8:00	12/25/25 00:50	YR
cis-1,2-Dichloroethylene	**33**		1.7	3.2	16.27	ug/m³	EPA TO-15	12/23/25 8:00	12/25/25 00:50	YR
cis-1,3-Dichloropropylene	ND		2.9	7.4	16.27	ug/m³	EPA TO-15	12/23/25 8:00	12/25/25 00:50	YR
Cyclohexane	ND		3.9	5.6	16.27	ug/m³	EPA TO-15	12/23/25 8:00	12/25/25 00:50	YR
Dibromochloromethane	ND		5.6	14	16.27	ug/m³	EPA TO-15	12/23/25 8:00	12/25/25 00:50	YR

* Analyte is not certified or the state of the samples origination does not offer certification for the Analyte

Client:	Vektor Consultants	**Sample ID:**	**25L1273-06**
Client Project:	2425 Atlantic Brooklyn 10034	**Date Received:**	12/22/2025
Client Sample ID:	25SV-6 (2)	**Collection Date/Time:**	12/22/25 10:29

Lab ID:	**25L1273-06**	**Laboratory:**	ALS Environmental - Stratford
Analysis:	**Volatile Organic Compounds in Air by GC/MS**	**Matrix:**	Soil Vapor
Prep Method:	Sample Prepared by Method: EPA TO15 PREP		

Parameter	Result	Flag	MDL	RL	Dilution	Units	Reference Method	Extracted	Analyzed	Analyst
Dichlorodifluoromethane	ND		4.5	8.0	16.27	ug/m³	EPA TO-15	12/23/25 8:00	12/25/25 00:50	YR
* Ethyl acetate	ND		3.5	290	16.27	ug/m³	EPA TO-15	12/23/25 8:00	12/25/25 00:50	YR
Ethyl Benzene	**38**		2.4	7.1	16.27	ug/m³	EPA TO-15	12/23/25 8:00	12/25/25 00:50	YR
Hexachlorobutadiene	ND		6.6	17	16.27	ug/m³	EPA TO-15	12/23/25 8:00	12/25/25 00:50	YR
Isopropanol	ND		0.96	24	16.27	ug/m³	EPA TO-15	12/23/25 8:00	12/25/25 00:50	YR
Isopropylbenzene	**20**		1.4	8.0	16.27	ug/m³	EPA TO-15	12/23/25 8:00	12/25/25 00:50	YR
Methyl Methacrylate	ND		4.1	6.7	16.27	ug/m³	EPA TO-15	12/23/25 8:00	12/25/25 00:50	YR
Methyl tert-butyl ether (MTBE)	ND		1.8	5.9	16.27	ug/m³	EPA TO-15	12/23/25 8:00	12/25/25 00:50	YR
Methylene chloride	ND		1.9	34	16.27	ug/m³	EPA TO-15	12/23/25 8:00	12/25/25 00:50	YR
* ^Naphthalene	ND		5.9	85	16.27	ug/m³	EPA TO-15	12/23/25 8:00	12/25/25 00:50	YR
* n-Butylbenzene	ND		2.7	8.9	16.27	ug/m³	EPA TO-15	12/23/25 8:00	12/25/25 00:50	YR
n-Heptane	ND		2.5	6.7	16.27	ug/m³	EPA TO-15	12/23/25 8:00	12/25/25 00:50	YR
n-Hexane	ND		1.8	5.7	16.27	ug/m³	EPA TO-15	12/23/25 8:00	12/25/25 00:50	YR
* n-Propylbenzene	ND		2.1	8.0	16.27	ug/m³	EPA TO-15	12/23/25 8:00	12/25/25 00:50	YR
o-Xylene	**19**		2.5	7.1	16.27	ug/m³	EPA TO-15	12/23/25 8:00	12/25/25 00:50	YR
p- & m- Xylenes	**150**		3.6	14	16.27	ug/m³	EPA TO-15	12/23/25 8:00	12/25/25 00:50	YR
* p-Ethyltoluene	ND		2.8	8.0	16.27	ug/m³	EPA TO-15	12/23/25 8:00	12/25/25 00:50	YR
* p-Isopropyltoluene	ND		1.6	8.9	16.27	ug/m³	EPA TO-15	12/23/25 8:00	12/25/25 00:50	YR
* Propylene	ND		1.6	2.8	16.27	ug/m³	EPA TO-15	12/23/25 8:00	12/25/25 00:50	YR
* sec-Butylbenzene	ND		2.3	8.9	16.27	ug/m³	EPA TO-15	12/23/25 8:00	12/25/25 00:50	YR
Styrene	ND		2.1	6.9	16.27	ug/m³	EPA TO-15	12/23/25 8:00	12/25/25 00:50	YR
* tert-Butylbenzene	ND		3.4	8.9	16.27	ug/m³	EPA TO-15	12/23/25 8:00	12/25/25 00:50	YR
Tetrachloroethylene	**590**		2.6	11	16.27	ug/m³	EPA TO-15	12/23/25 8:00	12/25/25 00:50	YR
* Tetrahydrofuran	ND		1.6	9.6	16.27	ug/m³	EPA TO-15	12/23/25 8:00	12/25/25 00:50	YR
Toluene	**13**		2.5	6.1	16.27	ug/m³	EPA TO-15	12/23/25 8:00	12/25/25 00:50	YR
trans-1,2-Dichloroethylene	ND		1.5	6.5	16.27	ug/m³	EPA TO-15	12/23/25 8:00	12/25/25 00:50	YR
trans-1,3-Dichloropropylene	ND		3.0	7.4	16.27	ug/m³	EPA TO-15	12/23/25 8:00	12/25/25 00:50	YR
Trichloroethylene	**7100**		14	14	87.109	ug/m³	EPA TO-15	12/23/25 8:00	12/29/25 14:21	YR
Trichlorofluoromethane (Freon 11)	ND		3.3	9.1	16.27	ug/m³	EPA TO-15	12/23/25 8:00	12/25/25 00:50	YR
Vinyl acetate	ND		2.9	5.7	16.27	ug/m³	EPA TO-15	12/23/25 8:00	12/25/25 00:50	YR
Vinyl bromide	ND		2.5	7.1	16.27	ug/m³	EPA TO-15	12/23/25 8:00	12/25/25 00:50	YR
Vinyl Chloride	ND		1.7	2.1	16.27	ug/m³	EPA TO-15	12/23/25 8:00	12/25/25 00:50	YR
Xylenes, Total	**170**		5.8	21	16.27	ug/m³	EPA TO-15	12/23/25 8:00	12/25/25 00:50	YR

Client:	Vektor Consultants	**Sample ID:**	**25L1273-07**
Client Project:	2425 Atlantic Brooklyn 10034	**Date Received:**	12/22/2025
Client Sample ID:	25SS-7	**Collection Date/Time:**	12/22/25 10:30

Lab ID:	**25L1273-07**	**Laboratory:**	ALS Environmental - Stratford
Analysis:	**Volatile Organic Compounds in Air by GC/MS**	**Matrix:**	Soil Vapor
Prep Method:	Sample Prepared by Method: EPA TO15 PREP		

Parameter	Result	Flag	MDL	RL	Dilution	Units	Reference Method	Extracted	Analyzed	Analyst

* Analyte is not certified or the state of the samples origination does not offer certification for the Analyte

Client:	Vektor Consultants	**Sample ID:**	**25L1273-07**
Client Project:	2425 Atlantic Brooklyn 10034	**Date Received:**	12/22/2025
Client Sample ID:	25SS-7	**Collection Date/Time:**	12/22/25 10:30

Lab ID:	**25L1273-07**	**Laboratory:**	ALS Environmental - Stratford
Analysis:	**Volatile Organic Compounds in Air by GC/MS**	**Matrix:**	Soil Vapor
Prep Method:	Sample Prepared by Method: EPA TO15 PREP		

Parameter	Result	Flag	MDL	RL	Dilution	Units	Reference Method	Extracted	Analyzed	Analyst
* 1,1,1,2-Tetrachloroethane	ND		0.38	1.2	1.794	ug/m³	EPA TO-15	12/23/25 8:00	12/24/25 15:41	YR
1,1,1-Trichloroethane	**1.4**		0.34	0.98	1.794	ug/m³	EPA TO-15	12/23/25 8:00	12/24/25 15:41	YR
1,1,2,2-Tetrachloroethane	ND		0.35	1.2	1.794	ug/m³	EPA TO-15	12/23/25 8:00	12/24/25 15:41	YR
1,1,2-Trichloro-1,2,2-trifluoroethane (Freon 113)	ND		0.50	1.4	1.794	ug/m³	EPA TO-15	12/23/25 8:00	12/24/25 15:41	YR
1,1,2-Trichloroethane	ND		0.35	0.98	1.794	ug/m³	EPA TO-15	12/23/25 8:00	12/24/25 15:41	YR
1,1-Dichloroethane	ND		0.29	0.73	1.794	ug/m³	EPA TO-15	12/23/25 8:00	12/24/25 15:41	YR
1,1-Dichloroethylene	ND		0.31	0.36	1.794	ug/m³	EPA TO-15	12/23/25 8:00	12/24/25 15:41	YR
1,2,4-Trichlorobenzene	ND		0.51	67	1.794	ug/m³	EPA TO-15	12/23/25 8:00	12/24/25 15:41	YR
1,2,4-Trimethylbenzene	**9.3**		0.30	0.88	1.794	ug/m³	EPA TO-15	12/23/25 8:00	12/24/25 15:41	YR
1,2-Dibromoethane	ND		0.43	1.4	1.794	ug/m³	EPA TO-15	12/23/25 8:00	12/24/25 15:41	YR
1,2-Dichlorobenzene	ND		0.33	1.1	1.794	ug/m³	EPA TO-15	12/23/25 8:00	12/24/25 15:41	YR
1,2-Dichloroethane	ND		0.33	0.73	1.794	ug/m³	EPA TO-15	12/23/25 8:00	12/24/25 15:41	YR
1,2-Dichloropropane	ND		0.28	0.83	1.794	ug/m³	EPA TO-15	12/23/25 8:00	12/24/25 15:41	YR
1,2-Dichlorotetrafluoroethane	ND		0.64	1.3	1.794	ug/m³	EPA TO-15	12/23/25 8:00	12/24/25 15:41	YR
1,3,5-Trimethylbenzene	**2.6**		0.13	0.88	1.794	ug/m³	EPA TO-15	12/23/25 8:00	12/24/25 15:41	YR
1,3-Butadiene	ND		0.12	1.2	1.794	ug/m³	EPA TO-15	12/23/25 8:00	12/24/25 15:41	YR
1,3-Dichlorobenzene	ND		0.31	1.1	1.794	ug/m³	EPA TO-15	12/23/25 8:00	12/24/25 15:41	YR
* 1,3-Dichloropropane	ND		0.26	0.83	1.794	ug/m³	EPA TO-15	12/23/25 8:00	12/24/25 15:41	YR
1,4-Dichlorobenzene	ND		0.26	1.1	1.794	ug/m³	EPA TO-15	12/23/25 8:00	12/24/25 15:41	YR
1,4-Dioxane	ND		0.68	3.2	1.794	ug/m³	EPA TO-15	12/23/25 8:00	12/24/25 15:41	YR
* ^2,2,4-Trimethylpentane	ND		0.42	0.42	1.794	ug/m³	EPA TO-15	12/23/25 8:00	12/24/25 15:41	YR
2-Butanone	ND		0.90	26	1.794	ug/m³	EPA TO-15	12/23/25 8:00	12/24/25 15:41	YR
* 2-Hexanone	ND		0.40	1.5	1.794	ug/m³	EPA TO-15	12/23/25 8:00	12/24/25 15:41	YR
3-Chloropropene	ND		0.24	2.8	1.794	ug/m³	EPA TO-15	12/23/25 8:00	12/24/25 15:41	YR
4-Methyl-2-pentanone	**2.4**		0.33	0.73	1.794	ug/m³	EPA TO-15	12/23/25 8:00	12/24/25 15:41	YR
Acetone	ND		2.2	21	1.794	ug/m³	EPA TO-15	12/23/25 8:00	12/24/25 15:41	YR
* ^Acrolein	ND		0.26	0.41	1.794	ug/m³	EPA TO-15	12/23/25 8:00	12/24/25 15:41	YR
Acrylonitrile	ND		3.7	19	1.794	ug/m³	EPA TO-15	12/23/25 8:00	12/24/25 15:41	YR
Benzene	**0.63**		0.21	0.57	1.794	ug/m³	EPA TO-15	12/23/25 8:00	12/24/25 15:41	YR
Benzyl chloride	ND		0.29	23	1.794	ug/m³	EPA TO-15	12/23/25 8:00	12/24/25 15:41	YR
Bromodichloromethane	ND		0.36	1.2	1.794	ug/m³	EPA TO-15	12/23/25 8:00	12/24/25 15:41	YR
Bromoform	ND		0.78	1.9	1.794	ug/m³	EPA TO-15	12/23/25 8:00	12/24/25 15:41	YR
Bromomethane	ND		0.31	0.70	1.794	ug/m³	EPA TO-15	12/23/25 8:00	12/24/25 15:41	YR
Carbon disulfide	ND		0.14	0.56	1.794	ug/m³	EPA TO-15	12/23/25 8:00	12/24/25 15:41	YR
Carbon tetrachloride	ND		0.34	0.34	1.794	ug/m³	EPA TO-15	12/23/25 8:00	12/24/25 15:41	YR
Chlorobenzene	ND		0.32	0.83	1.794	ug/m³	EPA TO-15	12/23/25 8:00	12/24/25 15:41	YR
Chloroethane	ND		0.27	0.47	1.794	ug/m³	EPA TO-15	12/23/25 8:00	12/24/25 15:41	YR
Chloroform	**8.5**		0.25	0.88	1.794	ug/m³	EPA TO-15	12/23/25 8:00	12/24/25 15:41	YR
Chloromethane	ND		0.26	0.37	1.794	ug/m³	EPA TO-15	12/23/25 8:00	12/24/25 15:41	YR
cis-1,2-Dichloroethylene	ND		0.18	0.36	1.794	ug/m³	EPA TO-15	12/23/25 8:00	12/24/25 15:41	YR
cis-1,3-Dichloropropylene	ND		0.32	0.81	1.794	ug/m³	EPA TO-15	12/23/25 8:00	12/24/25 15:41	YR
Cyclohexane	ND		0.43	0.62	1.794	ug/m³	EPA TO-15	12/23/25 8:00	12/24/25 15:41	YR
Dibromochloromethane	ND		0.62	1.5	1.794	ug/m³	EPA TO-15	12/23/25 8:00	12/24/25 15:41	YR

* Analyte is not certified or the state of the samples origination does not offer certification for the Analyte

Client:	Vektor Consultants	**Sample ID:**	**25L1273-07**
Client Project:	2425 Atlantic Brooklyn 10034	**Date Received:**	12/22/2025
Client Sample ID:	25SS-7	**Collection Date/Time:**	12/22/25 10:30

Lab ID:	**25L1273-07**	**Laboratory:**	ALS Environmental - Stratford
Analysis:	**Volatile Organic Compounds in Air by GC/MS**	**Matrix:**	Soil Vapor
Prep Method:	Sample Prepared by Method: EPA TO15 PREP		

Parameter	Result	Flag	MDL	RL	Dilution	Units	Reference Method	Extracted	Analyzed	Analyst
Dichlorodifluoromethane	ND		0.50	0.89	1.794	ug/m³	EPA TO-15	12/23/25 8:00	12/24/25 15:41	YR
* Ethyl acetate	ND		0.39	32	1.794	ug/m³	EPA TO-15	12/23/25 8:00	12/24/25 15:41	YR
Ethyl Benzene	**40**		0.26	0.78	1.794	ug/m³	EPA TO-15	12/23/25 8:00	12/24/25 15:41	YR
Hexachlorobutadiene	ND		0.73	1.9	1.794	ug/m³	EPA TO-15	12/23/25 8:00	12/24/25 15:41	YR
Isopropanol	ND		0.11	2.6	1.794	ug/m³	EPA TO-15	12/23/25 8:00	12/24/25 15:41	YR
Isopropylbenzene	**0.97**		0.16	0.88	1.794	ug/m³	EPA TO-15	12/23/25 8:00	12/24/25 15:41	YR
Methyl Methacrylate	ND		0.46	0.73	1.794	ug/m³	EPA TO-15	12/23/25 8:00	12/24/25 15:41	YR
Methyl tert-butyl ether (MTBE)	ND		0.20	0.65	1.794	ug/m³	EPA TO-15	12/23/25 8:00	12/24/25 15:41	YR
Methylene chloride	ND		0.21	3.7	1.794	ug/m³	EPA TO-15	12/23/25 8:00	12/24/25 15:41	YR
* ^Naphthalene	ND		0.65	9.4	1.794	ug/m³	EPA TO-15	12/23/25 8:00	12/24/25 15:41	YR
* n-Butylbenzene	ND		0.29	0.98	1.794	ug/m³	EPA TO-15	12/23/25 8:00	12/24/25 15:41	YR
n-Heptane	**1.0**		0.28	0.74	1.794	ug/m³	EPA TO-15	12/23/25 8:00	12/24/25 15:41	YR
n-Hexane	ND		0.20	0.63	1.794	ug/m³	EPA TO-15	12/23/25 8:00	12/24/25 15:41	YR
* n-Propylbenzene	**3.6**		0.23	0.88	1.794	ug/m³	EPA TO-15	12/23/25 8:00	12/24/25 15:41	YR
o-Xylene	**21**		0.27	0.78	1.794	ug/m³	EPA TO-15	12/23/25 8:00	12/24/25 15:41	YR
p- & m- Xylenes	**170**		0.40	1.6	1.794	ug/m³	EPA TO-15	12/23/25 8:00	12/24/25 15:41	YR
* p-Ethyltoluene	ND		0.31	0.88	1.794	ug/m³	EPA TO-15	12/23/25 8:00	12/24/25 15:41	YR
* p-Isopropyltoluene	ND		0.18	0.98	1.794	ug/m³	EPA TO-15	12/23/25 8:00	12/24/25 15:41	YR
* Propylene	**1.4**		0.18	0.31	1.794	ug/m³	EPA TO-15	12/23/25 8:00	12/24/25 15:41	YR
* sec-Butylbenzene	ND		0.25	0.98	1.794	ug/m³	EPA TO-15	12/23/25 8:00	12/24/25 15:41	YR
Styrene	ND		0.23	0.76	1.794	ug/m³	EPA TO-15	12/23/25 8:00	12/24/25 15:41	YR
* tert-Butylbenzene	ND		0.38	0.98	1.794	ug/m³	EPA TO-15	12/23/25 8:00	12/24/25 15:41	YR
Tetrachloroethylene	**130**		0.29	1.2	1.794	ug/m³	EPA TO-15	12/23/25 8:00	12/24/25 15:41	YR
* Tetrahydrofuran	ND		0.18	1.1	1.794	ug/m³	EPA TO-15	12/23/25 8:00	12/24/25 15:41	YR
Toluene	**8.9**		0.27	0.68	1.794	ug/m³	EPA TO-15	12/23/25 8:00	12/24/25 15:41	YR
trans-1,2-Dichloroethylene	ND		0.17	0.71	1.794	ug/m³	EPA TO-15	12/23/25 8:00	12/24/25 15:41	YR
trans-1,3-Dichloropropylene	ND		0.33	0.81	1.794	ug/m³	EPA TO-15	12/23/25 8:00	12/24/25 15:41	YR
Trichloroethylene	**470**		1.1	1.1	6.996	ug/m³	EPA TO-15	12/23/25 8:00	12/24/25 16:27	YR
Trichlorofluoromethane (Freon 11)	**1.2**		0.36	1.0	1.794	ug/m³	EPA TO-15	12/23/25 8:00	12/24/25 15:41	YR
Vinyl acetate	ND		0.32	0.63	1.794	ug/m³	EPA TO-15	12/23/25 8:00	12/24/25 15:41	YR
Vinyl bromide	ND		0.27	0.78	1.794	ug/m³	EPA TO-15	12/23/25 8:00	12/24/25 15:41	YR
Vinyl Chloride	ND		0.18	0.23	1.794	ug/m³	EPA TO-15	12/23/25 8:00	12/24/25 15:41	YR
Xylenes, Total	**190**		0.64	2.3	1.794	ug/m³	EPA TO-15	12/23/25 8:00	12/24/25 15:41	YR

Client:	Vektor Consultants	**Sample ID:**	**25L1273-08**
Client Project:	2425 Atlantic Brooklyn 10034	**Date Received:**	12/22/2025
Client Sample ID:	25SS-8	**Collection Date/Time:**	12/22/25 10:27

Lab ID:	**25L1273-08**	**Laboratory:**	ALS Environmental - Stratford
Analysis:	**Volatile Organic Compounds in Air by GC/MS**	**Matrix:**	Soil Vapor
Prep Method:	Sample Prepared by Method: EPA TO15 PREP		

Parameter	Result	Flag	MDL	RL	Dilution	Units	Reference Method	Extracted	Analyzed	Analyst

* Analyte is not certified or the state of the samples origination does not offer certification for the Analyte

Client:	Vektor Consultants	**Sample ID:**	**25L1273-08**
Client Project:	2425 Atlantic Brooklyn 10034	**Date Received:**	12/22/2025
Client Sample ID:	25SS-8	**Collection Date/Time:**	12/22/25 10:27

Lab ID:	**25L1273-08**	**Laboratory:**	ALS Environmental - Stratford
Analysis:	**Volatile Organic Compounds in Air by GC/MS**	**Matrix:**	Soil Vapor
Prep Method:	Sample Prepared by Method: EPA TO15 PREP		

Parameter	Result	Flag	MDL	RL	Dilution	Units	Reference Method	Extracted	Analyzed	Analyst
* 1,1,1,2-Tetrachloroethane	ND		0.33	1.1	1.567	ug/m³	EPA TO-15	12/23/25 8:00	12/24/25 18:44	YR
1,1,1-Trichloroethane	**0.94**		0.30	0.86	1.567	ug/m³	EPA TO-15	12/23/25 8:00	12/24/25 18:44	YR
1,1,2,2-Tetrachloroethane	ND		0.30	1.1	1.567	ug/m³	EPA TO-15	12/23/25 8:00	12/24/25 18:44	YR
1,1,2-Trichloro-1,2,2-trifluoroethane (Freon 113)	ND		0.44	1.2	1.567	ug/m³	EPA TO-15	12/23/25 8:00	12/24/25 18:44	YR
1,1,2-Trichloroethane	ND		0.30	0.86	1.567	ug/m³	EPA TO-15	12/23/25 8:00	12/24/25 18:44	YR
1,1-Dichloroethane	ND		0.26	0.63	1.567	ug/m³	EPA TO-15	12/23/25 8:00	12/24/25 18:44	YR
1,1-Dichloroethylene	ND		0.27	0.31	1.567	ug/m³	EPA TO-15	12/23/25 8:00	12/24/25 18:44	YR
1,2,4-Trichlorobenzene	ND		0.44	58	1.567	ug/m³	EPA TO-15	12/23/25 8:00	12/24/25 18:44	YR
1,2,4-Trimethylbenzene	**13**		0.26	0.77	1.567	ug/m³	EPA TO-15	12/23/25 8:00	12/24/25 18:44	YR
1,2-Dibromoethane	ND		0.38	1.2	1.567	ug/m³	EPA TO-15	12/23/25 8:00	12/24/25 18:44	YR
1,2-Dichlorobenzene	ND		0.29	0.94	1.567	ug/m³	EPA TO-15	12/23/25 8:00	12/24/25 18:44	YR
1,2-Dichloroethane	ND		0.29	0.63	1.567	ug/m³	EPA TO-15	12/23/25 8:00	12/24/25 18:44	YR
1,2-Dichloropropane	ND		0.24	0.72	1.567	ug/m³	EPA TO-15	12/23/25 8:00	12/24/25 18:44	YR
1,2-Dichlorotetrafluoroethane	ND		0.56	1.1	1.567	ug/m³	EPA TO-15	12/23/25 8:00	12/24/25 18:44	YR
1,3,5-Trimethylbenzene	**3.0**		0.12	0.77	1.567	ug/m³	EPA TO-15	12/23/25 8:00	12/24/25 18:44	YR
1,3-Butadiene	ND		0.11	1.0	1.567	ug/m³	EPA TO-15	12/23/25 8:00	12/24/25 18:44	YR
1,3-Dichlorobenzene	ND		0.27	0.94	1.567	ug/m³	EPA TO-15	12/23/25 8:00	12/24/25 18:44	YR
* 1,3-Dichloropropane	ND		0.22	0.72	1.567	ug/m³	EPA TO-15	12/23/25 8:00	12/24/25 18:44	YR
1,4-Dichlorobenzene	ND		0.22	0.94	1.567	ug/m³	EPA TO-15	12/23/25 8:00	12/24/25 18:44	YR
1,4-Dioxane	ND		0.59	2.8	1.567	ug/m³	EPA TO-15	12/23/25 8:00	12/24/25 18:44	YR
* ^2,2,4-Trimethylpentane	ND		0.37	0.37	1.567	ug/m³	EPA TO-15	12/23/25 8:00	12/24/25 18:44	YR
2-Butanone	ND		0.79	23	1.567	ug/m³	EPA TO-15	12/23/25 8:00	12/24/25 18:44	YR
* 2-Hexanone	ND		0.35	1.3	1.567	ug/m³	EPA TO-15	12/23/25 8:00	12/24/25 18:44	YR
3-Chloropropene	ND		0.21	2.5	1.567	ug/m³	EPA TO-15	12/23/25 8:00	12/24/25 18:44	YR
4-Methyl-2-pentanone	ND		0.29	0.64	1.567	ug/m³	EPA TO-15	12/23/25 8:00	12/24/25 18:44	YR
Acetone	ND		1.9	19	1.567	ug/m³	EPA TO-15	12/23/25 8:00	12/24/25 18:44	YR
* ^Acrolein	ND		0.22	0.36	1.567	ug/m³	EPA TO-15	12/23/25 8:00	12/24/25 18:44	YR
Acrylonitrile	ND		3.3	17	1.567	ug/m³	EPA TO-15	12/23/25 8:00	12/24/25 18:44	YR
Benzene	**0.55**		0.18	0.50	1.567	ug/m³	EPA TO-15	12/23/25 8:00	12/24/25 18:44	YR
Benzyl chloride	ND		0.25	20	1.567	ug/m³	EPA TO-15	12/23/25 8:00	12/24/25 18:44	YR
Bromodichloromethane	ND		0.31	1.0	1.567	ug/m³	EPA TO-15	12/23/25 8:00	12/24/25 18:44	YR
Bromoform	ND		0.69	1.6	1.567	ug/m³	EPA TO-15	12/23/25 8:00	12/24/25 18:44	YR
Bromomethane	ND		0.27	0.61	1.567	ug/m³	EPA TO-15	12/23/25 8:00	12/24/25 18:44	YR
Carbon disulfide	ND		0.13	0.49	1.567	ug/m³	EPA TO-15	12/23/25 8:00	12/24/25 18:44	YR
Carbon tetrachloride	ND		0.30	0.30	1.567	ug/m³	EPA TO-15	12/23/25 8:00	12/24/25 18:44	YR
Chlorobenzene	ND		0.28	0.72	1.567	ug/m³	EPA TO-15	12/23/25 8:00	12/24/25 18:44	YR
Chloroethane	ND		0.23	0.41	1.567	ug/m³	EPA TO-15	12/23/25 8:00	12/24/25 18:44	YR
Chloroform	**3.3**		0.21	0.77	1.567	ug/m³	EPA TO-15	12/23/25 8:00	12/24/25 18:44	YR
Chloromethane	ND		0.23	0.32	1.567	ug/m³	EPA TO-15	12/23/25 8:00	12/24/25 18:44	YR
cis-1,2-Dichloroethylene	**1.6**		0.16	0.31	1.567	ug/m³	EPA TO-15	12/23/25 8:00	12/24/25 18:44	YR
cis-1,3-Dichloropropylene	ND		0.28	0.71	1.567	ug/m³	EPA TO-15	12/23/25 8:00	12/24/25 18:44	YR
Cyclohexane	ND		0.38	0.54	1.567	ug/m³	EPA TO-15	12/23/25 8:00	12/24/25 18:44	YR
Dibromochloromethane	ND		0.54	1.3	1.567	ug/m³	EPA TO-15	12/23/25 8:00	12/24/25 18:44	YR

* Analyte is not certified or the state of the samples origination does not offer certification for the Analyte

Client:	Vektor Consultants	**Sample ID:**	**25L1273-08**
Client Project:	2425 Atlantic Brooklyn 10034	**Date Received:**	12/22/2025
Client Sample ID:	25SS-8	**Collection Date/Time:**	12/22/25 10:27

Lab ID:	**25L1273-08**	**Laboratory:**	ALS Environmental - Stratford
Analysis:	**Volatile Organic Compounds in Air by GC/MS**	**Matrix:**	Soil Vapor
Prep Method:	Sample Prepared by Method: EPA TO15 PREP		

Parameter	Result	Flag	MDL	RL	Dilution	Units	Reference Method	Extracted	Analyzed	Analyst
Dichlorodifluoromethane	ND		0.43	0.77	1.567	ug/m³	EPA TO-15	12/23/25 8:00	12/24/25 18:44	YR
* Ethyl acetate	ND		0.34	28	1.567	ug/m³	EPA TO-15	12/23/25 8:00	12/24/25 18:44	YR
Ethyl Benzene	**44**		0.23	0.68	1.567	ug/m³	EPA TO-15	12/23/25 8:00	12/24/25 18:44	YR
Hexachlorobutadiene	ND		0.64	1.7	1.567	ug/m³	EPA TO-15	12/23/25 8:00	12/24/25 18:44	YR
Isopropanol	ND		0.092	2.3	1.567	ug/m³	EPA TO-15	12/23/25 8:00	12/24/25 18:44	YR
Isopropylbenzene	**1.2**		0.14	0.77	1.567	ug/m³	EPA TO-15	12/23/25 8:00	12/24/25 18:44	YR
Methyl Methacrylate	ND		0.40	0.64	1.567	ug/m³	EPA TO-15	12/23/25 8:00	12/24/25 18:44	YR
Methyl tert-butyl ether (MTBE)	ND		0.17	0.56	1.567	ug/m³	EPA TO-15	12/23/25 8:00	12/24/25 18:44	YR
Methylene chloride	ND		0.18	3.3	1.567	ug/m³	EPA TO-15	12/23/25 8:00	12/24/25 18:44	YR
* ^Naphthalene	ND		0.57	8.2	1.567	ug/m³	EPA TO-15	12/23/25 8:00	12/24/25 18:44	YR
* n-Butylbenzene	**1.6**		0.26	0.86	1.567	ug/m³	EPA TO-15	12/23/25 8:00	12/24/25 18:44	YR
n-Heptane	**0.90**		0.24	0.64	1.567	ug/m³	EPA TO-15	12/23/25 8:00	12/24/25 18:44	YR
n-Hexane	ND		0.17	0.55	1.567	ug/m³	EPA TO-15	12/23/25 8:00	12/24/25 18:44	YR
* n-Propylbenzene	**4.8**		0.20	0.77	1.567	ug/m³	EPA TO-15	12/23/25 8:00	12/24/25 18:44	YR
o-Xylene	**27**		0.24	0.68	1.567	ug/m³	EPA TO-15	12/23/25 8:00	12/24/25 18:44	YR
p- & m- Xylenes	**180**		0.35	1.4	1.567	ug/m³	EPA TO-15	12/23/25 8:00	12/24/25 18:44	YR
* p-Ethyltoluene	ND		0.27	0.77	1.567	ug/m³	EPA TO-15	12/23/25 8:00	12/24/25 18:44	YR
* p-Isopropyltoluene	ND		0.16	0.86	1.567	ug/m³	EPA TO-15	12/23/25 8:00	12/24/25 18:44	YR
* Propylene	ND		0.15	0.27	1.567	ug/m³	EPA TO-15	12/23/25 8:00	12/24/25 18:44	YR
* sec-Butylbenzene	ND		0.22	0.86	1.567	ug/m³	EPA TO-15	12/23/25 8:00	12/24/25 18:44	YR
Styrene	**1.0**		0.20	0.67	1.567	ug/m³	EPA TO-15	12/23/25 8:00	12/24/25 18:44	YR
* tert-Butylbenzene	ND		0.33	0.86	1.567	ug/m³	EPA TO-15	12/23/25 8:00	12/24/25 18:44	YR
Tetrachloroethylene	**230**		0.25	1.1	1.567	ug/m³	EPA TO-15	12/23/25 8:00	12/24/25 18:44	YR
* Tetrahydrofuran	ND		0.16	0.92	1.567	ug/m³	EPA TO-15	12/23/25 8:00	12/24/25 18:44	YR
Toluene	**9.4**		0.24	0.59	1.567	ug/m³	EPA TO-15	12/23/25 8:00	12/24/25 18:44	YR
trans-1,2-Dichloroethylene	ND		0.15	0.62	1.567	ug/m³	EPA TO-15	12/23/25 8:00	12/24/25 18:44	YR
trans-1,3-Dichloropropylene	ND		0.28	0.71	1.567	ug/m³	EPA TO-15	12/23/25 8:00	12/24/25 18:44	YR
Trichloroethylene	**770**		2.5	2.5	15.67	ug/m³	EPA TO-15	12/23/25 8:00	12/24/25 19:30	YR
Trichlorofluoromethane (Freon 11)	**1.1**		0.32	0.88	1.567	ug/m³	EPA TO-15	12/23/25 8:00	12/24/25 18:44	YR
Vinyl acetate	ND		0.28	0.55	1.567	ug/m³	EPA TO-15	12/23/25 8:00	12/24/25 18:44	YR
Vinyl bromide	ND		0.24	0.69	1.567	ug/m³	EPA TO-15	12/23/25 8:00	12/24/25 18:44	YR
Vinyl Chloride	ND		0.16	0.20	1.567	ug/m³	EPA TO-15	12/23/25 8:00	12/24/25 18:44	YR
Xylenes, Total	**210**		0.56	2.0	1.567	ug/m³	EPA TO-15	12/23/25 8:00	12/24/25 18:44	YR

* Analyte is not certified or the state of the samples origination does not offer certification for the Analyte

TO-15

Data Section

ALPHA GEOSCIENCE

Geology
Hydrology
Remediation
Water Supply

QA/QC Review of Method TO-15 Volatiles Data
for ALS Environmental, SDG: 25L1273

8 Soil Vapor Samples
Collected December 22, 2025

Prepared by: Donald Anné
February 12, 2026

Holding Times: Samples were analyzed within recommended USEPA SW-846 holding times.

GC/MS Tuning and Mass Calibration: The BFB tuning criteria were within control limits.

Initial Calibration: The average RRFs for target compounds were above the allowable minimum (0.010), as required.

The %RSDs for 1,2,4-trichlorobenzene and benzyl chloride were above the allowable maximum (30%) for TO15_AIR3 on 12-05-25. Positive results for these compounds should be considered estimated (J) in associated samples.

Continuing Calibration: The RRFs for target compounds were above the allowable minimum (0.010) and the %Ds were below the allowable maximum (30%), as required.

Blanks: The analyses of the method blanks reported target compounds as not detected.

Internal Standard Area Summary: The internal standard areas and retention times were within control limits.

Laboratory Control Sample: The percent recoveries for target compounds were within QC limits for air/vapor samples BL51732-BS1 and BL51829-BS1.

Compound ID: Checked compounds were within quantitation limits. The mass spectra for detected compounds contained the primary and secondary ions, as outlined in the method.

Canister Pressure: The laboratory reported "received" pressure for samples below zero (residual vacuum), as required.

679 Plank Road ● Clifton Park, New York 12065 ● (518) 348-6995 ● Fax (518) 348-6966
www.alphageoscience.com

FORM VI

INITIAL CALIBRATION DATA (Continued)

EPA TO-15

Laboratory: ALS Environmental - Stratford
SDG: 25L1273
Client: Vektor Consultants
Project: 2425 Atlantic Brooklyn 10034
Calibration: SL50019
Instrument: TO15_AIR3
Calibration Date: 12/05/25 16:22

Compound	Mean RF	RF RSD	Mean RT	RT RSD	Linear r	Quad COD	LIMIT	Q
1,1,1,2-Tetrachloroethane	0.5653081	2.126896	19.04663	0.0159776			30	
1,1,1-Trichloroethane	1.19175	4.023496	12.59512	0.0233556			30	
1,1,2,2-Tetrachloroethane	0.8845984	2.552809	20.86363	1.660989E-02			30	
1,1,2-Trichloro-1,2,2-trifluoroethane (Freon 113)	0.8714519	4.976758	8.345625	4.613669E-02			30	
1,1,2-Trichloroethane	0.357346	1.685277	16.89037	2.730312E-02			30	
1,1-Dichloroethane	1.017448	2.265423	10.58187	4.326943E-02			30	
1,1-Dichloroethylene	0.9642837	3.237149	8.574	3.951201E-02			30	
1,2,4-Trichlorobenzene	0.4110816	33.32452	27.0598	1.344498E-02			30	*
1,2,4-Trimethylbenzene	1.524341	5.744225	22.59963	7.884087E-03			30	
1,2-Dibromoethane	0.5425024	6.864267	18.1995	1.943408E-02			30	
1,2-Dichlorobenzene	0.8353294	20.07294	24.32	1.822379E-02			30	
1,2-Dichloroethane	0.8691031	2.632296	13.13175	3.108548E-02			30	
1,2-Dichloropropane	0.3968577	2.328126	14.52625	2.091861E-02			30	
1,2-Dichlorotetrafluoroethane	1.125896	8.454917	5.356375	1.765482E-02			30	
1,3,5-Trimethylbenzene	1.508624	2.834782	21.76362	1.901877E-02			30	
1,3-Butadiene	0.5288624	3.394644	5.936125	0.0235883			30	
1,3-Dichlorobenzene	0.8258866	22.97049	23.43025	1.848271E-02			30	
1,3-Dichloropropane	0.5417768	4.352547	17.316	1.974091E-02			30	
1,4-Dichlorobenzene	0.7862207	29.16271	23.6195	0.0136509			30	
1,4-Dioxane	0.1970401	1.277254	14.85437	7.334393E-02			30	
2,2,4-Trimethylpentane	3.284938	2.443562	12.9145	0.032317			30	
2-Butanone	1.509739	4.874108	11.19363	4.337442E-02			30	
2-Hexanone	0.9403804	7.348045	16.90038	1.880019E-02			30	
3-Chloropropene	0.9087415	1.737773	9.165625	2.497269E-02			30	
4-Methyl-2-pentanone	1.111532	4.60085	15.432	3.192194E-02			30	
Acetone	1.091783	10.83979	8.183286	3.286786E-02			30	
Acrolein	0.2944545	7.015853	8.0765	6.524995E-02			30	
Acrylonitrile	0.6195954	10.10004	9.398429	2.702686E-02			30	
Benzene	1.384757	3.065704	13.26362	3.127231E-02			30	

FORM VI

INITIAL CALIBRATION DATA (Continued)

EPA TO-15

Laboratory: ALS Environmental - Stratford
Client: Vektor Consultants
Calibration: SL50019

SDG: 25L1273
Project: 2425 Atlantic Brooklyn 10034
Instrument: TO15_AIR3
Calibration Date: 12/05/25 16:22

Compound	Mean RF	RF RSD	Mean RT	RT RSD	Linear r	Quad COD	LIMIT	Q
Benzyl chloride	0.207913	37.5748	23.76663	2.428023E-02			30	*
Bromodichloromethane	0.7147675	1.461536	14.88737	3.948386E-02			30	
Bromoform	0.7518663	5.451702	20.61038	1.258885E-02			30	
Bromomethane	0.4023979	6.43052	6.729875	7.584656E-02			30	
Carbon disulfide	1.265369	4.000967	9.4495	0.0118642			30	
Carbon tetrachloride	1.208097	4.912816	13.0603	2.738877E-02			30	
Chlorobenzene	0.9393937	1.310782	18.99975	2.261195E-02			30	
Chloroethane	0.2815161	4.727539	6.8995	8.657383E-02			30	
Chloroform	1.064936	3.985133	11.85525	5.183374E-02			30	
Chloromethane	0.6251673	4.720067	5.581625	4.250905E-02			30	
cis-1,2-Dichloroethylene	0.8717435	7.364874	11.5811	2.920745E-02			30	
cis-1,3-Dichloropropylene	0.5230718	4.138579	15.78137	1.522407E-02			30	
Cyclohexane	1.122133	1.924672	12.7685	2.504219E-02			30	
Dibromochloromethane	0.7108834	4.845996	17.8255	9.760433E-03			30	
Dichlorodifluoromethane	1.285574	7.101078	5.08975	2.403145E-02			30	
Ethanol	0.4658595	77.40329	7.026875	7.652034E-02			30	*
Ethyl acetate	1.735286	1.612324	11.499	4.105815E-02			30	
Ethyl Benzene	1.652643	1.155766	19.10612	1.543241E-02			30	
Hexachlorobutadiene	0.8579495	12.89134	27.33429	4.00782E-03			30	
Isopropanol	1.381399	1.569308	7.967143	6.246568E-02			30	
Isopropylbenzene	1.841256	1.771721	20.68813	0.0143322			30	
Methyl Methacrylate	0.3316958	0.7690256	14.54087	1.287164E-02			30	
Methyl tert-butyl ether (MTBE)	1.395738	3.748891	9.726	0.113604			30	
Methylene chloride	0.8581368	4.074407	9.317625	2.431136E-02			30	
Naphthalene	1.18502	24.9004	27.4532	1.854527E-02			30	
n-Butylbenzene	1.603788	20.96219	24.06037	2.218581E-02			30	
n-Heptane	1.382305	2.653316	13.28037	3.106002E-02			30	
n-Hexane	1.034783	3.073243	10.21125	0.0324522			30	
n-Propylbenzene	2.190583	5.011264	21.45525	1.695467E-02			30	
o-Xylene	1.333381	1.831956	20.03363	1.094558E-02			30	

FORM VI

INITIAL CALIBRATION DATA (Continued)

EPA TO-15

Laboratory: ALS Environmental - Stratford
SDG: 25L1273
Client: Vektor Consultants
Project: 2425 Atlantic Brooklyn 10034
Calibration: SL50019
Instrument: TO15_AIR3
Calibration Date: 12/05/25 16:22

Compound	Mean RF	RF RSD	Mean RT	RT RSD	Linear r	Quad COD	LIMIT	Q
p- & m- Xylenes	1.286458	1.284386	19.2515	5.790823E-03			30	
p-Ethyltoluene	1.74703	7.483748	21.67775	3.836186E-03			30	
p-Isopropyltoluene	1.865437	8.175249	23.26063	1.648947E-02			30	
Propylene	0.4094219	5.779334	5.019375	1.468273E-02			30	
sec-Butylbenzene	2.260114	4.196754	22.99538	0.017918			30	
Styrene	0.9251963	6.019113	20.0535	1.856762E-02			30	
tert-Butylbenzene	1.694204	2.755932	22.526	6.472485E-03			30	
Tetrachloroethylene	0.5473934	2.439722	17.6305	1.505921E-02			30	
Tetrahydrofuran	0.8826145	2.941977	12.185	7.242844E-02			30	
Toluene	1.101737	1.025759	16.43588	2.524429E-02			30	
trans-1,2-Dichloroethylene	0.8746699	4.114861	9.92	3.807101E-02			30	
trans-1,3-Dichloropropylene	0.4963712	5.571163	16.59512	1.983346E-02			30	
Trichloroethylene	0.4134972	3.658995	14.2956	3.330919E-02			30	
Trichlorofluoromethane (Freon 11)	1.304183	4.912339	7.47725	0.0159262			30	
Vinyl acetate	1.497008	8.647675	10.53187	2.694243E-02			30	
Vinyl bromide	0.3904691	6.082313	7.35425	4.301549E-02			30	
Vinyl Chloride	0.5220472	5.872945	5.8561	6.559938E-02			30	

GCT58244

ALPHA GEOSCIENCE

Geology
Hydrology
Remediation
Water Supply

Data Usability Summary Report for
Phoenix Environmental Laboratories, Inc.
SDG: GCT58244

4 Soil Vapor Samples
Collected June 20, 2025

Prepared by: Donald Anné
February 12, 2026

The data packages contain the documentation required by NYSDEC ASP. The proper chain of custody procedures were followed by the samplers. All information appeared legible and complete. The data pack contained the results for 4 soil vapor samples analyzed for TO15 volatiles.

The overall performances of the analyses are acceptable. Phoenix Environmental Laboratories, Inc. did fulfill the requirements of the analytical method.

The data are acceptable with some minor issues that are identified in the accompanying data validation review. The following data were qualified:

- The "not detected" volatile results for 1,2,4-trichlorobenzene and naphthalene were qualified as "estimated" (UJ) for all 4 soil vapor samples because the percent recoveries for 1,2,4-trichlorobenzene and naphthalene were below QC limits, but not below 25% in the associated air/vapor LCS.

All data are considered usable with estimated (UJ) data associated with a higher level of quantitative uncertainty. Detailed information on data quality is included in the data validation review.

z:\projects\2026\26600-26620\26601-2425 atlantic ave\task 1 dusr\temp-review\corrections made\gct58244.dus.docx

Qualified Data Section

PHOENIX
Environmental Laboratories, Inc.
587 East Middle Turnpike, P.O.Box 370, Manchester, CT 06045
Tel. (860) 645-1102

ACCREDITED IN ACCORDANCE WITH nelac NY # 11301

Analysis Report

January 25, 2026

FOR: Attn: Ezgi Karakel
Vektor Consultants
37 W. 37th Street 6th Floor
New York, NY 10018

Sample Information		Custody Information		Date	Time
Matrix:	AIR	Collected by:	BN	06/20/25	15:22
Location Code:	VEKTOR	Received by:	CP	06/23/25	16:20
Rush Request:	Standard	Analyzed by:	see "By" below		
P.O.#:	25030016				
Canister Id:	23871				

Laboratory Data

SDG ID: GCT58244
Phoenix ID: CT58246

Project ID: 2425 ATLANTIC AVE
Client ID: SV-4

Parameter	ppbv Result		ppbv RL	LOD/ MDL	ug/m3 Result		ug/m3 RL	LOD/ MDL	Date/Time	By	Dilution	
Volatiles (TO15)												
1,1,1,2-Tetrachloroethane	ND		*0.729*	0.729	ND		*5.00*	5.00	06/23/25	KCA	5	1
1,1,1-Trichloroethane	ND		*0.917*	0.917	ND		*5.00*	5.00	06/23/25	KCA	5	
1,1,2,2-Tetrachloroethane	ND		*0.729*	0.729	ND		*5.00*	5.00	06/23/25	KCA	5	
1,1,2-Trichloroethane	ND		*0.917*	0.917	ND		*5.00*	5.00	06/23/25	KCA	5	
1,1-Dichloroethane	ND		*1.24*	1.24	ND		*5.02*	5.02	06/23/25	KCA	5	
1,1-Dichloroethene	ND		*0.252*	0.252	ND		*1.00*	1.00	06/23/25	KCA	5	
1,2,4-Trichlorobenzene	ND	UJ	*0.674*	0.674	ND	UJ	*5.00*	5.00	06/23/25	KCA	5	
1,2,4-Trimethylbenzene	3.73		*1.02*	1.02	18.3		*5.01*	5.01	06/23/25	KCA	5	
1,2-Dibromoethane(EDB)	ND		*0.651*	0.651	ND		*5.00*	5.00	06/23/25	KCA	5	
1,2-Dichlorobenzene	ND		*0.832*	0.832	ND		*5.00*	5.00	06/23/25	KCA	5	
1,2-Dichloroethane	ND		*1.24*	1.24	ND		*5.02*	5.02	06/23/25	KCA	5	
1,2-dichloropropane	ND		*1.08*	1.08	ND		*4.99*	4.99	06/23/25	KCA	5	
1,2-Dichlorotetrafluoroethane	ND		*0.716*	0.716	ND		*5.00*	5.00	06/23/25	KCA	5	
1,3,5-Trimethylbenzene	2.07		*1.02*	1.02	10.2		*5.01*	5.01	06/23/25	KCA	5	
1,3-Butadiene	ND		*2.26*	2.26	ND		*5.00*	5.00	06/23/25	KCA	5	
1,3-Dichlorobenzene	ND		*0.832*	0.832	ND		*5.00*	5.00	06/23/25	KCA	5	
1,4-Dichlorobenzene	ND		*0.832*	0.832	ND		*5.00*	5.00	06/23/25	KCA	5	
1,4-Dioxane	ND		*1.39*	1.39	ND		*5.01*	5.01	06/23/25	KCA	5	
2-Hexanone(MBK)	ND		*1.22*	1.22	ND		*4.99*	4.99	06/23/25	KCA	5	1
4-Ethyltoluene	3.87		*1.02*	1.02	19.0		*5.01*	5.01	06/23/25	KCA	5	1
4-Isopropyltoluene	ND		*0.911*	0.911	ND		*5.00*	5.00	06/23/25	KCA	5	1
4-Methyl-2-pentanone(MIBK)	ND		*1.22*	1.22	ND		*4.99*	4.99	06/23/25	KCA	5	
Acetone	30.2		*2.11*	2.11	71.7		*5.01*	5.01	06/23/25	KCA	5	
Acrylonitrile	ND		*2.31*	2.31	ND		*5.01*	5.01	06/23/25	KCA	5	
Benzene	ND		*1.57*	1.57	ND		*5.01*	5.01	06/23/25	KCA	5	
Benzyl chloride	ND		*0.966*	0.966	ND		*5.00*	5.00	06/23/25	KCA	5	

Project ID: 2425 ATLANTIC AVE
Client ID: SV-4

Phoenix I.D.: CT58246

Parameter	ppbv Result		ppbv RL	LOD/ MDL	ug/m3 Result		ug/m3 RL	LOD/ MDL	Date/Time	By	Dilution	
Bromodichloromethane	ND		*0.747*	0.747	ND		*5.00*	5.00	06/23/25	KCA	5	
Bromoform	ND		*0.484*	0.484	ND		*5.00*	5.00	06/23/25	KCA	5	
Bromomethane	ND		*1.29*	1.29	ND		*5.01*	5.01	06/23/25	KCA	5	
Carbon Disulfide	2.28		*1.61*	1.61	7.09		*5.01*	5.01	06/23/25	KCA	5	
Carbon Tetrachloride	ND		*0.159*	0.159	ND		*1.00*	1.00	06/23/25	KCA	5	
Chlorobenzene	ND		*1.09*	1.09	ND		*5.01*	5.01	06/23/25	KCA	5	
Chloroethane	ND		*1.90*	1.90	ND		*5.01*	5.01	06/23/25	KCA	5	
Chloroform	ND		*1.02*	1.02	ND		*4.98*	4.98	06/23/25	KCA	5	
Chloromethane	ND		*2.42*	2.42	ND		*4.99*	4.99	06/23/25	KCA	5	
Cis-1,2-Dichloroethene	4.08		*0.252*	0.252	16.2		*1.00*	1.00	06/23/25	KCA	5	
cis-1,3-Dichloropropene	ND		*1.10*	1.10	ND		*4.99*	4.99	06/23/25	KCA	5	
Cyclohexane	ND		*1.45*	1.45	ND		*4.99*	4.99	06/23/25	KCA	5	
Dibromochloromethane	ND		*0.587*	0.587	ND		*5.00*	5.00	06/23/25	KCA	5	
Dichlorodifluoromethane	ND		*1.01*	1.01	ND		*4.99*	4.99	06/23/25	KCA	5	
Ethanol	9.07		*2.66*	2.66	17.1		*5.01*	5.01	06/23/25	KCA	5	1
Ethyl acetate	ND		*1.39*	1.39	ND		*5.01*	5.01	06/23/25	KCA	5	1
Ethylbenzene	1.85		*1.15*	1.15	8.03		*4.99*	4.99	06/23/25	KCA	5	
Heptane	2.52		*1.22*	1.22	10.3		*5.00*	5.00	06/23/25	KCA	5	
Hexachlorobutadiene	ND		*0.469*	0.469	ND		*5.00*	5.00	06/23/25	KCA	5	
Hexane	ND		*1.42*	1.42	ND		*5.00*	5.00	06/23/25	KCA	5	
Isooctane	57.3		*1.07*	1.07	267		*4.99*	4.99	06/23/25	KCA	5	
Isopropylalcohol	ND		*2.04*	2.04	ND		*5.01*	5.01	06/23/25	KCA	5	
Isopropylbenzene	ND		*1.02*	1.02	ND		*5.01*	5.01	06/23/25	KCA	5	
m,p-Xylene	6.94		*1.15*	1.15	30.1		*4.99*	4.99	06/23/25	KCA	5	
Methyl Ethyl Ketone	3.81		*1.70*	1.70	11.2		*5.01*	5.01	06/23/25	KCA	5	
Methyl tert-butyl ether(MTBE)	ND		*1.39*	1.39	ND		*5.01*	5.01	06/23/25	KCA	5	
Methylene Chloride	ND		*4.32*	4.32	ND		*15.0*	15.0	06/23/25	KCA	5	
Naphthalene	ND	UJ	*1.00*	1.00	ND	UJ	*5.23*	5.23	06/23/25	KCA	5	
n-Butylbenzene	ND		*0.911*	0.911	ND		*5.00*	5.00	06/23/25	KCA	5	1
o-Xylene	2.62		*1.15*	1.15	11.4		*4.99*	4.99	06/23/25	KCA	5	
Propylene	12.0		*2.91*	2.91	20.6		*5.01*	5.01	06/23/25	KCA	5	1
sec-Butylbenzene	ND		*0.911*	0.911	ND		*5.00*	5.00	06/23/25	KCA	5	1
Styrene	ND		*1.17*	1.17	ND		*4.98*	4.98	06/23/25	KCA	5	
Tetrachloroethene	28.2		*0.184*	0.184	191		*1.25*	1.25	06/23/25	KCA	5	
Tetrahydrofuran	ND		*1.70*	1.70	ND		*5.01*	5.01	06/23/25	KCA	5	1
Toluene	4.57		*1.33*	1.33	17.2		*5.01*	5.01	06/23/25	KCA	5	
Trans-1,2-Dichloroethene	ND		*1.26*	1.26	ND		*4.99*	4.99	06/23/25	KCA	5	
trans-1,3-Dichloropropene	ND		*1.10*	1.10	ND		*4.99*	4.99	06/23/25	KCA	5	
Trichloroethene	74.0		*0.185*	0.185	397		*0.99*	0.99	06/23/25	KCA	5	
Trichlorofluoromethane	ND		*0.891*	0.891	ND		*5.00*	5.00	06/23/25	KCA	5	
Trichlorotrifluoroethane	ND		*0.653*	0.653	ND		*5.00*	5.00	06/23/25	KCA	5	
Vinyl Chloride	ND		*0.390*	0.390	ND		*1.00*	1.00	06/23/25	KCA	5	
QA/QC Surrogates/Internals												
% Bromofluorobenzene (5x)	105		*%*	%	105		*%*	%	06/23/25	KCA	5	
% IS-1,4-Difluorobenzene (5x)	96		*%*	%	96		*%*	%	06/23/25	KCA	5	
% IS-Bromochloromethane (5x)	96		*%*	%	96		*%*	%	06/23/25	KCA	5	
% IS-Chlorobenzene-d5 (5x)	91		*%*	%	91		*%*	%	06/23/25	KCA	5	

Parameter	ppbv Result	ppbv RL	LOD/ MDL	ug/m3 Result	ug/m3 RL	LOD/ MDL	Date/Time	By	Dilution

1 = This parameter is not certified by the primary accrediting authority (NY NELAC) for this matrix. NY NELAC does not offer certification for all parameters at this time.

RL/PQL=Reporting/Practical Quantitation Level (Equivalent to NELAC LOQ, Limit of Quantitation) ND=Not Detected BRL=Below Reporting Level L=Biased Low LOD=Limit of Detection MDL=Method Detection Limit1
QA/QC Surrogates: Surrogates are compounds (preceeded with a %) added by the lab to determine analysis efficiency. Surrogate results(%) listed in the report are not "detected" compounds.

Comments:

If you are the client above and have any questions concerning this testing, please do not hesitate to contact Phoenix Client Services at ext.200.
The contents of this report cannot be discussed with anyone other than the client listed above without their written consent.

Phyllis Shiller, Laboratory Director
January 25, 2026
Reviewed and Released by: Ethan Lee, Project Manager

PHOENIX
Environmental Laboratories, Inc.
587 East Middle Turnpike, P.O.Box 370, Manchester, CT 06045
Tel. (860) 645-1102

ACCREDITED IN ACCORDANCE WITH nelac NY # 11301

Analysis Report

January 25, 2026

FOR: Attn: Ezgi Karakel
Vektor Consultants
37 W. 37th Street 6th Floor
New York, NY 10018

Sample Information		Custody Information		Date	Time
Matrix:	AIR	Collected by:	BN	06/20/25	15:24
Location Code:	VEKTOR	Received by:	CP	06/23/25	16:20
Rush Request:	Standard	Analyzed by:	see "By" below		
P.O.#:	25030016				
Canister Id:	28613				

Laboratory Data

SDG ID: GCT58244
Phoenix ID: CT58247

Project ID: 2425 ATLANTIC AVE
Client ID: SV-3

Parameter	ppbv Result		ppbv RL	LOD/ MDL	ug/m3 Result		ug/m3 RL	LOD/ MDL	Date/Time	By	Dilution	
Volatiles (TO15)												
1,1,1,2-Tetrachloroethane	ND		*0.729*	0.729	ND		*5.00*	5.00	06/23/25	KCA	5	1
1,1,1-Trichloroethane	1.40		*0.917*	0.917	7.63		*5.00*	5.00	06/23/25	KCA	5	
1,1,2,2-Tetrachloroethane	ND		*0.729*	0.729	ND		*5.00*	5.00	06/23/25	KCA	5	
1,1,2-Trichloroethane	ND		*0.917*	0.917	ND		*5.00*	5.00	06/23/25	KCA	5	
1,1-Dichloroethane	ND		*1.24*	1.24	ND		*5.02*	5.02	06/23/25	KCA	5	
1,1-Dichloroethene	ND		*0.252*	0.252	ND		*1.00*	1.00	06/23/25	KCA	5	
1,2,4-Trichlorobenzene	ND	UJ	*0.674*	0.674	ND	UJ	*5.00*	5.00	06/23/25	KCA	5	
1,2,4-Trimethylbenzene	1.60		*1.02*	1.02	7.86		*5.01*	5.01	06/23/25	KCA	5	
1,2-Dibromoethane(EDB)	ND		*0.651*	0.651	ND		*5.00*	5.00	06/23/25	KCA	5	
1,2-Dichlorobenzene	ND		*0.832*	0.832	ND		*5.00*	5.00	06/23/25	KCA	5	
1,2-Dichloroethane	ND		*1.24*	1.24	ND		*5.02*	5.02	06/23/25	KCA	5	
1,2-dichloropropane	ND		*1.08*	1.08	ND		*4.99*	4.99	06/23/25	KCA	5	
1,2-Dichlorotetrafluoroethane	ND		*0.716*	0.716	ND		*5.00*	5.00	06/23/25	KCA	5	
1,3,5-Trimethylbenzene	ND		*1.02*	1.02	ND		*5.01*	5.01	06/23/25	KCA	5	
1,3-Butadiene	ND		*2.26*	2.26	ND		*5.00*	5.00	06/23/25	KCA	5	
1,3-Dichlorobenzene	ND		*0.832*	0.832	ND		*5.00*	5.00	06/23/25	KCA	5	
1,4-Dichlorobenzene	ND		*0.832*	0.832	ND		*5.00*	5.00	06/23/25	KCA	5	
1,4-Dioxane	ND		*1.39*	1.39	ND		*5.01*	5.01	06/23/25	KCA	5	
2-Hexanone(MBK)	ND		*1.22*	1.22	ND		*4.99*	4.99	06/23/25	KCA	5	1
4-Ethyltoluene	1.04		*1.02*	1.02	5.11		*5.01*	5.01	06/23/25	KCA	5	1
4-Isopropyltoluene	ND		*0.911*	0.911	ND		*5.00*	5.00	06/23/25	KCA	5	1
4-Methyl-2-pentanone(MIBK)	ND		*1.22*	1.22	ND		*4.99*	4.99	06/23/25	KCA	5	
Acetone	37.1		*2.11*	2.11	88.1		*5.01*	5.01	06/23/25	KCA	5	
Acrylonitrile	ND		*2.31*	2.31	ND		*5.01*	5.01	06/23/25	KCA	5	
Benzene	11.6		*1.57*	1.57	37.0		*5.01*	5.01	06/23/25	KCA	5	
Benzyl chloride	ND		*0.966*	0.966	ND		*5.00*	5.00	06/23/25	KCA	5	

Project ID: 2425 ATLANTIC AVE
Client ID: SV-3

Phoenix I.D.: CT58247

Parameter	ppbv Result		ppbv RL	LOD/ MDL	ug/m3 Result		ug/m3 RL	LOD/ MDL	Date/Time	By	Dilution	
Bromodichloromethane	ND		*0.747*	0.747	ND		*5.00*	5.00	06/23/25	KCA	5	
Bromoform	ND		*0.484*	0.484	ND		*5.00*	5.00	06/23/25	KCA	5	
Bromomethane	ND		*1.29*	1.29	ND		*5.01*	5.01	06/23/25	KCA	5	
Carbon Disulfide	31.5		*1.61*	1.61	98.0		*5.01*	5.01	06/23/25	KCA	5	
Carbon Tetrachloride	0.170		*0.159*	0.159	1.07		*1.00*	1.00	06/23/25	KCA	5	
Chlorobenzene	ND		*1.09*	1.09	ND		*5.01*	5.01	06/23/25	KCA	5	
Chloroethane	ND		*1.90*	1.90	ND		*5.01*	5.01	06/23/25	KCA	5	
Chloroform	10.5		*1.02*	1.02	51.2		*4.98*	4.98	06/23/25	KCA	5	
Chloromethane	ND		*2.42*	2.42	ND		*4.99*	4.99	06/23/25	KCA	5	
Cis-1,2-Dichloroethene	3.43		*0.252*	0.252	13.6		*1.00*	1.00	06/23/25	KCA	5	
cis-1,3-Dichloropropene	ND		*1.10*	1.10	ND		*4.99*	4.99	06/23/25	KCA	5	
Cyclohexane	24.8		*1.45*	1.45	85.3		*4.99*	4.99	06/23/25	KCA	5	
Dibromochloromethane	ND		*0.587*	0.587	ND		*5.00*	5.00	06/23/25	KCA	5	
Dichlorodifluoromethane	ND		*1.01*	1.01	ND		*4.99*	4.99	06/23/25	KCA	5	
Ethanol	5.41		*2.66*	2.66	10.2		*5.01*	5.01	06/23/25	KCA	5	1
Ethyl acetate	ND		*1.39*	1.39	ND		*5.01*	5.01	06/23/25	KCA	5	1
Ethylbenzene	ND		*1.15*	1.15	ND		*4.99*	4.99	06/23/25	KCA	5	
Heptane	3.51		*1.22*	1.22	14.4		*5.00*	5.00	06/23/25	KCA	5	
Hexachlorobutadiene	ND		*0.469*	0.469	ND		*5.00*	5.00	06/23/25	KCA	5	
Hexane	9.15		*1.42*	1.42	32.2		*5.00*	5.00	06/23/25	KCA	5	
Isooctane	ND		*1.07*	1.07	ND		*4.99*	4.99	06/23/25	KCA	5	
Isopropylalcohol	5.18		*2.04*	2.04	12.7		*5.01*	5.01	06/23/25	KCA	5	
Isopropylbenzene	ND		*1.02*	1.02	ND		*5.01*	5.01	06/23/25	KCA	5	
m,p-Xylene	2.95		*1.15*	1.15	12.8		*4.99*	4.99	06/23/25	KCA	5	
Methyl Ethyl Ketone	1.86		*1.70*	1.70	5.48		*5.01*	5.01	06/23/25	KCA	5	
Methyl tert-butyl ether(MTBE)	ND		*1.39*	1.39	ND		*5.01*	5.01	06/23/25	KCA	5	
Methylene Chloride	ND		*4.32*	4.32	ND		*15.0*	15.0	06/23/25	KCA	5	
Naphthalene	ND	UJ	*1.00*	1.00	ND	UJ	*5.23*	5.23	06/23/25	KCA	5	
n-Butylbenzene	ND		*0.911*	0.911	ND		*5.00*	5.00	06/23/25	KCA	5	1
o-Xylene	ND		*1.15*	1.15	ND		*4.99*	4.99	06/23/25	KCA	5	
Propylene	ND		*2.91*	2.91	ND		*5.01*	5.01	06/23/25	KCA	5	1
sec-Butylbenzene	ND		*0.911*	0.911	ND		*5.00*	5.00	06/23/25	KCA	5	1
Styrene	ND		*1.17*	1.17	ND		*4.98*	4.98	06/23/25	KCA	5	
Tetrachloroethene	48.7		*0.184*	0.184	330		*1.25*	1.25	06/23/25	KCA	5	
Tetrahydrofuran	ND		*1.70*	1.70	ND		*5.01*	5.01	06/23/25	KCA	5	1
Toluene	8.15		*1.33*	1.33	30.7		*5.01*	5.01	06/23/25	KCA	5	
Trans-1,2-Dichloroethene	ND		*1.26*	1.26	ND		*4.99*	4.99	06/23/25	KCA	5	
trans-1,3-Dichloropropene	ND		*1.10*	1.10	ND		*4.99*	4.99	06/23/25	KCA	5	
Trichloroethene	1150		*2.78*	2.78	6180		*14.9*	14.9	06/24/25	KCA	75	
Trichlorofluoromethane	ND		*0.891*	0.891	ND		*5.00*	5.00	06/23/25	KCA	5	
Trichlorotrifluoroethane	ND		*0.653*	0.653	ND		*5.00*	5.00	06/23/25	KCA	5	
Vinyl Chloride	ND		*0.390*	0.390	ND		*1.00*	1.00	06/23/25	KCA	5	
QA/QC Surrogates/Internals												
% Bromofluorobenzene (5x)	98		*%*	%	98		*%*	%	06/23/25	KCA	5	
% IS-1,4-Difluorobenzene (5x)	95		*%*	%	95		*%*	%	06/23/25	KCA	5	
% IS-Bromochloromethane (5x)	95		*%*	%	95		*%*	%	06/23/25	KCA	5	
% IS-Chlorobenzene-d5 (5x)	98		*%*	%	98		*%*	%	06/23/25	KCA	5	
% Bromofluorobenzene (75x)	99		*%*	%	99		*%*	%	06/24/25	KCA	75	
% IS-1,4-Difluorobenzene (75x)	103		*%*	%	103		*%*	%	06/24/25	KCA	75	

Project ID: 2425 ATLANTIC AVE
Client ID: SV-3

Phoenix I.D.: CT58247

Parameter	ppbv Result	ppbv RL	LOD/ MDL	ug/m3 Result	ug/m3 RL	LOD/ MDL	Date/Time	By	Dilution
% IS-Bromochloromethane (75x)	104	%	%	104	%	%	06/24/25	KCA	75
% IS-Chlorobenzene-d5 (75x)	101	%	%	101	%	%	06/24/25	KCA	75

1 = This parameter is not certified by the primary accrediting authority (NY NELAC) for this matrix. NY NELAC does not offer certification for all parameters at this time.

RL/PQL=Reporting/Practical Quantitation Level (Equivalent to NELAC LOQ, Limit of Quantitation) ND=Not Detected BRL=Below Reporting Level L=Biased Low LOD=Limit of Detection MDL=Method Detection Limit1
QA/QC Surrogates: Surrogates are compounds (preceeded with a %) added by the lab to determine analysis efficiency. Surrogate results(%) listed in the report are not "detected" compounds.

Comments:

If you are the client above and have any questions concerning this testing, please do not hesitate to contact Phoenix Client Services at ext.200.
The contents of this report cannot be discussed with anyone other than the client listed above without their written consent.

Phyllis Shiller, Laboratory Director
January 25, 2026
Reviewed and Released by: Ethan Lee, Project Manager

PHOENIX
Environmental Laboratories, Inc.
587 East Middle Turnpike, P.O.Box 370, Manchester, CT 06045
Tel. (860) 645-1102

ACCREDITED IN ACCORDANCE WITH nelac NY # 11301

Analysis Report

January 25, 2026

FOR: Attn: Ezgi Karakel
Vektor Consultants
37 W. 37th Street 6th Floor
New York, NY 10018

Sample Information		Custody Information		Date	Time
Matrix:	AIR	Collected by:	BN	06/20/25	15:29
Location Code:	VEKTOR	Received by:	CP	06/23/25	16:20
Rush Request:	Standard	Analyzed by:	see "By" below		
P.O.#:	25030016				
Canister Id:	19628				

Laboratory Data

SDG ID: GCT58244
Phoenix ID: CT58248

Project ID: 2425 ATLANTIC AVE
Client ID: SV-5

Parameter	ppbv Result		ppbv RL	LOD/ MDL	ug/m3 Result		ug/m3 RL	LOD/ MDL	Date/Time	By	Dilution	
Volatiles (TO15)												
1,1,1,2-Tetrachloroethane	ND		*0.729*	0.729	ND		*5.00*	5.00	06/23/25	KCA	5	1
1,1,1-Trichloroethane	ND		*0.917*	0.917	ND		*5.00*	5.00	06/23/25	KCA	5	
1,1,2,2-Tetrachloroethane	ND		*0.729*	0.729	ND		*5.00*	5.00	06/23/25	KCA	5	
1,1,2-Trichloroethane	ND		*0.917*	0.917	ND		*5.00*	5.00	06/23/25	KCA	5	
1,1-Dichloroethane	ND		*1.24*	1.24	ND		*5.02*	5.02	06/23/25	KCA	5	
1,1-Dichloroethene	ND		*0.252*	0.252	ND		*1.00*	1.00	06/23/25	KCA	5	
1,2,4-Trichlorobenzene	ND	UJ	*0.674*	0.674	ND	UJ	*5.00*	5.00	06/23/25	KCA	5	
1,2,4-Trimethylbenzene	ND		*1.02*	1.02	ND		*5.01*	5.01	06/23/25	KCA	5	
1,2-Dibromoethane(EDB)	ND		*0.651*	0.651	ND		*5.00*	5.00	06/23/25	KCA	5	
1,2-Dichlorobenzene	ND		*0.832*	0.832	ND		*5.00*	5.00	06/23/25	KCA	5	
1,2-Dichloroethane	ND		*1.24*	1.24	ND		*5.02*	5.02	06/23/25	KCA	5	
1,2-dichloropropane	ND		*1.08*	1.08	ND		*4.99*	4.99	06/23/25	KCA	5	
1,2-Dichlorotetrafluoroethane	ND		*0.716*	0.716	ND		*5.00*	5.00	06/23/25	KCA	5	
1,3,5-Trimethylbenzene	ND		*1.02*	1.02	ND		*5.01*	5.01	06/23/25	KCA	5	
1,3-Butadiene	ND		*2.26*	2.26	ND		*5.00*	5.00	06/23/25	KCA	5	
1,3-Dichlorobenzene	ND		*0.832*	0.832	ND		*5.00*	5.00	06/23/25	KCA	5	
1,4-Dichlorobenzene	ND		*0.832*	0.832	ND		*5.00*	5.00	06/23/25	KCA	5	
1,4-Dioxane	ND		*1.39*	1.39	ND		*5.01*	5.01	06/23/25	KCA	5	
2-Hexanone(MBK)	ND		*1.22*	1.22	ND		*4.99*	4.99	06/23/25	KCA	5	1
4-Ethyltoluene	ND		*1.02*	1.02	ND		*5.01*	5.01	06/23/25	KCA	5	1
4-Isopropyltoluene	ND		*0.911*	0.911	ND		*5.00*	5.00	06/23/25	KCA	5	1
4-Methyl-2-pentanone(MIBK)	ND		*1.22*	1.22	ND		*4.99*	4.99	06/23/25	KCA	5	
Acetone	10.8		*2.11*	2.11	25.6		*5.01*	5.01	06/23/25	KCA	5	
Acrylonitrile	ND		*2.31*	2.31	ND		*5.01*	5.01	06/23/25	KCA	5	
Benzene	ND		*1.57*	1.57	ND		*5.01*	5.01	06/23/25	KCA	5	
Benzyl chloride	ND		*0.966*	0.966	ND		*5.00*	5.00	06/23/25	KCA	5	

Project ID: 2425 ATLANTIC AVE
Client ID: SV-5

Phoenix I.D.: CT58248

Parameter	ppbv Result		ppbv RL	LOD/ MDL	ug/m3 Result		ug/m3 RL	LOD/ MDL	Date/Time	By	Dilution	
Bromodichloromethane	ND		*0.747*	0.747	ND		*5.00*	5.00	06/23/25	KCA	5	
Bromoform	ND		*0.484*	0.484	ND		*5.00*	5.00	06/23/25	KCA	5	
Bromomethane	ND		*1.29*	1.29	ND		*5.01*	5.01	06/23/25	KCA	5	
Carbon Disulfide	ND		*1.61*	1.61	ND		*5.01*	5.01	06/23/25	KCA	5	
Carbon Tetrachloride	ND		*0.159*	0.159	ND		*1.00*	1.00	06/23/25	KCA	5	
Chlorobenzene	ND		*1.09*	1.09	ND		*5.01*	5.01	06/23/25	KCA	5	
Chloroethane	ND		*1.90*	1.90	ND		*5.01*	5.01	06/23/25	KCA	5	
Chloroform	ND		*1.02*	1.02	ND		*4.98*	4.98	06/23/25	KCA	5	
Chloromethane	ND		*2.42*	2.42	ND		*4.99*	4.99	06/23/25	KCA	5	
Cis-1,2-Dichloroethene	ND		*0.252*	0.252	ND		*1.00*	1.00	06/23/25	KCA	5	
cis-1,3-Dichloropropene	ND		*1.10*	1.10	ND		*4.99*	4.99	06/23/25	KCA	5	
Cyclohexane	ND		*1.45*	1.45	ND		*4.99*	4.99	06/23/25	KCA	5	
Dibromochloromethane	ND		*0.587*	0.587	ND		*5.00*	5.00	06/23/25	KCA	5	
Dichlorodifluoromethane	ND		*1.01*	1.01	ND		*4.99*	4.99	06/23/25	KCA	5	
Ethanol	14.6		*2.66*	2.66	27.5		*5.01*	5.01	06/23/25	KCA	5	1
Ethyl acetate	ND		*1.39*	1.39	ND		*5.01*	5.01	06/23/25	KCA	5	1
Ethylbenzene	ND		*1.15*	1.15	ND		*4.99*	4.99	06/23/25	KCA	5	
Heptane	ND		*1.22*	1.22	ND		*5.00*	5.00	06/23/25	KCA	5	
Hexachlorobutadiene	ND		*0.469*	0.469	ND		*5.00*	5.00	06/23/25	KCA	5	
Hexane	ND		*1.42*	1.42	ND		*5.00*	5.00	06/23/25	KCA	5	
Isooctane	ND		*1.07*	1.07	ND		*4.99*	4.99	06/23/25	KCA	5	
Isopropylalcohol	ND		*2.04*	2.04	ND		*5.01*	5.01	06/23/25	KCA	5	
Isopropylbenzene	ND		*1.02*	1.02	ND		*5.01*	5.01	06/23/25	KCA	5	
m,p-Xylene	1.27		*1.15*	1.15	5.51		*4.99*	4.99	06/23/25	KCA	5	
Methyl Ethyl Ketone	ND		*1.70*	1.70	ND		*5.01*	5.01	06/23/25	KCA	5	
Methyl tert-butyl ether(MTBE)	ND		*1.39*	1.39	ND		*5.01*	5.01	06/23/25	KCA	5	
Methylene Chloride	ND		*4.32*	4.32	ND		*15.0*	15.0	06/23/25	KCA	5	
Naphthalene	ND	UJ	*1.00*	1.00	ND	UJ	*5.23*	5.23	06/23/25	KCA	5	
n-Butylbenzene	ND		*0.911*	0.911	ND		*5.00*	5.00	06/23/25	KCA	5	1
o-Xylene	ND		*1.15*	1.15	ND		*4.99*	4.99	06/23/25	KCA	5	
Propylene	ND		*2.91*	2.91	ND		*5.01*	5.01	06/23/25	KCA	5	1
sec-Butylbenzene	ND		*0.911*	0.911	ND		*5.00*	5.00	06/23/25	KCA	5	1
Styrene	ND		*1.17*	1.17	ND		*4.98*	4.98	06/23/25	KCA	5	
Tetrachloroethene	0.810		*0.184*	0.184	5.49		*1.25*	1.25	06/23/25	KCA	5	
Tetrahydrofuran	ND		*1.70*	1.70	ND		*5.01*	5.01	06/23/25	KCA	5	1
Toluene	ND		*1.33*	1.33	ND		*5.01*	5.01	06/23/25	KCA	5	
Trans-1,2-Dichloroethene	ND		*1.26*	1.26	ND		*4.99*	4.99	06/23/25	KCA	5	
trans-1,3-Dichloropropene	ND		*1.10*	1.10	ND		*4.99*	4.99	06/23/25	KCA	5	
Trichloroethene	1.13		*0.185*	0.185	6.07		*0.99*	0.99	06/23/25	KCA	5	
Trichlorofluoromethane	ND		*0.891*	0.891	ND		*5.00*	5.00	06/23/25	KCA	5	
Trichlorotrifluoroethane	ND		*0.653*	0.653	ND		*5.00*	5.00	06/23/25	KCA	5	
Vinyl Chloride	ND		*0.390*	0.390	ND		*1.00*	1.00	06/23/25	KCA	5	
QA/QC Surrogates/Internals												
% Bromofluorobenzene (5x)	103		*%*	%	103		*%*	%	06/23/25	KCA	5	
% IS-1,4-Difluorobenzene (5x)	95		*%*	%	95		*%*	%	06/23/25	KCA	5	
% IS-Bromochloromethane (5x)	96		*%*	%	96		*%*	%	06/23/25	KCA	5	
% IS-Chlorobenzene-d5 (5x)	92		*%*	%	92		*%*	%	06/23/25	KCA	5	

Parameter	ppbv Result	ppbv RL	LOD/ MDL	ug/m3 Result	ug/m3 RL	LOD/ MDL	Date/Time	By	Dilution

1 = This parameter is not certified by the primary accrediting authority (NY NELAC) for this matrix. NY NELAC does not offer certification for all parameters at this time.

RL/PQL=Reporting/Practical Quantitation Level (Equivalent to NELAC LOQ, Limit of Quantitation) ND=Not Detected BRL=Below Reporting Level L=Biased Low LOD=Limit of Detection MDL=Method Detection Limit1
QA/QC Surrogates: Surrogates are compounds (preceeded with a %) added by the lab to determine analysis efficiency. Surrogate results(%) listed in the report are not "detected" compounds.

Comments:

If you are the client above and have any questions concerning this testing, please do not hesitate to contact Phoenix Client Services at ext.200.
The contents of this report cannot be discussed with anyone other than the client listed above without their written consent.

Phyllis Shiller, Laboratory Director
January 25, 2026
Reviewed and Released by: Ethan Lee, Project Manager

PHOENIX
Environmental Laboratories, Inc.
587 East Middle Turnpike, P.O.Box 370, Manchester, CT 06045
Tel. (860) 645-1102

ACCREDITED IN ACCORDANCE WITH nelac NY # 11301

Analysis Report

January 25, 2026

FOR: Attn: Ezgi Karakel
Vektor Consultants
37 W. 37th Street 6th Floor
New York, NY 10018

Sample Information		Custody Information		Date	Time
Matrix:	AIR	Collected by:	BN	06/20/25	15:16
Location Code:	VEKTOR	Received by:	CP	06/23/25	16:20
Rush Request:	Standard	Analyzed by:	see "By" below		
P.O.#:	25030016				
Canister Id:	7304				

Laboratory Data

SDG ID: GCT58244
Phoenix ID: CT58249

Project ID: 2425 ATLANTIC AVE
Client ID: SV-1

Parameter	ppbv Result		ppbv RL	LOD/ MDL	ug/m3 Result		ug/m3 RL	LOD/ MDL	Date/Time	By	Dilution	
Volatiles (TO15)												
1,1,1,2-Tetrachloroethane	ND		*0.729*	0.729	ND		*5.00*	5.00	06/24/25	KCA	5	1
1,1,1-Trichloroethane	ND		*0.917*	0.917	ND		*5.00*	5.00	06/24/25	KCA	5	
1,1,2,2-Tetrachloroethane	ND		*0.729*	0.729	ND		*5.00*	5.00	06/24/25	KCA	5	
1,1,2-Trichloroethane	ND		*0.917*	0.917	ND		*5.00*	5.00	06/24/25	KCA	5	
1,1-Dichloroethane	ND		*1.24*	1.24	ND		*5.02*	5.02	06/24/25	KCA	5	
1,1-Dichloroethene	ND		*0.252*	0.252	ND		*1.00*	1.00	06/24/25	KCA	5	
1,2,4-Trichlorobenzene	ND	UJ	*0.674*	0.674	ND	UJ	*5.00*	5.00	06/24/25	KCA	5	
1,2,4-Trimethylbenzene	3.40		*1.02*	1.02	16.7		*5.01*	5.01	06/24/25	KCA	5	
1,2-Dibromoethane(EDB)	ND		*0.651*	0.651	ND		*5.00*	5.00	06/24/25	KCA	5	
1,2-Dichlorobenzene	ND		*0.832*	0.832	ND		*5.00*	5.00	06/24/25	KCA	5	
1,2-Dichloroethane	ND		*1.24*	1.24	ND		*5.02*	5.02	06/24/25	KCA	5	
1,2-dichloropropane	ND		*1.08*	1.08	ND		*4.99*	4.99	06/24/25	KCA	5	
1,2-Dichlorotetrafluoroethane	ND		*0.716*	0.716	ND		*5.00*	5.00	06/24/25	KCA	5	
1,3,5-Trimethylbenzene	1.97		*1.02*	1.02	9.7		*5.01*	5.01	06/24/25	KCA	5	
1,3-Butadiene	ND		*2.26*	2.26	ND		*5.00*	5.00	06/24/25	KCA	5	
1,3-Dichlorobenzene	ND		*0.832*	0.832	ND		*5.00*	5.00	06/24/25	KCA	5	
1,4-Dichlorobenzene	ND		*0.832*	0.832	ND		*5.00*	5.00	06/24/25	KCA	5	
1,4-Dioxane	ND		*1.39*	1.39	ND		*5.01*	5.01	06/24/25	KCA	5	
2-Hexanone(MBK)	ND		*1.22*	1.22	ND		*4.99*	4.99	06/24/25	KCA	5	1
4-Ethyltoluene	4.98		*1.02*	1.02	24.5		*5.01*	5.01	06/24/25	KCA	5	1
4-Isopropyltoluene	ND		*0.911*	0.911	ND		*5.00*	5.00	06/24/25	KCA	5	1
4-Methyl-2-pentanone(MIBK)	ND		*1.22*	1.22	ND		*4.99*	4.99	06/24/25	KCA	5	
Acetone	28.8		*2.11*	2.11	68.4		*5.01*	5.01	06/24/25	KCA	5	
Acrylonitrile	ND		*2.31*	2.31	ND		*5.01*	5.01	06/24/25	KCA	5	
Benzene	10.5		*1.57*	1.57	33.5		*5.01*	5.01	06/24/25	KCA	5	
Benzyl chloride	ND		*0.966*	0.966	ND		*5.00*	5.00	06/24/25	KCA	5	

Project ID: 2425 ATLANTIC AVE
Client ID: SV-1

Phoenix I.D.: CT58249

Parameter	ppbv Result		ppbv RL	LOD/ MDL	ug/m3 Result		ug/m3 RL	LOD/ MDL	Date/Time	By	Dilution	
Bromodichloromethane	ND		*0.747*	0.747	ND		*5.00*	5.00	06/24/25	KCA	5	
Bromoform	ND		*0.484*	0.484	ND		*5.00*	5.00	06/24/25	KCA	5	
Bromomethane	ND		*1.29*	1.29	ND		*5.01*	5.01	06/24/25	KCA	5	
Carbon Disulfide	1.94		*1.61*	1.61	6.04		*5.01*	5.01	06/24/25	KCA	5	
Carbon Tetrachloride	ND		*0.159*	0.159	ND		*1.00*	1.00	06/24/25	KCA	5	
Chlorobenzene	ND		*1.09*	1.09	ND		*5.01*	5.01	06/24/25	KCA	5	
Chloroethane	ND		*1.90*	1.90	ND		*5.01*	5.01	06/24/25	KCA	5	
Chloroform	1.26		*1.02*	1.02	6.15		*4.98*	4.98	06/24/25	KCA	5	
Chloromethane	ND		*2.42*	2.42	ND		*4.99*	4.99	06/24/25	KCA	5	
Cis-1,2-Dichloroethene	ND		*0.252*	0.252	ND		*1.00*	1.00	06/24/25	KCA	5	
cis-1,3-Dichloropropene	ND		*1.10*	1.10	ND		*4.99*	4.99	06/24/25	KCA	5	
Cyclohexane	ND		*1.45*	1.45	ND		*4.99*	4.99	06/24/25	KCA	5	
Dibromochloromethane	ND		*0.587*	0.587	ND		*5.00*	5.00	06/24/25	KCA	5	
Dichlorodifluoromethane	ND		*1.01*	1.01	ND		*4.99*	4.99	06/24/25	KCA	5	
Ethanol	22.2		*2.66*	2.66	41.8		*5.01*	5.01	06/24/25	KCA	5	1
Ethyl acetate	ND		*1.39*	1.39	ND		*5.01*	5.01	06/24/25	KCA	5	1
Ethylbenzene	13.8		*1.15*	1.15	59.9		*4.99*	4.99	06/24/25	KCA	5	
Heptane	ND		*1.22*	1.22	ND		*5.00*	5.00	06/24/25	KCA	5	
Hexachlorobutadiene	ND		*0.469*	0.469	ND		*5.00*	5.00	06/24/25	KCA	5	
Hexane	ND		*1.42*	1.42	ND		*5.00*	5.00	06/24/25	KCA	5	
Isooctane	ND		*1.07*	1.07	ND		*4.99*	4.99	06/24/25	KCA	5	
Isopropylalcohol	ND		*2.04*	2.04	ND		*5.01*	5.01	06/24/25	KCA	5	
Isopropylbenzene	1.72		*1.02*	1.02	8.45		*5.01*	5.01	06/24/25	KCA	5	
m,p-Xylene	22.2		*1.15*	1.15	96.3		*4.99*	4.99	06/24/25	KCA	5	
Methyl Ethyl Ketone	3.75		*1.70*	1.70	11.1		*5.01*	5.01	06/24/25	KCA	5	
Methyl tert-butyl ether(MTBE)	ND		*1.39*	1.39	ND		*5.01*	5.01	06/24/25	KCA	5	
Methylene Chloride	ND		*4.32*	4.32	ND		*15.0*	15.0	06/24/25	KCA	5	
Naphthalene	ND	UJ	*1.00*	1.00	ND	UJ	*5.23*	5.23	06/24/25	KCA	5	
n-Butylbenzene	ND		*0.911*	0.911	ND		*5.00*	5.00	06/24/25	KCA	5	1
o-Xylene	9.74		*1.15*	1.15	42.3		*4.99*	4.99	06/24/25	KCA	5	
Propylene	10.8		*2.91*	2.91	18.6		*5.01*	5.01	06/24/25	KCA	5	1
sec-Butylbenzene	ND		*0.911*	0.911	ND		*5.00*	5.00	06/24/25	KCA	5	1
Styrene	ND		*1.17*	1.17	ND		*4.98*	4.98	06/24/25	KCA	5	
Tetrachloroethene	3.56		*0.184*	0.184	24.1		*1.25*	1.25	06/24/25	KCA	5	
Tetrahydrofuran	ND		*1.70*	1.70	ND		*5.01*	5.01	06/24/25	KCA	5	1
Toluene	27.2		*1.33*	1.33	102		*5.01*	5.01	06/24/25	KCA	5	
Trans-1,2-Dichloroethene	ND		*1.26*	1.26	ND		*4.99*	4.99	06/24/25	KCA	5	
trans-1,3-Dichloropropene	ND		*1.10*	1.10	ND		*4.99*	4.99	06/24/25	KCA	5	
Trichloroethene	2.92		*0.185*	0.185	15.7		*0.99*	0.99	06/24/25	KCA	5	
Trichlorofluoromethane	ND		*0.891*	0.891	ND		*5.00*	5.00	06/24/25	KCA	5	
Trichlorotrifluoroethane	ND		*0.653*	0.653	ND		*5.00*	5.00	06/24/25	KCA	5	
Vinyl Chloride	ND		*0.390*	0.390	ND		*1.00*	1.00	06/24/25	KCA	5	
QA/QC Surrogates/Internals												
% Bromofluorobenzene (5x)	104		*%*	%	104		*%*	%	06/24/25	KCA	5	
% IS-1,4-Difluorobenzene (5x)	98		*%*	%	98		*%*	%	06/24/25	KCA	5	
% IS-Bromochloromethane (5x)	98		*%*	%	98		*%*	%	06/24/25	KCA	5	
% IS-Chlorobenzene-d5 (5x)	93		*%*	%	93		*%*	%	06/24/25	KCA	5	


Parameter	ppbv Result	ppbv RL	LOD/ MDL	ug/m3 Result	ug/m3 RL	LOD/ MDL	Date/Time	By	Dilution

1 = This parameter is not certified by the primary accrediting authority (NY NELAC) for this matrix. NY NELAC does not offer certification for all parameters at this time.

RL/PQL=Reporting/Practical Quantitation Level (Equivalent to NELAC LOQ, Limit of Quantitation) ND=Not Detected BRL=Below Reporting Level L=Biased Low LOD=Limit of Detection MDL=Method Detection Limit1
QA/QC Surrogates: Surrogates are compounds (preceeded with a %) added by the lab to determine analysis efficiency. Surrogate results(%) listed in the report are not "detected" compounds.

Comments:

If you are the client above and have any questions concerning this testing, please do not hesitate to contact Phoenix Client Services at ext.200.
The contents of this report cannot be discussed with anyone other than the client listed above without their written consent.

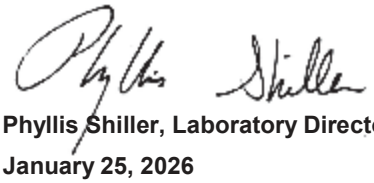

Phyllis Shiller, Laboratory Director
January 25, 2026
Reviewed and Released by: Ethan Lee, Project Manager

TO-15

Data Section

ALPHA GEOSCIENCE

Geology
Hydrology
Remediation
Water Supply

QA/QC Review of Method TO-15 Volatiles Data
for Phoenix Environmental Laboratories, Inc.
SDG: GCT58244

4 Soil Vapor Samples
Collected June 20, 2025

Prepared by: Donald Anné
February 12, 2026

Holding Times: Samples were analyzed within recommended USEPA SW-846 holding times.

GC/MS Tuning and Mass Calibration: The BFB tuning criteria were within control limits.

Initial Calibration: The average RRFs for target compounds were above the allowable minimum (0.010) and the %RSDs were below the allowable maximum (30%), as required.

Continuing Calibration: The RRFs for target compounds were above the allowable minimum (0.010), as required.

The %D for 1,2,4-trichlorobenzene (SIM) was above the allowable maximum (30%) on 06-23-25 (0623_03.D). Positive results for 1,2,4-trichlorobenzene should be considered estimated (J) in associated samples.

Blanks: The analysis of the method blank reported target compounds as not detected.

Internal Standard Area Summary: The internal standard areas and retention times were within control limits.

Surrogate Recovery: The surrogate recoveries were within control limits for the air samples.

Laboratory Control Sample: The percent recoveries for 1,2,4-trichlorobenzene and naphthalene were below QC limits, but not below 25% for air/vapor sample CT57893 LCS. Positive results for these compounds should be considered estimated, biased low (J-), and "not detected" results estimated (UJ) in associated air/vapor samples.

Canister Pressure: The laboratory reported "received" pressures for soil gas samples were below zero (residual vacuum), as required.

Compound ID: Checked compounds were within quantitation limits. The mass spectra for detected compounds contained the primary and secondary ions, as outlined in the method.

679 Plank Road ● Clifton Park, New York 12065 ● (518) 348-6995 ● Fax (518) 348-6966
www.alphageoscience.com

AIR LCS RECOVERY

Lab Name: Phoenix Environmental Labs Client: VEKTOR

Lab Code: Phoenix Case No: SAS No: SDG No GCT58244

LCS - Client Id: CT57893 LCS

COMPOUND	SPIKE ADDED (ppbv)		LCS CONCENTRATION (ppbv)	LCS % REC #	QC. LIMITS REC.	
Propylene	10		11.40	114	70	130
Dichlorodifluoromethane	10		12.02	120	70	130
Chloromethane	10		11.11	111	70	130
1,2-Dichlorotetrafluoroethane	10		10.69	107	70	130
Vinyl Chloride	10		9.970	100	70	130
1,3-Butadiene	10		9.553	96	70	130
Bromomethane	10		9.269	93	70	130
Chloroethane	10		8.188	82	70	130
Ethanol	6		5.681	95	70	130
Acetone	10		10.13	101	70	130
Trichlorofluoromethane	10		11.23	112	70	130
Isopropylalcohol	10		9.853	99	70	130
Acrylonitrile	10		8.952	90	70	130
1,1-Dichloroethene	10		9.927	99	70	130
Methylene Chloride	10		9.932	99	70	130
Carbon Disulfide	10		8.910	89	70	130
Trichlorotrifluoroethane	10		9.988	100	70	130
Trans-1,2-Dichloroethene	10		9.566	96	70	130
1,1-Dichloroethane	10		9.764	98	70	130
Methyl tert-butyl ether(MTBE)	10		9.003	90	70	130
Methyl Ethyl Ketone	10		10.19	102	70	130
Cis-1,2-Dichloroethene	10		9.671	97	70	130
Hexane	10		9.223	92	70	130
Chloroform	10		9.942	99	70	130
Ethyl acetate	10		11.08	111	70	130
Tetrahydrofuran	10		10.10	101	70	130
1,2-Dichloroethane	10		11.25	113	70	130
1,1,1-Trichloroethane	10		10.83	108	70	130
Benzene	10		8.507	85	70	130
Carbon Tetrachloride	10		11.31	113	70	130
Cyclohexane	10		8.653	87	70	130
1,2-dichloropropane	10		9.468	95	70	130
Bromodichloromethane	10		10.87	109	70	130
Trichloroethene	10		10.63	106	70	130
2,2,4-trimethylpentane	10		9.673	97	70	130
1,4-Dioxane	10		8.935	89	70	130
Heptane	10		10.74	107	70	130
cis-1,3-Dichloropropene	10		9.680	97	70	130
4-Methyl-2-pentanone(MIBK)	10		10.98	110	70	130
trans-1,3-Dichloropropene	10		9.929	99	70	130
1,1,2-Trichloroethane	10		10.06	101	70	130
Toluene	10		9.683	97	70	130
Dibromochloromethane	10		11.81	118	70	130
2-Hexanone(MBK)	10		10.58	106	70	130

FORM III AIR

AIR LCS RECOVERY

Lab Name: Phoenix Environmental Labs Client: VEKTOR

Lab Code: Phoenix Case No: SAS No: SDG No GCT58244

LCS - Client Id: CT57893 LCS

COMPOUND	SPIKE ADDED (ppbv)		LCS CONCENTRATION (ppbv)	LCS % REC	#	QC. LIMITS REC.	
1,2-Dibromoethane(EDB)	10		10.19	102		70	130
Tetrachloroethene	10		10.54	105		70	130
1,1,1,2-Tetrachloroethane	10		11.01	110		70	130
Chlorobenzene	10		10.87	109		70	130
Ethylbenzene	10		10.11	101		70	130
m,p-Xylene	20		20.44	102		70	130
Bromoform	10		12.48	125		70	130
Styrene	10		10.38	104		70	130
1,1,2,2-Tetrachloroethane	10		10.29	103		70	130
o-Xylene	10		10.06	101		70	130
Isopropylbenzene	10		10.31	103		70	130
4-Ethyltoluene	10		10.71	107		70	130
1,3,5-Trimethylbenzene	10		10.25	103		70	130
1,2,4-Trimethylbenzene	10		10.39	104		70	130
Benzyl chloride	10		9.555	96		70	130
1,3-Dichlorobenzene	10		11.15	112		70	130
1,4-Dichlorobenzene	10		11.17	112		70	130
sec-Butylbenzene	10		9.936	99		70	130
4-Isopropyltoluene	10		9.695	97		70	130
1,2-Dichlorobenzene	10		11.21	112		70	130
n-Butylbenzene	10		8.803	88		70	130
1,2,4-Trichlorobenzene	10		5.517	55	*	70	130
Naphthalene	10		5.745	57	*	70	130
Hexachlorobutadiene	10		7.893	79		70	130

FORM III AIR

7A
AIR CONTINUING CALIBRATION CHECK

Lab Name: Phoenix Environmental Labs Client:

Lab Code: Phoenix Case No.: SAS No.: SDG No.: GCT58244

Instrument: CHEM24 Calibration Date: 06/23/25 Time: 13:55

Lab File Id: 0623_03.D Init. Calib. Date(s): 05/02/25 05/03/25

Heated Purge (Y/N): Y Init. Calib. Times: 19:57 03:30

GC Column: RTX-1 Method File: 24_AIR_0502.M

COMPOUND	RRF	RRF1	RRF MIN	%D	% D LIMITS
Propylene	1.141	1.285		-12.6	30
Dichlorodifluoromethane	2.937	3.191		-8.6	30
Chloromethane	1.281	1.324		-3.4	30
1,2-Dichlorotetrafluoroethane	2.849	2.789		2.1	30
Vinyl Chloride	1.199	1.170		2.4	30
1,3-Butadiene	1.020	0.972		4.7	30
Bromomethane	1.115	1.082		3.0	30
Chloroethane	0.546	0.450		17.6	30
Ethanol	0.583	0.561		3.8	30
Acetone	2.325	2.353		-1.2	30
Trichlorofluoromethane	2.930	3.331		-13.7	30
Isopropylalcohol	2.750	2.797		-1.7	30
Acrylonitrile	1.137	1.083		4.7	30
1,1-Dichloroethene	2.046	1.976		3.4	30
Methylene Chloride	1.846	2.049		-11.0	30
Carbon Disulfide	3.191	2.830		11.3	30
Trichlorotrifluoroethane	2.394	2.383		0.5	30
Trans-1,2-Dichloroethene	1.963	1.830		6.8	30
1,1-Dichloroethane	2.288	2.195		4.1	30
Methyl tert-butyl ether(MTBE)	3.005	2.544		15.3	30
Methyl Ethyl Ketone	2.985	3.136		-5.1	30
Cis-1,2-Dichloroethene	1.847	1.761		4.7	30
Hexane	2.035	1.733		14.8	30
Chloroform	2.410	2.422		-0.5	30
Ethyl acetate	0.468	0.408		12.8	30
Tetrahydrofuran	1.492	1.370		8.2	30
1,2-Dichloroethane	1.732	1.852		-6.9	30
1,1,1-Trichloroethane	2.514	2.588		-2.9	30
Benzene	3.989	3.484		12.7	30
Carbon Tetrachloride	2.629	2.875		-9.4	30
Cyclohexane	1.298	1.149		11.5	30
1,2-dichloropropane	0.449	0.417		7.1	30
Bromodichloromethane	0.731	0.791		-8.2	30
Trichloroethene	0.463	0.495		-6.9	30
2,2,4-trimethylpentane	1.776	1.759		1.0	30

(*) Recommended RRF not met (+) %D exceeds criteria % (#) %D exceeds (maximum) criteria

%D: 20% of target compounds are allowed to be above criteria %, but must be less than the (maximum) %D

(#) Maximum %D not met.

7B
AIR CONTINUING CALIBRATION CHECK

Lab Name: Phoenix Environmental Labs Client:

Lab Code: Phoenix Case No.: SAS No.: SDG No.: GCT58244

Instrument: CHEM24 Calibration Date: 06/23/25 Time: 13:55

Lab File Id: 0623_03.D Init. Calib. Date(s): 05/02/25 05/03/25

Heated Purge (Y/N): Y Init. Calib. Times: 19:57 03:30

GC Column: RTX-1 Method File: 24_AIR_0502.M

COMPOUND	RRF	RRF1	RRF MIN	%D	% D LIMITS
1,4-Dioxane	0.214	0.186		13.1	30
Heptane	0.754	0.769		-2.0	30
cis-1,3-Dichloropropene	0.602	0.543		9.8	30
4-Methyl-2-pentanone(MIBK)	0.993	1.043		-5.0	30
trans-1,3-Dichloropropene	0.497	0.453		8.9	30
1,1,2-Trichloroethane	0.445	0.442		0.7	30
Toluene	1.245	1.162		6.7	30
Dibromochloromethane	0.854	0.976		-14.3	30
2-Hexanone(MBK)	0.953	0.957		-0.4	30
1,2-Dibromoethane(EDB)	0.742	0.734		1.1	30
Tetrachloroethene	0.632	0.678		-7.3	30
1,1,1,2-Tetrachloroethane	1.074	1.292		-20.3	30
Chlorobenzene	1.858	2.094		-12.7	30
Ethylbenzene	3.142	3.053		2.8	30
m,p-Xylene	2.346	2.003		14.6	30
Bromoform	1.549	1.945		-25.6	30
Styrene	1.807	1.793		0.8	30
1,1,2,2-Tetrachloroethane	1.840	1.994		-8.4	30
o-Xylene	2.516	2.608		-3.7	30
Isopropylbenzene	3.374	3.729		-10.5	30
4-Ethyltoluene	3.557	3.944		-10.9	30
1,3,5-Trimethylbenzene	2.767	3.039		-9.8	30
1,2,4-Trimethylbenzene	2.933	3.151		-7.4	30
Benzyl chloride	2.461	2.027		17.6	30
1,3-Dichlorobenzene	1.989	2.184		-9.8	30
1,4-Dichlorobenzene	1.881	2.023		-7.5	30
sec-Butylbenzene	4.230	4.721		-11.6	30
4-Isopropyltoluene	3.989	4.367		-9.5	30
1,2-Dichlorobenzene	1.895	2.063		-8.9	30
n-Butylbenzene	3.555	3.440		3.2	30
1,2,4-Trichlorobenzene	1.578	1.151		27.1	30
Naphthalene	3.534	2.850		19.4	30
Hexachlorobutadiene	1.555	1.829		-17.6	30
1,2-Dichlorotetrafluoroethane(sim)	2.960	2.678		9.5	30
Vinyl Chloride(sim)	1.247	1.136		8.9	30

(*) Recommended RRF not met (+) %D exceeds criteria % (#) %D exceeds (maximum) criteria

%D: 20% of target compounds are allowed to be above criteria %, but must be less than the (maximum) %D

(#) Maximum %D not met.

7B
AIR CONTINUING CALIBRATION CHECK

Lab Name: Phoenix Environmental Labs Client:

Lab Code: Phoenix Case No.: SAS No.: SDG No.: GCT58244

Instrument: CHEM24 Calibration Date: 06/23/25 Time: 13:55

Lab File Id: 0623_03.D Init. Calib. Date(s): 05/02/25 05/03/25

Heated Purge (Y/N): Y Init. Calib. Times: 19:57 03:30

GC Column: RTX-1 Method File: 24_AIR_0502.M

COMPOUND		RRF	RRF1	RRF MIN	%D	% D LIMITS
Bromomethane(sim)		1.195	1.039		13.1	30
Trichlorofluoromethane(sim)		3.020	3.292		-9.0	30
1,2-Dichloroethane(sim)		1.732	1.778		-2.7	30
1,1,1-Trichloroethane(sim)		2.645	2.668		-0.9	30
Benzene(sim)		4.168	3.346		19.7	30
Carbon Tetrachloride(sim)		2.631	2.825		-7.4	30
1,1-Dichloroethene(sim)		2.161	1.897		12.2	30
Trichlorotrifluoroethane(sim)		2.502	2.426		3.0	30
Trans-1,2-Dichloroethene(sim)		2.002	1.757		12.2	30
1,1-Dichloroethane(sim)		2.425	2.242		7.5	30
Cis-1,2-Dichloroethene(sim)		1.862	1.691		9.2	30
Chloroform(sim)		2.466	2.422		1.8	30
1,2-dichloropropane(sim)		0.476	0.437		8.2	30
Bromodichloromethane(sim)		0.786	0.791		-0.6	30
Trichloroethene(sim)		0.519	0.534		-2.9	30
1,4-Dioxane(sim)		0.218	0.186		14.7	30
cis-1,3-Dichloropropene(sim)		0.665	0.598		10.1	30
1,1,2-Trichloroethane(sim)		0.493	0.442		10.3	30
Dibromochloromethane(sim)		0.872	0.998		-14.4	30
1,2-Dibromoethane(EDB)(sim)		0.794	0.734		7.6	30
Tetrachloroethene(sim)		0.697	0.707		-1.4	30
Bromoform(sim)		1.664	2.062		-23.9	30
m,p-Xylene(sim)		2.841	2.530		10.9	30
1,1,2,2-Tetrachloroethane(sim)		2.139	2.107		1.5	30
Benzyl chloride(sim)		2.447	2.027		17.2	30
1,3-Dichlorobenzene(sim)		2.252	2.505		-11.2	30
1,4-Dichlorobenzene(sim)		2.031	2.023		0.4	30
sec-Butylbenzene(sim)		5.125	5.034		1.8	30
4-Isopropyltoluene(sim)		4.486	4.367		2.7	30
1,2-Dichlorobenzene(sim)		2.142	2.328		-8.7	30
n-Butylbenzene(sim)		4.019	3.440		14.4	30
1,2,4-Trichlorobenzene(sim)	qfi	1.000	0.66		34.0 #	20
Hexachlorobutadiene(sim)	q	1.000	1.06		-6.0	20
% Bromofluorobenzene		1.309	1.328		-1.5	30

(*) Recommended RRF not met (+) %D exceeds criteria % (#) %D exceeds (maximum) criteria

%D: 20% of target compounds are allowed to be above criteria %, but must be less than the (maximum) %D

(#) Maximum %D not met.

ALPHA GEOSCIENCE

Geology
Hydrology
Remediation
Water Supply

February 17, 2026

Ms. Alexandra Keenan
Project Manager
vEKtor consultants
555 8th Avenue, Suite 2302
New York, NY 10018

Re: Data Validation Report
2425 Atlantic Avenue
June-December 2025 Soil Sampling Events

Dear Ms. Keenan,

The Data Usability Summary Reports are attached to this letter for the 2425 Atlantic Avenue site, June-December 2025 soil sampling events. The data for ALS Environmental, SDG numbers 25F1387, 25J1851, 25L1023, and 25L1201 are mostly acceptable, with issues that are identified in the DUSRs and QA/QV review summaries. There are data that are rejected, unusable (R) in data pack 25F1387. The DUSR and QA/QC reviews outlines the reasons for rejecting the data. The data are rejected based solely on the validation guidance criteria. The rejected data may be determined to be acceptable to the user based on additional information that is not contained in the data validation criteria.

A list of data validation acronyms and qualifiers is attached to assist you in interpreting the data validation reviews. If you have any questions concerning the work performed, please contact me at (518) 348-6995. Thank you for providing us an opportunity with vEKtor consultants.

Sincerely,
Alpha Geoscience

Donald Anné
Senior Chemist

DCA/bms
Via email

z:\projects\2026\26600-26620\26601-2425 atlantic ave\task 1 dusr\temp-review\corrections made\2425 atlantic ave-261b.ltr.docx

Alpha Geoscience: Acronyms and Definitions

Data Validation Acronyms

AA	Atomic absorption, flame technique
BHC	Hexachlorocyclohexane
BFB	Bromofluorobenzene
CCB	Continuing calibration blank
CCC	Calibration check compound
CCV	Continuing calibration verification
CN	Cyanide
CRDL	Contract required detection limit
CRQL	Contract required quantitation limit
CVAA	Atomic adsorption, cold vapor technique
DCAA	2,4-Dichlophenylacetic acid
DCB	Decachlorobiphenyl
DFTPP	Decafluorotriphenyl phosphine
ECD	Electron capture detector
FAA	Atomic absorption, furnace technique
FID	Flame ionization detector
FNP	1-Fluoronaphthalene
GC	Gas chromatography
GC/MS	Gas chromatography/mass spectrometry
GPC	Gel permeation chromatography
ICB	Initial calibration blank
ICP	Inductively coupled plasma-atomic emission spectrometer
ICV	Initial calibration verification
IDL	Instrument detection limit
IS	Internal standard
LCS	Laboratory control sample
LCS/LCSD	Laboratory control sample/laboratory control sample duplicate
MSA	Method of standard additions
MS/MSD	Matrix spike/matrix spike duplicate
PID	Photo ionization detector
PCB	Polychlorinated biphenyl
PCDD	Polychlorinated dibenzodioxins
PCDF	Polychlorinated dibenzofurans
QA	Quality assurance
QC	Quality control
RF	Response factor
RPD	Relative percent difference
RRF	Relative response factor
RRF(number)	Relative response factor at concentration of the number following
RT	Retention time
RRT	Relative retention time
SDG	Sample delivery group
SPCC	System performance check compound
TCX	Tetrachloro-m-xylene
%D	Percent difference
%R	Percent recovery
%RSD	Percent relative standard deviation

Data Validation Qualifiers Used in the QA/QC Reviews for USEPA Region II

U	=	Not detected. The associated number indicates the approximate sample concentration necessary to be detected significantly greater than the level of the highest associated blank.
R	=	Unreliable result; data is rejected or unusable. Analyte may or may not be present in the sample. Supporting data or information is necessary to confirm the result.
N	=	Tentative identification. Analyte is considered present. Special methods may be needed to confirm its presence or absence during future sampling efforts.
J	=	Analyte is present. Reported value may be associated with a higher level of uncertainty than is normally expected with the analytical method.
J-	=	Analyte is present. Reported value may be biased low and associated with a higher level of uncertainty than is normally expected with the analytical method.
J+	=	Analyte is present. Reported value may be biased high andassociated with a higher level of uncertainty than is normally expected with the analytical method.
UJ	=	Not detected, quantitation limit may be inaccurate or imprecise.

Note: These qualifiers are used for data validation purposes. The data validation qualifiers may differ from the qualifiers that the laboratory assigns to the data. Refer to the laboratory analytical report for the definitions of the laboratory qualifiers.

25F1387

ALPHA GEOSCIENCE

Geology
Hydrology
Remediation
Water Supply

Data Usability Summary Report for
ALS Environmental, SDG: 25F1387

16 Soil Samples, 1 Field Duplicate,
1 Field Blank, and 1 Trip Blank
Collected June 20, 2025

Prepared by: Donald Anné
February 17, 2026

The data package contains the documentation required by NYSDEC ASP. The proper chain of custody procedures were followed by the samplers. All information appears legible and complete. The data pack contains the results of 16 soil samples, 1 field duplicate, and 1 trip blank analyzed for volatiles; results of 16 soil samples and 1 field duplicate analyzed semi-volatiles, pesticides, PCBs, and TAL metals; results of 1 soil sample and 1 field blank analyzed for PFAS, and the results for 1 soil sample analyzed for 1,4-dioxane.

The overall performances of the analyses are acceptable. ALS Environmental did fulfill the requirements of the analytical methods.

The data are mostly acceptable with some issues that are identified in the accompanying data validation reviews. The following data were qualified:

- The positive PCB result for aroclor 1262 was qualified as "estimated, biased high" (J+) for sample SB-4 (6-8) because the %Diff for dual column quantitation of aroclor 1262 was above the allowable maximum, but not above 70% and the higher result was reported.

- The positive metal results for chromium, copper, and vanadium were qualified as estimated, biased high (J+) for all 16 soil samples and the field duplicate because the percent recoveries for chromium, copper, and vanadium were above control limits in the associated soil spike sample.

- The positive metal results for barium, iron and manganese were qualified as estimated (J) for all 16 soil samples and the field duplicate because the relative percent differences for barium, iron, and manganese were above the allowable maximum in the associated soil duplicate sample.

- The "not detected" metal results for antimony were qualified as estimated (UJ) for all 16 soil samples and the field duplicate because the percent recovery for antimony was below control limits, but not below 10% in the associated soil spike sample.

679 Plank Road ● Clifton Park, New York 12065 ● (518) 348-6995 ● Fax (518) 348-6966
www.alphageoscience.com

- The positive metal results for beryllium were qualified as estimated (J) for the following samples because the relative percent difference for beryllium was above the allowable maximum in the associated soil duplicate sample.

SB-1 (0-2)	SB-1 (6-8)	SB-2 (10-12)	SB-3 (8-10)	SB-3 (10-12)
SB-4 (0-2)	SB-4 (6-8)	SB-5 (0-2)	SB-5 (6-8)	SB-6 (8-10)
SB-6 (10-12)	SB-8 (8-10)	SB-8 (10-12)	DUP-1	

- The positive metal results for the following metals were qualified as estimated (J) for all 16 soil samples and the field duplicate because the %Ds for these metals were above the allowable maximum in the associated soil serial dilution sample and the results were above the MRLs.

aluminum	calcium	cobalt	lead
magnesium	nickel	potassium	sodium
zinc			

- The positive pesticide result for 4,4'-DDD was qualified as "estimated, biased high" (J+) for sample SB-7 (8-10) because the %Diff for dual column quantitation of 4,4'-DDD was above the allowable maximum, but not above 70% and the higher result was reported.

- The positive pesticide result for 4,4'-DDD was qualified as "estimated, presumptive evidence" (JN) for sample SB-4 (0-2) because the %Diff for dual column quantitation of 4,4'-DDD was above the allowable maximum and above 70%, but not above 100%.

- The "not detected" PFAS result for PFMPA was qualified as "rejected, unusable" (R) for sample FB-1 because percent recovery for PFMPA was below QC limits and below 30% in associated aqueous LCS.

- The "not detected" PFAS result for PFBA was qualified as "rejected, unusable" (R) for samples SB-8 (10-12) and FB-1 because the percent recovery for the surrogate used to quantitate PFBA was below QC limits and below 10% in the samples.

- The "not detected" semi-volatile results for 2,4-dimethylphenol, 2,4-dinitrophenol, 4-nitroanilne, caprolactam, hexachlorocylopentadiene, and pentachlorophenol were qualified as "rejected, unusable" (R) for sample SB-3 (8-10) because the percent recoveries for these compounds were below QC limits and below 10% in the associated soil LCS.

- The positive semi-volatile results for 9 compounds were qualified as estimated (J) for samples SB-3 (8-10) and DUP-1 because the relative percent differences for these 9 compounds were above the allowable maximum for the soil field duplicate pair SB-3 (8-10)/DUP-1.

- The "not detected" semi-volatile results for pentachlorophenol were qualified as "rejected, unusable" (R) for samples SB-1 (0-2), SB-1 (6-8), SB-2 (8-10), and SB-2 (10-12) because the average RRF for pentachlorophenol was below the allowable minimum in the associated initial calibration.

- The positive semi-volatile results for di-n-butyl phthalate were qualified as "estimated" (J) for sample SB-6 (10-12) and SB-7 (8-10) because %D for di-n-butyl phthalate was above the allowable maximum in the associated continuing calibration verification sample.

- The "not detected" semi-volatile results for the 15 acid extractable compounds were qualified as "rejected, unusable" (R) for sample SB-7 (8-10) because 2 of 3 acid extractable surrogate recoveries were below control limits and one below 10% in the sample.

- The positive volatile result for acetone was qualified as "estimated" (J) for sample SB-7 (8-10) because the %D for acetone was above the allowable maximum in the associated continuing calibration verification sample.

- The "not detected" volatile results for bromodichloromethane, dibromomethane, and tert-butylbenzene were qualified as "estimated" (UJ) for samples SB-6 (8-10), SB-7 (8-10), and SB-8 (8-10) because 1 or 2 percent recoveries for these compounds were below QC limits, but not below 10% in the associated soil LCS/LCSD.

- The "not detected" volatile results for bromoform, cyclohexane, and hexachlorobutadiene were qualified as "estimated" (UJ) for sample TB-1 because 1 or 2 percent recoveries for these compounds were below QC limits, but not below 30% in the associated aqueous LCS/LCSD.

- The positive volatile results for tetrachloroethylene were qualified as "estimated, biased low" (J-) for samples SB-2 (8-10) and SB-4 (6-8) because 1 of 2 percent recoveries for tetrachoroethylene was below QC limits, but not one below 10% in the associated soil LCS/LCSD.

- The "not detected" volatile results for tetrachloroethylene were qualified as "estimated" (UJ) for the following samples because 1 of 2 percent recoveries for tetrachloroethylene was below QC limits, but not one below 10% in the associated soil LCS/LCSD.

SB-1 (0-2)	SB-1 (6-8)	SB-2 (10-12)	SB-3 (8-10)	SB-3 (10-12)
SB-4 (0-2)	SB-5 (0-2)	SB-5 (6-8)	SB-6 (10-12)	SB-7 (10-12)
SB-8 (10-12)	DUP-1			

- The "not detected" volatile results for MTBE, ethylbenzene, o-xylene, styrene, and TBA were qualified as "estimated" (UJ) for the following samples because 1 or 2 percent recoveries for these compounds were below QC limits, but not one below 10% in the associated soil LCS/LCSD.

SB-1 (0-2)	SB-1 (6-8)	SB-2 (8-10)	SB-2 (10-12)	SB-3 (8-10)
SB-3 (10-12)	SB-4 (0-2)	SB-4 (6-8)	SB-5 (0-2)	SB-5 (6-8)
SB-6 (10-12)	SB-7 (10-12)	SB-8 (10-12)	DUP-1	

All data that are not qualified rejected (R) are considered usable with estimated (J-, J, J+, JN, or UJ) data associated with a higher level of quantitative uncertainty. Detailed information on data quality is included in the data validation reviews.

Qualified Data Section

Client:	Vektor Consultants	**Sample ID:**	**25F1387-01**
Client Project:	2425 Atlantic Ave 25030016	**Date Received:**	06/20/2025
Client Sample ID:	SB-1 (0-2)	**Collection Date/Time:**	6/20/25 12:58

Lab ID:	**25F1387-01**	**Laboratory:**	ALS Environmental - Stratford
Analysis:	**Volatile Organic Compounds by GC/MS**	**Matrix:**	Soil
Prep Method:	Sample Prepared by Method: EPA 5035A		

Parameter	Result	Flag	MDL	RL	Dilution	Units	Reference Method	Extracted	Analyzed	Analyst
1,1,1,2-Tetrachloroethane	ND		0.0036	0.0071	1	mg/kg dry	EPA 8260D	6/24/25 9:04	6/24/25 11:11	PRS
1,1,1-Trichloroethane	ND		0.0036	0.0071	1	mg/kg dry	EPA 8260D	6/24/25 9:04	6/24/25 11:11	PRS
1,1,2,2-Tetrachloroethane	ND		0.0036	0.0071	1	mg/kg dry	EPA 8260D	6/24/25 9:04	6/24/25 11:11	PRS
1,1,2-Trichloro-1,2,2-trifluoroethane (Freon 113)	ND		0.0036	0.0071	1	mg/kg dry	EPA 8260D	6/24/25 9:04	6/24/25 11:11	PRS
1,1,2-Trichloroethane	ND		0.0036	0.0071	1	mg/kg dry	EPA 8260D	6/24/25 9:04	6/24/25 11:11	PRS
1,1-Dichloroethane	ND		0.0036	0.0071	1	mg/kg dry	EPA 8260D	6/24/25 9:04	6/24/25 11:11	PRS
1,1-Dichloroethylene	ND		0.0036	0.0071	1	mg/kg dry	EPA 8260D	6/24/25 9:04	6/24/25 11:11	PRS
1,2,3-Trichlorobenzene	ND		0.0036	0.0071	1	mg/kg dry	EPA 8260D	6/24/25 9:04	6/24/25 11:11	PRS
1,2,3-Trichloropropane	ND		0.0036	0.0071	1	mg/kg dry	EPA 8260D	6/24/25 9:04	6/24/25 11:11	PRS
1,2,4-Trichlorobenzene	ND		0.0036	0.0071	1	mg/kg dry	EPA 8260D	6/24/25 9:04	6/24/25 11:11	PRS
1,2,4-Trimethylbenzene	ND		0.0036	0.0071	1	mg/kg dry	EPA 8260D	6/24/25 9:04	6/24/25 11:11	PRS
1,2-Dibromo-3-chloropropane	ND		0.0036	0.0071	1	mg/kg dry	EPA 8260D	6/24/25 9:04	6/24/25 11:11	PRS
1,2-Dibromoethane	ND		0.0036	0.0071	1	mg/kg dry	EPA 8260D	6/24/25 9:04	6/24/25 11:11	PRS
1,2-Dichlorobenzene	ND		0.0036	0.0071	1	mg/kg dry	EPA 8260D	6/24/25 9:04	6/24/25 11:11	PRS
1,2-Dichloroethane	ND		0.0036	0.0071	1	mg/kg dry	EPA 8260D	6/24/25 9:04	6/24/25 11:11	PRS
1,2-Dichloropropane	ND		0.0036	0.0071	1	mg/kg dry	EPA 8260D	6/24/25 9:04	6/24/25 11:11	PRS
1,3,5-Trimethylbenzene	ND		0.0036	0.0071	1	mg/kg dry	EPA 8260D	6/24/25 9:04	6/24/25 11:11	PRS
1,3-Dichlorobenzene	ND		0.0036	0.0071	1	mg/kg dry	EPA 8260D	6/24/25 9:04	6/24/25 11:11	PRS
1,4-Dichlorobenzene	ND		0.0036	0.0071	1	mg/kg dry	EPA 8260D	6/24/25 9:04	6/24/25 11:11	PRS
1,4-Dioxane	ND		0.071	0.14	1	mg/kg dry	EPA 8260D	6/24/25 9:04	6/24/25 11:11	PRS
2-Butanone	ND	CCVE	0.0036	0.0071	1	mg/kg dry	EPA 8260D	6/24/25 9:04	6/24/25 11:11	PRS
2-Hexanone	ND		0.0036	0.0071	1	mg/kg dry	EPA 8260D	6/24/25 9:04	6/24/25 11:11	PRS
4-Methyl-2-pentanone	ND		0.0036	0.0071	1	mg/kg dry	EPA 8260D	6/24/25 9:04	6/24/25 11:11	PRS
Acetone	ND		0.0071	0.014	1	mg/kg dry	EPA 8260D	6/24/25 9:04	6/24/25 11:11	PRS
Acrolein	ND		0.0071	0.014	1	mg/kg dry	EPA 8260D	6/24/25 9:04	6/24/25 11:11	PRS
Acrylonitrile	ND		0.0036	0.0071	1	mg/kg dry	EPA 8260D	6/24/25 9:04	6/24/25 11:11	PRS
Benzene	ND		0.0036	0.0071	1	mg/kg dry	EPA 8260D	6/24/25 9:04	6/24/25 11:11	PRS
Bromochloromethane	ND		0.0036	0.0071	1	mg/kg dry	EPA 8260D	6/24/25 9:04	6/24/25 11:11	PRS
Bromodichloromethane	ND		0.0036	0.0071	1	mg/kg dry	EPA 8260D	6/24/25 9:04	6/24/25 11:11	PRS
Bromoform	ND		0.0036	0.0071	1	mg/kg dry	EPA 8260D	6/24/25 9:04	6/24/25 11:11	PRS
Bromomethane	ND		0.0036	0.0071	1	mg/kg dry	EPA 8260D	6/24/25 9:04	6/24/25 11:11	PRS
Carbon disulfide	ND		0.0036	0.0071	1	mg/kg dry	EPA 8260D	6/24/25 9:04	6/24/25 11:11	PRS
Carbon tetrachloride	ND		0.0036	0.0071	1	mg/kg dry	EPA 8260D	6/24/25 9:04	6/24/25 11:11	PRS
Chlorobenzene	ND		0.0036	0.0071	1	mg/kg dry	EPA 8260D	6/24/25 9:04	6/24/25 11:11	PRS
Chloroethane	ND		0.0036	0.0071	1	mg/kg dry	EPA 8260D	6/24/25 9:04	6/24/25 11:11	PRS
Chloroform	ND		0.0036	0.0071	1	mg/kg dry	EPA 8260D	6/24/25 9:04	6/24/25 11:11	PRS
Chloromethane	ND		0.0036	0.0071	1	mg/kg dry	EPA 8260D	6/24/25 9:04	6/24/25 11:11	PRS
cis-1,2-Dichloroethylene	ND	CCVE	0.0036	0.0071	1	mg/kg dry	EPA 8260D	6/24/25 9:04	6/24/25 11:11	PRS
cis-1,3-Dichloropropylene	ND		0.0036	0.0071	1	mg/kg dry	EPA 8260D	6/24/25 9:04	6/24/25 11:11	PRS
Cyclohexane	ND		0.0036	0.0071	1	mg/kg dry	EPA 8260D	6/24/25 9:04	6/24/25 11:11	PRS
Dibromochloromethane	ND		0.0036	0.0071	1	mg/kg dry	EPA 8260D	6/24/25 9:04	6/24/25 11:11	PRS
Dibromomethane	ND		0.0036	0.0071	1	mg/kg dry	EPA 8260D	6/24/25 9:04	6/24/25 11:11	PRS

* Analyte is not certified or the state of the samples origination does not offer certification for the Analyte

Client:	Vektor Consultants	**Sample ID:**	**25F1387-01**
Client Project:	2425 Atlantic Ave 25030016	**Date Received:**	06/20/2025
Client Sample ID:	SB-1 (0-2)	**Collection Date/Time:**	6/20/25 12:58

Lab ID:	**25F1387-01**	**Laboratory:**	ALS Environmental - Stratford
Analysis:	**Volatile Organic Compounds by GC/MS**	**Matrix:**	Soil
Prep Method:	Sample Prepared by Method: EPA 5035A		

Parameter	Result	Flag	MDL	RL	Dilution	Units	Reference Method	Extracted	Analyzed	Analyst
Dichlorodifluoromethane	ND		0.0036	0.0071	1	mg/kg dry	EPA 8260D	6/24/25 9:04	6/24/25 11:11	PRS
Ethyl Benzene	ND	UJ QL-02	0.0036	0.0071	1	mg/kg dry	EPA 8260D	6/24/25 9:04	6/24/25 11:11	PRS
Hexachlorobutadiene	ND		0.0036	0.0071	1	mg/kg dry	EPA 8260D	6/24/25 9:04	6/24/25 11:11	PRS
Isopropylbenzene	ND		0.0036	0.0071	1	mg/kg dry	EPA 8260D	6/24/25 9:04	6/24/25 11:11	PRS
Methyl acetate	ND	CCVE	0.0036	0.0071	1	mg/kg dry	EPA 8260D	6/24/25 9:04	6/24/25 11:11	PRS
Methyl tert-butyl ether (MTBE)	ND	UJ QL-02	0.0036	0.0071	1	mg/kg dry	EPA 8260D	6/24/25 9:04	6/24/25 11:11	PRS
Methylcyclohexane	ND		0.0036	0.0071	1	mg/kg dry	EPA 8260D	6/24/25 9:04	6/24/25 11:11	PRS
* Methylene chloride	ND		0.0071	0.014	1	mg/kg dry	EPA 8260D	6/24/25 9:04	6/24/25 11:11	PRS
n-Butylbenzene	ND		0.0036	0.0071	1	mg/kg dry	EPA 8260D	6/24/25 9:04	6/24/25 11:11	PRS
n-Propylbenzene	ND		0.0036	0.0071	1	mg/kg dry	EPA 8260D	6/24/25 9:04	6/24/25 11:11	PRS
o-Xylene	ND	UJ QL-02	0.0036	0.0071	1	mg/kg dry	EPA 8260D	6/24/25 9:04	6/24/25 11:11	PRS
p- & m- Xylenes	ND		0.0071	0.014	1	mg/kg dry	EPA 8260D	6/24/25 9:04	6/24/25 11:11	PRS
p-Isopropyltoluene	ND		0.0036	0.0071	1	mg/kg dry	EPA 8260D	6/24/25 9:04	6/24/25 11:11	PRS
sec-Butylbenzene	ND		0.0036	0.0071	1	mg/kg dry	EPA 8260D	6/24/25 9:04	6/24/25 11:11	PRS
Styrene	ND	UJ QL-02	0.0036	0.0071	1	mg/kg dry	EPA 8260D	6/24/25 9:04	6/24/25 11:11	PRS
tert-Butyl alcohol (TBA)	ND	UJ QL-02	0.018	0.036	1	mg/kg dry	EPA 8260D	6/24/25 9:04	6/24/25 11:11	PRS
tert-Butylbenzene	ND		0.0036	0.0071	1	mg/kg dry	EPA 8260D	6/24/25 9:04	6/24/25 11:11	PRS
Tetrachloroethylene	ND	UJ QL-02	0.0036	0.0071	1	mg/kg dry	EPA 8260D	6/24/25 9:04	6/24/25 11:11	PRS
Toluene	ND		0.0036	0.0071	1	mg/kg dry	EPA 8260D	6/24/25 9:04	6/24/25 11:11	PRS
trans-1,2-Dichloroethylene	ND		0.0036	0.0071	1	mg/kg dry	EPA 8260D	6/24/25 9:04	6/24/25 11:11	PRS
trans-1,3-Dichloropropylene	ND		0.0036	0.0071	1	mg/kg dry	EPA 8260D	6/24/25 9:04	6/24/25 11:11	PRS
Trichloroethylene	ND		0.0036	0.0071	1	mg/kg dry	EPA 8260D	6/24/25 9:04	6/24/25 11:11	PRS
Trichlorofluoromethane	ND		0.0036	0.0071	1	mg/kg dry	EPA 8260D	6/24/25 9:04	6/24/25 11:11	PRS
Vinyl Chloride	ND		0.0036	0.0071	1	mg/kg dry	EPA 8260D	6/24/25 9:04	6/24/25 11:11	PRS
Xylenes, Total	ND		0.011	0.021	1	mg/kg dry	EPA 8260D	6/24/25 9:04	6/24/25 11:11	PRS

Surrogate Recoveries	Result	Flag	Acceptance Range	Reference Method	Analyzed
Surrogate: SURR: 1,2-Dichloroethane-d4	*99.3 %*		*77-125*	*EPA 8260D*	*6/24/25 11:11*
Surrogate: SURR: Toluene-d8	*98.4 %*		*85-120*	*EPA 8260D*	*6/24/25 11:11*
Surrogate: SURR: p-Bromofluorobenzene	*101 %*		*76-130*	*EPA 8260D*	*6/24/25 11:11*

* Analyte is not certified or the state of the samples origination does not offer certification for the Analyte

Client:	Vektor Consultants	**Sample ID:**	**25F1387-01**
Client Project:	2425 Atlantic Ave 25030016	**Date Received:**	06/20/2025
Client Sample ID:	SB-1 (0-2)	**Collection Date/Time:**	6/20/25 12:58

Lab ID:	**25F1387-01**	**Laboratory:**	ALS Environmental - Stratford
Analysis:	**Semivolatile Organic Compounds by GC/MS**	**Matrix:**	Soil
Prep Method:	Sample Prepared by Method: EPA 3550C		

Parameter	Result	Flag	MDL	RL	Dilution	Units	Reference Method	Extracted	Analyzed	Analyst
1,1-Biphenyl	ND		0.0485	0.0967	2	mg/kg dry	EPA 8270E	6/24/25 12:57	6/25/25 14:44	SS
1,2,4,5-Tetrachlorobenzene	ND	CCVE	0.0967	0.193	2	mg/kg dry	EPA 8270E	6/24/25 12:57	6/25/25 14:44	SS
1,2,4-Trichlorobenzene	ND		0.0485	0.0967	2	mg/kg dry	EPA 8270E	6/24/25 12:57	6/25/25 14:44	SS
1,2-Dichlorobenzene	ND		0.0485	0.0967	2	mg/kg dry	EPA 8270E	6/24/25 12:57	6/25/25 14:44	SS
1,2-Diphenylhydrazine (as Azobenzene)	ND		0.0485	0.0967	2	mg/kg dry	EPA 8270E	6/24/25 12:57	6/25/25 14:44	SS
1,3-Dichlorobenzene	ND		0.0485	0.0967	2	mg/kg dry	EPA 8270E	6/24/25 12:57	6/25/25 14:44	SS
1,4-Dichlorobenzene	ND		0.0485	0.0967	2	mg/kg dry	EPA 8270E	6/24/25 12:57	6/25/25 14:44	SS
2,3,4,6-Tetrachlorophenol	ND		0.0967	0.193	2	mg/kg dry	EPA 8270E	6/24/25 12:57	6/25/25 14:44	SS
2,4,5-Trichlorophenol	ND		0.0485	0.0967	2	mg/kg dry	EPA 8270E	6/24/25 12:57	6/25/25 14:44	SS
2,4,6-Trichlorophenol	ND		0.0485	0.0967	2	mg/kg dry	EPA 8270E	6/24/25 12:57	6/25/25 14:44	SS
2,4-Dichlorophenol	ND		0.0485	0.0967	2	mg/kg dry	EPA 8270E	6/24/25 12:57	6/25/25 14:44	SS
2,4-Dimethylphenol	ND		0.0485	0.0967	2	mg/kg dry	EPA 8270E	6/24/25 12:57	6/25/25 14:44	SS
2,4-Dinitrophenol	ND		0.0967	0.193	2	mg/kg dry	EPA 8270E	6/24/25 12:57	6/25/25 14:44	SS
2,4-Dinitrotoluene	ND		0.0485	0.0967	2	mg/kg dry	EPA 8270E	6/24/25 12:57	6/25/25 14:44	SS
2,6-Dinitrotoluene	ND		0.0485	0.0967	2	mg/kg dry	EPA 8270E	6/24/25 12:57	6/25/25 14:44	SS
2-Chloronaphthalene	ND		0.0485	0.0967	2	mg/kg dry	EPA 8270E	6/24/25 12:57	6/25/25 14:44	SS
2-Chlorophenol	ND		0.0485	0.0967	2	mg/kg dry	EPA 8270E	6/24/25 12:57	6/25/25 14:44	SS
2-Methylnaphthalene	ND		0.0485	0.0967	2	mg/kg dry	EPA 8270E	6/24/25 12:57	6/25/25 14:44	SS
2-Methylphenol	ND		0.0485	0.0967	2	mg/kg dry	EPA 8270E	6/24/25 12:57	6/25/25 14:44	SS
2-Nitroaniline	ND		0.0967	0.193	2	mg/kg dry	EPA 8270E	6/24/25 12:57	6/25/25 14:44	SS
2-Nitrophenol	ND		0.0485	0.0967	2	mg/kg dry	EPA 8270E	6/24/25 12:57	6/25/25 14:44	SS
* 3- & 4-Methylphenols	ND		0.0485	0.0967	2	mg/kg dry	EPA 8270E	6/24/25 12:57	6/25/25 14:44	SS
3,3-Dichlorobenzidine	ND		0.0485	0.0967	2	mg/kg dry	EPA 8270E	6/24/25 12:57	6/25/25 14:44	SS
3-Nitroaniline	ND		0.0967	0.193	2	mg/kg dry	EPA 8270E	6/24/25 12:57	6/25/25 14:44	SS
4,6-Dinitro-2-methylphenol	ND		0.0967	0.193	2	mg/kg dry	EPA 8270E	6/24/25 12:57	6/25/25 14:44	SS
4-Bromophenyl phenyl ether	ND		0.0485	0.0967	2	mg/kg dry	EPA 8270E	6/24/25 12:57	6/25/25 14:44	SS
4-Chloro-3-methylphenol	ND		0.0485	0.0967	2	mg/kg dry	EPA 8270E	6/24/25 12:57	6/25/25 14:44	SS
4-Chloroaniline	ND		0.0485	0.0967	2	mg/kg dry	EPA 8270E	6/24/25 12:57	6/25/25 14:44	SS
4-Chlorophenyl phenyl ether	ND		0.0485	0.0967	2	mg/kg dry	EPA 8270E	6/24/25 12:57	6/25/25 14:44	SS
4-Nitroaniline	ND		0.0967	0.193	2	mg/kg dry	EPA 8270E	6/24/25 12:57	6/25/25 14:44	SS
4-Nitrophenol	ND		0.0967	0.193	2	mg/kg dry	EPA 8270E	6/24/25 12:57	6/25/25 14:44	SS
Acenaphthene	ND		0.0485	0.0967	2	mg/kg dry	EPA 8270E	6/24/25 12:57	6/25/25 14:44	SS
Acenaphthylene	ND		0.0485	0.0967	2	mg/kg dry	EPA 8270E	6/24/25 12:57	6/25/25 14:44	SS
Acetophenone	ND	CCVE	0.0485	0.0967	2	mg/kg dry	EPA 8270E	6/24/25 12:57	6/25/25 14:44	SS
Aniline	ND		0.194	0.387	2	mg/kg dry	EPA 8270E	6/24/25 12:57	6/25/25 14:44	SS
Anthracene	ND		0.0485	0.0967	2	mg/kg dry	EPA 8270E	6/24/25 12:57	6/25/25 14:44	SS
Atrazine	ND	CCVE	0.0485	0.0967	2	mg/kg dry	EPA 8270E	6/24/25 12:57	6/25/25 14:44	SS
Benzaldehyde	ND	CCVE	0.0485	0.0967	2	mg/kg dry	EPA 8270E	6/24/25 12:57	6/25/25 14:44	SS
Benzidine	ND	CAL-E	0.194	0.387	2	mg/kg dry	EPA 8270E	6/24/25 12:57	6/25/25 14:44	SS
Benzo(a)anthracene	ND		0.0485	0.0967	2	mg/kg dry	EPA 8270E	6/24/25 12:57	6/25/25 14:44	SS
Benzo(a)pyrene	ND		0.0485	0.0967	2	mg/kg dry	EPA 8270E	6/24/25 12:57	6/25/25 14:44	SS
Benzo(b)fluoranthene	ND		0.0485	0.0967	2	mg/kg dry	EPA 8270E	6/24/25 12:57	6/25/25 14:44	SS

* Analyte is not certified or the state of the samples origination does not offer certification for the Analyte

Client:	Vektor Consultants	**Sample ID:**	**25F1387-01**
Client Project:	2425 Atlantic Ave 25030016	**Date Received:**	06/20/2025
Client Sample ID:	SB-1 (0-2)	**Collection Date/Time:**	6/20/25 12:58

Lab ID:	**25F1387-01**	**Laboratory:**	ALS Environmental - Stratford
Analysis:	**Semivolatile Organic Compounds by GC/MS**	**Matrix:**	Soil
Prep Method:	Sample Prepared by Method: EPA 3550C		

Parameter	Result	Flag	MDL	RL	Dilution	Units	Reference Method	Extracted	Analyzed	Analyst
Benzo(g,h,i)perylene	ND		0.0485	0.0967	2	mg/kg dry	EPA 8270E	6/24/25 12:57	6/25/25 14:44	SS
Benzo(k)fluoranthene	ND		0.0485	0.0967	2	mg/kg dry	EPA 8270E	6/24/25 12:57	6/25/25 14:44	SS
Benzoic acid	ND	CAL-E	0.0485	0.0967	2	mg/kg dry	EPA 8270E	6/24/25 12:57	6/25/25 14:44	SS
Benzyl alcohol	ND		0.0485	0.0967	2	mg/kg dry	EPA 8270E	6/24/25 12:57	6/25/25 14:44	SS
Benzyl butyl phthalate	ND		0.0485	0.0967	2	mg/kg dry	EPA 8270E	6/24/25 12:57	6/25/25 14:44	SS
Bis(2-chloroethoxy)methane	ND		0.0485	0.0967	2	mg/kg dry	EPA 8270E	6/24/25 12:57	6/25/25 14:44	SS
Bis(2-chloroethyl)ether	ND		0.0485	0.0967	2	mg/kg dry	EPA 8270E	6/24/25 12:57	6/25/25 14:44	SS
Bis(2-chloroisopropyl)ether	ND	CCVE	0.0485	0.0967	2	mg/kg dry	EPA 8270E	6/24/25 12:57	6/25/25 14:44	SS
Bis(2-ethylhexyl)phthalate	ND		0.0485	0.0967	2	mg/kg dry	EPA 8270E	6/24/25 12:57	6/25/25 14:44	SS
Caprolactam	ND		0.0967	0.193	2	mg/kg dry	EPA 8270E	6/24/25 12:57	6/25/25 14:44	SS
Carbazole	ND		0.0485	0.0967	2	mg/kg dry	EPA 8270E	6/24/25 12:57	6/25/25 14:44	SS
Chrysene	ND		0.0485	0.0967	2	mg/kg dry	EPA 8270E	6/24/25 12:57	6/25/25 14:44	SS
Dibenzo(a,h)anthracene	ND		0.0485	0.0967	2	mg/kg dry	EPA 8270E	6/24/25 12:57	6/25/25 14:44	SS
Dibenzofuran	ND		0.0485	0.0967	2	mg/kg dry	EPA 8270E	6/24/25 12:57	6/25/25 14:44	SS
Diethyl phthalate	ND		0.0485	0.0967	2	mg/kg dry	EPA 8270E	6/24/25 12:57	6/25/25 14:44	SS
Dimethyl phthalate	ND		0.0485	0.0967	2	mg/kg dry	EPA 8270E	6/24/25 12:57	6/25/25 14:44	SS
Di-n-butyl phthalate	ND		0.0485	0.0967	2	mg/kg dry	EPA 8270E	6/24/25 12:57	6/25/25 14:44	SS
Di-n-octyl phthalate	ND		0.0485	0.0967	2	mg/kg dry	EPA 8270E	6/24/25 12:57	6/25/25 14:44	SS
Fluoranthene	ND		0.0485	0.0967	2	mg/kg dry	EPA 8270E	6/24/25 12:57	6/25/25 14:44	SS
Fluorene	ND		0.0485	0.0967	2	mg/kg dry	EPA 8270E	6/24/25 12:57	6/25/25 14:44	SS
Hexachlorobenzene	ND		0.0485	0.0967	2	mg/kg dry	EPA 8270E	6/24/25 12:57	6/25/25 14:44	SS
Hexachlorobutadiene	ND		0.0485	0.0967	2	mg/kg dry	EPA 8270E	6/24/25 12:57	6/25/25 14:44	SS
Hexachlorocyclopentadiene	ND	CCVE	0.0485	0.0967	2	mg/kg dry	EPA 8270E	6/24/25 12:57	6/25/25 14:44	SS
Hexachloroethane	ND		0.0485	0.0967	2	mg/kg dry	EPA 8270E	6/24/25 12:57	6/25/25 14:44	SS
Indeno(1,2,3-cd)pyrene	ND		0.0485	0.0967	2	mg/kg dry	EPA 8270E	6/24/25 12:57	6/25/25 14:44	SS
Isophorone	ND		0.0485	0.0967	2	mg/kg dry	EPA 8270E	6/24/25 12:57	6/25/25 14:44	SS
Naphthalene	ND		0.0485	0.0967	2	mg/kg dry	EPA 8270E	6/24/25 12:57	6/25/25 14:44	SS
Nitrobenzene	ND	CCVE	0.0485	0.0967	2	mg/kg dry	EPA 8270E	6/24/25 12:57	6/25/25 14:44	SS
N-Nitrosodimethylamine	ND	CCVE	0.0485	0.0967	2	mg/kg dry	EPA 8270E	6/24/25 12:57	6/25/25 14:44	SS
N-nitroso-di-n-propylamine	ND		0.0485	0.0967	2	mg/kg dry	EPA 8270E	6/24/25 12:57	6/25/25 14:44	SS
N-Nitrosodiphenylamine	ND		0.0485	0.0967	2	mg/kg dry	EPA 8270E	6/24/25 12:57	6/25/25 14:44	SS
Pentachlorophenol	ND	R	0.0485	0.0967	2	mg/kg dry	EPA 8270E	6/24/25 12:57	6/25/25 14:44	SS
Phenanthrene	ND		0.0485	0.0967	2	mg/kg dry	EPA 8270E	6/24/25 12:57	6/25/25 14:44	SS
Phenol	ND		0.0485	0.0967	2	mg/kg dry	EPA 8270E	6/24/25 12:57	6/25/25 14:44	SS
Pyrene	ND		0.0485	0.0967	2	mg/kg dry	EPA 8270E	6/24/25 12:57	6/25/25 14:44	SS
Pyridine	ND	CCVE	0.194	0.387	2	mg/kg dry	EPA 8270E	6/24/25 12:57	6/25/25 14:44	SS

Surrogate Recoveries	Result	Flag	Acceptance Range	Reference Method	Analyzed
Surrogate: SURR: 2-Fluorophenol	*75.2 %*		*20-108*	*EPA 8270E*	*6/25/25 14:44*
Surrogate: SURR: Phenol-d6	*65.1 %*		*23-114*	*EPA 8270E*	*6/25/25 14:44*
Surrogate: SURR: Nitrobenzene-d5	*63.8 %*		*22-108*	*EPA 8270E*	*6/25/25 14:44*
Surrogate: SURR: 2-Fluorobiphenyl	*74.4 %*		*21-113*	*EPA 8270E*	*6/25/25 14:44*
Surrogate: SURR: 2,4,6-Tribromophenol	*107 %*		*19-110*	*EPA 8270E*	*6/25/25 14:44*

* Analyte is not certified or the state of the samples origination does not offer certification for the Analyte

Client:	Vektor Consultants	**Sample ID:**	**25F1387-01**
Client Project:	2425 Atlantic Ave 25030016	**Date Received:**	06/20/2025
Client Sample ID:	SB-1 (0-2)	**Collection Date/Time:**	6/20/25 12:58

Lab ID: **25F1387-01** **Laboratory:** ALS Environmental - Stratford
Analysis: **Semivolatile Organic Compounds by GC/MS** **Matrix:** Soil
Prep Method: Sample Prepared by Method: EPA 3550C

Surrogate Recoveries	Result	Flag	Acceptance Range	Reference Method	Analyzed
Surrogate: SURR: Terphenyl-d14	*78.4 %*		*24-116*	*EPA 8270E*	*6/25/25 14:44*

Lab ID: **25F1387-01** **Laboratory:** ALS Environmental - Stratford
Analysis: **Organochlorine Pesticides by GC/ECD** **Matrix:** Soil
Prep Method: Sample Prepared by Method: EPA 3550C

Parameter	Result	Flag	MDL	RL	Dilution	Units	Reference Method	Extracted	Analyzed	Analyst
4,4'-DDD	ND		0.00187	0.00187	5	mg/kg dry	EPA 8081B	6/24/25 12:54	6/25/25 02:12	RJ
4,4'-DDE	ND		0.00187	0.00187	5	mg/kg dry	EPA 8081B	6/24/25 12:54	6/25/25 02:12	RJ
4,4'-DDT	ND		0.00187	0.00187	5	mg/kg dry	EPA 8081B	6/24/25 12:54	6/25/25 02:12	RJ
Aldrin	ND		0.00187	0.00187	5	mg/kg dry	EPA 8081B	6/24/25 12:54	6/25/25 02:12	RJ
alpha-BHC	ND		0.00187	0.00187	5	mg/kg dry	EPA 8081B	6/24/25 12:54	6/25/25 02:12	RJ
alpha-Chlordane	ND		0.00187	0.00187	5	mg/kg dry	EPA 8081B	6/24/25 12:54	6/25/25 02:12	RJ
beta-BHC	ND		0.00187	0.00187	5	mg/kg dry	EPA 8081B	6/24/25 12:54	6/25/25 02:12	RJ
delta-BHC	ND		0.00187	0.00187	5	mg/kg dry	EPA 8081B	6/24/25 12:54	6/25/25 02:12	RJ
Dieldrin	ND		0.00187	0.00187	5	mg/kg dry	EPA 8081B	6/24/25 12:54	6/25/25 02:12	RJ
Endosulfan I	ND		0.00187	0.00187	5	mg/kg dry	EPA 8081B	6/24/25 12:54	6/25/25 02:12	RJ
Endosulfan II	ND		0.00187	0.00187	5	mg/kg dry	EPA 8081B	6/24/25 12:54	6/25/25 02:12	RJ
Endosulfan sulfate	ND		0.00187	0.00187	5	mg/kg dry	EPA 8081B	6/24/25 12:54	6/25/25 02:12	RJ
Endrin	ND		0.00187	0.00187	5	mg/kg dry	EPA 8081B	6/24/25 12:54	6/25/25 02:12	RJ
gamma-BHC (Lindane)	ND		0.00187	0.00187	5	mg/kg dry	EPA 8081B	6/24/25 12:54	6/25/25 02:12	RJ
Heptachlor	ND		0.00187	0.00187	5	mg/kg dry	EPA 8081B	6/24/25 12:54	6/25/25 02:12	RJ

Surrogate Recoveries	Result	Flag	Acceptance Range	Reference Method	Analyzed
Surrogate: Decachlorobiphenyl	*88.5 %*		*30-150*	*EPA 8081B*	*6/25/25 02:12*
Surrogate: Tetrachloro-m-xylene	*83.0 %*		*30-150*	*EPA 8081B*	*6/25/25 02:12*

Lab ID: **25F1387-01** **Laboratory:** ALS Environmental - Stratford
Analysis: **Polychlorinated Biphenyls by GC/ECD** **Matrix:** Soil
Prep Method: Sample Prepared by Method: EPA 3550C

Parameter	Result	Flag	MDL	RL	Dilution	Units	Reference Method	Extracted	Analyzed	Analyst
Aroclor 1016	ND		0.0189	0.0189	1	mg/kg dry	EPA 8082A	6/24/25 12:52	6/26/25 10:28	NF
Aroclor 1221	ND		0.0189	0.0189	1	mg/kg dry	EPA 8082A	6/24/25 12:52	6/26/25 10:28	NF
Aroclor 1232	ND		0.0189	0.0189	1	mg/kg dry	EPA 8082A	6/24/25 12:52	6/26/25 10:28	NF
Aroclor 1242	ND		0.0189	0.0189	1	mg/kg dry	EPA 8082A	6/24/25 12:52	6/26/25 10:28	NF
Aroclor 1248	ND		0.0189	0.0189	1	mg/kg dry	EPA 8082A	6/24/25 12:52	6/26/25 10:28	NF
Aroclor 1254	ND		0.0189	0.0189	1	mg/kg dry	EPA 8082A	6/24/25 12:52	6/26/25 10:28	NF
Aroclor 1260	ND		0.0189	0.0189	1	mg/kg dry	EPA 8082A	6/24/25 12:52	6/26/25 10:28	NF
* Total PCBs	ND		0.0189	0.0189	1	mg/kg dry	EPA 8082A	6/24/25 12:52	6/26/25 10:28	NF

Surrogate Recoveries	Result	Flag	Acceptance Range	Reference Method	Analyzed
Surrogate: Tetrachloro-m-xylene	*97.0 %*		*30-120*	*EPA 8082A*	*6/26/25 10:28*
Surrogate: Decachlorobiphenyl	*89.0 %*		*30-120*	*EPA 8082A*	*6/26/25 10:28*

* Analyte is not certified or the state of the samples origination does not offer certification for the Analyte

Client:	Vektor Consultants	**Sample ID:**	**25F1387-01**
Client Project:	2425 Atlantic Ave 25030016	**Date Received:**	06/20/2025
Client Sample ID:	SB-1 (0-2)	**Collection Date/Time:**	6/20/25 12:58

Lab ID:	**25F1387-01**	**Laboratory:**	ALS Environmental - Stratford
Analysis:	**Metals Total**	**Matrix:**	Soil
Prep Method:	Sample Prepared by Method: EPA 3050B		

Parameter	Result	Flag	MDL	RL	Dilution	Units	Reference Method	Extracted	Analyzed	Analyst
Aluminum	**17900**	J	4.86	4.86	1	mg/kg dry	EPA 6010D	6/24/25 14:52	6/25/25 11:45	AGNR
Mercury	ND		0.0350	0.0350	1	mg/kg dry	EPA 7473	6/25/25 7:49	6/25/25 14:51	DBT
Antimony	ND	UJ	2.43	2.43	1	mg/kg dry	EPA 6010D	6/24/25 14:52	6/25/25 11:45	AGNR
Arsenic	**3.29**		1.46	1.46	1	mg/kg dry	EPA 6010D	6/24/25 14:52	6/25/25 11:45	AGNR
Barium	**60.7**	J	2.43	2.43	1	mg/kg dry	EPA 6010D	6/24/25 14:52	6/25/25 11:45	AGNR
Beryllium	**0.255**	J	0.049	0.049	1	mg/kg dry	EPA 6010D	6/24/25 14:52	6/25/25 11:45	AGNR
Cadmium	ND		0.292	0.292	1	mg/kg dry	EPA 6010D	6/24/25 14:52	6/25/25 11:45	AGNR
Calcium	**1300**	J B	4.86	4.86	1	mg/kg dry	EPA 6010D	6/24/25 14:52	6/25/25 11:45	AGNR
Chromium	**25.2**	J+	0.487	0.487	1	mg/kg dry	EPA 6010D	6/24/25 14:52	6/25/25 11:45	AGNR
Cobalt	**8.87**	J	0.389	0.389	1	mg/kg dry	EPA 6010D	6/24/25 14:52	6/25/25 11:45	AGNR
Copper	**12.2**	J+	1.95	1.95	1	mg/kg dry	EPA 6010D	6/24/25 14:52	6/25/25 11:45	AGNR
Iron	**23000**	J	24.3	24.3	1	mg/kg dry	EPA 6010D	6/24/25 14:52	6/25/25 11:45	AGNR
Lead	**10.6**	J	0.487	0.487	1	mg/kg dry	EPA 6010D	6/24/25 14:52	6/25/25 11:45	AGNR
Magnesium	**2120**	J B	4.87	4.87	1	mg/kg dry	EPA 6010D	6/24/25 14:52	6/25/25 11:45	AGNR
Manganese	**275**	J	0.487	0.487	1	mg/kg dry	EPA 6010D	6/24/25 14:52	6/25/25 11:45	AGNR
Nickel	**14.0**	J	0.969	0.969	1	mg/kg dry	EPA 6010D	6/24/25 14:52	6/25/25 11:45	AGNR
Potassium	**829**	J	4.87	4.87	1	mg/kg dry	EPA 6010D	6/24/25 14:52	6/25/25 11:45	AGNR
Selenium	ND		2.43	2.43	1	mg/kg dry	EPA 6010D	6/24/25 14:52	6/25/25 11:45	AGNR
Silver	ND		0.490	0.490	1	mg/kg dry	EPA 6010D	6/24/25 14:52	6/25/25 11:45	AGNR
Sodium	**152**	J	48.6	48.6	1	mg/kg dry	EPA 6010D	6/24/25 14:52	6/25/25 11:45	AGNR
Thallium	ND		1.17	1.95	1	mg/kg dry	EPA 6010D	6/24/25 14:52	6/25/25 11:45	AGNR
Vanadium	**35.8**	J+	0.969	0.969	1	mg/kg dry	EPA 6010D	6/24/25 14:52	6/25/25 11:45	AGNR
Zinc	**23.9**	J	2.42	2.42	1	mg/kg dry	EPA 6010D	6/24/25 14:52	6/25/25 11:45	AGNR

Lab ID:	**25F1387-01**	**Laboratory:**	ALS Environmental - Stratford
Analysis:	**Miscellaneous Physical Parameters**	**Matrix:**	Soil
Prep Method:	Sample Prepared by Method: % Solids Prep		

Parameter	Result	Flag	MDL	RL	Dilution	Units	Reference Method	Extracted	Analyzed	Analyst
* % Solids	**85.7**		0.100	0.100	1	%	SM 2540G	6/24/25 8:42	6/24/25 10:36	SMM

Client:	Vektor Consultants	**Sample ID:**	**25F1387-02**
Client Project:	2425 Atlantic Ave 25030016	**Date Received:**	06/20/2025
Client Sample ID:	SB-1 (6-8)	**Collection Date/Time:**	6/20/25 13:00

Lab ID:	**25F1387-02**	**Laboratory:**	ALS Environmental - Stratford
Analysis:	**Volatile Organic Compounds by GC/MS**	**Matrix:**	Soil
Prep Method:	Sample Prepared by Method: EPA 5035A		

Parameter	Result	Flag	MDL	RL	Dilution	Units	Reference Method	Extracted	Analyzed	Analyst
1,1,1,2-Tetrachloroethane	ND		0.0023	0.0045	1	mg/kg dry	EPA 8260D	6/24/25 9:04	6/24/25 11:38	PRS
1,1,1-Trichloroethane	ND		0.0023	0.0045	1	mg/kg dry	EPA 8260D	6/24/25 9:04	6/24/25 11:38	PRS
1,1,2,2-Tetrachloroethane	ND		0.0023	0.0045	1	mg/kg dry	EPA 8260D	6/24/25 9:04	6/24/25 11:38	PRS

* Analyte is not certified or the state of the samples origination does not offer certification for the Analyte

Client:	Vektor Consultants	**Sample ID:**	**25F1387-02**
Client Project:	2425 Atlantic Ave 25030016	**Date Received:**	06/20/2025
Client Sample ID:	SB-1 (6-8)	**Collection Date/Time:**	6/20/25 13:00

Lab ID:	**25F1387-02**	**Laboratory:**	ALS Environmental - Stratford
Analysis:	**Volatile Organic Compounds by GC/MS**	**Matrix:**	Soil
Prep Method:	Sample Prepared by Method: EPA 5035A		

Parameter	Result	Flag	MDL	RL	Dilution	Units	Reference Method	Extracted	Analyzed	Analyst
1,1,2-Trichloro-1,2,2-trifluoroethane (Freon 113)	ND		0.0023	0.0045	1	mg/kg dry	EPA 8260D	6/24/25 9:04	6/24/25 11:38	PRS
1,1,2-Trichloroethane	ND		0.0023	0.0045	1	mg/kg dry	EPA 8260D	6/24/25 9:04	6/24/25 11:38	PRS
1,1-Dichloroethane	ND		0.0023	0.0045	1	mg/kg dry	EPA 8260D	6/24/25 9:04	6/24/25 11:38	PRS
1,1-Dichloroethylene	ND		0.0023	0.0045	1	mg/kg dry	EPA 8260D	6/24/25 9:04	6/24/25 11:38	PRS
1,2,3-Trichlorobenzene	ND		0.0023	0.0045	1	mg/kg dry	EPA 8260D	6/24/25 9:04	6/24/25 11:38	PRS
1,2,3-Trichloropropane	ND		0.0023	0.0045	1	mg/kg dry	EPA 8260D	6/24/25 9:04	6/24/25 11:38	PRS
1,2,4-Trichlorobenzene	ND		0.0023	0.0045	1	mg/kg dry	EPA 8260D	6/24/25 9:04	6/24/25 11:38	PRS
1,2,4-Trimethylbenzene	ND		0.0023	0.0045	1	mg/kg dry	EPA 8260D	6/24/25 9:04	6/24/25 11:38	PRS
1,2-Dibromo-3-chloropropane	ND		0.0023	0.0045	1	mg/kg dry	EPA 8260D	6/24/25 9:04	6/24/25 11:38	PRS
1,2-Dibromoethane	ND		0.0023	0.0045	1	mg/kg dry	EPA 8260D	6/24/25 9:04	6/24/25 11:38	PRS
1,2-Dichlorobenzene	ND		0.0023	0.0045	1	mg/kg dry	EPA 8260D	6/24/25 9:04	6/24/25 11:38	PRS
1,2-Dichloroethane	ND		0.0023	0.0045	1	mg/kg dry	EPA 8260D	6/24/25 9:04	6/24/25 11:38	PRS
1,2-Dichloropropane	ND		0.0023	0.0045	1	mg/kg dry	EPA 8260D	6/24/25 9:04	6/24/25 11:38	PRS
1,3,5-Trimethylbenzene	ND		0.0023	0.0045	1	mg/kg dry	EPA 8260D	6/24/25 9:04	6/24/25 11:38	PRS
1,3-Dichlorobenzene	ND		0.0023	0.0045	1	mg/kg dry	EPA 8260D	6/24/25 9:04	6/24/25 11:38	PRS
1,4-Dichlorobenzene	ND		0.0023	0.0045	1	mg/kg dry	EPA 8260D	6/24/25 9:04	6/24/25 11:38	PRS
1,4-Dioxane	ND		0.045	0.090	1	mg/kg dry	EPA 8260D	6/24/25 9:04	6/24/25 11:38	PRS
2-Butanone	ND	CCVE	0.0023	0.0045	1	mg/kg dry	EPA 8260D	6/24/25 9:04	6/24/25 11:38	PRS
2-Hexanone	ND		0.0023	0.0045	1	mg/kg dry	EPA 8260D	6/24/25 9:04	6/24/25 11:38	PRS
4-Methyl-2-pentanone	ND		0.0023	0.0045	1	mg/kg dry	EPA 8260D	6/24/25 9:04	6/24/25 11:38	PRS
Acetone	ND		0.0045	0.0090	1	mg/kg dry	EPA 8260D	6/24/25 9:04	6/24/25 11:38	PRS
Acrolein	ND		0.0045	0.0090	1	mg/kg dry	EPA 8260D	6/24/25 9:04	6/24/25 11:38	PRS
Acrylonitrile	ND		0.0023	0.0045	1	mg/kg dry	EPA 8260D	6/24/25 9:04	6/24/25 11:38	PRS
Benzene	ND		0.0023	0.0045	1	mg/kg dry	EPA 8260D	6/24/25 9:04	6/24/25 11:38	PRS
Bromochloromethane	ND		0.0023	0.0045	1	mg/kg dry	EPA 8260D	6/24/25 9:04	6/24/25 11:38	PRS
Bromodichloromethane	ND		0.0023	0.0045	1	mg/kg dry	EPA 8260D	6/24/25 9:04	6/24/25 11:38	PRS
Bromoform	ND		0.0023	0.0045	1	mg/kg dry	EPA 8260D	6/24/25 9:04	6/24/25 11:38	PRS
Bromomethane	ND		0.0023	0.0045	1	mg/kg dry	EPA 8260D	6/24/25 9:04	6/24/25 11:38	PRS
Carbon disulfide	ND		0.0023	0.0045	1	mg/kg dry	EPA 8260D	6/24/25 9:04	6/24/25 11:38	PRS
Carbon tetrachloride	ND		0.0023	0.0045	1	mg/kg dry	EPA 8260D	6/24/25 9:04	6/24/25 11:38	PRS
Chlorobenzene	ND		0.0023	0.0045	1	mg/kg dry	EPA 8260D	6/24/25 9:04	6/24/25 11:38	PRS
Chloroethane	ND		0.0023	0.0045	1	mg/kg dry	EPA 8260D	6/24/25 9:04	6/24/25 11:38	PRS
Chloroform	ND		0.0023	0.0045	1	mg/kg dry	EPA 8260D	6/24/25 9:04	6/24/25 11:38	PRS
Chloromethane	ND		0.0023	0.0045	1	mg/kg dry	EPA 8260D	6/24/25 9:04	6/24/25 11:38	PRS
cis-1,2-Dichloroethylene	ND	CCVE	0.0023	0.0045	1	mg/kg dry	EPA 8260D	6/24/25 9:04	6/24/25 11:38	PRS
cis-1,3-Dichloropropylene	ND		0.0023	0.0045	1	mg/kg dry	EPA 8260D	6/24/25 9:04	6/24/25 11:38	PRS
Cyclohexane	ND		0.0023	0.0045	1	mg/kg dry	EPA 8260D	6/24/25 9:04	6/24/25 11:38	PRS
Dibromochloromethane	ND		0.0023	0.0045	1	mg/kg dry	EPA 8260D	6/24/25 9:04	6/24/25 11:38	PRS
Dibromomethane	ND		0.0023	0.0045	1	mg/kg dry	EPA 8260D	6/24/25 9:04	6/24/25 11:38	PRS
Dichlorodifluoromethane	ND		0.0023	0.0045	1	mg/kg dry	EPA 8260D	6/24/25 9:04	6/24/25 11:38	PRS
Ethyl Benzene	ND	UJ QL-02	0.0023	0.0045	1	mg/kg dry	EPA 8260D	6/24/25 9:04	6/24/25 11:38	PRS
Hexachlorobutadiene	ND		0.0023	0.0045	1	mg/kg dry	EPA 8260D	6/24/25 9:04	6/24/25 11:38	PRS
Isopropylbenzene	ND		0.0023	0.0045	1	mg/kg dry	EPA 8260D	6/24/25 9:04	6/24/25 11:38	PRS

* Analyte is not certified or the state of the samples origination does not offer certification for the Analyte

Client:	Vektor Consultants	**Sample ID:**	**25F1387-02**
Client Project:	2425 Atlantic Ave 25030016	**Date Received:**	06/20/2025
Client Sample ID:	SB-1 (6-8)	**Collection Date/Time:**	6/20/25 13:00

Lab ID: **25F1387-02** **Laboratory:** ALS Environmental - Stratford

Analysis: **Volatile Organic Compounds by GC/MS** **Matrix:** Soil

Prep Method: Sample Prepared by Method: EPA 5035A

Parameter	Result	Flag	MDL	RL	Dilution	Units	Reference Method	Extracted	Analyzed	Analyst
Methyl acetate	ND	CCVE	0.0023	0.0045	1	mg/kg dry	EPA 8260D	6/24/25 9:04	6/24/25 11:38	PRS
Methyl tert-butyl ether (MTBE)	ND	UJ QL-02	0.0023	0.0045	1	mg/kg dry	EPA 8260D	6/24/25 9:04	6/24/25 11:38	PRS
Methylcyclohexane	ND		0.0023	0.0045	1	mg/kg dry	EPA 8260D	6/24/25 9:04	6/24/25 11:38	PRS
* Methylene chloride	ND		0.0045	0.0090	1	mg/kg dry	EPA 8260D	6/24/25 9:04	6/24/25 11:38	PRS
n-Butylbenzene	ND		0.0023	0.0045	1	mg/kg dry	EPA 8260D	6/24/25 9:04	6/24/25 11:38	PRS
n-Propylbenzene	ND		0.0023	0.0045	1	mg/kg dry	EPA 8260D	6/24/25 9:04	6/24/25 11:38	PRS
o-Xylene	ND	UJ QL-02	0.0023	0.0045	1	mg/kg dry	EPA 8260D	6/24/25 9:04	6/24/25 11:38	PRS
p- & m- Xylenes	ND		0.0045	0.0090	1	mg/kg dry	EPA 8260D	6/24/25 9:04	6/24/25 11:38	PRS
p-Isopropyltoluene	ND		0.0023	0.0045	1	mg/kg dry	EPA 8260D	6/24/25 9:04	6/24/25 11:38	PRS
sec-Butylbenzene	ND		0.0023	0.0045	1	mg/kg dry	EPA 8260D	6/24/25 9:04	6/24/25 11:38	PRS
Styrene	ND	UJ QL-02	0.0023	0.0045	1	mg/kg dry	EPA 8260D	6/24/25 9:04	6/24/25 11:38	PRS
tert-Butyl alcohol (TBA)	ND	UJ QL-02	0.011	0.023	1	mg/kg dry	EPA 8260D	6/24/25 9:04	6/24/25 11:38	PRS
tert-Butylbenzene	ND		0.0023	0.0045	1	mg/kg dry	EPA 8260D	6/24/25 9:04	6/24/25 11:38	PRS
Tetrachloroethylene	ND	UJ QL-02	0.0023	0.0045	1	mg/kg dry	EPA 8260D	6/24/25 9:04	6/24/25 11:38	PRS
Toluene	ND		0.0023	0.0045	1	mg/kg dry	EPA 8260D	6/24/25 9:04	6/24/25 11:38	PRS
trans-1,2-Dichloroethylene	ND		0.0023	0.0045	1	mg/kg dry	EPA 8260D	6/24/25 9:04	6/24/25 11:38	PRS
trans-1,3-Dichloropropylene	ND		0.0023	0.0045	1	mg/kg dry	EPA 8260D	6/24/25 9:04	6/24/25 11:38	PRS
Trichloroethylene	ND		0.0023	0.0045	1	mg/kg dry	EPA 8260D	6/24/25 9:04	6/24/25 11:38	PRS
Trichlorofluoromethane	ND		0.0023	0.0045	1	mg/kg dry	EPA 8260D	6/24/25 9:04	6/24/25 11:38	PRS
Vinyl Chloride	ND		0.0023	0.0045	1	mg/kg dry	EPA 8260D	6/24/25 9:04	6/24/25 11:38	PRS
Xylenes, Total	ND		0.0068	0.014	1	mg/kg dry	EPA 8260D	6/24/25 9:04	6/24/25 11:38	PRS

Surrogate Recoveries	Result	Flag	Acceptance Range	Reference Method	Analyzed
Surrogate: SURR: 1,2-Dichloroethane-d4	*99.6 %*		*77-125*	*EPA 8260D*	*6/24/25 11:38*
Surrogate: SURR: Toluene-d8	*98.4 %*		*85-120*	*EPA 8260D*	*6/24/25 11:38*
Surrogate: SURR: p-Bromofluorobenzene	*101 %*		*76-130*	*EPA 8260D*	*6/24/25 11:38*

* Analyte is not certified or the state of the samples origination does not offer certification for the Analyte.

Client:	Vektor Consultants	**Sample ID:**	**25F1387-02**
Client Project:	2425 Atlantic Ave 25030016	**Date Received:**	06/20/2025
Client Sample ID:	SB-1 (6-8)	**Collection Date/Time:**	6/20/25 13:00

Lab ID:	**25F1387-02**	**Laboratory:**	ALS Environmental - Stratford
Analysis:	**Semivolatile Organic Compounds by GC/MS**	**Matrix:**	Soil
Prep Method:	Sample Prepared by Method: EPA 3550C		

Parameter	Result	Flag	MDL	RL	Dilution	Units	Reference Method	Extracted	Analyzed	Analyst
1,1-Biphenyl	ND		0.0469	0.0935	2	mg/kg dry	EPA 8270E	6/24/25 12:57	6/25/25 15:15	SS
1,2,4,5-Tetrachlorobenzene	ND	CCVE	0.0935	0.187	2	mg/kg dry	EPA 8270E	6/24/25 12:57	6/25/25 15:15	SS
1,2,4-Trichlorobenzene	ND		0.0469	0.0935	2	mg/kg dry	EPA 8270E	6/24/25 12:57	6/25/25 15:15	SS
1,2-Dichlorobenzene	ND		0.0469	0.0935	2	mg/kg dry	EPA 8270E	6/24/25 12:57	6/25/25 15:15	SS
1,2-Diphenylhydrazine (as Azobenzene)	ND		0.0469	0.0935	2	mg/kg dry	EPA 8270E	6/24/25 12:57	6/25/25 15:15	SS
1,3-Dichlorobenzene	ND		0.0469	0.0935	2	mg/kg dry	EPA 8270E	6/24/25 12:57	6/25/25 15:15	SS
1,4-Dichlorobenzene	ND		0.0469	0.0935	2	mg/kg dry	EPA 8270E	6/24/25 12:57	6/25/25 15:15	SS
2,3,4,6-Tetrachlorophenol	ND		0.0935	0.187	2	mg/kg dry	EPA 8270E	6/24/25 12:57	6/25/25 15:15	SS
2,4,5-Trichlorophenol	ND		0.0469	0.0935	2	mg/kg dry	EPA 8270E	6/24/25 12:57	6/25/25 15:15	SS
2,4,6-Trichlorophenol	ND		0.0469	0.0935	2	mg/kg dry	EPA 8270E	6/24/25 12:57	6/25/25 15:15	SS
2,4-Dichlorophenol	ND		0.0469	0.0935	2	mg/kg dry	EPA 8270E	6/24/25 12:57	6/25/25 15:15	SS
2,4-Dimethylphenol	ND		0.0469	0.0935	2	mg/kg dry	EPA 8270E	6/24/25 12:57	6/25/25 15:15	SS
2,4-Dinitrophenol	ND		0.0935	0.187	2	mg/kg dry	EPA 8270E	6/24/25 12:57	6/25/25 15:15	SS
2,4-Dinitrotoluene	ND		0.0469	0.0935	2	mg/kg dry	EPA 8270E	6/24/25 12:57	6/25/25 15:15	SS
2,6-Dinitrotoluene	ND		0.0469	0.0935	2	mg/kg dry	EPA 8270E	6/24/25 12:57	6/25/25 15:15	SS
2-Chloronaphthalene	ND		0.0469	0.0935	2	mg/kg dry	EPA 8270E	6/24/25 12:57	6/25/25 15:15	SS
2-Chlorophenol	ND		0.0469	0.0935	2	mg/kg dry	EPA 8270E	6/24/25 12:57	6/25/25 15:15	SS
2-Methylnaphthalene	ND		0.0469	0.0935	2	mg/kg dry	EPA 8270E	6/24/25 12:57	6/25/25 15:15	SS
2-Methylphenol	ND		0.0469	0.0935	2	mg/kg dry	EPA 8270E	6/24/25 12:57	6/25/25 15:15	SS
2-Nitroaniline	ND		0.0935	0.187	2	mg/kg dry	EPA 8270E	6/24/25 12:57	6/25/25 15:15	SS
2-Nitrophenol	ND		0.0469	0.0935	2	mg/kg dry	EPA 8270E	6/24/25 12:57	6/25/25 15:15	SS
* 3- & 4-Methylphenols	ND		0.0469	0.0935	2	mg/kg dry	EPA 8270E	6/24/25 12:57	6/25/25 15:15	SS
3,3-Dichlorobenzidine	ND		0.0469	0.0935	2	mg/kg dry	EPA 8270E	6/24/25 12:57	6/25/25 15:15	SS
3-Nitroaniline	ND		0.0935	0.187	2	mg/kg dry	EPA 8270E	6/24/25 12:57	6/25/25 15:15	SS
4,6-Dinitro-2-methylphenol	ND		0.0935	0.187	2	mg/kg dry	EPA 8270E	6/24/25 12:57	6/25/25 15:15	SS
4-Bromophenyl phenyl ether	ND		0.0469	0.0935	2	mg/kg dry	EPA 8270E	6/24/25 12:57	6/25/25 15:15	SS
4-Chloro-3-methylphenol	ND		0.0469	0.0935	2	mg/kg dry	EPA 8270E	6/24/25 12:57	6/25/25 15:15	SS
4-Chloroaniline	ND		0.0469	0.0935	2	mg/kg dry	EPA 8270E	6/24/25 12:57	6/25/25 15:15	SS
4-Chlorophenyl phenyl ether	ND		0.0469	0.0935	2	mg/kg dry	EPA 8270E	6/24/25 12:57	6/25/25 15:15	SS
4-Nitroaniline	ND		0.0935	0.187	2	mg/kg dry	EPA 8270E	6/24/25 12:57	6/25/25 15:15	SS
4-Nitrophenol	ND		0.0935	0.187	2	mg/kg dry	EPA 8270E	6/24/25 12:57	6/25/25 15:15	SS
Acenaphthene	ND		0.0469	0.0935	2	mg/kg dry	EPA 8270E	6/24/25 12:57	6/25/25 15:15	SS
Acenaphthylene	ND		0.0469	0.0935	2	mg/kg dry	EPA 8270E	6/24/25 12:57	6/25/25 15:15	SS
Acetophenone	ND	CCVE	0.0469	0.0935	2	mg/kg dry	EPA 8270E	6/24/25 12:57	6/25/25 15:15	SS
Aniline	ND		0.187	0.374	2	mg/kg dry	EPA 8270E	6/24/25 12:57	6/25/25 15:15	SS
Anthracene	ND		0.0469	0.0935	2	mg/kg dry	EPA 8270E	6/24/25 12:57	6/25/25 15:15	SS
Atrazine	ND	CCVE	0.0469	0.0935	2	mg/kg dry	EPA 8270E	6/24/25 12:57	6/25/25 15:15	SS
Benzaldehyde	ND	CCVE	0.0469	0.0935	2	mg/kg dry	EPA 8270E	6/24/25 12:57	6/25/25 15:15	SS
Benzidine	ND	CAL-E	0.187	0.374	2	mg/kg dry	EPA 8270E	6/24/25 12:57	6/25/25 15:15	SS
Benzo(a)anthracene	ND		0.0469	0.0935	2	mg/kg dry	EPA 8270E	6/24/25 12:57	6/25/25 15:15	SS
Benzo(a)pyrene	ND		0.0469	0.0935	2	mg/kg dry	EPA 8270E	6/24/25 12:57	6/25/25 15:15	SS
Benzo(b)fluoranthene	ND		0.0469	0.0935	2	mg/kg dry	EPA 8270E	6/24/25 12:57	6/25/25 15:15	SS

* Analyte is not certified or the state of the samples origination does not offer certification for the Analyte.

Client:	Vektor Consultants	**Sample ID:**	**25F1387-02**
Client Project:	2425 Atlantic Ave 25030016	**Date Received:**	06/20/2025
Client Sample ID:	SB-1 (6-8)	**Collection Date/Time:**	6/20/25 13:00

Lab ID: **25F1387-02** **Laboratory:** ALS Environmental - Stratford

Analysis: **Semivolatile Organic Compounds by GC/MS** **Matrix:** Soil

Prep Method: Sample Prepared by Method: EPA 3550C

Parameter	Result	Flag	MDL	RL	Dilution	Units	Reference Method	Extracted	Analyzed	Analyst
Benzo(g,h,i)perylene	ND		0.0469	0.0935	2	mg/kg dry	EPA 8270E	6/24/25 12:57	6/25/25 15:15	SS
Benzo(k)fluoranthene	ND		0.0469	0.0935	2	mg/kg dry	EPA 8270E	6/24/25 12:57	6/25/25 15:15	SS
Benzoic acid	ND	CAL-E	0.0469	0.0935	2	mg/kg dry	EPA 8270E	6/24/25 12:57	6/25/25 15:15	SS
Benzyl alcohol	ND		0.0469	0.0935	2	mg/kg dry	EPA 8270E	6/24/25 12:57	6/25/25 15:15	SS
Benzyl butyl phthalate	ND		0.0469	0.0935	2	mg/kg dry	EPA 8270E	6/24/25 12:57	6/25/25 15:15	SS
Bis(2-chloroethoxy)methane	ND		0.0469	0.0935	2	mg/kg dry	EPA 8270E	6/24/25 12:57	6/25/25 15:15	SS
Bis(2-chloroethyl)ether	ND		0.0469	0.0935	2	mg/kg dry	EPA 8270E	6/24/25 12:57	6/25/25 15:15	SS
Bis(2-chloroisopropyl)ether	ND	CCVE	0.0469	0.0935	2	mg/kg dry	EPA 8270E	6/24/25 12:57	6/25/25 15:15	SS
Bis(2-ethylhexyl)phthalate	ND		0.0469	0.0935	2	mg/kg dry	EPA 8270E	6/24/25 12:57	6/25/25 15:15	SS
Caprolactam	ND		0.0935	0.187	2	mg/kg dry	EPA 8270E	6/24/25 12:57	6/25/25 15:15	SS
Carbazole	ND		0.0469	0.0935	2	mg/kg dry	EPA 8270E	6/24/25 12:57	6/25/25 15:15	SS
Chrysene	ND		0.0469	0.0935	2	mg/kg dry	EPA 8270E	6/24/25 12:57	6/25/25 15:15	SS
Dibenzo(a,h)anthracene	ND		0.0469	0.0935	2	mg/kg dry	EPA 8270E	6/24/25 12:57	6/25/25 15:15	SS
Dibenzofuran	ND		0.0469	0.0935	2	mg/kg dry	EPA 8270E	6/24/25 12:57	6/25/25 15:15	SS
Diethyl phthalate	ND		0.0469	0.0935	2	mg/kg dry	EPA 8270E	6/24/25 12:57	6/25/25 15:15	SS
Dimethyl phthalate	ND		0.0469	0.0935	2	mg/kg dry	EPA 8270E	6/24/25 12:57	6/25/25 15:15	SS
Di-n-butyl phthalate	ND		0.0469	0.0935	2	mg/kg dry	EPA 8270E	6/24/25 12:57	6/25/25 15:15	SS
Di-n-octyl phthalate	ND		0.0469	0.0935	2	mg/kg dry	EPA 8270E	6/24/25 12:57	6/25/25 15:15	SS
Fluoranthene	ND		0.0469	0.0935	2	mg/kg dry	EPA 8270E	6/24/25 12:57	6/25/25 15:15	SS
Fluorene	ND		0.0469	0.0935	2	mg/kg dry	EPA 8270E	6/24/25 12:57	6/25/25 15:15	SS
Hexachlorobenzene	ND		0.0469	0.0935	2	mg/kg dry	EPA 8270E	6/24/25 12:57	6/25/25 15:15	SS
Hexachlorobutadiene	ND		0.0469	0.0935	2	mg/kg dry	EPA 8270E	6/24/25 12:57	6/25/25 15:15	SS
Hexachlorocyclopentadiene	ND	CCVE	0.0469	0.0935	2	mg/kg dry	EPA 8270E	6/24/25 12:57	6/25/25 15:15	SS
Hexachloroethane	ND		0.0469	0.0935	2	mg/kg dry	EPA 8270E	6/24/25 12:57	6/25/25 15:15	SS
Indeno(1,2,3-cd)pyrene	ND		0.0469	0.0935	2	mg/kg dry	EPA 8270E	6/24/25 12:57	6/25/25 15:15	SS
Isophorone	ND		0.0469	0.0935	2	mg/kg dry	EPA 8270E	6/24/25 12:57	6/25/25 15:15	SS
Naphthalene	ND		0.0469	0.0935	2	mg/kg dry	EPA 8270E	6/24/25 12:57	6/25/25 15:15	SS
Nitrobenzene	ND	CCVE	0.0469	0.0935	2	mg/kg dry	EPA 8270E	6/24/25 12:57	6/25/25 15:15	SS
N-Nitrosodimethylamine	ND	CCVE	0.0469	0.0935	2	mg/kg dry	EPA 8270E	6/24/25 12:57	6/25/25 15:15	SS
N-nitroso-di-n-propylamine	ND		0.0469	0.0935	2	mg/kg dry	EPA 8270E	6/24/25 12:57	6/25/25 15:15	SS
N-Nitrosodiphenylamine	ND		0.0469	0.0935	2	mg/kg dry	EPA 8270E	6/24/25 12:57	6/25/25 15:15	SS
Pentachlorophenol	ND	R	0.0469	0.0935	2	mg/kg dry	EPA 8270E	6/24/25 12:57	6/25/25 15:15	SS
Phenanthrene	ND		0.0469	0.0935	2	mg/kg dry	EPA 8270E	6/24/25 12:57	6/25/25 15:15	SS
Phenol	ND		0.0469	0.0935	2	mg/kg dry	EPA 8270E	6/24/25 12:57	6/25/25 15:15	SS
Pyrene	ND		0.0469	0.0935	2	mg/kg dry	EPA 8270E	6/24/25 12:57	6/25/25 15:15	SS
Pyridine	ND	CCVE	0.187	0.374	2	mg/kg dry	EPA 8270E	6/24/25 12:57	6/25/25 15:15	SS

Surrogate Recoveries	Result	Flag	Acceptance Range	Reference Method	Analyzed
Surrogate: SURR: 2-Fluorophenol	*83.4 %*		*20-108*	*EPA 8270E*	*6/25/25 15:15*
Surrogate: SURR: Phenol-d6	*71.4 %*		*23-114*	*EPA 8270E*	*6/25/25 15:15*
Surrogate: SURR: Nitrobenzene-d5	*69.0 %*		*22-108*	*EPA 8270E*	*6/25/25 15:15*
Surrogate: SURR: 2-Fluorobiphenyl	*80.7 %*		*21-113*	*EPA 8270E*	*6/25/25 15:15*
Surrogate: SURR: 2,4,6-Tribromophenol	*119 %*	*S-08*	*19-110*	*EPA 8270E*	*6/25/25 15:15*

* Analyte is not certified or the state of the samples origination does not offer certification for the Analyte.

Client:	Vektor Consultants	**Sample ID:**	**25F1387-02**
Client Project:	2425 Atlantic Ave 25030016	**Date Received:**	06/20/2025
Client Sample ID:	SB-1 (6-8)	**Collection Date/Time:**	6/20/25 13:00

Lab ID: **25F1387-02** **Laboratory:** ALS Environmental - Stratford
Analysis: **Semivolatile Organic Compounds by GC/MS** **Matrix:** Soil
Prep Method: Sample Prepared by Method: EPA 3550C

Surrogate Recoveries	Result	Flag	Acceptance Range	Reference Method	Analyzed
Surrogate: SURR: Terphenyl-d14	*83.5 %*		*24-116*	*EPA 8270E*	*6/25/25 15:15*

Lab ID: **25F1387-02** **Laboratory:** ALS Environmental - Stratford
Analysis: **Organochlorine Pesticides by GC/ECD** **Matrix:** Soil
Prep Method: Sample Prepared by Method: EPA 3550C

Parameter	Result	Flag	MDL	RL	Dilution	Units	Reference Method	Extracted	Analyzed	Analyst
4,4'-DDD	ND		0.00181	0.00181	5	mg/kg dry	EPA 8081B	6/24/25 12:54	6/25/25 02:29	RJ
4,4'-DDE	ND		0.00181	0.00181	5	mg/kg dry	EPA 8081B	6/24/25 12:54	6/25/25 02:29	RJ
4,4'-DDT	ND		0.00181	0.00181	5	mg/kg dry	EPA 8081B	6/24/25 12:54	6/25/25 02:29	RJ
Aldrin	ND		0.00181	0.00181	5	mg/kg dry	EPA 8081B	6/24/25 12:54	6/25/25 02:29	RJ
alpha-BHC	ND		0.00181	0.00181	5	mg/kg dry	EPA 8081B	6/24/25 12:54	6/25/25 02:29	RJ
alpha-Chlordane	ND		0.00181	0.00181	5	mg/kg dry	EPA 8081B	6/24/25 12:54	6/25/25 02:29	RJ
beta-BHC	ND		0.00181	0.00181	5	mg/kg dry	EPA 8081B	6/24/25 12:54	6/25/25 02:29	RJ
delta-BHC	ND		0.00181	0.00181	5	mg/kg dry	EPA 8081B	6/24/25 12:54	6/25/25 02:29	RJ
Dieldrin	ND		0.00181	0.00181	5	mg/kg dry	EPA 8081B	6/24/25 12:54	6/25/25 02:29	RJ
Endosulfan I	ND		0.00181	0.00181	5	mg/kg dry	EPA 8081B	6/24/25 12:54	6/25/25 02:29	RJ
Endosulfan II	ND		0.00181	0.00181	5	mg/kg dry	EPA 8081B	6/24/25 12:54	6/25/25 02:29	RJ
Endosulfan sulfate	ND		0.00181	0.00181	5	mg/kg dry	EPA 8081B	6/24/25 12:54	6/25/25 02:29	RJ
Endrin	ND		0.00181	0.00181	5	mg/kg dry	EPA 8081B	6/24/25 12:54	6/25/25 02:29	RJ
gamma-BHC (Lindane)	ND		0.00181	0.00181	5	mg/kg dry	EPA 8081B	6/24/25 12:54	6/25/25 02:29	RJ
Heptachlor	ND		0.00181	0.00181	5	mg/kg dry	EPA 8081B	6/24/25 12:54	6/25/25 02:29	RJ

Surrogate Recoveries	Result	Flag	Acceptance Range	Reference Method	Analyzed
Surrogate: Decachlorobiphenyl	*75.9 %*		*30-150*	*EPA 8081B*	*6/25/25 02:29*
Surrogate: Tetrachloro-m-xylene	*70.1 %*		*30-150*	*EPA 8081B*	*6/25/25 02:29*

Lab ID: **25F1387-02** **Laboratory:** ALS Environmental - Stratford
Analysis: **Polychlorinated Biphenyls by GC/ECD** **Matrix:** Soil
Prep Method: Sample Prepared by Method: EPA 3550C

Parameter	Result	Flag	MDL	RL	Dilution	Units	Reference Method	Extracted	Analyzed	Analyst
Aroclor 1016	ND		0.0183	0.0183	1	mg/kg dry	EPA 8082A	6/24/25 12:52	6/26/25 10:41	NF
Aroclor 1221	ND		0.0183	0.0183	1	mg/kg dry	EPA 8082A	6/24/25 12:52	6/26/25 10:41	NF
Aroclor 1232	ND		0.0183	0.0183	1	mg/kg dry	EPA 8082A	6/24/25 12:52	6/26/25 10:41	NF
Aroclor 1242	ND		0.0183	0.0183	1	mg/kg dry	EPA 8082A	6/24/25 12:52	6/26/25 10:41	NF
Aroclor 1248	ND		0.0183	0.0183	1	mg/kg dry	EPA 8082A	6/24/25 12:52	6/26/25 10:41	NF
Aroclor 1254	ND		0.0183	0.0183	1	mg/kg dry	EPA 8082A	6/24/25 12:52	6/26/25 10:41	NF
Aroclor 1260	ND		0.0183	0.0183	1	mg/kg dry	EPA 8082A	6/24/25 12:52	6/26/25 10:41	NF
* Total PCBs	ND		0.0183	0.0183	1	mg/kg dry	EPA 8082A	6/24/25 12:52	6/26/25 10:41	NF

Surrogate Recoveries	Result	Flag	Acceptance Range	Reference Method	Analyzed
Surrogate: Tetrachloro-m-xylene	*77.5 %*		*30-120*	*EPA 8082A*	*6/26/25 10:41*
Surrogate: Decachlorobiphenyl	*73.0 %*		*30-120*	*EPA 8082A*	*6/26/25 10:41*

* Analyte is not certified or the state of the samples origination does not offer certification for the Analyte.

Client:	Vektor Consultants	**Sample ID:**	**25F1387-02**
Client Project:	2425 Atlantic Ave 25030016	**Date Received:**	06/20/2025
Client Sample ID:	SB-1 (6-8)	**Collection Date/Time:**	6/20/25 13:00

Lab ID: **25F1387-02** **Laboratory:** ALS Environmental - Stratford
Analysis: **Metals Total** **Matrix:** Soil
Prep Method: Sample Prepared by Method: EPA 3050B

Parameter	Result	Flag	MDL	RL	Dilution	Units	Reference Method	Extracted	Analyzed	Analyst
Aluminum	**14200**	J	4.70	4.70	1	mg/kg dry	EPA 6010D	6/24/25 14:52	6/25/25 11:47	AGNR
Mercury	ND		0.0339	0.0339	1	mg/kg dry	EPA 7473	6/25/25 7:49	6/25/25 14:51	DBT
Antimony	ND	UJ	2.35	2.35	1	mg/kg dry	EPA 6010D	6/24/25 14:52	6/25/25 11:47	AGNR
Arsenic	**4.35**		1.41	1.41	1	mg/kg dry	EPA 6010D	6/24/25 14:52	6/25/25 11:47	AGNR
Barium	**42.1**	J	2.35	2.35	1	mg/kg dry	EPA 6010D	6/24/25 14:52	6/25/25 11:47	AGNR
Beryllium	**0.314**	J	0.047	0.047	1	mg/kg dry	EPA 6010D	6/24/25 14:52	6/25/25 11:47	AGNR
Cadmium	ND		0.282	0.282	1	mg/kg dry	EPA 6010D	6/24/25 14:52	6/25/25 11:47	AGNR
Calcium	**1000**	J B	4.70	4.70	1	mg/kg dry	EPA 6010D	6/24/25 14:52	6/25/25 11:47	AGNR
Chromium	**25.1**	J+	0.471	0.471	1	mg/kg dry	EPA 6010D	6/24/25 14:52	6/25/25 11:47	AGNR
Cobalt	**8.35**	J	0.376	0.376	1	mg/kg dry	EPA 6010D	6/24/25 14:52	6/25/25 11:47	AGNR
Copper	**27.2**	J+	1.88	1.88	1	mg/kg dry	EPA 6010D	6/24/25 14:52	6/25/25 11:47	AGNR
Iron	**35100**	J	23.5	23.5	1	mg/kg dry	EPA 6010D	6/24/25 14:52	6/25/25 11:47	AGNR
Lead	**5.08**	J	0.471	0.471	1	mg/kg dry	EPA 6010D	6/24/25 14:52	6/25/25 11:47	AGNR
Magnesium	**3570**	J B	4.71	4.71	1	mg/kg dry	EPA 6010D	6/24/25 14:52	6/25/25 11:47	AGNR
Manganese	**266**	J	0.471	0.471	1	mg/kg dry	EPA 6010D	6/24/25 14:52	6/25/25 11:47	AGNR
Nickel	**16.6**	J	0.937	0.937	1	mg/kg dry	EPA 6010D	6/24/25 14:52	6/25/25 11:47	AGNR
Potassium	**1010**	J	4.71	4.71	1	mg/kg dry	EPA 6010D	6/24/25 14:52	6/25/25 11:47	AGNR
Selenium	ND		2.35	2.35	1	mg/kg dry	EPA 6010D	6/24/25 14:52	6/25/25 11:47	AGNR
Silver	ND		0.474	0.474	1	mg/kg dry	EPA 6010D	6/24/25 14:52	6/25/25 11:47	AGNR
Sodium	**111**	J	47.0	47.0	1	mg/kg dry	EPA 6010D	6/24/25 14:52	6/25/25 11:47	AGNR
Thallium	ND		1.13	1.88	1	mg/kg dry	EPA 6010D	6/24/25 14:52	6/25/25 11:47	AGNR
Vanadium	**38.5**	J+	0.937	0.937	1	mg/kg dry	EPA 6010D	6/24/25 14:52	6/25/25 11:47	AGNR
Zinc	**33.7**	J	2.34	2.34	1	mg/kg dry	EPA 6010D	6/24/25 14:52	6/25/25 11:47	AGNR

Lab ID: **25F1387-02** **Laboratory:** ALS Environmental - Stratford
Analysis: **Miscellaneous Physical Parameters** **Matrix:** Soil
Prep Method: Sample Prepared by Method: % Solids Prep

Parameter	Result	Flag	MDL	RL	Dilution	Units	Reference Method	Extracted	Analyzed	Analyst
* % Solids	**88.6**		0.100	0.100	1	%	SM 2540G	6/24/25 8:42	6/24/25 10:36	SMM

Client:	Vektor Consultants	**Sample ID:**	**25F1387-03**
Client Project:	2425 Atlantic Ave 25030016	**Date Received:**	06/20/2025
Client Sample ID:	SB-2 (8-10)	**Collection Date/Time:**	6/20/25 11:20

Lab ID: **25F1387-03** **Laboratory:** ALS Environmental - Stratford
Analysis: **Volatile Organic Compounds by GC/MS** **Matrix:** Soil
Prep Method: Sample Prepared by Method: EPA 5035A

Parameter	Result	Flag	MDL	RL	Dilution	Units	Reference Method	Extracted	Analyzed	Analyst
1,1,1,2-Tetrachloroethane	ND		0.0022	0.0044	1	mg/kg dry	EPA 8260D	6/24/25 9:04	6/24/25 10:43	PRS
1,1,1-Trichloroethane	ND		0.0022	0.0044	1	mg/kg dry	EPA 8260D	6/24/25 9:04	6/24/25 10:43	PRS
1,1,2,2-Tetrachloroethane	ND		0.0022	0.0044	1	mg/kg dry	EPA 8260D	6/24/25 9:04	6/24/25 10:43	PRS

* Analyte is not certified or the state of the samples origination does not offer certification for the Analyte.

Client:	Vektor Consultants	**Sample ID:**	**25F1387-03**
Client Project:	2425 Atlantic Ave 25030016	**Date Received:**	06/20/2025
Client Sample ID:	SB-2 (8-10)	**Collection Date/Time:**	6/20/25 11:20

Lab ID:	**25F1387-03**	**Laboratory:**	ALS Environmental - Stratford
Analysis:	**Volatile Organic Compounds by GC/MS**	**Matrix:**	Soil
Prep Method:	Sample Prepared by Method: EPA 5035A		

Parameter	Result	Flag	MDL	RL	Dilution	Units	Reference Method	Extracted	Analyzed	Analyst
1,1,2-Trichloro-1,2,2-trifluoroethane (Freon 113)	ND		0.0022	0.0044	1	mg/kg dry	EPA 8260D	6/24/25 9:04	6/24/25 10:43	PRS
1,1,2-Trichloroethane	ND		0.0022	0.0044	1	mg/kg dry	EPA 8260D	6/24/25 9:04	6/24/25 10:43	PRS
1,1-Dichloroethane	ND		0.0022	0.0044	1	mg/kg dry	EPA 8260D	6/24/25 9:04	6/24/25 10:43	PRS
1,1-Dichloroethylene	ND		0.0022	0.0044	1	mg/kg dry	EPA 8260D	6/24/25 9:04	6/24/25 10:43	PRS
1,2,3-Trichlorobenzene	ND		0.0022	0.0044	1	mg/kg dry	EPA 8260D	6/24/25 9:04	6/24/25 10:43	PRS
1,2,3-Trichloropropane	ND		0.0022	0.0044	1	mg/kg dry	EPA 8260D	6/24/25 9:04	6/24/25 10:43	PRS
1,2,4-Trichlorobenzene	ND		0.0022	0.0044	1	mg/kg dry	EPA 8260D	6/24/25 9:04	6/24/25 10:43	PRS
1,2,4-Trimethylbenzene	ND		0.0022	0.0044	1	mg/kg dry	EPA 8260D	6/24/25 9:04	6/24/25 10:43	PRS
1,2-Dibromo-3-chloropropane	ND		0.0022	0.0044	1	mg/kg dry	EPA 8260D	6/24/25 9:04	6/24/25 10:43	PRS
1,2-Dibromoethane	ND		0.0022	0.0044	1	mg/kg dry	EPA 8260D	6/24/25 9:04	6/24/25 10:43	PRS
1,2-Dichlorobenzene	ND		0.0022	0.0044	1	mg/kg dry	EPA 8260D	6/24/25 9:04	6/24/25 10:43	PRS
1,2-Dichloroethane	ND		0.0022	0.0044	1	mg/kg dry	EPA 8260D	6/24/25 9:04	6/24/25 10:43	PRS
1,2-Dichloropropane	ND		0.0022	0.0044	1	mg/kg dry	EPA 8260D	6/24/25 9:04	6/24/25 10:43	PRS
1,3,5-Trimethylbenzene	ND		0.0022	0.0044	1	mg/kg dry	EPA 8260D	6/24/25 9:04	6/24/25 10:43	PRS
1,3-Dichlorobenzene	ND		0.0022	0.0044	1	mg/kg dry	EPA 8260D	6/24/25 9:04	6/24/25 10:43	PRS
1,4-Dichlorobenzene	ND		0.0022	0.0044	1	mg/kg dry	EPA 8260D	6/24/25 9:04	6/24/25 10:43	PRS
1,4-Dioxane	ND		0.044	0.087	1	mg/kg dry	EPA 8260D	6/24/25 9:04	6/24/25 10:43	PRS
2-Butanone	ND	CCVE	0.0022	0.0044	1	mg/kg dry	EPA 8260D	6/24/25 9:04	6/24/25 10:43	PRS
2-Hexanone	ND		0.0022	0.0044	1	mg/kg dry	EPA 8260D	6/24/25 9:04	6/24/25 10:43	PRS
4-Methyl-2-pentanone	ND		0.0022	0.0044	1	mg/kg dry	EPA 8260D	6/24/25 9:04	6/24/25 10:43	PRS
Acetone	ND		0.0044	0.0087	1	mg/kg dry	EPA 8260D	6/24/25 9:04	6/24/25 10:43	PRS
Acrolein	ND		0.0044	0.0087	1	mg/kg dry	EPA 8260D	6/24/25 9:04	6/24/25 10:43	PRS
Acrylonitrile	ND		0.0022	0.0044	1	mg/kg dry	EPA 8260D	6/24/25 9:04	6/24/25 10:43	PRS
Benzene	ND		0.0022	0.0044	1	mg/kg dry	EPA 8260D	6/24/25 9:04	6/24/25 10:43	PRS
Bromochloromethane	ND		0.0022	0.0044	1	mg/kg dry	EPA 8260D	6/24/25 9:04	6/24/25 10:43	PRS
Bromodichloromethane	ND		0.0022	0.0044	1	mg/kg dry	EPA 8260D	6/24/25 9:04	6/24/25 10:43	PRS
Bromoform	ND		0.0022	0.0044	1	mg/kg dry	EPA 8260D	6/24/25 9:04	6/24/25 10:43	PRS
Bromomethane	ND		0.0022	0.0044	1	mg/kg dry	EPA 8260D	6/24/25 9:04	6/24/25 10:43	PRS
Carbon disulfide	ND		0.0022	0.0044	1	mg/kg dry	EPA 8260D	6/24/25 9:04	6/24/25 10:43	PRS
Carbon tetrachloride	ND		0.0022	0.0044	1	mg/kg dry	EPA 8260D	6/24/25 9:04	6/24/25 10:43	PRS
Chlorobenzene	ND		0.0022	0.0044	1	mg/kg dry	EPA 8260D	6/24/25 9:04	6/24/25 10:43	PRS
Chloroethane	ND		0.0022	0.0044	1	mg/kg dry	EPA 8260D	6/24/25 9:04	6/24/25 10:43	PRS
Chloroform	ND		0.0022	0.0044	1	mg/kg dry	EPA 8260D	6/24/25 9:04	6/24/25 10:43	PRS
Chloromethane	ND		0.0022	0.0044	1	mg/kg dry	EPA 8260D	6/24/25 9:04	6/24/25 10:43	PRS
cis-1,2-Dichloroethylene	ND	CCVE	0.0022	0.0044	1	mg/kg dry	EPA 8260D	6/24/25 9:04	6/24/25 10:43	PRS
cis-1,3-Dichloropropylene	ND		0.0022	0.0044	1	mg/kg dry	EPA 8260D	6/24/25 9:04	6/24/25 10:43	PRS
Cyclohexane	ND		0.0022	0.0044	1	mg/kg dry	EPA 8260D	6/24/25 9:04	6/24/25 10:43	PRS
Dibromochloromethane	ND		0.0022	0.0044	1	mg/kg dry	EPA 8260D	6/24/25 9:04	6/24/25 10:43	PRS
Dibromomethane	ND		0.0022	0.0044	1	mg/kg dry	EPA 8260D	6/24/25 9:04	6/24/25 10:43	PRS
Dichlorodifluoromethane	ND		0.0022	0.0044	1	mg/kg dry	EPA 8260D	6/24/25 9:04	6/24/25 10:43	PRS
Ethyl Benzene	ND	UJ QL-02	0.0022	0.0044	1	mg/kg dry	EPA 8260D	6/24/25 9:04	6/24/25 10:43	PRS
Hexachlorobutadiene	ND		0.0022	0.0044	1	mg/kg dry	EPA 8260D	6/24/25 9:04	6/24/25 10:43	PRS
Isopropylbenzene	ND		0.0022	0.0044	1	mg/kg dry	EPA 8260D	6/24/25 9:04	6/24/25 10:43	PRS

* Analyte is not certified or the state of the samples origination does not offer certification for the Analyte.

Client:	Vektor Consultants	**Sample ID:**	**25F1387-03**
Client Project:	2425 Atlantic Ave 25030016	**Date Received:**	06/20/2025
Client Sample ID:	SB-2 (8-10)	**Collection Date/Time:**	6/20/25 11:20

Lab ID: **25F1387-03** **Laboratory:** ALS Environmental - Stratford

Analysis: **Volatile Organic Compounds by GC/MS** **Matrix:** Soil

Prep Method: Sample Prepared by Method: EPA 5035A

Parameter	Result	Flag	MDL	RL	Dilution	Units	Reference Method	Extracted	Analyzed	Analyst
Methyl acetate	ND	CCVE	0.0022	0.0044	1	mg/kg dry	EPA 8260D	6/24/25 9:04	6/24/25 10:43	PRS
Methyl tert-butyl ether (MTBE)	ND	UJQL-02	0.0022	0.0044	1	mg/kg dry	EPA 8260D	6/24/25 9:04	6/24/25 10:43	PRS
Methylcyclohexane	ND		0.0022	0.0044	1	mg/kg dry	EPA 8260D	6/24/25 9:04	6/24/25 10:43	PRS
* Methylene chloride	ND		0.0044	0.0087	1	mg/kg dry	EPA 8260D	6/24/25 9:04	6/24/25 10:43	PRS
n-Butylbenzene	ND		0.0022	0.0044	1	mg/kg dry	EPA 8260D	6/24/25 9:04	6/24/25 10:43	PRS
n-Propylbenzene	ND		0.0022	0.0044	1	mg/kg dry	EPA 8260D	6/24/25 9:04	6/24/25 10:43	PRS
o-Xylene	ND	UJQL-02	0.0022	0.0044	1	mg/kg dry	EPA 8260D	6/24/25 9:04	6/24/25 10:43	PRS
p- & m- Xylenes	ND		0.0044	0.0087	1	mg/kg dry	EPA 8260D	6/24/25 9:04	6/24/25 10:43	PRS
p-Isopropyltoluene	ND		0.0022	0.0044	1	mg/kg dry	EPA 8260D	6/24/25 9:04	6/24/25 10:43	PRS
sec-Butylbenzene	ND		0.0022	0.0044	1	mg/kg dry	EPA 8260D	6/24/25 9:04	6/24/25 10:43	PRS
Styrene	ND	UJQL-02	0.0022	0.0044	1	mg/kg dry	EPA 8260D	6/24/25 9:04	6/24/25 10:43	PRS
tert-Butyl alcohol (TBA)	ND	UJQL-02	0.011	0.022	1	mg/kg dry	EPA 8260D	6/24/25 9:04	6/24/25 10:43	PRS
tert-Butylbenzene	ND		0.0022	0.0044	1	mg/kg dry	EPA 8260D	6/24/25 9:04	6/24/25 10:43	PRS
Tetrachloroethylene	**0.0022**	J-QL-02, J	0.0022	0.0044	1	mg/kg dry	EPA 8260D	6/24/25 9:04	6/24/25 10:43	PRS
Toluene	ND		0.0022	0.0044	1	mg/kg dry	EPA 8260D	6/24/25 9:04	6/24/25 10:43	PRS
trans-1,2-Dichloroethylene	ND		0.0022	0.0044	1	mg/kg dry	EPA 8260D	6/24/25 9:04	6/24/25 10:43	PRS
trans-1,3-Dichloropropylene	ND		0.0022	0.0044	1	mg/kg dry	EPA 8260D	6/24/25 9:04	6/24/25 10:43	PRS
Trichloroethylene	**0.026**		0.0022	0.0044	1	mg/kg dry	EPA 8260D	6/24/25 9:04	6/24/25 10:43	PRS
Trichlorofluoromethane	ND		0.0022	0.0044	1	mg/kg dry	EPA 8260D	6/24/25 9:04	6/24/25 10:43	PRS
Vinyl Chloride	ND		0.0022	0.0044	1	mg/kg dry	EPA 8260D	6/24/25 9:04	6/24/25 10:43	PRS
Xylenes, Total	ND		0.0066	0.013	1	mg/kg dry	EPA 8260D	6/24/25 9:04	6/24/25 10:43	PRS

Surrogate Recoveries	Result	Flag	Acceptance Range	Reference Method	Analyzed
Surrogate: SURR: 1,2-Dichloroethane-d4	*98.5 %*		*77-125*	*EPA 8260D*	*6/24/25 10:43*
Surrogate: SURR: Toluene-d8	*101 %*		*85-120*	*EPA 8260D*	*6/24/25 10:43*
Surrogate: SURR: p-Bromofluorobenzene	*103 %*		*76-130*	*EPA 8260D*	*6/24/25 10:43*

* Analyte is not certified or the state of the samples origination does not offer certification for the Analyte.

Client:	Vektor Consultants	**Sample ID:**	**25F1387-03**
Client Project:	2425 Atlantic Ave 25030016	**Date Received:**	06/20/2025
Client Sample ID:	SB-2 (8-10)	**Collection Date/Time:**	6/20/25 11:20

Lab ID:	**25F1387-03**	**Laboratory:**	ALS Environmental - Stratford
Analysis:	**Semivolatile Organic Compounds by GC/MS**	**Matrix:**	Soil
Prep Method:	Sample Prepared by Method: EPA 3550C		

Parameter	Result	Flag	MDL	RL	Dilution	Units	Reference Method	Extracted	Analyzed	Analyst
1,1-Biphenyl	ND		0.0430	0.0859	2	mg/kg dry	EPA 8270E	6/24/25 12:57	6/25/25 15:46	SS
1,2,4,5-Tetrachlorobenzene	ND	CCVE	0.0859	0.172	2	mg/kg dry	EPA 8270E	6/24/25 12:57	6/25/25 15:46	SS
1,2,4-Trichlorobenzene	ND		0.0430	0.0859	2	mg/kg dry	EPA 8270E	6/24/25 12:57	6/25/25 15:46	SS
1,2-Dichlorobenzene	ND		0.0430	0.0859	2	mg/kg dry	EPA 8270E	6/24/25 12:57	6/25/25 15:46	SS
1,2-Diphenylhydrazine (as Azobenzene)	ND		0.0430	0.0859	2	mg/kg dry	EPA 8270E	6/24/25 12:57	6/25/25 15:46	SS
1,3-Dichlorobenzene	ND		0.0430	0.0859	2	mg/kg dry	EPA 8270E	6/24/25 12:57	6/25/25 15:46	SS
1,4-Dichlorobenzene	ND		0.0430	0.0859	2	mg/kg dry	EPA 8270E	6/24/25 12:57	6/25/25 15:46	SS
2,3,4,6-Tetrachlorophenol	ND		0.0859	0.172	2	mg/kg dry	EPA 8270E	6/24/25 12:57	6/25/25 15:46	SS
2,4,5-Trichlorophenol	ND		0.0430	0.0859	2	mg/kg dry	EPA 8270E	6/24/25 12:57	6/25/25 15:46	SS
2,4,6-Trichlorophenol	ND		0.0430	0.0859	2	mg/kg dry	EPA 8270E	6/24/25 12:57	6/25/25 15:46	SS
2,4-Dichlorophenol	ND		0.0430	0.0859	2	mg/kg dry	EPA 8270E	6/24/25 12:57	6/25/25 15:46	SS
2,4-Dimethylphenol	ND		0.0430	0.0859	2	mg/kg dry	EPA 8270E	6/24/25 12:57	6/25/25 15:46	SS
2,4-Dinitrophenol	ND		0.0859	0.172	2	mg/kg dry	EPA 8270E	6/24/25 12:57	6/25/25 15:46	SS
2,4-Dinitrotoluene	ND		0.0430	0.0859	2	mg/kg dry	EPA 8270E	6/24/25 12:57	6/25/25 15:46	SS
2,6-Dinitrotoluene	ND		0.0430	0.0859	2	mg/kg dry	EPA 8270E	6/24/25 12:57	6/25/25 15:46	SS
2-Chloronaphthalene	ND		0.0430	0.0859	2	mg/kg dry	EPA 8270E	6/24/25 12:57	6/25/25 15:46	SS
2-Chlorophenol	ND		0.0430	0.0859	2	mg/kg dry	EPA 8270E	6/24/25 12:57	6/25/25 15:46	SS
2-Methylnaphthalene	ND		0.0430	0.0859	2	mg/kg dry	EPA 8270E	6/24/25 12:57	6/25/25 15:46	SS
2-Methylphenol	ND		0.0430	0.0859	2	mg/kg dry	EPA 8270E	6/24/25 12:57	6/25/25 15:46	SS
2-Nitroaniline	ND		0.0859	0.172	2	mg/kg dry	EPA 8270E	6/24/25 12:57	6/25/25 15:46	SS
2-Nitrophenol	ND		0.0430	0.0859	2	mg/kg dry	EPA 8270E	6/24/25 12:57	6/25/25 15:46	SS
* 3- & 4-Methylphenols	ND		0.0430	0.0859	2	mg/kg dry	EPA 8270E	6/24/25 12:57	6/25/25 15:46	SS
3,3-Dichlorobenzidine	ND		0.0430	0.0859	2	mg/kg dry	EPA 8270E	6/24/25 12:57	6/25/25 15:46	SS
3-Nitroaniline	ND		0.0859	0.172	2	mg/kg dry	EPA 8270E	6/24/25 12:57	6/25/25 15:46	SS
4,6-Dinitro-2-methylphenol	ND		0.0859	0.172	2	mg/kg dry	EPA 8270E	6/24/25 12:57	6/25/25 15:46	SS
4-Bromophenyl phenyl ether	ND		0.0430	0.0859	2	mg/kg dry	EPA 8270E	6/24/25 12:57	6/25/25 15:46	SS
4-Chloro-3-methylphenol	ND		0.0430	0.0859	2	mg/kg dry	EPA 8270E	6/24/25 12:57	6/25/25 15:46	SS
4-Chloroaniline	ND		0.0430	0.0859	2	mg/kg dry	EPA 8270E	6/24/25 12:57	6/25/25 15:46	SS
4-Chlorophenyl phenyl ether	ND		0.0430	0.0859	2	mg/kg dry	EPA 8270E	6/24/25 12:57	6/25/25 15:46	SS
4-Nitroaniline	ND		0.0859	0.172	2	mg/kg dry	EPA 8270E	6/24/25 12:57	6/25/25 15:46	SS
4-Nitrophenol	ND		0.0859	0.172	2	mg/kg dry	EPA 8270E	6/24/25 12:57	6/25/25 15:46	SS
Acenaphthene	ND		0.0430	0.0859	2	mg/kg dry	EPA 8270E	6/24/25 12:57	6/25/25 15:46	SS
Acenaphthylene	ND		0.0430	0.0859	2	mg/kg dry	EPA 8270E	6/24/25 12:57	6/25/25 15:46	SS
Acetophenone	ND	CCVE	0.0430	0.0859	2	mg/kg dry	EPA 8270E	6/24/25 12:57	6/25/25 15:46	SS
Aniline	ND		0.172	0.344	2	mg/kg dry	EPA 8270E	6/24/25 12:57	6/25/25 15:46	SS
Anthracene	ND		0.0430	0.0859	2	mg/kg dry	EPA 8270E	6/24/25 12:57	6/25/25 15:46	SS
Atrazine	ND	CCVE	0.0430	0.0859	2	mg/kg dry	EPA 8270E	6/24/25 12:57	6/25/25 15:46	SS
Benzaldehyde	ND	CCVE	0.0430	0.0859	2	mg/kg dry	EPA 8270E	6/24/25 12:57	6/25/25 15:46	SS
Benzidine	ND	CAL-E	0.172	0.344	2	mg/kg dry	EPA 8270E	6/24/25 12:57	6/25/25 15:46	SS
Benzo(a)anthracene	**0.0584**	J	0.0430	0.0859	2	mg/kg dry	EPA 8270E	6/24/25 12:57	6/25/25 15:46	SS
Benzo(a)pyrene	**0.0549**	J	0.0430	0.0859	2	mg/kg dry	EPA 8270E	6/24/25 12:57	6/25/25 15:46	SS
Benzo(b)fluoranthene	**0.0508**	J	0.0430	0.0859	2	mg/kg dry	EPA 8270E	6/24/25 12:57	6/25/25 15:46	SS

* Analyte is not certified or the state of the samples origination does not offer certification for the Analyte.

Client:	Vektor Consultants	**Sample ID:**	**25F1387-03**
Client Project:	2425 Atlantic Ave 25030016	**Date Received:**	06/20/2025
Client Sample ID:	SB-2 (8-10)	**Collection Date/Time:**	6/20/25 11:20

Lab ID:	**25F1387-03**	**Laboratory:**	ALS Environmental - Stratford
Analysis:	**Semivolatile Organic Compounds by GC/MS**	**Matrix:**	Soil
Prep Method:	Sample Prepared by Method: EPA 3550C		

Parameter	Result	Flag	MDL	RL	Dilution	Units	Reference Method	Extracted	Analyzed	Analyst
Benzo(g,h,i)perylene	ND		0.0430	0.0859	2	mg/kg dry	EPA 8270E	6/24/25 12:57	6/25/25 15:46	SS
Benzo(k)fluoranthene	**0.0522**	J	0.0430	0.0859	2	mg/kg dry	EPA 8270E	6/24/25 12:57	6/25/25 15:46	SS
Benzoic acid	ND	CAL-E	0.0430	0.0859	2	mg/kg dry	EPA 8270E	6/24/25 12:57	6/25/25 15:46	SS
Benzyl alcohol	ND		0.0430	0.0859	2	mg/kg dry	EPA 8270E	6/24/25 12:57	6/25/25 15:46	SS
Benzyl butyl phthalate	ND		0.0430	0.0859	2	mg/kg dry	EPA 8270E	6/24/25 12:57	6/25/25 15:46	SS
Bis(2-chloroethoxy)methane	ND		0.0430	0.0859	2	mg/kg dry	EPA 8270E	6/24/25 12:57	6/25/25 15:46	SS
Bis(2-chloroethyl)ether	ND		0.0430	0.0859	2	mg/kg dry	EPA 8270E	6/24/25 12:57	6/25/25 15:46	SS
Bis(2-chloroisopropyl)ether	ND	CCVE	0.0430	0.0859	2	mg/kg dry	EPA 8270E	6/24/25 12:57	6/25/25 15:46	SS
Bis(2-ethylhexyl)phthalate	ND		0.0430	0.0859	2	mg/kg dry	EPA 8270E	6/24/25 12:57	6/25/25 15:46	SS
Caprolactam	ND		0.0859	0.172	2	mg/kg dry	EPA 8270E	6/24/25 12:57	6/25/25 15:46	SS
Carbazole	ND		0.0430	0.0859	2	mg/kg dry	EPA 8270E	6/24/25 12:57	6/25/25 15:46	SS
Chrysene	**0.0645**	J	0.0430	0.0859	2	mg/kg dry	EPA 8270E	6/24/25 12:57	6/25/25 15:46	SS
Dibenzo(a,h)anthracene	ND		0.0430	0.0859	2	mg/kg dry	EPA 8270E	6/24/25 12:57	6/25/25 15:46	SS
Dibenzofuran	ND		0.0430	0.0859	2	mg/kg dry	EPA 8270E	6/24/25 12:57	6/25/25 15:46	SS
Diethyl phthalate	ND		0.0430	0.0859	2	mg/kg dry	EPA 8270E	6/24/25 12:57	6/25/25 15:46	SS
Dimethyl phthalate	ND		0.0430	0.0859	2	mg/kg dry	EPA 8270E	6/24/25 12:57	6/25/25 15:46	SS
Di-n-butyl phthalate	ND		0.0430	0.0859	2	mg/kg dry	EPA 8270E	6/24/25 12:57	6/25/25 15:46	SS
Di-n-octyl phthalate	ND		0.0430	0.0859	2	mg/kg dry	EPA 8270E	6/24/25 12:57	6/25/25 15:46	SS
Fluoranthene	**0.113**		0.0430	0.0859	2	mg/kg dry	EPA 8270E	6/24/25 12:57	6/25/25 15:46	SS
Fluorene	ND		0.0430	0.0859	2	mg/kg dry	EPA 8270E	6/24/25 12:57	6/25/25 15:46	SS
Hexachlorobenzene	ND		0.0430	0.0859	2	mg/kg dry	EPA 8270E	6/24/25 12:57	6/25/25 15:46	SS
Hexachlorobutadiene	ND		0.0430	0.0859	2	mg/kg dry	EPA 8270E	6/24/25 12:57	6/25/25 15:46	SS
Hexachlorocyclopentadiene	ND	CCVE	0.0430	0.0859	2	mg/kg dry	EPA 8270E	6/24/25 12:57	6/25/25 15:46	SS
Hexachloroethane	ND		0.0430	0.0859	2	mg/kg dry	EPA 8270E	6/24/25 12:57	6/25/25 15:46	SS
Indeno(1,2,3-cd)pyrene	ND		0.0430	0.0859	2	mg/kg dry	EPA 8270E	6/24/25 12:57	6/25/25 15:46	SS
Isophorone	ND		0.0430	0.0859	2	mg/kg dry	EPA 8270E	6/24/25 12:57	6/25/25 15:46	SS
Naphthalene	ND		0.0430	0.0859	2	mg/kg dry	EPA 8270E	6/24/25 12:57	6/25/25 15:46	SS
Nitrobenzene	ND	CCVE	0.0430	0.0859	2	mg/kg dry	EPA 8270E	6/24/25 12:57	6/25/25 15:46	SS
N-Nitrosodimethylamine	ND	CCVE	0.0430	0.0859	2	mg/kg dry	EPA 8270E	6/24/25 12:57	6/25/25 15:46	SS
N-nitroso-di-n-propylamine	ND		0.0430	0.0859	2	mg/kg dry	EPA 8270E	6/24/25 12:57	6/25/25 15:46	SS
N-Nitrosodiphenylamine	ND		0.0430	0.0859	2	mg/kg dry	EPA 8270E	6/24/25 12:57	6/25/25 15:46	SS
Pentachlorophenol	ND	R	0.0430	0.0859	2	mg/kg dry	EPA 8270E	6/24/25 12:57	6/25/25 15:46	SS
Phenanthrene	**0.0680**	J	0.0430	0.0859	2	mg/kg dry	EPA 8270E	6/24/25 12:57	6/25/25 15:46	SS
Phenol	ND		0.0430	0.0859	2	mg/kg dry	EPA 8270E	6/24/25 12:57	6/25/25 15:46	SS
Pyrene	**0.101**		0.0430	0.0859	2	mg/kg dry	EPA 8270E	6/24/25 12:57	6/25/25 15:46	SS
Pyridine	ND	CCVE	0.172	0.344	2	mg/kg dry	EPA 8270E	6/24/25 12:57	6/25/25 15:46	SS

Surrogate Recoveries	Result	Flag	Acceptance Range	Reference Method	Analyzed
Surrogate: SURR: 2-Fluorophenol	*70.2 %*		*20-108*	*EPA 8270E*	*6/25/25 15:46*
Surrogate: SURR: Phenol-d6	*57.7 %*		*23-114*	*EPA 8270E*	*6/25/25 15:46*
Surrogate: SURR: Nitrobenzene-d5	*57.0 %*		*22-108*	*EPA 8270E*	*6/25/25 15:46*
Surrogate: SURR: 2-Fluorobiphenyl	*66.8 %*		*21-113*	*EPA 8270E*	*6/25/25 15:46*
Surrogate: SURR: 2,4,6-Tribromophenol	*96.6 %*		*19-110*	*EPA 8270E*	*6/25/25 15:46*

* Analyte is not certified or the state of the samples origination does not offer certification for the Analyte.

Client:	Vektor Consultants	**Sample ID:**	**25F1387-03**
Client Project:	2425 Atlantic Ave 25030016	**Date Received:**	06/20/2025
Client Sample ID:	SB-2 (8-10)	**Collection Date/Time:**	6/20/25 11:20

Lab ID: **25F1387-03** **Laboratory:** ALS Environmental - Stratford
Analysis: **Semivolatile Organic Compounds by GC/MS** **Matrix:** Soil
Prep Method: Sample Prepared by Method: EPA 3550C

Surrogate Recoveries	Result	Flag	Acceptance Range	Reference Method	Analyzed
Surrogate: SURR: Terphenyl-d14	*71.5 %*		*24-116*	*EPA 8270E*	*6/25/25 15:46*

Lab ID: **25F1387-03** **Laboratory:** ALS Environmental - Stratford
Analysis: **Organochlorine Pesticides by GC/ECD** **Matrix:** Soil
Prep Method: Sample Prepared by Method: EPA 3550C

Parameter	Result	Flag	MDL	RL	Dilution	Units	Reference Method	Extracted	Analyzed	Analyst
4,4'-DDD	ND		0.00166	0.00166	5	mg/kg dry	EPA 8081B	6/24/25 12:54	6/25/25 02:46	RJ
4,4'-DDE	ND		0.00166	0.00166	5	mg/kg dry	EPA 8081B	6/24/25 12:54	6/25/25 02:46	RJ
4,4'-DDT	ND		0.00166	0.00166	5	mg/kg dry	EPA 8081B	6/24/25 12:54	6/25/25 02:46	RJ
Aldrin	ND		0.00166	0.00166	5	mg/kg dry	EPA 8081B	6/24/25 12:54	6/25/25 02:46	RJ
alpha-BHC	ND		0.00166	0.00166	5	mg/kg dry	EPA 8081B	6/24/25 12:54	6/25/25 02:46	RJ
alpha-Chlordane	ND		0.00166	0.00166	5	mg/kg dry	EPA 8081B	6/24/25 12:54	6/25/25 02:46	RJ
beta-BHC	ND		0.00166	0.00166	5	mg/kg dry	EPA 8081B	6/24/25 12:54	6/25/25 02:46	RJ
delta-BHC	ND		0.00166	0.00166	5	mg/kg dry	EPA 8081B	6/24/25 12:54	6/25/25 02:46	RJ
Dieldrin	ND		0.00166	0.00166	5	mg/kg dry	EPA 8081B	6/24/25 12:54	6/25/25 02:46	RJ
Endosulfan I	ND		0.00166	0.00166	5	mg/kg dry	EPA 8081B	6/24/25 12:54	6/25/25 02:46	RJ
Endosulfan II	ND		0.00166	0.00166	5	mg/kg dry	EPA 8081B	6/24/25 12:54	6/25/25 02:46	RJ
Endosulfan sulfate	ND		0.00166	0.00166	5	mg/kg dry	EPA 8081B	6/24/25 12:54	6/25/25 02:46	RJ
Endrin	ND		0.00166	0.00166	5	mg/kg dry	EPA 8081B	6/24/25 12:54	6/25/25 02:46	RJ
gamma-BHC (Lindane)	ND		0.00166	0.00166	5	mg/kg dry	EPA 8081B	6/24/25 12:54	6/25/25 02:46	RJ
Heptachlor	ND		0.00166	0.00166	5	mg/kg dry	EPA 8081B	6/24/25 12:54	6/25/25 02:46	RJ

Surrogate Recoveries	Result	Flag	Acceptance Range	Reference Method	Analyzed
Surrogate: Decachlorobiphenyl	*69.6 %*		*30-150*	*EPA 8081B*	*6/25/25 02:46*
Surrogate: Tetrachloro-m-xylene	*64.3 %*		*30-150*	*EPA 8081B*	*6/25/25 02:46*

Lab ID: **25F1387-03** **Laboratory:** ALS Environmental - Stratford
Analysis: **Polychlorinated Biphenyls by GC/ECD** **Matrix:** Soil
Prep Method: Sample Prepared by Method: EPA 3550C

Parameter	Result	Flag	MDL	RL	Dilution	Units	Reference Method	Extracted	Analyzed	Analyst
Aroclor 1016	ND		0.0168	0.0168	1	mg/kg dry	EPA 8082A	6/24/25 12:52	6/26/25 10:55	NF
Aroclor 1221	ND		0.0168	0.0168	1	mg/kg dry	EPA 8082A	6/24/25 12:52	6/26/25 10:55	NF
Aroclor 1232	ND		0.0168	0.0168	1	mg/kg dry	EPA 8082A	6/24/25 12:52	6/26/25 10:55	NF
Aroclor 1242	ND		0.0168	0.0168	1	mg/kg dry	EPA 8082A	6/24/25 12:52	6/26/25 10:55	NF
Aroclor 1248	ND		0.0168	0.0168	1	mg/kg dry	EPA 8082A	6/24/25 12:52	6/26/25 10:55	NF
Aroclor 1254	ND		0.0168	0.0168	1	mg/kg dry	EPA 8082A	6/24/25 12:52	6/26/25 10:55	NF
Aroclor 1260	ND		0.0168	0.0168	1	mg/kg dry	EPA 8082A	6/24/25 12:52	6/26/25 10:55	NF
* Total PCBs	ND		0.0168	0.0168	1	mg/kg dry	EPA 8082A	6/24/25 12:52	6/26/25 10:55	NF

Surrogate Recoveries	Result	Flag	Acceptance Range	Reference Method	Analyzed
Surrogate: Tetrachloro-m-xylene	*67.5 %*		*30-120*	*EPA 8082A*	*6/26/25 10:55*
Surrogate: Decachlorobiphenyl	*64.5 %*		*30-120*	*EPA 8082A*	*6/26/25 10:55*

* Analyte is not certified or the state of the samples origination does not offer certification for the Analyte.

Client:	Vektor Consultants	**Sample ID:**	**25F1387-03**
Client Project:	2425 Atlantic Ave 25030016	**Date Received:**	06/20/2025
Client Sample ID:	SB-2 (8-10)	**Collection Date/Time:**	6/20/25 11:20

Lab ID:	**25F1387-03**	**Laboratory:**	ALS Environmental - Stratford
Analysis:	**Metals Total**	**Matrix:**	Soil
Prep Method:	Sample Prepared by Method: EPA 3050B		

Parameter	Result	Flag	MDL	RL	Dilution	Units	Reference Method	Extracted	Analyzed	Analyst
Aluminum	**5910**	J	4.32	4.32	1	mg/kg dry	EPA 6010D	6/24/25 14:52	6/25/25 11:48	AGNR
Mercury	ND		0.0311	0.0311	1	mg/kg dry	EPA 7473	6/25/25 7:49	6/25/25 14:51	DBT
Antimony	ND	UJ	2.16	2.16	1	mg/kg dry	EPA 6010D	6/24/25 14:52	6/25/25 11:48	AGNR
Arsenic	**2.18**		1.30	1.30	1	mg/kg dry	EPA 6010D	6/24/25 14:52	6/25/25 11:48	AGNR
Barium	**37.4**	J	2.16	2.16	1	mg/kg dry	EPA 6010D	6/24/25 14:52	6/25/25 11:48	AGNR
Beryllium	ND		0.044	0.044	1	mg/kg dry	EPA 6010D	6/24/25 14:52	6/25/25 11:48	AGNR
Cadmium	ND		0.259	0.259	1	mg/kg dry	EPA 6010D	6/24/25 14:52	6/25/25 11:48	AGNR
Calcium	**6180**	J B	4.32	4.32	1	mg/kg dry	EPA 6010D	6/24/25 14:52	6/25/25 11:48	AGNR
Chromium	**10.0**	J+	0.432	0.432	1	mg/kg dry	EPA 6010D	6/24/25 14:52	6/25/25 11:48	AGNR
Cobalt	**3.83**	J	0.345	0.345	1	mg/kg dry	EPA 6010D	6/24/25 14:52	6/25/25 11:48	AGNR
Copper	**20.5**	J+	1.73	1.73	1	mg/kg dry	EPA 6010D	6/24/25 14:52	6/25/25 11:48	AGNR
Iron	**14500**	J	21.6	21.6	1	mg/kg dry	EPA 6010D	6/24/25 14:52	6/25/25 11:48	AGNR
Lead	**11.3**	J	0.432	0.432	1	mg/kg dry	EPA 6010D	6/24/25 14:52	6/25/25 11:48	AGNR
Magnesium	**2720**	J B	4.32	4.32	1	mg/kg dry	EPA 6010D	6/24/25 14:52	6/25/25 11:48	AGNR
Manganese	**285**	J	0.432	0.432	1	mg/kg dry	EPA 6010D	6/24/25 14:52	6/25/25 11:48	AGNR
Nickel	**6.00**	J	0.860	0.860	1	mg/kg dry	EPA 6010D	6/24/25 14:52	6/25/25 11:48	AGNR
Potassium	**1260**	J	4.32	4.32	1	mg/kg dry	EPA 6010D	6/24/25 14:52	6/25/25 11:48	AGNR
Selenium	ND		2.16	2.16	1	mg/kg dry	EPA 6010D	6/24/25 14:52	6/25/25 11:48	AGNR
Silver	ND		0.435	0.435	1	mg/kg dry	EPA 6010D	6/24/25 14:52	6/25/25 11:48	AGNR
Sodium	**120**	J	43.2	43.2	1	mg/kg dry	EPA 6010D	6/24/25 14:52	6/25/25 11:48	AGNR
Thallium	ND		1.04	1.73	1	mg/kg dry	EPA 6010D	6/24/25 14:52	6/25/25 11:48	AGNR
Vanadium	**13.9**	J+	0.860	0.860	1	mg/kg dry	EPA 6010D	6/24/25 14:52	6/25/25 11:48	AGNR
Zinc	**23.7**	J	2.15	2.15	1	mg/kg dry	EPA 6010D	6/24/25 14:52	6/25/25 11:48	AGNR

Lab ID:	**25F1387-03**	**Laboratory:**	ALS Environmental - Stratford
Analysis:	**Miscellaneous Physical Parameters**	**Matrix:**	Soil
Prep Method:	Sample Prepared by Method: % Solids Prep		

Parameter	Result	Flag	MDL	RL	Dilution	Units	Reference Method	Extracted	Analyzed	Analyst
* % Solids	**96.5**		0.100	0.100	1	%	SM 2540G	6/24/25 8:39	6/24/25 10:00	SMM

Client:	Vektor Consultants	**Sample ID:**	**25F1387-04**
Client Project:	2425 Atlantic Ave 25030016	**Date Received:**	06/20/2025
Client Sample ID:	SB-2 (10-12)	**Collection Date/Time:**	6/20/25 11:25

Lab ID:	**25F1387-04**	**Laboratory:**	ALS Environmental - Stratford
Analysis:	**Volatile Organic Compounds by GC/MS**	**Matrix:**	Soil
Prep Method:	Sample Prepared by Method: EPA 5035A		

Parameter	Result	Flag	MDL	RL	Dilution	Units	Reference Method	Extracted	Analyzed	Analyst
1,1,1,2-Tetrachloroethane	ND		0.0025	0.0050	1	mg/kg dry	EPA 8260D	6/24/25 9:04	6/24/25 12:05	PRS
1,1,1-Trichloroethane	ND		0.0025	0.0050	1	mg/kg dry	EPA 8260D	6/24/25 9:04	6/24/25 12:05	PRS
1,1,2,2-Tetrachloroethane	ND		0.0025	0.0050	1	mg/kg dry	EPA 8260D	6/24/25 9:04	6/24/25 12:05	PRS

* Analyte is not certified or the state of the samples origination does not offer certification for the Analyte.

Client:	Vektor Consultants	**Sample ID:**	**25F1387-04**
Client Project:	2425 Atlantic Ave 25030016	**Date Received:**	06/20/2025
Client Sample ID:	SB-2 (10-12)	**Collection Date/Time:**	6/20/25 11:25

Lab ID:	**25F1387-04**	**Laboratory:**	ALS Environmental - Stratford
Analysis:	**Volatile Organic Compounds by GC/MS**	**Matrix:**	Soil
Prep Method:	Sample Prepared by Method: EPA 5035A		

Parameter	Result	Flag	MDL	RL	Dilution	Units	Reference Method	Extracted	Analyzed	Analyst
1,1,2-Trichloro-1,2,2-trifluoroethane (Freon 113)	ND		0.0025	0.0050	1	mg/kg dry	EPA 8260D	6/24/25 9:04	6/24/25 12:05	PRS
1,1,2-Trichloroethane	ND		0.0025	0.0050	1	mg/kg dry	EPA 8260D	6/24/25 9:04	6/24/25 12:05	PRS
1,1-Dichloroethane	ND		0.0025	0.0050	1	mg/kg dry	EPA 8260D	6/24/25 9:04	6/24/25 12:05	PRS
1,1-Dichloroethylene	ND		0.0025	0.0050	1	mg/kg dry	EPA 8260D	6/24/25 9:04	6/24/25 12:05	PRS
1,2,3-Trichlorobenzene	ND		0.0025	0.0050	1	mg/kg dry	EPA 8260D	6/24/25 9:04	6/24/25 12:05	PRS
1,2,3-Trichloropropane	ND		0.0025	0.0050	1	mg/kg dry	EPA 8260D	6/24/25 9:04	6/24/25 12:05	PRS
1,2,4-Trichlorobenzene	ND		0.0025	0.0050	1	mg/kg dry	EPA 8260D	6/24/25 9:04	6/24/25 12:05	PRS
1,2,4-Trimethylbenzene	ND		0.0025	0.0050	1	mg/kg dry	EPA 8260D	6/24/25 9:04	6/24/25 12:05	PRS
1,2-Dibromo-3-chloropropane	ND		0.0025	0.0050	1	mg/kg dry	EPA 8260D	6/24/25 9:04	6/24/25 12:05	PRS
1,2-Dibromoethane	ND		0.0025	0.0050	1	mg/kg dry	EPA 8260D	6/24/25 9:04	6/24/25 12:05	PRS
1,2-Dichlorobenzene	ND		0.0025	0.0050	1	mg/kg dry	EPA 8260D	6/24/25 9:04	6/24/25 12:05	PRS
1,2-Dichloroethane	ND		0.0025	0.0050	1	mg/kg dry	EPA 8260D	6/24/25 9:04	6/24/25 12:05	PRS
1,2-Dichloropropane	ND		0.0025	0.0050	1	mg/kg dry	EPA 8260D	6/24/25 9:04	6/24/25 12:05	PRS
1,3,5-Trimethylbenzene	ND		0.0025	0.0050	1	mg/kg dry	EPA 8260D	6/24/25 9:04	6/24/25 12:05	PRS
1,3-Dichlorobenzene	ND		0.0025	0.0050	1	mg/kg dry	EPA 8260D	6/24/25 9:04	6/24/25 12:05	PRS
1,4-Dichlorobenzene	ND		0.0025	0.0050	1	mg/kg dry	EPA 8260D	6/24/25 9:04	6/24/25 12:05	PRS
1,4-Dioxane	ND		0.050	0.10	1	mg/kg dry	EPA 8260D	6/24/25 9:04	6/24/25 12:05	PRS
2-Butanone	ND	CCVE	0.0025	0.0050	1	mg/kg dry	EPA 8260D	6/24/25 9:04	6/24/25 12:05	PRS
2-Hexanone	ND		0.0025	0.0050	1	mg/kg dry	EPA 8260D	6/24/25 9:04	6/24/25 12:05	PRS
4-Methyl-2-pentanone	ND		0.0025	0.0050	1	mg/kg dry	EPA 8260D	6/24/25 9:04	6/24/25 12:05	PRS
Acetone	ND		0.0050	0.010	1	mg/kg dry	EPA 8260D	6/24/25 9:04	6/24/25 12:05	PRS
Acrolein	ND		0.0050	0.010	1	mg/kg dry	EPA 8260D	6/24/25 9:04	6/24/25 12:05	PRS
Acrylonitrile	ND		0.0025	0.0050	1	mg/kg dry	EPA 8260D	6/24/25 9:04	6/24/25 12:05	PRS
Benzene	ND		0.0025	0.0050	1	mg/kg dry	EPA 8260D	6/24/25 9:04	6/24/25 12:05	PRS
Bromochloromethane	ND		0.0025	0.0050	1	mg/kg dry	EPA 8260D	6/24/25 9:04	6/24/25 12:05	PRS
Bromodichloromethane	ND		0.0025	0.0050	1	mg/kg dry	EPA 8260D	6/24/25 9:04	6/24/25 12:05	PRS
Bromoform	ND		0.0025	0.0050	1	mg/kg dry	EPA 8260D	6/24/25 9:04	6/24/25 12:05	PRS
Bromomethane	ND		0.0025	0.0050	1	mg/kg dry	EPA 8260D	6/24/25 9:04	6/24/25 12:05	PRS
Carbon disulfide	ND		0.0025	0.0050	1	mg/kg dry	EPA 8260D	6/24/25 9:04	6/24/25 12:05	PRS
Carbon tetrachloride	ND		0.0025	0.0050	1	mg/kg dry	EPA 8260D	6/24/25 9:04	6/24/25 12:05	PRS
Chlorobenzene	ND		0.0025	0.0050	1	mg/kg dry	EPA 8260D	6/24/25 9:04	6/24/25 12:05	PRS
Chloroethane	ND		0.0025	0.0050	1	mg/kg dry	EPA 8260D	6/24/25 9:04	6/24/25 12:05	PRS
Chloroform	ND		0.0025	0.0050	1	mg/kg dry	EPA 8260D	6/24/25 9:04	6/24/25 12:05	PRS
Chloromethane	ND		0.0025	0.0050	1	mg/kg dry	EPA 8260D	6/24/25 9:04	6/24/25 12:05	PRS
cis-1,2-Dichloroethylene	ND	CCVE	0.0025	0.0050	1	mg/kg dry	EPA 8260D	6/24/25 9:04	6/24/25 12:05	PRS
cis-1,3-Dichloropropylene	ND		0.0025	0.0050	1	mg/kg dry	EPA 8260D	6/24/25 9:04	6/24/25 12:05	PRS
Cyclohexane	ND		0.0025	0.0050	1	mg/kg dry	EPA 8260D	6/24/25 9:04	6/24/25 12:05	PRS
Dibromochloromethane	ND		0.0025	0.0050	1	mg/kg dry	EPA 8260D	6/24/25 9:04	6/24/25 12:05	PRS
Dibromomethane	ND		0.0025	0.0050	1	mg/kg dry	EPA 8260D	6/24/25 9:04	6/24/25 12:05	PRS
Dichlorodifluoromethane	ND		0.0025	0.0050	1	mg/kg dry	EPA 8260D	6/24/25 9:04	6/24/25 12:05	PRS
Ethyl Benzene	ND	UJ QL-02	0.0025	0.0050	1	mg/kg dry	EPA 8260D	6/24/25 9:04	6/24/25 12:05	PRS
Hexachlorobutadiene	ND		0.0025	0.0050	1	mg/kg dry	EPA 8260D	6/24/25 9:04	6/24/25 12:05	PRS
Isopropylbenzene	ND		0.0025	0.0050	1	mg/kg dry	EPA 8260D	6/24/25 9:04	6/24/25 12:05	PRS

* Analyte is not certified or the state of the samples origination does not offer certification for the Analyte.

Client:	Vektor Consultants	**Sample ID:**	**25F1387-04**
Client Project:	2425 Atlantic Ave 25030016	**Date Received:**	06/20/2025
Client Sample ID:	SB-2 (10-12)	**Collection Date/Time:**	6/20/25 11:25

Lab ID:	**25F1387-04**	**Laboratory:**	ALS Environmental - Stratford
Analysis:	**Volatile Organic Compounds by GC/MS**	**Matrix:**	Soil
Prep Method:	Sample Prepared by Method: EPA 5035A		

Parameter	Result	Flag	MDL	RL	Dilution	Units	Reference Method	Extracted	Analyzed	Analyst
Methyl acetate	ND	CCVE	0.0025	0.0050	1	mg/kg dry	EPA 8260D	6/24/25 9:04	6/24/25 12:05	PRS
Methyl tert-butyl ether (MTBE)	ND	UJ QL-02	0.0025	0.0050	1	mg/kg dry	EPA 8260D	6/24/25 9:04	6/24/25 12:05	PRS
Methylcyclohexane	ND		0.0025	0.0050	1	mg/kg dry	EPA 8260D	6/24/25 9:04	6/24/25 12:05	PRS
* Methylene chloride	ND		0.0050	0.010	1	mg/kg dry	EPA 8260D	6/24/25 9:04	6/24/25 12:05	PRS
n-Butylbenzene	ND		0.0025	0.0050	1	mg/kg dry	EPA 8260D	6/24/25 9:04	6/24/25 12:05	PRS
n-Propylbenzene	ND		0.0025	0.0050	1	mg/kg dry	EPA 8260D	6/24/25 9:04	6/24/25 12:05	PRS
o-Xylene	ND	UJ QL-02	0.0025	0.0050	1	mg/kg dry	EPA 8260D	6/24/25 9:04	6/24/25 12:05	PRS
p- & m- Xylenes	ND		0.0050	0.010	1	mg/kg dry	EPA 8260D	6/24/25 9:04	6/24/25 12:05	PRS
p-Isopropyltoluene	ND		0.0025	0.0050	1	mg/kg dry	EPA 8260D	6/24/25 9:04	6/24/25 12:05	PRS
sec-Butylbenzene	ND		0.0025	0.0050	1	mg/kg dry	EPA 8260D	6/24/25 9:04	6/24/25 12:05	PRS
Styrene	ND	UJ QL-02	0.0025	0.0050	1	mg/kg dry	EPA 8260D	6/24/25 9:04	6/24/25 12:05	PRS
tert-Butyl alcohol (TBA)	ND	UJ QL-02	0.012	0.025	1	mg/kg dry	EPA 8260D	6/24/25 9:04	6/24/25 12:05	PRS
tert-Butylbenzene	ND		0.0025	0.0050	1	mg/kg dry	EPA 8260D	6/24/25 9:04	6/24/25 12:05	PRS
Tetrachloroethylene	ND	UJ QL-02	0.0025	0.0050	1	mg/kg dry	EPA 8260D	6/24/25 9:04	6/24/25 12:05	PRS
Toluene	ND		0.0025	0.0050	1	mg/kg dry	EPA 8260D	6/24/25 9:04	6/24/25 12:05	PRS
trans-1,2-Dichloroethylene	ND		0.0025	0.0050	1	mg/kg dry	EPA 8260D	6/24/25 9:04	6/24/25 12:05	PRS
trans-1,3-Dichloropropylene	ND		0.0025	0.0050	1	mg/kg dry	EPA 8260D	6/24/25 9:04	6/24/25 12:05	PRS
Trichloroethylene	ND		0.0025	0.0050	1	mg/kg dry	EPA 8260D	6/24/25 9:04	6/24/25 12:05	PRS
Trichlorofluoromethane	ND		0.0025	0.0050	1	mg/kg dry	EPA 8260D	6/24/25 9:04	6/24/25 12:05	PRS
Vinyl Chloride	ND		0.0025	0.0050	1	mg/kg dry	EPA 8260D	6/24/25 9:04	6/24/25 12:05	PRS
Xylenes, Total	ND		0.0075	0.015	1	mg/kg dry	EPA 8260D	6/24/25 9:04	6/24/25 12:05	PRS

Surrogate Recoveries	Result	Flag	Acceptance Range	Reference Method	Analyzed
Surrogate: SURR: 1,2-Dichloroethane-d4	*95.5 %*		*77-125*	*EPA 8260D*	*6/24/25 12:05*
Surrogate: SURR: Toluene-d8	*97.9 %*		*85-120*	*EPA 8260D*	*6/24/25 12:05*
Surrogate: SURR: p-Bromofluorobenzene	*101 %*		*76-130*	*EPA 8260D*	*6/24/25 12:05*

* Analyte is not certified or the state of the samples origination does not offer certification for the Analyte.

Client:	Vektor Consultants	**Sample ID:**	**25F1387-04**
Client Project:	2425 Atlantic Ave 25030016	**Date Received:**	06/20/2025
Client Sample ID:	SB-2 (10-12)	**Collection Date/Time:**	6/20/25 11:25

Lab ID:	**25F1387-04**	**Laboratory:**	ALS Environmental - Stratford
Analysis:	**Semivolatile Organic Compounds by GC/MS**	**Matrix:**	Soil
Prep Method:	Sample Prepared by Method: EPA 3550C		

Parameter	Result	Flag	MDL	RL	Dilution	Units	Reference Method	Extracted	Analyzed	Analyst
1,1-Biphenyl	ND		0.0425	0.0848	2	mg/kg dry	EPA 8270E	6/24/25 12:57	6/25/25 16:17	SS
1,2,4,5-Tetrachlorobenzene	ND	CCVE	0.0848	0.169	2	mg/kg dry	EPA 8270E	6/24/25 12:57	6/25/25 16:17	SS
1,2,4-Trichlorobenzene	ND		0.0425	0.0848	2	mg/kg dry	EPA 8270E	6/24/25 12:57	6/25/25 16:17	SS
1,2-Dichlorobenzene	ND		0.0425	0.0848	2	mg/kg dry	EPA 8270E	6/24/25 12:57	6/25/25 16:17	SS
1,2-Diphenylhydrazine (as Azobenzene)	ND		0.0425	0.0848	2	mg/kg dry	EPA 8270E	6/24/25 12:57	6/25/25 16:17	SS
1,3-Dichlorobenzene	ND		0.0425	0.0848	2	mg/kg dry	EPA 8270E	6/24/25 12:57	6/25/25 16:17	SS
1,4-Dichlorobenzene	ND		0.0425	0.0848	2	mg/kg dry	EPA 8270E	6/24/25 12:57	6/25/25 16:17	SS
2,3,4,6-Tetrachlorophenol	ND		0.0848	0.169	2	mg/kg dry	EPA 8270E	6/24/25 12:57	6/25/25 16:17	SS
2,4,5-Trichlorophenol	ND		0.0425	0.0848	2	mg/kg dry	EPA 8270E	6/24/25 12:57	6/25/25 16:17	SS
2,4,6-Trichlorophenol	ND		0.0425	0.0848	2	mg/kg dry	EPA 8270E	6/24/25 12:57	6/25/25 16:17	SS
2,4-Dichlorophenol	ND		0.0425	0.0848	2	mg/kg dry	EPA 8270E	6/24/25 12:57	6/25/25 16:17	SS
2,4-Dimethylphenol	ND		0.0425	0.0848	2	mg/kg dry	EPA 8270E	6/24/25 12:57	6/25/25 16:17	SS
2,4-Dinitrophenol	ND		0.0848	0.169	2	mg/kg dry	EPA 8270E	6/24/25 12:57	6/25/25 16:17	SS
2,4-Dinitrotoluene	ND		0.0425	0.0848	2	mg/kg dry	EPA 8270E	6/24/25 12:57	6/25/25 16:17	SS
2,6-Dinitrotoluene	ND		0.0425	0.0848	2	mg/kg dry	EPA 8270E	6/24/25 12:57	6/25/25 16:17	SS
2-Chloronaphthalene	ND		0.0425	0.0848	2	mg/kg dry	EPA 8270E	6/24/25 12:57	6/25/25 16:17	SS
2-Chlorophenol	ND		0.0425	0.0848	2	mg/kg dry	EPA 8270E	6/24/25 12:57	6/25/25 16:17	SS
2-Methylnaphthalene	ND		0.0425	0.0848	2	mg/kg dry	EPA 8270E	6/24/25 12:57	6/25/25 16:17	SS
2-Methylphenol	ND		0.0425	0.0848	2	mg/kg dry	EPA 8270E	6/24/25 12:57	6/25/25 16:17	SS
2-Nitroaniline	ND		0.0848	0.169	2	mg/kg dry	EPA 8270E	6/24/25 12:57	6/25/25 16:17	SS
2-Nitrophenol	ND		0.0425	0.0848	2	mg/kg dry	EPA 8270E	6/24/25 12:57	6/25/25 16:17	SS
* 3- & 4-Methylphenols	ND		0.0425	0.0848	2	mg/kg dry	EPA 8270E	6/24/25 12:57	6/25/25 16:17	SS
3,3-Dichlorobenzidine	ND		0.0425	0.0848	2	mg/kg dry	EPA 8270E	6/24/25 12:57	6/25/25 16:17	SS
3-Nitroaniline	ND		0.0848	0.169	2	mg/kg dry	EPA 8270E	6/24/25 12:57	6/25/25 16:17	SS
4,6-Dinitro-2-methylphenol	ND		0.0848	0.169	2	mg/kg dry	EPA 8270E	6/24/25 12:57	6/25/25 16:17	SS
4-Bromophenyl phenyl ether	ND		0.0425	0.0848	2	mg/kg dry	EPA 8270E	6/24/25 12:57	6/25/25 16:17	SS
4-Chloro-3-methylphenol	ND		0.0425	0.0848	2	mg/kg dry	EPA 8270E	6/24/25 12:57	6/25/25 16:17	SS
4-Chloroaniline	ND		0.0425	0.0848	2	mg/kg dry	EPA 8270E	6/24/25 12:57	6/25/25 16:17	SS
4-Chlorophenyl phenyl ether	ND		0.0425	0.0848	2	mg/kg dry	EPA 8270E	6/24/25 12:57	6/25/25 16:17	SS
4-Nitroaniline	ND		0.0848	0.169	2	mg/kg dry	EPA 8270E	6/24/25 12:57	6/25/25 16:17	SS
4-Nitrophenol	ND		0.0848	0.169	2	mg/kg dry	EPA 8270E	6/24/25 12:57	6/25/25 16:17	SS
Acenaphthene	ND		0.0425	0.0848	2	mg/kg dry	EPA 8270E	6/24/25 12:57	6/25/25 16:17	SS
Acenaphthylene	ND		0.0425	0.0848	2	mg/kg dry	EPA 8270E	6/24/25 12:57	6/25/25 16:17	SS
Acetophenone	ND	CCVE	0.0425	0.0848	2	mg/kg dry	EPA 8270E	6/24/25 12:57	6/25/25 16:17	SS
Aniline	ND		0.170	0.340	2	mg/kg dry	EPA 8270E	6/24/25 12:57	6/25/25 16:17	SS
Anthracene	ND		0.0425	0.0848	2	mg/kg dry	EPA 8270E	6/24/25 12:57	6/25/25 16:17	SS
Atrazine	ND	CCVE	0.0425	0.0848	2	mg/kg dry	EPA 8270E	6/24/25 12:57	6/25/25 16:17	SS
Benzaldehyde	ND	CCVE	0.0425	0.0848	2	mg/kg dry	EPA 8270E	6/24/25 12:57	6/25/25 16:17	SS
Benzidine	ND	CAL-E	0.170	0.340	2	mg/kg dry	EPA 8270E	6/24/25 12:57	6/25/25 16:17	SS
Benzo(a)anthracene	ND		0.0425	0.0848	2	mg/kg dry	EPA 8270E	6/24/25 12:57	6/25/25 16:17	SS
Benzo(a)pyrene	ND		0.0425	0.0848	2	mg/kg dry	EPA 8270E	6/24/25 12:57	6/25/25 16:17	SS
Benzo(b)fluoranthene	ND		0.0425	0.0848	2	mg/kg dry	EPA 8270E	6/24/25 12:57	6/25/25 16:17	SS

* Analyte is not certified or the state of the samples origination does not offer certification for the Analyte.

Client:	Vektor Consultants	**Sample ID:**	**25F1387-04**
Client Project:	2425 Atlantic Ave 25030016	**Date Received:**	06/20/2025
Client Sample ID:	SB-2 (10-12)	**Collection Date/Time:**	6/20/25 11:25

Lab ID:	**25F1387-04**	**Laboratory:**	ALS Environmental - Stratford
Analysis:	**Semivolatile Organic Compounds by GC/MS**	**Matrix:**	Soil
Prep Method:	Sample Prepared by Method: EPA 3550C		

Parameter	Result	Flag	MDL	RL	Dilution	Units	Reference Method	Extracted	Analyzed	Analyst
Benzo(g,h,i)perylene	ND		0.0425	0.0848	2	mg/kg dry	EPA 8270E	6/24/25 12:57	6/25/25 16:17	SS
Benzo(k)fluoranthene	ND		0.0425	0.0848	2	mg/kg dry	EPA 8270E	6/24/25 12:57	6/25/25 16:17	SS
Benzoic acid	ND	CAL-E	0.0425	0.0848	2	mg/kg dry	EPA 8270E	6/24/25 12:57	6/25/25 16:17	SS
Benzyl alcohol	ND		0.0425	0.0848	2	mg/kg dry	EPA 8270E	6/24/25 12:57	6/25/25 16:17	SS
Benzyl butyl phthalate	ND		0.0425	0.0848	2	mg/kg dry	EPA 8270E	6/24/25 12:57	6/25/25 16:17	SS
Bis(2-chloroethoxy)methane	ND		0.0425	0.0848	2	mg/kg dry	EPA 8270E	6/24/25 12:57	6/25/25 16:17	SS
Bis(2-chloroethyl)ether	ND		0.0425	0.0848	2	mg/kg dry	EPA 8270E	6/24/25 12:57	6/25/25 16:17	SS
Bis(2-chloroisopropyl)ether	ND	CCVE	0.0425	0.0848	2	mg/kg dry	EPA 8270E	6/24/25 12:57	6/25/25 16:17	SS
Bis(2-ethylhexyl)phthalate	ND		0.0425	0.0848	2	mg/kg dry	EPA 8270E	6/24/25 12:57	6/25/25 16:17	SS
Caprolactam	ND		0.0848	0.169	2	mg/kg dry	EPA 8270E	6/24/25 12:57	6/25/25 16:17	SS
Carbazole	ND		0.0425	0.0848	2	mg/kg dry	EPA 8270E	6/24/25 12:57	6/25/25 16:17	SS
Chrysene	ND		0.0425	0.0848	2	mg/kg dry	EPA 8270E	6/24/25 12:57	6/25/25 16:17	SS
Dibenzo(a,h)anthracene	ND		0.0425	0.0848	2	mg/kg dry	EPA 8270E	6/24/25 12:57	6/25/25 16:17	SS
Dibenzofuran	ND		0.0425	0.0848	2	mg/kg dry	EPA 8270E	6/24/25 12:57	6/25/25 16:17	SS
Diethyl phthalate	ND		0.0425	0.0848	2	mg/kg dry	EPA 8270E	6/24/25 12:57	6/25/25 16:17	SS
Dimethyl phthalate	ND		0.0425	0.0848	2	mg/kg dry	EPA 8270E	6/24/25 12:57	6/25/25 16:17	SS
Di-n-butyl phthalate	ND		0.0425	0.0848	2	mg/kg dry	EPA 8270E	6/24/25 12:57	6/25/25 16:17	SS
Di-n-octyl phthalate	ND		0.0425	0.0848	2	mg/kg dry	EPA 8270E	6/24/25 12:57	6/25/25 16:17	SS
Fluoranthene	ND		0.0425	0.0848	2	mg/kg dry	EPA 8270E	6/24/25 12:57	6/25/25 16:17	SS
Fluorene	ND		0.0425	0.0848	2	mg/kg dry	EPA 8270E	6/24/25 12:57	6/25/25 16:17	SS
Hexachlorobenzene	ND		0.0425	0.0848	2	mg/kg dry	EPA 8270E	6/24/25 12:57	6/25/25 16:17	SS
Hexachlorobutadiene	ND		0.0425	0.0848	2	mg/kg dry	EPA 8270E	6/24/25 12:57	6/25/25 16:17	SS
Hexachlorocyclopentadiene	ND	CCVE	0.0425	0.0848	2	mg/kg dry	EPA 8270E	6/24/25 12:57	6/25/25 16:17	SS
Hexachloroethane	ND		0.0425	0.0848	2	mg/kg dry	EPA 8270E	6/24/25 12:57	6/25/25 16:17	SS
Indeno(1,2,3-cd)pyrene	ND		0.0425	0.0848	2	mg/kg dry	EPA 8270E	6/24/25 12:57	6/25/25 16:17	SS
Isophorone	ND		0.0425	0.0848	2	mg/kg dry	EPA 8270E	6/24/25 12:57	6/25/25 16:17	SS
Naphthalene	ND		0.0425	0.0848	2	mg/kg dry	EPA 8270E	6/24/25 12:57	6/25/25 16:17	SS
Nitrobenzene	ND	CCVE	0.0425	0.0848	2	mg/kg dry	EPA 8270E	6/24/25 12:57	6/25/25 16:17	SS
N-Nitrosodimethylamine	ND	CCVE	0.0425	0.0848	2	mg/kg dry	EPA 8270E	6/24/25 12:57	6/25/25 16:17	SS
N-nitroso-di-n-propylamine	ND		0.0425	0.0848	2	mg/kg dry	EPA 8270E	6/24/25 12:57	6/25/25 16:17	SS
N-Nitrosodiphenylamine	ND		0.0425	0.0848	2	mg/kg dry	EPA 8270E	6/24/25 12:57	6/25/25 16:17	SS
Pentachlorophenol	ND	R	0.0425	0.0848	2	mg/kg dry	EPA 8270E	6/24/25 12:57	6/25/25 16:17	SS
Phenanthrene	ND		0.0425	0.0848	2	mg/kg dry	EPA 8270E	6/24/25 12:57	6/25/25 16:17	SS
Phenol	ND		0.0425	0.0848	2	mg/kg dry	EPA 8270E	6/24/25 12:57	6/25/25 16:17	SS
Pyrene	ND		0.0425	0.0848	2	mg/kg dry	EPA 8270E	6/24/25 12:57	6/25/25 16:17	SS
Pyridine	ND	CCVE	0.170	0.340	2	mg/kg dry	EPA 8270E	6/24/25 12:57	6/25/25 16:17	SS

Surrogate Recoveries	Result	Flag	Acceptance Range	Reference Method	Analyzed
Surrogate: SURR: 2-Fluorophenol	*70.4 %*		*20-108*	*EPA 8270E*	*6/25/25 16:17*
Surrogate: SURR: Phenol-d6	*60.8 %*		*23-114*	*EPA 8270E*	*6/25/25 16:17*
Surrogate: SURR: Nitrobenzene-d5	*57.1 %*		*22-108*	*EPA 8270E*	*6/25/25 16:17*
Surrogate: SURR: 2-Fluorobiphenyl	*65.4 %*		*21-113*	*EPA 8270E*	*6/25/25 16:17*
Surrogate: SURR: 2,4,6-Tribromophenol	*95.7 %*		*19-110*	*EPA 8270E*	*6/25/25 16:17*

* Analyte is not certified or the state of the samples origination does not offer certification for the Analyte.

Client:	Vektor Consultants	**Sample ID:**	**25F1387-04**
Client Project:	2425 Atlantic Ave 25030016	**Date Received:**	06/20/2025
Client Sample ID:	SB-2 (10-12)	**Collection Date/Time:**	6/20/25 11:25

Lab ID: **25F1387-04** **Laboratory:** ALS Environmental - Stratford
Analysis: **Semivolatile Organic Compounds by GC/MS** **Matrix:** Soil
Prep Method: Sample Prepared by Method: EPA 3550C

Surrogate Recoveries	Result	Flag	Acceptance Range	Reference Method	Analyzed
Surrogate: SURR: Terphenyl-d14	*69.9 %*		*24-116*	*EPA 8270E*	*6/25/25 16:17*

Lab ID: **25F1387-04** **Laboratory:** ALS Environmental - Stratford
Analysis: **Organochlorine Pesticides by GC/ECD** **Matrix:** Soil
Prep Method: Sample Prepared by Method: EPA 3550C

Parameter	Result	Flag	MDL	RL	Dilution	Units	Reference Method	Extracted	Analyzed	Analyst
4,4'-DDD	ND		0.00163	0.00163	5	mg/kg dry	EPA 8081B	6/24/25 12:54	6/25/25 03:03	RJ
4,4'-DDE	ND		0.00163	0.00163	5	mg/kg dry	EPA 8081B	6/24/25 12:54	6/25/25 03:03	RJ
4,4'-DDT	ND		0.00163	0.00163	5	mg/kg dry	EPA 8081B	6/24/25 12:54	6/25/25 03:03	RJ
Aldrin	ND		0.00163	0.00163	5	mg/kg dry	EPA 8081B	6/24/25 12:54	6/25/25 03:03	RJ
alpha-BHC	ND		0.00163	0.00163	5	mg/kg dry	EPA 8081B	6/24/25 12:54	6/25/25 03:03	RJ
alpha-Chlordane	ND		0.00163	0.00163	5	mg/kg dry	EPA 8081B	6/24/25 12:54	6/25/25 03:03	RJ
beta-BHC	ND		0.00163	0.00163	5	mg/kg dry	EPA 8081B	6/24/25 12:54	6/25/25 03:03	RJ
delta-BHC	ND		0.00163	0.00163	5	mg/kg dry	EPA 8081B	6/24/25 12:54	6/25/25 03:03	RJ
Dieldrin	ND		0.00163	0.00163	5	mg/kg dry	EPA 8081B	6/24/25 12:54	6/25/25 03:03	RJ
Endosulfan I	ND		0.00163	0.00163	5	mg/kg dry	EPA 8081B	6/24/25 12:54	6/25/25 03:03	RJ
Endosulfan II	ND		0.00163	0.00163	5	mg/kg dry	EPA 8081B	6/24/25 12:54	6/25/25 03:03	RJ
Endosulfan sulfate	ND		0.00163	0.00163	5	mg/kg dry	EPA 8081B	6/24/25 12:54	6/25/25 03:03	RJ
Endrin	ND		0.00163	0.00163	5	mg/kg dry	EPA 8081B	6/24/25 12:54	6/25/25 03:03	RJ
gamma-BHC (Lindane)	ND		0.00163	0.00163	5	mg/kg dry	EPA 8081B	6/24/25 12:54	6/25/25 03:03	RJ
Heptachlor	ND		0.00163	0.00163	5	mg/kg dry	EPA 8081B	6/24/25 12:54	6/25/25 03:03	RJ

Surrogate Recoveries	Result	Flag	Acceptance Range	Reference Method	Analyzed
Surrogate: Decachlorobiphenyl	*90.0 %*		*30-150*	*EPA 8081B*	*6/25/25 03:03*
Surrogate: Tetrachloro-m-xylene	*83.5 %*		*30-150*	*EPA 8081B*	*6/25/25 03:03*

Lab ID: **25F1387-04** **Laboratory:** ALS Environmental - Stratford
Analysis: **Polychlorinated Biphenyls by GC/ECD** **Matrix:** Soil
Prep Method: Sample Prepared by Method: EPA 3550C

Parameter	Result	Flag	MDL	RL	Dilution	Units	Reference Method	Extracted	Analyzed	Analyst
Aroclor 1016	ND		0.0165	0.0165	1	mg/kg dry	EPA 8082A	6/24/25 12:52	6/26/25 11:08	NF
Aroclor 1221	ND		0.0165	0.0165	1	mg/kg dry	EPA 8082A	6/24/25 12:52	6/26/25 11:08	NF
Aroclor 1232	ND		0.0165	0.0165	1	mg/kg dry	EPA 8082A	6/24/25 12:52	6/26/25 11:08	NF
Aroclor 1242	ND		0.0165	0.0165	1	mg/kg dry	EPA 8082A	6/24/25 12:52	6/26/25 11:08	NF
Aroclor 1248	ND		0.0165	0.0165	1	mg/kg dry	EPA 8082A	6/24/25 12:52	6/26/25 11:08	NF
Aroclor 1254	ND		0.0165	0.0165	1	mg/kg dry	EPA 8082A	6/24/25 12:52	6/26/25 11:08	NF
Aroclor 1260	ND		0.0165	0.0165	1	mg/kg dry	EPA 8082A	6/24/25 12:52	6/26/25 11:08	NF
* Total PCBs	ND		0.0165	0.0165	1	mg/kg dry	EPA 8082A	6/24/25 12:52	6/26/25 11:08	NF

Surrogate Recoveries	Result	Flag	Acceptance Range	Reference Method	Analyzed
Surrogate: Tetrachloro-m-xylene	*97.5 %*		*30-120*	*EPA 8082A*	*6/26/25 11:08*
Surrogate: Decachlorobiphenyl	*89.0 %*		*30-120*	*EPA 8082A*	*6/26/25 11:08*

* Analyte is not certified or the state of the samples origination does not offer certification for the Analyte.

Client:	Vektor Consultants	**Sample ID:**	**25F1387-04**
Client Project:	2425 Atlantic Ave 25030016	**Date Received:**	06/20/2025
Client Sample ID:	SB-2 (10-12)	**Collection Date/Time:**	6/20/25 11:25

Lab ID:	**25F1387-04**	**Laboratory:**	ALS Environmental - Stratford
Analysis:	**Metals Total**	**Matrix:**	Soil
Prep Method:	Sample Prepared by Method: EPA 3050B		

Parameter	Result	Flag	MDL	RL	Dilution	Units	Reference Method	Extracted	Analyzed	Analyst
Aluminum	**8290**	J	4.25	4.25	1	mg/kg dry	EPA 6010D	6/24/25 14:52	6/25/25 11:50	AGNR
Mercury	ND		0.0306	0.0306	1	mg/kg dry	EPA 7473	6/25/25 7:49	6/25/25 14:51	DBT
Antimony	ND	UJ	2.13	2.13	1	mg/kg dry	EPA 6010D	6/24/25 14:52	6/25/25 11:50	AGNR
Arsenic	**3.91**		1.28	1.28	1	mg/kg dry	EPA 6010D	6/24/25 14:52	6/25/25 11:50	AGNR
Barium	**51.0**	J	2.12	2.12	1	mg/kg dry	EPA 6010D	6/24/25 14:52	6/25/25 11:50	AGNR
Beryllium	**0.072**	J	0.043	0.043	1	mg/kg dry	EPA 6010D	6/24/25 14:52	6/25/25 11:50	AGNR
Cadmium	ND		0.255	0.255	1	mg/kg dry	EPA 6010D	6/24/25 14:52	6/25/25 11:50	AGNR
Calcium	**1830**	J B	4.25	4.25	1	mg/kg dry	EPA 6010D	6/24/25 14:52	6/25/25 11:50	AGNR
Chromium	**16.9**	J+	0.426	0.426	1	mg/kg dry	EPA 6010D	6/24/25 14:52	6/25/25 11:50	AGNR
Cobalt	**8.56**	J	0.340	0.340	1	mg/kg dry	EPA 6010D	6/24/25 14:52	6/25/25 11:50	AGNR
Copper	**45.5**	J+	1.70	1.70	1	mg/kg dry	EPA 6010D	6/24/25 14:52	6/25/25 11:50	AGNR
Iron	**43500**	J	21.3	21.3	1	mg/kg dry	EPA 6010D	6/24/25 14:52	6/25/25 11:50	AGNR
Lead	**4.02**	J	0.426	0.426	1	mg/kg dry	EPA 6010D	6/24/25 14:52	6/25/25 11:50	AGNR
Magnesium	**2800**	J B	4.26	4.26	1	mg/kg dry	EPA 6010D	6/24/25 14:52	6/25/25 11:50	AGNR
Manganese	**904**	J	0.426	0.426	1	mg/kg dry	EPA 6010D	6/24/25 14:52	6/25/25 11:50	AGNR
Nickel	**15.1**	J	0.847	0.847	1	mg/kg dry	EPA 6010D	6/24/25 14:52	6/25/25 11:50	AGNR
Potassium	**1250**	J	4.26	4.26	1	mg/kg dry	EPA 6010D	6/24/25 14:52	6/25/25 11:50	AGNR
Selenium	ND		2.13	2.13	1	mg/kg dry	EPA 6010D	6/24/25 14:52	6/25/25 11:50	AGNR
Silver	ND		0.429	0.429	1	mg/kg dry	EPA 6010D	6/24/25 14:52	6/25/25 11:50	AGNR
Sodium	**346**	J	42.5	42.5	1	mg/kg dry	EPA 6010D	6/24/25 14:52	6/25/25 11:50	AGNR
Thallium	ND		1.02	1.70	1	mg/kg dry	EPA 6010D	6/24/25 14:52	6/25/25 11:50	AGNR
Vanadium	**30.8**	J+	0.847	0.847	1	mg/kg dry	EPA 6010D	6/24/25 14:52	6/25/25 11:50	AGNR
Zinc	**22.9**	J	2.12	2.12	1	mg/kg dry	EPA 6010D	6/24/25 14:52	6/25/25 11:50	AGNR

Lab ID:	**25F1387-04**	**Laboratory:**	ALS Environmental - Stratford
Analysis:	**Miscellaneous Physical Parameters**	**Matrix:**	Soil
Prep Method:	Sample Prepared by Method: % Solids Prep		

Parameter	Result	Flag	MDL	RL	Dilution	Units	Reference Method	Extracted	Analyzed	Analyst
* % Solids	**98.0**		0.100	0.100	1	%	SM 2540G	6/24/25 8:39	6/24/25 10:00	SMM

Client:	Vektor Consultants	**Sample ID:**	**25F1387-05**
Client Project:	2425 Atlantic Ave 25030016	**Date Received:**	06/20/2025
Client Sample ID:	SB-3 (8-10)	**Collection Date/Time:**	6/20/25 10:36

Lab ID:	**25F1387-05**	**Laboratory:**	ALS Environmental - Stratford
Analysis:	**Volatile Organic Compounds by GC/MS**	**Matrix:**	Soil
Prep Method:	Sample Prepared by Method: EPA 5035A		

Parameter	Result	Flag	MDL	RL	Dilution	Units	Reference Method	Extracted	Analyzed	Analyst
1,1,1,2-Tetrachloroethane	ND		0.0024	0.0048	1	mg/kg dry	EPA 8260D	6/24/25 9:04	6/24/25 12:32	PRS
1,1,1-Trichloroethane	ND		0.0024	0.0048	1	mg/kg dry	EPA 8260D	6/24/25 9:04	6/24/25 12:32	PRS
1,1,2,2-Tetrachloroethane	ND		0.0024	0.0048	1	mg/kg dry	EPA 8260D	6/24/25 9:04	6/24/25 12:32	PRS

* Analyte is not certified or the state of the samples origination does not offer certification for the Analyte.

Client:	Vektor Consultants	**Sample ID:**	**25F1387-05**
Client Project:	2425 Atlantic Ave 25030016	**Date Received:**	06/20/2025
Client Sample ID:	SB-3 (8-10)	**Collection Date/Time:**	6/20/25 10:36

Lab ID:	**25F1387-05**	**Laboratory:**	ALS Environmental - Stratford
Analysis:	**Volatile Organic Compounds by GC/MS**	**Matrix:**	Soil
Prep Method:	Sample Prepared by Method: EPA 5035A		

Parameter	Result	Flag	MDL	RL	Dilution	Units	Reference Method	Extracted	Analyzed	Analyst
1,1,2-Trichloro-1,2,2-trifluoroethane (Freon 113)	ND		0.0024	0.0048	1	mg/kg dry	EPA 8260D	6/24/25 9:04	6/24/25 12:32	PRS
1,1,2-Trichloroethane	ND		0.0024	0.0048	1	mg/kg dry	EPA 8260D	6/24/25 9:04	6/24/25 12:32	PRS
1,1-Dichloroethane	ND		0.0024	0.0048	1	mg/kg dry	EPA 8260D	6/24/25 9:04	6/24/25 12:32	PRS
1,1-Dichloroethylene	ND		0.0024	0.0048	1	mg/kg dry	EPA 8260D	6/24/25 9:04	6/24/25 12:32	PRS
1,2,3-Trichlorobenzene	ND		0.0024	0.0048	1	mg/kg dry	EPA 8260D	6/24/25 9:04	6/24/25 12:32	PRS
1,2,3-Trichloropropane	ND		0.0024	0.0048	1	mg/kg dry	EPA 8260D	6/24/25 9:04	6/24/25 12:32	PRS
1,2,4-Trichlorobenzene	ND		0.0024	0.0048	1	mg/kg dry	EPA 8260D	6/24/25 9:04	6/24/25 12:32	PRS
1,2,4-Trimethylbenzene	ND		0.0024	0.0048	1	mg/kg dry	EPA 8260D	6/24/25 9:04	6/24/25 12:32	PRS
1,2-Dibromo-3-chloropropane	ND		0.0024	0.0048	1	mg/kg dry	EPA 8260D	6/24/25 9:04	6/24/25 12:32	PRS
1,2-Dibromoethane	ND		0.0024	0.0048	1	mg/kg dry	EPA 8260D	6/24/25 9:04	6/24/25 12:32	PRS
1,2-Dichlorobenzene	ND		0.0024	0.0048	1	mg/kg dry	EPA 8260D	6/24/25 9:04	6/24/25 12:32	PRS
1,2-Dichloroethane	ND		0.0024	0.0048	1	mg/kg dry	EPA 8260D	6/24/25 9:04	6/24/25 12:32	PRS
1,2-Dichloropropane	ND		0.0024	0.0048	1	mg/kg dry	EPA 8260D	6/24/25 9:04	6/24/25 12:32	PRS
1,3,5-Trimethylbenzene	ND		0.0024	0.0048	1	mg/kg dry	EPA 8260D	6/24/25 9:04	6/24/25 12:32	PRS
1,3-Dichlorobenzene	ND		0.0024	0.0048	1	mg/kg dry	EPA 8260D	6/24/25 9:04	6/24/25 12:32	PRS
1,4-Dichlorobenzene	ND		0.0024	0.0048	1	mg/kg dry	EPA 8260D	6/24/25 9:04	6/24/25 12:32	PRS
1,4-Dioxane	ND		0.048	0.096	1	mg/kg dry	EPA 8260D	6/24/25 9:04	6/24/25 12:32	PRS
2-Butanone	ND	CCVE	0.0024	0.0048	1	mg/kg dry	EPA 8260D	6/24/25 9:04	6/24/25 12:32	PRS
2-Hexanone	ND		0.0024	0.0048	1	mg/kg dry	EPA 8260D	6/24/25 9:04	6/24/25 12:32	PRS
4-Methyl-2-pentanone	ND		0.0024	0.0048	1	mg/kg dry	EPA 8260D	6/24/25 9:04	6/24/25 12:32	PRS
Acetone	ND		0.0048	0.0096	1	mg/kg dry	EPA 8260D	6/24/25 9:04	6/24/25 12:32	PRS
Acrolein	ND		0.0048	0.0096	1	mg/kg dry	EPA 8260D	6/24/25 9:04	6/24/25 12:32	PRS
Acrylonitrile	ND		0.0024	0.0048	1	mg/kg dry	EPA 8260D	6/24/25 9:04	6/24/25 12:32	PRS
Benzene	ND		0.0024	0.0048	1	mg/kg dry	EPA 8260D	6/24/25 9:04	6/24/25 12:32	PRS
Bromochloromethane	ND		0.0024	0.0048	1	mg/kg dry	EPA 8260D	6/24/25 9:04	6/24/25 12:32	PRS
Bromodichloromethane	ND		0.0024	0.0048	1	mg/kg dry	EPA 8260D	6/24/25 9:04	6/24/25 12:32	PRS
Bromoform	ND		0.0024	0.0048	1	mg/kg dry	EPA 8260D	6/24/25 9:04	6/24/25 12:32	PRS
Bromomethane	ND		0.0024	0.0048	1	mg/kg dry	EPA 8260D	6/24/25 9:04	6/24/25 12:32	PRS
Carbon disulfide	ND		0.0024	0.0048	1	mg/kg dry	EPA 8260D	6/24/25 9:04	6/24/25 12:32	PRS
Carbon tetrachloride	ND		0.0024	0.0048	1	mg/kg dry	EPA 8260D	6/24/25 9:04	6/24/25 12:32	PRS
Chlorobenzene	ND		0.0024	0.0048	1	mg/kg dry	EPA 8260D	6/24/25 9:04	6/24/25 12:32	PRS
Chloroethane	ND		0.0024	0.0048	1	mg/kg dry	EPA 8260D	6/24/25 9:04	6/24/25 12:32	PRS
Chloroform	ND		0.0024	0.0048	1	mg/kg dry	EPA 8260D	6/24/25 9:04	6/24/25 12:32	PRS
Chloromethane	ND		0.0024	0.0048	1	mg/kg dry	EPA 8260D	6/24/25 9:04	6/24/25 12:32	PRS
cis-1,2-Dichloroethylene	ND	CCVE	0.0024	0.0048	1	mg/kg dry	EPA 8260D	6/24/25 9:04	6/24/25 12:32	PRS
cis-1,3-Dichloropropylene	ND		0.0024	0.0048	1	mg/kg dry	EPA 8260D	6/24/25 9:04	6/24/25 12:32	PRS
Cyclohexane	ND		0.0024	0.0048	1	mg/kg dry	EPA 8260D	6/24/25 9:04	6/24/25 12:32	PRS
Dibromochloromethane	ND		0.0024	0.0048	1	mg/kg dry	EPA 8260D	6/24/25 9:04	6/24/25 12:32	PRS
Dibromomethane	ND		0.0024	0.0048	1	mg/kg dry	EPA 8260D	6/24/25 9:04	6/24/25 12:32	PRS
Dichlorodifluoromethane	ND		0.0024	0.0048	1	mg/kg dry	EPA 8260D	6/24/25 9:04	6/24/25 12:32	PRS
Ethyl Benzene	ND	UJ QL-02	0.0024	0.0048	1	mg/kg dry	EPA 8260D	6/24/25 9:04	6/24/25 12:32	PRS
Hexachlorobutadiene	ND		0.0024	0.0048	1	mg/kg dry	EPA 8260D	6/24/25 9:04	6/24/25 12:32	PRS
Isopropylbenzene	ND		0.0024	0.0048	1	mg/kg dry	EPA 8260D	6/24/25 9:04	6/24/25 12:32	PRS

* Analyte is not certified or the state of the samples origination does not offer certification for the Analyte.

Client:	Vektor Consultants	**Sample ID:**	**25F1387-05**
Client Project:	2425 Atlantic Ave 25030016	**Date Received:**	06/20/2025
Client Sample ID:	SB-3 (8-10)	**Collection Date/Time:**	6/20/25 10:36

Lab ID: **25F1387-05** **Laboratory:** ALS Environmental - Stratford

Analysis: **Volatile Organic Compounds by GC/MS** **Matrix:** Soil

Prep Method: Sample Prepared by Method: EPA 5035A

Parameter	Result	Flag	MDL	RL	Dilution	Units	Reference Method	Extracted	Analyzed	Analyst
Methyl acetate	ND	CCVE	0.0024	0.0048	1	mg/kg dry	EPA 8260D	6/24/25 9:04	6/24/25 12:32	PRS
Methyl tert-butyl ether (MTBE)	ND	UJ QL-02	0.0024	0.0048	1	mg/kg dry	EPA 8260D	6/24/25 9:04	6/24/25 12:32	PRS
Methylcyclohexane	ND		0.0024	0.0048	1	mg/kg dry	EPA 8260D	6/24/25 9:04	6/24/25 12:32	PRS
* Methylene chloride	ND		0.0048	0.0096	1	mg/kg dry	EPA 8260D	6/24/25 9:04	6/24/25 12:32	PRS
n-Butylbenzene	ND		0.0024	0.0048	1	mg/kg dry	EPA 8260D	6/24/25 9:04	6/24/25 12:32	PRS
n-Propylbenzene	ND		0.0024	0.0048	1	mg/kg dry	EPA 8260D	6/24/25 9:04	6/24/25 12:32	PRS
o-Xylene	ND	UJ QL-02	0.0024	0.0048	1	mg/kg dry	EPA 8260D	6/24/25 9:04	6/24/25 12:32	PRS
p- & m- Xylenes	ND		0.0048	0.0096	1	mg/kg dry	EPA 8260D	6/24/25 9:04	6/24/25 12:32	PRS
p-Isopropyltoluene	ND		0.0024	0.0048	1	mg/kg dry	EPA 8260D	6/24/25 9:04	6/24/25 12:32	PRS
sec-Butylbenzene	ND		0.0024	0.0048	1	mg/kg dry	EPA 8260D	6/24/25 9:04	6/24/25 12:32	PRS
Styrene	ND	UJ QL-02	0.0024	0.0048	1	mg/kg dry	EPA 8260D	6/24/25 9:04	6/24/25 12:32	PRS
tert-Butyl alcohol (TBA)	ND	UJ QL-02	0.012	0.024	1	mg/kg dry	EPA 8260D	6/24/25 9:04	6/24/25 12:32	PRS
tert-Butylbenzene	ND		0.0024	0.0048	1	mg/kg dry	EPA 8260D	6/24/25 9:04	6/24/25 12:32	PRS
Tetrachloroethylene	ND	UJ QL-02	0.0024	0.0048	1	mg/kg dry	EPA 8260D	6/24/25 9:04	6/24/25 12:32	PRS
Toluene	ND		0.0024	0.0048	1	mg/kg dry	EPA 8260D	6/24/25 9:04	6/24/25 12:32	PRS
trans-1,2-Dichloroethylene	ND		0.0024	0.0048	1	mg/kg dry	EPA 8260D	6/24/25 9:04	6/24/25 12:32	PRS
trans-1,3-Dichloropropylene	ND		0.0024	0.0048	1	mg/kg dry	EPA 8260D	6/24/25 9:04	6/24/25 12:32	PRS
Trichloroethylene	ND		0.0024	0.0048	1	mg/kg dry	EPA 8260D	6/24/25 9:04	6/24/25 12:32	PRS
Trichlorofluoromethane	ND		0.0024	0.0048	1	mg/kg dry	EPA 8260D	6/24/25 9:04	6/24/25 12:32	PRS
Vinyl Chloride	ND		0.0024	0.0048	1	mg/kg dry	EPA 8260D	6/24/25 9:04	6/24/25 12:32	PRS
Xylenes, Total	ND		0.0072	0.014	1	mg/kg dry	EPA 8260D	6/24/25 9:04	6/24/25 12:32	PRS

Surrogate Recoveries	Result	Flag	Acceptance Range	Reference Method	Analyzed
Surrogate: SURR: 1,2-Dichloroethane-d4	*112 %*		*77-125*	*EPA 8260D*	*6/24/25 12:32*
Surrogate: SURR: Toluene-d8	*98.7 %*		*85-120*	*EPA 8260D*	*6/24/25 12:32*
Surrogate: SURR: p-Bromofluorobenzene	*104 %*		*76-130*	*EPA 8260D*	*6/24/25 12:32*

* Analyte is not certified or the state of the samples origination does not offer certification for the Analyte.

Client:	Vektor Consultants	**Sample ID:**	**25F1387-05**
Client Project:	2425 Atlantic Ave 25030016	**Date Received:**	06/20/2025
Client Sample ID:	SB-3 (8-10)	**Collection Date/Time:**	6/20/25 10:36

Lab ID:	**25F1387-05**	**Laboratory:**	ALS Environmental - Stratford
Analysis:	**Semivolatile Organic Compounds by GC/MS**	**Matrix:**	Soil
Prep Method:	Sample Prepared by Method: EPA 3550C		

Parameter	Result	Flag	MDL	RL	Dilution	Units	Reference Method	Extracted	Analyzed	Analyst
1,1-Biphenyl	ND		0.0446	0.0890	2	mg/kg dry	EPA 8270E	6/25/25 7:00	6/25/25 19:33	AK
1,2,4,5-Tetrachlorobenzene	ND		0.0890	0.178	2	mg/kg dry	EPA 8270E	6/25/25 7:00	6/25/25 19:33	AK
1,2,4-Trichlorobenzene	ND		0.0446	0.0890	2	mg/kg dry	EPA 8270E	6/25/25 7:00	6/25/25 19:33	AK
1,2-Dichlorobenzene	ND		0.0446	0.0890	2	mg/kg dry	EPA 8270E	6/25/25 7:00	6/25/25 19:33	AK
1,2-Diphenylhydrazine (as Azobenzene)	ND		0.0446	0.0890	2	mg/kg dry	EPA 8270E	6/25/25 7:00	6/25/25 19:33	AK
1,3-Dichlorobenzene	ND		0.0446	0.0890	2	mg/kg dry	EPA 8270E	6/25/25 7:00	6/25/25 19:33	AK
1,4-Dichlorobenzene	ND		0.0446	0.0890	2	mg/kg dry	EPA 8270E	6/25/25 7:00	6/25/25 19:33	AK
2,3,4,6-Tetrachlorophenol	ND		0.0890	0.178	2	mg/kg dry	EPA 8270E	6/25/25 7:00	6/25/25 19:33	AK
2,4,5-Trichlorophenol	ND		0.0446	0.0890	2	mg/kg dry	EPA 8270E	6/25/25 7:00	6/25/25 19:33	AK
2,4,6-Trichlorophenol	ND		0.0446	0.0890	2	mg/kg dry	EPA 8270E	6/25/25 7:00	6/25/25 19:33	AK
2,4-Dichlorophenol	ND		0.0446	0.0890	2	mg/kg dry	EPA 8270E	6/25/25 7:00	6/25/25 19:33	AK
2,4-Dimethylphenol	ND	R	0.0446	0.0890	2	mg/kg dry	EPA 8270E	6/25/25 7:00	6/25/25 19:33	AK
2,4-Dinitrophenol	ND	R	0.0890	0.178	2	mg/kg dry	EPA 8270E	6/25/25 7:00	6/25/25 19:33	AK
2,4-Dinitrotoluene	ND		0.0446	0.0890	2	mg/kg dry	EPA 8270E	6/25/25 7:00	6/25/25 19:33	AK
2,6-Dinitrotoluene	ND		0.0446	0.0890	2	mg/kg dry	EPA 8270E	6/25/25 7:00	6/25/25 19:33	AK
2-Chloronaphthalene	ND		0.0446	0.0890	2	mg/kg dry	EPA 8270E	6/25/25 7:00	6/25/25 19:33	AK
2-Chlorophenol	ND		0.0446	0.0890	2	mg/kg dry	EPA 8270E	6/25/25 7:00	6/25/25 19:33	AK
2-Methylnaphthalene	**0.0797**	J	0.0446	0.0890	2	mg/kg dry	EPA 8270E	6/25/25 7:00	6/25/25 19:33	AK
2-Methylphenol	ND		0.0446	0.0890	2	mg/kg dry	EPA 8270E	6/25/25 7:00	6/25/25 19:33	AK
2-Nitroaniline	ND		0.0890	0.178	2	mg/kg dry	EPA 8270E	6/25/25 7:00	6/25/25 19:33	AK
2-Nitrophenol	ND		0.0446	0.0890	2	mg/kg dry	EPA 8270E	6/25/25 7:00	6/25/25 19:33	AK
* 3- & 4-Methylphenols	ND		0.0446	0.0890	2	mg/kg dry	EPA 8270E	6/25/25 7:00	6/25/25 19:33	AK
3,3-Dichlorobenzidine	ND		0.0446	0.0890	2	mg/kg dry	EPA 8270E	6/25/25 7:00	6/25/25 19:33	AK
3-Nitroaniline	ND		0.0890	0.178	2	mg/kg dry	EPA 8270E	6/25/25 7:00	6/25/25 19:33	AK
4,6-Dinitro-2-methylphenol	ND		0.0890	0.178	2	mg/kg dry	EPA 8270E	6/25/25 7:00	6/25/25 19:33	AK
4-Bromophenyl phenyl ether	ND		0.0446	0.0890	2	mg/kg dry	EPA 8270E	6/25/25 7:00	6/25/25 19:33	AK
4-Chloro-3-methylphenol	ND		0.0446	0.0890	2	mg/kg dry	EPA 8270E	6/25/25 7:00	6/25/25 19:33	AK
4-Chloroaniline	ND		0.0446	0.0890	2	mg/kg dry	EPA 8270E	6/25/25 7:00	6/25/25 19:33	AK
4-Chlorophenyl phenyl ether	ND		0.0446	0.0890	2	mg/kg dry	EPA 8270E	6/25/25 7:00	6/25/25 19:33	AK
4-Nitroaniline	ND	R	0.0890	0.178	2	mg/kg dry	EPA 8270E	6/25/25 7:00	6/25/25 19:33	AK
4-Nitrophenol	ND		0.0890	0.178	2	mg/kg dry	EPA 8270E	6/25/25 7:00	6/25/25 19:33	AK
Acenaphthene	**0.175**		0.0446	0.0890	2	mg/kg dry	EPA 8270E	6/25/25 7:00	6/25/25 19:33	AK
Acenaphthylene	**0.0605**	J	0.0446	0.0890	2	mg/kg dry	EPA 8270E	6/25/25 7:00	6/25/25 19:33	AK
Acetophenone	ND		0.0446	0.0890	2	mg/kg dry	EPA 8270E	6/25/25 7:00	6/25/25 19:33	AK
Aniline	ND		0.178	0.357	2	mg/kg dry	EPA 8270E	6/25/25 7:00	6/25/25 19:33	AK
Anthracene	**0.455**		0.0446	0.0890	2	mg/kg dry	EPA 8270E	6/25/25 7:00	6/25/25 19:33	AK
Atrazine	ND		0.0446	0.0890	2	mg/kg dry	EPA 8270E	6/25/25 7:00	6/25/25 19:33	AK
Benzaldehyde	ND		0.0446	0.0890	2	mg/kg dry	EPA 8270E	6/25/25 7:00	6/25/25 19:33	AK
Benzidine	ND		0.178	0.357	2	mg/kg dry	EPA 8270E	6/25/25 7:00	6/25/25 19:33	AK
Benzo(a)anthracene	**0.919**	J	0.0446	0.0890	2	mg/kg dry	EPA 8270E	6/25/25 7:00	6/25/25 19:33	AK
Benzo(a)pyrene	**0.747**	J	0.0446	0.0890	2	mg/kg dry	EPA 8270E	6/25/25 7:00	6/25/25 19:33	AK
Benzo(b)fluoranthene	**0.939**	J	0.0446	0.0890	2	mg/kg dry	EPA 8270E	6/25/25 7:00	6/25/25 19:33	AK

* Analyte is not certified or the state of the samples origination does not offer certification for the Analyte.

Client:	Vektor Consultants	**Sample ID:**	**25F1387-05**
Client Project:	2425 Atlantic Ave 25030016	**Date Received:**	06/20/2025
Client Sample ID:	SB-3 (8-10)	**Collection Date/Time:**	6/20/25 10:36

Lab ID:	**25F1387-05**	**Laboratory:**	ALS Environmental - Stratford
Analysis:	**Semivolatile Organic Compounds by GC/MS**	**Matrix:**	Soil
Prep Method:	Sample Prepared by Method: EPA 3550C		

Parameter	Result	Flag	MDL	RL	Dilution	Units	Reference Method	Extracted	Analyzed	Analyst
Benzo(g,h,i)perylene	**0.488**	J	0.0446	0.0890	2	mg/kg dry	EPA 8270E	6/25/25 7:00	6/25/25 19:33	AK
Benzo(k)fluoranthene	**0.337**	J	0.0446	0.0890	2	mg/kg dry	EPA 8270E	6/25/25 7:00	6/25/25 19:33	AK
Benzoic acid	ND		0.0446	0.0890	2	mg/kg dry	EPA 8270E	6/25/25 7:00	6/25/25 19:33	AK
Benzyl alcohol	ND		0.0446	0.0890	2	mg/kg dry	EPA 8270E	6/25/25 7:00	6/25/25 19:33	AK
Benzyl butyl phthalate	ND		0.0446	0.0890	2	mg/kg dry	EPA 8270E	6/25/25 7:00	6/25/25 19:33	AK
Bis(2-chloroethoxy)methane	ND		0.0446	0.0890	2	mg/kg dry	EPA 8270E	6/25/25 7:00	6/25/25 19:33	AK
Bis(2-chloroethyl)ether	ND		0.0446	0.0890	2	mg/kg dry	EPA 8270E	6/25/25 7:00	6/25/25 19:33	AK
Bis(2-chloroisopropyl)ether	ND		0.0446	0.0890	2	mg/kg dry	EPA 8270E	6/25/25 7:00	6/25/25 19:33	AK
Bis(2-ethylhexyl)phthalate	ND		0.0446	0.0890	2	mg/kg dry	EPA 8270E	6/25/25 7:00	6/25/25 19:33	AK
Caprolactam	ND	R	0.0890	0.178	2	mg/kg dry	EPA 8270E	6/25/25 7:00	6/25/25 19:33	AK
Carbazole	**0.159**		0.0446	0.0890	2	mg/kg dry	EPA 8270E	6/25/25 7:00	6/25/25 19:33	AK
Chrysene	**0.882**	J	0.0446	0.0890	2	mg/kg dry	EPA 8270E	6/25/25 7:00	6/25/25 19:33	AK
Dibenzo(a,h)anthracene	**0.105**		0.0446	0.0890	2	mg/kg dry	EPA 8270E	6/25/25 7:00	6/25/25 19:33	AK
Dibenzofuran	**0.134**		0.0446	0.0890	2	mg/kg dry	EPA 8270E	6/25/25 7:00	6/25/25 19:33	AK
Diethyl phthalate	ND		0.0446	0.0890	2	mg/kg dry	EPA 8270E	6/25/25 7:00	6/25/25 19:33	AK
Dimethyl phthalate	ND		0.0446	0.0890	2	mg/kg dry	EPA 8270E	6/25/25 7:00	6/25/25 19:33	AK
Di-n-butyl phthalate	ND		0.0446	0.0890	2	mg/kg dry	EPA 8270E	6/25/25 7:00	6/25/25 19:33	AK
Di-n-octyl phthalate	ND		0.0446	0.0890	2	mg/kg dry	EPA 8270E	6/25/25 7:00	6/25/25 19:33	AK
Fluoranthene	**2.17**	J	0.0446	0.0890	2	mg/kg dry	EPA 8270E	6/25/25 7:00	6/25/25 19:33	AK
Fluorene	**0.157**		0.0446	0.0890	2	mg/kg dry	EPA 8270E	6/25/25 7:00	6/25/25 19:33	AK
Hexachlorobenzene	ND		0.0446	0.0890	2	mg/kg dry	EPA 8270E	6/25/25 7:00	6/25/25 19:33	AK
Hexachlorobutadiene	ND		0.0446	0.0890	2	mg/kg dry	EPA 8270E	6/25/25 7:00	6/25/25 19:33	AK
Hexachlorocyclopentadiene	ND	R	0.0446	0.0890	2	mg/kg dry	EPA 8270E	6/25/25 7:00	6/25/25 19:33	AK
Hexachloroethane	ND		0.0446	0.0890	2	mg/kg dry	EPA 8270E	6/25/25 7:00	6/25/25 19:33	AK
Indeno(1,2,3-cd)pyrene	**0.443**	J	0.0446	0.0890	2	mg/kg dry	EPA 8270E	6/25/25 7:00	6/25/25 19:33	AK
Isophorone	ND		0.0446	0.0890	2	mg/kg dry	EPA 8270E	6/25/25 7:00	6/25/25 19:33	AK
Naphthalene	**0.108**		0.0446	0.0890	2	mg/kg dry	EPA 8270E	6/25/25 7:00	6/25/25 19:33	AK
Nitrobenzene	ND		0.0446	0.0890	2	mg/kg dry	EPA 8270E	6/25/25 7:00	6/25/25 19:33	AK
N-Nitrosodimethylamine	ND		0.0446	0.0890	2	mg/kg dry	EPA 8270E	6/25/25 7:00	6/25/25 19:33	AK
N-nitroso-di-n-propylamine	ND		0.0446	0.0890	2	mg/kg dry	EPA 8270E	6/25/25 7:00	6/25/25 19:33	AK
N-Nitrosodiphenylamine	ND		0.0446	0.0890	2	mg/kg dry	EPA 8270E	6/25/25 7:00	6/25/25 19:33	AK
Pentachlorophenol	ND	R	0.0446	0.0890	2	mg/kg dry	EPA 8270E	6/25/25 7:00	6/25/25 19:33	AK
Phenanthrene	**2.15**		0.0446	0.0890	2	mg/kg dry	EPA 8270E	6/25/25 7:00	6/25/25 19:33	AK
Phenol	ND		0.0446	0.0890	2	mg/kg dry	EPA 8270E	6/25/25 7:00	6/25/25 19:33	AK
Pyrene	**2.16**	J	0.0446	0.0890	2	mg/kg dry	EPA 8270E	6/25/25 7:00	6/25/25 19:33	AK
Pyridine	ND		0.178	0.357	2	mg/kg dry	EPA 8270E	6/25/25 7:00	6/25/25 19:33	AK

Surrogate Recoveries	Result	Flag	Acceptance Range	Reference Method	Analyzed
Surrogate: SURR: 2-Fluorophenol	*58.3 %*		*20-108*	*EPA 8270E*	*6/25/25 19:33*
Surrogate: SURR: Phenol-d6	*52.6 %*		*23-114*	*EPA 8270E*	*6/25/25 19:33*
Surrogate: SURR: Nitrobenzene-d5	*44.8 %*		*22-108*	*EPA 8270E*	*6/25/25 19:33*
Surrogate: SURR: 2-Fluorobiphenyl	*46.5 %*		*21-113*	*EPA 8270E*	*6/25/25 19:33*
Surrogate: SURR: 2,4,6-Tribromophenol	*64.5 %*		*19-110*	*EPA 8270E*	*6/25/25 19:33*

* Analyte is not certified or the state of the samples origination does not offer certification for the Analyte.

Client:	Vektor Consultants	**Sample ID:**	**25F1387-05**
Client Project:	2425 Atlantic Ave 25030016	**Date Received:**	06/20/2025
Client Sample ID:	SB-3 (8-10)	**Collection Date/Time:**	6/20/25 10:36

Lab ID: **25F1387-05** **Laboratory:** ALS Environmental - Stratford
Analysis: **Semivolatile Organic Compounds by GC/MS** **Matrix:** Soil
Prep Method: Sample Prepared by Method: EPA 3550C

Surrogate Recoveries	Result	Flag	Acceptance Range	Reference Method	Analyzed
Surrogate: SURR: Terphenyl-d14	*61.7 %*		*24-116*	*EPA 8270E*	*6/25/25 19:33*

Lab ID: **25F1387-05** **Laboratory:** ALS Environmental - Stratford
Analysis: **Organochlorine Pesticides by GC/ECD** **Matrix:** Soil
Prep Method: Sample Prepared by Method: EPA 3550C

Parameter	Result	Flag	MDL	RL	Dilution	Units	Reference Method	Extracted	Analyzed	Analyst
4,4'-DDD	ND		0.00172	0.00172	5	mg/kg dry	EPA 8081B	6/24/25 12:54	6/25/25 03:20	RJ
4,4'-DDE	ND		0.00172	0.00172	5	mg/kg dry	EPA 8081B	6/24/25 12:54	6/25/25 03:20	RJ
4,4'-DDT	ND		0.00172	0.00172	5	mg/kg dry	EPA 8081B	6/24/25 12:54	6/25/25 03:20	RJ
Aldrin	ND		0.00172	0.00172	5	mg/kg dry	EPA 8081B	6/24/25 12:54	6/25/25 03:20	RJ
alpha-BHC	ND		0.00172	0.00172	5	mg/kg dry	EPA 8081B	6/24/25 12:54	6/25/25 03:20	RJ
alpha-Chlordane	ND		0.00172	0.00172	5	mg/kg dry	EPA 8081B	6/24/25 12:54	6/25/25 03:20	RJ
beta-BHC	ND		0.00172	0.00172	5	mg/kg dry	EPA 8081B	6/24/25 12:54	6/25/25 03:20	RJ
delta-BHC	ND		0.00172	0.00172	5	mg/kg dry	EPA 8081B	6/24/25 12:54	6/25/25 03:20	RJ
Dieldrin	ND		0.00172	0.00172	5	mg/kg dry	EPA 8081B	6/24/25 12:54	6/25/25 03:20	RJ
Endosulfan I	ND		0.00172	0.00172	5	mg/kg dry	EPA 8081B	6/24/25 12:54	6/25/25 03:20	RJ
Endosulfan II	ND		0.00172	0.00172	5	mg/kg dry	EPA 8081B	6/24/25 12:54	6/25/25 03:20	RJ
Endosulfan sulfate	ND		0.00172	0.00172	5	mg/kg dry	EPA 8081B	6/24/25 12:54	6/25/25 03:20	RJ
Endrin	ND		0.00172	0.00172	5	mg/kg dry	EPA 8081B	6/24/25 12:54	6/25/25 03:20	RJ
gamma-BHC (Lindane)	ND		0.00172	0.00172	5	mg/kg dry	EPA 8081B	6/24/25 12:54	6/25/25 03:20	RJ
Heptachlor	ND		0.00172	0.00172	5	mg/kg dry	EPA 8081B	6/24/25 12:54	6/25/25 03:20	RJ

Surrogate Recoveries	Result	Flag	Acceptance Range	Reference Method	Analyzed
Surrogate: Decachlorobiphenyl	*63.1 %*		*30-150*	*EPA 8081B*	*6/25/25 03:20*
Surrogate: Tetrachloro-m-xylene	*58.8 %*		*30-150*	*EPA 8081B*	*6/25/25 03:20*

Lab ID: **25F1387-05** **Laboratory:** ALS Environmental - Stratford
Analysis: **Polychlorinated Biphenyls by GC/ECD** **Matrix:** Soil
Prep Method: Sample Prepared by Method: EPA 3550C

Parameter	Result	Flag	MDL	RL	Dilution	Units	Reference Method	Extracted	Analyzed	Analyst
Aroclor 1016	ND		0.0173	0.0173	1	mg/kg dry	EPA 8082A	6/24/25 12:52	6/26/25 11:22	NF
Aroclor 1221	ND		0.0173	0.0173	1	mg/kg dry	EPA 8082A	6/24/25 12:52	6/26/25 11:22	NF
Aroclor 1232	ND		0.0173	0.0173	1	mg/kg dry	EPA 8082A	6/24/25 12:52	6/26/25 11:22	NF
Aroclor 1242	ND		0.0173	0.0173	1	mg/kg dry	EPA 8082A	6/24/25 12:52	6/26/25 11:22	NF
Aroclor 1248	ND		0.0173	0.0173	1	mg/kg dry	EPA 8082A	6/24/25 12:52	6/26/25 11:22	NF
Aroclor 1254	ND		0.0173	0.0173	1	mg/kg dry	EPA 8082A	6/24/25 12:52	6/26/25 11:22	NF
Aroclor 1260	ND		0.0173	0.0173	1	mg/kg dry	EPA 8082A	6/24/25 12:52	6/26/25 11:22	NF
* Total PCBs	ND		0.0173	0.0173	1	mg/kg dry	EPA 8082A	6/24/25 12:52	6/26/25 11:22	NF

Surrogate Recoveries	Result	Flag	Acceptance Range	Reference Method	Analyzed
Surrogate: Tetrachloro-m-xylene	*71.0 %*		*30-120*	*EPA 8082A*	*6/26/25 11:22*
Surrogate: Decachlorobiphenyl	*66.5 %*		*30-120*	*EPA 8082A*	*6/26/25 11:22*

* Analyte is not certified or the state of the samples origination does not offer certification for the Analyte.

Client:	Vektor Consultants	**Sample ID:**	**25F1387-05**
Client Project:	2425 Atlantic Ave 25030016	**Date Received:**	06/20/2025
Client Sample ID:	SB-3 (8-10)	**Collection Date/Time:**	6/20/25 10:36

Lab ID:	**25F1387-05**	**Laboratory:**	ALS Environmental - Stratford
Analysis:	**Metals Total**	**Matrix:**	Soil
Prep Method:	Sample Prepared by Method: EPA 3050B		

Parameter	Result	Flag	MDL	RL	Dilution	Units	Reference Method	Extracted	Analyzed	Analyst
Aluminum	**9870**	J	4.46	4.46	1	mg/kg dry	EPA 6010D	6/24/25 14:52	6/25/25 11:51	AGNR
Mercury	**0.114**		0.0321	0.0321	1	mg/kg dry	EPA 7473	6/25/25 7:49	6/25/25 14:51	DBT
Antimony	ND	UJ	2.23	2.23	1	mg/kg dry	EPA 6010D	6/24/25 14:52	6/25/25 11:51	AGNR
Arsenic	**4.60**		1.34	1.34	1	mg/kg dry	EPA 6010D	6/24/25 14:52	6/25/25 11:51	AGNR
Barium	**79.2**	J	2.23	2.23	1	mg/kg dry	EPA 6010D	6/24/25 14:52	6/25/25 11:51	AGNR
Beryllium	**0.228**	J	0.045	0.045	1	mg/kg dry	EPA 6010D	6/24/25 14:52	6/25/25 11:51	AGNR
Cadmium	ND		0.268	0.268	1	mg/kg dry	EPA 6010D	6/24/25 14:52	6/25/25 11:51	AGNR
Calcium	**4670**	J B	4.46	4.46	1	mg/kg dry	EPA 6010D	6/24/25 14:52	6/25/25 11:51	AGNR
Chromium	**18.1**	J+	0.447	0.447	1	mg/kg dry	EPA 6010D	6/24/25 14:52	6/25/25 11:51	AGNR
Cobalt	**11.7**	J	0.357	0.357	1	mg/kg dry	EPA 6010D	6/24/25 14:52	6/25/25 11:51	AGNR
Copper	**32.3**	J+	1.79	1.79	1	mg/kg dry	EPA 6010D	6/24/25 14:52	6/25/25 11:51	AGNR
Iron	**25100**	J	22.3	22.3	1	mg/kg dry	EPA 6010D	6/24/25 14:52	6/25/25 11:51	AGNR
Lead	**64.4**	J	0.447	0.447	1	mg/kg dry	EPA 6010D	6/24/25 14:52	6/25/25 11:51	AGNR
Magnesium	**2340**	J B	4.47	4.47	1	mg/kg dry	EPA 6010D	6/24/25 14:52	6/25/25 11:51	AGNR
Manganese	**482**	J	0.447	0.447	1	mg/kg dry	EPA 6010D	6/24/25 14:52	6/25/25 11:51	AGNR
Nickel	**14.4**	J	0.889	0.889	1	mg/kg dry	EPA 6010D	6/24/25 14:52	6/25/25 11:51	AGNR
Potassium	**851**	J	4.47	4.47	1	mg/kg dry	EPA 6010D	6/24/25 14:52	6/25/25 11:51	AGNR
Selenium	ND		2.23	2.23	1	mg/kg dry	EPA 6010D	6/24/25 14:52	6/25/25 11:51	AGNR
Silver	ND		0.450	0.450	1	mg/kg dry	EPA 6010D	6/24/25 14:52	6/25/25 11:51	AGNR
Sodium	**178**	J	44.6	44.6	1	mg/kg dry	EPA 6010D	6/24/25 14:52	6/25/25 11:51	AGNR
Thallium	ND		1.07	1.79	1	mg/kg dry	EPA 6010D	6/24/25 14:52	6/25/25 11:51	AGNR
Vanadium	**31.0**	J+	0.889	0.889	1	mg/kg dry	EPA 6010D	6/24/25 14:52	6/25/25 11:51	AGNR
Zinc	**44.8**	J	2.22	2.22	1	mg/kg dry	EPA 6010D	6/24/25 14:52	6/25/25 11:51	AGNR

Lab ID:	**25F1387-05**	**Laboratory:**	ALS Environmental - Stratford
Analysis:	**Miscellaneous Physical Parameters**	**Matrix:**	Soil
Prep Method:	Sample Prepared by Method: % Solids Prep		

Parameter	Result	Flag	MDL	RL	Dilution	Units	Reference Method	Extracted	Analyzed	Analyst
* % Solids	**93.4**		0.100	0.100	1	%	SM 2540G	6/24/25 8:39	6/24/25 10:00	SMM

Client:	Vektor Consultants	**Sample ID:**	**25F1387-06**
Client Project:	2425 Atlantic Ave 25030016	**Date Received:**	06/20/2025
Client Sample ID:	SB-3 (10-12)	**Collection Date/Time:**	6/20/25 10:40

Lab ID:	**25F1387-06**	**Laboratory:**	ALS Environmental - Stratford
Analysis:	**Volatile Organic Compounds by GC/MS**	**Matrix:**	Soil
Prep Method:	Sample Prepared by Method: EPA 5035A		

Parameter	Result	Flag	MDL	RL	Dilution	Units	Reference Method	Extracted	Analyzed	Analyst
1,1,1,2-Tetrachloroethane	ND		0.0030	0.0060	1	mg/kg dry	EPA 8260D	6/24/25 9:04	6/24/25 13:00	PRS
1,1,1-Trichloroethane	ND		0.0030	0.0060	1	mg/kg dry	EPA 8260D	6/24/25 9:04	6/24/25 13:00	PRS
1,1,2,2-Tetrachloroethane	ND		0.0030	0.0060	1	mg/kg dry	EPA 8260D	6/24/25 9:04	6/24/25 13:00	PRS

* Analyte is not certified or the state of the samples origination does not offer certification for the Analyte.

Client:	Vektor Consultants	**Sample ID:**	**25F1387-06**
Client Project:	2425 Atlantic Ave 25030016	**Date Received:**	06/20/2025
Client Sample ID:	SB-3 (10-12)	**Collection Date/Time:**	6/20/25 10:40

Lab ID:	**25F1387-06**	**Laboratory:**	ALS Environmental - Stratford
Analysis:	**Volatile Organic Compounds by GC/MS**	**Matrix:**	Soil
Prep Method:	Sample Prepared by Method: EPA 5035A		

Parameter	Result	Flag	MDL	RL	Dilution	Units	Reference Method	Extracted	Analyzed	Analyst
1,1,2-Trichloro-1,2,2-trifluoroethane (Freon 113)	ND		0.0030	0.0060	1	mg/kg dry	EPA 8260D	6/24/25 9:04	6/24/25 13:00	PRS
1,1,2-Trichloroethane	ND		0.0030	0.0060	1	mg/kg dry	EPA 8260D	6/24/25 9:04	6/24/25 13:00	PRS
1,1-Dichloroethane	ND		0.0030	0.0060	1	mg/kg dry	EPA 8260D	6/24/25 9:04	6/24/25 13:00	PRS
1,1-Dichloroethylene	ND		0.0030	0.0060	1	mg/kg dry	EPA 8260D	6/24/25 9:04	6/24/25 13:00	PRS
1,2,3-Trichlorobenzene	ND		0.0030	0.0060	1	mg/kg dry	EPA 8260D	6/24/25 9:04	6/24/25 13:00	PRS
1,2,3-Trichloropropane	ND		0.0030	0.0060	1	mg/kg dry	EPA 8260D	6/24/25 9:04	6/24/25 13:00	PRS
1,2,4-Trichlorobenzene	ND		0.0030	0.0060	1	mg/kg dry	EPA 8260D	6/24/25 9:04	6/24/25 13:00	PRS
1,2,4-Trimethylbenzene	ND		0.0030	0.0060	1	mg/kg dry	EPA 8260D	6/24/25 9:04	6/24/25 13:00	PRS
1,2-Dibromo-3-chloropropane	ND		0.0030	0.0060	1	mg/kg dry	EPA 8260D	6/24/25 9:04	6/24/25 13:00	PRS
1,2-Dibromoethane	ND		0.0030	0.0060	1	mg/kg dry	EPA 8260D	6/24/25 9:04	6/24/25 13:00	PRS
1,2-Dichlorobenzene	ND		0.0030	0.0060	1	mg/kg dry	EPA 8260D	6/24/25 9:04	6/24/25 13:00	PRS
1,2-Dichloroethane	ND		0.0030	0.0060	1	mg/kg dry	EPA 8260D	6/24/25 9:04	6/24/25 13:00	PRS
1,2-Dichloropropane	ND		0.0030	0.0060	1	mg/kg dry	EPA 8260D	6/24/25 9:04	6/24/25 13:00	PRS
1,3,5-Trimethylbenzene	ND		0.0030	0.0060	1	mg/kg dry	EPA 8260D	6/24/25 9:04	6/24/25 13:00	PRS
1,3-Dichlorobenzene	ND		0.0030	0.0060	1	mg/kg dry	EPA 8260D	6/24/25 9:04	6/24/25 13:00	PRS
1,4-Dichlorobenzene	ND		0.0030	0.0060	1	mg/kg dry	EPA 8260D	6/24/25 9:04	6/24/25 13:00	PRS
1,4-Dioxane	ND		0.060	0.12	1	mg/kg dry	EPA 8260D	6/24/25 9:04	6/24/25 13:00	PRS
2-Butanone	ND	CCVE	0.0030	0.0060	1	mg/kg dry	EPA 8260D	6/24/25 9:04	6/24/25 13:00	PRS
2-Hexanone	ND		0.0030	0.0060	1	mg/kg dry	EPA 8260D	6/24/25 9:04	6/24/25 13:00	PRS
4-Methyl-2-pentanone	ND		0.0030	0.0060	1	mg/kg dry	EPA 8260D	6/24/25 9:04	6/24/25 13:00	PRS
Acetone	ND		0.0060	0.012	1	mg/kg dry	EPA 8260D	6/24/25 9:04	6/24/25 13:00	PRS
Acrolein	ND		0.0060	0.012	1	mg/kg dry	EPA 8260D	6/24/25 9:04	6/24/25 13:00	PRS
Acrylonitrile	ND		0.0030	0.0060	1	mg/kg dry	EPA 8260D	6/24/25 9:04	6/24/25 13:00	PRS
Benzene	ND		0.0030	0.0060	1	mg/kg dry	EPA 8260D	6/24/25 9:04	6/24/25 13:00	PRS
Bromochloromethane	ND		0.0030	0.0060	1	mg/kg dry	EPA 8260D	6/24/25 9:04	6/24/25 13:00	PRS
Bromodichloromethane	ND		0.0030	0.0060	1	mg/kg dry	EPA 8260D	6/24/25 9:04	6/24/25 13:00	PRS
Bromoform	ND		0.0030	0.0060	1	mg/kg dry	EPA 8260D	6/24/25 9:04	6/24/25 13:00	PRS
Bromomethane	ND		0.0030	0.0060	1	mg/kg dry	EPA 8260D	6/24/25 9:04	6/24/25 13:00	PRS
Carbon disulfide	ND		0.0030	0.0060	1	mg/kg dry	EPA 8260D	6/24/25 9:04	6/24/25 13:00	PRS
Carbon tetrachloride	ND		0.0030	0.0060	1	mg/kg dry	EPA 8260D	6/24/25 9:04	6/24/25 13:00	PRS
Chlorobenzene	ND		0.0030	0.0060	1	mg/kg dry	EPA 8260D	6/24/25 9:04	6/24/25 13:00	PRS
Chloroethane	ND		0.0030	0.0060	1	mg/kg dry	EPA 8260D	6/24/25 9:04	6/24/25 13:00	PRS
Chloroform	ND		0.0030	0.0060	1	mg/kg dry	EPA 8260D	6/24/25 9:04	6/24/25 13:00	PRS
Chloromethane	ND		0.0030	0.0060	1	mg/kg dry	EPA 8260D	6/24/25 9:04	6/24/25 13:00	PRS
cis-1,2-Dichloroethylene	ND	CCVE	0.0030	0.0060	1	mg/kg dry	EPA 8260D	6/24/25 9:04	6/24/25 13:00	PRS
cis-1,3-Dichloropropylene	ND		0.0030	0.0060	1	mg/kg dry	EPA 8260D	6/24/25 9:04	6/24/25 13:00	PRS
Cyclohexane	ND		0.0030	0.0060	1	mg/kg dry	EPA 8260D	6/24/25 9:04	6/24/25 13:00	PRS
Dibromochloromethane	ND		0.0030	0.0060	1	mg/kg dry	EPA 8260D	6/24/25 9:04	6/24/25 13:00	PRS
Dibromomethane	ND		0.0030	0.0060	1	mg/kg dry	EPA 8260D	6/24/25 9:04	6/24/25 13:00	PRS
Dichlorodifluoromethane	ND		0.0030	0.0060	1	mg/kg dry	EPA 8260D	6/24/25 9:04	6/24/25 13:00	PRS
Ethyl Benzene	ND	UJQL-02	0.0030	0.0060	1	mg/kg dry	EPA 8260D	6/24/25 9:04	6/24/25 13:00	PRS
Hexachlorobutadiene	ND		0.0030	0.0060	1	mg/kg dry	EPA 8260D	6/24/25 9:04	6/24/25 13:00	PRS
Isopropylbenzene	ND		0.0030	0.0060	1	mg/kg dry	EPA 8260D	6/24/25 9:04	6/24/25 13:00	PRS

* Analyte is not certified or the state of the samples origination does not offer certification for the Analyte.

Client:	Vektor Consultants	**Sample ID:**	**25F1387-06**
Client Project:	2425 Atlantic Ave 25030016	**Date Received:**	06/20/2025
Client Sample ID:	SB-3 (10-12)	**Collection Date/Time:**	6/20/25 10:40

Lab ID:	**25F1387-06**	**Laboratory:**	ALS Environmental - Stratford
Analysis:	**Volatile Organic Compounds by GC/MS**	**Matrix:**	Soil
Prep Method:	Sample Prepared by Method: EPA 5035A		

Parameter	Result	Flag	MDL	RL	Dilution	Units	Reference Method	Extracted	Analyzed	Analyst
Methyl acetate	ND	CCVE	0.0030	0.0060	1	mg/kg dry	EPA 8260D	6/24/25 9:04	6/24/25 13:00	PRS
Methyl tert-butyl ether (MTBE)	ND	UJQL-02	0.0030	0.0060	1	mg/kg dry	EPA 8260D	6/24/25 9:04	6/24/25 13:00	PRS
Methylcyclohexane	ND		0.0030	0.0060	1	mg/kg dry	EPA 8260D	6/24/25 9:04	6/24/25 13:00	PRS
* Methylene chloride	ND		0.0060	0.012	1	mg/kg dry	EPA 8260D	6/24/25 9:04	6/24/25 13:00	PRS
n-Butylbenzene	ND		0.0030	0.0060	1	mg/kg dry	EPA 8260D	6/24/25 9:04	6/24/25 13:00	PRS
n-Propylbenzene	ND		0.0030	0.0060	1	mg/kg dry	EPA 8260D	6/24/25 9:04	6/24/25 13:00	PRS
o-Xylene	ND	UJQL-02	0.0030	0.0060	1	mg/kg dry	EPA 8260D	6/24/25 9:04	6/24/25 13:00	PRS
p- & m- Xylenes	ND		0.0060	0.012	1	mg/kg dry	EPA 8260D	6/24/25 9:04	6/24/25 13:00	PRS
p-Isopropyltoluene	ND		0.0030	0.0060	1	mg/kg dry	EPA 8260D	6/24/25 9:04	6/24/25 13:00	PRS
sec-Butylbenzene	ND		0.0030	0.0060	1	mg/kg dry	EPA 8260D	6/24/25 9:04	6/24/25 13:00	PRS
Styrene	ND	UJQL-02	0.0030	0.0060	1	mg/kg dry	EPA 8260D	6/24/25 9:04	6/24/25 13:00	PRS
tert-Butyl alcohol (TBA)	ND	UJQL-02	0.015	0.030	1	mg/kg dry	EPA 8260D	6/24/25 9:04	6/24/25 13:00	PRS
tert-Butylbenzene	ND		0.0030	0.0060	1	mg/kg dry	EPA 8260D	6/24/25 9:04	6/24/25 13:00	PRS
Tetrachloroethylene	ND	UJQL-02	0.0030	0.0060	1	mg/kg dry	EPA 8260D	6/24/25 9:04	6/24/25 13:00	PRS
Toluene	ND		0.0030	0.0060	1	mg/kg dry	EPA 8260D	6/24/25 9:04	6/24/25 13:00	PRS
trans-1,2-Dichloroethylene	ND		0.0030	0.0060	1	mg/kg dry	EPA 8260D	6/24/25 9:04	6/24/25 13:00	PRS
trans-1,3-Dichloropropylene	ND		0.0030	0.0060	1	mg/kg dry	EPA 8260D	6/24/25 9:04	6/24/25 13:00	PRS
Trichloroethylene	ND		0.0030	0.0060	1	mg/kg dry	EPA 8260D	6/24/25 9:04	6/24/25 13:00	PRS
Trichlorofluoromethane	ND		0.0030	0.0060	1	mg/kg dry	EPA 8260D	6/24/25 9:04	6/24/25 13:00	PRS
Vinyl Chloride	ND		0.0030	0.0060	1	mg/kg dry	EPA 8260D	6/24/25 9:04	6/24/25 13:00	PRS
Xylenes, Total	ND		0.0090	0.018	1	mg/kg dry	EPA 8260D	6/24/25 9:04	6/24/25 13:00	PRS

Surrogate Recoveries	Result	Flag	Acceptance Range	Reference Method	Analyzed
Surrogate: SURR: 1,2-Dichloroethane-d4	*98.0 %*		*77-125*	*EPA 8260D*	*6/24/25 13:00*
Surrogate: SURR: Toluene-d8	*93.7 %*		*85-120*	*EPA 8260D*	*6/24/25 13:00*
Surrogate: SURR: p-Bromofluorobenzene	*102 %*		*76-130*	*EPA 8260D*	*6/24/25 13:00*

* Analyte is not certified or the state of the samples origination does not offer certification for the Analyte.

Client:	Vektor Consultants	**Sample ID:**	**25F1387-06**
Client Project:	2425 Atlantic Ave 25030016	**Date Received:**	06/20/2025
Client Sample ID:	SB-3 (10-12)	**Collection Date/Time:**	6/20/25 10:40

Lab ID:	**25F1387-06**	**Laboratory:**	ALS Environmental - Stratford
Analysis:	**Semivolatile Organic Compounds by GC/MS**	**Matrix:**	Soil
Prep Method:	Sample Prepared by Method: EPA 3550C		

Parameter	Result	Flag	MDL	RL	Dilution	Units	Reference Method	Extracted	Analyzed	Analyst
1,1-Biphenyl	ND		0.0419	0.0835	2	mg/kg dry	EPA 8270E	6/24/25 8:47	6/24/25 20:31	AK
1,2,4,5-Tetrachlorobenzene	ND	CCVE	0.0835	0.167	2	mg/kg dry	EPA 8270E	6/24/25 8:47	6/24/25 20:31	AK
1,2,4-Trichlorobenzene	ND		0.0419	0.0835	2	mg/kg dry	EPA 8270E	6/24/25 8:47	6/24/25 20:31	AK
1,2-Dichlorobenzene	ND		0.0419	0.0835	2	mg/kg dry	EPA 8270E	6/24/25 8:47	6/24/25 20:31	AK
1,2-Diphenylhydrazine (as Azobenzene)	ND		0.0419	0.0835	2	mg/kg dry	EPA 8270E	6/24/25 8:47	6/24/25 20:31	AK
1,3-Dichlorobenzene	ND		0.0419	0.0835	2	mg/kg dry	EPA 8270E	6/24/25 8:47	6/24/25 20:31	AK
1,4-Dichlorobenzene	ND		0.0419	0.0835	2	mg/kg dry	EPA 8270E	6/24/25 8:47	6/24/25 20:31	AK
2,3,4,6-Tetrachlorophenol	ND		0.0835	0.167	2	mg/kg dry	EPA 8270E	6/24/25 8:47	6/24/25 20:31	AK
2,4,5-Trichlorophenol	ND		0.0419	0.0835	2	mg/kg dry	EPA 8270E	6/24/25 8:47	6/24/25 20:31	AK
2,4,6-Trichlorophenol	ND		0.0419	0.0835	2	mg/kg dry	EPA 8270E	6/24/25 8:47	6/24/25 20:31	AK
2,4-Dichlorophenol	ND		0.0419	0.0835	2	mg/kg dry	EPA 8270E	6/24/25 8:47	6/24/25 20:31	AK
2,4-Dimethylphenol	ND		0.0419	0.0835	2	mg/kg dry	EPA 8270E	6/24/25 8:47	6/24/25 20:31	AK
2,4-Dinitrophenol	ND		0.0835	0.167	2	mg/kg dry	EPA 8270E	6/24/25 8:47	6/24/25 20:31	AK
2,4-Dinitrotoluene	ND		0.0419	0.0835	2	mg/kg dry	EPA 8270E	6/24/25 8:47	6/24/25 20:31	AK
2,6-Dinitrotoluene	ND		0.0419	0.0835	2	mg/kg dry	EPA 8270E	6/24/25 8:47	6/24/25 20:31	AK
2-Chloronaphthalene	ND		0.0419	0.0835	2	mg/kg dry	EPA 8270E	6/24/25 8:47	6/24/25 20:31	AK
2-Chlorophenol	ND		0.0419	0.0835	2	mg/kg dry	EPA 8270E	6/24/25 8:47	6/24/25 20:31	AK
2-Methylnaphthalene	ND		0.0419	0.0835	2	mg/kg dry	EPA 8270E	6/24/25 8:47	6/24/25 20:31	AK
2-Methylphenol	ND		0.0419	0.0835	2	mg/kg dry	EPA 8270E	6/24/25 8:47	6/24/25 20:31	AK
2-Nitroaniline	ND		0.0835	0.167	2	mg/kg dry	EPA 8270E	6/24/25 8:47	6/24/25 20:31	AK
2-Nitrophenol	ND		0.0419	0.0835	2	mg/kg dry	EPA 8270E	6/24/25 8:47	6/24/25 20:31	AK
* 3- & 4-Methylphenols	ND		0.0419	0.0835	2	mg/kg dry	EPA 8270E	6/24/25 8:47	6/24/25 20:31	AK
3,3-Dichlorobenzidine	ND	CAL-E	0.0419	0.0835	2	mg/kg dry	EPA 8270E	6/24/25 8:47	6/24/25 20:31	AK
3-Nitroaniline	ND		0.0835	0.167	2	mg/kg dry	EPA 8270E	6/24/25 8:47	6/24/25 20:31	AK
4,6-Dinitro-2-methylphenol	ND		0.0835	0.167	2	mg/kg dry	EPA 8270E	6/24/25 8:47	6/24/25 20:31	AK
4-Bromophenyl phenyl ether	ND		0.0419	0.0835	2	mg/kg dry	EPA 8270E	6/24/25 8:47	6/24/25 20:31	AK
4-Chloro-3-methylphenol	ND		0.0419	0.0835	2	mg/kg dry	EPA 8270E	6/24/25 8:47	6/24/25 20:31	AK
4-Chloroaniline	ND		0.0419	0.0835	2	mg/kg dry	EPA 8270E	6/24/25 8:47	6/24/25 20:31	AK
4-Chlorophenyl phenyl ether	ND		0.0419	0.0835	2	mg/kg dry	EPA 8270E	6/24/25 8:47	6/24/25 20:31	AK
4-Nitroaniline	ND		0.0835	0.167	2	mg/kg dry	EPA 8270E	6/24/25 8:47	6/24/25 20:31	AK
4-Nitrophenol	ND		0.0835	0.167	2	mg/kg dry	EPA 8270E	6/24/25 8:47	6/24/25 20:31	AK
Acenaphthene	ND		0.0419	0.0835	2	mg/kg dry	EPA 8270E	6/24/25 8:47	6/24/25 20:31	AK
Acenaphthylene	ND		0.0419	0.0835	2	mg/kg dry	EPA 8270E	6/24/25 8:47	6/24/25 20:31	AK
Acetophenone	ND		0.0419	0.0835	2	mg/kg dry	EPA 8270E	6/24/25 8:47	6/24/25 20:31	AK
Aniline	ND		0.167	0.334	2	mg/kg dry	EPA 8270E	6/24/25 8:47	6/24/25 20:31	AK
Anthracene	ND		0.0419	0.0835	2	mg/kg dry	EPA 8270E	6/24/25 8:47	6/24/25 20:31	AK
Atrazine	ND	CCVE	0.0419	0.0835	2	mg/kg dry	EPA 8270E	6/24/25 8:47	6/24/25 20:31	AK
Benzaldehyde	ND	CCVE, ICVE	0.0419	0.0835	2	mg/kg dry	EPA 8270E	6/24/25 8:47	6/24/25 20:31	AK
Benzidine	ND	CAL-E	0.167	0.334	2	mg/kg dry	EPA 8270E	6/24/25 8:47	6/24/25 20:31	AK
Benzo(a)anthracene	ND		0.0419	0.0835	2	mg/kg dry	EPA 8270E	6/24/25 8:47	6/24/25 20:31	AK
Benzo(a)pyrene	ND		0.0419	0.0835	2	mg/kg dry	EPA 8270E	6/24/25 8:47	6/24/25 20:31	AK
Benzo(b)fluoranthene	ND		0.0419	0.0835	2	mg/kg dry	EPA 8270E	6/24/25 8:47	6/24/25 20:31	AK

* Analyte is not certified or the state of the samples origination does not offer certification for the Analyte.

Client:	Vektor Consultants	**Sample ID:**	**25F1387-06**
Client Project:	2425 Atlantic Ave 25030016	**Date Received:**	06/20/2025
Client Sample ID:	SB-3 (10-12)	**Collection Date/Time:**	6/20/25 10:40

Lab ID:	**25F1387-06**	**Laboratory:**	ALS Environmental - Stratford
Analysis:	**Semivolatile Organic Compounds by GC/MS**	**Matrix:**	Soil
Prep Method:	Sample Prepared by Method: EPA 3550C		

Parameter	Result	Flag	MDL	RL	Dilution	Units	Reference Method	Extracted	Analyzed	Analyst
Benzo(g,h,i)perylene	ND		0.0419	0.0835	2	mg/kg dry	EPA 8270E	6/24/25 8:47	6/24/25 20:31	AK
Benzo(k)fluoranthene	ND		0.0419	0.0835	2	mg/kg dry	EPA 8270E	6/24/25 8:47	6/24/25 20:31	AK
Benzoic acid	ND	ICVE	0.0419	0.0835	2	mg/kg dry	EPA 8270E	6/24/25 8:47	6/24/25 20:31	AK
Benzyl alcohol	ND		0.0419	0.0835	2	mg/kg dry	EPA 8270E	6/24/25 8:47	6/24/25 20:31	AK
Benzyl butyl phthalate	ND		0.0419	0.0835	2	mg/kg dry	EPA 8270E	6/24/25 8:47	6/24/25 20:31	AK
Bis(2-chloroethoxy)methane	ND		0.0419	0.0835	2	mg/kg dry	EPA 8270E	6/24/25 8:47	6/24/25 20:31	AK
Bis(2-chloroethyl)ether	ND		0.0419	0.0835	2	mg/kg dry	EPA 8270E	6/24/25 8:47	6/24/25 20:31	AK
Bis(2-chloroisopropyl)ether	ND		0.0419	0.0835	2	mg/kg dry	EPA 8270E	6/24/25 8:47	6/24/25 20:31	AK
Bis(2-ethylhexyl)phthalate	ND		0.0419	0.0835	2	mg/kg dry	EPA 8270E	6/24/25 8:47	6/24/25 20:31	AK
Caprolactam	ND	CAL-E, CCVE	0.0835	0.167	2	mg/kg dry	EPA 8270E	6/24/25 8:47	6/24/25 20:31	AK
Carbazole	ND		0.0419	0.0835	2	mg/kg dry	EPA 8270E	6/24/25 8:47	6/24/25 20:31	AK
Chrysene	ND		0.0419	0.0835	2	mg/kg dry	EPA 8270E	6/24/25 8:47	6/24/25 20:31	AK
Dibenzo(a,h)anthracene	ND		0.0419	0.0835	2	mg/kg dry	EPA 8270E	6/24/25 8:47	6/24/25 20:31	AK
Dibenzofuran	ND		0.0419	0.0835	2	mg/kg dry	EPA 8270E	6/24/25 8:47	6/24/25 20:31	AK
Diethyl phthalate	ND		0.0419	0.0835	2	mg/kg dry	EPA 8270E	6/24/25 8:47	6/24/25 20:31	AK
Dimethyl phthalate	ND		0.0419	0.0835	2	mg/kg dry	EPA 8270E	6/24/25 8:47	6/24/25 20:31	AK
Di-n-butyl phthalate	ND		0.0419	0.0835	2	mg/kg dry	EPA 8270E	6/24/25 8:47	6/24/25 20:31	AK
Di-n-octyl phthalate	ND		0.0419	0.0835	2	mg/kg dry	EPA 8270E	6/24/25 8:47	6/24/25 20:31	AK
Fluoranthene	ND		0.0419	0.0835	2	mg/kg dry	EPA 8270E	6/24/25 8:47	6/24/25 20:31	AK
Fluorene	ND		0.0419	0.0835	2	mg/kg dry	EPA 8270E	6/24/25 8:47	6/24/25 20:31	AK
Hexachlorobenzene	ND		0.0419	0.0835	2	mg/kg dry	EPA 8270E	6/24/25 8:47	6/24/25 20:31	AK
Hexachlorobutadiene	ND		0.0419	0.0835	2	mg/kg dry	EPA 8270E	6/24/25 8:47	6/24/25 20:31	AK
Hexachlorocyclopentadiene	ND		0.0419	0.0835	2	mg/kg dry	EPA 8270E	6/24/25 8:47	6/24/25 20:31	AK
Hexachloroethane	ND		0.0419	0.0835	2	mg/kg dry	EPA 8270E	6/24/25 8:47	6/24/25 20:31	AK
Indeno(1,2,3-cd)pyrene	ND		0.0419	0.0835	2	mg/kg dry	EPA 8270E	6/24/25 8:47	6/24/25 20:31	AK
Isophorone	ND		0.0419	0.0835	2	mg/kg dry	EPA 8270E	6/24/25 8:47	6/24/25 20:31	AK
Naphthalene	ND		0.0419	0.0835	2	mg/kg dry	EPA 8270E	6/24/25 8:47	6/24/25 20:31	AK
Nitrobenzene	ND		0.0419	0.0835	2	mg/kg dry	EPA 8270E	6/24/25 8:47	6/24/25 20:31	AK
N-Nitrosodimethylamine	ND		0.0419	0.0835	2	mg/kg dry	EPA 8270E	6/24/25 8:47	6/24/25 20:31	AK
N-nitroso-di-n-propylamine	ND		0.0419	0.0835	2	mg/kg dry	EPA 8270E	6/24/25 8:47	6/24/25 20:31	AK
N-Nitrosodiphenylamine	ND		0.0419	0.0835	2	mg/kg dry	EPA 8270E	6/24/25 8:47	6/24/25 20:31	AK
Pentachlorophenol	ND		0.0419	0.0835	2	mg/kg dry	EPA 8270E	6/24/25 8:47	6/24/25 20:31	AK
Phenanthrene	ND		0.0419	0.0835	2	mg/kg dry	EPA 8270E	6/24/25 8:47	6/24/25 20:31	AK
Phenol	ND		0.0419	0.0835	2	mg/kg dry	EPA 8270E	6/24/25 8:47	6/24/25 20:31	AK
Pyrene	ND		0.0419	0.0835	2	mg/kg dry	EPA 8270E	6/24/25 8:47	6/24/25 20:31	AK
Pyridine	ND		0.167	0.334	2	mg/kg dry	EPA 8270E	6/24/25 8:47	6/24/25 20:31	AK

Surrogate Recoveries	Result	Flag	Acceptance Range	Reference Method	Analyzed
Surrogate: SURR: 2-Fluorophenol	*95.8 %*		*20-108*	*EPA 8270E*	*6/24/25 20:31*
Surrogate: SURR: Phenol-d6	*79.1 %*		*23-114*	*EPA 8270E*	*6/24/25 20:31*
Surrogate: SURR: Nitrobenzene-d5	*91.4 %*		*22-108*	*EPA 8270E*	*6/24/25 20:31*
Surrogate: SURR: 2-Fluorobiphenyl	*85.2 %*		*21-113*	*EPA 8270E*	*6/24/25 20:31*

* Analyte is not certified or the state of the samples origination does not offer certification for the Analyte.

Client:	Vektor Consultants	**Sample ID:**	**25F1387-06**
Client Project:	2425 Atlantic Ave 25030016	**Date Received:**	06/20/2025
Client Sample ID:	SB-3 (10-12)	**Collection Date/Time:**	6/20/25 10:40

Lab ID: **25F1387-06** **Laboratory:** ALS Environmental - Stratford
Analysis: **Semivolatile Organic Compounds by GC/MS** **Matrix:** Soil
Prep Method: Sample Prepared by Method: EPA 3550C

Surrogate Recoveries	Result	Flag	Acceptance Range	Reference Method	Analyzed
Surrogate: SURR: 2,4,6-Tribromophenol	*113 %*	*S-08*	*19-110*	*EPA 8270E*	*6/24/25 20:31*
Surrogate: SURR: Terphenyl-d14	*96.6 %*		*24-116*	*EPA 8270E*	*6/24/25 20:31*

Lab ID: **25F1387-06** **Laboratory:** ALS Environmental - Stratford
Analysis: **Organochlorine Pesticides by GC/ECD** **Matrix:** Soil
Prep Method: Sample Prepared by Method: EPA 3550C

Parameter	Result	Flag	MDL	RL	Dilution	Units	Reference Method	Extracted	Analyzed	Analyst
4,4'-DDD	ND		0.00161	0.00161	5	mg/kg dry	EPA 8081B	6/24/25 12:54	6/25/25 03:37	RJ
4,4'-DDE	ND		0.00161	0.00161	5	mg/kg dry	EPA 8081B	6/24/25 12:54	6/25/25 03:37	RJ
4,4'-DDT	ND		0.00161	0.00161	5	mg/kg dry	EPA 8081B	6/24/25 12:54	6/25/25 03:37	RJ
Aldrin	ND		0.00161	0.00161	5	mg/kg dry	EPA 8081B	6/24/25 12:54	6/25/25 03:37	RJ
alpha-BHC	ND		0.00161	0.00161	5	mg/kg dry	EPA 8081B	6/24/25 12:54	6/25/25 03:37	RJ
alpha-Chlordane	ND		0.00161	0.00161	5	mg/kg dry	EPA 8081B	6/24/25 12:54	6/25/25 03:37	RJ
beta-BHC	ND		0.00161	0.00161	5	mg/kg dry	EPA 8081B	6/24/25 12:54	6/25/25 03:37	RJ
delta-BHC	ND		0.00161	0.00161	5	mg/kg dry	EPA 8081B	6/24/25 12:54	6/25/25 03:37	RJ
Dieldrin	ND		0.00161	0.00161	5	mg/kg dry	EPA 8081B	6/24/25 12:54	6/25/25 03:37	RJ
Endosulfan I	ND		0.00161	0.00161	5	mg/kg dry	EPA 8081B	6/24/25 12:54	6/25/25 03:37	RJ
Endosulfan II	ND		0.00161	0.00161	5	mg/kg dry	EPA 8081B	6/24/25 12:54	6/25/25 03:37	RJ
Endosulfan sulfate	ND		0.00161	0.00161	5	mg/kg dry	EPA 8081B	6/24/25 12:54	6/25/25 03:37	RJ
Endrin	ND		0.00161	0.00161	5	mg/kg dry	EPA 8081B	6/24/25 12:54	6/25/25 03:37	RJ
gamma-BHC (Lindane)	ND		0.00161	0.00161	5	mg/kg dry	EPA 8081B	6/24/25 12:54	6/25/25 03:37	RJ
Heptachlor	ND		0.00161	0.00161	5	mg/kg dry	EPA 8081B	6/24/25 12:54	6/25/25 03:37	RJ

Surrogate Recoveries	Result	Flag	Acceptance Range	Reference Method	Analyzed
Surrogate: Decachlorobiphenyl	*75.4 %*		*30-150*	*EPA 8081B*	*6/25/25 03:37*
Surrogate: Tetrachloro-m-xylene	*70.4 %*		*30-150*	*EPA 8081B*	*6/25/25 03:37*

Lab ID: **25F1387-06** **Laboratory:** ALS Environmental - Stratford
Analysis: **Polychlorinated Biphenyls by GC/ECD** **Matrix:** Soil
Prep Method: Sample Prepared by Method: EPA 3550C

Parameter	Result	Flag	MDL	RL	Dilution	Units	Reference Method	Extracted	Analyzed	Analyst
Aroclor 1016	ND		0.0163	0.0163	1	mg/kg dry	EPA 8082A	6/24/25 12:52	6/26/25 11:36	NF
Aroclor 1221	ND		0.0163	0.0163	1	mg/kg dry	EPA 8082A	6/24/25 12:52	6/26/25 11:36	NF
Aroclor 1232	ND		0.0163	0.0163	1	mg/kg dry	EPA 8082A	6/24/25 12:52	6/26/25 11:36	NF
Aroclor 1242	ND		0.0163	0.0163	1	mg/kg dry	EPA 8082A	6/24/25 12:52	6/26/25 11:36	NF
Aroclor 1248	ND		0.0163	0.0163	1	mg/kg dry	EPA 8082A	6/24/25 12:52	6/26/25 11:36	NF
Aroclor 1254	ND		0.0163	0.0163	1	mg/kg dry	EPA 8082A	6/24/25 12:52	6/26/25 11:36	NF
Aroclor 1260	ND		0.0163	0.0163	1	mg/kg dry	EPA 8082A	6/24/25 12:52	6/26/25 11:36	NF
* Total PCBs	ND		0.0163	0.0163	1	mg/kg dry	EPA 8082A	6/24/25 12:52	6/26/25 11:36	NF

Surrogate Recoveries	Result	Flag	Acceptance Range	Reference Method	Analyzed
Surrogate: Tetrachloro-m-xylene	*77.0 %*		*30-120*	*EPA 8082A*	*6/26/25 11:36*
Surrogate: Decachlorobiphenyl	*74.5 %*		*30-120*	*EPA 8082A*	*6/26/25 11:36*

* Analyte is not certified or the state of the samples origination does not offer certification for the Analyte.

Client:	Vektor Consultants	**Sample ID:**	**25F1387-06**
Client Project:	2425 Atlantic Ave 25030016	**Date Received:**	06/20/2025
Client Sample ID:	SB-3 (10-12)	**Collection Date/Time:**	6/20/25 10:40

Lab ID:	**25F1387-06**	**Laboratory:**	ALS Environmental - Stratford
Analysis:	**Metals Total**	**Matrix:**	Soil
Prep Method:	Sample Prepared by Method: EPA 3050B		

Parameter	Result	Flag	MDL	RL	Dilution	Units	Reference Method	Extracted	Analyzed	Analyst
Aluminum	**4470**	J	4.20	4.20	1	mg/kg dry	EPA 6010D	6/24/25 14:52	6/25/25 11:53	AGNR
Mercury	ND		0.0302	0.0302	1	mg/kg dry	EPA 7473	6/25/25 7:49	6/25/25 14:51	DBT
Antimony	ND	UJ	2.10	2.10	1	mg/kg dry	EPA 6010D	6/24/25 14:52	6/25/25 11:53	AGNR
Arsenic	**1.97**		1.26	1.26	1	mg/kg dry	EPA 6010D	6/24/25 14:52	6/25/25 11:53	AGNR
Barium	**22.4**	J	2.10	2.10	1	mg/kg dry	EPA 6010D	6/24/25 14:52	6/25/25 11:53	AGNR
Beryllium	**0.098**	J	0.042	0.042	1	mg/kg dry	EPA 6010D	6/24/25 14:52	6/25/25 11:53	AGNR
Cadmium	ND		0.252	0.252	1	mg/kg dry	EPA 6010D	6/24/25 14:52	6/25/25 11:53	AGNR
Calcium	**935**	J B	4.20	4.20	1	mg/kg dry	EPA 6010D	6/24/25 14:52	6/25/25 11:53	AGNR
Chromium	**10.2**	J+	0.420	0.420	1	mg/kg dry	EPA 6010D	6/24/25 14:52	6/25/25 11:53	AGNR
Cobalt	**4.38**	J	0.336	0.336	1	mg/kg dry	EPA 6010D	6/24/25 14:52	6/25/25 11:53	AGNR
Copper	**12.2**	J+	1.68	1.68	1	mg/kg dry	EPA 6010D	6/24/25 14:52	6/25/25 11:53	AGNR
Iron	**21200**	J	21.0	21.0	1	mg/kg dry	EPA 6010D	6/24/25 14:52	6/25/25 11:53	AGNR
Lead	**1.88**	J	0.420	0.420	1	mg/kg dry	EPA 6010D	6/24/25 14:52	6/25/25 11:53	AGNR
Magnesium	**1560**	J B	4.20	4.20	1	mg/kg dry	EPA 6010D	6/24/25 14:52	6/25/25 11:53	AGNR
Manganese	**413**	J	0.420	0.420	1	mg/kg dry	EPA 6010D	6/24/25 14:52	6/25/25 11:53	AGNR
Nickel	**9.53**	J	0.837	0.837	1	mg/kg dry	EPA 6010D	6/24/25 14:52	6/25/25 11:53	AGNR
Potassium	**485**	J	4.20	4.20	1	mg/kg dry	EPA 6010D	6/24/25 14:52	6/25/25 11:53	AGNR
Selenium	ND		2.10	2.10	1	mg/kg dry	EPA 6010D	6/24/25 14:52	6/25/25 11:53	AGNR
Silver	ND		0.423	0.423	1	mg/kg dry	EPA 6010D	6/24/25 14:52	6/25/25 11:53	AGNR
Sodium	**123**	J	42.0	42.0	1	mg/kg dry	EPA 6010D	6/24/25 14:52	6/25/25 11:53	AGNR
Thallium	ND		1.01	1.68	1	mg/kg dry	EPA 6010D	6/24/25 14:52	6/25/25 11:53	AGNR
Vanadium	**17.4**	J+	0.837	0.837	1	mg/kg dry	EPA 6010D	6/24/25 14:52	6/25/25 11:53	AGNR
Zinc	**11.9**	J	2.09	2.09	1	mg/kg dry	EPA 6010D	6/24/25 14:52	6/25/25 11:53	AGNR

Lab ID:	**25F1387-06**	**Laboratory:**	ALS Environmental - Stratford
Analysis:	**Miscellaneous Physical Parameters**	**Matrix:**	Soil
Prep Method:	Sample Prepared by Method: % Solids Prep		

Parameter	Result	Flag	MDL	RL	Dilution	Units	Reference Method	Extracted	Analyzed	Analyst
* % Solids	**99.2**		0.100	0.100	1	%	SM 2540G	6/24/25 8:39	6/24/25 10:00	SMM

Client:	Vektor Consultants	**Sample ID:**	**25F1387-07**
Client Project:	2425 Atlantic Ave 25030016	**Date Received:**	06/20/2025
Client Sample ID:	SB-4 (0-2)	**Collection Date/Time:**	6/20/25 12:40

Lab ID:	**25F1387-07**	**Laboratory:**	ALS Environmental - Stratford
Analysis:	**Volatile Organic Compounds by GC/MS**	**Matrix:**	Soil
Prep Method:	Sample Prepared by Method: EPA 5035A		

Parameter	Result	Flag	MDL	RL	Dilution	Units	Reference Method	Extracted	Analyzed	Analyst
1,1,1,2-Tetrachloroethane	ND		0.0024	0.0048	1	mg/kg dry	EPA 8260D	6/24/25 9:04	6/24/25 13:27	PRS
1,1,1-Trichloroethane	ND		0.0024	0.0048	1	mg/kg dry	EPA 8260D	6/24/25 9:04	6/24/25 13:27	PRS
1,1,2,2-Tetrachloroethane	ND		0.0024	0.0048	1	mg/kg dry	EPA 8260D	6/24/25 9:04	6/24/25 13:27	PRS

* Analyte is not certified or the state of the samples origination does not offer certification for the Analyte.

Client:	Vektor Consultants	**Sample ID:**	**25F1387-07**
Client Project:	2425 Atlantic Ave 25030016	**Date Received:**	06/20/2025
Client Sample ID:	SB-4 (0-2)	**Collection Date/Time:**	6/20/25 12:40

Lab ID:	**25F1387-07**	**Laboratory:**	ALS Environmental - Stratford
Analysis:	**Volatile Organic Compounds by GC/MS**	**Matrix:**	Soil
Prep Method:	Sample Prepared by Method: EPA 5035A		

Parameter	Result	Flag	MDL	RL	Dilution	Units	Reference Method	Extracted	Analyzed	Analyst
1,1,2-Trichloro-1,2,2-trifluoroethane (Freon 113)	ND		0.0024	0.0048	1	mg/kg dry	EPA 8260D	6/24/25 9:04	6/24/25 13:27	PRS
1,1,2-Trichloroethane	ND		0.0024	0.0048	1	mg/kg dry	EPA 8260D	6/24/25 9:04	6/24/25 13:27	PRS
1,1-Dichloroethane	ND		0.0024	0.0048	1	mg/kg dry	EPA 8260D	6/24/25 9:04	6/24/25 13:27	PRS
1,1-Dichloroethylene	ND		0.0024	0.0048	1	mg/kg dry	EPA 8260D	6/24/25 9:04	6/24/25 13:27	PRS
1,2,3-Trichlorobenzene	ND		0.0024	0.0048	1	mg/kg dry	EPA 8260D	6/24/25 9:04	6/24/25 13:27	PRS
1,2,3-Trichloropropane	ND		0.0024	0.0048	1	mg/kg dry	EPA 8260D	6/24/25 9:04	6/24/25 13:27	PRS
1,2,4-Trichlorobenzene	ND		0.0024	0.0048	1	mg/kg dry	EPA 8260D	6/24/25 9:04	6/24/25 13:27	PRS
1,2,4-Trimethylbenzene	ND		0.0024	0.0048	1	mg/kg dry	EPA 8260D	6/24/25 9:04	6/24/25 13:27	PRS
1,2-Dibromo-3-chloropropane	ND		0.0024	0.0048	1	mg/kg dry	EPA 8260D	6/24/25 9:04	6/24/25 13:27	PRS
1,2-Dibromoethane	ND		0.0024	0.0048	1	mg/kg dry	EPA 8260D	6/24/25 9:04	6/24/25 13:27	PRS
1,2-Dichlorobenzene	ND		0.0024	0.0048	1	mg/kg dry	EPA 8260D	6/24/25 9:04	6/24/25 13:27	PRS
1,2-Dichloroethane	ND		0.0024	0.0048	1	mg/kg dry	EPA 8260D	6/24/25 9:04	6/24/25 13:27	PRS
1,2-Dichloropropane	ND		0.0024	0.0048	1	mg/kg dry	EPA 8260D	6/24/25 9:04	6/24/25 13:27	PRS
1,3,5-Trimethylbenzene	ND		0.0024	0.0048	1	mg/kg dry	EPA 8260D	6/24/25 9:04	6/24/25 13:27	PRS
1,3-Dichlorobenzene	ND		0.0024	0.0048	1	mg/kg dry	EPA 8260D	6/24/25 9:04	6/24/25 13:27	PRS
1,4-Dichlorobenzene	ND		0.0024	0.0048	1	mg/kg dry	EPA 8260D	6/24/25 9:04	6/24/25 13:27	PRS
1,4-Dioxane	ND		0.048	0.096	1	mg/kg dry	EPA 8260D	6/24/25 9:04	6/24/25 13:27	PRS
2-Butanone	ND	CCVE	0.0024	0.0048	1	mg/kg dry	EPA 8260D	6/24/25 9:04	6/24/25 13:27	PRS
2-Hexanone	ND		0.0024	0.0048	1	mg/kg dry	EPA 8260D	6/24/25 9:04	6/24/25 13:27	PRS
4-Methyl-2-pentanone	ND		0.0024	0.0048	1	mg/kg dry	EPA 8260D	6/24/25 9:04	6/24/25 13:27	PRS
Acetone	ND		0.0048	0.0096	1	mg/kg dry	EPA 8260D	6/24/25 9:04	6/24/25 13:27	PRS
Acrolein	ND		0.0048	0.0096	1	mg/kg dry	EPA 8260D	6/24/25 9:04	6/24/25 13:27	PRS
Acrylonitrile	ND		0.0024	0.0048	1	mg/kg dry	EPA 8260D	6/24/25 9:04	6/24/25 13:27	PRS
Benzene	ND		0.0024	0.0048	1	mg/kg dry	EPA 8260D	6/24/25 9:04	6/24/25 13:27	PRS
Bromochloromethane	ND		0.0024	0.0048	1	mg/kg dry	EPA 8260D	6/24/25 9:04	6/24/25 13:27	PRS
Bromodichloromethane	ND		0.0024	0.0048	1	mg/kg dry	EPA 8260D	6/24/25 9:04	6/24/25 13:27	PRS
Bromoform	ND		0.0024	0.0048	1	mg/kg dry	EPA 8260D	6/24/25 9:04	6/24/25 13:27	PRS
Bromomethane	ND		0.0024	0.0048	1	mg/kg dry	EPA 8260D	6/24/25 9:04	6/24/25 13:27	PRS
Carbon disulfide	ND		0.0024	0.0048	1	mg/kg dry	EPA 8260D	6/24/25 9:04	6/24/25 13:27	PRS
Carbon tetrachloride	ND		0.0024	0.0048	1	mg/kg dry	EPA 8260D	6/24/25 9:04	6/24/25 13:27	PRS
Chlorobenzene	ND		0.0024	0.0048	1	mg/kg dry	EPA 8260D	6/24/25 9:04	6/24/25 13:27	PRS
Chloroethane	ND		0.0024	0.0048	1	mg/kg dry	EPA 8260D	6/24/25 9:04	6/24/25 13:27	PRS
Chloroform	ND		0.0024	0.0048	1	mg/kg dry	EPA 8260D	6/24/25 9:04	6/24/25 13:27	PRS
Chloromethane	ND		0.0024	0.0048	1	mg/kg dry	EPA 8260D	6/24/25 9:04	6/24/25 13:27	PRS
cis-1,2-Dichloroethylene	ND	CCVE	0.0024	0.0048	1	mg/kg dry	EPA 8260D	6/24/25 9:04	6/24/25 13:27	PRS
cis-1,3-Dichloropropylene	ND		0.0024	0.0048	1	mg/kg dry	EPA 8260D	6/24/25 9:04	6/24/25 13:27	PRS
Cyclohexane	ND		0.0024	0.0048	1	mg/kg dry	EPA 8260D	6/24/25 9:04	6/24/25 13:27	PRS
Dibromochloromethane	ND		0.0024	0.0048	1	mg/kg dry	EPA 8260D	6/24/25 9:04	6/24/25 13:27	PRS
Dibromomethane	ND		0.0024	0.0048	1	mg/kg dry	EPA 8260D	6/24/25 9:04	6/24/25 13:27	PRS
Dichlorodifluoromethane	ND		0.0024	0.0048	1	mg/kg dry	EPA 8260D	6/24/25 9:04	6/24/25 13:27	PRS
Ethyl Benzene	ND	UJQL-02	0.0024	0.0048	1	mg/kg dry	EPA 8260D	6/24/25 9:04	6/24/25 13:27	PRS
Hexachlorobutadiene	ND		0.0024	0.0048	1	mg/kg dry	EPA 8260D	6/24/25 9:04	6/24/25 13:27	PRS
Isopropylbenzene	ND		0.0024	0.0048	1	mg/kg dry	EPA 8260D	6/24/25 9:04	6/24/25 13:27	PRS

* Analyte is not certified or the state of the samples origination does not offer certification for the Analyte.

Client:	Vektor Consultants	**Sample ID:**	**25F1387-07**
Client Project:	2425 Atlantic Ave 25030016	**Date Received:**	06/20/2025
Client Sample ID:	SB-4 (0-2)	**Collection Date/Time:**	6/20/25 12:40

Lab ID: **25F1387-07** **Laboratory:** ALS Environmental - Stratford

Analysis: **Volatile Organic Compounds by GC/MS** **Matrix:** Soil

Prep Method: Sample Prepared by Method: EPA 5035A

Parameter	Result	Flag	MDL	RL	Dilution	Units	Reference Method	Extracted	Analyzed	Analyst
Methyl acetate	ND	CCVE	0.0024	0.0048	1	mg/kg dry	EPA 8260D	6/24/25 9:04	6/24/25 13:27	PRS
Methyl tert-butyl ether (MTBE)	ND	UJ QL-02	0.0024	0.0048	1	mg/kg dry	EPA 8260D	6/24/25 9:04	6/24/25 13:27	PRS
Methylcyclohexane	ND		0.0024	0.0048	1	mg/kg dry	EPA 8260D	6/24/25 9:04	6/24/25 13:27	PRS
* Methylene chloride	ND		0.0048	0.0096	1	mg/kg dry	EPA 8260D	6/24/25 9:04	6/24/25 13:27	PRS
n-Butylbenzene	ND		0.0024	0.0048	1	mg/kg dry	EPA 8260D	6/24/25 9:04	6/24/25 13:27	PRS
n-Propylbenzene	ND		0.0024	0.0048	1	mg/kg dry	EPA 8260D	6/24/25 9:04	6/24/25 13:27	PRS
o-Xylene	ND	UJ QL-02	0.0024	0.0048	1	mg/kg dry	EPA 8260D	6/24/25 9:04	6/24/25 13:27	PRS
p- & m- Xylenes	ND		0.0048	0.0096	1	mg/kg dry	EPA 8260D	6/24/25 9:04	6/24/25 13:27	PRS
p-Isopropyltoluene	ND		0.0024	0.0048	1	mg/kg dry	EPA 8260D	6/24/25 9:04	6/24/25 13:27	PRS
sec-Butylbenzene	ND		0.0024	0.0048	1	mg/kg dry	EPA 8260D	6/24/25 9:04	6/24/25 13:27	PRS
Styrene	ND	UJ QL-02	0.0024	0.0048	1	mg/kg dry	EPA 8260D	6/24/25 9:04	6/24/25 13:27	PRS
tert-Butyl alcohol (TBA)	ND	UJ QL-02	0.012	0.024	1	mg/kg dry	EPA 8260D	6/24/25 9:04	6/24/25 13:27	PRS
tert-Butylbenzene	ND		0.0024	0.0048	1	mg/kg dry	EPA 8260D	6/24/25 9:04	6/24/25 13:27	PRS
Tetrachloroethylene	ND	UJ QL-02	0.0024	0.0048	1	mg/kg dry	EPA 8260D	6/24/25 9:04	6/24/25 13:27	PRS
Toluene	ND		0.0024	0.0048	1	mg/kg dry	EPA 8260D	6/24/25 9:04	6/24/25 13:27	PRS
trans-1,2-Dichloroethylene	ND		0.0024	0.0048	1	mg/kg dry	EPA 8260D	6/24/25 9:04	6/24/25 13:27	PRS
trans-1,3-Dichloropropylene	ND		0.0024	0.0048	1	mg/kg dry	EPA 8260D	6/24/25 9:04	6/24/25 13:27	PRS
Trichloroethylene	**0.0032**	J	0.0024	0.0048	1	mg/kg dry	EPA 8260D	6/24/25 9:04	6/24/25 13:27	PRS
Trichlorofluoromethane	ND		0.0024	0.0048	1	mg/kg dry	EPA 8260D	6/24/25 9:04	6/24/25 13:27	PRS
Vinyl Chloride	ND		0.0024	0.0048	1	mg/kg dry	EPA 8260D	6/24/25 9:04	6/24/25 13:27	PRS
Xylenes, Total	ND		0.0072	0.014	1	mg/kg dry	EPA 8260D	6/24/25 9:04	6/24/25 13:27	PRS

Surrogate Recoveries	Result	Flag	Acceptance Range	Reference Method	Analyzed
Surrogate: SURR: 1,2-Dichloroethane-d4	*102 %*		*77-125*	*EPA 8260D*	*6/24/25 13:27*
Surrogate: SURR: Toluene-d8	*91.5 %*		*85-120*	*EPA 8260D*	*6/24/25 13:27*
Surrogate: SURR: p-Bromofluorobenzene	*104 %*		*76-130*	*EPA 8260D*	*6/24/25 13:27*

* Analyte is not certified or the state of the samples origination does not offer certification for the Analyte.

Client:	Vektor Consultants	**Sample ID:**	**25F1387-07**
Client Project:	2425 Atlantic Ave 25030016	**Date Received:**	06/20/2025
Client Sample ID:	SB-4 (0-2)	**Collection Date/Time:**	6/20/25 12:40

Lab ID:	**25F1387-07**	**Laboratory:**	ALS Environmental - Stratford
Analysis:	**Semivolatile Organic Compounds by GC/MS**	**Matrix:**	Soil
Prep Method:	Sample Prepared by Method: EPA 3550C		

Parameter	Result	Flag	MDL	RL	Dilution	Units	Reference Method	Extracted	Analyzed	Analyst
1,1-Biphenyl	ND		0.0459	0.0916	2	mg/kg dry	EPA 8270E	6/24/25 8:47	6/24/25 21:02	AK
1,2,4,5-Tetrachlorobenzene	ND	CCVE	0.0916	0.183	2	mg/kg dry	EPA 8270E	6/24/25 8:47	6/24/25 21:02	AK
1,2,4-Trichlorobenzene	ND		0.0459	0.0916	2	mg/kg dry	EPA 8270E	6/24/25 8:47	6/24/25 21:02	AK
1,2-Dichlorobenzene	ND		0.0459	0.0916	2	mg/kg dry	EPA 8270E	6/24/25 8:47	6/24/25 21:02	AK
1,2-Diphenylhydrazine (as Azobenzene)	ND		0.0459	0.0916	2	mg/kg dry	EPA 8270E	6/24/25 8:47	6/24/25 21:02	AK
1,3-Dichlorobenzene	ND		0.0459	0.0916	2	mg/kg dry	EPA 8270E	6/24/25 8:47	6/24/25 21:02	AK
1,4-Dichlorobenzene	ND		0.0459	0.0916	2	mg/kg dry	EPA 8270E	6/24/25 8:47	6/24/25 21:02	AK
2,3,4,6-Tetrachlorophenol	ND		0.0916	0.183	2	mg/kg dry	EPA 8270E	6/24/25 8:47	6/24/25 21:02	AK
2,4,5-Trichlorophenol	ND		0.0459	0.0916	2	mg/kg dry	EPA 8270E	6/24/25 8:47	6/24/25 21:02	AK
2,4,6-Trichlorophenol	ND		0.0459	0.0916	2	mg/kg dry	EPA 8270E	6/24/25 8:47	6/24/25 21:02	AK
2,4-Dichlorophenol	ND		0.0459	0.0916	2	mg/kg dry	EPA 8270E	6/24/25 8:47	6/24/25 21:02	AK
2,4-Dimethylphenol	ND		0.0459	0.0916	2	mg/kg dry	EPA 8270E	6/24/25 8:47	6/24/25 21:02	AK
2,4-Dinitrophenol	ND		0.0916	0.183	2	mg/kg dry	EPA 8270E	6/24/25 8:47	6/24/25 21:02	AK
2,4-Dinitrotoluene	ND		0.0459	0.0916	2	mg/kg dry	EPA 8270E	6/24/25 8:47	6/24/25 21:02	AK
2,6-Dinitrotoluene	ND		0.0459	0.0916	2	mg/kg dry	EPA 8270E	6/24/25 8:47	6/24/25 21:02	AK
2-Chloronaphthalene	ND		0.0459	0.0916	2	mg/kg dry	EPA 8270E	6/24/25 8:47	6/24/25 21:02	AK
2-Chlorophenol	ND		0.0459	0.0916	2	mg/kg dry	EPA 8270E	6/24/25 8:47	6/24/25 21:02	AK
2-Methylnaphthalene	ND		0.0459	0.0916	2	mg/kg dry	EPA 8270E	6/24/25 8:47	6/24/25 21:02	AK
2-Methylphenol	ND		0.0459	0.0916	2	mg/kg dry	EPA 8270E	6/24/25 8:47	6/24/25 21:02	AK
2-Nitroaniline	ND		0.0916	0.183	2	mg/kg dry	EPA 8270E	6/24/25 8:47	6/24/25 21:02	AK
2-Nitrophenol	ND		0.0459	0.0916	2	mg/kg dry	EPA 8270E	6/24/25 8:47	6/24/25 21:02	AK
* 3- & 4-Methylphenols	ND		0.0459	0.0916	2	mg/kg dry	EPA 8270E	6/24/25 8:47	6/24/25 21:02	AK
3,3-Dichlorobenzidine	ND	CAL-E	0.0459	0.0916	2	mg/kg dry	EPA 8270E	6/24/25 8:47	6/24/25 21:02	AK
3-Nitroaniline	ND		0.0916	0.183	2	mg/kg dry	EPA 8270E	6/24/25 8:47	6/24/25 21:02	AK
4,6-Dinitro-2-methylphenol	ND		0.0916	0.183	2	mg/kg dry	EPA 8270E	6/24/25 8:47	6/24/25 21:02	AK
4-Bromophenyl phenyl ether	ND		0.0459	0.0916	2	mg/kg dry	EPA 8270E	6/24/25 8:47	6/24/25 21:02	AK
4-Chloro-3-methylphenol	ND		0.0459	0.0916	2	mg/kg dry	EPA 8270E	6/24/25 8:47	6/24/25 21:02	AK
4-Chloroaniline	ND		0.0459	0.0916	2	mg/kg dry	EPA 8270E	6/24/25 8:47	6/24/25 21:02	AK
4-Chlorophenyl phenyl ether	ND		0.0459	0.0916	2	mg/kg dry	EPA 8270E	6/24/25 8:47	6/24/25 21:02	AK
4-Nitroaniline	ND		0.0916	0.183	2	mg/kg dry	EPA 8270E	6/24/25 8:47	6/24/25 21:02	AK
4-Nitrophenol	ND		0.0916	0.183	2	mg/kg dry	EPA 8270E	6/24/25 8:47	6/24/25 21:02	AK
Acenaphthene	ND		0.0459	0.0916	2	mg/kg dry	EPA 8270E	6/24/25 8:47	6/24/25 21:02	AK
Acenaphthylene	ND		0.0459	0.0916	2	mg/kg dry	EPA 8270E	6/24/25 8:47	6/24/25 21:02	AK
Acetophenone	ND		0.0459	0.0916	2	mg/kg dry	EPA 8270E	6/24/25 8:47	6/24/25 21:02	AK
Aniline	ND		0.183	0.367	2	mg/kg dry	EPA 8270E	6/24/25 8:47	6/24/25 21:02	AK
Anthracene	ND		0.0459	0.0916	2	mg/kg dry	EPA 8270E	6/24/25 8:47	6/24/25 21:02	AK
Atrazine	ND	CCVE	0.0459	0.0916	2	mg/kg dry	EPA 8270E	6/24/25 8:47	6/24/25 21:02	AK
Benzaldehyde	ND	CCVE, ICVE	0.0459	0.0916	2	mg/kg dry	EPA 8270E	6/24/25 8:47	6/24/25 21:02	AK
Benzidine	ND	CAL-E	0.183	0.367	2	mg/kg dry	EPA 8270E	6/24/25 8:47	6/24/25 21:02	AK
Benzo(a)anthracene	ND		0.0459	0.0916	2	mg/kg dry	EPA 8270E	6/24/25 8:47	6/24/25 21:02	AK
Benzo(a)pyrene	ND		0.0459	0.0916	2	mg/kg dry	EPA 8270E	6/24/25 8:47	6/24/25 21:02	AK
Benzo(b)fluoranthene	ND		0.0459	0.0916	2	mg/kg dry	EPA 8270E	6/24/25 8:47	6/24/25 21:02	AK

* Analyte is not certified or the state of the samples origination does not offer certification for the Analyte.

Client:	Vektor Consultants	**Sample ID:**	**25F1387-07**
Client Project:	2425 Atlantic Ave 25030016	**Date Received:**	06/20/2025
Client Sample ID:	SB-4 (0-2)	**Collection Date/Time:**	6/20/25 12:40

Lab ID:	**25F1387-07**	**Laboratory:**	ALS Environmental - Stratford
Analysis:	**Semivolatile Organic Compounds by GC/MS**	**Matrix:**	Soil
Prep Method:	Sample Prepared by Method: EPA 3550C		

Parameter	Result	Flag	MDL	RL	Dilution	Units	Reference Method	Extracted	Analyzed	Analyst
Benzo(g,h,i)perylene	ND		0.0459	0.0916	2	mg/kg dry	EPA 8270E	6/24/25 8:47	6/24/25 21:02	AK
Benzo(k)fluoranthene	ND		0.0459	0.0916	2	mg/kg dry	EPA 8270E	6/24/25 8:47	6/24/25 21:02	AK
Benzoic acid	ND	ICVE	0.0459	0.0916	2	mg/kg dry	EPA 8270E	6/24/25 8:47	6/24/25 21:02	AK
Benzyl alcohol	ND		0.0459	0.0916	2	mg/kg dry	EPA 8270E	6/24/25 8:47	6/24/25 21:02	AK
Benzyl butyl phthalate	ND		0.0459	0.0916	2	mg/kg dry	EPA 8270E	6/24/25 8:47	6/24/25 21:02	AK
Bis(2-chloroethoxy)methane	ND		0.0459	0.0916	2	mg/kg dry	EPA 8270E	6/24/25 8:47	6/24/25 21:02	AK
Bis(2-chloroethyl)ether	ND		0.0459	0.0916	2	mg/kg dry	EPA 8270E	6/24/25 8:47	6/24/25 21:02	AK
Bis(2-chloroisopropyl)ether	ND		0.0459	0.0916	2	mg/kg dry	EPA 8270E	6/24/25 8:47	6/24/25 21:02	AK
Bis(2-ethylhexyl)phthalate	ND		0.0459	0.0916	2	mg/kg dry	EPA 8270E	6/24/25 8:47	6/24/25 21:02	AK
Caprolactam	ND	CAL-E, CCVE	0.0916	0.183	2	mg/kg dry	EPA 8270E	6/24/25 8:47	6/24/25 21:02	AK
Carbazole	ND		0.0459	0.0916	2	mg/kg dry	EPA 8270E	6/24/25 8:47	6/24/25 21:02	AK
Chrysene	ND		0.0459	0.0916	2	mg/kg dry	EPA 8270E	6/24/25 8:47	6/24/25 21:02	AK
Dibenzo(a,h)anthracene	ND		0.0459	0.0916	2	mg/kg dry	EPA 8270E	6/24/25 8:47	6/24/25 21:02	AK
Dibenzofuran	ND		0.0459	0.0916	2	mg/kg dry	EPA 8270E	6/24/25 8:47	6/24/25 21:02	AK
Diethyl phthalate	ND		0.0459	0.0916	2	mg/kg dry	EPA 8270E	6/24/25 8:47	6/24/25 21:02	AK
Dimethyl phthalate	ND		0.0459	0.0916	2	mg/kg dry	EPA 8270E	6/24/25 8:47	6/24/25 21:02	AK
Di-n-butyl phthalate	ND		0.0459	0.0916	2	mg/kg dry	EPA 8270E	6/24/25 8:47	6/24/25 21:02	AK
Di-n-octyl phthalate	ND		0.0459	0.0916	2	mg/kg dry	EPA 8270E	6/24/25 8:47	6/24/25 21:02	AK
Fluoranthene	ND		0.0459	0.0916	2	mg/kg dry	EPA 8270E	6/24/25 8:47	6/24/25 21:02	AK
Fluorene	ND		0.0459	0.0916	2	mg/kg dry	EPA 8270E	6/24/25 8:47	6/24/25 21:02	AK
Hexachlorobenzene	ND		0.0459	0.0916	2	mg/kg dry	EPA 8270E	6/24/25 8:47	6/24/25 21:02	AK
Hexachlorobutadiene	ND		0.0459	0.0916	2	mg/kg dry	EPA 8270E	6/24/25 8:47	6/24/25 21:02	AK
Hexachlorocyclopentadiene	ND		0.0459	0.0916	2	mg/kg dry	EPA 8270E	6/24/25 8:47	6/24/25 21:02	AK
Hexachloroethane	ND		0.0459	0.0916	2	mg/kg dry	EPA 8270E	6/24/25 8:47	6/24/25 21:02	AK
Indeno(1,2,3-cd)pyrene	ND		0.0459	0.0916	2	mg/kg dry	EPA 8270E	6/24/25 8:47	6/24/25 21:02	AK
Isophorone	ND		0.0459	0.0916	2	mg/kg dry	EPA 8270E	6/24/25 8:47	6/24/25 21:02	AK
Naphthalene	ND		0.0459	0.0916	2	mg/kg dry	EPA 8270E	6/24/25 8:47	6/24/25 21:02	AK
Nitrobenzene	ND		0.0459	0.0916	2	mg/kg dry	EPA 8270E	6/24/25 8:47	6/24/25 21:02	AK
N-Nitrosodimethylamine	ND		0.0459	0.0916	2	mg/kg dry	EPA 8270E	6/24/25 8:47	6/24/25 21:02	AK
N-nitroso-di-n-propylamine	ND		0.0459	0.0916	2	mg/kg dry	EPA 8270E	6/24/25 8:47	6/24/25 21:02	AK
N-Nitrosodiphenylamine	ND		0.0459	0.0916	2	mg/kg dry	EPA 8270E	6/24/25 8:47	6/24/25 21:02	AK
Pentachlorophenol	ND		0.0459	0.0916	2	mg/kg dry	EPA 8270E	6/24/25 8:47	6/24/25 21:02	AK
Phenanthrene	ND		0.0459	0.0916	2	mg/kg dry	EPA 8270E	6/24/25 8:47	6/24/25 21:02	AK
Phenol	ND		0.0459	0.0916	2	mg/kg dry	EPA 8270E	6/24/25 8:47	6/24/25 21:02	AK
Pyrene	ND		0.0459	0.0916	2	mg/kg dry	EPA 8270E	6/24/25 8:47	6/24/25 21:02	AK
Pyridine	ND		0.183	0.367	2	mg/kg dry	EPA 8270E	6/24/25 8:47	6/24/25 21:02	AK

Surrogate Recoveries	Result	Flag	Acceptance Range	Reference Method	Analyzed
Surrogate: SURR: 2-Fluorophenol	*60.6 %*		*20-108*	*EPA 8270E*	*6/24/25 21:02*
Surrogate: SURR: Phenol-d6	*51.8 %*		*23-114*	*EPA 8270E*	*6/24/25 21:02*
Surrogate: SURR: Nitrobenzene-d5	*59.6 %*		*22-108*	*EPA 8270E*	*6/24/25 21:02*
Surrogate: SURR: 2-Fluorobiphenyl	*48.8 %*		*21-113*	*EPA 8270E*	*6/24/25 21:02*

* Analyte is not certified or the state of the samples origination does not offer certification for the Analyte.

Client:	Vektor Consultants	**Sample ID:**	**25F1387-07**
Client Project:	2425 Atlantic Ave 25030016	**Date Received:**	06/20/2025
Client Sample ID:	SB-4 (0-2)	**Collection Date/Time:**	6/20/25 12:40

Lab ID: **25F1387-07** **Laboratory:** ALS Environmental - Stratford
Analysis: **Semivolatile Organic Compounds by GC/MS** **Matrix:** Soil
Prep Method: Sample Prepared by Method: EPA 3550C

Surrogate Recoveries	Result	Flag	Acceptance Range	Reference Method	Analyzed
Surrogate: SURR: 2,4,6-Tribromophenol	*72.4 %*		*19-110*	*EPA 8270E*	*6/24/25 21:02*
Surrogate: SURR: Terphenyl-d14	*65.9 %*		*24-116*	*EPA 8270E*	*6/24/25 21:02*

Lab ID: **25F1387-07** **Laboratory:** ALS Environmental - Stratford
Analysis: **Organochlorine Pesticides by GC/ECD** **Matrix:** Soil
Prep Method: Sample Prepared by Method: EPA 3550C

Parameter	Result	Flag	MDL	RL	Dilution	Units	Reference Method	Extracted	Analyzed	Analyst
4,4'-DDD [2C]	**0.00199**	JN	0.00177	0.00177	5	mg/kg dry	EPA 8081B	6/24/25 12:54	6/25/25 03:54	RJ
4,4'-DDE	ND		0.00177	0.00177	5	mg/kg dry	EPA 8081B	6/24/25 12:54	6/25/25 03:54	RJ
4,4'-DDT	ND		0.00177	0.00177	5	mg/kg dry	EPA 8081B	6/24/25 12:54	6/25/25 03:54	RJ
Aldrin	ND		0.00177	0.00177	5	mg/kg dry	EPA 8081B	6/24/25 12:54	6/25/25 03:54	RJ
alpha-BHC	ND		0.00177	0.00177	5	mg/kg dry	EPA 8081B	6/24/25 12:54	6/25/25 03:54	RJ
alpha-Chlordane	ND		0.00177	0.00177	5	mg/kg dry	EPA 8081B	6/24/25 12:54	6/25/25 03:54	RJ
beta-BHC	ND		0.00177	0.00177	5	mg/kg dry	EPA 8081B	6/24/25 12:54	6/25/25 03:54	RJ
delta-BHC	ND		0.00177	0.00177	5	mg/kg dry	EPA 8081B	6/24/25 12:54	6/25/25 03:54	RJ
Dieldrin	ND		0.00177	0.00177	5	mg/kg dry	EPA 8081B	6/24/25 12:54	6/25/25 03:54	RJ
Endosulfan I	ND		0.00177	0.00177	5	mg/kg dry	EPA 8081B	6/24/25 12:54	6/25/25 03:54	RJ
Endosulfan II	ND		0.00177	0.00177	5	mg/kg dry	EPA 8081B	6/24/25 12:54	6/25/25 03:54	RJ
Endosulfan sulfate	ND		0.00177	0.00177	5	mg/kg dry	EPA 8081B	6/24/25 12:54	6/25/25 03:54	RJ
Endrin	ND		0.00177	0.00177	5	mg/kg dry	EPA 8081B	6/24/25 12:54	6/25/25 03:54	RJ
gamma-BHC (Lindane)	ND		0.00177	0.00177	5	mg/kg dry	EPA 8081B	6/24/25 12:54	6/25/25 03:54	RJ
Heptachlor	ND		0.00177	0.00177	5	mg/kg dry	EPA 8081B	6/24/25 12:54	6/25/25 03:54	RJ

Surrogate Recoveries	Result	Flag	Acceptance Range	Reference Method	Analyzed
Surrogate: Decachlorobiphenyl	*66.5 %*		*30-150*	*EPA 8081B*	*6/25/25 03:54*
Surrogate: Tetrachloro-m-xylene	*78.7 %*		*30-150*	*EPA 8081B*	*6/25/25 03:54*

Lab ID: **25F1387-07** **Laboratory:** ALS Environmental - Stratford
Analysis: **Polychlorinated Biphenyls by GC/ECD** **Matrix:** Soil
Prep Method: Sample Prepared by Method: EPA 3550C **Sample Notes:** PCB-Tot

Parameter	Result	Flag	MDL	RL	Dilution	Units	Reference Method	Extracted	Analyzed	Analyst
Aroclor 1016	ND		0.0178	0.0178	1	mg/kg dry	EPA 8082A	6/24/25 12:52	6/26/25 11:49	NF
Aroclor 1221	ND		0.0178	0.0178	1	mg/kg dry	EPA 8082A	6/24/25 12:52	6/26/25 11:49	NF
Aroclor 1232	ND		0.0178	0.0178	1	mg/kg dry	EPA 8082A	6/24/25 12:52	6/26/25 11:49	NF
Aroclor 1242	ND		0.0178	0.0178	1	mg/kg dry	EPA 8082A	6/24/25 12:52	6/26/25 11:49	NF
Aroclor 1248	ND		0.0178	0.0178	1	mg/kg dry	EPA 8082A	6/24/25 12:52	6/26/25 11:49	NF
Aroclor 1254	ND		0.0178	0.0178	1	mg/kg dry	EPA 8082A	6/24/25 12:52	6/26/25 11:49	NF
Aroclor 1260	ND		0.0178	0.0178	1	mg/kg dry	EPA 8082A	6/24/25 12:52	6/26/25 11:49	NF
Aroclor 1262	**0.118**		0.0178	0.0178	1	mg/kg dry	EPA 8082A	6/24/25 12:52	6/26/25 11:49	NF
* Total PCBs	**0.118**		0.0178	0.0178	1	mg/kg dry	EPA 8082A	6/24/25 12:52	6/26/25 11:49	NF

Surrogate Recoveries	Result	Flag	Acceptance Range	Reference Method	Analyzed
Surrogate: Tetrachloro-m-xylene	*69.5 %*		*30-120*	*EPA 8082A*	*6/26/25 11:49*

* Analyte is not certified or the state of the samples origination does not offer certification for the Analyte.

Client:	Vektor Consultants	**Sample ID:**	**25F1387-07**
Client Project:	2425 Atlantic Ave 25030016	**Date Received:**	06/20/2025
Client Sample ID:	SB-4 (0-2)	**Collection Date/Time:**	6/20/25 12:40

Lab ID:	**25F1387-07**	**Laboratory:**	ALS Environmental - Stratford
Analysis:	**Polychlorinated Biphenyls by GC/ECD**	**Matrix:**	Soil
Prep Method:	Sample Prepared by Method: EPA 3550C	**Sample Notes:**	PCB-Tot

Surrogate Recoveries	Result	Flag	Acceptance Range	Reference Method	Analyzed
Surrogate: Decachlorobiphenyl	*67.0 %*		*30-120*	*EPA 8082A*	*6/26/25 11:49*

Lab ID:	**25F1387-07**	**Laboratory:**	ALS Environmental - Stratford
Analysis:	**Metals Total**	**Matrix:**	Soil
Prep Method:	Sample Prepared by Method: EPA 3050B		

Parameter	Result	Flag	MDL	RL	Dilution	Units	Reference Method	Extracted	Analyzed	Analyst
Aluminum	**10300**	J	4.59	4.59	1	mg/kg dry	EPA 6010D	6/24/25 14:52	6/25/25 11:54	AGNR
Mercury	**0.107**		0.0331	0.0331	1	mg/kg dry	EPA 7473	6/25/25 7:49	6/25/25 14:51	DBT
Antimony	ND	UJ	2.30	2.30	1	mg/kg dry	EPA 6010D	6/24/25 14:52	6/25/25 11:54	AGNR
Arsenic	**4.02**		1.38	1.38	1	mg/kg dry	EPA 6010D	6/24/25 14:52	6/25/25 11:54	AGNR
Barium	**83.8**	J	2.29	2.29	1	mg/kg dry	EPA 6010D	6/24/25 14:52	6/25/25 11:54	AGNR
Beryllium	**0.237**	J	0.046	0.046	1	mg/kg dry	EPA 6010D	6/24/25 14:52	6/25/25 11:54	AGNR
Cadmium	**0.772**		0.276	0.276	1	mg/kg dry	EPA 6010D	6/24/25 14:52	6/25/25 11:54	AGNR
Calcium	**5020**	J B	4.59	4.59	1	mg/kg dry	EPA 6010D	6/24/25 14:52	6/25/25 11:54	AGNR
Chromium	**28.9**	J+	0.460	0.460	1	mg/kg dry	EPA 6010D	6/24/25 14:52	6/25/25 11:54	AGNR
Cobalt	**7.57**	J	0.367	0.367	1	mg/kg dry	EPA 6010D	6/24/25 14:52	6/25/25 11:54	AGNR
Copper	**99.9**	J+	1.84	1.84	1	mg/kg dry	EPA 6010D	6/24/25 14:52	6/25/25 11:54	AGNR
Iron	**29100**	J	23.0	23.0	1	mg/kg dry	EPA 6010D	6/24/25 14:52	6/25/25 11:54	AGNR
Lead	**159**	J	0.460	0.460	1	mg/kg dry	EPA 6010D	6/24/25 14:52	6/25/25 11:54	AGNR
Magnesium	**2600**	J B	4.60	4.60	1	mg/kg dry	EPA 6010D	6/24/25 14:52	6/25/25 11:54	AGNR
Manganese	**355**	J	0.460	0.460	1	mg/kg dry	EPA 6010D	6/24/25 14:52	6/25/25 11:54	AGNR
Nickel	**15.3**	J	0.915	0.915	1	mg/kg dry	EPA 6010D	6/24/25 14:52	6/25/25 11:54	AGNR
Potassium	**992**	J	4.60	4.60	1	mg/kg dry	EPA 6010D	6/24/25 14:52	6/25/25 11:54	AGNR
Selenium	ND		2.30	2.30	1	mg/kg dry	EPA 6010D	6/24/25 14:52	6/25/25 11:54	AGNR
Silver	ND		0.463	0.463	1	mg/kg dry	EPA 6010D	6/24/25 14:52	6/25/25 11:54	AGNR
Sodium	**159**	J	45.9	45.9	1	mg/kg dry	EPA 6010D	6/24/25 14:52	6/25/25 11:54	AGNR
Thallium	ND		1.10	1.84	1	mg/kg dry	EPA 6010D	6/24/25 14:52	6/25/25 11:54	AGNR
Vanadium	**37.3**	J+	0.915	0.915	1	mg/kg dry	EPA 6010D	6/24/25 14:52	6/25/25 11:54	AGNR
Zinc	**272**	J	2.29	2.29	1	mg/kg dry	EPA 6010D	6/24/25 14:52	6/25/25 11:54	AGNR

* Analyte is not certified or the state of the samples origination does not offer certification for the Analyte.

Client:	Vektor Consultants	**Sample ID:**	**25F1387-07**
Client Project:	2425 Atlantic Ave 25030016	**Date Received:**	06/20/2025
Client Sample ID:	SB-4 (0-2)	**Collection Date/Time:**	6/20/25 12:40

Lab ID:	**25F1387-07**	**Laboratory:**	ALS Environmental - Stratford
Analysis:	**Miscellaneous Physical Parameters**	**Matrix:**	Soil
Prep Method:	Sample Prepared by Method: % Solids Prep		

Parameter	Result	Flag	MDL	RL	Dilution	Units	Reference Method	Extracted	Analyzed	Analyst
* % Solids	**90.7**		0.100	0.100	1	%	SM 2540G	6/24/25 8:42	6/24/25 10:36	SMM

Client:	Vektor Consultants	**Sample ID:**	**25F1387-08**
Client Project:	2425 Atlantic Ave 25030016	**Date Received:**	06/20/2025
Client Sample ID:	SB-4 (6-8)	**Collection Date/Time:**	6/20/25 12:46

Lab ID:	**25F1387-08**	**Laboratory:**	ALS Environmental - Stratford
Analysis:	**Volatile Organic Compounds by GC/MS**	**Matrix:**	Soil
Prep Method:	Sample Prepared by Method: EPA 5035A		

Parameter	Result	Flag	MDL	RL	Dilution	Units	Reference Method	Extracted	Analyzed	Analyst
1,1,1,2-Tetrachloroethane	ND		0.0023	0.0046	1	mg/kg dry	EPA 8260D	6/24/25 9:04	6/24/25 13:55	PRS
1,1,1-Trichloroethane	ND		0.0023	0.0046	1	mg/kg dry	EPA 8260D	6/24/25 9:04	6/24/25 13:55	PRS
1,1,2,2-Tetrachloroethane	ND		0.0023	0.0046	1	mg/kg dry	EPA 8260D	6/24/25 9:04	6/24/25 13:55	PRS
1,1,2-Trichloro-1,2,2-trifluoroethane (Freon 113)	ND		0.0023	0.0046	1	mg/kg dry	EPA 8260D	6/24/25 9:04	6/24/25 13:55	PRS
1,1,2-Trichloroethane	ND		0.0023	0.0046	1	mg/kg dry	EPA 8260D	6/24/25 9:04	6/24/25 13:55	PRS
1,1-Dichloroethane	ND		0.0023	0.0046	1	mg/kg dry	EPA 8260D	6/24/25 9:04	6/24/25 13:55	PRS
1,1-Dichloroethylene	ND		0.0023	0.0046	1	mg/kg dry	EPA 8260D	6/24/25 9:04	6/24/25 13:55	PRS
1,2,3-Trichlorobenzene	ND		0.0023	0.0046	1	mg/kg dry	EPA 8260D	6/24/25 9:04	6/24/25 13:55	PRS
1,2,3-Trichloropropane	ND		0.0023	0.0046	1	mg/kg dry	EPA 8260D	6/24/25 9:04	6/24/25 13:55	PRS
1,2,4-Trichlorobenzene	ND		0.0023	0.0046	1	mg/kg dry	EPA 8260D	6/24/25 9:04	6/24/25 13:55	PRS
1,2,4-Trimethylbenzene	ND		0.0023	0.0046	1	mg/kg dry	EPA 8260D	6/24/25 9:04	6/24/25 13:55	PRS
1,2-Dibromo-3-chloropropane	ND		0.0023	0.0046	1	mg/kg dry	EPA 8260D	6/24/25 9:04	6/24/25 13:55	PRS
1,2-Dibromoethane	ND		0.0023	0.0046	1	mg/kg dry	EPA 8260D	6/24/25 9:04	6/24/25 13:55	PRS
1,2-Dichlorobenzene	ND		0.0023	0.0046	1	mg/kg dry	EPA 8260D	6/24/25 9:04	6/24/25 13:55	PRS
1,2-Dichloroethane	ND		0.0023	0.0046	1	mg/kg dry	EPA 8260D	6/24/25 9:04	6/24/25 13:55	PRS
1,2-Dichloropropane	ND		0.0023	0.0046	1	mg/kg dry	EPA 8260D	6/24/25 9:04	6/24/25 13:55	PRS
1,3,5-Trimethylbenzene	ND		0.0023	0.0046	1	mg/kg dry	EPA 8260D	6/24/25 9:04	6/24/25 13:55	PRS
1,3-Dichlorobenzene	ND		0.0023	0.0046	1	mg/kg dry	EPA 8260D	6/24/25 9:04	6/24/25 13:55	PRS
1,4-Dichlorobenzene	ND		0.0023	0.0046	1	mg/kg dry	EPA 8260D	6/24/25 9:04	6/24/25 13:55	PRS
1,4-Dioxane	ND		0.046	0.091	1	mg/kg dry	EPA 8260D	6/24/25 9:04	6/24/25 13:55	PRS
2-Butanone	ND	CCVE	0.0023	0.0046	1	mg/kg dry	EPA 8260D	6/24/25 9:04	6/24/25 13:55	PRS
2-Hexanone	ND		0.0023	0.0046	1	mg/kg dry	EPA 8260D	6/24/25 9:04	6/24/25 13:55	PRS
4-Methyl-2-pentanone	ND		0.0023	0.0046	1	mg/kg dry	EPA 8260D	6/24/25 9:04	6/24/25 13:55	PRS
Acetone	ND		0.0046	0.0091	1	mg/kg dry	EPA 8260D	6/24/25 9:04	6/24/25 13:55	PRS
Acrolein	ND		0.0046	0.0091	1	mg/kg dry	EPA 8260D	6/24/25 9:04	6/24/25 13:55	PRS
Acrylonitrile	ND		0.0023	0.0046	1	mg/kg dry	EPA 8260D	6/24/25 9:04	6/24/25 13:55	PRS
Benzene	ND		0.0023	0.0046	1	mg/kg dry	EPA 8260D	6/24/25 9:04	6/24/25 13:55	PRS
Bromochloromethane	ND		0.0023	0.0046	1	mg/kg dry	EPA 8260D	6/24/25 9:04	6/24/25 13:55	PRS
Bromodichloromethane	ND		0.0023	0.0046	1	mg/kg dry	EPA 8260D	6/24/25 9:04	6/24/25 13:55	PRS
Bromoform	ND		0.0023	0.0046	1	mg/kg dry	EPA 8260D	6/24/25 9:04	6/24/25 13:55	PRS

* Analyte is not certified or the state of the samples origination does not offer certification for the Analyte.

Client:	Vektor Consultants	**Sample ID:**	**25F1387-08**
Client Project:	2425 Atlantic Ave 25030016	**Date Received:**	06/20/2025
Client Sample ID:	SB-4 (6-8)	**Collection Date/Time:**	6/20/25 12:46

Lab ID:	**25F1387-08**	**Laboratory:**	ALS Environmental - Stratford
Analysis:	**Volatile Organic Compounds by GC/MS**	**Matrix:**	Soil
Prep Method:	Sample Prepared by Method: EPA 5035A		

Parameter	Result	Flag	MDL	RL	Dilution	Units	Reference Method	Extracted	Analyzed	Analyst
Bromomethane	ND		0.0023	0.0046	1	mg/kg dry	EPA 8260D	6/24/25 9:04	6/24/25 13:55	PRS
Carbon disulfide	ND		0.0023	0.0046	1	mg/kg dry	EPA 8260D	6/24/25 9:04	6/24/25 13:55	PRS
Carbon tetrachloride	ND		0.0023	0.0046	1	mg/kg dry	EPA 8260D	6/24/25 9:04	6/24/25 13:55	PRS
Chlorobenzene	ND		0.0023	0.0046	1	mg/kg dry	EPA 8260D	6/24/25 9:04	6/24/25 13:55	PRS
Chloroethane	ND		0.0023	0.0046	1	mg/kg dry	EPA 8260D	6/24/25 9:04	6/24/25 13:55	PRS
Chloroform	ND		0.0023	0.0046	1	mg/kg dry	EPA 8260D	6/24/25 9:04	6/24/25 13:55	PRS
Chloromethane	ND		0.0023	0.0046	1	mg/kg dry	EPA 8260D	6/24/25 9:04	6/24/25 13:55	PRS
cis-1,2-Dichloroethylene	ND	CCVE	0.0023	0.0046	1	mg/kg dry	EPA 8260D	6/24/25 9:04	6/24/25 13:55	PRS
cis-1,3-Dichloropropylene	ND		0.0023	0.0046	1	mg/kg dry	EPA 8260D	6/24/25 9:04	6/24/25 13:55	PRS
Cyclohexane	ND		0.0023	0.0046	1	mg/kg dry	EPA 8260D	6/24/25 9:04	6/24/25 13:55	PRS
Dibromochloromethane	ND		0.0023	0.0046	1	mg/kg dry	EPA 8260D	6/24/25 9:04	6/24/25 13:55	PRS
Dibromomethane	ND		0.0023	0.0046	1	mg/kg dry	EPA 8260D	6/24/25 9:04	6/24/25 13:55	PRS
Dichlorodifluoromethane	ND		0.0023	0.0046	1	mg/kg dry	EPA 8260D	6/24/25 9:04	6/24/25 13:55	PRS
Ethyl Benzene	ND	UJQL-02	0.0023	0.0046	1	mg/kg dry	EPA 8260D	6/24/25 9:04	6/24/25 13:55	PRS
Hexachlorobutadiene	ND		0.0023	0.0046	1	mg/kg dry	EPA 8260D	6/24/25 9:04	6/24/25 13:55	PRS
Isopropylbenzene	ND		0.0023	0.0046	1	mg/kg dry	EPA 8260D	6/24/25 9:04	6/24/25 13:55	PRS
Methyl acetate	ND	CCVE	0.0023	0.0046	1	mg/kg dry	EPA 8260D	6/24/25 9:04	6/24/25 13:55	PRS
Methyl tert-butyl ether (MTBE)	ND	UJQL-02	0.0023	0.0046	1	mg/kg dry	EPA 8260D	6/24/25 9:04	6/24/25 13:55	PRS
Methylcyclohexane	ND		0.0023	0.0046	1	mg/kg dry	EPA 8260D	6/24/25 9:04	6/24/25 13:55	PRS
* Methylene chloride	ND		0.0046	0.0091	1	mg/kg dry	EPA 8260D	6/24/25 9:04	6/24/25 13:55	PRS
n-Butylbenzene	ND		0.0023	0.0046	1	mg/kg dry	EPA 8260D	6/24/25 9:04	6/24/25 13:55	PRS
n-Propylbenzene	ND		0.0023	0.0046	1	mg/kg dry	EPA 8260D	6/24/25 9:04	6/24/25 13:55	PRS
o-Xylene	ND	UJQL-02	0.0023	0.0046	1	mg/kg dry	EPA 8260D	6/24/25 9:04	6/24/25 13:55	PRS
p- & m- Xylenes	ND		0.0046	0.0091	1	mg/kg dry	EPA 8260D	6/24/25 9:04	6/24/25 13:55	PRS
p-Isopropyltoluene	ND		0.0023	0.0046	1	mg/kg dry	EPA 8260D	6/24/25 9:04	6/24/25 13:55	PRS
sec-Butylbenzene	ND		0.0023	0.0046	1	mg/kg dry	EPA 8260D	6/24/25 9:04	6/24/25 13:55	PRS
Styrene	ND	UJQL-02	0.0023	0.0046	1	mg/kg dry	EPA 8260D	6/24/25 9:04	6/24/25 13:55	PRS
tert-Butyl alcohol (TBA)	ND	UJQL-02	0.011	0.023	1	mg/kg dry	EPA 8260D	6/24/25 9:04	6/24/25 13:55	PRS
tert-Butylbenzene	ND		0.0023	0.0046	1	mg/kg dry	EPA 8260D	6/24/25 9:04	6/24/25 13:55	PRS
Tetrachloroethylene	**0.019**	J- QL-02	0.0023	0.0046	1	mg/kg dry	EPA 8260D	6/24/25 9:04	6/24/25 13:55	PRS
Toluene	ND		0.0023	0.0046	1	mg/kg dry	EPA 8260D	6/24/25 9:04	6/24/25 13:55	PRS
trans-1,2-Dichloroethylene	ND		0.0023	0.0046	1	mg/kg dry	EPA 8260D	6/24/25 9:04	6/24/25 13:55	PRS
trans-1,3-Dichloropropylene	ND		0.0023	0.0046	1	mg/kg dry	EPA 8260D	6/24/25 9:04	6/24/25 13:55	PRS
Trichloroethylene	ND		0.0023	0.0046	1	mg/kg dry	EPA 8260D	6/24/25 9:04	6/24/25 13:55	PRS
Trichlorofluoromethane	ND		0.0023	0.0046	1	mg/kg dry	EPA 8260D	6/24/25 9:04	6/24/25 13:55	PRS
Vinyl Chloride	ND		0.0023	0.0046	1	mg/kg dry	EPA 8260D	6/24/25 9:04	6/24/25 13:55	PRS
Xylenes, Total	ND		0.0068	0.014	1	mg/kg dry	EPA 8260D	6/24/25 9:04	6/24/25 13:55	PRS

Surrogate Recoveries	Result	Flag	Acceptance Range	Reference Method	Analyzed
Surrogate: SURR: 1,2-Dichloroethane-d4	*118 %*		*77-125*	*EPA 8260D*	*6/24/25 13:55*
Surrogate: SURR: Toluene-d8	*94.9 %*		*85-120*	*EPA 8260D*	*6/24/25 13:55*
Surrogate: SURR: p-Bromofluorobenzene	*116 %*		*76-130*	*EPA 8260D*	*6/24/25 13:55*

* Analyte is not certified or the state of the samples origination does not offer certification for the Analyte.

Client:	Vektor Consultants	**Sample ID:**	**25F1387-08**
Client Project:	2425 Atlantic Ave 25030016	**Date Received:**	06/20/2025
Client Sample ID:	SB-4 (6-8)	**Collection Date/Time:**	6/20/25 12:46

Lab ID:	**25F1387-08**	**Laboratory:**	ALS Environmental - Stratford
Analysis:	**Semivolatile Organic Compounds by GC/MS**	**Matrix:**	Soil
Prep Method:	Sample Prepared by Method: EPA 3550C		

Parameter	Result	Flag	MDL	RL	Dilution	Units	Reference Method	Extracted	Analyzed	Analyst
1,1-Biphenyl	ND		0.0434	0.0866	2	mg/kg dry	EPA 8270E	6/24/25 8:47	6/24/25 21:33	AK
1,2,4,5-Tetrachlorobenzene	ND	CCVE	0.0866	0.173	2	mg/kg dry	EPA 8270E	6/24/25 8:47	6/24/25 21:33	AK
1,2,4-Trichlorobenzene	ND		0.0434	0.0866	2	mg/kg dry	EPA 8270E	6/24/25 8:47	6/24/25 21:33	AK
1,2-Dichlorobenzene	ND		0.0434	0.0866	2	mg/kg dry	EPA 8270E	6/24/25 8:47	6/24/25 21:33	AK
1,2-Diphenylhydrazine (as Azobenzene)	ND		0.0434	0.0866	2	mg/kg dry	EPA 8270E	6/24/25 8:47	6/24/25 21:33	AK
1,3-Dichlorobenzene	ND		0.0434	0.0866	2	mg/kg dry	EPA 8270E	6/24/25 8:47	6/24/25 21:33	AK
1,4-Dichlorobenzene	ND		0.0434	0.0866	2	mg/kg dry	EPA 8270E	6/24/25 8:47	6/24/25 21:33	AK
2,3,4,6-Tetrachlorophenol	ND		0.0866	0.173	2	mg/kg dry	EPA 8270E	6/24/25 8:47	6/24/25 21:33	AK
2,4,5-Trichlorophenol	ND		0.0434	0.0866	2	mg/kg dry	EPA 8270E	6/24/25 8:47	6/24/25 21:33	AK
2,4,6-Trichlorophenol	ND		0.0434	0.0866	2	mg/kg dry	EPA 8270E	6/24/25 8:47	6/24/25 21:33	AK
2,4-Dichlorophenol	ND		0.0434	0.0866	2	mg/kg dry	EPA 8270E	6/24/25 8:47	6/24/25 21:33	AK
2,4-Dimethylphenol	ND		0.0434	0.0866	2	mg/kg dry	EPA 8270E	6/24/25 8:47	6/24/25 21:33	AK
2,4-Dinitrophenol	ND		0.0866	0.173	2	mg/kg dry	EPA 8270E	6/24/25 8:47	6/24/25 21:33	AK
2,4-Dinitrotoluene	ND		0.0434	0.0866	2	mg/kg dry	EPA 8270E	6/24/25 8:47	6/24/25 21:33	AK
2,6-Dinitrotoluene	ND		0.0434	0.0866	2	mg/kg dry	EPA 8270E	6/24/25 8:47	6/24/25 21:33	AK
2-Chloronaphthalene	ND		0.0434	0.0866	2	mg/kg dry	EPA 8270E	6/24/25 8:47	6/24/25 21:33	AK
2-Chlorophenol	ND		0.0434	0.0866	2	mg/kg dry	EPA 8270E	6/24/25 8:47	6/24/25 21:33	AK
2-Methylnaphthalene	ND		0.0434	0.0866	2	mg/kg dry	EPA 8270E	6/24/25 8:47	6/24/25 21:33	AK
2-Methylphenol	ND		0.0434	0.0866	2	mg/kg dry	EPA 8270E	6/24/25 8:47	6/24/25 21:33	AK
2-Nitroaniline	ND		0.0866	0.173	2	mg/kg dry	EPA 8270E	6/24/25 8:47	6/24/25 21:33	AK
2-Nitrophenol	ND		0.0434	0.0866	2	mg/kg dry	EPA 8270E	6/24/25 8:47	6/24/25 21:33	AK
* 3- & 4-Methylphenols	ND		0.0434	0.0866	2	mg/kg dry	EPA 8270E	6/24/25 8:47	6/24/25 21:33	AK
3,3-Dichlorobenzidine	ND	CAL-E	0.0434	0.0866	2	mg/kg dry	EPA 8270E	6/24/25 8:47	6/24/25 21:33	AK
3-Nitroaniline	ND		0.0866	0.173	2	mg/kg dry	EPA 8270E	6/24/25 8:47	6/24/25 21:33	AK
4,6-Dinitro-2-methylphenol	ND		0.0866	0.173	2	mg/kg dry	EPA 8270E	6/24/25 8:47	6/24/25 21:33	AK
4-Bromophenyl phenyl ether	ND		0.0434	0.0866	2	mg/kg dry	EPA 8270E	6/24/25 8:47	6/24/25 21:33	AK
4-Chloro-3-methylphenol	ND		0.0434	0.0866	2	mg/kg dry	EPA 8270E	6/24/25 8:47	6/24/25 21:33	AK
4-Chloroaniline	ND		0.0434	0.0866	2	mg/kg dry	EPA 8270E	6/24/25 8:47	6/24/25 21:33	AK
4-Chlorophenyl phenyl ether	ND		0.0434	0.0866	2	mg/kg dry	EPA 8270E	6/24/25 8:47	6/24/25 21:33	AK
4-Nitroaniline	ND		0.0866	0.173	2	mg/kg dry	EPA 8270E	6/24/25 8:47	6/24/25 21:33	AK
4-Nitrophenol	ND		0.0866	0.173	2	mg/kg dry	EPA 8270E	6/24/25 8:47	6/24/25 21:33	AK
Acenaphthene	ND		0.0434	0.0866	2	mg/kg dry	EPA 8270E	6/24/25 8:47	6/24/25 21:33	AK
Acenaphthylene	ND		0.0434	0.0866	2	mg/kg dry	EPA 8270E	6/24/25 8:47	6/24/25 21:33	AK
Acetophenone	ND		0.0434	0.0866	2	mg/kg dry	EPA 8270E	6/24/25 8:47	6/24/25 21:33	AK
Aniline	ND		0.174	0.347	2	mg/kg dry	EPA 8270E	6/24/25 8:47	6/24/25 21:33	AK
Anthracene	ND		0.0434	0.0866	2	mg/kg dry	EPA 8270E	6/24/25 8:47	6/24/25 21:33	AK
Atrazine	ND	CCVE	0.0434	0.0866	2	mg/kg dry	EPA 8270E	6/24/25 8:47	6/24/25 21:33	AK
Benzaldehyde	ND	CCVE, ICVE	0.0434	0.0866	2	mg/kg dry	EPA 8270E	6/24/25 8:47	6/24/25 21:33	AK
Benzidine	ND	CAL-E	0.174	0.347	2	mg/kg dry	EPA 8270E	6/24/25 8:47	6/24/25 21:33	AK
Benzo(a)anthracene	ND		0.0434	0.0866	2	mg/kg dry	EPA 8270E	6/24/25 8:47	6/24/25 21:33	AK
Benzo(a)pyrene	ND		0.0434	0.0866	2	mg/kg dry	EPA 8270E	6/24/25 8:47	6/24/25 21:33	AK
Benzo(b)fluoranthene	ND		0.0434	0.0866	2	mg/kg dry	EPA 8270E	6/24/25 8:47	6/24/25 21:33	AK

* Analyte is not certified or the state of the samples origination does not offer certification for the Analyte.

Client:	Vektor Consultants	**Sample ID:**	**25F1387-08**
Client Project:	2425 Atlantic Ave 25030016	**Date Received:**	06/20/2025
Client Sample ID:	SB-4 (6-8)	**Collection Date/Time:**	6/20/25 12:46

Lab ID:	**25F1387-08**	**Laboratory:**	ALS Environmental - Stratford
Analysis:	**Semivolatile Organic Compounds by GC/MS**	**Matrix:**	Soil
Prep Method:	Sample Prepared by Method: EPA 3550C		

Parameter	Result	Flag	MDL	RL	Dilution	Units	Reference Method	Extracted	Analyzed	Analyst
Benzo(g,h,i)perylene	ND		0.0434	0.0866	2	mg/kg dry	EPA 8270E	6/24/25 8:47	6/24/25 21:33	AK
Benzo(k)fluoranthene	ND		0.0434	0.0866	2	mg/kg dry	EPA 8270E	6/24/25 8:47	6/24/25 21:33	AK
Benzoic acid	ND	ICVE	0.0434	0.0866	2	mg/kg dry	EPA 8270E	6/24/25 8:47	6/24/25 21:33	AK
Benzyl alcohol	ND		0.0434	0.0866	2	mg/kg dry	EPA 8270E	6/24/25 8:47	6/24/25 21:33	AK
Benzyl butyl phthalate	ND		0.0434	0.0866	2	mg/kg dry	EPA 8270E	6/24/25 8:47	6/24/25 21:33	AK
Bis(2-chloroethoxy)methane	ND		0.0434	0.0866	2	mg/kg dry	EPA 8270E	6/24/25 8:47	6/24/25 21:33	AK
Bis(2-chloroethyl)ether	ND		0.0434	0.0866	2	mg/kg dry	EPA 8270E	6/24/25 8:47	6/24/25 21:33	AK
Bis(2-chloroisopropyl)ether	ND		0.0434	0.0866	2	mg/kg dry	EPA 8270E	6/24/25 8:47	6/24/25 21:33	AK
Bis(2-ethylhexyl)phthalate	ND		0.0434	0.0866	2	mg/kg dry	EPA 8270E	6/24/25 8:47	6/24/25 21:33	AK
Caprolactam	ND	CAL-E, CCVE	0.0866	0.173	2	mg/kg dry	EPA 8270E	6/24/25 8:47	6/24/25 21:33	AK
Carbazole	ND		0.0434	0.0866	2	mg/kg dry	EPA 8270E	6/24/25 8:47	6/24/25 21:33	AK
Chrysene	ND		0.0434	0.0866	2	mg/kg dry	EPA 8270E	6/24/25 8:47	6/24/25 21:33	AK
Dibenzo(a,h)anthracene	ND		0.0434	0.0866	2	mg/kg dry	EPA 8270E	6/24/25 8:47	6/24/25 21:33	AK
Dibenzofuran	ND		0.0434	0.0866	2	mg/kg dry	EPA 8270E	6/24/25 8:47	6/24/25 21:33	AK
Diethyl phthalate	ND		0.0434	0.0866	2	mg/kg dry	EPA 8270E	6/24/25 8:47	6/24/25 21:33	AK
Dimethyl phthalate	ND		0.0434	0.0866	2	mg/kg dry	EPA 8270E	6/24/25 8:47	6/24/25 21:33	AK
Di-n-butyl phthalate	ND		0.0434	0.0866	2	mg/kg dry	EPA 8270E	6/24/25 8:47	6/24/25 21:33	AK
Di-n-octyl phthalate	ND		0.0434	0.0866	2	mg/kg dry	EPA 8270E	6/24/25 8:47	6/24/25 21:33	AK
Fluoranthene	ND		0.0434	0.0866	2	mg/kg dry	EPA 8270E	6/24/25 8:47	6/24/25 21:33	AK
Fluorene	ND		0.0434	0.0866	2	mg/kg dry	EPA 8270E	6/24/25 8:47	6/24/25 21:33	AK
Hexachlorobenzene	ND		0.0434	0.0866	2	mg/kg dry	EPA 8270E	6/24/25 8:47	6/24/25 21:33	AK
Hexachlorobutadiene	ND		0.0434	0.0866	2	mg/kg dry	EPA 8270E	6/24/25 8:47	6/24/25 21:33	AK
Hexachlorocyclopentadiene	ND		0.0434	0.0866	2	mg/kg dry	EPA 8270E	6/24/25 8:47	6/24/25 21:33	AK
Hexachloroethane	ND		0.0434	0.0866	2	mg/kg dry	EPA 8270E	6/24/25 8:47	6/24/25 21:33	AK
Indeno(1,2,3-cd)pyrene	ND		0.0434	0.0866	2	mg/kg dry	EPA 8270E	6/24/25 8:47	6/24/25 21:33	AK
Isophorone	ND		0.0434	0.0866	2	mg/kg dry	EPA 8270E	6/24/25 8:47	6/24/25 21:33	AK
Naphthalene	ND		0.0434	0.0866	2	mg/kg dry	EPA 8270E	6/24/25 8:47	6/24/25 21:33	AK
Nitrobenzene	ND		0.0434	0.0866	2	mg/kg dry	EPA 8270E	6/24/25 8:47	6/24/25 21:33	AK
N-Nitrosodimethylamine	ND		0.0434	0.0866	2	mg/kg dry	EPA 8270E	6/24/25 8:47	6/24/25 21:33	AK
N-nitroso-di-n-propylamine	ND		0.0434	0.0866	2	mg/kg dry	EPA 8270E	6/24/25 8:47	6/24/25 21:33	AK
N-Nitrosodiphenylamine	ND		0.0434	0.0866	2	mg/kg dry	EPA 8270E	6/24/25 8:47	6/24/25 21:33	AK
Pentachlorophenol	ND		0.0434	0.0866	2	mg/kg dry	EPA 8270E	6/24/25 8:47	6/24/25 21:33	AK
Phenanthrene	ND		0.0434	0.0866	2	mg/kg dry	EPA 8270E	6/24/25 8:47	6/24/25 21:33	AK
Phenol	ND		0.0434	0.0866	2	mg/kg dry	EPA 8270E	6/24/25 8:47	6/24/25 21:33	AK
Pyrene	ND		0.0434	0.0866	2	mg/kg dry	EPA 8270E	6/24/25 8:47	6/24/25 21:33	AK
Pyridine	ND		0.174	0.347	2	mg/kg dry	EPA 8270E	6/24/25 8:47	6/24/25 21:33	AK

Surrogate Recoveries	Result	Flag	Acceptance Range	Reference Method	Analyzed
Surrogate: SURR: 2-Fluorophenol	*84.9 %*		*20-108*	*EPA 8270E*	*6/24/25 21:33*
Surrogate: SURR: Phenol-d6	*74.4 %*		*23-114*	*EPA 8270E*	*6/24/25 21:33*
Surrogate: SURR: Nitrobenzene-d5	*44.7 %*		*22-108*	*EPA 8270E*	*6/24/25 21:33*
Surrogate: SURR: 2-Fluorobiphenyl	*67.5 %*		*21-113*	*EPA 8270E*	*6/24/25 21:33*

* Analyte is not certified or the state of the samples origination does not offer certification for the Analyte.

Client:	Vektor Consultants	**Sample ID:**	**25F1387-08**
Client Project:	2425 Atlantic Ave 25030016	**Date Received:**	06/20/2025
Client Sample ID:	SB-4 (6-8)	**Collection Date/Time:**	6/20/25 12:46

Lab ID: **25F1387-08** **Laboratory:** ALS Environmental - Stratford
Analysis: **Semivolatile Organic Compounds by GC/MS** **Matrix:** Soil
Prep Method: Sample Prepared by Method: EPA 3550C

Surrogate Recoveries	Result	Flag	Acceptance Range	Reference Method	Analyzed
Surrogate: SURR: 2,4,6-Tribromophenol	*92.0 %*		*19-110*	*EPA 8270E*	*6/24/25 21:33*
Surrogate: SURR: Terphenyl-d14	*84.5 %*		*24-116*	*EPA 8270E*	*6/24/25 21:33*

Lab ID: **25F1387-08** **Laboratory:** ALS Environmental - Stratford
Analysis: **Organochlorine Pesticides by GC/ECD** **Matrix:** Soil
Prep Method: Sample Prepared by Method: EPA 3550C

Parameter	Result	Flag	MDL	RL	Dilution	Units	Reference Method	Extracted	Analyzed	Analyst
4,4'-DDD [2C]	ND		0.00168	0.00168	5	mg/kg dry	EPA 8081B	6/24/25 12:54	6/25/25 04:12	RJ
4,4'-DDE	ND		0.00168	0.00168	5	mg/kg dry	EPA 8081B	6/24/25 12:54	6/25/25 04:12	RJ
4,4'-DDT	ND		0.00168	0.00168	5	mg/kg dry	EPA 8081B	6/24/25 12:54	6/25/25 04:12	RJ
Aldrin	ND		0.00168	0.00168	5	mg/kg dry	EPA 8081B	6/24/25 12:54	6/25/25 04:12	RJ
alpha-BHC	ND		0.00168	0.00168	5	mg/kg dry	EPA 8081B	6/24/25 12:54	6/25/25 04:12	RJ
alpha-Chlordane	ND		0.00168	0.00168	5	mg/kg dry	EPA 8081B	6/24/25 12:54	6/25/25 04:12	RJ
beta-BHC	ND		0.00168	0.00168	5	mg/kg dry	EPA 8081B	6/24/25 12:54	6/25/25 04:12	RJ
delta-BHC	ND		0.00168	0.00168	5	mg/kg dry	EPA 8081B	6/24/25 12:54	6/25/25 04:12	RJ
Dieldrin	ND		0.00168	0.00168	5	mg/kg dry	EPA 8081B	6/24/25 12:54	6/25/25 04:12	RJ
Endosulfan I	ND		0.00168	0.00168	5	mg/kg dry	EPA 8081B	6/24/25 12:54	6/25/25 04:12	RJ
Endosulfan II	ND		0.00168	0.00168	5	mg/kg dry	EPA 8081B	6/24/25 12:54	6/25/25 04:12	RJ
Endosulfan sulfate	ND		0.00168	0.00168	5	mg/kg dry	EPA 8081B	6/24/25 12:54	6/25/25 04:12	RJ
Endrin	ND		0.00168	0.00168	5	mg/kg dry	EPA 8081B	6/24/25 12:54	6/25/25 04:12	RJ
gamma-BHC (Lindane)	ND		0.00168	0.00168	5	mg/kg dry	EPA 8081B	6/24/25 12:54	6/25/25 04:12	RJ
Heptachlor	ND		0.00168	0.00168	5	mg/kg dry	EPA 8081B	6/24/25 12:54	6/25/25 04:12	RJ

Surrogate Recoveries	Result	Flag	Acceptance Range	Reference Method	Analyzed
Surrogate: Decachlorobiphenyl	*73.0 %*		*30-150*	*EPA 8081B*	*6/25/25 04:12*
Surrogate: Tetrachloro-m-xylene	*96.2 %*		*30-150*	*EPA 8081B*	*6/25/25 04:12*

Lab ID: **25F1387-08** **Laboratory:** ALS Environmental - Stratford
Analysis: **Polychlorinated Biphenyls by GC/ECD** **Matrix:** Soil
Prep Method: Sample Prepared by Method: EPA 3550C **Sample Notes:** PCB-Tot

Parameter	Result	Flag	MDL	RL	Dilution	Units	Reference Method	Extracted	Analyzed	Analyst
Aroclor 1016	ND		0.0170	0.0170	1	mg/kg dry	EPA 8082A	6/24/25 12:52	6/26/25 12:03	NF
Aroclor 1221	ND		0.0170	0.0170	1	mg/kg dry	EPA 8082A	6/24/25 12:52	6/26/25 12:03	NF
Aroclor 1232	ND		0.0170	0.0170	1	mg/kg dry	EPA 8082A	6/24/25 12:52	6/26/25 12:03	NF
Aroclor 1242	ND		0.0170	0.0170	1	mg/kg dry	EPA 8082A	6/24/25 12:52	6/26/25 12:03	NF
Aroclor 1248	ND		0.0170	0.0170	1	mg/kg dry	EPA 8082A	6/24/25 12:52	6/26/25 12:03	NF
Aroclor 1254	ND		0.0170	0.0170	1	mg/kg dry	EPA 8082A	6/24/25 12:52	6/26/25 12:03	NF
Aroclor 1260	ND		0.0170	0.0170	1	mg/kg dry	EPA 8082A	6/24/25 12:52	6/26/25 12:03	NF
Aroclor 1262	**0.142**	J+	0.0170	0.0170	1	mg/kg dry	EPA 8082A	6/24/25 12:52	6/26/25 12:03	NF
* Total PCBs	**0.142**		0.0170	0.0170	1	mg/kg dry	EPA 8082A	6/24/25 12:52	6/26/25 12:03	NF

Surrogate Recoveries	Result	Flag	Acceptance Range	Reference Method	Analyzed
Surrogate: Tetrachloro-m-xylene	*100 %*		*30-120*	*EPA 8082A*	*6/26/25 12:03*

* Analyte is not certified or the state of the samples origination does not offer certification for the Analyte.

Client:	Vektor Consultants	**Sample ID:**	**25F1387-08**
Client Project:	2425 Atlantic Ave 25030016	**Date Received:**	06/20/2025
Client Sample ID:	SB-4 (6-8)	**Collection Date/Time:**	6/20/25 12:46

Lab ID:	**25F1387-08**	**Laboratory:**	ALS Environmental - Stratford
Analysis:	**Polychlorinated Biphenyls by GC/ECD**	**Matrix:**	Soil
Prep Method:	Sample Prepared by Method: EPA 3550C	**Sample Notes:**	PCB-Tot

Surrogate Recoveries	Result	Flag	Acceptance Range	Reference Method	Analyzed
Surrogate: Decachlorobiphenyl	*90.0 %*		*30-120*	*EPA 8082A*	*6/26/25 12:03*

Lab ID:	**25F1387-08**	**Laboratory:**	ALS Environmental - Stratford
Analysis:	**Metals Total**	**Matrix:**	Soil
Prep Method:	Sample Prepared by Method: EPA 3050B		

Parameter	Result	Flag	MDL	RL	Dilution	Units	Reference Method	Extracted	Analyzed	Analyst
Aluminum	**16300**	J	4.37	4.37	1	mg/kg dry	EPA 6010D	6/24/25 14:52	6/25/25 11:56	AGNR
Mercury	ND		0.0315	0.0315	1	mg/kg dry	EPA 7473	6/25/25 7:49	6/25/25 14:51	DBT
Antimony	ND	UJ	2.19	2.19	1	mg/kg dry	EPA 6010D	6/24/25 14:52	6/25/25 11:56	AGNR
Arsenic	**4.42**		1.31	1.31	1	mg/kg dry	EPA 6010D	6/24/25 14:52	6/25/25 11:56	AGNR
Barium	**52.7**	J	2.18	2.18	1	mg/kg dry	EPA 6010D	6/24/25 14:52	6/25/25 11:56	AGNR
Beryllium	**0.282**	J	0.044	0.044	1	mg/kg dry	EPA 6010D	6/24/25 14:52	6/25/25 11:56	AGNR
Cadmium	ND		0.262	0.262	1	mg/kg dry	EPA 6010D	6/24/25 14:52	6/25/25 11:56	AGNR
Calcium	**4470**	J B	4.37	4.37	1	mg/kg dry	EPA 6010D	6/24/25 14:52	6/25/25 11:56	AGNR
Chromium	**32.6**	J+	0.438	0.438	1	mg/kg dry	EPA 6010D	6/24/25 14:52	6/25/25 11:56	AGNR
Cobalt	**9.13**	J	0.349	0.349	1	mg/kg dry	EPA 6010D	6/24/25 14:52	6/25/25 11:56	AGNR
Copper	**40.6**	J+	1.75	1.75	1	mg/kg dry	EPA 6010D	6/24/25 14:52	6/25/25 11:56	AGNR
Iron	**32800**	J	21.9	21.9	1	mg/kg dry	EPA 6010D	6/24/25 14:52	6/25/25 11:56	AGNR
Lead	**10.5**	J	0.438	0.438	1	mg/kg dry	EPA 6010D	6/24/25 14:52	6/25/25 11:56	AGNR
Magnesium	**2600**	J B	4.38	4.38	1	mg/kg dry	EPA 6010D	6/24/25 14:52	6/25/25 11:56	AGNR
Manganese	**343**	J	0.438	0.438	1	mg/kg dry	EPA 6010D	6/24/25 14:52	6/25/25 11:56	AGNR
Nickel	**14.9**	J	0.871	0.871	1	mg/kg dry	EPA 6010D	6/24/25 14:52	6/25/25 11:56	AGNR
Potassium	**972**	J	4.38	4.38	1	mg/kg dry	EPA 6010D	6/24/25 14:52	6/25/25 11:56	AGNR
Selenium	ND		2.19	2.19	1	mg/kg dry	EPA 6010D	6/24/25 14:52	6/25/25 11:56	AGNR
Silver	ND		0.441	0.441	1	mg/kg dry	EPA 6010D	6/24/25 14:52	6/25/25 11:56	AGNR
Sodium	**162**	J	43.7	43.7	1	mg/kg dry	EPA 6010D	6/24/25 14:52	6/25/25 11:56	AGNR
Thallium	ND		1.05	1.75	1	mg/kg dry	EPA 6010D	6/24/25 14:52	6/25/25 11:56	AGNR
Vanadium	**40.4**	J+	0.871	0.871	1	mg/kg dry	EPA 6010D	6/24/25 14:52	6/25/25 11:56	AGNR
Zinc	**57.9**	J	2.18	2.18	1	mg/kg dry	EPA 6010D	6/24/25 14:52	6/25/25 11:56	AGNR

* Analyte is not certified or the state of the samples origination does not offer certification for the Analyte.

Client:	Vektor Consultants	**Sample ID:**	**25F1387-08**
Client Project:	2425 Atlantic Ave 25030016	**Date Received:**	06/20/2025
Client Sample ID:	SB-4 (6-8)	**Collection Date/Time:**	6/20/25 12:46

Lab ID:	**25F1387-08**	**Laboratory:**	ALS Environmental - Stratford
Analysis:	**Miscellaneous Physical Parameters**	**Matrix:**	Soil
Prep Method:	Sample Prepared by Method: % Solids Prep		

Parameter	Result	Flag	MDL	RL	Dilution	Units	Reference Method	Extracted	Analyzed	Analyst
* % Solids	**95.3**		0.100	0.100	1	%	SM 2540G	6/24/25 8:42	6/24/25 10:36	SMM

Client:	Vektor Consultants	**Sample ID:**	**25F1387-09**
Client Project:	2425 Atlantic Ave 25030016	**Date Received:**	06/20/2025
Client Sample ID:	SB-5 (0-2)	**Collection Date/Time:**	6/20/25 12:51

Lab ID:	**25F1387-09**	**Laboratory:**	ALS Environmental - Stratford
Analysis:	**Volatile Organic Compounds by GC/MS**	**Matrix:**	Soil
Prep Method:	Sample Prepared by Method: EPA 5035A		

Parameter	Result	Flag	MDL	RL	Dilution	Units	Reference Method	Extracted	Analyzed	Analyst
1,1,1,2-Tetrachloroethane	ND		0.0027	0.0054	1	mg/kg dry	EPA 8260D	6/24/25 9:04	6/24/25 14:22	PRS
1,1,1-Trichloroethane	ND		0.0027	0.0054	1	mg/kg dry	EPA 8260D	6/24/25 9:04	6/24/25 14:22	PRS
1,1,2,2-Tetrachloroethane	ND		0.0027	0.0054	1	mg/kg dry	EPA 8260D	6/24/25 9:04	6/24/25 14:22	PRS
1,1,2-Trichloro-1,2,2-trifluoroethane (Freon 113)	ND		0.0027	0.0054	1	mg/kg dry	EPA 8260D	6/24/25 9:04	6/24/25 14:22	PRS
1,1,2-Trichloroethane	ND		0.0027	0.0054	1	mg/kg dry	EPA 8260D	6/24/25 9:04	6/24/25 14:22	PRS
1,1-Dichloroethane	ND		0.0027	0.0054	1	mg/kg dry	EPA 8260D	6/24/25 9:04	6/24/25 14:22	PRS
1,1-Dichloroethylene	ND		0.0027	0.0054	1	mg/kg dry	EPA 8260D	6/24/25 9:04	6/24/25 14:22	PRS
1,2,3-Trichlorobenzene	ND		0.0027	0.0054	1	mg/kg dry	EPA 8260D	6/24/25 9:04	6/24/25 14:22	PRS
1,2,3-Trichloropropane	ND		0.0027	0.0054	1	mg/kg dry	EPA 8260D	6/24/25 9:04	6/24/25 14:22	PRS
1,2,4-Trichlorobenzene	ND		0.0027	0.0054	1	mg/kg dry	EPA 8260D	6/24/25 9:04	6/24/25 14:22	PRS
1,2,4-Trimethylbenzene	ND		0.0027	0.0054	1	mg/kg dry	EPA 8260D	6/24/25 9:04	6/24/25 14:22	PRS
1,2-Dibromo-3-chloropropane	ND		0.0027	0.0054	1	mg/kg dry	EPA 8260D	6/24/25 9:04	6/24/25 14:22	PRS
1,2-Dibromoethane	ND		0.0027	0.0054	1	mg/kg dry	EPA 8260D	6/24/25 9:04	6/24/25 14:22	PRS
1,2-Dichlorobenzene	ND		0.0027	0.0054	1	mg/kg dry	EPA 8260D	6/24/25 9:04	6/24/25 14:22	PRS
1,2-Dichloroethane	ND		0.0027	0.0054	1	mg/kg dry	EPA 8260D	6/24/25 9:04	6/24/25 14:22	PRS
1,2-Dichloropropane	ND		0.0027	0.0054	1	mg/kg dry	EPA 8260D	6/24/25 9:04	6/24/25 14:22	PRS
1,3,5-Trimethylbenzene	ND		0.0027	0.0054	1	mg/kg dry	EPA 8260D	6/24/25 9:04	6/24/25 14:22	PRS
1,3-Dichlorobenzene	ND		0.0027	0.0054	1	mg/kg dry	EPA 8260D	6/24/25 9:04	6/24/25 14:22	PRS
1,4-Dichlorobenzene	ND		0.0027	0.0054	1	mg/kg dry	EPA 8260D	6/24/25 9:04	6/24/25 14:22	PRS
1,4-Dioxane	ND		0.054	0.11	1	mg/kg dry	EPA 8260D	6/24/25 9:04	6/24/25 14:22	PRS
2-Butanone	ND	CCVE	0.0027	0.0054	1	mg/kg dry	EPA 8260D	6/24/25 9:04	6/24/25 14:22	PRS
2-Hexanone	ND		0.0027	0.0054	1	mg/kg dry	EPA 8260D	6/24/25 9:04	6/24/25 14:22	PRS
4-Methyl-2-pentanone	ND		0.0027	0.0054	1	mg/kg dry	EPA 8260D	6/24/25 9:04	6/24/25 14:22	PRS
Acetone	ND		0.0054	0.011	1	mg/kg dry	EPA 8260D	6/24/25 9:04	6/24/25 14:22	PRS
Acrolein	ND		0.0054	0.011	1	mg/kg dry	EPA 8260D	6/24/25 9:04	6/24/25 14:22	PRS
Acrylonitrile	ND		0.0027	0.0054	1	mg/kg dry	EPA 8260D	6/24/25 9:04	6/24/25 14:22	PRS
Benzene	ND		0.0027	0.0054	1	mg/kg dry	EPA 8260D	6/24/25 9:04	6/24/25 14:22	PRS
Bromochloromethane	ND		0.0027	0.0054	1	mg/kg dry	EPA 8260D	6/24/25 9:04	6/24/25 14:22	PRS
Bromodichloromethane	ND		0.0027	0.0054	1	mg/kg dry	EPA 8260D	6/24/25 9:04	6/24/25 14:22	PRS
Bromoform	ND		0.0027	0.0054	1	mg/kg dry	EPA 8260D	6/24/25 9:04	6/24/25 14:22	PRS

* Analyte is not certified or the state of the samples origination does not offer certification for the Analyte.

Client:	Vektor Consultants	**Sample ID:**	**25F1387-09**
Client Project:	2425 Atlantic Ave 25030016	**Date Received:**	06/20/2025
Client Sample ID:	SB-5 (0-2)	**Collection Date/Time:**	6/20/25 12:51

Lab ID:	**25F1387-09**	**Laboratory:**	ALS Environmental - Stratford
Analysis:	**Volatile Organic Compounds by GC/MS**	**Matrix:**	Soil
Prep Method:	Sample Prepared by Method: EPA 5035A		

Parameter	Result	Flag	MDL	RL	Dilution	Units	Reference Method	Extracted	Analyzed	Analyst
Bromomethane	ND		0.0027	0.0054	1	mg/kg dry	EPA 8260D	6/24/25 9:04	6/24/25 14:22	PRS
Carbon disulfide	ND		0.0027	0.0054	1	mg/kg dry	EPA 8260D	6/24/25 9:04	6/24/25 14:22	PRS
Carbon tetrachloride	ND		0.0027	0.0054	1	mg/kg dry	EPA 8260D	6/24/25 9:04	6/24/25 14:22	PRS
Chlorobenzene	ND		0.0027	0.0054	1	mg/kg dry	EPA 8260D	6/24/25 9:04	6/24/25 14:22	PRS
Chloroethane	ND		0.0027	0.0054	1	mg/kg dry	EPA 8260D	6/24/25 9:04	6/24/25 14:22	PRS
Chloroform	ND		0.0027	0.0054	1	mg/kg dry	EPA 8260D	6/24/25 9:04	6/24/25 14:22	PRS
Chloromethane	ND		0.0027	0.0054	1	mg/kg dry	EPA 8260D	6/24/25 9:04	6/24/25 14:22	PRS
cis-1,2-Dichloroethylene	ND	CCVE	0.0027	0.0054	1	mg/kg dry	EPA 8260D	6/24/25 9:04	6/24/25 14:22	PRS
cis-1,3-Dichloropropylene	ND		0.0027	0.0054	1	mg/kg dry	EPA 8260D	6/24/25 9:04	6/24/25 14:22	PRS
Cyclohexane	ND		0.0027	0.0054	1	mg/kg dry	EPA 8260D	6/24/25 9:04	6/24/25 14:22	PRS
Dibromochloromethane	ND		0.0027	0.0054	1	mg/kg dry	EPA 8260D	6/24/25 9:04	6/24/25 14:22	PRS
Dibromomethane	ND		0.0027	0.0054	1	mg/kg dry	EPA 8260D	6/24/25 9:04	6/24/25 14:22	PRS
Dichlorodifluoromethane	ND		0.0027	0.0054	1	mg/kg dry	EPA 8260D	6/24/25 9:04	6/24/25 14:22	PRS
Ethyl Benzene	ND	UJQL-02	0.0027	0.0054	1	mg/kg dry	EPA 8260D	6/24/25 9:04	6/24/25 14:22	PRS
Hexachlorobutadiene	ND		0.0027	0.0054	1	mg/kg dry	EPA 8260D	6/24/25 9:04	6/24/25 14:22	PRS
Isopropylbenzene	ND		0.0027	0.0054	1	mg/kg dry	EPA 8260D	6/24/25 9:04	6/24/25 14:22	PRS
Methyl acetate	ND	CCVE	0.0027	0.0054	1	mg/kg dry	EPA 8260D	6/24/25 9:04	6/24/25 14:22	PRS
Methyl tert-butyl ether (MTBE)	ND	UJQL-02	0.0027	0.0054	1	mg/kg dry	EPA 8260D	6/24/25 9:04	6/24/25 14:22	PRS
Methylcyclohexane	ND		0.0027	0.0054	1	mg/kg dry	EPA 8260D	6/24/25 9:04	6/24/25 14:22	PRS
* Methylene chloride	ND		0.0054	0.011	1	mg/kg dry	EPA 8260D	6/24/25 9:04	6/24/25 14:22	PRS
n-Butylbenzene	ND		0.0027	0.0054	1	mg/kg dry	EPA 8260D	6/24/25 9:04	6/24/25 14:22	PRS
n-Propylbenzene	ND		0.0027	0.0054	1	mg/kg dry	EPA 8260D	6/24/25 9:04	6/24/25 14:22	PRS
o-Xylene	ND	UJQL-02	0.0027	0.0054	1	mg/kg dry	EPA 8260D	6/24/25 9:04	6/24/25 14:22	PRS
p- & m- Xylenes	ND		0.0054	0.011	1	mg/kg dry	EPA 8260D	6/24/25 9:04	6/24/25 14:22	PRS
p-Isopropyltoluene	ND		0.0027	0.0054	1	mg/kg dry	EPA 8260D	6/24/25 9:04	6/24/25 14:22	PRS
sec-Butylbenzene	ND		0.0027	0.0054	1	mg/kg dry	EPA 8260D	6/24/25 9:04	6/24/25 14:22	PRS
Styrene	ND	UJQL-02	0.0027	0.0054	1	mg/kg dry	EPA 8260D	6/24/25 9:04	6/24/25 14:22	PRS
tert-Butyl alcohol (TBA)	ND	UJQL-02	0.014	0.027	1	mg/kg dry	EPA 8260D	6/24/25 9:04	6/24/25 14:22	PRS
tert-Butylbenzene	ND		0.0027	0.0054	1	mg/kg dry	EPA 8260D	6/24/25 9:04	6/24/25 14:22	PRS
Tetrachloroethylene	ND	UJQL-02	0.0027	0.0054	1	mg/kg dry	EPA 8260D	6/24/25 9:04	6/24/25 14:22	PRS
Toluene	ND		0.0027	0.0054	1	mg/kg dry	EPA 8260D	6/24/25 9:04	6/24/25 14:22	PRS
trans-1,2-Dichloroethylene	ND		0.0027	0.0054	1	mg/kg dry	EPA 8260D	6/24/25 9:04	6/24/25 14:22	PRS
trans-1,3-Dichloropropylene	ND		0.0027	0.0054	1	mg/kg dry	EPA 8260D	6/24/25 9:04	6/24/25 14:22	PRS
Trichloroethylene	ND		0.0027	0.0054	1	mg/kg dry	EPA 8260D	6/24/25 9:04	6/24/25 14:22	PRS
Trichlorofluoromethane	ND		0.0027	0.0054	1	mg/kg dry	EPA 8260D	6/24/25 9:04	6/24/25 14:22	PRS
Vinyl Chloride	ND		0.0027	0.0054	1	mg/kg dry	EPA 8260D	6/24/25 9:04	6/24/25 14:22	PRS
Xylenes, Total	ND		0.0081	0.016	1	mg/kg dry	EPA 8260D	6/24/25 9:04	6/24/25 14:22	PRS

Surrogate Recoveries	Result	Flag	Acceptance Range	Reference Method	Analyzed
Surrogate: SURR: 1,2-Dichloroethane-d4	*102 %*		*77-125*	*EPA 8260D*	*6/24/25 14:22*
Surrogate: SURR: Toluene-d8	*92.9 %*		*85-120*	*EPA 8260D*	*6/24/25 14:22*
Surrogate: SURR: p-Bromofluorobenzene	*100 %*		*76-130*	*EPA 8260D*	*6/24/25 14:22*

* Analyte is not certified or the state of the samples origination does not offer certification for the Analyte.

Client:	Vektor Consultants	**Sample ID:**	**25F1387-09**
Client Project:	2425 Atlantic Ave 25030016	**Date Received:**	06/20/2025
Client Sample ID:	SB-5 (0-2)	**Collection Date/Time:**	6/20/25 12:51

Lab ID:	**25F1387-09**	**Laboratory:**	ALS Environmental - Stratford
Analysis:	**Semivolatile Organic Compounds by GC/MS**	**Matrix:**	Soil
Prep Method:	Sample Prepared by Method: EPA 3550C		

Parameter	Result	Flag	MDL	RL	Dilution	Units	Reference Method	Extracted	Analyzed	Analyst
1,1-Biphenyl	ND		0.0445	0.0889	2	mg/kg dry	EPA 8270E	6/24/25 8:47	6/24/25 22:03	AK
1,2,4,5-Tetrachlorobenzene	ND	CCVE	0.0889	0.178	2	mg/kg dry	EPA 8270E	6/24/25 8:47	6/24/25 22:03	AK
1,2,4-Trichlorobenzene	ND		0.0445	0.0889	2	mg/kg dry	EPA 8270E	6/24/25 8:47	6/24/25 22:03	AK
1,2-Dichlorobenzene	ND		0.0445	0.0889	2	mg/kg dry	EPA 8270E	6/24/25 8:47	6/24/25 22:03	AK
1,2-Diphenylhydrazine (as Azobenzene)	ND		0.0445	0.0889	2	mg/kg dry	EPA 8270E	6/24/25 8:47	6/24/25 22:03	AK
1,3-Dichlorobenzene	ND		0.0445	0.0889	2	mg/kg dry	EPA 8270E	6/24/25 8:47	6/24/25 22:03	AK
1,4-Dichlorobenzene	ND		0.0445	0.0889	2	mg/kg dry	EPA 8270E	6/24/25 8:47	6/24/25 22:03	AK
2,3,4,6-Tetrachlorophenol	ND		0.0889	0.178	2	mg/kg dry	EPA 8270E	6/24/25 8:47	6/24/25 22:03	AK
2,4,5-Trichlorophenol	ND		0.0445	0.0889	2	mg/kg dry	EPA 8270E	6/24/25 8:47	6/24/25 22:03	AK
2,4,6-Trichlorophenol	ND		0.0445	0.0889	2	mg/kg dry	EPA 8270E	6/24/25 8:47	6/24/25 22:03	AK
2,4-Dichlorophenol	ND		0.0445	0.0889	2	mg/kg dry	EPA 8270E	6/24/25 8:47	6/24/25 22:03	AK
2,4-Dimethylphenol	ND		0.0445	0.0889	2	mg/kg dry	EPA 8270E	6/24/25 8:47	6/24/25 22:03	AK
2,4-Dinitrophenol	ND		0.0889	0.178	2	mg/kg dry	EPA 8270E	6/24/25 8:47	6/24/25 22:03	AK
2,4-Dinitrotoluene	ND		0.0445	0.0889	2	mg/kg dry	EPA 8270E	6/24/25 8:47	6/24/25 22:03	AK
2,6-Dinitrotoluene	ND		0.0445	0.0889	2	mg/kg dry	EPA 8270E	6/24/25 8:47	6/24/25 22:03	AK
2-Chloronaphthalene	ND		0.0445	0.0889	2	mg/kg dry	EPA 8270E	6/24/25 8:47	6/24/25 22:03	AK
2-Chlorophenol	ND		0.0445	0.0889	2	mg/kg dry	EPA 8270E	6/24/25 8:47	6/24/25 22:03	AK
2-Methylnaphthalene	ND		0.0445	0.0889	2	mg/kg dry	EPA 8270E	6/24/25 8:47	6/24/25 22:03	AK
2-Methylphenol	ND		0.0445	0.0889	2	mg/kg dry	EPA 8270E	6/24/25 8:47	6/24/25 22:03	AK
2-Nitroaniline	ND		0.0889	0.178	2	mg/kg dry	EPA 8270E	6/24/25 8:47	6/24/25 22:03	AK
2-Nitrophenol	ND		0.0445	0.0889	2	mg/kg dry	EPA 8270E	6/24/25 8:47	6/24/25 22:03	AK
* 3- & 4-Methylphenols	ND		0.0445	0.0889	2	mg/kg dry	EPA 8270E	6/24/25 8:47	6/24/25 22:03	AK
3,3-Dichlorobenzidine	ND	CAL-E	0.0445	0.0889	2	mg/kg dry	EPA 8270E	6/24/25 8:47	6/24/25 22:03	AK
3-Nitroaniline	ND		0.0889	0.178	2	mg/kg dry	EPA 8270E	6/24/25 8:47	6/24/25 22:03	AK
4,6-Dinitro-2-methylphenol	ND		0.0889	0.178	2	mg/kg dry	EPA 8270E	6/24/25 8:47	6/24/25 22:03	AK
4-Bromophenyl phenyl ether	ND		0.0445	0.0889	2	mg/kg dry	EPA 8270E	6/24/25 8:47	6/24/25 22:03	AK
4-Chloro-3-methylphenol	ND		0.0445	0.0889	2	mg/kg dry	EPA 8270E	6/24/25 8:47	6/24/25 22:03	AK
4-Chloroaniline	ND		0.0445	0.0889	2	mg/kg dry	EPA 8270E	6/24/25 8:47	6/24/25 22:03	AK
4-Chlorophenyl phenyl ether	ND		0.0445	0.0889	2	mg/kg dry	EPA 8270E	6/24/25 8:47	6/24/25 22:03	AK
4-Nitroaniline	ND		0.0889	0.178	2	mg/kg dry	EPA 8270E	6/24/25 8:47	6/24/25 22:03	AK
4-Nitrophenol	ND		0.0889	0.178	2	mg/kg dry	EPA 8270E	6/24/25 8:47	6/24/25 22:03	AK
Acenaphthene	ND		0.0445	0.0889	2	mg/kg dry	EPA 8270E	6/24/25 8:47	6/24/25 22:03	AK
Acenaphthylene	ND		0.0445	0.0889	2	mg/kg dry	EPA 8270E	6/24/25 8:47	6/24/25 22:03	AK
Acetophenone	ND		0.0445	0.0889	2	mg/kg dry	EPA 8270E	6/24/25 8:47	6/24/25 22:03	AK
Aniline	ND		0.178	0.356	2	mg/kg dry	EPA 8270E	6/24/25 8:47	6/24/25 22:03	AK
Anthracene	**0.105**		0.0445	0.0889	2	mg/kg dry	EPA 8270E	6/24/25 8:47	6/24/25 22:03	AK
Atrazine	ND	CCVE	0.0445	0.0889	2	mg/kg dry	EPA 8270E	6/24/25 8:47	6/24/25 22:03	AK
Benzaldehyde	ND	CCVE, ICVE	0.0445	0.0889	2	mg/kg dry	EPA 8270E	6/24/25 8:47	6/24/25 22:03	AK
Benzidine	ND	CAL-E	0.178	0.356	2	mg/kg dry	EPA 8270E	6/24/25 8:47	6/24/25 22:03	AK
Benzo(a)anthracene	**0.397**		0.0445	0.0889	2	mg/kg dry	EPA 8270E	6/24/25 8:47	6/24/25 22:03	AK
Benzo(a)pyrene	**0.350**		0.0445	0.0889	2	mg/kg dry	EPA 8270E	6/24/25 8:47	6/24/25 22:03	AK
Benzo(b)fluoranthene	**0.458**		0.0445	0.0889	2	mg/kg dry	EPA 8270E	6/24/25 8:47	6/24/25 22:03	AK

* Analyte is not certified or the state of the samples origination does not offer certification for the Analyte.

Client:	Vektor Consultants	**Sample ID:**	**25F1387-09**
Client Project:	2425 Atlantic Ave 25030016	**Date Received:**	06/20/2025
Client Sample ID:	SB-5 (0-2)	**Collection Date/Time:**	6/20/25 12:51

Lab ID:	**25F1387-09**	**Laboratory:**	ALS Environmental - Stratford
Analysis:	**Semivolatile Organic Compounds by GC/MS**	**Matrix:**	Soil
Prep Method:	Sample Prepared by Method: EPA 3550C		

Parameter	Result	Flag	MDL	RL	Dilution	Units	Reference Method	Extracted	Analyzed	Analyst
Benzo(g,h,i)perylene	**0.247**		0.0445	0.0889	2	mg/kg dry	EPA 8270E	6/24/25 8:47	6/24/25 22:03	AK
Benzo(k)fluoranthene	**0.168**		0.0445	0.0889	2	mg/kg dry	EPA 8270E	6/24/25 8:47	6/24/25 22:03	AK
Benzoic acid	ND	ICVE	0.0445	0.0889	2	mg/kg dry	EPA 8270E	6/24/25 8:47	6/24/25 22:03	AK
Benzyl alcohol	ND		0.0445	0.0889	2	mg/kg dry	EPA 8270E	6/24/25 8:47	6/24/25 22:03	AK
Benzyl butyl phthalate	ND		0.0445	0.0889	2	mg/kg dry	EPA 8270E	6/24/25 8:47	6/24/25 22:03	AK
Bis(2-chloroethoxy)methane	ND		0.0445	0.0889	2	mg/kg dry	EPA 8270E	6/24/25 8:47	6/24/25 22:03	AK
Bis(2-chloroethyl)ether	ND		0.0445	0.0889	2	mg/kg dry	EPA 8270E	6/24/25 8:47	6/24/25 22:03	AK
Bis(2-chloroisopropyl)ether	ND		0.0445	0.0889	2	mg/kg dry	EPA 8270E	6/24/25 8:47	6/24/25 22:03	AK
Bis(2-ethylhexyl)phthalate	**0.612**		0.0445	0.0889	2	mg/kg dry	EPA 8270E	6/24/25 8:47	6/24/25 22:03	AK
Caprolactam	ND	CAL-E, CCVE	0.0889	0.178	2	mg/kg dry	EPA 8270E	6/24/25 8:47	6/24/25 22:03	AK
Carbazole	ND		0.0445	0.0889	2	mg/kg dry	EPA 8270E	6/24/25 8:47	6/24/25 22:03	AK
Chrysene	**0.386**		0.0445	0.0889	2	mg/kg dry	EPA 8270E	6/24/25 8:47	6/24/25 22:03	AK
Dibenzo(a,h)anthracene	**0.0561**	J	0.0445	0.0889	2	mg/kg dry	EPA 8270E	6/24/25 8:47	6/24/25 22:03	AK
Dibenzofuran	ND		0.0445	0.0889	2	mg/kg dry	EPA 8270E	6/24/25 8:47	6/24/25 22:03	AK
Diethyl phthalate	ND		0.0445	0.0889	2	mg/kg dry	EPA 8270E	6/24/25 8:47	6/24/25 22:03	AK
Dimethyl phthalate	ND		0.0445	0.0889	2	mg/kg dry	EPA 8270E	6/24/25 8:47	6/24/25 22:03	AK
Di-n-butyl phthalate	ND		0.0445	0.0889	2	mg/kg dry	EPA 8270E	6/24/25 8:47	6/24/25 22:03	AK
Di-n-octyl phthalate	ND		0.0445	0.0889	2	mg/kg dry	EPA 8270E	6/24/25 8:47	6/24/25 22:03	AK
Fluoranthene	**0.643**		0.0445	0.0889	2	mg/kg dry	EPA 8270E	6/24/25 8:47	6/24/25 22:03	AK
Fluorene	ND		0.0445	0.0889	2	mg/kg dry	EPA 8270E	6/24/25 8:47	6/24/25 22:03	AK
Hexachlorobenzene	ND		0.0445	0.0889	2	mg/kg dry	EPA 8270E	6/24/25 8:47	6/24/25 22:03	AK
Hexachlorobutadiene	ND		0.0445	0.0889	2	mg/kg dry	EPA 8270E	6/24/25 8:47	6/24/25 22:03	AK
Hexachlorocyclopentadiene	ND		0.0445	0.0889	2	mg/kg dry	EPA 8270E	6/24/25 8:47	6/24/25 22:03	AK
Hexachloroethane	ND		0.0445	0.0889	2	mg/kg dry	EPA 8270E	6/24/25 8:47	6/24/25 22:03	AK
Indeno(1,2,3-cd)pyrene	**0.202**		0.0445	0.0889	2	mg/kg dry	EPA 8270E	6/24/25 8:47	6/24/25 22:03	AK
Isophorone	ND		0.0445	0.0889	2	mg/kg dry	EPA 8270E	6/24/25 8:47	6/24/25 22:03	AK
Naphthalene	ND		0.0445	0.0889	2	mg/kg dry	EPA 8270E	6/24/25 8:47	6/24/25 22:03	AK
Nitrobenzene	ND		0.0445	0.0889	2	mg/kg dry	EPA 8270E	6/24/25 8:47	6/24/25 22:03	AK
N-Nitrosodimethylamine	ND		0.0445	0.0889	2	mg/kg dry	EPA 8270E	6/24/25 8:47	6/24/25 22:03	AK
N-nitroso-di-n-propylamine	ND		0.0445	0.0889	2	mg/kg dry	EPA 8270E	6/24/25 8:47	6/24/25 22:03	AK
N-Nitrosodiphenylamine	ND		0.0445	0.0889	2	mg/kg dry	EPA 8270E	6/24/25 8:47	6/24/25 22:03	AK
Pentachlorophenol	ND		0.0445	0.0889	2	mg/kg dry	EPA 8270E	6/24/25 8:47	6/24/25 22:03	AK
Phenanthrene	**0.460**		0.0445	0.0889	2	mg/kg dry	EPA 8270E	6/24/25 8:47	6/24/25 22:03	AK
Phenol	ND		0.0445	0.0889	2	mg/kg dry	EPA 8270E	6/24/25 8:47	6/24/25 22:03	AK
Pyrene	**0.874**		0.0445	0.0889	2	mg/kg dry	EPA 8270E	6/24/25 8:47	6/24/25 22:03	AK
Pyridine	ND		0.178	0.356	2	mg/kg dry	EPA 8270E	6/24/25 8:47	6/24/25 22:03	AK

Surrogate Recoveries	Result	Flag	Acceptance Range	Reference Method	Analyzed
Surrogate: SURR: 2-Fluorophenol	*68.2 %*		*20-108*	*EPA 8270E*	*6/24/25 22:03*
Surrogate: SURR: Phenol-d6	*59.8 %*		*23-114*	*EPA 8270E*	*6/24/25 22:03*
Surrogate: SURR: Nitrobenzene-d5	*36.0 %*		*22-108*	*EPA 8270E*	*6/24/25 22:03*
Surrogate: SURR: 2-Fluorobiphenyl	*57.1 %*		*21-113*	*EPA 8270E*	*6/24/25 22:03*

* Analyte is not certified or the state of the samples origination does not offer certification for the Analyte.

Client:	Vektor Consultants	**Sample ID:**	**25F1387-09**
Client Project:	2425 Atlantic Ave 25030016	**Date Received:**	06/20/2025
Client Sample ID:	SB-5 (0-2)	**Collection Date/Time:**	6/20/25 12:51

Lab ID: **25F1387-09** **Laboratory:** ALS Environmental - Stratford
Analysis: **Semivolatile Organic Compounds by GC/MS** **Matrix:** Soil
Prep Method: Sample Prepared by Method: EPA 3550C

Surrogate Recoveries	Result	Flag	Acceptance Range	Reference Method	Analyzed
Surrogate: SURR: 2,4,6-Tribromophenol	*56.3 %*		*19-110*	*EPA 8270E*	*6/24/25 22:03*
Surrogate: SURR: Terphenyl-d14	*68.4 %*		*24-116*	*EPA 8270E*	*6/24/25 22:03*

Lab ID: **25F1387-09** **Laboratory:** ALS Environmental - Stratford
Analysis: **Organochlorine Pesticides by GC/ECD** **Matrix:** Soil
Prep Method: Sample Prepared by Method: EPA 3550C

Parameter	Result	Flag	MDL	RL	Dilution	Units	Reference Method	Extracted	Analyzed	Analyst
4,4'-DDD	ND		0.00176	0.00176	5	mg/kg dry	EPA 8081B	6/24/25 12:04	6/24/25 19:37	RJ
4,4'-DDE	ND		0.00176	0.00176	5	mg/kg dry	EPA 8081B	6/24/25 12:04	6/24/25 19:37	RJ
4,4'-DDT	**0.00847**		0.00176	0.00176	5	mg/kg dry	EPA 8081B	6/24/25 12:04	6/24/25 19:37	RJ
Aldrin	ND		0.00176	0.00176	5	mg/kg dry	EPA 8081B	6/24/25 12:04	6/24/25 19:37	RJ
alpha-BHC	ND		0.00176	0.00176	5	mg/kg dry	EPA 8081B	6/24/25 12:04	6/24/25 19:37	RJ
alpha-Chlordane	**0.0249**		0.00176	0.00176	5	mg/kg dry	EPA 8081B	6/24/25 12:04	6/24/25 19:37	RJ
beta-BHC	ND		0.00176	0.00176	5	mg/kg dry	EPA 8081B	6/24/25 12:04	6/24/25 19:37	RJ
delta-BHC	ND		0.00176	0.00176	5	mg/kg dry	EPA 8081B	6/24/25 12:04	6/24/25 19:37	RJ
Dieldrin	**0.0121**		0.00176	0.00176	5	mg/kg dry	EPA 8081B	6/24/25 12:04	6/24/25 19:37	RJ
Endosulfan I	ND		0.00176	0.00176	5	mg/kg dry	EPA 8081B	6/24/25 12:04	6/24/25 19:37	RJ
Endosulfan II	ND		0.00176	0.00176	5	mg/kg dry	EPA 8081B	6/24/25 12:04	6/24/25 19:37	RJ
Endosulfan sulfate	ND		0.00176	0.00176	5	mg/kg dry	EPA 8081B	6/24/25 12:04	6/24/25 19:37	RJ
Endrin	ND		0.00176	0.00176	5	mg/kg dry	EPA 8081B	6/24/25 12:04	6/24/25 19:37	RJ
gamma-BHC (Lindane)	ND		0.00176	0.00176	5	mg/kg dry	EPA 8081B	6/24/25 12:04	6/24/25 19:37	RJ
Heptachlor	**0.00222**		0.00176	0.00176	5	mg/kg dry	EPA 8081B	6/24/25 12:04	6/24/25 19:37	RJ

Surrogate Recoveries	Result	Flag	Acceptance Range	Reference Method	Analyzed
Surrogate: Decachlorobiphenyl	*67.7 %*		*30-150*	*EPA 8081B*	*6/24/25 19:37*
Surrogate: Tetrachloro-m-xylene	*54.4 %*		*30-150*	*EPA 8081B*	*6/24/25 19:37*

Lab ID: **25F1387-09** **Laboratory:** ALS Environmental - Stratford
Analysis: **Polychlorinated Biphenyls by GC/ECD** **Matrix:** Soil
Prep Method: Sample Prepared by Method: EPA 3550C

Parameter	Result	Flag	MDL	RL	Dilution	Units	Reference Method	Extracted	Analyzed	Analyst
Aroclor 1016	ND		0.0178	0.0178	1	mg/kg dry	EPA 8082A	6/24/25 12:02	6/26/25 01:21	NF
Aroclor 1221	ND		0.0178	0.0178	1	mg/kg dry	EPA 8082A	6/24/25 12:02	6/26/25 01:21	NF
Aroclor 1232	ND		0.0178	0.0178	1	mg/kg dry	EPA 8082A	6/24/25 12:02	6/26/25 01:21	NF
Aroclor 1242	ND		0.0178	0.0178	1	mg/kg dry	EPA 8082A	6/24/25 12:02	6/26/25 01:21	NF
Aroclor 1248	ND		0.0178	0.0178	1	mg/kg dry	EPA 8082A	6/24/25 12:02	6/26/25 01:21	NF
Aroclor 1254	**0.0297**		0.0178	0.0178	1	mg/kg dry	EPA 8082A	6/24/25 12:02	6/26/25 01:21	NF
Aroclor 1260	**0.0216**		0.0178	0.0178	1	mg/kg dry	EPA 8082A	6/24/25 12:02	6/26/25 01:21	NF
* Total PCBs	**0.0512**		0.0178	0.0178	1	mg/kg dry	EPA 8082A	6/24/25 12:02	6/26/25 01:21	NF

Surrogate Recoveries	Result	Flag	Acceptance Range	Reference Method	Analyzed
Surrogate: Tetrachloro-m-xylene	*61.0 %*		*30-120*	*EPA 8082A*	*6/26/25 01:21*
Surrogate: Decachlorobiphenyl	*57.0 %*		*30-120*	*EPA 8082A*	*6/26/25 01:21*

* Analyte is not certified or the state of the samples origination does not offer certification for the Analyte.

Client:	Vektor Consultants	**Sample ID:**	**25F1387-09**
Client Project:	2425 Atlantic Ave 25030016	**Date Received:**	06/20/2025
Client Sample ID:	SB-5 (0-2)	**Collection Date/Time:**	6/20/25 12:51

Lab ID:	**25F1387-09**	**Laboratory:**	ALS Environmental - Stratford
Analysis:	**Metals Total**	**Matrix:**	Soil
Prep Method:	Sample Prepared by Method: EPA 3050B		

Parameter	Result	Flag	MDL	RL	Dilution	Units	Reference Method	Extracted	Analyzed	Analyst
Aluminum	**7850**	J	4.47	4.47	1	mg/kg dry	EPA 6010D	6/24/25 14:52	6/25/25 11:57	AGNR
Mercury	**0.127**		0.0322	0.0322	1	mg/kg dry	EPA 7473	6/25/25 7:49	6/25/25 14:51	DBT
Antimony	ND	UJ	2.23	2.23	1	mg/kg dry	EPA 6010D	6/24/25 14:52	6/25/25 11:57	AGNR
Arsenic	**5.68**		1.34	1.34	1	mg/kg dry	EPA 6010D	6/24/25 14:52	6/25/25 11:57	AGNR
Barium	**81.8**	J	2.23	2.23	1	mg/kg dry	EPA 6010D	6/24/25 14:52	6/25/25 11:57	AGNR
Beryllium	**0.158**	J	0.045	0.045	1	mg/kg dry	EPA 6010D	6/24/25 14:52	6/25/25 11:57	AGNR
Cadmium	**0.358**		0.268	0.268	1	mg/kg dry	EPA 6010D	6/24/25 14:52	6/25/25 11:57	AGNR
Calcium	**41200**	J B	4.47	4.47	1	mg/kg dry	EPA 6010D	6/24/25 14:52	6/25/25 11:57	AGNR
Chromium	**17.2**	J+	0.447	0.447	1	mg/kg dry	EPA 6010D	6/24/25 14:52	6/25/25 11:57	AGNR
Cobalt	**4.11**	J	0.357	0.357	1	mg/kg dry	EPA 6010D	6/24/25 14:52	6/25/25 11:57	AGNR
Copper	**30.8**	J+	1.79	1.79	1	mg/kg dry	EPA 6010D	6/24/25 14:52	6/25/25 11:57	AGNR
Iron	**13500**	J	22.3	22.3	1	mg/kg dry	EPA 6010D	6/24/25 14:52	6/25/25 11:57	AGNR
Lead	**123**	J	0.447	0.447	1	mg/kg dry	EPA 6010D	6/24/25 14:52	6/25/25 11:57	AGNR
Magnesium	**5960**	J B	4.47	4.47	1	mg/kg dry	EPA 6010D	6/24/25 14:52	6/25/25 11:57	AGNR
Manganese	**238**	J	0.447	0.447	1	mg/kg dry	EPA 6010D	6/24/25 14:52	6/25/25 11:57	AGNR
Nickel	**11.4**	J	0.890	0.890	1	mg/kg dry	EPA 6010D	6/24/25 14:52	6/25/25 11:57	AGNR
Potassium	**1020**	J	4.47	4.47	1	mg/kg dry	EPA 6010D	6/24/25 14:52	6/25/25 11:57	AGNR
Selenium	ND		2.23	2.23	1	mg/kg dry	EPA 6010D	6/24/25 14:52	6/25/25 11:57	AGNR
Silver	ND		0.451	0.451	1	mg/kg dry	EPA 6010D	6/24/25 14:52	6/25/25 11:57	AGNR
Sodium	**297**	J	44.7	44.7	1	mg/kg dry	EPA 6010D	6/24/25 14:52	6/25/25 11:57	AGNR
Thallium	ND		1.07	1.79	1	mg/kg dry	EPA 6010D	6/24/25 14:52	6/25/25 11:57	AGNR
Vanadium	**27.3**	J+	0.890	0.890	1	mg/kg dry	EPA 6010D	6/24/25 14:52	6/25/25 11:57	AGNR
Zinc	**84.8**	J	2.23	2.23	1	mg/kg dry	EPA 6010D	6/24/25 14:52	6/25/25 11:57	AGNR

Lab ID:	**25F1387-09**	**Laboratory:**	ALS Environmental - Stratford
Analysis:	**Miscellaneous Physical Parameters**	**Matrix:**	Soil
Prep Method:	Sample Prepared by Method: % Solids Prep		

Parameter	Result	Flag	MDL	RL	Dilution	Units	Reference Method	Extracted	Analyzed	Analyst
* % Solids	**93.2**		0.100	0.100	1	%	SM 2540G	6/24/25 8:42	6/24/25 10:36	SMM

Client:	Vektor Consultants	**Sample ID:**	**25F1387-10**
Client Project:	2425 Atlantic Ave 25030016	**Date Received:**	06/20/2025
Client Sample ID:	SB-5 (6-8)	**Collection Date/Time:**	6/20/25 12:53

Lab ID:	**25F1387-10**	**Laboratory:**	ALS Environmental - Stratford
Analysis:	**Volatile Organic Compounds by GC/MS**	**Matrix:**	Soil
Prep Method:	Sample Prepared by Method: EPA 5035A		

Parameter	Result	Flag	MDL	RL	Dilution	Units	Reference Method	Extracted	Analyzed	Analyst
1,1,1,2-Tetrachloroethane	ND		0.0026	0.0051	1	mg/kg dry	EPA 8260D	6/24/25 9:04	6/24/25 14:49	PRS
1,1,1-Trichloroethane	ND		0.0026	0.0051	1	mg/kg dry	EPA 8260D	6/24/25 9:04	6/24/25 14:49	PRS
1,1,2,2-Tetrachloroethane	ND		0.0026	0.0051	1	mg/kg dry	EPA 8260D	6/24/25 9:04	6/24/25 14:49	PRS

* Analyte is not certified or the state of the samples origination does not offer certification for the Analyte.

Client:	Vektor Consultants	**Sample ID:**	**25F1387-10**
Client Project:	2425 Atlantic Ave 25030016	**Date Received:**	06/20/2025
Client Sample ID:	SB-5 (6-8)	**Collection Date/Time:**	6/20/25 12:53

Lab ID:	**25F1387-10**	**Laboratory:**	ALS Environmental - Stratford
Analysis:	**Volatile Organic Compounds by GC/MS**	**Matrix:**	Soil
Prep Method:	Sample Prepared by Method: EPA 5035A		

Parameter	Result	Flag	MDL	RL	Dilution	Units	Reference Method	Extracted	Analyzed	Analyst
1,1,2-Trichloro-1,2,2-trifluoroethane (Freon 113)	ND		0.0026	0.0051	1	mg/kg dry	EPA 8260D	6/24/25 9:04	6/24/25 14:49	PRS
1,1,2-Trichloroethane	ND		0.0026	0.0051	1	mg/kg dry	EPA 8260D	6/24/25 9:04	6/24/25 14:49	PRS
1,1-Dichloroethane	ND		0.0026	0.0051	1	mg/kg dry	EPA 8260D	6/24/25 9:04	6/24/25 14:49	PRS
1,1-Dichloroethylene	ND		0.0026	0.0051	1	mg/kg dry	EPA 8260D	6/24/25 9:04	6/24/25 14:49	PRS
1,2,3-Trichlorobenzene	ND		0.0026	0.0051	1	mg/kg dry	EPA 8260D	6/24/25 9:04	6/24/25 14:49	PRS
1,2,3-Trichloropropane	ND		0.0026	0.0051	1	mg/kg dry	EPA 8260D	6/24/25 9:04	6/24/25 14:49	PRS
1,2,4-Trichlorobenzene	ND		0.0026	0.0051	1	mg/kg dry	EPA 8260D	6/24/25 9:04	6/24/25 14:49	PRS
1,2,4-Trimethylbenzene	ND		0.0026	0.0051	1	mg/kg dry	EPA 8260D	6/24/25 9:04	6/24/25 14:49	PRS
1,2-Dibromo-3-chloropropane	ND		0.0026	0.0051	1	mg/kg dry	EPA 8260D	6/24/25 9:04	6/24/25 14:49	PRS
1,2-Dibromoethane	ND		0.0026	0.0051	1	mg/kg dry	EPA 8260D	6/24/25 9:04	6/24/25 14:49	PRS
1,2-Dichlorobenzene	ND		0.0026	0.0051	1	mg/kg dry	EPA 8260D	6/24/25 9:04	6/24/25 14:49	PRS
1,2-Dichloroethane	ND		0.0026	0.0051	1	mg/kg dry	EPA 8260D	6/24/25 9:04	6/24/25 14:49	PRS
1,2-Dichloropropane	ND		0.0026	0.0051	1	mg/kg dry	EPA 8260D	6/24/25 9:04	6/24/25 14:49	PRS
1,3,5-Trimethylbenzene	ND		0.0026	0.0051	1	mg/kg dry	EPA 8260D	6/24/25 9:04	6/24/25 14:49	PRS
1,3-Dichlorobenzene	ND		0.0026	0.0051	1	mg/kg dry	EPA 8260D	6/24/25 9:04	6/24/25 14:49	PRS
1,4-Dichlorobenzene	ND		0.0026	0.0051	1	mg/kg dry	EPA 8260D	6/24/25 9:04	6/24/25 14:49	PRS
1,4-Dioxane	ND		0.051	0.10	1	mg/kg dry	EPA 8260D	6/24/25 9:04	6/24/25 14:49	PRS
2-Butanone	ND	CCVE	0.0026	0.0051	1	mg/kg dry	EPA 8260D	6/24/25 9:04	6/24/25 14:49	PRS
2-Hexanone	ND		0.0026	0.0051	1	mg/kg dry	EPA 8260D	6/24/25 9:04	6/24/25 14:49	PRS
4-Methyl-2-pentanone	ND		0.0026	0.0051	1	mg/kg dry	EPA 8260D	6/24/25 9:04	6/24/25 14:49	PRS
Acetone	ND		0.0051	0.010	1	mg/kg dry	EPA 8260D	6/24/25 9:04	6/24/25 14:49	PRS
Acrolein	ND		0.0051	0.010	1	mg/kg dry	EPA 8260D	6/24/25 9:04	6/24/25 14:49	PRS
Acrylonitrile	ND		0.0026	0.0051	1	mg/kg dry	EPA 8260D	6/24/25 9:04	6/24/25 14:49	PRS
Benzene	ND		0.0026	0.0051	1	mg/kg dry	EPA 8260D	6/24/25 9:04	6/24/25 14:49	PRS
Bromochloromethane	ND		0.0026	0.0051	1	mg/kg dry	EPA 8260D	6/24/25 9:04	6/24/25 14:49	PRS
Bromodichloromethane	ND		0.0026	0.0051	1	mg/kg dry	EPA 8260D	6/24/25 9:04	6/24/25 14:49	PRS
Bromoform	ND		0.0026	0.0051	1	mg/kg dry	EPA 8260D	6/24/25 9:04	6/24/25 14:49	PRS
Bromomethane	ND		0.0026	0.0051	1	mg/kg dry	EPA 8260D	6/24/25 9:04	6/24/25 14:49	PRS
Carbon disulfide	ND		0.0026	0.0051	1	mg/kg dry	EPA 8260D	6/24/25 9:04	6/24/25 14:49	PRS
Carbon tetrachloride	ND		0.0026	0.0051	1	mg/kg dry	EPA 8260D	6/24/25 9:04	6/24/25 14:49	PRS
Chlorobenzene	ND		0.0026	0.0051	1	mg/kg dry	EPA 8260D	6/24/25 9:04	6/24/25 14:49	PRS
Chloroethane	ND		0.0026	0.0051	1	mg/kg dry	EPA 8260D	6/24/25 9:04	6/24/25 14:49	PRS
Chloroform	ND		0.0026	0.0051	1	mg/kg dry	EPA 8260D	6/24/25 9:04	6/24/25 14:49	PRS
Chloromethane	ND		0.0026	0.0051	1	mg/kg dry	EPA 8260D	6/24/25 9:04	6/24/25 14:49	PRS
cis-1,2-Dichloroethylene	ND	CCVE	0.0026	0.0051	1	mg/kg dry	EPA 8260D	6/24/25 9:04	6/24/25 14:49	PRS
cis-1,3-Dichloropropylene	ND		0.0026	0.0051	1	mg/kg dry	EPA 8260D	6/24/25 9:04	6/24/25 14:49	PRS
Cyclohexane	ND		0.0026	0.0051	1	mg/kg dry	EPA 8260D	6/24/25 9:04	6/24/25 14:49	PRS
Dibromochloromethane	ND		0.0026	0.0051	1	mg/kg dry	EPA 8260D	6/24/25 9:04	6/24/25 14:49	PRS
Dibromomethane	ND		0.0026	0.0051	1	mg/kg dry	EPA 8260D	6/24/25 9:04	6/24/25 14:49	PRS
Dichlorodifluoromethane	ND		0.0026	0.0051	1	mg/kg dry	EPA 8260D	6/24/25 9:04	6/24/25 14:49	PRS
Ethyl Benzene	ND	UJQL-02	0.0026	0.0051	1	mg/kg dry	EPA 8260D	6/24/25 9:04	6/24/25 14:49	PRS
Hexachlorobutadiene	ND		0.0026	0.0051	1	mg/kg dry	EPA 8260D	6/24/25 9:04	6/24/25 14:49	PRS
Isopropylbenzene	ND		0.0026	0.0051	1	mg/kg dry	EPA 8260D	6/24/25 9:04	6/24/25 14:49	PRS

* Analyte is not certified or the state of the samples origination does not offer certification for the Analyte.

Client:	Vektor Consultants	**Sample ID:**	**25F1387-10**
Client Project:	2425 Atlantic Ave 25030016	**Date Received:**	06/20/2025
Client Sample ID:	SB-5 (6-8)	**Collection Date/Time:**	6/20/25 12:53

Lab ID:	**25F1387-10**	**Laboratory:**	ALS Environmental - Stratford
Analysis:	**Volatile Organic Compounds by GC/MS**	**Matrix:**	Soil
Prep Method:	Sample Prepared by Method: EPA 5035A		

Parameter	Result	Flag	MDL	RL	Dilution	Units	Reference Method	Extracted	Analyzed	Analyst
Methyl acetate	ND	CCVE	0.0026	0.0051	1	mg/kg dry	EPA 8260D	6/24/25 9:04	6/24/25 14:49	PRS
Methyl tert-butyl ether (MTBE)	ND	UJ QL-02	0.0026	0.0051	1	mg/kg dry	EPA 8260D	6/24/25 9:04	6/24/25 14:49	PRS
Methylcyclohexane	ND		0.0026	0.0051	1	mg/kg dry	EPA 8260D	6/24/25 9:04	6/24/25 14:49	PRS
* Methylene chloride	ND		0.0051	0.010	1	mg/kg dry	EPA 8260D	6/24/25 9:04	6/24/25 14:49	PRS
n-Butylbenzene	ND		0.0026	0.0051	1	mg/kg dry	EPA 8260D	6/24/25 9:04	6/24/25 14:49	PRS
n-Propylbenzene	ND		0.0026	0.0051	1	mg/kg dry	EPA 8260D	6/24/25 9:04	6/24/25 14:49	PRS
o-Xylene	ND	UJ QL-02	0.0026	0.0051	1	mg/kg dry	EPA 8260D	6/24/25 9:04	6/24/25 14:49	PRS
p- & m- Xylenes	ND		0.0051	0.010	1	mg/kg dry	EPA 8260D	6/24/25 9:04	6/24/25 14:49	PRS
p-Isopropyltoluene	ND		0.0026	0.0051	1	mg/kg dry	EPA 8260D	6/24/25 9:04	6/24/25 14:49	PRS
sec-Butylbenzene	ND		0.0026	0.0051	1	mg/kg dry	EPA 8260D	6/24/25 9:04	6/24/25 14:49	PRS
Styrene	ND	UJ QL-02	0.0026	0.0051	1	mg/kg dry	EPA 8260D	6/24/25 9:04	6/24/25 14:49	PRS
tert-Butyl alcohol (TBA)	ND	UJ QL-02	0.013	0.026	1	mg/kg dry	EPA 8260D	6/24/25 9:04	6/24/25 14:49	PRS
tert-Butylbenzene	ND		0.0026	0.0051	1	mg/kg dry	EPA 8260D	6/24/25 9:04	6/24/25 14:49	PRS
Tetrachloroethylene	ND	UJ QL-02	0.0026	0.0051	1	mg/kg dry	EPA 8260D	6/24/25 9:04	6/24/25 14:49	PRS
Toluene	ND		0.0026	0.0051	1	mg/kg dry	EPA 8260D	6/24/25 9:04	6/24/25 14:49	PRS
trans-1,2-Dichloroethylene	ND		0.0026	0.0051	1	mg/kg dry	EPA 8260D	6/24/25 9:04	6/24/25 14:49	PRS
trans-1,3-Dichloropropylene	ND		0.0026	0.0051	1	mg/kg dry	EPA 8260D	6/24/25 9:04	6/24/25 14:49	PRS
Trichloroethylene	ND		0.0026	0.0051	1	mg/kg dry	EPA 8260D	6/24/25 9:04	6/24/25 14:49	PRS
Trichlorofluoromethane	ND		0.0026	0.0051	1	mg/kg dry	EPA 8260D	6/24/25 9:04	6/24/25 14:49	PRS
Vinyl Chloride	ND		0.0026	0.0051	1	mg/kg dry	EPA 8260D	6/24/25 9:04	6/24/25 14:49	PRS
Xylenes, Total	ND		0.0077	0.015	1	mg/kg dry	EPA 8260D	6/24/25 9:04	6/24/25 14:49	PRS

Surrogate Recoveries	Result	Flag	Acceptance Range	Reference Method	Analyzed
Surrogate: SURR: 1,2-Dichloroethane-d4	*97.0 %*		*77-125*	*EPA 8260D*	*6/24/25 14:49*
Surrogate: SURR: Toluene-d8	*92.4 %*		*85-120*	*EPA 8260D*	*6/24/25 14:49*
Surrogate: SURR: p-Bromofluorobenzene	*103 %*		*76-130*	*EPA 8260D*	*6/24/25 14:49*

* Analyte is not certified or the state of the samples origination does not offer certification for the Analyte.

Client:	Vektor Consultants	**Sample ID:**	**25F1387-10**
Client Project:	2425 Atlantic Ave 25030016	**Date Received:**	06/20/2025
Client Sample ID:	SB-5 (6-8)	**Collection Date/Time:**	6/20/25 12:53

Lab ID:	**25F1387-10**	**Laboratory:**	ALS Environmental - Stratford
Analysis:	**Semivolatile Organic Compounds by GC/MS**	**Matrix:**	Soil
Prep Method:	Sample Prepared by Method: EPA 3550C		

Parameter	Result	Flag	MDL	RL	Dilution	Units	Reference Method	Extracted	Analyzed	Analyst
1,1-Biphenyl	ND		0.0488	0.0973	2	mg/kg dry	EPA 8270E	6/24/25 8:47	6/24/25 22:34	AK
1,2,4,5-Tetrachlorobenzene	ND	CCVE	0.0973	0.194	2	mg/kg dry	EPA 8270E	6/24/25 8:47	6/24/25 22:34	AK
1,2,4-Trichlorobenzene	ND		0.0488	0.0973	2	mg/kg dry	EPA 8270E	6/24/25 8:47	6/24/25 22:34	AK
1,2-Dichlorobenzene	ND		0.0488	0.0973	2	mg/kg dry	EPA 8270E	6/24/25 8:47	6/24/25 22:34	AK
1,2-Diphenylhydrazine (as Azobenzene)	ND		0.0488	0.0973	2	mg/kg dry	EPA 8270E	6/24/25 8:47	6/24/25 22:34	AK
1,3-Dichlorobenzene	ND		0.0488	0.0973	2	mg/kg dry	EPA 8270E	6/24/25 8:47	6/24/25 22:34	AK
1,4-Dichlorobenzene	ND		0.0488	0.0973	2	mg/kg dry	EPA 8270E	6/24/25 8:47	6/24/25 22:34	AK
2,3,4,6-Tetrachlorophenol	ND		0.0973	0.194	2	mg/kg dry	EPA 8270E	6/24/25 8:47	6/24/25 22:34	AK
2,4,5-Trichlorophenol	ND		0.0488	0.0973	2	mg/kg dry	EPA 8270E	6/24/25 8:47	6/24/25 22:34	AK
2,4,6-Trichlorophenol	ND		0.0488	0.0973	2	mg/kg dry	EPA 8270E	6/24/25 8:47	6/24/25 22:34	AK
2,4-Dichlorophenol	ND		0.0488	0.0973	2	mg/kg dry	EPA 8270E	6/24/25 8:47	6/24/25 22:34	AK
2,4-Dimethylphenol	ND		0.0488	0.0973	2	mg/kg dry	EPA 8270E	6/24/25 8:47	6/24/25 22:34	AK
2,4-Dinitrophenol	ND		0.0973	0.194	2	mg/kg dry	EPA 8270E	6/24/25 8:47	6/24/25 22:34	AK
2,4-Dinitrotoluene	ND		0.0488	0.0973	2	mg/kg dry	EPA 8270E	6/24/25 8:47	6/24/25 22:34	AK
2,6-Dinitrotoluene	ND		0.0488	0.0973	2	mg/kg dry	EPA 8270E	6/24/25 8:47	6/24/25 22:34	AK
2-Chloronaphthalene	ND		0.0488	0.0973	2	mg/kg dry	EPA 8270E	6/24/25 8:47	6/24/25 22:34	AK
2-Chlorophenol	ND		0.0488	0.0973	2	mg/kg dry	EPA 8270E	6/24/25 8:47	6/24/25 22:34	AK
2-Methylnaphthalene	ND		0.0488	0.0973	2	mg/kg dry	EPA 8270E	6/24/25 8:47	6/24/25 22:34	AK
2-Methylphenol	ND		0.0488	0.0973	2	mg/kg dry	EPA 8270E	6/24/25 8:47	6/24/25 22:34	AK
2-Nitroaniline	ND		0.0973	0.194	2	mg/kg dry	EPA 8270E	6/24/25 8:47	6/24/25 22:34	AK
2-Nitrophenol	ND		0.0488	0.0973	2	mg/kg dry	EPA 8270E	6/24/25 8:47	6/24/25 22:34	AK
* 3- & 4-Methylphenols	ND		0.0488	0.0973	2	mg/kg dry	EPA 8270E	6/24/25 8:47	6/24/25 22:34	AK
3,3-Dichlorobenzidine	ND	CAL-E	0.0488	0.0973	2	mg/kg dry	EPA 8270E	6/24/25 8:47	6/24/25 22:34	AK
3-Nitroaniline	ND		0.0973	0.194	2	mg/kg dry	EPA 8270E	6/24/25 8:47	6/24/25 22:34	AK
4,6-Dinitro-2-methylphenol	ND		0.0973	0.194	2	mg/kg dry	EPA 8270E	6/24/25 8:47	6/24/25 22:34	AK
4-Bromophenyl phenyl ether	ND		0.0488	0.0973	2	mg/kg dry	EPA 8270E	6/24/25 8:47	6/24/25 22:34	AK
4-Chloro-3-methylphenol	ND		0.0488	0.0973	2	mg/kg dry	EPA 8270E	6/24/25 8:47	6/24/25 22:34	AK
4-Chloroaniline	ND		0.0488	0.0973	2	mg/kg dry	EPA 8270E	6/24/25 8:47	6/24/25 22:34	AK
4-Chlorophenyl phenyl ether	ND		0.0488	0.0973	2	mg/kg dry	EPA 8270E	6/24/25 8:47	6/24/25 22:34	AK
4-Nitroaniline	ND		0.0973	0.194	2	mg/kg dry	EPA 8270E	6/24/25 8:47	6/24/25 22:34	AK
4-Nitrophenol	ND		0.0973	0.194	2	mg/kg dry	EPA 8270E	6/24/25 8:47	6/24/25 22:34	AK
Acenaphthene	ND		0.0488	0.0973	2	mg/kg dry	EPA 8270E	6/24/25 8:47	6/24/25 22:34	AK
Acenaphthylene	ND		0.0488	0.0973	2	mg/kg dry	EPA 8270E	6/24/25 8:47	6/24/25 22:34	AK
Acetophenone	ND		0.0488	0.0973	2	mg/kg dry	EPA 8270E	6/24/25 8:47	6/24/25 22:34	AK
Aniline	ND		0.195	0.390	2	mg/kg dry	EPA 8270E	6/24/25 8:47	6/24/25 22:34	AK
Anthracene	ND		0.0488	0.0973	2	mg/kg dry	EPA 8270E	6/24/25 8:47	6/24/25 22:34	AK
Atrazine	ND	CCVE	0.0488	0.0973	2	mg/kg dry	EPA 8270E	6/24/25 8:47	6/24/25 22:34	AK
Benzaldehyde	ND	CCVE, ICVE	0.0488	0.0973	2	mg/kg dry	EPA 8270E	6/24/25 8:47	6/24/25 22:34	AK
Benzidine	ND	CAL-E	0.195	0.390	2	mg/kg dry	EPA 8270E	6/24/25 8:47	6/24/25 22:34	AK
Benzo(a)anthracene	ND		0.0488	0.0973	2	mg/kg dry	EPA 8270E	6/24/25 8:47	6/24/25 22:34	AK
Benzo(a)pyrene	ND		0.0488	0.0973	2	mg/kg dry	EPA 8270E	6/24/25 8:47	6/24/25 22:34	AK
Benzo(b)fluoranthene	ND		0.0488	0.0973	2	mg/kg dry	EPA 8270E	6/24/25 8:47	6/24/25 22:34	AK

* Analyte is not certified or the state of the samples origination does not offer certification for the Analyte.

Client:	Vektor Consultants	**Sample ID:**	**25F1387-10**
Client Project:	2425 Atlantic Ave 25030016	**Date Received:**	06/20/2025
Client Sample ID:	SB-5 (6-8)	**Collection Date/Time:**	6/20/25 12:53

Lab ID:	**25F1387-10**	**Laboratory:**	ALS Environmental - Stratford
Analysis:	**Semivolatile Organic Compounds by GC/MS**	**Matrix:**	Soil
Prep Method:	Sample Prepared by Method: EPA 3550C		

Parameter	Result	Flag	MDL	RL	Dilution	Units	Reference Method	Extracted	Analyzed	Analyst
Benzo(g,h,i)perylene	ND		0.0488	0.0973	2	mg/kg dry	EPA 8270E	6/24/25 8:47	6/24/25 22:34	AK
Benzo(k)fluoranthene	ND		0.0488	0.0973	2	mg/kg dry	EPA 8270E	6/24/25 8:47	6/24/25 22:34	AK
Benzoic acid	ND	ICVE	0.0488	0.0973	2	mg/kg dry	EPA 8270E	6/24/25 8:47	6/24/25 22:34	AK
Benzyl alcohol	ND		0.0488	0.0973	2	mg/kg dry	EPA 8270E	6/24/25 8:47	6/24/25 22:34	AK
Benzyl butyl phthalate	ND		0.0488	0.0973	2	mg/kg dry	EPA 8270E	6/24/25 8:47	6/24/25 22:34	AK
Bis(2-chloroethoxy)methane	ND		0.0488	0.0973	2	mg/kg dry	EPA 8270E	6/24/25 8:47	6/24/25 22:34	AK
Bis(2-chloroethyl)ether	ND		0.0488	0.0973	2	mg/kg dry	EPA 8270E	6/24/25 8:47	6/24/25 22:34	AK
Bis(2-chloroisopropyl)ether	ND		0.0488	0.0973	2	mg/kg dry	EPA 8270E	6/24/25 8:47	6/24/25 22:34	AK
Bis(2-ethylhexyl)phthalate	ND		0.0488	0.0973	2	mg/kg dry	EPA 8270E	6/24/25 8:47	6/24/25 22:34	AK
Caprolactam	ND	CAL-E, CCVE	0.0973	0.194	2	mg/kg dry	EPA 8270E	6/24/25 8:47	6/24/25 22:34	AK
Carbazole	ND		0.0488	0.0973	2	mg/kg dry	EPA 8270E	6/24/25 8:47	6/24/25 22:34	AK
Chrysene	ND		0.0488	0.0973	2	mg/kg dry	EPA 8270E	6/24/25 8:47	6/24/25 22:34	AK
Dibenzo(a,h)anthracene	ND		0.0488	0.0973	2	mg/kg dry	EPA 8270E	6/24/25 8:47	6/24/25 22:34	AK
Dibenzofuran	ND		0.0488	0.0973	2	mg/kg dry	EPA 8270E	6/24/25 8:47	6/24/25 22:34	AK
Diethyl phthalate	ND		0.0488	0.0973	2	mg/kg dry	EPA 8270E	6/24/25 8:47	6/24/25 22:34	AK
Dimethyl phthalate	ND		0.0488	0.0973	2	mg/kg dry	EPA 8270E	6/24/25 8:47	6/24/25 22:34	AK
Di-n-butyl phthalate	ND		0.0488	0.0973	2	mg/kg dry	EPA 8270E	6/24/25 8:47	6/24/25 22:34	AK
Di-n-octyl phthalate	ND		0.0488	0.0973	2	mg/kg dry	EPA 8270E	6/24/25 8:47	6/24/25 22:34	AK
Fluoranthene	ND		0.0488	0.0973	2	mg/kg dry	EPA 8270E	6/24/25 8:47	6/24/25 22:34	AK
Fluorene	ND		0.0488	0.0973	2	mg/kg dry	EPA 8270E	6/24/25 8:47	6/24/25 22:34	AK
Hexachlorobenzene	ND		0.0488	0.0973	2	mg/kg dry	EPA 8270E	6/24/25 8:47	6/24/25 22:34	AK
Hexachlorobutadiene	ND		0.0488	0.0973	2	mg/kg dry	EPA 8270E	6/24/25 8:47	6/24/25 22:34	AK
Hexachlorocyclopentadiene	ND		0.0488	0.0973	2	mg/kg dry	EPA 8270E	6/24/25 8:47	6/24/25 22:34	AK
Hexachloroethane	ND		0.0488	0.0973	2	mg/kg dry	EPA 8270E	6/24/25 8:47	6/24/25 22:34	AK
Indeno(1,2,3-cd)pyrene	ND		0.0488	0.0973	2	mg/kg dry	EPA 8270E	6/24/25 8:47	6/24/25 22:34	AK
Isophorone	ND		0.0488	0.0973	2	mg/kg dry	EPA 8270E	6/24/25 8:47	6/24/25 22:34	AK
Naphthalene	ND		0.0488	0.0973	2	mg/kg dry	EPA 8270E	6/24/25 8:47	6/24/25 22:34	AK
Nitrobenzene	ND		0.0488	0.0973	2	mg/kg dry	EPA 8270E	6/24/25 8:47	6/24/25 22:34	AK
N-Nitrosodimethylamine	ND		0.0488	0.0973	2	mg/kg dry	EPA 8270E	6/24/25 8:47	6/24/25 22:34	AK
N-nitroso-di-n-propylamine	ND		0.0488	0.0973	2	mg/kg dry	EPA 8270E	6/24/25 8:47	6/24/25 22:34	AK
N-Nitrosodiphenylamine	ND		0.0488	0.0973	2	mg/kg dry	EPA 8270E	6/24/25 8:47	6/24/25 22:34	AK
Pentachlorophenol	ND		0.0488	0.0973	2	mg/kg dry	EPA 8270E	6/24/25 8:47	6/24/25 22:34	AK
Phenanthrene	ND		0.0488	0.0973	2	mg/kg dry	EPA 8270E	6/24/25 8:47	6/24/25 22:34	AK
Phenol	ND		0.0488	0.0973	2	mg/kg dry	EPA 8270E	6/24/25 8:47	6/24/25 22:34	AK
Pyrene	ND		0.0488	0.0973	2	mg/kg dry	EPA 8270E	6/24/25 8:47	6/24/25 22:34	AK
Pyridine	ND		0.195	0.390	2	mg/kg dry	EPA 8270E	6/24/25 8:47	6/24/25 22:34	AK

Surrogate Recoveries	Result	Flag	Acceptance Range	Reference Method	Analyzed
Surrogate: SURR: 2-Fluorophenol	*73.3 %*		*20-108*	*EPA 8270E*	*6/24/25 22:34*
Surrogate: SURR: Phenol-d6	*67.4 %*		*23-114*	*EPA 8270E*	*6/24/25 22:34*
Surrogate: SURR: Nitrobenzene-d5	*39.8 %*		*22-108*	*EPA 8270E*	*6/24/25 22:34*
Surrogate: SURR: 2-Fluorobiphenyl	*60.9 %*		*21-113*	*EPA 8270E*	*6/24/25 22:34*

* Analyte is not certified or the state of the samples origination does not offer certification for the Analyte.

Client:	Vektor Consultants	**Sample ID:**	**25F1387-10**
Client Project:	2425 Atlantic Ave 25030016	**Date Received:**	06/20/2025
Client Sample ID:	SB-5 (6-8)	**Collection Date/Time:**	6/20/25 12:53

Lab ID: **25F1387-10** **Laboratory:** ALS Environmental - Stratford
Analysis: **Semivolatile Organic Compounds by GC/MS** **Matrix:** Soil
Prep Method: Sample Prepared by Method: EPA 3550C

Surrogate Recoveries	Result	Flag	Acceptance Range	Reference Method	Analyzed
Surrogate: SURR: 2,4,6-Tribromophenol	*75.5 %*		*19-110*	*EPA 8270E*	*6/24/25 22:34*
Surrogate: SURR: Terphenyl-d14	*74.5 %*		*24-116*	*EPA 8270E*	*6/24/25 22:34*

Lab ID: **25F1387-10** **Laboratory:** ALS Environmental - Stratford
Analysis: **Organochlorine Pesticides by GC/ECD** **Matrix:** Soil
Prep Method: Sample Prepared by Method: EPA 3550C

Parameter	Result	Flag	MDL	RL	Dilution	Units	Reference Method	Extracted	Analyzed	Analyst
4,4'-DDD	ND		0.00195	0.00195	5	mg/kg dry	EPA 8081B	6/24/25 12:04	6/24/25 19:53	RJ
4,4'-DDE	ND		0.00195	0.00195	5	mg/kg dry	EPA 8081B	6/24/25 12:04	6/24/25 19:53	RJ
4,4'-DDT	ND		0.00195	0.00195	5	mg/kg dry	EPA 8081B	6/24/25 12:04	6/24/25 19:53	RJ
Aldrin	ND		0.00195	0.00195	5	mg/kg dry	EPA 8081B	6/24/25 12:04	6/24/25 19:53	RJ
alpha-BHC	ND		0.00195	0.00195	5	mg/kg dry	EPA 8081B	6/24/25 12:04	6/24/25 19:53	RJ
alpha-Chlordane	ND		0.00195	0.00195	5	mg/kg dry	EPA 8081B	6/24/25 12:04	6/24/25 19:53	RJ
beta-BHC	ND		0.00195	0.00195	5	mg/kg dry	EPA 8081B	6/24/25 12:04	6/24/25 19:53	RJ
delta-BHC	ND		0.00195	0.00195	5	mg/kg dry	EPA 8081B	6/24/25 12:04	6/24/25 19:53	RJ
Dieldrin	ND		0.00195	0.00195	5	mg/kg dry	EPA 8081B	6/24/25 12:04	6/24/25 19:53	RJ
Endosulfan I	ND		0.00195	0.00195	5	mg/kg dry	EPA 8081B	6/24/25 12:04	6/24/25 19:53	RJ
Endosulfan II	ND		0.00195	0.00195	5	mg/kg dry	EPA 8081B	6/24/25 12:04	6/24/25 19:53	RJ
Endosulfan sulfate	ND		0.00195	0.00195	5	mg/kg dry	EPA 8081B	6/24/25 12:04	6/24/25 19:53	RJ
Endrin	ND		0.00195	0.00195	5	mg/kg dry	EPA 8081B	6/24/25 12:04	6/24/25 19:53	RJ
gamma-BHC (Lindane)	ND		0.00195	0.00195	5	mg/kg dry	EPA 8081B	6/24/25 12:04	6/24/25 19:53	RJ
Heptachlor	ND		0.00195	0.00195	5	mg/kg dry	EPA 8081B	6/24/25 12:04	6/24/25 19:53	RJ

Surrogate Recoveries	Result	Flag	Acceptance Range	Reference Method	Analyzed
Surrogate: Decachlorobiphenyl	*72.9 %*		*30-150*	*EPA 8081B*	*6/24/25 19:53*
Surrogate: Tetrachloro-m-xylene	*58.7 %*		*30-150*	*EPA 8081B*	*6/24/25 19:53*

Lab ID: **25F1387-10** **Laboratory:** ALS Environmental - Stratford
Analysis: **Polychlorinated Biphenyls by GC/ECD** **Matrix:** Soil
Prep Method: Sample Prepared by Method: EPA 3550C

Parameter	Result	Flag	MDL	RL	Dilution	Units	Reference Method	Extracted	Analyzed	Analyst
Aroclor 1016	ND		0.0197	0.0197	1	mg/kg dry	EPA 8082A	6/24/25 12:02	6/26/25 01:35	NF
Aroclor 1221	ND		0.0197	0.0197	1	mg/kg dry	EPA 8082A	6/24/25 12:02	6/26/25 01:35	NF
Aroclor 1232	ND		0.0197	0.0197	1	mg/kg dry	EPA 8082A	6/24/25 12:02	6/26/25 01:35	NF
Aroclor 1242	ND		0.0197	0.0197	1	mg/kg dry	EPA 8082A	6/24/25 12:02	6/26/25 01:35	NF
Aroclor 1248	ND		0.0197	0.0197	1	mg/kg dry	EPA 8082A	6/24/25 12:02	6/26/25 01:35	NF
Aroclor 1254	ND		0.0197	0.0197	1	mg/kg dry	EPA 8082A	6/24/25 12:02	6/26/25 01:35	NF
Aroclor 1260	ND		0.0197	0.0197	1	mg/kg dry	EPA 8082A	6/24/25 12:02	6/26/25 01:35	NF
* Total PCBs	ND		0.0197	0.0197	1	mg/kg dry	EPA 8082A	6/24/25 12:02	6/26/25 01:35	NF

Surrogate Recoveries	Result	Flag	Acceptance Range	Reference Method	Analyzed
Surrogate: Tetrachloro-m-xylene	*73.0 %*		*30-120*	*EPA 8082A*	*6/26/25 01:35*
Surrogate: Decachlorobiphenyl	*66.5 %*		*30-120*	*EPA 8082A*	*6/26/25 01:35*

* Analyte is not certified or the state of the samples origination does not offer certification for the Analyte.

Client:	Vektor Consultants	**Sample ID:**	**25F1387-10**
Client Project:	2425 Atlantic Ave 25030016	**Date Received:**	06/20/2025
Client Sample ID:	SB-5 (6-8)	**Collection Date/Time:**	6/20/25 12:53

Lab ID:	**25F1387-10**	**Laboratory:**	ALS Environmental - Stratford
Analysis:	**Metals Total**	**Matrix:**	Soil
Prep Method:	Sample Prepared by Method: EPA 3050B		

Parameter	Result	Flag	MDL	RL	Dilution	Units	Reference Method	Extracted	Analyzed	Analyst
Aluminum	**16000**	J	4.94	4.94	1	mg/kg dry	EPA 6010D	6/24/25 14:52	6/25/25 11:59	AGNR
Mercury	ND		0.0356	0.0356	1	mg/kg dry	EPA 7473	6/25/25 7:49	6/25/25 14:51	DBT
Antimony	ND	UJ	2.47	2.47	1	mg/kg dry	EPA 6010D	6/24/25 14:52	6/25/25 11:59	AGNR
Arsenic	**5.33**		1.48	1.48	1	mg/kg dry	EPA 6010D	6/24/25 14:52	6/25/25 11:59	AGNR
Barium	**42.8**	J	2.47	2.47	1	mg/kg dry	EPA 6010D	6/24/25 14:52	6/25/25 11:59	AGNR
Beryllium	**0.415**	J	0.050	0.050	1	mg/kg dry	EPA 6010D	6/24/25 14:52	6/25/25 11:59	AGNR
Cadmium	ND		0.297	0.297	1	mg/kg dry	EPA 6010D	6/24/25 14:52	6/25/25 11:59	AGNR
Calcium	**1400**	J B	4.94	4.94	1	mg/kg dry	EPA 6010D	6/24/25 14:52	6/25/25 11:59	AGNR
Chromium	**33.7**	J+	0.495	0.495	1	mg/kg dry	EPA 6010D	6/24/25 14:52	6/25/25 11:59	AGNR
Cobalt	**12.8**	J	0.395	0.395	1	mg/kg dry	EPA 6010D	6/24/25 14:52	6/25/25 11:59	AGNR
Copper	**30.2**	J+	1.98	1.98	1	mg/kg dry	EPA 6010D	6/24/25 14:52	6/25/25 11:59	AGNR
Iron	**47600**	J	24.7	24.7	1	mg/kg dry	EPA 6010D	6/24/25 14:52	6/25/25 11:59	AGNR
Lead	**9.18**	J	0.495	0.495	1	mg/kg dry	EPA 6010D	6/24/25 14:52	6/25/25 11:59	AGNR
Magnesium	**2940**	J B	4.95	4.95	1	mg/kg dry	EPA 6010D	6/24/25 14:52	6/25/25 11:59	AGNR
Manganese	**382**	J	0.495	0.495	1	mg/kg dry	EPA 6010D	6/24/25 14:52	6/25/25 11:59	AGNR
Nickel	**15.1**	J	0.985	0.985	1	mg/kg dry	EPA 6010D	6/24/25 14:52	6/25/25 11:59	AGNR
Potassium	**1300**	J	4.95	4.95	1	mg/kg dry	EPA 6010D	6/24/25 14:52	6/25/25 11:59	AGNR
Selenium	ND		2.47	2.47	1	mg/kg dry	EPA 6010D	6/24/25 14:52	6/25/25 11:59	AGNR
Silver	ND		0.498	0.498	1	mg/kg dry	EPA 6010D	6/24/25 14:52	6/25/25 11:59	AGNR
Sodium	**108**	J	49.4	49.4	1	mg/kg dry	EPA 6010D	6/24/25 14:52	6/25/25 11:59	AGNR
Thallium	ND		1.19	1.98	1	mg/kg dry	EPA 6010D	6/24/25 14:52	6/25/25 11:59	AGNR
Vanadium	**49.1**	J+	0.985	0.985	1	mg/kg dry	EPA 6010D	6/24/25 14:52	6/25/25 11:59	AGNR
Zinc	**32.8**	J	2.46	2.46	1	mg/kg dry	EPA 6010D	6/24/25 14:52	6/25/25 11:59	AGNR

Lab ID:	**25F1387-10**	**Laboratory:**	ALS Environmental - Stratford
Analysis:	**Miscellaneous Physical Parameters**	**Matrix:**	Soil
Prep Method:	Sample Prepared by Method: % Solids Prep		

Parameter	Result	Flag	MDL	RL	Dilution	Units	Reference Method	Extracted	Analyzed	Analyst
* % Solids	**84.3**		0.100	0.100	1	%	SM 2540G	6/24/25 8:42	6/24/25 10:36	SMM

Client:	Vektor Consultants	**Sample ID:**	**25F1387-11**
Client Project:	2425 Atlantic Ave 25030016	**Date Received:**	06/20/2025
Client Sample ID:	SB-6 (8-10)	**Collection Date/Time:**	6/20/25 11:35

Lab ID:	**25F1387-11**	**Laboratory:**	ALS Environmental - Stratford
Analysis:	**Volatile Organic Compounds by GC/MS**	**Matrix:**	Soil
Prep Method:	Sample Prepared by Method: EPA 5035A		

Parameter	Result	Flag	MDL	RL	Dilution	Units	Reference Method	Extracted	Analyzed	Analyst
1,1,1,2-Tetrachloroethane	ND		0.0026	0.0051	1	mg/kg dry	EPA 8260D	6/25/25 11:20	6/25/25 15:48	PRS
1,1,1-Trichloroethane	ND		0.0026	0.0051	1	mg/kg dry	EPA 8260D	6/25/25 11:20	6/25/25 15:48	PRS
1,1,2,2-Tetrachloroethane	ND		0.0026	0.0051	1	mg/kg dry	EPA 8260D	6/25/25 11:20	6/25/25 15:48	PRS

* Analyte is not certified or the state of the samples origination does not offer certification for the Analyte.

Client:	Vektor Consultants	**Sample ID:**	**25F1387-11**
Client Project:	2425 Atlantic Ave 25030016	**Date Received:**	06/20/2025
Client Sample ID:	SB-6 (8-10)	**Collection Date/Time:**	6/20/25 11:35

Lab ID:	**25F1387-11**	**Laboratory:**	ALS Environmental - Stratford
Analysis:	**Volatile Organic Compounds by GC/MS**	**Matrix:**	Soil
Prep Method:	Sample Prepared by Method: EPA 5035A		

Parameter	Result	Flag	MDL	RL	Dilution	Units	Reference Method	Extracted	Analyzed	Analyst
1,1,2-Trichloro-1,2,2-trifluoroethane (Freon 113)	ND		0.0026	0.0051	1	mg/kg dry	EPA 8260D	6/25/25 11:20	6/25/25 15:48	PRS
1,1,2-Trichloroethane	ND		0.0026	0.0051	1	mg/kg dry	EPA 8260D	6/25/25 11:20	6/25/25 15:48	PRS
1,1-Dichloroethane	ND		0.0026	0.0051	1	mg/kg dry	EPA 8260D	6/25/25 11:20	6/25/25 15:48	PRS
1,1-Dichloroethylene	ND		0.0026	0.0051	1	mg/kg dry	EPA 8260D	6/25/25 11:20	6/25/25 15:48	PRS
1,2,3-Trichlorobenzene	ND		0.0026	0.0051	1	mg/kg dry	EPA 8260D	6/25/25 11:20	6/25/25 15:48	PRS
1,2,3-Trichloropropane	ND		0.0026	0.0051	1	mg/kg dry	EPA 8260D	6/25/25 11:20	6/25/25 15:48	PRS
1,2,4-Trichlorobenzene	ND		0.0026	0.0051	1	mg/kg dry	EPA 8260D	6/25/25 11:20	6/25/25 15:48	PRS
1,2,4-Trimethylbenzene	ND		0.0026	0.0051	1	mg/kg dry	EPA 8260D	6/25/25 11:20	6/25/25 15:48	PRS
1,2-Dibromo-3-chloropropane	ND		0.0026	0.0051	1	mg/kg dry	EPA 8260D	6/25/25 11:20	6/25/25 15:48	PRS
1,2-Dibromoethane	ND		0.0026	0.0051	1	mg/kg dry	EPA 8260D	6/25/25 11:20	6/25/25 15:48	PRS
1,2-Dichlorobenzene	ND		0.0026	0.0051	1	mg/kg dry	EPA 8260D	6/25/25 11:20	6/25/25 15:48	PRS
1,2-Dichloroethane	ND		0.0026	0.0051	1	mg/kg dry	EPA 8260D	6/25/25 11:20	6/25/25 15:48	PRS
1,2-Dichloropropane	ND		0.0026	0.0051	1	mg/kg dry	EPA 8260D	6/25/25 11:20	6/25/25 15:48	PRS
1,3,5-Trimethylbenzene	ND		0.0026	0.0051	1	mg/kg dry	EPA 8260D	6/25/25 11:20	6/25/25 15:48	PRS
1,3-Dichlorobenzene	ND		0.0026	0.0051	1	mg/kg dry	EPA 8260D	6/25/25 11:20	6/25/25 15:48	PRS
1,4-Dichlorobenzene	ND		0.0026	0.0051	1	mg/kg dry	EPA 8260D	6/25/25 11:20	6/25/25 15:48	PRS
1,4-Dioxane	ND		0.051	0.10	1	mg/kg dry	EPA 8260D	6/25/25 11:20	6/25/25 15:48	PRS
2-Butanone	ND		0.0026	0.0051	1	mg/kg dry	EPA 8260D	6/25/25 11:20	6/25/25 15:48	PRS
2-Hexanone	ND		0.0026	0.0051	1	mg/kg dry	EPA 8260D	6/25/25 11:20	6/25/25 15:48	PRS
4-Methyl-2-pentanone	ND	CCVE	0.0026	0.0051	1	mg/kg dry	EPA 8260D	6/25/25 11:20	6/25/25 15:48	PRS
Acetone	ND		0.0051	0.010	1	mg/kg dry	EPA 8260D	6/25/25 11:20	6/25/25 15:48	PRS
Acrolein	ND		0.0051	0.010	1	mg/kg dry	EPA 8260D	6/25/25 11:20	6/25/25 15:48	PRS
Acrylonitrile	ND		0.0026	0.0051	1	mg/kg dry	EPA 8260D	6/25/25 11:20	6/25/25 15:48	PRS
Benzene	ND		0.0026	0.0051	1	mg/kg dry	EPA 8260D	6/25/25 11:20	6/25/25 15:48	PRS
Bromochloromethane	ND		0.0026	0.0051	1	mg/kg dry	EPA 8260D	6/25/25 11:20	6/25/25 15:48	PRS
Bromodichloromethane	ND	UJ QL-02	0.0026	0.0051	1	mg/kg dry	EPA 8260D	6/25/25 11:20	6/25/25 15:48	PRS
Bromoform	ND		0.0026	0.0051	1	mg/kg dry	EPA 8260D	6/25/25 11:20	6/25/25 15:48	PRS
Bromomethane	ND		0.0026	0.0051	1	mg/kg dry	EPA 8260D	6/25/25 11:20	6/25/25 15:48	PRS
Carbon disulfide	ND		0.0026	0.0051	1	mg/kg dry	EPA 8260D	6/25/25 11:20	6/25/25 15:48	PRS
Carbon tetrachloride	ND		0.0026	0.0051	1	mg/kg dry	EPA 8260D	6/25/25 11:20	6/25/25 15:48	PRS
Chlorobenzene	ND		0.0026	0.0051	1	mg/kg dry	EPA 8260D	6/25/25 11:20	6/25/25 15:48	PRS
Chloroethane	ND		0.0026	0.0051	1	mg/kg dry	EPA 8260D	6/25/25 11:20	6/25/25 15:48	PRS
Chloroform	ND		0.0026	0.0051	1	mg/kg dry	EPA 8260D	6/25/25 11:20	6/25/25 15:48	PRS
Chloromethane	ND		0.0026	0.0051	1	mg/kg dry	EPA 8260D	6/25/25 11:20	6/25/25 15:48	PRS
cis-1,2-Dichloroethylene	ND		0.0026	0.0051	1	mg/kg dry	EPA 8260D	6/25/25 11:20	6/25/25 15:48	PRS
cis-1,3-Dichloropropylene	ND		0.0026	0.0051	1	mg/kg dry	EPA 8260D	6/25/25 11:20	6/25/25 15:48	PRS
Cyclohexane	ND		0.0026	0.0051	1	mg/kg dry	EPA 8260D	6/25/25 11:20	6/25/25 15:48	PRS
Dibromochloromethane	ND		0.0026	0.0051	1	mg/kg dry	EPA 8260D	6/25/25 11:20	6/25/25 15:48	PRS
Dibromomethane	ND	UJ QL-02	0.0026	0.0051	1	mg/kg dry	EPA 8260D	6/25/25 11:20	6/25/25 15:48	PRS
Dichlorodifluoromethane	ND		0.0026	0.0051	1	mg/kg dry	EPA 8260D	6/25/25 11:20	6/25/25 15:48	PRS
Ethyl Benzene	ND		0.0026	0.0051	1	mg/kg dry	EPA 8260D	6/25/25 11:20	6/25/25 15:48	PRS
Hexachlorobutadiene	ND		0.0026	0.0051	1	mg/kg dry	EPA 8260D	6/25/25 11:20	6/25/25 15:48	PRS
Isopropylbenzene	ND		0.0026	0.0051	1	mg/kg dry	EPA 8260D	6/25/25 11:20	6/25/25 15:48	PRS

* Analyte is not certified or the state of the samples origination does not offer certification for the Analyte.

Client:	Vektor Consultants	**Sample ID:**	**25F1387-11**
Client Project:	2425 Atlantic Ave 25030016	**Date Received:**	06/20/2025
Client Sample ID:	SB-6 (8-10)	**Collection Date/Time:**	6/20/25 11:35

Lab ID:	**25F1387-11**	**Laboratory:**	ALS Environmental - Stratford
Analysis:	**Volatile Organic Compounds by GC/MS**	**Matrix:**	Soil
Prep Method:	Sample Prepared by Method: EPA 5035A		

Parameter	Result	Flag	MDL	RL	Dilution	Units	Reference Method	Extracted	Analyzed	Analyst
Methyl acetate	ND		0.0026	0.0051	1	mg/kg dry	EPA 8260D	6/25/25 11:20	6/25/25 15:48	PRS
Methyl tert-butyl ether (MTBE)	ND		0.0026	0.0051	1	mg/kg dry	EPA 8260D	6/25/25 11:20	6/25/25 15:48	PRS
Methylcyclohexane	ND		0.0026	0.0051	1	mg/kg dry	EPA 8260D	6/25/25 11:20	6/25/25 15:48	PRS
* Methylene chloride	ND		0.0051	0.010	1	mg/kg dry	EPA 8260D	6/25/25 11:20	6/25/25 15:48	PRS
n-Butylbenzene	ND		0.0026	0.0051	1	mg/kg dry	EPA 8260D	6/25/25 11:20	6/25/25 15:48	PRS
n-Propylbenzene	ND		0.0026	0.0051	1	mg/kg dry	EPA 8260D	6/25/25 11:20	6/25/25 15:48	PRS
o-Xylene	ND		0.0026	0.0051	1	mg/kg dry	EPA 8260D	6/25/25 11:20	6/25/25 15:48	PRS
p- & m- Xylenes	ND		0.0051	0.010	1	mg/kg dry	EPA 8260D	6/25/25 11:20	6/25/25 15:48	PRS
p-Isopropyltoluene	ND		0.0026	0.0051	1	mg/kg dry	EPA 8260D	6/25/25 11:20	6/25/25 15:48	PRS
sec-Butylbenzene	ND		0.0026	0.0051	1	mg/kg dry	EPA 8260D	6/25/25 11:20	6/25/25 15:48	PRS
Styrene	ND		0.0026	0.0051	1	mg/kg dry	EPA 8260D	6/25/25 11:20	6/25/25 15:48	PRS
tert-Butyl alcohol (TBA)	ND		0.013	0.026	1	mg/kg dry	EPA 8260D	6/25/25 11:20	6/25/25 15:48	PRS
tert-Butylbenzene	ND	UJQL-02	0.0026	0.0051	1	mg/kg dry	EPA 8260D	6/25/25 11:20	6/25/25 15:48	PRS
Tetrachloroethylene	ND		0.0026	0.0051	1	mg/kg dry	EPA 8260D	6/25/25 11:20	6/25/25 15:48	PRS
Toluene	ND		0.0026	0.0051	1	mg/kg dry	EPA 8260D	6/25/25 11:20	6/25/25 15:48	PRS
trans-1,2-Dichloroethylene	ND		0.0026	0.0051	1	mg/kg dry	EPA 8260D	6/25/25 11:20	6/25/25 15:48	PRS
trans-1,3-Dichloropropylene	ND		0.0026	0.0051	1	mg/kg dry	EPA 8260D	6/25/25 11:20	6/25/25 15:48	PRS
Trichloroethylene	ND		0.0026	0.0051	1	mg/kg dry	EPA 8260D	6/25/25 11:20	6/25/25 15:48	PRS
Trichlorofluoromethane	ND		0.0026	0.0051	1	mg/kg dry	EPA 8260D	6/25/25 11:20	6/25/25 15:48	PRS
Vinyl Chloride	ND		0.0026	0.0051	1	mg/kg dry	EPA 8260D	6/25/25 11:20	6/25/25 15:48	PRS
Xylenes, Total	ND		0.0077	0.015	1	mg/kg dry	EPA 8260D	6/25/25 11:20	6/25/25 15:48	PRS

Surrogate Recoveries	Result	Flag	Acceptance Range	Reference Method	Analyzed
Surrogate: SURR: 1,2-Dichloroethane-d4	*94.4 %*		*77-125*	*EPA 8260D*	*6/25/25 15:48*
Surrogate: SURR: Toluene-d8	*93.7 %*		*85-120*	*EPA 8260D*	*6/25/25 15:48*
Surrogate: SURR: p-Bromofluorobenzene	*107 %*		*76-130*	*EPA 8260D*	*6/25/25 15:48*

* Analyte is not certified or the state of the samples origination does not offer certification for the Analyte.

Client:	Vektor Consultants	**Sample ID:**	**25F1387-11**
Client Project:	2425 Atlantic Ave 25030016	**Date Received:**	06/20/2025
Client Sample ID:	SB-6 (8-10)	**Collection Date/Time:**	6/20/25 11:35

Lab ID:	**25F1387-11**	**Laboratory:**	ALS Environmental - Stratford
Analysis:	**Semivolatile Organic Compounds by GC/MS**	**Matrix:**	Soil
Prep Method:	Sample Prepared by Method: EPA 3550C		

Parameter	Result	Flag	MDL	RL	Dilution	Units	Reference Method	Extracted	Analyzed	Analyst
1,1-Biphenyl	ND		0.0425	0.0847	2	mg/kg dry	EPA 8270E	6/24/25 8:47	6/24/25 23:05	AK
1,2,4,5-Tetrachlorobenzene	ND	CCVE	0.0847	0.169	2	mg/kg dry	EPA 8270E	6/24/25 8:47	6/24/25 23:05	AK
1,2,4-Trichlorobenzene	ND		0.0425	0.0847	2	mg/kg dry	EPA 8270E	6/24/25 8:47	6/24/25 23:05	AK
1,2-Dichlorobenzene	ND		0.0425	0.0847	2	mg/kg dry	EPA 8270E	6/24/25 8:47	6/24/25 23:05	AK
1,2-Diphenylhydrazine (as Azobenzene)	ND		0.0425	0.0847	2	mg/kg dry	EPA 8270E	6/24/25 8:47	6/24/25 23:05	AK
1,3-Dichlorobenzene	ND		0.0425	0.0847	2	mg/kg dry	EPA 8270E	6/24/25 8:47	6/24/25 23:05	AK
1,4-Dichlorobenzene	ND		0.0425	0.0847	2	mg/kg dry	EPA 8270E	6/24/25 8:47	6/24/25 23:05	AK
2,3,4,6-Tetrachlorophenol	ND		0.0847	0.169	2	mg/kg dry	EPA 8270E	6/24/25 8:47	6/24/25 23:05	AK
2,4,5-Trichlorophenol	ND		0.0425	0.0847	2	mg/kg dry	EPA 8270E	6/24/25 8:47	6/24/25 23:05	AK
2,4,6-Trichlorophenol	ND		0.0425	0.0847	2	mg/kg dry	EPA 8270E	6/24/25 8:47	6/24/25 23:05	AK
2,4-Dichlorophenol	ND		0.0425	0.0847	2	mg/kg dry	EPA 8270E	6/24/25 8:47	6/24/25 23:05	AK
2,4-Dimethylphenol	ND		0.0425	0.0847	2	mg/kg dry	EPA 8270E	6/24/25 8:47	6/24/25 23:05	AK
2,4-Dinitrophenol	ND		0.0847	0.169	2	mg/kg dry	EPA 8270E	6/24/25 8:47	6/24/25 23:05	AK
2,4-Dinitrotoluene	ND		0.0425	0.0847	2	mg/kg dry	EPA 8270E	6/24/25 8:47	6/24/25 23:05	AK
2,6-Dinitrotoluene	ND		0.0425	0.0847	2	mg/kg dry	EPA 8270E	6/24/25 8:47	6/24/25 23:05	AK
2-Chloronaphthalene	ND		0.0425	0.0847	2	mg/kg dry	EPA 8270E	6/24/25 8:47	6/24/25 23:05	AK
2-Chlorophenol	ND		0.0425	0.0847	2	mg/kg dry	EPA 8270E	6/24/25 8:47	6/24/25 23:05	AK
2-Methylnaphthalene	ND		0.0425	0.0847	2	mg/kg dry	EPA 8270E	6/24/25 8:47	6/24/25 23:05	AK
2-Methylphenol	ND		0.0425	0.0847	2	mg/kg dry	EPA 8270E	6/24/25 8:47	6/24/25 23:05	AK
2-Nitroaniline	ND		0.0847	0.169	2	mg/kg dry	EPA 8270E	6/24/25 8:47	6/24/25 23:05	AK
2-Nitrophenol	ND		0.0425	0.0847	2	mg/kg dry	EPA 8270E	6/24/25 8:47	6/24/25 23:05	AK
* 3- & 4-Methylphenols	ND		0.0425	0.0847	2	mg/kg dry	EPA 8270E	6/24/25 8:47	6/24/25 23:05	AK
3,3-Dichlorobenzidine	ND	CAL-E	0.0425	0.0847	2	mg/kg dry	EPA 8270E	6/24/25 8:47	6/24/25 23:05	AK
3-Nitroaniline	ND		0.0847	0.169	2	mg/kg dry	EPA 8270E	6/24/25 8:47	6/24/25 23:05	AK
4,6-Dinitro-2-methylphenol	ND		0.0847	0.169	2	mg/kg dry	EPA 8270E	6/24/25 8:47	6/24/25 23:05	AK
4-Bromophenyl phenyl ether	ND		0.0425	0.0847	2	mg/kg dry	EPA 8270E	6/24/25 8:47	6/24/25 23:05	AK
4-Chloro-3-methylphenol	ND		0.0425	0.0847	2	mg/kg dry	EPA 8270E	6/24/25 8:47	6/24/25 23:05	AK
4-Chloroaniline	ND		0.0425	0.0847	2	mg/kg dry	EPA 8270E	6/24/25 8:47	6/24/25 23:05	AK
4-Chlorophenyl phenyl ether	ND		0.0425	0.0847	2	mg/kg dry	EPA 8270E	6/24/25 8:47	6/24/25 23:05	AK
4-Nitroaniline	ND		0.0847	0.169	2	mg/kg dry	EPA 8270E	6/24/25 8:47	6/24/25 23:05	AK
4-Nitrophenol	ND		0.0847	0.169	2	mg/kg dry	EPA 8270E	6/24/25 8:47	6/24/25 23:05	AK
Acenaphthene	ND		0.0425	0.0847	2	mg/kg dry	EPA 8270E	6/24/25 8:47	6/24/25 23:05	AK
Acenaphthylene	ND		0.0425	0.0847	2	mg/kg dry	EPA 8270E	6/24/25 8:47	6/24/25 23:05	AK
Acetophenone	ND		0.0425	0.0847	2	mg/kg dry	EPA 8270E	6/24/25 8:47	6/24/25 23:05	AK
Aniline	ND		0.170	0.339	2	mg/kg dry	EPA 8270E	6/24/25 8:47	6/24/25 23:05	AK
Anthracene	ND		0.0425	0.0847	2	mg/kg dry	EPA 8270E	6/24/25 8:47	6/24/25 23:05	AK
Atrazine	ND	CCVE	0.0425	0.0847	2	mg/kg dry	EPA 8270E	6/24/25 8:47	6/24/25 23:05	AK
Benzaldehyde	ND	CCVE, ICVE	0.0425	0.0847	2	mg/kg dry	EPA 8270E	6/24/25 8:47	6/24/25 23:05	AK
Benzidine	ND	CAL-E	0.170	0.339	2	mg/kg dry	EPA 8270E	6/24/25 8:47	6/24/25 23:05	AK
Benzo(a)anthracene	ND		0.0425	0.0847	2	mg/kg dry	EPA 8270E	6/24/25 8:47	6/24/25 23:05	AK
Benzo(a)pyrene	ND		0.0425	0.0847	2	mg/kg dry	EPA 8270E	6/24/25 8:47	6/24/25 23:05	AK
Benzo(b)fluoranthene	ND		0.0425	0.0847	2	mg/kg dry	EPA 8270E	6/24/25 8:47	6/24/25 23:05	AK

* Analyte is not certified or the state of the samples origination does not offer certification for the Analyte.

Client:	Vektor Consultants	**Sample ID:**	**25F1387-11**
Client Project:	2425 Atlantic Ave 25030016	**Date Received:**	06/20/2025
Client Sample ID:	SB-6 (8-10)	**Collection Date/Time:**	6/20/25 11:35

Lab ID:	**25F1387-11**	**Laboratory:**	ALS Environmental - Stratford
Analysis:	**Semivolatile Organic Compounds by GC/MS**	**Matrix:**	Soil
Prep Method:	Sample Prepared by Method: EPA 3550C		

Parameter	Result	Flag	MDL	RL	Dilution	Units	Reference Method	Extracted	Analyzed	Analyst
Benzo(g,h,i)perylene	ND		0.0425	0.0847	2	mg/kg dry	EPA 8270E	6/24/25 8:47	6/24/25 23:05	AK
Benzo(k)fluoranthene	ND		0.0425	0.0847	2	mg/kg dry	EPA 8270E	6/24/25 8:47	6/24/25 23:05	AK
Benzoic acid	ND	ICVE	0.0425	0.0847	2	mg/kg dry	EPA 8270E	6/24/25 8:47	6/24/25 23:05	AK
Benzyl alcohol	ND		0.0425	0.0847	2	mg/kg dry	EPA 8270E	6/24/25 8:47	6/24/25 23:05	AK
Benzyl butyl phthalate	ND		0.0425	0.0847	2	mg/kg dry	EPA 8270E	6/24/25 8:47	6/24/25 23:05	AK
Bis(2-chloroethoxy)methane	ND		0.0425	0.0847	2	mg/kg dry	EPA 8270E	6/24/25 8:47	6/24/25 23:05	AK
Bis(2-chloroethyl)ether	ND		0.0425	0.0847	2	mg/kg dry	EPA 8270E	6/24/25 8:47	6/24/25 23:05	AK
Bis(2-chloroisopropyl)ether	ND		0.0425	0.0847	2	mg/kg dry	EPA 8270E	6/24/25 8:47	6/24/25 23:05	AK
Bis(2-ethylhexyl)phthalate	ND		0.0425	0.0847	2	mg/kg dry	EPA 8270E	6/24/25 8:47	6/24/25 23:05	AK
Caprolactam	ND	CAL-E, CCVE	0.0847	0.169	2	mg/kg dry	EPA 8270E	6/24/25 8:47	6/24/25 23:05	AK
Carbazole	ND		0.0425	0.0847	2	mg/kg dry	EPA 8270E	6/24/25 8:47	6/24/25 23:05	AK
Chrysene	ND		0.0425	0.0847	2	mg/kg dry	EPA 8270E	6/24/25 8:47	6/24/25 23:05	AK
Dibenzo(a,h)anthracene	ND		0.0425	0.0847	2	mg/kg dry	EPA 8270E	6/24/25 8:47	6/24/25 23:05	AK
Dibenzofuran	ND		0.0425	0.0847	2	mg/kg dry	EPA 8270E	6/24/25 8:47	6/24/25 23:05	AK
Diethyl phthalate	ND		0.0425	0.0847	2	mg/kg dry	EPA 8270E	6/24/25 8:47	6/24/25 23:05	AK
Dimethyl phthalate	ND		0.0425	0.0847	2	mg/kg dry	EPA 8270E	6/24/25 8:47	6/24/25 23:05	AK
Di-n-butyl phthalate	ND		0.0425	0.0847	2	mg/kg dry	EPA 8270E	6/24/25 8:47	6/24/25 23:05	AK
Di-n-octyl phthalate	ND		0.0425	0.0847	2	mg/kg dry	EPA 8270E	6/24/25 8:47	6/24/25 23:05	AK
Fluoranthene	ND		0.0425	0.0847	2	mg/kg dry	EPA 8270E	6/24/25 8:47	6/24/25 23:05	AK
Fluorene	ND		0.0425	0.0847	2	mg/kg dry	EPA 8270E	6/24/25 8:47	6/24/25 23:05	AK
Hexachlorobenzene	ND		0.0425	0.0847	2	mg/kg dry	EPA 8270E	6/24/25 8:47	6/24/25 23:05	AK
Hexachlorobutadiene	ND		0.0425	0.0847	2	mg/kg dry	EPA 8270E	6/24/25 8:47	6/24/25 23:05	AK
Hexachlorocyclopentadiene	ND		0.0425	0.0847	2	mg/kg dry	EPA 8270E	6/24/25 8:47	6/24/25 23:05	AK
Hexachloroethane	ND		0.0425	0.0847	2	mg/kg dry	EPA 8270E	6/24/25 8:47	6/24/25 23:05	AK
Indeno(1,2,3-cd)pyrene	ND		0.0425	0.0847	2	mg/kg dry	EPA 8270E	6/24/25 8:47	6/24/25 23:05	AK
Isophorone	ND		0.0425	0.0847	2	mg/kg dry	EPA 8270E	6/24/25 8:47	6/24/25 23:05	AK
Naphthalene	ND		0.0425	0.0847	2	mg/kg dry	EPA 8270E	6/24/25 8:47	6/24/25 23:05	AK
Nitrobenzene	ND		0.0425	0.0847	2	mg/kg dry	EPA 8270E	6/24/25 8:47	6/24/25 23:05	AK
N-Nitrosodimethylamine	ND		0.0425	0.0847	2	mg/kg dry	EPA 8270E	6/24/25 8:47	6/24/25 23:05	AK
N-nitroso-di-n-propylamine	ND		0.0425	0.0847	2	mg/kg dry	EPA 8270E	6/24/25 8:47	6/24/25 23:05	AK
N-Nitrosodiphenylamine	ND		0.0425	0.0847	2	mg/kg dry	EPA 8270E	6/24/25 8:47	6/24/25 23:05	AK
Pentachlorophenol	ND		0.0425	0.0847	2	mg/kg dry	EPA 8270E	6/24/25 8:47	6/24/25 23:05	AK
Phenanthrene	ND		0.0425	0.0847	2	mg/kg dry	EPA 8270E	6/24/25 8:47	6/24/25 23:05	AK
Phenol	ND		0.0425	0.0847	2	mg/kg dry	EPA 8270E	6/24/25 8:47	6/24/25 23:05	AK
Pyrene	ND		0.0425	0.0847	2	mg/kg dry	EPA 8270E	6/24/25 8:47	6/24/25 23:05	AK
Pyridine	ND		0.170	0.339	2	mg/kg dry	EPA 8270E	6/24/25 8:47	6/24/25 23:05	AK

Surrogate Recoveries	Result	Flag	Acceptance Range	Reference Method	Analyzed
Surrogate: SURR: 2-Fluorophenol	*47.3 %*		*20-108*	*EPA 8270E*	*6/24/25 23:05*
Surrogate: SURR: Phenol-d6	*51.4 %*		*23-114*	*EPA 8270E*	*6/24/25 23:05*
Surrogate: SURR: Nitrobenzene-d5	*51.7 %*		*22-108*	*EPA 8270E*	*6/24/25 23:05*
Surrogate: SURR: 2-Fluorobiphenyl	*55.2 %*		*21-113*	*EPA 8270E*	*6/24/25 23:05*

* Analyte is not certified or the state of the samples origination does not offer certification for the Analyte.

Client:	Vektor Consultants	**Sample ID:**	**25F1387-11**
Client Project:	2425 Atlantic Ave 25030016	**Date Received:**	06/20/2025
Client Sample ID:	SB-6 (8-10)	**Collection Date/Time:**	6/20/25 11:35

Lab ID: **25F1387-11** **Laboratory:** ALS Environmental - Stratford
Analysis: **Semivolatile Organic Compounds by GC/MS** **Matrix:** Soil
Prep Method: Sample Prepared by Method: EPA 3550C

Surrogate Recoveries	Result	Flag	Acceptance Range	Reference Method	Analyzed
Surrogate: SURR: 2,4,6-Tribromophenol	*21.9 %*		*19-110*	*EPA 8270E*	*6/24/25 23:05*
Surrogate: SURR: Terphenyl-d14	*67.3 %*		*24-116*	*EPA 8270E*	*6/24/25 23:05*

Lab ID: **25F1387-11** **Laboratory:** ALS Environmental - Stratford
Analysis: **Organochlorine Pesticides by GC/ECD** **Matrix:** Soil
Prep Method: Sample Prepared by Method: EPA 3550C

Parameter	Result	Flag	MDL	RL	Dilution	Units	Reference Method	Extracted	Analyzed	Analyst
4,4'-DDD	ND		0.00168	0.00168	5	mg/kg dry	EPA 8081B	6/24/25 12:04	6/24/25 20:08	RJ
4,4'-DDE	ND		0.00168	0.00168	5	mg/kg dry	EPA 8081B	6/24/25 12:04	6/24/25 20:08	RJ
4,4'-DDT	ND		0.00168	0.00168	5	mg/kg dry	EPA 8081B	6/24/25 12:04	6/24/25 20:08	RJ
Aldrin	ND		0.00168	0.00168	5	mg/kg dry	EPA 8081B	6/24/25 12:04	6/24/25 20:08	RJ
alpha-BHC	ND		0.00168	0.00168	5	mg/kg dry	EPA 8081B	6/24/25 12:04	6/24/25 20:08	RJ
alpha-Chlordane	ND		0.00168	0.00168	5	mg/kg dry	EPA 8081B	6/24/25 12:04	6/24/25 20:08	RJ
beta-BHC	ND		0.00168	0.00168	5	mg/kg dry	EPA 8081B	6/24/25 12:04	6/24/25 20:08	RJ
delta-BHC	ND		0.00168	0.00168	5	mg/kg dry	EPA 8081B	6/24/25 12:04	6/24/25 20:08	RJ
Dieldrin	ND		0.00168	0.00168	5	mg/kg dry	EPA 8081B	6/24/25 12:04	6/24/25 20:08	RJ
Endosulfan I	ND		0.00168	0.00168	5	mg/kg dry	EPA 8081B	6/24/25 12:04	6/24/25 20:08	RJ
Endosulfan II	ND		0.00168	0.00168	5	mg/kg dry	EPA 8081B	6/24/25 12:04	6/24/25 20:08	RJ
Endosulfan sulfate	ND		0.00168	0.00168	5	mg/kg dry	EPA 8081B	6/24/25 12:04	6/24/25 20:08	RJ
Endrin	ND		0.00168	0.00168	5	mg/kg dry	EPA 8081B	6/24/25 12:04	6/24/25 20:08	RJ
gamma-BHC (Lindane)	ND		0.00168	0.00168	5	mg/kg dry	EPA 8081B	6/24/25 12:04	6/24/25 20:08	RJ
Heptachlor	ND		0.00168	0.00168	5	mg/kg dry	EPA 8081B	6/24/25 12:04	6/24/25 20:08	RJ

Surrogate Recoveries	Result	Flag	Acceptance Range	Reference Method	Analyzed
Surrogate: Decachlorobiphenyl	*72.9 %*		*30-150*	*EPA 8081B*	*6/24/25 20:08*
Surrogate: Tetrachloro-m-xylene	*56.5 %*		*30-150*	*EPA 8081B*	*6/24/25 20:08*

Lab ID: **25F1387-11** **Laboratory:** ALS Environmental - Stratford
Analysis: **Polychlorinated Biphenyls by GC/ECD** **Matrix:** Soil
Prep Method: Sample Prepared by Method: EPA 3550C

Parameter	Result	Flag	MDL	RL	Dilution	Units	Reference Method	Extracted	Analyzed	Analyst
Aroclor 1016	ND		0.0170	0.0170	1	mg/kg dry	EPA 8082A	6/24/25 12:02	6/26/25 01:48	NF
Aroclor 1221	ND		0.0170	0.0170	1	mg/kg dry	EPA 8082A	6/24/25 12:02	6/26/25 01:48	NF
Aroclor 1232	ND		0.0170	0.0170	1	mg/kg dry	EPA 8082A	6/24/25 12:02	6/26/25 01:48	NF
Aroclor 1242	ND		0.0170	0.0170	1	mg/kg dry	EPA 8082A	6/24/25 12:02	6/26/25 01:48	NF
Aroclor 1248	ND		0.0170	0.0170	1	mg/kg dry	EPA 8082A	6/24/25 12:02	6/26/25 01:48	NF
Aroclor 1254	ND		0.0170	0.0170	1	mg/kg dry	EPA 8082A	6/24/25 12:02	6/26/25 01:48	NF
Aroclor 1260	ND		0.0170	0.0170	1	mg/kg dry	EPA 8082A	6/24/25 12:02	6/26/25 01:48	NF
* Total PCBs	ND		0.0170	0.0170	1	mg/kg dry	EPA 8082A	6/24/25 12:02	6/26/25 01:48	NF

Surrogate Recoveries	Result	Flag	Acceptance Range	Reference Method	Analyzed
Surrogate: Tetrachloro-m-xylene	*71.5 %*		*30-120*	*EPA 8082A*	*6/26/25 01:48*
Surrogate: Decachlorobiphenyl	*64.0 %*		*30-120*	*EPA 8082A*	*6/26/25 01:48*

* Analyte is not certified or the state of the samples origination does not offer certification for the Analyte.

Client:	Vektor Consultants	**Sample ID:**	**25F1387-11**
Client Project:	2425 Atlantic Ave 25030016	**Date Received:**	06/20/2025
Client Sample ID:	SB-6 (8-10)	**Collection Date/Time:**	6/20/25 11:35

Lab ID:	**25F1387-11**	**Laboratory:**	ALS Environmental - Stratford
Analysis:	**Metals Total**	**Matrix:**	Soil
Prep Method:	Sample Prepared by Method: EPA 3050B		

Parameter	Result	Flag	MDL	RL	Dilution	Units	Reference Method	Extracted	Analyzed	Analyst
Aluminum	**5860**	J	4.26	4.26	1	mg/kg dry	EPA 6010D	6/24/25 14:52	6/25/25 12:03	AGNR
Mercury	**0.0686**		0.0307	0.0307	1	mg/kg dry	EPA 7473	6/25/25 12:54	6/26/25 08:39	DBT
Antimony	ND	UJ	2.13	2.13	1	mg/kg dry	EPA 6010D	6/24/25 14:52	6/25/25 12:03	AGNR
Arsenic	**2.35**		1.28	1.28	1	mg/kg dry	EPA 6010D	6/24/25 14:52	6/25/25 12:03	AGNR
Barium	**37.3**	J	2.13	2.13	1	mg/kg dry	EPA 6010D	6/24/25 14:52	6/25/25 12:03	AGNR
Beryllium	**0.152**	J	0.043	0.043	1	mg/kg dry	EPA 6010D	6/24/25 14:52	6/25/25 12:03	AGNR
Cadmium	ND		0.256	0.256	1	mg/kg dry	EPA 6010D	6/24/25 14:52	6/25/25 12:03	AGNR
Calcium	**19700**	J B	4.26	4.26	1	mg/kg dry	EPA 6010D	6/24/25 14:52	6/25/25 12:03	AGNR
Chromium	**11.6**	J+	0.426	0.426	1	mg/kg dry	EPA 6010D	6/24/25 14:52	6/25/25 12:03	AGNR
Cobalt	**4.54**	J	0.341	0.341	1	mg/kg dry	EPA 6010D	6/24/25 14:52	6/25/25 12:03	AGNR
Copper	**13.5**	J+	1.70	1.70	1	mg/kg dry	EPA 6010D	6/24/25 14:52	6/25/25 12:03	AGNR
Iron	**18700**	J	21.3	21.3	1	mg/kg dry	EPA 6010D	6/24/25 14:52	6/25/25 12:03	AGNR
Lead	**7.88**	J	0.426	0.426	1	mg/kg dry	EPA 6010D	6/24/25 14:52	6/25/25 12:03	AGNR
Magnesium	**2020**	J B	4.26	4.26	1	mg/kg dry	EPA 6010D	6/24/25 14:52	6/25/25 12:03	AGNR
Manganese	**363**	J	0.426	0.426	1	mg/kg dry	EPA 6010D	6/24/25 14:52	6/25/25 12:03	AGNR
Nickel	**7.93**	J	0.849	0.849	1	mg/kg dry	EPA 6010D	6/24/25 14:52	6/25/25 12:03	AGNR
Potassium	**829**	J	4.26	4.26	1	mg/kg dry	EPA 6010D	6/24/25 14:52	6/25/25 12:03	AGNR
Selenium	ND		2.13	2.13	1	mg/kg dry	EPA 6010D	6/24/25 14:52	6/25/25 12:03	AGNR
Silver	ND		0.430	0.430	1	mg/kg dry	EPA 6010D	6/24/25 14:52	6/25/25 12:03	AGNR
Sodium	**253**	J	42.6	42.6	1	mg/kg dry	EPA 6010D	6/24/25 14:52	6/25/25 12:03	AGNR
Thallium	ND		1.02	1.71	1	mg/kg dry	EPA 6010D	6/24/25 14:52	6/25/25 12:03	AGNR
Vanadium	**21.3**	J+	0.849	0.849	1	mg/kg dry	EPA 6010D	6/24/25 14:52	6/25/25 12:03	AGNR
Zinc	**16.0**	J	2.12	2.12	1	mg/kg dry	EPA 6010D	6/24/25 14:52	6/25/25 12:03	AGNR

Lab ID:	**25F1387-11**	**Laboratory:**	ALS Environmental - Stratford
Analysis:	**Miscellaneous Physical Parameters**	**Matrix:**	Soil
Prep Method:	Sample Prepared by Method: % Solids Prep		

Parameter	Result	Flag	MDL	RL	Dilution	Units	Reference Method	Extracted	Analyzed	Analyst
* % Solids	**97.8**		0.100	0.100	1	%	SM 2540G	6/24/25 8:39	6/24/25 10:00	SMM

Client:	Vektor Consultants	**Sample ID:**	**25F1387-12**
Client Project:	2425 Atlantic Ave 25030016	**Date Received:**	06/20/2025
Client Sample ID:	SB-6 (10-12)	**Collection Date/Time:**	6/20/25 11:37

Lab ID:	**25F1387-12**	**Laboratory:**	ALS Environmental - Stratford
Analysis:	**Volatile Organic Compounds by GC/MS**	**Matrix:**	Soil
Prep Method:	Sample Prepared by Method: EPA 5035A		

Parameter	Result	Flag	MDL	RL	Dilution	Units	Reference Method	Extracted	Analyzed	Analyst
1,1,1,2-Tetrachloroethane	ND		0.0026	0.0051	1	mg/kg dry	EPA 8260D	6/24/25 9:04	6/24/25 15:44	PRS
1,1,1-Trichloroethane	ND		0.0026	0.0051	1	mg/kg dry	EPA 8260D	6/24/25 9:04	6/24/25 15:44	PRS
1,1,2,2-Tetrachloroethane	ND		0.0026	0.0051	1	mg/kg dry	EPA 8260D	6/24/25 9:04	6/24/25 15:44	PRS

* Analyte is not certified or the state of the samples origination does not offer certification for the Analyte.

Client:	Vektor Consultants	**Sample ID:**	**25F1387-12**
Client Project:	2425 Atlantic Ave 25030016	**Date Received:**	06/20/2025
Client Sample ID:	SB-6 (10-12)	**Collection Date/Time:**	6/20/25 11:37

Lab ID:	**25F1387-12**	**Laboratory:**	ALS Environmental - Stratford
Analysis:	**Volatile Organic Compounds by GC/MS**	**Matrix:**	Soil
Prep Method:	Sample Prepared by Method: EPA 5035A		

Parameter	Result	Flag	MDL	RL	Dilution	Units	Reference Method	Extracted	Analyzed	Analyst
1,1,2-Trichloro-1,2,2-trifluoroethane (Freon 113)	ND		0.0026	0.0051	1	mg/kg dry	EPA 8260D	6/24/25 9:04	6/24/25 15:44	PRS
1,1,2-Trichloroethane	ND		0.0026	0.0051	1	mg/kg dry	EPA 8260D	6/24/25 9:04	6/24/25 15:44	PRS
1,1-Dichloroethane	ND		0.0026	0.0051	1	mg/kg dry	EPA 8260D	6/24/25 9:04	6/24/25 15:44	PRS
1,1-Dichloroethylene	ND		0.0026	0.0051	1	mg/kg dry	EPA 8260D	6/24/25 9:04	6/24/25 15:44	PRS
1,2,3-Trichlorobenzene	ND		0.0026	0.0051	1	mg/kg dry	EPA 8260D	6/24/25 9:04	6/24/25 15:44	PRS
1,2,3-Trichloropropane	ND		0.0026	0.0051	1	mg/kg dry	EPA 8260D	6/24/25 9:04	6/24/25 15:44	PRS
1,2,4-Trichlorobenzene	ND		0.0026	0.0051	1	mg/kg dry	EPA 8260D	6/24/25 9:04	6/24/25 15:44	PRS
1,2,4-Trimethylbenzene	ND		0.0026	0.0051	1	mg/kg dry	EPA 8260D	6/24/25 9:04	6/24/25 15:44	PRS
1,2-Dibromo-3-chloropropane	ND		0.0026	0.0051	1	mg/kg dry	EPA 8260D	6/24/25 9:04	6/24/25 15:44	PRS
1,2-Dibromoethane	ND		0.0026	0.0051	1	mg/kg dry	EPA 8260D	6/24/25 9:04	6/24/25 15:44	PRS
1,2-Dichlorobenzene	ND		0.0026	0.0051	1	mg/kg dry	EPA 8260D	6/24/25 9:04	6/24/25 15:44	PRS
1,2-Dichloroethane	ND		0.0026	0.0051	1	mg/kg dry	EPA 8260D	6/24/25 9:04	6/24/25 15:44	PRS
1,2-Dichloropropane	ND		0.0026	0.0051	1	mg/kg dry	EPA 8260D	6/24/25 9:04	6/24/25 15:44	PRS
1,3,5-Trimethylbenzene	ND		0.0026	0.0051	1	mg/kg dry	EPA 8260D	6/24/25 9:04	6/24/25 15:44	PRS
1,3-Dichlorobenzene	ND		0.0026	0.0051	1	mg/kg dry	EPA 8260D	6/24/25 9:04	6/24/25 15:44	PRS
1,4-Dichlorobenzene	ND		0.0026	0.0051	1	mg/kg dry	EPA 8260D	6/24/25 9:04	6/24/25 15:44	PRS
1,4-Dioxane	ND		0.051	0.10	1	mg/kg dry	EPA 8260D	6/24/25 9:04	6/24/25 15:44	PRS
2-Butanone	ND	CCVE	0.0026	0.0051	1	mg/kg dry	EPA 8260D	6/24/25 9:04	6/24/25 15:44	PRS
2-Hexanone	ND		0.0026	0.0051	1	mg/kg dry	EPA 8260D	6/24/25 9:04	6/24/25 15:44	PRS
4-Methyl-2-pentanone	ND		0.0026	0.0051	1	mg/kg dry	EPA 8260D	6/24/25 9:04	6/24/25 15:44	PRS
Acetone	ND		0.0051	0.010	1	mg/kg dry	EPA 8260D	6/24/25 9:04	6/24/25 15:44	PRS
Acrolein	ND		0.0051	0.010	1	mg/kg dry	EPA 8260D	6/24/25 9:04	6/24/25 15:44	PRS
Acrylonitrile	ND		0.0026	0.0051	1	mg/kg dry	EPA 8260D	6/24/25 9:04	6/24/25 15:44	PRS
Benzene	ND		0.0026	0.0051	1	mg/kg dry	EPA 8260D	6/24/25 9:04	6/24/25 15:44	PRS
Bromochloromethane	ND		0.0026	0.0051	1	mg/kg dry	EPA 8260D	6/24/25 9:04	6/24/25 15:44	PRS
Bromodichloromethane	ND		0.0026	0.0051	1	mg/kg dry	EPA 8260D	6/24/25 9:04	6/24/25 15:44	PRS
Bromoform	ND		0.0026	0.0051	1	mg/kg dry	EPA 8260D	6/24/25 9:04	6/24/25 15:44	PRS
Bromomethane	ND		0.0026	0.0051	1	mg/kg dry	EPA 8260D	6/24/25 9:04	6/24/25 15:44	PRS
Carbon disulfide	ND		0.0026	0.0051	1	mg/kg dry	EPA 8260D	6/24/25 9:04	6/24/25 15:44	PRS
Carbon tetrachloride	ND		0.0026	0.0051	1	mg/kg dry	EPA 8260D	6/24/25 9:04	6/24/25 15:44	PRS
Chlorobenzene	ND		0.0026	0.0051	1	mg/kg dry	EPA 8260D	6/24/25 9:04	6/24/25 15:44	PRS
Chloroethane	ND		0.0026	0.0051	1	mg/kg dry	EPA 8260D	6/24/25 9:04	6/24/25 15:44	PRS
Chloroform	ND		0.0026	0.0051	1	mg/kg dry	EPA 8260D	6/24/25 9:04	6/24/25 15:44	PRS
Chloromethane	ND		0.0026	0.0051	1	mg/kg dry	EPA 8260D	6/24/25 9:04	6/24/25 15:44	PRS
cis-1,2-Dichloroethylene	ND	CCVE	0.0026	0.0051	1	mg/kg dry	EPA 8260D	6/24/25 9:04	6/24/25 15:44	PRS
cis-1,3-Dichloropropylene	ND		0.0026	0.0051	1	mg/kg dry	EPA 8260D	6/24/25 9:04	6/24/25 15:44	PRS
Cyclohexane	ND		0.0026	0.0051	1	mg/kg dry	EPA 8260D	6/24/25 9:04	6/24/25 15:44	PRS
Dibromochloromethane	ND		0.0026	0.0051	1	mg/kg dry	EPA 8260D	6/24/25 9:04	6/24/25 15:44	PRS
Dibromomethane	ND		0.0026	0.0051	1	mg/kg dry	EPA 8260D	6/24/25 9:04	6/24/25 15:44	PRS
Dichlorodifluoromethane	ND		0.0026	0.0051	1	mg/kg dry	EPA 8260D	6/24/25 9:04	6/24/25 15:44	PRS
Ethyl Benzene	ND	UJ QL-02	0.0026	0.0051	1	mg/kg dry	EPA 8260D	6/24/25 9:04	6/24/25 15:44	PRS
Hexachlorobutadiene	ND		0.0026	0.0051	1	mg/kg dry	EPA 8260D	6/24/25 9:04	6/24/25 15:44	PRS
Isopropylbenzene	ND		0.0026	0.0051	1	mg/kg dry	EPA 8260D	6/24/25 9:04	6/24/25 15:44	PRS

* Analyte is not certified or the state of the samples origination does not offer certification for the Analyte.

Client:	Vektor Consultants	**Sample ID:**	**25F1387-12**
Client Project:	2425 Atlantic Ave 25030016	**Date Received:**	06/20/2025
Client Sample ID:	SB-6 (10-12)	**Collection Date/Time:**	6/20/25 11:37

Lab ID:	**25F1387-12**	**Laboratory:**	ALS Environmental - Stratford
Analysis:	**Volatile Organic Compounds by GC/MS**	**Matrix:**	Soil
Prep Method:	Sample Prepared by Method: EPA 5035A		

Parameter	Result	Flag	MDL	RL	Dilution	Units	Reference Method	Extracted	Analyzed	Analyst
Methyl acetate	ND	CCVE	0.0026	0.0051	1	mg/kg dry	EPA 8260D	6/24/25 9:04	6/24/25 15:44	PRS
Methyl tert-butyl ether (MTBE)	ND	UJ QL-02	0.0026	0.0051	1	mg/kg dry	EPA 8260D	6/24/25 9:04	6/24/25 15:44	PRS
Methylcyclohexane	ND		0.0026	0.0051	1	mg/kg dry	EPA 8260D	6/24/25 9:04	6/24/25 15:44	PRS
* Methylene chloride	ND		0.0051	0.010	1	mg/kg dry	EPA 8260D	6/24/25 9:04	6/24/25 15:44	PRS
n-Butylbenzene	ND		0.0026	0.0051	1	mg/kg dry	EPA 8260D	6/24/25 9:04	6/24/25 15:44	PRS
n-Propylbenzene	ND		0.0026	0.0051	1	mg/kg dry	EPA 8260D	6/24/25 9:04	6/24/25 15:44	PRS
o-Xylene	ND	UJ QL-02	0.0026	0.0051	1	mg/kg dry	EPA 8260D	6/24/25 9:04	6/24/25 15:44	PRS
p- & m- Xylenes	ND		0.0051	0.010	1	mg/kg dry	EPA 8260D	6/24/25 9:04	6/24/25 15:44	PRS
p-Isopropyltoluene	ND		0.0026	0.0051	1	mg/kg dry	EPA 8260D	6/24/25 9:04	6/24/25 15:44	PRS
sec-Butylbenzene	ND		0.0026	0.0051	1	mg/kg dry	EPA 8260D	6/24/25 9:04	6/24/25 15:44	PRS
Styrene	ND	UJ QL-02	0.0026	0.0051	1	mg/kg dry	EPA 8260D	6/24/25 9:04	6/24/25 15:44	PRS
tert-Butyl alcohol (TBA)	ND	UJ QL-02	0.013	0.026	1	mg/kg dry	EPA 8260D	6/24/25 9:04	6/24/25 15:44	PRS
tert-Butylbenzene	ND		0.0026	0.0051	1	mg/kg dry	EPA 8260D	6/24/25 9:04	6/24/25 15:44	PRS
Tetrachloroethylene	ND	UJ QL-02	0.0026	0.0051	1	mg/kg dry	EPA 8260D	6/24/25 9:04	6/24/25 15:44	PRS
Toluene	ND		0.0026	0.0051	1	mg/kg dry	EPA 8260D	6/24/25 9:04	6/24/25 15:44	PRS
trans-1,2-Dichloroethylene	ND		0.0026	0.0051	1	mg/kg dry	EPA 8260D	6/24/25 9:04	6/24/25 15:44	PRS
trans-1,3-Dichloropropylene	ND		0.0026	0.0051	1	mg/kg dry	EPA 8260D	6/24/25 9:04	6/24/25 15:44	PRS
Trichloroethylene	ND		0.0026	0.0051	1	mg/kg dry	EPA 8260D	6/24/25 9:04	6/24/25 15:44	PRS
Trichlorofluoromethane	ND		0.0026	0.0051	1	mg/kg dry	EPA 8260D	6/24/25 9:04	6/24/25 15:44	PRS
Vinyl Chloride	ND		0.0026	0.0051	1	mg/kg dry	EPA 8260D	6/24/25 9:04	6/24/25 15:44	PRS
Xylenes, Total	ND		0.0077	0.015	1	mg/kg dry	EPA 8260D	6/24/25 9:04	6/24/25 15:44	PRS

Surrogate Recoveries	Result	Flag	Acceptance Range	Reference Method	Analyzed
Surrogate: SURR: 1,2-Dichloroethane-d4	*102 %*		*77-125*	*EPA 8260D*	*6/24/25 15:44*
Surrogate: SURR: Toluene-d8	*91.6 %*		*85-120*	*EPA 8260D*	*6/24/25 15:44*
Surrogate: SURR: p-Bromofluorobenzene	*102 %*		*76-130*	*EPA 8260D*	*6/24/25 15:44*

* Analyte is not certified or the state of the samples origination does not offer certification for the Analyte.

Client:	Vektor Consultants	**Sample ID:**	**25F1387-12**
Client Project:	2425 Atlantic Ave 25030016	**Date Received:**	06/20/2025
Client Sample ID:	SB-6 (10-12)	**Collection Date/Time:**	6/20/25 11:37

Lab ID:	**25F1387-12**	**Laboratory:**	ALS Environmental - Stratford
Analysis:	**Semivolatile Organic Compounds by GC/MS**	**Matrix:**	Soil
Prep Method:	Sample Prepared by Method: EPA 3550C		

Parameter	Result	Flag	MDL	RL	Dilution	Units	Reference Method	Extracted	Analyzed	Analyst
1,1-Biphenyl	ND		0.0426	0.0850	2	mg/kg dry	EPA 8270E	6/24/25 8:47	6/24/25 23:35	AK
1,2,4,5-Tetrachlorobenzene	ND	CCVE	0.0850	0.170	2	mg/kg dry	EPA 8270E	6/24/25 8:47	6/24/25 23:35	AK
1,2,4-Trichlorobenzene	ND		0.0426	0.0850	2	mg/kg dry	EPA 8270E	6/24/25 8:47	6/24/25 23:35	AK
1,2-Dichlorobenzene	ND		0.0426	0.0850	2	mg/kg dry	EPA 8270E	6/24/25 8:47	6/24/25 23:35	AK
1,2-Diphenylhydrazine (as Azobenzene)	ND		0.0426	0.0850	2	mg/kg dry	EPA 8270E	6/24/25 8:47	6/24/25 23:35	AK
1,3-Dichlorobenzene	ND		0.0426	0.0850	2	mg/kg dry	EPA 8270E	6/24/25 8:47	6/24/25 23:35	AK
1,4-Dichlorobenzene	ND		0.0426	0.0850	2	mg/kg dry	EPA 8270E	6/24/25 8:47	6/24/25 23:35	AK
2,3,4,6-Tetrachlorophenol	ND		0.0850	0.170	2	mg/kg dry	EPA 8270E	6/24/25 8:47	6/24/25 23:35	AK
2,4,5-Trichlorophenol	ND		0.0426	0.0850	2	mg/kg dry	EPA 8270E	6/24/25 8:47	6/24/25 23:35	AK
2,4,6-Trichlorophenol	ND		0.0426	0.0850	2	mg/kg dry	EPA 8270E	6/24/25 8:47	6/24/25 23:35	AK
2,4-Dichlorophenol	ND		0.0426	0.0850	2	mg/kg dry	EPA 8270E	6/24/25 8:47	6/24/25 23:35	AK
2,4-Dimethylphenol	ND		0.0426	0.0850	2	mg/kg dry	EPA 8270E	6/24/25 8:47	6/24/25 23:35	AK
2,4-Dinitrophenol	ND		0.0850	0.170	2	mg/kg dry	EPA 8270E	6/24/25 8:47	6/24/25 23:35	AK
2,4-Dinitrotoluene	ND		0.0426	0.0850	2	mg/kg dry	EPA 8270E	6/24/25 8:47	6/24/25 23:35	AK
2,6-Dinitrotoluene	ND		0.0426	0.0850	2	mg/kg dry	EPA 8270E	6/24/25 8:47	6/24/25 23:35	AK
2-Chloronaphthalene	ND		0.0426	0.0850	2	mg/kg dry	EPA 8270E	6/24/25 8:47	6/24/25 23:35	AK
2-Chlorophenol	ND		0.0426	0.0850	2	mg/kg dry	EPA 8270E	6/24/25 8:47	6/24/25 23:35	AK
2-Methylnaphthalene	ND		0.0426	0.0850	2	mg/kg dry	EPA 8270E	6/24/25 8:47	6/24/25 23:35	AK
2-Methylphenol	ND		0.0426	0.0850	2	mg/kg dry	EPA 8270E	6/24/25 8:47	6/24/25 23:35	AK
2-Nitroaniline	ND		0.0850	0.170	2	mg/kg dry	EPA 8270E	6/24/25 8:47	6/24/25 23:35	AK
2-Nitrophenol	ND		0.0426	0.0850	2	mg/kg dry	EPA 8270E	6/24/25 8:47	6/24/25 23:35	AK
* 3- & 4-Methylphenols	ND		0.0426	0.0850	2	mg/kg dry	EPA 8270E	6/24/25 8:47	6/24/25 23:35	AK
3,3-Dichlorobenzidine	ND	CAL-E	0.0426	0.0850	2	mg/kg dry	EPA 8270E	6/24/25 8:47	6/24/25 23:35	AK
3-Nitroaniline	ND		0.0850	0.170	2	mg/kg dry	EPA 8270E	6/24/25 8:47	6/24/25 23:35	AK
4,6-Dinitro-2-methylphenol	ND		0.0850	0.170	2	mg/kg dry	EPA 8270E	6/24/25 8:47	6/24/25 23:35	AK
4-Bromophenyl phenyl ether	ND		0.0426	0.0850	2	mg/kg dry	EPA 8270E	6/24/25 8:47	6/24/25 23:35	AK
4-Chloro-3-methylphenol	ND		0.0426	0.0850	2	mg/kg dry	EPA 8270E	6/24/25 8:47	6/24/25 23:35	AK
4-Chloroaniline	ND		0.0426	0.0850	2	mg/kg dry	EPA 8270E	6/24/25 8:47	6/24/25 23:35	AK
4-Chlorophenyl phenyl ether	ND		0.0426	0.0850	2	mg/kg dry	EPA 8270E	6/24/25 8:47	6/24/25 23:35	AK
4-Nitroaniline	ND		0.0850	0.170	2	mg/kg dry	EPA 8270E	6/24/25 8:47	6/24/25 23:35	AK
4-Nitrophenol	ND		0.0850	0.170	2	mg/kg dry	EPA 8270E	6/24/25 8:47	6/24/25 23:35	AK
Acenaphthene	ND		0.0426	0.0850	2	mg/kg dry	EPA 8270E	6/24/25 8:47	6/24/25 23:35	AK
Acenaphthylene	ND		0.0426	0.0850	2	mg/kg dry	EPA 8270E	6/24/25 8:47	6/24/25 23:35	AK
Acetophenone	ND		0.0426	0.0850	2	mg/kg dry	EPA 8270E	6/24/25 8:47	6/24/25 23:35	AK
Aniline	ND		0.170	0.340	2	mg/kg dry	EPA 8270E	6/24/25 8:47	6/24/25 23:35	AK
Anthracene	ND		0.0426	0.0850	2	mg/kg dry	EPA 8270E	6/24/25 8:47	6/24/25 23:35	AK
Atrazine	ND	CCVE	0.0426	0.0850	2	mg/kg dry	EPA 8270E	6/24/25 8:47	6/24/25 23:35	AK
Benzaldehyde	ND	CCVE, ICVE	0.0426	0.0850	2	mg/kg dry	EPA 8270E	6/24/25 8:47	6/24/25 23:35	AK
Benzidine	ND	CAL-E	0.170	0.340	2	mg/kg dry	EPA 8270E	6/24/25 8:47	6/24/25 23:35	AK
Benzo(a)anthracene	**0.0605**	J	0.0426	0.0850	2	mg/kg dry	EPA 8270E	6/24/25 8:47	6/24/25 23:35	AK
Benzo(a)pyrene	**0.0510**	J	0.0426	0.0850	2	mg/kg dry	EPA 8270E	6/24/25 8:47	6/24/25 23:35	AK
Benzo(b)fluoranthene	**0.0741**	J	0.0426	0.0850	2	mg/kg dry	EPA 8270E	6/24/25 8:47	6/24/25 23:35	AK

* Analyte is not certified or the state of the samples origination does not offer certification for the Analyte.

Client:	Vektor Consultants	**Sample ID:**	**25F1387-12**
Client Project:	2425 Atlantic Ave 25030016	**Date Received:**	06/20/2025
Client Sample ID:	SB-6 (10-12)	**Collection Date/Time:**	6/20/25 11:37

Lab ID:	**25F1387-12**	**Laboratory:**	ALS Environmental - Stratford
Analysis:	**Semivolatile Organic Compounds by GC/MS**	**Matrix:**	Soil
Prep Method:	Sample Prepared by Method: EPA 3550C		

Parameter	Result	Flag	MDL	RL	Dilution	Units	Reference Method	Extracted	Analyzed	Analyst
Benzo(g,h,i)perylene	ND		0.0426	0.0850	2	mg/kg dry	EPA 8270E	6/24/25 8:47	6/24/25 23:35	AK
Benzo(k)fluoranthene	**0.0700**	J	0.0426	0.0850	2	mg/kg dry	EPA 8270E	6/24/25 8:47	6/24/25 23:35	AK
Benzoic acid	ND	ICVE	0.0426	0.0850	2	mg/kg dry	EPA 8270E	6/24/25 8:47	6/24/25 23:35	AK
Benzyl alcohol	ND		0.0426	0.0850	2	mg/kg dry	EPA 8270E	6/24/25 8:47	6/24/25 23:35	AK
Benzyl butyl phthalate	ND		0.0426	0.0850	2	mg/kg dry	EPA 8270E	6/24/25 8:47	6/24/25 23:35	AK
Bis(2-chloroethoxy)methane	ND		0.0426	0.0850	2	mg/kg dry	EPA 8270E	6/24/25 8:47	6/24/25 23:35	AK
Bis(2-chloroethyl)ether	ND		0.0426	0.0850	2	mg/kg dry	EPA 8270E	6/24/25 8:47	6/24/25 23:35	AK
Bis(2-chloroisopropyl)ether	ND		0.0426	0.0850	2	mg/kg dry	EPA 8270E	6/24/25 8:47	6/24/25 23:35	AK
Bis(2-ethylhexyl)phthalate	ND		0.0426	0.0850	2	mg/kg dry	EPA 8270E	6/24/25 8:47	6/24/25 23:35	AK
Caprolactam	ND	CAL-E, CCVE	0.0850	0.170	2	mg/kg dry	EPA 8270E	6/24/25 8:47	6/24/25 23:35	AK
Carbazole	ND		0.0426	0.0850	2	mg/kg dry	EPA 8270E	6/24/25 8:47	6/24/25 23:35	AK
Chrysene	**0.0598**	J	0.0426	0.0850	2	mg/kg dry	EPA 8270E	6/24/25 8:47	6/24/25 23:35	AK
Dibenzo(a,h)anthracene	ND		0.0426	0.0850	2	mg/kg dry	EPA 8270E	6/24/25 8:47	6/24/25 23:35	AK
Dibenzofuran	ND		0.0426	0.0850	2	mg/kg dry	EPA 8270E	6/24/25 8:47	6/24/25 23:35	AK
Diethyl phthalate	ND		0.0426	0.0850	2	mg/kg dry	EPA 8270E	6/24/25 8:47	6/24/25 23:35	AK
Dimethyl phthalate	ND		0.0426	0.0850	2	mg/kg dry	EPA 8270E	6/24/25 8:47	6/24/25 23:35	AK
Di-n-butyl phthalate	**0.0951**	J CCVE	0.0426	0.0850	2	mg/kg dry	EPA 8270E	6/24/25 8:47	6/24/25 23:35	AK
Di-n-octyl phthalate	ND		0.0426	0.0850	2	mg/kg dry	EPA 8270E	6/24/25 8:47	6/24/25 23:35	AK
Fluoranthene	**0.0836**	J	0.0426	0.0850	2	mg/kg dry	EPA 8270E	6/24/25 8:47	6/24/25 23:35	AK
Fluorene	ND		0.0426	0.0850	2	mg/kg dry	EPA 8270E	6/24/25 8:47	6/24/25 23:35	AK
Hexachlorobenzene	ND		0.0426	0.0850	2	mg/kg dry	EPA 8270E	6/24/25 8:47	6/24/25 23:35	AK
Hexachlorobutadiene	ND		0.0426	0.0850	2	mg/kg dry	EPA 8270E	6/24/25 8:47	6/24/25 23:35	AK
Hexachlorocyclopentadiene	ND		0.0426	0.0850	2	mg/kg dry	EPA 8270E	6/24/25 8:47	6/24/25 23:35	AK
Hexachloroethane	ND		0.0426	0.0850	2	mg/kg dry	EPA 8270E	6/24/25 8:47	6/24/25 23:35	AK
Indeno(1,2,3-cd)pyrene	ND		0.0426	0.0850	2	mg/kg dry	EPA 8270E	6/24/25 8:47	6/24/25 23:35	AK
Isophorone	ND		0.0426	0.0850	2	mg/kg dry	EPA 8270E	6/24/25 8:47	6/24/25 23:35	AK
Naphthalene	ND		0.0426	0.0850	2	mg/kg dry	EPA 8270E	6/24/25 8:47	6/24/25 23:35	AK
Nitrobenzene	ND		0.0426	0.0850	2	mg/kg dry	EPA 8270E	6/24/25 8:47	6/24/25 23:35	AK
N-Nitrosodimethylamine	ND		0.0426	0.0850	2	mg/kg dry	EPA 8270E	6/24/25 8:47	6/24/25 23:35	AK
N-nitroso-di-n-propylamine	ND		0.0426	0.0850	2	mg/kg dry	EPA 8270E	6/24/25 8:47	6/24/25 23:35	AK
N-Nitrosodiphenylamine	ND		0.0426	0.0850	2	mg/kg dry	EPA 8270E	6/24/25 8:47	6/24/25 23:35	AK
Pentachlorophenol	ND		0.0426	0.0850	2	mg/kg dry	EPA 8270E	6/24/25 8:47	6/24/25 23:35	AK
Phenanthrene	ND		0.0426	0.0850	2	mg/kg dry	EPA 8270E	6/24/25 8:47	6/24/25 23:35	AK
Phenol	ND		0.0426	0.0850	2	mg/kg dry	EPA 8270E	6/24/25 8:47	6/24/25 23:35	AK
Pyrene	**0.0945**		0.0426	0.0850	2	mg/kg dry	EPA 8270E	6/24/25 8:47	6/24/25 23:35	AK
Pyridine	ND		0.170	0.340	2	mg/kg dry	EPA 8270E	6/24/25 8:47	6/24/25 23:35	AK

Surrogate Recoveries	Result	Flag	Acceptance Range	Reference Method	Analyzed
Surrogate: SURR: 2-Fluorophenol	*67.9 %*		*20-108*	*EPA 8270E*	*6/24/25 23:35*
Surrogate: SURR: Phenol-d6	*58.4 %*		*23-114*	*EPA 8270E*	*6/24/25 23:35*
Surrogate: SURR: Nitrobenzene-d5	*45.5 %*		*22-108*	*EPA 8270E*	*6/24/25 23:35*
Surrogate: SURR: 2-Fluorobiphenyl	*63.0 %*		*21-113*	*EPA 8270E*	*6/24/25 23:35*

* Analyte is not certified or the state of the samples origination does not offer certification for the Analyte.

Client:	Vektor Consultants	**Sample ID:**	**25F1387-12**
Client Project:	2425 Atlantic Ave 25030016	**Date Received:**	06/20/2025
Client Sample ID:	SB-6 (10-12)	**Collection Date/Time:**	6/20/25 11:37

Lab ID: **25F1387-12** **Laboratory:** ALS Environmental - Stratford
Analysis: **Semivolatile Organic Compounds by GC/MS** **Matrix:** Soil
Prep Method: Sample Prepared by Method: EPA 3550C

Surrogate Recoveries	Result	Flag	Acceptance Range	Reference Method	Analyzed
Surrogate: SURR: 2,4,6-Tribromophenol	*60.2 %*		*19-110*	*EPA 8270E*	*6/24/25 23:35*
Surrogate: SURR: Terphenyl-d14	*65.4 %*		*24-116*	*EPA 8270E*	*6/24/25 23:35*

Lab ID: **25F1387-12** **Laboratory:** ALS Environmental - Stratford
Analysis: **Organochlorine Pesticides by GC/ECD** **Matrix:** Soil
Prep Method: Sample Prepared by Method: EPA 3550C

Parameter	Result	Flag	MDL	RL	Dilution	Units	Reference Method	Extracted	Analyzed	Analyst
4,4'-DDD	ND		0.00169	0.00169	5	mg/kg dry	EPA 8081B	6/24/25 12:04	6/24/25 20:23	RJ
4,4'-DDE	ND		0.00169	0.00169	5	mg/kg dry	EPA 8081B	6/24/25 12:04	6/24/25 20:23	RJ
4,4'-DDT	ND		0.00169	0.00169	5	mg/kg dry	EPA 8081B	6/24/25 12:04	6/24/25 20:23	RJ
Aldrin	ND		0.00169	0.00169	5	mg/kg dry	EPA 8081B	6/24/25 12:04	6/24/25 20:23	RJ
alpha-BHC	ND		0.00169	0.00169	5	mg/kg dry	EPA 8081B	6/24/25 12:04	6/24/25 20:23	RJ
alpha-Chlordane	ND		0.00169	0.00169	5	mg/kg dry	EPA 8081B	6/24/25 12:04	6/24/25 20:23	RJ
beta-BHC	ND		0.00169	0.00169	5	mg/kg dry	EPA 8081B	6/24/25 12:04	6/24/25 20:23	RJ
delta-BHC	ND		0.00169	0.00169	5	mg/kg dry	EPA 8081B	6/24/25 12:04	6/24/25 20:23	RJ
Dieldrin	ND		0.00169	0.00169	5	mg/kg dry	EPA 8081B	6/24/25 12:04	6/24/25 20:23	RJ
Endosulfan I	ND		0.00169	0.00169	5	mg/kg dry	EPA 8081B	6/24/25 12:04	6/24/25 20:23	RJ
Endosulfan II	ND		0.00169	0.00169	5	mg/kg dry	EPA 8081B	6/24/25 12:04	6/24/25 20:23	RJ
Endosulfan sulfate	ND		0.00169	0.00169	5	mg/kg dry	EPA 8081B	6/24/25 12:04	6/24/25 20:23	RJ
Endrin	ND		0.00169	0.00169	5	mg/kg dry	EPA 8081B	6/24/25 12:04	6/24/25 20:23	RJ
gamma-BHC (Lindane)	ND		0.00169	0.00169	5	mg/kg dry	EPA 8081B	6/24/25 12:04	6/24/25 20:23	RJ
Heptachlor	ND		0.00169	0.00169	5	mg/kg dry	EPA 8081B	6/24/25 12:04	6/24/25 20:23	RJ

Surrogate Recoveries	Result	Flag	Acceptance Range	Reference Method	Analyzed
Surrogate: Decachlorobiphenyl	*74.2 %*		*30-150*	*EPA 8081B*	*6/24/25 20:23*
Surrogate: Tetrachloro-m-xylene	*60.7 %*		*30-150*	*EPA 8081B*	*6/24/25 20:23*

Lab ID: **25F1387-12** **Laboratory:** ALS Environmental - Stratford
Analysis: **Polychlorinated Biphenyls by GC/ECD** **Matrix:** Soil
Prep Method: Sample Prepared by Method: EPA 3550C

Parameter	Result	Flag	MDL	RL	Dilution	Units	Reference Method	Extracted	Analyzed	Analyst
Aroclor 1016	ND		0.0171	0.0171	1	mg/kg dry	EPA 8082A	6/24/25 12:02	6/26/25 02:02	NF
Aroclor 1221	ND		0.0171	0.0171	1	mg/kg dry	EPA 8082A	6/24/25 12:02	6/26/25 02:02	NF
Aroclor 1232	ND		0.0171	0.0171	1	mg/kg dry	EPA 8082A	6/24/25 12:02	6/26/25 02:02	NF
Aroclor 1242	ND		0.0171	0.0171	1	mg/kg dry	EPA 8082A	6/24/25 12:02	6/26/25 02:02	NF
Aroclor 1248	ND		0.0171	0.0171	1	mg/kg dry	EPA 8082A	6/24/25 12:02	6/26/25 02:02	NF
Aroclor 1254	ND		0.0171	0.0171	1	mg/kg dry	EPA 8082A	6/24/25 12:02	6/26/25 02:02	NF
Aroclor 1260	ND		0.0171	0.0171	1	mg/kg dry	EPA 8082A	6/24/25 12:02	6/26/25 02:02	NF
* Total PCBs	ND		0.0171	0.0171	1	mg/kg dry	EPA 8082A	6/24/25 12:02	6/26/25 02:02	NF

Surrogate Recoveries	Result	Flag	Acceptance Range	Reference Method	Analyzed
Surrogate: Tetrachloro-m-xylene	*72.5 %*		*30-120*	*EPA 8082A*	*6/26/25 02:02*
Surrogate: Decachlorobiphenyl	*65.5 %*		*30-120*	*EPA 8082A*	*6/26/25 02:02*

* Analyte is not certified or the state of the samples origination does not offer certification for the Analyte.

Client:	Vektor Consultants	**Sample ID:**	**25F1387-12**
Client Project:	2425 Atlantic Ave 25030016	**Date Received:**	06/20/2025
Client Sample ID:	SB-6 (10-12)	**Collection Date/Time:**	6/20/25 11:37

Lab ID:	**25F1387-12**	**Laboratory:**	ALS Environmental - Stratford
Analysis:	**Metals Total**	**Matrix:**	Soil
Prep Method:	Sample Prepared by Method: EPA 3050B		

Parameter	Result	Flag	MDL	RL	Dilution	Units	Reference Method	Extracted	Analyzed	Analyst
Aluminum	**9200**	J	4.29	4.29	1	mg/kg dry	EPA 6010D	6/24/25 14:52	6/25/25 12:05	AGNR
Mercury	**0.0427**		0.0309	0.0309	1	mg/kg dry	EPA 7473	6/25/25 12:54	6/26/25 08:39	DBT
Antimony	ND	UJ	2.14	2.14	1	mg/kg dry	EPA 6010D	6/24/25 14:52	6/25/25 12:05	AGNR
Arsenic	**4.90**		1.29	1.29	1	mg/kg dry	EPA 6010D	6/24/25 14:52	6/25/25 12:05	AGNR
Barium	**59.7**	J	2.14	2.14	1	mg/kg dry	EPA 6010D	6/24/25 14:52	6/25/25 12:05	AGNR
Beryllium	**0.174**	J	0.043	0.043	1	mg/kg dry	EPA 6010D	6/24/25 14:52	6/25/25 12:05	AGNR
Cadmium	ND		0.257	0.257	1	mg/kg dry	EPA 6010D	6/24/25 14:52	6/25/25 12:05	AGNR
Calcium	**16500**	J B	4.29	4.29	1	mg/kg dry	EPA 6010D	6/24/25 14:52	6/25/25 12:05	AGNR
Chromium	**16.9**	J+	0.429	0.429	1	mg/kg dry	EPA 6010D	6/24/25 14:52	6/25/25 12:05	AGNR
Cobalt	**9.60**	J	0.343	0.343	1	mg/kg dry	EPA 6010D	6/24/25 14:52	6/25/25 12:05	AGNR
Copper	**23.8**	J+	1.72	1.72	1	mg/kg dry	EPA 6010D	6/24/25 14:52	6/25/25 12:05	AGNR
Iron	**20800**	J	21.4	21.4	1	mg/kg dry	EPA 6010D	6/24/25 14:52	6/25/25 12:05	AGNR
Lead	**25.6**	J	0.429	0.429	1	mg/kg dry	EPA 6010D	6/24/25 14:52	6/25/25 12:05	AGNR
Magnesium	**3300**	J B	4.29	4.29	1	mg/kg dry	EPA 6010D	6/24/25 14:52	6/25/25 12:05	AGNR
Manganese	**363**	J	0.429	0.429	1	mg/kg dry	EPA 6010D	6/24/25 14:52	6/25/25 12:05	AGNR
Nickel	**13.4**	J	0.854	0.854	1	mg/kg dry	EPA 6010D	6/24/25 14:52	6/25/25 12:05	AGNR
Potassium	**1230**	J	4.29	4.29	1	mg/kg dry	EPA 6010D	6/24/25 14:52	6/25/25 12:05	AGNR
Selenium	ND		2.14	2.14	1	mg/kg dry	EPA 6010D	6/24/25 14:52	6/25/25 12:05	AGNR
Silver	ND		0.432	0.432	1	mg/kg dry	EPA 6010D	6/24/25 14:52	6/25/25 12:05	AGNR
Sodium	**422**	J	42.9	42.9	1	mg/kg dry	EPA 6010D	6/24/25 14:52	6/25/25 12:05	AGNR
Thallium	ND		1.03	1.72	1	mg/kg dry	EPA 6010D	6/24/25 14:52	6/25/25 12:05	AGNR
Vanadium	**27.7**	J+	0.854	0.854	1	mg/kg dry	EPA 6010D	6/24/25 14:52	6/25/25 12:05	AGNR
Zinc	**38.3**	J	2.14	2.14	1	mg/kg dry	EPA 6010D	6/24/25 14:52	6/25/25 12:05	AGNR

Lab ID:	**25F1387-12**	**Laboratory:**	ALS Environmental - Stratford
Analysis:	**Miscellaneous Physical Parameters**	**Matrix:**	Soil
Prep Method:	Sample Prepared by Method: % Solids Prep		

Parameter	Result	Flag	MDL	RL	Dilution	Units	Reference Method	Extracted	Analyzed	Analyst
* % Solids	**97.1**		0.100	0.100	1	%	SM 2540G	6/24/25 8:39	6/24/25 10:00	SMM

Client:	Vektor Consultants	**Sample ID:**	**25F1387-13**
Client Project:	2425 Atlantic Ave 25030016	**Date Received:**	06/20/2025
Client Sample ID:	SB-7 (8-10)	**Collection Date/Time:**	6/20/25 11:55

Lab ID:	**25F1387-13**	**Laboratory:**	ALS Environmental - Stratford
Analysis:	**Volatile Organic Compounds by GC/MS**	**Matrix:**	Soil
Prep Method:	Sample Prepared by Method: EPA 5035A		

Parameter	Result	Flag	MDL	RL	Dilution	Units	Reference Method	Extracted	Analyzed	Analyst
1,1,1,2-Tetrachloroethane	ND		0.0028	0.0055	1	mg/kg dry	EPA 8260D	6/25/25 11:20	6/25/25 16:17	PRS
1,1,1-Trichloroethane	ND		0.0028	0.0055	1	mg/kg dry	EPA 8260D	6/25/25 11:20	6/25/25 16:17	PRS
1,1,2,2-Tetrachloroethane	ND		0.0028	0.0055	1	mg/kg dry	EPA 8260D	6/25/25 11:20	6/25/25 16:17	PRS

* Analyte is not certified or the state of the samples origination does not offer certification for the Analyte.

Client:	Vektor Consultants	**Sample ID:**	**25F1387-13**
Client Project:	2425 Atlantic Ave 25030016	**Date Received:**	06/20/2025
Client Sample ID:	SB-7 (8-10)	**Collection Date/Time:**	6/20/25 11:55

Lab ID:	**25F1387-13**	**Laboratory:**	ALS Environmental - Stratford
Analysis:	**Volatile Organic Compounds by GC/MS**	**Matrix:**	Soil
Prep Method:	Sample Prepared by Method: EPA 5035A		

Parameter	Result	Flag	MDL	RL	Dilution	Units	Reference Method	Extracted	Analyzed	Analyst
1,1,2-Trichloro-1,2,2-trifluoroethane (Freon 113)	ND		0.0028	0.0055	1	mg/kg dry	EPA 8260D	6/25/25 11:20	6/25/25 16:17	PRS
1,1,2-Trichloroethane	ND		0.0028	0.0055	1	mg/kg dry	EPA 8260D	6/25/25 11:20	6/25/25 16:17	PRS
1,1-Dichloroethane	ND		0.0028	0.0055	1	mg/kg dry	EPA 8260D	6/25/25 11:20	6/25/25 16:17	PRS
1,1-Dichloroethylene	ND		0.0028	0.0055	1	mg/kg dry	EPA 8260D	6/25/25 11:20	6/25/25 16:17	PRS
1,2,3-Trichlorobenzene	ND		0.0028	0.0055	1	mg/kg dry	EPA 8260D	6/25/25 11:20	6/25/25 16:17	PRS
1,2,3-Trichloropropane	ND		0.0028	0.0055	1	mg/kg dry	EPA 8260D	6/25/25 11:20	6/25/25 16:17	PRS
1,2,4-Trichlorobenzene	ND		0.0028	0.0055	1	mg/kg dry	EPA 8260D	6/25/25 11:20	6/25/25 16:17	PRS
1,2,4-Trimethylbenzene	ND		0.0028	0.0055	1	mg/kg dry	EPA 8260D	6/25/25 11:20	6/25/25 16:17	PRS
1,2-Dibromo-3-chloropropane	ND		0.0028	0.0055	1	mg/kg dry	EPA 8260D	6/25/25 11:20	6/25/25 16:17	PRS
1,2-Dibromoethane	ND		0.0028	0.0055	1	mg/kg dry	EPA 8260D	6/25/25 11:20	6/25/25 16:17	PRS
1,2-Dichlorobenzene	ND		0.0028	0.0055	1	mg/kg dry	EPA 8260D	6/25/25 11:20	6/25/25 16:17	PRS
1,2-Dichloroethane	ND		0.0028	0.0055	1	mg/kg dry	EPA 8260D	6/25/25 11:20	6/25/25 16:17	PRS
1,2-Dichloropropane	ND		0.0028	0.0055	1	mg/kg dry	EPA 8260D	6/25/25 11:20	6/25/25 16:17	PRS
1,3,5-Trimethylbenzene	ND		0.0028	0.0055	1	mg/kg dry	EPA 8260D	6/25/25 11:20	6/25/25 16:17	PRS
1,3-Dichlorobenzene	ND		0.0028	0.0055	1	mg/kg dry	EPA 8260D	6/25/25 11:20	6/25/25 16:17	PRS
1,4-Dichlorobenzene	ND		0.0028	0.0055	1	mg/kg dry	EPA 8260D	6/25/25 11:20	6/25/25 16:17	PRS
1,4-Dioxane	ND		0.055	0.11	1	mg/kg dry	EPA 8260D	6/25/25 11:20	6/25/25 16:17	PRS
2-Butanone	**0.0096**		0.0028	0.0055	1	mg/kg dry	EPA 8260D	6/25/25 11:20	6/25/25 16:17	PRS
2-Hexanone	**0.0053**	J	0.0028	0.0055	1	mg/kg dry	EPA 8260D	6/25/25 11:20	6/25/25 16:17	PRS
4-Methyl-2-pentanone	ND	CCVE	0.0028	0.0055	1	mg/kg dry	EPA 8260D	6/25/25 11:20	6/25/25 16:17	PRS
Acetone	**0.084**	J CCVE	0.0055	0.011	1	mg/kg dry	EPA 8260D	6/25/25 11:20	6/25/25 16:17	PRS
Acrolein	ND		0.0055	0.011	1	mg/kg dry	EPA 8260D	6/25/25 11:20	6/25/25 16:17	PRS
Acrylonitrile	ND		0.0028	0.0055	1	mg/kg dry	EPA 8260D	6/25/25 11:20	6/25/25 16:17	PRS
Benzene	ND		0.0028	0.0055	1	mg/kg dry	EPA 8260D	6/25/25 11:20	6/25/25 16:17	PRS
Bromochloromethane	ND		0.0028	0.0055	1	mg/kg dry	EPA 8260D	6/25/25 11:20	6/25/25 16:17	PRS
Bromodichloromethane	ND	UJ QL-02	0.0028	0.0055	1	mg/kg dry	EPA 8260D	6/25/25 11:20	6/25/25 16:17	PRS
Bromoform	ND		0.0028	0.0055	1	mg/kg dry	EPA 8260D	6/25/25 11:20	6/25/25 16:17	PRS
Bromomethane	ND		0.0028	0.0055	1	mg/kg dry	EPA 8260D	6/25/25 11:20	6/25/25 16:17	PRS
Carbon disulfide	ND		0.0028	0.0055	1	mg/kg dry	EPA 8260D	6/25/25 11:20	6/25/25 16:17	PRS
Carbon tetrachloride	ND		0.0028	0.0055	1	mg/kg dry	EPA 8260D	6/25/25 11:20	6/25/25 16:17	PRS
Chlorobenzene	ND		0.0028	0.0055	1	mg/kg dry	EPA 8260D	6/25/25 11:20	6/25/25 16:17	PRS
Chloroethane	ND		0.0028	0.0055	1	mg/kg dry	EPA 8260D	6/25/25 11:20	6/25/25 16:17	PRS
Chloroform	ND		0.0028	0.0055	1	mg/kg dry	EPA 8260D	6/25/25 11:20	6/25/25 16:17	PRS
Chloromethane	ND		0.0028	0.0055	1	mg/kg dry	EPA 8260D	6/25/25 11:20	6/25/25 16:17	PRS
cis-1,2-Dichloroethylene	ND		0.0028	0.0055	1	mg/kg dry	EPA 8260D	6/25/25 11:20	6/25/25 16:17	PRS
cis-1,3-Dichloropropylene	ND		0.0028	0.0055	1	mg/kg dry	EPA 8260D	6/25/25 11:20	6/25/25 16:17	PRS
Cyclohexane	ND		0.0028	0.0055	1	mg/kg dry	EPA 8260D	6/25/25 11:20	6/25/25 16:17	PRS
Dibromochloromethane	ND		0.0028	0.0055	1	mg/kg dry	EPA 8260D	6/25/25 11:20	6/25/25 16:17	PRS
Dibromomethane	ND	UJ QL-02	0.0028	0.0055	1	mg/kg dry	EPA 8260D	6/25/25 11:20	6/25/25 16:17	PRS
Dichlorodifluoromethane	ND		0.0028	0.0055	1	mg/kg dry	EPA 8260D	6/25/25 11:20	6/25/25 16:17	PRS
Ethyl Benzene	**0.0075**		0.0028	0.0055	1	mg/kg dry	EPA 8260D	6/25/25 11:20	6/25/25 16:17	PRS
Hexachlorobutadiene	ND		0.0028	0.0055	1	mg/kg dry	EPA 8260D	6/25/25 11:20	6/25/25 16:17	PRS
Isopropylbenzene	ND		0.0028	0.0055	1	mg/kg dry	EPA 8260D	6/25/25 11:20	6/25/25 16:17	PRS

* Analyte is not certified or the state of the samples origination does not offer certification for the Analyte.

Client:	Vektor Consultants	**Sample ID:**	**25F1387-13**
Client Project:	2425 Atlantic Ave 25030016	**Date Received:**	06/20/2025
Client Sample ID:	SB-7 (8-10)	**Collection Date/Time:**	6/20/25 11:55

Lab ID:	**25F1387-13**	**Laboratory:**	ALS Environmental - Stratford
Analysis:	**Volatile Organic Compounds by GC/MS**	**Matrix:**	Soil
Prep Method:	Sample Prepared by Method: EPA 5035A		

Parameter	Result	Flag	MDL	RL	Dilution	Units	Reference Method	Extracted	Analyzed	Analyst
Methyl acetate	ND		0.0028	0.0055	1	mg/kg dry	EPA 8260D	6/25/25 11:20	6/25/25 16:17	PRS
Methyl tert-butyl ether (MTBE)	ND		0.0028	0.0055	1	mg/kg dry	EPA 8260D	6/25/25 11:20	6/25/25 16:17	PRS
Methylcyclohexane	ND		0.0028	0.0055	1	mg/kg dry	EPA 8260D	6/25/25 11:20	6/25/25 16:17	PRS
* Methylene chloride	ND		0.0055	0.011	1	mg/kg dry	EPA 8260D	6/25/25 11:20	6/25/25 16:17	PRS
n-Butylbenzene	ND		0.0028	0.0055	1	mg/kg dry	EPA 8260D	6/25/25 11:20	6/25/25 16:17	PRS
n-Propylbenzene	ND		0.0028	0.0055	1	mg/kg dry	EPA 8260D	6/25/25 11:20	6/25/25 16:17	PRS
o-Xylene	**0.015**		0.0028	0.0055	1	mg/kg dry	EPA 8260D	6/25/25 11:20	6/25/25 16:17	PRS
p- & m- Xylenes	**0.037**		0.0055	0.011	1	mg/kg dry	EPA 8260D	6/25/25 11:20	6/25/25 16:17	PRS
p-Isopropyltoluene	ND		0.0028	0.0055	1	mg/kg dry	EPA 8260D	6/25/25 11:20	6/25/25 16:17	PRS
sec-Butylbenzene	ND		0.0028	0.0055	1	mg/kg dry	EPA 8260D	6/25/25 11:20	6/25/25 16:17	PRS
Styrene	ND		0.0028	0.0055	1	mg/kg dry	EPA 8260D	6/25/25 11:20	6/25/25 16:17	PRS
tert-Butyl alcohol (TBA)	ND		0.014	0.028	1	mg/kg dry	EPA 8260D	6/25/25 11:20	6/25/25 16:17	PRS
tert-Butylbenzene	ND	UJ QL-02	0.0028	0.0055	1	mg/kg dry	EPA 8260D	6/25/25 11:20	6/25/25 16:17	PRS
Tetrachloroethylene	ND		0.0028	0.0055	1	mg/kg dry	EPA 8260D	6/25/25 11:20	6/25/25 16:17	PRS
Toluene	ND		0.0028	0.0055	1	mg/kg dry	EPA 8260D	6/25/25 11:20	6/25/25 16:17	PRS
trans-1,2-Dichloroethylene	ND		0.0028	0.0055	1	mg/kg dry	EPA 8260D	6/25/25 11:20	6/25/25 16:17	PRS
trans-1,3-Dichloropropylene	ND		0.0028	0.0055	1	mg/kg dry	EPA 8260D	6/25/25 11:20	6/25/25 16:17	PRS
Trichloroethylene	**0.015**		0.0028	0.0055	1	mg/kg dry	EPA 8260D	6/25/25 11:20	6/25/25 16:17	PRS
Trichlorofluoromethane	ND		0.0028	0.0055	1	mg/kg dry	EPA 8260D	6/25/25 11:20	6/25/25 16:17	PRS
Vinyl Chloride	ND		0.0028	0.0055	1	mg/kg dry	EPA 8260D	6/25/25 11:20	6/25/25 16:17	PRS
Xylenes, Total	**0.052**		0.0083	0.017	1	mg/kg dry	EPA 8260D	6/25/25 11:20	6/25/25 16:17	PRS

Surrogate Recoveries	Result	Flag	Acceptance Range	Reference Method	Analyzed
Surrogate: SURR: 1,2-Dichloroethane-d4	*92.7 %*		*77-125*	*EPA 8260D*	*6/25/25 16:17*
Surrogate: SURR: Toluene-d8	*96.7 %*		*85-120*	*EPA 8260D*	*6/25/25 16:17*
Surrogate: SURR: p-Bromofluorobenzene	*109 %*		*76-130*	*EPA 8260D*	*6/25/25 16:17*

* Analyte is not certified or the state of the samples origination does not offer certification for the Analyte.

Client:	Vektor Consultants	**Sample ID:**	**25F1387-13**
Client Project:	2425 Atlantic Ave 25030016	**Date Received:**	06/20/2025
Client Sample ID:	SB-7 (8-10)	**Collection Date/Time:**	6/20/25 11:55

Lab ID:	**25F1387-13**	**Laboratory:**	ALS Environmental - Stratford
Analysis:	**Semivolatile Organic Compounds by GC/MS**	**Matrix:**	Soil
Prep Method:	Sample Prepared by Method: EPA 3550C		

Parameter	Result	Flag	MDL	RL	Dilution	Units	Reference Method	Extracted	Analyzed	Analyst
1,1-Biphenyl	ND		0.0417	0.0833	2	mg/kg dry	EPA 8270E	6/24/25 8:47	6/25/25 00:06	AK
1,2,4,5-Tetrachlorobenzene	ND	CCVE	0.0833	0.166	2	mg/kg dry	EPA 8270E	6/24/25 8:47	6/25/25 00:06	AK
1,2,4-Trichlorobenzene	ND		0.0417	0.0833	2	mg/kg dry	EPA 8270E	6/24/25 8:47	6/25/25 00:06	AK
1,2-Dichlorobenzene	ND		0.0417	0.0833	2	mg/kg dry	EPA 8270E	6/24/25 8:47	6/25/25 00:06	AK
1,2-Diphenylhydrazine (as Azobenzene)	ND		0.0417	0.0833	2	mg/kg dry	EPA 8270E	6/24/25 8:47	6/25/25 00:06	AK
1,3-Dichlorobenzene	ND		0.0417	0.0833	2	mg/kg dry	EPA 8270E	6/24/25 8:47	6/25/25 00:06	AK
1,4-Dichlorobenzene	ND		0.0417	0.0833	2	mg/kg dry	EPA 8270E	6/24/25 8:47	6/25/25 00:06	AK
2,3,4,6-Tetrachlorophenol	ND	R	0.0833	0.166	2	mg/kg dry	EPA 8270E	6/24/25 8:47	6/25/25 00:06	AK
2,4,5-Trichlorophenol	ND	R	0.0417	0.0833	2	mg/kg dry	EPA 8270E	6/24/25 8:47	6/25/25 00:06	AK
2,4,6-Trichlorophenol	ND	R	0.0417	0.0833	2	mg/kg dry	EPA 8270E	6/24/25 8:47	6/25/25 00:06	AK
2,4-Dichlorophenol	ND	R	0.0417	0.0833	2	mg/kg dry	EPA 8270E	6/24/25 8:47	6/25/25 00:06	AK
2,4-Dimethylphenol	ND	R	0.0417	0.0833	2	mg/kg dry	EPA 8270E	6/24/25 8:47	6/25/25 00:06	AK
2,4-Dinitrophenol	ND	R	0.0833	0.166	2	mg/kg dry	EPA 8270E	6/24/25 8:47	6/25/25 00:06	AK
2,4-Dinitrotoluene	ND		0.0417	0.0833	2	mg/kg dry	EPA 8270E	6/24/25 8:47	6/25/25 00:06	AK
2,6-Dinitrotoluene	ND		0.0417	0.0833	2	mg/kg dry	EPA 8270E	6/24/25 8:47	6/25/25 00:06	AK
2-Chloronaphthalene	ND		0.0417	0.0833	2	mg/kg dry	EPA 8270E	6/24/25 8:47	6/25/25 00:06	AK
2-Chlorophenol	ND	R	0.0417	0.0833	2	mg/kg dry	EPA 8270E	6/24/25 8:47	6/25/25 00:06	AK
2-Methylnaphthalene	ND		0.0417	0.0833	2	mg/kg dry	EPA 8270E	6/24/25 8:47	6/25/25 00:06	AK
2-Methylphenol	ND	R	0.0417	0.0833	2	mg/kg dry	EPA 8270E	6/24/25 8:47	6/25/25 00:06	AK
2-Nitroaniline	ND		0.0833	0.166	2	mg/kg dry	EPA 8270E	6/24/25 8:47	6/25/25 00:06	AK
2-Nitrophenol	ND	R	0.0417	0.0833	2	mg/kg dry	EPA 8270E	6/24/25 8:47	6/25/25 00:06	AK
* 3- & 4-Methylphenols	ND	R	0.0417	0.0833	2	mg/kg dry	EPA 8270E	6/24/25 8:47	6/25/25 00:06	AK
3,3-Dichlorobenzidine	ND	CAL-E	0.0417	0.0833	2	mg/kg dry	EPA 8270E	6/24/25 8:47	6/25/25 00:06	AK
3-Nitroaniline	ND		0.0833	0.166	2	mg/kg dry	EPA 8270E	6/24/25 8:47	6/25/25 00:06	AK
4,6-Dinitro-2-methylphenol	ND	R	0.0833	0.166	2	mg/kg dry	EPA 8270E	6/24/25 8:47	6/25/25 00:06	AK
4-Bromophenyl phenyl ether	ND		0.0417	0.0833	2	mg/kg dry	EPA 8270E	6/24/25 8:47	6/25/25 00:06	AK
4-Chloro-3-methylphenol	ND	R	0.0417	0.0833	2	mg/kg dry	EPA 8270E	6/24/25 8:47	6/25/25 00:06	AK
4-Chloroaniline	ND		0.0417	0.0833	2	mg/kg dry	EPA 8270E	6/24/25 8:47	6/25/25 00:06	AK
4-Chlorophenyl phenyl ether	ND		0.0417	0.0833	2	mg/kg dry	EPA 8270E	6/24/25 8:47	6/25/25 00:06	AK
4-Nitroaniline	ND		0.0833	0.166	2	mg/kg dry	EPA 8270E	6/24/25 8:47	6/25/25 00:06	AK
4-Nitrophenol	ND	R	0.0833	0.166	2	mg/kg dry	EPA 8270E	6/24/25 8:47	6/25/25 00:06	AK
Acenaphthene	ND		0.0417	0.0833	2	mg/kg dry	EPA 8270E	6/24/25 8:47	6/25/25 00:06	AK
Acenaphthylene	ND		0.0417	0.0833	2	mg/kg dry	EPA 8270E	6/24/25 8:47	6/25/25 00:06	AK
Acetophenone	ND		0.0417	0.0833	2	mg/kg dry	EPA 8270E	6/24/25 8:47	6/25/25 00:06	AK
Aniline	ND		0.167	0.334	2	mg/kg dry	EPA 8270E	6/24/25 8:47	6/25/25 00:06	AK
Anthracene	ND		0.0417	0.0833	2	mg/kg dry	EPA 8270E	6/24/25 8:47	6/25/25 00:06	AK
Atrazine	ND	CCVE	0.0417	0.0833	2	mg/kg dry	EPA 8270E	6/24/25 8:47	6/25/25 00:06	AK
Benzaldehyde	ND	CCVE, ICVE	0.0417	0.0833	2	mg/kg dry	EPA 8270E	6/24/25 8:47	6/25/25 00:06	AK
Benzidine	ND	CAL-E	0.167	0.334	2	mg/kg dry	EPA 8270E	6/24/25 8:47	6/25/25 00:06	AK
Benzo(a)anthracene	ND		0.0417	0.0833	2	mg/kg dry	EPA 8270E	6/24/25 8:47	6/25/25 00:06	AK
Benzo(a)pyrene	ND		0.0417	0.0833	2	mg/kg dry	EPA 8270E	6/24/25 8:47	6/25/25 00:06	AK
Benzo(b)fluoranthene	ND		0.0417	0.0833	2	mg/kg dry	EPA 8270E	6/24/25 8:47	6/25/25 00:06	AK

* Analyte is not certified or the state of the samples origination does not offer certification for the Analyte.

Client:	Vektor Consultants	**Sample ID:**	**25F1387-13**
Client Project:	2425 Atlantic Ave 25030016	**Date Received:**	06/20/2025
Client Sample ID:	SB-7 (8-10)	**Collection Date/Time:**	6/20/25 11:55

Lab ID:	**25F1387-13**	**Laboratory:**	ALS Environmental - Stratford
Analysis:	**Semivolatile Organic Compounds by GC/MS**	**Matrix:**	Soil
Prep Method:	Sample Prepared by Method: EPA 3550C		

Parameter	Result	Flag	MDL	RL	Dilution	Units	Reference Method	Extracted	Analyzed	Analyst
Benzo(g,h,i)perylene	ND		0.0417	0.0833	2	mg/kg dry	EPA 8270E	6/24/25 8:47	6/25/25 00:06	AK
Benzo(k)fluoranthene	ND		0.0417	0.0833	2	mg/kg dry	EPA 8270E	6/24/25 8:47	6/25/25 00:06	AK
Benzoic acid	ND	ICVE	0.0417	0.0833	2	mg/kg dry	EPA 8270E	6/24/25 8:47	6/25/25 00:06	AK
Benzyl alcohol	ND		0.0417	0.0833	2	mg/kg dry	EPA 8270E	6/24/25 8:47	6/25/25 00:06	AK
Benzyl butyl phthalate	**0.0759**	J	0.0417	0.0833	2	mg/kg dry	EPA 8270E	6/24/25 8:47	6/25/25 00:06	AK
Bis(2-chloroethoxy)methane	ND		0.0417	0.0833	2	mg/kg dry	EPA 8270E	6/24/25 8:47	6/25/25 00:06	AK
Bis(2-chloroethyl)ether	ND		0.0417	0.0833	2	mg/kg dry	EPA 8270E	6/24/25 8:47	6/25/25 00:06	AK
Bis(2-chloroisopropyl)ether	ND		0.0417	0.0833	2	mg/kg dry	EPA 8270E	6/24/25 8:47	6/25/25 00:06	AK
Bis(2-ethylhexyl)phthalate	**2.10**		0.0417	0.0833	2	mg/kg dry	EPA 8270E	6/24/25 8:47	6/25/25 00:06	AK
Caprolactam	ND	CAL-E, CCVE	0.0833	0.166	2	mg/kg dry	EPA 8270E	6/24/25 8:47	6/25/25 00:06	AK
Carbazole	ND		0.0417	0.0833	2	mg/kg dry	EPA 8270E	6/24/25 8:47	6/25/25 00:06	AK
Chrysene	ND		0.0417	0.0833	2	mg/kg dry	EPA 8270E	6/24/25 8:47	6/25/25 00:06	AK
Dibenzo(a,h)anthracene	ND		0.0417	0.0833	2	mg/kg dry	EPA 8270E	6/24/25 8:47	6/25/25 00:06	AK
Dibenzofuran	ND		0.0417	0.0833	2	mg/kg dry	EPA 8270E	6/24/25 8:47	6/25/25 00:06	AK
Diethyl phthalate	ND		0.0417	0.0833	2	mg/kg dry	EPA 8270E	6/24/25 8:47	6/25/25 00:06	AK
Dimethyl phthalate	ND		0.0417	0.0833	2	mg/kg dry	EPA 8270E	6/24/25 8:47	6/25/25 00:06	AK
Di-n-butyl phthalate	**0.125**	J CCVE	0.0417	0.0833	2	mg/kg dry	EPA 8270E	6/24/25 8:47	6/25/25 00:06	AK
Di-n-octyl phthalate	**0.107**		0.0417	0.0833	2	mg/kg dry	EPA 8270E	6/24/25 8:47	6/25/25 00:06	AK
Fluoranthene	ND		0.0417	0.0833	2	mg/kg dry	EPA 8270E	6/24/25 8:47	6/25/25 00:06	AK
Fluorene	ND		0.0417	0.0833	2	mg/kg dry	EPA 8270E	6/24/25 8:47	6/25/25 00:06	AK
Hexachlorobenzene	ND		0.0417	0.0833	2	mg/kg dry	EPA 8270E	6/24/25 8:47	6/25/25 00:06	AK
Hexachlorobutadiene	ND		0.0417	0.0833	2	mg/kg dry	EPA 8270E	6/24/25 8:47	6/25/25 00:06	AK
Hexachlorocyclopentadiene	ND		0.0417	0.0833	2	mg/kg dry	EPA 8270E	6/24/25 8:47	6/25/25 00:06	AK
Hexachloroethane	ND		0.0417	0.0833	2	mg/kg dry	EPA 8270E	6/24/25 8:47	6/25/25 00:06	AK
Indeno(1,2,3-cd)pyrene	ND		0.0417	0.0833	2	mg/kg dry	EPA 8270E	6/24/25 8:47	6/25/25 00:06	AK
Isophorone	ND		0.0417	0.0833	2	mg/kg dry	EPA 8270E	6/24/25 8:47	6/25/25 00:06	AK
Naphthalene	ND		0.0417	0.0833	2	mg/kg dry	EPA 8270E	6/24/25 8:47	6/25/25 00:06	AK
Nitrobenzene	ND		0.0417	0.0833	2	mg/kg dry	EPA 8270E	6/24/25 8:47	6/25/25 00:06	AK
N-Nitrosodimethylamine	ND		0.0417	0.0833	2	mg/kg dry	EPA 8270E	6/24/25 8:47	6/25/25 00:06	AK
N-nitroso-di-n-propylamine	ND		0.0417	0.0833	2	mg/kg dry	EPA 8270E	6/24/25 8:47	6/25/25 00:06	AK
N-Nitrosodiphenylamine	ND		0.0417	0.0833	2	mg/kg dry	EPA 8270E	6/24/25 8:47	6/25/25 00:06	AK
Pentachlorophenol	ND	R	0.0417	0.0833	2	mg/kg dry	EPA 8270E	6/24/25 8:47	6/25/25 00:06	AK
Phenanthrene	ND		0.0417	0.0833	2	mg/kg dry	EPA 8270E	6/24/25 8:47	6/25/25 00:06	AK
Phenol	ND	R	0.0417	0.0833	2	mg/kg dry	EPA 8270E	6/24/25 8:47	6/25/25 00:06	AK
Pyrene	ND		0.0417	0.0833	2	mg/kg dry	EPA 8270E	6/24/25 8:47	6/25/25 00:06	AK
Pyridine	ND		0.167	0.334	2	mg/kg dry	EPA 8270E	6/24/25 8:47	6/25/25 00:06	AK

Surrogate Recoveries	Result	Flag	Acceptance Range	Reference Method	Analyzed
Surrogate: SURR: 2-Fluorophenol	*12.2 %*	*S-08*	*20-108*	*EPA 8270E*	*6/25/25 00:06*
Surrogate: SURR: Phenol-d6	*39.5 %*		*23-114*	*EPA 8270E*	*6/25/25 00:06*
Surrogate: SURR: Nitrobenzene-d5	*43.9 %*		*22-108*	*EPA 8270E*	*6/25/25 00:06*
Surrogate: SURR: 2-Fluorobiphenyl	*55.7 %*		*21-113*	*EPA 8270E*	*6/25/25 00:06*

* Analyte is not certified or the state of the samples origination does not offer certification for the Analyte.

Client:	Vektor Consultants	**Sample ID:**	**25F1387-13**
Client Project:	2425 Atlantic Ave 25030016	**Date Received:**	06/20/2025
Client Sample ID:	SB-7 (8-10)	**Collection Date/Time:**	6/20/25 11:55

Lab ID: **25F1387-13** **Laboratory:** ALS Environmental - Stratford
Analysis: **Semivolatile Organic Compounds by GC/MS** **Matrix:** Soil
Prep Method: Sample Prepared by Method: EPA 3550C

Surrogate Recoveries	Result	Flag	Acceptance Range	Reference Method	Analyzed
Surrogate: SURR: 2,4,6-Tribromophenol	*1.12 %*	*S-08*	*19-110*	*EPA 8270E*	*6/25/25 00:06*
Surrogate: SURR: Terphenyl-d14	*75.6 %*		*24-116*	*EPA 8270E*	*6/25/25 00:06*

Lab ID: **25F1387-13** **Laboratory:** ALS Environmental - Stratford
Analysis: **Organochlorine Pesticides by GC/ECD** **Matrix:** Soil
Prep Method: Sample Prepared by Method: EPA 3550C

Parameter	Result	Flag	MDL	RL	Dilution	Units	Reference Method	Extracted	Analyzed	Analyst
4,4'-DDD	**0.00382**	J+	0.00167	0.00167	5	mg/kg dry	EPA 8081B	6/24/25 12:04	6/24/25 20:39	RJ
4,4'-DDE	**0.0519**		0.00167	0.00167	5	mg/kg dry	EPA 8081B	6/24/25 12:04	6/24/25 20:39	RJ
4,4'-DDT	**0.0387**		0.00167	0.00167	5	mg/kg dry	EPA 8081B	6/24/25 12:04	6/24/25 20:39	RJ
Aldrin	ND		0.00167	0.00167	5	mg/kg dry	EPA 8081B	6/24/25 12:04	6/24/25 20:39	RJ
alpha-BHC	ND		0.00167	0.00167	5	mg/kg dry	EPA 8081B	6/24/25 12:04	6/24/25 20:39	RJ
alpha-Chlordane	ND		0.00167	0.00167	5	mg/kg dry	EPA 8081B	6/24/25 12:04	6/24/25 20:39	RJ
beta-BHC	ND		0.00167	0.00167	5	mg/kg dry	EPA 8081B	6/24/25 12:04	6/24/25 20:39	RJ
delta-BHC	ND		0.00167	0.00167	5	mg/kg dry	EPA 8081B	6/24/25 12:04	6/24/25 20:39	RJ
Dieldrin	**0.00352**		0.00167	0.00167	5	mg/kg dry	EPA 8081B	6/24/25 12:04	6/24/25 20:39	RJ
Endosulfan I	ND		0.00167	0.00167	5	mg/kg dry	EPA 8081B	6/24/25 12:04	6/24/25 20:39	RJ
Endosulfan II	ND		0.00167	0.00167	5	mg/kg dry	EPA 8081B	6/24/25 12:04	6/24/25 20:39	RJ
Endosulfan sulfate	ND		0.00167	0.00167	5	mg/kg dry	EPA 8081B	6/24/25 12:04	6/24/25 20:39	RJ
Endrin	ND		0.00167	0.00167	5	mg/kg dry	EPA 8081B	6/24/25 12:04	6/24/25 20:39	RJ
gamma-BHC (Lindane)	ND		0.00167	0.00167	5	mg/kg dry	EPA 8081B	6/24/25 12:04	6/24/25 20:39	RJ
Heptachlor	ND		0.00167	0.00167	5	mg/kg dry	EPA 8081B	6/24/25 12:04	6/24/25 20:39	RJ

Surrogate Recoveries	Result	Flag	Acceptance Range	Reference Method	Analyzed
Surrogate: Decachlorobiphenyl	*64.6 %*		*30-150*	*EPA 8081B*	*6/24/25 20:39*
Surrogate: Tetrachloro-m-xylene	*50.7 %*		*30-150*	*EPA 8081B*	*6/24/25 20:39*

Lab ID: **25F1387-13** **Laboratory:** ALS Environmental - Stratford
Analysis: **Polychlorinated Biphenyls by GC/ECD** **Matrix:** Soil
Prep Method: Sample Prepared by Method: EPA 3550C

Parameter	Result	Flag	MDL	RL	Dilution	Units	Reference Method	Extracted	Analyzed	Analyst
Aroclor 1016	ND		0.0169	0.0169	1	mg/kg dry	EPA 8082A	6/24/25 12:02	6/26/25 02:16	NF
Aroclor 1221	ND		0.0169	0.0169	1	mg/kg dry	EPA 8082A	6/24/25 12:02	6/26/25 02:16	NF
Aroclor 1232	ND		0.0169	0.0169	1	mg/kg dry	EPA 8082A	6/24/25 12:02	6/26/25 02:16	NF
Aroclor 1242	ND		0.0169	0.0169	1	mg/kg dry	EPA 8082A	6/24/25 12:02	6/26/25 02:16	NF
Aroclor 1248	ND		0.0169	0.0169	1	mg/kg dry	EPA 8082A	6/24/25 12:02	6/26/25 02:16	NF
Aroclor 1254	**0.0198**		0.0169	0.0169	1	mg/kg dry	EPA 8082A	6/24/25 12:02	6/26/25 02:16	NF
Aroclor 1260	**0.0258**		0.0169	0.0169	1	mg/kg dry	EPA 8082A	6/24/25 12:02	6/26/25 02:16	NF
* Total PCBs	**0.0456**		0.0169	0.0169	1	mg/kg dry	EPA 8082A	6/24/25 12:02	6/26/25 02:16	NF

Surrogate Recoveries	Result	Flag	Acceptance Range	Reference Method	Analyzed
Surrogate: Tetrachloro-m-xylene	*56.0 %*		*30-120*	*EPA 8082A*	*6/26/25 02:16*
Surrogate: Decachlorobiphenyl	*52.0 %*		*30-120*	*EPA 8082A*	*6/26/25 02:16*

* Analyte is not certified or the state of the samples origination does not offer certification for the Analyte.

Client:	Vektor Consultants	**Sample ID:**	**25F1387-13**
Client Project:	2425 Atlantic Ave 25030016	**Date Received:**	06/20/2025
Client Sample ID:	SB-7 (8-10)	**Collection Date/Time:**	6/20/25 11:55

Lab ID:	**25F1387-13**	**Laboratory:**	ALS Environmental - Stratford
Analysis:	**Metals Total**	**Matrix:**	Soil
Prep Method:	Sample Prepared by Method: EPA 3050B		

Parameter	Result	Flag	MDL	RL	Dilution	Units	Reference Method	Extracted	Analyzed	Analyst
Aluminum	**6620**	J	4.23	4.23	1	mg/kg dry	EPA 6010D	6/24/25 14:52	6/25/25 12:06	AGNR
Mercury	ND		0.0305	0.0305	1	mg/kg dry	EPA 7473	6/25/25 12:54	6/26/25 08:39	DBT
Antimony	ND	UJ	2.11	2.11	1	mg/kg dry	EPA 6010D	6/24/25 14:52	6/25/25 12:06	AGNR
Arsenic	**12.1**		1.27	1.27	1	mg/kg dry	EPA 6010D	6/24/25 14:52	6/25/25 12:06	AGNR
Barium	**70.5**	J	2.11	2.11	1	mg/kg dry	EPA 6010D	6/24/25 14:52	6/25/25 12:06	AGNR
Beryllium	ND		0.043	0.043	1	mg/kg dry	EPA 6010D	6/24/25 14:52	6/25/25 12:06	AGNR
Cadmium	ND		0.254	0.254	1	mg/kg dry	EPA 6010D	6/24/25 14:52	6/25/25 12:06	AGNR
Calcium	**38600**	J B	4.23	4.23	1	mg/kg dry	EPA 6010D	6/24/25 14:52	6/25/25 12:06	AGNR
Chromium	**11.5**	J+	0.423	0.423	1	mg/kg dry	EPA 6010D	6/24/25 14:52	6/25/25 12:06	AGNR
Cobalt	**3.44**	J	0.338	0.338	1	mg/kg dry	EPA 6010D	6/24/25 14:52	6/25/25 12:06	AGNR
Copper	**13.3**	J+	1.69	1.69	1	mg/kg dry	EPA 6010D	6/24/25 14:52	6/25/25 12:06	AGNR
Iron	**12800**	J	21.1	21.1	1	mg/kg dry	EPA 6010D	6/24/25 14:52	6/25/25 12:06	AGNR
Lead	**6.90**	J	0.423	0.423	1	mg/kg dry	EPA 6010D	6/24/25 14:52	6/25/25 12:06	AGNR
Magnesium	**2560**	J B	4.23	4.23	1	mg/kg dry	EPA 6010D	6/24/25 14:52	6/25/25 12:06	AGNR
Manganese	**179**	J	0.423	0.423	1	mg/kg dry	EPA 6010D	6/24/25 14:52	6/25/25 12:06	AGNR
Nickel	**5.38**	J	0.843	0.843	1	mg/kg dry	EPA 6010D	6/24/25 14:52	6/25/25 12:06	AGNR
Potassium	**1220**	J	4.23	4.23	1	mg/kg dry	EPA 6010D	6/24/25 14:52	6/25/25 12:06	AGNR
Selenium	ND		2.11	2.11	1	mg/kg dry	EPA 6010D	6/24/25 14:52	6/25/25 12:06	AGNR
Silver	ND		0.426	0.426	1	mg/kg dry	EPA 6010D	6/24/25 14:52	6/25/25 12:06	AGNR
Sodium	**592**	J	42.3	42.3	1	mg/kg dry	EPA 6010D	6/24/25 14:52	6/25/25 12:06	AGNR
Thallium	ND		1.02	1.70	1	mg/kg dry	EPA 6010D	6/24/25 14:52	6/25/25 12:06	AGNR
Vanadium	**10.2**	J+	0.843	0.843	1	mg/kg dry	EPA 6010D	6/24/25 14:52	6/25/25 12:06	AGNR
Zinc	**19.3**	J	2.11	2.11	1	mg/kg dry	EPA 6010D	6/24/25 14:52	6/25/25 12:06	AGNR

Lab ID:	**25F1387-13**	**Laboratory:**	ALS Environmental - Stratford
Analysis:	**Miscellaneous Physical Parameters**	**Matrix:**	Soil
Prep Method:	Sample Prepared by Method: % Solids Prep		

Parameter	Result	Flag	MDL	RL	Dilution	Units	Reference Method	Extracted	Analyzed	Analyst
* % Solids	**98.5**		0.100	0.100	1	%	SM 2540G	6/24/25 8:39	6/24/25 10:00	SMM

Client:	Vektor Consultants	**Sample ID:**	**25F1387-14**
Client Project:	2425 Atlantic Ave 25030016	**Date Received:**	06/20/2025
Client Sample ID:	SB-7 (10-12)	**Collection Date/Time:**	6/20/25 12:00

Lab ID:	**25F1387-14**	**Laboratory:**	ALS Environmental - Stratford
Analysis:	**Volatile Organic Compounds by GC/MS**	**Matrix:**	Soil
Prep Method:	Sample Prepared by Method: EPA 5035A		

Parameter	Result	Flag	MDL	RL	Dilution	Units	Reference Method	Extracted	Analyzed	Analyst
1,1,1,2-Tetrachloroethane	ND		0.0029	0.0058	1	mg/kg dry	EPA 8260D	6/24/25 9:04	6/24/25 17:33	PRS
1,1,1-Trichloroethane	ND		0.0029	0.0058	1	mg/kg dry	EPA 8260D	6/24/25 9:04	6/24/25 17:33	PRS
1,1,2,2-Tetrachloroethane	ND		0.0029	0.0058	1	mg/kg dry	EPA 8260D	6/24/25 9:04	6/24/25 17:33	PRS

* Analyte is not certified or the state of the samples origination does not offer certification for the Analyte.

Client:	Vektor Consultants	**Sample ID:**	**25F1387-14**
Client Project:	2425 Atlantic Ave 25030016	**Date Received:**	06/20/2025
Client Sample ID:	SB-7 (10-12)	**Collection Date/Time:**	6/20/25 12:00

Lab ID:	**25F1387-14**	**Laboratory:**	ALS Environmental - Stratford
Analysis:	**Volatile Organic Compounds by GC/MS**	**Matrix:**	Soil
Prep Method:	Sample Prepared by Method: EPA 5035A		

Parameter	Result	Flag	MDL	RL	Dilution	Units	Reference Method	Extracted	Analyzed	Analyst
1,1,2-Trichloro-1,2,2-trifluoroethane (Freon 113)	ND		0.0029	0.0058	1	mg/kg dry	EPA 8260D	6/24/25 9:04	6/24/25 17:33	PRS
1,1,2-Trichloroethane	ND		0.0029	0.0058	1	mg/kg dry	EPA 8260D	6/24/25 9:04	6/24/25 17:33	PRS
1,1-Dichloroethane	ND		0.0029	0.0058	1	mg/kg dry	EPA 8260D	6/24/25 9:04	6/24/25 17:33	PRS
1,1-Dichloroethylene	ND		0.0029	0.0058	1	mg/kg dry	EPA 8260D	6/24/25 9:04	6/24/25 17:33	PRS
1,2,3-Trichlorobenzene	ND		0.0029	0.0058	1	mg/kg dry	EPA 8260D	6/24/25 9:04	6/24/25 17:33	PRS
1,2,3-Trichloropropane	ND		0.0029	0.0058	1	mg/kg dry	EPA 8260D	6/24/25 9:04	6/24/25 17:33	PRS
1,2,4-Trichlorobenzene	ND		0.0029	0.0058	1	mg/kg dry	EPA 8260D	6/24/25 9:04	6/24/25 17:33	PRS
1,2,4-Trimethylbenzene	ND		0.0029	0.0058	1	mg/kg dry	EPA 8260D	6/24/25 9:04	6/24/25 17:33	PRS
1,2-Dibromo-3-chloropropane	ND		0.0029	0.0058	1	mg/kg dry	EPA 8260D	6/24/25 9:04	6/24/25 17:33	PRS
1,2-Dibromoethane	ND		0.0029	0.0058	1	mg/kg dry	EPA 8260D	6/24/25 9:04	6/24/25 17:33	PRS
1,2-Dichlorobenzene	ND		0.0029	0.0058	1	mg/kg dry	EPA 8260D	6/24/25 9:04	6/24/25 17:33	PRS
1,2-Dichloroethane	ND		0.0029	0.0058	1	mg/kg dry	EPA 8260D	6/24/25 9:04	6/24/25 17:33	PRS
1,2-Dichloropropane	ND		0.0029	0.0058	1	mg/kg dry	EPA 8260D	6/24/25 9:04	6/24/25 17:33	PRS
1,3,5-Trimethylbenzene	ND		0.0029	0.0058	1	mg/kg dry	EPA 8260D	6/24/25 9:04	6/24/25 17:33	PRS
1,3-Dichlorobenzene	ND		0.0029	0.0058	1	mg/kg dry	EPA 8260D	6/24/25 9:04	6/24/25 17:33	PRS
1,4-Dichlorobenzene	ND		0.0029	0.0058	1	mg/kg dry	EPA 8260D	6/24/25 9:04	6/24/25 17:33	PRS
1,4-Dioxane	ND		0.058	0.12	1	mg/kg dry	EPA 8260D	6/24/25 9:04	6/24/25 17:33	PRS
2-Butanone	ND	CCVE	0.0029	0.0058	1	mg/kg dry	EPA 8260D	6/24/25 9:04	6/24/25 17:33	PRS
2-Hexanone	ND		0.0029	0.0058	1	mg/kg dry	EPA 8260D	6/24/25 9:04	6/24/25 17:33	PRS
4-Methyl-2-pentanone	ND		0.0029	0.0058	1	mg/kg dry	EPA 8260D	6/24/25 9:04	6/24/25 17:33	PRS
Acetone	ND		0.0058	0.012	1	mg/kg dry	EPA 8260D	6/24/25 9:04	6/24/25 17:33	PRS
Acrolein	ND		0.0058	0.012	1	mg/kg dry	EPA 8260D	6/24/25 9:04	6/24/25 17:33	PRS
Acrylonitrile	ND		0.0029	0.0058	1	mg/kg dry	EPA 8260D	6/24/25 9:04	6/24/25 17:33	PRS
Benzene	ND		0.0029	0.0058	1	mg/kg dry	EPA 8260D	6/24/25 9:04	6/24/25 17:33	PRS
Bromochloromethane	ND		0.0029	0.0058	1	mg/kg dry	EPA 8260D	6/24/25 9:04	6/24/25 17:33	PRS
Bromodichloromethane	ND		0.0029	0.0058	1	mg/kg dry	EPA 8260D	6/24/25 9:04	6/24/25 17:33	PRS
Bromoform	ND		0.0029	0.0058	1	mg/kg dry	EPA 8260D	6/24/25 9:04	6/24/25 17:33	PRS
Bromomethane	ND		0.0029	0.0058	1	mg/kg dry	EPA 8260D	6/24/25 9:04	6/24/25 17:33	PRS
Carbon disulfide	ND		0.0029	0.0058	1	mg/kg dry	EPA 8260D	6/24/25 9:04	6/24/25 17:33	PRS
Carbon tetrachloride	ND		0.0029	0.0058	1	mg/kg dry	EPA 8260D	6/24/25 9:04	6/24/25 17:33	PRS
Chlorobenzene	ND		0.0029	0.0058	1	mg/kg dry	EPA 8260D	6/24/25 9:04	6/24/25 17:33	PRS
Chloroethane	ND		0.0029	0.0058	1	mg/kg dry	EPA 8260D	6/24/25 9:04	6/24/25 17:33	PRS
Chloroform	ND		0.0029	0.0058	1	mg/kg dry	EPA 8260D	6/24/25 9:04	6/24/25 17:33	PRS
Chloromethane	ND		0.0029	0.0058	1	mg/kg dry	EPA 8260D	6/24/25 9:04	6/24/25 17:33	PRS
cis-1,2-Dichloroethylene	ND	CCVE	0.0029	0.0058	1	mg/kg dry	EPA 8260D	6/24/25 9:04	6/24/25 17:33	PRS
cis-1,3-Dichloropropylene	ND		0.0029	0.0058	1	mg/kg dry	EPA 8260D	6/24/25 9:04	6/24/25 17:33	PRS
Cyclohexane	ND		0.0029	0.0058	1	mg/kg dry	EPA 8260D	6/24/25 9:04	6/24/25 17:33	PRS
Dibromochloromethane	ND		0.0029	0.0058	1	mg/kg dry	EPA 8260D	6/24/25 9:04	6/24/25 17:33	PRS
Dibromomethane	ND		0.0029	0.0058	1	mg/kg dry	EPA 8260D	6/24/25 9:04	6/24/25 17:33	PRS
Dichlorodifluoromethane	ND		0.0029	0.0058	1	mg/kg dry	EPA 8260D	6/24/25 9:04	6/24/25 17:33	PRS
Ethyl Benzene	ND	UJ QL-02	0.0029	0.0058	1	mg/kg dry	EPA 8260D	6/24/25 9:04	6/24/25 17:33	PRS
Hexachlorobutadiene	ND		0.0029	0.0058	1	mg/kg dry	EPA 8260D	6/24/25 9:04	6/24/25 17:33	PRS
Isopropylbenzene	ND		0.0029	0.0058	1	mg/kg dry	EPA 8260D	6/24/25 9:04	6/24/25 17:33	PRS

* Analyte is not certified or the state of the samples origination does not offer certification for the Analyte.

Client:	Vektor Consultants	**Sample ID:**	**25F1387-14**
Client Project:	2425 Atlantic Ave 25030016	**Date Received:**	06/20/2025
Client Sample ID:	SB-7 (10-12)	**Collection Date/Time:**	6/20/25 12:00

Lab ID:	**25F1387-14**	**Laboratory:**	ALS Environmental - Stratford
Analysis:	**Volatile Organic Compounds by GC/MS**	**Matrix:**	Soil
Prep Method:	Sample Prepared by Method: EPA 5035A		

Parameter	Result	Flag	MDL	RL	Dilution	Units	Reference Method	Extracted	Analyzed	Analyst
Methyl acetate	ND	CCVE	0.0029	0.0058	1	mg/kg dry	EPA 8260D	6/24/25 9:04	6/24/25 17:33	PRS
Methyl tert-butyl ether (MTBE)	ND	UJ QL-02	0.0029	0.0058	1	mg/kg dry	EPA 8260D	6/24/25 9:04	6/24/25 17:33	PRS
Methylcyclohexane	ND		0.0029	0.0058	1	mg/kg dry	EPA 8260D	6/24/25 9:04	6/24/25 17:33	PRS
* Methylene chloride	ND		0.0058	0.012	1	mg/kg dry	EPA 8260D	6/24/25 9:04	6/24/25 17:33	PRS
n-Butylbenzene	ND		0.0029	0.0058	1	mg/kg dry	EPA 8260D	6/24/25 9:04	6/24/25 17:33	PRS
n-Propylbenzene	ND		0.0029	0.0058	1	mg/kg dry	EPA 8260D	6/24/25 9:04	6/24/25 17:33	PRS
o-Xylene	ND	UJ QL-02	0.0029	0.0058	1	mg/kg dry	EPA 8260D	6/24/25 9:04	6/24/25 17:33	PRS
p- & m- Xylenes	ND		0.0058	0.012	1	mg/kg dry	EPA 8260D	6/24/25 9:04	6/24/25 17:33	PRS
p-Isopropyltoluene	ND		0.0029	0.0058	1	mg/kg dry	EPA 8260D	6/24/25 9:04	6/24/25 17:33	PRS
sec-Butylbenzene	ND		0.0029	0.0058	1	mg/kg dry	EPA 8260D	6/24/25 9:04	6/24/25 17:33	PRS
Styrene	ND	UJ QL-02	0.0029	0.0058	1	mg/kg dry	EPA 8260D	6/24/25 9:04	6/24/25 17:33	PRS
tert-Butyl alcohol (TBA)	ND	UJ QL-02	0.015	0.029	1	mg/kg dry	EPA 8260D	6/24/25 9:04	6/24/25 17:33	PRS
tert-Butylbenzene	ND		0.0029	0.0058	1	mg/kg dry	EPA 8260D	6/24/25 9:04	6/24/25 17:33	PRS
Tetrachloroethylene	ND	UJ QL-02	0.0029	0.0058	1	mg/kg dry	EPA 8260D	6/24/25 9:04	6/24/25 17:33	PRS
Toluene	ND		0.0029	0.0058	1	mg/kg dry	EPA 8260D	6/24/25 9:04	6/24/25 17:33	PRS
trans-1,2-Dichloroethylene	ND		0.0029	0.0058	1	mg/kg dry	EPA 8260D	6/24/25 9:04	6/24/25 17:33	PRS
trans-1,3-Dichloropropylene	ND		0.0029	0.0058	1	mg/kg dry	EPA 8260D	6/24/25 9:04	6/24/25 17:33	PRS
Trichloroethylene	ND		0.0029	0.0058	1	mg/kg dry	EPA 8260D	6/24/25 9:04	6/24/25 17:33	PRS
Trichlorofluoromethane	ND		0.0029	0.0058	1	mg/kg dry	EPA 8260D	6/24/25 9:04	6/24/25 17:33	PRS
Vinyl Chloride	ND		0.0029	0.0058	1	mg/kg dry	EPA 8260D	6/24/25 9:04	6/24/25 17:33	PRS
Xylenes, Total	ND		0.0087	0.017	1	mg/kg dry	EPA 8260D	6/24/25 9:04	6/24/25 17:33	PRS

Surrogate Recoveries	Result	Flag	Acceptance Range	Reference Method	Analyzed
Surrogate: SURR: 1,2-Dichloroethane-d4	*119 %*		*77-125*	*EPA 8260D*	*6/24/25 17:33*
Surrogate: SURR: Toluene-d8	*92.2 %*		*85-120*	*EPA 8260D*	*6/24/25 17:33*
Surrogate: SURR: p-Bromofluorobenzene	*100 %*		*76-130*	*EPA 8260D*	*6/24/25 17:33*

* Analyte is not certified or the state of the samples origination does not offer certification for the Analyte.

Client:	Vektor Consultants	**Sample ID:**	**25F1387-14**
Client Project:	2425 Atlantic Ave 25030016	**Date Received:**	06/20/2025
Client Sample ID:	SB-7 (10-12)	**Collection Date/Time:**	6/20/25 12:00

Lab ID:	**25F1387-14**	**Laboratory:**	ALS Environmental - Stratford
Analysis:	**Semivolatile Organic Compounds by GC/MS**	**Matrix:**	Soil
Prep Method:	Sample Prepared by Method: EPA 3550C		

Parameter	Result	Flag	MDL	RL	Dilution	Units	Reference Method	Extracted	Analyzed	Analyst
1,1-Biphenyl	ND		0.0432	0.0863	2	mg/kg dry	EPA 8270E	6/24/25 8:47	6/25/25 00:37	AK
1,2,4,5-Tetrachlorobenzene	ND	CCVE	0.0863	0.172	2	mg/kg dry	EPA 8270E	6/24/25 8:47	6/25/25 00:37	AK
1,2,4-Trichlorobenzene	ND		0.0432	0.0863	2	mg/kg dry	EPA 8270E	6/24/25 8:47	6/25/25 00:37	AK
1,2-Dichlorobenzene	ND		0.0432	0.0863	2	mg/kg dry	EPA 8270E	6/24/25 8:47	6/25/25 00:37	AK
1,2-Diphenylhydrazine (as Azobenzene)	ND		0.0432	0.0863	2	mg/kg dry	EPA 8270E	6/24/25 8:47	6/25/25 00:37	AK
1,3-Dichlorobenzene	ND		0.0432	0.0863	2	mg/kg dry	EPA 8270E	6/24/25 8:47	6/25/25 00:37	AK
1,4-Dichlorobenzene	ND		0.0432	0.0863	2	mg/kg dry	EPA 8270E	6/24/25 8:47	6/25/25 00:37	AK
2,3,4,6-Tetrachlorophenol	ND		0.0863	0.172	2	mg/kg dry	EPA 8270E	6/24/25 8:47	6/25/25 00:37	AK
2,4,5-Trichlorophenol	ND		0.0432	0.0863	2	mg/kg dry	EPA 8270E	6/24/25 8:47	6/25/25 00:37	AK
2,4,6-Trichlorophenol	ND		0.0432	0.0863	2	mg/kg dry	EPA 8270E	6/24/25 8:47	6/25/25 00:37	AK
2,4-Dichlorophenol	ND		0.0432	0.0863	2	mg/kg dry	EPA 8270E	6/24/25 8:47	6/25/25 00:37	AK
2,4-Dimethylphenol	ND		0.0432	0.0863	2	mg/kg dry	EPA 8270E	6/24/25 8:47	6/25/25 00:37	AK
2,4-Dinitrophenol	ND		0.0863	0.172	2	mg/kg dry	EPA 8270E	6/24/25 8:47	6/25/25 00:37	AK
2,4-Dinitrotoluene	ND		0.0432	0.0863	2	mg/kg dry	EPA 8270E	6/24/25 8:47	6/25/25 00:37	AK
2,6-Dinitrotoluene	ND		0.0432	0.0863	2	mg/kg dry	EPA 8270E	6/24/25 8:47	6/25/25 00:37	AK
2-Chloronaphthalene	ND		0.0432	0.0863	2	mg/kg dry	EPA 8270E	6/24/25 8:47	6/25/25 00:37	AK
2-Chlorophenol	ND		0.0432	0.0863	2	mg/kg dry	EPA 8270E	6/24/25 8:47	6/25/25 00:37	AK
2-Methylnaphthalene	ND		0.0432	0.0863	2	mg/kg dry	EPA 8270E	6/24/25 8:47	6/25/25 00:37	AK
2-Methylphenol	ND		0.0432	0.0863	2	mg/kg dry	EPA 8270E	6/24/25 8:47	6/25/25 00:37	AK
2-Nitroaniline	ND		0.0863	0.172	2	mg/kg dry	EPA 8270E	6/24/25 8:47	6/25/25 00:37	AK
2-Nitrophenol	ND		0.0432	0.0863	2	mg/kg dry	EPA 8270E	6/24/25 8:47	6/25/25 00:37	AK
* 3- & 4-Methylphenols	ND		0.0432	0.0863	2	mg/kg dry	EPA 8270E	6/24/25 8:47	6/25/25 00:37	AK
3,3-Dichlorobenzidine	ND	CAL-E	0.0432	0.0863	2	mg/kg dry	EPA 8270E	6/24/25 8:47	6/25/25 00:37	AK
3-Nitroaniline	ND		0.0863	0.172	2	mg/kg dry	EPA 8270E	6/24/25 8:47	6/25/25 00:37	AK
4,6-Dinitro-2-methylphenol	ND		0.0863	0.172	2	mg/kg dry	EPA 8270E	6/24/25 8:47	6/25/25 00:37	AK
4-Bromophenyl phenyl ether	ND		0.0432	0.0863	2	mg/kg dry	EPA 8270E	6/24/25 8:47	6/25/25 00:37	AK
4-Chloro-3-methylphenol	ND		0.0432	0.0863	2	mg/kg dry	EPA 8270E	6/24/25 8:47	6/25/25 00:37	AK
4-Chloroaniline	ND		0.0432	0.0863	2	mg/kg dry	EPA 8270E	6/24/25 8:47	6/25/25 00:37	AK
4-Chlorophenyl phenyl ether	ND		0.0432	0.0863	2	mg/kg dry	EPA 8270E	6/24/25 8:47	6/25/25 00:37	AK
4-Nitroaniline	ND		0.0863	0.172	2	mg/kg dry	EPA 8270E	6/24/25 8:47	6/25/25 00:37	AK
4-Nitrophenol	ND		0.0863	0.172	2	mg/kg dry	EPA 8270E	6/24/25 8:47	6/25/25 00:37	AK
Acenaphthene	ND		0.0432	0.0863	2	mg/kg dry	EPA 8270E	6/24/25 8:47	6/25/25 00:37	AK
Acenaphthylene	ND		0.0432	0.0863	2	mg/kg dry	EPA 8270E	6/24/25 8:47	6/25/25 00:37	AK
Acetophenone	ND		0.0432	0.0863	2	mg/kg dry	EPA 8270E	6/24/25 8:47	6/25/25 00:37	AK
Aniline	ND		0.173	0.345	2	mg/kg dry	EPA 8270E	6/24/25 8:47	6/25/25 00:37	AK
Anthracene	ND		0.0432	0.0863	2	mg/kg dry	EPA 8270E	6/24/25 8:47	6/25/25 00:37	AK
Atrazine	ND	CCVE	0.0432	0.0863	2	mg/kg dry	EPA 8270E	6/24/25 8:47	6/25/25 00:37	AK
Benzaldehyde	ND	CCVE, ICVE	0.0432	0.0863	2	mg/kg dry	EPA 8270E	6/24/25 8:47	6/25/25 00:37	AK
Benzidine	ND	CAL-E	0.173	0.345	2	mg/kg dry	EPA 8270E	6/24/25 8:47	6/25/25 00:37	AK
Benzo(a)anthracene	ND		0.0432	0.0863	2	mg/kg dry	EPA 8270E	6/24/25 8:47	6/25/25 00:37	AK
Benzo(a)pyrene	ND		0.0432	0.0863	2	mg/kg dry	EPA 8270E	6/24/25 8:47	6/25/25 00:37	AK
Benzo(b)fluoranthene	ND		0.0432	0.0863	2	mg/kg dry	EPA 8270E	6/24/25 8:47	6/25/25 00:37	AK

* Analyte is not certified or the state of the samples origination does not offer certification for the Analyte.

Client:	Vektor Consultants	**Sample ID:**	**25F1387-14**
Client Project:	2425 Atlantic Ave 25030016	**Date Received:**	06/20/2025
Client Sample ID:	SB-7 (10-12)	**Collection Date/Time:**	6/20/25 12:00

Lab ID:	**25F1387-14**	**Laboratory:**	ALS Environmental - Stratford
Analysis:	**Semivolatile Organic Compounds by GC/MS**	**Matrix:**	Soil
Prep Method:	Sample Prepared by Method: EPA 3550C		

Parameter	Result	Flag	MDL	RL	Dilution	Units	Reference Method	Extracted	Analyzed	Analyst
Benzo(g,h,i)perylene	ND		0.0432	0.0863	2	mg/kg dry	EPA 8270E	6/24/25 8:47	6/25/25 00:37	AK
Benzo(k)fluoranthene	ND		0.0432	0.0863	2	mg/kg dry	EPA 8270E	6/24/25 8:47	6/25/25 00:37	AK
Benzoic acid	ND	ICVE	0.0432	0.0863	2	mg/kg dry	EPA 8270E	6/24/25 8:47	6/25/25 00:37	AK
Benzyl alcohol	ND		0.0432	0.0863	2	mg/kg dry	EPA 8270E	6/24/25 8:47	6/25/25 00:37	AK
Benzyl butyl phthalate	ND		0.0432	0.0863	2	mg/kg dry	EPA 8270E	6/24/25 8:47	6/25/25 00:37	AK
Bis(2-chloroethoxy)methane	ND		0.0432	0.0863	2	mg/kg dry	EPA 8270E	6/24/25 8:47	6/25/25 00:37	AK
Bis(2-chloroethyl)ether	ND		0.0432	0.0863	2	mg/kg dry	EPA 8270E	6/24/25 8:47	6/25/25 00:37	AK
Bis(2-chloroisopropyl)ether	ND		0.0432	0.0863	2	mg/kg dry	EPA 8270E	6/24/25 8:47	6/25/25 00:37	AK
Bis(2-ethylhexyl)phthalate	ND		0.0432	0.0863	2	mg/kg dry	EPA 8270E	6/24/25 8:47	6/25/25 00:37	AK
Caprolactam	ND	CAL-E, CCVE	0.0863	0.172	2	mg/kg dry	EPA 8270E	6/24/25 8:47	6/25/25 00:37	AK
Carbazole	ND		0.0432	0.0863	2	mg/kg dry	EPA 8270E	6/24/25 8:47	6/25/25 00:37	AK
Chrysene	ND		0.0432	0.0863	2	mg/kg dry	EPA 8270E	6/24/25 8:47	6/25/25 00:37	AK
Dibenzo(a,h)anthracene	ND		0.0432	0.0863	2	mg/kg dry	EPA 8270E	6/24/25 8:47	6/25/25 00:37	AK
Dibenzofuran	ND		0.0432	0.0863	2	mg/kg dry	EPA 8270E	6/24/25 8:47	6/25/25 00:37	AK
Diethyl phthalate	ND		0.0432	0.0863	2	mg/kg dry	EPA 8270E	6/24/25 8:47	6/25/25 00:37	AK
Dimethyl phthalate	ND		0.0432	0.0863	2	mg/kg dry	EPA 8270E	6/24/25 8:47	6/25/25 00:37	AK
Di-n-butyl phthalate	ND		0.0432	0.0863	2	mg/kg dry	EPA 8270E	6/24/25 8:47	6/25/25 00:37	AK
Di-n-octyl phthalate	ND		0.0432	0.0863	2	mg/kg dry	EPA 8270E	6/24/25 8:47	6/25/25 00:37	AK
Fluoranthene	ND		0.0432	0.0863	2	mg/kg dry	EPA 8270E	6/24/25 8:47	6/25/25 00:37	AK
Fluorene	ND		0.0432	0.0863	2	mg/kg dry	EPA 8270E	6/24/25 8:47	6/25/25 00:37	AK
Hexachlorobenzene	ND		0.0432	0.0863	2	mg/kg dry	EPA 8270E	6/24/25 8:47	6/25/25 00:37	AK
Hexachlorobutadiene	ND		0.0432	0.0863	2	mg/kg dry	EPA 8270E	6/24/25 8:47	6/25/25 00:37	AK
Hexachlorocyclopentadiene	ND		0.0432	0.0863	2	mg/kg dry	EPA 8270E	6/24/25 8:47	6/25/25 00:37	AK
Hexachloroethane	ND		0.0432	0.0863	2	mg/kg dry	EPA 8270E	6/24/25 8:47	6/25/25 00:37	AK
Indeno(1,2,3-cd)pyrene	ND		0.0432	0.0863	2	mg/kg dry	EPA 8270E	6/24/25 8:47	6/25/25 00:37	AK
Isophorone	ND		0.0432	0.0863	2	mg/kg dry	EPA 8270E	6/24/25 8:47	6/25/25 00:37	AK
Naphthalene	ND		0.0432	0.0863	2	mg/kg dry	EPA 8270E	6/24/25 8:47	6/25/25 00:37	AK
Nitrobenzene	ND		0.0432	0.0863	2	mg/kg dry	EPA 8270E	6/24/25 8:47	6/25/25 00:37	AK
N-Nitrosodimethylamine	ND		0.0432	0.0863	2	mg/kg dry	EPA 8270E	6/24/25 8:47	6/25/25 00:37	AK
N-nitroso-di-n-propylamine	ND		0.0432	0.0863	2	mg/kg dry	EPA 8270E	6/24/25 8:47	6/25/25 00:37	AK
N-Nitrosodiphenylamine	ND		0.0432	0.0863	2	mg/kg dry	EPA 8270E	6/24/25 8:47	6/25/25 00:37	AK
Pentachlorophenol	ND		0.0432	0.0863	2	mg/kg dry	EPA 8270E	6/24/25 8:47	6/25/25 00:37	AK
Phenanthrene	ND		0.0432	0.0863	2	mg/kg dry	EPA 8270E	6/24/25 8:47	6/25/25 00:37	AK
Phenol	ND		0.0432	0.0863	2	mg/kg dry	EPA 8270E	6/24/25 8:47	6/25/25 00:37	AK
Pyrene	ND		0.0432	0.0863	2	mg/kg dry	EPA 8270E	6/24/25 8:47	6/25/25 00:37	AK
Pyridine	ND		0.173	0.345	2	mg/kg dry	EPA 8270E	6/24/25 8:47	6/25/25 00:37	AK

Surrogate Recoveries	Result	Flag	Acceptance Range	Reference Method	Analyzed
Surrogate: SURR: 2-Fluorophenol	*75.0 %*		*20-108*	*EPA 8270E*	*6/25/25 00:37*
Surrogate: SURR: Phenol-d6	*65.3 %*		*23-114*	*EPA 8270E*	*6/25/25 00:37*
Surrogate: SURR: Nitrobenzene-d5	*50.0 %*		*22-108*	*EPA 8270E*	*6/25/25 00:37*
Surrogate: SURR: 2-Fluorobiphenyl	*69.0 %*		*21-113*	*EPA 8270E*	*6/25/25 00:37*

* Analyte is not certified or the state of the samples origination does not offer certification for the Analyte.

Client:	Vektor Consultants	**Sample ID:**	**25F1387-14**
Client Project:	2425 Atlantic Ave 25030016	**Date Received:**	06/20/2025
Client Sample ID:	SB-7 (10-12)	**Collection Date/Time:**	6/20/25 12:00

Lab ID: **25F1387-14** **Laboratory:** ALS Environmental - Stratford
Analysis: **Semivolatile Organic Compounds by GC/MS** **Matrix:** Soil
Prep Method: Sample Prepared by Method: EPA 3550C

Surrogate Recoveries	Result	Flag	Acceptance Range	Reference Method	Analyzed
Surrogate: SURR: 2,4,6-Tribromophenol	*68.5 %*		*19-110*	*EPA 8270E*	*6/25/25 00:37*
Surrogate: SURR: Terphenyl-d14	*75.3 %*		*24-116*	*EPA 8270E*	*6/25/25 00:37*

Lab ID: **25F1387-14** **Laboratory:** ALS Environmental - Stratford
Analysis: **Organochlorine Pesticides by GC/ECD** **Matrix:** Soil
Prep Method: Sample Prepared by Method: EPA 3550C

Parameter	Result	Flag	MDL	RL	Dilution	Units	Reference Method	Extracted	Analyzed	Analyst
4,4'-DDD	ND		0.00172	0.00172	5	mg/kg dry	EPA 8081B	6/24/25 12:04	6/24/25 20:54	RJ
4,4'-DDE	ND		0.00172	0.00172	5	mg/kg dry	EPA 8081B	6/24/25 12:04	6/24/25 20:54	RJ
4,4'-DDT	ND		0.00172	0.00172	5	mg/kg dry	EPA 8081B	6/24/25 12:04	6/24/25 20:54	RJ
Aldrin	ND		0.00172	0.00172	5	mg/kg dry	EPA 8081B	6/24/25 12:04	6/24/25 20:54	RJ
alpha-BHC	ND		0.00172	0.00172	5	mg/kg dry	EPA 8081B	6/24/25 12:04	6/24/25 20:54	RJ
alpha-Chlordane	ND		0.00172	0.00172	5	mg/kg dry	EPA 8081B	6/24/25 12:04	6/24/25 20:54	RJ
beta-BHC	ND		0.00172	0.00172	5	mg/kg dry	EPA 8081B	6/24/25 12:04	6/24/25 20:54	RJ
delta-BHC	ND		0.00172	0.00172	5	mg/kg dry	EPA 8081B	6/24/25 12:04	6/24/25 20:54	RJ
Dieldrin	ND		0.00172	0.00172	5	mg/kg dry	EPA 8081B	6/24/25 12:04	6/24/25 20:54	RJ
Endosulfan I	ND		0.00172	0.00172	5	mg/kg dry	EPA 8081B	6/24/25 12:04	6/24/25 20:54	RJ
Endosulfan II	ND		0.00172	0.00172	5	mg/kg dry	EPA 8081B	6/24/25 12:04	6/24/25 20:54	RJ
Endosulfan sulfate	ND		0.00172	0.00172	5	mg/kg dry	EPA 8081B	6/24/25 12:04	6/24/25 20:54	RJ
Endrin	ND		0.00172	0.00172	5	mg/kg dry	EPA 8081B	6/24/25 12:04	6/24/25 20:54	RJ
gamma-BHC (Lindane)	ND		0.00172	0.00172	5	mg/kg dry	EPA 8081B	6/24/25 12:04	6/24/25 20:54	RJ
Heptachlor	ND		0.00172	0.00172	5	mg/kg dry	EPA 8081B	6/24/25 12:04	6/24/25 20:54	RJ

Surrogate Recoveries	Result	Flag	Acceptance Range	Reference Method	Analyzed
Surrogate: Decachlorobiphenyl	*68.7 %*		*30-150*	*EPA 8081B*	*6/24/25 20:54*
Surrogate: Tetrachloro-m-xylene	*56.8 %*		*30-150*	*EPA 8081B*	*6/24/25 20:54*

Lab ID: **25F1387-14** **Laboratory:** ALS Environmental - Stratford
Analysis: **Polychlorinated Biphenyls by GC/ECD** **Matrix:** Soil
Prep Method: Sample Prepared by Method: EPA 3550C

Parameter	Result	Flag	MDL	RL	Dilution	Units	Reference Method	Extracted	Analyzed	Analyst
Aroclor 1016	ND		0.0173	0.0173	1	mg/kg dry	EPA 8082A	6/24/25 12:02	6/26/25 02:29	NF
Aroclor 1221	ND		0.0173	0.0173	1	mg/kg dry	EPA 8082A	6/24/25 12:02	6/26/25 02:29	NF
Aroclor 1232	ND		0.0173	0.0173	1	mg/kg dry	EPA 8082A	6/24/25 12:02	6/26/25 02:29	NF
Aroclor 1242	ND		0.0173	0.0173	1	mg/kg dry	EPA 8082A	6/24/25 12:02	6/26/25 02:29	NF
Aroclor 1248	ND		0.0173	0.0173	1	mg/kg dry	EPA 8082A	6/24/25 12:02	6/26/25 02:29	NF
Aroclor 1254	ND		0.0173	0.0173	1	mg/kg dry	EPA 8082A	6/24/25 12:02	6/26/25 02:29	NF
Aroclor 1260	ND		0.0173	0.0173	1	mg/kg dry	EPA 8082A	6/24/25 12:02	6/26/25 02:29	NF
* Total PCBs	ND		0.0173	0.0173	1	mg/kg dry	EPA 8082A	6/24/25 12:02	6/26/25 02:29	NF

Surrogate Recoveries	Result	Flag	Acceptance Range	Reference Method	Analyzed
Surrogate: Tetrachloro-m-xylene	*69.5 %*		*30-120*	*EPA 8082A*	*6/26/25 02:29*
Surrogate: Decachlorobiphenyl	*68.5 %*		*30-120*	*EPA 8082A*	*6/26/25 02:29*

* Analyte is not certified or the state of the samples origination does not offer certification for the Analyte.

Client:	Vektor Consultants	**Sample ID:**	**25F1387-14**
Client Project:	2425 Atlantic Ave 25030016	**Date Received:**	06/20/2025
Client Sample ID:	SB-7 (10-12)	**Collection Date/Time:**	6/20/25 12:00

Lab ID:	**25F1387-14**	**Laboratory:**	ALS Environmental - Stratford
Analysis:	**Metals Total**	**Matrix:**	Soil
Prep Method:	Sample Prepared by Method: EPA 3050B		

Parameter	Result	Flag	MDL	RL	Dilution	Units	Reference Method	Extracted	Analyzed	Analyst
Aluminum	**12100**	J	4.35	4.35	1	mg/kg dry	EPA 6010D	6/24/25 14:52	6/25/25 12:08	AGNR
Mercury	ND		0.0313	0.0313	1	mg/kg dry	EPA 7473	6/25/25 12:54	6/26/25 08:39	DBT
Antimony	ND	UJ	2.18	2.18	1	mg/kg dry	EPA 6010D	6/24/25 14:52	6/25/25 12:08	AGNR
Arsenic	**2.39**		1.31	1.31	1	mg/kg dry	EPA 6010D	6/24/25 14:52	6/25/25 12:08	AGNR
Barium	**86.8**	J	2.17	2.17	1	mg/kg dry	EPA 6010D	6/24/25 14:52	6/25/25 12:08	AGNR
Beryllium	ND		0.044	0.044	1	mg/kg dry	EPA 6010D	6/24/25 14:52	6/25/25 12:08	AGNR
Cadmium	ND		0.261	0.261	1	mg/kg dry	EPA 6010D	6/24/25 14:52	6/25/25 12:08	AGNR
Calcium	**7870**	J B	4.35	4.35	1	mg/kg dry	EPA 6010D	6/24/25 14:52	6/25/25 12:08	AGNR
Chromium	**21.0**	J+	0.436	0.436	1	mg/kg dry	EPA 6010D	6/24/25 14:52	6/25/25 12:08	AGNR
Cobalt	**8.87**	J	0.348	0.348	1	mg/kg dry	EPA 6010D	6/24/25 14:52	6/25/25 12:08	AGNR
Copper	**34.2**	J+	1.74	1.74	1	mg/kg dry	EPA 6010D	6/24/25 14:52	6/25/25 12:08	AGNR
Iron	**38200**	J	21.8	21.8	1	mg/kg dry	EPA 6010D	6/24/25 14:52	6/25/25 12:08	AGNR
Lead	**5.70**	J	0.436	0.436	1	mg/kg dry	EPA 6010D	6/24/25 14:52	6/25/25 12:08	AGNR
Magnesium	**4180**	J B	4.36	4.36	1	mg/kg dry	EPA 6010D	6/24/25 14:52	6/25/25 12:08	AGNR
Manganese	**614**	J	0.436	0.436	1	mg/kg dry	EPA 6010D	6/24/25 14:52	6/25/25 12:08	AGNR
Nickel	**15.4**	J	0.867	0.867	1	mg/kg dry	EPA 6010D	6/24/25 14:52	6/25/25 12:08	AGNR
Potassium	**1870**	J	4.36	4.36	1	mg/kg dry	EPA 6010D	6/24/25 14:52	6/25/25 12:08	AGNR
Selenium	ND		2.18	2.18	1	mg/kg dry	EPA 6010D	6/24/25 14:52	6/25/25 12:08	AGNR
Silver	ND		0.439	0.439	1	mg/kg dry	EPA 6010D	6/24/25 14:52	6/25/25 12:08	AGNR
Sodium	**726**	J	43.5	43.5	1	mg/kg dry	EPA 6010D	6/24/25 14:52	6/25/25 12:08	AGNR
Thallium	ND		1.04	1.74	1	mg/kg dry	EPA 6010D	6/24/25 14:52	6/25/25 12:08	AGNR
Vanadium	**44.1**	J+	0.867	0.867	1	mg/kg dry	EPA 6010D	6/24/25 14:52	6/25/25 12:08	AGNR
Zinc	**28.9**	J	2.17	2.17	1	mg/kg dry	EPA 6010D	6/24/25 14:52	6/25/25 12:08	AGNR

Lab ID:	**25F1387-14**	**Laboratory:**	ALS Environmental - Stratford
Analysis:	**Miscellaneous Physical Parameters**	**Matrix:**	Soil
Prep Method:	Sample Prepared by Method: % Solids Prep		

Parameter	Result	Flag	MDL	RL	Dilution	Units	Reference Method	Extracted	Analyzed	Analyst
* % Solids	**95.7**		0.100	0.100	1	%	SM 2540G	6/24/25 8:39	6/24/25 10:00	SMM

Client:	Vektor Consultants	**Sample ID:**	**25F1387-15**
Client Project:	2425 Atlantic Ave 25030016	**Date Received:**	06/20/2025
Client Sample ID:	SB-8 (8-10)	**Collection Date/Time:**	6/20/25 11:15

Lab ID:	**25F1387-15**	**Laboratory:**	ALS Environmental - Stratford
Analysis:	**Volatile Organic Compounds by GC/MS**	**Matrix:**	Soil
Prep Method:	Sample Prepared by Method: EPA 5035A		

Parameter	Result	Flag	MDL	RL	Dilution	Units	Reference Method	Extracted	Analyzed	Analyst
1,1,1,2-Tetrachloroethane	ND		0.0026	0.0052	1	mg/kg dry	EPA 8260D	6/25/25 11:20	6/25/25 16:46	PRS
1,1,1-Trichloroethane	ND		0.0026	0.0052	1	mg/kg dry	EPA 8260D	6/25/25 11:20	6/25/25 16:46	PRS
1,1,2,2-Tetrachloroethane	ND		0.0026	0.0052	1	mg/kg dry	EPA 8260D	6/25/25 11:20	6/25/25 16:46	PRS

* Analyte is not certified or the state of the samples origination does not offer certification for the Analyte.

Client:	Vektor Consultants	**Sample ID:**	**25F1387-15**
Client Project:	2425 Atlantic Ave 25030016	**Date Received:**	06/20/2025
Client Sample ID:	SB-8 (8-10)	**Collection Date/Time:**	6/20/25 11:15

Lab ID:	**25F1387-15**	**Laboratory:**	ALS Environmental - Stratford
Analysis:	**Volatile Organic Compounds by GC/MS**	**Matrix:**	Soil
Prep Method:	Sample Prepared by Method: EPA 5035A		

Parameter	Result	Flag	MDL	RL	Dilution	Units	Reference Method	Extracted	Analyzed	Analyst
1,1,2-Trichloro-1,2,2-trifluoroethane (Freon 113)	ND		0.0026	0.0052	1	mg/kg dry	EPA 8260D	6/25/25 11:20	6/25/25 16:46	PRS
1,1,2-Trichloroethane	ND		0.0026	0.0052	1	mg/kg dry	EPA 8260D	6/25/25 11:20	6/25/25 16:46	PRS
1,1-Dichloroethane	ND		0.0026	0.0052	1	mg/kg dry	EPA 8260D	6/25/25 11:20	6/25/25 16:46	PRS
1,1-Dichloroethylene	ND		0.0026	0.0052	1	mg/kg dry	EPA 8260D	6/25/25 11:20	6/25/25 16:46	PRS
1,2,3-Trichlorobenzene	ND		0.0026	0.0052	1	mg/kg dry	EPA 8260D	6/25/25 11:20	6/25/25 16:46	PRS
1,2,3-Trichloropropane	ND		0.0026	0.0052	1	mg/kg dry	EPA 8260D	6/25/25 11:20	6/25/25 16:46	PRS
1,2,4-Trichlorobenzene	ND		0.0026	0.0052	1	mg/kg dry	EPA 8260D	6/25/25 11:20	6/25/25 16:46	PRS
1,2,4-Trimethylbenzene	ND		0.0026	0.0052	1	mg/kg dry	EPA 8260D	6/25/25 11:20	6/25/25 16:46	PRS
1,2-Dibromo-3-chloropropane	ND		0.0026	0.0052	1	mg/kg dry	EPA 8260D	6/25/25 11:20	6/25/25 16:46	PRS
1,2-Dibromoethane	ND		0.0026	0.0052	1	mg/kg dry	EPA 8260D	6/25/25 11:20	6/25/25 16:46	PRS
1,2-Dichlorobenzene	ND		0.0026	0.0052	1	mg/kg dry	EPA 8260D	6/25/25 11:20	6/25/25 16:46	PRS
1,2-Dichloroethane	ND		0.0026	0.0052	1	mg/kg dry	EPA 8260D	6/25/25 11:20	6/25/25 16:46	PRS
1,2-Dichloropropane	ND		0.0026	0.0052	1	mg/kg dry	EPA 8260D	6/25/25 11:20	6/25/25 16:46	PRS
1,3,5-Trimethylbenzene	ND		0.0026	0.0052	1	mg/kg dry	EPA 8260D	6/25/25 11:20	6/25/25 16:46	PRS
1,3-Dichlorobenzene	ND		0.0026	0.0052	1	mg/kg dry	EPA 8260D	6/25/25 11:20	6/25/25 16:46	PRS
1,4-Dichlorobenzene	ND		0.0026	0.0052	1	mg/kg dry	EPA 8260D	6/25/25 11:20	6/25/25 16:46	PRS
1,4-Dioxane	ND		0.052	0.10	1	mg/kg dry	EPA 8260D	6/25/25 11:20	6/25/25 16:46	PRS
2-Butanone	ND		0.0026	0.0052	1	mg/kg dry	EPA 8260D	6/25/25 11:20	6/25/25 16:46	PRS
2-Hexanone	ND		0.0026	0.0052	1	mg/kg dry	EPA 8260D	6/25/25 11:20	6/25/25 16:46	PRS
4-Methyl-2-pentanone	ND	CCVE	0.0026	0.0052	1	mg/kg dry	EPA 8260D	6/25/25 11:20	6/25/25 16:46	PRS
Acetone	ND		0.0052	0.010	1	mg/kg dry	EPA 8260D	6/25/25 11:20	6/25/25 16:46	PRS
Acrolein	ND		0.0052	0.010	1	mg/kg dry	EPA 8260D	6/25/25 11:20	6/25/25 16:46	PRS
Acrylonitrile	ND		0.0026	0.0052	1	mg/kg dry	EPA 8260D	6/25/25 11:20	6/25/25 16:46	PRS
Benzene	ND		0.0026	0.0052	1	mg/kg dry	EPA 8260D	6/25/25 11:20	6/25/25 16:46	PRS
Bromochloromethane	ND		0.0026	0.0052	1	mg/kg dry	EPA 8260D	6/25/25 11:20	6/25/25 16:46	PRS
Bromodichloromethane	ND	UJQL-02	0.0026	0.0052	1	mg/kg dry	EPA 8260D	6/25/25 11:20	6/25/25 16:46	PRS
Bromoform	ND		0.0026	0.0052	1	mg/kg dry	EPA 8260D	6/25/25 11:20	6/25/25 16:46	PRS
Bromomethane	ND		0.0026	0.0052	1	mg/kg dry	EPA 8260D	6/25/25 11:20	6/25/25 16:46	PRS
Carbon disulfide	ND		0.0026	0.0052	1	mg/kg dry	EPA 8260D	6/25/25 11:20	6/25/25 16:46	PRS
Carbon tetrachloride	ND		0.0026	0.0052	1	mg/kg dry	EPA 8260D	6/25/25 11:20	6/25/25 16:46	PRS
Chlorobenzene	ND		0.0026	0.0052	1	mg/kg dry	EPA 8260D	6/25/25 11:20	6/25/25 16:46	PRS
Chloroethane	ND		0.0026	0.0052	1	mg/kg dry	EPA 8260D	6/25/25 11:20	6/25/25 16:46	PRS
Chloroform	ND		0.0026	0.0052	1	mg/kg dry	EPA 8260D	6/25/25 11:20	6/25/25 16:46	PRS
Chloromethane	ND		0.0026	0.0052	1	mg/kg dry	EPA 8260D	6/25/25 11:20	6/25/25 16:46	PRS
cis-1,2-Dichloroethylene	ND		0.0026	0.0052	1	mg/kg dry	EPA 8260D	6/25/25 11:20	6/25/25 16:46	PRS
cis-1,3-Dichloropropylene	ND		0.0026	0.0052	1	mg/kg dry	EPA 8260D	6/25/25 11:20	6/25/25 16:46	PRS
Cyclohexane	ND		0.0026	0.0052	1	mg/kg dry	EPA 8260D	6/25/25 11:20	6/25/25 16:46	PRS
Dibromochloromethane	ND		0.0026	0.0052	1	mg/kg dry	EPA 8260D	6/25/25 11:20	6/25/25 16:46	PRS
Dibromomethane	ND	UJQL-02	0.0026	0.0052	1	mg/kg dry	EPA 8260D	6/25/25 11:20	6/25/25 16:46	PRS
Dichlorodifluoromethane	ND		0.0026	0.0052	1	mg/kg dry	EPA 8260D	6/25/25 11:20	6/25/25 16:46	PRS
Ethyl Benzene	ND		0.0026	0.0052	1	mg/kg dry	EPA 8260D	6/25/25 11:20	6/25/25 16:46	PRS
Hexachlorobutadiene	ND		0.0026	0.0052	1	mg/kg dry	EPA 8260D	6/25/25 11:20	6/25/25 16:46	PRS
Isopropylbenzene	ND		0.0026	0.0052	1	mg/kg dry	EPA 8260D	6/25/25 11:20	6/25/25 16:46	PRS

* Analyte is not certified or the state of the samples origination does not offer certification for the Analyte.

Client:	Vektor Consultants	**Sample ID:**	**25F1387-15**
Client Project:	2425 Atlantic Ave 25030016	**Date Received:**	06/20/2025
Client Sample ID:	SB-8 (8-10)	**Collection Date/Time:**	6/20/25 11:15

Lab ID:	**25F1387-15**	**Laboratory:**	ALS Environmental - Stratford
Analysis:	**Volatile Organic Compounds by GC/MS**	**Matrix:**	Soil
Prep Method:	Sample Prepared by Method: EPA 5035A		

Parameter	Result	Flag	MDL	RL	Dilution	Units	Reference Method	Extracted	Analyzed	Analyst
Methyl acetate	ND		0.0026	0.0052	1	mg/kg dry	EPA 8260D	6/25/25 11:20	6/25/25 16:46	PRS
Methyl tert-butyl ether (MTBE)	ND		0.0026	0.0052	1	mg/kg dry	EPA 8260D	6/25/25 11:20	6/25/25 16:46	PRS
Methylcyclohexane	ND		0.0026	0.0052	1	mg/kg dry	EPA 8260D	6/25/25 11:20	6/25/25 16:46	PRS
* Methylene chloride	ND		0.0052	0.010	1	mg/kg dry	EPA 8260D	6/25/25 11:20	6/25/25 16:46	PRS
n-Butylbenzene	ND		0.0026	0.0052	1	mg/kg dry	EPA 8260D	6/25/25 11:20	6/25/25 16:46	PRS
n-Propylbenzene	ND		0.0026	0.0052	1	mg/kg dry	EPA 8260D	6/25/25 11:20	6/25/25 16:46	PRS
o-Xylene	ND		0.0026	0.0052	1	mg/kg dry	EPA 8260D	6/25/25 11:20	6/25/25 16:46	PRS
p- & m- Xylenes	ND		0.0052	0.010	1	mg/kg dry	EPA 8260D	6/25/25 11:20	6/25/25 16:46	PRS
p-Isopropyltoluene	ND		0.0026	0.0052	1	mg/kg dry	EPA 8260D	6/25/25 11:20	6/25/25 16:46	PRS
sec-Butylbenzene	ND		0.0026	0.0052	1	mg/kg dry	EPA 8260D	6/25/25 11:20	6/25/25 16:46	PRS
Styrene	ND		0.0026	0.0052	1	mg/kg dry	EPA 8260D	6/25/25 11:20	6/25/25 16:46	PRS
tert-Butyl alcohol (TBA)	ND		0.013	0.026	1	mg/kg dry	EPA 8260D	6/25/25 11:20	6/25/25 16:46	PRS
tert-Butylbenzene	ND	UJ QL-02	0.0026	0.0052	1	mg/kg dry	EPA 8260D	6/25/25 11:20	6/25/25 16:46	PRS
Tetrachloroethylene	ND		0.0026	0.0052	1	mg/kg dry	EPA 8260D	6/25/25 11:20	6/25/25 16:46	PRS
Toluene	ND		0.0026	0.0052	1	mg/kg dry	EPA 8260D	6/25/25 11:20	6/25/25 16:46	PRS
trans-1,2-Dichloroethylene	ND		0.0026	0.0052	1	mg/kg dry	EPA 8260D	6/25/25 11:20	6/25/25 16:46	PRS
trans-1,3-Dichloropropylene	ND		0.0026	0.0052	1	mg/kg dry	EPA 8260D	6/25/25 11:20	6/25/25 16:46	PRS
Trichloroethylene	ND		0.0026	0.0052	1	mg/kg dry	EPA 8260D	6/25/25 11:20	6/25/25 16:46	PRS
Trichlorofluoromethane	ND		0.0026	0.0052	1	mg/kg dry	EPA 8260D	6/25/25 11:20	6/25/25 16:46	PRS
Vinyl Chloride	ND		0.0026	0.0052	1	mg/kg dry	EPA 8260D	6/25/25 11:20	6/25/25 16:46	PRS
Xylenes, Total	ND		0.0078	0.016	1	mg/kg dry	EPA 8260D	6/25/25 11:20	6/25/25 16:46	PRS

Surrogate Recoveries	Result	Flag	Acceptance Range	Reference Method	Analyzed
Surrogate: SURR: 1,2-Dichloroethane-d4	*96.2 %*		*77-125*	*EPA 8260D*	*6/25/25 16:46*
Surrogate: SURR: Toluene-d8	*101 %*		*85-120*	*EPA 8260D*	*6/25/25 16:46*
Surrogate: SURR: p-Bromofluorobenzene	*110 %*		*76-130*	*EPA 8260D*	*6/25/25 16:46*

* Analyte is not certified or the state of the samples origination does not offer certification for the Analyte.

Client:	Vektor Consultants	**Sample ID:**	**25F1387-15**
Client Project:	2425 Atlantic Ave 25030016	**Date Received:**	06/20/2025
Client Sample ID:	SB-8 (8-10)	**Collection Date/Time:**	6/20/25 11:15

Lab ID:	**25F1387-15**	**Laboratory:**	ALS Environmental - Stratford
Analysis:	**Semivolatile Organic Compounds by GC/MS**	**Matrix:**	Soil
Prep Method:	Sample Prepared by Method: EPA 3550C		

Parameter	Result	Flag	MDL	RL	Dilution	Units	Reference Method	Extracted	Analyzed	Analyst
1,1-Biphenyl	ND		0.0440	0.0878	2	mg/kg dry	EPA 8270E	6/24/25 8:47	6/25/25 01:08	AK
1,2,4,5-Tetrachlorobenzene	ND	CCVE	0.0878	0.175	2	mg/kg dry	EPA 8270E	6/24/25 8:47	6/25/25 01:08	AK
1,2,4-Trichlorobenzene	ND		0.0440	0.0878	2	mg/kg dry	EPA 8270E	6/24/25 8:47	6/25/25 01:08	AK
1,2-Dichlorobenzene	ND		0.0440	0.0878	2	mg/kg dry	EPA 8270E	6/24/25 8:47	6/25/25 01:08	AK
1,2-Diphenylhydrazine (as Azobenzene)	ND		0.0440	0.0878	2	mg/kg dry	EPA 8270E	6/24/25 8:47	6/25/25 01:08	AK
1,3-Dichlorobenzene	ND		0.0440	0.0878	2	mg/kg dry	EPA 8270E	6/24/25 8:47	6/25/25 01:08	AK
1,4-Dichlorobenzene	ND		0.0440	0.0878	2	mg/kg dry	EPA 8270E	6/24/25 8:47	6/25/25 01:08	AK
2,3,4,6-Tetrachlorophenol	ND		0.0878	0.175	2	mg/kg dry	EPA 8270E	6/24/25 8:47	6/25/25 01:08	AK
2,4,5-Trichlorophenol	ND		0.0440	0.0878	2	mg/kg dry	EPA 8270E	6/24/25 8:47	6/25/25 01:08	AK
2,4,6-Trichlorophenol	ND		0.0440	0.0878	2	mg/kg dry	EPA 8270E	6/24/25 8:47	6/25/25 01:08	AK
2,4-Dichlorophenol	ND		0.0440	0.0878	2	mg/kg dry	EPA 8270E	6/24/25 8:47	6/25/25 01:08	AK
2,4-Dimethylphenol	ND		0.0440	0.0878	2	mg/kg dry	EPA 8270E	6/24/25 8:47	6/25/25 01:08	AK
2,4-Dinitrophenol	ND		0.0878	0.175	2	mg/kg dry	EPA 8270E	6/24/25 8:47	6/25/25 01:08	AK
2,4-Dinitrotoluene	ND		0.0440	0.0878	2	mg/kg dry	EPA 8270E	6/24/25 8:47	6/25/25 01:08	AK
2,6-Dinitrotoluene	ND		0.0440	0.0878	2	mg/kg dry	EPA 8270E	6/24/25 8:47	6/25/25 01:08	AK
2-Chloronaphthalene	ND		0.0440	0.0878	2	mg/kg dry	EPA 8270E	6/24/25 8:47	6/25/25 01:08	AK
2-Chlorophenol	ND		0.0440	0.0878	2	mg/kg dry	EPA 8270E	6/24/25 8:47	6/25/25 01:08	AK
2-Methylnaphthalene	ND		0.0440	0.0878	2	mg/kg dry	EPA 8270E	6/24/25 8:47	6/25/25 01:08	AK
2-Methylphenol	ND		0.0440	0.0878	2	mg/kg dry	EPA 8270E	6/24/25 8:47	6/25/25 01:08	AK
2-Nitroaniline	ND		0.0878	0.175	2	mg/kg dry	EPA 8270E	6/24/25 8:47	6/25/25 01:08	AK
2-Nitrophenol	ND		0.0440	0.0878	2	mg/kg dry	EPA 8270E	6/24/25 8:47	6/25/25 01:08	AK
* 3- & 4-Methylphenols	ND		0.0440	0.0878	2	mg/kg dry	EPA 8270E	6/24/25 8:47	6/25/25 01:08	AK
3,3-Dichlorobenzidine	ND	CAL-E	0.0440	0.0878	2	mg/kg dry	EPA 8270E	6/24/25 8:47	6/25/25 01:08	AK
3-Nitroaniline	ND		0.0878	0.175	2	mg/kg dry	EPA 8270E	6/24/25 8:47	6/25/25 01:08	AK
4,6-Dinitro-2-methylphenol	ND		0.0878	0.175	2	mg/kg dry	EPA 8270E	6/24/25 8:47	6/25/25 01:08	AK
4-Bromophenyl phenyl ether	ND		0.0440	0.0878	2	mg/kg dry	EPA 8270E	6/24/25 8:47	6/25/25 01:08	AK
4-Chloro-3-methylphenol	ND		0.0440	0.0878	2	mg/kg dry	EPA 8270E	6/24/25 8:47	6/25/25 01:08	AK
4-Chloroaniline	ND		0.0440	0.0878	2	mg/kg dry	EPA 8270E	6/24/25 8:47	6/25/25 01:08	AK
4-Chlorophenyl phenyl ether	ND		0.0440	0.0878	2	mg/kg dry	EPA 8270E	6/24/25 8:47	6/25/25 01:08	AK
4-Nitroaniline	ND		0.0878	0.175	2	mg/kg dry	EPA 8270E	6/24/25 8:47	6/25/25 01:08	AK
4-Nitrophenol	ND		0.0878	0.175	2	mg/kg dry	EPA 8270E	6/24/25 8:47	6/25/25 01:08	AK
Acenaphthene	ND		0.0440	0.0878	2	mg/kg dry	EPA 8270E	6/24/25 8:47	6/25/25 01:08	AK
Acenaphthylene	ND		0.0440	0.0878	2	mg/kg dry	EPA 8270E	6/24/25 8:47	6/25/25 01:08	AK
Acetophenone	ND		0.0440	0.0878	2	mg/kg dry	EPA 8270E	6/24/25 8:47	6/25/25 01:08	AK
Aniline	ND		0.176	0.351	2	mg/kg dry	EPA 8270E	6/24/25 8:47	6/25/25 01:08	AK
Anthracene	ND		0.0440	0.0878	2	mg/kg dry	EPA 8270E	6/24/25 8:47	6/25/25 01:08	AK
Atrazine	ND	CCVE	0.0440	0.0878	2	mg/kg dry	EPA 8270E	6/24/25 8:47	6/25/25 01:08	AK
Benzaldehyde	ND	CCVE, ICVE	0.0440	0.0878	2	mg/kg dry	EPA 8270E	6/24/25 8:47	6/25/25 01:08	AK
Benzidine	ND	CAL-E	0.176	0.351	2	mg/kg dry	EPA 8270E	6/24/25 8:47	6/25/25 01:08	AK
Benzo(a)anthracene	ND		0.0440	0.0878	2	mg/kg dry	EPA 8270E	6/24/25 8:47	6/25/25 01:08	AK
Benzo(a)pyrene	ND		0.0440	0.0878	2	mg/kg dry	EPA 8270E	6/24/25 8:47	6/25/25 01:08	AK
Benzo(b)fluoranthene	ND		0.0440	0.0878	2	mg/kg dry	EPA 8270E	6/24/25 8:47	6/25/25 01:08	AK

* Analyte is not certified or the state of the samples origination does not offer certification for the Analyte.

Client:	Vektor Consultants	**Sample ID:**	**25F1387-15**
Client Project:	2425 Atlantic Ave 25030016	**Date Received:**	06/20/2025
Client Sample ID:	SB-8 (8-10)	**Collection Date/Time:**	6/20/25 11:15

Lab ID:	**25F1387-15**	**Laboratory:**	ALS Environmental - Stratford
Analysis:	**Semivolatile Organic Compounds by GC/MS**	**Matrix:**	Soil
Prep Method:	Sample Prepared by Method: EPA 3550C		

Parameter	Result	Flag	MDL	RL	Dilution	Units	Reference Method	Extracted	Analyzed	Analyst
Benzo(g,h,i)perylene	ND		0.0440	0.0878	2	mg/kg dry	EPA 8270E	6/24/25 8:47	6/25/25 01:08	AK
Benzo(k)fluoranthene	ND		0.0440	0.0878	2	mg/kg dry	EPA 8270E	6/24/25 8:47	6/25/25 01:08	AK
Benzoic acid	ND	ICVE	0.0440	0.0878	2	mg/kg dry	EPA 8270E	6/24/25 8:47	6/25/25 01:08	AK
Benzyl alcohol	ND		0.0440	0.0878	2	mg/kg dry	EPA 8270E	6/24/25 8:47	6/25/25 01:08	AK
Benzyl butyl phthalate	ND		0.0440	0.0878	2	mg/kg dry	EPA 8270E	6/24/25 8:47	6/25/25 01:08	AK
Bis(2-chloroethoxy)methane	ND		0.0440	0.0878	2	mg/kg dry	EPA 8270E	6/24/25 8:47	6/25/25 01:08	AK
Bis(2-chloroethyl)ether	ND		0.0440	0.0878	2	mg/kg dry	EPA 8270E	6/24/25 8:47	6/25/25 01:08	AK
Bis(2-chloroisopropyl)ether	ND		0.0440	0.0878	2	mg/kg dry	EPA 8270E	6/24/25 8:47	6/25/25 01:08	AK
Bis(2-ethylhexyl)phthalate	ND		0.0440	0.0878	2	mg/kg dry	EPA 8270E	6/24/25 8:47	6/25/25 01:08	AK
Caprolactam	ND	CAL-E, CCVE	0.0878	0.175	2	mg/kg dry	EPA 8270E	6/24/25 8:47	6/25/25 01:08	AK
Carbazole	ND		0.0440	0.0878	2	mg/kg dry	EPA 8270E	6/24/25 8:47	6/25/25 01:08	AK
Chrysene	ND		0.0440	0.0878	2	mg/kg dry	EPA 8270E	6/24/25 8:47	6/25/25 01:08	AK
Dibenzo(a,h)anthracene	ND		0.0440	0.0878	2	mg/kg dry	EPA 8270E	6/24/25 8:47	6/25/25 01:08	AK
Dibenzofuran	ND		0.0440	0.0878	2	mg/kg dry	EPA 8270E	6/24/25 8:47	6/25/25 01:08	AK
Diethyl phthalate	ND		0.0440	0.0878	2	mg/kg dry	EPA 8270E	6/24/25 8:47	6/25/25 01:08	AK
Dimethyl phthalate	ND		0.0440	0.0878	2	mg/kg dry	EPA 8270E	6/24/25 8:47	6/25/25 01:08	AK
Di-n-butyl phthalate	ND		0.0440	0.0878	2	mg/kg dry	EPA 8270E	6/24/25 8:47	6/25/25 01:08	AK
Di-n-octyl phthalate	ND		0.0440	0.0878	2	mg/kg dry	EPA 8270E	6/24/25 8:47	6/25/25 01:08	AK
Fluoranthene	ND		0.0440	0.0878	2	mg/kg dry	EPA 8270E	6/24/25 8:47	6/25/25 01:08	AK
Fluorene	ND		0.0440	0.0878	2	mg/kg dry	EPA 8270E	6/24/25 8:47	6/25/25 01:08	AK
Hexachlorobenzene	ND		0.0440	0.0878	2	mg/kg dry	EPA 8270E	6/24/25 8:47	6/25/25 01:08	AK
Hexachlorobutadiene	ND		0.0440	0.0878	2	mg/kg dry	EPA 8270E	6/24/25 8:47	6/25/25 01:08	AK
Hexachlorocyclopentadiene	ND		0.0440	0.0878	2	mg/kg dry	EPA 8270E	6/24/25 8:47	6/25/25 01:08	AK
Hexachloroethane	ND		0.0440	0.0878	2	mg/kg dry	EPA 8270E	6/24/25 8:47	6/25/25 01:08	AK
Indeno(1,2,3-cd)pyrene	ND		0.0440	0.0878	2	mg/kg dry	EPA 8270E	6/24/25 8:47	6/25/25 01:08	AK
Isophorone	ND		0.0440	0.0878	2	mg/kg dry	EPA 8270E	6/24/25 8:47	6/25/25 01:08	AK
Naphthalene	ND		0.0440	0.0878	2	mg/kg dry	EPA 8270E	6/24/25 8:47	6/25/25 01:08	AK
Nitrobenzene	ND		0.0440	0.0878	2	mg/kg dry	EPA 8270E	6/24/25 8:47	6/25/25 01:08	AK
N-Nitrosodimethylamine	ND		0.0440	0.0878	2	mg/kg dry	EPA 8270E	6/24/25 8:47	6/25/25 01:08	AK
N-nitroso-di-n-propylamine	ND		0.0440	0.0878	2	mg/kg dry	EPA 8270E	6/24/25 8:47	6/25/25 01:08	AK
N-Nitrosodiphenylamine	ND		0.0440	0.0878	2	mg/kg dry	EPA 8270E	6/24/25 8:47	6/25/25 01:08	AK
Pentachlorophenol	ND		0.0440	0.0878	2	mg/kg dry	EPA 8270E	6/24/25 8:47	6/25/25 01:08	AK
Phenanthrene	ND		0.0440	0.0878	2	mg/kg dry	EPA 8270E	6/24/25 8:47	6/25/25 01:08	AK
Phenol	ND		0.0440	0.0878	2	mg/kg dry	EPA 8270E	6/24/25 8:47	6/25/25 01:08	AK
Pyrene	ND		0.0440	0.0878	2	mg/kg dry	EPA 8270E	6/24/25 8:47	6/25/25 01:08	AK
Pyridine	ND		0.176	0.351	2	mg/kg dry	EPA 8270E	6/24/25 8:47	6/25/25 01:08	AK

Surrogate Recoveries	Result	Flag	Acceptance Range	Reference Method	Analyzed
Surrogate: SURR: 2-Fluorophenol	*66.0 %*		*20-108*	*EPA 8270E*	*6/25/25 01:08*
Surrogate: SURR: Phenol-d6	*59.4 %*		*23-114*	*EPA 8270E*	*6/25/25 01:08*
Surrogate: SURR: Nitrobenzene-d5	*44.4 %*		*22-108*	*EPA 8270E*	*6/25/25 01:08*
Surrogate: SURR: 2-Fluorobiphenyl	*54.8 %*		*21-113*	*EPA 8270E*	*6/25/25 01:08*

* Analyte is not certified or the state of the samples origination does not offer certification for the Analyte.

Client:	Vektor Consultants	**Sample ID:**	**25F1387-15**
Client Project:	2425 Atlantic Ave 25030016	**Date Received:**	06/20/2025
Client Sample ID:	SB-8 (8-10)	**Collection Date/Time:**	6/20/25 11:15

Lab ID: **25F1387-15** **Laboratory:** ALS Environmental - Stratford
Analysis: **Semivolatile Organic Compounds by GC/MS** **Matrix:** Soil
Prep Method: Sample Prepared by Method: EPA 3550C

Surrogate Recoveries	Result	Flag	Acceptance Range	Reference Method	Analyzed
Surrogate: SURR: 2,4,6-Tribromophenol	*64.4 %*		*19-110*	*EPA 8270E*	*6/25/25 01:08*
Surrogate: SURR: Terphenyl-d14	*71.7 %*		*24-116*	*EPA 8270E*	*6/25/25 01:08*

Lab ID: **25F1387-15** **Laboratory:** ALS Environmental - Stratford
Analysis: **Organochlorine Pesticides by GC/ECD** **Matrix:** Soil
Prep Method: Sample Prepared by Method: EPA 3550C

Parameter	Result	Flag	MDL	RL	Dilution	Units	Reference Method	Extracted	Analyzed	Analyst
4,4'-DDD	ND		0.00174	0.00174	5	mg/kg dry	EPA 8081B	6/24/25 12:04	6/24/25 21:40	RJ
4,4'-DDE	ND		0.00174	0.00174	5	mg/kg dry	EPA 8081B	6/24/25 12:04	6/24/25 21:40	RJ
4,4'-DDT	ND		0.00174	0.00174	5	mg/kg dry	EPA 8081B	6/24/25 12:04	6/24/25 21:40	RJ
Aldrin	ND		0.00174	0.00174	5	mg/kg dry	EPA 8081B	6/24/25 12:04	6/24/25 21:40	RJ
alpha-BHC	ND		0.00174	0.00174	5	mg/kg dry	EPA 8081B	6/24/25 12:04	6/24/25 21:40	RJ
alpha-Chlordane	ND		0.00174	0.00174	5	mg/kg dry	EPA 8081B	6/24/25 12:04	6/24/25 21:40	RJ
beta-BHC	ND		0.00174	0.00174	5	mg/kg dry	EPA 8081B	6/24/25 12:04	6/24/25 21:40	RJ
delta-BHC	ND		0.00174	0.00174	5	mg/kg dry	EPA 8081B	6/24/25 12:04	6/24/25 21:40	RJ
Dieldrin	ND		0.00174	0.00174	5	mg/kg dry	EPA 8081B	6/24/25 12:04	6/24/25 21:40	RJ
Endosulfan I	ND		0.00174	0.00174	5	mg/kg dry	EPA 8081B	6/24/25 12:04	6/24/25 21:40	RJ
Endosulfan II	ND		0.00174	0.00174	5	mg/kg dry	EPA 8081B	6/24/25 12:04	6/24/25 21:40	RJ
Endosulfan sulfate	ND		0.00174	0.00174	5	mg/kg dry	EPA 8081B	6/24/25 12:04	6/24/25 21:40	RJ
Endrin	ND		0.00174	0.00174	5	mg/kg dry	EPA 8081B	6/24/25 12:04	6/24/25 21:40	RJ
gamma-BHC (Lindane)	ND		0.00174	0.00174	5	mg/kg dry	EPA 8081B	6/24/25 12:04	6/24/25 21:40	RJ
Heptachlor	ND		0.00174	0.00174	5	mg/kg dry	EPA 8081B	6/24/25 12:04	6/24/25 21:40	RJ

Surrogate Recoveries	Result	Flag	Acceptance Range	Reference Method	Analyzed
Surrogate: Decachlorobiphenyl	*66.5 %*		*30-150*	*EPA 8081B*	*6/24/25 21:40*
Surrogate: Tetrachloro-m-xylene	*55.0 %*		*30-150*	*EPA 8081B*	*6/24/25 21:40*

Lab ID: **25F1387-15** **Laboratory:** ALS Environmental - Stratford
Analysis: **Polychlorinated Biphenyls by GC/ECD** **Matrix:** Soil
Prep Method: Sample Prepared by Method: EPA 3550C

Parameter	Result	Flag	MDL	RL	Dilution	Units	Reference Method	Extracted	Analyzed	Analyst
Aroclor 1016	ND		0.0176	0.0176	1	mg/kg dry	EPA 8082A	6/24/25 12:02	6/26/25 02:43	NF
Aroclor 1221	ND		0.0176	0.0176	1	mg/kg dry	EPA 8082A	6/24/25 12:02	6/26/25 02:43	NF
Aroclor 1232	ND		0.0176	0.0176	1	mg/kg dry	EPA 8082A	6/24/25 12:02	6/26/25 02:43	NF
Aroclor 1242	ND		0.0176	0.0176	1	mg/kg dry	EPA 8082A	6/24/25 12:02	6/26/25 02:43	NF
Aroclor 1248	ND		0.0176	0.0176	1	mg/kg dry	EPA 8082A	6/24/25 12:02	6/26/25 02:43	NF
Aroclor 1254	ND		0.0176	0.0176	1	mg/kg dry	EPA 8082A	6/24/25 12:02	6/26/25 02:43	NF
Aroclor 1260	ND		0.0176	0.0176	1	mg/kg dry	EPA 8082A	6/24/25 12:02	6/26/25 02:43	NF
* Total PCBs	ND		0.0176	0.0176	1	mg/kg dry	EPA 8082A	6/24/25 12:02	6/26/25 02:43	NF

Surrogate Recoveries	Result	Flag	Acceptance Range	Reference Method	Analyzed
Surrogate: Tetrachloro-m-xylene	*63.0 %*		*30-120*	*EPA 8082A*	*6/26/25 02:43*
Surrogate: Decachlorobiphenyl	*58.5 %*		*30-120*	*EPA 8082A*	*6/26/25 02:43*

* Analyte is not certified or the state of the samples origination does not offer certification for the Analyte.

Client:	Vektor Consultants	**Sample ID:**	**25F1387-15**
Client Project:	2425 Atlantic Ave 25030016	**Date Received:**	06/20/2025
Client Sample ID:	SB-8 (8-10)	**Collection Date/Time:**	6/20/25 11:15

Lab ID:	**25F1387-15**	**Laboratory:**	ALS Environmental - Stratford
Analysis:	**Metals Total**	**Matrix:**	Soil
Prep Method:	Sample Prepared by Method: EPA 3050B		

Parameter	Result	Flag	MDL	RL	Dilution	Units	Reference Method	Extracted	Analyzed	Analyst
Aluminum	**7540**	J	4.41	4.41	1	mg/kg dry	EPA 6010D	6/24/25 14:52	6/25/25 12:09	AGNR
Mercury	ND		0.0318	0.0318	1	mg/kg dry	EPA 7473	6/25/25 12:54	6/26/25 08:39	DBT
Antimony	ND	UJ	2.21	2.21	1	mg/kg dry	EPA 6010D	6/24/25 14:52	6/25/25 12:09	AGNR
Arsenic	**4.07**		1.32	1.32	1	mg/kg dry	EPA 6010D	6/24/25 14:52	6/25/25 12:09	AGNR
Barium	**40.6**	J	2.20	2.20	1	mg/kg dry	EPA 6010D	6/24/25 14:52	6/25/25 12:09	AGNR
Beryllium	**0.201**	J	0.044	0.044	1	mg/kg dry	EPA 6010D	6/24/25 14:52	6/25/25 12:09	AGNR
Cadmium	ND		0.265	0.265	1	mg/kg dry	EPA 6010D	6/24/25 14:52	6/25/25 12:09	AGNR
Calcium	**6160**	J B	4.41	4.41	1	mg/kg dry	EPA 6010D	6/24/25 14:52	6/25/25 12:09	AGNR
Chromium	**11.8**	J+	0.442	0.442	1	mg/kg dry	EPA 6010D	6/24/25 14:52	6/25/25 12:09	AGNR
Cobalt	**4.96**	J	0.353	0.353	1	mg/kg dry	EPA 6010D	6/24/25 14:52	6/25/25 12:09	AGNR
Copper	**17.7**	J+	1.77	1.77	1	mg/kg dry	EPA 6010D	6/24/25 14:52	6/25/25 12:09	AGNR
Iron	**19500**	J	22.1	22.1	1	mg/kg dry	EPA 6010D	6/24/25 14:52	6/25/25 12:09	AGNR
Lead	**8.54**	J	0.442	0.442	1	mg/kg dry	EPA 6010D	6/24/25 14:52	6/25/25 12:09	AGNR
Magnesium	**2490**	J B	4.42	4.42	1	mg/kg dry	EPA 6010D	6/24/25 14:52	6/25/25 12:09	AGNR
Manganese	**371**	J	0.442	0.442	1	mg/kg dry	EPA 6010D	6/24/25 14:52	6/25/25 12:09	AGNR
Nickel	**9.86**	J	0.879	0.879	1	mg/kg dry	EPA 6010D	6/24/25 14:52	6/25/25 12:09	AGNR
Potassium	**808**	J	4.42	4.42	1	mg/kg dry	EPA 6010D	6/24/25 14:52	6/25/25 12:09	AGNR
Selenium	ND		2.21	2.21	1	mg/kg dry	EPA 6010D	6/24/25 14:52	6/25/25 12:09	AGNR
Silver	ND		0.445	0.445	1	mg/kg dry	EPA 6010D	6/24/25 14:52	6/25/25 12:09	AGNR
Sodium	**530**	J	44.1	44.1	1	mg/kg dry	EPA 6010D	6/24/25 14:52	6/25/25 12:09	AGNR
Thallium	ND		1.06	1.77	1	mg/kg dry	EPA 6010D	6/24/25 14:52	6/25/25 12:09	AGNR
Vanadium	**21.8**	J+	0.879	0.879	1	mg/kg dry	EPA 6010D	6/24/25 14:52	6/25/25 12:09	AGNR
Zinc	**19.4**	J	2.20	2.20	1	mg/kg dry	EPA 6010D	6/24/25 14:52	6/25/25 12:09	AGNR

Lab ID:	**25F1387-15**	**Laboratory:**	ALS Environmental - Stratford
Analysis:	**Miscellaneous Physical Parameters**	**Matrix:**	Soil
Prep Method:	Sample Prepared by Method: % Solids Prep		

Parameter	Result	Flag	MDL	RL	Dilution	Units	Reference Method	Extracted	Analyzed	Analyst
* % Solids	**94.4**		0.100	0.100	1	%	SM 2540G	6/24/25 8:39	6/24/25 10:00	SMM

Client:	Vektor Consultants	**Sample ID:**	**25F1387-16**
Client Project:	2425 Atlantic Ave 25030016	**Date Received:**	06/20/2025
Client Sample ID:	SB-8 (10-12)	**Collection Date/Time:**	6/20/25 11:07

Lab ID:	**25F1387-16**	**Laboratory:**	ALS Environmental - Stratford
Analysis:	**Volatile Organic Compounds by GC/MS**	**Matrix:**	Soil
Prep Method:	Sample Prepared by Method: EPA 5035A		

Parameter	Result	Flag	MDL	RL	Dilution	Units	Reference Method	Extracted	Analyzed	Analyst
1,1,1,2-Tetrachloroethane	ND		0.0028	0.0057	1	mg/kg dry	EPA 8260D	6/24/25 9:04	6/24/25 16:39	PRS
1,1,1-Trichloroethane	ND		0.0028	0.0057	1	mg/kg dry	EPA 8260D	6/24/25 9:04	6/24/25 16:39	PRS
1,1,2,2-Tetrachloroethane	ND		0.0028	0.0057	1	mg/kg dry	EPA 8260D	6/24/25 9:04	6/24/25 16:39	PRS

* Analyte is not certified or the state of the samples origination does not offer certification for the Analyte.

Client:	Vektor Consultants	**Sample ID:**	**25F1387-16**
Client Project:	2425 Atlantic Ave 25030016	**Date Received:**	06/20/2025
Client Sample ID:	SB-8 (10-12)	**Collection Date/Time:**	6/20/25 11:07

Lab ID:	**25F1387-16**	**Laboratory:**	ALS Environmental - Stratford
Analysis:	**Volatile Organic Compounds by GC/MS**	**Matrix:**	Soil
Prep Method:	Sample Prepared by Method: EPA 5035A		

Parameter	Result	Flag	MDL	RL	Dilution	Units	Reference Method	Extracted	Analyzed	Analyst
1,1,2-Trichloro-1,2,2-trifluoroethane (Freon 113)	ND		0.0028	0.0057	1	mg/kg dry	EPA 8260D	6/24/25 9:04	6/24/25 16:39	PRS
1,1,2-Trichloroethane	ND		0.0028	0.0057	1	mg/kg dry	EPA 8260D	6/24/25 9:04	6/24/25 16:39	PRS
1,1-Dichloroethane	ND		0.0028	0.0057	1	mg/kg dry	EPA 8260D	6/24/25 9:04	6/24/25 16:39	PRS
1,1-Dichloroethylene	ND		0.0028	0.0057	1	mg/kg dry	EPA 8260D	6/24/25 9:04	6/24/25 16:39	PRS
1,2,3-Trichlorobenzene	ND		0.0028	0.0057	1	mg/kg dry	EPA 8260D	6/24/25 9:04	6/24/25 16:39	PRS
1,2,3-Trichloropropane	ND		0.0028	0.0057	1	mg/kg dry	EPA 8260D	6/24/25 9:04	6/24/25 16:39	PRS
1,2,4-Trichlorobenzene	ND		0.0028	0.0057	1	mg/kg dry	EPA 8260D	6/24/25 9:04	6/24/25 16:39	PRS
1,2,4-Trimethylbenzene	ND		0.0028	0.0057	1	mg/kg dry	EPA 8260D	6/24/25 9:04	6/24/25 16:39	PRS
1,2-Dibromo-3-chloropropane	ND		0.0028	0.0057	1	mg/kg dry	EPA 8260D	6/24/25 9:04	6/24/25 16:39	PRS
1,2-Dibromoethane	ND		0.0028	0.0057	1	mg/kg dry	EPA 8260D	6/24/25 9:04	6/24/25 16:39	PRS
1,2-Dichlorobenzene	ND		0.0028	0.0057	1	mg/kg dry	EPA 8260D	6/24/25 9:04	6/24/25 16:39	PRS
1,2-Dichloroethane	ND		0.0028	0.0057	1	mg/kg dry	EPA 8260D	6/24/25 9:04	6/24/25 16:39	PRS
1,2-Dichloropropane	ND		0.0028	0.0057	1	mg/kg dry	EPA 8260D	6/24/25 9:04	6/24/25 16:39	PRS
1,3,5-Trimethylbenzene	ND		0.0028	0.0057	1	mg/kg dry	EPA 8260D	6/24/25 9:04	6/24/25 16:39	PRS
1,3-Dichlorobenzene	ND		0.0028	0.0057	1	mg/kg dry	EPA 8260D	6/24/25 9:04	6/24/25 16:39	PRS
1,4-Dichlorobenzene	ND		0.0028	0.0057	1	mg/kg dry	EPA 8260D	6/24/25 9:04	6/24/25 16:39	PRS
1,4-Dioxane	ND		0.057	0.11	1	mg/kg dry	EPA 8260D	6/24/25 9:04	6/24/25 16:39	PRS
2-Butanone	ND	CCVE	0.0028	0.0057	1	mg/kg dry	EPA 8260D	6/24/25 9:04	6/24/25 16:39	PRS
2-Hexanone	ND		0.0028	0.0057	1	mg/kg dry	EPA 8260D	6/24/25 9:04	6/24/25 16:39	PRS
4-Methyl-2-pentanone	ND		0.0028	0.0057	1	mg/kg dry	EPA 8260D	6/24/25 9:04	6/24/25 16:39	PRS
Acetone	ND		0.0057	0.011	1	mg/kg dry	EPA 8260D	6/24/25 9:04	6/24/25 16:39	PRS
Acrolein	ND		0.0057	0.011	1	mg/kg dry	EPA 8260D	6/24/25 9:04	6/24/25 16:39	PRS
Acrylonitrile	ND		0.0028	0.0057	1	mg/kg dry	EPA 8260D	6/24/25 9:04	6/24/25 16:39	PRS
Benzene	ND		0.0028	0.0057	1	mg/kg dry	EPA 8260D	6/24/25 9:04	6/24/25 16:39	PRS
Bromochloromethane	ND		0.0028	0.0057	1	mg/kg dry	EPA 8260D	6/24/25 9:04	6/24/25 16:39	PRS
Bromodichloromethane	ND		0.0028	0.0057	1	mg/kg dry	EPA 8260D	6/24/25 9:04	6/24/25 16:39	PRS
Bromoform	ND		0.0028	0.0057	1	mg/kg dry	EPA 8260D	6/24/25 9:04	6/24/25 16:39	PRS
Bromomethane	ND		0.0028	0.0057	1	mg/kg dry	EPA 8260D	6/24/25 9:04	6/24/25 16:39	PRS
Carbon disulfide	ND		0.0028	0.0057	1	mg/kg dry	EPA 8260D	6/24/25 9:04	6/24/25 16:39	PRS
Carbon tetrachloride	ND		0.0028	0.0057	1	mg/kg dry	EPA 8260D	6/24/25 9:04	6/24/25 16:39	PRS
Chlorobenzene	ND		0.0028	0.0057	1	mg/kg dry	EPA 8260D	6/24/25 9:04	6/24/25 16:39	PRS
Chloroethane	ND		0.0028	0.0057	1	mg/kg dry	EPA 8260D	6/24/25 9:04	6/24/25 16:39	PRS
Chloroform	ND		0.0028	0.0057	1	mg/kg dry	EPA 8260D	6/24/25 9:04	6/24/25 16:39	PRS
Chloromethane	ND		0.0028	0.0057	1	mg/kg dry	EPA 8260D	6/24/25 9:04	6/24/25 16:39	PRS
cis-1,2-Dichloroethylene	ND	CCVE	0.0028	0.0057	1	mg/kg dry	EPA 8260D	6/24/25 9:04	6/24/25 16:39	PRS
cis-1,3-Dichloropropylene	ND		0.0028	0.0057	1	mg/kg dry	EPA 8260D	6/24/25 9:04	6/24/25 16:39	PRS
Cyclohexane	ND		0.0028	0.0057	1	mg/kg dry	EPA 8260D	6/24/25 9:04	6/24/25 16:39	PRS
Dibromochloromethane	ND		0.0028	0.0057	1	mg/kg dry	EPA 8260D	6/24/25 9:04	6/24/25 16:39	PRS
Dibromomethane	ND		0.0028	0.0057	1	mg/kg dry	EPA 8260D	6/24/25 9:04	6/24/25 16:39	PRS
Dichlorodifluoromethane	ND		0.0028	0.0057	1	mg/kg dry	EPA 8260D	6/24/25 9:04	6/24/25 16:39	PRS
Ethyl Benzene	ND	UJ QL-02	0.0028	0.0057	1	mg/kg dry	EPA 8260D	6/24/25 9:04	6/24/25 16:39	PRS
Hexachlorobutadiene	ND		0.0028	0.0057	1	mg/kg dry	EPA 8260D	6/24/25 9:04	6/24/25 16:39	PRS
Isopropylbenzene	ND		0.0028	0.0057	1	mg/kg dry	EPA 8260D	6/24/25 9:04	6/24/25 16:39	PRS

* Analyte is not certified or the state of the samples origination does not offer certification for the Analyte.

Client:	Vektor Consultants	**Sample ID:**	**25F1387-16**
Client Project:	2425 Atlantic Ave 25030016	**Date Received:**	06/20/2025
Client Sample ID:	SB-8 (10-12)	**Collection Date/Time:**	6/20/25 11:07

Lab ID: **25F1387-16** **Laboratory:** ALS Environmental - Stratford

Analysis: **Volatile Organic Compounds by GC/MS** **Matrix:** Soil

Prep Method: Sample Prepared by Method: EPA 5035A

Parameter	Result	Flag	MDL	RL	Dilution	Units	Reference Method	Extracted	Analyzed	Analyst
Methyl acetate	ND	CCVE	0.0028	0.0057	1	mg/kg dry	EPA 8260D	6/24/25 9:04	6/24/25 16:39	PRS
Methyl tert-butyl ether (MTBE)	ND	UJQL-02	0.0028	0.0057	1	mg/kg dry	EPA 8260D	6/24/25 9:04	6/24/25 16:39	PRS
Methylcyclohexane	ND		0.0028	0.0057	1	mg/kg dry	EPA 8260D	6/24/25 9:04	6/24/25 16:39	PRS
* Methylene chloride	ND		0.0057	0.011	1	mg/kg dry	EPA 8260D	6/24/25 9:04	6/24/25 16:39	PRS
n-Butylbenzene	ND		0.0028	0.0057	1	mg/kg dry	EPA 8260D	6/24/25 9:04	6/24/25 16:39	PRS
n-Propylbenzene	ND		0.0028	0.0057	1	mg/kg dry	EPA 8260D	6/24/25 9:04	6/24/25 16:39	PRS
o-Xylene	ND	UJQL-02	0.0028	0.0057	1	mg/kg dry	EPA 8260D	6/24/25 9:04	6/24/25 16:39	PRS
p- & m- Xylenes	ND		0.0057	0.011	1	mg/kg dry	EPA 8260D	6/24/25 9:04	6/24/25 16:39	PRS
p-Isopropyltoluene	ND		0.0028	0.0057	1	mg/kg dry	EPA 8260D	6/24/25 9:04	6/24/25 16:39	PRS
sec-Butylbenzene	ND		0.0028	0.0057	1	mg/kg dry	EPA 8260D	6/24/25 9:04	6/24/25 16:39	PRS
Styrene	ND	UJQL-02	0.0028	0.0057	1	mg/kg dry	EPA 8260D	6/24/25 9:04	6/24/25 16:39	PRS
tert-Butyl alcohol (TBA)	ND	UJQL-02	0.014	0.028	1	mg/kg dry	EPA 8260D	6/24/25 9:04	6/24/25 16:39	PRS
tert-Butylbenzene	ND		0.0028	0.0057	1	mg/kg dry	EPA 8260D	6/24/25 9:04	6/24/25 16:39	PRS
Tetrachloroethylene	ND	UJQL-02	0.0028	0.0057	1	mg/kg dry	EPA 8260D	6/24/25 9:04	6/24/25 16:39	PRS
Toluene	ND		0.0028	0.0057	1	mg/kg dry	EPA 8260D	6/24/25 9:04	6/24/25 16:39	PRS
trans-1,2-Dichloroethylene	ND		0.0028	0.0057	1	mg/kg dry	EPA 8260D	6/24/25 9:04	6/24/25 16:39	PRS
trans-1,3-Dichloropropylene	ND		0.0028	0.0057	1	mg/kg dry	EPA 8260D	6/24/25 9:04	6/24/25 16:39	PRS
Trichloroethylene	ND		0.0028	0.0057	1	mg/kg dry	EPA 8260D	6/24/25 9:04	6/24/25 16:39	PRS
Trichlorofluoromethane	ND		0.0028	0.0057	1	mg/kg dry	EPA 8260D	6/24/25 9:04	6/24/25 16:39	PRS
Vinyl Chloride	ND		0.0028	0.0057	1	mg/kg dry	EPA 8260D	6/24/25 9:04	6/24/25 16:39	PRS
Xylenes, Total	ND		0.0085	0.017	1	mg/kg dry	EPA 8260D	6/24/25 9:04	6/24/25 16:39	PRS

Surrogate Recoveries	Result	Flag	Acceptance Range	Reference Method	Analyzed
Surrogate: SURR: 1,2-Dichloroethane-d4	*97.1 %*		*77-125*	*EPA 8260D*	*6/24/25 16:39*
Surrogate: SURR: Toluene-d8	*92.9 %*		*85-120*	*EPA 8260D*	*6/24/25 16:39*
Surrogate: SURR: p-Bromofluorobenzene	*104 %*		*76-130*	*EPA 8260D*	*6/24/25 16:39*

* Analyte is not certified or the state of the samples origination does not offer certification for the Analyte.

Client:	Vektor Consultants	**Sample ID:**	**25F1387-16**
Client Project:	2425 Atlantic Ave 25030016	**Date Received:**	06/20/2025
Client Sample ID:	SB-8 (10-12)	**Collection Date/Time:**	6/20/25 11:07

Lab ID:	**25F1387-16**	**Laboratory:**	ALS Environmental - Stratford
Analysis:	**Semivolatile Organic Compounds by GC/MS**	**Matrix:**	Soil
Prep Method:	Sample Prepared by Method: EPA 3550C		

Parameter	Result	Flag	MDL	RL	Dilution	Units	Reference Method	Extracted	Analyzed	Analyst
1,1-Biphenyl	ND		0.0454	0.0905	2	mg/kg dry	EPA 8270E	6/24/25 8:47	6/25/25 01:39	AK
1,2,4,5-Tetrachlorobenzene	ND	CCVE	0.0905	0.181	2	mg/kg dry	EPA 8270E	6/24/25 8:47	6/25/25 01:39	AK
1,2,4-Trichlorobenzene	ND		0.0454	0.0905	2	mg/kg dry	EPA 8270E	6/24/25 8:47	6/25/25 01:39	AK
1,2-Dichlorobenzene	ND		0.0454	0.0905	2	mg/kg dry	EPA 8270E	6/24/25 8:47	6/25/25 01:39	AK
1,2-Diphenylhydrazine (as Azobenzene)	ND		0.0454	0.0905	2	mg/kg dry	EPA 8270E	6/24/25 8:47	6/25/25 01:39	AK
1,3-Dichlorobenzene	ND		0.0454	0.0905	2	mg/kg dry	EPA 8270E	6/24/25 8:47	6/25/25 01:39	AK
1,4-Dichlorobenzene	ND		0.0454	0.0905	2	mg/kg dry	EPA 8270E	6/24/25 8:47	6/25/25 01:39	AK
2,3,4,6-Tetrachlorophenol	ND		0.0905	0.181	2	mg/kg dry	EPA 8270E	6/24/25 8:47	6/25/25 01:39	AK
2,4,5-Trichlorophenol	ND		0.0454	0.0905	2	mg/kg dry	EPA 8270E	6/24/25 8:47	6/25/25 01:39	AK
2,4,6-Trichlorophenol	ND		0.0454	0.0905	2	mg/kg dry	EPA 8270E	6/24/25 8:47	6/25/25 01:39	AK
2,4-Dichlorophenol	ND		0.0454	0.0905	2	mg/kg dry	EPA 8270E	6/24/25 8:47	6/25/25 01:39	AK
2,4-Dimethylphenol	ND		0.0454	0.0905	2	mg/kg dry	EPA 8270E	6/24/25 8:47	6/25/25 01:39	AK
2,4-Dinitrophenol	ND		0.0905	0.181	2	mg/kg dry	EPA 8270E	6/24/25 8:47	6/25/25 01:39	AK
2,4-Dinitrotoluene	ND		0.0454	0.0905	2	mg/kg dry	EPA 8270E	6/24/25 8:47	6/25/25 01:39	AK
2,6-Dinitrotoluene	ND		0.0454	0.0905	2	mg/kg dry	EPA 8270E	6/24/25 8:47	6/25/25 01:39	AK
2-Chloronaphthalene	ND		0.0454	0.0905	2	mg/kg dry	EPA 8270E	6/24/25 8:47	6/25/25 01:39	AK
2-Chlorophenol	ND		0.0454	0.0905	2	mg/kg dry	EPA 8270E	6/24/25 8:47	6/25/25 01:39	AK
2-Methylnaphthalene	ND		0.0454	0.0905	2	mg/kg dry	EPA 8270E	6/24/25 8:47	6/25/25 01:39	AK
2-Methylphenol	ND		0.0454	0.0905	2	mg/kg dry	EPA 8270E	6/24/25 8:47	6/25/25 01:39	AK
2-Nitroaniline	ND		0.0905	0.181	2	mg/kg dry	EPA 8270E	6/24/25 8:47	6/25/25 01:39	AK
2-Nitrophenol	ND		0.0454	0.0905	2	mg/kg dry	EPA 8270E	6/24/25 8:47	6/25/25 01:39	AK
* 3- & 4-Methylphenols	ND		0.0454	0.0905	2	mg/kg dry	EPA 8270E	6/24/25 8:47	6/25/25 01:39	AK
3,3-Dichlorobenzidine	ND	CAL-E	0.0454	0.0905	2	mg/kg dry	EPA 8270E	6/24/25 8:47	6/25/25 01:39	AK
3-Nitroaniline	ND		0.0905	0.181	2	mg/kg dry	EPA 8270E	6/24/25 8:47	6/25/25 01:39	AK
4,6-Dinitro-2-methylphenol	ND		0.0905	0.181	2	mg/kg dry	EPA 8270E	6/24/25 8:47	6/25/25 01:39	AK
4-Bromophenyl phenyl ether	ND		0.0454	0.0905	2	mg/kg dry	EPA 8270E	6/24/25 8:47	6/25/25 01:39	AK
4-Chloro-3-methylphenol	ND		0.0454	0.0905	2	mg/kg dry	EPA 8270E	6/24/25 8:47	6/25/25 01:39	AK
4-Chloroaniline	ND		0.0454	0.0905	2	mg/kg dry	EPA 8270E	6/24/25 8:47	6/25/25 01:39	AK
4-Chlorophenyl phenyl ether	ND		0.0454	0.0905	2	mg/kg dry	EPA 8270E	6/24/25 8:47	6/25/25 01:39	AK
4-Nitroaniline	ND		0.0905	0.181	2	mg/kg dry	EPA 8270E	6/24/25 8:47	6/25/25 01:39	AK
4-Nitrophenol	ND		0.0905	0.181	2	mg/kg dry	EPA 8270E	6/24/25 8:47	6/25/25 01:39	AK
Acenaphthene	ND		0.0454	0.0905	2	mg/kg dry	EPA 8270E	6/24/25 8:47	6/25/25 01:39	AK
Acenaphthylene	ND		0.0454	0.0905	2	mg/kg dry	EPA 8270E	6/24/25 8:47	6/25/25 01:39	AK
Acetophenone	ND		0.0454	0.0905	2	mg/kg dry	EPA 8270E	6/24/25 8:47	6/25/25 01:39	AK
Aniline	ND		0.181	0.363	2	mg/kg dry	EPA 8270E	6/24/25 8:47	6/25/25 01:39	AK
Anthracene	ND		0.0454	0.0905	2	mg/kg dry	EPA 8270E	6/24/25 8:47	6/25/25 01:39	AK
Atrazine	ND	CCVE	0.0454	0.0905	2	mg/kg dry	EPA 8270E	6/24/25 8:47	6/25/25 01:39	AK
Benzaldehyde	ND	CCVE, ICVE	0.0454	0.0905	2	mg/kg dry	EPA 8270E	6/24/25 8:47	6/25/25 01:39	AK
Benzidine	ND	CAL-E	0.181	0.363	2	mg/kg dry	EPA 8270E	6/24/25 8:47	6/25/25 01:39	AK
Benzo(a)anthracene	ND		0.0454	0.0905	2	mg/kg dry	EPA 8270E	6/24/25 8:47	6/25/25 01:39	AK
Benzo(a)pyrene	ND		0.0454	0.0905	2	mg/kg dry	EPA 8270E	6/24/25 8:47	6/25/25 01:39	AK
Benzo(b)fluoranthene	ND		0.0454	0.0905	2	mg/kg dry	EPA 8270E	6/24/25 8:47	6/25/25 01:39	AK

* Analyte is not certified or the state of the samples origination does not offer certification for the Analyte.

Client:	Vektor Consultants	**Sample ID:**	**25F1387-16**
Client Project:	2425 Atlantic Ave 25030016	**Date Received:**	06/20/2025
Client Sample ID:	SB-8 (10-12)	**Collection Date/Time:**	6/20/25 11:07

Lab ID:	**25F1387-16**	**Laboratory:**	ALS Environmental - Stratford
Analysis:	**Semivolatile Organic Compounds by GC/MS**	**Matrix:**	Soil
Prep Method:	Sample Prepared by Method: EPA 3550C		

Parameter	Result	Flag	MDL	RL	Dilution	Units	Reference Method	Extracted	Analyzed	Analyst
Benzo(g,h,i)perylene	ND		0.0454	0.0905	2	mg/kg dry	EPA 8270E	6/24/25 8:47	6/25/25 01:39	AK
Benzo(k)fluoranthene	ND		0.0454	0.0905	2	mg/kg dry	EPA 8270E	6/24/25 8:47	6/25/25 01:39	AK
Benzoic acid	ND	ICVE	0.0454	0.0905	2	mg/kg dry	EPA 8270E	6/24/25 8:47	6/25/25 01:39	AK
Benzyl alcohol	ND		0.0454	0.0905	2	mg/kg dry	EPA 8270E	6/24/25 8:47	6/25/25 01:39	AK
Benzyl butyl phthalate	ND		0.0454	0.0905	2	mg/kg dry	EPA 8270E	6/24/25 8:47	6/25/25 01:39	AK
Bis(2-chloroethoxy)methane	ND		0.0454	0.0905	2	mg/kg dry	EPA 8270E	6/24/25 8:47	6/25/25 01:39	AK
Bis(2-chloroethyl)ether	ND		0.0454	0.0905	2	mg/kg dry	EPA 8270E	6/24/25 8:47	6/25/25 01:39	AK
Bis(2-chloroisopropyl)ether	ND		0.0454	0.0905	2	mg/kg dry	EPA 8270E	6/24/25 8:47	6/25/25 01:39	AK
Bis(2-ethylhexyl)phthalate	ND		0.0454	0.0905	2	mg/kg dry	EPA 8270E	6/24/25 8:47	6/25/25 01:39	AK
Caprolactam	ND	CAL-E, CCVE	0.0905	0.181	2	mg/kg dry	EPA 8270E	6/24/25 8:47	6/25/25 01:39	AK
Carbazole	ND		0.0454	0.0905	2	mg/kg dry	EPA 8270E	6/24/25 8:47	6/25/25 01:39	AK
Chrysene	ND		0.0454	0.0905	2	mg/kg dry	EPA 8270E	6/24/25 8:47	6/25/25 01:39	AK
Dibenzo(a,h)anthracene	ND		0.0454	0.0905	2	mg/kg dry	EPA 8270E	6/24/25 8:47	6/25/25 01:39	AK
Dibenzofuran	ND		0.0454	0.0905	2	mg/kg dry	EPA 8270E	6/24/25 8:47	6/25/25 01:39	AK
Diethyl phthalate	ND		0.0454	0.0905	2	mg/kg dry	EPA 8270E	6/24/25 8:47	6/25/25 01:39	AK
Dimethyl phthalate	ND		0.0454	0.0905	2	mg/kg dry	EPA 8270E	6/24/25 8:47	6/25/25 01:39	AK
Di-n-butyl phthalate	ND		0.0454	0.0905	2	mg/kg dry	EPA 8270E	6/24/25 8:47	6/25/25 01:39	AK
Di-n-octyl phthalate	ND		0.0454	0.0905	2	mg/kg dry	EPA 8270E	6/24/25 8:47	6/25/25 01:39	AK
Fluoranthene	ND		0.0454	0.0905	2	mg/kg dry	EPA 8270E	6/24/25 8:47	6/25/25 01:39	AK
Fluorene	ND		0.0454	0.0905	2	mg/kg dry	EPA 8270E	6/24/25 8:47	6/25/25 01:39	AK
Hexachlorobenzene	ND		0.0454	0.0905	2	mg/kg dry	EPA 8270E	6/24/25 8:47	6/25/25 01:39	AK
Hexachlorobutadiene	ND		0.0454	0.0905	2	mg/kg dry	EPA 8270E	6/24/25 8:47	6/25/25 01:39	AK
Hexachlorocyclopentadiene	ND		0.0454	0.0905	2	mg/kg dry	EPA 8270E	6/24/25 8:47	6/25/25 01:39	AK
Hexachloroethane	ND		0.0454	0.0905	2	mg/kg dry	EPA 8270E	6/24/25 8:47	6/25/25 01:39	AK
Indeno(1,2,3-cd)pyrene	ND		0.0454	0.0905	2	mg/kg dry	EPA 8270E	6/24/25 8:47	6/25/25 01:39	AK
Isophorone	ND		0.0454	0.0905	2	mg/kg dry	EPA 8270E	6/24/25 8:47	6/25/25 01:39	AK
Naphthalene	ND		0.0454	0.0905	2	mg/kg dry	EPA 8270E	6/24/25 8:47	6/25/25 01:39	AK
Nitrobenzene	ND		0.0454	0.0905	2	mg/kg dry	EPA 8270E	6/24/25 8:47	6/25/25 01:39	AK
N-Nitrosodimethylamine	ND		0.0454	0.0905	2	mg/kg dry	EPA 8270E	6/24/25 8:47	6/25/25 01:39	AK
N-nitroso-di-n-propylamine	ND		0.0454	0.0905	2	mg/kg dry	EPA 8270E	6/24/25 8:47	6/25/25 01:39	AK
N-Nitrosodiphenylamine	ND		0.0454	0.0905	2	mg/kg dry	EPA 8270E	6/24/25 8:47	6/25/25 01:39	AK
Pentachlorophenol	ND		0.0454	0.0905	2	mg/kg dry	EPA 8270E	6/24/25 8:47	6/25/25 01:39	AK
Phenanthrene	ND		0.0454	0.0905	2	mg/kg dry	EPA 8270E	6/24/25 8:47	6/25/25 01:39	AK
Phenol	ND		0.0454	0.0905	2	mg/kg dry	EPA 8270E	6/24/25 8:47	6/25/25 01:39	AK
Pyrene	ND		0.0454	0.0905	2	mg/kg dry	EPA 8270E	6/24/25 8:47	6/25/25 01:39	AK
Pyridine	ND		0.181	0.363	2	mg/kg dry	EPA 8270E	6/24/25 8:47	6/25/25 01:39	AK

Surrogate Recoveries	Result	Flag	Acceptance Range	Reference Method	Analyzed
Surrogate: SURR: 2-Fluorophenol	*73.0 %*		*20-108*	*EPA 8270E*	*6/25/25 01:39*
Surrogate: SURR: Phenol-d6	*64.8 %*		*23-114*	*EPA 8270E*	*6/25/25 01:39*
Surrogate: SURR: Nitrobenzene-d5	*48.6 %*		*22-108*	*EPA 8270E*	*6/25/25 01:39*
Surrogate: SURR: 2-Fluorobiphenyl	*60.9 %*		*21-113*	*EPA 8270E*	*6/25/25 01:39*

* Analyte is not certified or the state of the samples origination does not offer certification for the Analyte.

Client:	Vektor Consultants	**Sample ID:**	**25F1387-16**
Client Project:	2425 Atlantic Ave 25030016	**Date Received:**	06/20/2025
Client Sample ID:	SB-8 (10-12)	**Collection Date/Time:**	6/20/25 11:07

Lab ID: **25F1387-16** **Laboratory:** ALS Environmental - Stratford
Analysis: **Semivolatile Organic Compounds by GC/MS** **Matrix:** Soil
Prep Method: Sample Prepared by Method: EPA 3550C

Surrogate Recoveries	Result	Flag	Acceptance Range	Reference Method	Analyzed
Surrogate: SURR: 2,4,6-Tribromophenol	*74.6 %*		*19-110*	*EPA 8270E*	*6/25/25 01:39*
Surrogate: SURR: Terphenyl-d14	*82.0 %*		*24-116*	*EPA 8270E*	*6/25/25 01:39*

Lab ID: **25F1387-16** **Laboratory:** ALS Environmental - Stratford
Analysis: **Semivolatile Organic Compounds by GC/MS/SIM** **Matrix:** Soil
Prep Method: Sample Prepared by Method: EPA 3550C

Parameter	Result	Flag	MDL	RL	Dilution	Units	Reference Method	Extracted	Analyzed	Analyst
1,4-Dioxane	ND		3.56	19.2	1	ug/kg	EPA 8270E SIM	6/24/25 13:00	6/27/25 13:03	SS

Surrogate Recoveries	Result	Flag	Acceptance Range	Reference Method	Analyzed
Surrogate: 1,4-Dioxane-d8	*146 %*	*S-08, S-HI*	*39-127.5*	*EPA 8270E SIM*	*6/27/25 13:03*

Lab ID: **25F1387-16** **Laboratory:** ALS Environmental - Stratford
Analysis: **PFAS Target compounds by LC/MS-MS** **Matrix:** Soil
Prep Method: Sample Prepared by Method: EPA 1633 Prep

Parameter	Result	Flag	MDL	RL	Dilution	Units	Reference Method	Extracted	Analyzed	Analyst
Perfluorobutanesulfonic acid (PFBS)	ND		0.121	0.193	1	ug/kg dry	EPA 1633 Draft 3	6/25/25 10:03	6/26/25 17:57	AM
Perfluorohexanoic acid (PFHxA)	**0.213**	J	0.0578	0.218	1	ug/kg dry	EPA 1633 Draft 3	6/25/25 10:03	6/26/25 17:57	AM
Perfluoroheptanoic acid (PFHpA)	ND		0.115	0.218	1	ug/kg dry	EPA 1633 Draft 3	6/25/25 10:03	6/26/25 17:57	AM
Perfluorohexanesulfonic acid (PFHxS)	ND		0.195	0.200	1	ug/kg dry	EPA 1633 Draft 3	6/25/25 10:03	6/26/25 17:57	AM
Perfluorooctanoic acid (PFOA)	**0.246**		0.188	0.218	1	ug/kg dry	EPA 1633 Draft 3	6/25/25 10:03	6/26/25 17:57	AM
Perfluorooctanesulfonic acid (PFOS)	ND		0.182	0.203	1	ug/kg dry	EPA 1633 Draft 3	6/25/25 10:03	6/26/25 17:57	AM
Perfluorononanoic acid (PFNA)	ND		0.206	0.218	1	ug/kg dry	EPA 1633 Draft 3	6/25/25 10:03	6/26/25 17:57	AM
Perfluorodecanoic acid (PFDA)	ND		0.208	0.218	1	ug/kg dry	EPA 1633 Draft 3	6/25/25 10:03	6/26/25 17:57	AM
Perfluoroundecanoic acid (PFUnA)	ND		0.216	0.218	1	ug/kg dry	EPA 1633 Draft 3	6/25/25 10:03	6/26/25 17:57	AM
Perfluorododecanoic acid (PFDoA)	ND		0.178	0.218	1	ug/kg dry	EPA 1633 Draft 3	6/25/25 10:03	6/26/25 17:57	AM
Perfluorotridecanoic acid (PFTrDA)	ND		0.136	0.218	1	ug/kg dry	EPA 1633 Draft 3	6/25/25 10:03	6/26/25 17:57	AM
Perfluorotetradecanoic acid (PFTA)	ND		0.112	0.218	1	ug/kg dry	EPA 1633 Draft 3	6/25/25 10:03	6/26/25 17:57	AM
N-MeFOSAA	ND		0.162	0.218	1	ug/kg dry	EPA 1633 Draft 3	6/25/25 10:03	6/26/25 17:57	AM
N-EtFOSAA	ND		0.212	0.218	1	ug/kg dry	EPA 1633 Draft 3	6/25/25 10:03	6/26/25 17:57	AM
Perfluoropentanoic acid (PFPeA)	ND		0.119	0.437	1	ug/kg dry	EPA 1633 Draft 3	6/25/25 10:03	6/26/25 17:57	AM
Perfluoro-1-octanesulfonamide (FOSA)	ND		0.159	0.218	1	ug/kg dry	EPA 1633 Draft 3	6/25/25 10:03	6/26/25 17:57	AM
Perfluoro-1-heptanesulfonic acid (PFHpS)	ND		0.169	0.218	1	ug/kg dry	EPA 1633 Draft 3	6/25/25 10:03	6/26/25 17:57	AM

* Analyte is not certified or the state of the samples origination does not offer certification for the Analyte.

Client:	Vektor Consultants	**Sample ID:**	**25F1387-16**
Client Project:	2425 Atlantic Ave 25030016	**Date Received:**	06/20/2025
Client Sample ID:	SB-8 (10-12)	**Collection Date/Time:**	6/20/25 11:07

Lab ID:	**25F1387-16**	**Laboratory:**	ALS Environmental - Stratford
Analysis:	**PFAS Target compounds by LC/MS-MS**	**Matrix:**	Soil
Prep Method:	Sample Prepared by Method: EPA 1633 Prep		

Parameter	Result	Flag	MDL	RL	Dilution	Units	Reference Method	Extracted	Analyzed	Analyst
Perfluoro-1-decanesulfonic acid (PFDS)	ND		0.208	0.211	1	ug/kg dry	EPA 1633 Draft 3	6/25/25 10:03	6/26/25 17:57	AM
1H,1H,2H,2H-Perfluorooctanesulfonic acid (6:2 FTS)	ND		0.819	0.830	1	ug/kg dry	EPA 1633 Draft 3	6/25/25 10:03	6/26/25 17:57	AM
1H,1H,2H,2H-Perfluorodecanesulfonic acid (8:2 FTS)	ND		0.824	0.838	1	ug/kg dry	EPA 1633 Draft 3	6/25/25 10:03	6/26/25 17:57	AM
Perfluoro-n-butanoic acid (PFBA)	ND	R	0.119	0.873	1	ug/kg dry	EPA 1633 Draft 3	6/25/25 10:03	6/26/25 17:57	AM
* Perfluoro(2-ethoxyethane)sulfonic acid (PFEESA)	ND		0.152	0.389	1	ug/kg dry	EPA 1633 Draft 3	6/25/25 10:03	6/26/25 17:57	AM
* Perfluoro-3,6-dioxaheptanoic acid (NFDHA)	ND	PF-CCV-L	0.211	0.437	1	ug/kg dry	EPA 1633 Draft 3	6/25/25 10:03	6/26/25 17:57	AM
* Perfluoro-4-oxapentanoic acid (PFMPA)	ND		0.0677	0.437	1	ug/kg dry	EPA 1633 Draft 3	6/25/25 10:03	6/26/25 17:57	AM
* Perfluoro-5-oxahexanoic acid (PFMBA)	ND		0.105	0.437	1	ug/kg dry	EPA 1633 Draft 3	6/25/25 10:03	6/26/25 17:57	AM
Perfluoro-1-pentanesulfonate (PFPeS)	ND		0.171	0.205	1	ug/kg dry	EPA 1633 Draft 3	6/25/25 10:03	6/26/25 17:57	AM
1H,1H,2H,2H-Perfluorohexanesulfonic acid (4:2 FTS)	ND		0.649	0.819	1	ug/kg dry	EPA 1633 Draft 3	6/25/25 10:03	6/26/25 17:57	AM
HFPO-DA (Gen-X)	ND	PF-CCV-L	0.664	0.873	1	ug/kg dry	EPA 1633 Draft 3	6/25/25 10:03	6/26/25 17:57	AM
11CL-PF3OUdS	ND		0.339	0.825	1	ug/kg dry	EPA 1633 Draft 3	6/25/25 10:03	6/26/25 17:57	AM
9CL-PF3ONS	ND		0.269	0.816	1	ug/kg dry	EPA 1633 Draft 3	6/25/25 10:03	6/26/25 17:57	AM
ADONA	ND		0.190	0.825	1	ug/kg dry	EPA 1633 Draft 3	6/25/25 10:03	6/26/25 17:57	AM
* Perfluorododecanesulfonic acid (PFDoS)	ND	PF-CCV-L	0.184	0.212	1	ug/kg dry	EPA 1633 Draft 3	6/25/25 10:03	6/26/25 17:57	AM
Perfluoro-1-nonanesulfonic acid (PFNS)	ND		0.135	0.210	1	ug/kg dry	EPA 1633 Draft 3	6/25/25 10:03	6/26/25 17:57	AM
* 4,4,5,5,6,6,6-Heptafluorohexanoic acid (3:3FTCA)	ND		0.692	1.09	1	ug/kg dry	EPA 1633 Draft 3	6/25/25 10:03	6/26/25 17:57	AM
* 2H,2H,3H,3H-Perfluorooctanoic acid (5:3FTCA)	ND		2.29	5.46	1	ug/kg dry	EPA 1633 Draft 3	6/25/25 10:03	6/26/25 17:57	AM
* 2H,2H,3H,3H-Perfluorodecanoic acid (7:3FTCA)	ND		1.64	5.46	1	ug/kg dry	EPA 1633 Draft 3	6/25/25 10:03	6/26/25 17:57	AM
* N-MeFOSE	ND		0.667	2.18	1	ug/kg dry	EPA 1633 Draft 3	6/25/25 10:03	6/26/25 17:57	AM
* N-MeFOSA	ND		0.196	0.218	1	ug/kg dry	EPA 1633 Draft 3	6/25/25 10:03	6/26/25 17:57	AM
* N-EtFOSE	ND		0.761	2.18	1	ug/kg dry	EPA 1633 Draft 3	6/25/25 10:03	6/26/25 17:57	AM
* N-EtFOSA	ND		0.216	0.218	1	ug/kg dry	EPA 1633 Draft 3	6/25/25 10:03	6/26/25 17:57	AM
* Taurodeoxycholic Acid (TDCA)	0.00				1	ug/kg dry	EPA 1633 Draft 3	6/25/25 10:03	6/26/25 17:57	AM
* Taurochenodeoxycholic Acid (TCDCA)	0.00				1	ug/kg dry	EPA 1633 Draft 3	6/25/25 10:03	6/26/25 17:57	AM
* Tauroursodeoxycholic Acid (TUDCA)	0.00				1	ug/kg dry	EPA 1633 Draft 3	6/25/25 10:03	6/26/25 17:57	AM

Surrogate Recoveries	Result	Flag	Acceptance Range	Reference Method	Analyzed

* Analyte is not certified or the state of the samples origination does not offer certification for the Analyte.

Client:	Vektor Consultants	**Sample ID:**	**25F1387-16**
Client Project:	2425 Atlantic Ave 25030016	**Date Received:**	06/20/2025
Client Sample ID:	SB-8 (10-12)	**Collection Date/Time:**	6/20/25 11:07

Lab ID:	**25F1387-16**	**Laboratory:**	ALS Environmental - Stratford
Analysis:	**PFAS Target compounds by LC/MS-MS**	**Matrix:**	Soil
Prep Method:	Sample Prepared by Method: EPA 1633 Prep		

Surrogate Recoveries	Result	Flag	Acceptance Range	Reference Method	Analyzed
Surrogate: M3PFBS	*143 %*		*25-150*	*EPA 1633 Draft 3*	*6/26/25 17:57*
Surrogate: M5PFHxA	*135 %*		*25-150*	*EPA 1633 Draft 3*	*6/26/25 17:57*
Surrogate: M4PFHpA	*96.1 %*		*25-150*	*EPA 1633 Draft 3*	*6/26/25 17:57*
Surrogate: M3PFHxS	*129 %*		*25-150*	*EPA 1633 Draft 3*	*6/26/25 17:57*
Surrogate: Perfluoro-n-[13C8]octanoic acid (M8PFOA)	*113 %*		*25-150*	*EPA 1633 Draft 3*	*6/26/25 17:57*
Surrogate: M6PFDA	*141 %*		*25-150*	*EPA 1633 Draft 3*	*6/26/25 17:57*
Surrogate: M7PFUdA	*139 %*		*25-150*	*EPA 1633 Draft 3*	*6/26/25 17:57*
Surrogate: Perfluoro-n-[1,2-13C2]dodecanoic acid (MPFDoA)	*126 %*		*25-150*	*EPA 1633 Draft 3*	*6/26/25 17:57*
Surrogate: M2PFTeDA	*123 %*		*10-150*	*EPA 1633 Draft 3*	*6/26/25 17:57*
Surrogate: Perfluoro-n-[13C4]butanoic acid (MPFBA)	*4.42 %*	*PFSu-L*	*25-150*	*EPA 1633 Draft 3*	*6/26/25 17:57*
Surrogate: Perfluoro-1-[13C8]octanesulfonic acid (M8PFOS)	*149 %*		*25-150*	*EPA 1633 Draft 3*	*6/26/25 17:57*
Surrogate: Perfluoro-n-[13C5]pentanoic acid (M5PFPeA)	*147 %*		*25-150*	*EPA 1633 Draft 3*	*6/26/25 17:57*
Surrogate: Perfluoro-1-[13C8]octanesulfonamide (M8FOSA)	*120 %*		*10-150*	*EPA 1633 Draft 3*	*6/26/25 17:57*
Surrogate: d3-N-MeFOSAA	*66.9 %*		*25-150*	*EPA 1633 Draft 3*	*6/26/25 17:57*
Surrogate: d5-N-EtFOSAA	*111 %*		*25-150*	*EPA 1633 Draft 3*	*6/26/25 17:57*
Surrogate: M2-6:2 FTS	*77.0 %*		*25-200*	*EPA 1633 Draft 3*	*6/26/25 17:57*
Surrogate: M2-8:2 FTS	*111 %*		*25-200*	*EPA 1633 Draft 3*	*6/26/25 17:57*
Surrogate: M9PFNA	*119 %*		*25-150*	*EPA 1633 Draft 3*	*6/26/25 17:57*
Surrogate: M2-4:2 FTS	*91.0 %*		*25-150*	*EPA 1633 Draft 3*	*6/26/25 17:57*
Surrogate: d-N-MeFOSA	*84.1 %*		*25-150*	*EPA 1633 Draft 3*	*6/26/25 17:57*
Surrogate: d-N-EtFOSA	*94.2 %*		*25-150*	*EPA 1633 Draft 3*	*6/26/25 17:57*
Surrogate: M3HFPO-DA	*176 %*	*PFSu-H*	*25-150*	*EPA 1633 Draft 3*	*6/26/25 17:57*
Surrogate: d9-N-EtFOSE	*104 %*		*25-150*	*EPA 1633 Draft 3*	*6/26/25 17:57*
Surrogate: d7-N-MeFOSE	*110 %*		*25-150*	*EPA 1633 Draft 3*	*6/26/25 17:57*

* Analyte is not certified or the state of the samples origination does not offer certification for the Analyte.

Client:	Vektor Consultants	**Sample ID:**	**25F1387-16**
Client Project:	2425 Atlantic Ave 25030016	**Date Received:**	06/20/2025
Client Sample ID:	SB-8 (10-12)	**Collection Date/Time:**	6/20/25 11:07

Lab ID: **25F1387-16** **Laboratory:** ALS Environmental - Stratford
Analysis: **Organochlorine Pesticides by GC/ECD** **Matrix:** Soil
Prep Method: Sample Prepared by Method: EPA 3550C

Parameter	Result	Flag	MDL	RL	Dilution	Units	Reference Method	Extracted	Analyzed	Analyst
4,4'-DDD	ND		0.00179	0.00179	5	mg/kg dry	EPA 8081B	6/24/25 12:04	6/24/25 21:56	RJ
4,4'-DDE	ND		0.00179	0.00179	5	mg/kg dry	EPA 8081B	6/24/25 12:04	6/24/25 21:56	RJ
4,4'-DDT	ND		0.00179	0.00179	5	mg/kg dry	EPA 8081B	6/24/25 12:04	6/24/25 21:56	RJ
Aldrin	ND		0.00179	0.00179	5	mg/kg dry	EPA 8081B	6/24/25 12:04	6/24/25 21:56	RJ
alpha-BHC	ND		0.00179	0.00179	5	mg/kg dry	EPA 8081B	6/24/25 12:04	6/24/25 21:56	RJ
alpha-Chlordane	ND		0.00179	0.00179	5	mg/kg dry	EPA 8081B	6/24/25 12:04	6/24/25 21:56	RJ
beta-BHC	ND		0.00179	0.00179	5	mg/kg dry	EPA 8081B	6/24/25 12:04	6/24/25 21:56	RJ
delta-BHC	ND		0.00179	0.00179	5	mg/kg dry	EPA 8081B	6/24/25 12:04	6/24/25 21:56	RJ
Dieldrin	ND		0.00179	0.00179	5	mg/kg dry	EPA 8081B	6/24/25 12:04	6/24/25 21:56	RJ
Endosulfan I	ND		0.00179	0.00179	5	mg/kg dry	EPA 8081B	6/24/25 12:04	6/24/25 21:56	RJ
Endosulfan II	ND		0.00179	0.00179	5	mg/kg dry	EPA 8081B	6/24/25 12:04	6/24/25 21:56	RJ
Endosulfan sulfate	ND		0.00179	0.00179	5	mg/kg dry	EPA 8081B	6/24/25 12:04	6/24/25 21:56	RJ
Endrin	ND		0.00179	0.00179	5	mg/kg dry	EPA 8081B	6/24/25 12:04	6/24/25 21:56	RJ
gamma-BHC (Lindane)	ND		0.00179	0.00179	5	mg/kg dry	EPA 8081B	6/24/25 12:04	6/24/25 21:56	RJ
Heptachlor	ND		0.00179	0.00179	5	mg/kg dry	EPA 8081B	6/24/25 12:04	6/24/25 21:56	RJ

Surrogate Recoveries	Result	Flag	Acceptance Range	Reference Method	Analyzed
Surrogate: Decachlorobiphenyl	*75.0 %*		*30-150*	*EPA 8081B*	*6/24/25 21:56*
Surrogate: Tetrachloro-m-xylene	*60.5 %*		*30-150*	*EPA 8081B*	*6/24/25 21:56*

Lab ID: **25F1387-16** **Laboratory:** ALS Environmental - Stratford
Analysis: **Polychlorinated Biphenyls by GC/ECD** **Matrix:** Soil
Prep Method: Sample Prepared by Method: EPA 3550C

Parameter	Result	Flag	MDL	RL	Dilution	Units	Reference Method	Extracted	Analyzed	Analyst
Aroclor 1016	ND		0.0180	0.0180	1	mg/kg dry	EPA 8082A	6/24/25 12:02	6/26/25 02:57	NF
Aroclor 1221	ND		0.0180	0.0180	1	mg/kg dry	EPA 8082A	6/24/25 12:02	6/26/25 02:57	NF
Aroclor 1232	ND		0.0180	0.0180	1	mg/kg dry	EPA 8082A	6/24/25 12:02	6/26/25 02:57	NF
Aroclor 1242	ND		0.0180	0.0180	1	mg/kg dry	EPA 8082A	6/24/25 12:02	6/26/25 02:57	NF
Aroclor 1248	ND		0.0180	0.0180	1	mg/kg dry	EPA 8082A	6/24/25 12:02	6/26/25 02:57	NF
Aroclor 1254	ND		0.0180	0.0180	1	mg/kg dry	EPA 8082A	6/24/25 12:02	6/26/25 02:57	NF
Aroclor 1260	ND		0.0180	0.0180	1	mg/kg dry	EPA 8082A	6/24/25 12:02	6/26/25 02:57	NF
* Total PCBs	ND		0.0180	0.0180	1	mg/kg dry	EPA 8082A	6/24/25 12:02	6/26/25 02:57	NF

Surrogate Recoveries	Result	Flag	Acceptance Range	Reference Method	Analyzed
Surrogate: Tetrachloro-m-xylene	*66.5 %*		*30-120*	*EPA 8082A*	*6/26/25 02:57*
Surrogate: Decachlorobiphenyl	*64.0 %*		*30-120*	*EPA 8082A*	*6/26/25 02:57*

* Analyte is not certified or the state of the samples origination does not offer certification for the Analyte.

Client:	Vektor Consultants	**Sample ID:**	**25F1387-16**
Client Project:	2425 Atlantic Ave 25030016	**Date Received:**	06/20/2025
Client Sample ID:	SB-8 (10-12)	**Collection Date/Time:**	6/20/25 11:07

Lab ID: **25F1387-16** **Laboratory:** ALS Environmental - Stratford
Analysis: **Metals Total** **Matrix:** Soil
Prep Method: Sample Prepared by Method: EPA 3050B

Parameter	Result	Flag	MDL	RL	Dilution	Units	Reference Method	Extracted	Analyzed	Analyst
Aluminum	**9840**	J	4.54	4.54	1	mg/kg dry	EPA 6010D	6/24/25 14:52	6/25/25 12:11	AGNR
Mercury	**0.0695**		0.0327	0.0327	1	mg/kg dry	EPA 7473	6/25/25 12:54	6/26/25 08:39	DBT
Antimony	ND	UJ	2.27	2.27	1	mg/kg dry	EPA 6010D	6/24/25 14:52	6/25/25 12:11	AGNR
Arsenic	**4.71**		1.36	1.36	1	mg/kg dry	EPA 6010D	6/24/25 14:52	6/25/25 12:11	AGNR
Barium	**118**	J	2.27	2.27	1	mg/kg dry	EPA 6010D	6/24/25 14:52	6/25/25 12:11	AGNR
Beryllium	**0.236**	J	0.046	0.046	1	mg/kg dry	EPA 6010D	6/24/25 14:52	6/25/25 12:11	AGNR
Cadmium	ND		0.272	0.272	1	mg/kg dry	EPA 6010D	6/24/25 14:52	6/25/25 12:11	AGNR
Calcium	**6120**	J B	4.54	4.54	1	mg/kg dry	EPA 6010D	6/24/25 14:52	6/25/25 12:11	AGNR
Chromium	**19.7**	J+	0.454	0.454	1	mg/kg dry	EPA 6010D	6/24/25 14:52	6/25/25 12:11	AGNR
Cobalt	**8.52**	J	0.363	0.363	1	mg/kg dry	EPA 6010D	6/24/25 14:52	6/25/25 12:11	AGNR
Copper	**23.8**	J+	1.82	1.82	1	mg/kg dry	EPA 6010D	6/24/25 14:52	6/25/25 12:11	AGNR
Iron	**26900**	J	22.7	22.7	1	mg/kg dry	EPA 6010D	6/24/25 14:52	6/25/25 12:11	AGNR
Lead	**33.8**	J	0.454	0.454	1	mg/kg dry	EPA 6010D	6/24/25 14:52	6/25/25 12:11	AGNR
Magnesium	**2690**	J B	4.54	4.54	1	mg/kg dry	EPA 6010D	6/24/25 14:52	6/25/25 12:11	AGNR
Manganese	**1350**	J	0.454	0.454	1	mg/kg dry	EPA 6010D	6/24/25 14:52	6/25/25 12:11	AGNR
Nickel	**13.8**	J	0.904	0.904	1	mg/kg dry	EPA 6010D	6/24/25 14:52	6/25/25 12:11	AGNR
Potassium	**1010**	J	4.54	4.54	1	mg/kg dry	EPA 6010D	6/24/25 14:52	6/25/25 12:11	AGNR
Selenium	ND		2.27	2.27	1	mg/kg dry	EPA 6010D	6/24/25 14:52	6/25/25 12:11	AGNR
Silver	ND		0.457	0.457	1	mg/kg dry	EPA 6010D	6/24/25 14:52	6/25/25 12:11	AGNR
Sodium	**195**	J	45.4	45.4	1	mg/kg dry	EPA 6010D	6/24/25 14:52	6/25/25 12:11	AGNR
Thallium	ND		1.09	1.82	1	mg/kg dry	EPA 6010D	6/24/25 14:52	6/25/25 12:11	AGNR
Vanadium	**44.3**	J+	0.904	0.904	1	mg/kg dry	EPA 6010D	6/24/25 14:52	6/25/25 12:11	AGNR
Zinc	**38.1**	J	2.26	2.26	1	mg/kg dry	EPA 6010D	6/24/25 14:52	6/25/25 12:11	AGNR

Lab ID: **25F1387-16** **Laboratory:** ALS Environmental - Stratford
Analysis: **Miscellaneous Physical Parameters** **Matrix:** Soil
Prep Method: Sample Prepared by Method: % Solids Prep

Parameter	Result	Flag	MDL	RL	Dilution	Units	Reference Method	Extracted	Analyzed	Analyst
* % Solids	**91.8**		0.100	0.100	1	%	SM 2540G	6/24/25 8:39	6/24/25 10:00	SMM

Client:	Vektor Consultants	**Sample ID:**	**25F1387-17**
Client Project:	2425 Atlantic Ave 25030016	**Date Received:**	06/20/2025
Client Sample ID:	DUP-1	**Collection Date/Time:**	6/20/25 10:45

Lab ID: **25F1387-17** **Laboratory:** ALS Environmental - Stratford
Analysis: **Volatile Organic Compounds by GC/MS** **Matrix:** Soil
Prep Method: Sample Prepared by Method: EPA 5035A

Parameter	Result	Flag	MDL	RL	Dilution	Units	Reference Method	Extracted	Analyzed	Analyst
1,1,1,2-Tetrachloroethane	ND		0.0033	0.0066	1	mg/kg dry	EPA 8260D	6/24/25 9:04	6/24/25 16:11	PRS
1,1,1-Trichloroethane	ND		0.0033	0.0066	1	mg/kg dry	EPA 8260D	6/24/25 9:04	6/24/25 16:11	PRS
1,1,2,2-Tetrachloroethane	ND		0.0033	0.0066	1	mg/kg dry	EPA 8260D	6/24/25 9:04	6/24/25 16:11	PRS

* Analyte is not certified or the state of the samples origination does not offer certification for the Analyte

Client:	Vektor Consultants	**Sample ID:**	**25F1387-17**
Client Project:	2425 Atlantic Ave 25030016	**Date Received:**	06/20/2025
Client Sample ID:	DUP-1	**Collection Date/Time:**	6/20/25 10:45

Lab ID:	**25F1387-17**	**Laboratory:**	ALS Environmental - Stratford
Analysis:	**Volatile Organic Compounds by GC/MS**	**Matrix:**	Soil
Prep Method:	Sample Prepared by Method: EPA 5035A		

Parameter	Result	Flag	MDL	RL	Dilution	Units	Reference Method	Extracted	Analyzed	Analyst
1,1,2-Trichloro-1,2,2-trifluoroethane (Freon 113)	ND		0.0033	0.0066	1	mg/kg dry	EPA 8260D	6/24/25 9:04	6/24/25 16:11	PRS
1,1,2-Trichloroethane	ND		0.0033	0.0066	1	mg/kg dry	EPA 8260D	6/24/25 9:04	6/24/25 16:11	PRS
1,1-Dichloroethane	ND		0.0033	0.0066	1	mg/kg dry	EPA 8260D	6/24/25 9:04	6/24/25 16:11	PRS
1,1-Dichloroethylene	ND		0.0033	0.0066	1	mg/kg dry	EPA 8260D	6/24/25 9:04	6/24/25 16:11	PRS
1,2,3-Trichlorobenzene	ND		0.0033	0.0066	1	mg/kg dry	EPA 8260D	6/24/25 9:04	6/24/25 16:11	PRS
1,2,3-Trichloropropane	ND		0.0033	0.0066	1	mg/kg dry	EPA 8260D	6/24/25 9:04	6/24/25 16:11	PRS
1,2,4-Trichlorobenzene	ND		0.0033	0.0066	1	mg/kg dry	EPA 8260D	6/24/25 9:04	6/24/25 16:11	PRS
1,2,4-Trimethylbenzene	ND		0.0033	0.0066	1	mg/kg dry	EPA 8260D	6/24/25 9:04	6/24/25 16:11	PRS
1,2-Dibromo-3-chloropropane	ND		0.0033	0.0066	1	mg/kg dry	EPA 8260D	6/24/25 9:04	6/24/25 16:11	PRS
1,2-Dibromoethane	ND		0.0033	0.0066	1	mg/kg dry	EPA 8260D	6/24/25 9:04	6/24/25 16:11	PRS
1,2-Dichlorobenzene	ND		0.0033	0.0066	1	mg/kg dry	EPA 8260D	6/24/25 9:04	6/24/25 16:11	PRS
1,2-Dichloroethane	ND		0.0033	0.0066	1	mg/kg dry	EPA 8260D	6/24/25 9:04	6/24/25 16:11	PRS
1,2-Dichloropropane	ND		0.0033	0.0066	1	mg/kg dry	EPA 8260D	6/24/25 9:04	6/24/25 16:11	PRS
1,3,5-Trimethylbenzene	ND		0.0033	0.0066	1	mg/kg dry	EPA 8260D	6/24/25 9:04	6/24/25 16:11	PRS
1,3-Dichlorobenzene	ND		0.0033	0.0066	1	mg/kg dry	EPA 8260D	6/24/25 9:04	6/24/25 16:11	PRS
1,4-Dichlorobenzene	ND		0.0033	0.0066	1	mg/kg dry	EPA 8260D	6/24/25 9:04	6/24/25 16:11	PRS
1,4-Dioxane	ND		0.066	0.13	1	mg/kg dry	EPA 8260D	6/24/25 9:04	6/24/25 16:11	PRS
2-Butanone	ND	CCVE	0.0033	0.0066	1	mg/kg dry	EPA 8260D	6/24/25 9:04	6/24/25 16:11	PRS
2-Hexanone	ND		0.0033	0.0066	1	mg/kg dry	EPA 8260D	6/24/25 9:04	6/24/25 16:11	PRS
4-Methyl-2-pentanone	ND		0.0033	0.0066	1	mg/kg dry	EPA 8260D	6/24/25 9:04	6/24/25 16:11	PRS
Acetone	ND		0.0066	0.013	1	mg/kg dry	EPA 8260D	6/24/25 9:04	6/24/25 16:11	PRS
Acrolein	ND		0.0066	0.013	1	mg/kg dry	EPA 8260D	6/24/25 9:04	6/24/25 16:11	PRS
Acrylonitrile	ND		0.0033	0.0066	1	mg/kg dry	EPA 8260D	6/24/25 9:04	6/24/25 16:11	PRS
Benzene	ND		0.0033	0.0066	1	mg/kg dry	EPA 8260D	6/24/25 9:04	6/24/25 16:11	PRS
Bromochloromethane	ND		0.0033	0.0066	1	mg/kg dry	EPA 8260D	6/24/25 9:04	6/24/25 16:11	PRS
Bromodichloromethane	ND		0.0033	0.0066	1	mg/kg dry	EPA 8260D	6/24/25 9:04	6/24/25 16:11	PRS
Bromoform	ND		0.0033	0.0066	1	mg/kg dry	EPA 8260D	6/24/25 9:04	6/24/25 16:11	PRS
Bromomethane	ND		0.0033	0.0066	1	mg/kg dry	EPA 8260D	6/24/25 9:04	6/24/25 16:11	PRS
Carbon disulfide	ND		0.0033	0.0066	1	mg/kg dry	EPA 8260D	6/24/25 9:04	6/24/25 16:11	PRS
Carbon tetrachloride	ND		0.0033	0.0066	1	mg/kg dry	EPA 8260D	6/24/25 9:04	6/24/25 16:11	PRS
Chlorobenzene	ND		0.0033	0.0066	1	mg/kg dry	EPA 8260D	6/24/25 9:04	6/24/25 16:11	PRS
Chloroethane	ND		0.0033	0.0066	1	mg/kg dry	EPA 8260D	6/24/25 9:04	6/24/25 16:11	PRS
Chloroform	ND		0.0033	0.0066	1	mg/kg dry	EPA 8260D	6/24/25 9:04	6/24/25 16:11	PRS
Chloromethane	ND		0.0033	0.0066	1	mg/kg dry	EPA 8260D	6/24/25 9:04	6/24/25 16:11	PRS
cis-1,2-Dichloroethylene	ND	CCVE	0.0033	0.0066	1	mg/kg dry	EPA 8260D	6/24/25 9:04	6/24/25 16:11	PRS
cis-1,3-Dichloropropylene	ND		0.0033	0.0066	1	mg/kg dry	EPA 8260D	6/24/25 9:04	6/24/25 16:11	PRS
Cyclohexane	ND		0.0033	0.0066	1	mg/kg dry	EPA 8260D	6/24/25 9:04	6/24/25 16:11	PRS
Dibromochloromethane	ND		0.0033	0.0066	1	mg/kg dry	EPA 8260D	6/24/25 9:04	6/24/25 16:11	PRS
Dibromomethane	ND		0.0033	0.0066	1	mg/kg dry	EPA 8260D	6/24/25 9:04	6/24/25 16:11	PRS
Dichlorodifluoromethane	ND		0.0033	0.0066	1	mg/kg dry	EPA 8260D	6/24/25 9:04	6/24/25 16:11	PRS
Ethyl Benzene	ND	UJQL-02	0.0033	0.0066	1	mg/kg dry	EPA 8260D	6/24/25 9:04	6/24/25 16:11	PRS
Hexachlorobutadiene	ND		0.0033	0.0066	1	mg/kg dry	EPA 8260D	6/24/25 9:04	6/24/25 16:11	PRS
Isopropylbenzene	ND		0.0033	0.0066	1	mg/kg dry	EPA 8260D	6/24/25 9:04	6/24/25 16:11	PRS

* Analyte is not certified or the state of the samples origination does not offer certification for the Analyte.

Client:	Vektor Consultants	**Sample ID:**	**25F1387-17**
Client Project:	2425 Atlantic Ave 25030016	**Date Received:**	06/20/2025
Client Sample ID:	DUP-1	**Collection Date/Time:**	6/20/25 10:45

Lab ID:	**25F1387-17**	**Laboratory:**	ALS Environmental - Stratford
Analysis:	**Volatile Organic Compounds by GC/MS**	**Matrix:**	Soil
Prep Method:	Sample Prepared by Method: EPA 5035A		

Parameter	Result	Flag	MDL	RL	Dilution	Units	Reference Method	Extracted	Analyzed	Analyst
Methyl acetate	ND	CCVE	0.0033	0.0066	1	mg/kg dry	EPA 8260D	6/24/25 9:04	6/24/25 16:11	PRS
Methyl tert-butyl ether (MTBE)	ND	UJQL-02	0.0033	0.0066	1	mg/kg dry	EPA 8260D	6/24/25 9:04	6/24/25 16:11	PRS
Methylcyclohexane	ND		0.0033	0.0066	1	mg/kg dry	EPA 8260D	6/24/25 9:04	6/24/25 16:11	PRS
* Methylene chloride	ND		0.0066	0.013	1	mg/kg dry	EPA 8260D	6/24/25 9:04	6/24/25 16:11	PRS
n-Butylbenzene	ND		0.0033	0.0066	1	mg/kg dry	EPA 8260D	6/24/25 9:04	6/24/25 16:11	PRS
n-Propylbenzene	ND		0.0033	0.0066	1	mg/kg dry	EPA 8260D	6/24/25 9:04	6/24/25 16:11	PRS
o-Xylene	ND	UJQL-02	0.0033	0.0066	1	mg/kg dry	EPA 8260D	6/24/25 9:04	6/24/25 16:11	PRS
p- & m- Xylenes	ND		0.0066	0.013	1	mg/kg dry	EPA 8260D	6/24/25 9:04	6/24/25 16:11	PRS
p-Isopropyltoluene	ND		0.0033	0.0066	1	mg/kg dry	EPA 8260D	6/24/25 9:04	6/24/25 16:11	PRS
sec-Butylbenzene	ND		0.0033	0.0066	1	mg/kg dry	EPA 8260D	6/24/25 9:04	6/24/25 16:11	PRS
Styrene	ND	UJQL-02	0.0033	0.0066	1	mg/kg dry	EPA 8260D	6/24/25 9:04	6/24/25 16:11	PRS
tert-Butyl alcohol (TBA)	ND	UJQL-02	0.016	0.033	1	mg/kg dry	EPA 8260D	6/24/25 9:04	6/24/25 16:11	PRS
tert-Butylbenzene	ND		0.0033	0.0066	1	mg/kg dry	EPA 8260D	6/24/25 9:04	6/24/25 16:11	PRS
Tetrachloroethylene	ND	UJQL-02	0.0033	0.0066	1	mg/kg dry	EPA 8260D	6/24/25 9:04	6/24/25 16:11	PRS
Toluene	ND		0.0033	0.0066	1	mg/kg dry	EPA 8260D	6/24/25 9:04	6/24/25 16:11	PRS
trans-1,2-Dichloroethylene	ND		0.0033	0.0066	1	mg/kg dry	EPA 8260D	6/24/25 9:04	6/24/25 16:11	PRS
trans-1,3-Dichloropropylene	ND		0.0033	0.0066	1	mg/kg dry	EPA 8260D	6/24/25 9:04	6/24/25 16:11	PRS
Trichloroethylene	ND		0.0033	0.0066	1	mg/kg dry	EPA 8260D	6/24/25 9:04	6/24/25 16:11	PRS
Trichlorofluoromethane	ND		0.0033	0.0066	1	mg/kg dry	EPA 8260D	6/24/25 9:04	6/24/25 16:11	PRS
Vinyl Chloride	ND		0.0033	0.0066	1	mg/kg dry	EPA 8260D	6/24/25 9:04	6/24/25 16:11	PRS
Xylenes, Total	ND		0.0098	0.020	1	mg/kg dry	EPA 8260D	6/24/25 9:04	6/24/25 16:11	PRS

Surrogate Recoveries	Result	Flag	Acceptance Range	Reference Method	Analyzed
Surrogate: SURR: 1,2-Dichloroethane-d4	*99.2 %*		*77-125*	*EPA 8260D*	*6/24/25 16:11*
Surrogate: SURR: Toluene-d8	*94.5 %*		*85-120*	*EPA 8260D*	*6/24/25 16:11*
Surrogate: SURR: p-Bromofluorobenzene	*103 %*		*76-130*	*EPA 8260D*	*6/24/25 16:11*

* Analyte is not certified or the state of the samples origination does not offer certification for the Analyte.

Client:	Vektor Consultants	**Sample ID:**	**25F1387-17**
Client Project:	2425 Atlantic Ave 25030016	**Date Received:**	06/20/2025
Client Sample ID:	DUP-1	**Collection Date/Time:**	6/20/25 10:45

Lab ID:	**25F1387-17**	**Laboratory:**	ALS Environmental - Stratford
Analysis:	**Semivolatile Organic Compounds by GC/MS**	**Matrix:**	Soil
Prep Method:	Sample Prepared by Method: EPA 3550C		

Parameter	Result	Flag	MDL	RL	Dilution	Units	Reference Method	Extracted	Analyzed	Analyst
1,1-Biphenyl	ND		0.0440	0.0878	2	mg/kg dry	EPA 8270E	6/24/25 8:47	6/25/25 02:10	AK
1,2,4,5-Tetrachlorobenzene	ND	CCVE	0.0878	0.175	2	mg/kg dry	EPA 8270E	6/24/25 8:47	6/25/25 02:10	AK
1,2,4-Trichlorobenzene	ND		0.0440	0.0878	2	mg/kg dry	EPA 8270E	6/24/25 8:47	6/25/25 02:10	AK
1,2-Dichlorobenzene	ND		0.0440	0.0878	2	mg/kg dry	EPA 8270E	6/24/25 8:47	6/25/25 02:10	AK
1,2-Diphenylhydrazine (as Azobenzene)	ND		0.0440	0.0878	2	mg/kg dry	EPA 8270E	6/24/25 8:47	6/25/25 02:10	AK
1,3-Dichlorobenzene	ND		0.0440	0.0878	2	mg/kg dry	EPA 8270E	6/24/25 8:47	6/25/25 02:10	AK
1,4-Dichlorobenzene	ND		0.0440	0.0878	2	mg/kg dry	EPA 8270E	6/24/25 8:47	6/25/25 02:10	AK
2,3,4,6-Tetrachlorophenol	ND		0.0878	0.175	2	mg/kg dry	EPA 8270E	6/24/25 8:47	6/25/25 02:10	AK
2,4,5-Trichlorophenol	ND		0.0440	0.0878	2	mg/kg dry	EPA 8270E	6/24/25 8:47	6/25/25 02:10	AK
2,4,6-Trichlorophenol	ND		0.0440	0.0878	2	mg/kg dry	EPA 8270E	6/24/25 8:47	6/25/25 02:10	AK
2,4-Dichlorophenol	ND		0.0440	0.0878	2	mg/kg dry	EPA 8270E	6/24/25 8:47	6/25/25 02:10	AK
2,4-Dimethylphenol	ND		0.0440	0.0878	2	mg/kg dry	EPA 8270E	6/24/25 8:47	6/25/25 02:10	AK
2,4-Dinitrophenol	ND		0.0878	0.175	2	mg/kg dry	EPA 8270E	6/24/25 8:47	6/25/25 02:10	AK
2,4-Dinitrotoluene	ND		0.0440	0.0878	2	mg/kg dry	EPA 8270E	6/24/25 8:47	6/25/25 02:10	AK
2,6-Dinitrotoluene	ND		0.0440	0.0878	2	mg/kg dry	EPA 8270E	6/24/25 8:47	6/25/25 02:10	AK
2-Chloronaphthalene	ND		0.0440	0.0878	2	mg/kg dry	EPA 8270E	6/24/25 8:47	6/25/25 02:10	AK
2-Chlorophenol	ND		0.0440	0.0878	2	mg/kg dry	EPA 8270E	6/24/25 8:47	6/25/25 02:10	AK
2-Methylnaphthalene	ND		0.0440	0.0878	2	mg/kg dry	EPA 8270E	6/24/25 8:47	6/25/25 02:10	AK
2-Methylphenol	ND		0.0440	0.0878	2	mg/kg dry	EPA 8270E	6/24/25 8:47	6/25/25 02:10	AK
2-Nitroaniline	ND		0.0878	0.175	2	mg/kg dry	EPA 8270E	6/24/25 8:47	6/25/25 02:10	AK
2-Nitrophenol	ND		0.0440	0.0878	2	mg/kg dry	EPA 8270E	6/24/25 8:47	6/25/25 02:10	AK
* 3- & 4-Methylphenols	ND		0.0440	0.0878	2	mg/kg dry	EPA 8270E	6/24/25 8:47	6/25/25 02:10	AK
3,3-Dichlorobenzidine	ND	CAL-E	0.0440	0.0878	2	mg/kg dry	EPA 8270E	6/24/25 8:47	6/25/25 02:10	AK
3-Nitroaniline	ND		0.0878	0.175	2	mg/kg dry	EPA 8270E	6/24/25 8:47	6/25/25 02:10	AK
4,6-Dinitro-2-methylphenol	ND		0.0878	0.175	2	mg/kg dry	EPA 8270E	6/24/25 8:47	6/25/25 02:10	AK
4-Bromophenyl phenyl ether	ND		0.0440	0.0878	2	mg/kg dry	EPA 8270E	6/24/25 8:47	6/25/25 02:10	AK
4-Chloro-3-methylphenol	ND		0.0440	0.0878	2	mg/kg dry	EPA 8270E	6/24/25 8:47	6/25/25 02:10	AK
4-Chloroaniline	ND		0.0440	0.0878	2	mg/kg dry	EPA 8270E	6/24/25 8:47	6/25/25 02:10	AK
4-Chlorophenyl phenyl ether	ND		0.0440	0.0878	2	mg/kg dry	EPA 8270E	6/24/25 8:47	6/25/25 02:10	AK
4-Nitroaniline	ND		0.0878	0.175	2	mg/kg dry	EPA 8270E	6/24/25 8:47	6/25/25 02:10	AK
4-Nitrophenol	ND		0.0878	0.175	2	mg/kg dry	EPA 8270E	6/24/25 8:47	6/25/25 02:10	AK
Acenaphthene	ND		0.0440	0.0878	2	mg/kg dry	EPA 8270E	6/24/25 8:47	6/25/25 02:10	AK
Acenaphthylene	ND		0.0440	0.0878	2	mg/kg dry	EPA 8270E	6/24/25 8:47	6/25/25 02:10	AK
Acetophenone	ND		0.0440	0.0878	2	mg/kg dry	EPA 8270E	6/24/25 8:47	6/25/25 02:10	AK
Aniline	ND		0.176	0.352	2	mg/kg dry	EPA 8270E	6/24/25 8:47	6/25/25 02:10	AK
Anthracene	ND		0.0440	0.0878	2	mg/kg dry	EPA 8270E	6/24/25 8:47	6/25/25 02:10	AK
Atrazine	ND	CCVE	0.0440	0.0878	2	mg/kg dry	EPA 8270E	6/24/25 8:47	6/25/25 02:10	AK
Benzaldehyde	ND	ICVE, CCVE	0.0440	0.0878	2	mg/kg dry	EPA 8270E	6/24/25 8:47	6/25/25 02:10	AK
Benzidine	ND	CAL-E	0.176	0.352	2	mg/kg dry	EPA 8270E	6/24/25 8:47	6/25/25 02:10	AK
Benzo(a)anthracene	**0.185**	J	0.0440	0.0878	2	mg/kg dry	EPA 8270E	6/24/25 8:47	6/25/25 02:10	AK
Benzo(a)pyrene	**0.165**	J	0.0440	0.0878	2	mg/kg dry	EPA 8270E	6/24/25 8:47	6/25/25 02:10	AK
Benzo(b)fluoranthene	**0.234**	J	0.0440	0.0878	2	mg/kg dry	EPA 8270E	6/24/25 8:47	6/25/25 02:10	AK

* Analyte is not certified or the state of the samples origination does not offer certification for the Analyte.

Client:	Vektor Consultants	**Sample ID:**	**25F1387-17**
Client Project:	2425 Atlantic Ave 25030016	**Date Received:**	06/20/2025
Client Sample ID:	DUP-1	**Collection Date/Time:**	6/20/25 10:45

Lab ID:	**25F1387-17**	**Laboratory:**	ALS Environmental - Stratford
Analysis:	**Semivolatile Organic Compounds by GC/MS**	**Matrix:**	Soil
Prep Method:	Sample Prepared by Method: EPA 3550C		

Parameter	Result	Flag	MDL	RL	Dilution	Units	Reference Method	Extracted	Analyzed	Analyst
Benzo(g,h,i)perylene	**0.118**	J	0.0440	0.0878	2	mg/kg dry	EPA 8270E	6/24/25 8:47	6/25/25 02:10	AK
Benzo(k)fluoranthene	**0.0870**	J J	0.0440	0.0878	2	mg/kg dry	EPA 8270E	6/24/25 8:47	6/25/25 02:10	AK
Benzoic acid	ND	ICVE	0.0440	0.0878	2	mg/kg dry	EPA 8270E	6/24/25 8:47	6/25/25 02:10	AK
Benzyl alcohol	ND		0.0440	0.0878	2	mg/kg dry	EPA 8270E	6/24/25 8:47	6/25/25 02:10	AK
Benzyl butyl phthalate	ND		0.0440	0.0878	2	mg/kg dry	EPA 8270E	6/24/25 8:47	6/25/25 02:10	AK
Bis(2-chloroethoxy)methane	ND		0.0440	0.0878	2	mg/kg dry	EPA 8270E	6/24/25 8:47	6/25/25 02:10	AK
Bis(2-chloroethyl)ether	ND		0.0440	0.0878	2	mg/kg dry	EPA 8270E	6/24/25 8:47	6/25/25 02:10	AK
Bis(2-chloroisopropyl)ether	ND		0.0440	0.0878	2	mg/kg dry	EPA 8270E	6/24/25 8:47	6/25/25 02:10	AK
Bis(2-ethylhexyl)phthalate	ND		0.0440	0.0878	2	mg/kg dry	EPA 8270E	6/24/25 8:47	6/25/25 02:10	AK
Caprolactam	ND	CCVE, CAL-E	0.0878	0.175	2	mg/kg dry	EPA 8270E	6/24/25 8:47	6/25/25 02:10	AK
Carbazole	ND		0.0440	0.0878	2	mg/kg dry	EPA 8270E	6/24/25 8:47	6/25/25 02:10	AK
Chrysene	**0.173**	J	0.0440	0.0878	2	mg/kg dry	EPA 8270E	6/24/25 8:47	6/25/25 02:10	AK
Dibenzo(a,h)anthracene	ND		0.0440	0.0878	2	mg/kg dry	EPA 8270E	6/24/25 8:47	6/25/25 02:10	AK
Dibenzofuran	ND		0.0440	0.0878	2	mg/kg dry	EPA 8270E	6/24/25 8:47	6/25/25 02:10	AK
Diethyl phthalate	ND		0.0440	0.0878	2	mg/kg dry	EPA 8270E	6/24/25 8:47	6/25/25 02:10	AK
Dimethyl phthalate	ND		0.0440	0.0878	2	mg/kg dry	EPA 8270E	6/24/25 8:47	6/25/25 02:10	AK
Di-n-butyl phthalate	ND		0.0440	0.0878	2	mg/kg dry	EPA 8270E	6/24/25 8:47	6/25/25 02:10	AK
Di-n-octyl phthalate	ND		0.0440	0.0878	2	mg/kg dry	EPA 8270E	6/24/25 8:47	6/25/25 02:10	AK
Fluoranthene	**0.230**	J	0.0440	0.0878	2	mg/kg dry	EPA 8270E	6/24/25 8:47	6/25/25 02:10	AK
Fluorene	ND		0.0440	0.0878	2	mg/kg dry	EPA 8270E	6/24/25 8:47	6/25/25 02:10	AK
Hexachlorobenzene	ND		0.0440	0.0878	2	mg/kg dry	EPA 8270E	6/24/25 8:47	6/25/25 02:10	AK
Hexachlorobutadiene	ND		0.0440	0.0878	2	mg/kg dry	EPA 8270E	6/24/25 8:47	6/25/25 02:10	AK
Hexachlorocyclopentadiene	ND		0.0440	0.0878	2	mg/kg dry	EPA 8270E	6/24/25 8:47	6/25/25 02:10	AK
Hexachloroethane	ND		0.0440	0.0878	2	mg/kg dry	EPA 8270E	6/24/25 8:47	6/25/25 02:10	AK
Indeno(1,2,3-cd)pyrene	**0.111**	J	0.0440	0.0878	2	mg/kg dry	EPA 8270E	6/24/25 8:47	6/25/25 02:10	AK
Isophorone	ND		0.0440	0.0878	2	mg/kg dry	EPA 8270E	6/24/25 8:47	6/25/25 02:10	AK
Naphthalene	ND		0.0440	0.0878	2	mg/kg dry	EPA 8270E	6/24/25 8:47	6/25/25 02:10	AK
Nitrobenzene	ND		0.0440	0.0878	2	mg/kg dry	EPA 8270E	6/24/25 8:47	6/25/25 02:10	AK
N-Nitrosodimethylamine	ND		0.0440	0.0878	2	mg/kg dry	EPA 8270E	6/24/25 8:47	6/25/25 02:10	AK
N-nitroso-di-n-propylamine	ND		0.0440	0.0878	2	mg/kg dry	EPA 8270E	6/24/25 8:47	6/25/25 02:10	AK
N-Nitrosodiphenylamine	ND		0.0440	0.0878	2	mg/kg dry	EPA 8270E	6/24/25 8:47	6/25/25 02:10	AK
Pentachlorophenol	ND		0.0440	0.0878	2	mg/kg dry	EPA 8270E	6/24/25 8:47	6/25/25 02:10	AK
Phenanthrene	ND		0.0440	0.0878	2	mg/kg dry	EPA 8270E	6/24/25 8:47	6/25/25 02:10	AK
Phenol	ND		0.0440	0.0878	2	mg/kg dry	EPA 8270E	6/24/25 8:47	6/25/25 02:10	AK
Pyrene	**0.305**	J	0.0440	0.0878	2	mg/kg dry	EPA 8270E	6/24/25 8:47	6/25/25 02:10	AK
Pyridine	ND		0.176	0.352	2	mg/kg dry	EPA 8270E	6/24/25 8:47	6/25/25 02:10	AK

Surrogate Recoveries	Result	Flag	Acceptance Range	Reference Method	Analyzed
Surrogate: SURR: 2-Fluorophenol	*65.8 %*		*20-108*	*EPA 8270E*	*6/25/25 02:10*
Surrogate: SURR: Phenol-d6	*60.0 %*		*23-114*	*EPA 8270E*	*6/25/25 02:10*
Surrogate: SURR: Nitrobenzene-d5	*48.1 %*		*22-108*	*EPA 8270E*	*6/25/25 02:10*
Surrogate: SURR: 2-Fluorobiphenyl	*56.8 %*		*21-113*	*EPA 8270E*	*6/25/25 02:10*

* Analyte is not certified or the state of the samples origination does not offer certification for the Analyte.

Client:	Vektor Consultants	**Sample ID:**	**25F1387-17**
Client Project:	2425 Atlantic Ave 25030016	**Date Received:**	06/20/2025
Client Sample ID:	DUP-1	**Collection Date/Time:**	6/20/25 10:45

Lab ID: **25F1387-17** **Laboratory:** ALS Environmental - Stratford
Analysis: **Semivolatile Organic Compounds by GC/MS** **Matrix:** Soil
Prep Method: Sample Prepared by Method: EPA 3550C

Surrogate Recoveries	Result	Flag	Acceptance Range	Reference Method	Analyzed
Surrogate: SURR: 2,4,6-Tribromophenol	*68.5 %*		*19-110*	*EPA 8270E*	*6/25/25 02:10*
Surrogate: SURR: Terphenyl-d14	*73.9 %*		*24-116*	*EPA 8270E*	*6/25/25 02:10*

Lab ID: **25F1387-17** **Laboratory:** ALS Environmental - Stratford
Analysis: **Organochlorine Pesticides by GC/ECD** **Matrix:** Soil
Prep Method: Sample Prepared by Method: EPA 3550C

Parameter	Result	Flag	MDL	RL	Dilution	Units	Reference Method	Extracted	Analyzed	Analyst
4,4'-DDD	ND		0.00173	0.00173	5	mg/kg dry	EPA 8081B	6/24/25 12:04	6/24/25 22:11	RJ
4,4'-DDE	ND		0.00173	0.00173	5	mg/kg dry	EPA 8081B	6/24/25 12:04	6/24/25 22:11	RJ
4,4'-DDT	ND		0.00173	0.00173	5	mg/kg dry	EPA 8081B	6/24/25 12:04	6/24/25 22:11	RJ
Aldrin	ND		0.00173	0.00173	5	mg/kg dry	EPA 8081B	6/24/25 12:04	6/24/25 22:11	RJ
alpha-BHC	ND		0.00173	0.00173	5	mg/kg dry	EPA 8081B	6/24/25 12:04	6/24/25 22:11	RJ
alpha-Chlordane	ND		0.00173	0.00173	5	mg/kg dry	EPA 8081B	6/24/25 12:04	6/24/25 22:11	RJ
beta-BHC	ND		0.00173	0.00173	5	mg/kg dry	EPA 8081B	6/24/25 12:04	6/24/25 22:11	RJ
delta-BHC	ND		0.00173	0.00173	5	mg/kg dry	EPA 8081B	6/24/25 12:04	6/24/25 22:11	RJ
Dieldrin	ND		0.00173	0.00173	5	mg/kg dry	EPA 8081B	6/24/25 12:04	6/24/25 22:11	RJ
Endosulfan I	ND		0.00173	0.00173	5	mg/kg dry	EPA 8081B	6/24/25 12:04	6/24/25 22:11	RJ
Endosulfan II	ND		0.00173	0.00173	5	mg/kg dry	EPA 8081B	6/24/25 12:04	6/24/25 22:11	RJ
Endosulfan sulfate	ND		0.00173	0.00173	5	mg/kg dry	EPA 8081B	6/24/25 12:04	6/24/25 22:11	RJ
Endrin	ND		0.00173	0.00173	5	mg/kg dry	EPA 8081B	6/24/25 12:04	6/24/25 22:11	RJ
gamma-BHC (Lindane)	ND		0.00173	0.00173	5	mg/kg dry	EPA 8081B	6/24/25 12:04	6/24/25 22:11	RJ
Heptachlor	ND		0.00173	0.00173	5	mg/kg dry	EPA 8081B	6/24/25 12:04	6/24/25 22:11	RJ

Surrogate Recoveries	Result	Flag	Acceptance Range	Reference Method	Analyzed
Surrogate: Decachlorobiphenyl	*81.2 %*		*30-150*	*EPA 8081B*	*6/24/25 22:11*
Surrogate: Tetrachloro-m-xylene	*67.7 %*		*30-150*	*EPA 8081B*	*6/24/25 22:11*

Lab ID: **25F1387-17** **Laboratory:** ALS Environmental - Stratford
Analysis: **Polychlorinated Biphenyls by GC/ECD** **Matrix:** Soil
Prep Method: Sample Prepared by Method: EPA 3550C

Parameter	Result	Flag	MDL	RL	Dilution	Units	Reference Method	Extracted	Analyzed	Analyst
Aroclor 1016	ND		0.0175	0.0175	1	mg/kg dry	EPA 8082A	6/24/25 12:02	6/26/25 03:10	NF
Aroclor 1221	ND		0.0175	0.0175	1	mg/kg dry	EPA 8082A	6/24/25 12:02	6/26/25 03:10	NF
Aroclor 1232	ND		0.0175	0.0175	1	mg/kg dry	EPA 8082A	6/24/25 12:02	6/26/25 03:10	NF
Aroclor 1242	ND		0.0175	0.0175	1	mg/kg dry	EPA 8082A	6/24/25 12:02	6/26/25 03:10	NF
Aroclor 1248	ND		0.0175	0.0175	1	mg/kg dry	EPA 8082A	6/24/25 12:02	6/26/25 03:10	NF
Aroclor 1254	ND		0.0175	0.0175	1	mg/kg dry	EPA 8082A	6/24/25 12:02	6/26/25 03:10	NF
Aroclor 1260	ND		0.0175	0.0175	1	mg/kg dry	EPA 8082A	6/24/25 12:02	6/26/25 03:10	NF
* Total PCBs	ND		0.0175	0.0175	1	mg/kg dry	EPA 8082A	6/24/25 12:02	6/26/25 03:10	NF

Surrogate Recoveries	Result	Flag	Acceptance Range	Reference Method	Analyzed
Surrogate: Tetrachloro-m-xylene	*69.5 %*		*30-120*	*EPA 8082A*	*6/26/25 03:10*
Surrogate: Decachlorobiphenyl	*64.0 %*		*30-120*	*EPA 8082A*	*6/26/25 03:10*

* Analyte is not certified or the state of the samples origination does not offer certification for the Analyte.

Client:	Vektor Consultants	**Sample ID:**	**25F1387-17**
Client Project:	2425 Atlantic Ave 25030016	**Date Received:**	06/20/2025
Client Sample ID:	DUP-1	**Collection Date/Time:**	6/20/25 10:45

Lab ID: **25F1387-17** **Laboratory:** ALS Environmental - Stratford
Analysis: **Metals Total** **Matrix:** Soil
Prep Method: Sample Prepared by Method: EPA 3050B

Parameter	Result	Flag	MDL	RL	Dilution	Units	Reference Method	Extracted	Analyzed	Analyst
Aluminum	**10300**	J	4.42	4.42	1	mg/kg dry	EPA 6010D	6/24/25 14:52	6/25/25 12:12	AGNR
Mercury	ND		0.0318	0.0318	1	mg/kg dry	EPA 7473	6/25/25 12:54	6/26/25 08:39	DBT
Antimony	ND	UJ	2.21	2.21	1	mg/kg dry	EPA 6010D	6/24/25 14:52	6/25/25 12:12	AGNR
Arsenic	**3.80**		1.32	1.32	1	mg/kg dry	EPA 6010D	6/24/25 14:52	6/25/25 12:12	AGNR
Barium	**71.6**	J	2.20	2.20	1	mg/kg dry	EPA 6010D	6/24/25 14:52	6/25/25 12:12	AGNR
Beryllium	**0.524**	J	0.045	0.045	1	mg/kg dry	EPA 6010D	6/24/25 14:52	6/25/25 12:12	AGNR
Cadmium	**0.574**		0.265	0.265	1	mg/kg dry	EPA 6010D	6/24/25 14:52	6/25/25 12:12	AGNR
Calcium	**3700**	J B	4.42	4.42	1	mg/kg dry	EPA 6010D	6/24/25 14:52	6/25/25 12:12	AGNR
Chromium	**20.3**	J+	0.442	0.442	1	mg/kg dry	EPA 6010D	6/24/25 14:52	6/25/25 12:12	AGNR
Cobalt	**9.62**	J	0.353	0.353	1	mg/kg dry	EPA 6010D	6/24/25 14:52	6/25/25 12:12	AGNR
Copper	**34.3**	J+	1.77	1.77	1	mg/kg dry	EPA 6010D	6/24/25 14:52	6/25/25 12:12	AGNR
Iron	**135000**	J	221	221	10	mg/kg dry	EPA 6010D	6/24/25 14:52	6/25/25 13:04	AGNR
Lead	**6.01**	J	0.442	0.442	1	mg/kg dry	EPA 6010D	6/24/25 14:52	6/25/25 12:12	AGNR
Magnesium	**3040**	J B	4.42	4.42	1	mg/kg dry	EPA 6010D	6/24/25 14:52	6/25/25 12:12	AGNR
Manganese	**2100**	J	0.442	0.442	1	mg/kg dry	EPA 6010D	6/24/25 14:52	6/25/25 12:12	AGNR
Nickel	**14.8**	J	0.880	0.880	1	mg/kg dry	EPA 6010D	6/24/25 14:52	6/25/25 12:12	AGNR
Potassium	**1360**	J	4.42	4.42	1	mg/kg dry	EPA 6010D	6/24/25 14:52	6/25/25 12:12	AGNR
Selenium	ND		2.21	2.21	1	mg/kg dry	EPA 6010D	6/24/25 14:52	6/25/25 12:12	AGNR
Silver	ND		0.445	0.445	1	mg/kg dry	EPA 6010D	6/24/25 14:52	6/25/25 12:12	AGNR
Sodium	**592**	J	44.2	44.2	1	mg/kg dry	EPA 6010D	6/24/25 14:52	6/25/25 12:12	AGNR
Thallium	ND		1.06	1.77	1	mg/kg dry	EPA 6010D	6/24/25 14:52	6/25/25 12:12	AGNR
Vanadium	**36.4**	J+	0.880	0.880	1	mg/kg dry	EPA 6010D	6/24/25 14:52	6/25/25 12:12	AGNR
Zinc	**36.5**	J	2.20	2.20	1	mg/kg dry	EPA 6010D	6/24/25 14:52	6/25/25 12:12	AGNR

Lab ID: **25F1387-17** **Laboratory:** ALS Environmental - Stratford
Analysis: **Miscellaneous Physical Parameters** **Matrix:** Soil
Prep Method: Sample Prepared by Method: % Solids Prep

Parameter	Result	Flag	MDL	RL	Dilution	Units	Reference Method	Extracted	Analyzed	Analyst
* % Solids	**94.4**		0.100	0.100	1	%	SM 2540G	6/24/25 8:39	6/24/25 10:00	SMM

Client:	Vektor Consultants	**Sample ID:**	**25F1387-18**
Client Project:	2425 Atlantic Ave 25030016	**Date Received:**	06/20/2025
Client Sample ID:	FB-1	**Collection Date/Time:**	6/20/25 12:15

Lab ID: **25F1387-18** **Laboratory:** ALS Environmental - Stratford
Analysis: **PFAS Target compounds by LC/MS-MS** **Matrix:** Water
Prep Method: Sample Prepared by Method: EPA 1633 Prep

Parameter	Result	Flag	MDL	RL	Dilution	Units	Reference Method	Extracted	Analyzed	Analyst
Perfluorobutanesulfonic acid (PFBS)	ND		0.445	1.68	1	ng/L	EPA 1633 Draft 3	6/24/25 8:22	6/26/25 13:13	AM
Perfluorohexanoic acid (PFHxA)	ND		0.331	1.89	1	ng/L	EPA 1633 Draft 3	6/24/25 8:22	6/26/25 13:13	AM

* Analyte is not certified or the state of the samples origination does not offer certification for the Analyte

Client:	Vektor Consultants	**Sample ID:**	**25F1387-18**
Client Project:	2425 Atlantic Ave 25030016	**Date Received:**	06/20/2025
Client Sample ID:	FB-1	**Collection Date/Time:**	6/20/25 12:15

Lab ID:	**25F1387-18**	**Laboratory:**	ALS Environmental - Stratford
Analysis:	**PFAS Target compounds by LC/MS-MS**	**Matrix:**	Water
Prep Method:	Sample Prepared by Method: EPA 1633 Prep		

Parameter	Result	Flag	MDL	RL	Dilution	Units	Reference Method	Extracted	Analyzed	Analyst
Perfluoroheptanoic acid (PFHpA)	ND		0.672	1.89	1	ng/L	EPA 1633 Draft 3	6/24/25 8:22	6/26/25 13:13	AM
Perfluorohexanesulfonic acid (PFHxS)	ND		0.644	1.73	1	ng/L	EPA 1633 Draft 3	6/24/25 8:22	6/26/25 13:13	AM
Perfluorooctanoic acid (PFOA)	ND		0.398	1.89	1	ng/L	EPA 1633 Draft 3	6/24/25 8:22	6/26/25 13:13	AM
Perfluorooctanesulfonic acid (PFOS)	ND		0.777	1.76	1	ng/L	EPA 1633 Draft 3	6/24/25 8:22	6/26/25 13:13	AM
Perfluorononanoic acid (PFNA)	ND		0.492	1.89	1	ng/L	EPA 1633 Draft 3	6/24/25 8:22	6/26/25 13:13	AM
Perfluorodecanoic acid (PFDA)	ND		0.710	1.89	1	ng/L	EPA 1633 Draft 3	6/24/25 8:22	6/26/25 13:13	AM
Perfluoroundecanoic acid (PFUnA)	ND		1.07	1.89	1	ng/L	EPA 1633 Draft 3	6/24/25 8:22	6/26/25 13:13	AM
Perfluorododecanoic acid (PFDoA)	ND		0.833	1.89	1	ng/L	EPA 1633 Draft 3	6/24/25 8:22	6/26/25 13:13	AM
Perfluorotridecanoic acid (PFTrDA)	ND		0.701	1.89	1	ng/L	EPA 1633 Draft 3	6/24/25 8:22	6/26/25 13:13	AM
Perfluorotetradecanoic acid (PFTA)	ND		0.653	1.89	1	ng/L	EPA 1633 Draft 3	6/24/25 8:22	6/26/25 13:13	AM
N-MeFOSAA	ND		0.748	1.89	1	ng/L	EPA 1633 Draft 3	6/24/25 8:22	6/26/25 13:13	AM
N-EtFOSAA	ND		0.975	1.89	1	ng/L	EPA 1633 Draft 3	6/24/25 8:22	6/26/25 13:13	AM
Perfluoropentanoic acid (PFPeA)	ND		0.218	3.79	1	ng/L	EPA 1633 Draft 3	6/24/25 8:22	6/26/25 13:13	AM
Perfluoro-1-octanesulfonamide (FOSA)	ND		0.833	1.89	1	ng/L	EPA 1633 Draft 3	6/24/25 8:22	6/26/25 13:13	AM
Perfluoro-1-heptanesulfonic acid (PFHpS)	ND		0.862	1.81	1	ng/L	EPA 1633 Draft 3	6/24/25 8:22	6/26/25 13:13	AM
Perfluoro-1-decanesulfonic acid (PFDS)	ND		1.25	1.83	1	ng/L	EPA 1633 Draft 3	6/24/25 8:22	6/26/25 13:13	AM
1H,1H,2H,2H-Perfluorooctanesulfonic acid (6:2 FTS)	ND		7.10	7.20	1	ng/L	EPA 1633 Draft 3	6/24/25 8:22	6/26/25 13:13	AM
1H,1H,2H,2H-Perfluorodecanesulfonic acid (8:2 FTS)	ND		1.94	7.27	1	ng/L	EPA 1633 Draft 3	6/24/25 8:22	6/26/25 13:13	AM
Perfluoro-n-butanoic acid (PFBA)	ND	R	0.312	7.58	1	ng/L	EPA 1633 Draft 3	6/24/25 8:22	6/26/25 13:13	AM
* Perfluoro(2-ethoxyethane)sulfonic acid (PFEESA)	ND		0.473	3.37	1	ng/L	EPA 1633 Draft 3	6/24/25 8:22	6/26/25 13:13	AM
* Perfluoro-3,6-dioxaheptanoic acid (NFDHA)	ND		2.03	3.79	1	ng/L	EPA 1633 Draft 3	6/24/25 8:22	6/26/25 13:13	AM
* Perfluoro-4-oxapentanoic acid (PFMPA)	ND	R	0.237	3.79	1	ng/L	EPA 1633 Draft 3	6/24/25 8:22	6/26/25 13:13	AM
* Perfluoro-5-oxahexanoic acid (PFMBA)	ND		0.350	3.79	1	ng/L	EPA 1633 Draft 3	6/24/25 8:22	6/26/25 13:13	AM
Perfluoro-1-pentanesulfonate (PFPeS)	ND		0.720	1.78	1	ng/L	EPA 1633 Draft 3	6/24/25 8:22	6/26/25 13:13	AM
1H,1H,2H,2H-Perfluorohexanesulfonic acid (4:2 FTS)	ND		1.70	7.10	1	ng/L	EPA 1633 Draft 3	6/24/25 8:22	6/26/25 13:13	AM
HFPO-DA (Gen-X)	ND	PF-CCV-L	3.06	7.58	1	ng/L	EPA 1633 Draft 3	6/24/25 8:22	6/26/25 13:13	AM
11CL-PF3OUdS	ND		1.31	7.16	1	ng/L	EPA 1633 Draft 3	6/24/25 8:22	6/26/25 13:13	AM

* Analyte is not certified or the state of the samples origination does not offer certification for the Analyte.

Client:	Vektor Consultants	**Sample ID:**	**25F1387-18**
Client Project:	2425 Atlantic Ave 25030016	**Date Received:**	06/20/2025
Client Sample ID:	FB-1	**Collection Date/Time:**	6/20/25 12:15

Lab ID:	**25F1387-18**	**Laboratory:**	ALS Environmental - Stratford
Analysis:	**PFAS Target compounds by LC/MS-MS**	**Matrix:**	Water
Prep Method:	Sample Prepared by Method: EPA 1633 Prep		

Parameter	Result	Flag	MDL	RL	Dilution	Units	Reference Method	Extracted	Analyzed	Analyst
9CL-PF3ONS	ND		0.663	7.08	1	ng/L	EPA 1633 Draft 3	6/24/25 8:22	6/26/25 13:13	AM
ADONA	ND		0.502	7.16	1	ng/L	EPA 1633 Draft 3	6/24/25 8:22	6/26/25 13:13	AM
* Perfluorododecanesulfonic acid (PFDoS)	ND	PF-CCV-L	0.881	1.84	1	ng/L	EPA 1633 Draft 3	6/24/25 8:22	6/26/25 13:13	AM
Perfluoro-1-nonanesulfonic acid (PFNS)	ND		0.814	1.82	1	ng/L	EPA 1633 Draft 3	6/24/25 8:22	6/26/25 13:13	AM
* 4,4,5,5,6,6,6-Heptafluorohexanoic acid (3:3FTCA)	ND		1.92	4.73	1	ng/L	EPA 1633 Draft 3	6/24/25 8:22	6/26/25 13:13	AM
* 2H,2H,3H,3H-Perfluorooctanoic acid (5:3FTCA)	ND		6.94	23.7	1	ng/L	EPA 1633 Draft 3	6/24/25 8:22	6/26/25 13:13	AM
* 2H,2H,3H,3H-Perfluorodecanoic acid (7:3FTCA)	ND		8.97	23.7	1	ng/L	EPA 1633 Draft 3	6/24/25 8:22	6/26/25 13:13	AM
* N-MeFOSE	ND		3.78	18.9	1	ng/L	EPA 1633 Draft 3	6/24/25 8:22	6/26/25 13:13	AM
* N-MeFOSA	ND		1.50	1.89	1	ng/L	EPA 1633 Draft 3	6/24/25 8:22	6/26/25 13:13	AM
* N-EtFOSE	ND		3.78	18.9	1	ng/L	EPA 1633 Draft 3	6/24/25 8:22	6/26/25 13:13	AM
* N-EtFOSA	ND		1.70	1.89	1	ng/L	EPA 1633 Draft 3	6/24/25 8:22	6/26/25 13:13	AM
* Taurodeoxycholic Acid (TDCA)	0.00				1	ng/L	EPA 1633 Draft 3	6/24/25 8:22	6/26/25 13:13	AM
* Taurochenodeoxycholic Acid (TCDCA)	0.00				1	ng/L	EPA 1633 Draft 3	6/24/25 8:22	6/26/25 13:13	AM
* Tauroursodeoxycholic Acid (TUDCA)	0.00				1	ng/L	EPA 1633 Draft 3	6/24/25 8:22	6/26/25 13:13	AM

Surrogate Recoveries	Result	Flag	Acceptance Range	Reference Method	Analyzed
Surrogate: M3PFBS	*116 %*		*25-150*	*EPA 1633 Draft 3*	*6/26/25 13:13*
Surrogate: M5PFHxA	*133 %*		*25-150*	*EPA 1633 Draft 3*	*6/26/25 13:13*
Surrogate: M4PFHpA	*87.4 %*		*25-150*	*EPA 1633 Draft 3*	*6/26/25 13:13*
Surrogate: M3PFHxS	*103 %*		*25-150*	*EPA 1633 Draft 3*	*6/26/25 13:13*
Surrogate: Perfluoro-n-[13C8]octanoic acid (M8PFOA)	*104 %*		*25-150*	*EPA 1633 Draft 3*	*6/26/25 13:13*
Surrogate: M6PFDA	*119 %*		*25-150*	*EPA 1633 Draft 3*	*6/26/25 13:13*
Surrogate: M7PFUdA	*130 %*		*25-150*	*EPA 1633 Draft 3*	*6/26/25 13:13*
Surrogate: Perfluoro-n-[1,2-13C2]dodecanoic acid (MPFDoA)	*109 %*		*25-150*	*EPA 1633 Draft 3*	*6/26/25 13:13*
Surrogate: M2PFTeDA	*93.7 %*		*10-150*	*EPA 1633 Draft 3*	*6/26/25 13:13*
Surrogate: Perfluoro-n-[13C4]butanoic acid (MPFBA)	*4.18 %*	*PFSu-L*	*25-150*	*EPA 1633 Draft 3*	*6/26/25 13:13*
Surrogate: Perfluoro-1-[13C8]octanesulfonic acid (M8PFOS)	*105 %*		*25-150*	*EPA 1633 Draft 3*	*6/26/25 13:13*
Surrogate: Perfluoro-n-[13C5]pentanoic acid (M5PFPeA)	*121 %*		*25-150*	*EPA 1633 Draft 3*	*6/26/25 13:13*
Surrogate: Perfluoro-1-[13C8]octanesulfonamide (M8FOSA)	*96.8 %*		*10-150*	*EPA 1633 Draft 3*	*6/26/25 13:13*

* Analyte is not certified or the state of the samples origination does not offer certification for the Analyte.

Client:	Vektor Consultants	**Sample ID:**	**25F1387-18**
Client Project:	2425 Atlantic Ave 25030016	**Date Received:**	06/20/2025
Client Sample ID:	FB-1	**Collection Date/Time:**	6/20/25 12:15

Lab ID:	**25F1387-18**	**Laboratory:**	ALS Environmental - Stratford
Analysis:	**PFAS Target compounds by LC/MS-MS**	**Matrix:**	Water
Prep Method:	Sample Prepared by Method: EPA 1633 Prep		

Surrogate Recoveries	Result	Flag	Acceptance Range	Reference Method	Analyzed
Surrogate: d3-N-MeFOSAA	*75.7 %*		*25-150*	*EPA 1633 Draft 3*	*6/26/25 13:13*
Surrogate: d5-N-EtFOSAA	*117 %*		*25-150*	*EPA 1633 Draft 3*	*6/26/25 13:13*
Surrogate: M2-6:2 FTS	*83.3 %*		*25-200*	*EPA 1633 Draft 3*	*6/26/25 13:13*
Surrogate: M2-8:2 FTS	*78.7 %*		*25-200*	*EPA 1633 Draft 3*	*6/26/25 13:13*
Surrogate: M9PFNA	*105 %*		*25-150*	*EPA 1633 Draft 3*	*6/26/25 13:13*
Surrogate: M2-4:2 FTS	*99.1 %*		*25-150*	*EPA 1633 Draft 3*	*6/26/25 13:13*
Surrogate: d-N-MeFOSA	*72.4 %*		*25-150*	*EPA 1633 Draft 3*	*6/26/25 13:13*
Surrogate: d-N-EtFOSA	*61.0 %*		*25-150*	*EPA 1633 Draft 3*	*6/26/25 13:13*
Surrogate: M3HFPO-DA	*160 %*	*PFSu-H*	*25-150*	*EPA 1633 Draft 3*	*6/26/25 13:13*
Surrogate: d9-N-EtFOSE	*51.9 %*		*25-150*	*EPA 1633 Draft 3*	*6/26/25 13:13*
Surrogate: d7-N-MeFOSE	*62.7 %*		*25-150*	*EPA 1633 Draft 3*	*6/26/25 13:13*

Client:	Vektor Consultants	**Sample ID:**	**25F1387-19**
Client Project:	2425 Atlantic Ave 25030016	**Date Received:**	06/20/2025
Client Sample ID:	TB-1	**Collection Date/Time:**	6/20/25 12:20

Lab ID:	**25F1387-19**	**Laboratory:**	ALS Environmental - Stratford
Analysis:	**Volatile Organic Compounds by GC/MS**	**Matrix:**	Water
Prep Method:	Sample Prepared by Method: EPA 5030B		

Parameter	Result	Flag	MDL	RL	Dilution	Units	Reference Method	Extracted	Analyzed	Analyst
1,1,1,2-Tetrachloroethane	ND		0.216	0.500	1	ug/L	EPA 8260D	6/23/25 11:55	6/23/25 15:36	AC
1,1,1-Trichloroethane	ND		0.266	0.500	1	ug/L	EPA 8260D	6/23/25 11:55	6/23/25 15:36	AC
1,1,2,2-Tetrachloroethane	ND		0.256	0.500	1	ug/L	EPA 8260D	6/23/25 11:55	6/23/25 15:36	AC
1,1,2-Trichloro-1,2,2-trifluoroethane (Freon 113)	ND		0.286	0.500	1	ug/L	EPA 8260D	6/23/25 11:55	6/23/25 15:36	AC
1,1,2-Trichloroethane	ND		0.249	0.500	1	ug/L	EPA 8260D	6/23/25 11:55	6/23/25 15:36	AC
1,1-Dichloroethane	ND		0.272	0.500	1	ug/L	EPA 8260D	6/23/25 11:55	6/23/25 15:36	AC
1,1-Dichloroethylene	ND		0.327	0.500	1	ug/L	EPA 8260D	6/23/25 11:55	6/23/25 15:36	AC
1,2,3-Trichlorobenzene	ND		0.222	0.500	1	ug/L	EPA 8260D	6/23/25 11:55	6/23/25 15:36	AC
1,2,3-Trichloropropane	ND		0.273	0.500	1	ug/L	EPA 8260D	6/23/25 11:55	6/23/25 15:36	AC
1,2,4-Trichlorobenzene	ND		0.138	0.500	1	ug/L	EPA 8260D	6/23/25 11:55	6/23/25 15:36	AC
1,2,4-Trimethylbenzene	ND		0.310	0.500	1	ug/L	EPA 8260D	6/23/25 11:55	6/23/25 15:36	AC
1,2-Dibromo-3-chloropropane	ND		0.432	0.500	1	ug/L	EPA 8260D	6/23/25 11:55	6/23/25 15:36	AC
1,2-Dibromoethane	ND		0.215	0.500	1	ug/L	EPA 8260D	6/23/25 11:55	6/23/25 15:36	AC
1,2-Dichlorobenzene	ND		0.270	0.500	1	ug/L	EPA 8260D	6/23/25 11:55	6/23/25 15:36	AC
1,2-Dichloroethane	ND		0.377	0.500	1	ug/L	EPA 8260D	6/23/25 11:55	6/23/25 15:36	AC
1,2-Dichloropropane	ND		0.327	0.500	1	ug/L	EPA 8260D	6/23/25 11:55	6/23/25 15:36	AC
1,3,5-Trimethylbenzene	ND		0.347	0.500	1	ug/L	EPA 8260D	6/23/25 11:55	6/23/25 15:36	AC
1,3-Dichlorobenzene	ND		0.283	0.500	1	ug/L	EPA 8260D	6/23/25 11:55	6/23/25 15:36	AC

* Analyte is not certified or the state of the samples origination does not offer certification for the Analyte.

Client:	Vektor Consultants	**Sample ID:**	**25F1387-19**
Client Project:	2425 Atlantic Ave 25030016	**Date Received:**	06/20/2025
Client Sample ID:	TB-1	**Collection Date/Time:**	6/20/25 12:20

Lab ID:	**25F1387-19**	**Laboratory:**	ALS Environmental - Stratford
Analysis:	**Volatile Organic Compounds by GC/MS**	**Matrix:**	Water
Prep Method:	Sample Prepared by Method: EPA 5030B		

Parameter	Result	Flag	MDL	RL	Dilution	Units	Reference Method	Extracted	Analyzed	Analyst
1,3-Dichloropropane	ND		0.260	0.500	1	ug/L	EPA 8260D	6/23/25 11:55	6/23/25 15:36	AC
1,4-Dichlorobenzene	ND		0.311	0.500	1	ug/L	EPA 8260D	6/23/25 11:55	6/23/25 15:36	AC
1,4-Dioxane	ND	CCVE, ICVE, QL-02	35.3	80.0	1	ug/L	EPA 8260D	6/23/25 11:55	6/23/25 15:36	AC
2-Butanone	ND		0.421	0.500	1	ug/L	EPA 8260D	6/23/25 11:55	6/23/25 15:36	AC
2-Hexanone	ND		0.320	0.500	1	ug/L	EPA 8260D	6/23/25 11:55	6/23/25 15:36	AC
4-Methyl-2-pentanone	ND		0.365	0.500	1	ug/L	EPA 8260D	6/23/25 11:55	6/23/25 15:36	AC
Acetone	ND		1.34	2.00	1	ug/L	EPA 8260D	6/23/25 11:55	6/23/25 15:36	AC
Acrolein	ND		0.447	0.500	1	ug/L	EPA 8260D	6/23/25 11:55	6/23/25 15:36	AC
Acrylonitrile	ND		0.422	0.500	1	ug/L	EPA 8260D	6/23/25 11:55	6/23/25 15:36	AC
Benzene	ND		0.279	0.500	1	ug/L	EPA 8260D	6/23/25 11:55	6/23/25 15:36	AC
Bromochloromethane	ND		0.354	0.500	1	ug/L	EPA 8260D	6/23/25 11:55	6/23/25 15:36	AC
Bromodichloromethane	ND		0.245	0.500	1	ug/L	EPA 8260D	6/23/25 11:55	6/23/25 15:36	AC
Bromoform	ND	UJ QL-02	0.163	0.500	1	ug/L	EPA 8260D	6/23/25 11:55	6/23/25 15:36	AC
Bromomethane	ND	CCVE	0.500	2.00	1	ug/L	EPA 8260D	6/23/25 11:55	6/23/25 15:36	AC
Carbon disulfide	ND		0.362	0.500	1	ug/L	EPA 8260D	6/23/25 11:55	6/23/25 15:36	AC
Carbon tetrachloride	ND		0.204	0.500	1	ug/L	EPA 8260D	6/23/25 11:55	6/23/25 15:36	AC
Chlorobenzene	ND		0.284	0.500	1	ug/L	EPA 8260D	6/23/25 11:55	6/23/25 15:36	AC
Chloroethane	ND		0.448	0.500	1	ug/L	EPA 8260D	6/23/25 11:55	6/23/25 15:36	AC
Chloroform	ND		0.243	0.500	1	ug/L	EPA 8260D	6/23/25 11:55	6/23/25 15:36	AC
Chloromethane	ND	ICVE	0.372	0.500	1	ug/L	EPA 8260D	6/23/25 11:55	6/23/25 15:36	AC
cis-1,2-Dichloroethylene	ND		0.294	0.500	1	ug/L	EPA 8260D	6/23/25 11:55	6/23/25 15:36	AC
cis-1,3-Dichloropropylene	ND		0.262	0.500	1	ug/L	EPA 8260D	6/23/25 11:55	6/23/25 15:36	AC
Cyclohexane	ND	UJ ICVE, QL-02	0.491	0.500	1	ug/L	EPA 8260D	6/23/25 11:55	6/23/25 15:36	AC
Dibromochloromethane	ND		0.146	0.500	1	ug/L	EPA 8260D	6/23/25 11:55	6/23/25 15:36	AC
Dibromomethane	ND		0.203	0.500	1	ug/L	EPA 8260D	6/23/25 11:55	6/23/25 15:36	AC
Dichlorodifluoromethane	ND	ICVE	0.451	0.500	1	ug/L	EPA 8260D	6/23/25 11:55	6/23/25 15:36	AC
Ethyl Benzene	ND		0.290	0.500	1	ug/L	EPA 8260D	6/23/25 11:55	6/23/25 15:36	AC
Hexachlorobutadiene	ND	UJ CCVE, QL-02	0.241	0.500	1	ug/L	EPA 8260D	6/23/25 11:55	6/23/25 15:36	AC
Isopropylbenzene	ND		0.405	0.500	1	ug/L	EPA 8260D	6/23/25 11:55	6/23/25 15:36	AC
Methyl acetate	ND		0.442	0.500	1	ug/L	EPA 8260D	6/23/25 11:55	6/23/25 15:36	AC
Methyl tert-butyl ether (MTBE)	ND		0.244	0.500	1	ug/L	EPA 8260D	6/23/25 11:55	6/23/25 15:36	AC
Methylcyclohexane	ND		0.477	0.500	1	ug/L	EPA 8260D	6/23/25 11:55	6/23/25 15:36	AC
Methylene chloride	ND		0.397	2.00	1	ug/L	EPA 8260D	6/23/25 11:55	6/23/25 15:36	AC
Naphthalene	ND		0.212	2.00	1	ug/L	EPA 8260D	6/23/25 11:55	6/23/25 15:36	AC
n-Butylbenzene	ND		0.399	0.500	1	ug/L	EPA 8260D	6/23/25 11:55	6/23/25 15:36	AC
n-Propylbenzene	ND		0.384	0.500	1	ug/L	EPA 8260D	6/23/25 11:55	6/23/25 15:36	AC
o-Xylene	ND		0.261	0.500	1	ug/L	EPA 8260D	6/23/25 11:55	6/23/25 15:36	AC
p- & m- Xylenes	ND		0.578	1.00	1	ug/L	EPA 8260D	6/23/25 11:55	6/23/25 15:36	AC
* p-Diethylbenzene	ND		0.341	0.500	1	ug/L	EPA 8260D	6/23/25 11:55	6/23/25 15:36	AC
* p-Ethyltoluene	ND		0.200	0.500	1	ug/L	EPA 8260D	6/23/25 11:55	6/23/25 15:36	AC
p-Isopropyltoluene	ND		0.377	0.500	1	ug/L	EPA 8260D	6/23/25 11:55	6/23/25 15:36	AC

* Analyte is not certified or the state of the samples origination does not offer certification for the Analyte.

Client:	Vektor Consultants	**Sample ID:**	**25F1387-19**
Client Project:	2425 Atlantic Ave 25030016	**Date Received:**	06/20/2025
Client Sample ID:	TB-1	**Collection Date/Time:**	6/20/25 12:20

Lab ID: **25F1387-19** **Laboratory:** ALS Environmental - Stratford

Analysis: **Volatile Organic Compounds by GC/MS** **Matrix:** Water

Prep Method: Sample Prepared by Method: EPA 5030B

Parameter	Result	Flag	MDL	RL	Dilution	Units	Reference Method	Extracted	Analyzed	Analyst
sec-Butylbenzene	ND		0.444	0.500	1	ug/L	EPA 8260D	6/23/25 11:55	6/23/25 15:36	AC
Styrene	ND		0.255	0.500	1	ug/L	EPA 8260D	6/23/25 11:55	6/23/25 15:36	AC
tert-Butyl alcohol (TBA)	ND		0.608	1.00	1	ug/L	EPA 8260D	6/23/25 11:55	6/23/25 15:36	AC
tert-Butylbenzene	ND		0.367	0.500	1	ug/L	EPA 8260D	6/23/25 11:55	6/23/25 15:36	AC
Tetrachloroethylene	ND		0.239	0.500	1	ug/L	EPA 8260D	6/23/25 11:55	6/23/25 15:36	AC
Toluene	ND		0.346	0.500	1	ug/L	EPA 8260D	6/23/25 11:55	6/23/25 15:36	AC
trans-1,2-Dichloroethylene	ND		0.279	0.500	1	ug/L	EPA 8260D	6/23/25 11:55	6/23/25 15:36	AC
trans-1,3-Dichloropropylene	ND		0.229	0.500	1	ug/L	EPA 8260D	6/23/25 11:55	6/23/25 15:36	AC
Trichloroethylene	ND		0.249	0.500	1	ug/L	EPA 8260D	6/23/25 11:55	6/23/25 15:36	AC
Trichlorofluoromethane	ND		0.337	0.500	1	ug/L	EPA 8260D	6/23/25 11:55	6/23/25 15:36	AC
Vinyl Chloride	ND		0.469	0.500	1	ug/L	EPA 8260D	6/23/25 11:55	6/23/25 15:36	AC
Xylenes, Total	ND		0.839	1.50	1	ug/L	EPA 8260D	6/23/25 11:55	6/23/25 15:36	AC

Surrogate Recoveries	Result	Flag	Acceptance Range	Reference Method	Analyzed
Surrogate: SURR: 1,2-Dichloroethane-d4	*116 %*		*69-130*	*EPA 8260D*	*6/23/25 15:36*
Surrogate: SURR: Toluene-d8	*98.4 %*		*81-117*	*EPA 8260D*	*6/23/25 15:36*
Surrogate: SURR: p-Bromofluorobenzene	*101 %*		*79-122*	*EPA 8260D*	*6/23/25 15:36*

* Analyte is not certified or the state of the samples origination does not offer certification for the Analyte.

VOC Data Section

ALPHA GEOSCIENCE

Geology
Hydrology
Remediation
Water Supply

QA/QC Review of Method 8260D Volatiles Data
for ALS Environmental, SDG: 25F1387

16 Soil Samples, 1 Field Duplicate,
and 1 Trip Blank
Collected June 20, 2025

Prepared by: Donald Anné
February 17, 2026

Holding Times: Samples were analyzed within USEPA SW-846 holding times.

GC/MS Tuning and Mass Calibration: The BFB tuning criteria were within control limits.

Initial Calibration: The average RRFs for 2-butanone, acetone, bromoform, and methyl acetate were below the method minimums, but not below 0.010 for QVOA9 on 06-17-25. The average RRFs for 1,2-dibromo-3-chloropropane, 2-hexanone, and bromoform were below the method minimums, but not below 0.010 for VOA No.3 on 06-19-25. The average RRF for bromoform was below the method minimum, but not below 0.010 for MS VOA No.2 on 06-20-25. No action is taken when fewer than 20% of the compounds per calibration do not meet either method %RSD or average RRF criteria, provided the average RRFs are not below 0.010.

The average RRFs for target compounds were above the allowable minimum (0.001 for 1,4-dioxane, 0.010 for all other compounds), as required.

The %RSDs for 2-hexanone, acetone, bromoform, and hexachlorobutadiene were above the allowable maximum (30%) for QVOA9 on 06-17-25. Positive results for these compounds should be considered estimated (J) in associated samples.

Continuing Calibration: The RRFs for 2-butanone, 2-hexanone, acetone, bromoform, and bromomethane were below the method minimums, but not below 0.010 06-23-25 (QV936366.D). The RRFs for 1,2-dibromo-3-chloropropane, 2-butanone, 2-hexanone, and bromoform were below the method minimums, but not below 0.010 06-24-25 (V31906128.D). The RRFs for bromoform and tetrachloroethylene were below the method minimums, but not below 0.010 06-25-25 (V2-635805.D). The %Ds 6 compounds (marked with a red X on attached FORM VII) were above the method maximum on 06-23-25 (QV936366.D). The %Ds for 2-butanone, cis-1,2-dichlorocethylene, and methylene acetate were above the method maximum on 06-24-25 (V31906128.D). The %Ds for 4-methyl-2-pentanone, acetone, and carbon disulfide were above the method maximum on

679 Plank Road ● Clifton Park, New York 12065 ● (518) 348-6995 ● Fax (518) 348-6966
www.alphageoscience.com

6-25-25 (V2-635805.D). No action is taken when fewer than 20% of the compounds per calibration do not meet either method %D or RRF criteria, provided no RRF is less than 0.010.

The RRFs for target compounds were above the allowable minimum (0.001 for 1,4-dioxane, 0.010 for all other compounds), as required.

The %Ds 10 compounds (highlighted yellow on attached FORM VII) were above the allowable maximum (20%) on 06-23-25 (QV936366.D). The %Ds for 2-butanone, cis-1,2-dichlorocethylene, methylene acetate, and TBA were above the allowable maximum (20%) on 06-24-25 (V31906128.D). The %Ds for 4-methyl-2-pentanone, acetone, carbon disulfide, and TBA were above the allowable maximum (20%) on 6-25-25 (V2-635805.D). Positive results for these compounds should be considered estimated (J) in associated samples.

Blanks: The analyses of the method and trip blanks reported target compounds as not detected.

Internal Standard Area Summary: The internal standard areas and retention times were within control limits.

Surrogate Recovery: The surrogate recoveries were within control limits for the soil samples and trip blank.

Laboratory Control Sample: The relative percent differences (RPDs) for target compounds were below the allowable maximum, but 2 of 2 percent recoveries (%Rs) for MTBE and 1 of 2 %Rs for ethylbenzene, o-xylene, styrene, TBA, and tetrachloroethylene were below QC limits, but not below 10% for soil samples BF51608-BS1/BSD1. The RPDs for target compounds were below the allowable maximum, but 2 of 2 %Rs for dibromomethane and tert-butylbenzene and 1 of 2 %Rs for bromodichloromethane were below QC limits, but not below 10% for soil samples BF51798-BS1/BSD1. Positive results for these compounds should be considered estimated, biased low (J-) and “not detected” results estimated (UJ) in associated soil samples.

The RPD for hexachlorobutadiene was above the allowable maximum and 2 of 2 for cyclohexane and 1 of 2 %Rs for bromoform and hexachlorobutadiene were below QC limits, but not below 30% for aqueous samples BF51641-BS1/BSD1. Positive results for these compounds should be considered estimated, biased low (J-) and “not detected” results estimated (UJ) in associated aqueous samples.

One of two %Rs for TBA was above QC limits for aqueous samples BF51641-BS1/BSD1. Positive results for TBA should be considered estimated, biased high (J+) in associated aqueous samples.

Field Duplicates: The analyses of soil field duplicate pair SB-3 (8-10)/DUP-1 reported target compounds as not detected; therefore, valid relative percent differences could not be calculated. The analyses for the field duplicate pair were acceptable.

Compound ID: Checked compounds and surrogates were within GC quantitation limits. The mass spectra for detected compounds contained the primary and secondary ions, as outlined in the method.

FORM III

LCS / LCS DUPLICATE RECOVERY

EPA 8260D

Laboratory:	ALS Environmental - Stratford	SDG:	25F1387
Client:	Vektor Consultants	Project:	2425 Atlantic Ave 25030016
Matrix:	Soil		
Batch:	BF51608	Laboratory ID:	BF51608-BS1
Preparation:	EPA 5035A	Initial/Final:	5 g / 5 ml

COMPOUND	SPIKE ADDED ppb	LCS CONCENTRATION ppb	LCS % REC. #	QC LIMITS REC.	Q
1,1,1,2-Tetrachloroethane	50.0	49.1	98.3	75 - 129	
1,1,1-Trichloroethane	50.0	44.7	89.4	71 - 137	
1,1,2,2-Tetrachloroethane	50.0	45.3	90.7	79 - 129	
1,1,2-Trichloro-1,2,2-trifluoroethane (Freon 113)	50.0	45.3	90.7	58 - 146	
1,1,2-Trichloroethane	50.0	46.2	92.3	83 - 123	
1,1-Dichloroethane	50.0	40.3	80.5	75 - 130	
1,1-Dichloroethylene	50.0	41.9	83.7	64 - 137	
1,2,3-Trichlorobenzene	50.0	47.0	93.9	81 - 140	
1,2,3-Trichloropropane	50.0	47.3	94.6	81 - 126	
1,2,4-Trichlorobenzene	50.0	48.0	96.0	80 - 141	
1,2,4-Trimethylbenzene	50.0	49.6	99.2	84 - 125	
1,2-Dibromo-3-chloropropane	50.0	48.2	96.5	74 - 142	
1,2-Dibromoethane	50.0	46.5	93.0	86 - 123	
1,2-Dichlorobenzene	50.0	46.1	92.2	85 - 122	
1,2-Dichloroethane	50.0	45.0	90.1	71 - 133	
1,2-Dichloropropane	50.0	45.3	90.6	81 - 122	
1,3,5-Trimethylbenzene	50.0	45.7	91.5	82 - 126	
1,3-Dichlorobenzene	50.0	46.3	92.6	84 - 124	
1,4-Dichlorobenzene	50.0	48.4	96.8	84 - 124	
2-Butanone	50.0	38.3	76.6	58 - 147	
2-Hexanone	50.0	39.7	79.4	70 - 139	
4-Methyl-2-pentanone	50.0	39.5	78.9	72 - 132	
Acetone	50.0	33.7	67.4	36 - 155	
Acrolein	50.0	67.4	135	10 - 238	
Acrylonitrile	50.0	40.3	80.6	66 - 141	
Benzene	50.0	46.2	92.3	77 - 127	
Bromochloromethane	50.0	43.5	86.9	74 - 129	

FORM III

LCS / LCS DUPLICATE RECOVERY

EPA 8260D

Laboratory:	ALS Environmental - Stratford	SDG:	25F1387
Client:	Vektor Consultants	Project:	2425 Atlantic Ave 25030016
Matrix:	Soil		
Batch:	BF51608	Laboratory ID:	BF51608-BS1
Preparation:	EPA 5035A	Initial/Final:	5 g / 5 ml

COMPOUND	SPIKE ADDED ppb	LCS CONCENTRATION ppb	LCS % REC. #	QC LIMITS REC.	Q
Bromodichloromethane	50.0	43.5	87.0	81 - 124	
Bromoform	50.0	46.1	92.1	80 - 136	
Bromomethane	50.0	46.3	92.6	32 - 177	
Carbon disulfide	50.0	46.7	93.5	10 - 136	
Carbon tetrachloride	50.0	51.1	102	66 - 143	
Chlorobenzene	50.0	46.2	92.5	86 - 120	
Chloroethane	50.0	44.6	89.3	51 - 142	
Chloroform	50.0	43.4	86.9	76 - 131	
Chloromethane	50.0	46.2	92.4	49 - 132	
cis-1,2-Dichloroethylene	50.0	38.5	77.0	74 - 132	
cis-1,3-Dichloropropylene	50.0	44.0	88.1	81 - 129	
Cyclohexane	50.0	42.3	84.5	70 - 130	
Dibromochloromethane	50.0	48.1	96.2	10 - 200	
Dibromomethane	50.0	47.4	94.7	83 - 124	
Dichlorodifluoromethane	50.0	49.9	99.9	28 - 158	
Ethyl Benzene	50.0	41.6	83.1 *	84 - 125	
Hexachlorobutadiene	50.0	45.9	91.8	83 - 133	
Isopropylbenzene	50.0	45.1	90.2	81 - 127	
Methyl acetate	50.0	42.2	84.3	41 - 143	
Methyl tert-butyl ether (MTBE)	50.0	35.0	70.0 *	74 - 131	
Methylcyclohexane	50.0	46.3	92.7	70 - 130	
Methylene chloride	50.0	37.1	74.3	57 - 141	
n-Butylbenzene	50.0	47.1	94.2	80 - 130	
n-Propylbenzene	50.0	46.6	93.1	74 - 136	
o-Xylene	50.0	40.9	81.7 *	83 - 123	
p- & m- Xylenes	100	105	105	82 - 128	
p-Isopropyltoluene	50.0	44.9	89.8	85 - 125	

FORM III

LCS / LCS DUPLICATE RECOVERY

EPA 8260D

Laboratory:	ALS Environmental - Stratford	SDG:	25F1387
Client:	Vektor Consultants	Project:	2425 Atlantic Ave 25030016
Matrix:	Soil		
Batch:	BF51608	Laboratory ID:	BF51608-BS1
Preparation:	EPA 5035A	Initial/Final:	5 g / 5 ml

COMPOUND	SPIKE ADDED ppb	LCS CONCENTRATION ppb	LCS % REC. #	QC LIMITS REC.	Q
sec-Butylbenzene	50.0	45.9	91.9	83 - 125	
Styrene	50.0	43.0	85.9 *	86 - 126	
tert-Butyl alcohol (TBA)	250	181	72.4	70 - 130	
tert-Butylbenzene	50.0	43.6	87.3	80 - 127	
Tetrachloroethylene	50.0	39.1	78.2 *	80 - 129	
Toluene	50.0	50.0	100	85 - 121	
trans-1,2-Dichloroethylene	50.0	40.2	80.4	72 - 132	
trans-1,3-Dichloropropylene	50.0	43.2	86.4	78 - 132	
Trichloroethylene	50.0	46.3	92.6	84 - 123	
Trichlorofluoromethane	50.0	45.1	90.3	62 - 140	
Vinyl Chloride	50.0	44.9	89.9	52 - 130	

Column to be used to flag recovery and RPD values with an asterisk

* Values outside of QC limits

FORM III

LCS / LCS DUPLICATE RECOVERY

EPA 8260D

Laboratory:	ALS Environmental - Stratford	SDG:	25F1387
Client:	Vektor Consultants	Project:	2425 Atlantic Ave 25030016
Matrix:	Soil		
Batch:	BF51608	Laboratory ID:	BF51608-BSD1
Preparation:	EPA 5035A	Initial/Final:	5 g / 5 ml

COMPOUND	SPIKE ADDED ppb	LCSD CONCENTRATION ppb	LCSD % REC. #	% RPD #	QC LIMITS RPD	QC LIMITS REC.	Q
1,1,1,2-Tetrachloroethane	50.0	52.0	104	5.62	30	75 - 129	
1,1,1-Trichloroethane	50.0	44.5	89.0	0.493	30	71 - 137	
1,1,2,2-Tetrachloroethane	50.0	48.4	96.9	6.59	30	79 - 129	
1,1,2-Trichloro-1,2,2-trifluoroethane (Freon 113)	50.0	47.5	95.0	4.65	30	58 - 146	
1,1,2-Trichloroethane	50.0	47.6	95.2	3.05	30	83 - 123	
1,1-Dichloroethane	50.0	40.0	80.0	0.598	30	75 - 130	
1,1-Dichloroethylene	50.0	43.3	86.7	3.45	30	64 - 137	
1,2,3-Trichlorobenzene	50.0	48.1	96.3	2.48	30	81 - 140	
1,2,3-Trichloropropane	50.0	47.0	93.9	0.700	30	81 - 126	
1,2,4-Trichlorobenzene	50.0	51.4	103	6.84	30	80 - 141	
1,2,4-Trimethylbenzene	50.0	51.9	104	4.59	30	84 - 125	
1,2-Dibromo-3-chloropropane	50.0	47.8	95.6	0.937	30	74 - 142	
1,2-Dibromoethane	50.0	48.6	97.2	4.42	30	86 - 123	
1,2-Dichlorobenzene	50.0	49.4	98.7	6.85	30	85 - 122	
1,2-Dichloroethane	50.0	45.1	90.2	0.178	30	71 - 133	
1,2-Dichloropropane	50.0	53.6	107	16.8	30	81 - 122	
1,3,5-Trimethylbenzene	50.0	47.6	95.2	3.99	30	82 - 126	
1,3-Dichlorobenzene	50.0	48.3	96.6	4.19	30	84 - 124	
1,4-Dichlorobenzene	50.0	50.8	102	4.72	30	84 - 124	
2-Butanone	50.0	40.4	80.8	5.28	30	58 - 147	
2-Hexanone	50.0	41.2	82.3	3.66	30	70 - 139	
4-Methyl-2-pentanone	50.0	40.1	80.2	1.61	30	72 - 132	
Acetone	50.0	33.3	66.6	1.19	30	36 - 155	
Acrolein	50.0	67.5	135	0.133	30	10 - 238	
Acrylonitrile	50.0	39.9	79.7	1.05	30	66 - 141	
Benzene	50.0	46.8	93.6	1.38	30	77 - 127	
Bromochloromethane	50.0	44.3	88.6	1.94	30	74 - 129	

FORM III

LCS / LCS DUPLICATE RECOVERY

EPA 8260D

Laboratory:	ALS Environmental - Stratford	SDG:	25F1387
Client:	Vektor Consultants	Project:	2425 Atlantic Ave 25030016
Matrix:	Soil		
Batch:	BF51608	Laboratory ID:	BF51608-BSD1
Preparation:	EPA 5035A	Initial/Final:	5 g / 5 ml

COMPOUND	SPIKE ADDED ppb	LCSD CONCENTRATION ppb	LCSD % REC. #		% RPD #	QC LIMITS RPD	QC LIMITS REC.	Q
Bromodichloromethane	50.0	54.3	109		22.1	30	81 - 124	
Bromoform	50.0	51.4	103		10.9	30	80 - 136	
Bromomethane	50.0	46.2	92.5		0.0648	30	32 - 177	
Carbon disulfide	50.0	47.2	94.4		1.00	30	10 - 136	
Carbon tetrachloride	50.0	51.1	102		0.00	30	66 - 143	
Chlorobenzene	50.0	49.6	99.1		6.93	30	86 - 120	
Chloroethane	50.0	44.7	89.3		0.0448	30	51 - 142	
Chloroform	50.0	45.3	90.6		4.26	30	76 - 131	
Chloromethane	50.0	45.9	91.8		0.673	30	49 - 132	
cis-1,2-Dichloroethylene	50.0	39.2	78.5		1.85	30	74 - 132	
cis-1,3-Dichloropropylene	50.0	51.0	102		14.7	30	81 - 129	
Cyclohexane	50.0	41.4	82.8		2.08	30	70 - 130	
Dibromochloromethane	50.0	50.7	101		5.28	30	10 - 200	
Dibromomethane	50.0	57.0	114		18.5	30	83 - 124	
Dichlorodifluoromethane	50.0	49.9	99.8		0.100	30	28 - 158	
Ethyl Benzene	50.0	44.7	89.4		7.21	30	84 - 125	
Hexachlorobutadiene	50.0	49.0	98.0		6.58	30	83 - 133	
Isopropylbenzene	50.0	46.0	91.9		1.84	30	81 - 127	
Methyl acetate	50.0	42.9	85.9		1.83	30	41 - 143	
Methyl tert-butyl ether (MTBE)	50.0	35.2	70.3	*	0.428	30	74 - 131	
Methylcyclohexane	50.0	54.4	109		15.9	30	70 - 130	
Methylene chloride	50.0	37.9	75.9		2.13	30	57 - 141	
n-Butylbenzene	50.0	50.1	100		6.13	30	80 - 130	
n-Propylbenzene	50.0	47.4	94.8		1.81	30	74 - 136	
o-Xylene	50.0	43.5	87.0		6.30	30	83 - 123	
p- & m- Xylenes	100	112	112		6.33	30	82 - 128	
p-Isopropyltoluene	50.0	47.0	94.0		4.53	30	85 - 125	
sec-Butylbenzene	50.0	47.4	94.9		3.26	30	83 - 125	

FORM III

LCS / LCS DUPLICATE RECOVERY

EPA 8260D

Laboratory:	ALS Environmental - Stratford	SDG:	25F1387
Client:	Vektor Consultants	Project:	2425 Atlantic Ave 25030016
Matrix:	Soil		
Batch:	BF51608	Laboratory ID:	BF51608-BSD1
Preparation:	EPA 5035A	Initial/Final:	5 g / 5 ml

COMPOUND	SPIKE ADDED ppb	LCSD CONCENTRATION ppb	LCSD % REC. #		% RPD #	QC LIMITS RPD	QC LIMITS REC.	Q
Styrene	50.0	45.9	91.7		6.55	30	86 - 126	
tert-Butyl alcohol (TBA)	250	174	69.5	*	4.16	30	70 - 130	
tert-Butylbenzene	50.0	44.8	89.5		2.53	30	80 - 127	
Tetrachloroethylene	50.0	40.1	80.2		2.53	30	80 - 129	
Toluene	50.0	51.7	103		3.36	30	85 - 121	
trans-1,2-Dichloroethylene	50.0	40.9	81.8		1.75	30	72 - 132	
trans-1,3-Dichloropropylene	50.0	44.2	88.4		2.29	30	78 - 132	
Trichloroethylene	50.0	55.2	110		17.5	30	84 - 123	
Trichlorofluoromethane	50.0	45.6	91.1		0.948	30	62 - 140	
Vinyl Chloride	50.0	43.6	87.1		3.07	30	52 - 130	

Column to be used to flag recovery and RPD values with an asterisk

* Values outside of QC limits

FORM III

LCS / LCS DUPLICATE RECOVERY

EPA 8260D

Laboratory:	ALS Environmental - Stratford	SDG:	25F1387
Client:	Vektor Consultants	Project:	2425 Atlantic Ave 25030016
Matrix:	Water		
Batch:	BF51641	Laboratory ID:	BF51641-BS1
Preparation:	EPA 5030B	Initial/Final:	25 mL / 25 mL

COMPOUND	SPIKE ADDED ppb	LCS CONCENTRATION ppb	LCS % REC. #	QC LIMITS REC.	Q
1,1,1,2-Tetrachloroethane	10.0	9.98	99.8	82 - 126	
1,1,1-Trichloroethane	10.0	9.86	98.6	78 - 136	
1,1,2,2-Tetrachloroethane	10.0	10.4	104	76 - 129	
1,1,2-Trichloro-1,2,2-trifluoroethane (Freon 113)	10.0	10.7	107	54 - 165	
1,1,2-Trichloroethane	10.0	10.2	102	82 - 123	
1,1-Dichloroethane	10.0	10.4	104	82 - 129	
1,1-Dichloroethylene	10.0	11.6	116	68 - 138	
1,2,3-Trichlorobenzene	10.0	10.3	103	76 - 136	
1,2,3-Trichloropropane	10.0	10.3	103	77 - 128	
1,2,4-Trichlorobenzene	10.0	10.2	102	76 - 137	
1,2,4-Trimethylbenzene	10.0	10.6	106	82 - 132	
1,2-Dibromo-3-chloropropane	10.0	10.6	106	45 - 147	
1,2-Dibromoethane	10.0	9.81	98.1	83 - 124	
1,2-Dichlorobenzene	10.0	9.70	97.0	79 - 123	
1,2-Dichloroethane	10.0	10.4	104	73 - 132	
1,2-Dichloropropane	10.0	10.1	101	78 - 126	
1,3,5-Trimethylbenzene	10.0	11.8	118	80 - 131	
1,3-Dichlorobenzene	10.0	9.77	97.7	86 - 122	
1,3-Dichloropropane	10.0	10.3	103	81 - 125	
1,4-Dichlorobenzene	10.0	9.76	97.6	85 - 124	
2-Butanone	10.0	9.44	94.4	49 - 152	
2-Hexanone	10.0	9.34	93.4	51 - 146	
4-Methyl-2-pentanone	10.0	7.67	76.7	57 - 145	
Acetone	10.0	7.78	77.8	14 - 150	
Acrolein	10.0	10.5	105	10 - 153	
Acrylonitrile	10.0	11.3	113	51 - 150	
Benzene	10.0	10.3	103	85 - 126	

FORM III

LCS / LCS DUPLICATE RECOVERY

EPA 8260D

Laboratory:	ALS Environmental - Stratford	SDG:	25F1387
Client:	Vektor Consultants	Project:	2425 Atlantic Ave 25030016
Matrix:	Water		
Batch:	BF51641	Laboratory ID:	BF51641-BS1
Preparation:	EPA 5030B	Initial/Final:	25 mL / 25 mL

COMPOUND	SPIKE ADDED ppb	LCS CONCENTRATION ppb	LCS % REC. #	QC LIMITS REC.	Q
Bromochloromethane	10.0	9.35	93.5	77 - 128	
Bromodichloromethane	10.0	10.1	101	79 - 128	
Bromoform	10.0	6.29	62.9 *	78 - 133	
Bromomethane	10.0	7.99	79.9	43 - 168	
Carbon disulfide	10.0	12.1	121	68 - 146	
Carbon tetrachloride	10.0	10.3	103	77 - 141	
Chlorobenzene	10.0	9.83	98.3	88 - 120	
Chloroethane	10.0	10.4	104	65 - 136	
Chloroform	10.0	10.1	101	82 - 128	
Chloromethane	10.0	8.72	87.2	43 - 155	
cis-1,2-Dichloroethylene	10.0	10.3	103	83 - 129	
cis-1,3-Dichloropropylene	10.0	9.71	97.1	80 - 131	
Cyclohexane	10.0	4.81	48.1 *	63 - 149	
Dibromochloromethane	10.0	9.17	91.7	80 - 130	
Dibromomethane	10.0	9.72	97.2	72 - 134	
Dichlorodifluoromethane	10.0	9.87	98.7	44 - 144	
Ethyl Benzene	10.0	10.2	102	80 - 131	
Hexachlorobutadiene	10.0	6.78	67.8	67 - 146	
Isopropylbenzene	10.0	10.0	100	76 - 140	
Methyl acetate	10.0	11.3	113	51 - 139	
Methyl tert-butyl ether (MTBE)	10.0	10.0	100	76 - 135	
Methylcyclohexane	10.0	9.89	98.9	72 - 143	
Methylene chloride	10.0	10.2	102	55 - 137	
Naphthalene	10.0	9.96	99.6	70 - 147	
n-Butylbenzene	10.0	11.1	111	79 - 132	
n-Propylbenzene	10.0	10.4	104	78 - 133	
o-Xylene	10.0	9.96	99.6	78 - 130	

FORM III

LCS / LCS DUPLICATE RECOVERY

EPA 8260D

Laboratory:	ALS Environmental - Stratford	SDG:	25F1387
Client:	Vektor Consultants	Project:	2425 Atlantic Ave 25030016
Matrix:	Water		
Batch:	BF51641	Laboratory ID:	BF51641-BS1
Preparation:	EPA 5030B	Initial/Final:	25 mL / 25 mL

COMPOUND	SPIKE ADDED ppb	LCS CONCENTRATION ppb	LCS % REC. #	QC LIMITS REC.	Q
p- & m- Xylenes	20.0	20.4	102	77 - 133	
p-Diethylbenzene	10.0	10.6	106	84 - 134	
p-Ethyltoluene	10.0	11.8	118	88 - 129	
p-Isopropyltoluene	10.0	10.9	109	81 - 136	
sec-Butylbenzene	10.0	10.6	106	79 - 137	
Styrene	10.0	10.4	104	67 - 132	
tert-Butyl alcohol (TBA)	50.0	71.2	142	25 - 162	
tert-Butylbenzene	10.0	9.05	90.5	77 - 138	
Tetrachloroethylene	10.0	8.79	87.9	82 - 131	
Toluene	10.0	9.93	99.3	80 - 127	
trans-1,2-Dichloroethylene	10.0	10.6	106	80 - 132	
trans-1,3-Dichloropropylene	10.0	10.1	101	78 - 131	
Trichloroethylene	10.0	9.82	98.2	82 - 128	
Trichlorofluoromethane	10.0	10.4	104	67 - 139	
Vinyl Chloride	10.0	9.05	90.5	58 - 145	

Column to be used to flag recovery and RPD values with an asterisk

* Values outside of QC limits

FORM III

LCS / LCS DUPLICATE RECOVERY

EPA 8260D

Laboratory:	ALS Environmental - Stratford	SDG:	25F1387
Client:	Vektor Consultants	Project:	2425 Atlantic Ave 25030016
Matrix:	Water		
Batch:	BF51641	Laboratory ID:	BF51641-BSD1
Preparation:	EPA 5030B	Initial/Final:	25 mL / 25 mL

COMPOUND	SPIKE ADDED ppb	LCSD CONCENTRATION ppb	LCSD % REC. #	% RPD #	QC LIMITS RPD	QC LIMITS REC.	Q
1,1,1,2-Tetrachloroethane	10.0	10.1	101	1.29	30	82 - 126	
1,1,1-Trichloroethane	10.0	9.57	95.7	2.99	30	78 - 136	
1,1,2,2-Tetrachloroethane	10.0	11.2	112	6.58	30	76 - 129	
1,1,2-Trichloro-1,2,2-trifluoroethane (Freon 113)	10.0	10.1	101	6.35	30	54 - 165	
1,1,2-Trichloroethane	10.0	11.1	111	7.88	30	82 - 123	
1,1-Dichloroethane	10.0	10.1	101	2.53	30	82 - 129	
1,1-Dichloroethylene	10.0	10.6	106	9.46	30	68 - 138	
1,2,3-Trichlorobenzene	10.0	11.4	114	10.1	30	76 - 136	
1,2,3-Trichloropropane	10.0	10.8	108	4.28	30	77 - 128	
1,2,4-Trichlorobenzene	10.0	10.8	108	6.11	30	76 - 137	
1,2,4-Trimethylbenzene	10.0	9.58	95.8	10.1	30	82 - 132	
1,2-Dibromo-3-chloropropane	10.0	11.5	115	8.33	30	45 - 147	
1,2-Dibromoethane	10.0	10.7	107	8.96	30	83 - 124	
1,2-Dichlorobenzene	10.0	9.34	93.4	3.78	30	79 - 123	
1,2-Dichloroethane	10.0	11.1	111	6.87	30	73 - 132	
1,2-Dichloropropane	10.0	10.2	102	1.19	30	78 - 126	
1,3,5-Trimethylbenzene	10.0	10.6	106	11.3	30	80 - 131	
1,3-Dichlorobenzene	10.0	9.10	91.0	7.10	30	86 - 122	
1,3-Dichloropropane	10.0	11.0	110	6.47	30	81 - 125	
1,4-Dichlorobenzene	10.0	9.21	92.1	5.80	30	85 - 124	
2-Butanone	10.0	11.7	117	21.4	30	49 - 152	
2-Hexanone	10.0	11.4	114	19.4	30	51 - 146	
4-Methyl-2-pentanone	10.0	9.34	93.4	19.6	30	57 - 145	
Acetone	10.0	9.04	90.4	15.0	30	14 - 150	
Acrolein	10.0	12.3	123	15.5	30	10 - 153	
Acrylonitrile	10.0	13.1	131	14.7	30	51 - 150	
Benzene	10.0	10.2	102	1.37	30	85 - 126	

FORM III

LCS / LCS DUPLICATE RECOVERY

EPA 8260D

Laboratory:	ALS Environmental - Stratford	SDG:	25F1387
Client:	Vektor Consultants	Project:	2425 Atlantic Ave 25030016
Matrix:	Water		
Batch:	BF51641	Laboratory ID:	BF51641-BSD1
Preparation:	EPA 5030B	Initial/Final:	25 mL / 25 mL

COMPOUND	SPIKE ADDED ppb	LCSD CONCENTRATION ppb	LCSD % REC. #	% RPD #	QC LIMITS RPD	QC LIMITS REC.	Q
Bromochloromethane	10.0	9.90	99.0	5.71	30	77 - 128	
Bromodichloromethane	10.0	10.4	104	2.15	30	79 - 128	
Bromoform	10.0	8.34	83.4	28.0	30	78 - 133	
Bromomethane	10.0	7.25	72.5	9.71	30	43 - 168	
Carbon disulfide	10.0	11.2	112	6.95	30	68 - 146	
Carbon tetrachloride	10.0	10.0	100	3.34	30	77 - 141	
Chlorobenzene	10.0	9.48	94.8	3.63	30	88 - 120	
Chloroethane	10.0	9.68	96.8	6.79	30	65 - 136	
Chloroform	10.0	10.1	101	0.693	30	82 - 128	
Chloromethane	10.0	7.77	77.7	11.5	30	43 - 155	
cis-1,2-Dichloroethylene	10.0	10.1	101	1.87	30	83 - 129	
cis-1,3-Dichloropropylene	10.0	9.95	99.5	2.44	30	80 - 131	
Cyclohexane	10.0	4.74	47.4 *	1.47	30	63 - 149	
Dibromochloromethane	10.0	9.73	97.3	5.93	30	80 - 130	
Dibromomethane	10.0	10.4	104	7.14	30	72 - 134	
Dichlorodifluoromethane	10.0	9.06	90.6	8.56	30	44 - 144	
Ethyl Benzene	10.0	9.71	97.1	4.63	30	80 - 131	
Hexachlorobutadiene	10.0	3.97	39.7 *	52.3 *	30	67 - 146	
Isopropylbenzene	10.0	9.02	90.2	10.6	30	76 - 140	
Methyl acetate	10.0	12.8	128	12.9	30	51 - 139	
Methyl tert-butyl ether (MTBE)	10.0	11.7	117	15.4	30	76 - 135	
Methylcyclohexane	10.0	9.58	95.8	3.18	30	72 - 143	
Methylene chloride	10.0	10.3	103	1.66	30	55 - 137	
Naphthalene	10.0	11.5	115	14.2	30	70 - 147	
n-Butylbenzene	10.0	10.3	103	7.49	30	79 - 132	
n-Propylbenzene	10.0	9.20	92.0	12.1	30	78 - 133	
o-Xylene	10.0	9.74	97.4	2.23	30	78 - 130	
p- & m- Xylenes	20.0	19.4	97.2	4.63	30	77 - 133	

FORM III

LCS / LCS DUPLICATE RECOVERY

EPA 8260D

Laboratory:	ALS Environmental - Stratford	SDG:	25F1387
Client:	Vektor Consultants	Project:	2425 Atlantic Ave 25030016
Matrix:	Water		
Batch:	BF51641	Laboratory ID:	BF51641-BSD1
Preparation:	EPA 5030B	Initial/Final:	25 mL / 25 mL

COMPOUND	SPIKE ADDED ppb	LCSD CONCENTRATION ppb	LCSD % REC. #	% RPD #	QC LIMITS RPD	QC LIMITS REC.	Q
p-Diethylbenzene	10.0	9.90	99.0	6.73	30	84 - 134	
p-Ethyltoluene	10.0	10.6	106	11.3	30	88 - 129	
p-Isopropyltoluene	10.0	9.88	98.8	9.91	30	81 - 136	
sec-Butylbenzene	10.0	9.68	96.8	9.35	30	79 - 137	
Styrene	10.0	10.4	104	0.00	30	67 - 132	
tert-Butyl alcohol (TBA)	50.0	89.4	179 *	22.6	30	25 - 162	
tert-Butylbenzene	10.0	8.09	80.9	11.2	30	77 - 138	
Tetrachloroethylene	10.0	8.42	84.2	4.30	30	82 - 131	
Toluene	10.0	9.55	95.5	3.90	30	80 - 127	
trans-1,2-Dichloroethylene	10.0	10.2	102	3.84	30	80 - 132	
trans-1,3-Dichloropropylene	10.0	10.8	108	6.43	30	78 - 131	
Trichloroethylene	10.0	9.43	94.3	4.05	30	82 - 128	
Trichlorofluoromethane	10.0	9.30	93.0	10.9	30	67 - 139	
Vinyl Chloride	10.0	8.01	80.1	12.2	30	58 - 145	

Column to be used to flag recovery and RPD values with an asterisk

* Values outside of QC limits

FORM III

LCS / LCS DUPLICATE RECOVERY

EPA 8260D

Laboratory:	ALS Environmental - Stratford	SDG:	25F1387
Client:	Vektor Consultants	Project:	2425 Atlantic Ave 25030016
Matrix:	Soil		
Batch:	BF51798	Laboratory ID:	BF51798-BS1
Preparation:	EPA 5035A	Initial/Final:	5 g / 5 ml

COMPOUND	SPIKE ADDED ppb	LCS CONCENTRATION ppb	LCS % REC. #	QC LIMITS REC.	Q
1,1,1,2-Tetrachloroethane	50.0	43.4	86.8	75 - 129	
1,1,1-Trichloroethane	50.0	46.3	92.5	71 - 137	
1,1,2,2-Tetrachloroethane	50.0	49.6	99.2	79 - 129	
1,1,2-Trichloro-1,2,2-trifluoroethane (Freon 113)	50.0	54.7	109	58 - 146	
1,1,2-Trichloroethane	50.0	41.9	83.7	83 - 123	
1,1-Dichloroethane	50.0	49.6	99.2	75 - 130	
1,1-Dichloroethylene	50.0	54.8	110	64 - 137	
1,2,3-Trichlorobenzene	50.0	43.8	87.6	81 - 140	
1,2,3-Trichloropropane	50.0	45.8	91.5	81 - 126	
1,2,4-Trichlorobenzene	50.0	49.7	99.5	80 - 141	
1,2,4-Trimethylbenzene	50.0	49.3	98.7	84 - 125	
1,2-Dibromo-3-chloropropane	50.0	37.8	75.5	74 - 142	
1,2-Dibromoethane	50.0	44.9	89.8	86 - 123	
1,2-Dichlorobenzene	50.0	45.6	91.3	85 - 122	
1,2-Dichloroethane	50.0	45.4	90.8	71 - 133	
1,2-Dichloropropane	50.0	41.3	82.6	81 - 122	
1,3,5-Trimethylbenzene	50.0	47.8	95.5	82 - 126	
1,3-Dichlorobenzene	50.0	47.6	95.1	84 - 124	
1,4-Dichlorobenzene	50.0	47.7	95.4	84 - 124	
2-Butanone	50.0	42.6	85.2	58 - 147	
2-Hexanone	50.0	43.0	86.1	70 - 139	
4-Methyl-2-pentanone	50.0	37.6	75.3	72 - 132	
Acetone	50.0	45.5	90.9	36 - 155	
Acrolein	50.0	63.7	127	10 - 238	
Acrylonitrile	50.0	48.6	97.2	66 - 141	
Benzene	50.0	46.3	92.7	77 - 127	
Bromochloromethane	50.0	47.4	94.8	74 - 129	

FORM III

LCS / LCS DUPLICATE RECOVERY

EPA 8260D

Laboratory:	ALS Environmental - Stratford	SDG:	25F1387
Client:	Vektor Consultants	Project:	2425 Atlantic Ave 25030016
Matrix:	Soil		
Batch:	BF51798	Laboratory ID:	BF51798-BS1
Preparation:	EPA 5035A	Initial/Final:	5 g / 5 ml

COMPOUND	SPIKE ADDED ppb	LCS CONCENTRATION ppb	LCS % REC. #	QC LIMITS REC.	Q
Bromodichloromethane	50.0	40.7	81.5	81 - 124	
Bromoform	50.0	44.6	89.2	80 - 136	
Bromomethane	50.0	56.6	113	32 - 177	
Carbon disulfide	50.0	56.8	114	10 - 136	
Carbon tetrachloride	50.0	50.9	102	66 - 143	
Chlorobenzene	50.0	44.4	88.8	86 - 120	
Chloroethane	50.0	52.2	104	51 - 142	
Chloroform	50.0	44.6	89.2	76 - 131	
Chloromethane	50.0	46.2	92.3	49 - 132	
cis-1,2-Dichloroethylene	50.0	52.0	104	74 - 132	
cis-1,3-Dichloropropylene	50.0	40.8	81.5	81 - 129	
Cyclohexane	50.0	46.8	93.6	70 - 130	
Dibromochloromethane	50.0	44.2	88.4	10 - 200	
Dibromomethane	50.0	41.2	82.3 *	83 - 124	
Dichlorodifluoromethane	50.0	36.2	72.4	28 - 158	
Ethyl Benzene	50.0	44.3	88.6	84 - 125	
Hexachlorobutadiene	50.0	48.6	97.2	83 - 133	
Isopropylbenzene	50.0	48.6	97.1	81 - 127	
Methyl acetate	50.0	57.0	114	41 - 143	
Methyl tert-butyl ether (MTBE)	50.0	47.6	95.3	74 - 131	
Methylcyclohexane	50.0	48.1	96.2	70 - 130	
Methylene chloride	50.0	50.2	100	57 - 141	
n-Butylbenzene	50.0	47.1	94.2	80 - 130	
n-Propylbenzene	50.0	46.3	92.6	74 - 136	
o-Xylene	50.0	46.7	93.4	83 - 123	
p- & m- Xylenes	100	86.9	86.9	82 - 128	
p-Isopropyltoluene	50.0	47.1	94.1	85 - 125	

FORM III

LCS / LCS DUPLICATE RECOVERY

EPA 8260D

Laboratory:	ALS Environmental - Stratford	SDG:	25F1387
Client:	Vektor Consultants	Project:	2425 Atlantic Ave 25030016
Matrix:	Soil		
Batch:	BF51798	Laboratory ID:	BF51798-BS1
Preparation:	EPA 5035A	Initial/Final:	5 g / 5 ml

COMPOUND	SPIKE ADDED ppb	LCS CONCENTRATION ppb	LCS % REC. #	QC LIMITS REC.	Q
sec-Butylbenzene	50.0	46.4	92.8	83 - 125	
Styrene	50.0	44.3	88.5	86 - 126	
tert-Butyl alcohol (TBA)	250	235	94.0	70 - 130	
tert-Butylbenzene	50.0	38.9	77.8 *	80 - 127	
Tetrachloroethylene	50.0	41.6	83.3	80 - 129	
Toluene	50.0	43.0	85.9	85 - 121	
trans-1,2-Dichloroethylene	50.0	53.0	106	72 - 132	
trans-1,3-Dichloropropylene	50.0	39.2	78.3	78 - 132	
Trichloroethylene	50.0	46.6	93.3	84 - 123	
Trichlorofluoromethane	50.0	54.7	109	62 - 140	
Vinyl Chloride	50.0	48.8	97.7	52 - 130	

Column to be used to flag recovery and RPD values with an asterisk

* Values outside of QC limits

FORM III

LCS / LCS DUPLICATE RECOVERY

EPA 8260D

Laboratory:	ALS Environmental - Stratford	SDG:	25F1387
Client:	Vektor Consultants	Project:	2425 Atlantic Ave 25030016
Matrix:	Soil		
Batch:	BF51798	Laboratory ID:	BF51798-BSD1
Preparation:	EPA 5035A	Initial/Final:	5 g / 5 ml

COMPOUND	SPIKE ADDED ppb	LCSD CONCENTRATION ppb	LCSD % REC. #	% RPD #	QC LIMITS RPD	QC LIMITS REC.	Q
1,1,1,2-Tetrachloroethane	50.0	43.6	87.2	0.437	30	75 - 129	
1,1,1-Trichloroethane	50.0	46.0	92.0	0.520	30	71 - 137	
1,1,2,2-Tetrachloroethane	50.0	48.4	96.9	2.39	30	79 - 129	
1,1,2-Trichloro-1,2,2-trifluoroethane (Freon 113)	50.0	53.5	107	2.18	30	58 - 146	
1,1,2-Trichloroethane	50.0	42.0	83.9	0.215	30	83 - 123	
1,1-Dichloroethane	50.0	49.0	98.0	1.24	30	75 - 130	
1,1-Dichloroethylene	50.0	53.8	108	1.77	30	64 - 137	
1,2,3-Trichlorobenzene	50.0	43.7	87.4	0.274	30	81 - 140	
1,2,3-Trichloropropane	50.0	45.2	90.4	1.21	30	81 - 126	
1,2,4-Trichlorobenzene	50.0	50.0	100	0.561	30	80 - 141	
1,2,4-Trimethylbenzene	50.0	49.4	98.8	0.142	30	84 - 125	
1,2-Dibromo-3-chloropropane	50.0	38.0	76.0	0.633	30	74 - 142	
1,2-Dibromoethane	50.0	45.0	89.9	0.134	30	86 - 123	
1,2-Dichlorobenzene	50.0	45.6	91.2	0.0438	30	85 - 122	
1,2-Dichloroethane	50.0	45.0	90.1	0.774	30	71 - 133	
1,2-Dichloropropane	50.0	41.7	83.5	1.08	30	81 - 122	
1,3,5-Trimethylbenzene	50.0	47.4	94.9	0.630	30	82 - 126	
1,3-Dichlorobenzene	50.0	47.2	94.5	0.675	30	84 - 124	
1,4-Dichlorobenzene	50.0	47.4	94.8	0.694	30	84 - 124	
2-Butanone	50.0	41.4	82.9	2.74	30	58 - 147	
2-Hexanone	50.0	42.6	85.2	1.05	30	70 - 139	
4-Methyl-2-pentanone	50.0	37.4	74.8	0.666	30	72 - 132	
Acetone	50.0	44.0	88.1	3.22	30	36 - 155	
Acrolein	50.0	60.8	122	4.64	30	10 - 238	
Acrylonitrile	50.0	47.2	94.4	2.86	30	66 - 141	
Benzene	50.0	46.4	92.8	0.108	30	77 - 127	
Bromochloromethane	50.0	46.4	92.7	2.20	30	74 - 129	

FORM III

LCS / LCS DUPLICATE RECOVERY

EPA 8260D

Laboratory:	ALS Environmental - Stratford	SDG:	25F1387
Client:	Vektor Consultants	Project:	2425 Atlantic Ave 25030016
Matrix:	Soil		
Batch:	BF51798	Laboratory ID:	BF51798-BSD1
Preparation:	EPA 5035A	Initial/Final:	5 g / 5 ml

COMPOUND	SPIKE ADDED ppb	LCSD CONCENTRATION ppb	LCSD % REC. #	% RPD #	QC LIMITS RPD	QC LIMITS REC.	Q
Bromodichloromethane	50.0	40.3	80.6 *	1.06	30	81 - 124	
Bromoform	50.0	43.1	86.2	3.51	30	80 - 136	
Bromomethane	50.0	59.7	119	5.33	30	32 - 177	
Carbon disulfide	50.0	56.2	112	1.06	30	10 - 136	
Carbon tetrachloride	50.0	50.2	100	1.41	30	66 - 143	
Chlorobenzene	50.0	44.5	89.1	0.337	30	86 - 120	
Chloroethane	50.0	53.3	107	2.11	30	51 - 142	
Chloroform	50.0	44.4	88.9	0.315	30	76 - 131	
Chloromethane	50.0	47.5	94.9	2.78	30	49 - 132	
cis-1,2-Dichloroethylene	50.0	45.9	91.8	12.5	30	74 - 132	
cis-1,3-Dichloropropylene	50.0	40.8	81.7	0.172	30	81 - 129	
Cyclohexane	50.0	46.9	93.9	0.256	30	70 - 130	
Dibromochloromethane	50.0	44.4	88.7	0.339	30	10 - 200	
Dibromomethane	50.0	41.4	82.7 *	0.485	30	83 - 124	
Dichlorodifluoromethane	50.0	37.4	74.8	3.26	30	28 - 158	
Ethyl Benzene	50.0	44.6	89.1	0.562	30	84 - 125	
Hexachlorobutadiene	50.0	49.5	98.9	1.71	30	83 - 133	
Isopropylbenzene	50.0	48.6	97.2	0.0618	30	81 - 127	
Methyl acetate	50.0	55.4	111	2.90	30	41 - 143	
Methyl tert-butyl ether (MTBE)	50.0	46.9	93.9	1.46	30	74 - 131	
Methylcyclohexane	50.0	48.6	97.2	1.05	30	70 - 130	
Methylene chloride	50.0	49.9	99.8	0.599	30	57 - 141	
n-Butylbenzene	50.0	47.7	95.5	1.37	30	80 - 130	
n-Propylbenzene	50.0	45.9	91.8	0.824	30	74 - 136	
o-Xylene	50.0	47.4	94.8	1.47	30	83 - 123	
p- & m- Xylenes	100	87.2	87.2	0.345	30	82 - 128	
p-Isopropyltoluene	50.0	47.8	95.7	1.64	30	85 - 125	
sec-Butylbenzene	50.0	46.8	93.5	0.751	30	83 - 125	

FORM III

LCS / LCS DUPLICATE RECOVERY

EPA 8260D

Laboratory:	ALS Environmental - Stratford	SDG:	25F1387
Client:	Vektor Consultants	Project:	2425 Atlantic Ave 25030016
Matrix:	Soil		
Batch:	BF51798	Laboratory ID:	BF51798-BSD1
Preparation:	EPA 5035A	Initial/Final:	5 g / 5 ml

COMPOUND	SPIKE ADDED ppb	LCSD CONCENTRATION ppb	LCSD % REC. #		% RPD #	QC LIMITS RPD	QC LIMITS REC.	Q
Styrene	50.0	44.9	89.8		1.48	30	86 - 126	
tert-Butyl alcohol (TBA)	250	231	92.3		1.87	30	70 - 130	
tert-Butylbenzene	50.0	39.5	79.0	*	1.53	30	80 - 127	
Tetrachloroethylene	50.0	41.5	83.1		0.265	30	80 - 129	
Toluene	50.0	43.6	87.3		1.57	30	85 - 121	
trans-1,2-Dichloroethylene	50.0	52.2	104		1.54	30	72 - 132	
trans-1,3-Dichloropropylene	50.0	39.0	78.1		0.307	30	78 - 132	
Trichloroethylene	50.0	47.1	94.2		0.960	30	84 - 123	
Trichlorofluoromethane	50.0	53.5	107		2.18	30	62 - 140	
Vinyl Chloride	50.0	50.4	101		3.12	30	52 - 130	

Column to be used to flag recovery and RPD values with an asterisk

* Values outside of QC limits

FORM VI

INITIAL CALIBRATION DATA (Continued)

EPA 8260D

Laboratory: ALS Environmental - Stratford
SDG: 25F1387
Client: Vektor Consultants
Project: 2425 Atlantic Ave 25030016
Calibration: SF50036
Instrument: QVOA9
Calibration Date: 06/17/25 07:42

Compound	Mean RF	RF RSD	Mean RT	RT RSD	Linear r	Quad COD	LIMIT	Q
1,1,1,2-Tetrachloroethane	0.1972664	9.133336	9.15	5.918362E-03			20	
1,1,1-Trichloroethane	0.3033095	8.482511	5.364778	2.903394E-02			SPCC (0.1)	
1,1,2,2-Tetrachloroethane	0.5970758	3.489178	10.439	4.702736E-03			SPCC (0.3)	
1,1,2-Trichloro-1,2,2-trifluoroethane (Freon 113)	0.1915673	1.702104	3.195889	4.514519E-02			SPCC (0.1)	
1,1,2-Trichloroethane	0.1479979	4.502735	8.001333	1.683443E-02			SPCC (0.1)	
1,1-Dichloroethane	0.3990007	5.017152	4.335667	2.338075E-02			SPCC (0.2)	
1,1-Dichloroethylene	0.3018592	4.532656	3.179	2.025328E-02			SPCC (0.1)	
1,1-Dichloropropylene	0.2742786	6.770202	5.517333	3.200872E-02			20	
1,2,3-Trichlorobenzene	0.2349315	11.99695	14.43533	1.309027E-02			20	
1,2,3-Trichloropropane	0.1669999	6.045789	10.50267	6.488415E-03			20	
1,2,3-Trimethylbenzene	3.812328	4.031401	11.67167	2.161746E-02			20	
1,2,4,5-Tetramethylbenzene	2.187796	7.130862	12.893	1.084033E-02			20	
1,2,4-Trichlorobenzene	0.3613508	5.687939	13.88467	8.205628E-03			SPCC (0.2)	
1,2,4-Trimethylbenzene	4.009274	5.150891	11.20833	1.605581E-02			20	
1,2-Dibromo-3-chloropropane	7.733267E-02	15.93117	12.92	2.362232E-02			SPCC (0.05)	
1,2-Dibromoethane	0.1174255	5.91965	8.534	2.129354E-02			SPCC (0.1)	
1,2-Dichlorobenzene	1.378458	3.378679	12.04411	2.242469E-02			SPCC (0.4)	
1,2-Dichloroethane	0.1995093	3.540566	5.724	2.761037E-02			SPCC (0.1)	
1,2-Dichloropropane	0.3304639	3.997194	6.559667	1.942048E-02			SPCC (0.1)	
1,3,5-Trimethylbenzene	4.725458	4.702199	10.72133	1.666112E-02			20	
1,3-Dichlorobenzene	1.743115	3.488696	11.52967	1.688241E-02			SPCC (0.6)	
1,3-Dichloropropane	0.2782422	2.851312	8.171555	2.527596E-02			20	
1,4-Dichlorobenzene	1.688895	3.575336	11.64289	1.038968E-02			SPCC (0.5)	
2,2-Dichloropropane	0.2887718	8.569782	4.885667	3.037289E-02			20	
2-Butanone	3.442556E-02	17.40635	4.847333	7.850655E-02			SPCC (0.1)	
2-Chloroethylvinyl ether	3.500032E-02	25.9476	7.069445	3.040224E-02		0.999497	0.99	
2-Chlorotoluene	1.230847	4.81987	10.68867	1.507593E-02			20	
2-Hexanone	0.1057147	64.52786	8.215667	2.049939E-02		0.9991717	SPCC (0.1)	
4-Chlorotoluene	1.226212	4.129276	10.82033	1.760313E-02			20	

FORM VI

INITIAL CALIBRATION DATA (Continued)

EPA 8260D

Laboratory: ALS Environmental - Stratford
SDG: 25F1387
Client: Vektor Consultants
Project: 2425 Atlantic Ave 25030016
Calibration: SF50036
Instrument: QVOA9
Calibration Date: 06/17/25 07:42

Compound	Mean RF	RF RSD	Mean RT	RT RSD	Linear r	Quad COD	LIMIT	Q
4-Methyl-2-pentanone	0.1266563	9.556689	7.368889	2.739664E-02			SPCC (0.1)	
Acetone	5.577803E-02	95.01626	3.194556	0.1114979		0.9963185	SPCC (0.1)	
Acrolein	1.731977E-02	13.78867	3.052333	5.137601E-02			20	
Acrylonitrile	2.451883E-02	2.950386	3.844444	6.568714E-02			20	
Allyl chloride	0.3310895	9.159333	3.528667	5.764586E-02			20	
Benzene	0.8287115	4.174677	5.698222	2.178936E-02			SPCC (0.5)	
Bromobenzene	2.081127	3.706482	10.47267	1.927857E-02			20	
Bromochloromethane	0.1517393	5.303882	5.093	3.244803E-02			20	
Bromodichloromethane	0.3245487	11.94284	6.810889	1.286244E-02			SPCC (0.2)	
Bromoform	0.048331	36.871	9.931875	1.495446E-02		0.9993272	SPCC (0.1)	
Bromomethane	0.1175389	12.47742	2.269889	1.120787E-02			SPCC (0.1)	
Carbon disulfide	0.428979	6.534961	3.408333	0.0396154			SPCC (0.1)	
Carbon tetrachloride	0.2424133	12.47086	5.526667	6.630375E-03			SPCC (0.1)	
Chlorobenzene	0.6859882	3.011776	9.061333	1.806286E-02			SPCC (0.5)	
Chloroethane	0.1662432	3.133009	2.384	6.278186E-02			SPCC (0.1)	
Chloroform	0.3397109	4.628916	5.186666	1.189617E-02			SPCC (0.2)	
Chloromethane	0.2434869	2.284128	1.815667	5.280427E-02			SPCC (0.1)	
cis-1,2-Dichloroethylene	0.3472015	4.127071	4.874111	2.792856E-02			SPCC (0.1)	
cis-1,3-Dichloropropylene	0.3876265	13.29428	7.239	1.136886E-02			SPCC (0.2)	
Cyclohexane	1.008533	4.34017	5.464	3.212513E-02			SPCC (0.1)	
Dibromochloromethane	0.1404724	20.54347	8.406	1.914317E-02		0.9996895	SPCC (0.1)	
Dibromomethane	0.1033791	5.266006	6.645	2.637067E-02			20	
Dichlorodifluoromethane	0.1831618	6.237043	1.619556	6.702738E-02			SPCC (0.1)	
Diisopropyl ether (DIPE)	0.7215304	5.874332	4.384667	2.851266E-02			20	
Ethanol	1.853686E-03	3.596022	2.942667	7.367035E-02			20	
Ethyl Benzene	2.030774	5.202641	9.303333	2.008598E-02			SPCC (0.1)	
Ethyl Methacrylate	0.1619767	16.98376	7.857	2.270015E-02			20	
Ethyl tert-butyl ether (ETBE)	0.5400302	8.730024	4.728	1.901335E-02			20	
Hexachlorobutadiene	0.1156228	41.71017	14.068	2.063148E-02		0.998789	0.99	
Hexachloroethane	0.5299707	17.44362	12.37622	1.100962E-03			20	

FORM VI

INITIAL CALIBRATION DATA (Continued)

EPA 8260D

Laboratory: ALS Environmental - Stratford
SDG: 25F1387
Client: Vektor Consultants
Project: 2425 Atlantic Ave 25030016
Calibration: SF50036
Instrument: QVOA9
Calibration Date: 06/17/25 07:42

Compound	Mean RF	RF RSD	Mean RT	RT RSD	Linear r	Quad COD	LIMIT	Q
Iodomethane	0.1669477	16.2027	3.318556	3.566658E-02			20	
Isopropylbenzene	5.965374	5.339371	10.12222	1.413535E-02			SPCC (0.1)	
Methyl acetate	5.090266E-02	4.37561	3.513667	0.1199853			SPCC (0.1)	
Methyl Methacrylate	3.045804E-02	21.70951	6.602445	1.407367E-02		0.999734	0.99	
Methyl tert-butyl ether (MTBE)	0.332768	9.038855	3.929	7.667402E-02			SPCC (0.1)	
Methylcyclohexane	0.600212	3.625092	6.579333	2.650137E-02			SPCC (0.1)	
Methylene chloride	0.270648	2.996256	3.65	1.986468E-02			SPCC (0.1)	
Naphthalene	0.8565047	3.712664	14.17267	3.066021E-03			20	
n-Butylbenzene	4.023727	4.760429	12.02933	8.203373E-03			20	
Nitrobenzene	0.2121107	7.25786	12.89333	5.48208E-03			20	
n-Propylbenzene	6.994754	6.132931	10.58567	1.839046E-02			20	
o-Xylene	0.9933636	4.942073	9.719667	1.168353E-02			SPCC (0.3)	
p- & m- Xylenes	1.015387	5.202655	9.303333	2.008598E-02			SPCC (0.1)	
p-Diethylbenzene	2.060775	4.684036	12.00133	2.137986E-02			20	
p-Ethyltoluene	4.725458	4.702199	10.72133	1.666112E-02			20	
p-Isopropyltoluene	3.903882	4.318494	11.56733	1.024362E-02			20	
sec-Butylbenzene	5.06477	4.327934	11.39511	2.131693E-02			20	
Styrene	0.6641718	11.05382	9.736	1.615182E-02			SPCC (0.3)	
SURR: 1,2-Dichloroethane-d4	0.183819	1.820612	5.651	2.421099E-02			20	
SURR: p-Bromofluorobenzene	2.127418	6.281971	10.31233	1.165222E-02			20	
SURR: Toluene-d8	1.528152	1.391457	7.521	1.732232E-02			20	
tert-Amyl alcohol (TAA)	2.949219E-03	25.7686	5.689	7.281686E-02		0.9996363	0.99	
tert-Amyl methyl ether (TAME)	0.3566545	11.42448	5.825222	2.891184E-02			20	
tert-Butyl alcohol (TBA)	3.709222E-03	23.09793	3.756333	0.2273805		0.9996261	0.99	
tert-Butylbenzene	3.982985	5.438179	11.14256	8.515117E-03			20	
Tetrachloroethylene	0.2783699	7.074297	8.14	0.0161885			SPCC (0.2)	
Tetrahydrofuran	1.924853E-02	8.23066	5.137889	0.1155193			20	
Toluene	1.301157	2.246938	7.590778	1.973279E-02			SPCC (0.4)	
trans-1,2-Dichloroethylene	0.312125	3.574726	3.929667	0.0353881			SPCC (0.1)	
trans-1,3-Dichloropropylene	0.2716379	16.55081	7.8	1.354248E-02			SPCC (0.1)	

FORM VI

INITIAL CALIBRATION DATA (Continued)

EPA 8260D

Laboratory: ALS Environmental - Stratford
SDG: 25F1387
Client: Vektor Consultants
Project: 2425 Atlantic Ave 25030016
Calibration: SF50036
Instrument: QVOA9
Calibration Date: 06/17/25 07:42

Compound	Mean RF	RF RSD	Mean RT	RT RSD	Linear r	Quad COD	LIMIT	Q
trans-1,4-dichloro-2-butene	7.593173E-02	41.40239	10.48033	0.0167931		0.9997469	0.99	
Trichloroethylene	0.3158121	4.621314	6.329	1.563084E-02			SPCC (0.2)	
Trichlorofluoromethane	0.2837245	9.120629	2.659	5.628852E-02			SPCC (0.1)	
Vinyl acetate	9.123241E-02	37.39979	4.328	5.245996E-02			20	*
Vinyl Chloride	0.2551477	4.87228	1.924667	6.705969E-02			SPCC (0.1)	

FORM VI

INITIAL CALIBRATION DATA (Continued)

EPA 8260D

Laboratory: ALS Environmental - Stratford
SDG: 25F1387
Client: Vektor Consultants
Project: 2425 Atlantic Ave 25030016
Calibration: SF50047
Instrument: VOA No. 3
Calibration Date: 06/19/25 07:17

Compound	Mean RF	RF RSD	Mean RT	RT RSD	Linear r	Quad COD	LIMIT	Q
1,1,1,2-Tetrachloroethane	0.2174897	21.09053	9.217	2.190372E-02		0.9998505	0.99	
1,1,1-Trichloroethane	1.686362	10.52426	5.443	2.544745E-02			SPCC (0.1)	
1,1,2,2-Tetrachloroethane	0.3830435	5.578337	10.54057	1.358109E-02			SPCC (0.3)	
1,1,2-Trichloro-1,2,2-trifluoroethane (Freon 113)	1.483255	8.705114	3.2335	6.789428E-02			SPCC (0.1)	
1,1,2-Trichloroethane	0.1593461	4.558723	8.095714	1.044104E-02			SPCC (0.1)	
1,1-Dichloroethane	2.391102	8.82566	4.421571	3.017393E-02			SPCC (0.2)	
1,1-Dichloroethylene	1.960739	7.706571	3.253143	6.323383E-02			SPCC (0.1)	
1,1-Dichloropropylene	1.447797	11.9869	5.595143	2.585253E-02			20	
1,2,3-Trichlorobenzene	0.4178071	6.732169	14.51043	1.677706E-02			20	
1,2,3-Trichloropropane	0.1183789	8.419323	10.59114	3.060686E-02			20	
1,2,3-Trimethylbenzene	1.545867	10.54135	11.72071	2.213913E-02			20	
1,2,4,5-Tetramethylbenzene	1.517367	6.310788	12.909	5.813221E-03			20	
1,2,4-Trichlorobenzene	0.446617	7.928207	13.94114	2.005957E-02			SPCC (0.2)	
1,2,4-Trimethylbenzene	1.762752	16.51521	11.23657	1.002408E-02		0.9991013	0.99	
1,2-Dibromo-3-chloropropane	4.845107E-02	7.401963	13.01586	9.544192E-03			SPCC (0.05)	
1,2-Dibromoethane	0.1548601	5.192118	8.641	2.700175E-02			SPCC (0.1)	
1,2-Dichlorobenzene	0.8736464	5.780798	12.11471	1.553548E-02			SPCC (0.4)	
1,2-Dichloroethane	1.086682	8.544022	5.835714	3.346948E-02			SPCC (0.1)	
1,2-Dichloropropane	0.217405	7.590191	6.641572	2.811697E-02			SPCC (0.1)	
1,3,5-Trimethylbenzene	1.636503	10.83965	10.81	7.390133E-03			20	
1,3-Dichlorobenzene	0.9577856	7.193504	11.58743	1.731203E-02			SPCC (0.6)	
1,3-Dichloropropane	0.267379	5.686497	8.268571	2.681689E-02			20	
1,4-Dichlorobenzene	0.866219	6.765794	11.68657	1.838501E-02			SPCC (0.5)	
1,4-Dioxane	1.576803E-03	20.98505	6.775857	6.015559E-02		0.9993186	0.99	
2,2-Dichloropropane	1.932477	10.68955	4.963429	6.117351E-02			20	
2-Butanone	0.1156051	9.285561	4.987	7.392944E-02			SPCC (0.1)	
2-Chloroethylvinyl ether	0.1057629	5.926112	7.175286	3.671167E-02			20	
2-Chlorotoluene	1.644278	9.170249	10.74643	0.0173562			20	
2-Hexanone	9.333161E-02	6.619366	8.314	2.229012E-02			SPCC (0.1)	

FORM VI

INITIAL CALIBRATION DATA (Continued)

EPA 8260D

Laboratory: ALS Environmental - Stratford
SDG: 25F1387
Client: Vektor Consultants
Project: 2425 Atlantic Ave 25030016
Calibration: SF50047
Instrument: VOA No. 3
Calibration Date: 06/19/25 07:17

Compound	Mean RF	RF RSD	Mean RT	RT RSD	Linear r	Quad COD	LIMIT	Q
2-Nitropropane	2.783777E-02	18.90694	7.135429	6.640115E-02			20	
4-Chlorotoluene	1.238575	10.26585	10.86314	1.288204E-02			20	
4-Methyl-2-pentanone	0.1396677	7.320437	7.470428	2.464255E-02			SPCC (0.1)	
Acetone	0.3088304	21.18429	3.324857	6.827182E-02		0.9995749	SPCC (0.1)	
Acrolein	0.0886988	11.05451	3.172286	0.1274041			20	
Acrylonitrile	0.3594204	10.67477	4.004	0.04051			20	
Allyl chloride	1.887926	6.985349	3.619429	5.626682E-02			20	
Benzene	4.068055	9.964048	5.800143	4.472081E-02			SPCC (0.5)	
Bromobenzene	0.656077	8.135988	10.54529	1.614496E-02			20	
Bromochloromethane	0.7698498	5.710684	5.215286	4.420896E-02			20	
Bromodichloromethane	0.2735202	8.036931	6.918	1.168162E-02			SPCC (0.2)	
Bromoform	8.271414E-02	29.06676	10.04729	3.369451E-02		0.99972	SPCC (0.1)	
Bromomethane	0.8939299	9.574829	2.3255	5.403921E-02			SPCC (0.1)	
Carbon disulfide	3.970256	7.080509	3.488286	3.615234E-02			SPCC (0.1)	
Carbon tetrachloride	1.552352	16.50423	5.597286	2.762986E-02		0.9993553	SPCC (0.1)	
Chlorobenzene	0.5710187	7.074774	9.133286	0.0172268			SPCC (0.5)	
Chloroethane	0.7798276	5.461343	2.442429	0.1096759			SPCC (0.1)	
Chloroform	1.930775	10.27025	5.283143	3.507844E-02			SPCC (0.2)	
Chloromethane	0.7328963	5.60876	1.847429	5.889724E-02			SPCC (0.1)	
cis-1,2-Dichloroethylene	1.828096	10.95596	4.979857	3.993542E-02			SPCC (0.1)	
cis-1,3-Dichloropropylene	0.3196457	8.915747	7.341286	3.500324E-03			SPCC (0.2)	
cis-decahydronaphthalene	0.4056284	2.288413	12.687	7.638158E-03			20	
Cyclohexane	1.690524	14.21894	5.480571	4.074695E-02			SPCC (0.1)	
Dibromochloromethane	0.1771151	12.65301	8.517714	2.718898E-02			SPCC (0.1)	
Dibromomethane	0.1230586	7.046101	6.776143	1.053771E-02			20	
Dichlorodifluoromethane	0.4519334	4.550758	1.642857	8.916441E-02			SPCC (0.1)	
Diisopropyl ether (DIPE)	3.622645	7.920021	4.440833	1.77475E-03			20	
Ethanol	1.046602E-02	6.818614	2.951833	0.1376802			20	
Ethyl Benzene	1.057811	14.35298	9.221143	2.192723E-02			SPCC (0.1)	
Ethyl Ether	0.7345145	6.114901	3.0108	6.480436E-02			20	

FORM VI

INITIAL CALIBRATION DATA (Continued)

EPA 8260D

Laboratory: ALS Environmental - Stratford
SDG: 25F1387
Client: Vektor Consultants
Project: 2425 Atlantic Ave 25030016
Calibration: SF50047
Instrument: VOA No. 3
Calibration Date: 06/19/25 07:17

Compound	Mean RF	RF RSD	Mean RT	RT RSD	Linear r	Quad COD	LIMIT	Q
Ethyl Methacrylate	0.2003212	7.402131	7.939143	3.605957E-02			20	
Ethyl tert-butyl ether (ETBE)	3.111926	7.031082	4.7855	3.726156E-02			20	
Hexachlorobutadiene	0.2317334	3.89449	14.106	9.999104E-03			20	
Hexachloroethane	0.3409527	6.378387	12.38686	2.535264E-02			20	
Iodomethane	2.035599	10.49452	3.423572	0.0421117			20	
Isopropylbenzene	2.022089	7.46323	10.16714	2.066802E-02			SPCC (0.1)	
Limonene	0.5114041	3.430536	11.5228	2.527338E-02			20	
Methyl acetate	0.6611485	12.98283	3.6382	7.099294E-02			SPCC (0.1)	
Methyl Methacrylate	0.1142054	7.863943	6.709571	4.732838E-02			20	
Methyl tert-butyl ether (MTBE)	3.654921	10.72769	3.991143	5.110334E-02			SPCC (0.1)	
Methylcyclohexane	0.4490743	5.88884	6.573571	4.189824E-02			SPCC (0.1)	
Methylene chloride	1.836135	12.69825	3.754857	0.04038			SPCC (0.1)	
Naphthalene	1.160352	12.96866	14.23057	1.396208E-02			20	
n-butyl acetate	8.678777E-02	6.079219	8.4204	3.689058E-02			20	
n-Butylbenzene	2.218661	6.169599	12.04443	2.642172E-02			20	
n-Decane	0.7262814	6.178561	10.7626	2.571325E-02			20	
n-Hexane	2.063445	13.08962	4.2302	3.478616E-02			20	
Nitrobenzene	9.308596E-03	25.63656	13.2594	3.527534E-02		0.9981522	0.99	
n-Nonane	0.279715	3.710347	9.3046	3.106988E-02			20	
n-octane	0.2035179	6.146389	7.7106	1.329935E-02			20	
n-Propylbenzene	2.402868	9.400579	10.62014	2.670116E-02			20	
n-undecane	0.7098413	17.11257	12.0962	0.0547409			20	
o-Xylene	0.7629006	13.80822	9.780428	0.0186449			SPCC (0.3)	
p- & m- Xylenes	0.8215454	18.07284	9.343143	2.182789E-02		0.9999266	SPCC (0.1)	
p-Diethylbenzene	1.064468	6.20272	12.01514	2.588519E-02			20	
p-Ethyltoluene	2.194362	13.56704	10.74471	1.698019E-02			20	
p-Isopropyltoluene	2.03361	6.446322	11.57871	1.880505E-02			20	
sec-Butylbenzene	2.234194	6.293485	11.42086	7.639816E-03			20	
Styrene	0.6125547	14.85078	9.800572	5.011971E-03			SPCC (0.3)	
SURR: 1,2-Dichloroethane-d4	1.416003	6.852406	5.761429	3.681429E-02			20	

FORM VI

INITIAL CALIBRATION DATA (Continued)

EPA 8260D

Laboratory: ALS Environmental - Stratford
SDG: 25F1387
Client: Vektor Consultants
Project: 2425 Atlantic Ave 25030016
Calibration: SF50047
Instrument: VOA No. 3
Calibration Date: 06/19/25 07:17

Compound	Mean RF	RF RSD	Mean RT	RT RSD	Linear r	Quad COD	LIMIT	Q
SURR: p-Bromofluorobenzene	0.8240845	13.076	10.36857	9.543949E-03			20	
SURR: Toluene-d8	1.37885	5.782483	7.595	1.285389E-02			20	
tert-Amyl alcohol (TAA)	5.775892E-02	10.07723	5.8015	4.420635E-02			20	
tert-Amyl methyl ether (TAME)	2.233082	7.234238	5.869833	2.542982E-02			20	
tert-Butyl alcohol (TBA)	0.1013962	8.250515	3.874571	8.364982E-02			20	
tert-Butylbenzene	1.488687	5.899692	11.176	1.878956E-02			20	
Tetrachloroethylene	0.2708005	12.10782	8.224429	3.060978E-02			SPCC (0.2)	
Tetrahydrofuran	0.2023658	10.42889	5.259	3.450904E-02			20	
Toluene	1.01612	15.68105	7.664	2.321546E-02		0.9987755	SPCC (0.4)	
trans-1,2-Dichloroethylene	1.99437	10.34259	4.007714	4.125022E-02			SPCC (0.1)	
trans-1,3-Dichloropropylene	0.2694703	10.0789	7.897857	1.437819E-02			SPCC (0.1)	
trans-1,4-dichloro-2-butene	0.4191266	7.253969	10.59114	2.105754E-02			20	
trans-decahydronaphthalene	0.4056284	2.288413	12.687	7.638158E-03			20	
Trichloroethylene	0.2605258	5.270209	6.411	2.739151E-02			SPCC (0.2)	
Trichlorofluoromethane	2.116764	6.237184	2.710143	5.336846E-02			SPCC (0.1)	
Vinyl acetate	3.351303	6.874896	4.445286	0.0334291			20	
Vinyl Chloride	1.104923	6.076791	1.967143	0.0702362			SPCC (0.1)	

FORM VI **INITIAL CALIBRATION DATA (Continued)**

EPA 8260D

Laboratory: ALS Environmental - Stratford
SDG: 25F1387
Client: Vektor Consultants
Project: 2425 Atlantic Ave 25030016
Calibration: SF50048
Instrument: MS VOA 2
Calibration Date: 06/20/25 07:01

Compound	Mean RF	RF RSD	Mean RT	RT RSD	Linear r	Quad COD	LIMIT	Q
1,1,1,2-Tetrachloroethane	0.1683915	16.26688	8.302	1.949574E-02			20	
1,1,1-Trichloroethane	1.133211	16.05879	4.65	1.619965E-02			SPCC (0.1)	
1,1,2,2-Tetrachloroethane	0.6380896	14.88817	9.704	5.529909E-03			SPCC (0.3)	
1,1,2-Trichloro-1,2,2-trifluoroethane (Freon 113)	1.945766	8.666288	2.650714	0.0155916			SPCC (0.1)	
1,1,2-Trichloroethane	0.2220652	10.60425	7.320143	0.0146883			SPCC (0.1)	
1,1-Dichloroethane	3.154612	8.887835	3.790857	0.0119901			SPCC (0.2)	
1,1-Dichloroethylene	2.359677	10.4592	2.614	1.015274E-02			SPCC (0.1)	
1,1-Dichloropropylene	1.148475	14.58445	4.754	1.613442E-02			20	
1,2,3-Trichlorobenzene	0.4751178	19.58159	13.508	1.894308E-02			20	
1,2,3-Trichloropropane	0.1964081	7.601897	9.844	1.441403E-02			20	
1,2,3-Trimethylbenzene	1.734268	9.619042	10.74657	4.203804E-03			20	
1,2,4,5-Tetramethylbenzene	1.454631	26.88155	11.88571	1.715234E-02		0.9984445	0.99	
1,2,4-Trichlorobenzene	0.5038387	28.20379	12.90143	2.265391E-02		0.9990735	SPCC (0.2)	
1,2,4-Trimethylbenzene	1.687777	9.883374	10.265	6.819275E-03			20	
1,2-Dibromo-3-chloropropane	8.893956E-02	18.17936	12.106	1.295863E-02			SPCC (0.05)	
1,2-Dibromoethane	0.1754509	7.376432	7.717857	3.091004E-02			SPCC (0.1)	
1,2-Dichlorobenzene	0.9157069	6.553708	11.181	3.179237E-02			SPCC (0.4)	
1,2-Dichloroethane	1.267062	5.36391	5.147429	6.334478E-02			SPCC (0.1)	
1,2-Dichloropropane	0.2830239	8.542922	5.935714	3.921697E-02			SPCC (0.1)	
1,3,5-Trimethylbenzene	1.853849	9.79971	9.838857	1.709397E-02			20	
1,3-Dichlorobenzene	0.8654102	7.403352	10.61229	0.008204			SPCC (0.6)	
1,3-Dichloropropane	0.3866498	5.991608	7.582571	1.096654E-02			20	
1,4-Dichlorobenzene	0.8481392	5.620752	10.71086	2.320304E-02			SPCC (0.5)	
1,4-Dioxane	2.152143E-03	13.92859	6.174857	4.129376E-02			20	
2,2-Dichloropropane	1.202385	40.03439	4.339	1.607943E-02			20	*
2-Butanone	0.1799906	12.20012	4.748857	4.415755E-02			SPCC (0.1)	
2-Chloroethylvinyl ether	4.556381E-02	22.09242	6.503429	1.473902E-02			20	*
2-Chlorotoluene	0.4835558	9.648907	9.785857	3.964768E-02			20	
2-Hexanone	0.2030835	14.70884	7.942857	3.031622E-02			SPCC (0.1)	

FORM VI

INITIAL CALIBRATION DATA (Continued)

EPA 8260D

Laboratory: ALS Environmental - Stratford
SDG: 25F1387
Client: Vektor Consultants
Project: 2425 Atlantic Ave 25030016
Calibration: SF50048
Instrument: MS VOA 2
Calibration Date: 06/20/25 07:01

Compound	Mean RF	RF RSD	Mean RT	RT RSD	Linear r	Quad COD	LIMIT	Q
2-Nitropropane	0.5302872	14.0921	6.601	0.0203371			20	
4-Chlorotoluene	1.617417	10.23894	9.966	2.068056E-02			20	
4-Methyl-2-pentanone	0.3088321	20.69419	7.137571	2.030714E-02		0.9989009	SPCC (0.1)	
Acetone	0.6229149	20.88715	3.175	1.162781E-02		0.992491	SPCC (0.1)	
Acrolein	0.2913424	6.741421	2.918143	7.651698E-02			20	
Acrylonitrile	0.5712344	8.238109	3.839	1.039033E-02			20	
Allyl chloride	1.784716	9.804598	3.035	3.791302E-03			20	
Benzene	3.542697	11.77874	4.967	6.757823E-03			SPCC (0.5)	
Bromobenzene	1.140082	10.29432	9.582	7.074649E-03			20	
Bromochloromethane	0.878016	6.688512	4.413143	6.047337E-02			20	
Bromodichloromethane	0.3019031	15.72318	5.990286	0.0348146			SPCC (0.2)	
Bromoform	8.365549E-02	27.95077	8.93	1.661082E-02		0.9985738	SPCC (0.1)	
Bromomethane	0.8127507	28.23393	1.921571	0.167156		0.997352	SPCC (0.1)	
Carbon disulfide	3.794565	6.396998	2.638	1.163396E-02			SPCC (0.1)	
Carbon tetrachloride	0.8778869	27.60915	4.589	1.905858E-02		0.9989799	SPCC (0.1)	
Chlorobenzene	0.6293856	6.856212	8.235857	1.764591E-02			SPCC (0.5)	
Chloroethane	0.8468465	14.19512	2.034143	0.1116135			SPCC (0.1)	
Chloroform	1.518582	8.693526	4.479429	5.163385E-03			SPCC (0.2)	
Chloromethane	0.6052687	8.807374	1.577857	3.190383E-02			SPCC (0.1)	
cis-1,2-Dichloroethylene	2.001369	22.94516	4.247143	0.0541991		0.9984241	SPCC (0.1)	
cis-1,3-Dichloropropylene	0.367809	23.56965	6.558	1.671269E-02		0.9986803	SPCC (0.2)	
cis-decahydronaphthalene	0.3241392	11.50767	11.3966	3.620063E-02			20	
Cyclohexane	1.614078	16.1785	4.412286	1.276546E-02			SPCC (0.1)	
Dibromochloromethane	0.1681584	19.20602	7.491	1.956877E-02			SPCC (0.1)	
Dibromomethane	0.1441831	8.704715	5.845	2.483191E-02			20	
Dichlorodifluoromethane	0.4237838	11.29302	1.404286	0.0314431			SPCC (0.1)	
Diisopropyl ether (DIPE)	4.060067	9.375896	3.687	8.174523E-03			20	
Ethanol	1.772616E-02	9.801955	2.581	0.1344615			20	
Ethyl Benzene	1.124578	8.841206	8.265	0.0240786			SPCC (0.1)	
Ethyl Ether	1.370498	3.24292	2.443	1.131304E-02			20	

FORM VI

INITIAL CALIBRATION DATA (Continued)

EPA 8260D

Laboratory: ALS Environmental - Stratford
SDG: 25F1387
Client: Vektor Consultants
Project: 2425 Atlantic Ave 25030016
Calibration: SF50048
Instrument: MS VOA 2
Calibration Date: 06/20/25 07:01

Compound	Mean RF	RF RSD	Mean RT	RT RSD	Linear r	Quad COD	LIMIT	Q
Ethyl Methacrylate	0.3345235	29.85436	7.320143	0.0146883		0.9986898	0.99	
Ethyl tert-butyl ether (ETBE)	4.487446	6.788596	3.998	1.164151E-02			20	
Hexachlorobutadiene	0.2779881	27.63274	12.88	0.0209344		0.999334	0.99	
Hexachloroethane	0.255798	20.20319	11.15157	2.696656E-02		0.9986464	0.99	
Iodomethane	1.359572	18.59473	2.742	0.0145401			20	
Isopropylbenzene	2.06853	14.79589	9.180857	2.814306E-02			SPCC (0.1)	
Limonene	0.5719275	19.85321	10.35	1.777763E-02			20	
Methyl acetate	1.103985	9.174461	3.279667	8.240194E-02			SPCC (0.1)	
Methyl Methacrylate	0.1710139	23.39266	6.131857	2.055605E-02		0.9987032	0.99	
Methyl tert-butyl ether (MTBE)	5.285175	6.390551	3.364	1.750584E-02			SPCC (0.1)	
Methylcyclohexane	0.4716033	22.45249	5.461	1.512396E-02		0.9987649	SPCC (0.1)	
Methylene chloride	1.841089	18.23597	3.126	1.405203E-02			SPCC (0.1)	
Naphthalene	1.361797	27.18259	13.289	0.0191947		0.9986337	0.99	
n-butyl acetate	0.1419684	26.61005	7.8534	4.400694E-02			20	*
n-Butylbenzene	2.006081	6.441241	11.01757	2.842079E-02			20	
n-Decane	1.188647	10.67614	9.613	5.645388E-03			20	
n-Hexane	3.547925	4.821812	3.327	2.032562E-02			20	
Nitrobenzene	1.217942E-02	8.957647	12.76533	1.668282E-02		0.997702	0.99	
n-Nonane	0.3560561	20.63488	8.174	2.157543E-02			20	*
n-octane	0.2072816	16.8486	6.6046	5.039627E-02			20	
n-Propylbenzene	3.095461	7.678062	9.625	0			20	
n-undecane	1.06307	12.61915	10.9354	4.975579E-03			20	
o-Xylene	0.7180769	16.95396	8.850714	1.397468E-02			SPCC (0.3)	
p- & m- Xylenes	0.8923278	18.34646	8.412857	3.193423E-02			SPCC (0.1)	
p-Diethylbenzene	1.011468	9.469214	10.954	1.080393E-02			20	
p-Ethyltoluene	1.983591	10.71848	9.746143	2.660086E-02			20	
p-Isopropyltoluene	1.783374	12.41777	10.545	1.621091E-02			20	
sec-Butylbenzene	2.455252	6.710012	10.381	8.339287E-04			20	
Styrene	0.5568234	18.33469	8.908857	3.688326E-02			SPCC (0.3)	
SURR: 1,2-Dichloroethane-d4	1.56223	5.617909	5.089	1.868331E-02			20	

FORM VI

INITIAL CALIBRATION DATA (Continued)

EPA 8260D

Laboratory: ALS Environmental - Stratford
SDG: 25F1387
Client: Vektor Consultants
Project: 2425 Atlantic Ave 25030016
Calibration: SF50048
Instrument: MS VOA 2
Calibration Date: 06/20/25 07:01

Compound	Mean RF	RF RSD	Mean RT	RT RSD	Linear r	Quad COD	LIMIT	Q
SURR: p-Bromofluorobenzene	1.102424	18.25744	9.478571	6.718514E-03			20	
SURR: Toluene-d8	1.370183	4.628771	6.729	1.013451E-02			20	
tert-Amyl alcohol (TAA)	5.411573E-02	27.71518	5.254	1.978524E-02		0.9986738	0.99	
tert-Amyl methyl ether (TAME)	1.981896	18.73061	5.071	7.011316E-03			20	
tert-Butyl alcohol (TBA)	0.1883098	5.565116	3.460286	0.0657763			20	
tert-Butylbenzene	1.612168	13.01024	10.186	7.209549E-03			20	
Tetrachloroethylene	0.2294211	23.23266	7.137571	2.030714E-02		0.9993343	SPCC (0.2)	
Tetrahydrofuran	0.4326607	10.94124	4.617428	6.720399E-02			20	
Toluene	1.075615	9.561226	6.778	2.158378E-02			SPCC (0.4)	
trans-1,2-Dichloroethylene	2.412834	9.093054	3.261714	8.952262E-02			SPCC (0.1)	
trans-1,3-Dichloropropylene	0.338659	25.44514	7.168	1.534212E-02		0.9987734	SPCC (0.1)	
trans-1,4-dichloro-2-butene	0.1432717	26.61393	9.895571	3.474121E-02		0.9979146	0.99	
trans-decahydronaphthalene	0.4820067	8.142412	10.777	6.690342E-03			20	
Trichloroethylene	0.2820818	21.01486	5.471286	5.284017E-02		0.9992223	SPCC (0.2)	
Trichlorofluoromethane	1.945766	8.666288	2.650714	0.0155916			SPCC (0.1)	
Vinyl acetate	2.384212	6.824074	4.009143	0.0510978			20	
Vinyl Chloride	1.199141	6.64006	1.638714	0.0315762			SPCC (0.1)	

FORM VII

CONTINUING CALIBRATION CHECK

EPA 8260D

Laboratory:	ALS Environmental - Stratford	SDG:	25F1387
Client:	Vektor Consultants	Project:	2425 Atlantic Ave 25030016
Instrument ID:	QVOA9	Calibration:	SF50036
Lab File ID:	QV936366.D	Calibration Date:	06/17/25 07:42
Sequence:	S5F2344	Injection Date:	06/23/25
Lab Sample ID:	S5F2344-CCV1	Injection Time:	11:49

		CONC. (ug/L)		RESPONSE FACTOR			% DIFF / DRIFT		
COMPOUND	TYPE	STD	CCV	ICAL	CCV	MIN (#)	CCV	LIMIT (#)	Q
1,1,1,2-Tetrachloroethane	A	10.0	10.1	0.1972664	0.1998275		1.3	20	
1,1,1-Trichloroethane	A	10.0	10.2	0.3033095	0.3079832	0.1	1.5	20	
1,1,2,2-Tetrachloroethane	A	10.0	10.1	0.5970758	0.6047324	0.3	1.3	20	
1,1,2-Trichloro-1,2,2-trifluoroethane (Freon 113)	A	10.0	10.4	0.1915673	0.1998295	0.1	4.3	20	
1,1,2-Trichloroethane	A	10.0	11.1	0.1479979	0.1641936	0.1	10.9	20	
1,1-Dichloroethane	A	10.0	10.6	0.3990007	0.4246788	0.2	6.4	20	
1,1-Dichloroethylene	A	10.0	10.7	0.3018592	0.3223279	0.1	6.8	20	
1,2,3-Trichlorobenzene	A	10.0	10.9	0.2349315	0.2555027		8.8	20	
1,2,3-Trichloropropane	A	10.0	10.0	0.1669999	0.1676489		0.4	20	
1,2,4-Trichlorobenzene	A	10.0	10.1	0.3613508	0.363466	0.2	0.6	20	
1,2,4-Trimethylbenzene	A	10.0	9.15	4.009274	3.66973		-8.5	20	
1,2-Dibromo-3-chloropropane	A	10.0	11.5	7.733267E-02	8.549912E-02	0.05	10.6	20	
1,2-Dibromoethane	A	10.0	10.6	0.1174255	0.1242103	0.1	5.8	20	
1,2-Dichlorobenzene	A	10.0	9.08	1.378458	1.251734	0.4	-9.2	20	
1,2-Dichloroethane	A	10.0	10.9	0.1995093	0.2177599	0.1	9.1	20	
1,2-Dichloropropane	A	10.0	10.2	0.3304639	0.3361404	0.1	1.7	20	
1,3,5-Trimethylbenzene	A	10.0	8.96	4.725458	4.2336		-10.4	20	
1,3-Dichlorobenzene	A	10.0	8.98	1.743115	1.566131	0.6	-10.2	20	
1,3-Dichloropropane	A	10.0	10.8	0.2782422	0.3002773		7.9	20	
1,4-Dichlorobenzene	A	10.0	9.02	1.688895	1.522867	0.5	-9.8	20	
2-Butanone X	A	10.0	15.2	3.442556E-02	5.438183E-02	0.1	58.0	20 *	
2-Hexanone X	A	10.0	14.2	0.1057147	9.950277E-02	0.1	42.3	20 *	
4-Methyl-2-pentanone X	A	10.0	12.7	0.1266563	0.1605409	0.1	26.8	20 *	
Acetone X	A	10.0	17.5	5.577803E-02	5.568194E-02	0.1	75.1	20 *	
Acrolein	A	10.0	15.4	1.731977E-02	2.670687E-02		54.2	20 *	
Acrylonitrile	A	10.0	12.1	2.451883E-02	2.962272E-02		20.8	20 *	
Benzene	A	10.0	10.4	0.8287115	0.8603791	0.5	3.8	20	
Bromochloromethane	A	10.0	10.2	0.1517393	0.1545331		1.8	20	
Bromodichloromethane	A	10.0	10.2	0.3245487	0.330767	0.2	1.9	20	

FORM VII

CONTINUING CALIBRATION CHECK

EPA 8260D

Laboratory:	ALS Environmental - Stratford	SDG:	25F1387
Client:	Vektor Consultants	Project:	2425 Atlantic Ave 25030016
Instrument ID:	QVOA9	Calibration:	SF50036
Lab File ID:	QV936366.D	Calibration Date:	06/17/25 07:42
Sequence:	S5F2344	Injection Date:	06/23/25
Lab Sample ID:	S5F2344-CCV1	Injection Time:	11:49

		CONC. (ug/L)		RESPONSE FACTOR			% DIFF / DRIFT		
COMPOUND	TYPE	STD	CCV	ICAL	CCV	MIN (#)	CCV	LIMIT (#)	Q
Bromoform	A	10.0	8.79	0.048331	4.932459E-02	0.1	-12.1	20	
Bromomethane X	A	10.0	7.28	0.1175389	8.552665E-02	0.1	-27.2	20 *	
Carbon disulfide	A	10.0	11.0	0.428979	0.4740185	0.1	10.5	20	
Carbon tetrachloride	A	10.0	10.5	0.2424133	0.2546872	0.1	5.1	20	
Chlorobenzene	A	10.0	9.81	0.6859882	0.6732702	0.5	-1.9	20	
Chloroethane	A	10.0	10.1	0.1662432	0.1684608	0.1	1.3	20	
Chloroform	A	10.0	10.2	0.3397109	0.3471353	0.2	2.2	20	
Chloromethane	A	10.0	8.99	0.2434869	0.2188274	0.1	-10.1	20	
cis-1,2-Dichloroethylene	A	10.0	10.6	0.3472015	0.3668387	0.1	5.7	20	
cis-1,3-Dichloropropylene	A	10.0	10.2	0.3876265	0.3965226	0.2	2.3	20	
Cyclohexane	A	10.0	10.4	1.008533	1.044388	0.1	3.6	20	
Dibromochloromethane	A	10.0	9.54	0.1404724	0.1488243	0.1	-4.6	20	
Dibromomethane	A	10.0	10.3	0.1033791	0.1068624		3.4	20	
Dichlorodifluoromethane	A	10.0	10.1	0.1831618	0.1847436	0.1	0.9	20	
Ethyl Benzene	A	10.0	10.2	2.030774	2.064649	0.1	1.7	20	
Hexachlorobutadiene	A	10.0	3.56	0.1156228	4.554405E-02		-64.4	20 *	
Isopropylbenzene	A	10.0	8.81	5.965374	5.253385	0.1	-11.9	20	
Methyl acetate X	A	10.0	14.0	5.090266E-02	7.142616E-02	0.1	40.3	20 *	
Methyl tert-butyl ether (MTBE)	A	10.0	11.6	0.332768	0.3860952	0.1	16.0	20	
Methylcyclohexane	A	10.0	10.1	0.600212	0.6079143	0.1	1.3	20	
Methylene chloride	A	10.0	10.4	0.270648	0.2819191	0.1	4.2	20	
Naphthalene	A	10.0	10.4	0.8565047	0.8899324		3.9	20	
n-Butylbenzene	A	10.0	9.82	4.023727	3.952027		-1.8	20	
n-Propylbenzene	A	10.0	9.14	6.994754	6.394097		-8.6	20	
o-Xylene	A	10.0	10.0	0.9933636	0.9952374	0.3	0.2	20	
p- & m- Xylenes	A	20.0	20.3	1.015387	1.032324	0.1	1.7	20	
p-Diethylbenzene	A	10.0	9.54	2.060775	1.964984		-4.6	20	
p-Ethyltoluene	A	10.0	8.96	4.725458	4.2336		-10.4	20	
p-Isopropyltoluene	A	10.0	9.38	3.903882	3.66226		-6.2	20	

FORM VII

CONTINUING CALIBRATION CHECK

EPA 8260D

Laboratory:	ALS Environmental - Stratford	SDG:	25F1387
Client:	Vektor Consultants	Project:	2425 Atlantic Ave 25030016
Instrument ID:	QVOA9	Calibration:	SF50036
Lab File ID:	QV936366.D	Calibration Date:	06/17/25 07:42
Sequence:	S5F2344	Injection Date:	06/23/25
Lab Sample ID:	S5F2344-CCV1	Injection Time:	11:49

		CONC. (ug/L)		RESPONSE FACTOR			% DIFF / DRIFT		
COMPOUND	TYPE	STD	CCV	ICAL	CCV	MIN (#)	CCV	LIMIT (#)	Q
sec-Butylbenzene	A	10.0	9.21	5.06477	4.663518		-7.9	20	
Styrene	A	10.0	10.0	0.6641718	0.664597	0.3	0.06	20	
tert-Butyl alcohol (TBA)	A	10.0	27.3	3.709222E-03	8.901003E-03		173	20 *	
tert-Butylbenzene	A	10.0	9.03	3.982985	3.597743		-9.7	20	
Tetrachloroethylene	A	10.0	9.99	0.2783699	0.2780567	0.2	-0.1	20	
Toluene	A	10.0	9.80	1.301157	1.275532	0.4	-2.0	20	
trans-1,2-Dichloroethylene	A	10.0	10.4	0.312125	0.3243857	0.1	3.9	20	
trans-1,3-Dichloropropylene	A	10.0	10.6	0.2716379	0.2887191	0.1	6.3	20	
Trichloroethylene	A	10.0	9.64	0.3158121	0.3043221	0.2	-3.6	20	
Trichlorofluoromethane	A	10.0	10.2	0.2837245	0.2885742	0.1	1.7	20	
Vinyl Chloride	A	10.0	8.78	0.2551477	0.2241379	0.1	-12.2	20	

Column to be used to flag Response Factor and %Diff/Drift values with an asterisk

* Values outside of QC limits

FORM VII

CONTINUING CALIBRATION CHECK

EPA 8260D

Laboratory:	ALS Environmental - Stratford	SDG:	25F1387
Client:	Vektor Consultants	Project:	2425 Atlantic Ave 25030016
Instrument ID:	VOA No. 3	Calibration:	SF50047
Lab File ID:	V31906128.D	Calibration Date:	06/19/25 07:17
Sequence:	S5F2511	Injection Date:	06/24/25
Lab Sample ID:	S5F2511-CCV1	Injection Time:	07:30

		CONC. (ug/L)		RESPONSE FACTOR			% DIFF / DRIFT		
COMPOUND	TYPE	STD	CCV	ICAL	CCV	MIN (#)	CCV	LIMIT (#)	Q
1,1,1,2-Tetrachloroethane	A	50.0	54.0	0.2174897	0.1994857		7.9	20	
1,1,1-Trichloroethane	A	50.0	46.1	1.686362	1.612306	0.1	-4.4	20	
1,1,2,2-Tetrachloroethane	A	50.0	46.9	0.3830435	0.3590246	0.3	-6.3	20	
1,1,2-Trichloro-1,2,2-trifluoroethane (Freon 113)	A	50.0	46.9	1.483255	1.40391	0.1	-5.3	20	
1,1,2-Trichloroethane	A	50.0	46.3	0.1593461	0.1476552	0.1	-7.3	20	
1,1-Dichloroethane	A	50.0	46.2	2.391102	2.207118	0.2	-7.7	20	
1,1-Dichloroethylene	A	50.0	44.0	1.960739	1.725163	0.1	-12.0	20	
1,2,3-Trichlorobenzene	A	50.0	49.9	0.4178071	0.4172592		-0.1	20	
1,2,3-Trichloropropane	A	50.0	46.8	0.1183789	0.1107414		-6.5	20	
1,2,4-Trichlorobenzene	A	50.0	50.8	0.446617	0.4534944	0.2	1.5	20	
1,2,4-Trimethylbenzene	A	50.0	52.6	1.762752	1.576967		5.1	20	
1,2-Dibromo-3-chloropropane	A	50.0	47.4	4.845107E-02	4.592829E-02	0.05	-5.2	20	
1,2-Dibromoethane	A	50.0	47.0	0.1548601	0.1455507	0.1	-6.0	20	
1,2-Dichlorobenzene	A	50.0	49.3	0.8736464	0.8617138	0.4	-1.4	20	
1,2-Dichloroethane	A	50.0	46.2	1.086682	1.003208	0.1	-7.7	20	
1,2-Dichloropropane	A	50.0	51.0	0.217405	0.2216372	0.1	1.9	20	
1,3,5-Trimethylbenzene	A	50.0	48.2	1.636503	1.578806		-3.5	20	
1,3-Dichlorobenzene	A	50.0	49.3	0.9577856	0.94488	0.6	-1.3	20	
1,4-Dichlorobenzene	A	50.0	50.4	0.866219	0.8730173	0.5	0.8	20	
2-Butanone	A	50.0	38.2	0.1156051	8.842105E-02	0.1	-23.5	20	*
2-Hexanone	A	50.0	40.0	9.333161E-02	7.466439E-02	0.1	-20.0	20	
4-Methyl-2-pentanone	A	50.0	42.1	0.1396677	0.1177033	0.1	-15.7	20	
Acetone	A	50.0	44.8	0.3088304	0.2560902	0.1	-10.5	20	
Acrolein	A	50.0	47.6	0.0886988	8.441103E-02		-4.8	20	
Acrylonitrile	A	50.0	40.8	0.3594204	0.2933835		-18.4	20	
Benzene	A	50.0	47.2	4.068055	3.843108	0.5	-5.5	20	
Bromochloromethane	A	50.0	43.4	0.7698498	0.6682707		-13.2	20	
Bromodichloromethane	A	50.0	56.7	0.2735202	0.3103367	0.2	13.5	20	
Bromoform	A	50.0	49.5	8.271414E-02	8.666671E-02	0.1	-0.9	20	

FORM VII

CONTINUING CALIBRATION CHECK

EPA 8260D

Laboratory:	ALS Environmental - Stratford	SDG:	25F1387
Client:	Vektor Consultants	Project:	2425 Atlantic Ave 25030016
Instrument ID:	VOA No. 3	Calibration:	SF50047
Lab File ID:	V31906128.D	Calibration Date:	06/19/25 07:17
Sequence:	S5F2511	Injection Date:	06/24/25
Lab Sample ID:	S5F2511-CCV1	Injection Time:	07:30

		CONC. (ug/L)		RESPONSE FACTOR			% DIFF / DRIFT		
COMPOUND	TYPE	STD	CCV	ICAL	CCV	MIN (#)	CCV	LIMIT (#)	Q
Bromomethane	A	50.0	53.7	0.8939299	0.9692732	0.1	8.4	20	
Carbon disulfide	A	50.0	48.5	3.970256	3.848145	0.1	-3.1	20	
Carbon tetrachloride	A	50.0	53.2	1.552352	1.506642	0.1	6.3	20	
Chlorobenzene	A	50.0	49.2	0.5710187	0.5623783	0.5	-1.5	20	
Chloroethane	A	50.0	48.2	0.7798276	0.7519799	0.1	-3.6	20	
Chloroform	A	50.0	44.2	1.930775	1.708195	0.2	-11.5	20	
Chloromethane	A	50.0	47.3	0.7328963	0.6928822	0.1	-5.5	20	
cis-1,2-Dichloroethylene	A	50.0	39.0	1.828096	1.425414	0.1	-22.0	20 *	
cis-1,3-Dichloropropylene	A	50.0	51.4	0.3196457	0.3285736	0.2	2.8	20	
Cyclohexane	A	50.0	43.6	1.690524	1.475915	0.1	-12.7	20	
Dibromochloromethane	A	50.0	50.5	0.1771151	0.178821	0.1	1.0	20	
Dibromomethane	A	50.0	55.6	0.1230586	0.1369458		11.3	20	
Dichlorodifluoromethane	A	50.0	49.3	0.4519334	0.445213	0.1	-1.5	20	
Ethyl Benzene	A	50.0	45.1	1.057811	0.9548207	0.1	-9.7	20	
Hexachlorobutadiene	A	50.0	49.6	0.2317334	0.2298845		-0.8	20	
Isopropylbenzene	A	50.0	47.4	2.022089	1.917016	0.1	-5.2	20	
Methyl acetate	A	50.0	39.7	0.6611485	0.5242105	0.1	-20.7	20 *	
Methyl tert-butyl ether (MTBE)	A	50.0	40.5	3.654921	2.963584	0.1	-18.9	20	
Methylcyclohexane	A	50.0	52.1	0.4490743	0.4682775	0.1	4.3	20	
Methylene chloride	A	50.0	42.5	1.836135	1.559574	0.1	-15.1	20	
n-Butylbenzene	A	50.0	51.2	2.218661	2.271893		2.4	20	
n-Propylbenzene	A	50.0	48.6	2.402868	2.33622		-2.8	20	
o-Xylene	A	50.0	43.8	0.7629006	0.668029	0.3	-12.4	20	
p- & m- Xylenes	A	100	112	0.8215454	0.7075304	0.1	12.5	20	
p-Isopropyltoluene	A	50.0	49.3	2.03361	2.003965		-1.5	20	
sec-Butylbenzene	A	50.0	49.1	2.234194	2.193072		-1.8	20	
Styrene	A	50.0	47.0	0.6125547	0.5761907	0.3	-5.9	20	
tert-Butyl alcohol (TBA)	A	70.0	191	0.1013962	0.2763695		173	20 *	
tert-Butylbenzene	A	50.0	47.0	1.488687	1.40041		-5.9	20	

FORM VII

CONTINUING CALIBRATION CHECK

EPA 8260D

Laboratory:	ALS Environmental - Stratford	SDG:	25F1387
Client:	Vektor Consultants	Project:	2425 Atlantic Ave 25030016
Instrument ID:	VOA No. 3	Calibration:	SF50047
Lab File ID:	V31906128.D	Calibration Date:	06/19/25 07:17
Sequence:	S5F2511	Injection Date:	06/24/25
Lab Sample ID:	S5F2511-CCV1	Injection Time:	07:30

		CONC. (ug/L)		RESPONSE FACTOR			% DIFF / DRIFT		
COMPOUND	TYPE	STD	CCV	ICAL	CCV	MIN (#)	CCV	LIMIT (#)	Q
Tetrachloroethylene	A	50.0	43.8	0.2708005	0.2371806	0.2	-12.4	20	
Toluene	A	50.0	49.0	1.01612	0.8628316	0.4	-1.9	20	
trans-1,2-Dichloroethylene	A	50.0	44.1	1.99437	1.7599	0.1	-11.8	20	
trans-1,3-Dichloropropylene	A	50.0	44.3	0.2694703	0.238531	0.1	-11.5	20	
Trichloroethylene	A	50.0	53.3	0.2605258	0.2775619	0.2	6.5	20	
Trichlorofluoromethane	A	50.0	48.1	2.116764	2.037619	0.1	-3.7	20	
Vinyl Chloride	A	50.0	46.6	1.104923	1.029774	0.1	-6.8	20	

Column to be used to flag Response Factor and %Diff/Drift values with an asterisk

* Values outside of QC limits

FORM VII

CONTINUING CALIBRATION CHECK

EPA 8260D

Laboratory:	ALS Environmental - Stratford	SDG:	25F1387
Client:	Vektor Consultants	Project:	2425 Atlantic Ave 25030016
Instrument ID:	MS VOA 2	Calibration:	SF50048
Lab File ID:	V2-635805.D	Calibration Date:	06/20/25 07:01
Sequence:	S5F2518	Injection Date:	06/25/25
Lab Sample ID:	S5F2518-CCV1	Injection Time:	07:54

		CONC. (ug/L)		RESPONSE FACTOR			% DIFF / DRIFT		
COMPOUND	TYPE	STD	CCV	ICAL	CCV	MIN (#)	CCV	LIMIT (#)	Q
1,1,1,2-Tetrachloroethane	A	50.0	49.6	0.1683915	0.1669885		-0.8	20	
1,1,1-Trichloroethane	A	50.0	50.2	1.133211	1.136686	0.1	0.3	20	
1,1,2,2-Tetrachloroethane	A	50.0	49.8	0.6380896	0.6359083	0.3	-0.3	20	
1,1,2-Trichloro-1,2,2-trifluoroethane (Freon 113)	A	50.0	58.1	1.945766	2.262504	0.1	16.3	20	
1,1,2-Trichloroethane	A	50.0	46.1	0.2220652	0.2045509	0.1	-7.9	20	
1,1-Dichloroethane	A	50.0	56.8	3.154612	3.583797	0.2	13.6	20	
1,1-Dichloroethylene	A	50.0	59.1	2.359677	2.787385	0.1	18.1	20	
1,2,3-Trichlorobenzene	A	50.0	46.9	0.4751178	0.4460608		-6.1	20	
1,2,3-Trichloropropane	A	50.0	46.9	0.1964081	0.1840709		-6.3	20	
1,2,4-Trichlorobenzene	A	50.0	52.6	0.5038387	0.4672696	0.2	5.3	20	
1,2,4-Trimethylbenzene	A	50.0	50.2	1.687777	1.693939		0.4	20	
1,2-Dibromo-3-chloropropane	A	50.0	40.3	8.893956E-02	8.075111E-02	0.05	-9.2	20	
1,2-Dibromoethane	A	50.0	48.2	0.1754509	0.1691159	0.1	-3.6	20	
1,2-Dichlorobenzene	A	50.0	48.0	0.9157069	0.8790861	0.4	-4.0	20	
1,2-Dichloroethane	A	50.0	50.1	1.267062	1.269869	0.1	0.2	20	
1,2-Dichloropropane	A	50.0	44.4	0.2830239	0.2515083	0.1	-11.1	20	
1,3,5-Trimethylbenzene	A	50.0	48.7	1.853849	1.806812		-2.5	20	
1,3-Dichlorobenzene	A	50.0	50.2	0.8654102	0.8683594	0.6	0.3	20	
1,4-Dichlorobenzene	A	50.0	50.1	0.8481392	0.8505892	0.5	0.3	20	
2-Butanone	A	50.0	50.0	0.1799906	0.1800958	0.1	0.06	20	
2-Hexanone	A	50.0	47.0	0.2030835	0.19072	0.1	-6.1	20	
4-Methyl-2-pentanone	A	50.0	38.9	0.3088321	0.2651809	0.1	-22.1	20 *	
Acetone	A	50.0	68.6	0.6229149	0.7339061	0.1	37.2	20 *	
Acrolein	A	50.0	49.5	0.2913424	0.2882517		-1.1	20	
Acrylonitrile	A	50.0	53.0	0.5712344	0.605198		5.9	20	
Benzene	A	50.0	50.2	3.542697	3.553989	0.5	0.3	20	
Bromochloromethane	A	50.0	51.8	0.878016	0.9095561		3.6	20	
Bromodichloromethane	A	50.0	46.6	0.3019031	0.281414	0.2	-6.8	20	
Bromoform	A	50.0	48.4	8.365549E-02	8.404278E-02	0.1	-3.2	20	

FORM VII

CONTINUING CALIBRATION CHECK

EPA 8260D

Laboratory:	ALS Environmental - Stratford	SDG:	25F1387
Client:	Vektor Consultants	Project:	2425 Atlantic Ave 25030016
Instrument ID:	MS VOA 2	Calibration:	SF50048
Lab File ID:	V2-635805.D	Calibration Date:	06/20/25 07:01
Sequence:	S5F2518	Injection Date:	06/25/25
Lab Sample ID:	S5F2518-CCV1	Injection Time:	07:54

		CONC. (ug/L)		RESPONSE FACTOR			% DIFF / DRIFT		
COMPOUND	TYPE	STD	CCV	ICAL	CCV	MIN (#)	CCV	LIMIT (#)	Q
Bromomethane	A	50.0	58.4	0.8127507	0.747679	0.1	16.8	20	
Carbon disulfide	A	50.0	62.4	3.794565	4.732258	0.1	24.7	20 *	
Carbon tetrachloride	A	50.0	54.2	0.8778869	0.869622	0.1	8.3	20	
Chlorobenzene	A	50.0	47.5	0.6293856	0.5976372	0.5	-5.0	20	
Chloroethane	A	50.0	58.4	0.8468465	0.9884822	0.1	16.7	20	
Chloroform	A	50.0	48.7	1.518582	1.478588	0.2	-2.6	20	
Chloromethane	A	50.0	49.2	0.6052687	0.5954857	0.1	-1.6	20	
cis-1,2-Dichloroethylene	A	50.0	59.5	2.001369	2.798153	0.1	19.0	20	
cis-1,3-Dichloropropylene	A	50.0	45.1	0.367809	0.3527839	0.2	-9.8	20	
Cyclohexane	A	50.0	50.3	1.614078	1.624209	0.1	0.6	20	
Dibromochloromethane	A	50.0	49.1	0.1681584	0.1652408	0.1	-1.7	20	
Dibromomethane	A	50.0	45.2	0.1441831	0.1303838		-9.6	20	
Dichlorodifluoromethane	A	50.0	44.9	0.4237838	0.3802014	0.1	-10.3	20	
Ethyl Benzene	A	50.0	47.1	1.124578	1.058533	0.1	-5.9	20	
Hexachlorobutadiene	A	50.0	51.7	0.2779881	0.2301962		3.3	20	
Isopropylbenzene	A	50.0	50.8	2.06853	2.10014	0.1	1.5	20	
Methyl acetate	A	50.0	58.2	1.103985	1.251572	0.1	13.4	20	
Methyl tert-butyl ether (MTBE)	A	50.0	54.0	5.285175	5.711748	0.1	8.1	20	
Methylcyclohexane	A	50.0	50.8	0.4716033	0.4233907	0.1	1.5	20	
Methylene chloride	A	50.0	57.3	1.841089	2.108256	0.1	14.5	20	
n-Butylbenzene	A	50.0	50.3	2.006081	2.018851		0.6	20	
n-Propylbenzene	A	50.0	49.0	3.095461	3.03355		-2.0	20	
o-Xylene	A	50.0	49.5	0.7180769	0.7104084	0.3	-1.1	20	
p- & m- Xylenes	A	100	94.0	0.8923278	0.8391772	0.1	-6.0	20	
p-Isopropyltoluene	A	50.0	50.0	1.783374	1.781475		-0.1	20	
sec-Butylbenzene	A	50.0	49.1	2.455252	2.411944		-1.8	20	
Styrene	A	50.0	49.8	0.5568234	0.5543966	0.3	-0.4	20	
tert-Butyl alcohol (TBA)	A	70.0	242	0.1883098	0.6503965		245	20 *	
tert-Butylbenzene	A	50.0	49.8	1.612168	1.60612		-0.4	20	

FORM VII

CONTINUING CALIBRATION CHECK

EPA 8260D

Laboratory:	ALS Environmental - Stratford	SDG:	25F1387
Client:	Vektor Consultants	Project:	2425 Atlantic Ave 25030016
Instrument ID:	MS VOA 2	Calibration:	SF50048
Lab File ID:	V2-635805.D	Calibration Date:	06/20/25 07:01
Sequence:	S5F2518	Injection Date:	06/25/25
Lab Sample ID:	S5F2518-CCV1	Injection Time:	07:54

		CONC. (ug/L)		RESPONSE FACTOR			% DIFF / DRIFT		
COMPOUND	TYPE	STD	CCV	ICAL	CCV	MIN (#)	CCV	LIMIT (#)	Q
Tetrachloroethylene	A	50.0	46.7	0.2294211	0.1900407	0.2 *	-6.6	20	
Toluene	A	50.0	46.4	1.075615	0.997844	0.4	-7.2	20	
trans-1,2-Dichloroethylene	A	50.0	58.5	2.412834	2.822637	0.1	17.0	20	
trans-1,3-Dichloropropylene	A	50.0	45.0	0.338659	0.331924	0.1	-10.0	20	
Trichloroethylene	A	50.0	50.7	0.2820818	0.2448189	0.2	1.4	20	
Trichlorofluoromethane	A	50.0	58.1	1.945766	2.262504	0.1	16.3	20	
Vinyl Chloride	A	50.0	52.6	1.199141	1.261141	0.1	5.2	20	

Column to be used to flag Response Factor and %Diff/Drift values with an asterisk

* Values outside of QC limits

SVOC Data Section

ALPHA GEOSCIENCE

Geology
Hydrology
Remediation
Water Supply

QA/QC Review of Method 8270E Semi-Volatiles Data
for ALS Environmental, SDG: 25F1387

16 Soil Samples and 1 Field Duplicate
Collected June 20, 2025

Prepared by: Donald Anné
February 17, 2026

Holding Times: Samples were extracted and analyzed within USEPA SW-846 holding times.

GC/MS Tuning and Mass Calibration: The DFTPP tuning criteria were within control limits.

Initial Calibration: The average RRF for hexachlorobenzene was below the method minimum, but not below 0.010 for BNA#2 on 06-13-25. The average RRF for hexachlorobenzene was below the method minimum, but not below 0.010 for BNA#6 on 06-19-25. No action is taken when fewer than 20% of the compounds per calibration do not meet either method %RSD or average RRF criteria, provided the average RRFs are not below 0.010.

The average RRF for pentachlorophenol was below the method minimum and below 0.010 for BNA#2 on 06-13-25. This result was not method compliant. All samples associated with this calibration should have been re-analyzed with a method compliant calibration.

The average RRF for pentachlorophenol was below the allowable minimum (0.010) for BNA#2 on 06-13-25. Positive results for pentachlorophenol should be considered estimated (J) and "not detected" results rejected, unusable (R) in associated samples.

The %RSDs for 2,4-dinitrophenol, 4,6-dinitro-2-methylphenol, benzoic acid, and pentachlorophenol were above the allowable maximum (30%) for BNA#2 on 06-13-25. The %RSD for benzidine was above the allowable maximum (30%) for BNA#6 on 06-19-25. Positive results for these compounds should be considered estimated (J) in associated samples.

Continuing Calibration: The RRF for hexachlorobenzene was below the method minimums, but not below 0.010 on 06-24-25 (SV67636.D). The RRF for hexachlorobenzene was below the method minimums, but not below 0.010 on 06-25-25 (E20026058.D). The RRF for hexachlorobenzene was below the method minimums, but not below 0.010 on 06-25-25 (SV67672.D). The %Ds 13 compounds (marked with a red X on attached FORM VII)

679 Plank Road ● Clifton Park, New York 12065 ● (518) 348-6995 ● Fax (518) 348-6966
www.alphageoscience.com

were above the method maximum on 06-24-25 (SV67636.D). The %Ds 12 compounds (marked with a red X on attached FORM VII) were above the method maximum on 06-25-25 (E20026058.D). The %Ds 11 compounds (marked with a red X on attached FORM VII) were above the method maximum on 06-25-25 (SV67672.D). No action is taken when fewer than 20% of the compounds per calibration do not meet either method %D or RRF criteria, provided no RRF is less than 0.010.

The RRFs for target compounds were above the allowable minimum (0.010), as required.

The %Ds 18 compounds (highlighted yellow on attached FORM VII) were above the allowable maximum (20%) on 06-24-25 (SV67636.D). The %Ds 16 compounds (highlighted yellow on attached FORM VII) were above the allowable maximum (20%) on 06-25-25 (E20026058.D). The %Ds 15 compounds (highlighted yellow on attached FORM VII) were above the allowable maximum (20%) on 06-25-25 (SV67672.D). Positive results for these compounds should be considered estimated (J) in associated samples.

Blanks: Method blank BF51724-BLK1 contained a trace of bis(2-ethylhexyl)phthalate (0.0370 mg/kg). Positive results for bis(2-ethylhexyl)phthalate that are less than 10 times the highest blank level should be reported as not detected (U) in associated samples.

Internal Standard Area Summary: The internal standard areas and retention times were within control limits for reported soil samples.

Surrogate Recovery: One of three acid extractable surrogate recoveries for samples SB-1 (6-8) and SB-3 (10-12) was above control limits. No action is taken on one surrogate recovery per fraction outside control limits, provided no recovery is less than 10%.

Two of three acid extractable surrogate recoveries for sample SB-7 (8-10) were below control limits and one below 10%. Positive results for acid extractable compounds should be considered estimated, biased low (J-) and “not detected” results rejected, unusable (R) in sample SB-7 (8-10).

Matrix Spike/Matrix Spike Duplicate: The percent recoveries for target compounds were within QC limits, but the relative percent difference for 4-nitroaniline was above the allowable maximum for soil MS/MSD sample SB-3 (10-12). Sample SB-3 (10-12) reported 4-nitroaniline as “not detected”; therefore, no action is taken.

Laboratory Control Sample: The percent recoveries (%Rs) for target compounds were within QC limits for soil sample BF51687-BS1.

The %Rs for benzoic acid and pentachlorophenol were above QC limits for soil sample BF51724-BS1. The %R for 4-nitrophenol was above QC limits for soil sample BF51753-BS1. Positive result for these compounds should be considered estimated, biased high (J+) in associated soil samples.

The %Rs for 2,4-dimethylphenol, 2,4-dinitrophenol, 4-nitroanilne, caprolactam, hexachlorocylopentadiene, and pentachlorophenol were below QC limits and below 10% for soil sample BF51753-BS1. Positive result for these compounds should be considered estimated, biased low (J-) and "not detected" results rejected, unusable (R) in associated soil samples.

Field Duplicates: The relative percent differences for 9 compounds were above the allowable maximum (35%) for soil field duplicate pair SB-3 (8-10)/DUP-1 (attached table). Positive results for these 9 compounds should be considered estimated (J) in samples SB-3 (8-10) and DUP-1.

Compound ID: Checked compound and surrogate results were within quantitation limits. The mass spectra for detected compounds contained the primary and secondary ions, as outlined in the method.

FORM II **SURROGATE STANDARD RECOVERY AND RT SUMMARY**

EPA 8270E

Laboratory:	ALS Environmental - Stratford	SDG:	25F1387
Client:	Vektor Consultants	Project:	2425 Atlantic Ave 25030016
Sequence:	S5F2506	Instrument:	BNA#6
Batch:	BF51687	Calibration:	SF50049

Surrogate Compound	Spike Level mg/kg dry	% Recovery	Recovery Limits	RT	Calibration Mean RT	RT Diff	RT Diff Limit	Q
SB-3 (10-12) (25F1387-06)			Lab File ID: SV67642.D		Analyzed: 06/24/25 20:31			
SURR: 2-Fluorophenol	1.67	95.8	20 - 108	3.9	3.89125	0.0088	+/-0.50	
SURR: Phenol-d6	1.67	79.1	23 - 114	4.58	4.57625	0.0038	+/-0.50	
SURR: Nitrobenzene-d5	0.835	91.4	22 - 108	5.26	5.26	0.0000	+/-0.50	
SURR: 2-Fluorobiphenyl	0.835	85.2	21 - 113	6.63	6.63	0.0000	+/-0.50	
SURR: 2,4,6-Tribromophenol	1.67	113	19 - 110	8.25	8.24125	0.0087	+/-0.50	*
SURR: Terphenyl-d14	0.835	96.6	24 - 116	12.47	12.4675	0.0025	+/-0.50	
SB-4 (0-2) (25F1387-07)			Lab File ID: SV67643.D		Analyzed: 06/24/25 21:02			
SURR: 2-Fluorophenol	1.83	60.6	20 - 108	3.9	3.89125	0.0088	+/-0.50	
SURR: Phenol-d6	1.83	51.8	23 - 114	4.58	4.57625	0.0038	+/-0.50	
SURR: Nitrobenzene-d5	0.915	59.6	22 - 108	5.26	5.26	0.0000	+/-0.50	
SURR: 2-Fluorobiphenyl	0.915	48.8	21 - 113	6.63	6.63	0.0000	+/-0.50	
SURR: 2,4,6-Tribromophenol	1.83	72.4	19 - 110	8.25	8.24125	0.0087	+/-0.50	
SURR: Terphenyl-d14	0.915	65.9	24 - 116	12.59	12.4675	0.1225	+/-0.50	
SB-4 (6-8) (25F1387-08)			Lab File ID: SV67644.D		Analyzed: 06/24/25 21:33			
SURR: 2-Fluorophenol	1.73	84.9	20 - 108	3.9	3.89125	0.0088	+/-0.50	
SURR: Phenol-d6	1.73	74.4	23 - 114	4.58	4.57625	0.0038	+/-0.50	
SURR: Nitrobenzene-d5	0.866	44.7	22 - 108	5.26	5.26	0.0000	+/-0.50	
SURR: 2-Fluorobiphenyl	0.866	67.5	21 - 113	6.63	6.63	0.0000	+/-0.50	
SURR: 2,4,6-Tribromophenol	1.73	92.0	19 - 110	8.25	8.24125	0.0087	+/-0.50	
SURR: Terphenyl-d14	0.866	84.5	24 - 116	12.49	12.4675	0.0225	+/-0.50	
SB-5 (0-2) (25F1387-09)			Lab File ID: SV67645.D		Analyzed: 06/24/25 22:03			
SURR: 2-Fluorophenol	1.78	68.2	20 - 108	3.9	3.89125	0.0088	+/-0.50	
SURR: Phenol-d6	1.78	59.8	23 - 114	4.58	4.57625	0.0038	+/-0.50	
SURR: Nitrobenzene-d5	0.888	36.0	22 - 108	5.26	5.26	0.0000	+/-0.50	
SURR: 2-Fluorobiphenyl	0.888	57.1	21 - 113	6.63	6.63	0.0000	+/-0.50	
SURR: 2,4,6-Tribromophenol	1.78	56.3	19 - 110	8.25	8.24125	0.0087	+/-0.50	
SURR: Terphenyl-d14	0.888	68.4	24 - 116	12.48	12.4675	0.0125	+/-0.50	

FORM II SURROGATE STANDARD RECOVERY AND RT SUMMARY

EPA 8270E

Laboratory:	ALS Environmental - Stratford	SDG:	25F1387
Client:	Vektor Consultants	Project:	2425 Atlantic Ave 25030016
Sequence:	S5F2506	Instrument:	BNA#6
Batch:	BF51687	Calibration:	SF50049

Surrogate Compound	Spike Level mg/kg dry	% Recovery	Recovery Limits	RT	Calibration Mean RT	RT Diff	RT Diff Limit	Q
SB-5 (6-8) (25F1387-10)			Lab File ID: SV67646.D		Analyzed: 06/24/25 22:34			
SURR: 2-Fluorophenol	1.95	73.3	20 - 108	3.9	3.89125	0.0088	+/-0.50	
SURR: Phenol-d6	1.95	67.4	23 - 114	4.58	4.57625	0.0038	+/-0.50	
SURR: Nitrobenzene-d5	0.973	39.8	22 - 108	5.26	5.26	0.0000	+/-0.50	
SURR: 2-Fluorobiphenyl	0.973	60.9	21 - 113	6.63	6.63	0.0000	+/-0.50	
SURR: 2,4,6-Tribromophenol	1.95	75.5	19 - 110	8.25	8.24125	0.0087	+/-0.50	
SURR: Terphenyl-d14	0.973	74.5	24 - 116	12.48	12.4675	0.0125	+/-0.50	
SB-6 (8-10) (25F1387-11)			Lab File ID: SV67647.D		Analyzed: 06/24/25 23:05			
SURR: 2-Fluorophenol	1.69	47.3	20 - 108	3.91	3.89125	0.0188	+/-0.50	
SURR: Phenol-d6	1.69	51.4	23 - 114	4.59	4.57625	0.0137	+/-0.50	
SURR: Nitrobenzene-d5	0.847	51.7	22 - 108	5.26	5.26	0.0000	+/-0.50	
SURR: 2-Fluorobiphenyl	0.847	55.2	21 - 113	6.63	6.63	0.0000	+/-0.50	
SURR: 2,4,6-Tribromophenol	1.69	21.9	19 - 110	8.25	8.24125	0.0087	+/-0.50	
SURR: Terphenyl-d14	0.847	67.3	24 - 116	12.48	12.4675	0.0125	+/-0.50	
SB-6 (10-12) (25F1387-12)			Lab File ID: SV67648.D		Analyzed: 06/24/25 23:35			
SURR: 2-Fluorophenol	1.70	67.9	20 - 108	3.91	3.89125	0.0188	+/-0.50	
SURR: Phenol-d6	1.70	58.4	23 - 114	4.59	4.57625	0.0137	+/-0.50	
SURR: Nitrobenzene-d5	0.849	45.5	22 - 108	5.26	5.26	0.0000	+/-0.50	
SURR: 2-Fluorobiphenyl	0.849	63.0	21 - 113	6.63	6.63	0.0000	+/-0.50	
SURR: 2,4,6-Tribromophenol	1.70	60.2	19 - 110	8.25	8.24125	0.0087	+/-0.50	
SURR: Terphenyl-d14	0.849	65.4	24 - 116	12.48	12.4675	0.0125	+/-0.50	
SB-7 (8-10) (25F1387-13)			Lab File ID: SV67649.D		Analyzed: 06/25/25 00:06			
SURR: 2-Fluorophenol	1.66	12.2	20 - 108	3.9	3.89125	0.0088	+/-0.50	*
SURR: Phenol-d6	1.66	39.5	23 - 114	4.59	4.57625	0.0137	+/-0.50	
SURR: Nitrobenzene-d5	0.832	43.9	22 - 108	5.26	5.26	0.0000	+/-0.50	
SURR: 2-Fluorobiphenyl	0.832	55.7	21 - 113	6.63	6.63	0.0000	+/-0.50	
SURR: 2,4,6-Tribromophenol	1.66	1.12	19 - 110	8.25	8.24125	0.0087	+/-0.50	*
SURR: Terphenyl-d14	0.832	75.6	24 - 116	12.49	12.4675	0.0225	+/-0.50	

FORM II SURROGATE STANDARD RECOVERY AND RT SUMMARY

EPA 8270E

Laboratory:	ALS Environmental - Stratford	SDG:	25F1387
Client:	Vektor Consultants	Project:	2425 Atlantic Ave 25030016
Sequence:	S5F2513	Instrument:	BNA#2
Batch:	BF51724	Calibration:	SF50028

Surrogate Compound	Spike Level mg/kg wet	% Recovery	Recovery Limits	RT	Calibration Mean RT	RT Diff	RT Diff Limit	Q
Blank (BF51724-BLK1)			Lab File ID: E20026059.D		Analyzed: 06/25/25 09:33			
SURR: 2-Fluorophenol	1.67	28.4	20 - 108	4.235	4.263714	-0.0287	+/-0.50	
SURR: Phenol-d6	1.67	23.3	23 - 114	4.927	4.951	-0.0240	+/-0.50	
SURR: Nitrobenzene-d5	0.833	23.3	22 - 108	5.563	5.563714	-0.0007	+/-0.50	
SURR: 2-Fluorobiphenyl	0.833	26.4	21 - 113	6.939	6.940429	-0.0014	+/-0.50	
SURR: 2,4,6-Tribromophenol	1.67	36.8	19 - 110	8.662	8.657714	0.0043	+/-0.50	
SURR: Terphenyl-d14	0.833	29.1	24 - 116	12.842	12.83414	0.0079	+/-0.50	
LCS (BF51724-BS1)			Lab File ID: E20026060.D		Analyzed: 06/25/25 10:04			
SURR: 2-Fluorophenol	1.67	114	20 - 108	4.235	4.263714	-0.0287	+/-0.50	*
SURR: Phenol-d6	1.67	105	23 - 114	4.923	4.951	-0.0280	+/-0.50	
SURR: Nitrobenzene-d5	0.833	97.0	22 - 108	5.563	5.563714	-0.0007	+/-0.50	
SURR: 2-Fluorobiphenyl	0.833	113	21 - 113	6.939	6.940429	-0.0014	+/-0.50	
SURR: 2,4,6-Tribromophenol	1.67	161	19 - 110	8.657	8.657714	-0.0007	+/-0.50	*
SURR: Terphenyl-d14	0.833	124	24 - 116	12.837	12.83414	0.0029	+/-0.50	*
SB-1 (0-2) (25F1387-01)			Lab File ID: E20026069.D		Analyzed: 06/25/25 14:44			
SURR: 2-Fluorophenol	1.93	75.2	20 - 108	4.235	4.263714	-0.0287	+/-0.50	
SURR: Phenol-d6	1.93	65.1	23 - 114	4.927	4.951	-0.0240	+/-0.50	
SURR: Nitrobenzene-d5	0.966	63.8	22 - 108	5.563	5.563714	-0.0007	+/-0.50	
SURR: 2-Fluorobiphenyl	0.966	74.4	21 - 113	6.939	6.940429	-0.0014	+/-0.50	
SURR: 2,4,6-Tribromophenol	1.93	107	19 - 110	8.657	8.657714	-0.0007	+/-0.50	
SURR: Terphenyl-d14	0.966	78.4	24 - 116	12.832	12.83414	-0.0021	+/-0.50	
SB-1 (6-8) (25F1387-02)			Lab File ID: E20026070.D		Analyzed: 06/25/25 15:15			
SURR: 2-Fluorophenol	1.87	83.4	20 - 108	4.235	4.263714	-0.0287	+/-0.50	
SURR: Phenol-d6	1.87	71.4	23 - 114	4.927	4.951	-0.0240	+/-0.50	
SURR: Nitrobenzene-d5	0.934	69.0	22 - 108	5.563	5.563714	-0.0007	+/-0.50	
SURR: 2-Fluorobiphenyl	0.934	80.7	21 - 113	6.939	6.940429	-0.0014	+/-0.50	
SURR: 2,4,6-Tribromophenol	1.87	119	19 - 110	8.657	8.657714	-0.0007	+/-0.50	*
SURR: Terphenyl-d14	0.934	83.5	24 - 116	12.832	12.83414	-0.0021	+/-0.50	

MATRIX SPIKE / MATRIX SPIKE DUPLICATE RECOVERY

EPA 8270E

SB-3 (10-12)

Laboratory:	ALS Environmental - Stratford	SDG:	25F1387
Client:	Vektor Consultants	Project:	2425 Atlantic Ave 25030016
Matrix:	Soil		
Batch:	BF51687	Laboratory ID:	BF51687-MS1
Preparation:	EPA 3550C	Initial/Final:	30.1 g / 1 mL

Source Sample Name: 25F1387-06

COMPOUND	SPIKE ADDED (mg/kg dry)	SAMPLE CONCENTRATION (mg/kg dry)	MS CONCENTRATION (mg/kg dry)	MS % REC. #	QC LIMITS REC.	Q
1,1-Biphenyl	0.837	ND	0.585	69.8	10 - 130	
1,2,4,5-Tetrachlorobenzene	0.837	ND	0.325	38.8	10 - 133	
1,2,4-Trichlorobenzene	0.837	ND	0.550	65.7	10 - 127	
1,2-Dichlorobenzene	0.837	ND	0.533	63.7	14 - 111	
1,2-Diphenylhydrazine (as Azobenzene)	0.837	ND	0.576	68.8	10 - 144	
1,3-Dichlorobenzene	0.837	ND	0.522	62.3	11 - 111	
1,4-Dichlorobenzene	0.837	ND	0.533	63.6	10 - 106	
2,3,4,6-Tetrachlorophenol	0.837	ND	0.681	81.4	30 - 130	
2,4,5-Trichlorophenol	0.837	ND	0.671	80.2	10 - 127	
2,4,6-Trichlorophenol	0.837	ND	0.599	71.6	10 - 132	
2,4-Dichlorophenol	0.837	ND	0.520	62.1	10 - 128	
2,4-Dimethylphenol	0.837	ND	0.557	66.6	10 - 137	
2,4-Dinitrophenol	0.837	ND	0.595	71.0	10 - 171	
2,4-Dinitrotoluene	0.837	ND	0.593	70.8	16 - 135	
2,6-Dinitrotoluene	0.837	ND	0.588	70.2	18 - 131	
2-Chloronaphthalene	0.837	ND	0.570	68.1	10 - 129	
2-Chlorophenol	0.837	ND	0.527	63.0	15 - 116	
2-Methylnaphthalene	0.837	ND	0.485	57.9	10 - 147	
2-Methylphenol	0.837	ND	0.510	61.0	10 - 136	
2-Nitroaniline	0.837	ND	0.628	75.0	10 - 137	
2-Nitrophenol	0.837	ND	0.579	69.2	10 - 129	
3- & 4-Methylphenols	0.837	ND	0.433	51.8	10 - 123	
3,3-Dichlorobenzidine	0.837	ND	0.788	94.1	10 - 155	
3-Nitroaniline	0.837	ND	0.628	75.0	12 - 133	
4,6-Dinitro-2-methylphenol	0.837	ND	0.788	94.1	10 - 155	
4-Bromophenyl phenyl ether	0.837	ND	0.568	67.8	14 - 128	
4-Chloro-3-methylphenol	0.837	ND	0.571	68.2	10 - 134	
4-Chloroaniline	0.837	ND	0.433	51.8	10 - 145	

MATRIX SPIKE / MATRIX SPIKE DUPLICATE RECOVERY

EPA 8270E

SB-3 (10-12)

Laboratory:	ALS Environmental - Stratford	SDG:	25F1387
Client:	Vektor Consultants	Project:	2425 Atlantic Ave 25030016
Matrix:	Soil		
Batch:	BF51687	Laboratory ID:	BF51687-MS1
Preparation:	EPA 3550C	Initial/Final:	30.1 g / 1 mL

Source Sample Name: 25F1387-06

COMPOUND	SPIKE ADDED (mg/kg dry)	SAMPLE CONCENTRATION (mg/kg dry)	MS CONCENTRATION (mg/kg dry)	MS % REC. #	QC LIMITS REC.	Q
4-Chlorophenyl phenyl ether	0.837	ND	0.575	68.7	14 - 130	
4-Nitroaniline	0.837	ND	0.553	66.0	10 - 147	
4-Nitrophenol	0.837	ND	0.485	57.9	10 - 137	
Acenaphthene	0.837	ND	0.514	61.4	10 - 146	
Acenaphthylene	0.837	ND	0.571	68.2	10 - 134	
Acetophenone	0.837	ND	0.311	37.1	10 - 116	
Aniline	0.837	ND	0.437	52.2	10 - 123	
Anthracene	0.837	ND	0.539	64.4	10 - 142	
Atrazine	0.837	ND	0.389	46.5	19 - 115	
Benzaldehyde	0.837	ND	0.371	44.3	10 - 125	
Benzo(a)anthracene	0.837	ND	0.573	68.5	10 - 158	
Benzo(a)pyrene	0.837	ND	0.557	66.5	10 - 180	
Benzo(b)fluoranthene	0.837	ND	0.581	69.4	10 - 200	
Benzo(g,h,i)perylene	0.837	ND	0.551	65.8	10 - 138	
Benzo(k)fluoranthene	0.837	ND	0.590	70.5	10 - 197	
Benzoic acid	0.837	ND	0.130	15.5	10 - 166	
Benzyl alcohol	0.837	ND	0.482	57.5	12 - 124	
Benzyl butyl phthalate	0.837	ND	0.600	71.7	10 - 154	
Bis(2-chloroethoxy)methane	0.837	ND	0.578	69.0	10 - 132	
Bis(2-chloroethyl)ether	0.837	ND	0.559	66.7	10 - 119	
Bis(2-chloroisopropyl)ether	0.837	ND	0.553	66.0	10 - 139	
Bis(2-ethylhexyl)phthalate	0.837	ND	0.611	73.0	10 - 167	
Caprolactam	0.837	ND	0.362	43.3	10 - 132	
Carbazole	0.837	ND	0.514	61.4	10 - 167	
Chrysene	0.837	ND	0.575	68.6	10 - 156	
Dibenzo(a,h)anthracene	0.837	ND	0.546	65.2	10 - 137	
Dibenzofuran	0.837	ND	0.529	63.2	10 - 147	
Diethyl phthalate	0.837	ND	0.606	72.3	20 - 120	
Dimethyl phthalate	0.837	ND	0.554	66.2	18 - 131	

MATRIX SPIKE / MATRIX SPIKE DUPLICATE RECOVERY

EPA 8270E

SB-3 (10-12)

Laboratory:	ALS Environmental - Stratford	SDG:	25F1387
Client:	Vektor Consultants	Project:	2425 Atlantic Ave 25030016
Matrix:	Soil		
Batch:	BF51687	Laboratory ID:	BF51687-MS1
Preparation:	EPA 3550C	Initial/Final:	30.1 g / 1 mL

Source Sample Name: 25F1387-06

COMPOUND	SPIKE ADDED (mg/kg dry)	SAMPLE CONCENTRATION (mg/kg dry)	MS CONCENTRATION (mg/kg dry)	MS % REC. #	QC LIMITS REC.	Q
Di-n-butyl phthalate	0.837	ND	0.606	72.4	10 - 137	
Di-n-octyl phthalate	0.837	ND	0.551	65.8	10 - 180	
Fluoranthene	0.837	ND	0.539	64.4	10 - 160	
Fluorene	0.837	ND	0.576	68.8	10 - 157	
Hexachlorobenzene	0.837	ND	0.550	65.7	10 - 137	
Hexachlorobutadiene	0.837	ND	0.561	67.0	10 - 132	
Hexachlorocyclopentadiene	0.837	ND	0.554	66.2	10 - 106	
Hexachloroethane	0.837	ND	0.504	60.2	10 - 110	
Indeno(1,2,3-cd)pyrene	0.837	ND	0.547	65.3	10 - 144	
Isophorone	0.837	ND	0.599	71.6	10 - 132	
Naphthalene	0.837	ND	0.533	63.7	10 - 141	
Nitrobenzene	0.837	ND	0.561	67.0	10 - 131	
N-Nitrosodimethylamine	0.837	ND	0.604	72.1	10 - 126	
N-nitroso-di-n-propylamine	0.837	ND	0.503	60.1	10 - 125	
N-Nitrosodiphenylamine	0.837	ND	0.642	76.6	10 - 177	
Pentachlorophenol	0.837	ND	0.524	62.6	10 - 153	
Phenanthrene	0.837	ND	0.551	65.8	10 - 148	
Phenol	0.837	ND	0.510	61.0	10 - 126	
Pyrene	0.837	ND	0.565	67.4	10 - 165	
Pyridine	0.837	ND	0.376	44.9	10 - 83	

Column to be used to flag recovery and RPD values with an asterisk

* Values outside of QC limits

MATRIX SPIKE / MATRIX SPIKE DUPLICATE RECOVERY

EPA 8270E

SB-3 (10-12)

Laboratory:	ALS Environmental - Stratford	SDG:	25F1387
Client:	Vektor Consultants	Project:	2425 Atlantic Ave 25030016
Matrix:	Soil		
Batch:	BF51687	Laboratory ID:	BF51687-MSD1
Preparation:	EPA 3550C	Initial/Final:	30.1 g / 1 mL

Source Sample Name: 25F1387-06

COMPOUND	SPIKE ADDED (mg/kg dry)	MSD CONCENTRATION (mg/kg dry)	MSD % REC. #	% RPD #	QC LIMITS RPD	QC LIMITS REC.	Q
1,1-Biphenyl	0.837	0.523	62.5	11.1	30	10 - 130	
1,2,4,5-Tetrachlorobenzene	0.837	0.303	36.2	7.04	30	10 - 133	
1,2,4-Trichlorobenzene	0.837	0.527	63.0	4.23	30	10 - 127	
1,2-Dichlorobenzene	0.837	0.518	61.9	2.80	30	14 - 111	
1,2-Diphenylhydrazine (as Azobenzene)	0.837	0.429	51.3	29.2	30	10 - 144	
1,3-Dichlorobenzene	0.837	0.512	61.2	1.81	30	11 - 111	
1,4-Dichlorobenzene	0.837	0.516	61.6	3.19	30	10 - 106	
2,3,4,6-Tetrachlorophenol	0.837	0.606	72.4	11.7	30	30 - 130	
2,4,5-Trichlorophenol	0.837	0.591	70.6	12.7	30	10 - 127	
2,4,6-Trichlorophenol	0.837	0.545	65.1	9.48	30	10 - 132	
2,4-Dichlorophenol	0.837	0.502	59.9	3.54	30	10 - 128	
2,4-Dimethylphenol	0.837	0.497	59.4	11.4	30	10 - 137	
2,4-Dinitrophenol	0.837	0.526	62.8	12.3	30	10 - 171	
2,4-Dinitrotoluene	0.837	0.561	67.0	5.46	30	16 - 135	
2,6-Dinitrotoluene	0.837	0.563	67.3	4.30	30	18 - 131	
2-Chloronaphthalene	0.837	0.507	60.6	11.7	30	10 - 129	
2-Chlorophenol	0.837	0.527	63.0	0.00	30	15 - 116	
2-Methylnaphthalene	0.837	0.488	58.2	0.551	30	10 - 147	
2-Methylphenol	0.837	0.504	60.2	1.32	30	10 - 136	
2-Nitroaniline	0.837	0.562	67.1	11.1	30	10 - 137	
2-Nitrophenol	0.837	0.569	68.0	1.75	30	10 - 129	
3- & 4-Methylphenols	0.837	0.453	54.2	4.53	30	10 - 123	
3,3-Dichlorobenzidine	0.837	0.780	93.1	1.03	30	10 - 155	
3-Nitroaniline	0.837	0.562	67.1	11.1	30	12 - 133	
4,6-Dinitro-2-methylphenol	0.837	0.632	75.4	22.0	30	10 - 155	
4-Bromophenyl phenyl ether	0.837	0.488	58.3	15.1	30	14 - 128	
4-Chloro-3-methylphenol	0.837	0.548	65.4	4.19	30	10 - 134	
4-Chloroaniline	0.837	0.455	54.3	4.83	30	10 - 145	
4-Chlorophenyl phenyl ether	0.837	0.466	55.7	21.0	30	14 - 130	

MATRIX SPIKE / MATRIX SPIKE DUPLICATE RECOVERY

EPA 8270E

SB-3 (10-12)

Laboratory:	ALS Environmental - Stratford	SDG:	25F1387
Client:	Vektor Consultants	Project:	2425 Atlantic Ave 25030016
Matrix:	Soil		
Batch:	BF51687	Laboratory ID:	BF51687-MSD1
Preparation:	EPA 3550C	Initial/Final:	30.1 g / 1 mL

Source Sample Name: 25F1387-06

COMPOUND	SPIKE ADDED (mg/kg dry)	MSD CONCENTRATION (mg/kg dry)	MSD % REC. #	% RPD #	QC LIMITS RPD	QC LIMITS REC.	Q
4-Nitroaniline	0.837	0.384	45.9	35.9 *	30	10 - 147	
4-Nitrophenol	0.837	0.524	62.6	7.83	30	10 - 137	
Acenaphthene	0.837	0.484	57.8	5.91	30	10 - 146	
Acenaphthylene	0.837	0.546	65.2	4.44	30	10 - 134	
Acetophenone	0.837	0.327	39.0	5.04	30	10 - 116	
Aniline	0.837	0.489	58.4	11.3	30	10 - 123	
Anthracene	0.837	0.543	64.8	0.619	30	10 - 142	
Atrazine	0.837	0.362	43.3	7.13	30	19 - 115	
Benzaldehyde	0.837	0.374	44.7	0.898	30	10 - 125	
Benzo(a)anthracene	0.837	0.569	67.9	0.821	30	10 - 158	
Benzo(a)pyrene	0.837	0.599	71.5	7.30	30	10 - 180	
Benzo(b)fluoranthene	0.837	0.569	68.0	2.10	30	10 - 200	
Benzo(g,h,i)perylene	0.837	0.537	64.2	2.58	30	10 - 138	
Benzo(k)fluoranthene	0.837	0.593	70.9	0.566	30	10 - 197	
Benzoic acid	0.837	0.119	14.2	8.60	30	10 - 166	
Benzyl alcohol	0.837	0.479	57.2	0.558	30	12 - 124	
Benzyl butyl phthalate	0.837	0.593	70.8	1.24	30	10 - 154	
Bis(2-chloroethoxy)methane	0.837	0.554	66.2	4.26	30	10 - 132	
Bis(2-chloroethyl)ether	0.837	0.528	63.0	5.67	30	10 - 119	
Bis(2-chloroisopropyl)ether	0.837	0.597	71.4	7.80	30	10 - 139	
Bis(2-ethylhexyl)phthalate	0.837	0.579	69.2	5.29	30	10 - 167	
Caprolactam	0.837	0.366	43.8	1.10	30	10 - 132	
Carbazole	0.837	0.510	61.0	0.654	30	10 - 167	
Chrysene	0.837	0.575	68.7	0.116	30	10 - 156	
Dibenzo(a,h)anthracene	0.837	0.522	62.3	4.52	30	10 - 137	
Dibenzofuran	0.837	0.516	61.7	2.43	30	10 - 147	
Diethyl phthalate	0.837	0.484	57.8	22.2	30	20 - 120	
Dimethyl phthalate	0.837	0.536	64.0	3.32	30	18 - 131	
Di-n-butyl phthalate	0.837	0.496	59.3	19.9	30	10 - 137	
Di-n-octyl phthalate	0.837	0.571	68.2	3.46	30	10 - 180	

MATRIX SPIKE / MATRIX SPIKE DUPLICATE RECOVERY

EPA 8270E

SB-3 (10-12)

Laboratory:	ALS Environmental - Stratford	SDG:	25F1387
Client:	Vektor Consultants	Project:	2425 Atlantic Ave 25030016
Matrix:	Soil		
Batch:	BF51687	Laboratory ID:	BF51687-MSD1
Preparation:	EPA 3550C	Initial/Final:	30.1 g / 1 mL

Source Sample Name: 25F1387-06

COMPOUND	SPIKE ADDED (mg/kg dry)	MSD CONCENTRATION (mg/kg dry)	MSD % REC. #	% RPD #	QC LIMITS RPD	QC LIMITS REC.	Q
Fluoranthene	0.837	0.496	59.3	8.28	30	10 - 160	
Fluorene	0.837	0.466	55.7	21.1	30	10 - 157	
Hexachlorobenzene	0.837	0.450	53.8	20.0	30	10 - 137	
Hexachlorobutadiene	0.837	0.504	60.2	10.7	30	10 - 132	
Hexachlorocyclopentadiene	0.837	0.498	59.4	10.7	30	10 - 106	
Hexachloroethane	0.837	0.504	60.2	0.133	30	10 - 110	
Indeno(1,2,3-cd)pyrene	0.837	0.532	63.5	2.73	30	10 - 144	
Isophorone	0.837	0.562	67.1	6.46	30	10 - 132	
Naphthalene	0.837	0.528	63.1	0.883	30	10 - 141	
Nitrobenzene	0.837	0.578	69.0	3.06	30	10 - 131	
N-Nitrosodimethylamine	0.837	0.599	71.5	0.780	30	10 - 126	
N-nitroso-di-n-propylamine	0.837	0.508	60.6	0.928	30	10 - 125	
N-Nitrosodiphenylamine	0.837	0.531	63.4	18.8	30	10 - 177	
Pentachlorophenol	0.837	0.506	60.4	3.51	30	10 - 153	
Phenanthrene	0.837	0.539	64.3	2.34	30	10 - 148	
Phenol	0.837	0.502	60.0	1.59	30	10 - 126	
Pyrene	0.837	0.616	73.5	8.63	30	10 - 165	
Pyridine	0.837	0.390	46.6	3.67	30	10 - 83	

Column to be used to flag recovery and RPD values with an asterisk

* Values outside of QC limits

FORM III

LCS / LCS DUPLICATE RECOVERY

EPA 8270E

Laboratory:	ALS Environmental - Stratford	SDG:	25F1387
Client:	Vektor Consultants	Project:	2425 Atlantic Ave 25030016
Matrix:	Soil		
Batch:	BF51724	Laboratory ID:	BF51724-BS1
Preparation:	EPA 3550C	Initial/Final:	30 g / 1 mL

COMPOUND	SPIKE ADDED (mg/kg wet)	LCS CONCENTRATION (mg/kg wet)	LCS % REC. #	QC LIMITS REC.	Q
1,1-Biphenyl	0.833	0.774	92.9	18 - 111	
1,2,4,5-Tetrachlorobenzene	0.833	0.567	68.0	21 - 131	
1,2,4-Trichlorobenzene	0.833	0.868	104	10 - 140	
1,2-Dichlorobenzene	0.833	0.787	94.4	34 - 108	
1,2-Diphenylhydrazine (as Azobenzene)	0.833	0.687	82.4	17 - 137	
1,3-Dichlorobenzene	0.833	0.788	94.5	33 - 110	
1,4-Dichlorobenzene	0.833	0.770	92.4	32 - 104	
2,3,4,6-Tetrachlorophenol	0.833	0.996	120	30 - 130	
2,4,5-Trichlorophenol	0.833	0.966	116	27 - 118	
2,4,6-Trichlorophenol	0.833	0.904	109	31 - 120	
2,4-Dichlorophenol	0.833	0.905	109	20 - 127	
2,4-Dimethylphenol	0.833	0.961	115	14 - 132	
2,4-Dinitrophenol	0.833	1.31	157	10 - 171	
2,4-Dinitrotoluene	0.833	0.899	108	34 - 131	
2,6-Dinitrotoluene	0.833	0.903	108	31 - 128	
2-Chloronaphthalene	0.833	0.820	98.4	31 - 117	
2-Chlorophenol	0.833	0.828	99.4	33 - 113	
2-Methylnaphthalene	0.833	0.752	90.3	12 - 138	
2-Methylphenol	0.833	0.776	93.2	10 - 136	
2-Nitroaniline	0.833	0.910	109	27 - 132	
2-Nitrophenol	0.833	0.859	103	17 - 129	
3- & 4-Methylphenols	0.833	0.687	82.5	29 - 103	
3,3-Dichlorobenzidine	0.833	0.757	90.8	22 - 149	
3-Nitroaniline	0.833	0.756	90.7	20 - 133	
4,6-Dinitro-2-methylphenol	0.833	1.04	124	10 - 143	
4-Bromophenyl phenyl ether	0.833	0.837	100	29 - 120	
4-Chloro-3-methylphenol	0.833	0.844	101	24 - 129	

FORM III

LCS / LCS DUPLICATE RECOVERY

EPA 8270E

Laboratory:	ALS Environmental - Stratford	SDG:	25F1387
Client:	Vektor Consultants	Project:	2425 Atlantic Ave 25030016
Matrix:	Soil		
Batch:	BF51724	Laboratory ID:	BF51724-BS1
Preparation:	EPA 3550C	Initial/Final:	30 g / 1 mL

COMPOUND	SPIKE ADDED (mg/kg wet)	LCS CONCENTRATION (mg/kg wet)	LCS % REC. #	QC LIMITS REC.	Q
4-Chloroaniline	0.833	0.555	66.6	10 - 132	
4-Chlorophenyl phenyl ether	0.833	0.824	98.9	27 - 124	
4-Nitroaniline	0.833	0.785	94.2	16 - 128	
4-Nitrophenol	0.833	0.598	71.7	10 - 141	
Acenaphthene	0.833	0.776	93.1	30 - 121	
Acenaphthylene	0.833	0.845	101	30 - 115	
Acetophenone	0.833	0.524	62.8	20 - 112	
Aniline	0.833	0.314	37.7	10 - 119	
Anthracene	0.833	0.870	104	34 - 118	
Atrazine	0.833	0.654	78.4	26 - 112	
Benzaldehyde	0.833	0.577	69.3	21 - 100	
Benzo(a)anthracene	0.833	0.881	106	32 - 122	
Benzo(a)pyrene	0.833	0.887	106	29 - 133	
Benzo(b)fluoranthene	0.833	0.886	106	25 - 133	
Benzo(g,h,i)perylene	0.833	0.916	110	10 - 143	
Benzo(k)fluoranthene	0.833	0.931	112	25 - 128	
Benzoic acid	0.833	1.35	162 *	10 - 140	
Benzyl alcohol	0.833	0.761	91.4	30 - 115	
Benzyl butyl phthalate	0.833	0.878	105	26 - 126	
Bis(2-chloroethoxy)methane	0.833	0.759	91.1	19 - 132	
Bis(2-chloroethyl)ether	0.833	0.682	81.9	19 - 125	
Bis(2-chloroisopropyl)ether	0.833	0.589	70.7	20 - 135	
Bis(2-ethylhexyl)phthalate	0.833	0.925	111	10 - 155	
Caprolactam	0.833	0.703	84.4	10 - 127	
Carbazole	0.833	0.859	103	35 - 123	
Chrysene	0.833	0.901	108	32 - 123	
Dibenzo(a,h)anthracene	0.833	0.872	105	10 - 136	

FORM III

LCS / LCS DUPLICATE RECOVERY

EPA 8270E

Laboratory:	ALS Environmental - Stratford	SDG:	25F1387
Client:	Vektor Consultants	Project:	2425 Atlantic Ave 25030016
Matrix:	Soil		
Batch:	BF51724	Laboratory ID:	BF51724-BS1
Preparation:	EPA 3550C	Initial/Final:	30 g / 1 mL

COMPOUND	SPIKE ADDED (mg/kg wet)	LCS CONCENTRATION (mg/kg wet)	LCS % REC. #	QC LIMITS REC.	Q
Dibenzofuran	0.833	0.826	99.1	29 - 121	
Diethyl phthalate	0.833	0.814	97.7	34 - 116	
Dimethyl phthalate	0.833	0.839	101	35 - 124	
Di-n-butyl phthalate	0.833	0.863	104	31 - 116	
Di-n-octyl phthalate	0.833	0.869	104	26 - 136	
Fluoranthene	0.833	0.833	100	33 - 122	
Fluorene	0.833	0.841	101	29 - 123	
Hexachlorobenzene	0.833	0.691	82.9	21 - 124	
Hexachlorobutadiene	0.833	0.828	99.3	10 - 149	
Hexachlorocyclopentadiene	0.833	0.506	60.7	10 - 129	
Hexachloroethane	0.833	0.723	86.7	28 - 108	
Indeno(1,2,3-cd)pyrene	0.833	0.864	104	10 - 135	
Isophorone	0.833	0.734	88.1	20 - 132	
Naphthalene	0.833	0.820	98.4	23 - 124	
Nitrobenzene	0.833	0.680	81.6	13 - 132	
N-Nitrosodimethylamine	0.833	0.535	64.2	11 - 129	
N-nitroso-di-n-propylamine	0.833	0.626	75.1	24 - 119	
N-Nitrosodiphenylamine	0.833	0.931	112	22 - 152	
Pentachlorophenol	0.833	2.06	248 *	10 - 139	
Phenanthrene	0.833	0.843	101	33 - 123	
Phenol	0.833	0.727	87.2	23 - 115	
Pyrene	0.833	0.890	107	24 - 130	
Pyridine	0.833	0.466	56.0	10 - 91	

Column to be used to flag recovery and RPD values with an asterisk

* Values outside of QC limits

FORM III

LCS / LCS DUPLICATE RECOVERY

EPA 8270E

Laboratory:	ALS Environmental - Stratford	SDG:	25F1387
Client:	Vektor Consultants	Project:	2425 Atlantic Ave 25030016
Matrix:	Soil		
Batch:	BF51753	Laboratory ID:	BF51753-BS1
Preparation:	EPA 3550C	Initial/Final:	30.1 g / 1 mL

COMPOUND	SPIKE ADDED (mg/kg wet)	LCS CONCENTRATION (mg/kg wet)	LCS % REC. #	QC LIMITS REC.	Q
1,1-Biphenyl	0.831	0.538	64.8	18 - 111	
1,2,4,5-Tetrachlorobenzene	0.831	0.567	68.2	21 - 131	
1,2,4-Trichlorobenzene	0.831	0.707	85.2	10 - 140	
1,2-Dichlorobenzene	0.831	0.587	70.7	34 - 108	
1,2-Diphenylhydrazine (as Azobenzene)	0.831	0.579	69.8	17 - 137	
1,3-Dichlorobenzene	0.831	0.558	67.2	33 - 110	
1,4-Dichlorobenzene	0.831	0.550	66.2	32 - 104	
2,3,4,6-Tetrachlorophenol	0.831	0.396	47.6	30 - 130	
2,4,5-Trichlorophenol	0.831	0.544	65.4	27 - 118	
2,4,6-Trichlorophenol	0.831	0.704	84.7	31 - 120	
2,4-Dichlorophenol	0.831	0.646	77.8	20 - 127	
2,4-Dimethylphenol	0.831	ND	0 *	14 - 132	
2,4-Dinitrophenol	0.831	ND	0 *	10 - 171	
2,4-Dinitrotoluene	0.831	0.627	75.4	34 - 131	
2,6-Dinitrotoluene	0.831	0.677	81.6	31 - 128	
2-Chloronaphthalene	0.831	0.564	67.9	31 - 117	
2-Chlorophenol	0.831	0.578	69.6	33 - 113	
2-Methylnaphthalene	0.831	0.601	72.4	12 - 138	
2-Methylphenol	0.831	0.563	67.8	10 - 136	
2-Nitroaniline	0.831	0.586	70.5	27 - 132	
2-Nitrophenol	0.831	0.557	67.1	17 - 129	
3- & 4-Methylphenols	0.831	0.447	53.8	29 - 103	
3,3-Dichlorobenzidine	0.831	0.427	51.4	22 - 149	
3-Nitroaniline	0.831	0.504	60.6	20 - 133	
4,6-Dinitro-2-methylphenol	0.831	0.143	17.2	10 - 143	
4-Bromophenyl phenyl ether	0.831	0.597	71.9	29 - 120	
4-Chloro-3-methylphenol	0.831	0.750	90.4	24 - 129	

FORM III

LCS / LCS DUPLICATE RECOVERY

EPA 8270E

Laboratory:	ALS Environmental - Stratford	SDG:	25F1387
Client:	Vektor Consultants	Project:	2425 Atlantic Ave 25030016
Matrix:	Soil		
Batch:	BF51753	Laboratory ID:	BF51753-BS1
Preparation:	EPA 3550C	Initial/Final:	30.1 g / 1 mL

COMPOUND	SPIKE ADDED (mg/kg wet)	LCS CONCENTRATION (mg/kg wet)	LCS % REC. #	QC LIMITS REC.	Q
4-Chloroaniline	0.831	0.455	54.8	10 - 132	
4-Chlorophenyl phenyl ether	0.831	0.678	81.6	27 - 124	
4-Nitroaniline	0.831	ND	0 *	16 - 128	
4-Nitrophenol	0.831	1.18	142 *	10 - 141	
Acenaphthene	0.831	0.508	61.2	30 - 121	
Acenaphthylene	0.831	0.594	71.6	30 - 115	
Acetophenone	0.831	0.568	68.4	20 - 112	
Aniline	0.831	0.555	66.9	10 - 119	
Anthracene	0.831	0.584	70.3	34 - 118	
Atrazine	0.831	0.689	82.9	26 - 112	
Benzaldehyde	0.831	0.602	72.4	21 - 100	
Benzo(a)anthracene	0.831	0.626	75.3	32 - 122	
Benzo(a)pyrene	0.831	0.680	81.9	29 - 133	
Benzo(b)fluoranthene	0.831	0.588	70.8	25 - 133	
Benzo(g,h,i)perylene	0.831	0.638	76.8	10 - 143	
Benzo(k)fluoranthene	0.831	0.739	89.0	25 - 128	
Benzoic acid	0.831	0.381	45.9	10 - 140	
Benzyl alcohol	0.831	0.555	66.8	30 - 115	
Benzyl butyl phthalate	0.831	0.689	83.0	26 - 126	
Bis(2-chloroethoxy)methane	0.831	0.546	65.7	19 - 132	
Bis(2-chloroethyl)ether	0.831	0.598	72.0	19 - 125	
Bis(2-chloroisopropyl)ether	0.831	0.407	49.0	20 - 135	
Bis(2-ethylhexyl)phthalate	0.831	0.696	83.8	10 - 155	
Caprolactam	0.831	ND	0 *	10 - 127	
Carbazole	0.831	0.567	68.3	35 - 123	
Chrysene	0.831	0.690	83.0	32 - 123	
Dibenzo(a,h)anthracene	0.831	0.734	88.4	10 - 136	

FORM III

LCS / LCS DUPLICATE RECOVERY

EPA 8270E

Laboratory:	ALS Environmental - Stratford	SDG:	25F1387
Client:	Vektor Consultants	Project:	2425 Atlantic Ave 25030016
Matrix:	Soil		
Batch:	BF51753	Laboratory ID:	BF51753-BS1
Preparation:	EPA 3550C	Initial/Final:	30.1 g / 1 mL

COMPOUND	SPIKE ADDED (mg/kg wet)	LCS CONCENTRATION (mg/kg wet)	LCS % REC. #	QC LIMITS REC.	Q
Dibenzofuran	0.831	0.587	70.6	29 - 121	
Diethyl phthalate	0.831	0.687	82.7	34 - 116	
Dimethyl phthalate	0.831	0.669	80.5	35 - 124	
Di-n-butyl phthalate	0.831	0.639	77.0	31 - 116	
Di-n-octyl phthalate	0.831	0.674	81.2	26 - 136	
Fluoranthene	0.831	0.575	69.2	33 - 122	
Fluorene	0.831	0.617	74.2	29 - 123	
Hexachlorobenzene	0.831	0.699	84.2	21 - 124	
Hexachlorobutadiene	0.831	0.892	107	10 - 149	
Hexachlorocyclopentadiene	0.831	0.0209	2.52 *	10 - 129	J
Hexachloroethane	0.831	0.685	82.5	28 - 108	
Indeno(1,2,3-cd)pyrene	0.831	0.865	104	10 - 135	
Isophorone	0.831	0.742	89.3	20 - 132	
Naphthalene	0.831	0.608	73.2	23 - 124	
Nitrobenzene	0.831	0.678	81.7	13 - 132	
N-Nitrosodimethylamine	0.831	0.732	88.1	11 - 129	
N-nitroso-di-n-propylamine	0.831	0.624	75.1	24 - 119	
N-Nitrosodiphenylamine	0.831	0.500	60.2	22 - 152	
Pentachlorophenol	0.831	ND	0 *	10 - 139	
Phenanthrene	0.831	0.560	67.4	33 - 123	
Phenol	0.831	0.727	87.6	23 - 115	
Pyrene	0.831	0.628	75.6	24 - 130	
Pyridine	0.831	0.594	71.6	10 - 91	

Column to be used to flag recovery and RPD values with an asterisk

* Values outside of QC limits

FORM I

METHOD BLANK DATA SHEET

EPA 8270E

Laboratory:	ALS Environmental - Stratford			SDG:	25F1387
Client:	Vektor Consultants			Laboratory ID:	BF51724-BLK1
Project:	2425 Atlantic Ave 25030016			Calibration:	SF50028
Preparation:	EPA 3550C	Prepared:	06/24/25 12:57	File ID:	E20026059.D
Instrument:	BNA#2	Analyzed:	06/25/25 09:33	Initial/Final:	30 g / 1 mL
Batch:	BF51724	Sequence:	S5F2513	Matrix:	Soil

Analyzed by: ALS Environmental - Stratford

Semivolatile Organic Compounds by GC/MS

Sample Prepared by Method: EPA 3550C

Results Reported to MDL

CAS No.	Parameter	Result	Flag	Units	RL	MDL	Dilution	Reference Method	Prepared	Analyzed	Analyst
92-52-4	1,1-Biphenyl	ND		mg/kg wet	0.0417	0.0209	1	EPA 8270E	06/24/25 12:57	06/25/25 09:33	
95-94-3	1,2,4,5-Tetrachlorobenzene	ND		mg/kg wet	0.0833	0.0417	1	EPA 8270E	06/24/25 12:57	06/25/25 09:33	
120-82-1	1,2,4-Trichlorobenzene	ND		mg/kg wet	0.0417	0.0209	1	EPA 8270E	06/24/25 12:57	06/25/25 09:33	
95-50-1	1,2-Dichlorobenzene	ND		mg/kg wet	0.0417	0.0209	1	EPA 8270E	06/24/25 12:57	06/25/25 09:33	
122-66-7	1,2-Diphenylhydrazine (as Azobenzene)	ND		mg/kg wet	0.0417	0.0209	1	EPA 8270E	06/24/25 12:57	06/25/25 09:33	
541-73-1	1,3-Dichlorobenzene	ND		mg/kg wet	0.0417	0.0209	1	EPA 8270E	06/24/25 12:57	06/25/25 09:33	
106-46-7	1,4-Dichlorobenzene	ND		mg/kg wet	0.0417	0.0209	1	EPA 8270E	06/24/25 12:57	06/25/25 09:33	
58-90-2	2,3,4,6-Tetrachlorophenol	ND		mg/kg wet	0.0833	0.0417	1	EPA 8270E	06/24/25 12:57	06/25/25 09:33	
95-95-4	2,4,5-Trichlorophenol	ND		mg/kg wet	0.0417	0.0209	1	EPA 8270E	06/24/25 12:57	06/25/25 09:33	
88-06-2	2,4,6-Trichlorophenol	ND		mg/kg wet	0.0417	0.0209	1	EPA 8270E	06/24/25 12:57	06/25/25 09:33	
120-83-2	2,4-Dichlorophenol	ND		mg/kg wet	0.0417	0.0209	1	EPA 8270E	06/24/25 12:57	06/25/25 09:33	
105-67-9	2,4-Dimethylphenol	ND		mg/kg wet	0.0417	0.0209	1	EPA 8270E	06/24/25 12:57	06/25/25 09:33	
51-28-5	2,4-Dinitrophenol	ND		mg/kg wet	0.0833	0.0417	1	EPA 8270E	06/24/25 12:57	06/25/25 09:33	
121-14-2	2,4-Dinitrotoluene	ND		mg/kg wet	0.0417	0.0209	1	EPA 8270E	06/24/25 12:57	06/25/25 09:33	
606-20-2	2,6-Dinitrotoluene	ND		mg/kg wet	0.0417	0.0209	1	EPA 8270E	06/24/25 12:57	06/25/25 09:33	
91-58-7	2-Chloronaphthalene	ND		mg/kg wet	0.0417	0.0209	1	EPA 8270E	06/24/25 12:57	06/25/25 09:33	
95-57-8	2-Chlorophenol	ND		mg/kg wet	0.0417	0.0209	1	EPA 8270E	06/24/25 12:57	06/25/25 09:33	
91-57-6	2-Methylnaphthalene	ND		mg/kg wet	0.0417	0.0209	1	EPA 8270E	06/24/25 12:57	06/25/25 09:33	
95-48-7	2-Methylphenol	ND		mg/kg wet	0.0417	0.0209	1	EPA 8270E	06/24/25 12:57	06/25/25 09:33	
88-74-4	2-Nitroaniline	ND		mg/kg wet	0.0833	0.0417	1	EPA 8270E	06/24/25 12:57	06/25/25 09:33	
88-75-5	2-Nitrophenol	ND		mg/kg wet	0.0417	0.0209	1	EPA 8270E	06/24/25 12:57	06/25/25 09:33	
65794-96-9	3- & 4-Methylphenols	ND		mg/kg wet	0.0417	0.0209	1	EPA 8270E	06/24/25 12:57	06/25/25 09:33	
91-94-1	3,3-Dichlorobenzidine	ND		mg/kg wet	0.0417	0.0209	1	EPA 8270E	06/24/25 12:57	06/25/25 09:33	
99-09-2	3-Nitroaniline	ND		mg/kg wet	0.0833	0.0417	1	EPA 8270E	06/24/25 12:57	06/25/25 09:33	
534-52-1	4,6-Dinitro-2-methylphenol	ND		mg/kg wet	0.0833	0.0417	1	EPA 8270E	06/24/25 12:57	06/25/25 09:33	
101-55-3	4-Bromophenyl phenyl ether	ND		mg/kg wet	0.0417	0.0209	1	EPA 8270E	06/24/25 12:57	06/25/25 09:33	
59-50-7	4-Chloro-3-methylphenol	ND		mg/kg wet	0.0417	0.0209	1	EPA 8270E	06/24/25 12:57	06/25/25 09:33	
106-47-8	4-Chloroaniline	ND		mg/kg wet	0.0417	0.0209	1	EPA 8270E	06/24/25 12:57	06/25/25 09:33	
7005-72-3	4-Chlorophenyl phenyl ether	ND		mg/kg wet	0.0417	0.0209	1	EPA 8270E	06/24/25 12:57	06/25/25 09:33	
100-01-6	4-Nitroaniline	ND		mg/kg wet	0.0833	0.0417	1	EPA 8270E	06/24/25 12:57	06/25/25 09:33	
100-02-7	4-Nitrophenol	ND		mg/kg wet	0.0833	0.0417	1	EPA 8270E	06/24/25 12:57	06/25/25 09:33	
83-32-9	Acenaphthene	ND		mg/kg wet	0.0417	0.0209	1	EPA 8270E	06/24/25 12:57	06/25/25 09:33	
208-96-8	Acenaphthylene	ND		mg/kg wet	0.0417	0.0209	1	EPA 8270E	06/24/25 12:57	06/25/25 09:33	
98-86-2	Acetophenone	ND		mg/kg wet	0.0417	0.0209	1	EPA 8270E	06/24/25 12:57	06/25/25 09:33	
62-53-3	Aniline	ND		mg/kg wet	0.167	0.0835	1	EPA 8270E	06/24/25 12:57	06/25/25 09:33	
120-12-7	Anthracene	ND		mg/kg wet	0.0417	0.0209	1	EPA 8270E	06/24/25 12:57	06/25/25 09:33	
1912-24-9	Atrazine	ND		mg/kg wet	0.0417	0.0209	1	EPA 8270E	06/24/25 12:57	06/25/25 09:33	
100-52-7	Benzaldehyde	ND		mg/kg wet	0.0417	0.0209	1	EPA 8270E	06/24/25 12:57	06/25/25 09:33	
92-87-5	Benzidine	ND		mg/kg wet	0.167	0.0835	1	EPA 8270E	06/24/25 12:57	06/25/25 09:33	
56-55-3	Benzo(a)anthracene	ND		mg/kg wet	0.0417	0.0209	1	EPA 8270E	06/24/25 12:57	06/25/25 09:33	
50-32-8	Benzo(a)pyrene	ND		mg/kg wet	0.0417	0.0209	1	EPA 8270E	06/24/25 12:57	06/25/25 09:33	
205-99-2	Benzo(b)fluoranthene	ND		mg/kg wet	0.0417	0.0209	1	EPA 8270E	06/24/25 12:57	06/25/25 09:33	
191-24-2	Benzo(g,h,i)perylene	ND		mg/kg wet	0.0417	0.0209	1	EPA 8270E	06/24/25 12:57	06/25/25 09:33	

FORM I

METHOD BLANK DATA SHEET
EPA 8270E

Laboratory:	ALS Environmental - Stratford			SDG:	25F1387
Client:	Vektor Consultants			Laboratory ID:	BF51724-BLK1
Project:	2425 Atlantic Ave 25030016			Calibration:	SF50028
Preparation:	EPA 3550C	Prepared:	06/24/25 12:57	File ID:	E20026059.D
Instrument:	BNA#2	Analyzed:	06/25/25 09:33	Initial/Final:	30 g / 1 mL
Batch:	BF51724	Sequence:	S5F2513	Matrix:	Soil

Semivolatile Organic Compounds by GC/MS
Sample Prepared by Method: EPA 3550C

Results Reported to MDL

CAS No.	Parameter	Result	Flag	Units	RL	MDL	Dilution	Reference Method	Prepared	Analyzed	Analyst
207-08-9	Benzo(k)fluoranthene	ND		mg/kg wet	0.0417	0.0209	1	EPA 8270E	06/24/25 12:57	06/25/25 09:33	
65-85-0	Benzoic acid	ND		mg/kg wet	0.0417	0.0209	1	EPA 8270E	06/24/25 12:57	06/25/25 09:33	
100-51-6	Benzyl alcohol	ND		mg/kg wet	0.0417	0.0209	1	EPA 8270E	06/24/25 12:57	06/25/25 09:33	
85-68-7	Benzyl butyl phthalate	ND		mg/kg wet	0.0417	0.0209	1	EPA 8270E	06/24/25 12:57	06/25/25 09:33	
111-91-1	Bis(2-chloroethoxy)methane	ND		mg/kg wet	0.0417	0.0209	1	EPA 8270E	06/24/25 12:57	06/25/25 09:33	
111-44-4	Bis(2-chloroethyl)ether	ND		mg/kg wet	0.0417	0.0209	1	EPA 8270E	06/24/25 12:57	06/25/25 09:33	
108-60-1	Bis(2-chloroisopropyl)ether	ND		mg/kg wet	0.0417	0.0209	1	EPA 8270E	06/24/25 12:57	06/25/25 09:33	
117-81-7	Bis(2-ethylhexyl)phthalate	0.0370	J	mg/kg wet	0.0417	0.0209	1	EPA 8270E	06/24/25 12:57	06/25/25 09:33	
105-60-2	Caprolactam	ND		mg/kg wet	0.0833	0.0417	1	EPA 8270E	06/24/25 12:57	06/25/25 09:33	
86-74-8	Carbazole	ND		mg/kg wet	0.0417	0.0209	1	EPA 8270E	06/24/25 12:57	06/25/25 09:33	
218-01-9	Chrysene	ND		mg/kg wet	0.0417	0.0209	1	EPA 8270E	06/24/25 12:57	06/25/25 09:33	
53-70-3	Dibenzo(a,h)anthracene	ND		mg/kg wet	0.0417	0.0209	1	EPA 8270E	06/24/25 12:57	06/25/25 09:33	
132-64-9	Dibenzofuran	ND		mg/kg wet	0.0417	0.0209	1	EPA 8270E	06/24/25 12:57	06/25/25 09:33	
84-66-2	Diethyl phthalate	ND		mg/kg wet	0.0417	0.0209	1	EPA 8270E	06/24/25 12:57	06/25/25 09:33	
131-11-3	Dimethyl phthalate	ND		mg/kg wet	0.0417	0.0209	1	EPA 8270E	06/24/25 12:57	06/25/25 09:33	
84-74-2	Di-n-butyl phthalate	ND		mg/kg wet	0.0417	0.0209	1	EPA 8270E	06/24/25 12:57	06/25/25 09:33	
117-84-0	Di-n-octyl phthalate	ND		mg/kg wet	0.0417	0.0209	1	EPA 8270E	06/24/25 12:57	06/25/25 09:33	
206-44-0	Fluoranthene	ND		mg/kg wet	0.0417	0.0209	1	EPA 8270E	06/24/25 12:57	06/25/25 09:33	
86-73-7	Fluorene	ND		mg/kg wet	0.0417	0.0209	1	EPA 8270E	06/24/25 12:57	06/25/25 09:33	
118-74-1	Hexachlorobenzene	ND		mg/kg wet	0.0417	0.0209	1	EPA 8270E	06/24/25 12:57	06/25/25 09:33	
87-68-3	Hexachlorobutadiene	ND		mg/kg wet	0.0417	0.0209	1	EPA 8270E	06/24/25 12:57	06/25/25 09:33	
77-47-4	Hexachlorocyclopentadiene	ND		mg/kg wet	0.0417	0.0209	1	EPA 8270E	06/24/25 12:57	06/25/25 09:33	
67-72-1	Hexachloroethane	ND		mg/kg wet	0.0417	0.0209	1	EPA 8270E	06/24/25 12:57	06/25/25 09:33	
193-39-5	Indeno(1,2,3-cd)pyrene	ND		mg/kg wet	0.0417	0.0209	1	EPA 8270E	06/24/25 12:57	06/25/25 09:33	
78-59-1	Isophorone	ND		mg/kg wet	0.0417	0.0209	1	EPA 8270E	06/24/25 12:57	06/25/25 09:33	
91-20-3	Naphthalene	ND		mg/kg wet	0.0417	0.0209	1	EPA 8270E	06/24/25 12:57	06/25/25 09:33	
98-95-3	Nitrobenzene	ND		mg/kg wet	0.0417	0.0209	1	EPA 8270E	06/24/25 12:57	06/25/25 09:33	
62-75-9	N-Nitrosodimethylamine	ND		mg/kg wet	0.0417	0.0209	1	EPA 8270E	06/24/25 12:57	06/25/25 09:33	
621-64-7	N-nitroso-di-n-propylamine	ND		mg/kg wet	0.0417	0.0209	1	EPA 8270E	06/24/25 12:57	06/25/25 09:33	
86-30-6	N-Nitrosodiphenylamine	ND		mg/kg wet	0.0417	0.0209	1	EPA 8270E	06/24/25 12:57	06/25/25 09:33	
87-86-5	Pentachlorophenol	ND		mg/kg wet	0.0417	0.0209	1	EPA 8270E	06/24/25 12:57	06/25/25 09:33	
85-01-8	Phenanthrene	ND		mg/kg wet	0.0417	0.0209	1	EPA 8270E	06/24/25 12:57	06/25/25 09:33	
108-95-2	Phenol	ND		mg/kg wet	0.0417	0.0209	1	EPA 8270E	06/24/25 12:57	06/25/25 09:33	
129-00-0	Pyrene	ND		mg/kg wet	0.0417	0.0209	1	EPA 8270E	06/24/25 12:57	06/25/25 09:33	
110-86-1	Pyridine	ND		mg/kg wet	0.167	0.0835	1	EPA 8270E	06/24/25 12:57	06/25/25 09:33	

	Surrogate Recoveries	Result	Acceptance Range
118-79-6	SURR: 2,4,6-Tribromophenol	*36.8 %*	*19-110*
321-60-8	SURR: 2-Fluorobiphenyl	*26.4 %*	*21-113*
367-12-4	SURR: 2-Fluorophenol	*28.4 %*	*20-108*
4165-60-0	SURR: Nitrobenzene-d5	*23.3 %*	*22-108*
13127-88-3	SURR: Phenol-d6	*23.3 %*	*23-114*
1718-51-0	SURR: Terphenyl-d14	*29.1 %*	*24-116*

FORM VI

INITIAL CALIBRATION DATA (Continued)

EPA 8270E

Laboratory: ALS Environmental - Stratford
SDG: 25F1387
Client: Vektor Consultants
Project: 2425 Atlantic Ave 25030016
Calibration: SF50028
Instrument: BNA#2
Calibration Date: 06/13/25 12:39

Compound	Mean RF	RF RSD	Mean RT	RT RSD	Linear r	Quad COD	LIMIT	Q
1,1-Biphenyl	0.6887658	6.50322	7.028428	1.878742E-02			SPCC (0.01)	
1,2,4,5-Tetrachlorobenzene	0.7243455	12.58182	6.797	1.385968E-02			SPCC (0.01)	
1,2,4-Trichlorobenzene	0.2966968	12.02407	6.033	2.409198E-02			20	
1,2-Dichlorobenzene	1.410491	8.705761	5.290857	5.335496E-02			20	
1,2-Diphenylhydrazine (as Azobenzene)	0.7747949	5.676614	8.477857	3.053064E-02			20	
1,3-Dichlorobenzene	1.440955	7.199951	5.112143	4.655383E-03			20	
1,4-Dichlorobenzene	1.512441	7.612329	5.144714	0.2719174			20	
1-Methylnaphthalene	0.7022938	11.42229	6.714	3.603635E-02			20	
2,3,4,6-Tetrachlorophenol	9.748657E-02	18.91309	8.074429	1.643782E-02			SPCC (0.01)	
2,4,5-Trichlorophenol	0.3555971	4.043699	6.957286	2.154909E-02			SPCC (0.2)	
2,4,6-Trichlorophenol	0.330706	3.436741	6.897286	2.508838E-02			SPCC (0.2)	
2,4-Dichlorophenol	0.2685595	9.209941	5.995	2.350338E-02			SPCC (0.2)	
2,4-Dimethylphenol	0.2716362	8.904587	5.835714	3.346948E-02			SPCC (0.2)	
2,4-Dinitrophenol	3.695166E-02	71.9068	7.737	0.0248181		0.9920876	SPCC (0.01)	
2,4-Dinitrotoluene	0.4083986	4.270762	7.901	4.166545E-02			SPCC (0.2)	
2,6-Dinitrotoluene	0.299805	4.193275	7.453714	3.047685E-02			SPCC (0.2)	
2-Chloronaphthalene	1.067647	7.908105	7.055857	3.658291E-02			SPCC (0.8)	
2-Chlorophenol	1.289625	6.918461	5.033286	4.090919E-02			SPCC (0.8)	
2-Methylnaphthalene	0.7139895	11.20665	6.619143	3.623279E-02			SPCC (0.4)	
2-Methylphenol	1.133746	7.785649	5.369571	2.797144E-02			SPCC (0.7)	
2-Nitroaniline	0.3747386	3.19475	7.189571	3.280932E-02			SPCC (0.01)	
2-Nitrophenol	0.1734177	8.012674	5.807143	5.016933E-02			SPCC (0.1)	
3- & 4-Methylphenols	1.678483	6.370786	5.470143	4.847072E-02			SPCC (0.6)	
3,3-Dichlorobenzidine	0.4465594	13.67234	15.15929	2.493191E-02			SPCC (0.01)	
3-Nitroaniline	0.3356638	3.125211	7.622	4.028559E-02			SPCC (0.01)	
4,6-Dinitro-2-methylphenol	6.360651E-02	47.75827	8.429	7.044084E-02		0.9974997	SPCC (0.01)	
4-Bromophenyl phenyl ether	0.203825	5.619738	8.951715	2.844899E-02			SPCC (0.1)	
4-Chloro-3-methylphenol	0.3189071	8.690901	6.529	3.427145E-02			SPCC (0.2)	
4-Chloroaniline	0.407046	11.72897	6.139857	4.332441E-02			SPCC (0.01)	

FORM VI

INITIAL CALIBRATION DATA (Continued)

EPA 8270E

Laboratory: ALS Environmental - Stratford
SDG: 25F1387
Client: Vektor Consultants
Project: 2425 Atlantic Ave 25030016
Calibration: SF50028
Instrument: BNA#2
Calibration Date: 06/13/25 12:39

Compound	Mean RF	RF RSD	Mean RT	RT RSD	Linear r	Quad COD	LIMIT	Q
4-Chlorophenyl phenyl ether	0.6986761	5.449335	8.264428	2.750842E-02			SPCC (0.4)	
4-Nitroaniline	0.3413759	3.528962	8.383	0.0833297			SPCC (0.01)	
4-Nitrophenol	0.2449788	5.754386	7.866286	5.158431E-02			SPCC (0.01)	
Acenaphthene	1.127994	6.838401	7.682	3.684314E-02			SPCC (0.9)	
Acenaphthylene	1.81328	6.262062	7.484286	2.440422E-02			SPCC (0.9)	
Acetophenone	2.555652	11.83953	5.445286	3.106496E-02			SPCC (0.01)	
Alpha Terpineol	0.2624922	8.941668	6.059857	2.760475E-02			20	
Aniline	1.711774	3.534403	4.937	1.940436E-02			SPCC ()	
Anthracene	1.096976	6.777757	9.802857	3.730787E-02			SPCC (0.7)	
Atrazine	0.2952733	12.24502	9.273143	8.616921E-02			SPCC (0.01)	
Benzaldehyde	1.314386	11.79832	4.832286	0.021388			SPCC (0.01)	
Benzidine	0.5038143	21.3361	12.31514	1.382836E-02		0.9472286	0.99	*
Benzo(a)anthracene	1.327367	6.296202	15.11	2.420647E-02		0.9992505	SPCC (0.8)	
Benzo(a)pyrene	1.114516	10.22269	18.129	4.028624E-02			SPCC (0.7)	
Benzo(b)fluoranthene	1.188995	8.50354	17.47629	3.978743E-02			SPCC (0.7)	
Benzo(g,h,i)perylene	0.8845832	4.706058	20.71429	6.922669E-02			SPCC (0.5)	
Benzo(k)fluoranthene	1.157344	11.91284	17.52643	5.786199E-02			SPCC (0.7)	
Benzoic acid	0.0287589	65.84529	5.925857	0.1806151		0.9865164	0.99	*
Benzyl alcohol	0.8568473	4.26539	5.259714	1.382053E-02			20	
Benzyl butyl phthalate	0.5780384	4.522431	14.03629	2.660645E-02			20	
Bis(2-chloroethoxy)methane	0.345337	10.79767	5.880286	3.606872E-02			SPCC (0.3)	
Bis(2-chloroethyl)ether	1.24998	8.714671	4.960714	1.302456E-02			SPCC (0.7)	
Bis(2-chloroisopropyl)ether	1.345616	7.687041	5.35	1.408007E-02			SPCC (0.01)	
Bis(2-ethylhexyl)phthalate	0.7220055	5.533954	15.423	2.152362E-02			20	
Caprolactam	0.1645492	13.33914	6.385429	0.2466206			SPCC (0.01)	
Carbazole	1.074777	5.950025	10.11229	3.345196E-02			SPCC (0.01)	
Chrysene	1.193273	8.907782	15.20757	4.544625E-02			SPCC (0.7)	
Dibenzo(a,h)anthracene	0.9942662	2.854267	20.265	4.801127E-02			SPCC (0.4)	
Dibenzofuran	1.685762	5.406395	7.860572	2.001291E-02			SPCC (0.8)	
Diethyl phthalate	1.414908	5.08293	8.163857	3.306631E-02			SPCC (0.01)	

FORM VI

INITIAL CALIBRATION DATA (Continued)

EPA 8270E

Laboratory: ALS Environmental - Stratford
SDG: 25F1387
Client: Vektor Consultants
Project: 2425 Atlantic Ave 25030016
Calibration: SF50028
Instrument: BNA#2
Calibration Date: 06/13/25 12:39

Compound	Mean RF	RF RSD	Mean RT	RT RSD	Linear r	Quad COD	LIMIT	Q
Dimethyl phthalate	1.330782	5.981964	7.357714	2.212699E-02			SPCC (0.01)	
Di-n-butyl phthalate	1.223031	3.515734	10.83143	1.432479E-02			SPCC (0.01)	
Di-n-octyl phthalate	1.2885	4.415923	16.78286	2.009105E-02			SPCC (0.01)	
Diphenylamine	0.5696873	5.727958	8.441143	4.299014E-02			20	
Fluoranthene	1.356058	4.399541	11.98229	2.836406E-02			SPCC (0.6)	
Fluorene	1.430475	5.506121	8.289143	3.190929E-02			SPCC (0.9)	
Hexachlorobenzene	9.974058E-02	5.927876	9.195143	2.826815E-02			SPCC (0.1)	
Hexachlorobutadiene	0.1702147	11.25256	6.199714	3.596572E-02			SPCC (0.01)	
Hexachlorocyclopentadiene	0.1980649	23.21199	6.801714	1.095385E-02		0.9980293	SPCC (0.05)	
Hexachloroethane	0.560027	9.164078	5.508143	4.735234E-02			SPCC (0.3)	
Indeno(1,2,3-cd)pyrene	1.259698	3.295225	20.23171	0.0630189			SPCC (0.5)	
Isophorone	0.6936587	9.541837	5.731143	4.426108E-02			SPCC (0.4)	
Naphthalene	0.9996473	12.36703	6.085	3.081459E-03			SPCC (0.7)	
Nitrobenzene	0.3878589	9.920704	5.577857	3.122346E-02			SPCC (0.2)	
N-Nitrosodimethylamine	0.660161	5.114259	3.144	0.1315979			20	
N-nitroso-di-n-propylamine	1.176229	4.54689	5.451857	7.135666E-02			SPCC (0.5)	
N-Nitrosodiphenylamine	0.2428615	5.757438	8.441143	4.299014E-02			SPCC (0.01)	
Parathion	0.1360347	12.98042	11.2	2.498859E-02			20	
Pentachloronitrobenzene	8.808391E-02	3.213924	9.613857	3.570066E-02			20	
Pentachlorophenol	4.142946E-03	117.1201	9.535857	0.517495		0.9931276	SPCC (0.05)	
Phenanthrene	1.119737	7.658925	9.728429	3.317442E-02			SPCC (0.7)	
Phenol	1.787984	3.473823	4.959286	7.088326E-02			SPCC (0.8)	
Pyrene	1.317176	7.552514	12.44529	3.728254E-02			SPCC (0.6)	
Pyridine	1.115273	5.889799	3.142143	0.2060345			20	
SURR: 2,4,6-Tribromophenol	7.231931E-02	4.322836	8.657714	1.924059E-02			20	
SURR: 2-Fluorobiphenyl	1.280002	6.517642	6.940429	0.0344883			20	
SURR: 2-Fluorophenol	1.077436	5.910054	4.263714	0.0780751			20	
SURR: Nitrobenzene-d5	0.3798841	9.224358	5.563714	3.718207E-02			20	
SURR: Phenol-d6	1.51639	3.944442	4.951	8.393131E-02			20	
SURR: Terphenyl-d14	0.9881321	6.973955	12.83414	1.304554E-02			20	

FORM VI

INITIAL CALIBRATION DATA (Continued)

EPA 8270E

Laboratory: ALS Environmental - Stratford
SDG: 25F1387
Client: Vektor Consultants
Project: 2425 Atlantic Ave 25030016
Calibration: SF50049
Instrument: BNA#6
Calibration Date: 06/19/25 01:34

Compound	Mean RF	RF RSD	Mean RT	RT RSD	Linear r	Quad COD	LIMIT	Q
1,1-Biphenyl	0.4866349	4.451103	6.72	1.146183E-02			SPCC (0.01)	
1,2,4,5-Tetrachlorobenzene	0.8649564	9.962475	6.461667	6.537328E-02			SPCC (0.01)	
1,2,4-Trichlorobenzene	0.2986167	7.001002	5.741666	7.138375E-02			20	
1,2-Dichlorobenzene	1.226911	5.457887	4.99	1.990877E-02			20	
1,2-Diphenylhydrazine (as Azobenzene)	0.537234	6.781668	8.14	5.734557E-03			20	
1,3-Dichlorobenzene	1.270243	6.577309	4.82	1.982149E-02			20	
1,4-Dichlorobenzene	1.305542	5.147043	4.88	1.602522E-02			20	
1-Methylnaphthalene	0.5248588	7.854243	6.41	2.040169E-02			20	
2,3,4,6-Tetrachlorophenol	0.1089251	8.467714	7.65	1.676961E-02			SPCC (0.01)	
2,4,5-Trichlorophenol	0.3679505	6.699261	6.5825	6.846134E-02			SPCC (0.2)	
2,4,6-Trichlorophenol	0.316778	4.917115	6.55125	5.722441E-02			SPCC (0.2)	
2,4-Dichlorophenol	0.261783	7.837959	5.67875	6.090016E-02			SPCC (0.2)	
2,4-Dimethylphenol	0.2507319	16.27165	5.52625	9.342925E-02			SPCC (0.2)	
2,4-Dinitrophenol	0.1004025	16.47569	7.34	7.311253E-02			SPCC (0.01)	
2,4-Dinitrotoluene	0.335871	10.48709	7.488333	5.658566E-02			SPCC (0.2)	
2,6-Dinitrotoluene	0.249573	5.602002	7.058333	5.485077E-02			SPCC (0.2)	
2-Chloronaphthalene	0.9468353	3.952114	6.74	5.887622E-03			SPCC (0.8)	
2-Chlorophenol	1.103954	6.733738	4.70875	7.730819E-02			SPCC (0.8)	
2-Methylnaphthalene	0.5963658	8.610428	6.33	2.313265E-02			SPCC (0.4)	
2-Methylphenol	0.8543981	6.726114	5.03	1.775272E-02			SPCC (0.7)	
2-Nitroaniline	0.2941757	6.135598	6.825	7.973503E-02			SPCC (0.01)	
2-Nitrophenol	0.1442761	7.373863	5.50875	6.203453E-02			SPCC (0.1)	
3- & 4-Methylphenols	1.318837	5.869643	5.1375	9.117438E-02			SPCC (0.6)	
3,3-Dichlorobenzidine	0.4400977	21.80175	14.74333	3.509553E-02			SPCC (0.01)	*
3-Nitroaniline	0.2941757	6.135598	6.825	7.973503E-02			SPCC (0.01)	
4,6-Dinitro-2-methylphenol	7.284574E-02	18.44842	7.98125	0.0804821			SPCC (0.01)	
4-Bromophenyl phenyl ether	0.1977824	5.371966	8.61	0.0142186			SPCC (0.1)	
4-Chloro-3-methylphenol	0.2504465	10.08355	6.1825	7.534614E-02			SPCC (0.2)	
4-Chloroaniline	0.3457061	6.451731	5.833333	8.900626E-02			SPCC (0.01)	

FORM VI

INITIAL CALIBRATION DATA (Continued)

EPA 8270E

Laboratory: ALS Environmental - Stratford
SDG: 25F1387
Client: Vektor Consultants
Project: 2425 Atlantic Ave 25030016
Calibration: SF50049
Instrument: BNA#6
Calibration Date: 06/19/25 01:34

Compound	Mean RF	RF RSD	Mean RT	RT RSD	Linear r	Quad COD	LIMIT	Q
4-Chlorophenyl phenyl ether	0.6385965	5.083635	7.93	1.884959E-02			SPCC (0.4)	
4-Nitroaniline	0.2926177	7.084854	7.941667	9.517461E-02			SPCC (0.01)	
4-Nitrophenol	0.1929331	6.951103	7.38625	0.1008536			SPCC (0.01)	
Acenaphthene	0.9730395	4.041881	7.328333	5.219631E-02			SPCC (0.9)	
Acenaphthylene	1.516872	4.351276	7.14	1.460033E-02			SPCC (0.9)	
Acetophenone	2.40068	9.381185	5.15	2.077223E-03			SPCC (0.01)	
Alpha Terpineol	0.1622921	6.410766	5.801667	7.257912E-02			20	
Aniline	1.3551	5.029317	4.62	1.579993E-02			SPCC ()	
Anthracene	0.9289194	6.321444	9.423333	5.645196E-02			SPCC (0.7)	
Atrazine	0.3033842	9.138666	8.871667	8.341039E-02			SPCC (0.01)	
Benzaldehyde	1.189634	11.44115	4.543333	0.1121106			SPCC (0.01)	
Benzidine	0.5492235	33.60052	11.91167	3.536524E-02			20	*
Benzo(a)anthracene	1.070677	5.974513	14.71333	3.063796E-02			SPCC (0.8)	
Benzo(a)pyrene	1.050829	6.256059	17.70333	0.0613634			SPCC (0.7)	
Benzo(b)fluoranthene	1.064981	6.020284	17.05667	4.950872E-02			SPCC (0.7)	
Benzo(g,h,i)perylene	0.8800255	5.996445	20.22833	7.139038E-02			SPCC (0.5)	
Benzo(k)fluoranthene	1.113819	6.247814	17.11833	5.265071E-02			SPCC (0.7)	
Benzoic acid	0.1610872	16.96391	5.575	0.2720966			20	
Benzyl alcohol	0.7037682	4.394295	4.955	0.1114046			20	
Benzyl butyl phthalate	0.4224689	7.739589	13.67167	2.475215E-02			20	
Bis(2-chloroethoxy)methane	0.2823561	8.378476	5.6	9.358544E-03			SPCC (0.3)	
Bis(2-chloroethyl)ether	0.9040869	6.009622	4.663333	0.1116357			SPCC (0.7)	
Bis(2-chloroisopropyl)ether	0.5988505	7.514366	5.06	7.727578E-03			SPCC (0.01)	
Bis(2-ethylhexyl)phthalate	0.5851016	7.431123	15.11333	3.296349E-02			20	
Caprolactam	0.1301238	20.99751	6.093333	0.2237261			SPCC (0.01)	*
Carbazole	0.8990881	5.495634	9.703333	5.429813E-02			SPCC (0.01)	
Chrysene	1.013051	6.475276	14.79167	5.056832E-02			SPCC (0.7)	
Dibenzo(a,h)anthracene	0.8964766	5.961299	19.84833	4.977313E-02			SPCC (0.4)	
Dibenzofuran	1.435008	4.703154	7.518333	5.475992E-02			SPCC (0.8)	
Diethyl phthalate	1.177444	5.599469	7.783333	6.813294E-02			SPCC (0.01)	

FORM VI

INITIAL CALIBRATION DATA (Continued)

EPA 8270E

Laboratory: ALS Environmental - Stratford
SDG: 25F1387
Client: Vektor Consultants
Project: 2425 Atlantic Ave 25030016
Calibration: SF50049
Instrument: BNA#6
Calibration Date: 06/19/25 01:34

Compound	Mean RF	RF RSD	Mean RT	RT RSD	Linear r	Quad COD	LIMIT	Q
Dimethyl phthalate	1.143269	4.531937	7	0			SPCC (0.01)	
Di-n-butyl phthalate	1.058938	6.783791	10.45167	4.227749E-02			SPCC (0.01)	
Di-n-octyl phthalate	1.043984	7.19107	16.58333	3.218264E-02			SPCC (0.01)	
Diphenylamine	0.4581257	6.22442	8.08	0.0140516			20	
Fluoranthene	1.142679	6.132941	11.56667	4.716351E-02			SPCC (0.6)	
Fluorene	1.251457	4.512082	7.93	1.884959E-02			SPCC (0.9)	
Hexachlorobenzene	7.775545E-02	5.715861	8.688333	4.418281E-02			SPCC (0.1)	
Hexachlorobutadiene	0.1911061	6.279355	5.89	2.437024E-02			SPCC (0.01)	
Hexachlorocyclopentadiene	0.3421954	6.014905	6.46	1.874711E-02			SPCC (0.05)	
Hexachloroethane	0.5074748	4.514488	5.24	7.57301E-03			SPCC (0.3)	
Indeno(1,2,3-cd)pyrene	0.8649773	5.453035	19.78667	6.009891E-02			SPCC (0.5)	
Isophorone	0.5058241	8.568231	5.45	1.331291E-02			SPCC (0.4)	
Naphthalene	0.837384	4.972786	5.803333	0.0905352			SPCC (0.7)	
Nitrobenzene	0.2767444	8.253228	5.275	0.104171			SPCC (0.2)	
N-Nitrosodimethylamine	0.5751741	5.539367	2.84	1.027446E-02			20	
N-nitroso-di-n-propylamine	0.7929575	5.042365	5.146667	0.1010321			SPCC (0.5)	
N-Nitrosodiphenylamine	0.1655415	6.009806	8.08	0.0140516			SPCC (0.01)	
Parathion	9.875254E-02	12.9831	10.76667	4.906207E-02			20	
Pentachloronitrobenzene	9.356521E-02	8.038504	9.018334	0.041454			20	
Pentachlorophenol	0.1095342	10.94796	8.98625	5.837154E-02			SPCC (0.05)	
Phenanthrene	0.9200097	5.446062	9.338333	4.388186E-02			SPCC (0.7)	
Phenol	1.256623	7.327197	4.585	0.1161735			SPCC (0.8)	
Pyrene	0.9811595	7.405479	12.025	4.041177E-02			SPCC (0.6)	
Pyridine	0.9936378	8.135361	2.878333	0.1399644			20	
SURR: 2,4,6-Tribromophenol	7.844691E-02	6.816595	8.24125	4.626754E-02			20	
SURR: 2-Fluorobiphenyl	1.157481	4.303043	6.63	2.92053E-03			20	
SURR: 2-Fluorophenol	0.9716277	7.129808	3.89125	9.186409E-02			20	
SURR: Nitrobenzene-d5	0.2873111	9.239671	5.26	0.0073624			20	
SURR: Phenol-d6	1.254747	6.320195	4.57625	0.1113495			20	
SURR: Terphenyl-d14	0.7706815	6.198336	12.4675	3.238344E-02			20	

FORM VII

CONTINUING CALIBRATION CHECK

EPA 8270E

Laboratory:	ALS Environmental - Stratford	SDG:	25F1387
Client:	Vektor Consultants	Project:	2425 Atlantic Ave 25030016
Instrument ID:	BNA#6	Calibration:	SF50049
Lab File ID:	SV67636.D	Calibration Date:	06/19/25 01:34
Sequence:	S5F2506	Injection Date:	06/24/25
Lab Sample ID:	S5F2506-CCV1	Injection Time:	17:55

COMPOUND	TYPE	CONC. (ug/mL)		RESPONSE FACTOR			% DIFF / DRIFT		Q
		STD	CCV	ICAL	CCV	MIN (#)	CCV	LIMIT (#)	
1,1-Biphenyl	A	30.0	29.1	0.4866349	0.472716	0.01	-2.9	20	
1,2,4,5-Tetrachlorobenzene X	A	30.0	17.7	0.8649564	0.5095283	0.01	-41.1	20 *	
1,2,4-Trichlorobenzene	A	30.0	30.8	0.2986167	0.3061827		2.5	20	
1,2-Dichlorobenzene	A	30.0	33.6	1.226911	1.372629		11.9	20	
1,2-Diphenylhydrazine (as Azobenzene)	A	30.0	30.2	0.537234	0.5414079		0.8	20	
1,3-Dichlorobenzene	A	30.0	33.8	1.270243	1.431707		12.7	20	
1,4-Dichlorobenzene	A	30.0	33.1	1.305542	1.43889		10.2	20	
2,3,4,6-Tetrachlorophenol	A	30.0	32.3	0.1089251	0.1173155	0.01	7.7	20	
2,4,5-Trichlorophenol	A	30.0	30.3	0.3679505	0.371926	0.2	1.1	20	
2,4,6-Trichlorophenol	A	30.0	31.0	0.316778	0.3276271	0.2	3.4	20	
2,4-Dichlorophenol	A	30.0	29.6	0.261783	0.2585119	0.2	-1.2	20	
2,4-Dimethylphenol	A	30.0	29.5	0.2507319	0.2468852	0.2	-1.5	20	
2,4-Dinitrophenol X	A	30.0	49.4	0.1004025	0.1651718	0.01	64.5	20 *	
2,4-Dinitrotoluene	A	30.0	34.0	0.335871	0.3801643	0.2	13.2	20	
2,6-Dinitrotoluene	A	30.0	35.0	0.249573	0.2910939	0.2	16.6	20	
2-Chloronaphthalene	A	30.0	28.4	0.9468353	0.8969519	0.8	-5.3	20	
2-Chlorophenol	A	30.0	35.7	1.103954	1.313904	0.8	19.0	20	
2-Methylnaphthalene	A	30.0	27.6	0.5963658	0.5496763	0.4	-7.8	20	
2-Methylphenol	A	30.0	31.6	0.8543981	0.8994132	0.7	5.3	20	
2-Nitroaniline	A	30.0	30.4	0.2941757	0.2980602	0.01	1.3	20	
2-Nitrophenol	A	30.0	33.9	0.1442761	0.1630669	0.1	13.0	20	
3- & 4-Methylphenols X	A	30.0	38.1	1.318837	1.673359	0.6	26.9	20 *	
3,3-Dichlorobenzidine X	A	30.0	78.2	0.4400977	0.5739678	0.01	30.4	20 *	
3-Nitroaniline	A	30.0	30.4	0.2941757	0.2980602	0.01	1.3	20	
4,6-Dinitro-2-methylphenol X	A	30.0	52.3	7.284574E-02	0.1268997	0.01	74.2	20 *	
4-Bromophenyl phenyl ether	A	30.0	36.0	0.1977824	0.2369995	0.1	19.8	20	
4-Chloro-3-methylphenol	A	30.0	29.7	0.2504465	0.2477351	0.2	-1.1	20	
4-Chloroaniline	A	30.0	32.0	0.3457061	0.3683267	0.01	6.5	20	
4-Chlorophenyl phenyl ether	A	30.0	29.2	0.6385965	0.6220944	0.4	-2.6	20	

FORM VII

CONTINUING CALIBRATION CHECK

EPA 8270E

Laboratory:	ALS Environmental - Stratford	SDG:	25F1387
Client:	Vektor Consultants	Project:	2425 Atlantic Ave 25030016
Instrument ID:	BNA#6	Calibration:	SF50049
Lab File ID:	SV67636.D	Calibration Date:	06/19/25 01:34
Sequence:	S5F2506	Injection Date:	06/24/25
Lab Sample ID:	S5F2506-CCV1	Injection Time:	17:55

		CONC. (ug/mL)		RESPONSE FACTOR			% DIFF / DRIFT		
COMPOUND	TYPE	STD	CCV	ICAL	CCV	MIN (#)	CCV	LIMIT (#)	Q
4-Nitroaniline	A	30.0	28.6	0.2926177	0.2788197	0.01	-4.7	20	
4-Nitrophenol	A	30.0	33.0	0.1929331	0.2121823	0.01	10.0	20	
Acenaphthene	A	30.0	32.1	0.9730395	1.04128	0.9	7.0	20	
Acenaphthylene	A	30.0	33.2	1.516872	1.680964	0.9	10.8	20	
Acetophenone	A	30.0	24.0	2.40068	1.919988	0.01	-20.0	20	
Aniline	A	30.0	37.9	1.3551	1.712673		26.4	20 *	
Anthracene	A	30.0	34.5	0.9289194	1.067281	0.7	14.9	20	
Atrazine X	A	30.0	22.0	0.3033842	0.2223327	0.01	-26.7	20 *	
Benzaldehyde X	A	30.0	23.1	1.189634	0.9157262	0.01	-23.0	20 *	
Benzidine	A	30.0	40.3	0.5492235	0.738247		34.4	20 *	
Benzo(a)anthracene	A	30.0	32.3	1.070677	1.15318	0.8	7.7	20	
Benzo(a)pyrene	A	30.0	30.3	1.050829	1.061164	0.7	1.0	20	
Benzo(b)fluoranthene	A	30.0	30.2	1.064981	1.071394	0.7	0.6	20	
Benzo(g,h,i)perylene	A	30.0	30.7	0.8800255	0.9016578	0.5	2.5	20	
Benzo(k)fluoranthene	A	30.0	30.1	1.113819	1.117819	0.7	0.4	20	
Benzoic acid	A	30.0	44.2	0.1610872	0.2371473		47.2	20 *	
Benzyl alcohol	A	30.0	31.5	0.7037682	0.7385365		4.9	20	
Benzyl butyl phthalate	A	30.0	35.1	0.4224689	0.4944003		17.0	20	
Bis(2-chloroethoxy)methane	A	30.0	32.2	0.2823561	0.3025618	0.3	7.2	20	
Bis(2-chloroethyl)ether X	A	30.0	37.8	0.9040869	1.140248	0.7	26.1	20 *	
Bis(2-chloroisopropyl)ether	A	30.0	34.8	0.5988505	0.6952236	0.01	16.1	20	
Bis(2-ethylhexyl)phthalate	A	30.0	33.8	0.5851016	0.6589743		12.6	20	
Caprolactam X	A	30.0	17.8	0.1301238	7.699044E-02	0.01	-40.8	20 *	
Carbazole	A	30.0	33.2	0.8990881	0.9954924	0.01	10.7	20	
Chrysene	A	30.0	31.6	1.013051	1.068391	0.7	5.5	20	
Dibenzo(a,h)anthracene	A	30.0	33.4	0.8964766	0.9972171	0.4	11.2	20	
Dibenzofuran	A	30.0	32.2	1.435008	1.541617	0.8	7.4	20	
Diethyl phthalate	A	30.0	28.3	1.177444	1.109727	0.01	-5.8	20	
Dimethyl phthalate	A	30.0	32.5	1.143269	1.239987	0.01	8.5	20	

FORM VII

CONTINUING CALIBRATION CHECK

EPA 8270E

Laboratory:	ALS Environmental - Stratford	SDG:	25F1387
Client:	Vektor Consultants	Project:	2425 Atlantic Ave 25030016
Instrument ID:	BNA#6	Calibration:	SF50049
Lab File ID:	SV67636.D	Calibration Date:	06/19/25 01:34
Sequence:	S5F2506	Injection Date:	06/24/25
Lab Sample ID:	S5F2506-CCV1	Injection Time:	17:55

COMPOUND	TYPE	CONC. (ug/mL)		RESPONSE FACTOR			% DIFF / DRIFT		Q
		STD	CCV	ICAL	CCV	MIN (#)	CCV	LIMIT (#)	
Di-n-butyl phthalate X	A	30.0	37.4	1.058938	1.321678	0.01	24.8	20 *	
Di-n-octyl phthalate	A	30.0	31.7	1.043984	1.10309	0.01	5.7	20	
Fluoranthene	A	30.0	34.8	1.142679	1.325231	0.6	16.0	20	
Fluorene	A	30.0	29.2	1.251457	1.219035	0.9	-2.6	20	
Hexachlorobenzene	A	30.0	33.0	7.775545E-02	8.554208E-02	0.1	10.0	20	
Hexachlorobutadiene	A	30.0	29.2	0.1911061	0.1859996	0.01	-2.7	20	
Hexachlorocyclopentadiene	A	30.0	30.7	0.3421954	0.3501125	0.05	2.3	20	
Hexachloroethane X	A	30.0	37.1	0.5074748	0.6270772	0.3	23.6	20 *	
Indeno(1,2,3-cd)pyrene	A	30.0	33.8	0.8649773	0.9732474	0.5	12.5	20	
Isophorone	A	30.0	32.9	0.5058241	0.5553754	0.4	9.8	20	
Naphthalene	A	30.0	33.8	0.837384	0.9421531	0.7	12.5	20	
Nitrobenzene	A	30.0	33.0	0.2767444	0.3041488	0.2	9.9	20	
N-Nitrosodimethylamine	A	30.0	45.8	0.5751741	0.8788383		52.8	20 *	
N-nitroso-di-n-propylamine X	A	30.0	39.2	0.7929575	1.036903	0.5	30.8	20 *	
N-Nitrosodiphenylamine	A	30.0	32.5	0.1655415	0.1792455	0.01	8.3	20	
Pentachlorophenol X	A	30.0	47.9	0.1095342	0.1747264	0.05	59.5	20 *	
Phenanthrene	A	30.0	32.8	0.9200097	1.00642	0.7	9.4	20	
Phenol X	A	30.0	36.4	1.256623	1.524908	0.8	21.3	20 *	
Pyrene	A	30.0	30.6	0.9811595	1.001509	0.6	2.1	20	
Pyridine	A	30.0	45.5	0.9936378	1.506319		51.6	20 *	

Column to be used to flag Response Factor and %Diff/Drift values with an asterisk

* Values outside of QC limits

FORM VII

CONTINUING CALIBRATION CHECK

EPA 8270E

Laboratory:	ALS Environmental - Stratford	SDG:	25F1387
Client:	Vektor Consultants	Project:	2425 Atlantic Ave 25030016
Instrument ID:	BNA#2	Calibration:	SF50028
Lab File ID:	E20026058.D	Calibration Date:	06/13/25 12:39
Sequence:	S5F2513	Injection Date:	06/25/25
Lab Sample ID:	S5F2513-CCV1	Injection Time:	08:44

		CONC. (ug/mL)		RESPONSE FACTOR			% DIFF / DRIFT		
COMPOUND	TYPE	STD	CCV	ICAL	CCV	MIN (#)	CCV	LIMIT (#)	Q
1,1-Biphenyl	A	30.0	27.6	0.6887658	0.6332371	0.01	-8.1	20	
1,2,4,5-Tetrachlorobenzene X	A	30.0	20.3	0.7243455	0.4900476	0.01	-32.3	20 *	
1,2,4-Trichlorobenzene	A	30.0	29.4	0.2966968	0.2910297		-1.9	20	
1,2-Dichlorobenzene	A	30.0	30.5	1.410491	1.433549		1.6	20	
1,2-Diphenylhydrazine (as Azobenzene)	A	30.0	24.1	0.7747949	0.6230512		-19.6	20	
1,3-Dichlorobenzene	A	30.0	30.3	1.440955	1.457321		1.1	20	
1,4-Dichlorobenzene	A	30.0	29.9	1.512441	1.507711		-0.3	20	
2,3,4,6-Tetrachlorophenol X	A	30.0	32.7	9.748657E-02	0.123192	0.01	26.4	20 *	
2,4,5-Trichlorophenol	A	30.0	33.1	0.3555971	0.3926703	0.2	10.4	20	
2,4,6-Trichlorophenol	A	30.0	31.6	0.330706	0.3484888	0.2	5.4	20	
2,4-Dichlorophenol	A	30.0	30.2	0.2685595	0.2699416	0.2	0.5	20	
2,4-Dimethylphenol	A	30.0	30.2	0.2716362	0.2735046	0.2	0.7	20	
2,4-Dinitrophenol X	Q	30.0	49.6	3.695166E-02	0.1497652	0.01	65.2	20 *	
2,4-Dinitrotoluene	A	30.0	33.2	0.4083986	0.4513815	0.2	10.5	20	
2,6-Dinitrotoluene	A	30.0	32.9	0.299805	0.3287589	0.2	9.7	20	
2-Chloronaphthalene	A	30.0	29.3	1.067647	1.042067	0.8	-2.4	20	
2-Chlorophenol	A	30.0	30.4	1.289625	1.305293	0.8	1.2	20	
2-Methylnaphthalene	A	30.0	29.0	0.7139895	0.6904475	0.4	-3.3	20	
2-Methylphenol	A	30.0	28.6	1.133746	1.078761	0.7	-4.8	20	
2-Nitroaniline	A	30.0	32.4	0.3747386	0.4051183	0.01	8.1	20	
2-Nitrophenol	A	30.0	30.6	0.1734177	0.1767959	0.1	1.9	20	
3- & 4-Methylphenols	A	30.0	29.7	1.678483	1.662401	0.6	-1.0	20	
3,3-Dichlorobenzidine X	A	30.0	41.4	0.4465594	0.5916557	0.01	32.5	20 *	
3-Nitroaniline	A	30.0	31.5	0.3356638	0.3523144	0.01	5.0	20	
4,6-Dinitro-2-methylphenol X	Q	30.0	40.3	6.360651E-02	0.1376774	0.01	34.2	20 *	
4-Bromophenyl phenyl ether	A	30.0	29.9	0.203825	0.2029305	0.1	-0.4	20	
4-Chloro-3-methylphenol	A	30.0	27.4	0.3189071	0.2917239	0.2	-8.5	20	
4-Chloroaniline	A	30.0	30.4	0.407046	0.4128423	0.01	1.4	20	
4-Chlorophenyl phenyl ether	A	30.0	29.6	0.6986761	0.6900675	0.4	-1.2	20	

FORM VII

CONTINUING CALIBRATION CHECK

EPA 8270E

Laboratory:	ALS Environmental - Stratford	SDG:	25F1387
Client:	Vektor Consultants	Project:	2425 Atlantic Ave 25030016
Instrument ID:	BNA#2	Calibration:	SF50028
Lab File ID:	E20026058.D	Calibration Date:	06/13/25 12:39
Sequence:	S5F2513	Injection Date:	06/25/25
Lab Sample ID:	S5F2513-CCV1	Injection Time:	08:44

		CONC. (ug/mL)		RESPONSE FACTOR			% DIFF / DRIFT		
COMPOUND	TYPE	STD	CCV	ICAL	CCV	MIN (#)	CCV	LIMIT (#)	Q
4-Nitroaniline	A	30.0	32.4	0.3413759	0.3681086	0.01	7.8	20	
4-Nitrophenol	A	30.0	25.0	0.2449788	0.2085131	0.01	-14.9	20	
Acenaphthene	A	30.0	29.3	1.127994	1.100064	0.9	-2.5	20	
Acenaphthylene	A	30.0	29.3	1.81328	1.771046	0.9	-2.3	20	
Acetophenone	A	30.0	20.8	2.555652	1.769054	0.01	-30.8	20 *	
Aniline	A	30.0	30.6	1.711774	1.744881		1.9	20	
Anthracene	A	30.0	30.5	1.096976	1.114336	0.7	1.6	20	
Atrazine X	A	30.0	21.8	0.2952733	0.214722	0.01	-27.3	20 *	
Benzaldehyde X	A	30.0	20.7	1.314386	0.9063889	0.01	-31.0	20 *	
Benzidine	Q	30.0	50.0	0.5038143	0.778364		66.7	20 *	
Benzo(a)anthracene	Q	30.0	30.0	1.327367	1.329044	0.8	0.1	20	
Benzo(a)pyrene	A	30.0	30.4	1.114516	1.13058	0.7	1.4	20	
Benzo(b)fluoranthene	A	30.0	31.5	1.188995	1.24898	0.7	5.0	20	
Benzo(g,h,i)perylene	A	30.0	29.8	0.8845832	0.8788152	0.5	-0.7	20	
Benzo(k)fluoranthene	A	30.0	29.9	1.157344	1.154091	0.7	-0.3	20	
Benzoic acid	Q	30.0	50.7	0.0287589	0.116343		69.1	20 *	
Benzyl alcohol	A	30.0	30.0	0.8568473	0.8562273		-0.07	20	
Benzyl butyl phthalate	A	30.0	30.3	0.5780384	0.5831963		0.9	20	
Bis(2-chloroethoxy)methane	A	30.0	26.8	0.345337	0.308672	0.3	-10.6	20	
Bis(2-chloroethyl)ether	A	30.0	26.5	1.24998	1.102577	0.7	-11.8	20	
Bis(2-chloroisopropyl)ether X	A	30.0	23.0	1.345616	1.034019	0.01	-23.2	20 *	
Bis(2-ethylhexyl)phthalate	A	30.0	30.3	0.7220055	0.7296385		1.1	20	
Caprolactam	A	30.0	24.2	0.1645492	0.1325218	0.01	-19.5	20	
Carbazole	A	30.0	31.0	1.074777	1.109439	0.01	3.2	20	
Chrysene	A	30.0	30.0	1.193273	1.192252	0.7	-0.09	20	
Dibenzo(a,h)anthracene	A	30.0	30.0	0.9942662	0.9955573	0.4	0.1	20	
Dibenzofuran	A	30.0	29.5	1.685762	1.65719	0.8	-1.7	20	
Diethyl phthalate	A	30.0	28.8	1.414908	1.357351	0.01	-4.1	20	
Dimethyl phthalate	A	30.0	29.4	1.330782	1.304583	0.01	-2.0	20	

FORM VII

CONTINUING CALIBRATION CHECK

EPA 8270E

Laboratory:	ALS Environmental - Stratford	SDG:	25F1387
Client:	Vektor Consultants	Project:	2425 Atlantic Ave 25030016
Instrument ID:	BNA#2	Calibration:	SF50028
Lab File ID:	E20026058.D	Calibration Date:	06/13/25 12:39
Sequence:	S5F2513	Injection Date:	06/25/25
Lab Sample ID:	S5F2513-CCV1	Injection Time:	08:44

		CONC. (ug/mL)		RESPONSE FACTOR			% DIFF / DRIFT		
COMPOUND	TYPE	STD	CCV	ICAL	CCV	MIN (#)	CCV	LIMIT (#)	Q
Di-n-butyl phthalate	A	30.0	30.7	1.223031	1.251824	0.01	2.4	20	
Di-n-octyl phthalate	A	30.0	29.8	1.2885	1.282108	0.01	-0.5	20	
Fluoranthene	A	30.0	30.8	1.356058	1.389935	0.6	2.5	20	
Fluorene	A	30.0	30.3	1.430475	1.443177	0.9	0.9	20	
Hexachlorobenzene	A	30.0	24.2	9.974058E-02	8.051878E-02	0.1	-19.3	20	
Hexachlorobutadiene	A	30.0	27.7	0.1702147	0.1569182	0.01	-7.8	20	
Hexachlorocyclopentadiene X	Q	30.0	21.2	0.1980649	0.1511224	0.05	-29.5	20 *	
Hexachloroethane	A	30.0	27.3	0.560027	0.5104098	0.3	-8.9	20	
Indeno(1,2,3-cd)pyrene	A	30.0	29.2	1.259698	1.227667	0.5	-2.5	20	
Isophorone	A	30.0	25.7	0.6936587	0.5940978	0.4	-14.4	20	
Naphthalene	A	30.0	27.5	0.9996473	0.9165695	0.7	-8.3	20	
Nitrobenzene X	A	30.0	23.7	0.3878589	0.3062981	0.2	-21.0	20 *	
N-Nitrosodimethylamine	A	30.0	21.0	0.660161	0.463176		-29.8	20 *	
N-nitroso-di-n-propylamine	A	30.0	26.1	1.176229	1.024387	0.5	-12.9	20	
N-Nitrosodiphenylamine	A	30.0	28.6	0.2428615	0.2315565	0.01	-4.7	20	
Pentachlorophenol X	Q	30.0	76.5	4.142946E-03	0.0798286	0.05	155	20 *	
Phenanthrene	A	30.0	29.5	1.119737	1.09955	0.7	-1.8	20	
Phenol	A	30.0	27.9	1.787984	1.665166	0.8	-6.9	20	
Pyrene	A	30.0	29.0	1.317176	1.273462	0.6	-3.3	20	
Pyridine	A	30.0	22.5	1.115273	0.8356245		-25.1	20 *	

Column to be used to flag Response Factor and %Diff/Drift values with an asterisk

* Values outside of QC limits

FORM VII

CONTINUING CALIBRATION CHECK

EPA 8270E

Laboratory:	ALS Environmental - Stratford	SDG:	25F1387
Client:	Vektor Consultants	Project:	2425 Atlantic Ave 25030016
Instrument ID:	BNA#6	Calibration:	SF50049
Lab File ID:	SV67672.D	Calibration Date:	06/19/25 01:34
Sequence:	S5F2605	Injection Date:	06/25/25
Lab Sample ID:	S5F2605-CCV1	Injection Time:	12:52

		CONC. (ug/mL)		RESPONSE FACTOR			% DIFF / DRIFT		
COMPOUND	TYPE	STD	CCV	ICAL	CCV	MIN (#)	CCV	LIMIT (#)	Q
1,1-Biphenyl	A	30.0	33.1	0.4866349	0.536282	0.01	10.2	20	
1,2,4,5-Tetrachlorobenzene X	A	30.0	19.0	0.8649564	0.5483904	0.01	-36.6	20 *	
1,2,4-Trichlorobenzene	A	30.0	31.2	0.2986167	0.3101527		3.9	20	
1,2-Dichlorobenzene	A	30.0	34.1	1.226911	1.39593		13.8	20	
1,2-Diphenylhydrazine (as Azobenzene)	A	30.0	29.8	0.537234	0.5334105		-0.7	20	
1,3-Dichlorobenzene	A	30.0	33.6	1.270243	1.424614		12.2	20	
1,4-Dichlorobenzene	A	30.0	33.4	1.305542	1.452554		11.3	20	
2,3,4,6-Tetrachlorophenol X	A	30.0	36.2	0.1089251	0.1315553	0.01	20.8	20 *	
2,4,5-Trichlorophenol	A	30.0	35.1	0.3679505	0.4306817	0.2	17.0	20	
2,4,6-Trichlorophenol	A	30.0	35.2	0.316778	0.3715369	0.2	17.3	20	
2,4-Dichlorophenol	A	30.0	32.6	0.261783	0.284305	0.2	8.6	20	
2,4-Dimethylphenol	A	30.0	30.0	0.2507319	0.2509992	0.2	0.1	20	
2,4-Dinitrophenol X	A	30.0	19.5	0.1004025	6.514403E-02	0.01	-35.1	20 *	
2,4-Dinitrotoluene	A	30.0	27.1	0.335871	0.3029802	0.2	-9.8	20	
2,6-Dinitrotoluene	A	30.0	28.9	0.249573	0.240541	0.2	-3.6	20	
2-Chloronaphthalene	A	30.0	32.6	0.9468353	1.028828	0.8	8.7	20	
2-Chlorophenol	A	30.0	32.8	1.103954	1.207472	0.8	9.4	20	
2-Methylnaphthalene	A	30.0	33.0	0.5963658	0.655993	0.4	10.0	20	
2-Methylphenol	A	30.0	33.1	0.8543981	0.9421186	0.7	10.3	20	
2-Nitroaniline	A	30.0	30.0	0.2941757	0.2939956	0.01	-0.06	20	
2-Nitrophenol	A	30.0	29.3	0.1442761	0.1407818	0.1	-2.4	20	
3- & 4-Methylphenols	A	30.0	34.3	1.318837	1.506608	0.6	14.2	20	
3,3-Dichlorobenzidine X	A	30.0	74.4	0.4400977	0.5459477	0.01	24.1	20 *	
3-Nitroaniline	A	30.0	30.0	0.2941757	0.2939956	0.01	-0.06	20	
4,6-Dinitro-2-methylphenol X	A	30.0	19.8	7.284574E-02	4.803104E-02	0.01	-34.1	20 *	
4-Bromophenyl phenyl ether	A	30.0	31.0	0.1977824	0.204263	0.1	3.3	20	
4-Chloro-3-methylphenol	A	30.0	30.9	0.2504465	0.2582004	0.2	3.1	20	
4-Chloroaniline	A	30.0	32.4	0.3457061	0.3738371	0.01	8.1	20	
4-Chlorophenyl phenyl ether	A	30.0	31.4	0.6385965	0.6693498	0.4	4.8	20	

FORM VII

CONTINUING CALIBRATION CHECK

EPA 8270E

Laboratory:	ALS Environmental - Stratford	SDG:	25F1387
Client:	Vektor Consultants	Project:	2425 Atlantic Ave 25030016
Instrument ID:	BNA#6	Calibration:	SF50049
Lab File ID:	SV67672.D	Calibration Date:	06/19/25 01:34
Sequence:	S5F2605	Injection Date:	06/25/25
Lab Sample ID:	S5F2605-CCV1	Injection Time:	12:52

		CONC. (ug/mL)		RESPONSE FACTOR			% DIFF / DRIFT		
COMPOUND	TYPE	STD	CCV	ICAL	CCV	MIN (#)	CCV	LIMIT (#)	Q
4-Nitroaniline	A	30.0	26.8	0.2926177	0.2609656	0.01	-10.8	20	
4-Nitrophenol	A	30.0	25.4	0.1929331	0.1634463	0.01	-15.3	20	
Acenaphthene	A	30.0	32.9	0.9730395	1.066115	0.9	9.6	20	
Acenaphthylene	A	30.0	34.2	1.516872	1.730486	0.9	14.1	20	
Acetophenone X	A	30.0	20.5	2.40068	1.638615	0.01	-31.7	20 *	
Aniline	A	30.0	36.4	1.3551	1.644059		21.3	20 *	
Anthracene	A	30.0	34.0	0.9289194	1.05427	0.7	13.5	20	
Atrazine X	A	30.0	16.5	0.3033842	0.1666995	0.01	-45.1	20 *	
Benzaldehyde X	A	30.0	21.2	1.189634	0.8415283	0.01	-29.3	20 *	
Benzidine	A	30.0	39.2	0.5492235	0.7181781		30.8	20 *	
Benzo(a)anthracene	A	30.0	32.9	1.070677	1.17355	0.8	9.6	20	
Benzo(a)pyrene	A	30.0	30.6	1.050829	1.071097	0.7	1.9	20	
Benzo(b)fluoranthene	A	30.0	31.0	1.064981	1.101145	0.7	3.4	20	
Benzo(g,h,i)perylene	A	30.0	29.8	0.8800255	0.8747591	0.5	-0.6	20	
Benzo(k)fluoranthene	A	30.0	30.5	1.113819	1.131346	0.7	1.6	20	
Benzoic acid	A	30.0	37.1	0.1610872	0.1992521		23.7	20 *	
Benzyl alcohol	A	30.0	32.8	0.7037682	0.7687678		9.2	20	
Benzyl butyl phthalate	A	30.0	32.2	0.4224689	0.454035		7.5	20	
Bis(2-chloroethoxy)methane	A	30.0	32.9	0.2823561	0.3095493	0.3	9.6	20	
Bis(2-chloroethyl)ether	A	30.0	33.9	0.9040869	1.021615	0.7	13.0	20	
Bis(2-chloroisopropyl)ether	A	30.0	35.3	0.5988505	0.7037909	0.01	17.5	20	
Bis(2-ethylhexyl)phthalate	A	30.0	32.7	0.5851016	0.636972		8.9	20	
Caprolactam X	A	30.0	22.2	0.1301238	9.640543E-02	0.01	-25.9	20 *	
Carbazole	A	30.0	33.6	0.8990881	1.00728	0.01	12.0	20	
Chrysene	A	30.0	32.1	1.013051	1.082515	0.7	6.9	20	
Dibenzo(a,h)anthracene	A	30.0	31.7	0.8964766	0.9467787	0.4	5.6	20	
Dibenzofuran	A	30.0	34.0	1.435008	1.623813	0.8	13.2	20	
Diethyl phthalate	A	30.0	30.3	1.177444	1.188792	0.01	1.0	20	
Dimethyl phthalate	A	30.0	31.9	1.143269	1.214803	0.01	6.3	20	

FORM VII

CONTINUING CALIBRATION CHECK

EPA 8270E

Laboratory:	ALS Environmental - Stratford	SDG:	25F1387
Client:	Vektor Consultants	Project:	2425 Atlantic Ave 25030016
Instrument ID:	BNA#6	Calibration:	SF50049
Lab File ID:	SV67672.D	Calibration Date:	06/19/25 01:34
Sequence:	S5F2605	Injection Date:	06/25/25
Lab Sample ID:	S5F2605-CCV1	Injection Time:	12:52

		CONC. (ug/mL)		RESPONSE FACTOR			% DIFF / DRIFT		
COMPOUND	TYPE	STD	CCV	ICAL	CCV	MIN (#)	CCV	LIMIT (#)	Q
Di-n-butyl phthalate	A	30.0	31.1	1.058938	1.099327	0.01	3.8	20	
Di-n-octyl phthalate	A	30.0	34.8	1.043984	1.210647	0.01	16.0	20	
Fluoranthene	A	30.0	35.0	1.142679	1.334225	0.6	16.8	20	
Fluorene	A	30.0	33.7	1.251457	1.40626	0.9	12.4	20	
Hexachlorobenzene	A	30.0	28.8	7.775545E-02	7.474718E-02	0.1	-3.9	20	
Hexachlorobutadiene	A	30.0	29.3	0.1911061	0.1864606	0.01	-2.4	20	
Hexachlorocyclopentadiene X	A	30.0	21.2	0.3421954	0.2423089	0.05	-29.2	20 *	
Hexachloroethane	A	30.0	29.8	0.5074748	0.5034932	0.3	-0.8	20	
Indeno(1,2,3-cd)pyrene	A	30.0	31.5	0.8649773	0.9086202	0.5	5.0	20	
Isophorone	A	30.0	31.4	0.5058241	0.5286765	0.4	4.5	20	
Naphthalene	A	30.0	33.9	0.837384	0.9452686	0.7	12.9	20	
Nitrobenzene	A	30.0	30.0	0.2767444	0.2770436	0.2	0.1	20	
N-Nitrosodimethylamine	A	30.0	35.2	0.5751741	0.6747882		17.3	20	
N-nitroso-di-n-propylamine	A	30.0	32.6	0.7929575	0.8622196	0.5	8.7	20	
N-Nitrosodiphenylamine	A	30.0	30.5	0.1655415	0.168478	0.01	1.8	20	
Pentachlorophenol X	A	30.0	37.4	0.1095342	0.1365071	0.05	24.6	20 *	
Phenanthrene	A	30.0	33.2	0.9200097	1.018313	0.7	10.7	20	
Phenol	A	30.0	32.6	1.256623	1.365834	0.8	8.7	20	
Pyrene	A	30.0	33.5	0.9811595	1.096733	0.6	11.8	20	
Pyridine	A	30.0	37.0	0.9936378	1.225328		23.3	20 *	

Column to be used to flag Response Factor and %Diff/Drift values with an asterisk

* Values outside of QC limits

1,4-Dioxane

Data Section

ALPHA GEOSCIENCE

Geology
Hydrology
Remediation
Water Supply

QA/QC Review of Method 8270D SIM 1,4-Dioxane Data
for ALS Environmental, SDG: 25F1387

1 Soil Sample
Collected June 20, 2025

Prepared by: Donald Anné
February 17, 2026

Holding Times: Sample SB-8 (10-12) was extracted and analyzed within USEPA SW-846 holding times.

GC/MS Tuning and Mass Calibration: The DFTPP tuning criteria were within control limits.

Initial Calibration: The average RRF for 1,4-dioxane was above the allowable minimum (0.010) and the %RSD was below the allowable maximum (30%), as required.

Continuing Calibration: The RRFs for 1,4-dioxane were above the allowable minimum (0.010) and the %Ds were below the allowable maximum (20%), as required.

Blanks: The analysis of the method blank reported 1,4-dioxane as not detected.

Internal Standard Area Summary: The internal standard areas and retention times were within control limits for reported soil samples.

Surrogate Recovery: The surrogate recovery was above QC limits for sample SB-8 (10-12). Sample SB-8 (10-12) reported 1,4-dioxane as “not detected”; therefore, no action is taken.

Laboratory Control Sample: The percent recovery for 1,4-dioxane was within QC limits for soil sample BF51726-BS1.

Compound ID: The checked surrogate result was within quantitation limits. The analysis of sample SB-8 (10-12) reported 1,4-dioxane as not detected.

679 Plank Road ● Clifton Park, New York 12065 ● (518) 348-6995 ● Fax (518) 348-6966
www.alphageoscience.com

FORM II **SURROGATE STANDARD RECOVERY AND RT SUMMARY**

EPA 8270E SIM

Laboratory:	ALS Environmental - Stratford	SDG:	25F1387
Client:	Vektor Consultants	Project:	2425 Atlantic Ave 25030016
Sequence:	S5F2614	Instrument:	MSBNA8
Batch:	BF51726	Calibration:	SD50013

Surrogate Compound	Spike Level ug/kg	% Recovery	Recovery Limits	RT	Calibration Mean RT	RT Diff	RT Diff Limit	Q
Blank (BF51726-BLK1)			Lab File ID: E800084796.D		Analyzed: 06/27/25 11:48			
1,4-Dioxane-d8	500	126	39 - 127.5	4.318	4.349625	-0.0316	+/-0.50	
LCS (BF51726-BS1)			Lab File ID: E800084797.D		Analyzed: 06/27/25 12:03			
1,4-Dioxane-d8	500	110	39 - 127.5	4.312	4.349625	-0.0376	+/-0.50	
SB-8 (10-12) (25F1387-16)			Lab File ID: E800084801.D		Analyzed: 06/27/25 13:03			
1,4-Dioxane-d8	481	146	39 - 127.5	4.306	4.349625	-0.0436	+/-0.50	*

Pesticide Data Section

ALPHA GEOSCIENCE

Geology
Hydrology
Remediation
Water Supply

QA/QC Review of Method 8081B Pesticide Data for
ALS Environmental, SDG: 25F1387

16 Soil Samples and 1 Field Duplicate
Collected June 20, 2025

Prepared by: Donald Anné
February 17, 2026

Holding Times: Samples were extracted and analyzed within USEPA SW-846 holding times.

Blanks: The analyses of the method blanks reported target pesticides as not detected.

Surrogate Recovery: The surrogate recoveries were within QC limits on both columns for the soil samples.

Laboratory Control Sample: The percent recoveries for target pesticides were within QC limits for soil samples BF51717-BS1 and BF51722-BS1.

Field Duplicates: The analyses of soil field duplicate pair SB-3 (8-10)/DUP-1 reported target pesticides as not detected; therefore, valid relative percent differences could not be calculated. The analyses for the field duplicate pair were acceptable.

Initial Calibration: The %RSDs for target pesticides were below the allowable maximum (20%) or the Quad CODs were above the allowable minimum (0.99) for both columns, as required.

Continuing Calibration: The %Ds for target pesticides were below the allowable maximum (20%) for both columns, as required.

DDT/Endrin Breakdown Check: The percent breakdowns were below the allowable maximum (15%) for 4,4'-DDT and endrin, as required.

Pesticide Identification Summary for Single Component Analytes: Checked surrogates were within GC quantitation limits. The %Diff for dual column quantitation of 4,4'-DDD in sample SB-7 (8-10) was above the allowable maximum (25%), but not above 70% and the higher result was reported. The result for 4,4'-DDD should be considered estimated, biased high (J+) in the sample SB-7 (8-10).

679 Plank Road ● Clifton Park, New York 12065 ● (518) 348-6995 ● Fax (518) 348-6966
www.alphageoscience.com

The %Diff for dual column quantitation of 4,4'-DDD in sample SB-4 (0-2) was above the allowable maximum (25%) and above 70%, but not above 100%. The result for 4,4'-DDD should be considered estimated, presumptive evidence (JN) in the sample SB-7 (8-10).

Pesticide Identification Summary for Multicomponent Analytes: The analyses of the soil samples reported target multi-component pesticides as not detected.

SECOND COLUMN ANALYSIS DATA SHEET

SB-4 (0-2)

Laboratory: ALS Environmental - Stratford | SDG: 25F1387

Client: Vektor Consultants | Project: 2425 Atlantic Ave 25030016

Matrix: Soil | Laboratory ID: 25F1387-07 | File ID: P7041494.D

Sampled: 06/20/25 12:40 | Prepared: 06/24/25 12:54 | Analyzed: 06/25/25 03:54

Solids: 90.73 | Preparation: EPA 3550C | Initial/Final: 30.9 g / 10 mL

Batch: BF51722 | Sequence: S5F2521 | Calibration: SF50002 | Instrument: PEST7

CAS NO.	COMPOUND	DILUTION	COL 1 (mg/kg dry)	COL 2 (mg/kg dry)	% Diff	Q
72-54-8	4,4'-DDD	5	0.00199	0.00578	97.55	DP
72-55-9	4,4'-DDE	5	0.00177	0.00177		U
50-29-3	4,4'-DDT	5	0.00177	0.00177		U
309-00-2	Aldrin	5	0.00177	0.00177		U
319-84-6	alpha-BHC	5	0.00177	0.00177		U
5103-71-9	alpha-Chlordane	5	0.00177	0.00177		U
319-85-7	beta-BHC	5	0.00177	0.00177		U
319-86-8	delta-BHC	5	0.00177	0.00177		U
60-57-1	Dieldrin	5	0.00177	0.00177		U
959-98-8	Endosulfan I	5	0.00177	0.00177		U
33213-65-9	Endosulfan II	5	0.00177	0.00177		U
1031-07-8	Endosulfan sulfate	5	0.00177	0.00177		U
72-20-8	Endrin	5	0.00177	0.00177		U
58-89-9	gamma-BHC (Lindane)	5	0.00177	0.00177		U
76-44-8	Heptachlor	5	0.00177	0.00177		U

SYSTEM MONITORING COMPOUND	ADDED (mg/kg dry)	CONC (mg/kg dry)	% REC	QC LIMITS	Q
Decachlorobiphenyl	0.0713	0.0474	66.5	30 - 150	
Tetrachloro-m-xylene	0.0713	0.0561	78.7	30 - 150	

* Values outside of QC limits

SECOND COLUMN ANALYSIS DATA SHEET

SB-7 (8-10)

Laboratory: ALS Environmental - Stratford | SDG: 25F1387

Client: Vektor Consultants | Project: 2425 Atlantic Ave 25030016

Matrix: Soil | Laboratory ID: 25F1387-13 | File ID: P20532262.d

Sampled: 06/20/25 11:55 | Prepared: 06/24/25 12:04 | Analyzed: 06/24/25 20:39

Solids: 98.49 | Preparation: EPA 3550C | Initial/Final: 30.1 g / 10 mL

Batch: BF51717 | Sequence: S5F2525 | Calibration: SF50001 | Instrument: GC_5890_I

CAS NO.	COMPOUND	DILUTION	COL 1 (mg/kg dry)	COL 2 (mg/kg dry)	% Diff	Q
72-54-8	4,4'-DDD	5	0.00382	0.00280	30.82	D
72-55-9	4,4'-DDE	5	0.0519	0.0524	0.96	D
50-29-3	4,4'-DDT	5	0.0387	0.0396	2.30	D
309-00-2	Aldrin	5	0.00167	0.00167		U
319-84-6	alpha-BHC	5	0.00167	0.00167		U
5103-71-9	alpha-Chlordane	5	0.00167	0.00167		U
319-85-7	beta-BHC	5	0.00167	0.00167		U
319-86-8	delta-BHC	5	0.00167	0.00167		U
60-57-1	Dieldrin	5	0.00352	0.00365	3.63	D
959-98-8	Endosulfan I	5	0.00167	0.00167		U
33213-65-9	Endosulfan II	5	0.00167	0.00167		U
1031-07-8	Endosulfan sulfate	5	0.00167	0.00167		U
72-20-8	Endrin	5	0.00167	0.00167		U
58-89-9	gamma-BHC (Lindane)	5	0.00167	0.00167		U
76-44-8	Heptachlor	5	0.00167	0.00167		U

SYSTEM MONITORING COMPOUND	ADDED (mg/kg dry)	CONC (mg/kg dry)	% REC	QC LIMITS	Q
Decachlorobiphenyl	0.0675	0.0436	64.6	30 - 150	
Tetrachloro-m-xylene	0.0675	0.0342	50.7	30 - 150	

* Values outside of QC limits

PCB Data Section

ALPHA GEOSCIENCE

Geology
Hydrology
Remediation
Water Supply

QA/QC Review of Method 8082A PCB Data
for ALS Environmental, SDG: 25F1387

16 Soil Samples and 1 Field Duplicate
Collected June 20, 2025

Prepared by: Donald Anné
February 17, 2026

Holding Times: Samples were extracted and analyzed within USEPA SW-846 holding times.

Blanks: The analyses of the method blanks reported target aroclors as not detected.

Surrogate Recovery: The surrogate recoveries were within QC limits on both column for the soil samples.

Laboratory Control Sample: The percent recoveries for aroclor 1016 and aroclor 1260 were within QC limits on both columns for soil samples BF51715-BS2 and BF51721-BS2.

Field Duplicates: The analyses of soil field duplicate pair SB-3 (8-10)/DUP-1 reported target aroclors as not detected; therefore, valid relative percent differences could not be calculated. The analyses for the field duplicate pair were acceptable.

Initial Calibration: The %RSDs for aroclor 1016 and aroclor 1260 were below the allowable maximum (20%) or the Quad CODs were above the allowable minimum (0.99) for both columns, as required.

Continuing Calibration: The average %Ds for aroclor 1016 and aroclor 1260 were below the allowable maximum (20%), as required.

PCB Identification Summary: Checked surrogate and detected aroclor results were within GC quantitation limits. The %Diff for dual column quantitation of aroclor 1262 in sample SB-4 (6-8) was above the allowable maximum (25%), but not above 70% and the higher result was reported. The result for aroclor 1262 should be considered estimated, biased high (J+) in sample SB-4 (6-8).

z:\projects\2026\26600-26620\26601-2425 atlantic ave\task 1 dusr\temp-review\corrections made\25f1387.pcb.docx

SECOND COLUMN ANALYSIS DATA SHEET

SB-4 (6-8)

Laboratory:	ALS Environmental - Stratford			SDG:	25F1387
Client:	Vektor Consultants			Project:	2425 Atlantic Ave 25030016
Matrix:	Soil	Laboratory ID:	25F1387-08	File ID:	P1172616.D
Sampled:	06/20/25 12:46	Prepared:	06/24/25 12:52	Analyzed:	06/26/25 12:03
Solids:	95.30	Preparation:	EPA 3550C	Initial/Final:	30.9 g / 10 mL
Batch:	BF51721	Sequence:	S5F2641	Calibration:	SF50005
Instrument:	ECD#1				

CAS NO.	COMPOUND	DILUTION	COL 1 (mg/kg dry)	COL 2 (mg/kg dry)	% Diff	Q
12674-11-2	Aroclor 1016	1	0.0170	0.0170		U
11104-28-2	Aroclor 1221	1	0.0170	0.0170		U
11141-16-5	Aroclor 1232	1	0.0170	0.0170		U
53469-21-9	Aroclor 1242	1	0.0170	0.0170		U
12672-29-6	Aroclor 1248	1	0.0170	0.0170		U
11097-69-1	Aroclor 1254	1	0.0170	0.0170		U
11096-82-5	Aroclor 1260	1	0.0170	0.0170		U
37324-23-5	Aroclor 1262	1	0.142	0.108	27.20	
1336-36-3	Total PCBs	1	0.142	0.108	27.20	

SYSTEM MONITORING COMPOUND	ADDED (mg/kg dry)	CONC (mg/kg dry)	% REC	QC LIMITS	Q
Tetrachloro-m-xylene	0.0679	0.0679	100	30 - 120	
Decachlorobiphenyl	0.0679	0.0611	90.0	30 - 120	

* Values outside of QC limits

PFAS

Data Section

ALPHA GEOSCIENCE

Geology
Hydrology
Remediation
Water Supply

QA/QC Review of Method 1633 PFAS Data for
ALS Environmental, SDG: 25F1387

1 Soil Sample and 1 Field Blank
Collected June 20, 2025

Prepared by: Donald Anné
February 17, 2026

Holding Times: The samples were analyzed within USEPA holding times.

Initial Calibration: The Quad COD for target PFAS were above the allowable minimum (0.995), as required.

Low-Concentration Calibration Verification: The %Ds for & PFAS (highlighted yellow on attached form) were above the allowable maximum (30%) for calibration SF50032. Positive results for these PFAS should be considered estimated (J) in associated low level sample results.

Continuing Calibration: The %Ds for NFDHA and PFDoS were above the allowable maximum (30%) on 06-25-25 (QQQ2096865.d). The %Ds for NFDHA and PFDoS were above the allowable maximum (30%) on 06-25-25 (QQQ2096882.d). Positive results for these PFAS should be considered estimated (J) in associated samples.

Blanks: The analyses of the method and field blanks reported target PFAS as not detected.

Internal Standard Area Summary: The internal standard retention times were within control limits.

Surrogate Recovery: One of twenty-four surrogate recoveries for samples FB-1 and SB-8 (10-12) (19.5) was above QC limits. Positive results associated with the surrogate above QC limits should be considered estimated (J) in these samples.

One of twenty-four surrogate recoveries for samples FB-1 and SB-8 (10-12) was below QC limits and below 10%. Positive results associated with the surrogate below QC limits should be considered estimated (J) and "not detected" results rejected, unusable (R) in the samples.

Laboratory Control Sample: The percent recoveries (%Rs) for target PFAS were within QC limits for low level soil sample BF51809-BS2.

679 Plank Road ● Clifton Park, New York 12065 ● (518) 348-6995 ● Fax (518) 348-6966
www.alphageoscience.com

The %Rs for 5 PFAS (highlighted yellow on attached FORM III) were above QC limits for low level aqueous sample BF51671-BS2. Positive results for these PFAS should be considered estimated, biased high (J+) in associated aqueous samples.

The %R for PFMPA was below QC limits and below 30% for aqueous sample BF51671-BS2. Positive results for PFMPA should be considered estimated, biased low (J-) and "not detected" results rejected, unusable (R) in associated aqueous samples.

Compound ID: Checked surrogate and PFAS results were within LC quantitation limits.

FORM II **SURROGATE STANDARD RECOVERY AND RT SUMMARY**

EPA 1633 Draft 3

Laboratory:	ALS Environmental - Stratford	SDG:	25F1387
Client:	Vektor Consultants	Project:	2425 Atlantic Ave 25030016
Sequence:	S5F2636	Instrument:	QQQ-2
Batch:	BF51671	Calibration:	SF50032

Surrogate Compound	Spike Level ng/L	% Recovery	Recovery Limits	RT	Calibration Mean RT	RT Diff	RT Diff Limit	Q
FB-1 (25F1387-18)			Lab File ID: QQQ2096916.d		Analyzed: 06/26/25 13:13			
M3PFBS	22.1	116	25 - 150	4.230183	4.302721	-0.0725	+/-0.50	
M5PFHxA	23.7	133	25 - 150	5.0145	5.089423	-0.0749	+/-0.50	
M4PFHpA	23.7	87.4	25 - 150	5.751283	5.833565	-0.0823	+/-0.50	
M3PFHxS	22.4	103	25 - 150	5.840367	5.917254	-0.0769	+/-0.50	
Perfluoro-n-[13C8]octanoic acid (M8PFOA)	23.7	104	25 - 150	6.338383	6.423887	-0.0855	+/-0.50	
M6PFDA	11.8	119	25 - 150	7.26955	7.373523	-0.1040	+/-0.50	
M7PFUdA	11.8	130	25 - 150	7.647284	7.752827	-0.1055	+/-0.50	
Perfluoro-n-[1,2-13C2]dodecanoic acid (MPFDoA)	11.8	109	25 - 150	7.9786	8.084879	-0.1063	+/-0.50	
M2PFTeDA	11.8	93.7	10 - 150	8.529016	8.634265	-0.1052	+/-0.50	
Perfluoro-n-[13C4]butanoic acid (MPFBA)	94.7	4.18	25 - 150	1.293867	1.345554	-0.0517	+/-0.50	*
Perfluoro-1-[13C8]octanesulfonic acid (M8PFOS)	22.7	105	25 - 150	6.8612	6.956316	-0.0951	+/-0.50	
Perfluoro-n-[13C5]pentanoic acid (M5PFPeA)	47.3	121	25 - 150	3.69775	3.78399	-0.0862	+/-0.50	
Perfluoro-1-[13C8]octanesulfonamide (M8FOSA)	23.7	96.8	10 - 150	7.80035	7.801754	-0.0014	+/-0.50	
d3-N-MeFOSAA	47.3	75.7	25 - 150	7.442883	7.538006	-0.0951	+/-0.50	
d5-N-EtFOSAA	47.3	117	25 - 150	7.636883	7.733025	-0.0961	+/-0.50	
M2-6:2 FTS	45.0	83.3	25 - 200	6.281833	6.367306	-0.0855	+/-0.50	
M2-8:2 FTS	45.5	78.7	25 - 200	7.240767	7.339803	-0.0990	+/-0.50	
M9PFNA	11.8	105	25 - 150	6.835783	6.932448	-0.0967	+/-0.50	
M2-4:2 FTS	44.4	99.1	25 - 150	4.939116	5.005298	-0.0662	+/-0.50	
d-N-MeFOSA	23.7	72.4	25 - 150	8.5095	8.493915	0.0156	+/-0.50	
d-N-EtFOSA	23.7	61.0	25 - 150	8.728184	8.720752	0.0074	+/-0.50	
M3HFPO-DA	94.7	160	25 - 150	5.295183	5.369721	-0.0745	+/-0.50	*
d9-N-EtFOSE	237	51.9	25 - 150	8.688483	8.678731	0.0098	+/-0.50	
d7-N-MeFOSE	237	62.7	25 - 150	8.476933	8.46594	0.0110	+/-0.50	

FORM II **SURROGATE STANDARD RECOVERY AND RT SUMMARY**

EPA 1633 Draft 3

Laboratory:	ALS Environmental - Stratford	SDG:	25F1387
Client:	Vektor Consultants	Project:	2425 Atlantic Ave 25030016
Sequence:	S5F2636	Instrument:	QQQ-2
Batch:	BF51809	Calibration:	SF50032

Surrogate Compound	Spike Level ug/kg dry	% Recovery	Recovery Limits	RT	Calibration Mean RT	RT Diff	RT Diff Limit	Q
SB-8 (10-12) (25F1387-16)			Lab File ID: QQQ2096940.d		Analyzed: 06/26/25 17:57			
M3PFBS	2.54	143	25 - 150	4.211867	4.302721	-0.0909	+/-0.50	
M5PFHxA	2.73	135	25 - 150	5.005367	5.089423	-0.0841	+/-0.50	
M4PFHpA	2.73	96.1	25 - 150	5.742167	5.833565	-0.0914	+/-0.50	
M3PFHxS	2.59	129	25 - 150	5.831234	5.917254	-0.0860	+/-0.50	
Perfluoro-n-[13C8]octanoic acid (M8PFOA)	2.73	113	25 - 150	6.32925	6.423887	-0.0946	+/-0.50	
M6PFDA	1.36	141	25 - 150	7.260417	7.373523	-0.1131	+/-0.50	
M7PFUdA	1.36	139	25 - 150	7.638167	7.752827	-0.1147	+/-0.50	
Perfluoro-n-[1,2-13C2]dodecanoic acid (MPFDoA)	1.36	126	25 - 150	7.9695	8.084879	-0.1154	+/-0.50	
M2PFTeDA	1.36	123	10 - 150	8.510683	8.634265	-0.1236	+/-0.50	
Perfluoro-n-[13C4]butanoic acid (MPFBA)	10.9	4.42	25 - 150	1.275517	1.345554	-0.0700	+/-0.50	*
Perfluoro-1-[13C8]octanesulfonic acid (M8PFOS)	2.61	149	25 - 150	6.852083	6.956316	-0.1042	+/-0.50	
Perfluoro-n-[13C5]pentanoic acid (M5PFPeA)	5.46	147	25 - 150	3.67945	3.78399	-0.1045	+/-0.50	
Perfluoro-1-[13C8]octanesulfonamide (M8FOSA)	2.73	120	10 - 150	7.79125	7.801754	-0.0105	+/-0.50	
d3-N-MeFOSAA	5.46	66.9	25 - 150	7.424517	7.538006	-0.1135	+/-0.50	
d5-N-EtFOSAA	5.46	111	25 - 150	7.618533	7.733025	-0.1145	+/-0.50	
M2-6:2 FTS	5.19	77.0	25 - 200	6.2727	6.367306	-0.0946	+/-0.50	
M2-8:2 FTS	5.24	111	25 - 200	7.23165	7.339803	-0.1082	+/-0.50	
M9PFNA	1.36	119	25 - 150	6.826667	6.932448	-0.1058	+/-0.50	
M2-4:2 FTS	5.12	91.0	25 - 150	4.920667	5.005298	-0.0846	+/-0.50	
d-N-MeFOSA	2.73	84.1	25 - 150	8.5004	8.493915	0.0065	+/-0.50	
d-N-EtFOSA	2.73	94.2	25 - 150	8.7283	8.720752	0.0075	+/-0.50	
M3HFPO-DA	10.9	176	25 - 150	5.28605	5.369721	-0.0837	+/-0.50	*
d9-N-EtFOSE	27.3	104	25 - 150	8.688583	8.678731	0.0099	+/-0.50	
d7-N-MeFOSE	27.3	110	25 - 150	8.47705	8.46594	0.0111	+/-0.50	

FORM III

LCS / LCS DUPLICATE RECOVERY

EPA 1633 Draft 3

Laboratory:	ALS Environmental - Stratford	SDG:	25F1387
Client:	Vektor Consultants	Project:	2425 Atlantic Ave 25030016
Matrix:	Water		
Batch:	BF51671	Laboratory ID:	BF51671-BS2
Preparation:	EPA 1633 Prep	Initial/Final:	500 mL / 5 mL

COMPOUND	SPIKE ADDED (ng/L)	LCS CONCENTRATION (ng/L)	LCS % REC. #	QC LIMITS REC.	Q
11CL-PF3OUdS	7.56	7.28	96.3	50 - 150	J
1H,1H,2H,2H-Perfluorodecanesulfonic acid (8:2 FTS)	15.4	14.4	93.5	50 - 150	
1H,1H,2H,2H-Perfluorohexanesulfonic acid (4:2 FTS)	15.0	13.1	87.2	50 - 150	
1H,1H,2H,2H-Perfluorooctanesulfonic acid (6:2 FTS)	15.2	12.8	84.2	50 - 150	
2H,2H,3H,3H-Perfluorodecanoic acid (7:3FTCA)	80.0	74.0	92.5	50 - 150	
2H,2H,3H,3H-Perfluorooctanoic acid (5:3FTCA)	80.0	83.1	104	50 - 150	
4,4,5,5,6,6,6-Heptafluorohexanoic acid (3:3FTCA)	16.0	13.9	86.8	50 - 150	
9CL-PF3ONS	7.48	6.41	85.7	50 - 150	J
ADONA	7.56	9.41	125	50 - 150	
HFPO-DA (Gen-X)	8.00	6.01	75.2	50 - 150	J
N-EtFOSA	4.00	4.84	121	50 - 150	
N-EtFOSAA	4.00	4.24	106	50 - 150	
N-EtFOSE	40.0	75.1	188 *	50 - 150	
N-MeFOSA	4.00	7.03	176 *	50 - 150	
N-MeFOSAA	4.00	6.67	167 *	50 - 150	
N-MeFOSE	40.0	54.7	137	50 - 150	
Perfluoro(2-ethoxyethane)sulfonic acid (PFEESA)	7.12	7.89	111	50 - 150	
Perfluoro-1-decanesulfonic acid (PFDS)	3.86	4.22	109	50 - 150	
Perfluoro-1-heptanesulfonic acid (PFHpS)	3.82	4.49	118	50 - 150	
Perfluoro-1-nonanesulfonic acid (PFNS)	3.84	3.25	84.5	50 - 150	
Perfluoro-1-octanesulfonamide (FOSA)	4.00	4.45	111	50 - 150	
Perfluoro-1-pentanesulfonate (PFPeS)	3.76	4.00	107	50 - 150	
Perfluoro-3,6-dioxaheptanoic acid (NFDHA)	8.00	5.07	63.3	50 - 150	
Perfluoro-4-oxapentanoic acid (PFMPA)	8.00	1.38	17.3 *	50 - 150	J
Perfluoro-5-oxahexanoic acid (PFMBA)	8.00	12.9	161 *	50 - 150	
Perfluorobutanesulfonic acid (PFBS)	3.54	4.14	117	50 - 150	

FORM III

LCS / LCS DUPLICATE RECOVERY

EPA 1633 Draft 3

Laboratory:	ALS Environmental - Stratford	SDG:	25F1387
Client:	Vektor Consultants	Project:	2425 Atlantic Ave 25030016
Matrix:	Water		
Batch:	BF51671	Laboratory ID:	BF51671-BS2
Preparation:	EPA 1633 Prep	Initial/Final:	500 mL / 5 mL

COMPOUND	SPIKE ADDED (ng/L)	LCS CONCENTRATION (ng/L)	LCS % REC. #	QC LIMITS REC.	Q
Perfluorodecanoic acid (PFDA)	4.00	3.69	92.4	50 - 150	
Perfluorododecanesulfonic acid (PFDoS)	3.88	3.00	77.3	50 - 150	
Perfluorododecanoic acid (PFDoA)	4.00	5.03	126	50 - 150	
Perfluoroheptanoic acid (PFHpA)	4.00	4.96	124	50 - 150	
Perfluorohexanesulfonic acid (PFHxS)	3.66	3.36	91.9	50 - 150	
Perfluorohexanoic acid (PFHxA)	4.00	3.57	89.3	50 - 150	
Perfluoro-n-butanoic acid (PFBA)	16.0	12.8	80.3	50 - 150	
Perfluorononanoic acid (PFNA)	4.00	3.11	77.8	50 - 150	
Perfluorooctanesulfonic acid (PFOS)	3.72	3.77	101	50 - 150	
Perfluorooctanoic acid (PFOA)	4.00	3.19	79.7	50 - 150	
Perfluoropentanoic acid (PFPeA)	8.00	9.26	116	50 - 150	
Perfluorotetradecanoic acid (PFTA)	4.00	6.52	163 *	50 - 150	
Perfluorotridecanoic acid (PFTrDA)	4.00	4.64	116	50 - 150	
Perfluoroundecanoic acid (PFUnA)	4.00	5.36	134	50 - 150	

Column to be used to flag recovery and RPD values with an asterisk

* Values outside of QC limits

LOW-CONCENTRATION CALIBRATION VERIFICATION

EPA 1633 Draft 3

Laboratory: ALS Environmental - Stratford
SDG: 25F1387
Client: Vektor Consultants
Project: 2425 Atlantic Ave 25030016
Calibration: SF50032
Laboratory ID: S5F2636-LCV1
Sequence: S5F2636
Standard ID: S25F220

ANALYTE	EXPECTED (ng/mL)	FOUND (ng/mL)	% DRIFT	QC LIMIT
Perfluorobutanesulfonic acid (PFBS)	0.177	0.168	-5.1	30.00
Perfluorohexanoic acid (PFHxA)	0.200	0.196	-2.2	30.00
Perfluoroheptanoic acid (PFHpA)	0.200	0.250	25.2	30.00
Perfluorohexanesulfonic acid (PFHxS)	0.183	0.179	-2.2	30.00
Perfluorooctanoic acid (PFOA)	0.200	0.160	-19.9	30.00
Perfluorooctanesulfonic acid (PFOS)	0.186	0.239	28.3	30.00
Perfluorononanoic acid (PFNA)	0.200	0.168	-16.2	30.00
Perfluorodecanoic acid (PFDA)	0.200	0.200	-0.2	30.00
Perfluoroundecanoic acid (PFUnA)	0.200	0.207	3.3	30.00
Perfluorododecanoic acid (PFDoA)	0.200	0.233	16.7	30.00
Perfluorotridecanoic acid (PFTrDA)	0.200	0.188	-6.2	30.00
Perfluorotetradecanoic acid (PFTA)	0.200	0.191	-4.4	30.00
N-MeFOSAA	0.200	0.197	-1.5	30.00
N-EtFOSAA	0.200	0.135	-32.4 *	30.00
Perfluoropentanoic acid (PFPeA)	0.400	0.450	12.6	30.00
Perfluoro-1-octanesulfonamide (FOSA)	0.200	0.168	-16.0	30.00
Perfluoro-1-heptanesulfonic acid (PFHpS)	0.191	0.172	-9.8	30.00
Perfluoro-1-decanesulfonic acid (PFDS)	0.193	0.201	4.1	30.00
1H,1H,2H,2H-Perfluorooctanesulfonic acid (6:2 FTS)	0.760	0.460	-39.5 *	30.00
1H,1H,2H,2H-Perfluorodecanesulfonic acid (8:2 FTS)	0.768	0.742	-3.4	30.00
Perfluoro-n-butanoic acid (PFBA)	0.800	0.726	-9.3	30.00
Perfluoro(2-ethoxyethane)sulfonic acid (PFEESA)	0.356	0.388	8.9	30.00
Perfluoro-3,6-dioxaheptanoic acid (NFDHA)	0.400	0.172	-57.0 *	30.00
Perfluoro-4-oxapentanoic acid (PFMPA)	0.400	0.396	-1.1	30.00
Perfluoro-5-oxahexanoic acid (PFMBA)	0.400	0.409	2.3	30.00

LOW-CONCENTRATION CALIBRATION VERIFICATION

EPA 1633 Draft 3

Laboratory: ALS Environmental - Stratford
SDG: 25F1387
Client: Vektor Consultants
Project: 2425 Atlantic Ave 25030016
Calibration: SF50032
Laboratory ID: S5F2636-LCV1
Sequence: S5F2636
Standard ID: S25F220

Perfluoro-1-pentanesulfonate (PFPeS)	0.188	0.175	-7.1	30.00
1H,1H,2H,2H-Perfluorohexanesulfonic acid (4:2 FTS)	0.750	0.580	-22.7	30.00
HFPO-DA (Gen-X)	0.800	0.427	-46.6 *	30.00
11CL-PF3OUdS	0.756	0.631	-16.5	30.00
9CL-PF3ONS	0.748	0.596	-20.4	30.00
ADONA	0.756	0.749	-0.9	30.00
Perfluorododecanesulfonic acid (PFDoS)	0.194	0.157	-18.9	30.00
Perfluoro-1-nonanesulfonic acid (PFNS)	0.192	0.121	-36.8 *	30.00
4,4,5,5,6,6,6-Heptafluorohexanoic acid (3:3FTCA)	1.00	1.09	8.9	30.00
2H,2H,3H,3H-Perfluorooctanoic acid (5:3FTCA)	5.00	4.48	-10.4	30.00
2H,2H,3H,3H-Perfluorodecanoic acid (7:3FTCA)	5.00	4.10	-18.1	30.00
N-MeFOSE	2.00	2.00	-0.2	30.00
N-MeFOSA	0.200	0.302	50.9 *	30.00
N-EtFOSE	2.00	2.04	1.9	30.00
N-EtFOSA	0.200	0.291	45.3 *	30.00
M3PFBS	2.33	3.37	44.5	
M5PFHxA	2.50	3.46	38.5	
M4PFHpA	2.50	2.02	-19.4	
M3PFHxS	2.37	2.58	8.9	
Perfluoro-n-[13C8]octanoic acid (M8PFOA)	2.50	2.77	10.8	
M6PFDA	1.25	1.71	37.1	
M7PFUdA	1.25	1.80	43.8	
Perfluoro-n-[1,2-13C2]dodecanoic acid (MPFDoA)	1.25	1.76	40.6	
M2PFTeDA	1.25	1.76	40.8	
Perfluoro-n-[13C4]butanoic acid (MPFBA)	10.0	11.3	13.4	
Perfluoro-1-[13C8]octanesulfonic acid (M8PFOS)	2.40	2.80	16.6	
Perfluoro-n-[13C5]pentanoic acid (M5PFPeA)	5.00	9.90	98.0	

LOW-CONCENTRATION CALIBRATION VERIFICATION

EPA 1633 Draft 3

Laboratory: ALS Environmental - Stratford
SDG: 25F1387
Client: Vektor Consultants
Project: 2425 Atlantic Ave 25030016
Calibration: SF50032
Laboratory ID: S5F2636-LCV1
Sequence: S5F2636
Standard ID: S25F220

Perfluoro-1-[13C8]octanesulfonamide (M8FOSA)	2.50	2.89	15.5	
d3-N-MeFOSAA	5.00	4.58	-8.3	
d5-N-EtFOSAA	5.00	6.31	26.1	
M2-6:2 FTS	4.76	4.60	-3.3	
M2-8:2 FTS	4.80	4.55	-5.3	
M9PFNA	1.25	1.36	8.6	
M2-4:2 FTS	4.69	5.27	12.3	
d-N-MeFOSA	2.50	2.47	-1.2	
d-N-EtFOSA	2.50	2.46	-1.4	
M3HFPO-DA	10.0	17.7	76.9	
d9-N-EtFOSE	25.0	25.2	0.6	
d7-N-MeFOSE	25.0	28.6	14.6	

* Values outside of QC limits

FORM VII

CONTINUING CALIBRATION CHECK

EPA 1633 Draft 3

Laboratory:	ALS Environmental - Stratford	SDG:	25F1387
Client:	Vektor Consultants	Project:	2425 Atlantic Ave 25030016
Instrument ID:	QQQ-2	Calibration:	SF50032
Lab File ID:	QQQ2096865.d	Calibration Date:	06/16/25 08:00
Sequence:	S5F2628	Injection Date:	06/25/25
Lab Sample ID:	S5F2628-CCV1	Injection Time:	15:24

		CONC. (ng/mL)		RESPONSE FACTOR			% DIFF / DRIFT		
COMPOUND	TYPE	STD	CCV	ICAL	CCV	MIN (#)	CCV	LIMIT (#)	Q
11CL-PF3OUdS	A	9.45	8.30	1.977105	1.753584		-12.1	30	
1H,1H,2H,2H-Perfluorodecanesulfonic acid (8:2 FTS)	A	9.60	8.98	1.847604	1.699466		-6.4	30	
1H,1H,2H,2H-Perfluorohexanesulfonic acid (4:2 FTS)	A	9.38	9.02	2.940871	2.600984		-3.8	30	
1H,1H,2H,2H-Perfluorooctanesulfonic acid (6:2 FTS)	A	9.50	8.13	2.448418	2.004503		-14.4	30	
2H,2H,3H,3H-Perfluorodecanoic acid (7:3FTCA)	A	62.6	52.2	0.2254068	0.202687		-16.6	30	
2H,2H,3H,3H-Perfluorooctanoic acid (5:3FTCA)	A	62.6	54.1	0.1093187	0.1034687		-13.6	30	
4,4,5,5,6,6,6-Heptafluorohexanoic acid (3:3FTCA)	A	12.5	14.8	2.617954E-02	3.005308E-02		18.6	30	
9CL-PF3ONS	A	9.35	8.01	3.329285	2.930526		-14.3	30	
ADONA	A	9.45	11.4	3.431128	4.196638		20.7	30	
HFPO-DA (Gen-X)	A	10.0	7.33	0.1064156	7.601184E-02		-26.7	30	
N-EtFOSA	A	2.50	2.87	1.915963	2.282825		14.7	30	
N-EtFOSAA	A	2.50	2.16	1.047336	0.8713862		-13.5	30	
N-EtFOSE	A	25.0	28.2	1.181989	1.322641		12.9	30	
N-MeFOSA	A	2.50	2.55	1.781794	1.922251		2.1	30	
N-MeFOSAA	A	2.50	2.85	0.7815756	0.903003		14.1	30	
N-MeFOSE	A	25.0	25.5	1.0438	1.056007		1.8	30	
Perfluoro(2-ethoxyethane)sulfonic acid (PFEESA)	A	4.45	4.58	0.8110862	0.8459964		2.9	30	
Perfluoro-1-decanesulfonic acid (PFDS)	A	2.41	2.64	0.5063029	0.5361099		9.6	30	
Perfluoro-1-heptanesulfonic acid (PFHpS)	A	2.38	2.46	0.9693551	0.9781536		3.5	30	
Perfluoro-1-nonanesulfonic acid (PFNS)	A	2.40	2.32	0.893918	0.8082605		-3.4	30	
Perfluoro-1-octanesulfonamide (FOSA)	A	2.50	2.41	1.070133	1.003838		-3.6	30	
Perfluoro-1-pentanesulfonate (PFPeS)	A	2.35	2.14	1.09681	0.9580564		-8.9	30	
Perfluoro-3,6-dioxaheptanoic acid (NFDHA)	A	5.00	2.81	1.527464E-02	8.851835E-03		-43.8	30 *	

FORM VII

CONTINUING CALIBRATION CHECK

EPA 1633 Draft 3

Laboratory:	ALS Environmental - Stratford	SDG:	25F1387
Client:	Vektor Consultants	Project:	2425 Atlantic Ave 25030016
Instrument ID:	QQQ-2	Calibration:	SF50032
Lab File ID:	QQQ2096865.d	Calibration Date:	06/16/25 08:00
Sequence:	S5F2628	Injection Date:	06/25/25
Lab Sample ID:	S5F2628-CCV1	Injection Time:	15:24

		CONC. (ng/mL)		RESPONSE FACTOR			% DIFF / DRIFT		
COMPOUND	TYPE	STD	CCV	ICAL	CCV	MIN (#)	CCV	LIMIT (#)	Q
Perfluoro-4-oxapentanoic acid (PFMPA)	A	5.00	5.68	0.8423496	0.9092462		13.5	30	
Perfluoro-5-oxahexanoic acid (PFMBA)	A	5.00	5.25	0.9086175	0.9601208		4.9	30	
Perfluorobutanesulfonic acid (PFBS)	A	2.22	2.40	1.138431	1.199353		7.9	30	
Perfluorodecanoic acid (PFDA)	A	2.50	1.99	1.1786	0.9305755		-20.6	30	
Perfluorododecanesulfonic acid (PFDoS)	A	2.42	1.67	0.5374606	0.3647549		-31.1	30 *	
Perfluorododecanoic acid (PFDoA)	A	2.50	2.15	0.7208115	0.6295104		-13.8	30	
Perfluoroheptanoic acid (PFHpA)	A	2.50	2.72	3.061057	3.275245		8.7	30	
Perfluorohexanesulfonic acid (PFHxS)	A	2.28	1.77	1.21559	0.9207143		-22.2	30	
Perfluorohexanoic acid (PFHxA)	A	2.50	2.01	1.205657	0.9759984		-19.5	30	
Perfluoro-n-butanoic acid (PFBA)	A	10.0	7.96	1.155773	0.9137238		-20.4	30	
Perfluorononanoic acid (PFNA)	A	2.50	1.98	1.25439	0.9561945		-20.7	30	
Perfluorooctanesulfonic acid (PFOS)	A	2.32	2.03	1.03907	0.8639271		-12.5	30	
Perfluorooctanoic acid (PFOA)	A	2.50	1.98	0.9216257	0.7164572		-21.0	30	
Perfluoropentanoic acid (PFPeA)	A	5.00	5.39	0.9388102	1.008253		7.8	30	
Perfluorotetradecanoic acid (PFTA)	A	2.50	3.04	0.9149442	1.103734		21.5	30	
Perfluorotridecanoic acid (PFTrDA)	A	2.50	2.37	0.80718	0.7963376		-5.3	30	
Perfluoroundecanoic acid (PFUnA)	A	2.50	2.60	0.9314672	0.955416		4.1	30	

Column to be used to flag Response Factor and %Diff/Drift values with an asterisk

* Values outside of QC limits

FORM VII

CONTINUING CALIBRATION CHECK

EPA 1633 Draft 3

Laboratory:	ALS Environmental - Stratford	SDG:	25F1387
Client:	Vektor Consultants	Project:	2425 Atlantic Ave 25030016
Instrument ID:	QQQ-2	Calibration:	SF50032
Lab File ID:	QQQ2096882.d	Calibration Date:	06/16/25 08:00
Sequence:	S5F2628	Injection Date:	06/25/25
Lab Sample ID:	S5F2628-CCV2	Injection Time:	18:52

		CONC. (ng/mL)		RESPONSE FACTOR			% DIFF / DRIFT		
COMPOUND	TYPE	STD	CCV	ICAL	CCV	MIN (#)	CCV	LIMIT (#)	Q
11CL-PF3OUdS	A	9.45	8.47	1.977105	1.788227		-10.4	30	
1H,1H,2H,2H-Perfluorodecanesulfonic acid (8:2 FTS)	A	9.60	8.53	1.847604	1.614028		-11.2	30	
1H,1H,2H,2H-Perfluorohexanesulfonic acid (4:2 FTS)	A	9.38	9.73	2.940871	2.801831		3.7	30	
1H,1H,2H,2H-Perfluorooctanesulfonic acid (6:2 FTS)	A	9.50	8.64	2.448418	2.128736		-9.1	30	
2H,2H,3H,3H-Perfluorodecanoic acid (7:3FTCA)	A	62.6	52.6	0.2254068	0.2042117		-16.0	30	
2H,2H,3H,3H-Perfluorooctanoic acid (5:3FTCA)	A	62.6	53.7	0.1093187	0.1026427		-14.3	30	
4,4,5,5,6,6,6-Heptafluorohexanoic acid (3:3FTCA)	A	12.5	14.5	2.617954E-02	2.943942E-02		16.2	30	
9CL-PF3ONS	A	9.35	7.85	3.329285	2.871733		-16.0	30	
ADONA	A	9.45	11.3	3.431128	4.160171		19.7	30	
HFPO-DA (Gen-X)	A	10.0	7.44	0.1064156	7.715648E-02		-25.6	30	
N-EtFOSA	A	2.50	2.19	1.915963	1.735809		-12.2	30	
N-EtFOSAA	A	2.50	2.00	1.047336	0.8084561		-19.8	30	
N-EtFOSE	A	25.0	29.2	1.181989	1.366		16.7	30	
N-MeFOSA	A	2.50	2.65	1.781794	1.996187		6.0	30	
N-MeFOSAA	A	2.50	3.19	0.7815756	1.010465		27.5	30	
N-MeFOSE	A	25.0	25.6	1.0438	1.06028		2.3	30	
Perfluoro(2-ethoxyethane)sulfonic acid (PFEESA)	A	4.45	4.62	0.8110862	0.8536893		3.9	30	
Perfluoro-1-decanesulfonic acid (PFDS)	A	2.41	2.35	0.5063029	0.4778088		-2.5	30	
Perfluoro-1-heptanesulfonic acid (PFHpS)	A	2.38	2.20	0.9693551	0.8753303		-7.4	30	
Perfluoro-1-nonanesulfonic acid (PFNS)	A	2.40	2.36	0.893918	0.8231666		-1.6	30	
Perfluoro-1-octanesulfonamide (FOSA)	A	2.50	2.52	1.070133	1.050451		0.9	30	
Perfluoro-1-pentanesulfonate (PFPeS)	A	2.35	2.29	1.09681	1.025729		-2.5	30	
Perfluoro-3,6-dioxaheptanoic acid (NFDHA)	A	5.00	2.63	1.527464E-02	8.312829E-03		-47.4	30 *	

FORM VII

CONTINUING CALIBRATION CHECK

EPA 1633 Draft 3

Laboratory:	ALS Environmental - Stratford	SDG:	25F1387
Client:	Vektor Consultants	Project:	2425 Atlantic Ave 25030016
Instrument ID:	QQQ-2	Calibration:	SF50032
Lab File ID:	QQQ2096882.d	Calibration Date:	06/16/25 08:00
Sequence:	S5F2628	Injection Date:	06/25/25
Lab Sample ID:	S5F2628-CCV2	Injection Time:	18:52

		CONC. (ng/mL)		RESPONSE FACTOR			% DIFF / DRIFT		
COMPOUND	TYPE	STD	CCV	ICAL	CCV	MIN (#)	CCV	LIMIT (#)	Q
Perfluoro-4-oxapentanoic acid (PFMPA)	A	5.00	5.81	0.8423496	0.9312378		16.3	30	
Perfluoro-5-oxahexanoic acid (PFMBA)	A	5.00	5.38	0.9086175	0.9844966		7.6	30	
Perfluorobutanesulfonic acid (PFBS)	A	2.22	2.37	1.138431	1.186189		6.7	30	
Perfluorodecanoic acid (PFDA)	A	2.50	2.01	1.1786	0.941864		-19.6	30	
Perfluorododecanesulfonic acid (PFDoS)	A	2.42	1.48	0.5374606	0.3227834		-39.0	30 *	
Perfluorododecanoic acid (PFDoA)	A	2.50	2.16	0.7208115	0.6310562		-13.6	30	
Perfluoroheptanoic acid (PFHpA)	A	2.50	2.84	3.061057	3.425319		13.6	30	
Perfluorohexanesulfonic acid (PFHxS)	A	2.28	1.93	1.21559	1.001253		-15.4	30	
Perfluorohexanoic acid (PFHxA)	A	2.50	2.10	1.205657	1.018222		-16.0	30	
Perfluoro-n-butanoic acid (PFBA)	A	10.0	7.99	1.155773	0.9164083		-20.1	30	
Perfluorononanoic acid (PFNA)	A	2.50	1.76	1.25439	0.8506822		-29.5	30	
Perfluorooctanesulfonic acid (PFOS)	A	2.32	2.22	1.03907	0.942341		-4.5	30	
Perfluorooctanoic acid (PFOA)	A	2.50	1.88	0.9216257	0.6815821		-24.8	30	
Perfluoropentanoic acid (PFPeA)	A	5.00	5.30	0.9388102	0.9918152		6.0	30	
Perfluorotetradecanoic acid (PFTA)	A	2.50	3.07	0.9149442	1.117329		23.0	30	
Perfluorotridecanoic acid (PFTrDA)	A	2.50	2.27	0.80718	0.765381		-9.0	30	
Perfluoroundecanoic acid (PFUnA)	A	2.50	2.54	0.9314672	0.9322145		1.6	30	

Column to be used to flag Response Factor and %Diff/Drift values with an asterisk

* Values outside of QC limits

Metals Data Section

ALPHA GEOSCIENCE

Geology
Hydrology
Remediation
Water Supply

QA/QC Review of TAL Metals Data for
ALS Environmental, SDG: 25F1387

16 Soil Samples and 1 Field Duplicate
Collected June 20, 2025

Prepared by: Donald Anné
February 17, 2026

Holding Times: Samples were analyzed within the USEPA SW-846 holding times.

Initial and Continuing Calibration Verification: The percent recoveries for target metals were within control limits (90-110% all metals except Hg, 80-120% for Hg), as required.

CRDL Standard: The percent recoveries for applicable metals were within laboratory QC limits for the CRDL samples.

Blanks: Method blank BF51739-BLK1 contained calcium (28.0 mg/kg) and magnesium (12.7 mg/kg) above the RLs. Positive results for calcium and magnesium that are less than 5 times the highest associated blank level should be reported as not detected in associated samples.

ICP Interference Check Sample: The percent recovery for copper was above control limits (80-120%) for the interference check sample S5F2515-IFB1. Positive results for copper should be considered estimated, biased high (J+) in associated samples.

Spike Sample Recovery: The percent recoveries (%Rs) for chromium, copper, and vanadium were above control limits (75-125%) for soil spike sample DUP-1. Positive results for chromium, copper, and vanadium should be considered estimated, biased high (J+) in associated soil samples.

The %R for antimony was below control limits (75-125%), but not below 10% for soil spike sample DUP-1. Positive results for antimony should be considered estimated, biased low (J-) and "not detected" results estimated (UJ) in associated soil samples.

Laboratory Duplicate: The relative percent differences for barium, beryllium, iron, and manganese were above the allowable maximum (35%) for soil duplicate sample DUP-1. Positive results for these metals should be considered estimated (J) in associated soil samples.

679 Plank Road ● Clifton Park, New York 12065 ● (518) 348-6995 ● Fax (518) 348-6966
www.alphageoscience.com

Field Duplicates: The relative percent differences for beryllium, iron, lead, manganese, potassium, and sodium were above the allowable maximum (35%) for soil field duplicate pair SB-3 (8-10)/DUP-1 (attached table). Positive results for these 6 metals should be considered estimated (J) in samples SB-3 (8-10) and DUP-1.

Laboratory Control Sample: The percent recovery for copper was above QC limits for soil sample BF51739-SRM1. Positive results for copper should be considered estimated, biased high (J+) in associated soil samples.

Serial Dilution: The %Ds for 16 metals (highlighted on attached form) were above the allowable maximum (15%) for soil serial dilution sample DUP-1. Positive results for these 16 metals that are above the RLs should be considered estimated (J) in associated soil samples.

Detection Limits: The LODs were at or below POQs, as required.

Percent Solids: The percent solids for soil samples were above 50%.

MATRIX SPIKE / MATRIX SPIKE DUPLICATE RECOVERY

EPA 6010D

DUP-1

Laboratory:	ALS Environmental - Stratford	SDG:	25F1387
Client:	Vektor Consultants	Project:	2425 Atlantic Ave 25030016
Matrix:	Soil		
Batch:	BF51739	Laboratory ID:	BF51739-MS1
Preparation:	EPA 3050B	Initial/Final:	0.6 g / 50 mL

Source Sample Name: 25F1387-17

COMPOUND	SPIKE ADDED (mg/kg dry)	SAMPLE CONCENTRATION (mg/kg dry)	MS CONCENTRATION (mg/kg dry)	MS % REC. #	QC LIMITS REC.	Q
Aluminum	177	10300	12300	NA	75 - 125	
Antimony	22.1	ND	7.12	32.2 *	75 - 125	
Arsenic	177	3.80	186	103	75 - 125	
Barium	177	71.6	239	95.0	75 - 125	
Beryllium	4.42	0.524	4.69	94.3	75 - 125	
Cadmium	4.42	0.574	4.67	92.8	75 - 125	
Calcium	88.3	3700	4510	NA	75 - 125	B
Chromium	17.7	20.3	68.9	275 *	75 - 125	
Cobalt	44.2	9.62	56.3	106	75 - 125	
Copper	22.1	34.3	64.3	136 *	75 - 125	
Iron	88.3	117000	47000	NA	75 - 125	
Lead	44.2	6.01	53.1	107	75 - 125	
Magnesium	88.3	3040	4250	NA	75 - 125	B
Manganese	44.2	2100	760	NA	75 - 125	
Nickel	44.2	14.8	64.3	112	75 - 125	
Potassium	88.3	1360	2270	NA	75 - 125	
Selenium	177	ND	169	95.9	75 - 125	
Silver	4.42	ND	4.64	105	75 - 125	
Sodium	88.3	592	701	123	75 - 125	
Thallium	177	ND	175	99.2	75 - 125	
Vanadium	44.2	36.4	95.5	134 *	75 - 125	
Zinc	44.2	36.5	77.1	92.1	75 - 125	

Column to be used to flag recovery and RPD values with an asterisk

* Values outside of QC limits

NA - Sample concentration is greater than 4 times the spiking level; therefore, the %Rec is not applicable.

DUPLICATES

EPA 6010D

DUP-1

Laboratory: ALS Environmental - Stratford
Client: Vektor Consultants
Matrix: Soil
Batch: BF51739
Preparation: EPA 3050B
Source Sample Name: DUP-1

SDG: 25F1387
Project: 2425 Atlantic Ave 25030016
Laboratory ID: BF51739-DUP1
Lab Source ID: 25F1387-17
Initial/Final: 0.6 g / 50 mL
% Solids: 94.35

ANALYTE	CONTROL LIMIT	SAMPLE CONCENTRATION (mg/kg dry)	C	DUPLICATE CONCENTRATION (mg/kg dry)	C	RPD %	Q	METHOD
Aluminum	35	10300		12000		15.2		EPA 6010D
Antimony	35	ND		ND				EPA 6010D
Arsenic	35	3.80		4.26		11.4		EPA 6010D
Barium	35	71.6		48.1		39.3	*	EPA 6010D
Beryllium	35	0.524		0.082		146	*	EPA 6010D
Cadmium	35	0.574		ND				EPA 6010D
Calcium	35	3700		4670		23.3		EPA 6010D
Chromium	35	20.3		21.0		3.38		EPA 6010D
Cobalt	35	9.62		8.33		14.4		EPA 6010D
Copper	35	34.3		31.2		9.51		EPA 6010D
Iron	35	117000		36900		104	*	EPA 6010D
Lead	35	6.01		5.89		1.93		EPA 6010D
Magnesium	35	3040		3680		19.0		EPA 6010D
Manganese	35	2100		692		101	*	EPA 6010D
Nickel	35	14.8		15.9		6.61		EPA 6010D
Potassium	35	1360		1840		30.6		EPA 6010D
Selenium	35	ND		ND				EPA 6010D
Silver	35	ND		ND				EPA 6010D
Sodium	35	592		621		4.84		EPA 6010D
Thallium	35	ND		ND				EPA 6010D
Vanadium	35	36.4		31.7		13.8		EPA 6010D
Zinc	35	36.5		33.5		8.48		EPA 6010D

* Values outside of QC limits

STANDARD REFERENCE MATERIAL RECOVERY

EPA 6010D

Laboratory: ALS Environmental - Stratford
SDG: 25F1387
Client: Vektor Consultants
Project: 2425 Atlantic Ave 25030016
Matrix: Soil
Batch: BF51739
Laboratory ID: BF51739-SRM1
Preparation: EPA 3050B
Initial/Final: 0.6 g / 50 mL

ANALYTE	TRUE (mg/kg wet)	FOUND (mg/kg wet)	SRM % REC.	QC LIMITS REC.
Aluminum	6840	8230	120	53.2 - 146.2
Antimony	101	60.3	59.7	0.1 - 199
Arsenic	148	155	105	81.1 - 119.6
Barium	191	201	105	81.7 - 118.3
Beryllium	240	264	110	82.1 - 117.5
Cadmium	190	198	104	82.1 - 118.4
Calcium	4030	4410	109	82.1 - 117.9
Chromium	132	148	112	81.1 - 118.9
Cobalt	126	143	114	82.5 - 117.5
Copper	234	286	122 *	82.9 - 117.5
Iron	6830	7400	108	59.7 - 140.4
Lead	98.6	103	105	81.8 - 117.6
Magnesium	1960	2270	116	76 - 124
Manganese	244	253	104	80.7 - 119.3
Nickel	155	176	113	81.9 - 118.1
Potassium	2070	2290	110	71 - 128.5
Selenium	124	125	101	78.5 - 121
Silver	54.9	60.7	111	79.4 - 120.8
Sodium	275	313	114	73.5 - 126.2
Thallium	183	188	103	80.3 - 119.7
Vanadium	137	151	110	78.1 - 121.9
Zinc	345	357	103	79.4 - 120.6

* - Values outside of QC Limits

SERIAL DILUTION

EPA 6010D

DUP-1

Laboratory: ALS Environmental - Stratford
SDG: 25F1387
Client: Vektor Consultants
Project: 2425 Atlantic Ave 25030016
Matrix: Soil
Laboratory ID: S5F2515-SRD1
Sequence: S5F2515
Lab Source ID: 25F1387-17
Preparation: BF51739
Initial/Final: 0.6 / 50
Source Sample Name: DUP-1
% Solids: 94.35

Analyte	Initial Sample Result (I)	C	Serial Dilution Result (S)	C	% Difference	Q	Method	QC Limits % Difference
Aluminum	10300		13400		31.0 *		EPA 6010D	10
Antimony	ND		ND				EPA 6010D	10
Arsenic	3.80		ND				EPA 6010D	10
Barium	71.6		91.9		28.3 *		EPA 6010D	10
Beryllium	0.524		0.698		33.2 *		EPA 6010D	10
Cadmium	0.574		ND				EPA 6010D	10
Calcium	3700		4900		32.6 *		EPA 6010D	10
Chromium	20.3		26.2		29.4 *		EPA 6010D	10
Cobalt	9.62		12.7		32.2 *		EPA 6010D	10
Copper	34.3		39.8		15.9 *		EPA 6010D	10
Iron	117000		144000		22.8 *		EPA 6010D	10
Lead	6.01		7.20		19.9 *		EPA 6010D	10
Magnesium	3040		3970		30.5 *		EPA 6010D	10
Manganese	2100		2860		36.5 *		EPA 6010D	10
Nickel	14.8		19.8		33.6 *		EPA 6010D	10
Potassium	1360		1830		35.0 *		EPA 6010D	10
Selenium	ND		ND				EPA 6010D	10
Silver	ND		ND				EPA 6010D	10
Sodium	592		777		31.3 *		EPA 6010D	10
Thallium	ND		ND				EPA 6010D	10
Vanadium	36.4		46.1		26.7 *		EPA 6010D	10
Zinc	36.5		49.8		36.4 *		EPA 6010D	10

* Values outside of QC limits

FORM I

METHOD BLANK DATA SHEET

EPA 6010D

Laboratory:	ALS Environmental - Stratford			SDG:	25F1387
Client:	Vektor Consultants			Project:	2425 Atlantic Ave 25030016
Matrix:	Soil	Laboratory ID:	BF51739-BLK1	File ID:	QBI062525B_SOIL-020
Prepared:	06/24/25 14:52	Preparation:	EPA 3050B	Initial/Final:	0.6 g / 50 mL
Analyzed:	06/25/25 11:35	Instrument:	ICP5900-01		
Batch:	BF51739	Sequence:	S5F2515	Calibration:	UNASSIGNED

CAS NO.	COMPOUND	CONC. (mg/kg wet)	Q
7429-90-5	Aluminum	4.17	U
7440-36-0	Antimony	2.08	U
7440-38-2	Arsenic	1.25	U
7440-39-3	Barium	2.08	U
7440-41-7	Beryllium	0.042	U
7440-43-9	Cadmium	0.250	U
7440-70-2	Calcium	28.0	
7440-47-3	Chromium	0.417	U
7440-48-4	Cobalt	0.333	U
7440-50-8	Copper	1.67	U
7439-89-6	Iron	20.8	U
7439-92-1	Lead	0.417	U
7439-95-4	Magnesium	12.7	
7439-96-5	Manganese	0.417	U
7440-02-0	Nickel	0.830	U
7440-09-7	Potassium	4.17	U
7782-49-2	Selenium	2.08	U
7440-22-4	Silver	0.420	U
7440-23-5	Sodium	41.7	U
7440-28-0	Thallium	1.67	U
7440-62-2	Vanadium	0.830	U
7440-66-6	Zinc	2.08	U

ICP INTERFERENCE CHECK SAMPLE

EPA 6010D

Laboratory: ALS Environmental - Stratford
SDG: 25F1387
Client: Vektor Consultants
Project: 2425 Atlantic Ave 25030016
Instrument ID: ICP5900-01
Calibration: 06/25/25
Sequence: S5F2515

Lab Sample ID	Analyte	True	Found	RL	% Rec	Acceptance Criteria	Units
S5F2515-IFA1	Zinc		0.00	0.025		-0.025 to 0.025	ug/mL
S5F2515-IFB1	Aluminum	500	535.30	0.050	107	400 to 600	ug/mL
	Antimony	0.500	0.49	0.025	98.3	0 to 1	ug/mL
	Arsenic	0.500	0.50	0.015	100	0 to 1	ug/mL
	Barium	0.500	0.51	0.025	103	0 to 1	ug/mL
	Beryllium	0.500	0.50	0.0005	101	0 to 1	ug/mL
	Cadmium	1.00	0.93	0.003	92.9	1 to 1	ug/mL
	Calcium	500	489.27	0.050	97.9	400 to 600	ug/mL
	Chromium	0.500	0.50	0.005	99.1	0 to 1	ug/mL
	Cobalt	0.500	0.49	0.004	97.9	0 to 1	ug/mL
	Copper	0.500	0.62	0.020	125 *	0 to 1	ug/mL
	Iron	200	228.12	0.250	114	160 to 240	ug/mL
	Lead	1.00	0.98	0.005	98.2	1 to 1	ug/mL
	Magnesium	500	554.06	0.050	111	400 to 600	ug/mL
	Manganese	0.500	0.50	0.005	99.9	0 to 1	ug/mL
	Nickel	1.00	0.97	0.010	97.0	1 to 1	ug/mL
	Potassium		-0.05	0.050		-0.050 to 0.050	ug/mL
	Selenium	0.500	0.49	0.025	97.1	0 to 1	ug/mL
	Silver	1.00	1.15	0.005	115	1 to 1	ug/mL
	Sodium		0.32	0.500		-0.500 to 0.500	ug/mL
	Thallium	0.500	0.48	0.020	96.3	0 to 1	ug/mL

ICP INTERFERENCE CHECK SAMPLE

EPA 6010D

Laboratory: ALS Environmental - Stratford
SDG: 25F1387
Client: Vektor Consultants
Project: 2425 Atlantic Ave 25030016
Instrument ID: ICP5900-01
Calibration: 06/25/25
Sequence: S5F2515

Lab Sample ID	Analyte	True	Found	RL	% Rec	Acceptance Criteria	Units
S5F2515-IFB1	Vanadium	0.500	0.52	0.010	103	0 to 1	ug/mL
	Zinc	1.00	0.89	0.025	89.0	1 to 1	ug/mL

* Values outside of QC limits

Field Duplicate Calculation Section

Semi-Volatiles

Calculations for Field Duplicate Relative Percent Difference (RPD)
SDG No. 25F1387

S1= SB-3 (8-10) **S2=** DUP-1

Analyte	S1	S2	RPD (%)	
Benzo(a)anthracene	0.919	0.185	133%	*
Benzo(a)pyrene	0.747	0.165	128%	*
Benzo(b)fluoranthene	0.939	0.234	120%	*
Benzo(g,h,i)perylene	0.488	0.118	122%	*
Benzo(k)fluoranthene	0.337	**0.087**	118%	*
Carbazole	0.159	ND	NC	
Chrysene	0.882	0.173	134%	*
Dibenzo(a,h)anthracene	0.105	ND	NC	
Dibenzofuran	0.134	ND	NC	
Fluoranthene	2.17	0.230	162%	*
Fluorene	0.157	ND	NC	
Indeno(1,2,3-cd)pyrene	0.443	0.111	120%	*
Naphthalene	0.108	ND	NC	
Phenanthrene	2.15	ND	NC	
Pyrene	2.16	0.305	151%	*
2-Methylnaphthalene	**0.0797**	ND	NC	
Acenaphthene	0.175	ND	NC	
Acenaphthylene	**0.0605**	ND	NC	
Anthracene	0.455	ND	NC	

* RPD is above the allowable maximum 35%.

Results are in units of mg/kg.

Bold numbers were values that are below the CRQL.
ND - Not detected.
NC - Not calculated, both results must be above the CRDL for valid RPDs to be calculated.

TAL Metals

Calculations for Field Duplicate Relative Percent Difference (RPD)
SDG No. 25F1387

S1= SB-3 (8-10) **S2=** DUP-1

Analyte	S1	S2	RPD (%)	
aluminum	9870	10300	4%	
antimony	ND	ND	NC	
arsenic	4.6	3.8	19%	
barium	79.2	71.6	10%	
beryllium	0.228	0.524	79%	*
cadmium	ND	0.574	NC	
calcium	4670	3700	23%	
chromium	18.1	20.3	11%	
cobalt	11.7	9.62	20%	
copper	32.3	34.3	6%	
iron	25100	135000	137%	*
lead	64.4	6.01	166%	*
magnesium	2340	3040	26%	
manganese	482	2100	125%	*
mercury	0.114	ND	NC	
nickel	14.4	14.8	3%	
potassium	85	1360	176%	*
selenium	ND	ND	NC	
silver	ND	ND	NC	
sodium	178	592	108%	*
thallium	ND	ND	NC	
vanadium	31	36.4	16%	
zinc	44.8	36.5	20%	

* RPD is above the allowable maximum 35%

Results are in units of mg/Kg.

Bold numbers were values that below the CRDL.
ND - Not detected.
NC - Not calculated, both results must be above the CRDL for valid RPDs to be calculated.

25J1851

ALPHA GEOSCIENCE

Geology
Hydrology
Remediation
Water Supply

Data Usability Summary Report for
ALS Environmental, SDG: 25J1851
(Sub: Phoenix Environmental Laboratories, SDG: GCU63897)

9 Soil Samples and 1 Trip Blank
Collected October 30, 2025

Prepared by: Donald Anné
February 17, 2026

The data package contains the documentation required by NYSDEC ASP. The proper chain of custody procedures were followed by the samplers. All information appears legible and complete. The data pack contains the results of 9 soil samples and 1 trip blank analyzed for volatiles.

The overall performances of the analyses are acceptable. ALS Environmental did fulfill the requirements of the analytical method.

The data are mostly acceptable with some issues that are identified in the accompanying data validation reviews. The following data were qualified:

- The "not detected" volatile results for p-ethyltoluene and tetrachloroethylene were qualified as "estimated" (UJ) for sample TB-1 (10/25) because the percent recoveries for p-ethyltoluene and tetrachloroethylene were below QC limits, but not below 30% in the associated aqueous LCS.

All data are considered usable with estimated (UJ) data associated with a higher level of quantitative uncertainty. Detailed information on data quality is included in the data validation review.

z:\projects\2026\26600-26620\26601-2425 atlantic ave\task 1 dusr\temp-review\corrections made\25j1851.dus.docx

Qualified Data Section

Client:	Vektor Consultants	**Sample ID:**	**25J1851-12**
Client Project:	2425 Atlantic Ave	**Date Received:**	10/30/2025
Client Sample ID:	TB-1 (10/25)	**Collection Date/Time:**	10/30/25 13:10

Lab ID:	**25J1851-12**	**Laboratory:**	ALS Environmental - Stratford
Analysis:	**Volatile Organic Compounds by GC/MS**	**Matrix:**	Water
Prep Method:	Sample Prepared by Method: EPA 5030B		

Parameter	Result	Flag	MDL	RL	Dilution	Units	Reference Method	Extracted	Analyzed	Analyst
1,1,1,2-Tetrachloroethane	ND		0.216	0.500	1	ug/L	EPA 8260D	11/3/25 7:00	11/ 3/25 23:39	PMB
1,1,1-Trichloroethane	ND		0.266	0.500	1	ug/L	EPA 8260D	11/3/25 7:00	11/ 3/25 23:39	PMB
1,1,2,2-Tetrachloroethane	ND		0.256	0.500	1	ug/L	EPA 8260D	11/3/25 7:00	11/ 3/25 23:39	PMB
1,1,2-Trichloro-1,2,2-trifluoroethane (Freon 113)	ND		0.286	0.500	1	ug/L	EPA 8260D	11/3/25 7:00	11/ 3/25 23:39	PMB
1,1,2-Trichloroethane	ND		0.249	0.500	1	ug/L	EPA 8260D	11/3/25 7:00	11/ 3/25 23:39	PMB
1,1-Dichloroethane	ND		0.272	0.500	1	ug/L	EPA 8260D	11/3/25 7:00	11/ 3/25 23:39	PMB
1,1-Dichloroethylene	ND		0.327	0.500	1	ug/L	EPA 8260D	11/3/25 7:00	11/ 3/25 23:39	PMB
1,2,3-Trichlorobenzene	ND		0.222	0.500	1	ug/L	EPA 8260D	11/3/25 7:00	11/ 3/25 23:39	PMB
1,2,3-Trichloropropane	ND		0.273	0.500	1	ug/L	EPA 8260D	11/3/25 7:00	11/ 3/25 23:39	PMB
1,2,4-Trichlorobenzene	ND		0.138	0.500	1	ug/L	EPA 8260D	11/3/25 7:00	11/ 3/25 23:39	PMB
1,2,4-Trimethylbenzene	ND		0.310	0.500	1	ug/L	EPA 8260D	11/3/25 7:00	11/ 3/25 23:39	PMB
1,2-Dibromo-3-chloropropane	ND		0.432	0.500	1	ug/L	EPA 8260D	11/3/25 7:00	11/ 3/25 23:39	PMB
1,2-Dibromoethane	ND		0.215	0.500	1	ug/L	EPA 8260D	11/3/25 7:00	11/ 3/25 23:39	PMB
1,2-Dichlorobenzene	ND		0.270	0.500	1	ug/L	EPA 8260D	11/3/25 7:00	11/ 3/25 23:39	PMB
1,2-Dichloroethane	ND		0.377	0.500	1	ug/L	EPA 8260D	11/3/25 7:00	11/ 3/25 23:39	PMB
1,2-Dichloropropane	ND		0.327	0.500	1	ug/L	EPA 8260D	11/3/25 7:00	11/ 3/25 23:39	PMB
1,3,5-Trimethylbenzene	ND		0.347	0.500	1	ug/L	EPA 8260D	11/3/25 7:00	11/ 3/25 23:39	PMB
1,3-Dichlorobenzene	ND		0.283	0.500	1	ug/L	EPA 8260D	11/3/25 7:00	11/ 3/25 23:39	PMB
1,3-Dichloropropane	ND		0.260	0.500	1	ug/L	EPA 8260D	11/3/25 7:00	11/ 3/25 23:39	PMB
1,4-Dichlorobenzene	ND		0.311	0.500	1	ug/L	EPA 8260D	11/3/25 7:00	11/ 3/25 23:39	PMB
2-Butanone	ND		0.421	0.500	1	ug/L	EPA 8260D	11/3/25 7:00	11/ 3/25 23:39	PMB
2-Hexanone	ND		0.320	0.500	1	ug/L	EPA 8260D	11/3/25 7:00	11/ 3/25 23:39	PMB
4-Methyl-2-pentanone	ND		0.365	0.500	1	ug/L	EPA 8260D	11/3/25 7:00	11/ 3/25 23:39	PMB
Acetone	ND		1.34	2.00	1	ug/L	EPA 8260D	11/3/25 7:00	11/ 3/25 23:39	PMB
Acrolein	ND		0.447	0.500	1	ug/L	EPA 8260D	11/3/25 7:00	11/ 3/25 23:39	PMB
Acrylonitrile	ND		0.422	0.500	1	ug/L	EPA 8260D	11/3/25 7:00	11/ 3/25 23:39	PMB
Benzene	ND		0.279	0.500	1	ug/L	EPA 8260D	11/3/25 7:00	11/ 3/25 23:39	PMB
Bromochloromethane	ND		0.354	0.500	1	ug/L	EPA 8260D	11/3/25 7:00	11/ 3/25 23:39	PMB
Bromodichloromethane	ND		0.245	0.500	1	ug/L	EPA 8260D	11/3/25 7:00	11/ 3/25 23:39	PMB
Bromoform	ND		0.163	0.500	1	ug/L	EPA 8260D	11/3/25 7:00	11/ 3/25 23:39	PMB
Bromomethane	ND		0.500	2.00	1	ug/L	EPA 8260D	11/3/25 7:00	11/ 3/25 23:39	PMB
Carbon disulfide	ND		0.362	0.500	1	ug/L	EPA 8260D	11/3/25 7:00	11/ 3/25 23:39	PMB
Carbon tetrachloride	ND		0.204	0.500	1	ug/L	EPA 8260D	11/3/25 7:00	11/ 3/25 23:39	PMB
Chlorobenzene	ND		0.284	0.500	1	ug/L	EPA 8260D	11/3/25 7:00	11/ 3/25 23:39	PMB
Chloroethane	ND		0.448	0.500	1	ug/L	EPA 8260D	11/3/25 7:00	11/ 3/25 23:39	PMB
Chloroform	ND		0.243	0.500	1	ug/L	EPA 8260D	11/3/25 7:00	11/ 3/25 23:39	PMB
Chloromethane	ND		0.372	0.500	1	ug/L	EPA 8260D	11/3/25 7:00	11/ 3/25 23:39	PMB
cis-1,2-Dichloroethylene	ND		0.294	0.500	1	ug/L	EPA 8260D	11/3/25 7:00	11/ 3/25 23:39	PMB
cis-1,3-Dichloropropylene	ND		0.262	0.500	1	ug/L	EPA 8260D	11/3/25 7:00	11/ 3/25 23:39	PMB
Cyclohexane	ND		0.491	0.500	1	ug/L	EPA 8260D	11/3/25 7:00	11/ 3/25 23:39	PMB
Dibromochloromethane	ND		0.146	0.500	1	ug/L	EPA 8260D	11/3/25 7:00	11/ 3/25 23:39	PMB
Dibromomethane	ND		0.203	0.500	1	ug/L	EPA 8260D	11/3/25 7:00	11/ 3/25 23:39	PMB

* Analyte is not certified or the state of the samples origination does not offer certification for the Analyte

Client:	Vektor Consultants	**Sample ID:**	**25J1851-12**
Client Project:	2425 Atlantic Ave	**Date Received:**	10/30/2025
Client Sample ID:	TB-1 (10/25)	**Collection Date/Time:**	10/30/25 13:10

Lab ID: **25J1851-12** **Laboratory:** ALS Environmental - Stratford

Analysis: **Volatile Organic Compounds by GC/MS** **Matrix:** Water

Prep Method: Sample Prepared by Method: EPA 5030B

Parameter	Result	Flag	MDL	RL	Dilution	Units	Reference Method	Extracted	Analyzed	Analyst
Dichlorodifluoromethane	ND		0.451	0.500	1	ug/L	EPA 8260D	11/3/25 7:00	11/ 3/25 23:39	PMB
Ethyl Benzene	ND		0.290	0.500	1	ug/L	EPA 8260D	11/3/25 7:00	11/ 3/25 23:39	PMB
Hexachlorobutadiene	ND		0.241	0.500	1	ug/L	EPA 8260D	11/3/25 7:00	11/ 3/25 23:39	PMB
Isopropylbenzene	ND		0.405	0.500	1	ug/L	EPA 8260D	11/3/25 7:00	11/ 3/25 23:39	PMB
Methyl acetate	ND		0.442	0.500	1	ug/L	EPA 8260D	11/3/25 7:00	11/ 3/25 23:39	PMB
Methyl tert-butyl ether (MTBE)	ND		0.244	0.500	1	ug/L	EPA 8260D	11/3/25 7:00	11/ 3/25 23:39	PMB
Methylcyclohexane	ND		0.477	0.500	1	ug/L	EPA 8260D	11/3/25 7:00	11/ 3/25 23:39	PMB
Methylene chloride	ND		0.397	2.00	1	ug/L	EPA 8260D	11/3/25 7:00	11/ 3/25 23:39	PMB
Naphthalene	ND		0.212	2.00	1	ug/L	EPA 8260D	11/3/25 7:00	11/ 3/25 23:39	PMB
n-Butylbenzene	ND		0.399	0.500	1	ug/L	EPA 8260D	11/3/25 7:00	11/ 3/25 23:39	PMB
n-Propylbenzene	ND		0.384	0.500	1	ug/L	EPA 8260D	11/3/25 7:00	11/ 3/25 23:39	PMB
o-Xylene	ND		0.261	0.500	1	ug/L	EPA 8260D	11/3/25 7:00	11/ 3/25 23:39	PMB
p- & m- Xylenes	ND		0.578	1.00	1	ug/L	EPA 8260D	11/3/25 7:00	11/ 3/25 23:39	PMB
* p-Diethylbenzene	ND		0.341	0.500	1	ug/L	EPA 8260D	11/3/25 7:00	11/ 3/25 23:39	PMB
* p-Ethyltoluene	ND	UJ QL-02	0.200	0.500	1	ug/L	EPA 8260D	11/3/25 7:00	11/ 3/25 23:39	PMB
p-Isopropyltoluene	ND		0.377	0.500	1	ug/L	EPA 8260D	11/3/25 7:00	11/ 3/25 23:39	PMB
sec-Butylbenzene	ND		0.444	0.500	1	ug/L	EPA 8260D	11/3/25 7:00	11/ 3/25 23:39	PMB
Styrene	ND		0.255	0.500	1	ug/L	EPA 8260D	11/3/25 7:00	11/ 3/25 23:39	PMB
tert-Butyl alcohol (TBA)	ND		0.608	1.00	1	ug/L	EPA 8260D	11/3/25 7:00	11/ 3/25 23:39	PMB
tert-Butylbenzene	ND		0.367	0.500	1	ug/L	EPA 8260D	11/3/25 7:00	11/ 3/25 23:39	PMB
Tetrachloroethylene	ND	UJ QL-02	0.239	0.500	1	ug/L	EPA 8260D	11/3/25 7:00	11/ 3/25 23:39	PMB
Toluene	ND		0.346	0.500	1	ug/L	EPA 8260D	11/3/25 7:00	11/ 3/25 23:39	PMB
trans-1,2-Dichloroethylene	ND		0.279	0.500	1	ug/L	EPA 8260D	11/3/25 7:00	11/ 3/25 23:39	PMB
trans-1,3-Dichloropropylene	ND		0.229	0.500	1	ug/L	EPA 8260D	11/3/25 7:00	11/ 3/25 23:39	PMB
Trichloroethylene	ND		0.249	0.500	1	ug/L	EPA 8260D	11/3/25 7:00	11/ 3/25 23:39	PMB
Trichlorofluoromethane	ND		0.337	0.500	1	ug/L	EPA 8260D	11/3/25 7:00	11/ 3/25 23:39	PMB
Vinyl Chloride	ND		0.469	0.500	1	ug/L	EPA 8260D	11/3/25 7:00	11/ 3/25 23:39	PMB
Xylenes, Total	ND		0.839	1.50	1	ug/L	EPA 8260D	11/3/25 7:00	11/ 3/25 23:39	PMB

Surrogate Recoveries	Result	Flag	Acceptance Range	Reference Method	Analyzed
Surrogate: SURR: 1,2-Dichloroethane-d4	*101 %*		*69-130*	*EPA 8260D*	*11/ 3/25 23:39*
Surrogate: SURR: Toluene-d8	*115 %*		*81-117*	*EPA 8260D*	*11/ 3/25 23:39*
Surrogate: SURR: p-Bromofluorobenzene	*102 %*		*79-122*	*EPA 8260D*	*11/ 3/25 23:39*

* Analyte is not certified or the state of the samples origination does not offer certification for the Analyte

Environmental Laboratories, Inc.
587 East Middle Turnpike, P.O.Box 370, Manchester, CT 06045
Tel. (860) 645-1102

NY # 11301

Analysis Report

January 22, 2026

FOR: Attn:
York Analytical Laboratories
120 Research Drive
Stratford, CT 06615

Sample Information		Custody Information		Date	Time
Matrix:	SOIL	Collected by:		10/30/25	12:00
Location Code:	YORK-VOC	Received by:	SW	10/31/25	11:35
Rush Request:	5 Day	Analyzed by:	see "By" below		
P.O.#:	25J1851				

Laboratory Data

SDG ID: GCU63897
Phoenix ID: CU63897

Project ID: 25J1851
Client ID: SB-9 (0-2)

Parameter	Result	RL/ PQL	LOD/ MDL	Units	Dilution	Date/Time	By	Reference
Percent Solid	94			%		10/31/25	A	SW846-%Solid
Volatiles (TCL)								
1,1,1-Trichloroethane	ND	0.0049	0.00049	mg/Kg	1	11/01/25	JLI	SW8260D
1,1,2,2-Tetrachloroethane	ND	0.0049	0.00099	mg/Kg	1	11/01/25	JLI	SW8260D
1,1,2-Trichloroethane	ND	0.0049	0.00099	mg/Kg	1	11/01/25	JLI	SW8260D
1,1-Dichloroethane	ND	0.0049	0.00099	mg/Kg	1	11/01/25	JLI	SW8260D
1,1-Dichloroethene	ND	0.0049	0.00049	mg/Kg	1	11/01/25	JLI	SW8260D
1,2,3-Trichlorobenzene	ND	0.0049	0.00099	mg/Kg	1	11/01/25	JLI	SW8260D
1,2,3-Trichloropropane	ND	0.0049	0.00049	mg/Kg	1	11/01/25	JLI	SW8260D
1,2,4-Trichlorobenzene	ND	0.0049	0.00099	mg/Kg	1	11/01/25	JLI	SW8260D
1,2,4-Trimethylbenzene	ND	0.0049	0.00049	mg/Kg	1	11/01/25	JLI	SW8260D
1,2-Dibromo-3-chloropropane	ND	0.0049	0.00099	mg/Kg	1	11/01/25	JLI	SW8260D
1,2-Dibromoethane	ND	0.0049	0.00049	mg/Kg	1	11/01/25	JLI	SW8260D
1,2-Dichlorobenzene	ND	0.0049	0.00049	mg/Kg	1	11/01/25	JLI	SW8260D
1,2-Dichloroethane	ND	0.0049	0.00049	mg/Kg	1	11/01/25	JLI	SW8260D
1,2-Dichloropropane	ND	0.0049	0.00099	mg/Kg	1	11/01/25	JLI	SW8260D
1,3,5-Trimethylbenzene	ND	0.0049	0.00049	mg/Kg	1	11/01/25	JLI	SW8260D
1,3-Dichlorobenzene	ND	0.0049	0.00049	mg/Kg	1	11/01/25	JLI	SW8260D
1,4-Dichlorobenzene	ND	0.0049	0.00049	mg/Kg	1	11/01/25	JLI	SW8260D
2-Hexanone	ND	0.025	0.0049	mg/Kg	1	11/01/25	JLI	SW8260D
4-Methyl-2-pentanone	ND	0.025	0.0049	mg/Kg	1	11/01/25	JLI	SW8260D
Acetone	ND	0.049	0.0049	mg/Kg	1	11/01/25	JLI	SW8260D
Benzene	ND	0.0049	0.00049	mg/Kg	1	11/01/25	JLI	SW8260D
Bromochloromethane	ND	0.0049	0.00049	mg/Kg	1	11/01/25	JLI	SW8260D
Bromodichloromethane	ND	0.0049	0.00099	mg/Kg	1	11/01/25	JLI	SW8260D
Bromoform	ND	0.0049	0.00099	mg/Kg	1	11/01/25	JLI	SW8260D
Bromomethane	ND	0.0049	0.002	mg/Kg	1	11/01/25	JLI	SW8260D

Parameter	Result	RL/ PQL	LOD/ MDL	Units	Dilution	Date/Time	By	Reference
Carbon Disulfide	ND	0.0049	0.00099	mg/Kg	1	11/01/25	JLI	SW8260D
Carbon tetrachloride	ND	0.0049	0.00099	mg/Kg	1	11/01/25	JLI	SW8260D
Chlorobenzene	ND	0.0049	0.00049	mg/Kg	1	11/01/25	JLI	SW8260D
Chloroethane	ND	0.0049	0.00049	mg/Kg	1	11/01/25	JLI	SW8260D
Chloroform	ND	0.0049	0.00049	mg/Kg	1	11/01/25	JLI	SW8260D
Chloromethane	ND	0.0049	0.00099	mg/Kg	1	11/01/25	JLI	SW8260D
cis-1,2-Dichloroethene	ND	0.0049	0.00049	mg/Kg	1	11/01/25	JLI	SW8260D
cis-1,3-Dichloropropene	ND	0.0049	0.00049	mg/Kg	1	11/01/25	JLI	SW8260D
Cyclohexane	ND	0.0049	0.00099	mg/Kg	1	11/01/25	JLI	SW8260D
Dibromochloromethane	ND	0.0049	0.00099	mg/Kg	1	11/01/25	JLI	SW8260D
Dibromomethane	ND	0.0049	0.00099	mg/Kg	1	11/01/25	JLI	SW8260D
Dichlorodifluoromethane	ND	0.0049	0.00049	mg/Kg	1	11/01/25	JLI	SW8260D
Ethylbenzene	ND	0.0049	0.00049	mg/Kg	1	11/01/25	JLI	SW8260D
Hexachlorobutadiene	ND	0.0049	0.00049	mg/Kg	1	11/01/25	JLI	SW8260D
Isopropylbenzene	ND	0.0049	0.00049	mg/Kg	1	11/01/25	JLI	SW8260D
m&p-Xylene	ND	0.0049	0.00099	mg/Kg	1	11/01/25	JLI	SW8260D
Methyl ethyl ketone	ND	0.03	0.0049	mg/Kg	1	11/01/25	JLI	SW8260D
Methyl t-butyl ether (MTBE)	ND	0.0099	0.00099	mg/Kg	1	11/01/25	JLI	SW8260D
Methylacetate	ND	0.049	0.049	mg/Kg	1	11/01/25	JLI	SW8260D
Methylcyclohexane	ND	0.0049	0.00099	mg/Kg	1	11/01/25	JLI	SW8260D
Methylene chloride	ND	0.025	0.0049	mg/Kg	1	11/01/25	JLI	SW8260D
n-Butylbenzene	ND	0.0049	0.00049	mg/Kg	1	11/01/25	JLI	SW8260D
n-Propylbenzene	ND	0.0049	0.00099	mg/Kg	1	11/01/25	JLI	SW8260D
o-Xylene	ND	0.0049	0.00099	mg/Kg	1	11/01/25	JLI	SW8260D
p-Isopropyltoluene	ND	0.0049	0.00049	mg/Kg	1	11/01/25	JLI	SW8260D
sec-Butylbenzene	ND	0.0049	0.00049	mg/Kg	1	11/01/25	JLI	SW8260D
Styrene	ND	0.0049	0.00049	mg/Kg	1	11/01/25	JLI	SW8260D
tert-Butylbenzene	ND	0.0049	0.00049	mg/Kg	1	11/01/25	JLI	SW8260D
Tetrachloroethene	ND	0.0049	0.00099	mg/Kg	1	11/01/25	JLI	SW8260D
Toluene	ND	0.0049	0.00049	mg/Kg	1	11/01/25	JLI	SW8260D
Total Xylenes	ND	0.0049	0.0049	mg/Kg	1	11/01/25	JLI	SW8260D
trans-1,2-Dichloroethene	ND	0.0049	0.00049	mg/Kg	1	11/01/25	JLI	SW8260D
trans-1,3-Dichloropropene	ND	0.0049	0.00049	mg/Kg	1	11/01/25	JLI	SW8260D
trans-1,4-dichloro-2-butene	ND	0.0099	0.0025	mg/Kg	1	11/01/25	JLI	SW8260D
Trichloroethene	ND	0.0049	0.00049	mg/Kg	1	11/01/25	JLI	SW8260D
Trichlorofluoromethane	ND	0.0049	0.00099	mg/Kg	1	11/01/25	JLI	SW8260D
Trichlorotrifluoroethane	ND	0.0049	0.00049	mg/Kg	1	11/01/25	JLI	SW8260D
Vinyl chloride	ND	0.0049	0.00049	mg/Kg	1	11/01/25	JLI	SW8260D
QA/QC Surrogates								
% 1,2-dichlorobenzene-d4	101			%	1	11/01/25	JLI	70 - 130 %
% Bromofluorobenzene	99			%	1	11/01/25	JLI	70 - 130 %
% Dibromofluoromethane	100			%	1	11/01/25	JLI	70 - 130 %
% Toluene-d8	101			%	1	11/01/25	JLI	70 - 130 %
Volatiles								
1,1,1,2-Tetrachloroethane	ND	0.02	0.00099	mg/Kg	1	11/01/25	JLI	SW8260D
Acrolein	ND	0.0049	0.00099	mg/Kg	1	11/01/25	JLI	SW8260D
Acrylonitrile	ND	0.02	0.00049	mg/Kg	1	11/01/25	JLI	SW8260D
Tert-butyl alcohol	ND	0.099	0.02	mg/Kg	1	11/01/25	JLI	SW8260D


Parameter	Result	RL/ PQL	LOD/ MDL	Units	Dilution	Date/Time	By	Reference

RL/PQL=Reporting/Practical Quantitation Level (Equivalent to NELAC LOQ, Limit of Quantitation) ND=Not Detected BRL=Below Reporting Level L=Biased Low LOD=Limit of Detection MDL=Method Detection Limit1
QA/QC Surrogates: Surrogates are compounds (preceeded with a %) added by the lab to determine analysis efficiency. Surrogate results(%) listed in the report are not "detected" compounds.

Comments:

All soils, solids and sludges are reported on a dry weight basis unless otherwise noted in the sample comments.

If you are the client above and have any questions concerning this testing, please do not hesitate to contact Phoenix Client Services at ext.200.
The contents of this report cannot be discussed with anyone other than the client listed above without their written consent.

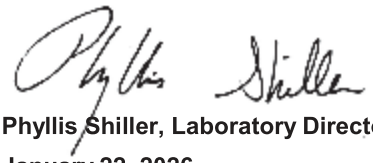

Phyllis Shiller, Laboratory Director

January 22, 2026

Reviewed and Released by: Rashmi Makol, Project Manager

Environmental Laboratories, Inc.
587 East Middle Turnpike, P.O.Box 370, Manchester, CT 06045
Tel. (860) 645-1102

NY # 11301

Analysis Report

January 22, 2026

FOR: Attn:
York Analytical Laboratories
120 Research Drive
Stratford, CT 06615

Sample Information		Custody Information		Date	Time
Matrix:	SOIL	Collected by:		10/30/25	12:15
Location Code:	YORK-VOC	Received by:	SW	10/31/25	11:35
Rush Request:	5 Day	Analyzed by:	see "By" below		
P.O.#:	25J1851				

Laboratory Data

SDG ID: GCU63897
Phoenix ID: CU63898

Project ID: 25J1851
Client ID: SB-9 (6-8)

Parameter	Result	RL/ PQL	LOD/ MDL	Units	Dilution	Date/Time	By	Reference
Percent Solid	90			%		10/31/25	A	SW846-%Solid
Volatiles (TCL)								
1,1,1-Trichloroethane	ND	0.0074	0.00074	mg/Kg	1	11/01/25	JLI	SW8260D
1,1,2,2-Tetrachloroethane	ND	0.0074	0.0015	mg/Kg	1	11/01/25	JLI	SW8260D
1,1,2-Trichloroethane	ND	0.0074	0.0015	mg/Kg	1	11/01/25	JLI	SW8260D
1,1-Dichloroethane	ND	0.0074	0.0015	mg/Kg	1	11/01/25	JLI	SW8260D
1,1-Dichloroethene	ND	0.0074	0.00074	mg/Kg	1	11/01/25	JLI	SW8260D
1,2,3-Trichlorobenzene	ND	0.0074	0.0015	mg/Kg	1	11/01/25	JLI	SW8260D
1,2,3-Trichloropropane	ND	0.0074	0.00074	mg/Kg	1	11/01/25	JLI	SW8260D
1,2,4-Trichlorobenzene	ND	0.0074	0.0015	mg/Kg	1	11/01/25	JLI	SW8260D
1,2,4-Trimethylbenzene	ND	0.0074	0.00074	mg/Kg	1	11/01/25	JLI	SW8260D
1,2-Dibromo-3-chloropropane	ND	0.0074	0.0015	mg/Kg	1	11/01/25	JLI	SW8260D
1,2-Dibromoethane	ND	0.0074	0.00074	mg/Kg	1	11/01/25	JLI	SW8260D
1,2-Dichlorobenzene	ND	0.0074	0.00074	mg/Kg	1	11/01/25	JLI	SW8260D
1,2-Dichloroethane	ND	0.0074	0.00074	mg/Kg	1	11/01/25	JLI	SW8260D
1,2-Dichloropropane	ND	0.0074	0.0015	mg/Kg	1	11/01/25	JLI	SW8260D
1,3,5-Trimethylbenzene	ND	0.0074	0.00074	mg/Kg	1	11/01/25	JLI	SW8260D
1,3-Dichlorobenzene	ND	0.0074	0.00074	mg/Kg	1	11/01/25	JLI	SW8260D
1,4-Dichlorobenzene	ND	0.0074	0.00074	mg/Kg	1	11/01/25	JLI	SW8260D
2-Hexanone	ND	0.037	0.0074	mg/Kg	1	11/01/25	JLI	SW8260D
4-Methyl-2-pentanone	ND	0.037	0.0074	mg/Kg	1	11/01/25	JLI	SW8260D
Acetone	ND	0.05	0.0074	mg/Kg	1	11/01/25	JLI	SW8260D
Benzene	ND	0.0074	0.00074	mg/Kg	1	11/01/25	JLI	SW8260D
Bromochloromethane	ND	0.0074	0.00074	mg/Kg	1	11/01/25	JLI	SW8260D
Bromodichloromethane	ND	0.0074	0.0015	mg/Kg	1	11/01/25	JLI	SW8260D
Bromoform	ND	0.0074	0.0015	mg/Kg	1	11/01/25	JLI	SW8260D
Bromomethane	ND	0.0074	0.003	mg/Kg	1	11/01/25	JLI	SW8260D

Parameter	Result	RL/ PQL	LOD/ MDL	Units	Dilution	Date/Time	By	Reference
Carbon Disulfide	ND	0.0074	0.0015	mg/Kg	1	11/01/25	JLI	SW8260D
Carbon tetrachloride	ND	0.0074	0.0015	mg/Kg	1	11/01/25	JLI	SW8260D
Chlorobenzene	ND	0.0074	0.00074	mg/Kg	1	11/01/25	JLI	SW8260D
Chloroethane	ND	0.0074	0.00074	mg/Kg	1	11/01/25	JLI	SW8260D
Chloroform	ND	0.0074	0.00074	mg/Kg	1	11/01/25	JLI	SW8260D
Chloromethane	ND	0.0074	0.0015	mg/Kg	1	11/01/25	JLI	SW8260D
cis-1,2-Dichloroethene	ND	0.0074	0.00074	mg/Kg	1	11/01/25	JLI	SW8260D
cis-1,3-Dichloropropene	ND	0.0074	0.00074	mg/Kg	1	11/01/25	JLI	SW8260D
Cyclohexane	ND	0.0074	0.0015	mg/Kg	1	11/01/25	JLI	SW8260D
Dibromochloromethane	ND	0.0074	0.0015	mg/Kg	1	11/01/25	JLI	SW8260D
Dibromomethane	ND	0.0074	0.0015	mg/Kg	1	11/01/25	JLI	SW8260D
Dichlorodifluoromethane	ND	0.0074	0.00074	mg/Kg	1	11/01/25	JLI	SW8260D
Ethylbenzene	ND	0.0074	0.00074	mg/Kg	1	11/01/25	JLI	SW8260D
Hexachlorobutadiene	ND	0.0074	0.00074	mg/Kg	1	11/01/25	JLI	SW8260D
Isopropylbenzene	ND	0.0074	0.00074	mg/Kg	1	11/01/25	JLI	SW8260D
m&p-Xylene	ND	0.0074	0.0015	mg/Kg	1	11/01/25	JLI	SW8260D
Methyl ethyl ketone	ND	0.045	0.0074	mg/Kg	1	11/01/25	JLI	SW8260D
Methyl t-butyl ether (MTBE)	ND	0.015	0.0015	mg/Kg	1	11/01/25	JLI	SW8260D
Methylacetate	ND	0.074	0.074	mg/Kg	1	11/01/25	JLI	SW8260D
Methylcyclohexane	ND	0.0074	0.0015	mg/Kg	1	11/01/25	JLI	SW8260D
Methylene chloride	ND	0.037	0.0074	mg/Kg	1	11/01/25	JLI	SW8260D
n-Butylbenzene	ND	0.0074	0.00074	mg/Kg	1	11/01/25	JLI	SW8260D
n-Propylbenzene	ND	0.0074	0.0015	mg/Kg	1	11/01/25	JLI	SW8260D
o-Xylene	ND	0.0074	0.0015	mg/Kg	1	11/01/25	JLI	SW8260D
p-Isopropyltoluene	ND	0.0074	0.00074	mg/Kg	1	11/01/25	JLI	SW8260D
sec-Butylbenzene	ND	0.0074	0.00074	mg/Kg	1	11/01/25	JLI	SW8260D
Styrene	ND	0.0074	0.00074	mg/Kg	1	11/01/25	JLI	SW8260D
tert-Butylbenzene	ND	0.0074	0.00074	mg/Kg	1	11/01/25	JLI	SW8260D
Tetrachloroethene	ND	0.0074	0.0015	mg/Kg	1	11/01/25	JLI	SW8260D
Toluene	ND	0.0074	0.00074	mg/Kg	1	11/01/25	JLI	SW8260D
Total Xylenes	ND	0.0074	0.0074	mg/Kg	1	11/01/25	JLI	SW8260D
trans-1,2-Dichloroethene	ND	0.0074	0.00074	mg/Kg	1	11/01/25	JLI	SW8260D
trans-1,3-Dichloropropene	ND	0.0074	0.00074	mg/Kg	1	11/01/25	JLI	SW8260D
trans-1,4-dichloro-2-butene	ND	0.015	0.0037	mg/Kg	1	11/01/25	JLI	SW8260D
Trichloroethene	ND	0.0074	0.00074	mg/Kg	1	11/01/25	JLI	SW8260D
Trichlorofluoromethane	ND	0.0074	0.0015	mg/Kg	1	11/01/25	JLI	SW8260D
Trichlorotrifluoroethane	ND	0.0074	0.00074	mg/Kg	1	11/01/25	JLI	SW8260D
Vinyl chloride	ND	0.0074	0.00074	mg/Kg	1	11/01/25	JLI	SW8260D
QA/QC Surrogates								
% 1,2-dichlorobenzene-d4	100			%	1	11/01/25	JLI	70 - 130 %
% Bromofluorobenzene	99			%	1	11/01/25	JLI	70 - 130 %
% Dibromofluoromethane	100			%	1	11/01/25	JLI	70 - 130 %
% Toluene-d8	101			%	1	11/01/25	JLI	70 - 130 %
Volatiles								
1,1,1,2-Tetrachloroethane	ND	0.03	0.0015	mg/Kg	1	11/01/25	JLI	SW8260D
Acrolein	ND	0.0074	0.0015	mg/Kg	1	11/01/25	JLI	SW8260D
Acrylonitrile	ND	0.03	0.00074	mg/Kg	1	11/01/25	JLI	SW8260D
Tert-butyl alcohol	ND	0.15	0.03	mg/Kg	1	11/01/25	JLI	SW8260D

Parameter	Result	RL/ PQL	LOD/ MDL	Units	Dilution	Date/Time	By	Reference


RL/PQL=Reporting/Practical Quantitation Level (Equivalent to NELAC LOQ, Limit of Quantitation) ND=Not Detected BRL=Below Reporting Level L=Biased Low LOD=Limit of Detection MDL=Method Detection Limit1
QA/QC Surrogates: Surrogates are compounds (preceeded with a %) added by the lab to determine analysis efficiency. Surrogate results(%) listed in the report are not "detected" compounds.

Comments:

Volatile Comment:
To achieve client's objectives, where the lowest calibration standard or LOD justifies lowering the RL/PQL, the RL/PQL of some compounds have been lowered to meet criteria.

All soils, solids and sludges are reported on a dry weight basis unless otherwise noted in the sample comments.

If you are the client above and have any questions concerning this testing, please do not hesitate to contact Phoenix Client Services at ext.200.
The contents of this report cannot be discussed with anyone other than the client listed above without their written consent.

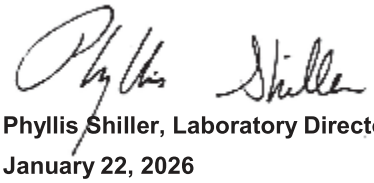

Phyllis Shiller, Laboratory Director
January 22, 2026
Reviewed and Released by: Rashmi Makol, Project Manager

Environmental Laboratories, Inc.
587 East Middle Turnpike, P.O.Box 370, Manchester, CT 06045
Tel. (860) 645-1102

NY # 11301

Analysis Report

January 22, 2026

FOR: Attn:
York Analytical Laboratories
120 Research Drive
Stratford, CT 06615

Sample Information		Custody Information		Date	Time
Matrix:	SOIL	Collected by:		10/30/25	12:20
Location Code:	YORK-VOC	Received by:	SW	10/31/25	11:35
Rush Request:	5 Day	Analyzed by:	see "By" below		
P.O.#:	25J1851				

Laboratory Data

SDG ID: GCU63897
Phoenix ID: CU63899

Project ID: 25J1851
Client ID: SB-9 (8-10)

Parameter	Result	RL/ PQL	LOD/ MDL	Units	Dilution	Date/Time	By	Reference
Percent Solid	95			%		10/31/25	A	SW846-%Solid
Volatiles (TCL)								
1,1,1-Trichloroethane	ND	0.0065	0.00065	mg/Kg	1	11/01/25	JLI	SW8260D
1,1,2,2-Tetrachloroethane	ND	0.0065	0.0013	mg/Kg	1	11/01/25	JLI	SW8260D
1,1,2-Trichloroethane	ND	0.0065	0.0013	mg/Kg	1	11/01/25	JLI	SW8260D
1,1-Dichloroethane	ND	0.0065	0.0013	mg/Kg	1	11/01/25	JLI	SW8260D
1,1-Dichloroethene	ND	0.0065	0.00065	mg/Kg	1	11/01/25	JLI	SW8260D
1,2,3-Trichlorobenzene	ND	0.0065	0.0013	mg/Kg	1	11/01/25	JLI	SW8260D
1,2,3-Trichloropropane	ND	0.0065	0.00065	mg/Kg	1	11/01/25	JLI	SW8260D
1,2,4-Trichlorobenzene	ND	0.0065	0.0013	mg/Kg	1	11/01/25	JLI	SW8260D
1,2,4-Trimethylbenzene	ND	0.0065	0.00065	mg/Kg	1	11/01/25	JLI	SW8260D
1,2-Dibromo-3-chloropropane	ND	0.0065	0.0013	mg/Kg	1	11/01/25	JLI	SW8260D
1,2-Dibromoethane	ND	0.0065	0.00065	mg/Kg	1	11/01/25	JLI	SW8260D
1,2-Dichlorobenzene	ND	0.0065	0.00065	mg/Kg	1	11/01/25	JLI	SW8260D
1,2-Dichloroethane	ND	0.0065	0.00065	mg/Kg	1	11/01/25	JLI	SW8260D
1,2-Dichloropropane	ND	0.0065	0.0013	mg/Kg	1	11/01/25	JLI	SW8260D
1,3,5-Trimethylbenzene	ND	0.0065	0.00065	mg/Kg	1	11/01/25	JLI	SW8260D
1,3-Dichlorobenzene	ND	0.0065	0.00065	mg/Kg	1	11/01/25	JLI	SW8260D
1,4-Dichlorobenzene	ND	0.0065	0.00065	mg/Kg	1	11/01/25	JLI	SW8260D
2-Hexanone	ND	0.032	0.0065	mg/Kg	1	11/01/25	JLI	SW8260D
4-Methyl-2-pentanone	ND	0.032	0.0065	mg/Kg	1	11/01/25	JLI	SW8260D
Acetone	ND	0.05	0.0065	mg/Kg	1	11/01/25	JLI	SW8260D
Benzene	ND	0.0065	0.00065	mg/Kg	1	11/01/25	JLI	SW8260D
Bromochloromethane	ND	0.0065	0.00065	mg/Kg	1	11/01/25	JLI	SW8260D
Bromodichloromethane	ND	0.0065	0.0013	mg/Kg	1	11/01/25	JLI	SW8260D
Bromoform	ND	0.0065	0.0013	mg/Kg	1	11/01/25	JLI	SW8260D
Bromomethane	ND	0.0065	0.0026	mg/Kg	1	11/01/25	JLI	SW8260D

Parameter	Result	RL/ PQL	LOD/ MDL	Units	Dilution	Date/Time	By	Reference
Carbon Disulfide	ND	0.0065	0.0013	mg/Kg	1	11/01/25	JLI	SW8260D
Carbon tetrachloride	ND	0.0065	0.0013	mg/Kg	1	11/01/25	JLI	SW8260D
Chlorobenzene	ND	0.0065	0.00065	mg/Kg	1	11/01/25	JLI	SW8260D
Chloroethane	ND	0.0065	0.00065	mg/Kg	1	11/01/25	JLI	SW8260D
Chloroform	ND	0.0065	0.00065	mg/Kg	1	11/01/25	JLI	SW8260D
Chloromethane	ND	0.0065	0.0013	mg/Kg	1	11/01/25	JLI	SW8260D
cis-1,2-Dichloroethene	ND	0.0065	0.00065	mg/Kg	1	11/01/25	JLI	SW8260D
cis-1,3-Dichloropropene	ND	0.0065	0.00065	mg/Kg	1	11/01/25	JLI	SW8260D
Cyclohexane	ND	0.0065	0.0013	mg/Kg	1	11/01/25	JLI	SW8260D
Dibromochloromethane	ND	0.0065	0.0013	mg/Kg	1	11/01/25	JLI	SW8260D
Dibromomethane	ND	0.0065	0.0013	mg/Kg	1	11/01/25	JLI	SW8260D
Dichlorodifluoromethane	ND	0.0065	0.00065	mg/Kg	1	11/01/25	JLI	SW8260D
Ethylbenzene	ND	0.0065	0.00065	mg/Kg	1	11/01/25	JLI	SW8260D
Hexachlorobutadiene	ND	0.0065	0.00065	mg/Kg	1	11/01/25	JLI	SW8260D
Isopropylbenzene	ND	0.0065	0.00065	mg/Kg	1	11/01/25	JLI	SW8260D
m&p-Xylene	ND	0.0065	0.0013	mg/Kg	1	11/01/25	JLI	SW8260D
Methyl ethyl ketone	ND	0.039	0.0065	mg/Kg	1	11/01/25	JLI	SW8260D
Methyl t-butyl ether (MTBE)	ND	0.013	0.0013	mg/Kg	1	11/01/25	JLI	SW8260D
Methylacetate	ND	0.065	0.065	mg/Kg	1	11/01/25	JLI	SW8260D
Methylcyclohexane	ND	0.0065	0.0013	mg/Kg	1	11/01/25	JLI	SW8260D
Methylene chloride	ND	0.032	0.0065	mg/Kg	1	11/01/25	JLI	SW8260D
n-Butylbenzene	ND	0.0065	0.00065	mg/Kg	1	11/01/25	JLI	SW8260D
n-Propylbenzene	ND	0.0065	0.0013	mg/Kg	1	11/01/25	JLI	SW8260D
o-Xylene	ND	0.0065	0.0013	mg/Kg	1	11/01/25	JLI	SW8260D
p-Isopropyltoluene	ND	0.0065	0.00065	mg/Kg	1	11/01/25	JLI	SW8260D
sec-Butylbenzene	ND	0.0065	0.00065	mg/Kg	1	11/01/25	JLI	SW8260D
Styrene	ND	0.0065	0.00065	mg/Kg	1	11/01/25	JLI	SW8260D
tert-Butylbenzene	ND	0.0065	0.00065	mg/Kg	1	11/01/25	JLI	SW8260D
Tetrachloroethene	ND	0.0065	0.0013	mg/Kg	1	11/01/25	JLI	SW8260D
Toluene	ND	0.0065	0.00065	mg/Kg	1	11/01/25	JLI	SW8260D
Total Xylenes	ND	0.0065	0.0065	mg/Kg	1	11/01/25	JLI	SW8260D
trans-1,2-Dichloroethene	ND	0.0065	0.00065	mg/Kg	1	11/01/25	JLI	SW8260D
trans-1,3-Dichloropropene	ND	0.0065	0.00065	mg/Kg	1	11/01/25	JLI	SW8260D
trans-1,4-dichloro-2-butene	ND	0.013	0.0032	mg/Kg	1	11/01/25	JLI	SW8260D
Trichloroethene	ND	0.0065	0.00065	mg/Kg	1	11/01/25	JLI	SW8260D
Trichlorofluoromethane	ND	0.0065	0.0013	mg/Kg	1	11/01/25	JLI	SW8260D
Trichlorotrifluoroethane	ND	0.0065	0.00065	mg/Kg	1	11/01/25	JLI	SW8260D
Vinyl chloride	ND	0.0065	0.00065	mg/Kg	1	11/01/25	JLI	SW8260D
QA/QC Surrogates								
% 1,2-dichlorobenzene-d4	101			%	1	11/01/25	JLI	70 - 130 %
% Bromofluorobenzene	100			%	1	11/01/25	JLI	70 - 130 %
% Dibromofluoromethane	100			%	1	11/01/25	JLI	70 - 130 %
% Toluene-d8	102			%	1	11/01/25	JLI	70 - 130 %
Volatiles								
1,1,1,2-Tetrachloroethane	ND	0.026	0.0013	mg/Kg	1	11/01/25	JLI	SW8260D
Acrolein	ND	0.0065	0.0013	mg/Kg	1	11/01/25	JLI	SW8260D
Acrylonitrile	ND	0.026	0.00065	mg/Kg	1	11/01/25	JLI	SW8260D
Tert-butyl alcohol	ND	0.13	0.026	mg/Kg	1	11/01/25	JLI	SW8260D

Parameter	Result	RL/ PQL	LOD/ MDL	Units	Dilution	Date/Time	By	Reference


RL/PQL=Reporting/Practical Quantitation Level (Equivalent to NELAC LOQ, Limit of Quantitation) ND=Not Detected BRL=Below Reporting Level L=Biased Low LOD=Limit of Detection MDL=Method Detection Limit1
QA/QC Surrogates: Surrogates are compounds (preceeded with a %) added by the lab to determine analysis efficiency. Surrogate results(%) listed in the report are not "detected" compounds.

Comments:

Volatile Comment:
To achieve client's objectives, where the lowest calibration standard or LOD justifies lowering the RL/PQL, the RL/PQL of some compounds have been lowered to meet criteria.

All soils, solids and sludges are reported on a dry weight basis unless otherwise noted in the sample comments.

If you are the client above and have any questions concerning this testing, please do not hesitate to contact Phoenix Client Services at ext.200.
The contents of this report cannot be discussed with anyone other than the client listed above without their written consent.

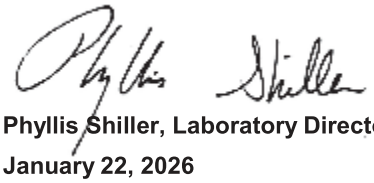

Phyllis Shiller, Laboratory Director
January 22, 2026
Reviewed and Released by: Rashmi Makol, Project Manager

PHOENIX
Environmental Laboratories, Inc.
587 East Middle Turnpike, P.O.Box 370, Manchester, CT 06045
Tel. (860) 645-1102

ACCREDITED IN ACCORDANCE WITH nelac NY # 11301

Analysis Report

January 22, 2026

FOR: Attn:
York Analytical Laboratories
120 Research Drive
Stratford, CT 06615

Sample Information		Custody Information		Date	Time
Matrix:	SOIL	Collected by:		10/30/25	12:35
Location Code:	YORK-VOC	Received by:	SW	10/31/25	11:35
Rush Request:	5 Day	Analyzed by:	see "By" below		
P.O.#:	25J1851				

Laboratory Data

SDG ID: GCU63897
Phoenix ID: CU63900

Project ID: 25J1851
Client ID: SB-10 (8-10)

Parameter	Result	RL/ PQL	LOD/ MDL	Units	Dilution	Date/Time	By	Reference
Percent Solid	94			%		10/31/25	A	SW846-%Solid
Volatiles (TCL)								
1,1,1-Trichloroethane	ND	0.0049	0.00049	mg/Kg	1	11/01/25	JLI	SW8260D
1,1,2,2-Tetrachloroethane	ND	0.0049	0.00099	mg/Kg	1	11/01/25	JLI	SW8260D
1,1,2-Trichloroethane	ND	0.0049	0.00099	mg/Kg	1	11/01/25	JLI	SW8260D
1,1-Dichloroethane	ND	0.0049	0.00099	mg/Kg	1	11/01/25	JLI	SW8260D
1,1-Dichloroethene	ND	0.0049	0.00049	mg/Kg	1	11/01/25	JLI	SW8260D
1,2,3-Trichlorobenzene	ND	0.0049	0.00099	mg/Kg	1	11/01/25	JLI	SW8260D
1,2,3-Trichloropropane	ND	0.0049	0.00049	mg/Kg	1	11/01/25	JLI	SW8260D
1,2,4-Trichlorobenzene	ND	0.0049	0.00099	mg/Kg	1	11/01/25	JLI	SW8260D
1,2,4-Trimethylbenzene	ND	0.0049	0.00049	mg/Kg	1	11/01/25	JLI	SW8260D
1,2-Dibromo-3-chloropropane	ND	0.0049	0.00099	mg/Kg	1	11/01/25	JLI	SW8260D
1,2-Dibromoethane	ND	0.0049	0.00049	mg/Kg	1	11/01/25	JLI	SW8260D
1,2-Dichlorobenzene	ND	0.0049	0.00049	mg/Kg	1	11/01/25	JLI	SW8260D
1,2-Dichloroethane	ND	0.0049	0.00049	mg/Kg	1	11/01/25	JLI	SW8260D
1,2-Dichloropropane	ND	0.0049	0.00099	mg/Kg	1	11/01/25	JLI	SW8260D
1,3,5-Trimethylbenzene	ND	0.0049	0.00049	mg/Kg	1	11/01/25	JLI	SW8260D
1,3-Dichlorobenzene	ND	0.0049	0.00049	mg/Kg	1	11/01/25	JLI	SW8260D
1,4-Dichlorobenzene	ND	0.0049	0.00049	mg/Kg	1	11/01/25	JLI	SW8260D
2-Hexanone	ND	0.025	0.0049	mg/Kg	1	11/01/25	JLI	SW8260D
4-Methyl-2-pentanone	ND	0.025	0.0049	mg/Kg	1	11/01/25	JLI	SW8260D
Acetone	ND	0.049	0.0049	mg/Kg	1	11/01/25	JLI	SW8260D
Benzene	ND	0.0049	0.00049	mg/Kg	1	11/01/25	JLI	SW8260D
Bromochloromethane	ND	0.0049	0.00049	mg/Kg	1	11/01/25	JLI	SW8260D
Bromodichloromethane	ND	0.0049	0.00099	mg/Kg	1	11/01/25	JLI	SW8260D
Bromoform	ND	0.0049	0.00099	mg/Kg	1	11/01/25	JLI	SW8260D
Bromomethane	ND	0.0049	0.002	mg/Kg	1	11/01/25	JLI	SW8260D

Parameter	Result	RL/ PQL	LOD/ MDL	Units	Dilution	Date/Time	By	Reference
Carbon Disulfide	ND	0.0049	0.00099	mg/Kg	1	11/01/25	JLI	SW8260D
Carbon tetrachloride	ND	0.0049	0.00099	mg/Kg	1	11/01/25	JLI	SW8260D
Chlorobenzene	ND	0.0049	0.00049	mg/Kg	1	11/01/25	JLI	SW8260D
Chloroethane	ND	0.0049	0.00049	mg/Kg	1	11/01/25	JLI	SW8260D
Chloroform	ND	0.0049	0.00049	mg/Kg	1	11/01/25	JLI	SW8260D
Chloromethane	ND	0.0049	0.00099	mg/Kg	1	11/01/25	JLI	SW8260D
cis-1,2-Dichloroethene	ND	0.0049	0.00049	mg/Kg	1	11/01/25	JLI	SW8260D
cis-1,3-Dichloropropene	ND	0.0049	0.00049	mg/Kg	1	11/01/25	JLI	SW8260D
Cyclohexane	ND	0.0049	0.00099	mg/Kg	1	11/01/25	JLI	SW8260D
Dibromochloromethane	ND	0.0049	0.00099	mg/Kg	1	11/01/25	JLI	SW8260D
Dibromomethane	ND	0.0049	0.00099	mg/Kg	1	11/01/25	JLI	SW8260D
Dichlorodifluoromethane	ND	0.0049	0.00049	mg/Kg	1	11/01/25	JLI	SW8260D
Ethylbenzene	ND	0.0049	0.00049	mg/Kg	1	11/01/25	JLI	SW8260D
Hexachlorobutadiene	ND	0.0049	0.00049	mg/Kg	1	11/01/25	JLI	SW8260D
Isopropylbenzene	ND	0.0049	0.00049	mg/Kg	1	11/01/25	JLI	SW8260D
m&p-Xylene	ND	0.0049	0.00099	mg/Kg	1	11/01/25	JLI	SW8260D
Methyl ethyl ketone	ND	0.03	0.0049	mg/Kg	1	11/01/25	JLI	SW8260D
Methyl t-butyl ether (MTBE)	ND	0.0099	0.00099	mg/Kg	1	11/01/25	JLI	SW8260D
Methylacetate	ND	0.049	0.049	mg/Kg	1	11/01/25	JLI	SW8260D
Methylcyclohexane	ND	0.0049	0.00099	mg/Kg	1	11/01/25	JLI	SW8260D
Methylene chloride	ND	0.025	0.0049	mg/Kg	1	11/01/25	JLI	SW8260D
n-Butylbenzene	ND	0.0049	0.00049	mg/Kg	1	11/01/25	JLI	SW8260D
n-Propylbenzene	ND	0.0049	0.00099	mg/Kg	1	11/01/25	JLI	SW8260D
o-Xylene	ND	0.0049	0.00099	mg/Kg	1	11/01/25	JLI	SW8260D
p-Isopropyltoluene	ND	0.0049	0.00049	mg/Kg	1	11/01/25	JLI	SW8260D
sec-Butylbenzene	ND	0.0049	0.00049	mg/Kg	1	11/01/25	JLI	SW8260D
Styrene	ND	0.0049	0.00049	mg/Kg	1	11/01/25	JLI	SW8260D
tert-Butylbenzene	ND	0.0049	0.00049	mg/Kg	1	11/01/25	JLI	SW8260D
Tetrachloroethene	ND	0.0049	0.00099	mg/Kg	1	11/01/25	JLI	SW8260D
Toluene	ND	0.0049	0.00049	mg/Kg	1	11/01/25	JLI	SW8260D
Total Xylenes	ND	0.0049	0.0049	mg/Kg	1	11/01/25	JLI	SW8260D
trans-1,2-Dichloroethene	ND	0.0049	0.00049	mg/Kg	1	11/01/25	JLI	SW8260D
trans-1,3-Dichloropropene	ND	0.0049	0.00049	mg/Kg	1	11/01/25	JLI	SW8260D
trans-1,4-dichloro-2-butene	ND	0.0099	0.0025	mg/Kg	1	11/01/25	JLI	SW8260D
Trichloroethene	1.6	0.73	0.073	mg/Kg	50	11/01/25	JLI	SW8260D
Trichlorofluoromethane	ND	0.0049	0.00099	mg/Kg	1	11/01/25	JLI	SW8260D
Trichlorotrifluoroethane	ND	0.0049	0.00049	mg/Kg	1	11/01/25	JLI	SW8260D
Vinyl chloride	ND	0.0049	0.00049	mg/Kg	1	11/01/25	JLI	SW8260D
QA/QC Surrogates								
% 1,2-dichlorobenzene-d4	102			%	1	11/01/25	JLI	70 - 130 %
% Bromofluorobenzene	98			%	1	11/01/25	JLI	70 - 130 %
% Dibromofluoromethane	99			%	1	11/01/25	JLI	70 - 130 %
% Toluene-d8	101			%	1	11/01/25	JLI	70 - 130 %
% 1,2-dichlorobenzene-d4 (50x)	102			%	50	11/01/25	JLI	70 - 130 %
% Bromofluorobenzene (50x)	99			%	50	11/01/25	JLI	70 - 130 %
% Dibromofluoromethane (50x)	95			%	50	11/01/25	JLI	70 - 130 %
% Toluene-d8 (50x)	99			%	50	11/01/25	JLI	70 - 130 %

Volatiles

1,1,1,2-Tetrachloroethane	ND	0.02	0.00099	mg/Kg	1	11/01/25	JLI	SW8260D

Project ID: 25J1851
Client ID: SB-10 (8-10)

Phoenix I.D.: CU63900

Parameter	Result	RL/ PQL	LOD/ MDL	Units	Dilution	Date/Time	By	Reference
Acrolein	ND	0.0049	0.00099	mg/Kg	1	11/01/25	JLI	SW8260D
Acrylonitrile	ND	0.02	0.00049	mg/Kg	1	11/01/25	JLI	SW8260D
Tert-butyl alcohol	ND	0.099	0.02	mg/Kg	1	11/01/25	JLI	SW8260D

RL/PQL=Reporting/Practical Quantitation Level (Equivalent to NELAC LOQ, Limit of Quantitation) ND=Not Detected BRL=Below Reporting Level L=Biased Low LOD=Limit of Detection MDL=Method Detection Limit1
QA/QC Surrogates: Surrogates are compounds (preceeded with a %) added by the lab to determine analysis efficiency. Surrogate results(%) listed in the report are not "detected" compounds.

Comments:

All soils, solids and sludges are reported on a dry weight basis unless otherwise noted in the sample comments.

If you are the client above and have any questions concerning this testing, please do not hesitate to contact Phoenix Client Services at ext.200.
The contents of this report cannot be discussed with anyone other than the client listed above without their written consent.

Phyllis Shiller, Laboratory Director
January 22, 2026
Reviewed and Released by: Rashmi Makol, Project Manager

Environmental Laboratories, Inc.
587 East Middle Turnpike, P.O.Box 370, Manchester, CT 06045
Tel. (860) 645-1102

NY # 11301

Analysis Report

January 22, 2026

FOR: Attn:
York Analytical Laboratories
120 Research Drive
Stratford, CT 06615

Sample Information		Custody Information		Date	Time
Matrix:	SOIL	Collected by:		10/30/25	12:40
Location Code:	YORK-VOC	Received by:	SW	10/31/25	11:35
Rush Request:	5 Day	Analyzed by:	see "By" below		
P.O.#:	25J1851				

Laboratory Data

SDG ID: GCU63897
Phoenix ID: CU63901

Project ID: 25J1851
Client ID: SB-10 (10-12)

Parameter	Result	RL/ PQL	LOD/ MDL	Units	Dilution	Date/Time	By	Reference
Percent Solid	96			%		10/31/25	A	SW846-%Solid
Volatiles (TCL)								
1,1,1-Trichloroethane	ND	0.0051	0.00051	mg/Kg	1	11/01/25	JLI	SW8260D
1,1,2,2-Tetrachloroethane	ND	0.0051	0.001	mg/Kg	1	11/01/25	JLI	SW8260D
1,1,2-Trichloroethane	ND	0.0051	0.001	mg/Kg	1	11/01/25	JLI	SW8260D
1,1-Dichloroethane	ND	0.0051	0.001	mg/Kg	1	11/01/25	JLI	SW8260D
1,1-Dichloroethene	ND	0.0051	0.00051	mg/Kg	1	11/01/25	JLI	SW8260D
1,2,3-Trichlorobenzene	ND	0.0051	0.001	mg/Kg	1	11/01/25	JLI	SW8260D
1,2,3-Trichloropropane	ND	0.0051	0.00051	mg/Kg	1	11/01/25	JLI	SW8260D
1,2,4-Trichlorobenzene	ND	0.0051	0.001	mg/Kg	1	11/01/25	JLI	SW8260D
1,2,4-Trimethylbenzene	ND	0.0051	0.00051	mg/Kg	1	11/01/25	JLI	SW8260D
1,2-Dibromo-3-chloropropane	ND	0.0051	0.001	mg/Kg	1	11/01/25	JLI	SW8260D
1,2-Dibromoethane	ND	0.0051	0.00051	mg/Kg	1	11/01/25	JLI	SW8260D
1,2-Dichlorobenzene	ND	0.0051	0.00051	mg/Kg	1	11/01/25	JLI	SW8260D
1,2-Dichloroethane	ND	0.0051	0.00051	mg/Kg	1	11/01/25	JLI	SW8260D
1,2-Dichloropropane	ND	0.0051	0.001	mg/Kg	1	11/01/25	JLI	SW8260D
1,3,5-Trimethylbenzene	ND	0.0051	0.00051	mg/Kg	1	11/01/25	JLI	SW8260D
1,3-Dichlorobenzene	ND	0.0051	0.00051	mg/Kg	1	11/01/25	JLI	SW8260D
1,4-Dichlorobenzene	ND	0.0051	0.00051	mg/Kg	1	11/01/25	JLI	SW8260D
2-Hexanone	ND	0.025	0.0051	mg/Kg	1	11/01/25	JLI	SW8260D
4-Methyl-2-pentanone	ND	0.025	0.0051	mg/Kg	1	11/01/25	JLI	SW8260D
Acetone	ND	0.05	0.0051	mg/Kg	1	11/01/25	JLI	SW8260D
Benzene	ND	0.0051	0.00051	mg/Kg	1	11/01/25	JLI	SW8260D
Bromochloromethane	ND	0.0051	0.00051	mg/Kg	1	11/01/25	JLI	SW8260D
Bromodichloromethane	ND	0.0051	0.001	mg/Kg	1	11/01/25	JLI	SW8260D
Bromoform	ND	0.0051	0.001	mg/Kg	1	11/01/25	JLI	SW8260D
Bromomethane	ND	0.0051	0.002	mg/Kg	1	11/01/25	JLI	SW8260D

Parameter	Result	RL/ PQL	LOD/ MDL	Units	Dilution	Date/Time	By	Reference
Carbon Disulfide	ND	0.0051	0.001	mg/Kg	1	11/01/25	JLI	SW8260D
Carbon tetrachloride	ND	0.0051	0.001	mg/Kg	1	11/01/25	JLI	SW8260D
Chlorobenzene	ND	0.0051	0.00051	mg/Kg	1	11/01/25	JLI	SW8260D
Chloroethane	ND	0.0051	0.00051	mg/Kg	1	11/01/25	JLI	SW8260D
Chloroform	ND	0.0051	0.00051	mg/Kg	1	11/01/25	JLI	SW8260D
Chloromethane	ND	0.0051	0.001	mg/Kg	1	11/01/25	JLI	SW8260D
cis-1,2-Dichloroethene	ND	0.0051	0.00051	mg/Kg	1	11/01/25	JLI	SW8260D
cis-1,3-Dichloropropene	ND	0.0051	0.00051	mg/Kg	1	11/01/25	JLI	SW8260D
Cyclohexane	ND	0.0051	0.001	mg/Kg	1	11/01/25	JLI	SW8260D
Dibromochloromethane	ND	0.0051	0.001	mg/Kg	1	11/01/25	JLI	SW8260D
Dibromomethane	ND	0.0051	0.001	mg/Kg	1	11/01/25	JLI	SW8260D
Dichlorodifluoromethane	ND	0.0051	0.00051	mg/Kg	1	11/01/25	JLI	SW8260D
Ethylbenzene	ND	0.0051	0.00051	mg/Kg	1	11/01/25	JLI	SW8260D
Hexachlorobutadiene	ND	0.0051	0.00051	mg/Kg	1	11/01/25	JLI	SW8260D
Isopropylbenzene	ND	0.0051	0.00051	mg/Kg	1	11/01/25	JLI	SW8260D
m&p-Xylene	ND	0.0051	0.001	mg/Kg	1	11/01/25	JLI	SW8260D
Methyl ethyl ketone	ND	0.03	0.0051	mg/Kg	1	11/01/25	JLI	SW8260D
Methyl t-butyl ether (MTBE)	ND	0.01	0.001	mg/Kg	1	11/01/25	JLI	SW8260D
Methylacetate	ND	0.051	0.051	mg/Kg	1	11/01/25	JLI	SW8260D
Methylcyclohexane	ND	0.0051	0.001	mg/Kg	1	11/01/25	JLI	SW8260D
Methylene chloride	ND	0.025	0.0051	mg/Kg	1	11/01/25	JLI	SW8260D
n-Butylbenzene	ND	0.0051	0.00051	mg/Kg	1	11/01/25	JLI	SW8260D
n-Propylbenzene	ND	0.0051	0.001	mg/Kg	1	11/01/25	JLI	SW8260D
o-Xylene	ND	0.0051	0.001	mg/Kg	1	11/01/25	JLI	SW8260D
p-Isopropyltoluene	ND	0.0051	0.00051	mg/Kg	1	11/01/25	JLI	SW8260D
sec-Butylbenzene	ND	0.0051	0.00051	mg/Kg	1	11/01/25	JLI	SW8260D
Styrene	ND	0.0051	0.00051	mg/Kg	1	11/01/25	JLI	SW8260D
tert-Butylbenzene	ND	0.0051	0.00051	mg/Kg	1	11/01/25	JLI	SW8260D
Tetrachloroethene	ND	0.0051	0.001	mg/Kg	1	11/01/25	JLI	SW8260D
Toluene	ND	0.0051	0.00051	mg/Kg	1	11/01/25	JLI	SW8260D
Total Xylenes	ND	0.0051	0.0051	mg/Kg	1	11/01/25	JLI	SW8260D
trans-1,2-Dichloroethene	ND	0.0051	0.00051	mg/Kg	1	11/01/25	JLI	SW8260D
trans-1,3-Dichloropropene	ND	0.0051	0.00051	mg/Kg	1	11/01/25	JLI	SW8260D
trans-1,4-dichloro-2-butene	ND	0.01	0.0025	mg/Kg	1	11/01/25	JLI	SW8260D
Trichloroethene	ND	0.0051	0.00051	mg/Kg	1	11/01/25	JLI	SW8260D
Trichlorofluoromethane	ND	0.0051	0.001	mg/Kg	1	11/01/25	JLI	SW8260D
Trichlorotrifluoroethane	ND	0.0051	0.00051	mg/Kg	1	11/01/25	JLI	SW8260D
Vinyl chloride	ND	0.0051	0.00051	mg/Kg	1	11/01/25	JLI	SW8260D
QA/QC Surrogates								
% 1,2-dichlorobenzene-d4	101			%	1	11/01/25	JLI	70 - 130 %
% Bromofluorobenzene	99			%	1	11/01/25	JLI	70 - 130 %
% Dibromofluoromethane	100			%	1	11/01/25	JLI	70 - 130 %
% Toluene-d8	101			%	1	11/01/25	JLI	70 - 130 %
Volatiles								
1,1,1,2-Tetrachloroethane	ND	0.02	0.001	mg/Kg	1	11/01/25	JLI	SW8260D
Acrolein	ND	0.0051	0.001	mg/Kg	1	11/01/25	JLI	SW8260D
Acrylonitrile	ND	0.02	0.00051	mg/Kg	1	11/01/25	JLI	SW8260D
Tert-butyl alcohol	ND	0.1	0.02	mg/Kg	1	11/01/25	JLI	SW8260D

Parameter	Result	RL/ PQL	LOD/ MDL	Units	Dilution	Date/Time	By	Reference


RL/PQL=Reporting/Practical Quantitation Level (Equivalent to NELAC LOQ, Limit of Quantitation) ND=Not Detected BRL=Below Reporting Level L=Biased Low LOD=Limit of Detection MDL=Method Detection Limit1
QA/QC Surrogates: Surrogates are compounds (preceeded with a %) added by the lab to determine analysis efficiency. Surrogate results(%) listed in the report are not "detected" compounds.

Comments:

Volatile Comment:
To achieve client's objectives, where the lowest calibration standard or LOD justifies lowering the RL/PQL, the RL/PQL of some compounds have been lowered to meet criteria.

All soils, solids and sludges are reported on a dry weight basis unless otherwise noted in the sample comments.

If you are the client above and have any questions concerning this testing, please do not hesitate to contact Phoenix Client Services at ext.200.
The contents of this report cannot be discussed with anyone other than the client listed above without their written consent.

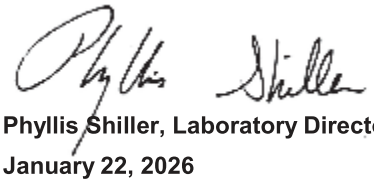

Phyllis Shiller, Laboratory Director
January 22, 2026
Reviewed and Released by: Rashmi Makol, Project Manager

Environmental Laboratories, Inc.
587 East Middle Turnpike, P.O.Box 370, Manchester, CT 06045
Tel. (860) 645-1102

NY # 11301

Analysis Report

January 22, 2026

FOR: Attn:
York Analytical Laboratories
120 Research Drive
Stratford, CT 06615

Sample Information		Custody Information		Date	Time
Matrix:	SOIL	Collected by:		10/30/25	12:45
Location Code:	YORK-VOC	Received by:	SW	10/31/25	11:35
Rush Request:	5 Day	Analyzed by:	see "By" below		
P.O.#:	25J1851				

Laboratory Data

SDG ID: GCU63897
Phoenix ID: CU63902

Project ID: 25J1851
Client ID: SB-10 (12-14)

Parameter	Result	RL/ PQL	LOD/ MDL	Units	Dilution	Date/Time	By	Reference
Percent Solid	97			%		10/31/25	A	SW846-%Solid
Volatiles (TCL)								
1,1,1-Trichloroethane	ND	0.0061	0.00061	mg/Kg	1	11/01/25	JLI	SW8260D
1,1,2,2-Tetrachloroethane	ND	0.0061	0.0012	mg/Kg	1	11/01/25	JLI	SW8260D
1,1,2-Trichloroethane	ND	0.0061	0.0012	mg/Kg	1	11/01/25	JLI	SW8260D
1,1-Dichloroethane	ND	0.0061	0.0012	mg/Kg	1	11/01/25	JLI	SW8260D
1,1-Dichloroethene	ND	0.0061	0.00061	mg/Kg	1	11/01/25	JLI	SW8260D
1,2,3-Trichlorobenzene	ND	0.0061	0.0012	mg/Kg	1	11/01/25	JLI	SW8260D
1,2,3-Trichloropropane	ND	0.0061	0.00061	mg/Kg	1	11/01/25	JLI	SW8260D
1,2,4-Trichlorobenzene	ND	0.0061	0.0012	mg/Kg	1	11/01/25	JLI	SW8260D
1,2,4-Trimethylbenzene	ND	0.0061	0.00061	mg/Kg	1	11/01/25	JLI	SW8260D
1,2-Dibromo-3-chloropropane	ND	0.0061	0.0012	mg/Kg	1	11/01/25	JLI	SW8260D
1,2-Dibromoethane	ND	0.0061	0.00061	mg/Kg	1	11/01/25	JLI	SW8260D
1,2-Dichlorobenzene	ND	0.0061	0.00061	mg/Kg	1	11/01/25	JLI	SW8260D
1,2-Dichloroethane	ND	0.0061	0.00061	mg/Kg	1	11/01/25	JLI	SW8260D
1,2-Dichloropropane	ND	0.0061	0.0012	mg/Kg	1	11/01/25	JLI	SW8260D
1,3,5-Trimethylbenzene	ND	0.0061	0.00061	mg/Kg	1	11/01/25	JLI	SW8260D
1,3-Dichlorobenzene	ND	0.0061	0.00061	mg/Kg	1	11/01/25	JLI	SW8260D
1,4-Dichlorobenzene	ND	0.0061	0.00061	mg/Kg	1	11/01/25	JLI	SW8260D
2-Hexanone	ND	0.031	0.0061	mg/Kg	1	11/01/25	JLI	SW8260D
4-Methyl-2-pentanone	ND	0.031	0.0061	mg/Kg	1	11/01/25	JLI	SW8260D
Acetone	ND	0.05	0.0061	mg/Kg	1	11/01/25	JLI	SW8260D
Benzene	ND	0.0061	0.00061	mg/Kg	1	11/01/25	JLI	SW8260D
Bromochloromethane	ND	0.0061	0.00061	mg/Kg	1	11/01/25	JLI	SW8260D
Bromodichloromethane	ND	0.0061	0.0012	mg/Kg	1	11/01/25	JLI	SW8260D
Bromoform	ND	0.0061	0.0012	mg/Kg	1	11/01/25	JLI	SW8260D
Bromomethane	ND	0.0061	0.0025	mg/Kg	1	11/01/25	JLI	SW8260D

Parameter	Result	RL/ PQL	LOD/ MDL	Units	Dilution	Date/Time	By	Reference
Carbon Disulfide	ND	0.0061	0.0012	mg/Kg	1	11/01/25	JLI	SW8260D
Carbon tetrachloride	ND	0.0061	0.0012	mg/Kg	1	11/01/25	JLI	SW8260D
Chlorobenzene	ND	0.0061	0.00061	mg/Kg	1	11/01/25	JLI	SW8260D
Chloroethane	ND	0.0061	0.00061	mg/Kg	1	11/01/25	JLI	SW8260D
Chloroform	ND	0.0061	0.00061	mg/Kg	1	11/01/25	JLI	SW8260D
Chloromethane	ND	0.0061	0.0012	mg/Kg	1	11/01/25	JLI	SW8260D
cis-1,2-Dichloroethene	ND	0.0061	0.00061	mg/Kg	1	11/01/25	JLI	SW8260D
cis-1,3-Dichloropropene	ND	0.0061	0.00061	mg/Kg	1	11/01/25	JLI	SW8260D
Cyclohexane	ND	0.0061	0.0012	mg/Kg	1	11/01/25	JLI	SW8260D
Dibromochloromethane	ND	0.0061	0.0012	mg/Kg	1	11/01/25	JLI	SW8260D
Dibromomethane	ND	0.0061	0.0012	mg/Kg	1	11/01/25	JLI	SW8260D
Dichlorodifluoromethane	ND	0.0061	0.00061	mg/Kg	1	11/01/25	JLI	SW8260D
Ethylbenzene	ND	0.0061	0.00061	mg/Kg	1	11/01/25	JLI	SW8260D
Hexachlorobutadiene	ND	0.0061	0.00061	mg/Kg	1	11/01/25	JLI	SW8260D
Isopropylbenzene	ND	0.0061	0.00061	mg/Kg	1	11/01/25	JLI	SW8260D
m&p-Xylene	ND	0.0061	0.0012	mg/Kg	1	11/01/25	JLI	SW8260D
Methyl ethyl ketone	ND	0.037	0.0061	mg/Kg	1	11/01/25	JLI	SW8260D
Methyl t-butyl ether (MTBE)	ND	0.012	0.0012	mg/Kg	1	11/01/25	JLI	SW8260D
Methylacetate	ND	0.061	0.061	mg/Kg	1	11/01/25	JLI	SW8260D
Methylcyclohexane	ND	0.0061	0.0012	mg/Kg	1	11/01/25	JLI	SW8260D
Methylene chloride	ND	0.031	0.0061	mg/Kg	1	11/01/25	JLI	SW8260D
n-Butylbenzene	ND	0.0061	0.00061	mg/Kg	1	11/01/25	JLI	SW8260D
n-Propylbenzene	ND	0.0061	0.0012	mg/Kg	1	11/01/25	JLI	SW8260D
o-Xylene	ND	0.0061	0.0012	mg/Kg	1	11/01/25	JLI	SW8260D
p-Isopropyltoluene	ND	0.0061	0.00061	mg/Kg	1	11/01/25	JLI	SW8260D
sec-Butylbenzene	ND	0.0061	0.00061	mg/Kg	1	11/01/25	JLI	SW8260D
Styrene	ND	0.0061	0.00061	mg/Kg	1	11/01/25	JLI	SW8260D
tert-Butylbenzene	ND	0.0061	0.00061	mg/Kg	1	11/01/25	JLI	SW8260D
Tetrachloroethene	ND	0.0061	0.0012	mg/Kg	1	11/01/25	JLI	SW8260D
Toluene	ND	0.0061	0.00061	mg/Kg	1	11/01/25	JLI	SW8260D
Total Xylenes	ND	0.0061	0.0061	mg/Kg	1	11/01/25	JLI	SW8260D
trans-1,2-Dichloroethene	ND	0.0061	0.00061	mg/Kg	1	11/01/25	JLI	SW8260D
trans-1,3-Dichloropropene	ND	0.0061	0.00061	mg/Kg	1	11/01/25	JLI	SW8260D
trans-1,4-dichloro-2-butene	ND	0.012	0.0031	mg/Kg	1	11/01/25	JLI	SW8260D
Trichloroethene	ND	0.0061	0.00061	mg/Kg	1	11/01/25	JLI	SW8260D
Trichlorofluoromethane	ND	0.0061	0.0012	mg/Kg	1	11/01/25	JLI	SW8260D
Trichlorotrifluoroethane	ND	0.0061	0.00061	mg/Kg	1	11/01/25	JLI	SW8260D
Vinyl chloride	ND	0.0061	0.00061	mg/Kg	1	11/01/25	JLI	SW8260D
QA/QC Surrogates								
% 1,2-dichlorobenzene-d4	101			%	1	11/01/25	JLI	70 - 130 %
% Bromofluorobenzene	99			%	1	11/01/25	JLI	70 - 130 %
% Dibromofluoromethane	99			%	1	11/01/25	JLI	70 - 130 %
% Toluene-d8	102			%	1	11/01/25	JLI	70 - 130 %
Volatiles								
1,1,1,2-Tetrachloroethane	ND	0.025	0.0012	mg/Kg	1	11/01/25	JLI	SW8260D
Acrolein	ND	0.0061	0.0012	mg/Kg	1	11/01/25	JLI	SW8260D
Acrylonitrile	ND	0.025	0.00061	mg/Kg	1	11/01/25	JLI	SW8260D
Tert-butyl alcohol	ND	0.12	0.025	mg/Kg	1	11/01/25	JLI	SW8260D

Parameter	Result	RL/ PQL	LOD/ MDL	Units	Dilution	Date/Time	By	Reference


RL/PQL=Reporting/Practical Quantitation Level (Equivalent to NELAC LOQ, Limit of Quantitation) ND=Not Detected BRL=Below Reporting Level L=Biased Low LOD=Limit of Detection MDL=Method Detection Limit1
QA/QC Surrogates: Surrogates are compounds (preceeded with a %) added by the lab to determine analysis efficiency. Surrogate results(%) listed in the report are not "detected" compounds.

Comments:

Volatile Comment:
To achieve client's objectives, where the lowest calibration standard or LOD justifies lowering the RL/PQL, the RL/PQL of some compounds have been lowered to meet criteria.

All soils, solids and sludges are reported on a dry weight basis unless otherwise noted in the sample comments.

If you are the client above and have any questions concerning this testing, please do not hesitate to contact Phoenix Client Services at ext.200.
The contents of this report cannot be discussed with anyone other than the client listed above without their written consent.

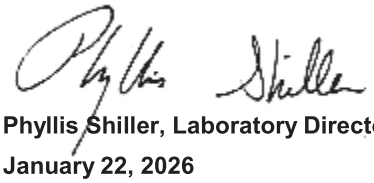

Phyllis Shiller, Laboratory Director
January 22, 2026
Reviewed and Released by: Rashmi Makol, Project Manager

PHOENIX
Environmental Laboratories, Inc.
587 East Middle Turnpike, P.O.Box 370, Manchester, CT 06045
Tel. (860) 645-1102

ACCREDITED IN ACCORDANCE WITH nelac NY # 11301

Analysis Report

January 22, 2026

FOR: Attn:
York Analytical Laboratories
120 Research Drive
Stratford, CT 06615

Sample Information		Custody Information		Date	Time
Matrix:	SOIL	Collected by:		10/30/25	12:55
Location Code:	YORK-VOC	Received by:	SW	10/31/25	11:35
Rush Request:	5 Day	Analyzed by:	see "By" below		
P.O.#:	25J1851				

Laboratory Data

SDG ID: GCU63897
Phoenix ID: CU63903

Project ID: 25J1851
Client ID: SB-11 (8-10)

Parameter	Result	RL/ PQL	LOD/ MDL	Units	Dilution	Date/Time	By	Reference
Percent Solid	94			%		10/31/25	A	SW846-%Solid
Volatiles (TCL)								
1,1,1-Trichloroethane	ND	0.0082	0.00082	mg/Kg	1	11/01/25	JLI	SW8260D
1,1,2,2-Tetrachloroethane	ND	0.62	0.12	mg/Kg	50	11/01/25	JLI	SW8260D
1,1,2-Trichloroethane	ND	0.0082	0.0016	mg/Kg	1	11/01/25	JLI	SW8260D
1,1-Dichloroethane	ND	0.0082	0.0016	mg/Kg	1	11/01/25	JLI	SW8260D
1,1-Dichloroethene	ND	0.0082	0.00082	mg/Kg	1	11/01/25	JLI	SW8260D
1,2,3-Trichlorobenzene	ND	0.62	0.12	mg/Kg	50	11/01/25	JLI	SW8260D
1,2,3-Trichloropropane	ND	0.62	0.062	mg/Kg	50	11/01/25	JLI	SW8260D
1,2,4-Trichlorobenzene	ND	0.62	0.12	mg/Kg	50	11/01/25	JLI	SW8260D
1,2,4-Trimethylbenzene	ND	0.62	0.062	mg/Kg	50	11/01/25	JLI	SW8260D
1,2-Dibromo-3-chloropropane	ND	0.62	0.12	mg/Kg	50	11/01/25	JLI	SW8260D
1,2-Dibromoethane	ND	0.0082	0.00082	mg/Kg	1	11/01/25	JLI	SW8260D
1,2-Dichlorobenzene	ND	0.62	0.062	mg/Kg	50	11/01/25	JLI	SW8260D
1,2-Dichloroethane	ND	0.0082	0.00082	mg/Kg	1	11/01/25	JLI	SW8260D
1,2-Dichloropropane	ND	0.0082	0.0016	mg/Kg	1	11/01/25	JLI	SW8260D
1,3,5-Trimethylbenzene	ND	0.62	0.062	mg/Kg	50	11/01/25	JLI	SW8260D
1,3-Dichlorobenzene	ND	0.62	0.062	mg/Kg	50	11/01/25	JLI	SW8260D
1,4-Dichlorobenzene	ND	0.62	0.062	mg/Kg	50	11/01/25	JLI	SW8260D
2-Hexanone	ND	0.041	0.0082	mg/Kg	1	11/01/25	JLI	SW8260D
4-Methyl-2-pentanone	ND	0.041	0.0082	mg/Kg	1	11/01/25	JLI	SW8260D
Acetone	ND	0.05	0.0082	mg/Kg	1	11/01/25	JLI	SW8260D
Benzene	0.0089	0.0082	0.00082	mg/Kg	1	11/01/25	JLI	SW8260D
Bromochloromethane	ND	0.0082	0.00082	mg/Kg	1	11/01/25	JLI	SW8260D
Bromodichloromethane	ND	0.0082	0.0016	mg/Kg	1	11/01/25	JLI	SW8260D
Bromoform	ND	0.0082	0.0016	mg/Kg	1	11/01/25	JLI	SW8260D
Bromomethane	ND	0.0082	0.0033	mg/Kg	1	11/01/25	JLI	SW8260D

Parameter	Result	RL/ PQL	LOD/ MDL	Units	Dilution	Date/Time	By	Reference
Carbon Disulfide	ND	0.0082	0.0016	mg/Kg	1	11/01/25	JLI	SW8260D
Carbon tetrachloride	ND	0.0082	0.0016	mg/Kg	1	11/01/25	JLI	SW8260D
Chlorobenzene	ND	0.0082	0.00082	mg/Kg	1	11/01/25	JLI	SW8260D
Chloroethane	ND	0.0082	0.00082	mg/Kg	1	11/01/25	JLI	SW8260D
Chloroform	ND	0.0082	0.00082	mg/Kg	1	11/01/25	JLI	SW8260D
Chloromethane	ND	0.0082	0.0016	mg/Kg	1	11/01/25	JLI	SW8260D
cis-1,2-Dichloroethene	ND	0.0082	0.00082	mg/Kg	1	11/01/25	JLI	SW8260D
cis-1,3-Dichloropropene	ND	0.0082	0.00082	mg/Kg	1	11/01/25	JLI	SW8260D
Cyclohexane	ND	0.0082	0.0016	mg/Kg	1	11/01/25	JLI	SW8260D
Dibromochloromethane	ND	0.0082	0.0016	mg/Kg	1	11/01/25	JLI	SW8260D
Dibromomethane	ND	0.0082	0.0016	mg/Kg	1	11/01/25	JLI	SW8260D
Dichlorodifluoromethane	ND	0.0082	0.00082	mg/Kg	1	11/01/25	JLI	SW8260D
Ethylbenzene	ND	0.0082	0.00082	mg/Kg	1	11/01/25	JLI	SW8260D
Hexachlorobutadiene	ND	0.62	0.062	mg/Kg	50	11/01/25	JLI	SW8260D
Isopropylbenzene	ND	0.62	0.062	mg/Kg	50	11/01/25	JLI	SW8260D
m&p-Xylene	ND	0.0082	0.0016	mg/Kg	1	11/01/25	JLI	SW8260D
Methyl ethyl ketone	ND	0.049	0.0082	mg/Kg	1	11/01/25	JLI	SW8260D
Methyl t-butyl ether (MTBE)	ND	0.016	0.0016	mg/Kg	1	11/01/25	JLI	SW8260D
Methylacetate	ND	0.082	0.082	mg/Kg	1	11/01/25	JLI	SW8260D
Methylcyclohexane	ND	0.0082	0.0016	mg/Kg	1	11/01/25	JLI	SW8260D
Methylene chloride	ND	0.041	0.0082	mg/Kg	1	11/01/25	JLI	SW8260D
n-Butylbenzene	ND	0.62	0.062	mg/Kg	50	11/01/25	JLI	SW8260D
n-Propylbenzene	ND	0.62	0.12	mg/Kg	50	11/01/25	JLI	SW8260D
o-Xylene	ND	0.0082	0.0016	mg/Kg	1	11/01/25	JLI	SW8260D
p-Isopropyltoluene	ND	0.62	0.062	mg/Kg	50	11/01/25	JLI	SW8260D
sec-Butylbenzene	ND	0.62	0.062	mg/Kg	50	11/01/25	JLI	SW8260D
Styrene	ND	0.0082	0.00082	mg/Kg	1	11/01/25	JLI	SW8260D
tert-Butylbenzene	ND	0.62	0.062	mg/Kg	50	11/01/25	JLI	SW8260D
Tetrachloroethene	ND	0.0082	0.0016	mg/Kg	1	11/01/25	JLI	SW8260D
Toluene	0.016	0.0082	0.00082	mg/Kg	1	11/01/25	JLI	SW8260D
Total Xylenes	ND	0.0082	0.0082	mg/Kg	1	11/01/25	JLI	SW8260D
trans-1,2-Dichloroethene	ND	0.0082	0.00082	mg/Kg	1	11/01/25	JLI	SW8260D
trans-1,3-Dichloropropene	ND	0.0082	0.00082	mg/Kg	1	11/01/25	JLI	SW8260D
trans-1,4-dichloro-2-butene	ND	1.2	0.31	mg/Kg	50	11/01/25	JLI	SW8260D
Trichloroethene	1.2	0.62	0.062	mg/Kg	50	11/01/25	JLI	SW8260D
Trichlorofluoromethane	ND	0.0082	0.0016	mg/Kg	1	11/01/25	JLI	SW8260D
Trichlorotrifluoroethane	ND	0.0082	0.00082	mg/Kg	1	11/01/25	JLI	SW8260D
Vinyl chloride	ND	0.0082	0.00082	mg/Kg	1	11/01/25	JLI	SW8260D
QA/QC Surrogates								
% 1,2-dichlorobenzene-d4	122			%	1	11/01/25	JLI	70 - 130 %
% Bromofluorobenzene	76			%	1	11/01/25	JLI	70 - 130 %
% Dibromofluoromethane	107			%	1	11/01/25	JLI	70 - 130 %
% Toluene-d8	93			%	1	11/01/25	JLI	70 - 130 %
% 1,2-dichlorobenzene-d4 (50x)	102			%	50	11/01/25	JLI	70 - 130 %
% Bromofluorobenzene (50x)	98			%	50	11/01/25	JLI	70 - 130 %
% Dibromofluoromethane (50x)	95			%	50	11/01/25	JLI	70 - 130 %
% Toluene-d8 (50x)	99			%	50	11/01/25	JLI	70 - 130 %

Volatiles

1,1,1,2-Tetrachloroethane	ND	0.033	0.0016	mg/Kg	1	11/01/25	JLI	SW8260D

Project ID: 25J1851
Client ID: SB-11 (8-10)

Phoenix I.D.: CU63903

Parameter	Result	RL/ PQL	LOD/ MDL	Units	Dilution	Date/Time	By	Reference
Acrolein	ND	0.0082	0.0016	mg/Kg	1	11/01/25	JLI	SW8260D
Acrylonitrile	ND	0.033	0.00082	mg/Kg	1	11/01/25	JLI	SW8260D
Tert-butyl alcohol	ND	0.16	0.033	mg/Kg	1	11/01/25	JLI	SW8260D

RL/PQL=Reporting/Practical Quantitation Level (Equivalent to NELAC LOQ, Limit of Quantitation) ND=Not Detected BRL=Below Reporting Level L=Biased Low LOD=Limit of Detection MDL=Method Detection Limit1
QA/QC Surrogates: Surrogates are compounds (preceeded with a %) added by the lab to determine analysis efficiency. Surrogate results(%) listed in the report are not "detected" compounds.

Comments:

Volatile Comment:
To achieve client's objectives, where the lowest calibration standard or LOD justifies lowering the RL/PQL, the RL/PQL of some compounds have been lowered to meet criteria.

Volatile Comment:
There was a suppression of the last internal standard in the low level analysis, all affected compounds are reported from the methanol preserved high level analysis which did not exhibit this interference.

All soils, solids and sludges are reported on a dry weight basis unless otherwise noted in the sample comments.

If you are the client above and have any questions concerning this testing, please do not hesitate to contact Phoenix Client Services at ext.200.
The contents of this report cannot be discussed with anyone other than the client listed above without their written consent.

Phyllis Shiller, Laboratory Director
January 22, 2026
Reviewed and Released by: Rashmi Makol, Project Manager

Environmental Laboratories, Inc.
587 East Middle Turnpike, P.O.Box 370, Manchester, CT 06045
Tel. (860) 645-1102

NY # 11301

Analysis Report

January 22, 2026

FOR: Attn:
York Analytical Laboratories
120 Research Drive
Stratford, CT 06615

Sample Information		Custody Information		Date	Time
Matrix:	SOIL	Collected by:		10/30/25	13:00
Location Code:	YORK-VOC	Received by:	SW	10/31/25	11:35
Rush Request:	5 Day	Analyzed by:	see "By" below		
P.O.#:	25J1851				

Laboratory Data

SDG ID: GCU63897
Phoenix ID: CU63904

Project ID: 25J1851
Client ID: SB-11 (10-12)

Parameter	Result	RL/ PQL	LOD/ MDL	Units	Dilution	Date/Time	By	Reference
Percent Solid	95			%		10/31/25	A	SW846-%Solid
Volatiles (TCL)								
1,1,1-Trichloroethane	ND	0.0065	0.00065	mg/Kg	1	11/01/25	JLI	SW8260D
1,1,2,2-Tetrachloroethane	ND	0.0065	0.0013	mg/Kg	1	11/01/25	JLI	SW8260D
1,1,2-Trichloroethane	ND	0.0065	0.0013	mg/Kg	1	11/01/25	JLI	SW8260D
1,1-Dichloroethane	ND	0.0065	0.0013	mg/Kg	1	11/01/25	JLI	SW8260D
1,1-Dichloroethene	ND	0.0065	0.00065	mg/Kg	1	11/01/25	JLI	SW8260D
1,2,3-Trichlorobenzene	ND	0.0065	0.0013	mg/Kg	1	11/01/25	JLI	SW8260D
1,2,3-Trichloropropane	ND	0.0065	0.00065	mg/Kg	1	11/01/25	JLI	SW8260D
1,2,4-Trichlorobenzene	ND	0.0065	0.0013	mg/Kg	1	11/01/25	JLI	SW8260D
1,2,4-Trimethylbenzene	ND	0.0065	0.00065	mg/Kg	1	11/01/25	JLI	SW8260D
1,2-Dibromo-3-chloropropane	ND	0.0065	0.0013	mg/Kg	1	11/01/25	JLI	SW8260D
1,2-Dibromoethane	ND	0.0065	0.00065	mg/Kg	1	11/01/25	JLI	SW8260D
1,2-Dichlorobenzene	ND	0.0065	0.00065	mg/Kg	1	11/01/25	JLI	SW8260D
1,2-Dichloroethane	ND	0.0065	0.00065	mg/Kg	1	11/01/25	JLI	SW8260D
1,2-Dichloropropane	ND	0.0065	0.0013	mg/Kg	1	11/01/25	JLI	SW8260D
1,3,5-Trimethylbenzene	ND	0.0065	0.00065	mg/Kg	1	11/01/25	JLI	SW8260D
1,3-Dichlorobenzene	ND	0.0065	0.00065	mg/Kg	1	11/01/25	JLI	SW8260D
1,4-Dichlorobenzene	ND	0.0065	0.00065	mg/Kg	1	11/01/25	JLI	SW8260D
2-Hexanone	ND	0.032	0.0065	mg/Kg	1	11/01/25	JLI	SW8260D
4-Methyl-2-pentanone	ND	0.032	0.0065	mg/Kg	1	11/01/25	JLI	SW8260D
Acetone	ND	0.05	0.0065	mg/Kg	1	11/01/25	JLI	SW8260D
Benzene	ND	0.0065	0.00065	mg/Kg	1	11/01/25	JLI	SW8260D
Bromochloromethane	ND	0.0065	0.00065	mg/Kg	1	11/01/25	JLI	SW8260D
Bromodichloromethane	ND	0.0065	0.0013	mg/Kg	1	11/01/25	JLI	SW8260D
Bromoform	ND	0.0065	0.0013	mg/Kg	1	11/01/25	JLI	SW8260D
Bromomethane	ND	0.0065	0.0026	mg/Kg	1	11/01/25	JLI	SW8260D

Parameter	Result	RL/ PQL	LOD/ MDL	Units	Dilution	Date/Time	By	Reference
Carbon Disulfide	ND	0.0065	0.0013	mg/Kg	1	11/01/25	JLI	SW8260D
Carbon tetrachloride	ND	0.0065	0.0013	mg/Kg	1	11/01/25	JLI	SW8260D
Chlorobenzene	ND	0.0065	0.00065	mg/Kg	1	11/01/25	JLI	SW8260D
Chloroethane	ND	0.0065	0.00065	mg/Kg	1	11/01/25	JLI	SW8260D
Chloroform	ND	0.0065	0.00065	mg/Kg	1	11/01/25	JLI	SW8260D
Chloromethane	ND	0.0065	0.0013	mg/Kg	1	11/01/25	JLI	SW8260D
cis-1,2-Dichloroethene	ND	0.0065	0.00065	mg/Kg	1	11/01/25	JLI	SW8260D
cis-1,3-Dichloropropene	ND	0.0065	0.00065	mg/Kg	1	11/01/25	JLI	SW8260D
Cyclohexane	ND	0.0065	0.0013	mg/Kg	1	11/01/25	JLI	SW8260D
Dibromochloromethane	ND	0.0065	0.0013	mg/Kg	1	11/01/25	JLI	SW8260D
Dibromomethane	ND	0.0065	0.0013	mg/Kg	1	11/01/25	JLI	SW8260D
Dichlorodifluoromethane	ND	0.0065	0.00065	mg/Kg	1	11/01/25	JLI	SW8260D
Ethylbenzene	ND	0.0065	0.00065	mg/Kg	1	11/01/25	JLI	SW8260D
Hexachlorobutadiene	ND	0.0065	0.00065	mg/Kg	1	11/01/25	JLI	SW8260D
Isopropylbenzene	ND	0.0065	0.00065	mg/Kg	1	11/01/25	JLI	SW8260D
m&p-Xylene	ND	0.0065	0.0013	mg/Kg	1	11/01/25	JLI	SW8260D
Methyl ethyl ketone	ND	0.039	0.0065	mg/Kg	1	11/01/25	JLI	SW8260D
Methyl t-butyl ether (MTBE)	ND	0.013	0.0013	mg/Kg	1	11/01/25	JLI	SW8260D
Methylacetate	ND	0.065	0.065	mg/Kg	1	11/01/25	JLI	SW8260D
Methylcyclohexane	ND	0.0065	0.0013	mg/Kg	1	11/01/25	JLI	SW8260D
Methylene chloride	ND	0.032	0.0065	mg/Kg	1	11/01/25	JLI	SW8260D
n-Butylbenzene	ND	0.0065	0.00065	mg/Kg	1	11/01/25	JLI	SW8260D
n-Propylbenzene	ND	0.0065	0.0013	mg/Kg	1	11/01/25	JLI	SW8260D
o-Xylene	ND	0.0065	0.0013	mg/Kg	1	11/01/25	JLI	SW8260D
p-Isopropyltoluene	ND	0.0065	0.00065	mg/Kg	1	11/01/25	JLI	SW8260D
sec-Butylbenzene	ND	0.0065	0.00065	mg/Kg	1	11/01/25	JLI	SW8260D
Styrene	ND	0.0065	0.00065	mg/Kg	1	11/01/25	JLI	SW8260D
tert-Butylbenzene	ND	0.0065	0.00065	mg/Kg	1	11/01/25	JLI	SW8260D
Tetrachloroethene	ND	0.0065	0.0013	mg/Kg	1	11/01/25	JLI	SW8260D
Toluene	ND	0.0065	0.00065	mg/Kg	1	11/01/25	JLI	SW8260D
Total Xylenes	ND	0.0065	0.0065	mg/Kg	1	11/01/25	JLI	SW8260D
trans-1,2-Dichloroethene	ND	0.0065	0.00065	mg/Kg	1	11/01/25	JLI	SW8260D
trans-1,3-Dichloropropene	ND	0.0065	0.00065	mg/Kg	1	11/01/25	JLI	SW8260D
trans-1,4-dichloro-2-butene	ND	0.013	0.0032	mg/Kg	1	11/01/25	JLI	SW8260D
Trichloroethene	0.017	0.0065	0.00065	mg/Kg	1	11/01/25	JLI	SW8260D
Trichlorofluoromethane	ND	0.0065	0.0013	mg/Kg	1	11/01/25	JLI	SW8260D
Trichlorotrifluoroethane	ND	0.0065	0.00065	mg/Kg	1	11/01/25	JLI	SW8260D
Vinyl chloride	ND	0.0065	0.00065	mg/Kg	1	11/01/25	JLI	SW8260D
QA/QC Surrogates								
% 1,2-dichlorobenzene-d4	103			%	1	11/01/25	JLI	70 - 130 %
% Bromofluorobenzene	97			%	1	11/01/25	JLI	70 - 130 %
% Dibromofluoromethane	102			%	1	11/01/25	JLI	70 - 130 %
% Toluene-d8	101			%	1	11/01/25	JLI	70 - 130 %
Volatiles								
1,1,1,2-Tetrachloroethane	ND	0.026	0.0013	mg/Kg	1	11/01/25	JLI	SW8260D
Acrolein	ND	0.0065	0.0013	mg/Kg	1	11/01/25	JLI	SW8260D
Acrylonitrile	ND	0.026	0.00065	mg/Kg	1	11/01/25	JLI	SW8260D
Tert-butyl alcohol	ND	0.13	0.026	mg/Kg	1	11/01/25	JLI	SW8260D

Parameter	Result	RL/ PQL	LOD/ MDL	Units	Dilution	Date/Time	By	Reference


RL/PQL=Reporting/Practical Quantitation Level (Equivalent to NELAC LOQ, Limit of Quantitation) ND=Not Detected BRL=Below Reporting Level L=Biased Low LOD=Limit of Detection MDL=Method Detection Limit1
QA/QC Surrogates: Surrogates are compounds (preceeded with a %) added by the lab to determine analysis efficiency. Surrogate results(%) listed in the report are not "detected" compounds.

Comments:

Volatile Comment:
To achieve client's objectives, where the lowest calibration standard or LOD justifies lowering the RL/PQL, the RL/PQL of some compounds have been lowered to meet criteria.

All soils, solids and sludges are reported on a dry weight basis unless otherwise noted in the sample comments.

If you are the client above and have any questions concerning this testing, please do not hesitate to contact Phoenix Client Services at ext.200.
The contents of this report cannot be discussed with anyone other than the client listed above without their written consent.

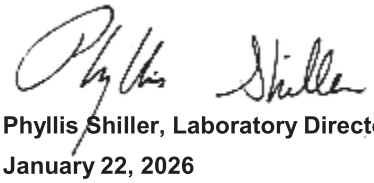

Phyllis Shiller, Laboratory Director
January 22, 2026
Reviewed and Released by: Rashmi Makol, Project Manager

Environmental Laboratories, Inc.
587 East Middle Turnpike, P.O.Box 370, Manchester, CT 06045
Tel. (860) 645-1102

NY # 11301

Analysis Report

January 22, 2026

FOR: Attn:
York Analytical Laboratories
120 Research Drive
Stratford, CT 06615

Sample Information		Custody Information		Date	Time
Matrix:	SOIL	Collected by:		10/30/25	13:05
Location Code:	YORK-VOC	Received by:	SW	10/31/25	11:35
Rush Request:	5 Day	Analyzed by:	see "By" below		
P.O.#:	25J1851				

Laboratory Data

SDG ID: GCU63897
Phoenix ID: CU63905

Project ID: 25J1851
Client ID: SB-11 (12-13)

Parameter	Result	RL/ PQL	LOD/ MDL	Units	Dilution	Date/Time	By	Reference
Percent Solid	96			%		10/31/25	A	SW846-%Solid
Volatiles (TCL)								
1,1,1-Trichloroethane	ND	0.0084	0.00084	mg/Kg	1	11/01/25	JLI	SW8260D
1,1,2,2-Tetrachloroethane	ND	0.0084	0.0017	mg/Kg	1	11/01/25	JLI	SW8260D
1,1,2-Trichloroethane	ND	0.0084	0.0017	mg/Kg	1	11/01/25	JLI	SW8260D
1,1-Dichloroethane	ND	0.0084	0.0017	mg/Kg	1	11/01/25	JLI	SW8260D
1,1-Dichloroethene	ND	0.0084	0.00084	mg/Kg	1	11/01/25	JLI	SW8260D
1,2,3-Trichlorobenzene	ND	0.0084	0.0017	mg/Kg	1	11/01/25	JLI	SW8260D
1,2,3-Trichloropropane	ND	0.0084	0.00084	mg/Kg	1	11/01/25	JLI	SW8260D
1,2,4-Trichlorobenzene	ND	0.0084	0.0017	mg/Kg	1	11/01/25	JLI	SW8260D
1,2,4-Trimethylbenzene	ND	0.0084	0.00084	mg/Kg	1	11/01/25	JLI	SW8260D
1,2-Dibromo-3-chloropropane	ND	0.0084	0.0017	mg/Kg	1	11/01/25	JLI	SW8260D
1,2-Dibromoethane	ND	0.0084	0.00084	mg/Kg	1	11/01/25	JLI	SW8260D
1,2-Dichlorobenzene	ND	0.0084	0.00084	mg/Kg	1	11/01/25	JLI	SW8260D
1,2-Dichloroethane	ND	0.0084	0.00084	mg/Kg	1	11/01/25	JLI	SW8260D
1,2-Dichloropropane	ND	0.0084	0.0017	mg/Kg	1	11/01/25	JLI	SW8260D
1,3,5-Trimethylbenzene	ND	0.0084	0.00084	mg/Kg	1	11/01/25	JLI	SW8260D
1,3-Dichlorobenzene	ND	0.0084	0.00084	mg/Kg	1	11/01/25	JLI	SW8260D
1,4-Dichlorobenzene	ND	0.0084	0.00084	mg/Kg	1	11/01/25	JLI	SW8260D
2-Hexanone	ND	0.042	0.0084	mg/Kg	1	11/01/25	JLI	SW8260D
4-Methyl-2-pentanone	ND	0.042	0.0084	mg/Kg	1	11/01/25	JLI	SW8260D
Acetone	ND	0.05	0.0084	mg/Kg	1	11/01/25	JLI	SW8260D
Benzene	ND	0.0084	0.00084	mg/Kg	1	11/01/25	JLI	SW8260D
Bromochloromethane	ND	0.0084	0.00084	mg/Kg	1	11/01/25	JLI	SW8260D
Bromodichloromethane	ND	0.0084	0.0017	mg/Kg	1	11/01/25	JLI	SW8260D
Bromoform	ND	0.0084	0.0017	mg/Kg	1	11/01/25	JLI	SW8260D
Bromomethane	ND	0.0084	0.0034	mg/Kg	1	11/01/25	JLI	SW8260D

Parameter	Result	RL/ PQL	LOD/ MDL	Units	Dilution	Date/Time	By	Reference
Carbon Disulfide	ND	0.0084	0.0017	mg/Kg	1	11/01/25	JLI	SW8260D
Carbon tetrachloride	ND	0.0084	0.0017	mg/Kg	1	11/01/25	JLI	SW8260D
Chlorobenzene	ND	0.0084	0.00084	mg/Kg	1	11/01/25	JLI	SW8260D
Chloroethane	ND	0.0084	0.00084	mg/Kg	1	11/01/25	JLI	SW8260D
Chloroform	ND	0.0084	0.00084	mg/Kg	1	11/01/25	JLI	SW8260D
Chloromethane	ND	0.0084	0.0017	mg/Kg	1	11/01/25	JLI	SW8260D
cis-1,2-Dichloroethene	ND	0.0084	0.00084	mg/Kg	1	11/01/25	JLI	SW8260D
cis-1,3-Dichloropropene	ND	0.0084	0.00084	mg/Kg	1	11/01/25	JLI	SW8260D
Cyclohexane	ND	0.0084	0.0017	mg/Kg	1	11/01/25	JLI	SW8260D
Dibromochloromethane	ND	0.0084	0.0017	mg/Kg	1	11/01/25	JLI	SW8260D
Dibromomethane	ND	0.0084	0.0017	mg/Kg	1	11/01/25	JLI	SW8260D
Dichlorodifluoromethane	ND	0.0084	0.00084	mg/Kg	1	11/01/25	JLI	SW8260D
Ethylbenzene	ND	0.0084	0.00084	mg/Kg	1	11/01/25	JLI	SW8260D
Hexachlorobutadiene	ND	0.0084	0.00084	mg/Kg	1	11/01/25	JLI	SW8260D
Isopropylbenzene	ND	0.0084	0.00084	mg/Kg	1	11/01/25	JLI	SW8260D
m&p-Xylene	ND	0.0084	0.0017	mg/Kg	1	11/01/25	JLI	SW8260D
Methyl ethyl ketone	ND	0.05	0.0084	mg/Kg	1	11/01/25	JLI	SW8260D
Methyl t-butyl ether (MTBE)	ND	0.017	0.0017	mg/Kg	1	11/01/25	JLI	SW8260D
Methylacetate	ND	0.084	0.084	mg/Kg	1	11/01/25	JLI	SW8260D
Methylcyclohexane	ND	0.0084	0.0017	mg/Kg	1	11/01/25	JLI	SW8260D
Methylene chloride	ND	0.042	0.0084	mg/Kg	1	11/01/25	JLI	SW8260D
n-Butylbenzene	ND	0.0084	0.00084	mg/Kg	1	11/01/25	JLI	SW8260D
n-Propylbenzene	ND	0.0084	0.0017	mg/Kg	1	11/01/25	JLI	SW8260D
o-Xylene	ND	0.0084	0.0017	mg/Kg	1	11/01/25	JLI	SW8260D
p-Isopropyltoluene	ND	0.0084	0.00084	mg/Kg	1	11/01/25	JLI	SW8260D
sec-Butylbenzene	ND	0.0084	0.00084	mg/Kg	1	11/01/25	JLI	SW8260D
Styrene	ND	0.0084	0.00084	mg/Kg	1	11/01/25	JLI	SW8260D
tert-Butylbenzene	ND	0.0084	0.00084	mg/Kg	1	11/01/25	JLI	SW8260D
Tetrachloroethene	ND	0.0084	0.0017	mg/Kg	1	11/01/25	JLI	SW8260D
Toluene	ND	0.0084	0.00084	mg/Kg	1	11/01/25	JLI	SW8260D
Total Xylenes	ND	0.0084	0.0084	mg/Kg	1	11/01/25	JLI	SW8260D
trans-1,2-Dichloroethene	ND	0.0084	0.00084	mg/Kg	1	11/01/25	JLI	SW8260D
trans-1,3-Dichloropropene	ND	0.0084	0.00084	mg/Kg	1	11/01/25	JLI	SW8260D
trans-1,4-dichloro-2-butene	ND	0.017	0.0042	mg/Kg	1	11/01/25	JLI	SW8260D
Trichloroethene	ND	0.0084	0.00084	mg/Kg	1	11/01/25	JLI	SW8260D
Trichlorofluoromethane	ND	0.0084	0.0017	mg/Kg	1	11/01/25	JLI	SW8260D
Trichlorotrifluoroethane	ND	0.0084	0.00084	mg/Kg	1	11/01/25	JLI	SW8260D
Vinyl chloride	ND	0.0084	0.00084	mg/Kg	1	11/01/25	JLI	SW8260D
QA/QC Surrogates								
% 1,2-dichlorobenzene-d4	101			%	1	11/01/25	JLI	70 - 130 %
% Bromofluorobenzene	99			%	1	11/01/25	JLI	70 - 130 %
% Dibromofluoromethane	101			%	1	11/01/25	JLI	70 - 130 %
% Toluene-d8	101			%	1	11/01/25	JLI	70 - 130 %
Volatiles								
1,1,1,2-Tetrachloroethane	ND	0.034	0.0017	mg/Kg	1	11/01/25	JLI	SW8260D
Acrolein	ND	0.0084	0.0017	mg/Kg	1	11/01/25	JLI	SW8260D
Acrylonitrile	ND	0.034	0.00084	mg/Kg	1	11/01/25	JLI	SW8260D
Tert-butyl alcohol	ND	0.17	0.034	mg/Kg	1	11/01/25	JLI	SW8260D

Parameter	Result	RL/ PQL	LOD/ MDL	Units	Dilution	Date/Time	By	Reference


RL/PQL=Reporting/Practical Quantitation Level (Equivalent to NELAC LOQ, Limit of Quantitation) ND=Not Detected BRL=Below Reporting Level L=Biased Low LOD=Limit of Detection MDL=Method Detection Limit1
QA/QC Surrogates: Surrogates are compounds (preceeded with a %) added by the lab to determine analysis efficiency. Surrogate results(%) listed in the report are not "detected" compounds.

Comments:

Volatile Comment:
To achieve client's objectives, where the lowest calibration standard or LOD justifies lowering the RL/PQL, the RL/PQL of some compounds have been lowered to meet criteria.

All soils, solids and sludges are reported on a dry weight basis unless otherwise noted in the sample comments.

If you are the client above and have any questions concerning this testing, please do not hesitate to contact Phoenix Client Services at ext.200.
The contents of this report cannot be discussed with anyone other than the client listed above without their written consent.

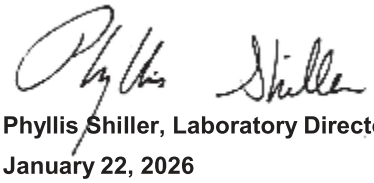

Phyllis Shiller, Laboratory Director
January 22, 2026
Reviewed and Released by: Rashmi Makol, Project Manager

VOC Data Section

ALPHA GEOSCIENCE

Geology
Hydrology
Remediation
Water Supply

QA/QC Review of Method 8260D Volatiles Data
for ALS Environmental, SDG: 25J1851
(Sub: Phoenix Environmental Laboratories, SDG: GCU63897)

9 Soil Samples and 1 Trip Blank
Collected October 30, 2025

Prepared by: Donald Anné
February 17, 2026

Holding Times: Samples were analyzed within USEPA SW-846 holding times.

GC/MS Tuning and Mass Calibration: The BFB tuning criteria were within control limits.

Initial Calibration: The average RRFs for bromodichloromethane and 1,1,2-trichloroethane were below the method minimums, but not below 0.010 for CHEM26 on 10-27-25. The average RRFs for bromodichloromethane, cis-1,3-dichloropropene, trans-1,3-dichloropropene, 1,1,2-trichloroethane, dibromochloromethane, 1,2-dibromomethane, and bromoform were below the method minimums, but not below 0.010 for CHEM31 on 10-13-25. No action is taken when fewer than 20% of the compounds per calibration do not meet either method %RSD or average RRF criteria, provided the average RRFs are not below 0.010.

The average RRFs for target compounds were above the allowable minimum (0.001 for 1,4-dioxane, 0.010 for all other compounds), as required.

The %RSD for bromomethane was above the allowable maximum (30%) for VOA No.8 on 10-29-25. Positive results for bromomethane should be considered estimated (J) in associated samples.

Continuing Calibration: The RRFs for 1,2-dichloropropane, bromodichloromethane, cis-1,3-dichloropropene, bromoform, trans-1,3-dichloropropene, 1,1,2-trichloroethane, dibromochloromethane, 1,2-dibromomethane, and ethylbenzene were below the method minimums, but not below 0.010 06-24-25 (V31906128.D). The %D for tetrachloroethylene was above the method maximum on 11-03-25 (V8-008301.D). The %D for 1,2-dibromo-3-chloropropane was above the method maximum on 10-31-25 (1031_32.D). The %Ds for all marked compounds (marked +) except acrolein and tert-butyl alcohol were above the method maximum on 11-10-25 (1101_02.D). No action is taken when fewer than 20% of the compounds per calibration do not meet either method %D or RRF criteria, provided no RRF is less than 0.010.

The RRFs for target compounds were above the allowable minimum (0.001 for 1,4-dioxane, 0.010 for all other compounds), as required.

679 Plank Road ● Clifton Park, New York 12065 ● (518) 348-6995 ● Fax (518) 348-6966
www.alphageoscience.com

The %D for tetrachloroethylene was above the allowable maximum (20%) on 11-03-25 (V8-008301.D). The %D for acrolein, 1,2-dibromo-3-chloropropane, and tert-butyl alcohol were above the allowable maximum (20%) on 10-31-25 (1031_32.D). The %Ds 13 compounds (marked +) were above the allowable maximum (20%) on 11-01-25 (1101_02.D). Positive results for these compounds should be considered estimated (J) in associated samples.

Blanks: The analyses of the method and trip blanks reported target compounds as not detected.

Internal Standard Area Summary: The internal standard areas and retention times were within control limits for reported results.

Surrogate Recovery: The surrogate recoveries were within control limits for the soil samples and trip blank.

Matrix Spike/Matrix Spike Duplicate: The relative percent differences for target compounds were below the allowable maximum and percent recoveries were within QC limits for soil batch MS/MSD sample CU63896 MS-H. No action is taken on batch MS/MSD data alone to qualify or reject an entire set of samples.

Laboratory Control Sample: The relative percent differences (RPDs) for target compounds were below the allowable maximum and the percent recoveries (%Rs) were within QC limits for soil samples CU63896 LCS-H.

The RPDs for target compounds were below the allowable maximum, but 2 of 2 %Rs for acrolein were above QC limits for soil samples CU63910 LCS. Positive results for acrolein compounds should be considered estimated, biased high (J+) in associated soil samples.

The %Rs for p-ethyltoluene and tetrachloroethylene were below QC limits, but not below 30% for aqueous sample BK50092-BS1. Positive results for these compounds should be considered estimated, biased low (J-) and “not detected” results estimated (UJ) in associated aqueous samples.

The %Rs for methyl acetate was above QC limits for aqueous sample BK50092-BS1. Positive results for methyl acetate should be considered estimated, biased high (J+) in associated aqueous samples.

Compound ID: Checked compounds and surrogates were within GC quantitation limits. The mass spectra for detected compounds contained the primary and secondary ions, as outlined in the method.

FORM III

LCS / LCS DUPLICATE RECOVERY

EPA 8260D

Laboratory:	ALS Environmental - Stratford	SDG:	25J1851
Client:	Vektor Consultants	Project:	2425 Atlantic Ave
Matrix:	Water		
Batch:	BK50092	Laboratory ID:	BK50092-BS1
Preparation:	EPA 5030B	Initial/Final:	25 mL / 25 mL

COMPOUND	SPIKE ADDED ppb	LCS CONCENTRATION ppb	LCS % REC. #	QC LIMITS REC.	Q
1,1,1,2-Tetrachloroethane	10.0	11.1	111	82 - 126	
1,1,1-Trichloroethane	10.0	9.83	98.3	78 - 136	
1,1,2,2-Tetrachloroethane	10.0	9.77	97.7	76 - 129	
1,1,2-Trichloro-1,2,2-trifluoroethane (Freon 113)	10.0	10.3	103	54 - 165	
1,1,2-Trichloroethane	10.0	11.3	113	82 - 123	
1,1-Dichloroethane	10.0	9.52	95.2	82 - 129	
1,1-Dichloroethylene	10.0	10.2	102	68 - 138	
1,2,3-Trichlorobenzene	10.0	8.88	88.8	76 - 136	
1,2,3-Trichloropropane	10.0	9.23	92.3	77 - 128	
1,2,4-Trichlorobenzene	10.0	9.08	90.8	76 - 137	
1,2,4-Trimethylbenzene	10.0	9.22	92.2	82 - 132	
1,2-Dibromo-3-chloropropane	10.0	9.41	94.1	45 - 147	
1,2-Dibromoethane	10.0	11.5	115	83 - 124	
1,2-Dichlorobenzene	10.0	8.97	89.7	79 - 123	
1,2-Dichloroethane	10.0	9.06	90.6	73 - 132	
1,2-Dichloropropane	10.0	10.5	105	78 - 126	
1,3,5-Trimethylbenzene	10.0	9.30	93.0	80 - 131	
1,3-Dichlorobenzene	10.0	8.73	87.3	86 - 122	
1,3-Dichloropropane	10.0	11.2	112	81 - 125	
1,4-Dichlorobenzene	10.0	8.98	89.8	85 - 124	
2-Butanone	10.0	9.01	90.1	49 - 152	
2-Hexanone	10.0	11.0	110	51 - 146	
4-Methyl-2-pentanone	10.0	11.2	112	57 - 145	
Acetone	10.0	7.59	75.9	14 - 150	
Acrolein	40.0	47.5	119	10 - 153	
Acrylonitrile	10.0	10.7	107	51 - 150	
Benzene	10.0	9.58	95.8	85 - 126	

FORM III

LCS / LCS DUPLICATE RECOVERY

EPA 8260D

Laboratory:	ALS Environmental - Stratford	SDG:	25J1851
Client:	Vektor Consultants	Project:	2425 Atlantic Ave
Matrix:	Water		
Batch:	BK50092	Laboratory ID:	BK50092-BS1
Preparation:	EPA 5030B	Initial/Final:	25 mL / 25 mL

COMPOUND	SPIKE ADDED ppb	LCS CONCENTRATION ppb	LCS % REC. #	QC LIMITS REC.	Q
Bromochloromethane	10.0	9.50	95.0	77 - 128	
Bromodichloromethane	10.0	11.3	113	79 - 128	
Bromoform	10.0	11.8	118	78 - 133	
Bromomethane	10.0	10.9	109	43 - 168	
Carbon disulfide	10.0	9.66	96.6	68 - 146	
Carbon tetrachloride	10.0	9.74	97.4	77 - 141	
Chlorobenzene	10.0	11.0	110	88 - 120	
Chloroethane	10.0	11.3	113	65 - 136	
Chloroform	10.0	9.37	93.7	82 - 128	
Chloromethane	10.0	7.72	77.2	43 - 155	
cis-1,2-Dichloroethylene	10.0	9.59	95.9	83 - 129	
cis-1,3-Dichloropropylene	10.0	11.6	116	80 - 131	
Cyclohexane	10.0	9.14	91.4	63 - 149	
Dibromochloromethane	10.0	11.3	113	80 - 130	
Dibromomethane	10.0	11.1	111	72 - 134	
Dichlorodifluoromethane	10.0	4.96	49.6	44 - 144	
Ethyl Benzene	10.0	10.9	109	80 - 131	
Hexachlorobutadiene	10.0	9.10	91.0	67 - 146	
Isopropylbenzene	10.0	9.46	94.6	76 - 140	
Methyl acetate	10.0	14.5	145 *	51 - 139	
Methyl tert-butyl ether (MTBE)	10.0	8.82	88.2	76 - 135	
Methylcyclohexane	10.0	10.5	105	72 - 143	
Methylene chloride	10.0	10.5	105	55 - 137	
Naphthalene	10.0	9.99	99.9	70 - 147	
n-Butylbenzene	10.0	8.64	86.4	79 - 132	
n-Propylbenzene	10.0	9.21	92.1	78 - 133	
o-Xylene	10.0	11.0	110	78 - 130	

FORM III

LCS / LCS DUPLICATE RECOVERY

EPA 8260D

Laboratory:	ALS Environmental - Stratford	SDG:	25J1851
Client:	Vektor Consultants	Project:	2425 Atlantic Ave
Matrix:	Water		
Batch:	BK50092	Laboratory ID:	BK50092-BS1
Preparation:	EPA 5030B	Initial/Final:	25 mL / 25 mL

COMPOUND	SPIKE ADDED ppb	LCS CONCENTRATION ppb	LCS % REC. #	QC LIMITS REC.	Q
p- & m- Xylenes	20.0	22.0	110	77 - 133	
p-Diethylbenzene	10.0	8.68	86.8	84 - 134	
p-Ethyltoluene	10.0	8.58	85.8 *	88 - 129	
p-Isopropyltoluene	10.0	9.10	91.0	81 - 136	
sec-Butylbenzene	10.0	9.20	92.0	79 - 137	
Styrene	10.0	10.8	108	67 - 132	
tert-Butyl alcohol (TBA)	50.0	48.1	96.1	25 - 162	
tert-Butylbenzene	10.0	9.06	90.6	77 - 138	
Tetrachloroethylene	10.0	6.59	65.9 *	82 - 131	
Toluene	10.0	10.6	106	80 - 127	
trans-1,2-Dichloroethylene	10.0	9.30	93.0	80 - 132	
trans-1,3-Dichloropropylene	10.0	12.1	121	78 - 131	
Trichloroethylene	10.0	10.2	102	82 - 128	
Trichlorofluoromethane	10.0	9.23	92.3	67 - 139	
Vinyl Chloride	10.0	8.63	86.3	58 - 145	

Column to be used to flag recovery and RPD values with an asterisk

* Values outside of QC limits

FORM VI **INITIAL CALIBRATION DATA (Continued)**

EPA 8260D

Laboratory: ALS Environmental - Stratford
SDG: 25J1851
Client: Vektor Consultants
Project: 2425 Atlantic Ave
Calibration: SJ50056
Instrument: VOA No. 8
Calibration Date: 10/29/25 10:03

Compound	Mean RF	RF RSD	Mean RT	RT RSD	Linear r	Quad COD	LIMIT	Q
1,1,1,2-Tetrachloroethane	1.077624	5.403192	8.75975	4.440495E-02			20	
1,1,1-Trichloroethane	3.155272	11.37128	5.01675	4.735553E-02			SPCC (0.1)	
1,1,2,2-Tetrachloroethane	0.5172229	2.615805	10.08425	0.0081889			SPCC (0.3)	
1,1,2-Trichloro-1,2,2-trifluoroethane (Freon 113)	4.110544	3.329574	2.89325	7.458439E-02			SPCC (0.1)	
1,1,2-Trichloroethane	0.7798896	15.37631	7.646	1.041668E-02			SPCC (0.1)	
1,1-Dichloroethane	3.510078	9.929207	4.02075	5.522134E-02			SPCC (0.2)	
1,1-Dichloroethylene	6.61276	2.195408	2.9065	2.072477E-02			SPCC (0.1)	
1,1-Dichloropropylene	3.138629	12.14809	5.168125	5.723072E-02			20	
1,2,3-Trichlorobenzene	0.342899	2.285678	14.03225	2.342368E-02			20	
1,2,3-Trichloropropane	0.1463542	2.966457	10.131	2.798636E-02			20	
1,2,3-Trimethylbenzene	2.37905	11.00696	11.25975	1.486974E-02			20	
1,2,4,5-Tetramethylbenzene	1.604814	17.72381	12.452	1.666919E-02			20	
1,2,4-Trichlorobenzene	0.4299713	5.310394	13.4685	2.218619E-02			SPCC (0.2)	
1,2,4-Trimethylbenzene	2.425445	9.578129	10.77975	1.132734E-02			20	
1,2-Dibromo-3-chloropropane	6.706663E-02	14.94444	12.5415	0.0264314			SPCC (0.05)	
1,2-Dibromoethane	0.7175672	14.4766	8.1765	0.0324722			SPCC (0.1)	
1,2-Dichlorobenzene	1.196256	5.980364	11.64437	3.024563E-02			SPCC (0.4)	
1,2-Dichloroethane	2.34301	7.174016	5.40175	3.852613E-02			SPCC (0.1)	
1,2-Dichloropropane	1.179708	10.43983	6.19575	4.876214E-02			SPCC (0.1)	
1,3,5-Trimethylbenzene	2.450595	9.328934	10.359	1.305703E-02			20	
1,3-Dichlorobenzene	1.377643	16.01119	11.11975	2.101257E-02			SPCC (0.6)	
1,3-Dichloropropane	1.365621	16.37775	7.81525	2.465405E-02			20	
1,4-Dichlorobenzene	1.297088	6.715576	11.22075	0.0281808			SPCC (0.5)	
1,4-Dioxane	6.745508E-03	15.66844	6.332444	9.218733E-02			20	
2,2-Dichloropropane	2.605263	17.00553	4.54825	4.864143E-02			20	
2-Butanone	0.1470998	17.30821	4.56925	6.924993E-02			SPCC (0.1)	
2-Chloroethylvinyl ether	0.1216089	15.61943	6.738143	6.192089E-02			20	
2-Chlorotoluene	2.507599	14.80272	10.2815	3.299605E-02			20	
2-Hexanone	0.3856791	15.6433	7.87175	2.261458E-02			SPCC (0.1)	

FORM VI

INITIAL CALIBRATION DATA (Continued)

EPA 8260D

Laboratory: ALS Environmental - Stratford
SDG: 25J1851
Client: Vektor Consultants
Project: 2425 Atlantic Ave
Calibration: SJ50056
Instrument: VOA No. 8
Calibration Date: 10/29/25 10:03

Compound	Mean RF	RF RSD	Mean RT	RT RSD	Linear r	Quad COD	LIMIT	Q
2-Nitropropane	0.1651311	15.23263	6.6879	5.171379E-02			20	
4-Chlorotoluene	2.476853	6.977423	10.40138	8.847585E-03			20	
4-Methyl-2-pentanone	0.5430277	13.53515	7.02725	6.557913E-02			SPCC (0.1)	
Acetone	0.2946297	28.09179	2.972375	0.1367821		0.9935511	SPCC (0.1)	
Acrolein	0.1726632	8.478481	2.8279	7.833001E-02			20	
Acrylonitrile	0.3205214	16.70224	3.6186	4.938089E-02			20	
Allyl chloride	6.880428	5.311853	3.253	1.390355E-02			20	
Benzene	8.597576	7.957431	5.364	1.940144E-02			SPCC (0.5)	
Bromobenzene	1.090214	6.708508	10.079	5.086898E-03			20	
Bromochloromethane	1.321435	3.990744	4.791375	4.715319E-02			20	
Bromodichloromethane	1.42771	11.9622	6.471375	1.894583E-02			SPCC (0.2)	
Bromoform	0.4031243	11.13257	9.58075	0.0194823			SPCC (0.1)	
Bromomethane	0.6061893	66.52626	2.067	1.075418E-02		0.9989794	SPCC (0.1)	
Carbon disulfide	11.97993	4.385558	3.125625	1.237795E-02			SPCC (0.1)	
Carbon tetrachloride	2.824988	15.56724	5.169	4.146199E-02			SPCC (0.1)	
Chlorobenzene	3.352502	13.67161	8.67325	0.0290745			SPCC (0.5)	
Chloroethane	1.866805	9.234199	2.170125	2.338275E-02			SPCC (0.1)	
Chloroform	3.659539	7.430899	4.8605	5.466557E-02			SPCC (0.2)	
Chloromethane	1.954467	9.865244	1.666125	0.1455701			SPCC (0.1)	
cis-1,2-Dichloroethylene	3.028256	11.91927	4.561	1.961969E-02			SPCC (0.1)	
cis-1,3-Dichloropropylene	1.535709	10.87785	6.89625	3.264646E-02			SPCC (0.2)	
cis-decahydronaphthalene	0.1306983	12.48643	12.21325	3.135096E-02			20	
Cyclohexane	3.229697	12.9864	5.05475	4.363584E-02			SPCC (0.1)	
Dibromochloromethane	0.8667619	11.71824	8.059	1.874999E-02			SPCC (0.1)	
Dibromomethane	0.5559463	13.54362	6.32625	0.0407012			20	
Dichlorodifluoromethane	2.106015	6.784227	1.466	1.266799E-02			SPCC (0.1)	
Diisopropyl ether (DIPE)	5.236382	14.6757	4.044	6.156071E-03			20	
Ethanol	1.946387E-02	5.652491	2.63075	0.1176735			20	
Ethyl Benzene	6.263974	8.031987	8.76725	4.088581E-02			SPCC (0.1)	
Ethyl Ether	2.508419	1.77211	2.681125	5.199544E-03			20	

FORM VI

INITIAL CALIBRATION DATA (Continued)

EPA 8260D

Laboratory: ALS Environmental - Stratford
SDG: 25J1851
Client: Vektor Consultants
Project: 2425 Atlantic Ave
Calibration: SJ50056
Instrument: VOA No. 8
Calibration Date: 10/29/25 10:03

Compound	Mean RF	RF RSD	Mean RT	RT RSD	Linear r	Quad COD	LIMIT	Q
Ethyl Methacrylate	1.010624	12.22283	7.506	1.840339E-02			20	
Ethyl tert-butyl ether (ETBE)	4.722523	14.45488	4.385	1.901081E-02			20	
Freon 115	9.56568E-03	60.44711	1.105167	48.99146			20	*
Freon 123	5.769965	8.250397	2.771375	0.1086692			20	
Freon 152a	1.054307	6.686131	1.454125	0.2025427			20	
Freon 22	1.791668	6.573503	1.495	0.1375481			20	
Hexachlorobutadiene	9.464198E-02	5.458831	13.6425	1.774385E-02			20	
Hexachloroethane	0.2839249	25.41035	11.916	1.814921E-02		0.9995614	0.99	
Iodomethane	1.111441	63.52378	2.681875	40.4061		0.9959366	0.99	
Isopropylbenzene	3.124786	7.393112	9.714	1.708273E-02			SPCC (0.1)	
Limonene	0.4734409	18.3652	11.06862	2.805891E-02			20	
Methyl acetate	1.655316	6.341075	3.271625	1.252915E-02			SPCC (0.1)	
Methyl Methacrylate	0.4757636	11.46627	6.27775	0.0401013			20	
Methyl tert-butyl ether (MTBE)	4.036557	14.1164	3.60975	8.691004E-02			SPCC (0.1)	
Methylcyclohexane	1.944751	10.71529	6.13475	4.857178E-02			SPCC (0.1)	
Methylene chloride	6.371891	21.54043	3.38025	6.021654E-02		0.9998917	SPCC (0.1)	
Naphthalene	1.089403	8.963783	13.75287	8.124717E-03			20	
n-butyl acetate	0.9186657	13.20847	7.986	1.611241E-02			20	
n-Butylbenzene	2.302267	11.47151	11.58875	2.409764E-02			20	
n-Decane	0.1556674	22.29565	10.33267	3.121406E-02		0.994732	0.99	
n-Hexane	2.522945	6.809863	3.843	1.655067E-02			20	
Nitrobenzene	1.584009E-02	56.51397	11.5014	35.13643		0.9985922	0.99	
n-Nonane	0.3476075	12.3776	8.873571	3.153575E-02			20	
n-octane	0.4166119	6.910383	7.282572	4.083825E-02			20	
n-Propylbenzene	3.660003	4.656416	10.1655	2.375393E-02			20	
n-undecane	0.1000664	84.22608	11.66871	2.308979E-02		0.9987261	0.99	
o-Xylene	4.662749	5.505588	9.325	1.464014E-02			SPCC (0.3)	
p- & m- Xylenes	4.814671	8.481812	8.893	1.299518E-02			SPCC (0.1)	
p-Diethylbenzene	1.171038	19.33284	11.56237	9.63979E-03			20	
p-Ethyltoluene	3.076125	16.27086	10.292	1.547725E-02			20	

FORM VI **INITIAL CALIBRATION DATA (Continued)**

EPA 8260D

Laboratory: ALS Environmental - Stratford
SDG: 25J1851
Client: Vektor Consultants
Project: 2425 Atlantic Ave
Calibration: SJ50056
Instrument: VOA No. 8
Calibration Date: 10/29/25 10:03

Compound	Mean RF	RF RSD	Mean RT	RT RSD	Linear r	Quad COD	LIMIT	Q
p-Isopropyltoluene	2.381067	18.04515	11.12587	2.060555E-02			20	
sec-Butylbenzene	2.664065	9.054007	10.96625	8.832544E-03			20	
Styrene	3.700206	7.137292	9.343	5.171246E-03			SPCC (0.3)	
SURR: 1,2-Dichloroethane-d4	2.018707	1.848007	5.328	4.215907E-03			20	
SURR: p-Bromofluorobenzene	1.017093	6.140322	9.909	1.853143E-02			20	
SURR: Toluene-d8	5.567986	18.53145	7.147	1.837854E-02			20	
tert-Amyl alcohol (TAA)	8.334448E-02	21.81436	5.37475	0.0843812		0.9998659	0.99	
tert-Amyl methyl ether (TAME)	4.302234	13.26791	5.44225	3.943488E-02			20	
tert-Butyl alcohol (TBA)	0.1672803	9.400863	3.490625	1.573524E-02			20	
tert-Butylbenzene	1.927518	8.83234	10.7195	2.659446E-02			20	
Tetrachloroethylene	2.117141	6.55201	7.77225	2.756183E-02			SPCC (0.2)	
Tetrahydrofuran	0.115557	21.50822	4.8308	5.950584E-02		0.9999282	0.99	
Toluene	6.009954	18.49288	7.214	1.879933E-02			SPCC (0.4)	
trans-1,2-Dichloroethylene	2.782133	15.34825	3.6225	7.440518E-02			SPCC (0.1)	
trans-1,3-Dichloropropylene	1.21773	12.40963	7.451	1.777308E-02			SPCC (0.1)	
trans-1,4-dichloro-2-butene	0.4772897	8.070735	10.131	2.798636E-02			20	
trans-decahydronaphthalene	0.2042683	25.40355	11.56962	1.780833E-02		0.9992085	0.99	
Trichloroethylene	1.395414	11.78084	5.973	2.204578E-02			SPCC (0.2)	
Trichlorofluoromethane	5.70199	2.305253	2.41025	0.1288112			SPCC (0.1)	
Vinyl acetate	0.2103841	11.55992	4.05075	0.0957627			20	
Vinyl Chloride	2.656126	8.647761	1.7485	0.1983104			SPCC (0.1)	

3D

SOIL VOLATILE LCS SPIKE / LCS SPIKE DUPLICATE RECOVERY

Lab Name: Phoenix Environmental Labs Client: YORK-VOC

Lab Code: Phoenix Case No: SAS No: SDG No GCU63897

LCS Spike - Client Id: CU63910 LCS Level:(low/med) Low

COMPOUND	SPIKE ADDED (ug/Kg)	SAMPLE CONCENTRATION (ug/Kg)	LCS CONCENTRATION (ug/Kg)	LCS % REC #	QC. LIMITS REC.	
Dichlorodifluoromethane	50	0.0	61.19	122	70	130
Chloromethane	50	0.0	53.85	108	70	130
Vinyl Chloride	50	0.0	53.67	107	70	130
Bromomethane	50	0.0	48.71	97	70	130
Chloroethane	50	0.0	46.06	92	70	130
Trichlorofluoromethane	50	0.0	51.53	103	70	130
1,1-Dichloroethene	50	0.0	49.60	99	70	130
Trichlorotrifluoroethane	50	0.0	55.51	111	70	130
Carbon Disulfide	50	0.0	49.50	99	70	130
Acrolein	250	0.0	359.4	144 *	70	130
Methylene Chloride	50	0.0	47.69	95	70	130
Acetone	50	0.0	57.40	115	70	130
Trans-1,2-Dichloroethene	50	0.0	48.72	97	70	130
Methylacetate	50	0.0	60.51	121	70	130
Methyl t-Butyl Ether (MTBE)	50	0.0	54.20	108	70	130
1,1-Dichloroethane	50	0.0	48.72	97	70	130
Acrylonitrile	50	0.0	59.23	118	70	130
Cis-1,2-Dichloroethene	50	0.0	52.80	106	70	130
Bromochloromethane	50	0.0	53.32	107	70	130

COMPOUND	SPIKE ADDED (ug/Kg)	LCSD CONCENTRATION (ug/Kg)	LCSD % REC #	% RPD #	QC LIMITS RPD	QC LIMITS REC.	
Dichlorodifluoromethane	50	62.37	125	2.4	30	70	130
Chloromethane	50	56.01	112	3.6	30	70	130
Vinyl Chloride	50	54.76	110	2.8	30	70	130
Bromomethane	50	50.05	100	3.0	30	70	130
Chloroethane	50	47.74	95	3.2	30	70	130
Trichlorofluoromethane	50	52.50	105	1.9	30	70	130
1,1-Dichloroethene	50	50.56	101	2.0	30	70	130
Trichlorotrifluoroethane	50	54.84	110	0.9	30	70	130
Carbon Disulfide	50	50.54	101	2.0	30	70	130
Acrolein	250	366.4	147 *	2.1	30	70	130
Methylene Chloride	50	48.54	97	2.1	30	70	130
Acetone	50	57.77	116	0.9	30	70	130
Trans-1,2-Dichloroethene	50	49.72	99	2.0	30	70	130
Methylacetate	50	62.44	125	3.3	30	70	130
Methyl t-Butyl Ether (MTBE)	50	55.19	110	1.8	30	70	130
1,1-Dichloroethane	50	50.54	101	4.0	30	70	130
Acrylonitrile	50	61.44	123	4.1	30	70	130
Cis-1,2-Dichloroethene	50	54.23	108	1.9	30	70	130
Bromochloromethane	50	54.86	110	2.8	30	70	130

FORM III VOA

3D

SOIL VOLATILE LCS SPIKE / LCS SPIKE DUPLICATE RECOVERY

Lab Name: Phoenix Environmental Labs Client: YORK-VOC

Lab Code: Phoenix Case No: SAS No: SDG No GCU63897

LCS Spike - Client Id: CU63910 LCS Level:(low/med) Low

COMPOUND	SPIKE ADDED (ug/Kg)	SAMPLE CONCENTRATION (ug/Kg)	LCS CONCENTRATION (ug/Kg)	LCS % REC #	QC. LIMITS REC.	
Cyclohexane	50	0.0	51.49	103	70	130
Chloroform	50	0.0	49.92	100	70	130
Carbon Tetrachloride	50	0.0	47.98	96	70	130
1,1,1-Trichloroethane	50	0.0	49.56	99	70	130
Methyl Ethyl Ketone	50	0.0	58.32	117	70	130
Benzene	50	0.0	50.04	100	70	130
1,2-Dichloroethane	50	0.0	52.73	105	70	130
Methylcyclohexane	50	0.0	50.63	101	70	130
Trichloroethene	50	0.0	51.44	103	70	130
Dibromomethane	50	0.0	54.59	109	70	130
1,2-dichloropropane	50	0.0	50.55	101	70	130
Bromodichloromethane	50	0.0	51.65	103	70	130
cis-1,3-Dichloropropene	50	0.0	53.98	108	70	130
Toluene	50	0.0	49.80	100	70	130
4-Methyl-2-Pentanone	50	0.0	61.38	123	70	130
Tetrachloroethene	50	0.0	49.80	100	70	130
trans-1,3-Dichloropropene	50	0.0	57.64	115	70	130
1,1,2-Trichloroethane	50	0.0	57.00	114	70	130
Dibromochloromethane	50	0.0	51.92	104	70	130

COMPOUND	SPIKE ADDED (ug/Kg)	LCSD CONCENTRATION (ug/Kg)	LCSD % REC #	% RPD #	QC LIMITS RPD	QC LIMITS REC.	
Cyclohexane	50	53.44	107	3.8	30	70	130
Chloroform	50	51.60	103	3.0	30	70	130
Carbon Tetrachloride	50	48.63	97	1.0	30	70	130
1,1,1-Trichloroethane	50	50.71	101	2.0	30	70	130
Methyl Ethyl Ketone	50	61.32	123	5.0	30	70	130
Benzene	50	50.69	101	1.0	30	70	130
1,2-Dichloroethane	50	53.57	107	1.9	30	70	130
Methylcyclohexane	50	51.85	104	2.9	30	70	130
Trichloroethene	50	51.54	103	0.0	30	70	130
Dibromomethane	50	55.17	110	0.9	30	70	130
1,2-dichloropropane	50	51.66	103	2.0	30	70	130
Bromodichloromethane	50	52.69	105	1.9	30	70	130
cis-1,3-Dichloropropene	50	54.59	109	0.9	30	70	130
Toluene	50	50.36	101	1.0	30	70	130
4-Methyl-2-Pentanone	50	63.19	126	2.4	30	70	130
Tetrachloroethene	50	48.96	98	2.0	30	70	130
trans-1,3-Dichloropropene	50	57.67	115	0.0	30	70	130
1,1,2-Trichloroethane	50	57.08	114	0.0	30	70	130
Dibromochloromethane	50	52.25	105	1.0	30	70	130

FORM III VOA

3D

SOIL VOLATILE LCS SPIKE / LCS SPIKE DUPLICATE RECOVERY

Lab Name: Phoenix Environmental Labs Client: YORK-VOC

Lab Code: Phoenix Case No: SAS No: SDG No GCU63897

LCS Spike - Client Id: CU63910 LCS Level:(low/med) Low

COMPOUND	SPIKE ADDED (ug/Kg)	SAMPLE CONCENTRATION (ug/Kg)	LCS CONCENTRATION (ug/Kg)	LCS % REC #	QC. LIMITS REC.	
1,2-Dibromoethane	50	0.0	55.77	112	70	130
2-Hexanone	50	0.0	59.53	119	70	130
Chlorobenzene	50	0.0	49.05	98	70	130
Ethylbenzene	50	0.0	48.88	98	70	130
1,1,1,2-Tetrachloroethane	50	0.0	50.78	102	70	130
m&p-Xylene	100	0.0	99.63	100	70	130
o-Xylene	50	0.0	49.11	98	70	130
Styrene	50	0.0	50.81	102	70	130
Bromoform	50	0.0	56.20	112	70	130
Isopropylbenzene	50	0.0	47.51	95	70	130
n-Propylbenzene	50	0.0	47.98	96	70	130
1,1,2,2-Tetrachloroethane	50	0.0	55.25	110	70	130
1,3,5-Trimethylbenzene	50	0.0	48.36	97	70	130
1,2,3-Trichloropropane	50	0.0	57.53	115	70	130
trans-1,4-Dichloro-2-butene	250	0.0	293.6	117	70	130
tert-Butylbenzene	50	0.0	47.52	95	70	130
1,2,4-Trimethylbenzene	50	0.0	48.39	97	70	130
sec-Butylbenzene	50	0.0	47.53	95	70	130
p-Isopropyltoluene	50	0.0	48.54	97	70	130

COMPOUND	SPIKE ADDED (ug/Kg)	LCSD CONCENTRATION (ug/Kg)	LCSD % REC #	% RPD #	QC LIMITS RPD	QC LIMITS REC.	
1,2-Dibromoethane	50	56.40	113	0.9	30	70	130
2-Hexanone	50	60.15	120	0.8	30	70	130
Chlorobenzene	50	48.84	98	0.0	30	70	130
Ethylbenzene	50	49.27	99	1.0	30	70	130
1,1,1,2-Tetrachloroethane	50	50.61	101	1.0	30	70	130
m&p-Xylene	100	100.1	100	0.0	30	70	130
o-Xylene	50	48.90	98	0.0	30	70	130
Styrene	50	51.35	103	1.0	30	70	130
Bromoform	50	56.16	112	0.0	30	70	130
Isopropylbenzene	50	48.21	96	1.0	30	70	130
n-Propylbenzene	50	48.35	97	1.0	30	70	130
1,1,2,2-Tetrachloroethane	50	56.47	113	2.7	30	70	130
1,3,5-Trimethylbenzene	50	49.29	99	2.0	30	70	130
1,2,3-Trichloropropane	50	58.99	118	2.6	30	70	130
trans-1,4-Dichloro-2-butene	250	297.1	119	1.7	30	70	130
tert-Butylbenzene	50	47.91	96	1.0	30	70	130
1,2,4-Trimethylbenzene	50	49.26	99	2.0	30	70	130
sec-Butylbenzene	50	47.95	96	1.0	30	70	130
p-Isopropyltoluene	50	48.89	98	1.0	30	70	130

FORM III VOA

3D

SOIL VOLATILE LCS SPIKE / LCS SPIKE DUPLICATE RECOVERY

Lab Name: Phoenix Environmental Labs Client: YORK-VOC

Lab Code: Phoenix Case No: SAS No: SDG No GCU63897

LCS Spike - Client Id: CU63910 LCS Level:(low/med) Low

COMPOUND	SPIKE ADDED (ug/Kg)	SAMPLE CONCENTRATION (ug/Kg)	LCS CONCENTRATION (ug/Kg)	LCS % REC #	QC. LIMITS REC.	
1,3-Dichlorobenzene	50	0.0	49.64	99	70	130
1,4-Dichlorobenzene	50	0.0	49.47	99	70	130
n-Butylbenzene	50	0.0	49.63	99	70	130
1,2-Dichlorobenzene	50	0.0	49.58	99	70	130
1,2-Dibromo-3-Chloropropane	50	0.0	61.99	124	70	130
Hexachlorobutadiene	50	0.0	49.17	98	70	130
1,2,4-Trichlorobenzene	50	0.0	52.80	106	70	130
1,2,3-Trichlorobenzene	50	0.0	53.54	107	70	130
Tert-butyl alcohol	500	0.0	397.0	79	70	130

COMPOUND	SPIKE ADDED (ug/Kg)	LCSD CONCENTRATION (ug/Kg)	LCSD % REC #	% RPD #	QC LIMITS RPD	QC LIMITS REC.	
1,3-Dichlorobenzene	50	49.04	98	1.0	30	70	130
1,4-Dichlorobenzene	50	49.56	99	0.0	30	70	130
n-Butylbenzene	50	50.97	102	3.0	30	70	130
1,2-Dichlorobenzene	50	49.51	99	0.0	30	70	130
1,2-Dibromo-3-Chloropropane	50	61.79	124	0.0	30	70	130
Hexachlorobutadiene	50	47.81	96	2.1	30	70	130
1,2,4-Trichlorobenzene	50	51.59	103	2.9	30	70	130
1,2,3-Trichlorobenzene	50	52.82	106	0.9	30	70	130
Tert-butyl alcohol	500	403.0	81	2.5	30	70	130

FORM III VOA

VOLATILE ORGANICS INITIAL CALIBRATION DATA

Lab Name: Phoenix Environmental Labs Client:

Lab Code: Phoenix Case No.: SAS No.: SDG No.: GCU63897

Instrument ID: CHEM26 Calibration Date(s): 10/27/25 10/27/25

Heated Purge (Y/N): Y Calibration Time(s): 20:11 21:59

GC Column: Method File: VT-102725.M

LAB FILE ID:

RRF 2	1027_07.D	RRF 5	1027_08.D	RRF 10	1027_09.D	RRF 20	1027_10.D		
RRF 50	1027_11.D	RRF 100	1027_12.D	RRF 200	1027_13.D				

COMPOUND		RRF 2	RRF 5	RRF 10	RRF 20	RRF 50	RRF 100	RRF 200		$\overline{RRF}$	% RSD	% RSD LIMITS
Dichlorodifluoromethane		0.312	0.272	0.386	0.397	0.406	0.412	0.398		0.369	14.7	20 (40)
Chloromethane		0.441	0.472	0.468	0.482	0.499	0.496	0.466		0.475	4.2	20 (40)
Vinyl Chloride		0.388	0.411	0.452	0.464	0.482	0.483	0.453		0.448	8.0	20 (30)
Bromomethane		0.232	0.213	0.208	0.210	0.201	0.173	0.157		0.199	12.9	20 (40)
Chloroethane		0.224	0.238	0.242	0.239	0.226	0.187	0.117		0.211	21.5 +	20 (40)
Trichlorofluoromethane		0.499	0.426	0.554	0.554	0.552	0.537	0.463		0.512	10.0	20 (40)
1,1-Dichloroethene		0.295	0.306	0.335	0.346	0.350	0.348	0.317		0.328	6.8	20 (30)
Trichlorotrifluoroethane		0.218	0.190	0.275	0.287	0.279	0.282	0.269		0.257	14.7	20 (40)
Carbon Disulfide		1.060	1.072	1.171	1.185	1.222	1.199	1.078		1.141	6.0	20 (40)
Acrolein	*	0.042	0.044	0.041	0.043	0.043	0.043	0.040		0.042	3.9	20 (40)
Methylene Chloride		0.471	0.408	0.394	0.387	0.386	0.374	0.348		0.396	9.6	20 (40)
Acetone			0.133	0.102	0.095	0.083	0.081	0.071		0.094	23.1 +	20 (40)
Trans-1,2-Dichloroethene		0.374	0.384	0.394	0.404	0.408	0.401	0.375		0.391	3.6	20 (40)
Methylacetate		0.201	0.195	0.186	0.194	0.200	0.197	0.176		0.193	4.6	20 (40)
Methyl t-Butyl Ether (MTBE)		0.917	0.955	0.926	0.947	0.975	0.935	0.865		0.931	3.8	20 (40)
1,1-Dichloroethane		0.625	0.667	0.657	0.662	0.684	0.668	0.614		0.654	3.8	20 (40)
Acrylonitrile		0.111	0.114	0.105	0.108	0.109	0.108	0.100		0.108	3.9	20 (40)
Cis-1,2-Dichloroethene		0.389	0.396	0.402	0.389	0.407	0.401	0.383		0.395	2.2	20 (40)
Bromochloromethane		0.183	0.184	0.190	0.195	0.198	0.199	0.192		0.192	3.3	20 (40)
Cyclohexane		0.603	0.544	0.706	0.715	0.728	0.717	0.657		0.667	10.5	20 (40)
Chloroform		0.649	0.665	0.670	0.690	0.705	0.695	0.646		0.674	3.4	20 (30)
Carbon Tetrachloride		0.424	0.404	0.467	0.483	0.503	0.503	0.484		0.467	8.3	20 (40)
1,1,1-Trichloroethane		0.515	0.547	0.578	0.594	0.606	0.601	0.564		0.572	5.7	20 (40)
Methyl Ethyl Ketone		0.197	0.146	0.160	0.160	0.154	0.152	0.137		0.158	12.1	20 (40)
Benzene		0.951	0.968	0.981	0.986	0.989	0.992	0.953		0.974	1.8	20 (40)
1,2-Dichloroethane		0.287	0.288	0.289	0.297	0.299	0.291	0.275		0.289	2.7	20 (40)
Methylcyclohexane		0.172	0.146	0.190	0.193	0.186	0.183	0.166		0.176	9.5	20 (40)
Trichloroethene		0.249	0.252	0.274	0.275	0.267	0.275	0.272		0.266	4.2	20 (40)
Dibromomethane		0.130	0.129	0.132	0.135	0.137	0.139	0.136		0.134	2.7	20 (40)
1,2-dichloropropane		0.253	0.249	0.241	0.249	0.255	0.253	0.244		0.249	2.1	20 (30)
Bromodichloromethane	*	0.272	0.286	0.290	0.303	0.310	0.313	0.304		0.297	5.0	20 (40)
cis-1,3-Dichloropropene		0.344	0.344	0.360	0.381	0.397	0.401	0.388		0.373	6.5	20 (40)
Toluene		0.604	0.587	0.616	0.615	0.618	0.623	0.595		0.608	2.2	20 (30)
4-Methyl-2-Pentanone		0.206	0.188	0.185	0.198	0.204	0.203	0.187		0.196	4.6	20 (40)
Tetrachloroethene		0.193	0.189	0.208	0.214	0.206	0.213	0.212		0.205	4.9	20 (40)
trans-1,3-Dichloropropene		0.277	0.301	0.308	0.330	0.347	0.348	0.331		0.320	8.2	20 (40)
1,1,2-Trichloroethane	*	0.170	0.181	0.185	0.193	0.194	0.193	0.186		0.186	4.7	20 (40)
Dibromochloromethane		0.227	0.235	0.247	0.262	0.275	0.279	0.277		0.257	8.3	20 (40)
1,2-Dibromoethane		0.215	0.225	0.231	0.238	0.240	0.240	0.235		0.232	4.1	20 (40)
2-Hexanone		0.186	0.163	0.160	0.168	0.169	0.169	0.159		0.168	5.3	20 (40)
Chlorobenzene		0.755	0.768	0.785	0.796	0.780	0.771	0.741		0.771	2.4	20 (40)
Ethylbenzene		0.405	0.422	0.443	0.441	0.437	0.435	0.416		0.429	3.3	20 (30)
1,1,1,2-Tetrachloroethane		0.226	0.242	0.248	0.261	0.260	0.263	0.256		0.251	5.2	20 (40)
m&p-Xylene		0.483	0.490	0.510	0.525	0.517	0.510	0.481		0.502	3.5	20 (40)
o-Xylene		0.471	0.476	0.495	0.510	0.504	0.501	0.494		0.493	3.0	20 (40)
Styrene		0.760	0.763	0.794	0.822	0.828	0.819	0.793		0.797	3.5	20 (40)
Bromoform		0.122	0.131	0.139	0.153	0.161	0.167	0.172		0.149	12.8	20 (40)
Isopropylbenzene		0.653	0.637	0.689	0.702	0.686	0.689	0.643		0.671	3.9	20 (40)

(*) Recommended RRF not met (+) %D exceeds criteria % (#) %D exceeds (maximum) %

%D: 10% of target compounds are allowed to be above criteria %, but must be less than the (maximum) %

(l) linear (li) linear inverse conc weight (li2) linear inverse conc weight squared (q) quadratic (qi) quadratic inverse conc weight (qi2) quadratic inverse conc weight squared

Compounds not using average response (l, li, li2, q, qi, qi2) display concentrations and not response factors

FORM VI VOA

6C
VOLATILE ORGANICS INITIAL CALIBRATION DATA

Lab Name: Phoenix Environmental Labs Client:

Lab Code: Phoenix Case No.: SAS No.: SDG No.: GCU63897

Instrument ID: CHEM26 Calibration Date(s): 10/27/25 10/27/25

Heated Purge (Y/N): Y Calibration Time(s): 20:11 21:59

GC Column: Method File: VT-102725.M

LAB FILE ID:

RRF 2	1027_07.D	RRF 5	1027_08.D	RRF 10	1027_09.D	RRF 20	1027_10.D
RRF 50	1027_11.D	RRF 100	1027_12.D	RRF 200	1027_13.D		

COMPOUND		RRF 2	RRF 5	RRF 10	RRF 20	RRF 50	RRF 100	RRF 200		$\overline{RRF}$	% RSD	% RSD LIMITS
n-Propylbenzene		0.644	0.649	0.703	0.718	0.696	0.700	0.657		0.681	4.4	20 (40)
1,1,2,2-Tetrachloroethane		0.478	0.506	0.510	0.520	0.538	0.528	0.484		0.509	4.3	20 (40)
1,3,5-Trimethylbenzene		1.951	1.994	2.075	2.104	2.047	2.018	1.856		2.006	4.2	20 (40)
1,2,3-Trichloropropane		0.373	0.395	0.392	0.403	0.405	0.389	0.384		0.391	2.8	20 (40)
trans-1,4-Dichloro-2-butene		0.147	0.173	0.190	0.205	0.221	0.226	0.203		0.195	14.2	20 (40)
tert-Butylbenzene		1.722	1.728	1.831	1.869	1.808	1.807	1.723		1.784	3.3	20 (40)
1,2,4-Trimethylbenzene		1.949	2.003	2.039	2.085	2.061	2.036	1.887		2.009	3.4	20 (40)
sec-Butylbenzene		2.507	2.539	2.741	2.775	2.701	2.653	2.505		2.631	4.3	20 (40)
p-Isopropyltoluene		2.083	2.098	2.273	2.343	2.253	2.266	2.153		2.210	4.5	20 (40)
1,3-Dichlorobenzene		1.112	1.082	1.121	1.143	1.118	1.122	1.081		1.112	2.0	20 (40)
1,4-Dichlorobenzene		1.128	1.082	1.144	1.147	1.122	1.125	1.084		1.119	2.3	20 (40)
n-Butylbenzene		1.754	1.789	1.949	2.023	1.958	1.972	1.860		1.901	5.3	20 (40)
1,2-Dichlorobenzene		1.045	1.047	1.050	1.078	1.065	1.077	1.051		1.059	1.3	20 (40)
1,2-Dibromo-3-Chloropropane		0.065	0.069	0.079	0.082	0.090	0.099	0.102		0.084	17.1	20 (40)
Hexachlorobutadiene		0.364	0.347	0.406	0.424	0.412	0.427	0.429		0.401	8.1	20 (40)
1,2,4-Trichlorobenzene		0.680	0.666	0.696	0.735	0.739	0.748	0.739		0.715	4.7	20 (40)
1,2,3-Trichlorobenzene		0.653	0.644	0.678	0.714	0.717	0.737	0.722		0.695	5.3	20 (40)
Tert-butyl alcohol		30.140	28.600	27.470	27.580	30.320	24.890	22.570		27.370	0.0	20 (40)
% Dibromofluoromethane		0.094	0.094	0.094	0.095	0.098	0.097	0.096		0.095	1.8	20 (40)
% Toluene-d8		1.129	1.149	1.131	1.145	1.154	1.157	1.148		1.145	1.0	20 (40)
% Bromofluorobenzene		0.463	0.482	0.469	0.472	0.474	0.462	0.462		0.469	1.6	20 (40)
% 1,2-dichlorobenzene-d4		0.884	0.887	0.893	0.890	0.897	0.909	0.921		0.897	1.5	20 (40)

(*) Recommended RRF not met (+) %D exceeds criteria % (#) %D exceeds (maximum) %

%D: 10% of target compounds are allowed to be above criteria %, but must be less than the (maximum) %

(l) linear (li) linear inverse conc weight (li2) linear inverse conc weight squared (q) quadratic (qi) quadratic inverse conc weight (qi2) quadratic inverse conc weight squared

Compounds not using average response (l, li, li2, q, qi, qi2) display concentrations and not response factors

FORM VI VOA

VOLATILE ORGANICS INITIAL CALIBRATION DATA

Lab Name: Phoenix Environmental Labs Client:

Lab Code: Phoenix Case No.: SAS No.: SDG No.: GCU63897

Instrument ID: CHEM31 Calibration Date(s): 10/13/25 10/13/25

Heated Purge (Y/N): Y Calibration Time(s): 11:46 13:52

GC Column: Method File: VT-101325 .M

LAB FILE ID:

RRF 2	1013_07.D	RRF 5	1013_09.D	RRF 10	1013_10.D	RRF 20	1013_11.D		
RRF 50	1013_12.D	RRF 100	1013_13.D	RRF 200	1013_14.D				

COMPOUND		RRF 2	RRF 5	RRF 10	RRF 20	RRF 50	RRF 100	RRF 200		$\overline{RRF}$	% RSD	% RSD LIMITS
Dichlorodifluoromethane		0.315	0.369	0.402	0.401	0.408	0.400	0.395		0.384	8.6	20 (40)
Chloromethane		0.443	0.462	0.487	0.503	0.489	0.474	0.470		0.475	4.2	20 (40)
Vinyl Chloride		0.389	0.444	0.481	0.491	0.485	0.470	0.468		0.461	7.7	20 (30)
Bromomethane		0.241	0.236	0.249	0.246	0.240	0.224	0.219		0.237	4.7	20 (40)
Chloroethane		0.218	0.237	0.242	0.240	0.229	0.202	0.165		0.219	12.7	20 (40)
Trichlorofluoromethane		0.497	0.514	0.557	0.584	0.583	0.564	0.537		0.548	6.1	20 (40)
1,1-Dichloroethene		0.265	0.303	0.323	0.329	0.331	0.319	0.308		0.311	7.3	20 (30)
Trichlorotrifluoroethane		0.179	0.210	0.231	0.230	0.240	0.233	0.227		0.221	9.5	20 (40)
Carbon Disulfide		0.985	1.041	1.182	1.193	1.194	1.145	1.091		1.119	7.4	20 (40)
Acrolein	*	0.034	0.040	0.040	0.040	0.039	0.038	0.037		0.038	6.3	20 (40)
Methylene Chloride		0.371	0.364	0.362	0.362	0.352	0.341	0.336		0.355	3.6	20 (40)
Acetone			0.092	0.086	0.078	0.063	0.060	0.056		0.072	20.6 +	20 (40)
Trans-1,2-Dichloroethene		0.321	0.346	0.382	0.389	0.380	0.369	0.365		0.365	6.5	20 (40)
Methylacetate		0.136	0.144	0.148	0.147	0.147	0.137	0.138		0.142	3.8	20 (40)
Methyl t-Butyl Ether (MTBE)		0.666	0.716	0.775	0.793	0.782	0.795	0.807		0.762	6.8	20 (40)
1,1-Dichloroethane		0.550	0.618	0.646	0.664	0.663	0.646	0.636		0.632	6.2	20 (40)
Acrylonitrile		0.078	0.091	0.092	0.096	0.091	0.090	0.090		0.090	6.3	20 (40)
Cis-1,2-Dichloroethene		0.344	0.371	0.394	0.420	0.415	0.394	0.410		0.393	6.9	20 (40)
Bromochloromethane		0.148	0.163	0.174	0.179	0.176	0.172	0.171		0.169	6.2	20 (40)
Cyclohexane		0.609	0.678	0.750	0.762	0.782	0.769	0.748		0.728	8.6	20 (40)
Chloroform		0.586	0.643	0.677	0.706	0.695	0.681	0.673		0.666	6.1	20 (30)
Carbon Tetrachloride		0.312	0.314	0.351	0.374	0.397	0.424	0.443		0.374	13.7	20 (40)
1,1,1-Trichloroethane		0.403	0.439	0.496	0.526	0.551	0.554	0.565		0.505	12.4	20 (40)
Methyl Ethyl Ketone		0.154	0.130	0.136	0.140	0.128	0.123	0.124		0.133	8.2	20 (40)
Benzene		0.848	0.906	0.970	0.985	0.983	0.967	0.967		0.946	5.4	20 (40)
1,2-Dichloroethane		0.209	0.216	0.222	0.228	0.224	0.221	0.221		0.220	2.8	20 (40)
Methylcyclohexane		0.132	0.157	0.165	0.164	0.167	0.158	0.151		0.156	7.6	20 (40)
Trichloroethene		0.213	0.228	0.245	0.252	0.252	0.243	0.243		0.239	6.0	20 (40)
Dibromomethane		0.089	0.108	0.111	0.110	0.112	0.111	0.113		0.108	7.6	20 (40)
1,2-dichloropropane		0.209	0.224	0.238	0.235	0.236	0.235	0.236		0.230	4.6	20 (30)
Bromodichloromethane	*	0.203	0.230	0.245	0.258	0.263	0.267	0.273		0.248	9.9	20 (40)
cis-1,3-Dichloropropene	*	0.222	0.230	0.260	0.288	0.313	0.332	0.349		0.285	17.4	20 (40)
Toluene		0.538	0.586	0.601	0.608	0.615	0.601	0.600		0.592	4.3	20 (30)
4-Methyl-2-Pentanone		0.130	0.140	0.145	0.148	0.153	0.151	0.156		0.146	6.1	20 (40)
Tetrachloroethene		0.159	0.173	0.180	0.185	0.192	0.185	0.183		0.180	6.1	20 (40)
trans-1,3-Dichloropropene	*	0.141	0.161	0.185	0.213	0.248	0.275	0.289		0.216	26.4 +	20 (40)
1,1,2-Trichloroethane	*	0.135	0.160	0.164	0.171	0.171	0.169	0.170		0.163	7.9	20 (40)
Dibromochloromethane	*	0.125	0.154	0.170	0.189	0.206	0.218	0.223		0.183	19.6	20 (40)
1,2-Dibromoethane	*	0.142	0.167	0.185	0.194	0.196	0.197	0.193		0.182	11.3	20 (40)
2-Hexanone		0.122	0.125	0.122	0.123	0.126	0.124	0.125		0.124	1.3	20 (40)
Chlorobenzene		0.624	0.683	0.701	0.722	0.716	0.692	0.674		0.687	4.8	20 (40)
Ethylbenzene		0.356	0.387	0.410	0.424	0.429	0.419	0.408		0.405	6.3	20 (30)
1,1,1,2-Tetrachloroethane		0.148	0.150	0.162	0.183	0.201	0.209	0.212		0.181	15.2	20 (40)
m&p-Xylene		0.432	0.484	0.504	0.516	0.519	0.499	0.481		0.491	6.0	20 (40)
o-Xylene		0.382	0.457	0.470	0.491	0.494	0.485	0.475		0.465	8.3	20 (40)
Styrene		0.663	0.749	0.771	0.822	0.818	0.790	0.777		0.770	7.0	20 (40)
Bromoform	*	0.056	0.068	0.077	0.091	0.105	0.115	0.122		0.091	27.2 +	20 (40)
Isopropylbenzene		0.553	0.612	0.661	0.680	0.684	0.663	0.628		0.640	7.3	20 (40)

(*) Recommended RRF not met (+) %D exceeds criteria % (#) %D exceeds (maximum) %

%D: 10% of target compounds are allowed to be above criteria %, but must be less than the (maximum) %

(l) linear (li) linear inverse conc weight (li2) linear inverse conc weight squared (q) quadratic (qi) quadratic inverse conc weight (qi2) quadratic inverse conc weight squared

Compounds not using average response (l, li, li2, q, qi, qi2) display concentrations and not response factors

FORM VI VOA

6C
VOLATILE ORGANICS INITIAL CALIBRATION DATA

Lab Name: Phoenix Environmental Labs Client:

Lab Code: Phoenix Case No.: SAS No.: SDG No.: GCU63897

Instrument ID: CHEM31 Calibration Date(s): 10/13/25 10/13/25

Heated Purge (Y/N): Y Calibration Time(s): 11:46 13:52

GC Column: Method File: VT-101325 .M

LAB FILE ID:

RRF 2	1013_07.D	RRF 5	1013_09.D	RRF 10	1013_10.D	RRF 20	1013_11.D		
RRF 50	1013_12.D	RRF 100	1013_13.D	RRF 200	1013_14.D				

COMPOUND		RRF 2	RRF 5	RRF 10	RRF 20	RRF 50	RRF 100	RRF 200		$\overline{RRF}$	% RSD	% RSD LIMITS
n-Propylbenzene		0.602	0.648	0.689	0.725	0.712	0.690	0.657		0.675	6.3	20 (40)
1,1,2,2-Tetrachloroethane		0.376	0.461	0.458	0.472	0.473	0.469	0.448		0.451	7.6	20 (40)
1,3,5-Trimethylbenzene		1.702	1.916	2.015	2.112	2.098	2.053	1.998		1.985	7.1	20 (40)
1,2,3-Trichloropropane		0.355	0.365	0.445	0.424	0.418	0.441	0.416		0.409	8.7	20 (40)
trans-1,4-Dichloro-2-butene	q	6.964	19.830	44.870	116.800	307.800	555.700	932.300		Coef R2	0.97	>=0.99
tert-Butylbenzene		1.524	1.660	1.729	1.840	1.827	1.798	1.756		1.734	6.4	20 (40)
1,2,4-Trimethylbenzene		1.718	1.895	2.024	2.123	2.102	2.076	2.027		1.995	7.2	20 (40)
sec-Butylbenzene		2.311	2.557	2.732	2.868	2.870	2.826	2.748		2.701	7.5	20 (40)
p-Isopropyltoluene		1.832	2.073	2.208	2.350	2.377	2.362	2.298		2.214	9.0	20 (40)
1,3-Dichlorobenzene		0.939	0.986	1.039	1.091	1.052	1.038	1.012		1.022	4.8	20 (40)
1,4-Dichlorobenzene		0.946	1.008	1.042	1.079	1.050	1.032	1.001		1.022	4.2	20 (40)
n-Butylbenzene		1.720	1.950	2.046	2.179	2.241	2.239	2.179		2.079	9.2	20 (40)
1,2-Dichlorobenzene		0.882	0.937	0.945	0.986	0.970	0.971	0.945		0.948	3.6	20 (40)
1,2-Dibromo-3-Chloropropane		0.044	0.042	0.049	0.064	0.068	0.075	0.079		0.060	25.0 +	20 (40)
Hexachlorobutadiene		0.307	0.321	0.333	0.383	0.394	0.397	0.384		0.360	10.6	20 (40)
1,2,4-Trichlorobenzene		0.596	0.627	0.684	0.727	0.742	0.735	0.696		0.687	8.2	20 (40)
1,2,3-Trichlorobenzene		0.574	0.587	0.627	0.687	0.690	0.689	0.655		0.644	7.7	20 (40)
Tert-butyl alcohol		5.269	4.994	5.598	6.108	5.900	5.725	5.918		5.645	7.0	20 (40)
% Dibromofluoromethane		0.089	0.089	0.088	0.089	0.089	0.091	0.090		0.089	1.1	20 (40)
% Toluene-d8		1.171	1.179	1.173	1.177	1.181	1.188	1.200		1.181	0.8	20 (40)
% Bromofluorobenzene		0.469	0.477	0.474	0.476	0.477	0.468	0.473		0.474	0.8	20 (40)
% 1,2-dichlorobenzene-d4		0.879	0.874	0.872	0.875	0.878	0.888	0.883		0.878	0.7	20 (40)

(*) Recommended RRF not met (+) %D exceeds criteria % (#) %D exceeds (maximum) %

%D: 10% of target compounds are allowed to be above criteria %, but must be less than the (maximum) %

(l) linear (li) linear inverse conc weight (li2) linear inverse conc weight squared (q) quadratic (qi) quadratic inverse conc weight (qi2) quadratic inverse conc weight squared

Compounds not using average response (l, li, li2, q, qi, qi2) display concentrations and not response factors

FORM VI VOA

7A
VOLATILE CONTINUING CALIBRATION CHECK

Lab Name: Phoenix Environmental Labs Client:

Lab Code: Phoenix Case No.: SAS No.: SDG No.: GCU63897

Instrument: CHEM26 Calibration Date: 10/31/25 Time: 22:25

Lab File Id: 1031_32.D Init. Calib. Date(s): 10/27/25 10/27/25

Heated Purge (Y/N): Y Init. Calib. Times: 20:11 21:59

GC Column: RTX-VMS Method File: VT-102725.M

COMPOUND		RRF	RRF50	RRF MIN	%D	% D LIMITS
Pentafluorobenzene	(IS Area/Area%)	343029	362558	n.a.	105.7	50-200
1,4-Difluorobenzene	(IS Area/Area%)	545868	559746	n.a.	102.5	50-200
Chlorobenzene-d5	(IS Area/Area%)	463426	488633	n.a.	105.4	50-200
1,4-Dichlorobenzene-d4	(IS Area/Area%)	236120	254505	n.a.	107.8	50-200
1,4-Dioxane d8	(IS Area/Area%)	12016	18470	n.a.	153.7	n.a.
Dichlorodifluoromethane		0.369	0.356	0.010	3.5	20 (60)
Chloromethane		0.475	0.455	0.010	4.2	20 (60)
Vinyl Chloride		0.448	0.443	0.010	1.1	20 (40)
Bromomethane		0.199	0.183	0.010	8.0	20 (60)
Chloroethane		0.211	0.181	0.010	14.2	20 (40)
Trichlorofluoromethane		0.512	0.502	0.010	2.0	20 (40)
1,1-Dichloroethene		0.328	0.322	0.060	1.8	20 (40)
Trichlorotrifluoroethane		0.257	0.262	0.050	-1.9	20 (40)
Carbon Disulfide		1.141	1.109	0.100	2.8	20 (40)
Acrolein		0.042	0.051	0.050	-21.4 +	20 (40)
Methylene Chloride		0.396	0.369	0.010	6.8	20 (40)
Acetone		0.094	0.102	0.010	-8.5	20 (60)
Trans-1,2-Dichloroethene		0.391	0.380	0.100	2.8	20 (40)
Methylacetate		0.193	0.221	0.010	-14.5	20 (40)
Methyl t-Butyl Ether (MTBE)		0.931	0.963	0.100	-3.4	20 (40)
1,1-Dichloroethane		0.654	0.632	0.300	3.4	20 (40)
Acrylonitrile		0.108	0.123	0.050	-13.9	20 (40)
Cis-1,2-Dichloroethene		0.395	0.384	0.200	2.8	20 (40)
Bromochloromethane		0.192	0.200	0.100	-4.2	20 (40)
Cyclohexane		0.667	0.673	0.010	-0.9	20 (40)
Chloroform		0.674	0.663	0.300	1.6	20 (40)
Carbon Tetrachloride		0.467	0.455	0.100	2.6	20 (40)
1,1,1-Trichloroethane		0.572	0.554	0.050	3.1	20 (40)
Methyl Ethyl Ketone		0.158	0.177	0.010	-12.0	20 (60)
Benzene		0.974	0.962	0.200	1.2	20 (40)
1,2-Dichloroethane		0.289	0.301	0.070	-4.2	20 (40)
Methylcyclohexane		0.176	0.175	0.050	0.6	20 (40)
Trichloroethene		0.266	0.271	0.200	-1.9	20 (40)
Dibromomethane		0.134	0.144	0.050	-7.5	20 (40)
1,2-dichloropropane		0.249	0.249	0.200	0.0	20 (40)

(*) Recommended RRF not met (+) %D exceeds criteria % (#) %D exceeds (maximum) criteria

%D: 20% of target compounds are allowed to be above criteria %, but must be less than the (maximum) %D

(l) linear (li) linear inv conc wgt (li2) linear inv conc wgt^2 (q) quadratic (qi) quadratic inv conc wgt (qi2) quadratic inv conc wg^2

Compounds not using average response (l, li, li2, q, qi, qi2) display concentrations and not response factors

7B
VOLATILE CONTINUING CALIBRATION CHECK

Lab Name: Phoenix Environmental Labs Client:

Lab Code: Phoenix Case No.: SAS No.: SDG No.: GCU63897

Instrument: CHEM26 Calibration Date: 10/31/25 Time: 22:25

Lab File Id: 1031_32.D Init. Calib. Date(s): 10/27/25 10/27/25

Heated Purge (Y/N): Y Init. Calib. Times: 20:11 21:59

GC Column: RTX-VMS Method File: VT-102725.M

COMPOUND	RRF	RRF50	RRF MIN	%D	% D LIMITS
Bromodichloromethane	0.297	0.301	0.300	-1.3	20 (40)
cis-1,3-Dichloropropene	0.373	0.388	0.300	-4.0	20 (40)
Toluene	0.608	0.602	0.300	1.0	20 (40)
4-Methyl-2-Pentanone	0.196	0.231	0.030	-17.9	20 (60)
Tetrachloroethene	0.205	0.206	0.100	-0.5	20 (40)
trans-1,3-Dichloropropene	0.320	0.346	0.300	-8.1	20 (40)
1,1,2-Trichloroethane	0.186	0.204	0.200	-9.7	20 (40)
Dibromochloromethane	0.257	0.271	0.200	-5.4	20 (40)
1,2-Dibromoethane	0.232	0.254	0.200	-9.5	20 (40)
2-Hexanone	0.168	0.192	0.010	-14.3	20 (60)
Chlorobenzene	0.771	0.760	0.400	1.4	20 (40)
Ethylbenzene	0.429	0.417	0.400	2.8	20 (40)
1,1,1,2-Tetrachloroethane	0.251	0.248	0.050	1.2	20 (40)
m&p-Xylene	0.502	0.495	0.200	1.4	20 (40)
o-Xylene	0.493	0.483	0.200	2.0	20 (40)
Styrene	0.797	0.801	0.200	-0.5	20 (40)
Bromoform	0.149	0.166	0.100	-11.4	20 (40)
Isopropylbenzene	0.671	0.647	0.400	3.6	20 (40)
n-Propylbenzene	0.681	0.659	0.050	3.2	20 (40)
1,1,2,2-Tetrachloroethane	0.509	0.551	0.200	-8.3	20 (40)
1,3,5-Trimethylbenzene	2.006	1.912	0.050	4.7	20 (40)
1,2,3-Trichloropropane	0.391	0.434	0.050	-11.0	20 (40)
trans-1,4-Dichloro-2-butene	0.195	0.232	0.050	-19.0	20 (40)
tert-Butylbenzene	1.784	1.695	0.050	5.0	20 (40)
1,2,4-Trimethylbenzene	2.009	1.938	0.050	3.5	20 (40)
sec-Butylbenzene	2.631	2.515	0.050	4.4	20 (40)
p-Isopropyltoluene	2.210	2.140	0.050	3.2	20 (40)
1,3-Dichlorobenzene	1.112	1.084	0.500	2.5	20 (40)
1,4-Dichlorobenzene	1.119	1.098	0.600	1.9	20 (40)
n-Butylbenzene	1.901	1.874	0.050	1.4	20 (40)
1,2-Dichlorobenzene	1.059	1.052	0.600	0.7	20 (40)
1,2-Dibromo-3-Chloropropane	0.084	0.101	0.010	-20.2 +	20 (40)
Hexachlorobutadiene	0.401	0.400	0.050	0.2	20 (40)
1,2,4-Trichlorobenzene	0.715	0.752	0.400	-5.2	20 (40)
1,2,3-Trichlorobenzene	0.695	0.740	0.400	-6.5	20 (40)

(*) Recommended RRF not met (+) %D exceeds criteria % (#) %D exceeds (maximum) criteria

%D: 20% of target compounds are allowed to be above criteria %, but must be less than the (maximum) %D

(l) linear (li) linear inv conc wgt (li2) linear inv conc wgt^2 (q) quadratic (qi) quadratic inv conc wgt (qi2) quadratic inv conc wg^2

Compounds not using average response (l, li, li2, q, qi, qi2) display concentrations and not response factors

7B
VOLATILE CONTINUING CALIBRATION CHECK

Lab Name: Phoenix Environmental Labs Client:

Lab Code: Phoenix Case No.: SAS No.: SDG No.: GCU63897

Instrument: CHEM26 Calibration Date: 10/31/25 Time: 22:25

Lab File Id: 1031_32.D Init. Calib. Date(s): 10/27/25 10/27/25

Heated Purge (Y/N): Y Init. Calib. Times: 20:11 21:59

GC Column: RTX-VMS Method File: VT-102725.M

COMPOUND	RRF	RRF50	RRF MIN	%D	% D LIMITS
Tert-butyl alcohol	27.370	19.664	0.050	28.2 +	20 (40)
% Dibromofluoromethane	0.095	0.096	0.050	-1.1	20 (40)
% Toluene-d8	1.145	1.166	0.050	-1.8	20 (40)
% Bromofluorobenzene	0.469	0.466	0.050	0.6	20 (40)
% 1,2-dichlorobenzene-d4	0.897	0.914	0.050	-1.9	20 (40)

(*) Recommended RRF not met (+) %D exceeds criteria % (#) %D exceeds (maximum) criteria

%D: 20% of target compounds are allowed to be above criteria %, but must be less than the (maximum) %D

(l) linear (li) linear inv conc wgt (li2) linear inv conc wgt^2 (q) quadratic (qi) quadratic inv conc wgt (qi2) quadratic inv conc wg^2

Compounds not using average response (l, li, li2, q, qi, qi2) display concentrations and not response factors

7A
VOLATILE CONTINUING CALIBRATION CHECK

Lab Name: Phoenix Environmental Labs Client:

Lab Code: Phoenix Case No.: SAS No.: SDG No.: GCU63897

Instrument: CHEM31 Calibration Date: 11/01/25 Time: 17:23

Lab File Id: 1101_02.D Init. Calib. Date(s): 10/13/25 10/13/25

Heated Purge (Y/N): Y Init. Calib. Times: 11:46 13:52

GC Column: RTX-VMS Method File: VT-101325 .M

COMPOUND		RRF	RRF50	RRF MIN	%D	% D LIMITS
Pentafluorobenzene	(IS Area/Area%)	397494	406263	n.a.	102.2	50-200
1,4-Difluorobenzene	(IS Area/Area%)	681981	668572	n.a.	98.0	50-200
Chlorobenzene-d5	(IS Area/Area%)	583939	575018	n.a.	98.5	50-200
1,4-Dichlorobenzene-d4	(IS Area/Area%)	295989	293190	n.a.	99.1	50-200
1,4-Dioxane d8	(IS Area/Area%)	17808	18557	n.a.	104.2	n.a.
Dichlorodifluoromethane		0.384	0.278	0.010	27.6 +	20 (60)
Chloromethane		0.475	0.346	0.010	27.2 +	20 (60)
Vinyl Chloride		0.461	0.368	0.010	20.2 +	20 (40)
Bromomethane		0.237	0.184	0.010	22.4 +	20 (60)
Chloroethane		0.219	0.166	0.010	24.2 +	20 (40)
Trichlorofluoromethane		0.548	0.455	0.010	17.0	20 (40)
1,1-Dichloroethene		0.311	0.276	0.060	11.3	20 (40)
Trichlorotrifluoroethane		0.221	0.209	0.050	5.4	20 (40)
Carbon Disulfide		1.119	0.952	0.100	14.9	20 (40)
Acrolein		0.038	0.030	* 0.050	21.1 +	20 (40)
Methylene Chloride		0.355	0.296	0.010	16.6	20 (40)
Acetone		0.072	0.048	0.010	33.3 +	20 (60)
Trans-1,2-Dichloroethene		0.365	0.327	0.100	10.4	20 (40)
Methylacetate		0.142	0.108	0.010	23.9 +	20 (40)
Methyl t-Butyl Ether (MTBE)		0.762	0.670	0.100	12.1	20 (40)
1,1-Dichloroethane		0.632	0.525	0.300	16.9	20 (40)
Acrylonitrile		0.090	0.073	0.050	18.9	20 (40)
Cis-1,2-Dichloroethene		0.393	0.330	0.200	16.0	20 (40)
Bromochloromethane		0.169	0.151	0.100	10.7	20 (40)
Cyclohexane		0.728	0.608	0.010	16.5	20 (40)
Chloroform		0.666	0.572	0.300	14.1	20 (40)
Carbon Tetrachloride		0.374	0.370	0.100	1.1	20 (40)
1,1,1-Trichloroethane		0.505	0.473	0.050	6.3	20 (40)
Methyl Ethyl Ketone		0.133	0.095	0.010	28.6 +	20 (60)
Benzene		0.946	0.834	0.200	11.8	20 (40)
1,2-Dichloroethane		0.220	0.180	0.070	18.2	20 (40)
Methylcyclohexane		0.156	0.123	0.050	21.2 +	20 (40)
Trichloroethene		0.239	0.220	0.200	7.9	20 (40)
Dibromomethane		0.108	0.096	0.050	11.1	20 (40)
1,2-dichloropropane		0.230	0.198	* 0.200	13.9	20 (40)

(*) Recommended RRF not met (+) %D exceeds criteria % (#) %D exceeds (maximum) criteria

%D: 20% of target compounds are allowed to be above criteria %, but must be less than the (maximum) %D

(l) linear (li) linear inv conc wgt (li2) linear inv conc wgt^2 (q) quadratic (qi) quadratic inv conc wgt (qi2) quadratic inv conc wg^2

Compounds not using average response (l, li, li2, q, qi, qi2) display concentrations and not response factors

7B
VOLATILE CONTINUING CALIBRATION CHECK

Lab Name: Phoenix Environmental Labs Client:

Lab Code: Phoenix Case No.: SAS No.: SDG No.: GCU63897

Instrument: CHEM31 Calibration Date: 11/01/25 Time: 17:23

Lab File Id: 1101_02.D Init. Calib. Date(s): 10/13/25 10/13/25

Heated Purge (Y/N): Y Init. Calib. Times: 11:46 13:52

GC Column: RTX-VMS Method File: VT-101325 .M

COMPOUND	RRF	RRF50	RRF MIN	%D	% D LIMITS
Bromodichloromethane	0.248	0.230	* 0.300	7.3	20 (40)
cis-1,3-Dichloropropene	0.285	0.286	* 0.300	-0.4	20 (40)
Toluene	0.592	0.532	0.300	10.1	20 (40)
4-Methyl-2-Pentanone	0.146	0.115	0.030	21.2 +	20 (60)
Tetrachloroethene	0.180	0.170	0.100	5.6	20 (40)
trans-1,3-Dichloropropene	0.216	0.231	* 0.300	-6.9	20 (40)
1,1,2-Trichloroethane	0.163	0.148	* 0.200	9.2	20 (40)
Dibromochloromethane	0.183	0.195	* 0.200	-6.6	20 (40)
1,2-Dibromoethane	0.182	0.171	* 0.200	6.0	20 (40)
2-Hexanone	0.124	0.092	0.010	25.8 +	20 (60)
Chlorobenzene	0.687	0.623	0.400	9.3	20 (40)
Ethylbenzene	0.405	0.372	* 0.400	8.1	20 (40)
1,1,1,2-Tetrachloroethane	0.181	0.189	0.050	-4.4	20 (40)
m&p-Xylene	0.491	0.457	0.200	6.9	20 (40)
o-Xylene	0.465	0.431	0.200	7.3	20 (40)
Styrene	0.770	0.706	0.200	8.3	20 (40)
Bromoform	0.091	0.105	0.100	-15.4	20 (40)
Isopropylbenzene	0.640	0.594	0.400	7.2	20 (40)
n-Propylbenzene	0.675	0.615	0.050	8.9	20 (40)
1,1,2,2-Tetrachloroethane	0.451	0.405	0.200	10.2	20 (40)
1,3,5-Trimethylbenzene	1.985	1.800	0.050	9.3	20 (40)
1,2,3-Trichloropropane	0.409	0.367	0.050	10.3	20 (40)
trans-1,4-Dichloro-2-butene	0.000	0.141	0.050		20 (40)
tert-Butylbenzene	1.734	1.568	0.050	9.6	20 (40)
1,2,4-Trimethylbenzene	1.995	1.801	0.050	9.7	20 (40)
sec-Butylbenzene	2.701	2.453	0.050	9.2	20 (40)
p-Isopropyltoluene	2.214	2.039	0.050	7.9	20 (40)
1,3-Dichlorobenzene	1.022	0.914	0.500	10.6	20 (40)
1,4-Dichlorobenzene	1.022	0.911	0.600	10.9	20 (40)
n-Butylbenzene	2.079	1.870	0.050	10.1	20 (40)
1,2-Dichlorobenzene	0.948	0.845	0.600	10.9	20 (40)
1,2-Dibromo-3-Chloropropane	0.060	0.062	0.010	-3.3	20 (40)
Hexachlorobutadiene	0.360	0.350	0.050	2.8	20 (40)
1,2,4-Trichlorobenzene	0.687	0.640	0.400	6.8	20 (40)
1,2,3-Trichlorobenzene	0.644	0.612	0.400	5.0	20 (40)

(*) Recommended RRF not met (+) %D exceeds criteria % (#) %D exceeds (maximum) criteria

%D: 20% of target compounds are allowed to be above criteria %, but must be less than the (maximum) %D

(l) linear (li) linear inv conc wgt (li2) linear inv conc wgt^2 (q) quadratic (qi) quadratic inv conc wgt (qi2) quadratic inv conc wg^2

Compounds not using average response (l, li, li2, q, qi, qi2) display concentrations and not response factors

7B
VOLATILE CONTINUING CALIBRATION CHECK

Lab Name: Phoenix Environmental Labs Client:

Lab Code: Phoenix Case No.: SAS No.: SDG No.: GCU63897

Instrument: CHEM31 Calibration Date: 11/01/25 Time: 17:23

Lab File Id: 1101_02.D Init. Calib. Date(s): 10/13/25 10/13/25

Heated Purge (Y/N): Y Init. Calib. Times: 11:46 13:52

GC Column: RTX-VMS Method File: VT-101325 .M

COMPOUND	RRF	RRF50	RRF MIN	%D	% D LIMITS
Tert-butyl alcohol	5.645	4.507	0.050	20.2 +	20 (40)
% Dibromofluoromethane	0.089	0.093	0.050	-4.5	20 (40)
% Toluene-d8	1.181	1.189	0.050	-0.7	20 (40)
% Bromofluorobenzene	0.474	0.478	0.050	-0.8	20 (40)
% 1,2-dichlorobenzene-d4	0.878	0.905	0.050	-3.1	20 (40)

(*) Recommended RRF not met (+) %D exceeds criteria % (#) %D exceeds (maximum) criteria

%D: 20% of target compounds are allowed to be above criteria %, but must be less than the (maximum) %D

(l) linear (li) linear inv conc wgt (li2) linear inv conc wgt^2 (q) quadratic (qi) quadratic inv conc wgt (qi2) quadratic inv conc wg^2

Compounds not using average response (l, li, li2, q, qi, qi2) display concentrations and not response factors

25L1023

ALPHA GEOSCIENCE

Geology
Hydrology
Remediation
Water Supply

Data Usability Summary Report for
ALS Environmental, SDG: 25L1023

18 Soil Samples
Collected December 16-17, 2025

Prepared by: Donald Anné
February 17, 2026

The data package contains the documentation required by NYSDEC ASP. The proper chain of custody procedures were followed by the samplers. All information appears legible and complete. The data pack contains the results of 18 soil samples analyzed for volatiles.

The overall performances of the analyses are acceptable. ALS Environmental did fulfill the requirements of the analytical method.

The data are mostly acceptable with some issues that are identified in the accompanying data validation reviews. The following data were qualified:

- The positive volatile results for acetone were qualified as "estimated" (J) for sample 25SB-8 (9-11), 25SB-9 (4-6), 25SB-7 (9-11), and 25SB-7 (13-15) because the %D for acetone was above the allowable maximum in the associated continuing calibration verification sample.

- The "not detected" volatile results for 8 compounds were qualified as "estimated" (UJ) for samples 25SB-1 (4-6), 25SB-1 (8-10), 25SB-1 (14-16), 25SB-5 (5-7), 25SB-5 (9-11), and 25SB-5 (13-15) because the percent recoveries for these 8 compounds were below QC limits, but not below 10% in the associated soil LCS.

- The positive volatile results for tetrachloroethylene were qualified as "estimated, biased low" (J-) for samples 25SB-6 (5-7) and 25SB-9 (4-6) because 2 of 2 percent recoveries for tetrachoroethylene were below QC limits, but not one below 10% in the associated soil LCS/LCSD.

- The "not detected" volatile results for tetrachloroethylene were qualified as "estimated" (UJ) for the following samples because 2 of 2 percent recoveries for tetrachloroethylene were below QC limits, but not one below 10% in the associated soil LCS/LCSD.

679 Plank Road ● Clifton Park, New York 12065 ● (518) 348-6995 ● Fax (518) 348-6966
www.alphageoscience.com

25SB-6 (9-11)	25SB-6 (13-15)	25SB-8 (5-7)	25SB-8 (9-11)
25SB-8 (13-15)	25SB-9 (8-10)	25SB-9 (14-16)	25SB-7 (5-7)
25SB-7 (9-11)	25SB-7 (13-15)		

- The "not detected" volatile results for hexachlorobutadiene and n-butylbenzene were qualified as "estimated" (UJ) for the following samples because 1 or 2 percent recoveries for these compounds were below QC limits, but not one below 10% in the associated soil LCS/LCSD.

25SB-6 (5-7)	25SB-6 (9-11)	25SB-6 (13-15)	25SB-8 (5-7)
25SB-8 (9-11)	25SB-8 (13-15)	25SB-9 (4-6)	25SB-9 (8-10)
25SB-9 (14-16)	25SB-7 (5-7)	25SB-7 (9-11)	25SB-7 (13-15)

All data are considered usable with estimated (J-, J, or UJ) data associated with a higher level of quantitative uncertainty. Detailed information on data quality is included in the data validation review.

Qualified Data Section

Client:	Vektor Consultants	**Sample ID:**	**25L1023-03**
Client Project:	25030016 2425 Atlantic Brooklyn 10034	**Date Received:**	12/17/2025
Client Sample ID:	25SB-1 (4-6)	**Collection Date/Time:**	12/16/25 13:40

Lab ID:	**25L1023-03**	**Laboratory:**	ALS Environmental - Stratford
Analysis:	**Volatile Organic Compounds by GC/MS**	**Matrix:**	Soil
Prep Method:	Sample Prepared by Method: EPA 5035A		

Parameter	Result	Flag	MDL	RL	Dilution	Units	Reference Method	Extracted	Analyzed	Analyst
1,1,1,2-Tetrachloroethane	ND		0.0027	0.0054	1	mg/kg dry	EPA 8260D	12/21/25 16:12	12/22/25 02:44	PRS
1,1,1-Trichloroethane	ND		0.0027	0.0054	1	mg/kg dry	EPA 8260D	12/21/25 16:12	12/22/25 02:44	PRS
1,1,2,2-Tetrachloroethane	ND		0.0027	0.0054	1	mg/kg dry	EPA 8260D	12/21/25 16:12	12/22/25 02:44	PRS
1,1,2-Trichloro-1,2,2-trifluoroethane (Freon 113)	ND		0.0027	0.0054	1	mg/kg dry	EPA 8260D	12/21/25 16:12	12/22/25 02:44	PRS
1,1,2-Trichloroethane	ND		0.0027	0.0054	1	mg/kg dry	EPA 8260D	12/21/25 16:12	12/22/25 02:44	PRS
1,1-Dichloroethane	ND		0.0027	0.0054	1	mg/kg dry	EPA 8260D	12/21/25 16:12	12/22/25 02:44	PRS
1,1-Dichloroethylene	ND	CAL-E, CCVE	0.0027	0.0054	1	mg/kg dry	EPA 8260D	12/21/25 16:12	12/22/25 02:44	PRS
1,2,3-Trichlorobenzene	ND		0.0027	0.0054	1	mg/kg dry	EPA 8260D	12/21/25 16:12	12/22/25 02:44	PRS
1,2,3-Trichloropropane	ND		0.0027	0.0054	1	mg/kg dry	EPA 8260D	12/21/25 16:12	12/22/25 02:44	PRS
1,2,4-Trichlorobenzene	ND	UJ QL-02	0.0027	0.0054	1	mg/kg dry	EPA 8260D	12/21/25 16:12	12/22/25 02:44	PRS
1,2,4-Trimethylbenzene	ND	UJ QL-02	0.0027	0.0054	1	mg/kg dry	EPA 8260D	12/21/25 16:12	12/22/25 02:44	PRS
1,2-Dibromo-3-chloropropane	ND		0.0027	0.0054	1	mg/kg dry	EPA 8260D	12/21/25 16:12	12/22/25 02:44	PRS
1,2-Dibromoethane	ND		0.0027	0.0054	1	mg/kg dry	EPA 8260D	12/21/25 16:12	12/22/25 02:44	PRS
1,2-Dichlorobenzene	ND	UJ QL-02	0.0027	0.0054	1	mg/kg dry	EPA 8260D	12/21/25 16:12	12/22/25 02:44	PRS
1,2-Dichloroethane	ND		0.0027	0.0054	1	mg/kg dry	EPA 8260D	12/21/25 16:12	12/22/25 02:44	PRS
1,2-Dichloropropane	ND		0.0027	0.0054	1	mg/kg dry	EPA 8260D	12/21/25 16:12	12/22/25 02:44	PRS
1,3,5-Trimethylbenzene	ND		0.0027	0.0054	1	mg/kg dry	EPA 8260D	12/21/25 16:12	12/22/25 02:44	PRS
1,3-Dichlorobenzene	ND	UJ QL-02	0.0027	0.0054	1	mg/kg dry	EPA 8260D	12/21/25 16:12	12/22/25 02:44	PRS
1,4-Dichlorobenzene	ND	UJ QL-02	0.0027	0.0054	1	mg/kg dry	EPA 8260D	12/21/25 16:12	12/22/25 02:44	PRS
2-Butanone	ND		0.0027	0.0054	1	mg/kg dry	EPA 8260D	12/21/25 16:12	12/22/25 02:44	PRS
2-Hexanone	ND		0.0027	0.0054	1	mg/kg dry	EPA 8260D	12/21/25 16:12	12/22/25 02:44	PRS
4-Methyl-2-pentanone	ND		0.0027	0.0054	1	mg/kg dry	EPA 8260D	12/21/25 16:12	12/22/25 02:44	PRS
Acetone	ND		0.0054	0.011	1	mg/kg dry	EPA 8260D	12/21/25 16:12	12/22/25 02:44	PRS
Acrolein	ND	CCVE	0.0054	0.011	1	mg/kg dry	EPA 8260D	12/21/25 16:12	12/22/25 02:44	PRS
Acrylonitrile	ND		0.0027	0.0054	1	mg/kg dry	EPA 8260D	12/21/25 16:12	12/22/25 02:44	PRS
Benzene	ND		0.0027	0.0054	1	mg/kg dry	EPA 8260D	12/21/25 16:12	12/22/25 02:44	PRS
Bromochloromethane	ND		0.0027	0.0054	1	mg/kg dry	EPA 8260D	12/21/25 16:12	12/22/25 02:44	PRS
Bromodichloromethane	ND		0.0027	0.0054	1	mg/kg dry	EPA 8260D	12/21/25 16:12	12/22/25 02:44	PRS
Bromoform	ND		0.0027	0.0054	1	mg/kg dry	EPA 8260D	12/21/25 16:12	12/22/25 02:44	PRS
Bromomethane	ND		0.0027	0.0054	1	mg/kg dry	EPA 8260D	12/21/25 16:12	12/22/25 02:44	PRS
Carbon disulfide	ND		0.0027	0.0054	1	mg/kg dry	EPA 8260D	12/21/25 16:12	12/22/25 02:44	PRS
Carbon tetrachloride	ND		0.0027	0.0054	1	mg/kg dry	EPA 8260D	12/21/25 16:12	12/22/25 02:44	PRS
Chlorobenzene	ND		0.0027	0.0054	1	mg/kg dry	EPA 8260D	12/21/25 16:12	12/22/25 02:44	PRS
Chloroethane	ND		0.0027	0.0054	1	mg/kg dry	EPA 8260D	12/21/25 16:12	12/22/25 02:44	PRS
Chloroform	ND		0.0027	0.0054	1	mg/kg dry	EPA 8260D	12/21/25 16:12	12/22/25 02:44	PRS
Chloromethane	ND		0.0027	0.0054	1	mg/kg dry	EPA 8260D	12/21/25 16:12	12/22/25 02:44	PRS
cis-1,2-Dichloroethylene	ND		0.0027	0.0054	1	mg/kg dry	EPA 8260D	12/21/25 16:12	12/22/25 02:44	PRS
cis-1,3-Dichloropropylene	ND		0.0027	0.0054	1	mg/kg dry	EPA 8260D	12/21/25 16:12	12/22/25 02:44	PRS
Cyclohexane	ND		0.0027	0.0054	1	mg/kg dry	EPA 8260D	12/21/25 16:12	12/22/25 02:44	PRS
Dibromochloromethane	ND		0.0027	0.0054	1	mg/kg dry	EPA 8260D	12/21/25 16:12	12/22/25 02:44	PRS
Dibromomethane	ND		0.0027	0.0054	1	mg/kg dry	EPA 8260D	12/21/25 16:12	12/22/25 02:44	PRS
Dichlorodifluoromethane	ND	CAL-E	0.0027	0.0054	1	mg/kg dry	EPA 8260D	12/21/25 16:12	12/22/25 02:44	PRS

* Analyte is not certified or the state of the samples origination does not offer certification for the Analyte

Client:	Vektor Consultants	**Sample ID:**	**25L1023-03**
Client Project:	25030016 2425 Atlantic Brooklyn 10034	**Date Received:**	12/17/2025
Client Sample ID:	25SB-1 (4-6)	**Collection Date/Time:**	12/16/25 13:40

Lab ID: **25L1023-03** **Laboratory:** ALS Environmental - Stratford

Analysis: **Volatile Organic Compounds by GC/MS** **Matrix:** Soil

Prep Method: Sample Prepared by Method: EPA 5035A

Parameter	Result	Flag	MDL	RL	Dilution	Units	Reference Method	Extracted	Analyzed	Analyst
Ethyl Benzene	ND		0.0027	0.0054	1	mg/kg dry	EPA 8260D	12/21/25 16:12	12/22/25 02:44	PRS
Hexachlorobutadiene	ND	UJ QL-02	0.0027	0.0054	1	mg/kg dry	EPA 8260D	12/21/25 16:12	12/22/25 02:44	PRS
Isopropylbenzene	ND		0.0027	0.0054	1	mg/kg dry	EPA 8260D	12/21/25 16:12	12/22/25 02:44	PRS
Methyl acetate	ND		0.0027	0.0054	1	mg/kg dry	EPA 8260D	12/21/25 16:12	12/22/25 02:44	PRS
Methyl tert-butyl ether (MTBE)	ND	CCVE	0.0027	0.0054	1	mg/kg dry	EPA 8260D	12/21/25 16:12	12/22/25 02:44	PRS
Methylcyclohexane	ND		0.0027	0.0054	1	mg/kg dry	EPA 8260D	12/21/25 16:12	12/22/25 02:44	PRS
* Methylene chloride	ND		0.0054	0.011	1	mg/kg dry	EPA 8260D	12/21/25 16:12	12/22/25 02:44	PRS
n-Butylbenzene	ND		0.0027	0.0054	1	mg/kg dry	EPA 8260D	12/21/25 16:12	12/22/25 02:44	PRS
n-Propylbenzene	ND		0.0027	0.0054	1	mg/kg dry	EPA 8260D	12/21/25 16:12	12/22/25 02:44	PRS
o-Xylene	ND		0.0027	0.0054	1	mg/kg dry	EPA 8260D	12/21/25 16:12	12/22/25 02:44	PRS
p- & m- Xylenes	ND		0.0054	0.011	1	mg/kg dry	EPA 8260D	12/21/25 16:12	12/22/25 02:44	PRS
p-Isopropyltoluene	ND		0.0027	0.0054	1	mg/kg dry	EPA 8260D	12/21/25 16:12	12/22/25 02:44	PRS
sec-Butylbenzene	ND		0.0027	0.0054	1	mg/kg dry	EPA 8260D	12/21/25 16:12	12/22/25 02:44	PRS
Styrene	ND	UJ QL-02	0.0027	0.0054	1	mg/kg dry	EPA 8260D	12/21/25 16:12	12/22/25 02:44	PRS
tert-Butyl alcohol (TBA)	ND		0.013	0.027	1	mg/kg dry	EPA 8260D	12/21/25 16:12	12/22/25 02:44	PRS
tert-Butylbenzene	ND		0.0027	0.0054	1	mg/kg dry	EPA 8260D	12/21/25 16:12	12/22/25 02:44	PRS
Tetrachloroethylene	ND	UJ QL-02, ICVE	0.0027	0.0054	1	mg/kg dry	EPA 8260D	12/21/25 16:12	12/22/25 02:44	PRS
Toluene	ND		0.0027	0.0054	1	mg/kg dry	EPA 8260D	12/21/25 16:12	12/22/25 02:44	PRS
trans-1,2-Dichloroethylene	ND	CCVE	0.0027	0.0054	1	mg/kg dry	EPA 8260D	12/21/25 16:12	12/22/25 02:44	PRS
trans-1,3-Dichloropropylene	ND		0.0027	0.0054	1	mg/kg dry	EPA 8260D	12/21/25 16:12	12/22/25 02:44	PRS
Trichloroethylene	ND		0.0027	0.0054	1	mg/kg dry	EPA 8260D	12/21/25 16:12	12/22/25 02:44	PRS
Trichlorofluoromethane	ND		0.0027	0.0054	1	mg/kg dry	EPA 8260D	12/21/25 16:12	12/22/25 02:44	PRS
Vinyl Chloride	ND		0.0027	0.0054	1	mg/kg dry	EPA 8260D	12/21/25 16:12	12/22/25 02:44	PRS
Xylenes, Total	ND		0.0081	0.016	1	mg/kg dry	EPA 8260D	12/21/25 16:12	12/22/25 02:44	PRS

Surrogate Recoveries	Result	Flag	Acceptance Range	Reference Method	Analyzed
Surrogate: SURR: 1,2-Dichloroethane-d4	*110 %*		*77-125*	*EPA 8260D*	*12/22/25 02:44*
Surrogate: SURR: Toluene-d8	*102 %*		*85-120*	*EPA 8260D*	*12/22/25 02:44*
Surrogate: SURR: p-Bromofluorobenzene	*104 %*		*76-130*	*EPA 8260D*	*12/22/25 02:44*

* Analyte is not certified or the state of the samples origination does not offer certification for the Analyte

Client:	Vektor Consultants	**Sample ID:**	**25L1023-03**
Client Project:	25030016 2425 Atlantic Brooklyn 10034	**Date Received:**	12/17/2025
Client Sample ID:	25SB-1 (4-6)	**Collection Date/Time:**	12/16/25 13:40

Lab ID:	**25L1023-03**	**Laboratory:**	ALS Environmental - Stratford
Analysis:	**Miscellaneous Physical Parameters**	**Matrix:**	Soil
Prep Method:	Sample Prepared by Method: % Solids Prep		

Parameter	Result	Flag	MDL	RL	Dilution	Units	Reference Method	Extracted	Analyzed	Analyst
* % Solids	**89.9**		0.100	0.100	1	%	SM 2540G	12/18/25 9:40	12/18/25 14:05	CD

Client:	Vektor Consultants	**Sample ID:**	**25L1023-05**
Client Project:	25030016 2425 Atlantic Brooklyn 10034	**Date Received:**	12/17/2025
Client Sample ID:	25SB-1 (8-10)	**Collection Date/Time:**	12/16/25 13:44

Lab ID:	**25L1023-05**	**Laboratory:**	ALS Environmental - Stratford
Analysis:	**Volatile Organic Compounds by GC/MS**	**Matrix:**	Soil
Prep Method:	Sample Prepared by Method: EPA 5035A		

Parameter	Result	Flag	MDL	RL	Dilution	Units	Reference Method	Extracted	Analyzed	Analyst
1,1,1,2-Tetrachloroethane	ND		0.0031	0.0062	1	mg/kg dry	EPA 8260D	12/21/25 16:12	12/22/25 03:12	PRS
1,1,1-Trichloroethane	ND		0.0031	0.0062	1	mg/kg dry	EPA 8260D	12/21/25 16:12	12/22/25 03:12	PRS
1,1,2,2-Tetrachloroethane	ND		0.0031	0.0062	1	mg/kg dry	EPA 8260D	12/21/25 16:12	12/22/25 03:12	PRS
1,1,2-Trichloro-1,2,2-trifluoroethane (Freon 113)	ND		0.0031	0.0062	1	mg/kg dry	EPA 8260D	12/21/25 16:12	12/22/25 03:12	PRS
1,1,2-Trichloroethane	ND		0.0031	0.0062	1	mg/kg dry	EPA 8260D	12/21/25 16:12	12/22/25 03:12	PRS
1,1-Dichloroethane	ND		0.0031	0.0062	1	mg/kg dry	EPA 8260D	12/21/25 16:12	12/22/25 03:12	PRS
1,1-Dichloroethylene	ND	CAL-E, CCVE	0.0031	0.0062	1	mg/kg dry	EPA 8260D	12/21/25 16:12	12/22/25 03:12	PRS
1,2,3-Trichlorobenzene	ND		0.0031	0.0062	1	mg/kg dry	EPA 8260D	12/21/25 16:12	12/22/25 03:12	PRS
1,2,3-Trichloropropane	ND		0.0031	0.0062	1	mg/kg dry	EPA 8260D	12/21/25 16:12	12/22/25 03:12	PRS
1,2,4-Trichlorobenzene	ND	UJ QL-02	0.0031	0.0062	1	mg/kg dry	EPA 8260D	12/21/25 16:12	12/22/25 03:12	PRS
1,2,4-Trimethylbenzene	ND	UJ QL-02	0.0031	0.0062	1	mg/kg dry	EPA 8260D	12/21/25 16:12	12/22/25 03:12	PRS
1,2-Dibromo-3-chloropropane	ND		0.0031	0.0062	1	mg/kg dry	EPA 8260D	12/21/25 16:12	12/22/25 03:12	PRS
1,2-Dibromoethane	ND		0.0031	0.0062	1	mg/kg dry	EPA 8260D	12/21/25 16:12	12/22/25 03:12	PRS
1,2-Dichlorobenzene	ND	UJ QL-02	0.0031	0.0062	1	mg/kg dry	EPA 8260D	12/21/25 16:12	12/22/25 03:12	PRS
1,2-Dichloroethane	ND		0.0031	0.0062	1	mg/kg dry	EPA 8260D	12/21/25 16:12	12/22/25 03:12	PRS
1,2-Dichloropropane	ND		0.0031	0.0062	1	mg/kg dry	EPA 8260D	12/21/25 16:12	12/22/25 03:12	PRS
1,3,5-Trimethylbenzene	ND		0.0031	0.0062	1	mg/kg dry	EPA 8260D	12/21/25 16:12	12/22/25 03:12	PRS
1,3-Dichlorobenzene	ND	UJ QL-02	0.0031	0.0062	1	mg/kg dry	EPA 8260D	12/21/25 16:12	12/22/25 03:12	PRS
1,4-Dichlorobenzene	ND	UJ QL-02	0.0031	0.0062	1	mg/kg dry	EPA 8260D	12/21/25 16:12	12/22/25 03:12	PRS
2-Butanone	ND		0.0031	0.0062	1	mg/kg dry	EPA 8260D	12/21/25 16:12	12/22/25 03:12	PRS
2-Hexanone	ND		0.0031	0.0062	1	mg/kg dry	EPA 8260D	12/21/25 16:12	12/22/25 03:12	PRS
4-Methyl-2-pentanone	ND		0.0031	0.0062	1	mg/kg dry	EPA 8260D	12/21/25 16:12	12/22/25 03:12	PRS
Acetone	ND		0.0062	0.012	1	mg/kg dry	EPA 8260D	12/21/25 16:12	12/22/25 03:12	PRS
Acrolein	ND	CCVE	0.0062	0.012	1	mg/kg dry	EPA 8260D	12/21/25 16:12	12/22/25 03:12	PRS
Acrylonitrile	ND		0.0031	0.0062	1	mg/kg dry	EPA 8260D	12/21/25 16:12	12/22/25 03:12	PRS
Benzene	ND		0.0031	0.0062	1	mg/kg dry	EPA 8260D	12/21/25 16:12	12/22/25 03:12	PRS
Bromochloromethane	ND		0.0031	0.0062	1	mg/kg dry	EPA 8260D	12/21/25 16:12	12/22/25 03:12	PRS
Bromodichloromethane	ND		0.0031	0.0062	1	mg/kg dry	EPA 8260D	12/21/25 16:12	12/22/25 03:12	PRS
Bromoform	ND		0.0031	0.0062	1	mg/kg dry	EPA 8260D	12/21/25 16:12	12/22/25 03:12	PRS
Bromomethane	ND		0.0031	0.0062	1	mg/kg dry	EPA 8260D	12/21/25 16:12	12/22/25 03:12	PRS

* Analyte is not certified or the state of the samples origination does not offer certification for the Analyte

Client:	Vektor Consultants	**Sample ID:**	**25L1023-05**
Client Project:	25030016 2425 Atlantic Brooklyn 10034	**Date Received:**	12/17/2025
Client Sample ID:	25SB-1 (8-10)	**Collection Date/Time:**	12/16/25 13:44

Lab ID: **25L1023-05** **Laboratory:** ALS Environmental - Stratford

Analysis: **Volatile Organic Compounds by GC/MS** **Matrix:** Soil

Prep Method: Sample Prepared by Method: EPA 5035A

Parameter	Result	Flag	MDL	RL	Dilution	Units	Reference Method	Extracted	Analyzed	Analyst
Carbon disulfide	ND		0.0031	0.0062	1	mg/kg dry	EPA 8260D	12/21/25 16:12	12/22/25 03:12	PRS
Carbon tetrachloride	ND		0.0031	0.0062	1	mg/kg dry	EPA 8260D	12/21/25 16:12	12/22/25 03:12	PRS
Chlorobenzene	ND		0.0031	0.0062	1	mg/kg dry	EPA 8260D	12/21/25 16:12	12/22/25 03:12	PRS
Chloroethane	ND		0.0031	0.0062	1	mg/kg dry	EPA 8260D	12/21/25 16:12	12/22/25 03:12	PRS
Chloroform	ND		0.0031	0.0062	1	mg/kg dry	EPA 8260D	12/21/25 16:12	12/22/25 03:12	PRS
Chloromethane	ND		0.0031	0.0062	1	mg/kg dry	EPA 8260D	12/21/25 16:12	12/22/25 03:12	PRS
cis-1,2-Dichloroethylene	ND		0.0031	0.0062	1	mg/kg dry	EPA 8260D	12/21/25 16:12	12/22/25 03:12	PRS
cis-1,3-Dichloropropylene	ND		0.0031	0.0062	1	mg/kg dry	EPA 8260D	12/21/25 16:12	12/22/25 03:12	PRS
Cyclohexane	ND		0.0031	0.0062	1	mg/kg dry	EPA 8260D	12/21/25 16:12	12/22/25 03:12	PRS
Dibromochloromethane	ND		0.0031	0.0062	1	mg/kg dry	EPA 8260D	12/21/25 16:12	12/22/25 03:12	PRS
Dibromomethane	ND		0.0031	0.0062	1	mg/kg dry	EPA 8260D	12/21/25 16:12	12/22/25 03:12	PRS
Dichlorodifluoromethane	ND	CAL-E	0.0031	0.0062	1	mg/kg dry	EPA 8260D	12/21/25 16:12	12/22/25 03:12	PRS
Ethyl Benzene	ND		0.0031	0.0062	1	mg/kg dry	EPA 8260D	12/21/25 16:12	12/22/25 03:12	PRS
Hexachlorobutadiene	ND	UJ QL-02	0.0031	0.0062	1	mg/kg dry	EPA 8260D	12/21/25 16:12	12/22/25 03:12	PRS
Isopropylbenzene	ND		0.0031	0.0062	1	mg/kg dry	EPA 8260D	12/21/25 16:12	12/22/25 03:12	PRS
Methyl acetate	ND		0.0031	0.0062	1	mg/kg dry	EPA 8260D	12/21/25 16:12	12/22/25 03:12	PRS
Methyl tert-butyl ether (MTBE)	ND	CCVE	0.0031	0.0062	1	mg/kg dry	EPA 8260D	12/21/25 16:12	12/22/25 03:12	PRS
Methylcyclohexane	ND		0.0031	0.0062	1	mg/kg dry	EPA 8260D	12/21/25 16:12	12/22/25 03:12	PRS
* Methylene chloride	ND		0.0062	0.012	1	mg/kg dry	EPA 8260D	12/21/25 16:12	12/22/25 03:12	PRS
n-Butylbenzene	ND		0.0031	0.0062	1	mg/kg dry	EPA 8260D	12/21/25 16:12	12/22/25 03:12	PRS
n-Propylbenzene	ND		0.0031	0.0062	1	mg/kg dry	EPA 8260D	12/21/25 16:12	12/22/25 03:12	PRS
o-Xylene	ND		0.0031	0.0062	1	mg/kg dry	EPA 8260D	12/21/25 16:12	12/22/25 03:12	PRS
p- & m- Xylenes	ND		0.0062	0.012	1	mg/kg dry	EPA 8260D	12/21/25 16:12	12/22/25 03:12	PRS
p-Isopropyltoluene	ND		0.0031	0.0062	1	mg/kg dry	EPA 8260D	12/21/25 16:12	12/22/25 03:12	PRS
sec-Butylbenzene	ND		0.0031	0.0062	1	mg/kg dry	EPA 8260D	12/21/25 16:12	12/22/25 03:12	PRS
Styrene	ND	UJ QL-02	0.0031	0.0062	1	mg/kg dry	EPA 8260D	12/21/25 16:12	12/22/25 03:12	PRS
tert-Butyl alcohol (TBA)	ND		0.016	0.031	1	mg/kg dry	EPA 8260D	12/21/25 16:12	12/22/25 03:12	PRS
tert-Butylbenzene	ND		0.0031	0.0062	1	mg/kg dry	EPA 8260D	12/21/25 16:12	12/22/25 03:12	PRS
Tetrachloroethylene	ND	UJ QL-02, ICVE	0.0031	0.0062	1	mg/kg dry	EPA 8260D	12/21/25 16:12	12/22/25 03:12	PRS
Toluene	ND		0.0031	0.0062	1	mg/kg dry	EPA 8260D	12/21/25 16:12	12/22/25 03:12	PRS
trans-1,2-Dichloroethylene	ND	CCVE	0.0031	0.0062	1	mg/kg dry	EPA 8260D	12/21/25 16:12	12/22/25 03:12	PRS
trans-1,3-Dichloropropylene	ND		0.0031	0.0062	1	mg/kg dry	EPA 8260D	12/21/25 16:12	12/22/25 03:12	PRS
Trichloroethylene	ND		0.0031	0.0062	1	mg/kg dry	EPA 8260D	12/21/25 16:12	12/22/25 03:12	PRS
Trichlorofluoromethane	ND		0.0031	0.0062	1	mg/kg dry	EPA 8260D	12/21/25 16:12	12/22/25 03:12	PRS
Vinyl Chloride	ND		0.0031	0.0062	1	mg/kg dry	EPA 8260D	12/21/25 16:12	12/22/25 03:12	PRS
Xylenes, Total	ND		0.0094	0.019	1	mg/kg dry	EPA 8260D	12/21/25 16:12	12/22/25 03:12	PRS

Surrogate Recoveries	Result	Flag	Acceptance Range	Reference Method	Analyzed
Surrogate: SURR: 1,2-Dichloroethane-d4	*106 %*		*77-125*	*EPA 8260D*	*12/22/25 03:12*
Surrogate: SURR: Toluene-d8	*102 %*		*85-120*	*EPA 8260D*	*12/22/25 03:12*
Surrogate: SURR: p-Bromofluorobenzene	*108 %*		*76-130*	*EPA 8260D*	*12/22/25 03:12*

* Analyte is not certified or the state of the samples origination does not offer certification for the Analyte

Client:	Vektor Consultants	**Sample ID:**	**25L1023-05**
Client Project:	25030016 2425 Atlantic Brooklyn 10034	**Date Received:**	12/17/2025
Client Sample ID:	25SB-1 (8-10)	**Collection Date/Time:**	12/16/25 13:44

Lab ID:	**25L1023-05**	**Laboratory:**	ALS Environmental - Stratford
Analysis:	**Miscellaneous Physical Parameters**	**Matrix:**	Soil
Prep Method:	Sample Prepared by Method: % Solids Prep		

Parameter	Result	Flag	MDL	RL	Dilution	Units	Reference Method	Extracted	Analyzed	Analyst
* % Solids	**93.2**		0.100	0.100	1	%	SM 2540G	12/18/25 9:40	12/18/25 14:05	CD

Client:	Vektor Consultants	**Sample ID:**	**25L1023-08**
Client Project:	25030016 2425 Atlantic Brooklyn 10034	**Date Received:**	12/17/2025
Client Sample ID:	25SB-1 (14-16)	**Collection Date/Time:**	12/16/25 13:50

Lab ID:	**25L1023-08**	**Laboratory:**	ALS Environmental - Stratford
Analysis:	**Volatile Organic Compounds by GC/MS**	**Matrix:**	Soil
Prep Method:	Sample Prepared by Method: EPA 5035A		

Parameter	Result	Flag	MDL	RL	Dilution	Units	Reference Method	Extracted	Analyzed	Analyst
1,1,1,2-Tetrachloroethane	ND		0.0024	0.0049	1	mg/kg dry	EPA 8260D	12/21/25 16:12	12/22/25 03:39	PRS
1,1,1-Trichloroethane	ND		0.0024	0.0049	1	mg/kg dry	EPA 8260D	12/21/25 16:12	12/22/25 03:39	PRS
1,1,2,2-Tetrachloroethane	ND		0.0024	0.0049	1	mg/kg dry	EPA 8260D	12/21/25 16:12	12/22/25 03:39	PRS
1,1,2-Trichloro-1,2,2-trifluoroethane (Freon 113)	ND		0.0024	0.0049	1	mg/kg dry	EPA 8260D	12/21/25 16:12	12/22/25 03:39	PRS
1,1,2-Trichloroethane	ND		0.0024	0.0049	1	mg/kg dry	EPA 8260D	12/21/25 16:12	12/22/25 03:39	PRS
1,1-Dichloroethane	ND		0.0024	0.0049	1	mg/kg dry	EPA 8260D	12/21/25 16:12	12/22/25 03:39	PRS
1,1-Dichloroethylene	ND	CAL-E, CCVE	0.0024	0.0049	1	mg/kg dry	EPA 8260D	12/21/25 16:12	12/22/25 03:39	PRS
1,2,3-Trichlorobenzene	ND		0.0024	0.0049	1	mg/kg dry	EPA 8260D	12/21/25 16:12	12/22/25 03:39	PRS
1,2,3-Trichloropropane	ND		0.0024	0.0049	1	mg/kg dry	EPA 8260D	12/21/25 16:12	12/22/25 03:39	PRS
1,2,4-Trichlorobenzene	ND	UJ QL-02	0.0024	0.0049	1	mg/kg dry	EPA 8260D	12/21/25 16:12	12/22/25 03:39	PRS
1,2,4-Trimethylbenzene	ND	UJ QL-02	0.0024	0.0049	1	mg/kg dry	EPA 8260D	12/21/25 16:12	12/22/25 03:39	PRS
1,2-Dibromo-3-chloropropane	ND		0.0024	0.0049	1	mg/kg dry	EPA 8260D	12/21/25 16:12	12/22/25 03:39	PRS
1,2-Dibromoethane	ND		0.0024	0.0049	1	mg/kg dry	EPA 8260D	12/21/25 16:12	12/22/25 03:39	PRS
1,2-Dichlorobenzene	ND	UJ QL-02	0.0024	0.0049	1	mg/kg dry	EPA 8260D	12/21/25 16:12	12/22/25 03:39	PRS
1,2-Dichloroethane	ND		0.0024	0.0049	1	mg/kg dry	EPA 8260D	12/21/25 16:12	12/22/25 03:39	PRS
1,2-Dichloropropane	ND		0.0024	0.0049	1	mg/kg dry	EPA 8260D	12/21/25 16:12	12/22/25 03:39	PRS
1,3,5-Trimethylbenzene	ND		0.0024	0.0049	1	mg/kg dry	EPA 8260D	12/21/25 16:12	12/22/25 03:39	PRS
1,3-Dichlorobenzene	ND	UJ QL-02	0.0024	0.0049	1	mg/kg dry	EPA 8260D	12/21/25 16:12	12/22/25 03:39	PRS
1,4-Dichlorobenzene	ND	UJ QL-02	0.0024	0.0049	1	mg/kg dry	EPA 8260D	12/21/25 16:12	12/22/25 03:39	PRS
2-Butanone	ND		0.0024	0.0049	1	mg/kg dry	EPA 8260D	12/21/25 16:12	12/22/25 03:39	PRS
2-Hexanone	ND		0.0024	0.0049	1	mg/kg dry	EPA 8260D	12/21/25 16:12	12/22/25 03:39	PRS
4-Methyl-2-pentanone	ND		0.0024	0.0049	1	mg/kg dry	EPA 8260D	12/21/25 16:12	12/22/25 03:39	PRS
Acetone	ND		0.0049	0.0098	1	mg/kg dry	EPA 8260D	12/21/25 16:12	12/22/25 03:39	PRS
Acrolein	ND	CCVE	0.0049	0.0098	1	mg/kg dry	EPA 8260D	12/21/25 16:12	12/22/25 03:39	PRS
Acrylonitrile	ND		0.0024	0.0049	1	mg/kg dry	EPA 8260D	12/21/25 16:12	12/22/25 03:39	PRS
Benzene	ND		0.0024	0.0049	1	mg/kg dry	EPA 8260D	12/21/25 16:12	12/22/25 03:39	PRS
Bromochloromethane	ND		0.0024	0.0049	1	mg/kg dry	EPA 8260D	12/21/25 16:12	12/22/25 03:39	PRS
Bromodichloromethane	ND		0.0024	0.0049	1	mg/kg dry	EPA 8260D	12/21/25 16:12	12/22/25 03:39	PRS
Bromoform	ND		0.0024	0.0049	1	mg/kg dry	EPA 8260D	12/21/25 16:12	12/22/25 03:39	PRS
Bromomethane	ND		0.0024	0.0049	1	mg/kg dry	EPA 8260D	12/21/25 16:12	12/22/25 03:39	PRS

* Analyte is not certified or the state of the samples origination does not offer certification for the Analyte

Client:	Vektor Consultants	**Sample ID:**	**25L1023-08**
Client Project:	25030016 2425 Atlantic Brooklyn 10034	**Date Received:**	12/17/2025
Client Sample ID:	25SB-1 (14-16)	**Collection Date/Time:**	12/16/25 13:50

Lab ID:	**25L1023-08**	**Laboratory:**	ALS Environmental - Stratford
Analysis:	**Volatile Organic Compounds by GC/MS**	**Matrix:**	Soil
Prep Method:	Sample Prepared by Method: EPA 5035A		

Parameter	Result	Flag	MDL	RL	Dilution	Units	Reference Method	Extracted	Analyzed	Analyst
Carbon disulfide	ND		0.0024	0.0049	1	mg/kg dry	EPA 8260D	12/21/25 16:12	12/22/25 03:39	PRS
Carbon tetrachloride	ND		0.0024	0.0049	1	mg/kg dry	EPA 8260D	12/21/25 16:12	12/22/25 03:39	PRS
Chlorobenzene	ND		0.0024	0.0049	1	mg/kg dry	EPA 8260D	12/21/25 16:12	12/22/25 03:39	PRS
Chloroethane	ND		0.0024	0.0049	1	mg/kg dry	EPA 8260D	12/21/25 16:12	12/22/25 03:39	PRS
Chloroform	ND		0.0024	0.0049	1	mg/kg dry	EPA 8260D	12/21/25 16:12	12/22/25 03:39	PRS
Chloromethane	ND		0.0024	0.0049	1	mg/kg dry	EPA 8260D	12/21/25 16:12	12/22/25 03:39	PRS
cis-1,2-Dichloroethylene	ND		0.0024	0.0049	1	mg/kg dry	EPA 8260D	12/21/25 16:12	12/22/25 03:39	PRS
cis-1,3-Dichloropropylene	ND		0.0024	0.0049	1	mg/kg dry	EPA 8260D	12/21/25 16:12	12/22/25 03:39	PRS
Cyclohexane	ND		0.0024	0.0049	1	mg/kg dry	EPA 8260D	12/21/25 16:12	12/22/25 03:39	PRS
Dibromochloromethane	ND		0.0024	0.0049	1	mg/kg dry	EPA 8260D	12/21/25 16:12	12/22/25 03:39	PRS
Dibromomethane	ND		0.0024	0.0049	1	mg/kg dry	EPA 8260D	12/21/25 16:12	12/22/25 03:39	PRS
Dichlorodifluoromethane	ND	CAL-E	0.0024	0.0049	1	mg/kg dry	EPA 8260D	12/21/25 16:12	12/22/25 03:39	PRS
Ethyl Benzene	ND		0.0024	0.0049	1	mg/kg dry	EPA 8260D	12/21/25 16:12	12/22/25 03:39	PRS
Hexachlorobutadiene	ND	UJ QL-02	0.0024	0.0049	1	mg/kg dry	EPA 8260D	12/21/25 16:12	12/22/25 03:39	PRS
Isopropylbenzene	ND		0.0024	0.0049	1	mg/kg dry	EPA 8260D	12/21/25 16:12	12/22/25 03:39	PRS
Methyl acetate	ND		0.0024	0.0049	1	mg/kg dry	EPA 8260D	12/21/25 16:12	12/22/25 03:39	PRS
Methyl tert-butyl ether (MTBE)	ND	CCVE	0.0024	0.0049	1	mg/kg dry	EPA 8260D	12/21/25 16:12	12/22/25 03:39	PRS
Methylcyclohexane	ND		0.0024	0.0049	1	mg/kg dry	EPA 8260D	12/21/25 16:12	12/22/25 03:39	PRS
* Methylene chloride	ND		0.0049	0.0098	1	mg/kg dry	EPA 8260D	12/21/25 16:12	12/22/25 03:39	PRS
n-Butylbenzene	ND		0.0024	0.0049	1	mg/kg dry	EPA 8260D	12/21/25 16:12	12/22/25 03:39	PRS
n-Propylbenzene	ND		0.0024	0.0049	1	mg/kg dry	EPA 8260D	12/21/25 16:12	12/22/25 03:39	PRS
o-Xylene	ND		0.0024	0.0049	1	mg/kg dry	EPA 8260D	12/21/25 16:12	12/22/25 03:39	PRS
p- & m- Xylenes	ND		0.0049	0.0098	1	mg/kg dry	EPA 8260D	12/21/25 16:12	12/22/25 03:39	PRS
p-Isopropyltoluene	ND		0.0024	0.0049	1	mg/kg dry	EPA 8260D	12/21/25 16:12	12/22/25 03:39	PRS
sec-Butylbenzene	ND		0.0024	0.0049	1	mg/kg dry	EPA 8260D	12/21/25 16:12	12/22/25 03:39	PRS
Styrene	ND	UJ QL-02	0.0024	0.0049	1	mg/kg dry	EPA 8260D	12/21/25 16:12	12/22/25 03:39	PRS
tert-Butyl alcohol (TBA)	ND		0.012	0.024	1	mg/kg dry	EPA 8260D	12/21/25 16:12	12/22/25 03:39	PRS
tert-Butylbenzene	ND		0.0024	0.0049	1	mg/kg dry	EPA 8260D	12/21/25 16:12	12/22/25 03:39	PRS
Tetrachloroethylene	ND	UJ QL-02, ICVE	0.0024	0.0049	1	mg/kg dry	EPA 8260D	12/21/25 16:12	12/22/25 03:39	PRS
Toluene	ND		0.0024	0.0049	1	mg/kg dry	EPA 8260D	12/21/25 16:12	12/22/25 03:39	PRS
trans-1,2-Dichloroethylene	ND	CCVE	0.0024	0.0049	1	mg/kg dry	EPA 8260D	12/21/25 16:12	12/22/25 03:39	PRS
trans-1,3-Dichloropropylene	ND		0.0024	0.0049	1	mg/kg dry	EPA 8260D	12/21/25 16:12	12/22/25 03:39	PRS
Trichloroethylene	ND		0.0024	0.0049	1	mg/kg dry	EPA 8260D	12/21/25 16:12	12/22/25 03:39	PRS
Trichlorofluoromethane	ND		0.0024	0.0049	1	mg/kg dry	EPA 8260D	12/21/25 16:12	12/22/25 03:39	PRS
Vinyl Chloride	ND		0.0024	0.0049	1	mg/kg dry	EPA 8260D	12/21/25 16:12	12/22/25 03:39	PRS
Xylenes, Total	ND		0.0073	0.015	1	mg/kg dry	EPA 8260D	12/21/25 16:12	12/22/25 03:39	PRS

Surrogate Recoveries	Result	Flag	Acceptance Range	Reference Method	Analyzed
Surrogate: SURR: 1,2-Dichloroethane-d4	*107 %*		*77-125*	*EPA 8260D*	*12/22/25 03:39*
Surrogate: SURR: Toluene-d8	*102 %*		*85-120*	*EPA 8260D*	*12/22/25 03:39*
Surrogate: SURR: p-Bromofluorobenzene	*117 %*		*76-130*	*EPA 8260D*	*12/22/25 03:39*

* Analyte is not certified or the state of the samples origination does not offer certification for the Analyte

Client:	Vektor Consultants	**Sample ID:**	**25L1023-08**
Client Project:	25030016 2425 Atlantic Brooklyn 10034	**Date Received:**	12/17/2025
Client Sample ID:	25SB-1 (14-16)	**Collection Date/Time:**	12/16/25 13:50

Lab ID:	**25L1023-08**	**Laboratory:**	ALS Environmental - Stratford
Analysis:	**Miscellaneous Physical Parameters**	**Matrix:**	Soil
Prep Method:	Sample Prepared by Method: % Solids Prep		

Parameter	Result	Flag	MDL	RL	Dilution	Units	Reference Method	Extracted	Analyzed	Analyst
* % Solids	**96.8**		0.100	0.100	1	%	SM 2540G	12/18/25 9:44	12/18/25 14:45	CD

Client:	Vektor Consultants	**Sample ID:**	**25L1023-09**
Client Project:	25030016 2425 Atlantic Brooklyn 10034	**Date Received:**	12/17/2025
Client Sample ID:	25SB-5 (5-7)	**Collection Date/Time:**	12/16/25 14:32

Lab ID:	**25L1023-09**	**Laboratory:**	ALS Environmental - Stratford
Analysis:	**Volatile Organic Compounds by GC/MS**	**Matrix:**	Soil
Prep Method:	Sample Prepared by Method: EPA 5035A		

Parameter	Result	Flag	MDL	RL	Dilution	Units	Reference Method	Extracted	Analyzed	Analyst
1,1,1,2-Tetrachloroethane	ND		0.0034	0.0069	1	mg/kg dry	EPA 8260D	12/21/25 16:12	12/22/25 04:06	PRS
1,1,1-Trichloroethane	ND		0.0034	0.0069	1	mg/kg dry	EPA 8260D	12/21/25 16:12	12/22/25 04:06	PRS
1,1,2,2-Tetrachloroethane	ND		0.0034	0.0069	1	mg/kg dry	EPA 8260D	12/21/25 16:12	12/22/25 04:06	PRS
1,1,2-Trichloro-1,2,2-trifluoroethane (Freon 113)	ND		0.0034	0.0069	1	mg/kg dry	EPA 8260D	12/21/25 16:12	12/22/25 04:06	PRS
1,1,2-Trichloroethane	ND		0.0034	0.0069	1	mg/kg dry	EPA 8260D	12/21/25 16:12	12/22/25 04:06	PRS
1,1-Dichloroethane	ND		0.0034	0.0069	1	mg/kg dry	EPA 8260D	12/21/25 16:12	12/22/25 04:06	PRS
1,1-Dichloroethylene	ND	CAL-E, CCVE	0.0034	0.0069	1	mg/kg dry	EPA 8260D	12/21/25 16:12	12/22/25 04:06	PRS
1,2,3-Trichlorobenzene	ND		0.0034	0.0069	1	mg/kg dry	EPA 8260D	12/21/25 16:12	12/22/25 04:06	PRS
1,2,3-Trichloropropane	ND		0.0034	0.0069	1	mg/kg dry	EPA 8260D	12/21/25 16:12	12/22/25 04:06	PRS
1,2,4-Trichlorobenzene	ND	UJ QL-02	0.0034	0.0069	1	mg/kg dry	EPA 8260D	12/21/25 16:12	12/22/25 04:06	PRS
1,2,4-Trimethylbenzene	ND	UJ QL-02	0.0034	0.0069	1	mg/kg dry	EPA 8260D	12/21/25 16:12	12/22/25 04:06	PRS
1,2-Dibromo-3-chloropropane	ND		0.0034	0.0069	1	mg/kg dry	EPA 8260D	12/21/25 16:12	12/22/25 04:06	PRS
1,2-Dibromoethane	ND		0.0034	0.0069	1	mg/kg dry	EPA 8260D	12/21/25 16:12	12/22/25 04:06	PRS
1,2-Dichlorobenzene	ND	UJ QL-02	0.0034	0.0069	1	mg/kg dry	EPA 8260D	12/21/25 16:12	12/22/25 04:06	PRS
1,2-Dichloroethane	ND		0.0034	0.0069	1	mg/kg dry	EPA 8260D	12/21/25 16:12	12/22/25 04:06	PRS
1,2-Dichloropropane	ND		0.0034	0.0069	1	mg/kg dry	EPA 8260D	12/21/25 16:12	12/22/25 04:06	PRS
1,3,5-Trimethylbenzene	ND		0.0034	0.0069	1	mg/kg dry	EPA 8260D	12/21/25 16:12	12/22/25 04:06	PRS
1,3-Dichlorobenzene	ND	UJ QL-02	0.0034	0.0069	1	mg/kg dry	EPA 8260D	12/21/25 16:12	12/22/25 04:06	PRS
1,4-Dichlorobenzene	ND	UJ QL-02	0.0034	0.0069	1	mg/kg dry	EPA 8260D	12/21/25 16:12	12/22/25 04:06	PRS
2-Butanone	ND		0.0034	0.0069	1	mg/kg dry	EPA 8260D	12/21/25 16:12	12/22/25 04:06	PRS
2-Hexanone	ND		0.0034	0.0069	1	mg/kg dry	EPA 8260D	12/21/25 16:12	12/22/25 04:06	PRS
4-Methyl-2-pentanone	ND		0.0034	0.0069	1	mg/kg dry	EPA 8260D	12/21/25 16:12	12/22/25 04:06	PRS
Acetone	ND		0.0069	0.014	1	mg/kg dry	EPA 8260D	12/21/25 16:12	12/22/25 04:06	PRS
Acrolein	ND	CCVE	0.0069	0.014	1	mg/kg dry	EPA 8260D	12/21/25 16:12	12/22/25 04:06	PRS
Acrylonitrile	ND		0.0034	0.0069	1	mg/kg dry	EPA 8260D	12/21/25 16:12	12/22/25 04:06	PRS
Benzene	ND		0.0034	0.0069	1	mg/kg dry	EPA 8260D	12/21/25 16:12	12/22/25 04:06	PRS
Bromochloromethane	ND		0.0034	0.0069	1	mg/kg dry	EPA 8260D	12/21/25 16:12	12/22/25 04:06	PRS
Bromodichloromethane	ND		0.0034	0.0069	1	mg/kg dry	EPA 8260D	12/21/25 16:12	12/22/25 04:06	PRS
Bromoform	ND		0.0034	0.0069	1	mg/kg dry	EPA 8260D	12/21/25 16:12	12/22/25 04:06	PRS
Bromomethane	ND		0.0034	0.0069	1	mg/kg dry	EPA 8260D	12/21/25 16:12	12/22/25 04:06	PRS

* Analyte is not certified or the state of the samples origination does not offer certification for the Analyte

Client:	Vektor Consultants	**Sample ID:**	**25L1023-09**
Client Project:	25030016 2425 Atlantic Brooklyn 10034	**Date Received:**	12/17/2025
Client Sample ID:	25SB-5 (5-7)	**Collection Date/Time:**	12/16/25 14:32

Lab ID:	**25L1023-09**	**Laboratory:**	ALS Environmental - Stratford
Analysis:	**Volatile Organic Compounds by GC/MS**	**Matrix:**	Soil
Prep Method:	Sample Prepared by Method: EPA 5035A		

Parameter	Result	Flag	MDL	RL	Dilution	Units	Reference Method	Extracted	Analyzed	Analyst
Carbon disulfide	ND		0.0034	0.0069	1	mg/kg dry	EPA 8260D	12/21/25 16:12	12/22/25 04:06	PRS
Carbon tetrachloride	ND		0.0034	0.0069	1	mg/kg dry	EPA 8260D	12/21/25 16:12	12/22/25 04:06	PRS
Chlorobenzene	ND		0.0034	0.0069	1	mg/kg dry	EPA 8260D	12/21/25 16:12	12/22/25 04:06	PRS
Chloroethane	ND		0.0034	0.0069	1	mg/kg dry	EPA 8260D	12/21/25 16:12	12/22/25 04:06	PRS
Chloroform	ND		0.0034	0.0069	1	mg/kg dry	EPA 8260D	12/21/25 16:12	12/22/25 04:06	PRS
Chloromethane	ND		0.0034	0.0069	1	mg/kg dry	EPA 8260D	12/21/25 16:12	12/22/25 04:06	PRS
cis-1,2-Dichloroethylene	ND		0.0034	0.0069	1	mg/kg dry	EPA 8260D	12/21/25 16:12	12/22/25 04:06	PRS
cis-1,3-Dichloropropylene	ND		0.0034	0.0069	1	mg/kg dry	EPA 8260D	12/21/25 16:12	12/22/25 04:06	PRS
Cyclohexane	ND		0.0034	0.0069	1	mg/kg dry	EPA 8260D	12/21/25 16:12	12/22/25 04:06	PRS
Dibromochloromethane	ND		0.0034	0.0069	1	mg/kg dry	EPA 8260D	12/21/25 16:12	12/22/25 04:06	PRS
Dibromomethane	ND		0.0034	0.0069	1	mg/kg dry	EPA 8260D	12/21/25 16:12	12/22/25 04:06	PRS
Dichlorodifluoromethane	ND	CAL-E	0.0034	0.0069	1	mg/kg dry	EPA 8260D	12/21/25 16:12	12/22/25 04:06	PRS
Ethyl Benzene	ND		0.0034	0.0069	1	mg/kg dry	EPA 8260D	12/21/25 16:12	12/22/25 04:06	PRS
Hexachlorobutadiene	ND	UJ QL-02	0.0034	0.0069	1	mg/kg dry	EPA 8260D	12/21/25 16:12	12/22/25 04:06	PRS
Isopropylbenzene	ND		0.0034	0.0069	1	mg/kg dry	EPA 8260D	12/21/25 16:12	12/22/25 04:06	PRS
Methyl acetate	ND		0.0034	0.0069	1	mg/kg dry	EPA 8260D	12/21/25 16:12	12/22/25 04:06	PRS
Methyl tert-butyl ether (MTBE)	ND	CCVE	0.0034	0.0069	1	mg/kg dry	EPA 8260D	12/21/25 16:12	12/22/25 04:06	PRS
Methylcyclohexane	ND		0.0034	0.0069	1	mg/kg dry	EPA 8260D	12/21/25 16:12	12/22/25 04:06	PRS
* Methylene chloride	ND		0.0069	0.014	1	mg/kg dry	EPA 8260D	12/21/25 16:12	12/22/25 04:06	PRS
n-Butylbenzene	ND		0.0034	0.0069	1	mg/kg dry	EPA 8260D	12/21/25 16:12	12/22/25 04:06	PRS
n-Propylbenzene	ND		0.0034	0.0069	1	mg/kg dry	EPA 8260D	12/21/25 16:12	12/22/25 04:06	PRS
o-Xylene	ND		0.0034	0.0069	1	mg/kg dry	EPA 8260D	12/21/25 16:12	12/22/25 04:06	PRS
p- & m- Xylenes	ND		0.0069	0.014	1	mg/kg dry	EPA 8260D	12/21/25 16:12	12/22/25 04:06	PRS
p-Isopropyltoluene	ND		0.0034	0.0069	1	mg/kg dry	EPA 8260D	12/21/25 16:12	12/22/25 04:06	PRS
sec-Butylbenzene	ND		0.0034	0.0069	1	mg/kg dry	EPA 8260D	12/21/25 16:12	12/22/25 04:06	PRS
Styrene	ND	UJ QL-02	0.0034	0.0069	1	mg/kg dry	EPA 8260D	12/21/25 16:12	12/22/25 04:06	PRS
tert-Butyl alcohol (TBA)	ND		0.017	0.034	1	mg/kg dry	EPA 8260D	12/21/25 16:12	12/22/25 04:06	PRS
tert-Butylbenzene	ND		0.0034	0.0069	1	mg/kg dry	EPA 8260D	12/21/25 16:12	12/22/25 04:06	PRS
Tetrachloroethylene	ND	UJ QL-02, ICVE	0.0034	0.0069	1	mg/kg dry	EPA 8260D	12/21/25 16:12	12/22/25 04:06	PRS
Toluene	ND		0.0034	0.0069	1	mg/kg dry	EPA 8260D	12/21/25 16:12	12/22/25 04:06	PRS
trans-1,2-Dichloroethylene	ND	CCVE	0.0034	0.0069	1	mg/kg dry	EPA 8260D	12/21/25 16:12	12/22/25 04:06	PRS
trans-1,3-Dichloropropylene	ND		0.0034	0.0069	1	mg/kg dry	EPA 8260D	12/21/25 16:12	12/22/25 04:06	PRS
Trichloroethylene	ND		0.0034	0.0069	1	mg/kg dry	EPA 8260D	12/21/25 16:12	12/22/25 04:06	PRS
Trichlorofluoromethane	ND		0.0034	0.0069	1	mg/kg dry	EPA 8260D	12/21/25 16:12	12/22/25 04:06	PRS
Vinyl Chloride	ND		0.0034	0.0069	1	mg/kg dry	EPA 8260D	12/21/25 16:12	12/22/25 04:06	PRS
Xylenes, Total	ND		0.010	0.021	1	mg/kg dry	EPA 8260D	12/21/25 16:12	12/22/25 04:06	PRS

Surrogate Recoveries	Result	Flag	Acceptance Range	Reference Method	Analyzed
Surrogate: SURR: 1,2-Dichloroethane-d4	*106 %*		*77-125*	*EPA 8260D*	*12/22/25 04:06*
Surrogate: SURR: Toluene-d8	*103 %*		*85-120*	*EPA 8260D*	*12/22/25 04:06*
Surrogate: SURR: p-Bromofluorobenzene	*107 %*		*76-130*	*EPA 8260D*	*12/22/25 04:06*

* Analyte is not certified or the state of the samples origination does not offer certification for the Analyte

Client:	Vektor Consultants	**Sample ID:**	**25L1023-09**
Client Project:	25030016 2425 Atlantic Brooklyn 10034	**Date Received:**	12/17/2025
Client Sample ID:	25SB-5 (5-7)	**Collection Date/Time:**	12/16/25 14:32

Lab ID:	**25L1023-09**	**Laboratory:**	ALS Environmental - Stratford
Analysis:	**Miscellaneous Physical Parameters**	**Matrix:**	Soil
Prep Method:	Sample Prepared by Method: % Solids Prep		

Parameter	Result	Flag	MDL	RL	Dilution	Units	Reference Method	Extracted	Analyzed	Analyst
* % Solids	**92.9**		0.100	0.100	1	%	SM 2540G	12/18/25 9:44	12/18/25 14:45	CD

Client:	Vektor Consultants	**Sample ID:**	**25L1023-11**
Client Project:	25030016 2425 Atlantic Brooklyn 10034	**Date Received:**	12/17/2025
Client Sample ID:	25SB-5 (9-11)	**Collection Date/Time:**	12/16/25 14:36

Lab ID:	**25L1023-11**	**Laboratory:**	ALS Environmental - Stratford
Analysis:	**Volatile Organic Compounds by GC/MS**	**Matrix:**	Soil
Prep Method:	Sample Prepared by Method: EPA 5035A		

Parameter	Result	Flag	MDL	RL	Dilution	Units	Reference Method	Extracted	Analyzed	Analyst
1,1,1,2-Tetrachloroethane	ND		0.0030	0.0060	1	mg/kg dry	EPA 8260D	12/21/25 16:12	12/22/25 04:33	PRS
1,1,1-Trichloroethane	ND		0.0030	0.0060	1	mg/kg dry	EPA 8260D	12/21/25 16:12	12/22/25 04:33	PRS
1,1,2,2-Tetrachloroethane	ND		0.0030	0.0060	1	mg/kg dry	EPA 8260D	12/21/25 16:12	12/22/25 04:33	PRS
1,1,2-Trichloro-1,2,2-trifluoroethane (Freon 113)	ND		0.0030	0.0060	1	mg/kg dry	EPA 8260D	12/21/25 16:12	12/22/25 04:33	PRS
1,1,2-Trichloroethane	ND		0.0030	0.0060	1	mg/kg dry	EPA 8260D	12/21/25 16:12	12/22/25 04:33	PRS
1,1-Dichloroethane	ND		0.0030	0.0060	1	mg/kg dry	EPA 8260D	12/21/25 16:12	12/22/25 04:33	PRS
1,1-Dichloroethylene	ND	CAL-E, CCVE	0.0030	0.0060	1	mg/kg dry	EPA 8260D	12/21/25 16:12	12/22/25 04:33	PRS
1,2,3-Trichlorobenzene	ND		0.0030	0.0060	1	mg/kg dry	EPA 8260D	12/21/25 16:12	12/22/25 04:33	PRS
1,2,3-Trichloropropane	ND		0.0030	0.0060	1	mg/kg dry	EPA 8260D	12/21/25 16:12	12/22/25 04:33	PRS
1,2,4-Trichlorobenzene	ND	UJ QL-02	0.0030	0.0060	1	mg/kg dry	EPA 8260D	12/21/25 16:12	12/22/25 04:33	PRS
1,2,4-Trimethylbenzene	ND	UJ QL-02	0.0030	0.0060	1	mg/kg dry	EPA 8260D	12/21/25 16:12	12/22/25 04:33	PRS
1,2-Dibromo-3-chloropropane	ND		0.0030	0.0060	1	mg/kg dry	EPA 8260D	12/21/25 16:12	12/22/25 04:33	PRS
1,2-Dibromoethane	ND		0.0030	0.0060	1	mg/kg dry	EPA 8260D	12/21/25 16:12	12/22/25 04:33	PRS
1,2-Dichlorobenzene	ND	UJ QL-02	0.0030	0.0060	1	mg/kg dry	EPA 8260D	12/21/25 16:12	12/22/25 04:33	PRS
1,2-Dichloroethane	ND		0.0030	0.0060	1	mg/kg dry	EPA 8260D	12/21/25 16:12	12/22/25 04:33	PRS
1,2-Dichloropropane	ND		0.0030	0.0060	1	mg/kg dry	EPA 8260D	12/21/25 16:12	12/22/25 04:33	PRS
1,3,5-Trimethylbenzene	ND		0.0030	0.0060	1	mg/kg dry	EPA 8260D	12/21/25 16:12	12/22/25 04:33	PRS
1,3-Dichlorobenzene	ND	UJ QL-02	0.0030	0.0060	1	mg/kg dry	EPA 8260D	12/21/25 16:12	12/22/25 04:33	PRS
1,4-Dichlorobenzene	ND	UJ QL-02	0.0030	0.0060	1	mg/kg dry	EPA 8260D	12/21/25 16:12	12/22/25 04:33	PRS
2-Butanone	ND		0.0030	0.0060	1	mg/kg dry	EPA 8260D	12/21/25 16:12	12/22/25 04:33	PRS
2-Hexanone	ND		0.0030	0.0060	1	mg/kg dry	EPA 8260D	12/21/25 16:12	12/22/25 04:33	PRS
4-Methyl-2-pentanone	ND		0.0030	0.0060	1	mg/kg dry	EPA 8260D	12/21/25 16:12	12/22/25 04:33	PRS
Acetone	**0.0072**	J	0.0060	0.012	1	mg/kg dry	EPA 8260D	12/21/25 16:12	12/22/25 04:33	PRS
Acrolein	ND	CCVE	0.0060	0.012	1	mg/kg dry	EPA 8260D	12/21/25 16:12	12/22/25 04:33	PRS
Acrylonitrile	ND		0.0030	0.0060	1	mg/kg dry	EPA 8260D	12/21/25 16:12	12/22/25 04:33	PRS
Benzene	ND		0.0030	0.0060	1	mg/kg dry	EPA 8260D	12/21/25 16:12	12/22/25 04:33	PRS
Bromochloromethane	ND		0.0030	0.0060	1	mg/kg dry	EPA 8260D	12/21/25 16:12	12/22/25 04:33	PRS
Bromodichloromethane	ND		0.0030	0.0060	1	mg/kg dry	EPA 8260D	12/21/25 16:12	12/22/25 04:33	PRS
Bromoform	ND		0.0030	0.0060	1	mg/kg dry	EPA 8260D	12/21/25 16:12	12/22/25 04:33	PRS
Bromomethane	ND		0.0030	0.0060	1	mg/kg dry	EPA 8260D	12/21/25 16:12	12/22/25 04:33	PRS

* Analyte is not certified or the state of the samples origination does not offer certification for the Analyte

Client:	Vektor Consultants	**Sample ID:**	**25L1023-11**
Client Project:	25030016 2425 Atlantic Brooklyn 10034	**Date Received:**	12/17/2025
Client Sample ID:	25SB-5 (9-11)	**Collection Date/Time:**	12/16/25 14:36

Lab ID:	**25L1023-11**	**Laboratory:**	ALS Environmental - Stratford
Analysis:	**Volatile Organic Compounds by GC/MS**	**Matrix:**	Soil
Prep Method:	Sample Prepared by Method: EPA 5035A		

Parameter	Result	Flag	MDL	RL	Dilution	Units	Reference Method	Extracted	Analyzed	Analyst
Carbon disulfide	ND		0.0030	0.0060	1	mg/kg dry	EPA 8260D	12/21/25 16:12	12/22/25 04:33	PRS
Carbon tetrachloride	ND		0.0030	0.0060	1	mg/kg dry	EPA 8260D	12/21/25 16:12	12/22/25 04:33	PRS
Chlorobenzene	ND		0.0030	0.0060	1	mg/kg dry	EPA 8260D	12/21/25 16:12	12/22/25 04:33	PRS
Chloroethane	ND		0.0030	0.0060	1	mg/kg dry	EPA 8260D	12/21/25 16:12	12/22/25 04:33	PRS
Chloroform	ND		0.0030	0.0060	1	mg/kg dry	EPA 8260D	12/21/25 16:12	12/22/25 04:33	PRS
Chloromethane	ND		0.0030	0.0060	1	mg/kg dry	EPA 8260D	12/21/25 16:12	12/22/25 04:33	PRS
cis-1,2-Dichloroethylene	ND		0.0030	0.0060	1	mg/kg dry	EPA 8260D	12/21/25 16:12	12/22/25 04:33	PRS
cis-1,3-Dichloropropylene	ND		0.0030	0.0060	1	mg/kg dry	EPA 8260D	12/21/25 16:12	12/22/25 04:33	PRS
Cyclohexane	ND		0.0030	0.0060	1	mg/kg dry	EPA 8260D	12/21/25 16:12	12/22/25 04:33	PRS
Dibromochloromethane	ND		0.0030	0.0060	1	mg/kg dry	EPA 8260D	12/21/25 16:12	12/22/25 04:33	PRS
Dibromomethane	ND		0.0030	0.0060	1	mg/kg dry	EPA 8260D	12/21/25 16:12	12/22/25 04:33	PRS
Dichlorodifluoromethane	ND	CAL-E	0.0030	0.0060	1	mg/kg dry	EPA 8260D	12/21/25 16:12	12/22/25 04:33	PRS
Ethyl Benzene	ND		0.0030	0.0060	1	mg/kg dry	EPA 8260D	12/21/25 16:12	12/22/25 04:33	PRS
Hexachlorobutadiene	ND	UJ QL-02	0.0030	0.0060	1	mg/kg dry	EPA 8260D	12/21/25 16:12	12/22/25 04:33	PRS
Isopropylbenzene	ND		0.0030	0.0060	1	mg/kg dry	EPA 8260D	12/21/25 16:12	12/22/25 04:33	PRS
Methyl acetate	ND		0.0030	0.0060	1	mg/kg dry	EPA 8260D	12/21/25 16:12	12/22/25 04:33	PRS
Methyl tert-butyl ether (MTBE)	ND	CCVE	0.0030	0.0060	1	mg/kg dry	EPA 8260D	12/21/25 16:12	12/22/25 04:33	PRS
Methylcyclohexane	ND		0.0030	0.0060	1	mg/kg dry	EPA 8260D	12/21/25 16:12	12/22/25 04:33	PRS
* Methylene chloride	ND		0.0060	0.012	1	mg/kg dry	EPA 8260D	12/21/25 16:12	12/22/25 04:33	PRS
n-Butylbenzene	ND		0.0030	0.0060	1	mg/kg dry	EPA 8260D	12/21/25 16:12	12/22/25 04:33	PRS
n-Propylbenzene	ND		0.0030	0.0060	1	mg/kg dry	EPA 8260D	12/21/25 16:12	12/22/25 04:33	PRS
o-Xylene	ND		0.0030	0.0060	1	mg/kg dry	EPA 8260D	12/21/25 16:12	12/22/25 04:33	PRS
p- & m- Xylenes	ND		0.0060	0.012	1	mg/kg dry	EPA 8260D	12/21/25 16:12	12/22/25 04:33	PRS
p-Isopropyltoluene	ND		0.0030	0.0060	1	mg/kg dry	EPA 8260D	12/21/25 16:12	12/22/25 04:33	PRS
sec-Butylbenzene	ND		0.0030	0.0060	1	mg/kg dry	EPA 8260D	12/21/25 16:12	12/22/25 04:33	PRS
Styrene	ND	UJ QL-02	0.0030	0.0060	1	mg/kg dry	EPA 8260D	12/21/25 16:12	12/22/25 04:33	PRS
tert-Butyl alcohol (TBA)	ND		0.015	0.030	1	mg/kg dry	EPA 8260D	12/21/25 16:12	12/22/25 04:33	PRS
tert-Butylbenzene	ND		0.0030	0.0060	1	mg/kg dry	EPA 8260D	12/21/25 16:12	12/22/25 04:33	PRS
Tetrachloroethylene	ND	UJ QL-02, ICVE	0.0030	0.0060	1	mg/kg dry	EPA 8260D	12/21/25 16:12	12/22/25 04:33	PRS
Toluene	ND		0.0030	0.0060	1	mg/kg dry	EPA 8260D	12/21/25 16:12	12/22/25 04:33	PRS
trans-1,2-Dichloroethylene	ND	CCVE	0.0030	0.0060	1	mg/kg dry	EPA 8260D	12/21/25 16:12	12/22/25 04:33	PRS
trans-1,3-Dichloropropylene	ND		0.0030	0.0060	1	mg/kg dry	EPA 8260D	12/21/25 16:12	12/22/25 04:33	PRS
Trichloroethylene	ND		0.0030	0.0060	1	mg/kg dry	EPA 8260D	12/21/25 16:12	12/22/25 04:33	PRS
Trichlorofluoromethane	ND		0.0030	0.0060	1	mg/kg dry	EPA 8260D	12/21/25 16:12	12/22/25 04:33	PRS
Vinyl Chloride	ND		0.0030	0.0060	1	mg/kg dry	EPA 8260D	12/21/25 16:12	12/22/25 04:33	PRS
Xylenes, Total	ND		0.0090	0.018	1	mg/kg dry	EPA 8260D	12/21/25 16:12	12/22/25 04:33	PRS

Surrogate Recoveries	Result	Flag	Acceptance Range	Reference Method	Analyzed
Surrogate: SURR: 1,2-Dichloroethane-d4	*106 %*		*77-125*	*EPA 8260D*	*12/22/25 04:33*
Surrogate: SURR: Toluene-d8	*102 %*		*85-120*	*EPA 8260D*	*12/22/25 04:33*
Surrogate: SURR: p-Bromofluorobenzene	*105 %*		*76-130*	*EPA 8260D*	*12/22/25 04:33*

* Analyte is not certified or the state of the samples origination does not offer certification for the Analyte

Client:	Vektor Consultants	**Sample ID:**	**25L1023-11**
Client Project:	25030016 2425 Atlantic Brooklyn 10034	**Date Received:**	12/17/2025
Client Sample ID:	25SB-5 (9-11)	**Collection Date/Time:**	12/16/25 14:36

Lab ID:	**25L1023-11**	**Laboratory:**	ALS Environmental - Stratford
Analysis:	**Miscellaneous Physical Parameters**	**Matrix:**	Soil
Prep Method:	Sample Prepared by Method: % Solids Prep		

Parameter	Result	Flag	MDL	RL	Dilution	Units	Reference Method	Extracted	Analyzed	Analyst
* % Solids	**98.1**		0.100	0.100	1	%	SM 2540G	12/18/25 9:44	12/18/25 14:45	CD

Client:	Vektor Consultants	**Sample ID:**	**25L1023-13**
Client Project:	25030016 2425 Atlantic Brooklyn 10034	**Date Received:**	12/17/2025
Client Sample ID:	25SB-5 (13-15)	**Collection Date/Time:**	12/16/25 14:40

Lab ID:	**25L1023-13**	**Laboratory:**	ALS Environmental - Stratford
Analysis:	**Volatile Organic Compounds by GC/MS**	**Matrix:**	Soil
Prep Method:	Sample Prepared by Method: EPA 5035A		

Parameter	Result	Flag	MDL	RL	Dilution	Units	Reference Method	Extracted	Analyzed	Analyst
1,1,1,2-Tetrachloroethane	ND		0.0022	0.0043	1	mg/kg dry	EPA 8260D	12/21/25 16:12	12/22/25 05:00	PRS
1,1,1-Trichloroethane	ND		0.0022	0.0043	1	mg/kg dry	EPA 8260D	12/21/25 16:12	12/22/25 05:00	PRS
1,1,2,2-Tetrachloroethane	ND		0.0022	0.0043	1	mg/kg dry	EPA 8260D	12/21/25 16:12	12/22/25 05:00	PRS
1,1,2-Trichloro-1,2,2-trifluoroethane (Freon 113)	ND		0.0022	0.0043	1	mg/kg dry	EPA 8260D	12/21/25 16:12	12/22/25 05:00	PRS
1,1,2-Trichloroethane	ND		0.0022	0.0043	1	mg/kg dry	EPA 8260D	12/21/25 16:12	12/22/25 05:00	PRS
1,1-Dichloroethane	ND		0.0022	0.0043	1	mg/kg dry	EPA 8260D	12/21/25 16:12	12/22/25 05:00	PRS
1,1-Dichloroethylene	ND	CAL-E, CCVE	0.0022	0.0043	1	mg/kg dry	EPA 8260D	12/21/25 16:12	12/22/25 05:00	PRS
1,2,3-Trichlorobenzene	ND		0.0022	0.0043	1	mg/kg dry	EPA 8260D	12/21/25 16:12	12/22/25 05:00	PRS
1,2,3-Trichloropropane	ND		0.0022	0.0043	1	mg/kg dry	EPA 8260D	12/21/25 16:12	12/22/25 05:00	PRS
1,2,4-Trichlorobenzene	ND	UJ QL-02	0.0022	0.0043	1	mg/kg dry	EPA 8260D	12/21/25 16:12	12/22/25 05:00	PRS
1,2,4-Trimethylbenzene	ND	UJ QL-02	0.0022	0.0043	1	mg/kg dry	EPA 8260D	12/21/25 16:12	12/22/25 05:00	PRS
1,2-Dibromo-3-chloropropane	ND		0.0022	0.0043	1	mg/kg dry	EPA 8260D	12/21/25 16:12	12/22/25 05:00	PRS
1,2-Dibromoethane	ND		0.0022	0.0043	1	mg/kg dry	EPA 8260D	12/21/25 16:12	12/22/25 05:00	PRS
1,2-Dichlorobenzene	ND	UJ QL-02	0.0022	0.0043	1	mg/kg dry	EPA 8260D	12/21/25 16:12	12/22/25 05:00	PRS
1,2-Dichloroethane	ND		0.0022	0.0043	1	mg/kg dry	EPA 8260D	12/21/25 16:12	12/22/25 05:00	PRS
1,2-Dichloropropane	ND		0.0022	0.0043	1	mg/kg dry	EPA 8260D	12/21/25 16:12	12/22/25 05:00	PRS
1,3,5-Trimethylbenzene	ND		0.0022	0.0043	1	mg/kg dry	EPA 8260D	12/21/25 16:12	12/22/25 05:00	PRS
1,3-Dichlorobenzene	ND	UJ QL-02	0.0022	0.0043	1	mg/kg dry	EPA 8260D	12/21/25 16:12	12/22/25 05:00	PRS
1,4-Dichlorobenzene	ND	UJ QL-02	0.0022	0.0043	1	mg/kg dry	EPA 8260D	12/21/25 16:12	12/22/25 05:00	PRS
2-Butanone	ND		0.0022	0.0043	1	mg/kg dry	EPA 8260D	12/21/25 16:12	12/22/25 05:00	PRS
2-Hexanone	ND		0.0022	0.0043	1	mg/kg dry	EPA 8260D	12/21/25 16:12	12/22/25 05:00	PRS
4-Methyl-2-pentanone	ND		0.0022	0.0043	1	mg/kg dry	EPA 8260D	12/21/25 16:12	12/22/25 05:00	PRS
Acetone	**0.0091**		0.0043	0.0086	1	mg/kg dry	EPA 8260D	12/21/25 16:12	12/22/25 05:00	PRS
Acrolein	ND	CCVE	0.0043	0.0086	1	mg/kg dry	EPA 8260D	12/21/25 16:12	12/22/25 05:00	PRS
Acrylonitrile	ND		0.0022	0.0043	1	mg/kg dry	EPA 8260D	12/21/25 16:12	12/22/25 05:00	PRS
Benzene	ND		0.0022	0.0043	1	mg/kg dry	EPA 8260D	12/21/25 16:12	12/22/25 05:00	PRS
Bromochloromethane	ND		0.0022	0.0043	1	mg/kg dry	EPA 8260D	12/21/25 16:12	12/22/25 05:00	PRS
Bromodichloromethane	ND		0.0022	0.0043	1	mg/kg dry	EPA 8260D	12/21/25 16:12	12/22/25 05:00	PRS
Bromoform	ND		0.0022	0.0043	1	mg/kg dry	EPA 8260D	12/21/25 16:12	12/22/25 05:00	PRS
Bromomethane	ND		0.0022	0.0043	1	mg/kg dry	EPA 8260D	12/21/25 16:12	12/22/25 05:00	PRS

* Analyte is not certified or the state of the samples origination does not offer certification for the Analyte

Client:	Vektor Consultants	**Sample ID:**	**25L1023-13**
Client Project:	25030016 2425 Atlantic Brooklyn 10034	**Date Received:**	12/17/2025
Client Sample ID:	25SB-5 (13-15)	**Collection Date/Time:**	12/16/25 14:40

Lab ID: **25L1023-13** **Laboratory:** ALS Environmental - Stratford

Analysis: **Volatile Organic Compounds by GC/MS** **Matrix:** Soil

Prep Method: Sample Prepared by Method: EPA 5035A

Parameter	Result	Flag	MDL	RL	Dilution	Units	Reference Method	Extracted	Analyzed	Analyst
Carbon disulfide	ND		0.0022	0.0043	1	mg/kg dry	EPA 8260D	12/21/25 16:12	12/22/25 05:00	PRS
Carbon tetrachloride	ND		0.0022	0.0043	1	mg/kg dry	EPA 8260D	12/21/25 16:12	12/22/25 05:00	PRS
Chlorobenzene	ND		0.0022	0.0043	1	mg/kg dry	EPA 8260D	12/21/25 16:12	12/22/25 05:00	PRS
Chloroethane	ND		0.0022	0.0043	1	mg/kg dry	EPA 8260D	12/21/25 16:12	12/22/25 05:00	PRS
Chloroform	ND		0.0022	0.0043	1	mg/kg dry	EPA 8260D	12/21/25 16:12	12/22/25 05:00	PRS
Chloromethane	ND		0.0022	0.0043	1	mg/kg dry	EPA 8260D	12/21/25 16:12	12/22/25 05:00	PRS
cis-1,2-Dichloroethylene	ND		0.0022	0.0043	1	mg/kg dry	EPA 8260D	12/21/25 16:12	12/22/25 05:00	PRS
cis-1,3-Dichloropropylene	ND		0.0022	0.0043	1	mg/kg dry	EPA 8260D	12/21/25 16:12	12/22/25 05:00	PRS
Cyclohexane	ND		0.0022	0.0043	1	mg/kg dry	EPA 8260D	12/21/25 16:12	12/22/25 05:00	PRS
Dibromochloromethane	ND		0.0022	0.0043	1	mg/kg dry	EPA 8260D	12/21/25 16:12	12/22/25 05:00	PRS
Dibromomethane	ND		0.0022	0.0043	1	mg/kg dry	EPA 8260D	12/21/25 16:12	12/22/25 05:00	PRS
Dichlorodifluoromethane	ND	CAL-E	0.0022	0.0043	1	mg/kg dry	EPA 8260D	12/21/25 16:12	12/22/25 05:00	PRS
Ethyl Benzene	ND		0.0022	0.0043	1	mg/kg dry	EPA 8260D	12/21/25 16:12	12/22/25 05:00	PRS
Hexachlorobutadiene	ND	UJ QL-02	0.0022	0.0043	1	mg/kg dry	EPA 8260D	12/21/25 16:12	12/22/25 05:00	PRS
Isopropylbenzene	ND		0.0022	0.0043	1	mg/kg dry	EPA 8260D	12/21/25 16:12	12/22/25 05:00	PRS
Methyl acetate	ND		0.0022	0.0043	1	mg/kg dry	EPA 8260D	12/21/25 16:12	12/22/25 05:00	PRS
Methyl tert-butyl ether (MTBE)	ND	CCVE	0.0022	0.0043	1	mg/kg dry	EPA 8260D	12/21/25 16:12	12/22/25 05:00	PRS
Methylcyclohexane	ND		0.0022	0.0043	1	mg/kg dry	EPA 8260D	12/21/25 16:12	12/22/25 05:00	PRS
* Methylene chloride	ND		0.0043	0.0086	1	mg/kg dry	EPA 8260D	12/21/25 16:12	12/22/25 05:00	PRS
n-Butylbenzene	ND		0.0022	0.0043	1	mg/kg dry	EPA 8260D	12/21/25 16:12	12/22/25 05:00	PRS
n-Propylbenzene	ND		0.0022	0.0043	1	mg/kg dry	EPA 8260D	12/21/25 16:12	12/22/25 05:00	PRS
o-Xylene	ND		0.0022	0.0043	1	mg/kg dry	EPA 8260D	12/21/25 16:12	12/22/25 05:00	PRS
p- & m- Xylenes	ND		0.0043	0.0086	1	mg/kg dry	EPA 8260D	12/21/25 16:12	12/22/25 05:00	PRS
p-Isopropyltoluene	ND		0.0022	0.0043	1	mg/kg dry	EPA 8260D	12/21/25 16:12	12/22/25 05:00	PRS
sec-Butylbenzene	ND		0.0022	0.0043	1	mg/kg dry	EPA 8260D	12/21/25 16:12	12/22/25 05:00	PRS
Styrene	ND	UJ QL-02	0.0022	0.0043	1	mg/kg dry	EPA 8260D	12/21/25 16:12	12/22/25 05:00	PRS
tert-Butyl alcohol (TBA)	ND		0.011	0.022	1	mg/kg dry	EPA 8260D	12/21/25 16:12	12/22/25 05:00	PRS
tert-Butylbenzene	ND		0.0022	0.0043	1	mg/kg dry	EPA 8260D	12/21/25 16:12	12/22/25 05:00	PRS
Tetrachloroethylene	ND	UJQL-02, ICVE	0.0022	0.0043	1	mg/kg dry	EPA 8260D	12/21/25 16:12	12/22/25 05:00	PRS
Toluene	ND		0.0022	0.0043	1	mg/kg dry	EPA 8260D	12/21/25 16:12	12/22/25 05:00	PRS
trans-1,2-Dichloroethylene	ND	CCVE	0.0022	0.0043	1	mg/kg dry	EPA 8260D	12/21/25 16:12	12/22/25 05:00	PRS
trans-1,3-Dichloropropylene	ND		0.0022	0.0043	1	mg/kg dry	EPA 8260D	12/21/25 16:12	12/22/25 05:00	PRS
Trichloroethylene	ND		0.0022	0.0043	1	mg/kg dry	EPA 8260D	12/21/25 16:12	12/22/25 05:00	PRS
Trichlorofluoromethane	ND		0.0022	0.0043	1	mg/kg dry	EPA 8260D	12/21/25 16:12	12/22/25 05:00	PRS
Vinyl Chloride	ND		0.0022	0.0043	1	mg/kg dry	EPA 8260D	12/21/25 16:12	12/22/25 05:00	PRS
Xylenes, Total	ND		0.0065	0.013	1	mg/kg dry	EPA 8260D	12/21/25 16:12	12/22/25 05:00	PRS

Surrogate Recoveries	Result	Flag	Acceptance Range	Reference Method	Analyzed
Surrogate: SURR: 1,2-Dichloroethane-d4	*106 %*		*77-125*	*EPA 8260D*	*12/22/25 05:00*
Surrogate: SURR: Toluene-d8	*102 %*		*85-120*	*EPA 8260D*	*12/22/25 05:00*
Surrogate: SURR: p-Bromofluorobenzene	*100 %*		*76-130*	*EPA 8260D*	*12/22/25 05:00*

* Analyte is not certified or the state of the samples origination does not offer certification for the Analyte

Client:	Vektor Consultants	**Sample ID:**	**25L1023-13**
Client Project:	25030016 2425 Atlantic Brooklyn 10034	**Date Received:**	12/17/2025
Client Sample ID:	25SB-5 (13-15)	**Collection Date/Time:**	12/16/25 14:40

Lab ID:	**25L1023-13**	**Laboratory:**	ALS Environmental - Stratford
Analysis:	**Miscellaneous Physical Parameters**	**Matrix:**	Soil
Prep Method:	Sample Prepared by Method: % Solids Prep		

Parameter	Result	Flag	MDL	RL	Dilution	Units	Reference Method	Extracted	Analyzed	Analyst
* % Solids	**96.5**		0.100	0.100	1	%	SM 2540G	12/18/25 9:44	12/18/25 14:45	CD

Client:	Vektor Consultants	**Sample ID:**	**25L1023-14**
Client Project:	25030016 2425 Atlantic Brooklyn 10034	**Date Received:**	12/17/2025
Client Sample ID:	25SB-6 (5-7)	**Collection Date/Time:**	12/16/25 15:12

Lab ID:	**25L1023-14**	**Laboratory:**	ALS Environmental - Stratford
Analysis:	**Volatile Organic Compounds by GC/MS**	**Matrix:**	Soil
Prep Method:	Sample Prepared by Method: EPA 5035A		

Parameter	Result	Flag	MDL	RL	Dilution	Units	Reference Method	Extracted	Analyzed	Analyst
1,1,1,2-Tetrachloroethane	ND		0.0030	0.0060	1	mg/kg dry	EPA 8260D	12/21/25 17:29	12/22/25 03:18	PRS
1,1,1-Trichloroethane	ND		0.0030	0.0060	1	mg/kg dry	EPA 8260D	12/21/25 17:29	12/22/25 03:18	PRS
1,1,2,2-Tetrachloroethane	ND		0.0030	0.0060	1	mg/kg dry	EPA 8260D	12/21/25 17:29	12/22/25 03:18	PRS
1,1,2-Trichloro-1,2,2-trifluoroethane (Freon 113)	ND		0.0030	0.0060	1	mg/kg dry	EPA 8260D	12/21/25 17:29	12/22/25 03:18	PRS
1,1,2-Trichloroethane	ND		0.0030	0.0060	1	mg/kg dry	EPA 8260D	12/21/25 17:29	12/22/25 03:18	PRS
1,1-Dichloroethane	ND		0.0030	0.0060	1	mg/kg dry	EPA 8260D	12/21/25 17:29	12/22/25 03:18	PRS
1,1-Dichloroethylene	ND	CAL-E, CCVE	0.0030	0.0060	1	mg/kg dry	EPA 8260D	12/21/25 17:29	12/22/25 03:18	PRS
1,2,3-Trichlorobenzene	ND		0.0030	0.0060	1	mg/kg dry	EPA 8260D	12/21/25 17:29	12/22/25 03:18	PRS
1,2,3-Trichloropropane	ND		0.0030	0.0060	1	mg/kg dry	EPA 8260D	12/21/25 17:29	12/22/25 03:18	PRS
1,2,4-Trichlorobenzene	ND		0.0030	0.0060	1	mg/kg dry	EPA 8260D	12/21/25 17:29	12/22/25 03:18	PRS
1,2,4-Trimethylbenzene	ND		0.0030	0.0060	1	mg/kg dry	EPA 8260D	12/21/25 17:29	12/22/25 03:18	PRS
1,2-Dibromo-3-chloropropane	ND		0.0030	0.0060	1	mg/kg dry	EPA 8260D	12/21/25 17:29	12/22/25 03:18	PRS
1,2-Dibromoethane	ND		0.0030	0.0060	1	mg/kg dry	EPA 8260D	12/21/25 17:29	12/22/25 03:18	PRS
1,2-Dichlorobenzene	ND		0.0030	0.0060	1	mg/kg dry	EPA 8260D	12/21/25 17:29	12/22/25 03:18	PRS
1,2-Dichloroethane	ND		0.0030	0.0060	1	mg/kg dry	EPA 8260D	12/21/25 17:29	12/22/25 03:18	PRS
1,2-Dichloropropane	ND		0.0030	0.0060	1	mg/kg dry	EPA 8260D	12/21/25 17:29	12/22/25 03:18	PRS
1,3,5-Trimethylbenzene	ND		0.0030	0.0060	1	mg/kg dry	EPA 8260D	12/21/25 17:29	12/22/25 03:18	PRS
1,3-Dichlorobenzene	ND		0.0030	0.0060	1	mg/kg dry	EPA 8260D	12/21/25 17:29	12/22/25 03:18	PRS
1,4-Dichlorobenzene	ND		0.0030	0.0060	1	mg/kg dry	EPA 8260D	12/21/25 17:29	12/22/25 03:18	PRS
2-Butanone	ND		0.0030	0.0060	1	mg/kg dry	EPA 8260D	12/21/25 17:29	12/22/25 03:18	PRS
2-Hexanone	ND		0.0030	0.0060	1	mg/kg dry	EPA 8260D	12/21/25 17:29	12/22/25 03:18	PRS
4-Methyl-2-pentanone	ND		0.0030	0.0060	1	mg/kg dry	EPA 8260D	12/21/25 17:29	12/22/25 03:18	PRS
Acetone	ND		0.0060	0.012	1	mg/kg dry	EPA 8260D	12/21/25 17:29	12/22/25 03:18	PRS
Acrolein	ND	CCVE	0.0060	0.012	1	mg/kg dry	EPA 8260D	12/21/25 17:29	12/22/25 03:18	PRS
Acrylonitrile	ND		0.0030	0.0060	1	mg/kg dry	EPA 8260D	12/21/25 17:29	12/22/25 03:18	PRS
Benzene	ND		0.0030	0.0060	1	mg/kg dry	EPA 8260D	12/21/25 17:29	12/22/25 03:18	PRS
Bromochloromethane	ND		0.0030	0.0060	1	mg/kg dry	EPA 8260D	12/21/25 17:29	12/22/25 03:18	PRS
Bromodichloromethane	ND		0.0030	0.0060	1	mg/kg dry	EPA 8260D	12/21/25 17:29	12/22/25 03:18	PRS
Bromoform	ND		0.0030	0.0060	1	mg/kg dry	EPA 8260D	12/21/25 17:29	12/22/25 03:18	PRS
Bromomethane	ND		0.0030	0.0060	1	mg/kg dry	EPA 8260D	12/21/25 17:29	12/22/25 03:18	PRS

* Analyte is not certified or the state of the samples origination does not offer certification for the Analyte

Client:	Vektor Consultants	**Sample ID:**	**25L1023-14**
Client Project:	25030016 2425 Atlantic Brooklyn 10034	**Date Received:**	12/17/2025
Client Sample ID:	25SB-6 (5-7)	**Collection Date/Time:**	12/16/25 15:12

Lab ID: **25L1023-14** **Laboratory:** ALS Environmental - Stratford

Analysis: **Volatile Organic Compounds by GC/MS** **Matrix:** Soil

Prep Method: Sample Prepared by Method: EPA 5035A

Parameter	Result	Flag	MDL	RL	Dilution	Units	Reference Method	Extracted	Analyzed	Analyst
Carbon disulfide	ND		0.0030	0.0060	1	mg/kg dry	EPA 8260D	12/21/25 17:29	12/22/25 03:18	PRS
Carbon tetrachloride	ND		0.0030	0.0060	1	mg/kg dry	EPA 8260D	12/21/25 17:29	12/22/25 03:18	PRS
Chlorobenzene	ND		0.0030	0.0060	1	mg/kg dry	EPA 8260D	12/21/25 17:29	12/22/25 03:18	PRS
Chloroethane	ND		0.0030	0.0060	1	mg/kg dry	EPA 8260D	12/21/25 17:29	12/22/25 03:18	PRS
Chloroform	ND		0.0030	0.0060	1	mg/kg dry	EPA 8260D	12/21/25 17:29	12/22/25 03:18	PRS
Chloromethane	ND		0.0030	0.0060	1	mg/kg dry	EPA 8260D	12/21/25 17:29	12/22/25 03:18	PRS
cis-1,2-Dichloroethylene	**0.0062**		0.0030	0.0060	1	mg/kg dry	EPA 8260D	12/21/25 17:29	12/22/25 03:18	PRS
cis-1,3-Dichloropropylene	ND		0.0030	0.0060	1	mg/kg dry	EPA 8260D	12/21/25 17:29	12/22/25 03:18	PRS
Cyclohexane	ND		0.0030	0.0060	1	mg/kg dry	EPA 8260D	12/21/25 17:29	12/22/25 03:18	PRS
Dibromochloromethane	ND		0.0030	0.0060	1	mg/kg dry	EPA 8260D	12/21/25 17:29	12/22/25 03:18	PRS
Dibromomethane	ND		0.0030	0.0060	1	mg/kg dry	EPA 8260D	12/21/25 17:29	12/22/25 03:18	PRS
Dichlorodifluoromethane	ND	CAL-E	0.0030	0.0060	1	mg/kg dry	EPA 8260D	12/21/25 17:29	12/22/25 03:18	PRS
Ethyl Benzene	ND		0.0030	0.0060	1	mg/kg dry	EPA 8260D	12/21/25 17:29	12/22/25 03:18	PRS
Hexachlorobutadiene	ND	UJ QL-02	0.0030	0.0060	1	mg/kg dry	EPA 8260D	12/21/25 17:29	12/22/25 03:18	PRS
Isopropylbenzene	ND		0.0030	0.0060	1	mg/kg dry	EPA 8260D	12/21/25 17:29	12/22/25 03:18	PRS
Methyl acetate	ND		0.0030	0.0060	1	mg/kg dry	EPA 8260D	12/21/25 17:29	12/22/25 03:18	PRS
Methyl tert-butyl ether (MTBE)	ND		0.0030	0.0060	1	mg/kg dry	EPA 8260D	12/21/25 17:29	12/22/25 03:18	PRS
Methylcyclohexane	**0.0031**	J	0.0030	0.0060	1	mg/kg dry	EPA 8260D	12/21/25 17:29	12/22/25 03:18	PRS
* Methylene chloride	ND		0.0060	0.012	1	mg/kg dry	EPA 8260D	12/21/25 17:29	12/22/25 03:18	PRS
n-Butylbenzene	ND	UJ QL-02	0.0030	0.0060	1	mg/kg dry	EPA 8260D	12/21/25 17:29	12/22/25 03:18	PRS
n-Propylbenzene	ND		0.0030	0.0060	1	mg/kg dry	EPA 8260D	12/21/25 17:29	12/22/25 03:18	PRS
o-Xylene	ND		0.0030	0.0060	1	mg/kg dry	EPA 8260D	12/21/25 17:29	12/22/25 03:18	PRS
p- & m- Xylenes	ND		0.0060	0.012	1	mg/kg dry	EPA 8260D	12/21/25 17:29	12/22/25 03:18	PRS
p-Isopropyltoluene	ND		0.0030	0.0060	1	mg/kg dry	EPA 8260D	12/21/25 17:29	12/22/25 03:18	PRS
sec-Butylbenzene	ND		0.0030	0.0060	1	mg/kg dry	EPA 8260D	12/21/25 17:29	12/22/25 03:18	PRS
Styrene	ND		0.0030	0.0060	1	mg/kg dry	EPA 8260D	12/21/25 17:29	12/22/25 03:18	PRS
tert-Butyl alcohol (TBA)	ND		0.015	0.030	1	mg/kg dry	EPA 8260D	12/21/25 17:29	12/22/25 03:18	PRS
tert-Butylbenzene	ND		0.0030	0.0060	1	mg/kg dry	EPA 8260D	12/21/25 17:29	12/22/25 03:18	PRS
Tetrachloroethylene	**0.015**	J- QL-02, ICVE	0.0030	0.0060	1	mg/kg dry	EPA 8260D	12/21/25 17:29	12/22/25 03:18	PRS
Toluene	ND		0.0030	0.0060	1	mg/kg dry	EPA 8260D	12/21/25 17:29	12/22/25 03:18	PRS
trans-1,2-Dichloroethylene	ND		0.0030	0.0060	1	mg/kg dry	EPA 8260D	12/21/25 17:29	12/22/25 03:18	PRS
trans-1,3-Dichloropropylene	ND		0.0030	0.0060	1	mg/kg dry	EPA 8260D	12/21/25 17:29	12/22/25 03:18	PRS
Trichloroethylene	**0.17**		0.0030	0.0060	1	mg/kg dry	EPA 8260D	12/21/25 17:29	12/22/25 03:18	PRS
Trichlorofluoromethane	ND		0.0030	0.0060	1	mg/kg dry	EPA 8260D	12/21/25 17:29	12/22/25 03:18	PRS
Vinyl Chloride	ND		0.0030	0.0060	1	mg/kg dry	EPA 8260D	12/21/25 17:29	12/22/25 03:18	PRS
Xylenes, Total	ND		0.0090	0.018	1	mg/kg dry	EPA 8260D	12/21/25 17:29	12/22/25 03:18	PRS

Surrogate Recoveries	Result	Flag	Acceptance Range	Reference Method	Analyzed
Surrogate: SURR: 1,2-Dichloroethane-d4	*108 %*		*77-125*	*EPA 8260D*	*12/22/25 03:18*
Surrogate: SURR: Toluene-d8	*99.3 %*		*85-120*	*EPA 8260D*	*12/22/25 03:18*
Surrogate: SURR: p-Bromofluorobenzene	*101 %*		*76-130*	*EPA 8260D*	*12/22/25 03:18*

* Analyte is not certified or the state of the samples origination does not offer certification for the Analyte

Client:	Vektor Consultants	**Sample ID:**	**25L1023-14**
Client Project:	25030016 2425 Atlantic Brooklyn 10034	**Date Received:**	12/17/2025
Client Sample ID:	25SB-6 (5-7)	**Collection Date/Time:**	12/16/25 15:12

Lab ID:	**25L1023-14**	**Laboratory:**	ALS Environmental - Stratford
Analysis:	**Miscellaneous Physical Parameters**	**Matrix:**	Soil
Prep Method:	Sample Prepared by Method: % Solids Prep		

Parameter	Result	Flag	MDL	RL	Dilution	Units	Reference Method	Extracted	Analyzed	Analyst
* % Solids	**90.9**		0.100	0.100	1	%	SM 2540G	12/18/25 9:44	12/18/25 14:45	CD

Client:	Vektor Consultants	**Sample ID:**	**25L1023-16**
Client Project:	25030016 2425 Atlantic Brooklyn 10034	**Date Received:**	12/17/2025
Client Sample ID:	25SB-6 (9-11)	**Collection Date/Time:**	12/16/25 15:16

Lab ID:	**25L1023-16**	**Laboratory:**	ALS Environmental - Stratford
Analysis:	**Volatile Organic Compounds by GC/MS**	**Matrix:**	Soil
Prep Method:	Sample Prepared by Method: EPA 5035A		

Parameter	Result	Flag	MDL	RL	Dilution	Units	Reference Method	Extracted	Analyzed	Analyst
1,1,1,2-Tetrachloroethane	ND		0.0024	0.0049	1	mg/kg dry	EPA 8260D	12/21/25 17:29	12/22/25 03:45	PRS
1,1,1-Trichloroethane	ND		0.0024	0.0049	1	mg/kg dry	EPA 8260D	12/21/25 17:29	12/22/25 03:45	PRS
1,1,2,2-Tetrachloroethane	ND		0.0024	0.0049	1	mg/kg dry	EPA 8260D	12/21/25 17:29	12/22/25 03:45	PRS
1,1,2-Trichloro-1,2,2-trifluoroethane (Freon 113)	ND		0.0024	0.0049	1	mg/kg dry	EPA 8260D	12/21/25 17:29	12/22/25 03:45	PRS
1,1,2-Trichloroethane	ND		0.0024	0.0049	1	mg/kg dry	EPA 8260D	12/21/25 17:29	12/22/25 03:45	PRS
1,1-Dichloroethane	ND		0.0024	0.0049	1	mg/kg dry	EPA 8260D	12/21/25 17:29	12/22/25 03:45	PRS
1,1-Dichloroethylene	ND	CAL-E, CCVE	0.0024	0.0049	1	mg/kg dry	EPA 8260D	12/21/25 17:29	12/22/25 03:45	PRS
1,2,3-Trichlorobenzene	ND		0.0024	0.0049	1	mg/kg dry	EPA 8260D	12/21/25 17:29	12/22/25 03:45	PRS
1,2,3-Trichloropropane	ND		0.0024	0.0049	1	mg/kg dry	EPA 8260D	12/21/25 17:29	12/22/25 03:45	PRS
1,2,4-Trichlorobenzene	ND		0.0024	0.0049	1	mg/kg dry	EPA 8260D	12/21/25 17:29	12/22/25 03:45	PRS
1,2,4-Trimethylbenzene	ND		0.0024	0.0049	1	mg/kg dry	EPA 8260D	12/21/25 17:29	12/22/25 03:45	PRS
1,2-Dibromo-3-chloropropane	ND		0.0024	0.0049	1	mg/kg dry	EPA 8260D	12/21/25 17:29	12/22/25 03:45	PRS
1,2-Dibromoethane	ND		0.0024	0.0049	1	mg/kg dry	EPA 8260D	12/21/25 17:29	12/22/25 03:45	PRS
1,2-Dichlorobenzene	ND		0.0024	0.0049	1	mg/kg dry	EPA 8260D	12/21/25 17:29	12/22/25 03:45	PRS
1,2-Dichloroethane	ND		0.0024	0.0049	1	mg/kg dry	EPA 8260D	12/21/25 17:29	12/22/25 03:45	PRS
1,2-Dichloropropane	ND		0.0024	0.0049	1	mg/kg dry	EPA 8260D	12/21/25 17:29	12/22/25 03:45	PRS
1,3,5-Trimethylbenzene	ND		0.0024	0.0049	1	mg/kg dry	EPA 8260D	12/21/25 17:29	12/22/25 03:45	PRS
1,3-Dichlorobenzene	ND		0.0024	0.0049	1	mg/kg dry	EPA 8260D	12/21/25 17:29	12/22/25 03:45	PRS
1,4-Dichlorobenzene	ND		0.0024	0.0049	1	mg/kg dry	EPA 8260D	12/21/25 17:29	12/22/25 03:45	PRS
2-Butanone	ND		0.0024	0.0049	1	mg/kg dry	EPA 8260D	12/21/25 17:29	12/22/25 03:45	PRS
2-Hexanone	ND		0.0024	0.0049	1	mg/kg dry	EPA 8260D	12/21/25 17:29	12/22/25 03:45	PRS
4-Methyl-2-pentanone	ND		0.0024	0.0049	1	mg/kg dry	EPA 8260D	12/21/25 17:29	12/22/25 03:45	PRS
Acetone	ND		0.0049	0.0098	1	mg/kg dry	EPA 8260D	12/21/25 17:29	12/22/25 03:45	PRS
Acrolein	ND	CCVE	0.0049	0.0098	1	mg/kg dry	EPA 8260D	12/21/25 17:29	12/22/25 03:45	PRS
Acrylonitrile	ND		0.0024	0.0049	1	mg/kg dry	EPA 8260D	12/21/25 17:29	12/22/25 03:45	PRS
Benzene	ND		0.0024	0.0049	1	mg/kg dry	EPA 8260D	12/21/25 17:29	12/22/25 03:45	PRS
Bromochloromethane	ND		0.0024	0.0049	1	mg/kg dry	EPA 8260D	12/21/25 17:29	12/22/25 03:45	PRS
Bromodichloromethane	ND		0.0024	0.0049	1	mg/kg dry	EPA 8260D	12/21/25 17:29	12/22/25 03:45	PRS
Bromoform	ND		0.0024	0.0049	1	mg/kg dry	EPA 8260D	12/21/25 17:29	12/22/25 03:45	PRS
Bromomethane	ND		0.0024	0.0049	1	mg/kg dry	EPA 8260D	12/21/25 17:29	12/22/25 03:45	PRS

* Analyte is not certified or the state of the samples origination does not offer certification for the Analyte

Client:	Vektor Consultants	**Sample ID:**	**25L1023-16**
Client Project:	25030016 2425 Atlantic Brooklyn 10034	**Date Received:**	12/17/2025
Client Sample ID:	25SB-6 (9-11)	**Collection Date/Time:**	12/16/25 15:16

Lab ID:	**25L1023-16**	**Laboratory:**	ALS Environmental - Stratford
Analysis:	**Volatile Organic Compounds by GC/MS**	**Matrix:**	Soil
Prep Method:	Sample Prepared by Method: EPA 5035A		

Parameter	Result	Flag	MDL	RL	Dilution	Units	Reference Method	Extracted	Analyzed	Analyst
Carbon disulfide	ND		0.0024	0.0049	1	mg/kg dry	EPA 8260D	12/21/25 17:29	12/22/25 03:45	PRS
Carbon tetrachloride	ND		0.0024	0.0049	1	mg/kg dry	EPA 8260D	12/21/25 17:29	12/22/25 03:45	PRS
Chlorobenzene	ND		0.0024	0.0049	1	mg/kg dry	EPA 8260D	12/21/25 17:29	12/22/25 03:45	PRS
Chloroethane	ND		0.0024	0.0049	1	mg/kg dry	EPA 8260D	12/21/25 17:29	12/22/25 03:45	PRS
Chloroform	ND		0.0024	0.0049	1	mg/kg dry	EPA 8260D	12/21/25 17:29	12/22/25 03:45	PRS
Chloromethane	ND		0.0024	0.0049	1	mg/kg dry	EPA 8260D	12/21/25 17:29	12/22/25 03:45	PRS
cis-1,2-Dichloroethylene	ND		0.0024	0.0049	1	mg/kg dry	EPA 8260D	12/21/25 17:29	12/22/25 03:45	PRS
cis-1,3-Dichloropropylene	ND		0.0024	0.0049	1	mg/kg dry	EPA 8260D	12/21/25 17:29	12/22/25 03:45	PRS
Cyclohexane	ND		0.0024	0.0049	1	mg/kg dry	EPA 8260D	12/21/25 17:29	12/22/25 03:45	PRS
Dibromochloromethane	ND		0.0024	0.0049	1	mg/kg dry	EPA 8260D	12/21/25 17:29	12/22/25 03:45	PRS
Dibromomethane	ND		0.0024	0.0049	1	mg/kg dry	EPA 8260D	12/21/25 17:29	12/22/25 03:45	PRS
Dichlorodifluoromethane	ND	CAL-E	0.0024	0.0049	1	mg/kg dry	EPA 8260D	12/21/25 17:29	12/22/25 03:45	PRS
Ethyl Benzene	ND		0.0024	0.0049	1	mg/kg dry	EPA 8260D	12/21/25 17:29	12/22/25 03:45	PRS
Hexachlorobutadiene	ND	UJQL-02	0.0024	0.0049	1	mg/kg dry	EPA 8260D	12/21/25 17:29	12/22/25 03:45	PRS
Isopropylbenzene	ND		0.0024	0.0049	1	mg/kg dry	EPA 8260D	12/21/25 17:29	12/22/25 03:45	PRS
Methyl acetate	ND		0.0024	0.0049	1	mg/kg dry	EPA 8260D	12/21/25 17:29	12/22/25 03:45	PRS
Methyl tert-butyl ether (MTBE)	ND		0.0024	0.0049	1	mg/kg dry	EPA 8260D	12/21/25 17:29	12/22/25 03:45	PRS
Methylcyclohexane	ND		0.0024	0.0049	1	mg/kg dry	EPA 8260D	12/21/25 17:29	12/22/25 03:45	PRS
* Methylene chloride	ND		0.0049	0.0098	1	mg/kg dry	EPA 8260D	12/21/25 17:29	12/22/25 03:45	PRS
n-Butylbenzene	ND	UJQL-02	0.0024	0.0049	1	mg/kg dry	EPA 8260D	12/21/25 17:29	12/22/25 03:45	PRS
n-Propylbenzene	ND		0.0024	0.0049	1	mg/kg dry	EPA 8260D	12/21/25 17:29	12/22/25 03:45	PRS
o-Xylene	ND		0.0024	0.0049	1	mg/kg dry	EPA 8260D	12/21/25 17:29	12/22/25 03:45	PRS
p- & m- Xylenes	ND		0.0049	0.0098	1	mg/kg dry	EPA 8260D	12/21/25 17:29	12/22/25 03:45	PRS
p-Isopropyltoluene	ND		0.0024	0.0049	1	mg/kg dry	EPA 8260D	12/21/25 17:29	12/22/25 03:45	PRS
sec-Butylbenzene	ND		0.0024	0.0049	1	mg/kg dry	EPA 8260D	12/21/25 17:29	12/22/25 03:45	PRS
Styrene	ND		0.0024	0.0049	1	mg/kg dry	EPA 8260D	12/21/25 17:29	12/22/25 03:45	PRS
tert-Butyl alcohol (TBA)	ND		0.012	0.024	1	mg/kg dry	EPA 8260D	12/21/25 17:29	12/22/25 03:45	PRS
tert-Butylbenzene	ND		0.0024	0.0049	1	mg/kg dry	EPA 8260D	12/21/25 17:29	12/22/25 03:45	PRS
Tetrachloroethylene	ND	UJICVE, QL-02	0.0024	0.0049	1	mg/kg dry	EPA 8260D	12/21/25 17:29	12/22/25 03:45	PRS
Toluene	ND		0.0024	0.0049	1	mg/kg dry	EPA 8260D	12/21/25 17:29	12/22/25 03:45	PRS
trans-1,2-Dichloroethylene	ND		0.0024	0.0049	1	mg/kg dry	EPA 8260D	12/21/25 17:29	12/22/25 03:45	PRS
trans-1,3-Dichloropropylene	ND		0.0024	0.0049	1	mg/kg dry	EPA 8260D	12/21/25 17:29	12/22/25 03:45	PRS
Trichloroethylene	ND		0.0024	0.0049	1	mg/kg dry	EPA 8260D	12/21/25 17:29	12/22/25 03:45	PRS
Trichlorofluoromethane	ND		0.0024	0.0049	1	mg/kg dry	EPA 8260D	12/21/25 17:29	12/22/25 03:45	PRS
Vinyl Chloride	ND		0.0024	0.0049	1	mg/kg dry	EPA 8260D	12/21/25 17:29	12/22/25 03:45	PRS
Xylenes, Total	ND		0.0073	0.015	1	mg/kg dry	EPA 8260D	12/21/25 17:29	12/22/25 03:45	PRS

Surrogate Recoveries	Result	Flag	Acceptance Range	Reference Method	Analyzed
Surrogate: SURR: 1,2-Dichloroethane-d4	*109 %*		*77-125*	*EPA 8260D*	*12/22/25 03:45*
Surrogate: SURR: Toluene-d8	*98.1 %*		*85-120*	*EPA 8260D*	*12/22/25 03:45*
Surrogate: SURR: p-Bromofluorobenzene	*101 %*		*76-130*	*EPA 8260D*	*12/22/25 03:45*

* Analyte is not certified or the state of the samples origination does not offer certification for the Analyte

Client:	Vektor Consultants	**Sample ID:**	**25L1023-16**
Client Project:	25030016 2425 Atlantic Brooklyn 10034	**Date Received:**	12/17/2025
Client Sample ID:	25SB-6 (9-11)	**Collection Date/Time:**	12/16/25 15:16

Lab ID:	**25L1023-16**	**Laboratory:**	ALS Environmental - Stratford
Analysis:	**Miscellaneous Physical Parameters**	**Matrix:**	Soil
Prep Method:	Sample Prepared by Method: % Solids Prep		

Parameter	Result	Flag	MDL	RL	Dilution	Units	Reference Method	Extracted	Analyzed	Analyst
* % Solids	**95.5**		0.100	0.100	1	%	SM 2540G	12/18/25 9:44	12/18/25 14:45	CD

Client:	Vektor Consultants	**Sample ID:**	**25L1023-18**
Client Project:	25030016 2425 Atlantic Brooklyn 10034	**Date Received:**	12/17/2025
Client Sample ID:	25SB-6 (13-15)	**Collection Date/Time:**	12/16/25 15:20

Lab ID:	**25L1023-18**	**Laboratory:**	ALS Environmental - Stratford
Analysis:	**Volatile Organic Compounds by GC/MS**	**Matrix:**	Soil
Prep Method:	Sample Prepared by Method: EPA 5035A		

Parameter	Result	Flag	MDL	RL	Dilution	Units	Reference Method	Extracted	Analyzed	Analyst
1,1,1,2-Tetrachloroethane	ND		0.0030	0.0059	1	mg/kg dry	EPA 8260D	12/21/25 17:29	12/22/25 04:12	PRS
1,1,1-Trichloroethane	ND		0.0030	0.0059	1	mg/kg dry	EPA 8260D	12/21/25 17:29	12/22/25 04:12	PRS
1,1,2,2-Tetrachloroethane	ND		0.0030	0.0059	1	mg/kg dry	EPA 8260D	12/21/25 17:29	12/22/25 04:12	PRS
1,1,2-Trichloro-1,2,2-trifluoroethane (Freon 113)	ND		0.0030	0.0059	1	mg/kg dry	EPA 8260D	12/21/25 17:29	12/22/25 04:12	PRS
1,1,2-Trichloroethane	ND		0.0030	0.0059	1	mg/kg dry	EPA 8260D	12/21/25 17:29	12/22/25 04:12	PRS
1,1-Dichloroethane	ND		0.0030	0.0059	1	mg/kg dry	EPA 8260D	12/21/25 17:29	12/22/25 04:12	PRS
1,1-Dichloroethylene	ND	CAL-E, CCVE	0.0030	0.0059	1	mg/kg dry	EPA 8260D	12/21/25 17:29	12/22/25 04:12	PRS
1,2,3-Trichlorobenzene	ND		0.0030	0.0059	1	mg/kg dry	EPA 8260D	12/21/25 17:29	12/22/25 04:12	PRS
1,2,3-Trichloropropane	ND		0.0030	0.0059	1	mg/kg dry	EPA 8260D	12/21/25 17:29	12/22/25 04:12	PRS
1,2,4-Trichlorobenzene	ND		0.0030	0.0059	1	mg/kg dry	EPA 8260D	12/21/25 17:29	12/22/25 04:12	PRS
1,2,4-Trimethylbenzene	ND		0.0030	0.0059	1	mg/kg dry	EPA 8260D	12/21/25 17:29	12/22/25 04:12	PRS
1,2-Dibromo-3-chloropropane	ND		0.0030	0.0059	1	mg/kg dry	EPA 8260D	12/21/25 17:29	12/22/25 04:12	PRS
1,2-Dibromoethane	ND		0.0030	0.0059	1	mg/kg dry	EPA 8260D	12/21/25 17:29	12/22/25 04:12	PRS
1,2-Dichlorobenzene	ND		0.0030	0.0059	1	mg/kg dry	EPA 8260D	12/21/25 17:29	12/22/25 04:12	PRS
1,2-Dichloroethane	ND		0.0030	0.0059	1	mg/kg dry	EPA 8260D	12/21/25 17:29	12/22/25 04:12	PRS
1,2-Dichloropropane	ND		0.0030	0.0059	1	mg/kg dry	EPA 8260D	12/21/25 17:29	12/22/25 04:12	PRS
1,3,5-Trimethylbenzene	ND		0.0030	0.0059	1	mg/kg dry	EPA 8260D	12/21/25 17:29	12/22/25 04:12	PRS
1,3-Dichlorobenzene	ND		0.0030	0.0059	1	mg/kg dry	EPA 8260D	12/21/25 17:29	12/22/25 04:12	PRS
1,4-Dichlorobenzene	ND		0.0030	0.0059	1	mg/kg dry	EPA 8260D	12/21/25 17:29	12/22/25 04:12	PRS
2-Butanone	ND		0.0030	0.0059	1	mg/kg dry	EPA 8260D	12/21/25 17:29	12/22/25 04:12	PRS
2-Hexanone	ND		0.0030	0.0059	1	mg/kg dry	EPA 8260D	12/21/25 17:29	12/22/25 04:12	PRS
4-Methyl-2-pentanone	ND		0.0030	0.0059	1	mg/kg dry	EPA 8260D	12/21/25 17:29	12/22/25 04:12	PRS
Acetone	ND		0.0059	0.012	1	mg/kg dry	EPA 8260D	12/21/25 17:29	12/22/25 04:12	PRS
Acrolein	ND	CCVE	0.0059	0.012	1	mg/kg dry	EPA 8260D	12/21/25 17:29	12/22/25 04:12	PRS
Acrylonitrile	ND		0.0030	0.0059	1	mg/kg dry	EPA 8260D	12/21/25 17:29	12/22/25 04:12	PRS
Benzene	ND		0.0030	0.0059	1	mg/kg dry	EPA 8260D	12/21/25 17:29	12/22/25 04:12	PRS
Bromochloromethane	ND		0.0030	0.0059	1	mg/kg dry	EPA 8260D	12/21/25 17:29	12/22/25 04:12	PRS
Bromodichloromethane	ND		0.0030	0.0059	1	mg/kg dry	EPA 8260D	12/21/25 17:29	12/22/25 04:12	PRS
Bromoform	ND		0.0030	0.0059	1	mg/kg dry	EPA 8260D	12/21/25 17:29	12/22/25 04:12	PRS
Bromomethane	ND		0.0030	0.0059	1	mg/kg dry	EPA 8260D	12/21/25 17:29	12/22/25 04:12	PRS

* Analyte is not certified or the state of the samples origination does not offer certification for the Analyte

Client:	Vektor Consultants	**Sample ID:**	**25L1023-18**
Client Project:	25030016 2425 Atlantic Brooklyn 10034	**Date Received:**	12/17/2025
Client Sample ID:	25SB-6 (13-15)	**Collection Date/Time:**	12/16/25 15:20

Lab ID:	**25L1023-18**	**Laboratory:**	ALS Environmental - Stratford
Analysis:	**Volatile Organic Compounds by GC/MS**	**Matrix:**	Soil
Prep Method:	Sample Prepared by Method: EPA 5035A		

Parameter	Result	Flag	MDL	RL	Dilution	Units	Reference Method	Extracted	Analyzed	Analyst
Carbon disulfide	ND		0.0030	0.0059	1	mg/kg dry	EPA 8260D	12/21/25 17:29	12/22/25 04:12	PRS
Carbon tetrachloride	ND		0.0030	0.0059	1	mg/kg dry	EPA 8260D	12/21/25 17:29	12/22/25 04:12	PRS
Chlorobenzene	ND		0.0030	0.0059	1	mg/kg dry	EPA 8260D	12/21/25 17:29	12/22/25 04:12	PRS
Chloroethane	ND		0.0030	0.0059	1	mg/kg dry	EPA 8260D	12/21/25 17:29	12/22/25 04:12	PRS
Chloroform	ND		0.0030	0.0059	1	mg/kg dry	EPA 8260D	12/21/25 17:29	12/22/25 04:12	PRS
Chloromethane	ND		0.0030	0.0059	1	mg/kg dry	EPA 8260D	12/21/25 17:29	12/22/25 04:12	PRS
cis-1,2-Dichloroethylene	ND		0.0030	0.0059	1	mg/kg dry	EPA 8260D	12/21/25 17:29	12/22/25 04:12	PRS
cis-1,3-Dichloropropylene	ND		0.0030	0.0059	1	mg/kg dry	EPA 8260D	12/21/25 17:29	12/22/25 04:12	PRS
Cyclohexane	ND		0.0030	0.0059	1	mg/kg dry	EPA 8260D	12/21/25 17:29	12/22/25 04:12	PRS
Dibromochloromethane	ND		0.0030	0.0059	1	mg/kg dry	EPA 8260D	12/21/25 17:29	12/22/25 04:12	PRS
Dibromomethane	ND		0.0030	0.0059	1	mg/kg dry	EPA 8260D	12/21/25 17:29	12/22/25 04:12	PRS
Dichlorodifluoromethane	ND	CAL-E	0.0030	0.0059	1	mg/kg dry	EPA 8260D	12/21/25 17:29	12/22/25 04:12	PRS
Ethyl Benzene	ND		0.0030	0.0059	1	mg/kg dry	EPA 8260D	12/21/25 17:29	12/22/25 04:12	PRS
Hexachlorobutadiene	ND	UJ QL-02	0.0030	0.0059	1	mg/kg dry	EPA 8260D	12/21/25 17:29	12/22/25 04:12	PRS
Isopropylbenzene	ND		0.0030	0.0059	1	mg/kg dry	EPA 8260D	12/21/25 17:29	12/22/25 04:12	PRS
Methyl acetate	ND		0.0030	0.0059	1	mg/kg dry	EPA 8260D	12/21/25 17:29	12/22/25 04:12	PRS
Methyl tert-butyl ether (MTBE)	ND		0.0030	0.0059	1	mg/kg dry	EPA 8260D	12/21/25 17:29	12/22/25 04:12	PRS
Methylcyclohexane	ND		0.0030	0.0059	1	mg/kg dry	EPA 8260D	12/21/25 17:29	12/22/25 04:12	PRS
* Methylene chloride	ND		0.0059	0.012	1	mg/kg dry	EPA 8260D	12/21/25 17:29	12/22/25 04:12	PRS
n-Butylbenzene	ND	UJ QL-02	0.0030	0.0059	1	mg/kg dry	EPA 8260D	12/21/25 17:29	12/22/25 04:12	PRS
n-Propylbenzene	ND		0.0030	0.0059	1	mg/kg dry	EPA 8260D	12/21/25 17:29	12/22/25 04:12	PRS
o-Xylene	ND		0.0030	0.0059	1	mg/kg dry	EPA 8260D	12/21/25 17:29	12/22/25 04:12	PRS
p- & m- Xylenes	ND		0.0059	0.012	1	mg/kg dry	EPA 8260D	12/21/25 17:29	12/22/25 04:12	PRS
p-Isopropyltoluene	ND		0.0030	0.0059	1	mg/kg dry	EPA 8260D	12/21/25 17:29	12/22/25 04:12	PRS
sec-Butylbenzene	ND		0.0030	0.0059	1	mg/kg dry	EPA 8260D	12/21/25 17:29	12/22/25 04:12	PRS
Styrene	ND		0.0030	0.0059	1	mg/kg dry	EPA 8260D	12/21/25 17:29	12/22/25 04:12	PRS
tert-Butyl alcohol (TBA)	ND		0.015	0.030	1	mg/kg dry	EPA 8260D	12/21/25 17:29	12/22/25 04:12	PRS
tert-Butylbenzene	ND		0.0030	0.0059	1	mg/kg dry	EPA 8260D	12/21/25 17:29	12/22/25 04:12	PRS
Tetrachloroethylene	ND	UJ QL-02, ICVE	0.0030	0.0059	1	mg/kg dry	EPA 8260D	12/21/25 17:29	12/22/25 04:12	PRS
Toluene	ND		0.0030	0.0059	1	mg/kg dry	EPA 8260D	12/21/25 17:29	12/22/25 04:12	PRS
trans-1,2-Dichloroethylene	ND		0.0030	0.0059	1	mg/kg dry	EPA 8260D	12/21/25 17:29	12/22/25 04:12	PRS
trans-1,3-Dichloropropylene	ND		0.0030	0.0059	1	mg/kg dry	EPA 8260D	12/21/25 17:29	12/22/25 04:12	PRS
Trichloroethylene	ND		0.0030	0.0059	1	mg/kg dry	EPA 8260D	12/21/25 17:29	12/22/25 04:12	PRS
Trichlorofluoromethane	ND		0.0030	0.0059	1	mg/kg dry	EPA 8260D	12/21/25 17:29	12/22/25 04:12	PRS
Vinyl Chloride	ND		0.0030	0.0059	1	mg/kg dry	EPA 8260D	12/21/25 17:29	12/22/25 04:12	PRS
Xylenes, Total	ND		0.0089	0.018	1	mg/kg dry	EPA 8260D	12/21/25 17:29	12/22/25 04:12	PRS

Surrogate Recoveries	Result	Flag	Acceptance Range	Reference Method	Analyzed
Surrogate: SURR: 1,2-Dichloroethane-d4	*111 %*		*77-125*	*EPA 8260D*	*12/22/25 04:12*
Surrogate: SURR: Toluene-d8	*97.5 %*		*85-120*	*EPA 8260D*	*12/22/25 04:12*
Surrogate: SURR: p-Bromofluorobenzene	*99.4 %*		*76-130*	*EPA 8260D*	*12/22/25 04:12*

* Analyte is not certified or the state of the samples origination does not offer certification for the Analyte

Client:	Vektor Consultants	**Sample ID:**	**25L1023-18**
Client Project:	25030016 2425 Atlantic Brooklyn 10034	**Date Received:**	12/17/2025
Client Sample ID:	25SB-6 (13-15)	**Collection Date/Time:**	12/16/25 15:20

Lab ID:	**25L1023-18**	**Laboratory:**	ALS Environmental - Stratford
Analysis:	**Miscellaneous Physical Parameters**	**Matrix:**	Soil
Prep Method:	Sample Prepared by Method: % Solids Prep		

Parameter	Result	Flag	MDL	RL	Dilution	Units	Reference Method	Extracted	Analyzed	Analyst
* % Solids	**99.1**		0.100	0.100	1	%	SM 2540G	12/18/25 9:44	12/18/25 14:45	CD

Client:	Vektor Consultants	**Sample ID:**	**25L1023-19**
Client Project:	25030016 2425 Atlantic Brooklyn 10034	**Date Received:**	12/17/2025
Client Sample ID:	25SB-8 (5-7)	**Collection Date/Time:**	12/17/25 8:47

Lab ID:	**25L1023-19**	**Laboratory:**	ALS Environmental - Stratford
Analysis:	**Volatile Organic Compounds by GC/MS**	**Matrix:**	Soil
Prep Method:	Sample Prepared by Method: EPA 5035A		

Parameter	Result	Flag	MDL	RL	Dilution	Units	Reference Method	Extracted	Analyzed	Analyst
1,1,1,2-Tetrachloroethane	ND		0.0028	0.0056	1	mg/kg dry	EPA 8260D	12/21/25 17:29	12/22/25 04:39	PRS
1,1,1-Trichloroethane	ND		0.0028	0.0056	1	mg/kg dry	EPA 8260D	12/21/25 17:29	12/22/25 04:39	PRS
1,1,2,2-Tetrachloroethane	ND		0.0028	0.0056	1	mg/kg dry	EPA 8260D	12/21/25 17:29	12/22/25 04:39	PRS
1,1,2-Trichloro-1,2,2-trifluoroethane (Freon 113)	ND		0.0028	0.0056	1	mg/kg dry	EPA 8260D	12/21/25 17:29	12/22/25 04:39	PRS
1,1,2-Trichloroethane	ND		0.0028	0.0056	1	mg/kg dry	EPA 8260D	12/21/25 17:29	12/22/25 04:39	PRS
1,1-Dichloroethane	ND		0.0028	0.0056	1	mg/kg dry	EPA 8260D	12/21/25 17:29	12/22/25 04:39	PRS
1,1-Dichloroethylene	ND	CAL-E, CCVE	0.0028	0.0056	1	mg/kg dry	EPA 8260D	12/21/25 17:29	12/22/25 04:39	PRS
1,2,3-Trichlorobenzene	ND		0.0028	0.0056	1	mg/kg dry	EPA 8260D	12/21/25 17:29	12/22/25 04:39	PRS
1,2,3-Trichloropropane	ND		0.0028	0.0056	1	mg/kg dry	EPA 8260D	12/21/25 17:29	12/22/25 04:39	PRS
1,2,4-Trichlorobenzene	ND		0.0028	0.0056	1	mg/kg dry	EPA 8260D	12/21/25 17:29	12/22/25 04:39	PRS
1,2,4-Trimethylbenzene	ND		0.0028	0.0056	1	mg/kg dry	EPA 8260D	12/21/25 17:29	12/22/25 04:39	PRS
1,2-Dibromo-3-chloropropane	ND		0.0028	0.0056	1	mg/kg dry	EPA 8260D	12/21/25 17:29	12/22/25 04:39	PRS
1,2-Dibromoethane	ND		0.0028	0.0056	1	mg/kg dry	EPA 8260D	12/21/25 17:29	12/22/25 04:39	PRS
1,2-Dichlorobenzene	ND		0.0028	0.0056	1	mg/kg dry	EPA 8260D	12/21/25 17:29	12/22/25 04:39	PRS
1,2-Dichloroethane	ND		0.0028	0.0056	1	mg/kg dry	EPA 8260D	12/21/25 17:29	12/22/25 04:39	PRS
1,2-Dichloropropane	ND		0.0028	0.0056	1	mg/kg dry	EPA 8260D	12/21/25 17:29	12/22/25 04:39	PRS
1,3,5-Trimethylbenzene	ND		0.0028	0.0056	1	mg/kg dry	EPA 8260D	12/21/25 17:29	12/22/25 04:39	PRS
1,3-Dichlorobenzene	ND		0.0028	0.0056	1	mg/kg dry	EPA 8260D	12/21/25 17:29	12/22/25 04:39	PRS
1,4-Dichlorobenzene	ND		0.0028	0.0056	1	mg/kg dry	EPA 8260D	12/21/25 17:29	12/22/25 04:39	PRS
2-Butanone	ND		0.0028	0.0056	1	mg/kg dry	EPA 8260D	12/21/25 17:29	12/22/25 04:39	PRS
2-Hexanone	ND		0.0028	0.0056	1	mg/kg dry	EPA 8260D	12/21/25 17:29	12/22/25 04:39	PRS
4-Methyl-2-pentanone	ND		0.0028	0.0056	1	mg/kg dry	EPA 8260D	12/21/25 17:29	12/22/25 04:39	PRS
Acetone	ND		0.0056	0.011	1	mg/kg dry	EPA 8260D	12/21/25 17:29	12/22/25 04:39	PRS
Acrolein	ND	CCVE	0.0056	0.011	1	mg/kg dry	EPA 8260D	12/21/25 17:29	12/22/25 04:39	PRS
Acrylonitrile	ND		0.0028	0.0056	1	mg/kg dry	EPA 8260D	12/21/25 17:29	12/22/25 04:39	PRS
Benzene	ND		0.0028	0.0056	1	mg/kg dry	EPA 8260D	12/21/25 17:29	12/22/25 04:39	PRS
Bromochloromethane	ND		0.0028	0.0056	1	mg/kg dry	EPA 8260D	12/21/25 17:29	12/22/25 04:39	PRS
Bromodichloromethane	ND		0.0028	0.0056	1	mg/kg dry	EPA 8260D	12/21/25 17:29	12/22/25 04:39	PRS
Bromoform	ND		0.0028	0.0056	1	mg/kg dry	EPA 8260D	12/21/25 17:29	12/22/25 04:39	PRS
Bromomethane	ND		0.0028	0.0056	1	mg/kg dry	EPA 8260D	12/21/25 17:29	12/22/25 04:39	PRS

* Analyte is not certified or the state of the samples origination does not offer certification for the Analyte

Client:	Vektor Consultants	**Sample ID:**	**25L1023-19**
Client Project:	25030016 2425 Atlantic Brooklyn 10034	**Date Received:**	12/17/2025
Client Sample ID:	25SB-8 (5-7)	**Collection Date/Time:**	12/17/25 8:47

Lab ID:	**25L1023-19**	**Laboratory:**	ALS Environmental - Stratford
Analysis:	**Volatile Organic Compounds by GC/MS**	**Matrix:**	Soil
Prep Method:	Sample Prepared by Method: EPA 5035A		

Parameter	Result	Flag	MDL	RL	Dilution	Units	Reference Method	Extracted	Analyzed	Analyst
Carbon disulfide	ND		0.0028	0.0056	1	mg/kg dry	EPA 8260D	12/21/25 17:29	12/22/25 04:39	PRS
Carbon tetrachloride	ND		0.0028	0.0056	1	mg/kg dry	EPA 8260D	12/21/25 17:29	12/22/25 04:39	PRS
Chlorobenzene	ND		0.0028	0.0056	1	mg/kg dry	EPA 8260D	12/21/25 17:29	12/22/25 04:39	PRS
Chloroethane	ND		0.0028	0.0056	1	mg/kg dry	EPA 8260D	12/21/25 17:29	12/22/25 04:39	PRS
Chloroform	ND		0.0028	0.0056	1	mg/kg dry	EPA 8260D	12/21/25 17:29	12/22/25 04:39	PRS
Chloromethane	ND		0.0028	0.0056	1	mg/kg dry	EPA 8260D	12/21/25 17:29	12/22/25 04:39	PRS
cis-1,2-Dichloroethylene	ND		0.0028	0.0056	1	mg/kg dry	EPA 8260D	12/21/25 17:29	12/22/25 04:39	PRS
cis-1,3-Dichloropropylene	ND		0.0028	0.0056	1	mg/kg dry	EPA 8260D	12/21/25 17:29	12/22/25 04:39	PRS
Cyclohexane	ND		0.0028	0.0056	1	mg/kg dry	EPA 8260D	12/21/25 17:29	12/22/25 04:39	PRS
Dibromochloromethane	ND		0.0028	0.0056	1	mg/kg dry	EPA 8260D	12/21/25 17:29	12/22/25 04:39	PRS
Dibromomethane	ND		0.0028	0.0056	1	mg/kg dry	EPA 8260D	12/21/25 17:29	12/22/25 04:39	PRS
Dichlorodifluoromethane	ND	CAL-E	0.0028	0.0056	1	mg/kg dry	EPA 8260D	12/21/25 17:29	12/22/25 04:39	PRS
Ethyl Benzene	ND		0.0028	0.0056	1	mg/kg dry	EPA 8260D	12/21/25 17:29	12/22/25 04:39	PRS
Hexachlorobutadiene	ND	UJ QL-02	0.0028	0.0056	1	mg/kg dry	EPA 8260D	12/21/25 17:29	12/22/25 04:39	PRS
Isopropylbenzene	ND		0.0028	0.0056	1	mg/kg dry	EPA 8260D	12/21/25 17:29	12/22/25 04:39	PRS
Methyl acetate	ND		0.0028	0.0056	1	mg/kg dry	EPA 8260D	12/21/25 17:29	12/22/25 04:39	PRS
Methyl tert-butyl ether (MTBE)	ND		0.0028	0.0056	1	mg/kg dry	EPA 8260D	12/21/25 17:29	12/22/25 04:39	PRS
Methylcyclohexane	ND		0.0028	0.0056	1	mg/kg dry	EPA 8260D	12/21/25 17:29	12/22/25 04:39	PRS
* Methylene chloride	ND		0.0056	0.011	1	mg/kg dry	EPA 8260D	12/21/25 17:29	12/22/25 04:39	PRS
n-Butylbenzene	ND	UJ QL-02	0.0028	0.0056	1	mg/kg dry	EPA 8260D	12/21/25 17:29	12/22/25 04:39	PRS
n-Propylbenzene	ND		0.0028	0.0056	1	mg/kg dry	EPA 8260D	12/21/25 17:29	12/22/25 04:39	PRS
o-Xylene	ND		0.0028	0.0056	1	mg/kg dry	EPA 8260D	12/21/25 17:29	12/22/25 04:39	PRS
p- & m- Xylenes	ND		0.0056	0.011	1	mg/kg dry	EPA 8260D	12/21/25 17:29	12/22/25 04:39	PRS
p-Isopropyltoluene	ND		0.0028	0.0056	1	mg/kg dry	EPA 8260D	12/21/25 17:29	12/22/25 04:39	PRS
sec-Butylbenzene	ND		0.0028	0.0056	1	mg/kg dry	EPA 8260D	12/21/25 17:29	12/22/25 04:39	PRS
Styrene	ND		0.0028	0.0056	1	mg/kg dry	EPA 8260D	12/21/25 17:29	12/22/25 04:39	PRS
tert-Butyl alcohol (TBA)	ND		0.014	0.028	1	mg/kg dry	EPA 8260D	12/21/25 17:29	12/22/25 04:39	PRS
tert-Butylbenzene	ND		0.0028	0.0056	1	mg/kg dry	EPA 8260D	12/21/25 17:29	12/22/25 04:39	PRS
Tetrachloroethylene	ND	UJ QL-02, ICVE	0.0028	0.0056	1	mg/kg dry	EPA 8260D	12/21/25 17:29	12/22/25 04:39	PRS
Toluene	ND		0.0028	0.0056	1	mg/kg dry	EPA 8260D	12/21/25 17:29	12/22/25 04:39	PRS
trans-1,2-Dichloroethylene	ND		0.0028	0.0056	1	mg/kg dry	EPA 8260D	12/21/25 17:29	12/22/25 04:39	PRS
trans-1,3-Dichloropropylene	ND		0.0028	0.0056	1	mg/kg dry	EPA 8260D	12/21/25 17:29	12/22/25 04:39	PRS
Trichloroethylene	**0.0046**	J	0.0028	0.0056	1	mg/kg dry	EPA 8260D	12/21/25 17:29	12/22/25 04:39	PRS
Trichlorofluoromethane	ND		0.0028	0.0056	1	mg/kg dry	EPA 8260D	12/21/25 17:29	12/22/25 04:39	PRS
Vinyl Chloride	ND		0.0028	0.0056	1	mg/kg dry	EPA 8260D	12/21/25 17:29	12/22/25 04:39	PRS
Xylenes, Total	ND		0.0085	0.017	1	mg/kg dry	EPA 8260D	12/21/25 17:29	12/22/25 04:39	PRS

Surrogate Recoveries	Result	Flag	Acceptance Range	Reference Method	Analyzed
Surrogate: SURR: 1,2-Dichloroethane-d4	*113 %*		*77-125*	*EPA 8260D*	*12/22/25 04:39*
Surrogate: SURR: Toluene-d8	*98.3 %*		*85-120*	*EPA 8260D*	*12/22/25 04:39*
Surrogate: SURR: p-Bromofluorobenzene	*99.7 %*		*76-130*	*EPA 8260D*	*12/22/25 04:39*

* Analyte is not certified or the state of the samples origination does not offer certification for the Analyte

Client:	Vektor Consultants	**Sample ID:**	**25L1023-19**
Client Project:	25030016 2425 Atlantic Brooklyn 10034	**Date Received:**	12/17/2025
Client Sample ID:	25SB-8 (5-7)	**Collection Date/Time:**	12/17/25 8:47

Lab ID:	**25L1023-19**	**Laboratory:**	ALS Environmental - Stratford
Analysis:	**Miscellaneous Physical Parameters**	**Matrix:**	Soil
Prep Method:	Sample Prepared by Method: % Solids Prep		

Parameter	Result	Flag	MDL	RL	Dilution	Units	Reference Method	Extracted	Analyzed	Analyst
* % Solids	**89.8**		0.100	0.100	1	%	SM 2540G	12/18/25 9:44	12/18/25 14:45	CD

Client:	Vektor Consultants	**Sample ID:**	**25L1023-21**
Client Project:	25030016 2425 Atlantic Brooklyn 10034	**Date Received:**	12/17/2025
Client Sample ID:	25SB-8 (9-11)	**Collection Date/Time:**	12/17/25 8:51

Lab ID:	**25L1023-21**	**Laboratory:**	ALS Environmental - Stratford
Analysis:	**Volatile Organic Compounds by GC/MS**	**Matrix:**	Soil
Prep Method:	Sample Prepared by Method: EPA 5035A		

Parameter	Result	Flag	MDL	RL	Dilution	Units	Reference Method	Extracted	Analyzed	Analyst
1,1,1,2-Tetrachloroethane	ND		0.0026	0.0052	1	mg/kg dry	EPA 8260D	12/21/25 17:29	12/22/25 05:06	PRS
1,1,1-Trichloroethane	ND		0.0026	0.0052	1	mg/kg dry	EPA 8260D	12/21/25 17:29	12/22/25 05:06	PRS
1,1,2,2-Tetrachloroethane	ND		0.0026	0.0052	1	mg/kg dry	EPA 8260D	12/21/25 17:29	12/22/25 05:06	PRS
1,1,2-Trichloro-1,2,2-trifluoroethane (Freon 113)	ND		0.0026	0.0052	1	mg/kg dry	EPA 8260D	12/21/25 17:29	12/22/25 05:06	PRS
1,1,2-Trichloroethane	ND		0.0026	0.0052	1	mg/kg dry	EPA 8260D	12/21/25 17:29	12/22/25 05:06	PRS
1,1-Dichloroethane	ND		0.0026	0.0052	1	mg/kg dry	EPA 8260D	12/21/25 17:29	12/22/25 05:06	PRS
1,1-Dichloroethylene	ND	CAL-E, CCVE	0.0026	0.0052	1	mg/kg dry	EPA 8260D	12/21/25 17:29	12/22/25 05:06	PRS
1,2,3-Trichlorobenzene	ND		0.0026	0.0052	1	mg/kg dry	EPA 8260D	12/21/25 17:29	12/22/25 05:06	PRS
1,2,3-Trichloropropane	ND		0.0026	0.0052	1	mg/kg dry	EPA 8260D	12/21/25 17:29	12/22/25 05:06	PRS
1,2,4-Trichlorobenzene	ND		0.0026	0.0052	1	mg/kg dry	EPA 8260D	12/21/25 17:29	12/22/25 05:06	PRS
1,2,4-Trimethylbenzene	ND		0.0026	0.0052	1	mg/kg dry	EPA 8260D	12/21/25 17:29	12/22/25 05:06	PRS
1,2-Dibromo-3-chloropropane	ND		0.0026	0.0052	1	mg/kg dry	EPA 8260D	12/21/25 17:29	12/22/25 05:06	PRS
1,2-Dibromoethane	ND		0.0026	0.0052	1	mg/kg dry	EPA 8260D	12/21/25 17:29	12/22/25 05:06	PRS
1,2-Dichlorobenzene	ND		0.0026	0.0052	1	mg/kg dry	EPA 8260D	12/21/25 17:29	12/22/25 05:06	PRS
1,2-Dichloroethane	ND		0.0026	0.0052	1	mg/kg dry	EPA 8260D	12/21/25 17:29	12/22/25 05:06	PRS
1,2-Dichloropropane	ND		0.0026	0.0052	1	mg/kg dry	EPA 8260D	12/21/25 17:29	12/22/25 05:06	PRS
1,3,5-Trimethylbenzene	ND		0.0026	0.0052	1	mg/kg dry	EPA 8260D	12/21/25 17:29	12/22/25 05:06	PRS
1,3-Dichlorobenzene	ND		0.0026	0.0052	1	mg/kg dry	EPA 8260D	12/21/25 17:29	12/22/25 05:06	PRS
1,4-Dichlorobenzene	ND		0.0026	0.0052	1	mg/kg dry	EPA 8260D	12/21/25 17:29	12/22/25 05:06	PRS
2-Butanone	ND		0.0026	0.0052	1	mg/kg dry	EPA 8260D	12/21/25 17:29	12/22/25 05:06	PRS
2-Hexanone	ND		0.0026	0.0052	1	mg/kg dry	EPA 8260D	12/21/25 17:29	12/22/25 05:06	PRS
4-Methyl-2-pentanone	ND		0.0026	0.0052	1	mg/kg dry	EPA 8260D	12/21/25 17:29	12/22/25 05:06	PRS
Acetone	**0.0065**	J J	0.0052	0.010	1	mg/kg dry	EPA 8260D	12/21/25 17:29	12/22/25 05:06	PRS
Acrolein	ND	CCVE	0.0052	0.010	1	mg/kg dry	EPA 8260D	12/21/25 17:29	12/22/25 05:06	PRS
Acrylonitrile	ND		0.0026	0.0052	1	mg/kg dry	EPA 8260D	12/21/25 17:29	12/22/25 05:06	PRS
Benzene	ND		0.0026	0.0052	1	mg/kg dry	EPA 8260D	12/21/25 17:29	12/22/25 05:06	PRS
Bromochloromethane	ND		0.0026	0.0052	1	mg/kg dry	EPA 8260D	12/21/25 17:29	12/22/25 05:06	PRS
Bromodichloromethane	ND		0.0026	0.0052	1	mg/kg dry	EPA 8260D	12/21/25 17:29	12/22/25 05:06	PRS
Bromoform	ND		0.0026	0.0052	1	mg/kg dry	EPA 8260D	12/21/25 17:29	12/22/25 05:06	PRS
Bromomethane	ND		0.0026	0.0052	1	mg/kg dry	EPA 8260D	12/21/25 17:29	12/22/25 05:06	PRS

* Analyte is not certified or the state of the samples origination does not offer certification for the Analyte

Client:	Vektor Consultants	**Sample ID:**	**25L1023-21**
Client Project:	25030016 2425 Atlantic Brooklyn 10034	**Date Received:**	12/17/2025
Client Sample ID:	25SB-8 (9-11)	**Collection Date/Time:**	12/17/25 8:51

Lab ID:	**25L1023-21**	**Laboratory:**	ALS Environmental - Stratford
Analysis:	**Volatile Organic Compounds by GC/MS**	**Matrix:**	Soil
Prep Method:	Sample Prepared by Method: EPA 5035A		

Parameter	Result	Flag	MDL	RL	Dilution	Units	Reference Method	Extracted	Analyzed	Analyst
Carbon disulfide	ND		0.0026	0.0052	1	mg/kg dry	EPA 8260D	12/21/25 17:29	12/22/25 05:06	PRS
Carbon tetrachloride	ND		0.0026	0.0052	1	mg/kg dry	EPA 8260D	12/21/25 17:29	12/22/25 05:06	PRS
Chlorobenzene	ND		0.0026	0.0052	1	mg/kg dry	EPA 8260D	12/21/25 17:29	12/22/25 05:06	PRS
Chloroethane	ND		0.0026	0.0052	1	mg/kg dry	EPA 8260D	12/21/25 17:29	12/22/25 05:06	PRS
Chloroform	ND		0.0026	0.0052	1	mg/kg dry	EPA 8260D	12/21/25 17:29	12/22/25 05:06	PRS
Chloromethane	ND		0.0026	0.0052	1	mg/kg dry	EPA 8260D	12/21/25 17:29	12/22/25 05:06	PRS
cis-1,2-Dichloroethylene	ND		0.0026	0.0052	1	mg/kg dry	EPA 8260D	12/21/25 17:29	12/22/25 05:06	PRS
cis-1,3-Dichloropropylene	ND		0.0026	0.0052	1	mg/kg dry	EPA 8260D	12/21/25 17:29	12/22/25 05:06	PRS
Cyclohexane	ND		0.0026	0.0052	1	mg/kg dry	EPA 8260D	12/21/25 17:29	12/22/25 05:06	PRS
Dibromochloromethane	ND		0.0026	0.0052	1	mg/kg dry	EPA 8260D	12/21/25 17:29	12/22/25 05:06	PRS
Dibromomethane	ND		0.0026	0.0052	1	mg/kg dry	EPA 8260D	12/21/25 17:29	12/22/25 05:06	PRS
Dichlorodifluoromethane	ND	CAL-E	0.0026	0.0052	1	mg/kg dry	EPA 8260D	12/21/25 17:29	12/22/25 05:06	PRS
Ethyl Benzene	ND		0.0026	0.0052	1	mg/kg dry	EPA 8260D	12/21/25 17:29	12/22/25 05:06	PRS
Hexachlorobutadiene	ND	UJ QL-02	0.0026	0.0052	1	mg/kg dry	EPA 8260D	12/21/25 17:29	12/22/25 05:06	PRS
Isopropylbenzene	ND		0.0026	0.0052	1	mg/kg dry	EPA 8260D	12/21/25 17:29	12/22/25 05:06	PRS
Methyl acetate	ND		0.0026	0.0052	1	mg/kg dry	EPA 8260D	12/21/25 17:29	12/22/25 05:06	PRS
Methyl tert-butyl ether (MTBE)	ND		0.0026	0.0052	1	mg/kg dry	EPA 8260D	12/21/25 17:29	12/22/25 05:06	PRS
Methylcyclohexane	ND		0.0026	0.0052	1	mg/kg dry	EPA 8260D	12/21/25 17:29	12/22/25 05:06	PRS
* Methylene chloride	ND		0.0052	0.010	1	mg/kg dry	EPA 8260D	12/21/25 17:29	12/22/25 05:06	PRS
n-Butylbenzene	ND	UJ QL-02	0.0026	0.0052	1	mg/kg dry	EPA 8260D	12/21/25 17:29	12/22/25 05:06	PRS
n-Propylbenzene	ND		0.0026	0.0052	1	mg/kg dry	EPA 8260D	12/21/25 17:29	12/22/25 05:06	PRS
o-Xylene	ND		0.0026	0.0052	1	mg/kg dry	EPA 8260D	12/21/25 17:29	12/22/25 05:06	PRS
p- & m- Xylenes	ND		0.0052	0.010	1	mg/kg dry	EPA 8260D	12/21/25 17:29	12/22/25 05:06	PRS
p-Isopropyltoluene	ND		0.0026	0.0052	1	mg/kg dry	EPA 8260D	12/21/25 17:29	12/22/25 05:06	PRS
sec-Butylbenzene	ND		0.0026	0.0052	1	mg/kg dry	EPA 8260D	12/21/25 17:29	12/22/25 05:06	PRS
Styrene	ND		0.0026	0.0052	1	mg/kg dry	EPA 8260D	12/21/25 17:29	12/22/25 05:06	PRS
tert-Butyl alcohol (TBA)	ND		0.013	0.026	1	mg/kg dry	EPA 8260D	12/21/25 17:29	12/22/25 05:06	PRS
tert-Butylbenzene	ND		0.0026	0.0052	1	mg/kg dry	EPA 8260D	12/21/25 17:29	12/22/25 05:06	PRS
Tetrachloroethylene	ND	UJ ICVE, QL-02	0.0026	0.0052	1	mg/kg dry	EPA 8260D	12/21/25 17:29	12/22/25 05:06	PRS
Toluene	ND		0.0026	0.0052	1	mg/kg dry	EPA 8260D	12/21/25 17:29	12/22/25 05:06	PRS
trans-1,2-Dichloroethylene	ND		0.0026	0.0052	1	mg/kg dry	EPA 8260D	12/21/25 17:29	12/22/25 05:06	PRS
trans-1,3-Dichloropropylene	ND		0.0026	0.0052	1	mg/kg dry	EPA 8260D	12/21/25 17:29	12/22/25 05:06	PRS
Trichloroethylene	ND		0.0026	0.0052	1	mg/kg dry	EPA 8260D	12/21/25 17:29	12/22/25 05:06	PRS
Trichlorofluoromethane	ND		0.0026	0.0052	1	mg/kg dry	EPA 8260D	12/21/25 17:29	12/22/25 05:06	PRS
Vinyl Chloride	ND		0.0026	0.0052	1	mg/kg dry	EPA 8260D	12/21/25 17:29	12/22/25 05:06	PRS
Xylenes, Total	ND		0.0078	0.016	1	mg/kg dry	EPA 8260D	12/21/25 17:29	12/22/25 05:06	PRS

Surrogate Recoveries	Result	Flag	Acceptance Range	Reference Method	Analyzed
Surrogate: SURR: 1,2-Dichloroethane-d4	*113 %*		*77-125*	*EPA 8260D*	*12/22/25 05:06*
Surrogate: SURR: Toluene-d8	*97.5 %*		*85-120*	*EPA 8260D*	*12/22/25 05:06*
Surrogate: SURR: p-Bromofluorobenzene	*99.9 %*		*76-130*	*EPA 8260D*	*12/22/25 05:06*

* Analyte is not certified or the state of the samples origination does not offer certification for the Analyte

Client:	Vektor Consultants	**Sample ID:**	**25L1023-21**
Client Project:	25030016 2425 Atlantic Brooklyn 10034	**Date Received:**	12/17/2025
Client Sample ID:	25SB-8 (9-11)	**Collection Date/Time:**	12/17/25 8:51

Lab ID:	**25L1023-21**	**Laboratory:**	ALS Environmental - Stratford
Analysis:	**Miscellaneous Physical Parameters**	**Matrix:**	Soil
Prep Method:	Sample Prepared by Method: % Solids Prep		

Parameter	Result	Flag	MDL	RL	Dilution	Units	Reference Method	Extracted	Analyzed	Analyst
* % Solids	**98.9**		0.100	0.100	1	%	SM 2540G	12/18/25 9:44	12/18/25 14:45	CD

Client:	Vektor Consultants	**Sample ID:**	**25L1023-23**
Client Project:	25030016 2425 Atlantic Brooklyn 10034	**Date Received:**	12/17/2025
Client Sample ID:	25SB-8 (13-15)	**Collection Date/Time:**	12/17/25 8:55

Lab ID:	**25L1023-23**	**Laboratory:**	ALS Environmental - Stratford
Analysis:	**Volatile Organic Compounds by GC/MS**	**Matrix:**	Soil
Prep Method:	Sample Prepared by Method: EPA 5035A		

Parameter	Result	Flag	MDL	RL	Dilution	Units	Reference Method	Extracted	Analyzed	Analyst
1,1,1,2-Tetrachloroethane	ND		0.0031	0.0061	1	mg/kg dry	EPA 8260D	12/21/25 17:29	12/22/25 05:34	PRS
1,1,1-Trichloroethane	ND		0.0031	0.0061	1	mg/kg dry	EPA 8260D	12/21/25 17:29	12/22/25 05:34	PRS
1,1,2,2-Tetrachloroethane	ND		0.0031	0.0061	1	mg/kg dry	EPA 8260D	12/21/25 17:29	12/22/25 05:34	PRS
1,1,2-Trichloro-1,2,2-trifluoroethane (Freon 113)	ND		0.0031	0.0061	1	mg/kg dry	EPA 8260D	12/21/25 17:29	12/22/25 05:34	PRS
1,1,2-Trichloroethane	ND		0.0031	0.0061	1	mg/kg dry	EPA 8260D	12/21/25 17:29	12/22/25 05:34	PRS
1,1-Dichloroethane	ND		0.0031	0.0061	1	mg/kg dry	EPA 8260D	12/21/25 17:29	12/22/25 05:34	PRS
1,1-Dichloroethylene	ND	CAL-E, CCVE	0.0031	0.0061	1	mg/kg dry	EPA 8260D	12/21/25 17:29	12/22/25 05:34	PRS
1,2,3-Trichlorobenzene	ND		0.0031	0.0061	1	mg/kg dry	EPA 8260D	12/21/25 17:29	12/22/25 05:34	PRS
1,2,3-Trichloropropane	ND		0.0031	0.0061	1	mg/kg dry	EPA 8260D	12/21/25 17:29	12/22/25 05:34	PRS
1,2,4-Trichlorobenzene	ND		0.0031	0.0061	1	mg/kg dry	EPA 8260D	12/21/25 17:29	12/22/25 05:34	PRS
1,2,4-Trimethylbenzene	ND		0.0031	0.0061	1	mg/kg dry	EPA 8260D	12/21/25 17:29	12/22/25 05:34	PRS
1,2-Dibromo-3-chloropropane	ND		0.0031	0.0061	1	mg/kg dry	EPA 8260D	12/21/25 17:29	12/22/25 05:34	PRS
1,2-Dibromoethane	ND		0.0031	0.0061	1	mg/kg dry	EPA 8260D	12/21/25 17:29	12/22/25 05:34	PRS
1,2-Dichlorobenzene	ND		0.0031	0.0061	1	mg/kg dry	EPA 8260D	12/21/25 17:29	12/22/25 05:34	PRS
1,2-Dichloroethane	ND		0.0031	0.0061	1	mg/kg dry	EPA 8260D	12/21/25 17:29	12/22/25 05:34	PRS
1,2-Dichloropropane	ND		0.0031	0.0061	1	mg/kg dry	EPA 8260D	12/21/25 17:29	12/22/25 05:34	PRS
1,3,5-Trimethylbenzene	ND		0.0031	0.0061	1	mg/kg dry	EPA 8260D	12/21/25 17:29	12/22/25 05:34	PRS
1,3-Dichlorobenzene	ND		0.0031	0.0061	1	mg/kg dry	EPA 8260D	12/21/25 17:29	12/22/25 05:34	PRS
1,4-Dichlorobenzene	ND		0.0031	0.0061	1	mg/kg dry	EPA 8260D	12/21/25 17:29	12/22/25 05:34	PRS
2-Butanone	ND		0.0031	0.0061	1	mg/kg dry	EPA 8260D	12/21/25 17:29	12/22/25 05:34	PRS
2-Hexanone	ND		0.0031	0.0061	1	mg/kg dry	EPA 8260D	12/21/25 17:29	12/22/25 05:34	PRS
4-Methyl-2-pentanone	ND		0.0031	0.0061	1	mg/kg dry	EPA 8260D	12/21/25 17:29	12/22/25 05:34	PRS
Acetone	ND		0.0061	0.012	1	mg/kg dry	EPA 8260D	12/21/25 17:29	12/22/25 05:34	PRS
Acrolein	ND	CCVE	0.0061	0.012	1	mg/kg dry	EPA 8260D	12/21/25 17:29	12/22/25 05:34	PRS
Acrylonitrile	ND		0.0031	0.0061	1	mg/kg dry	EPA 8260D	12/21/25 17:29	12/22/25 05:34	PRS
Benzene	ND		0.0031	0.0061	1	mg/kg dry	EPA 8260D	12/21/25 17:29	12/22/25 05:34	PRS
Bromochloromethane	ND		0.0031	0.0061	1	mg/kg dry	EPA 8260D	12/21/25 17:29	12/22/25 05:34	PRS
Bromodichloromethane	ND		0.0031	0.0061	1	mg/kg dry	EPA 8260D	12/21/25 17:29	12/22/25 05:34	PRS
Bromoform	ND		0.0031	0.0061	1	mg/kg dry	EPA 8260D	12/21/25 17:29	12/22/25 05:34	PRS
Bromomethane	ND		0.0031	0.0061	1	mg/kg dry	EPA 8260D	12/21/25 17:29	12/22/25 05:34	PRS

* Analyte is not certified or the state of the samples origination does not offer certification for the Analyte

Client:	Vektor Consultants	**Sample ID:**	**25L1023-23**
Client Project:	25030016 2425 Atlantic Brooklyn 10034	**Date Received:**	12/17/2025
Client Sample ID:	25SB-8 (13-15)	**Collection Date/Time:**	12/17/25 8:55

Lab ID:	**25L1023-23**	**Laboratory:**	ALS Environmental - Stratford
Analysis:	**Volatile Organic Compounds by GC/MS**	**Matrix:**	Soil
Prep Method:	Sample Prepared by Method: EPA 5035A		

Parameter	Result	Flag	MDL	RL	Dilution	Units	Reference Method	Extracted	Analyzed	Analyst
Carbon disulfide	ND		0.0031	0.0061	1	mg/kg dry	EPA 8260D	12/21/25 17:29	12/22/25 05:34	PRS
Carbon tetrachloride	ND		0.0031	0.0061	1	mg/kg dry	EPA 8260D	12/21/25 17:29	12/22/25 05:34	PRS
Chlorobenzene	ND		0.0031	0.0061	1	mg/kg dry	EPA 8260D	12/21/25 17:29	12/22/25 05:34	PRS
Chloroethane	ND		0.0031	0.0061	1	mg/kg dry	EPA 8260D	12/21/25 17:29	12/22/25 05:34	PRS
Chloroform	ND		0.0031	0.0061	1	mg/kg dry	EPA 8260D	12/21/25 17:29	12/22/25 05:34	PRS
Chloromethane	ND		0.0031	0.0061	1	mg/kg dry	EPA 8260D	12/21/25 17:29	12/22/25 05:34	PRS
cis-1,2-Dichloroethylene	ND		0.0031	0.0061	1	mg/kg dry	EPA 8260D	12/21/25 17:29	12/22/25 05:34	PRS
cis-1,3-Dichloropropylene	ND		0.0031	0.0061	1	mg/kg dry	EPA 8260D	12/21/25 17:29	12/22/25 05:34	PRS
Cyclohexane	ND		0.0031	0.0061	1	mg/kg dry	EPA 8260D	12/21/25 17:29	12/22/25 05:34	PRS
Dibromochloromethane	ND		0.0031	0.0061	1	mg/kg dry	EPA 8260D	12/21/25 17:29	12/22/25 05:34	PRS
Dibromomethane	ND		0.0031	0.0061	1	mg/kg dry	EPA 8260D	12/21/25 17:29	12/22/25 05:34	PRS
Dichlorodifluoromethane	ND	CAL-E	0.0031	0.0061	1	mg/kg dry	EPA 8260D	12/21/25 17:29	12/22/25 05:34	PRS
Ethyl Benzene	ND		0.0031	0.0061	1	mg/kg dry	EPA 8260D	12/21/25 17:29	12/22/25 05:34	PRS
Hexachlorobutadiene	ND	UJ QL-02	0.0031	0.0061	1	mg/kg dry	EPA 8260D	12/21/25 17:29	12/22/25 05:34	PRS
Isopropylbenzene	ND		0.0031	0.0061	1	mg/kg dry	EPA 8260D	12/21/25 17:29	12/22/25 05:34	PRS
Methyl acetate	ND		0.0031	0.0061	1	mg/kg dry	EPA 8260D	12/21/25 17:29	12/22/25 05:34	PRS
Methyl tert-butyl ether (MTBE)	ND		0.0031	0.0061	1	mg/kg dry	EPA 8260D	12/21/25 17:29	12/22/25 05:34	PRS
Methylcyclohexane	ND		0.0031	0.0061	1	mg/kg dry	EPA 8260D	12/21/25 17:29	12/22/25 05:34	PRS
* Methylene chloride	ND		0.0061	0.012	1	mg/kg dry	EPA 8260D	12/21/25 17:29	12/22/25 05:34	PRS
n-Butylbenzene	ND	UJ QL-02	0.0031	0.0061	1	mg/kg dry	EPA 8260D	12/21/25 17:29	12/22/25 05:34	PRS
n-Propylbenzene	ND		0.0031	0.0061	1	mg/kg dry	EPA 8260D	12/21/25 17:29	12/22/25 05:34	PRS
o-Xylene	ND		0.0031	0.0061	1	mg/kg dry	EPA 8260D	12/21/25 17:29	12/22/25 05:34	PRS
p- & m- Xylenes	ND		0.0061	0.012	1	mg/kg dry	EPA 8260D	12/21/25 17:29	12/22/25 05:34	PRS
p-Isopropyltoluene	ND		0.0031	0.0061	1	mg/kg dry	EPA 8260D	12/21/25 17:29	12/22/25 05:34	PRS
sec-Butylbenzene	ND		0.0031	0.0061	1	mg/kg dry	EPA 8260D	12/21/25 17:29	12/22/25 05:34	PRS
Styrene	ND		0.0031	0.0061	1	mg/kg dry	EPA 8260D	12/21/25 17:29	12/22/25 05:34	PRS
tert-Butyl alcohol (TBA)	ND		0.015	0.031	1	mg/kg dry	EPA 8260D	12/21/25 17:29	12/22/25 05:34	PRS
tert-Butylbenzene	ND		0.0031	0.0061	1	mg/kg dry	EPA 8260D	12/21/25 17:29	12/22/25 05:34	PRS
Tetrachloroethylene	ND	UJ QL-02, ICVE	0.0031	0.0061	1	mg/kg dry	EPA 8260D	12/21/25 17:29	12/22/25 05:34	PRS
Toluene	ND		0.0031	0.0061	1	mg/kg dry	EPA 8260D	12/21/25 17:29	12/22/25 05:34	PRS
trans-1,2-Dichloroethylene	ND		0.0031	0.0061	1	mg/kg dry	EPA 8260D	12/21/25 17:29	12/22/25 05:34	PRS
trans-1,3-Dichloropropylene	ND		0.0031	0.0061	1	mg/kg dry	EPA 8260D	12/21/25 17:29	12/22/25 05:34	PRS
Trichloroethylene	ND		0.0031	0.0061	1	mg/kg dry	EPA 8260D	12/21/25 17:29	12/22/25 05:34	PRS
Trichlorofluoromethane	ND		0.0031	0.0061	1	mg/kg dry	EPA 8260D	12/21/25 17:29	12/22/25 05:34	PRS
Vinyl Chloride	ND		0.0031	0.0061	1	mg/kg dry	EPA 8260D	12/21/25 17:29	12/22/25 05:34	PRS
Xylenes, Total	ND		0.0092	0.018	1	mg/kg dry	EPA 8260D	12/21/25 17:29	12/22/25 05:34	PRS

Surrogate Recoveries	Result	Flag	Acceptance Range	Reference Method	Analyzed
Surrogate: SURR: 1,2-Dichloroethane-d4	*113 %*		*77-125*	*EPA 8260D*	*12/22/25 05:34*
Surrogate: SURR: Toluene-d8	*97.7 %*		*85-120*	*EPA 8260D*	*12/22/25 05:34*
Surrogate: SURR: p-Bromofluorobenzene	*100 %*		*76-130*	*EPA 8260D*	*12/22/25 05:34*

* Analyte is not certified or the state of the samples origination does not offer certification for the Analyte

Client:	Vektor Consultants	**Sample ID:**	**25L1023-23**
Client Project:	25030016 2425 Atlantic Brooklyn 10034	**Date Received:**	12/17/2025
Client Sample ID:	25SB-8 (13-15)	**Collection Date/Time:**	12/17/25 8:55

Lab ID:	**25L1023-23**	**Laboratory:**	ALS Environmental - Stratford
Analysis:	**Miscellaneous Physical Parameters**	**Matrix:**	Soil
Prep Method:	Sample Prepared by Method: % Solids Prep		

Parameter	Result	Flag	MDL	RL	Dilution	Units	Reference Method	Extracted	Analyzed	Analyst
* % Solids	**98.7**		0.100	0.100	1	%	SM 2540G	12/18/25 9:44	12/18/25 14:45	CD

Client:	Vektor Consultants	**Sample ID:**	**25L1023-26**
Client Project:	25030016 2425 Atlantic Brooklyn 10034	**Date Received:**	12/17/2025
Client Sample ID:	25SB-9 (4-6)	**Collection Date/Time:**	12/17/25 11:35

Lab ID:	**25L1023-26**	**Laboratory:**	ALS Environmental - Stratford
Analysis:	**Volatile Organic Compounds by GC/MS**	**Matrix:**	Soil
Prep Method:	Sample Prepared by Method: EPA 5035A		

Parameter	Result	Flag	MDL	RL	Dilution	Units	Reference Method	Extracted	Analyzed	Analyst
1,1,1,2-Tetrachloroethane	ND		0.0036	0.0073	1	mg/kg dry	EPA 8260D	12/21/25 17:29	12/22/25 06:01	PRS
1,1,1-Trichloroethane	ND		0.0036	0.0073	1	mg/kg dry	EPA 8260D	12/21/25 17:29	12/22/25 06:01	PRS
1,1,2,2-Tetrachloroethane	ND		0.0036	0.0073	1	mg/kg dry	EPA 8260D	12/21/25 17:29	12/22/25 06:01	PRS
1,1,2-Trichloro-1,2,2-trifluoroethane (Freon 113)	ND		0.0036	0.0073	1	mg/kg dry	EPA 8260D	12/21/25 17:29	12/22/25 06:01	PRS
1,1,2-Trichloroethane	ND		0.0036	0.0073	1	mg/kg dry	EPA 8260D	12/21/25 17:29	12/22/25 06:01	PRS
1,1-Dichloroethane	ND		0.0036	0.0073	1	mg/kg dry	EPA 8260D	12/21/25 17:29	12/22/25 06:01	PRS
1,1-Dichloroethylene	ND	CAL-E, CCVE	0.0036	0.0073	1	mg/kg dry	EPA 8260D	12/21/25 17:29	12/22/25 06:01	PRS
1,2,3-Trichlorobenzene	ND		0.0036	0.0073	1	mg/kg dry	EPA 8260D	12/21/25 17:29	12/22/25 06:01	PRS
1,2,3-Trichloropropane	ND		0.0036	0.0073	1	mg/kg dry	EPA 8260D	12/21/25 17:29	12/22/25 06:01	PRS
1,2,4-Trichlorobenzene	ND		0.0036	0.0073	1	mg/kg dry	EPA 8260D	12/21/25 17:29	12/22/25 06:01	PRS
1,2,4-Trimethylbenzene	ND		0.0036	0.0073	1	mg/kg dry	EPA 8260D	12/21/25 17:29	12/22/25 06:01	PRS
1,2-Dibromo-3-chloropropane	ND		0.0036	0.0073	1	mg/kg dry	EPA 8260D	12/21/25 17:29	12/22/25 06:01	PRS
1,2-Dibromoethane	ND		0.0036	0.0073	1	mg/kg dry	EPA 8260D	12/21/25 17:29	12/22/25 06:01	PRS
1,2-Dichlorobenzene	ND		0.0036	0.0073	1	mg/kg dry	EPA 8260D	12/21/25 17:29	12/22/25 06:01	PRS
1,2-Dichloroethane	ND		0.0036	0.0073	1	mg/kg dry	EPA 8260D	12/21/25 17:29	12/22/25 06:01	PRS
1,2-Dichloropropane	ND		0.0036	0.0073	1	mg/kg dry	EPA 8260D	12/21/25 17:29	12/22/25 06:01	PRS
1,3,5-Trimethylbenzene	ND		0.0036	0.0073	1	mg/kg dry	EPA 8260D	12/21/25 17:29	12/22/25 06:01	PRS
1,3-Dichlorobenzene	ND		0.0036	0.0073	1	mg/kg dry	EPA 8260D	12/21/25 17:29	12/22/25 06:01	PRS
1,4-Dichlorobenzene	ND		0.0036	0.0073	1	mg/kg dry	EPA 8260D	12/21/25 17:29	12/22/25 06:01	PRS
2-Butanone	ND		0.0036	0.0073	1	mg/kg dry	EPA 8260D	12/21/25 17:29	12/22/25 06:01	PRS
2-Hexanone	ND		0.0036	0.0073	1	mg/kg dry	EPA 8260D	12/21/25 17:29	12/22/25 06:01	PRS
4-Methyl-2-pentanone	ND		0.0036	0.0073	1	mg/kg dry	EPA 8260D	12/21/25 17:29	12/22/25 06:01	PRS
Acetone	**0.0090**	J J	0.0073	0.015	1	mg/kg dry	EPA 8260D	12/21/25 17:29	12/22/25 06:01	PRS
Acrolein	ND	CCVE	0.0073	0.015	1	mg/kg dry	EPA 8260D	12/21/25 17:29	12/22/25 06:01	PRS
Acrylonitrile	ND		0.0036	0.0073	1	mg/kg dry	EPA 8260D	12/21/25 17:29	12/22/25 06:01	PRS
Benzene	ND		0.0036	0.0073	1	mg/kg dry	EPA 8260D	12/21/25 17:29	12/22/25 06:01	PRS
Bromochloromethane	ND		0.0036	0.0073	1	mg/kg dry	EPA 8260D	12/21/25 17:29	12/22/25 06:01	PRS
Bromodichloromethane	ND		0.0036	0.0073	1	mg/kg dry	EPA 8260D	12/21/25 17:29	12/22/25 06:01	PRS
Bromoform	ND		0.0036	0.0073	1	mg/kg dry	EPA 8260D	12/21/25 17:29	12/22/25 06:01	PRS
Bromomethane	ND		0.0036	0.0073	1	mg/kg dry	EPA 8260D	12/21/25 17:29	12/22/25 06:01	PRS

* Analyte is not certified or the state of the samples origination does not offer certification for the Analyte

Client:	Vektor Consultants	**Sample ID:**	**25L1023-26**
Client Project:	25030016 2425 Atlantic Brooklyn 10034	**Date Received:**	12/17/2025
Client Sample ID:	25SB-9 (4-6)	**Collection Date/Time:**	12/17/25 11:35

Lab ID:	**25L1023-26**	**Laboratory:**	ALS Environmental - Stratford
Analysis:	**Volatile Organic Compounds by GC/MS**	**Matrix:**	Soil
Prep Method:	Sample Prepared by Method: EPA 5035A		

Parameter	Result	Flag	MDL	RL	Dilution	Units	Reference Method	Extracted	Analyzed	Analyst
Carbon disulfide	ND		0.0036	0.0073	1	mg/kg dry	EPA 8260D	12/21/25 17:29	12/22/25 06:01	PRS
Carbon tetrachloride	ND		0.0036	0.0073	1	mg/kg dry	EPA 8260D	12/21/25 17:29	12/22/25 06:01	PRS
Chlorobenzene	ND		0.0036	0.0073	1	mg/kg dry	EPA 8260D	12/21/25 17:29	12/22/25 06:01	PRS
Chloroethane	ND		0.0036	0.0073	1	mg/kg dry	EPA 8260D	12/21/25 17:29	12/22/25 06:01	PRS
Chloroform	ND		0.0036	0.0073	1	mg/kg dry	EPA 8260D	12/21/25 17:29	12/22/25 06:01	PRS
Chloromethane	ND		0.0036	0.0073	1	mg/kg dry	EPA 8260D	12/21/25 17:29	12/22/25 06:01	PRS
cis-1,2-Dichloroethylene	ND		0.0036	0.0073	1	mg/kg dry	EPA 8260D	12/21/25 17:29	12/22/25 06:01	PRS
cis-1,3-Dichloropropylene	ND		0.0036	0.0073	1	mg/kg dry	EPA 8260D	12/21/25 17:29	12/22/25 06:01	PRS
Cyclohexane	ND		0.0036	0.0073	1	mg/kg dry	EPA 8260D	12/21/25 17:29	12/22/25 06:01	PRS
Dibromochloromethane	ND		0.0036	0.0073	1	mg/kg dry	EPA 8260D	12/21/25 17:29	12/22/25 06:01	PRS
Dibromomethane	ND		0.0036	0.0073	1	mg/kg dry	EPA 8260D	12/21/25 17:29	12/22/25 06:01	PRS
Dichlorodifluoromethane	ND	CAL-E	0.0036	0.0073	1	mg/kg dry	EPA 8260D	12/21/25 17:29	12/22/25 06:01	PRS
Ethyl Benzene	ND		0.0036	0.0073	1	mg/kg dry	EPA 8260D	12/21/25 17:29	12/22/25 06:01	PRS
Hexachlorobutadiene	ND	UJ QL-02	0.0036	0.0073	1	mg/kg dry	EPA 8260D	12/21/25 17:29	12/22/25 06:01	PRS
Isopropylbenzene	ND		0.0036	0.0073	1	mg/kg dry	EPA 8260D	12/21/25 17:29	12/22/25 06:01	PRS
Methyl acetate	ND		0.0036	0.0073	1	mg/kg dry	EPA 8260D	12/21/25 17:29	12/22/25 06:01	PRS
Methyl tert-butyl ether (MTBE)	ND		0.0036	0.0073	1	mg/kg dry	EPA 8260D	12/21/25 17:29	12/22/25 06:01	PRS
Methylcyclohexane	ND		0.0036	0.0073	1	mg/kg dry	EPA 8260D	12/21/25 17:29	12/22/25 06:01	PRS
* Methylene chloride	ND		0.0073	0.015	1	mg/kg dry	EPA 8260D	12/21/25 17:29	12/22/25 06:01	PRS
n-Butylbenzene	ND	UJ QL-02	0.0036	0.0073	1	mg/kg dry	EPA 8260D	12/21/25 17:29	12/22/25 06:01	PRS
n-Propylbenzene	ND		0.0036	0.0073	1	mg/kg dry	EPA 8260D	12/21/25 17:29	12/22/25 06:01	PRS
o-Xylene	ND		0.0036	0.0073	1	mg/kg dry	EPA 8260D	12/21/25 17:29	12/22/25 06:01	PRS
p- & m- Xylenes	ND		0.0073	0.015	1	mg/kg dry	EPA 8260D	12/21/25 17:29	12/22/25 06:01	PRS
p-Isopropyltoluene	ND		0.0036	0.0073	1	mg/kg dry	EPA 8260D	12/21/25 17:29	12/22/25 06:01	PRS
sec-Butylbenzene	ND		0.0036	0.0073	1	mg/kg dry	EPA 8260D	12/21/25 17:29	12/22/25 06:01	PRS
Styrene	ND		0.0036	0.0073	1	mg/kg dry	EPA 8260D	12/21/25 17:29	12/22/25 06:01	PRS
tert-Butyl alcohol (TBA)	ND		0.018	0.036	1	mg/kg dry	EPA 8260D	12/21/25 17:29	12/22/25 06:01	PRS
tert-Butylbenzene	ND		0.0036	0.0073	1	mg/kg dry	EPA 8260D	12/21/25 17:29	12/22/25 06:01	PRS
Tetrachloroethylene	**0.040**	J- QL-02, ICVE	0.0036	0.0073	1	mg/kg dry	EPA 8260D	12/21/25 17:29	12/22/25 06:01	PRS
Toluene	ND		0.0036	0.0073	1	mg/kg dry	EPA 8260D	12/21/25 17:29	12/22/25 06:01	PRS
trans-1,2-Dichloroethylene	ND		0.0036	0.0073	1	mg/kg dry	EPA 8260D	12/21/25 17:29	12/22/25 06:01	PRS
trans-1,3-Dichloropropylene	ND		0.0036	0.0073	1	mg/kg dry	EPA 8260D	12/21/25 17:29	12/22/25 06:01	PRS
Trichloroethylene	ND		0.0036	0.0073	1	mg/kg dry	EPA 8260D	12/21/25 17:29	12/22/25 06:01	PRS
Trichlorofluoromethane	ND		0.0036	0.0073	1	mg/kg dry	EPA 8260D	12/21/25 17:29	12/22/25 06:01	PRS
Vinyl Chloride	ND		0.0036	0.0073	1	mg/kg dry	EPA 8260D	12/21/25 17:29	12/22/25 06:01	PRS
Xylenes, Total	ND		0.011	0.022	1	mg/kg dry	EPA 8260D	12/21/25 17:29	12/22/25 06:01	PRS

Surrogate Recoveries	Result	Flag	Acceptance Range	Reference Method	Analyzed
Surrogate: SURR: 1,2-Dichloroethane-d4	*117 %*		*77-125*	*EPA 8260D*	*12/22/25 06:01*
Surrogate: SURR: Toluene-d8	*97.4 %*		*85-120*	*EPA 8260D*	*12/22/25 06:01*
Surrogate: SURR: p-Bromofluorobenzene	*99.7 %*		*76-130*	*EPA 8260D*	*12/22/25 06:01*

* Analyte is not certified or the state of the samples origination does not offer certification for the Analyte

Client:	Vektor Consultants	**Sample ID:**	**25L1023-26**
Client Project:	25030016 2425 Atlantic Brooklyn 10034	**Date Received:**	12/17/2025
Client Sample ID:	25SB-9 (4-6)	**Collection Date/Time:**	12/17/25 11:35

Lab ID:	**25L1023-26**	**Laboratory:**	ALS Environmental - Stratford
Analysis:	**Miscellaneous Physical Parameters**	**Matrix:**	Soil
Prep Method:	Sample Prepared by Method: % Solids Prep		

Parameter	Result	Flag	MDL	RL	Dilution	Units	Reference Method	Extracted	Analyzed	Analyst
* % Solids	**87.0**		0.100	0.100	1	%	SM 2540G	12/18/25 9:44	12/18/25 14:45	CD

Client:	Vektor Consultants	**Sample ID:**	**25L1023-28**
Client Project:	25030016 2425 Atlantic Brooklyn 10034	**Date Received:**	12/17/2025
Client Sample ID:	25SB-9 (8-10)	**Collection Date/Time:**	12/17/25 11:39

Lab ID:	**25L1023-28**	**Laboratory:**	ALS Environmental - Stratford
Analysis:	**Volatile Organic Compounds by GC/MS**	**Matrix:**	Soil
Prep Method:	Sample Prepared by Method: EPA 5035A		

Parameter	Result	Flag	MDL	RL	Dilution	Units	Reference Method	Extracted	Analyzed	Analyst
1,1,1,2-Tetrachloroethane	ND		0.0027	0.0054	1	mg/kg dry	EPA 8260D	12/21/25 17:29	12/22/25 06:28	PRS
1,1,1-Trichloroethane	ND		0.0027	0.0054	1	mg/kg dry	EPA 8260D	12/21/25 17:29	12/22/25 06:28	PRS
1,1,2,2-Tetrachloroethane	ND		0.0027	0.0054	1	mg/kg dry	EPA 8260D	12/21/25 17:29	12/22/25 06:28	PRS
1,1,2-Trichloro-1,2,2-trifluoroethane (Freon 113)	ND		0.0027	0.0054	1	mg/kg dry	EPA 8260D	12/21/25 17:29	12/22/25 06:28	PRS
1,1,2-Trichloroethane	ND		0.0027	0.0054	1	mg/kg dry	EPA 8260D	12/21/25 17:29	12/22/25 06:28	PRS
1,1-Dichloroethane	ND		0.0027	0.0054	1	mg/kg dry	EPA 8260D	12/21/25 17:29	12/22/25 06:28	PRS
1,1-Dichloroethylene	ND	CAL-E, CCVE	0.0027	0.0054	1	mg/kg dry	EPA 8260D	12/21/25 17:29	12/22/25 06:28	PRS
1,2,3-Trichlorobenzene	ND		0.0027	0.0054	1	mg/kg dry	EPA 8260D	12/21/25 17:29	12/22/25 06:28	PRS
1,2,3-Trichloropropane	ND		0.0027	0.0054	1	mg/kg dry	EPA 8260D	12/21/25 17:29	12/22/25 06:28	PRS
1,2,4-Trichlorobenzene	ND		0.0027	0.0054	1	mg/kg dry	EPA 8260D	12/21/25 17:29	12/22/25 06:28	PRS
1,2,4-Trimethylbenzene	ND		0.0027	0.0054	1	mg/kg dry	EPA 8260D	12/21/25 17:29	12/22/25 06:28	PRS
1,2-Dibromo-3-chloropropane	ND		0.0027	0.0054	1	mg/kg dry	EPA 8260D	12/21/25 17:29	12/22/25 06:28	PRS
1,2-Dibromoethane	ND		0.0027	0.0054	1	mg/kg dry	EPA 8260D	12/21/25 17:29	12/22/25 06:28	PRS
1,2-Dichlorobenzene	ND		0.0027	0.0054	1	mg/kg dry	EPA 8260D	12/21/25 17:29	12/22/25 06:28	PRS
1,2-Dichloroethane	ND		0.0027	0.0054	1	mg/kg dry	EPA 8260D	12/21/25 17:29	12/22/25 06:28	PRS
1,2-Dichloropropane	ND		0.0027	0.0054	1	mg/kg dry	EPA 8260D	12/21/25 17:29	12/22/25 06:28	PRS
1,3,5-Trimethylbenzene	ND		0.0027	0.0054	1	mg/kg dry	EPA 8260D	12/21/25 17:29	12/22/25 06:28	PRS
1,3-Dichlorobenzene	ND		0.0027	0.0054	1	mg/kg dry	EPA 8260D	12/21/25 17:29	12/22/25 06:28	PRS
1,4-Dichlorobenzene	ND		0.0027	0.0054	1	mg/kg dry	EPA 8260D	12/21/25 17:29	12/22/25 06:28	PRS
2-Butanone	ND		0.0027	0.0054	1	mg/kg dry	EPA 8260D	12/21/25 17:29	12/22/25 06:28	PRS
2-Hexanone	ND		0.0027	0.0054	1	mg/kg dry	EPA 8260D	12/21/25 17:29	12/22/25 06:28	PRS
4-Methyl-2-pentanone	ND		0.0027	0.0054	1	mg/kg dry	EPA 8260D	12/21/25 17:29	12/22/25 06:28	PRS
Acetone	ND		0.0054	0.011	1	mg/kg dry	EPA 8260D	12/21/25 17:29	12/22/25 06:28	PRS
Acrolein	ND	CCVE	0.0054	0.011	1	mg/kg dry	EPA 8260D	12/21/25 17:29	12/22/25 06:28	PRS
Acrylonitrile	ND		0.0027	0.0054	1	mg/kg dry	EPA 8260D	12/21/25 17:29	12/22/25 06:28	PRS
Benzene	ND		0.0027	0.0054	1	mg/kg dry	EPA 8260D	12/21/25 17:29	12/22/25 06:28	PRS
Bromochloromethane	ND		0.0027	0.0054	1	mg/kg dry	EPA 8260D	12/21/25 17:29	12/22/25 06:28	PRS
Bromodichloromethane	ND		0.0027	0.0054	1	mg/kg dry	EPA 8260D	12/21/25 17:29	12/22/25 06:28	PRS
Bromoform	ND		0.0027	0.0054	1	mg/kg dry	EPA 8260D	12/21/25 17:29	12/22/25 06:28	PRS
Bromomethane	ND		0.0027	0.0054	1	mg/kg dry	EPA 8260D	12/21/25 17:29	12/22/25 06:28	PRS

* Analyte is not certified or the state of the samples origination does not offer certification for the Analyte

Client:	Vektor Consultants	**Sample ID:**	**25L1023-28**
Client Project:	25030016 2425 Atlantic Brooklyn 10034	**Date Received:**	12/17/2025
Client Sample ID:	25SB-9 (8-10)	**Collection Date/Time:**	12/17/25 11:39

Lab ID:	**25L1023-28**	**Laboratory:**	ALS Environmental - Stratford
Analysis:	**Volatile Organic Compounds by GC/MS**	**Matrix:**	Soil
Prep Method:	Sample Prepared by Method: EPA 5035A		

Parameter	Result	Flag	MDL	RL	Dilution	Units	Reference Method	Extracted	Analyzed	Analyst
Carbon disulfide	ND		0.0027	0.0054	1	mg/kg dry	EPA 8260D	12/21/25 17:29	12/22/25 06:28	PRS
Carbon tetrachloride	ND		0.0027	0.0054	1	mg/kg dry	EPA 8260D	12/21/25 17:29	12/22/25 06:28	PRS
Chlorobenzene	ND		0.0027	0.0054	1	mg/kg dry	EPA 8260D	12/21/25 17:29	12/22/25 06:28	PRS
Chloroethane	ND		0.0027	0.0054	1	mg/kg dry	EPA 8260D	12/21/25 17:29	12/22/25 06:28	PRS
Chloroform	ND		0.0027	0.0054	1	mg/kg dry	EPA 8260D	12/21/25 17:29	12/22/25 06:28	PRS
Chloromethane	ND		0.0027	0.0054	1	mg/kg dry	EPA 8260D	12/21/25 17:29	12/22/25 06:28	PRS
cis-1,2-Dichloroethylene	ND		0.0027	0.0054	1	mg/kg dry	EPA 8260D	12/21/25 17:29	12/22/25 06:28	PRS
cis-1,3-Dichloropropylene	ND		0.0027	0.0054	1	mg/kg dry	EPA 8260D	12/21/25 17:29	12/22/25 06:28	PRS
Cyclohexane	ND		0.0027	0.0054	1	mg/kg dry	EPA 8260D	12/21/25 17:29	12/22/25 06:28	PRS
Dibromochloromethane	ND		0.0027	0.0054	1	mg/kg dry	EPA 8260D	12/21/25 17:29	12/22/25 06:28	PRS
Dibromomethane	ND		0.0027	0.0054	1	mg/kg dry	EPA 8260D	12/21/25 17:29	12/22/25 06:28	PRS
Dichlorodifluoromethane	ND	CAL-E	0.0027	0.0054	1	mg/kg dry	EPA 8260D	12/21/25 17:29	12/22/25 06:28	PRS
Ethyl Benzene	ND		0.0027	0.0054	1	mg/kg dry	EPA 8260D	12/21/25 17:29	12/22/25 06:28	PRS
Hexachlorobutadiene	ND	UJ QL-02	0.0027	0.0054	1	mg/kg dry	EPA 8260D	12/21/25 17:29	12/22/25 06:28	PRS
Isopropylbenzene	ND		0.0027	0.0054	1	mg/kg dry	EPA 8260D	12/21/25 17:29	12/22/25 06:28	PRS
Methyl acetate	ND		0.0027	0.0054	1	mg/kg dry	EPA 8260D	12/21/25 17:29	12/22/25 06:28	PRS
Methyl tert-butyl ether (MTBE)	ND		0.0027	0.0054	1	mg/kg dry	EPA 8260D	12/21/25 17:29	12/22/25 06:28	PRS
Methylcyclohexane	ND		0.0027	0.0054	1	mg/kg dry	EPA 8260D	12/21/25 17:29	12/22/25 06:28	PRS
* Methylene chloride	ND		0.0054	0.011	1	mg/kg dry	EPA 8260D	12/21/25 17:29	12/22/25 06:28	PRS
n-Butylbenzene	ND	UJ QL-02	0.0027	0.0054	1	mg/kg dry	EPA 8260D	12/21/25 17:29	12/22/25 06:28	PRS
n-Propylbenzene	ND		0.0027	0.0054	1	mg/kg dry	EPA 8260D	12/21/25 17:29	12/22/25 06:28	PRS
o-Xylene	ND		0.0027	0.0054	1	mg/kg dry	EPA 8260D	12/21/25 17:29	12/22/25 06:28	PRS
p- & m- Xylenes	ND		0.0054	0.011	1	mg/kg dry	EPA 8260D	12/21/25 17:29	12/22/25 06:28	PRS
p-Isopropyltoluene	ND		0.0027	0.0054	1	mg/kg dry	EPA 8260D	12/21/25 17:29	12/22/25 06:28	PRS
sec-Butylbenzene	ND		0.0027	0.0054	1	mg/kg dry	EPA 8260D	12/21/25 17:29	12/22/25 06:28	PRS
Styrene	ND		0.0027	0.0054	1	mg/kg dry	EPA 8260D	12/21/25 17:29	12/22/25 06:28	PRS
tert-Butyl alcohol (TBA)	ND		0.013	0.027	1	mg/kg dry	EPA 8260D	12/21/25 17:29	12/22/25 06:28	PRS
tert-Butylbenzene	ND		0.0027	0.0054	1	mg/kg dry	EPA 8260D	12/21/25 17:29	12/22/25 06:28	PRS
Tetrachloroethylene	ND	UJQL-02, ICVE	0.0027	0.0054	1	mg/kg dry	EPA 8260D	12/21/25 17:29	12/22/25 06:28	PRS
Toluene	ND		0.0027	0.0054	1	mg/kg dry	EPA 8260D	12/21/25 17:29	12/22/25 06:28	PRS
trans-1,2-Dichloroethylene	ND		0.0027	0.0054	1	mg/kg dry	EPA 8260D	12/21/25 17:29	12/22/25 06:28	PRS
trans-1,3-Dichloropropylene	ND		0.0027	0.0054	1	mg/kg dry	EPA 8260D	12/21/25 17:29	12/22/25 06:28	PRS
Trichloroethylene	ND		0.0027	0.0054	1	mg/kg dry	EPA 8260D	12/21/25 17:29	12/22/25 06:28	PRS
Trichlorofluoromethane	ND		0.0027	0.0054	1	mg/kg dry	EPA 8260D	12/21/25 17:29	12/22/25 06:28	PRS
Vinyl Chloride	ND		0.0027	0.0054	1	mg/kg dry	EPA 8260D	12/21/25 17:29	12/22/25 06:28	PRS
Xylenes, Total	ND		0.0081	0.016	1	mg/kg dry	EPA 8260D	12/21/25 17:29	12/22/25 06:28	PRS

Surrogate Recoveries	Result	Flag	Acceptance Range	Reference Method	Analyzed
Surrogate: SURR: 1,2-Dichloroethane-d4	*116 %*		*77-125*	*EPA 8260D*	*12/22/25 06:28*
Surrogate: SURR: Toluene-d8	*97.1 %*		*85-120*	*EPA 8260D*	*12/22/25 06:28*
Surrogate: SURR: p-Bromofluorobenzene	*99.7 %*		*76-130*	*EPA 8260D*	*12/22/25 06:28*

* Analyte is not certified or the state of the samples origination does not offer certification for the Analyte

Client:	Vektor Consultants	**Sample ID:**	**25L1023-28**
Client Project:	25030016 2425 Atlantic Brooklyn 10034	**Date Received:**	12/17/2025
Client Sample ID:	25SB-9 (8-10)	**Collection Date/Time:**	12/17/25 11:39

Lab ID:	**25L1023-28**	**Laboratory:**	ALS Environmental - Stratford
Analysis:	**Miscellaneous Physical Parameters**	**Matrix:**	Soil
Prep Method:	Sample Prepared by Method: % Solids Prep		

Parameter	Result	Flag	MDL	RL	Dilution	Units	Reference Method	Extracted	Analyzed	Analyst
* % Solids	**97.7**		0.100	0.100	1	%	SM 2540G	12/18/25 9:44	12/18/25 14:45	CD

Client:	Vektor Consultants	**Sample ID:**	**25L1023-31**
Client Project:	25030016 2425 Atlantic Brooklyn 10034	**Date Received:**	12/17/2025
Client Sample ID:	25SB-9 (14-16)	**Collection Date/Time:**	12/17/25 11:45

Lab ID:	**25L1023-31**	**Laboratory:**	ALS Environmental - Stratford
Analysis:	**Volatile Organic Compounds by GC/MS**	**Matrix:**	Soil
Prep Method:	Sample Prepared by Method: EPA 5035A		

Parameter	Result	Flag	MDL	RL	Dilution	Units	Reference Method	Extracted	Analyzed	Analyst
1,1,1,2-Tetrachloroethane	ND		0.0028	0.0056	1	mg/kg dry	EPA 8260D	12/21/25 17:29	12/22/25 06:55	PRS
1,1,1-Trichloroethane	ND		0.0028	0.0056	1	mg/kg dry	EPA 8260D	12/21/25 17:29	12/22/25 06:55	PRS
1,1,2,2-Tetrachloroethane	ND		0.0028	0.0056	1	mg/kg dry	EPA 8260D	12/21/25 17:29	12/22/25 06:55	PRS
1,1,2-Trichloro-1,2,2-trifluoroethane (Freon 113)	ND		0.0028	0.0056	1	mg/kg dry	EPA 8260D	12/21/25 17:29	12/22/25 06:55	PRS
1,1,2-Trichloroethane	ND		0.0028	0.0056	1	mg/kg dry	EPA 8260D	12/21/25 17:29	12/22/25 06:55	PRS
1,1-Dichloroethane	ND		0.0028	0.0056	1	mg/kg dry	EPA 8260D	12/21/25 17:29	12/22/25 06:55	PRS
1,1-Dichloroethylene	ND	CAL-E, CCVE	0.0028	0.0056	1	mg/kg dry	EPA 8260D	12/21/25 17:29	12/22/25 06:55	PRS
1,2,3-Trichlorobenzene	ND		0.0028	0.0056	1	mg/kg dry	EPA 8260D	12/21/25 17:29	12/22/25 06:55	PRS
1,2,3-Trichloropropane	ND		0.0028	0.0056	1	mg/kg dry	EPA 8260D	12/21/25 17:29	12/22/25 06:55	PRS
1,2,4-Trichlorobenzene	ND		0.0028	0.0056	1	mg/kg dry	EPA 8260D	12/21/25 17:29	12/22/25 06:55	PRS
1,2,4-Trimethylbenzene	ND		0.0028	0.0056	1	mg/kg dry	EPA 8260D	12/21/25 17:29	12/22/25 06:55	PRS
1,2-Dibromo-3-chloropropane	ND		0.0028	0.0056	1	mg/kg dry	EPA 8260D	12/21/25 17:29	12/22/25 06:55	PRS
1,2-Dibromoethane	ND		0.0028	0.0056	1	mg/kg dry	EPA 8260D	12/21/25 17:29	12/22/25 06:55	PRS
1,2-Dichlorobenzene	ND		0.0028	0.0056	1	mg/kg dry	EPA 8260D	12/21/25 17:29	12/22/25 06:55	PRS
1,2-Dichloroethane	ND		0.0028	0.0056	1	mg/kg dry	EPA 8260D	12/21/25 17:29	12/22/25 06:55	PRS
1,2-Dichloropropane	ND		0.0028	0.0056	1	mg/kg dry	EPA 8260D	12/21/25 17:29	12/22/25 06:55	PRS
1,3,5-Trimethylbenzene	ND		0.0028	0.0056	1	mg/kg dry	EPA 8260D	12/21/25 17:29	12/22/25 06:55	PRS
1,3-Dichlorobenzene	ND		0.0028	0.0056	1	mg/kg dry	EPA 8260D	12/21/25 17:29	12/22/25 06:55	PRS
1,4-Dichlorobenzene	ND		0.0028	0.0056	1	mg/kg dry	EPA 8260D	12/21/25 17:29	12/22/25 06:55	PRS
2-Butanone	ND		0.0028	0.0056	1	mg/kg dry	EPA 8260D	12/21/25 17:29	12/22/25 06:55	PRS
2-Hexanone	ND		0.0028	0.0056	1	mg/kg dry	EPA 8260D	12/21/25 17:29	12/22/25 06:55	PRS
4-Methyl-2-pentanone	ND		0.0028	0.0056	1	mg/kg dry	EPA 8260D	12/21/25 17:29	12/22/25 06:55	PRS
Acetone	ND		0.0056	0.011	1	mg/kg dry	EPA 8260D	12/21/25 17:29	12/22/25 06:55	PRS
Acrolein	ND	CCVE	0.0056	0.011	1	mg/kg dry	EPA 8260D	12/21/25 17:29	12/22/25 06:55	PRS
Acrylonitrile	ND		0.0028	0.0056	1	mg/kg dry	EPA 8260D	12/21/25 17:29	12/22/25 06:55	PRS
Benzene	ND		0.0028	0.0056	1	mg/kg dry	EPA 8260D	12/21/25 17:29	12/22/25 06:55	PRS
Bromochloromethane	ND		0.0028	0.0056	1	mg/kg dry	EPA 8260D	12/21/25 17:29	12/22/25 06:55	PRS
Bromodichloromethane	ND		0.0028	0.0056	1	mg/kg dry	EPA 8260D	12/21/25 17:29	12/22/25 06:55	PRS
Bromoform	ND		0.0028	0.0056	1	mg/kg dry	EPA 8260D	12/21/25 17:29	12/22/25 06:55	PRS
Bromomethane	ND		0.0028	0.0056	1	mg/kg dry	EPA 8260D	12/21/25 17:29	12/22/25 06:55	PRS

* Analyte is not certified or the state of the samples origination does not offer certification for the Analyte

Client:	Vektor Consultants	**Sample ID:**	**25L1023-31**
Client Project:	25030016 2425 Atlantic Brooklyn 10034	**Date Received:**	12/17/2025
Client Sample ID:	25SB-9 (14-16)	**Collection Date/Time:**	12/17/25 11:45

Lab ID:	**25L1023-31**	**Laboratory:**	ALS Environmental - Stratford
Analysis:	**Volatile Organic Compounds by GC/MS**	**Matrix:**	Soil
Prep Method:	Sample Prepared by Method: EPA 5035A		

Parameter	Result	Flag	MDL	RL	Dilution	Units	Reference Method	Extracted	Analyzed	Analyst
Carbon disulfide	ND		0.0028	0.0056	1	mg/kg dry	EPA 8260D	12/21/25 17:29	12/22/25 06:55	PRS
Carbon tetrachloride	ND		0.0028	0.0056	1	mg/kg dry	EPA 8260D	12/21/25 17:29	12/22/25 06:55	PRS
Chlorobenzene	ND		0.0028	0.0056	1	mg/kg dry	EPA 8260D	12/21/25 17:29	12/22/25 06:55	PRS
Chloroethane	ND		0.0028	0.0056	1	mg/kg dry	EPA 8260D	12/21/25 17:29	12/22/25 06:55	PRS
Chloroform	ND		0.0028	0.0056	1	mg/kg dry	EPA 8260D	12/21/25 17:29	12/22/25 06:55	PRS
Chloromethane	ND		0.0028	0.0056	1	mg/kg dry	EPA 8260D	12/21/25 17:29	12/22/25 06:55	PRS
cis-1,2-Dichloroethylene	ND		0.0028	0.0056	1	mg/kg dry	EPA 8260D	12/21/25 17:29	12/22/25 06:55	PRS
cis-1,3-Dichloropropylene	ND		0.0028	0.0056	1	mg/kg dry	EPA 8260D	12/21/25 17:29	12/22/25 06:55	PRS
Cyclohexane	ND		0.0028	0.0056	1	mg/kg dry	EPA 8260D	12/21/25 17:29	12/22/25 06:55	PRS
Dibromochloromethane	ND		0.0028	0.0056	1	mg/kg dry	EPA 8260D	12/21/25 17:29	12/22/25 06:55	PRS
Dibromomethane	ND		0.0028	0.0056	1	mg/kg dry	EPA 8260D	12/21/25 17:29	12/22/25 06:55	PRS
Dichlorodifluoromethane	ND	CAL-E	0.0028	0.0056	1	mg/kg dry	EPA 8260D	12/21/25 17:29	12/22/25 06:55	PRS
Ethyl Benzene	ND		0.0028	0.0056	1	mg/kg dry	EPA 8260D	12/21/25 17:29	12/22/25 06:55	PRS
Hexachlorobutadiene	ND	UJ QL-02	0.0028	0.0056	1	mg/kg dry	EPA 8260D	12/21/25 17:29	12/22/25 06:55	PRS
Isopropylbenzene	ND		0.0028	0.0056	1	mg/kg dry	EPA 8260D	12/21/25 17:29	12/22/25 06:55	PRS
Methyl acetate	ND		0.0028	0.0056	1	mg/kg dry	EPA 8260D	12/21/25 17:29	12/22/25 06:55	PRS
Methyl tert-butyl ether (MTBE)	ND		0.0028	0.0056	1	mg/kg dry	EPA 8260D	12/21/25 17:29	12/22/25 06:55	PRS
Methylcyclohexane	ND		0.0028	0.0056	1	mg/kg dry	EPA 8260D	12/21/25 17:29	12/22/25 06:55	PRS
* Methylene chloride	ND		0.0056	0.011	1	mg/kg dry	EPA 8260D	12/21/25 17:29	12/22/25 06:55	PRS
n-Butylbenzene	ND	UJ QL-02	0.0028	0.0056	1	mg/kg dry	EPA 8260D	12/21/25 17:29	12/22/25 06:55	PRS
n-Propylbenzene	ND		0.0028	0.0056	1	mg/kg dry	EPA 8260D	12/21/25 17:29	12/22/25 06:55	PRS
o-Xylene	ND		0.0028	0.0056	1	mg/kg dry	EPA 8260D	12/21/25 17:29	12/22/25 06:55	PRS
p- & m- Xylenes	ND		0.0056	0.011	1	mg/kg dry	EPA 8260D	12/21/25 17:29	12/22/25 06:55	PRS
p-Isopropyltoluene	ND		0.0028	0.0056	1	mg/kg dry	EPA 8260D	12/21/25 17:29	12/22/25 06:55	PRS
sec-Butylbenzene	ND		0.0028	0.0056	1	mg/kg dry	EPA 8260D	12/21/25 17:29	12/22/25 06:55	PRS
Styrene	ND		0.0028	0.0056	1	mg/kg dry	EPA 8260D	12/21/25 17:29	12/22/25 06:55	PRS
tert-Butyl alcohol (TBA)	ND		0.014	0.028	1	mg/kg dry	EPA 8260D	12/21/25 17:29	12/22/25 06:55	PRS
tert-Butylbenzene	ND		0.0028	0.0056	1	mg/kg dry	EPA 8260D	12/21/25 17:29	12/22/25 06:55	PRS
Tetrachloroethylene	ND	UJ ICVE, QL-02	0.0028	0.0056	1	mg/kg dry	EPA 8260D	12/21/25 17:29	12/22/25 06:55	PRS
Toluene	ND		0.0028	0.0056	1	mg/kg dry	EPA 8260D	12/21/25 17:29	12/22/25 06:55	PRS
trans-1,2-Dichloroethylene	ND		0.0028	0.0056	1	mg/kg dry	EPA 8260D	12/21/25 17:29	12/22/25 06:55	PRS
trans-1,3-Dichloropropylene	ND		0.0028	0.0056	1	mg/kg dry	EPA 8260D	12/21/25 17:29	12/22/25 06:55	PRS
Trichloroethylene	ND		0.0028	0.0056	1	mg/kg dry	EPA 8260D	12/21/25 17:29	12/22/25 06:55	PRS
Trichlorofluoromethane	ND		0.0028	0.0056	1	mg/kg dry	EPA 8260D	12/21/25 17:29	12/22/25 06:55	PRS
Vinyl Chloride	ND		0.0028	0.0056	1	mg/kg dry	EPA 8260D	12/21/25 17:29	12/22/25 06:55	PRS
Xylenes, Total	ND		0.0084	0.017	1	mg/kg dry	EPA 8260D	12/21/25 17:29	12/22/25 06:55	PRS

Surrogate Recoveries	Result	Flag	Acceptance Range	Reference Method	Analyzed
Surrogate: SURR: 1,2-Dichloroethane-d4	*114 %*		*77-125*	*EPA 8260D*	*12/22/25 06:55*
Surrogate: SURR: Toluene-d8	*97.1 %*		*85-120*	*EPA 8260D*	*12/22/25 06:55*
Surrogate: SURR: p-Bromofluorobenzene	*100 %*		*76-130*	*EPA 8260D*	*12/22/25 06:55*

* Analyte is not certified or the state of the samples origination does not offer certification for the Analyte

Client:	Vektor Consultants	**Sample ID:**	**25L1023-31**
Client Project:	25030016 2425 Atlantic Brooklyn 10034	**Date Received:**	12/17/2025
Client Sample ID:	25SB-9 (14-16)	**Collection Date/Time:**	12/17/25 11:45

Lab ID:	**25L1023-31**	**Laboratory:**	ALS Environmental - Stratford
Analysis:	**Miscellaneous Physical Parameters**	**Matrix:**	Soil
Prep Method:	Sample Prepared by Method: % Solids Prep		

Parameter	Result	Flag	MDL	RL	Dilution	Units	Reference Method	Extracted	Analyzed	Analyst
* % Solids	**98.2**		0.100	0.100	1	%	SM 2540G	12/18/25 9:44	12/18/25 14:45	CD

Client:	Vektor Consultants	**Sample ID:**	**25L1023-32**
Client Project:	25030016 2425 Atlantic Brooklyn 10034	**Date Received:**	12/17/2025
Client Sample ID:	25SB-7 (5-7)	**Collection Date/Time:**	12/17/25 10:00

Lab ID:	**25L1023-32**	**Laboratory:**	ALS Environmental - Stratford
Analysis:	**Volatile Organic Compounds by GC/MS**	**Matrix:**	Soil
Prep Method:	Sample Prepared by Method: EPA 5035A		

Parameter	Result	Flag	MDL	RL	Dilution	Units	Reference Method	Extracted	Analyzed	Analyst
1,1,1,2-Tetrachloroethane	ND		0.0030	0.0059	1	mg/kg dry	EPA 8260D	12/21/25 17:29	12/22/25 07:22	PRS
1,1,1-Trichloroethane	ND		0.0030	0.0059	1	mg/kg dry	EPA 8260D	12/21/25 17:29	12/22/25 07:22	PRS
1,1,2,2-Tetrachloroethane	ND		0.0030	0.0059	1	mg/kg dry	EPA 8260D	12/21/25 17:29	12/22/25 07:22	PRS
1,1,2-Trichloro-1,2,2-trifluoroethane (Freon 113)	ND		0.0030	0.0059	1	mg/kg dry	EPA 8260D	12/21/25 17:29	12/22/25 07:22	PRS
1,1,2-Trichloroethane	ND		0.0030	0.0059	1	mg/kg dry	EPA 8260D	12/21/25 17:29	12/22/25 07:22	PRS
1,1-Dichloroethane	ND		0.0030	0.0059	1	mg/kg dry	EPA 8260D	12/21/25 17:29	12/22/25 07:22	PRS
1,1-Dichloroethylene	ND	CAL-E, CCVE	0.0030	0.0059	1	mg/kg dry	EPA 8260D	12/21/25 17:29	12/22/25 07:22	PRS
1,2,3-Trichlorobenzene	ND		0.0030	0.0059	1	mg/kg dry	EPA 8260D	12/21/25 17:29	12/22/25 07:22	PRS
1,2,3-Trichloropropane	ND		0.0030	0.0059	1	mg/kg dry	EPA 8260D	12/21/25 17:29	12/22/25 07:22	PRS
1,2,4-Trichlorobenzene	ND		0.0030	0.0059	1	mg/kg dry	EPA 8260D	12/21/25 17:29	12/22/25 07:22	PRS
1,2,4-Trimethylbenzene	ND		0.0030	0.0059	1	mg/kg dry	EPA 8260D	12/21/25 17:29	12/22/25 07:22	PRS
1,2-Dibromo-3-chloropropane	ND		0.0030	0.0059	1	mg/kg dry	EPA 8260D	12/21/25 17:29	12/22/25 07:22	PRS
1,2-Dibromoethane	ND		0.0030	0.0059	1	mg/kg dry	EPA 8260D	12/21/25 17:29	12/22/25 07:22	PRS
1,2-Dichlorobenzene	ND		0.0030	0.0059	1	mg/kg dry	EPA 8260D	12/21/25 17:29	12/22/25 07:22	PRS
1,2-Dichloroethane	ND		0.0030	0.0059	1	mg/kg dry	EPA 8260D	12/21/25 17:29	12/22/25 07:22	PRS
1,2-Dichloropropane	ND		0.0030	0.0059	1	mg/kg dry	EPA 8260D	12/21/25 17:29	12/22/25 07:22	PRS
1,3,5-Trimethylbenzene	ND		0.0030	0.0059	1	mg/kg dry	EPA 8260D	12/21/25 17:29	12/22/25 07:22	PRS
1,3-Dichlorobenzene	ND		0.0030	0.0059	1	mg/kg dry	EPA 8260D	12/21/25 17:29	12/22/25 07:22	PRS
1,4-Dichlorobenzene	ND		0.0030	0.0059	1	mg/kg dry	EPA 8260D	12/21/25 17:29	12/22/25 07:22	PRS
2-Butanone	ND		0.0030	0.0059	1	mg/kg dry	EPA 8260D	12/21/25 17:29	12/22/25 07:22	PRS
2-Hexanone	ND		0.0030	0.0059	1	mg/kg dry	EPA 8260D	12/21/25 17:29	12/22/25 07:22	PRS
4-Methyl-2-pentanone	ND		0.0030	0.0059	1	mg/kg dry	EPA 8260D	12/21/25 17:29	12/22/25 07:22	PRS
Acetone	ND		0.0059	0.012	1	mg/kg dry	EPA 8260D	12/21/25 17:29	12/22/25 07:22	PRS
Acrolein	ND	CCVE	0.0059	0.012	1	mg/kg dry	EPA 8260D	12/21/25 17:29	12/22/25 07:22	PRS
Acrylonitrile	ND		0.0030	0.0059	1	mg/kg dry	EPA 8260D	12/21/25 17:29	12/22/25 07:22	PRS
Benzene	ND		0.0030	0.0059	1	mg/kg dry	EPA 8260D	12/21/25 17:29	12/22/25 07:22	PRS
Bromochloromethane	ND		0.0030	0.0059	1	mg/kg dry	EPA 8260D	12/21/25 17:29	12/22/25 07:22	PRS
Bromodichloromethane	ND		0.0030	0.0059	1	mg/kg dry	EPA 8260D	12/21/25 17:29	12/22/25 07:22	PRS
Bromoform	ND		0.0030	0.0059	1	mg/kg dry	EPA 8260D	12/21/25 17:29	12/22/25 07:22	PRS
Bromomethane	ND		0.0030	0.0059	1	mg/kg dry	EPA 8260D	12/21/25 17:29	12/22/25 07:22	PRS

* Analyte is not certified or the state of the samples origination does not offer certification for the Analyte

Client:	Vektor Consultants	**Sample ID:**	**25L1023-32**
Client Project:	25030016 2425 Atlantic Brooklyn 10034	**Date Received:**	12/17/2025
Client Sample ID:	25SB-7 (5-7)	**Collection Date/Time:**	12/17/25 10:00

Lab ID:	**25L1023-32**	**Laboratory:**	ALS Environmental - Stratford
Analysis:	**Volatile Organic Compounds by GC/MS**	**Matrix:**	Soil
Prep Method:	Sample Prepared by Method: EPA 5035A		

Parameter	Result	Flag	MDL	RL	Dilution	Units	Reference Method	Extracted	Analyzed	Analyst
Carbon disulfide	ND		0.0030	0.0059	1	mg/kg dry	EPA 8260D	12/21/25 17:29	12/22/25 07:22	PRS
Carbon tetrachloride	ND		0.0030	0.0059	1	mg/kg dry	EPA 8260D	12/21/25 17:29	12/22/25 07:22	PRS
Chlorobenzene	ND		0.0030	0.0059	1	mg/kg dry	EPA 8260D	12/21/25 17:29	12/22/25 07:22	PRS
Chloroethane	ND		0.0030	0.0059	1	mg/kg dry	EPA 8260D	12/21/25 17:29	12/22/25 07:22	PRS
Chloroform	ND		0.0030	0.0059	1	mg/kg dry	EPA 8260D	12/21/25 17:29	12/22/25 07:22	PRS
Chloromethane	ND		0.0030	0.0059	1	mg/kg dry	EPA 8260D	12/21/25 17:29	12/22/25 07:22	PRS
cis-1,2-Dichloroethylene	ND		0.0030	0.0059	1	mg/kg dry	EPA 8260D	12/21/25 17:29	12/22/25 07:22	PRS
cis-1,3-Dichloropropylene	ND		0.0030	0.0059	1	mg/kg dry	EPA 8260D	12/21/25 17:29	12/22/25 07:22	PRS
Cyclohexane	ND		0.0030	0.0059	1	mg/kg dry	EPA 8260D	12/21/25 17:29	12/22/25 07:22	PRS
Dibromochloromethane	ND		0.0030	0.0059	1	mg/kg dry	EPA 8260D	12/21/25 17:29	12/22/25 07:22	PRS
Dibromomethane	ND		0.0030	0.0059	1	mg/kg dry	EPA 8260D	12/21/25 17:29	12/22/25 07:22	PRS
Dichlorodifluoromethane	ND	CAL-E	0.0030	0.0059	1	mg/kg dry	EPA 8260D	12/21/25 17:29	12/22/25 07:22	PRS
Ethyl Benzene	ND		0.0030	0.0059	1	mg/kg dry	EPA 8260D	12/21/25 17:29	12/22/25 07:22	PRS
Hexachlorobutadiene	ND	UJ QL-02	0.0030	0.0059	1	mg/kg dry	EPA 8260D	12/21/25 17:29	12/22/25 07:22	PRS
Isopropylbenzene	ND		0.0030	0.0059	1	mg/kg dry	EPA 8260D	12/21/25 17:29	12/22/25 07:22	PRS
Methyl acetate	ND		0.0030	0.0059	1	mg/kg dry	EPA 8260D	12/21/25 17:29	12/22/25 07:22	PRS
Methyl tert-butyl ether (MTBE)	ND		0.0030	0.0059	1	mg/kg dry	EPA 8260D	12/21/25 17:29	12/22/25 07:22	PRS
Methylcyclohexane	ND		0.0030	0.0059	1	mg/kg dry	EPA 8260D	12/21/25 17:29	12/22/25 07:22	PRS
* Methylene chloride	ND		0.0059	0.012	1	mg/kg dry	EPA 8260D	12/21/25 17:29	12/22/25 07:22	PRS
n-Butylbenzene	ND	UJ QL-02	0.0030	0.0059	1	mg/kg dry	EPA 8260D	12/21/25 17:29	12/22/25 07:22	PRS
n-Propylbenzene	ND		0.0030	0.0059	1	mg/kg dry	EPA 8260D	12/21/25 17:29	12/22/25 07:22	PRS
o-Xylene	ND		0.0030	0.0059	1	mg/kg dry	EPA 8260D	12/21/25 17:29	12/22/25 07:22	PRS
p- & m- Xylenes	ND		0.0059	0.012	1	mg/kg dry	EPA 8260D	12/21/25 17:29	12/22/25 07:22	PRS
p-Isopropyltoluene	ND		0.0030	0.0059	1	mg/kg dry	EPA 8260D	12/21/25 17:29	12/22/25 07:22	PRS
sec-Butylbenzene	ND		0.0030	0.0059	1	mg/kg dry	EPA 8260D	12/21/25 17:29	12/22/25 07:22	PRS
Styrene	ND		0.0030	0.0059	1	mg/kg dry	EPA 8260D	12/21/25 17:29	12/22/25 07:22	PRS
tert-Butyl alcohol (TBA)	ND		0.015	0.030	1	mg/kg dry	EPA 8260D	12/21/25 17:29	12/22/25 07:22	PRS
tert-Butylbenzene	ND		0.0030	0.0059	1	mg/kg dry	EPA 8260D	12/21/25 17:29	12/22/25 07:22	PRS
Tetrachloroethylene	ND	UJ QL-02, ICVE	0.0030	0.0059	1	mg/kg dry	EPA 8260D	12/21/25 17:29	12/22/25 07:22	PRS
Toluene	ND		0.0030	0.0059	1	mg/kg dry	EPA 8260D	12/21/25 17:29	12/22/25 07:22	PRS
trans-1,2-Dichloroethylene	ND		0.0030	0.0059	1	mg/kg dry	EPA 8260D	12/21/25 17:29	12/22/25 07:22	PRS
trans-1,3-Dichloropropylene	ND		0.0030	0.0059	1	mg/kg dry	EPA 8260D	12/21/25 17:29	12/22/25 07:22	PRS
Trichloroethylene	**0.012**		0.0030	0.0059	1	mg/kg dry	EPA 8260D	12/21/25 17:29	12/22/25 07:22	PRS
Trichlorofluoromethane	ND		0.0030	0.0059	1	mg/kg dry	EPA 8260D	12/21/25 17:29	12/22/25 07:22	PRS
Vinyl Chloride	ND		0.0030	0.0059	1	mg/kg dry	EPA 8260D	12/21/25 17:29	12/22/25 07:22	PRS
Xylenes, Total	ND		0.0089	0.018	1	mg/kg dry	EPA 8260D	12/21/25 17:29	12/22/25 07:22	PRS

Surrogate Recoveries	Result	Flag	Acceptance Range	Reference Method	Analyzed
Surrogate: SURR: 1,2-Dichloroethane-d4	*115 %*		*77-125*	*EPA 8260D*	*12/22/25 07:22*
Surrogate: SURR: Toluene-d8	*97.4 %*		*85-120*	*EPA 8260D*	*12/22/25 07:22*
Surrogate: SURR: p-Bromofluorobenzene	*100 %*		*76-130*	*EPA 8260D*	*12/22/25 07:22*

* Analyte is not certified or the state of the samples origination does not offer certification for the Analyte

Client:	Vektor Consultants	**Sample ID:**	**25L1023-32**
Client Project:	25030016 2425 Atlantic Brooklyn 10034	**Date Received:**	12/17/2025
Client Sample ID:	25SB-7 (5-7)	**Collection Date/Time:**	12/17/25 10:00

Lab ID:	**25L1023-32**	**Laboratory:**	ALS Environmental - Stratford
Analysis:	**Miscellaneous Physical Parameters**	**Matrix:**	Soil
Prep Method:	Sample Prepared by Method: % Solids Prep		

Parameter	Result	Flag	MDL	RL	Dilution	Units	Reference Method	Extracted	Analyzed	Analyst
* % Solids	**90.8**		0.100	0.100	1	%	SM 2540G	12/18/25 9:44	12/18/25 14:45	CD

Client:	Vektor Consultants	**Sample ID:**	**25L1023-34**
Client Project:	25030016 2425 Atlantic Brooklyn 10034	**Date Received:**	12/17/2025
Client Sample ID:	25SB-7 (9-11)	**Collection Date/Time:**	12/17/25 0:00

Lab ID:	**25L1023-34**	**Laboratory:**	ALS Environmental - Stratford
Analysis:	**Volatile Organic Compounds by GC/MS**	**Matrix:**	Soil
Prep Method:	Sample Prepared by Method: EPA 5035A		

Parameter	Result	Flag	MDL	RL	Dilution	Units	Reference Method	Extracted	Analyzed	Analyst
1,1,1,2-Tetrachloroethane	ND		0.0026	0.0052	1	mg/kg dry	EPA 8260D	12/21/25 17:29	12/22/25 07:50	PRS
1,1,1-Trichloroethane	ND		0.0026	0.0052	1	mg/kg dry	EPA 8260D	12/21/25 17:29	12/22/25 07:50	PRS
1,1,2,2-Tetrachloroethane	ND		0.0026	0.0052	1	mg/kg dry	EPA 8260D	12/21/25 17:29	12/22/25 07:50	PRS
1,1,2-Trichloro-1,2,2-trifluoroethane (Freon 113)	ND		0.0026	0.0052	1	mg/kg dry	EPA 8260D	12/21/25 17:29	12/22/25 07:50	PRS
1,1,2-Trichloroethane	ND		0.0026	0.0052	1	mg/kg dry	EPA 8260D	12/21/25 17:29	12/22/25 07:50	PRS
1,1-Dichloroethane	ND		0.0026	0.0052	1	mg/kg dry	EPA 8260D	12/21/25 17:29	12/22/25 07:50	PRS
1,1-Dichloroethylene	ND	CAL-E, CCVE	0.0026	0.0052	1	mg/kg dry	EPA 8260D	12/21/25 17:29	12/22/25 07:50	PRS
1,2,3-Trichlorobenzene	ND		0.0026	0.0052	1	mg/kg dry	EPA 8260D	12/21/25 17:29	12/22/25 07:50	PRS
1,2,3-Trichloropropane	ND		0.0026	0.0052	1	mg/kg dry	EPA 8260D	12/21/25 17:29	12/22/25 07:50	PRS
1,2,4-Trichlorobenzene	ND		0.0026	0.0052	1	mg/kg dry	EPA 8260D	12/21/25 17:29	12/22/25 07:50	PRS
1,2,4-Trimethylbenzene	ND		0.0026	0.0052	1	mg/kg dry	EPA 8260D	12/21/25 17:29	12/22/25 07:50	PRS
1,2-Dibromo-3-chloropropane	ND		0.0026	0.0052	1	mg/kg dry	EPA 8260D	12/21/25 17:29	12/22/25 07:50	PRS
1,2-Dibromoethane	ND		0.0026	0.0052	1	mg/kg dry	EPA 8260D	12/21/25 17:29	12/22/25 07:50	PRS
1,2-Dichlorobenzene	ND		0.0026	0.0052	1	mg/kg dry	EPA 8260D	12/21/25 17:29	12/22/25 07:50	PRS
1,2-Dichloroethane	ND		0.0026	0.0052	1	mg/kg dry	EPA 8260D	12/21/25 17:29	12/22/25 07:50	PRS
1,2-Dichloropropane	ND		0.0026	0.0052	1	mg/kg dry	EPA 8260D	12/21/25 17:29	12/22/25 07:50	PRS
1,3,5-Trimethylbenzene	ND		0.0026	0.0052	1	mg/kg dry	EPA 8260D	12/21/25 17:29	12/22/25 07:50	PRS
1,3-Dichlorobenzene	ND		0.0026	0.0052	1	mg/kg dry	EPA 8260D	12/21/25 17:29	12/22/25 07:50	PRS
1,4-Dichlorobenzene	ND		0.0026	0.0052	1	mg/kg dry	EPA 8260D	12/21/25 17:29	12/22/25 07:50	PRS
2-Butanone	ND		0.0026	0.0052	1	mg/kg dry	EPA 8260D	12/21/25 17:29	12/22/25 07:50	PRS
2-Hexanone	ND		0.0026	0.0052	1	mg/kg dry	EPA 8260D	12/21/25 17:29	12/22/25 07:50	PRS
4-Methyl-2-pentanone	ND		0.0026	0.0052	1	mg/kg dry	EPA 8260D	12/21/25 17:29	12/22/25 07:50	PRS
Acetone	**0.020**	J CCVE	0.0052	0.010	1	mg/kg dry	EPA 8260D	12/21/25 17:29	12/22/25 07:50	PRS
Acrolein	ND	CCVE	0.0052	0.010	1	mg/kg dry	EPA 8260D	12/21/25 17:29	12/22/25 07:50	PRS
Acrylonitrile	ND		0.0026	0.0052	1	mg/kg dry	EPA 8260D	12/21/25 17:29	12/22/25 07:50	PRS
Benzene	ND		0.0026	0.0052	1	mg/kg dry	EPA 8260D	12/21/25 17:29	12/22/25 07:50	PRS
Bromochloromethane	ND		0.0026	0.0052	1	mg/kg dry	EPA 8260D	12/21/25 17:29	12/22/25 07:50	PRS
Bromodichloromethane	ND		0.0026	0.0052	1	mg/kg dry	EPA 8260D	12/21/25 17:29	12/22/25 07:50	PRS
Bromoform	ND		0.0026	0.0052	1	mg/kg dry	EPA 8260D	12/21/25 17:29	12/22/25 07:50	PRS
Bromomethane	ND		0.0026	0.0052	1	mg/kg dry	EPA 8260D	12/21/25 17:29	12/22/25 07:50	PRS

* Analyte is not certified or the state of the samples origination does not offer certification for the Analyte

Client:	Vektor Consultants	**Sample ID:**	**25L1023-34**
Client Project:	25030016 2425 Atlantic Brooklyn 10034	**Date Received:**	12/17/2025
Client Sample ID:	25SB-7 (9-11)	**Collection Date/Time:**	12/17/25 0:00

Lab ID: **25L1023-34** **Laboratory:** ALS Environmental - Stratford

Analysis: **Volatile Organic Compounds by GC/MS** **Matrix:** Soil

Prep Method: Sample Prepared by Method: EPA 5035A

Parameter	Result	Flag	MDL	RL	Dilution	Units	Reference Method	Extracted	Analyzed	Analyst
Carbon disulfide	ND		0.0026	0.0052	1	mg/kg dry	EPA 8260D	12/21/25 17:29	12/22/25 07:50	PRS
Carbon tetrachloride	ND		0.0026	0.0052	1	mg/kg dry	EPA 8260D	12/21/25 17:29	12/22/25 07:50	PRS
Chlorobenzene	ND		0.0026	0.0052	1	mg/kg dry	EPA 8260D	12/21/25 17:29	12/22/25 07:50	PRS
Chloroethane	ND		0.0026	0.0052	1	mg/kg dry	EPA 8260D	12/21/25 17:29	12/22/25 07:50	PRS
Chloroform	ND		0.0026	0.0052	1	mg/kg dry	EPA 8260D	12/21/25 17:29	12/22/25 07:50	PRS
Chloromethane	ND		0.0026	0.0052	1	mg/kg dry	EPA 8260D	12/21/25 17:29	12/22/25 07:50	PRS
cis-1,2-Dichloroethylene	ND		0.0026	0.0052	1	mg/kg dry	EPA 8260D	12/21/25 17:29	12/22/25 07:50	PRS
cis-1,3-Dichloropropylene	ND		0.0026	0.0052	1	mg/kg dry	EPA 8260D	12/21/25 17:29	12/22/25 07:50	PRS
Cyclohexane	ND		0.0026	0.0052	1	mg/kg dry	EPA 8260D	12/21/25 17:29	12/22/25 07:50	PRS
Dibromochloromethane	ND		0.0026	0.0052	1	mg/kg dry	EPA 8260D	12/21/25 17:29	12/22/25 07:50	PRS
Dibromomethane	ND		0.0026	0.0052	1	mg/kg dry	EPA 8260D	12/21/25 17:29	12/22/25 07:50	PRS
Dichlorodifluoromethane	ND	CAL-E	0.0026	0.0052	1	mg/kg dry	EPA 8260D	12/21/25 17:29	12/22/25 07:50	PRS
Ethyl Benzene	ND		0.0026	0.0052	1	mg/kg dry	EPA 8260D	12/21/25 17:29	12/22/25 07:50	PRS
Hexachlorobutadiene	ND	UJ QL-02	0.0026	0.0052	1	mg/kg dry	EPA 8260D	12/21/25 17:29	12/22/25 07:50	PRS
Isopropylbenzene	ND		0.0026	0.0052	1	mg/kg dry	EPA 8260D	12/21/25 17:29	12/22/25 07:50	PRS
Methyl acetate	ND		0.0026	0.0052	1	mg/kg dry	EPA 8260D	12/21/25 17:29	12/22/25 07:50	PRS
Methyl tert-butyl ether (MTBE)	ND		0.0026	0.0052	1	mg/kg dry	EPA 8260D	12/21/25 17:29	12/22/25 07:50	PRS
Methylcyclohexane	**0.0039**	J	0.0026	0.0052	1	mg/kg dry	EPA 8260D	12/21/25 17:29	12/22/25 07:50	PRS
* Methylene chloride	ND		0.0052	0.010	1	mg/kg dry	EPA 8260D	12/21/25 17:29	12/22/25 07:50	PRS
n-Butylbenzene	ND	UJ QL-02	0.0026	0.0052	1	mg/kg dry	EPA 8260D	12/21/25 17:29	12/22/25 07:50	PRS
n-Propylbenzene	ND		0.0026	0.0052	1	mg/kg dry	EPA 8260D	12/21/25 17:29	12/22/25 07:50	PRS
o-Xylene	ND		0.0026	0.0052	1	mg/kg dry	EPA 8260D	12/21/25 17:29	12/22/25 07:50	PRS
p- & m- Xylenes	ND		0.0052	0.010	1	mg/kg dry	EPA 8260D	12/21/25 17:29	12/22/25 07:50	PRS
p-Isopropyltoluene	ND		0.0026	0.0052	1	mg/kg dry	EPA 8260D	12/21/25 17:29	12/22/25 07:50	PRS
sec-Butylbenzene	ND		0.0026	0.0052	1	mg/kg dry	EPA 8260D	12/21/25 17:29	12/22/25 07:50	PRS
Styrene	ND		0.0026	0.0052	1	mg/kg dry	EPA 8260D	12/21/25 17:29	12/22/25 07:50	PRS
tert-Butyl alcohol (TBA)	ND		0.013	0.026	1	mg/kg dry	EPA 8260D	12/21/25 17:29	12/22/25 07:50	PRS
tert-Butylbenzene	ND		0.0026	0.0052	1	mg/kg dry	EPA 8260D	12/21/25 17:29	12/22/25 07:50	PRS
Tetrachloroethylene	ND	UJ ICVE, QL-02	0.0026	0.0052	1	mg/kg dry	EPA 8260D	12/21/25 17:29	12/22/25 07:50	PRS
Toluene	ND		0.0026	0.0052	1	mg/kg dry	EPA 8260D	12/21/25 17:29	12/22/25 07:50	PRS
trans-1,2-Dichloroethylene	ND		0.0026	0.0052	1	mg/kg dry	EPA 8260D	12/21/25 17:29	12/22/25 07:50	PRS
trans-1,3-Dichloropropylene	ND		0.0026	0.0052	1	mg/kg dry	EPA 8260D	12/21/25 17:29	12/22/25 07:50	PRS
Trichloroethylene	**0.083**		0.0026	0.0052	1	mg/kg dry	EPA 8260D	12/21/25 17:29	12/22/25 07:50	PRS
Trichlorofluoromethane	ND		0.0026	0.0052	1	mg/kg dry	EPA 8260D	12/21/25 17:29	12/22/25 07:50	PRS
Vinyl Chloride	ND		0.0026	0.0052	1	mg/kg dry	EPA 8260D	12/21/25 17:29	12/22/25 07:50	PRS
Xylenes, Total	ND		0.0078	0.016	1	mg/kg dry	EPA 8260D	12/21/25 17:29	12/22/25 07:50	PRS

Surrogate Recoveries	Result	Flag	Acceptance Range	Reference Method	Analyzed
Surrogate: SURR: 1,2-Dichloroethane-d4	*116 %*		*77-125*	*EPA 8260D*	*12/22/25 07:50*
Surrogate: SURR: Toluene-d8	*98.4 %*		*85-120*	*EPA 8260D*	*12/22/25 07:50*
Surrogate: SURR: p-Bromofluorobenzene	*101 %*		*76-130*	*EPA 8260D*	*12/22/25 07:50*

* Analyte is not certified or the state of the samples origination does not offer certification for the Analyte

Client:	Vektor Consultants	**Sample ID:**	**25L1023-34**
Client Project:	25030016 2425 Atlantic Brooklyn 10034	**Date Received:**	12/17/2025
Client Sample ID:	25SB-7 (9-11)	**Collection Date/Time:**	12/17/25 0:00

Lab ID:	**25L1023-34**	**Laboratory:**	ALS Environmental - Stratford
Analysis:	**Miscellaneous Physical Parameters**	**Matrix:**	Soil
Prep Method:	Sample Prepared by Method: % Solids Prep		

Parameter	Result	Flag	MDL	RL	Dilution	Units	Reference Method	Extracted	Analyzed	Analyst
* % Solids	**96.7**		0.100	0.100	1	%	SM 2540G	12/18/25 9:44	12/18/25 14:45	CD

Client:	Vektor Consultants	**Sample ID:**	**25L1023-36**
Client Project:	25030016 2425 Atlantic Brooklyn 10034	**Date Received:**	12/17/2025
Client Sample ID:	25SB-7 (13-15)	**Collection Date/Time:**	12/17/25 10:08

Lab ID:	**25L1023-36**	**Laboratory:**	ALS Environmental - Stratford
Analysis:	**Volatile Organic Compounds by GC/MS**	**Matrix:**	Soil
Prep Method:	Sample Prepared by Method: EPA 5035A		

Parameter	Result	Flag	MDL	RL	Dilution	Units	Reference Method	Extracted	Analyzed	Analyst
1,1,1,2-Tetrachloroethane	ND		0.0030	0.0060	1	mg/kg dry	EPA 8260D	12/21/25 17:29	12/22/25 08:17	PRS
1,1,1-Trichloroethane	ND		0.0030	0.0060	1	mg/kg dry	EPA 8260D	12/21/25 17:29	12/22/25 08:17	PRS
1,1,2,2-Tetrachloroethane	ND		0.0030	0.0060	1	mg/kg dry	EPA 8260D	12/21/25 17:29	12/22/25 08:17	PRS
1,1,2-Trichloro-1,2,2-trifluoroethane (Freon 113)	ND		0.0030	0.0060	1	mg/kg dry	EPA 8260D	12/21/25 17:29	12/22/25 08:17	PRS
1,1,2-Trichloroethane	ND		0.0030	0.0060	1	mg/kg dry	EPA 8260D	12/21/25 17:29	12/22/25 08:17	PRS
1,1-Dichloroethane	ND		0.0030	0.0060	1	mg/kg dry	EPA 8260D	12/21/25 17:29	12/22/25 08:17	PRS
1,1-Dichloroethylene	ND	CAL-E, CCVE	0.0030	0.0060	1	mg/kg dry	EPA 8260D	12/21/25 17:29	12/22/25 08:17	PRS
1,2,3-Trichlorobenzene	ND		0.0030	0.0060	1	mg/kg dry	EPA 8260D	12/21/25 17:29	12/22/25 08:17	PRS
1,2,3-Trichloropropane	ND		0.0030	0.0060	1	mg/kg dry	EPA 8260D	12/21/25 17:29	12/22/25 08:17	PRS
1,2,4-Trichlorobenzene	ND		0.0030	0.0060	1	mg/kg dry	EPA 8260D	12/21/25 17:29	12/22/25 08:17	PRS
1,2,4-Trimethylbenzene	ND		0.0030	0.0060	1	mg/kg dry	EPA 8260D	12/21/25 17:29	12/22/25 08:17	PRS
1,2-Dibromo-3-chloropropane	ND		0.0030	0.0060	1	mg/kg dry	EPA 8260D	12/21/25 17:29	12/22/25 08:17	PRS
1,2-Dibromoethane	ND		0.0030	0.0060	1	mg/kg dry	EPA 8260D	12/21/25 17:29	12/22/25 08:17	PRS
1,2-Dichlorobenzene	ND		0.0030	0.0060	1	mg/kg dry	EPA 8260D	12/21/25 17:29	12/22/25 08:17	PRS
1,2-Dichloroethane	ND		0.0030	0.0060	1	mg/kg dry	EPA 8260D	12/21/25 17:29	12/22/25 08:17	PRS
1,2-Dichloropropane	ND		0.0030	0.0060	1	mg/kg dry	EPA 8260D	12/21/25 17:29	12/22/25 08:17	PRS
1,3,5-Trimethylbenzene	ND		0.0030	0.0060	1	mg/kg dry	EPA 8260D	12/21/25 17:29	12/22/25 08:17	PRS
1,3-Dichlorobenzene	ND		0.0030	0.0060	1	mg/kg dry	EPA 8260D	12/21/25 17:29	12/22/25 08:17	PRS
1,4-Dichlorobenzene	ND		0.0030	0.0060	1	mg/kg dry	EPA 8260D	12/21/25 17:29	12/22/25 08:17	PRS
2-Butanone	ND		0.0030	0.0060	1	mg/kg dry	EPA 8260D	12/21/25 17:29	12/22/25 08:17	PRS
2-Hexanone	ND		0.0030	0.0060	1	mg/kg dry	EPA 8260D	12/21/25 17:29	12/22/25 08:17	PRS
4-Methyl-2-pentanone	ND		0.0030	0.0060	1	mg/kg dry	EPA 8260D	12/21/25 17:29	12/22/25 08:17	PRS
Acetone	**0.0065**	J J	0.0060	0.012	1	mg/kg dry	EPA 8260D	12/21/25 17:29	12/22/25 08:17	PRS
Acrolein	ND	CCVE	0.0060	0.012	1	mg/kg dry	EPA 8260D	12/21/25 17:29	12/22/25 08:17	PRS
Acrylonitrile	ND		0.0030	0.0060	1	mg/kg dry	EPA 8260D	12/21/25 17:29	12/22/25 08:17	PRS
Benzene	ND		0.0030	0.0060	1	mg/kg dry	EPA 8260D	12/21/25 17:29	12/22/25 08:17	PRS
Bromochloromethane	ND		0.0030	0.0060	1	mg/kg dry	EPA 8260D	12/21/25 17:29	12/22/25 08:17	PRS
Bromodichloromethane	ND		0.0030	0.0060	1	mg/kg dry	EPA 8260D	12/21/25 17:29	12/22/25 08:17	PRS
Bromoform	ND		0.0030	0.0060	1	mg/kg dry	EPA 8260D	12/21/25 17:29	12/22/25 08:17	PRS
Bromomethane	ND		0.0030	0.0060	1	mg/kg dry	EPA 8260D	12/21/25 17:29	12/22/25 08:17	PRS

* Analyte is not certified or the state of the samples origination does not offer certification for the Analyte

Client:	Vektor Consultants	**Sample ID:**	**25L1023-36**
Client Project:	25030016 2425 Atlantic Brooklyn 10034	**Date Received:**	12/17/2025
Client Sample ID:	25SB-7 (13-15)	**Collection Date/Time:**	12/17/25 10:08

Lab ID: **25L1023-36** **Laboratory:** ALS Environmental - Stratford

Analysis: **Volatile Organic Compounds by GC/MS** **Matrix:** Soil

Prep Method: Sample Prepared by Method: EPA 5035A

Parameter	Result	Flag	MDL	RL	Dilution	Units	Reference Method	Extracted	Analyzed	Analyst
Carbon disulfide	ND		0.0030	0.0060	1	mg/kg dry	EPA 8260D	12/21/25 17:29	12/22/25 08:17	PRS
Carbon tetrachloride	ND		0.0030	0.0060	1	mg/kg dry	EPA 8260D	12/21/25 17:29	12/22/25 08:17	PRS
Chlorobenzene	ND		0.0030	0.0060	1	mg/kg dry	EPA 8260D	12/21/25 17:29	12/22/25 08:17	PRS
Chloroethane	ND		0.0030	0.0060	1	mg/kg dry	EPA 8260D	12/21/25 17:29	12/22/25 08:17	PRS
Chloroform	ND		0.0030	0.0060	1	mg/kg dry	EPA 8260D	12/21/25 17:29	12/22/25 08:17	PRS
Chloromethane	ND		0.0030	0.0060	1	mg/kg dry	EPA 8260D	12/21/25 17:29	12/22/25 08:17	PRS
cis-1,2-Dichloroethylene	ND		0.0030	0.0060	1	mg/kg dry	EPA 8260D	12/21/25 17:29	12/22/25 08:17	PRS
cis-1,3-Dichloropropylene	ND		0.0030	0.0060	1	mg/kg dry	EPA 8260D	12/21/25 17:29	12/22/25 08:17	PRS
Cyclohexane	ND		0.0030	0.0060	1	mg/kg dry	EPA 8260D	12/21/25 17:29	12/22/25 08:17	PRS
Dibromochloromethane	ND		0.0030	0.0060	1	mg/kg dry	EPA 8260D	12/21/25 17:29	12/22/25 08:17	PRS
Dibromomethane	ND		0.0030	0.0060	1	mg/kg dry	EPA 8260D	12/21/25 17:29	12/22/25 08:17	PRS
Dichlorodifluoromethane	ND	CAL-E	0.0030	0.0060	1	mg/kg dry	EPA 8260D	12/21/25 17:29	12/22/25 08:17	PRS
Ethyl Benzene	ND		0.0030	0.0060	1	mg/kg dry	EPA 8260D	12/21/25 17:29	12/22/25 08:17	PRS
Hexachlorobutadiene	ND	UJ QL-02	0.0030	0.0060	1	mg/kg dry	EPA 8260D	12/21/25 17:29	12/22/25 08:17	PRS
Isopropylbenzene	ND		0.0030	0.0060	1	mg/kg dry	EPA 8260D	12/21/25 17:29	12/22/25 08:17	PRS
Methyl acetate	ND		0.0030	0.0060	1	mg/kg dry	EPA 8260D	12/21/25 17:29	12/22/25 08:17	PRS
Methyl tert-butyl ether (MTBE)	ND		0.0030	0.0060	1	mg/kg dry	EPA 8260D	12/21/25 17:29	12/22/25 08:17	PRS
Methylcyclohexane	ND		0.0030	0.0060	1	mg/kg dry	EPA 8260D	12/21/25 17:29	12/22/25 08:17	PRS
* Methylene chloride	ND		0.0060	0.012	1	mg/kg dry	EPA 8260D	12/21/25 17:29	12/22/25 08:17	PRS
n-Butylbenzene	ND	UJ QL-02	0.0030	0.0060	1	mg/kg dry	EPA 8260D	12/21/25 17:29	12/22/25 08:17	PRS
n-Propylbenzene	ND		0.0030	0.0060	1	mg/kg dry	EPA 8260D	12/21/25 17:29	12/22/25 08:17	PRS
o-Xylene	ND		0.0030	0.0060	1	mg/kg dry	EPA 8260D	12/21/25 17:29	12/22/25 08:17	PRS
p- & m- Xylenes	ND		0.0060	0.012	1	mg/kg dry	EPA 8260D	12/21/25 17:29	12/22/25 08:17	PRS
p-Isopropyltoluene	ND		0.0030	0.0060	1	mg/kg dry	EPA 8260D	12/21/25 17:29	12/22/25 08:17	PRS
sec-Butylbenzene	ND		0.0030	0.0060	1	mg/kg dry	EPA 8260D	12/21/25 17:29	12/22/25 08:17	PRS
Styrene	ND		0.0030	0.0060	1	mg/kg dry	EPA 8260D	12/21/25 17:29	12/22/25 08:17	PRS
tert-Butyl alcohol (TBA)	ND		0.015	0.030	1	mg/kg dry	EPA 8260D	12/21/25 17:29	12/22/25 08:17	PRS
tert-Butylbenzene	ND		0.0030	0.0060	1	mg/kg dry	EPA 8260D	12/21/25 17:29	12/22/25 08:17	PRS
Tetrachloroethylene	ND	UJQL-02, ICVE	0.0030	0.0060	1	mg/kg dry	EPA 8260D	12/21/25 17:29	12/22/25 08:17	PRS
Toluene	ND		0.0030	0.0060	1	mg/kg dry	EPA 8260D	12/21/25 17:29	12/22/25 08:17	PRS
trans-1,2-Dichloroethylene	ND		0.0030	0.0060	1	mg/kg dry	EPA 8260D	12/21/25 17:29	12/22/25 08:17	PRS
trans-1,3-Dichloropropylene	ND		0.0030	0.0060	1	mg/kg dry	EPA 8260D	12/21/25 17:29	12/22/25 08:17	PRS
Trichloroethylene	ND		0.0030	0.0060	1	mg/kg dry	EPA 8260D	12/21/25 17:29	12/22/25 08:17	PRS
Trichlorofluoromethane	ND		0.0030	0.0060	1	mg/kg dry	EPA 8260D	12/21/25 17:29	12/22/25 08:17	PRS
Vinyl Chloride	ND		0.0030	0.0060	1	mg/kg dry	EPA 8260D	12/21/25 17:29	12/22/25 08:17	PRS
Xylenes, Total	ND		0.0091	0.018	1	mg/kg dry	EPA 8260D	12/21/25 17:29	12/22/25 08:17	PRS

Surrogate Recoveries	Result	Flag	Acceptance Range	Reference Method	Analyzed
Surrogate: SURR: 1,2-Dichloroethane-d4	*116 %*		*77-125*	*EPA 8260D*	*12/22/25 08:17*
Surrogate: SURR: Toluene-d8	*96.4 %*		*85-120*	*EPA 8260D*	*12/22/25 08:17*
Surrogate: SURR: p-Bromofluorobenzene	*100 %*		*76-130*	*EPA 8260D*	*12/22/25 08:17*

* Analyte is not certified or the state of the samples origination does not offer certification for the Analyte

Client:	Vektor Consultants	**Sample ID:**	**25L1023-36**
Client Project:	25030016 2425 Atlantic Brooklyn 10034	**Date Received:**	12/17/2025
Client Sample ID:	25SB-7 (13-15)	**Collection Date/Time:**	12/17/25 10:08

Lab ID:	**25L1023-36**	**Laboratory:**	ALS Environmental - Stratford
Analysis:	**Miscellaneous Physical Parameters**	**Matrix:**	Soil
Prep Method:	Sample Prepared by Method: % Solids Prep		

Parameter	Result	Flag	MDL	RL	Dilution	Units	Reference Method	Extracted	Analyzed	Analyst
* % Solids	**98.1**		0.100	0.100	1	%	SM 2540G	12/18/25 9:44	12/18/25 14:45	CD

* Analyte is not certified or the state of the samples origination does not offer certification for the Analyte

VOC Data Section

ALPHA GEOSCIENCE

Geology
Hydrology
Remediation
Water Supply

QA/QC Review of Method 8260D Volatiles Data
for ALS Environmental, SDG: 25L1023

18 Soil Samples
Collected December 16-17, 2025

Prepared by: Donald Anné
February 17, 2026

Holding Times: Samples were analyzed within USEPA SW-846 holding times.

GC/MS Tuning and Mass Calibration: The BFB tuning criteria were within control limits.

Initial Calibration: The average RRFs for 2-butanone, 2-hexanone, and bromoform were below the method minimums, but not below 0.010 for VOA No.3 on 12-21-25. No action is taken when fewer than 20% of the compounds per calibration do not meet either method %RSD or average RRF criteria, provided the average RRFs are not below 0.010.

The average RRFs for target compounds were above the allowable minimum (0.001 for 1,4-dioxane, 0.010 for all other compounds), as required.

The %RSDs for dichlorodifluoromethane and methylene chloride were above the allowable maximum (30%) for VOA#11 on 12-19-25. The %RSDs for acrolein and dichlorodifluoromethane were above the allowable maximum (30%) for VOA No.3 on 12-21-25. Positive results for these compounds should be considered estimated (J) in associated samples.

Continuing Calibration: The RRFs for 2-butanone, 2-hexanone, and bromoform were below the method minimums, but not below 0.010 12-21-25 (V31909121.D). The %Ds for 1,1-dichloroethylene, dichlorodifluoromethane, MTBE, and trans-1,2-dichlorocethylene were above the method maximum on 12-21-25 (V31909121.D). The %Ds 8 compounds (marked with a red X on attached FORM VII) were above the method maximum on 12-22-25 (V11C028891.D). No action is taken when fewer than 20% of the compounds per calibration do not meet either method %D or RRF criteria, provided no RRF is less than 0.010.

The RRFs for target compounds were above the allowable minimum (0.001 for 1,4-dioxane, 0.010 for all other compounds), as required.

679 Plank Road ● Clifton Park, New York 12065 ● (518) 348-6995 ● Fax (518) 348-6966
www.alphageoscience.com

The %Ds 10 compounds (highlighted yellow on attached FORM VII) were above the allowable maximum (20%) on 12-22-25 (V11C028891.D). The %Ds for 1,1-dichloroethylene, acrolein, dichlorodifluoromethane, MTBE, and trans-1,2-dichlorocethylenewere above the allowable maximum (20%) on 12-21-25 (V31909121.D). Positive results for these compounds should be considered estimated (J) in associated samples.

Blanks: The analyses of the method blanks reported target compounds as not detected.

Internal Standard Area Summary: The internal standard areas and retention times were within control limits.

Surrogate Recovery: The surrogate recoveries were within control limits for the soil samples.

Laboratory Control Sample: The relative percent difference for acrylonitrile was above the allowable maximum and 2 of 2 percent recoveries (%Rs) for chloroethane and 1 of 2 %Rs for 1,1-dichloroethylene and acrylonitrile were above QC limits for soil samples BL51516-BS1/BSD1. Positive results for these compounds should be considered estimated, biased high (J+) in associated soil samples.

The %Rs for 8 compounds (highlighted yellow on attached FORM III) were below QC limits, but not below 10% for soil sample BL51515-BS1. Two of two %Rs for n-butylbenzene and tetrachloroethylene and 1 of 2 %Rs for hexachlorobutadiene were below QC limits, but not below 10% for soil samples BL51516-BS1/BSD1. Positive results for these compounds should be considered estimated, biased low (J-) and "not detected" results estimated (UJ) in associated soil samples.

Compound ID: Checked compounds and surrogates were within GC quantitation limits. The mass spectra for detected compounds contained the primary and secondary ions, as outlined in the method.

FORM III

LCS / LCS DUPLICATE RECOVERY

EPA 8260D

Laboratory:	ALS Environmental - Stratford	SDG:	25L1023
Client:	Vektor Consultants	Project:	25030016 2425 Atlantic Brooklyn 10034
Matrix:	Soil		
Batch:	BL51515	Laboratory ID:	BL51515-BS1
Preparation:	EPA 5035A	Initial/Final:	5 g / 5 ml

COMPOUND	SPIKE ADDED ppb	LCS CONCENTRATION ppb	LCS % REC. #	QC LIMITS REC.	Q
1,1,1,2-Tetrachloroethane	50.0	44.0	88.0	75 - 129	
1,1,1-Trichloroethane	50.0	48.3	96.5	71 - 137	
1,1,2,2-Tetrachloroethane	50.0	40.4	80.8	79 - 129	
1,1,2-Trichloro-1,2,2-trifluoroethane (Freon 113)	50.0	48.4	96.9	58 - 146	
1,1,2-Trichloroethane	50.0	45.6	91.1	83 - 123	
1,1-Dichloroethane	50.0	48.2	96.5	75 - 130	
1,1-Dichloroethylene	50.0	60.5	121	64 - 137	
1,2,3-Trichlorobenzene	50.0	41.6	83.1	81 - 140	
1,2,3-Trichloropropane	50.0	45.8	91.5	81 - 126	
1,2,4-Trichlorobenzene	50.0	40.0	79.9 *	80 - 141	
1,2,4-Trimethylbenzene	50.0	41.7	83.5 *	84 - 125	
1,2-Dibromo-3-chloropropane	50.0	45.3	90.6	74 - 142	
1,2-Dibromoethane	50.0	47.0	94.0	86 - 123	
1,2-Dichlorobenzene	50.0	42.5	84.9 *	85 - 122	
1,2-Dichloroethane	50.0	45.4	90.7	71 - 133	
1,2-Dichloropropane	50.0	42.7	85.4	81 - 122	
1,3,5-Trimethylbenzene	50.0	42.9	85.7	82 - 126	
1,3-Dichlorobenzene	50.0	41.5	83.1 *	84 - 124	
1,4-Dichlorobenzene	50.0	41.5	83.1 *	84 - 124	
2-Butanone	50.0	46.8	93.6	58 - 147	
2-Hexanone	50.0	49.8	99.6	70 - 139	
4-Methyl-2-pentanone	50.0	49.3	98.5	72 - 132	
Acetone	50.0	43.2	86.4	36 - 155	
Acrolein	200	226	113	10 - 238	
Acrylonitrile	50.0	46.6	93.2	66 - 141	
Benzene	50.0	47.1	94.1	77 - 127	
Bromochloromethane	50.0	47.2	94.4	74 - 129	

FORM III

LCS / LCS DUPLICATE RECOVERY

EPA 8260D

Laboratory:	ALS Environmental - Stratford	SDG:	25L1023
Client:	Vektor Consultants	Project:	25030016 2425 Atlantic Brooklyn 10034
Matrix:	Soil		
Batch:	BL51515	Laboratory ID:	BL51515-BS1
Preparation:	EPA 5035A	Initial/Final:	5 g / 5 ml

COMPOUND	SPIKE ADDED ppb	LCS CONCENTRATION ppb	LCS % REC. #	QC LIMITS REC.	Q
Bromodichloromethane	50.0	46.0	92.0	81 - 124	
Bromoform	50.0	44.4	88.8	80 - 136	
Bromomethane	50.0	53.8	108	32 - 177	
Carbon disulfide	50.0	51.0	102	10 - 136	
Carbon tetrachloride	50.0	48.1	96.3	66 - 143	
Chlorobenzene	50.0	44.1	88.2	86 - 120	
Chloroethane	50.0	68.2	136	51 - 142	
Chloroform	50.0	45.2	90.4	76 - 131	
Chloromethane	50.0	57.2	114	49 - 132	
cis-1,2-Dichloroethylene	50.0	46.9	93.9	74 - 132	
cis-1,3-Dichloropropylene	50.0	44.3	88.6	81 - 129	
Cyclohexane	50.0	47.5	95.1	70 - 130	
Dibromochloromethane	50.0	46.8	93.6	10 - 200	
Dibromomethane	50.0	45.6	91.2	83 - 124	
Dichlorodifluoromethane	50.0	77.1	154	28 - 158	
Ethyl Benzene	50.0	44.0	87.9	84 - 125	
Hexachlorobutadiene	50.0	39.3	78.6 *	83 - 133	
Isopropylbenzene	50.0	45.5	91.1	81 - 127	
Methyl acetate	50.0	43.6	87.1	41 - 143	
Methyl tert-butyl ether (MTBE)	50.0	40.0	80.1	74 - 131	
Methylcyclohexane	50.0	44.7	89.5	70 - 130	
Methylene chloride	50.0	53.7	107	57 - 141	
n-Butylbenzene	50.0	40.8	81.6	80 - 130	
n-Propylbenzene	50.0	43.1	86.2	74 - 136	
o-Xylene	50.0	44.8	89.6	83 - 123	
p- & m- Xylenes	100	87.2	87.2	82 - 128	
p-Isopropyltoluene	50.0	43.4	86.8	85 - 125	

FORM III

LCS / LCS DUPLICATE RECOVERY

EPA 8260D

Laboratory:	ALS Environmental - Stratford	SDG:	25L1023
Client:	Vektor Consultants	Project:	25030016 2425 Atlantic Brooklyn 10034
Matrix:	Soil		
Batch:	BL51515	Laboratory ID:	BL51515-BS1
Preparation:	EPA 5035A	Initial/Final:	5 g / 5 ml

COMPOUND	SPIKE ADDED ppb	LCS CONCENTRATION ppb	LCS % REC. #	QC LIMITS REC.	Q
sec-Butylbenzene	50.0	44.6	89.3	83 - 125	
Styrene	50.0	43.0	85.9 *	86 - 126	
tert-Butyl alcohol (TBA)	250	251	100	70 - 130	
tert-Butylbenzene	50.0	44.6	89.3	80 - 127	
Tetrachloroethylene	50.0	33.6	67.2 *	80 - 129	
Toluene	50.0	44.6	89.1	85 - 121	
trans-1,2-Dichloroethylene	50.0	47.3	94.5	72 - 132	
trans-1,3-Dichloropropylene	50.0	43.0	85.9	78 - 132	
Trichloroethylene	50.0	47.6	95.2	84 - 123	
Trichlorofluoromethane	50.0	52.3	105	62 - 140	
Vinyl Chloride	50.0	54.5	109	52 - 130	

Column to be used to flag recovery and RPD values with an asterisk

* Values outside of QC limits

FORM III

LCS / LCS DUPLICATE RECOVERY

EPA 8260D

Laboratory:	ALS Environmental - Stratford	SDG:	25L1023
Client:	Vektor Consultants	Project:	25030016 2425 Atlantic Brooklyn 10034
Matrix:	Soil		
Batch:	BL51516	Laboratory ID:	BL51516-BS1
Preparation:	EPA 5035A	Initial/Final:	5 g / 5 ml

COMPOUND	SPIKE ADDED ppb	LCS CONCENTRATION ppb	LCS % REC. #	QC LIMITS REC.	Q
1,1,1,2-Tetrachloroethane	50.0	48.0	96.1	75 - 129	
1,1,1-Trichloroethane	50.0	55.1	110	71 - 137	
1,1,2,2-Tetrachloroethane	50.0	43.1	86.2	79 - 129	
1,1,2-Trichloro-1,2,2-trifluoroethane (Freon 113)	50.0	54.7	109	58 - 146	
1,1,2-Trichloroethane	50.0	47.5	95.1	83 - 123	
1,1-Dichloroethane	50.0	50.5	101	75 - 130	
1,1-Dichloroethylene	50.0	64.7	129	64 - 137	
1,2,3-Trichlorobenzene	50.0	43.1	86.1	81 - 140	
1,2,3-Trichloropropane	50.0	45.1	90.2	81 - 126	
1,2,4-Trichlorobenzene	50.0	43.1	86.1	80 - 141	
1,2,4-Trimethylbenzene	50.0	46.6	93.2	84 - 125	
1,2-Dibromo-3-chloropropane	50.0	42.5	85.0	74 - 142	
1,2-Dibromoethane	50.0	47.8	95.6	86 - 123	
1,2-Dichlorobenzene	50.0	45.2	90.3	85 - 122	
1,2-Dichloroethane	50.0	51.7	103	71 - 133	
1,2-Dichloropropane	50.0	49.6	99.2	81 - 122	
1,3,5-Trimethylbenzene	50.0	47.6	95.2	82 - 126	
1,3-Dichlorobenzene	50.0	44.5	89.0	84 - 124	
1,4-Dichlorobenzene	50.0	44.3	88.7	84 - 124	
2-Butanone	50.0	52.1	104	58 - 147	
2-Hexanone	50.0	49.8	99.6	70 - 139	
4-Methyl-2-pentanone	50.0	50.3	101	72 - 132	
Acetone	50.0	51.8	104	36 - 155	
Acrolein	200	275	138	10 - 238	
Acrylonitrile	50.0	84.1	168 *	66 - 141	
Benzene	50.0	55.0	110	77 - 127	
Bromochloromethane	50.0	55.6	111	74 - 129	

FORM III

LCS / LCS DUPLICATE RECOVERY

EPA 8260D

Laboratory:	ALS Environmental - Stratford	SDG:	25L1023
Client:	Vektor Consultants	Project:	25030016 2425 Atlantic Brooklyn 10034
Matrix:	Soil		
Batch:	BL51516	Laboratory ID:	BL51516-BS1
Preparation:	EPA 5035A	Initial/Final:	5 g / 5 ml

COMPOUND	SPIKE ADDED ppb	LCS CONCENTRATION ppb	LCS % REC. #	QC LIMITS REC.	Q
Bromodichloromethane	50.0	49.3	98.6	81 - 124	
Bromoform	50.0	43.6	87.3	80 - 136	
Bromomethane	50.0	65.4	131	32 - 177	
Carbon disulfide	50.0	60.0	120	10 - 136	
Carbon tetrachloride	50.0	55.6	111	66 - 143	
Chlorobenzene	50.0	47.6	95.2	86 - 120	
Chloroethane	50.0	80.4	161 *	51 - 142	
Chloroform	50.0	52.5	105	76 - 131	
Chloromethane	50.0	52.8	106	49 - 132	
cis-1,2-Dichloroethylene	50.0	56.8	114	74 - 132	
cis-1,3-Dichloropropylene	50.0	50.8	102	81 - 129	
Cyclohexane	50.0	56.1	112	70 - 130	
Dibromochloromethane	50.0	48.5	97.0	10 - 200	
Dibromomethane	50.0	48.3	96.6	83 - 124	
Dichlorodifluoromethane	50.0	45.3	90.6	28 - 158	
Ethyl Benzene	50.0	48.1	96.3	84 - 125	
Hexachlorobutadiene	50.0	41.5	83.0	83 - 133	
Isopropylbenzene	50.0	49.0	98.0	81 - 127	
Methyl acetate	50.0	53.6	107	41 - 143	
Methyl tert-butyl ether (MTBE)	50.0	55.5	111	74 - 131	
Methylcyclohexane	50.0	49.4	98.9	70 - 130	
Methylene chloride	50.0	62.2	124	57 - 141	
n-Butylbenzene	50.0	37.4	74.7 *	80 - 130	
n-Propylbenzene	50.0	46.9	93.7	74 - 136	
o-Xylene	50.0	49.4	98.9	83 - 123	
p- & m- Xylenes	100	98.6	98.6	82 - 128	
p-Isopropyltoluene	50.0	48.7	97.4	85 - 125	

FORM III

LCS / LCS DUPLICATE RECOVERY

EPA 8260D

Laboratory:	ALS Environmental - Stratford	SDG:	25L1023
Client:	Vektor Consultants	Project:	25030016 2425 Atlantic Brooklyn 10034
Matrix:	Soil		
Batch:	BL51516	Laboratory ID:	BL51516-BS1
Preparation:	EPA 5035A	Initial/Final:	5 g / 5 ml

COMPOUND	SPIKE ADDED ppb	LCS CONCENTRATION ppb	LCS % REC. #	QC LIMITS REC.	Q
sec-Butylbenzene	50.0	46.9	93.7	83 - 125	
Styrene	50.0	47.4	94.7	86 - 126	
tert-Butyl alcohol (TBA)	250	263	105	70 - 130	
tert-Butylbenzene	50.0	44.3	88.7	80 - 127	
Tetrachloroethylene	50.0	38.7	77.4 *	80 - 129	
Toluene	50.0	48.9	97.9	85 - 121	
trans-1,2-Dichloroethylene	50.0	58.9	118	72 - 132	
trans-1,3-Dichloropropylene	50.0	49.9	99.9	78 - 132	
Trichloroethylene	50.0	50.8	102	84 - 123	
Trichlorofluoromethane	50.0	55.7	111	62 - 140	
Vinyl Chloride	50.0	55.3	111	52 - 130	

Column to be used to flag recovery and RPD values with an asterisk

* Values outside of QC limits

FORM III

LCS / LCS DUPLICATE RECOVERY

EPA 8260D

Laboratory:	ALS Environmental - Stratford	SDG:	25L1023
Client:	Vektor Consultants	Project:	25030016 2425 Atlantic Brooklyn 10034
Matrix:	Soil		
Batch:	BL51516	Laboratory ID:	BL51516-BSD1
Preparation:	EPA 5035A	Initial/Final:	5 g / 5 ml

COMPOUND	SPIKE ADDED ppb	LCSD CONCENTRATION ppb	LCSD % REC. #	% RPD #	QC LIMITS RPD	QC LIMITS REC.	Q
1,1,1,2-Tetrachloroethane	50.0	48.0	96.1	0.0208	30	75 - 129	
1,1,1-Trichloroethane	50.0	56.2	112	1.94	30	71 - 137	
1,1,2,2-Tetrachloroethane	50.0	43.5	87.0	0.831	30	79 - 129	
1,1,2-Trichloro-1,2,2-trifluoroethane (Freon 113)	50.0	55.8	112	2.06	30	58 - 146	
1,1,2-Trichloroethane	50.0	47.6	95.2	0.105	30	83 - 123	
1,1-Dichloroethane	50.0	45.5	91.0	10.4	30	75 - 130	
1,1-Dichloroethylene	50.0	69.2	138 *	6.73	30	64 - 137	
1,2,3-Trichlorobenzene	50.0	42.6	85.3	1.03	30	81 - 140	
1,2,3-Trichloropropane	50.0	46.0	92.0	1.98	30	81 - 126	
1,2,4-Trichlorobenzene	50.0	42.6	85.3	1.03	30	80 - 141	
1,2,4-Trimethylbenzene	50.0	46.6	93.2	0.0429	30	84 - 125	
1,2-Dibromo-3-chloropropane	50.0	43.0	86.0	1.24	30	74 - 142	
1,2-Dibromoethane	50.0	48.6	97.2	1.62	30	86 - 123	
1,2-Dichlorobenzene	50.0	45.0	90.0	0.310	30	85 - 122	
1,2-Dichloroethane	50.0	52.8	106	2.10	30	71 - 133	
1,2-Dichloropropane	50.0	49.8	99.6	0.463	30	81 - 122	
1,3,5-Trimethylbenzene	50.0	47.7	95.3	0.189	30	82 - 126	
1,3-Dichlorobenzene	50.0	44.4	88.8	0.225	30	84 - 124	
1,4-Dichlorobenzene	50.0	44.1	88.2	0.543	30	84 - 124	
2-Butanone	50.0	53.0	106	1.73	30	58 - 147	
2-Hexanone	50.0	51.0	102	2.32	30	70 - 139	
4-Methyl-2-pentanone	50.0	51.3	103	1.89	30	72 - 132	
Acetone	50.0	51.2	102	0.971	30	36 - 155	
Acrolein	200	301	151	8.98	30	10 - 238	
Acrylonitrile	50.0	60.9	122	32.1 *	30	66 - 141	
Benzene	50.0	56.2	112	2.30	30	77 - 127	
Bromochloromethane	50.0	58.0	116	4.10	30	74 - 129	

FORM III

LCS / LCS DUPLICATE RECOVERY

EPA 8260D

Laboratory:	ALS Environmental - Stratford	SDG:	25L1023
Client:	Vektor Consultants	Project:	25030016 2425 Atlantic Brooklyn 10034
Matrix:	Soil		
Batch:	BL51516	Laboratory ID:	BL51516-BSD1
Preparation:	EPA 5035A	Initial/Final:	5 g / 5 ml

COMPOUND	SPIKE ADDED ppb	LCSD CONCENTRATION ppb	LCSD % REC. #		% RPD #	QC LIMITS RPD	QC LIMITS REC.	Q
Bromodichloromethane	50.0	49.7	99.4		0.808	30	81 - 124	
Bromoform	50.0	43.4	86.8		0.575	30	80 - 136	
Bromomethane	50.0	67.7	135		3.41	30	32 - 177	
Carbon disulfide	50.0	61.5	123		2.39	30	10 - 136	
Carbon tetrachloride	50.0	56.5	113		1.75	30	66 - 143	
Chlorobenzene	50.0	47.8	95.5		0.357	30	86 - 120	
Chloroethane	50.0	83.8	168	*	4.12	30	51 - 142	
Chloroform	50.0	53.7	107		2.24	30	76 - 131	
Chloromethane	50.0	54.0	108		2.27	30	49 - 132	
cis-1,2-Dichloroethylene	50.0	58.1	116		2.30	30	74 - 132	
cis-1,3-Dichloropropylene	50.0	51.0	102		0.314	30	81 - 129	
Cyclohexane	50.0	57.2	114		2.07	30	70 - 130	
Dibromochloromethane	50.0	48.9	97.7		0.740	30	10 - 200	
Dibromomethane	50.0	48.3	96.6		0.0207	30	83 - 124	
Dichlorodifluoromethane	50.0	46.4	92.7		2.29	30	28 - 158	
Ethyl Benzene	50.0	48.9	97.8		1.61	30	84 - 125	
Hexachlorobutadiene	50.0	41.2	82.4	*	0.750	30	83 - 133	
Isopropylbenzene	50.0	49.5	98.9		0.934	30	81 - 127	
Methyl acetate	50.0	53.4	107		0.486	30	41 - 143	
Methyl tert-butyl ether (MTBE)	50.0	57.2	114		2.93	30	74 - 131	
Methylcyclohexane	50.0	50.0	99.9		1.07	30	70 - 130	
Methylene chloride	50.0	65.0	130		4.53	30	57 - 141	
n-Butylbenzene	50.0	36.8	73.5	*	1.67	30	80 - 130	
n-Propylbenzene	50.0	46.8	93.5		0.256	30	74 - 136	
o-Xylene	50.0	49.6	99.2		0.303	30	83 - 123	
p- & m- Xylenes	100	98.8	98.8		0.182	30	82 - 128	
p-Isopropyltoluene	50.0	49.0	98.0		0.573	30	85 - 125	
sec-Butylbenzene	50.0	46.9	93.9		0.171	30	83 - 125	

FORM III

LCS / LCS DUPLICATE RECOVERY

EPA 8260D

Laboratory:	ALS Environmental - Stratford	SDG:	25L1023
Client:	Vektor Consultants	Project:	25030016 2425 Atlantic Brooklyn 10034
Matrix:	Soil		
Batch:	BL51516	Laboratory ID:	BL51516-BSD1
Preparation:	EPA 5035A	Initial/Final:	5 g / 5 ml

COMPOUND	SPIKE ADDED ppb	LCSD CONCENTRATION ppb	LCSD % REC. #	% RPD #	QC LIMITS RPD	QC LIMITS REC.	Q
Styrene	50.0	47.4	94.8	0.0422	30	86 - 126	
tert-Butyl alcohol (TBA)	250	273	109	3.87	30	70 - 130	
tert-Butylbenzene	50.0	44.4	88.8	0.113	30	80 - 127	
Tetrachloroethylene	50.0	36.3	72.6 *	6.32	30	80 - 129	
Toluene	50.0	49.1	98.2	0.306	30	85 - 121	
trans-1,2-Dichloroethylene	50.0	61.8	124	4.72	30	72 - 132	
trans-1,3-Dichloropropylene	50.0	49.8	99.7	0.200	30	78 - 132	
Trichloroethylene	50.0	51.4	103	1.11	30	84 - 123	
Trichlorofluoromethane	50.0	57.0	114	2.40	30	62 - 140	
Vinyl Chloride	50.0	56.3	113	1.68	30	52 - 130	

Column to be used to flag recovery and RPD values with an asterisk

* Values outside of QC limits

FORM VI

INITIAL CALIBRATION DATA (Continued)

EPA 8260D

Laboratory: ALS Environmental - Stratford
SDG: 25L1023
Client: Vektor Consultants
Project: 25030016 2425 Atlantic Brooklyn 10034
Calibration: SL50048
Instrument: VOA#11
Calibration Date: 12/19/25 00:28

Compound	Mean RF	RF RSD	Mean RT	RT RSD	Linear r	Quad COD	LIMIT	Q
1,1,1,2-Tetrachloroethane	0.2227198	9.937823	9.132714	2.524578E-02			20	
1,1,1-Trichloroethane	1.95065	8.644447	5.443286	5.448826E-02			SPCC (0.1)	
1,1,2,2-Tetrachloroethane	0.4243282	1.090033	10.52243	0.0318644			SPCC (0.3)	
1,1,2-Trichloro-1,2,2-trifluoroethane (Freon 113)	1.026085	12.67957	3.308	0.1032706			SPCC (0.1)	
1,1,2-Trichloroethane	0.1927212	2.367239	8.14	5.654349E-03			SPCC (0.1)	
1,1-Dichloroethane	2.295071	14.0086	4.543	7.661901E-02			SPCC (0.2)	
1,1-Dichloroethylene	1.123039	29.16082	3.271286	8.955308E-02			SPCC (0.1)	*
1,1-Dichloropropylene	1.949983	11.75599	5.545428	5.754964E-02			20	
1,2,3-Trichlorobenzene	0.6029963	3.308359	14.36329	1.240602E-02			20	
1,2,3-Trichloropropane	0.1405184	2.345965	10.67786	1.926103E-02			20	
1,2,3-Trimethylbenzene	1.754387	3.647379	11.57186	0.0233872			20	
1,2,4,5-Tetramethylbenzene	1.627967	8.291891	12.70286	6.149458E-03			20	
1,2,4-Trichlorobenzene	0.6029963	3.308359	14.36329	1.240602E-02			SPCC (0.2)	
1,2,4-Trimethylbenzene	1.836117	1.483327	11.07886	1.776756E-02			20	
1,2-Dibromo-3-chloropropane	6.070424E-02	21.67377	12.95714	2.430122E-02		0.9998708	SPCC (0.05)	
1,2-Dibromoethane	0.180537	6.147561	8.56	1.710302E-02			SPCC (0.1)	
1,2-Dichlorobenzene	0.9718441	3.648389	12.03329	1.468332E-02			SPCC (0.4)	
1,2-Dichloroethane	1.579781	12.51017	5.95	2.142066E-02			SPCC (0.1)	
1,2-Dichloropropane	0.2311599	3.241749	6.752143	2.709041E-02			SPCC (0.1)	
1,3,5-Trimethylbenzene	1.869853	2.328808	10.65229	1.441632E-02			20	
1,3-Dichlorobenzene	1.055114	3.669937	11.45543	1.359803E-02			SPCC (0.6)	
1,3-Dichloropropane	0.3314342	2.709225	8.408857	3.076702E-02			20	
1,4-Dichlorobenzene	1.036428	4.495035	11.55386	1.734133E-02			SPCC (0.5)	
1,4-Dioxane	2.032881E-03	13.30727	6.984	1.873885E-02			20	
2,2-Dichloropropane	1.507127	6.835994	5.116143	1.053715E-02			20	
2-Butanone	0.2097808	7.21626	5.536	1.260284E-02			SPCC (0.1)	
2-Chloroethylvinyl ether	9.548758E-02	12.97989	7.301143	3.117283E-02			20	
2-Chlorotoluene	1.717597	2.393431	10.622	1.737448E-02			20	
2-Hexanone	0.1147361	14.71448	8.748	1.978969E-02			SPCC (0.1)	

FORM VI

INITIAL CALIBRATION DATA (Continued)

EPA 8260D

Laboratory: ALS Environmental - Stratford
SDG: 25L1023
Client: Vektor Consultants
Project: 25030016 2425 Atlantic Brooklyn 10034
Calibration: SL50048
Instrument: VOA#11
Calibration Date: 12/19/25 00:28

Compound	Mean RF	RF RSD	Mean RT	RT RSD	Linear r	Quad COD	LIMIT	Q
2-Nitropropane	4.363089E-02	4.500417	7.390667	3.413503E-02			20	
4-Chlorotoluene	1.54288	1.846046	10.80486	8.165701E-03			20	
4-Methyl-2-pentanone	0.1545029	10.77633	7.942429	3.882298E-02			SPCC (0.1)	
Acetone	0.3334079	22.73751	3.890429	8.597628E-02		0.9985824	SPCC (0.1)	
Acrolein	7.837276E-02	10.74385	3.61	8.266874E-02			20	
Acrylonitrile	0.3621881	8.238621	4.599	6.704842E-03			20	
Allyl chloride	1.05157	6.443856	3.730714	7.647891E-02			20	
Benzene	5.626126	14.78114	5.767	2.557039E-02			SPCC (0.5)	
Bromobenzene	0.9310115	4.537711	10.42786	1.756687E-02			20	
Bromochloromethane	0.9354698	15.65535	5.199	7.432502E-02			20	
Bromodichloromethane	0.2724899	12.34797	6.800857	3.757601E-02			SPCC (0.2)	
Bromoform	0.1107303	26.1117	9.773572	3.513672E-02		0.9997395	SPCC (0.1)	
Bromomethane	0.5808979	22.22019	2.468286	0.1183449		0.9989408	SPCC (0.1)	
Carbon disulfide	1.995766	10.01187	3.301857	0.101214			SPCC (0.1)	
Carbon tetrachloride	1.633028	6.928224	5.381428	5.894495E-02			SPCC (0.1)	
Chlorobenzene	0.7171497	3.87743	9.071	3.919566E-03			SPCC (0.5)	
Chloroethane	0.4032626	11.8258	2.595286	0.1946724			SPCC (0.1)	
Chloroform	2.372124	11.41283	5.256	1.418023E-02			SPCC (0.2)	
Chloromethane	1.202448	18.10577	2.018286	0.1454812			SPCC (0.1)	
cis-1,2-Dichloroethylene	1.742619	11.30732	5.021571	6.224457E-02			SPCC (0.1)	
cis-1,3-Dichloropropylene	0.3203551	15.01396	7.373	1.718965E-02			SPCC (0.2)	
cis-decahydronaphthalene	0.5006077	3.250431	12.24771	2.199511E-02			20	
Cyclohexane	2.37744	9.683341	5.195429	1.663213E-02			SPCC (0.1)	
Dibromochloromethane	0.1893982	19.13052	8.318714	3.865691E-02			SPCC (0.1)	
Dibromomethane	0.1220676	4.249205	6.661857	0.0207312			20	
Dichlorodifluoromethane	0.6925506	38.47727	1.804429	0.1787118			SPCC (0.1)	*
Diisopropyl ether (DIPE)	3.043818	23.36305	4.422143	4.897122E-02			20	*
Ethanol	6.904224E-03	9.799932	3.241143	0.0968048			20	
Ethyl Benzene	1.226798	3.841642	9.085571	3.587608E-02			SPCC (0.1)	
Ethyl Ether	0.6226918	7.375881	3.076429	0.1007357			20	

FORM VI

INITIAL CALIBRATION DATA (Continued)

EPA 8260D

Laboratory: ALS Environmental - Stratford
SDG: 25L1023
Client: Vektor Consultants
Project: 25030016 2425 Atlantic Brooklyn 10034
Calibration: SL50048
Instrument: VOA#11
Calibration Date: 12/19/25 00:28

Compound	Mean RF	RF RSD	Mean RT	RT RSD	Linear r	Quad COD	LIMIT	Q
Ethyl Methacrylate	0.2490472	15.69056	8.109857	3.73372E-03			20	
Ethyl tert-butyl ether (ETBE)	3.151904	6.523792	4.746714	6.271395E-02			20	
Hexachlorobutadiene	0.4471806	2.814712	13.71357	3.510299E-03			20	
Hexachloroethane	0.2717306	22.33718	12.00129	3.319722E-02		0.9997811	0.99	
Iodomethane	1.070247	21.87842	3.417286	8.433638E-02		0.9990226	0.99	
Isopropylbenzene	2.29362	3.300512	10.00186	6.532993E-03			SPCC (0.1)	
Limonene	0.5940023	4.633382	11.16429	0.0203562			20	
Methyl acetate	0.4235388	7.767696	3.997	1.745167E-02			SPCC (0.1)	
Methyl Methacrylate	0.1326195	16.78127	6.919571	4.886717E-02			20	
Methyl tert-butyl ether (MTBE)	2.31735	6.642631	4.085428	0.0770831			SPCC (0.1)	
Methylcyclohexane	0.4976974	3.52176	6.271143	3.646976E-02			SPCC (0.1)	
Methylene chloride	1.029815	33.78078	3.832143	6.062483E-02		0.994383	SPCC (0.1)	
Naphthalene	1.329007	7.735237	14.14429	9.698965E-03			20	
n-butyl acetate	0.1121573	17.67483	8.639857	1.368661E-02			20	
n-Butylbenzene	2.211057	1.581286	11.83386	2.477887E-02			20	
n-Decane	0.8255237	4.19927	10.39786	2.618084E-02			20	
n-Hexane	1.368237	9.464574	4.039	5.568952E-02			20	
Nitrobenzene	0.0190782	49.23003	13.62633	2.085217E-02		0.999397	0.99	
n-Nonane	0.3914531	6.347739	8.961	1.263459E-02			20	
n-octane	0.2758597	7.181276	7.392	1.053958E-02			20	
n-Propylbenzene	2.695205	5.308424	10.44329	2.970883E-02			20	
n-undecane	0.7225483	3.568805	11.717	1.659647E-02			20	
o-Xylene	0.8886391	5.415939	9.679	0.016835			SPCC (0.3)	
p- & m- Xylenes	0.8965699	4.238457	9.229857	3.126855E-02			SPCC (0.1)	
p-Diethylbenzene	0.9506051	3.908344	10.45933	37.50002			20	
p-Ethyltoluene	2.202073	2.372818	10.561	1.804802E-02			20	
p-Isopropyltoluene	2.082809	2.388468	11.358	2.359401E-02			20	
sec-Butylbenzene	2.564533	4.181438	11.20086	1.710305E-02			20	
Styrene	0.7175348	3.210166	9.733143	2.975398E-02			SPCC (0.3)	
SURR: 1,2-Dichloroethane-d4	1.265007	8.970829	5.889667	3.653808E-02			20	

FORM VI

INITIAL CALIBRATION DATA (Continued)

EPA 8260D

Laboratory: ALS Environmental - Stratford
SDG: 25L1023
Client: Vektor Consultants
Project: 25030016 2425 Atlantic Brooklyn 10034
Calibration: SL50048
Instrument: VOA#11
Calibration Date: 12/19/25 00:28

Compound	Mean RF	RF RSD	Mean RT	RT RSD	Linear r	Quad COD	LIMIT	Q
SURR: p-Bromofluorobenzene	0.9706374	1.548947	10.312	8.767381E-03			20	
SURR: Toluene-d8	1.051392	2.27676	7.544	1.024588E-02			20	
tert-Amyl alcohol (TAA)	0.0552866	13.11102	6.029857	3.787717E-02			20	
tert-Amyl methyl ether (TAME)	2.59413	5.593946	5.856286	5.969703E-02			20	
tert-Butyl alcohol (TBA)	7.677325E-02	4.346222	4.187571	7.102242E-02			20	
tert-Butylbenzene	1.827981	3.111193	11.005	1.864584E-02			20	
Tetrachloroethylene	0.4176185	5.344196	7.963714	0.0139661			SPCC (0.2)	
Tetrahydrofuran	0.298322	10.53047	5.409667	0.0552702			20	
Toluene	1.107655	2.88295	7.592143	0.0184803			SPCC (0.4)	
trans-1,2-Dichloroethylene	1.231919	17.53528	3.978143	5.437626E-02			SPCC (0.1)	
trans-1,3-Dichloropropylene	0.2779328	19.1969	7.982	6.69438E-03			SPCC (0.1)	
trans-1,4-dichloro-2-butene	0.1123273	8.292222	10.71386	1.039008E-02			20	
trans-decahydronaphthalene	0.6661998	1.876734	11.62514	6.773074E-03			20	
Trichloroethylene	0.2732514	3.306625	6.277143	0.042199			SPCC (0.2)	
Trichlorofluoromethane	1.722006	12.91954	2.750857	0.1505154			SPCC (0.1)	
Vinyl acetate	2.050031	9.458169	4.757286	1.852164E-02			20	
Vinyl Chloride	1.014726	13.69351	2.109286	0.1385378			SPCC (0.1)	
Xylenes, Total	0.8805098	3.771861	8.204222	37.50002			20	

FORM VI

INITIAL CALIBRATION DATA (Continued)

EPA 8260D

Laboratory: ALS Environmental - Stratford
SDG: 25L1023
Client: Vektor Consultants
Project: 25030016 2425 Atlantic Brooklyn 10034
Calibration: SL50049
Instrument: VOA No. 3
Calibration Date: 12/21/25 08:00

Compound	Mean RF	RF RSD	Mean RT	RT RSD	Linear r	Quad COD	LIMIT	Q
1,1,1,2-Tetrachloroethane	0.2046891	17.76257	9.041143	1.201857E-02			20	
1,1,1-Trichloroethane	1.135108	9.759677	5.278429	3.826253E-02			SPCC (0.1)	
1,1,2,2-Tetrachloroethane	0.4316631	4.4419	10.36414	2.381044E-02			SPCC (0.3)	
1,1,2-Trichloro-1,2,2-trifluoroethane (Freon 113)	0.9455482	9.552448	3.090286	7.605104E-02			SPCC (0.1)	
1,1,2-Trichloroethane	0.1635741	5.779234	7.924857	3.139905E-02			SPCC (0.1)	
1,1-Dichloroethane	1.306834	4.117161	4.264857	3.715465E-02			SPCC (0.2)	
1,1-Dichloroethylene	0.8753864	27.2905	3.109	2.080277E-02			SPCC (0.1)	*
1,1-Dichloropropylene	1.214216	4.97988	5.431572	2.279977E-02			20	
1,2,3-Trichlorobenzene	0.4754637	7.342748	14.324	4.896735E-03			20	
1,2,3-Trichloropropane	0.1220826	3.479769	10.41443	2.869498E-02			20	
1,2,3-Trimethylbenzene	1.725553	3.757229	11.54029	1.684432E-02			20	
1,2,4,5-Tetramethylbenzene	1.635165	8.393702	12.72829	2.149192E-02			20	
1,2,4-Trichlorobenzene	0.5280872	8.722249	13.75643	5.939046E-03			SPCC (0.2)	
1,2,4-Trimethylbenzene	1.826437	5.416651	11.059	0.0201422			20	
1,2-Dibromo-3-chloropropane	5.526577E-02	11.49965	12.82971	1.855294E-02			SPCC (0.05)	
1,2-Dibromoethane	0.1528144	7.098854	8.464714	2.408541E-02			SPCC (0.1)	
1,2-Dichlorobenzene	0.9382547	6.094039	11.93214	1.947066E-02			SPCC (0.4)	
1,2-Dichloroethane	0.954647	5.354794	5.670714	1.601603E-02			SPCC (0.1)	
1,2-Dichloropropane	0.2219791	4.351062	6.472	2.260427E-02			SPCC (0.1)	
1,3,5-Trimethylbenzene	1.816381	3.366405	10.63529	1.509468E-02			20	
1,3-Dichlorobenzene	1.030961	8.579189	11.40486	1.913053E-02			SPCC (0.6)	
1,3-Dichloropropane	0.2878596	3.681402	8.094857	2.178687E-02			20	
1,4-Dichlorobenzene	0.941873	4.975664	11.50629	1.428687E-02			SPCC (0.5)	
1,4-Dioxane	1.617335E-03	12.35496	6.6085	1.869417E-02			20	
2,2-Dichloropropane	0.8292081	20.06509	4.805143	3.666805E-02		0.9999019	0.99	
2-Butanone	6.906589E-02	31.00043	4.832857	4.968794E-02		0.9989579	SPCC (0.1)	
2-Chloroethylvinyl ether	6.740849E-02	10.07671	7.009714	2.153331E-02			20	
2-Chlorotoluene	1.799618	5.122014	10.56671	1.924385E-02			20	
2-Hexanone	9.268317E-02	14.44158	8.146143	4.971337E-03			SPCC (0.1)	

FORM VI

INITIAL CALIBRATION DATA (Continued)

EPA 8260D

Laboratory: ALS Environmental - Stratford
SDG: 25L1023
Client: Vektor Consultants
Project: 25030016 2425 Atlantic Brooklyn 10034
Calibration: SL50049
Instrument: VOA No. 3
Calibration Date: 12/21/25 08:00

Compound	Mean RF	RF RSD	Mean RT	RT RSD	Linear r	Quad COD	LIMIT	Q
2-Nitropropane	2.728801E-02	23.7985	6.971	3.877518E-02		0.9990893	0.99	
4-Chlorotoluene	1.520962	2.38204	10.685	1.775179E-02			20	
4-Methyl-2-pentanone	0.1319872	12.27144	7.304286	2.351308E-02			SPCC (0.1)	
Acetone	0.1678255	15.9104	3.186857	4.649127E-02			SPCC (0.1)	
Acrolein	8.039397E-02	39.61715	3.032333	9.208559E-02		0.9998795	0.99	
Acrylonitrile	0.2158696	14.2266	3.856333	5.558998E-02			20	
Allyl chloride	1.05534	8.412571	3.471	4.060909E-02			20	
Benzene	3.482901	4.023436	5.634	1.693976E-02			SPCC (0.5)	
Bromobenzene	0.7798208	4.219602	10.365	2.151004E-02			20	
Bromochloromethane	0.6108221	6.407987	5.055	3.560174E-02			20	
Bromodichloromethane	0.2466801	9.482839	6.748	1.786572E-02			SPCC (0.2)	
Bromoform	9.038577E-02	23.81066	9.868714	2.107813E-02		0.9996499	SPCC (0.1)	
Bromomethane	0.5976087	13.66138	2.204857	0.1029478			SPCC (0.1)	
Carbon disulfide	1.990635	6.782212	3.336428	0.0484811			SPCC (0.1)	
Carbon tetrachloride	1.032224	14.91771	5.432429	2.410799E-02			SPCC (0.1)	
Chlorobenzene	0.631769	5.124157	8.957	2.190853E-02			SPCC (0.5)	
Chloroethane	0.4011234	11.53021	2.317571	8.438805E-02			SPCC (0.1)	
Chloroform	1.439112	5.694316	5.123143	3.069612E-02			SPCC (0.2)	
Chloromethane	0.8081474	18.53406	1.753286	6.460011E-02			SPCC (0.1)	
cis-1,2-Dichloroethylene	1.209318	4.478379	4.821	3.945093E-02			SPCC (0.1)	
cis-1,3-Dichloropropylene	0.2989154	14.74606	7.171143	2.735298E-02			SPCC (0.2)	
cis-decahydronaphthalene	0.4216568	9.206058	12.50014	1.143281E-02			20	
Cyclohexane	1.530066	8.41845	5.316857	1.596245E-02			SPCC (0.1)	
Dibromochloromethane	0.1686597	16.54923	8.342286	2.873088E-02			SPCC (0.1)	
Dibromomethane	0.1089012	4.55078	6.606428	1.789163E-02			20	
Dichlorodifluoromethane	0.2758114	38.53656	1.558	1.188872E-02			SPCC (0.1)	*
Diisopropyl ether (DIPE)	2.337684	6.98364	4.290857	0.0401986			20	
Ethanol	5.270519E-03	11.98982	2.827143	4.813901E-02			20	
Ethyl Benzene	1.132082	8.407881	9.046714	2.732113E-02			SPCC (0.1)	
Ethyl Ether	0.5164174	8.712231	2.874857	1.180986E-02			20	

FORM VI

INITIAL CALIBRATION DATA (Continued)

EPA 8260D

Laboratory: ALS Environmental - Stratford
SDG: 25L1023
Client: Vektor Consultants
Project: 25030016 2425 Atlantic Brooklyn 10034
Calibration: SL50049
Instrument: VOA No. 3
Calibration Date: 12/21/25 08:00

Compound	Mean RF	RF RSD	Mean RT	RT RSD	Linear r	Quad COD	LIMIT	Q
Ethyl Methacrylate	0.2034069	17.27972	7.774857	4.527526E-03			20	
Ethyl tert-butyl ether (ETBE)	1.780197	11.77562	4.632571	1.661971E-02			20	
Hexachlorobutadiene	0.349873	8.360476	13.92129	1.852154E-02			20	
Hexachloroethane	0.3135307	20.15307	12.20257	1.612039E-02		0.9995885	0.99	
Iodomethane	1.166158	9.322074	3.275571	3.039318E-02			20	
Isopropylbenzene	2.165909	8.287826	9.992428	1.554699E-02			SPCC (0.1)	
Limonene	0.5577258	13.44623	11.34343	2.233037E-02			20	
Methyl acetate	0.3073003	10.80376	3.496571	5.782072E-02			SPCC (0.1)	
Methyl Methacrylate	0.1053162	13.36877	6.548857	3.690113E-02			20	
Methyl tert-butyl ether (MTBE)	1.759619	9.136632	3.843143	3.722051E-02			SPCC (0.1)	
Methylcyclohexane	0.4354503	10.06796	6.405286	4.314507E-02			SPCC (0.1)	
Methylene chloride	0.7608595	26.44497	3.604714	6.617135E-02		0.9963665	SPCC (0.1)	
Naphthalene	1.082858	12.00761	14.04271	1.607412E-02			20	
n-butyl acetate	9.035742E-02	17.01132	8.255571	0.0263074			20	
n-Butylbenzene	2.487858	3.724349	11.86729	9.516507E-03			20	
n-Decane	1.009729	7.70363	10.59114	2.359615E-02			20	
n-Hexane	1.231209	7.433157	4.073143	4.354056E-02			20	
Nitrobenzene	1.249168E-02	77.08833	11.62089	37.50001		0.9971907	0.99	
n-Nonane	0.4079651	4.518594	9.136	9.351111E-03			20	
n-octane	0.2348085	8.629138	7.545286	1.675514E-02			20	
n-Propylbenzene	2.711751	3.224103	10.44486	1.006059E-02			20	
n-undecane	0.9579439	14.50642	11.92829	7.599581E-03			20	
o-Xylene	0.8180631	11.81955	9.603429	5.915585E-03			SPCC (0.3)	
p- & m- Xylenes	0.8468726	7.042808	9.169714	1.089927E-02			SPCC (0.1)	
p-Diethylbenzene	1.303051	20.0851	11.837	1.627424E-02		0.9996118	0.99	
p-Ethyltoluene	2.246743	6.864342	10.56871	1.646912E-02			20	
p-Isopropyltoluene	2.285694	4.143983	11.40143	1.600088E-02			20	
sec-Butylbenzene	2.45542	5.845072	11.24386	1.547006E-02			20	
Styrene	0.6665936	13.22898	9.623857	2.036498E-02			SPCC (0.3)	
SURR: 1,2-Dichloroethane-d4	1.15226	1.95447	5.598	2.594326E-02			20	

FORM VI

INITIAL CALIBRATION DATA (Continued)

EPA 8260D

Laboratory: ALS Environmental - Stratford
SDG: 25L1023
Client: Vektor Consultants
Project: 25030016 2425 Atlantic Brooklyn 10034
Calibration: SL50049
Instrument: VOA No. 3
Calibration Date: 12/21/25 08:00

Compound	Mean RF	RF RSD	Mean RT	RT RSD	Linear r	Quad COD	LIMIT	Q
SURR: p-Bromofluorobenzene	0.9398873	5.73574	10.191	1.732354E-02			20	
SURR: Toluene-d8	1.329409	2.358986	7.424667	6.303744E-03			20	
tert-Amyl alcohol (TAA)	2.415885E-02	29.90027	5.645714	4.065991E-02		0.9982255	0.99	
tert-Amyl methyl ether (TAME)	1.548711	15.83083	5.708	2.389457E-02			20	
tert-Butyl alcohol (TBA)	4.425825E-02	5.768063	3.741857	8.829775E-02			20	
tert-Butylbenzene	1.565935	8.585998	11.00029	1.111233E-02			20	
Tetrachloroethylene	0.3136564	11.55084	8.049714	2.937594E-02			SPCC (0.2)	
Tetrahydrofuran	0.1670466	6.885931	5.099	4.976048E-02			20	
Toluene	1.006368	5.068933	7.492	8.824635E-03			SPCC (0.4)	
trans-1,2-Dichloroethylene	1.075231	9.221199	3.852571	3.254215E-02			SPCC (0.1)	
trans-1,3-Dichloropropylene	0.2390166	20.74633	7.73	1.482045E-02		0.9998052	SPCC (0.1)	
trans-1,4-dichloro-2-butene	0.4477343	7.173781	10.41429	2.108541E-02			20	
trans-decahydronaphthalene	0.644122	11.5738	11.85386	1.941529E-02			20	
Trichloroethylene	0.2305555	5.982518	6.244	2.189709E-02			SPCC (0.2)	
Trichlorofluoromethane	1.589814	9.487049	2.577	0.0687241			SPCC (0.1)	
Vinyl acetate	2.188419	7.096318	4.296857	3.481045E-02			20	
Vinyl Chloride	0.8654852	14.73995	1.862857	7.707168E-02			SPCC (0.1)	
Xylenes, Total	0.8372694	8.385341	9.169714	1.089927E-02			20	

FORM VII

CONTINUING CALIBRATION CHECK

EPA 8260D

Laboratory:	ALS Environmental - Stratford	SDG:	25L1023
Client:	Vektor Consultants	Project:	25030016 2425 Atlantic Brooklyn 10034
Instrument ID:	VOA No. 3	Calibration:	SL50049
Lab File ID:	V31909121.D	Calibration Date:	12/21/25 08:00
Sequence:	S5L2217	Injection Date:	12/21/25
Lab Sample ID:	S5L2217-CCV1	Injection Time:	22:12

		CONC. (ug/L)		RESPONSE FACTOR			% DIFF / DRIFT		
COMPOUND	TYPE	STD	CCV	ICAL	CCV	MIN (#)	CCV	LIMIT (#)	Q
1,1,1,2-Tetrachloroethane	A	50.0	46.0	0.2046891	0.1884322		-7.9	20	
1,1,1-Trichloroethane	A	50.0	43.8	1.135108	0.9953768	0.1	-12.3	20	
1,1,2,2-Tetrachloroethane	A	50.0	46.7	0.4316631	0.4034976	0.3	-6.5	20	
1,1,2-Trichloro-1,2,2-trifluoroethane (Freon 113)	A	50.0	45.1	0.9455482	0.8521179	0.1	-9.9	20	
1,1,2-Trichloroethane	A	50.0	46.5	0.1635741	0.1520029	0.1	-7.1	20	
1,1-Dichloroethane	A	50.0	42.0	1.306834	1.099017	0.2	-15.9	20	
1,1-Dichloroethylene	A	50.0	30.1	0.8753864	0.5271245	0.1	-39.8	20 *	
1,2,3-Trichlorobenzene	A	50.0	46.3	0.4754637	0.4405996		-7.3	20	
1,2,3-Trichloropropane	A	50.0	47.1	0.1220826	0.1149259		-5.9	20	
1,2,4-Trichlorobenzene	A	50.0	45.3	0.5280872	0.4780581	0.2	-9.5	20	
1,2,4-Trimethylbenzene	A	50.0	45.4	1.826437	1.66021		-9.1	20	
1,2-Dibromo-3-chloropropane	A	50.0	48.1	5.526577E-02	5.321009E-02	0.05	-3.7	20	
1,2-Dibromoethane	A	50.0	47.7	0.1528144	0.14582	0.1	-4.6	20	
1,2-Dichlorobenzene	A	50.0	45.7	0.9382547	0.8569141	0.4	-8.7	20	
1,2-Dichloroethane	A	50.0	45.2	0.954647	0.862823	0.1	-9.6	20	
1,2-Dichloropropane	A	50.0	44.8	0.2219791	0.1986922	0.1	-10.5	20	
1,3,5-Trimethylbenzene	A	50.0	45.8	1.816381	1.663854		-8.4	20	
1,3-Dichlorobenzene	A	50.0	44.5	1.030961	0.9176682	0.6	-11.0	20	
1,4-Dichlorobenzene	A	50.0	45.4	0.941873	0.8549936	0.5	-9.2	20	
2-Butanone	A	50.0	48.2	6.906589E-02	7.546155E-02	0.1	-3.7	20	
2-Hexanone	A	50.0	50.6	9.268317E-02	9.370393E-02	0.1	1.1	20	
4-Methyl-2-pentanone	A	50.0	48.2	0.1319872	0.1273386	0.1	-3.5	20	
Acetone	A	50.0	50.0	0.1678255	0.1676978	0.1	-0.08	20	
Acrolein	A	200	97.6	8.039397E-02	3.313071E-02		-51.2	20 *	
Acrylonitrile	A	250	208	0.2158696	0.1797653		-16.7	20	
Benzene	A	50.0	43.8	3.482901	3.049298	0.5	-12.4	20	
Bromochloromethane	A	50.0	44.4	0.6108221	0.5428856		-11.1	20	
Bromodichloromethane	A	50.0	46.4	0.2466801	0.229135	0.2	-7.1	20	
Bromoform	A	50.0	45.6	9.038577E-02	8.839003E-02	0.1	-8.7	20	

FORM VII

CONTINUING CALIBRATION CHECK

EPA 8260D

Laboratory:	ALS Environmental - Stratford	SDG:	25L1023
Client:	Vektor Consultants	Project:	25030016 2425 Atlantic Brooklyn 10034
Instrument ID:	VOA No. 3	Calibration:	SL50049
Lab File ID:	V31909121.D	Calibration Date:	12/21/25 08:00
Sequence:	S5L2217	Injection Date:	12/21/25
Lab Sample ID:	S5L2217-CCV1	Injection Time:	22:12

		CONC. (ug/L)		RESPONSE FACTOR			% DIFF / DRIFT		
COMPOUND	TYPE	STD	CCV	ICAL	CCV	MIN (#)	CCV	LIMIT (#)	Q
Bromomethane	A	50.0	49.4	0.5976087	0.5910836	0.1	-1.1	20	
Carbon disulfide	A	50.0	45.9	1.990635	1.826233	0.1	-8.3	20	
Carbon tetrachloride	A	50.0	43.6	1.032224	0.9006249	0.1	-12.7	20	
Chlorobenzene	A	50.0	46.1	0.631769	0.5829809	0.5	-7.7	20	
Chloroethane	A	50.0	48.9	0.4011234	0.392049	0.1	-2.3	20	
Chloroform	A	50.0	45.5	1.439112	1.309857	0.2	-9.0	20	
Chloromethane	A	50.0	54.9	0.8081474	0.8870085	0.1	9.8	20	
cis-1,2-Dichloroethylene	A	50.0	43.6	1.209318	1.05352	0.1	-12.9	20	
cis-1,3-Dichloropropylene	A	50.0	47.4	0.2989154	0.2831943	0.2	-5.3	20	
Cyclohexane	A	50.0	46.7	1.530066	1.430216	0.1	-6.5	20	
Dibromochloromethane	A	50.0	47.7	0.1686597	0.1609014	0.1	-4.6	20	
Dibromomethane	A	50.0	45.3	0.1089012	9.858697E-02		-9.5	20	
Dichlorodifluoromethane	A	50.0	60.2	0.2758114	0.331922	0.1	20.3	20 *	
Ethyl Benzene	A	50.0	45.8	1.132082	1.03794	0.1	-8.3	20	
Hexachlorobutadiene	A	50.0	45.0	0.349873	0.3146604		-10.1	20	
Isopropylbenzene	A	50.0	47.7	2.165909	2.064435	0.1	-4.7	20	
Methyl acetate	A	50.0	44.3	0.3073003	0.2721783	0.1	-11.4	20	
Methyl tert-butyl ether (MTBE)	A	50.0	39.2	1.759619	1.381035	0.1	-21.5	20 *	
Methylcyclohexane	A	50.0	45.5	0.4354503	0.3960728	0.1	-9.0	20	
Methylene chloride	A	50.0	43.4	0.7608595	0.5543633	0.1	-13.2	20	
n-Butylbenzene	A	50.0	44.8	2.487858	2.226819		-10.5	20	
n-Propylbenzene	A	50.0	46.6	2.711751	2.525457		-6.9	20	
o-Xylene	A	50.0	46.6	0.8180631	0.7620559	0.3	-6.8	20	
p- & m- Xylenes	A	100	91.6	0.8468726	0.7757935	0.1	-8.4	20	
p-Isopropyltoluene	A	50.0	46.1	2.285694	2.107742		-7.8	20	
sec-Butylbenzene	A	50.0	47.4	2.45542	2.328857		-5.2	20	
Styrene	A	50.0	46.6	0.6665936	0.621903	0.3	-6.7	20	
tert-Butyl alcohol (TBA)	A	250	223	4.425825E-02	3.951147E-02		-10.7	20	
tert-Butylbenzene	A	50.0	47.4	1.565935	1.483015		-5.3	20	

FORM VII

CONTINUING CALIBRATION CHECK

EPA 8260D

Laboratory:	ALS Environmental - Stratford	SDG:	25L1023
Client:	Vektor Consultants	Project:	25030016 2425 Atlantic Brooklyn 10034
Instrument ID:	VOA No. 3	Calibration:	SL50049
Lab File ID:	V31909121.D	Calibration Date:	12/21/25 08:00
Sequence:	S5L2217	Injection Date:	12/21/25
Lab Sample ID:	S5L2217-CCV1	Injection Time:	22:12

		CONC. (ug/L)		RESPONSE FACTOR			% DIFF / DRIFT		
COMPOUND	TYPE	STD	CCV	ICAL	CCV	MIN (#)	CCV	LIMIT (#)	Q
Tetrachloroethylene	A	50.0	47.1	0.3136564	0.2957257	0.2	-5.7	20	
Toluene	A	50.0	45.3	1.006368	0.911777	0.4	-9.4	20	
trans-1,2-Dichloroethylene	A	50.0	36.4	1.075231	0.7816998	0.1	-27.3	20 *	
trans-1,3-Dichloropropylene	A	50.0	44.8	0.2390166	0.229242	0.1	-10.3	20	
Trichloroethylene	A	50.0	44.5	0.2305555	0.2051301	0.2	-11.0	20	
Trichlorofluoromethane	A	50.0	48.9	1.589814	1.554771	0.1	-2.2	20	
Vinyl Chloride	A	50.0	53.0	0.8654852	0.9183453	0.1	6.1	20	
Xylenes, Total	A	150	138	0.8372694	0.7712143		-7.9	20	

Column to be used to flag Response Factor and %Diff/Drift values with an asterisk

* Values outside of QC limits

FORM VII

CONTINUING CALIBRATION CHECK

EPA 8260D

Laboratory:	ALS Environmental - Stratford	SDG:	25L1023
Client:	Vektor Consultants	Project:	25030016 2425 Atlantic Brooklyn 10034
Instrument ID:	VOA#11	Calibration:	SL50048
Lab File ID:	V11C028891.D	Calibration Date:	12/19/25 00:28
Sequence:	S5L2234	Injection Date:	12/22/25
Lab Sample ID:	S5L2234-CCV1	Injection Time:	01:29

COMPOUND	TYPE	CONC. (ug/L)		RESPONSE FACTOR			% DIFF / DRIFT		Q
		STD	CCV	ICAL	CCV	MIN (#)	CCV	LIMIT (#)	
1,1,1,2-Tetrachloroethane	A	50.0	54.3	0.2227198	0.2419381		8.6	20	
1,1,1-Trichloroethane	A	50.0	53.3	1.95065	2.079925	0.1	6.6	20	
1,1,2,2-Tetrachloroethane	A	50.0	53.9	0.4243282	0.4571061	0.3	7.7	20	
1,1,2-Trichloro-1,2,2-trifluoroethane (Freon 113)	A	50.0	54.5	1.026085	1.118028	0.1	9.0	20	
1,1,2-Trichloroethane	A	50.0	53.7	0.1927212	0.2070962	0.1	7.5	20	
1,1-Dichloroethane	A	50.0	48.2	2.295071	2.212601	0.2	-3.6	20	
1,1-Dichloroethylene X	A	50.0	36.3	1.123039	0.8156557	0.1	-27.4	20 *	
1,2,3-Trichlorobenzene	A	50.0	50.2	0.6029963	0.6050004		0.3	20	
1,2,3-Trichloropropane	A	50.0	54.0	0.1405184	0.1517541		8.0	20	
1,2,4-Trichlorobenzene	A	50.0	50.2	0.6029963	0.6050004	0.2	0.3	20	
1,2,4-Trimethylbenzene	A	50.0	52.6	1.836117	1.933322		5.3	20	
1,2-Dibromo-3-chloropropane	A	50.0	52.2	6.070424E-02	6.759462E-02	0.05	4.3	20	
1,2-Dibromoethane	A	50.0	54.8	0.180537	0.1978193	0.1	9.6	20	
1,2-Dichlorobenzene	A	50.0	51.2	0.9718441	0.9949631	0.4	2.4	20	
1,2-Dichloroethane	A	50.0	54.3	1.579781	1.715712	0.1	8.6	20	
1,2-Dichloropropane	A	50.0	53.8	0.2311599	0.2488027	0.1	7.6	20	
1,3,5-Trimethylbenzene	A	50.0	53.0	1.869853	1.982881		6.0	20	
1,3-Dichlorobenzene	A	50.0	50.3	1.055114	1.060728	0.6	0.5	20	
1,4-Dichlorobenzene	A	50.0	50.7	1.036428	1.051061	0.5	1.4	20	
2-Butanone X	A	50.0	60.7	0.2097808	0.2545978	0.1	21.4	20 *	
2-Hexanone X	A	50.0	60.1	0.1147361	0.1378715	0.1	20.2	20 *	
4-Methyl-2-pentanone	A	50.0	58.2	0.1545029	0.1796937	0.1	16.3	20	
Acetone X	A	50.0	71.6	0.3334079	0.4205133	0.1	43.2	20 *	
Acrolein	A	200	137	7.837276E-02	5.359624E-02		-31.6	20 *	
Acrylonitrile	A	250	296	0.3621881	0.4290804		18.5	20	
Benzene	A	50.0	53.8	5.626126	6.049834	0.5	7.5	20	
Bromochloromethane	A	50.0	55.3	0.9354698	1.034222		10.6	20	
Bromodichloromethane	A	50.0	54.2	0.2724899	0.2955487	0.2	8.5	20	
Bromoform	A	50.0	50.2	0.1107303	0.1214261	0.1	0.3	20	

FORM VII

CONTINUING CALIBRATION CHECK

EPA 8260D

Laboratory:	ALS Environmental - Stratford	SDG:	25L1023
Client:	Vektor Consultants	Project:	25030016 2425 Atlantic Brooklyn 10034
Instrument ID:	VOA#11	Calibration:	SL50048
Lab File ID:	V11C028891.D	Calibration Date:	12/19/25 00:28
Sequence:	S5L2234	Injection Date:	12/22/25
Lab Sample ID:	S5L2234-CCV1	Injection Time:	01:29

		CONC. (ug/L)		RESPONSE FACTOR			% DIFF / DRIFT		
COMPOUND	TYPE	STD	CCV	ICAL	CCV	MIN (#)	CCV	LIMIT (#)	Q
Bromomethane X	A	50.0	61.5	0.5808979	0.6431174	0.1	22.9	20 *	
Carbon disulfide	A	50.0	57.1	1.995766	2.278685	0.1	14.2	20	
Carbon tetrachloride	A	50.0	53.8	1.633028	1.755487	0.1	7.5	20	
Chlorobenzene	A	50.0	52.8	0.7171497	0.7573878	0.5	5.6	20	
Chloroethane X	A	50.0	60.4	0.4032626	0.4870798	0.1	20.8	20 *	
Chloroform	A	50.0	54.6	2.372124	2.58862	0.2	9.1	20	
Chloromethane	A	50.0	55.0	1.202448	1.323712	0.1	10.1	20	
cis-1,2-Dichloroethylene	A	50.0	55.0	1.742619	1.916914	0.1	10.0	20	
cis-1,3-Dichloropropylene	A	50.0	56.3	0.3203551	0.3604783	0.2	12.5	20	
Cyclohexane	A	50.0	58.5	2.37744	2.782366	0.1	17.0	20	
Dibromochloromethane	A	50.0	55.2	0.1893982	0.2090183	0.1	10.4	20	
Dibromomethane	A	50.0	52.8	0.1220676	0.1289793		5.7	20	
Dichlorodifluoromethane	A	50.0	52.0	0.6925506	0.7199562	0.1	4.0	20	
Ethyl Benzene	A	50.0	53.0	1.226798	1.300729	0.1	6.0	20	
Hexachlorobutadiene	A	50.0	50.5	0.4471806	0.4519379		1.1	20	
Isopropylbenzene	A	50.0	55.0	2.29362	2.524272	0.1	10.1	20	
Methyl acetate X	A	50.0	62.0	0.4235388	0.5250704	0.1	24.0	20 *	
Methyl tert-butyl ether (MTBE) X	A	50.0	60.0	2.31735	2.782448	0.1	20.1	20 *	
Methylcyclohexane	A	50.0	54.1	0.4976974	0.5382468	0.1	8.1	20	
Methylene chloride	A	50.0	54.3	1.029815	0.917421	0.1	8.6	20	
n-Butylbenzene	A	50.0	51.4	2.211057	2.274013		2.8	20	
n-Propylbenzene	A	50.0	53.0	2.695205	2.854341		5.9	20	
o-Xylene	A	50.0	54.8	0.8886391	0.9744504	0.3	9.7	20	
p- & m- Xylenes	A	100	108	0.8965699	0.9726162	0.1	8.5	20	
p-Isopropyltoluene	A	50.0	53.5	2.082809	2.227386		6.9	20	
sec-Butylbenzene	A	50.0	53.6	2.564533	2.747003		7.1	20	
Styrene	A	50.0	54.4	0.7175348	0.781131	0.3	8.9	20	
tert-Butyl alcohol (TBA)	A	250	301	7.677325E-02	0.0924457		20.4	20 *	
tert-Butylbenzene	A	50.0	53.6	1.827981	1.961216		7.3	20	

FORM VII

CONTINUING CALIBRATION CHECK

EPA 8260D

Laboratory:	ALS Environmental - Stratford	SDG:	25L1023
Client:	Vektor Consultants	Project:	25030016 2425 Atlantic Brooklyn 10034
Instrument ID:	VOA#11	Calibration:	SL50048
Lab File ID:	V11C028891.D	Calibration Date:	12/19/25 00:28
Sequence:	S5L2234	Injection Date:	12/22/25
Lab Sample ID:	S5L2234-CCV1	Injection Time:	01:29

		CONC. (ug/L)		RESPONSE FACTOR			% DIFF / DRIFT		
COMPOUND	TYPE	STD	CCV	ICAL	CCV	MIN (#)	CCV	LIMIT (#)	Q
Tetrachloroethylene	A	50.0	55.0	0.4176185	0.4591858	0.2	10.0	20	
Toluene	A	50.0	52.8	1.107655	1.168801	0.4	5.5	20	
trans-1,2-Dichloroethylene	A	50.0	49.1	1.231919	1.210034	0.1	-1.8	20	
trans-1,3-Dichloropropylene	A	50.0	56.9	0.2779328	0.3164723	0.1	13.9	20	
Trichloroethylene	A	50.0	51.2	0.2732514	0.279946	0.2	2.4	20	
Trichlorofluoromethane	A	50.0	56.8	1.722006	1.955856	0.1	13.6	20	
Vinyl Chloride	A	50.0	58.1	1.014726	1.179681	0.1	16.3	20	
Xylenes, Total	A	150	163	0.8805098	0.9732276		10.5	20	

Column to be used to flag Response Factor and %Diff/Drift values with an asterisk

* Values outside of QC limits

25L1201

ALPHA GEOSCIENCE

Geology
Hydrology
Remediation
Water Supply

Data Usability Summary Report for
ALS Environmental, SDG: 25L1201

9 Soil Samples
Collected December 18-19, 2025

Prepared by: Donald Anné
February 17, 2026

The data package contains the documentation required by NYSDEC ASP. The proper chain of custody procedures were followed by the samplers. All information appears legible and complete. The data pack contains the results of 9 soil samples analyzed for volatiles.

The overall performances of the analyses are acceptable. ALS Environmental did fulfill the requirements of the analytical method.

The data are mostly acceptable with some issues that are identified in the accompanying data validation reviews. The following data were qualified:

- The positive volatile results for acetone were qualified as "estimated" (J) for sample 25SB-4 (9-11), 25SB-3 (9-11), 25SB-2 (5-7), 25SB-2 (9-11), and 25SB-2 (13-15) because the %D for acetone was above the allowable maximum in the associated continuing calibration verification sample.

- The "not detected" volatile results for n-butylbenzene were qualified as "estimated" (UJ) for all 9 soil samples because 2 of 2 percent recoveries for n-butylbenzene were below QC limits, but not one below 10% in the associated soil LCS/LCSD.

All data are considered usable with estimated (J or UJ) data associated with a higher level of quantitative uncertainty. Detailed information on data quality is included in the data validation review.

z:\projects\2026\26600-26620\26601-2425 atlantic ave\task 1 dusr\temp-review\corrections made\25l1201.dus.docx

Qualified Data Section

Client:	Vektor Consultants	**Sample ID:**	**25L1201-01**
Client Project:	25030016 2425 Atlantic Brooklyn 10034	**Date Received:**	12/19/2025
Client Sample ID:	25SB-4 (5-7)	**Collection Date/Time:**	12/18/25 10:30

Lab ID:	**25L1201-01**	**Laboratory:**	ALS Environmental - Stratford
Analysis:	**Volatile Organic Compounds by GC/MS**	**Matrix:**	Soil
Prep Method:	Sample Prepared by Method: EPA 5035A		

Parameter	Result	Flag	MDL	RL	Dilution	Units	Reference Method	Extracted	Analyzed	Analyst
1,1,1,2-Tetrachloroethane	ND		0.0027	0.0054	1	mg/kg dry	EPA 8260D	12/24/25 7:00	12/24/25 11:44	PRS
1,1,1-Trichloroethane	ND		0.0027	0.0054	1	mg/kg dry	EPA 8260D	12/24/25 7:00	12/24/25 11:44	PRS
1,1,2,2-Tetrachloroethane	ND		0.0027	0.0054	1	mg/kg dry	EPA 8260D	12/24/25 7:00	12/24/25 11:44	PRS
1,1,2-Trichloro-1,2,2-trifluoroethane (Freon 113)	ND		0.0027	0.0054	1	mg/kg dry	EPA 8260D	12/24/25 7:00	12/24/25 11:44	PRS
1,1,2-Trichloroethane	ND		0.0027	0.0054	1	mg/kg dry	EPA 8260D	12/24/25 7:00	12/24/25 11:44	PRS
1,1-Dichloroethane	ND		0.0027	0.0054	1	mg/kg dry	EPA 8260D	12/24/25 7:00	12/24/25 11:44	PRS
1,1-Dichloroethylene	ND	CCVE	0.0027	0.0054	1	mg/kg dry	EPA 8260D	12/24/25 7:00	12/24/25 11:44	PRS
1,2,3-Trichlorobenzene	ND		0.0027	0.0054	1	mg/kg dry	EPA 8260D	12/24/25 7:00	12/24/25 11:44	PRS
1,2,3-Trichloropropane	ND		0.0027	0.0054	1	mg/kg dry	EPA 8260D	12/24/25 7:00	12/24/25 11:44	PRS
1,2,4-Trichlorobenzene	ND		0.0027	0.0054	1	mg/kg dry	EPA 8260D	12/24/25 7:00	12/24/25 11:44	PRS
1,2,4-Trimethylbenzene	ND		0.0027	0.0054	1	mg/kg dry	EPA 8260D	12/24/25 7:00	12/24/25 11:44	PRS
1,2-Dibromo-3-chloropropane	ND		0.0027	0.0054	1	mg/kg dry	EPA 8260D	12/24/25 7:00	12/24/25 11:44	PRS
1,2-Dibromoethane	ND		0.0027	0.0054	1	mg/kg dry	EPA 8260D	12/24/25 7:00	12/24/25 11:44	PRS
1,2-Dichlorobenzene	ND		0.0027	0.0054	1	mg/kg dry	EPA 8260D	12/24/25 7:00	12/24/25 11:44	PRS
1,2-Dichloroethane	ND		0.0027	0.0054	1	mg/kg dry	EPA 8260D	12/24/25 7:00	12/24/25 11:44	PRS
1,2-Dichloropropane	ND		0.0027	0.0054	1	mg/kg dry	EPA 8260D	12/24/25 7:00	12/24/25 11:44	PRS
1,3,5-Trimethylbenzene	ND		0.0027	0.0054	1	mg/kg dry	EPA 8260D	12/24/25 7:00	12/24/25 11:44	PRS
1,3-Dichlorobenzene	ND		0.0027	0.0054	1	mg/kg dry	EPA 8260D	12/24/25 7:00	12/24/25 11:44	PRS
1,4-Dichlorobenzene	ND		0.0027	0.0054	1	mg/kg dry	EPA 8260D	12/24/25 7:00	12/24/25 11:44	PRS
2-Butanone	ND		0.0027	0.0054	1	mg/kg dry	EPA 8260D	12/24/25 7:00	12/24/25 11:44	PRS
2-Hexanone	ND		0.0027	0.0054	1	mg/kg dry	EPA 8260D	12/24/25 7:00	12/24/25 11:44	PRS
4-Methyl-2-pentanone	ND		0.0027	0.0054	1	mg/kg dry	EPA 8260D	12/24/25 7:00	12/24/25 11:44	PRS
Acetone	ND		0.0054	0.011	1	mg/kg dry	EPA 8260D	12/24/25 7:00	12/24/25 11:44	PRS
Acrolein	ND	CCVE	0.0054	0.011	1	mg/kg dry	EPA 8260D	12/24/25 7:00	12/24/25 11:44	PRS
Acrylonitrile	ND		0.0027	0.0054	1	mg/kg dry	EPA 8260D	12/24/25 7:00	12/24/25 11:44	PRS
Benzene	ND		0.0027	0.0054	1	mg/kg dry	EPA 8260D	12/24/25 7:00	12/24/25 11:44	PRS
Bromochloromethane	ND		0.0027	0.0054	1	mg/kg dry	EPA 8260D	12/24/25 7:00	12/24/25 11:44	PRS
Bromodichloromethane	ND		0.0027	0.0054	1	mg/kg dry	EPA 8260D	12/24/25 7:00	12/24/25 11:44	PRS
Bromoform	ND		0.0027	0.0054	1	mg/kg dry	EPA 8260D	12/24/25 7:00	12/24/25 11:44	PRS
Bromomethane	ND		0.0027	0.0054	1	mg/kg dry	EPA 8260D	12/24/25 7:00	12/24/25 11:44	PRS
Carbon disulfide	ND		0.0027	0.0054	1	mg/kg dry	EPA 8260D	12/24/25 7:00	12/24/25 11:44	PRS
Carbon tetrachloride	ND		0.0027	0.0054	1	mg/kg dry	EPA 8260D	12/24/25 7:00	12/24/25 11:44	PRS
Chlorobenzene	ND		0.0027	0.0054	1	mg/kg dry	EPA 8260D	12/24/25 7:00	12/24/25 11:44	PRS
Chloroethane	ND		0.0027	0.0054	1	mg/kg dry	EPA 8260D	12/24/25 7:00	12/24/25 11:44	PRS
Chloroform	ND		0.0027	0.0054	1	mg/kg dry	EPA 8260D	12/24/25 7:00	12/24/25 11:44	PRS
Chloromethane	ND	CCVE	0.0027	0.0054	1	mg/kg dry	EPA 8260D	12/24/25 7:00	12/24/25 11:44	PRS
cis-1,2-Dichloroethylene	ND		0.0027	0.0054	1	mg/kg dry	EPA 8260D	12/24/25 7:00	12/24/25 11:44	PRS
cis-1,3-Dichloropropylene	ND		0.0027	0.0054	1	mg/kg dry	EPA 8260D	12/24/25 7:00	12/24/25 11:44	PRS
Cyclohexane	ND		0.0027	0.0054	1	mg/kg dry	EPA 8260D	12/24/25 7:00	12/24/25 11:44	PRS
Dibromochloromethane	ND		0.0027	0.0054	1	mg/kg dry	EPA 8260D	12/24/25 7:00	12/24/25 11:44	PRS
Dibromomethane	ND		0.0027	0.0054	1	mg/kg dry	EPA 8260D	12/24/25 7:00	12/24/25 11:44	PRS
Dichlorodifluoromethane	ND	CCVE	0.0027	0.0054	1	mg/kg dry	EPA 8260D	12/24/25 7:00	12/24/25 11:44	PRS

* Analyte is not certified or the state of the samples origination does not offer certification for the Analyte

Client:	Vektor Consultants	**Sample ID:**	**25L1201-01**
Client Project:	25030016 2425 Atlantic Brooklyn 10034	**Date Received:**	12/19/2025
Client Sample ID:	25SB-4 (5-7)	**Collection Date/Time:**	12/18/25 10:30

Lab ID: **25L1201-01** **Laboratory:** ALS Environmental - Stratford

Analysis: **Volatile Organic Compounds by GC/MS** **Matrix:** Soil

Prep Method: Sample Prepared by Method: EPA 5035A

Parameter	Result	Flag	MDL	RL	Dilution	Units	Reference Method	Extracted	Analyzed	Analyst
Ethyl Benzene	ND		0.0027	0.0054	1	mg/kg dry	EPA 8260D	12/24/25 7:00	12/24/25 11:44	PRS
Hexachlorobutadiene	ND		0.0027	0.0054	1	mg/kg dry	EPA 8260D	12/24/25 7:00	12/24/25 11:44	PRS
Isopropylbenzene	ND		0.0027	0.0054	1	mg/kg dry	EPA 8260D	12/24/25 7:00	12/24/25 11:44	PRS
Methyl acetate	ND		0.0027	0.0054	1	mg/kg dry	EPA 8260D	12/24/25 7:00	12/24/25 11:44	PRS
Methyl tert-butyl ether (MTBE)	ND	ICVE	0.0027	0.0054	1	mg/kg dry	EPA 8260D	12/24/25 7:00	12/24/25 11:44	PRS
Methylcyclohexane	ND		0.0027	0.0054	1	mg/kg dry	EPA 8260D	12/24/25 7:00	12/24/25 11:44	PRS
* Methylene chloride	ND		0.0054	0.011	1	mg/kg dry	EPA 8260D	12/24/25 7:00	12/24/25 11:44	PRS
n-Butylbenzene	ND	UJ QL-02	0.0027	0.0054	1	mg/kg dry	EPA 8260D	12/24/25 7:00	12/24/25 11:44	PRS
n-Propylbenzene	ND		0.0027	0.0054	1	mg/kg dry	EPA 8260D	12/24/25 7:00	12/24/25 11:44	PRS
o-Xylene	ND		0.0027	0.0054	1	mg/kg dry	EPA 8260D	12/24/25 7:00	12/24/25 11:44	PRS
p- & m- Xylenes	ND		0.0054	0.011	1	mg/kg dry	EPA 8260D	12/24/25 7:00	12/24/25 11:44	PRS
p-Isopropyltoluene	ND		0.0027	0.0054	1	mg/kg dry	EPA 8260D	12/24/25 7:00	12/24/25 11:44	PRS
sec-Butylbenzene	ND		0.0027	0.0054	1	mg/kg dry	EPA 8260D	12/24/25 7:00	12/24/25 11:44	PRS
Styrene	ND		0.0027	0.0054	1	mg/kg dry	EPA 8260D	12/24/25 7:00	12/24/25 11:44	PRS
tert-Butyl alcohol (TBA)	ND		0.014	0.027	1	mg/kg dry	EPA 8260D	12/24/25 7:00	12/24/25 11:44	PRS
tert-Butylbenzene	ND		0.0027	0.0054	1	mg/kg dry	EPA 8260D	12/24/25 7:00	12/24/25 11:44	PRS
Tetrachloroethylene	ND		0.0027	0.0054	1	mg/kg dry	EPA 8260D	12/24/25 7:00	12/24/25 11:44	PRS
Toluene	ND		0.0027	0.0054	1	mg/kg dry	EPA 8260D	12/24/25 7:00	12/24/25 11:44	PRS
trans-1,2-Dichloroethylene	ND		0.0027	0.0054	1	mg/kg dry	EPA 8260D	12/24/25 7:00	12/24/25 11:44	PRS
trans-1,3-Dichloropropylene	ND		0.0027	0.0054	1	mg/kg dry	EPA 8260D	12/24/25 7:00	12/24/25 11:44	PRS
Trichloroethylene	ND		0.0027	0.0054	1	mg/kg dry	EPA 8260D	12/24/25 7:00	12/24/25 11:44	PRS
Trichlorofluoromethane	ND		0.0027	0.0054	1	mg/kg dry	EPA 8260D	12/24/25 7:00	12/24/25 11:44	PRS
Vinyl Chloride	ND	CCVE	0.0027	0.0054	1	mg/kg dry	EPA 8260D	12/24/25 7:00	12/24/25 11:44	PRS
Xylenes, Total	ND		0.0081	0.016	1	mg/kg dry	EPA 8260D	12/24/25 7:00	12/24/25 11:44	PRS

Surrogate Recoveries	Result	Flag	Acceptance Range	Reference Method	Analyzed
Surrogate: SURR: 1,2-Dichloroethane-d4	*107 %*		*77-125*	*EPA 8260D*	*12/24/25 11:44*
Surrogate: SURR: Toluene-d8	*103 %*		*85-120*	*EPA 8260D*	*12/24/25 11:44*
Surrogate: SURR: p-Bromofluorobenzene	*113 %*		*76-130*	*EPA 8260D*	*12/24/25 11:44*

* Analyte is not certified or the state of the samples origination does not offer certification for the Analyte

Client:	Vektor Consultants	**Sample ID:**	**25L1201-01**
Client Project:	25030016 2425 Atlantic Brooklyn 10034	**Date Received:**	12/19/2025
Client Sample ID:	25SB-4 (5-7)	**Collection Date/Time:**	12/18/25 10:30

Lab ID:	**25L1201-01**	**Laboratory:**	ALS Environmental - Stratford
Analysis:	**Miscellaneous Physical Parameters**	**Matrix:**	Soil
Prep Method:	Sample Prepared by Method: % Solids Prep		

Parameter	Result	Flag	MDL	RL	Dilution	Units	Reference Method	Extracted	Analyzed	Analyst
* % Solids	**98.0**		0.100	0.100	1	%	SM 2540G	12/22/25 10:32	12/22/25 12:25	CD

Client:	Vektor Consultants	**Sample ID:**	**25L1201-03**
Client Project:	25030016 2425 Atlantic Brooklyn 10034	**Date Received:**	12/19/2025
Client Sample ID:	25SB-4 (9-11)	**Collection Date/Time:**	12/18/25 10:34

Lab ID:	**25L1201-03**	**Laboratory:**	ALS Environmental - Stratford
Analysis:	**Volatile Organic Compounds by GC/MS**	**Matrix:**	Soil
Prep Method:	Sample Prepared by Method: EPA 5035A		

Parameter	Result	Flag	MDL	RL	Dilution	Units	Reference Method	Extracted	Analyzed	Analyst
1,1,1,2-Tetrachloroethane	ND		0.0024	0.0049	1	mg/kg dry	EPA 8260D	12/24/25 7:00	12/24/25 12:13	PRS
1,1,1-Trichloroethane	ND		0.0024	0.0049	1	mg/kg dry	EPA 8260D	12/24/25 7:00	12/24/25 12:13	PRS
1,1,2,2-Tetrachloroethane	ND		0.0024	0.0049	1	mg/kg dry	EPA 8260D	12/24/25 7:00	12/24/25 12:13	PRS
1,1,2-Trichloro-1,2,2-trifluoroethane (Freon 113)	ND		0.0024	0.0049	1	mg/kg dry	EPA 8260D	12/24/25 7:00	12/24/25 12:13	PRS
1,1,2-Trichloroethane	ND		0.0024	0.0049	1	mg/kg dry	EPA 8260D	12/24/25 7:00	12/24/25 12:13	PRS
1,1-Dichloroethane	ND		0.0024	0.0049	1	mg/kg dry	EPA 8260D	12/24/25 7:00	12/24/25 12:13	PRS
1,1-Dichloroethylene	ND	CCVE	0.0024	0.0049	1	mg/kg dry	EPA 8260D	12/24/25 7:00	12/24/25 12:13	PRS
1,2,3-Trichlorobenzene	ND		0.0024	0.0049	1	mg/kg dry	EPA 8260D	12/24/25 7:00	12/24/25 12:13	PRS
1,2,3-Trichloropropane	ND		0.0024	0.0049	1	mg/kg dry	EPA 8260D	12/24/25 7:00	12/24/25 12:13	PRS
1,2,4-Trichlorobenzene	ND		0.0024	0.0049	1	mg/kg dry	EPA 8260D	12/24/25 7:00	12/24/25 12:13	PRS
1,2,4-Trimethylbenzene	ND		0.0024	0.0049	1	mg/kg dry	EPA 8260D	12/24/25 7:00	12/24/25 12:13	PRS
1,2-Dibromo-3-chloropropane	ND		0.0024	0.0049	1	mg/kg dry	EPA 8260D	12/24/25 7:00	12/24/25 12:13	PRS
1,2-Dibromoethane	ND		0.0024	0.0049	1	mg/kg dry	EPA 8260D	12/24/25 7:00	12/24/25 12:13	PRS
1,2-Dichlorobenzene	ND		0.0024	0.0049	1	mg/kg dry	EPA 8260D	12/24/25 7:00	12/24/25 12:13	PRS
1,2-Dichloroethane	ND		0.0024	0.0049	1	mg/kg dry	EPA 8260D	12/24/25 7:00	12/24/25 12:13	PRS
1,2-Dichloropropane	ND		0.0024	0.0049	1	mg/kg dry	EPA 8260D	12/24/25 7:00	12/24/25 12:13	PRS
1,3,5-Trimethylbenzene	ND		0.0024	0.0049	1	mg/kg dry	EPA 8260D	12/24/25 7:00	12/24/25 12:13	PRS
1,3-Dichlorobenzene	ND		0.0024	0.0049	1	mg/kg dry	EPA 8260D	12/24/25 7:00	12/24/25 12:13	PRS
1,4-Dichlorobenzene	ND		0.0024	0.0049	1	mg/kg dry	EPA 8260D	12/24/25 7:00	12/24/25 12:13	PRS
2-Butanone	ND		0.0024	0.0049	1	mg/kg dry	EPA 8260D	12/24/25 7:00	12/24/25 12:13	PRS
2-Hexanone	ND		0.0024	0.0049	1	mg/kg dry	EPA 8260D	12/24/25 7:00	12/24/25 12:13	PRS
4-Methyl-2-pentanone	ND		0.0024	0.0049	1	mg/kg dry	EPA 8260D	12/24/25 7:00	12/24/25 12:13	PRS
Acetone	**0.0054**	J J	0.0049	0.0098	1	mg/kg dry	EPA 8260D	12/24/25 7:00	12/24/25 12:13	PRS
Acrolein	ND	CCVE	0.0049	0.0098	1	mg/kg dry	EPA 8260D	12/24/25 7:00	12/24/25 12:13	PRS
Acrylonitrile	ND		0.0024	0.0049	1	mg/kg dry	EPA 8260D	12/24/25 7:00	12/24/25 12:13	PRS
Benzene	ND		0.0024	0.0049	1	mg/kg dry	EPA 8260D	12/24/25 7:00	12/24/25 12:13	PRS
Bromochloromethane	ND		0.0024	0.0049	1	mg/kg dry	EPA 8260D	12/24/25 7:00	12/24/25 12:13	PRS
Bromodichloromethane	ND		0.0024	0.0049	1	mg/kg dry	EPA 8260D	12/24/25 7:00	12/24/25 12:13	PRS
Bromoform	ND		0.0024	0.0049	1	mg/kg dry	EPA 8260D	12/24/25 7:00	12/24/25 12:13	PRS
Bromomethane	ND		0.0024	0.0049	1	mg/kg dry	EPA 8260D	12/24/25 7:00	12/24/25 12:13	PRS

* Analyte is not certified or the state of the samples origination does not offer certification for the Analyte

Client:	Vektor Consultants	**Sample ID:**	**25L1201-03**
Client Project:	25030016 2425 Atlantic Brooklyn 10034	**Date Received:**	12/19/2025
Client Sample ID:	25SB-4 (9-11)	**Collection Date/Time:**	12/18/25 10:34

Lab ID: **25L1201-03** **Laboratory:** ALS Environmental - Stratford

Analysis: **Volatile Organic Compounds by GC/MS** **Matrix:** Soil

Prep Method: Sample Prepared by Method: EPA 5035A

Parameter	Result	Flag	MDL	RL	Dilution	Units	Reference Method	Extracted	Analyzed	Analyst
Carbon disulfide	ND		0.0024	0.0049	1	mg/kg dry	EPA 8260D	12/24/25 7:00	12/24/25 12:13	PRS
Carbon tetrachloride	ND		0.0024	0.0049	1	mg/kg dry	EPA 8260D	12/24/25 7:00	12/24/25 12:13	PRS
Chlorobenzene	ND		0.0024	0.0049	1	mg/kg dry	EPA 8260D	12/24/25 7:00	12/24/25 12:13	PRS
Chloroethane	ND		0.0024	0.0049	1	mg/kg dry	EPA 8260D	12/24/25 7:00	12/24/25 12:13	PRS
Chloroform	ND		0.0024	0.0049	1	mg/kg dry	EPA 8260D	12/24/25 7:00	12/24/25 12:13	PRS
Chloromethane	ND	CCVE	0.0024	0.0049	1	mg/kg dry	EPA 8260D	12/24/25 7:00	12/24/25 12:13	PRS
cis-1,2-Dichloroethylene	ND		0.0024	0.0049	1	mg/kg dry	EPA 8260D	12/24/25 7:00	12/24/25 12:13	PRS
cis-1,3-Dichloropropylene	ND		0.0024	0.0049	1	mg/kg dry	EPA 8260D	12/24/25 7:00	12/24/25 12:13	PRS
Cyclohexane	ND		0.0024	0.0049	1	mg/kg dry	EPA 8260D	12/24/25 7:00	12/24/25 12:13	PRS
Dibromochloromethane	ND		0.0024	0.0049	1	mg/kg dry	EPA 8260D	12/24/25 7:00	12/24/25 12:13	PRS
Dibromomethane	ND		0.0024	0.0049	1	mg/kg dry	EPA 8260D	12/24/25 7:00	12/24/25 12:13	PRS
Dichlorodifluoromethane	ND	CCVE	0.0024	0.0049	1	mg/kg dry	EPA 8260D	12/24/25 7:00	12/24/25 12:13	PRS
Ethyl Benzene	ND		0.0024	0.0049	1	mg/kg dry	EPA 8260D	12/24/25 7:00	12/24/25 12:13	PRS
Hexachlorobutadiene	ND		0.0024	0.0049	1	mg/kg dry	EPA 8260D	12/24/25 7:00	12/24/25 12:13	PRS
Isopropylbenzene	ND		0.0024	0.0049	1	mg/kg dry	EPA 8260D	12/24/25 7:00	12/24/25 12:13	PRS
Methyl acetate	ND		0.0024	0.0049	1	mg/kg dry	EPA 8260D	12/24/25 7:00	12/24/25 12:13	PRS
Methyl tert-butyl ether (MTBE)	ND	ICVE	0.0024	0.0049	1	mg/kg dry	EPA 8260D	12/24/25 7:00	12/24/25 12:13	PRS
Methylcyclohexane	ND		0.0024	0.0049	1	mg/kg dry	EPA 8260D	12/24/25 7:00	12/24/25 12:13	PRS
* Methylene chloride	ND		0.0049	0.0098	1	mg/kg dry	EPA 8260D	12/24/25 7:00	12/24/25 12:13	PRS
n-Butylbenzene	ND	UJ QL-02	0.0024	0.0049	1	mg/kg dry	EPA 8260D	12/24/25 7:00	12/24/25 12:13	PRS
n-Propylbenzene	ND		0.0024	0.0049	1	mg/kg dry	EPA 8260D	12/24/25 7:00	12/24/25 12:13	PRS
o-Xylene	ND		0.0024	0.0049	1	mg/kg dry	EPA 8260D	12/24/25 7:00	12/24/25 12:13	PRS
p- & m- Xylenes	ND		0.0049	0.0098	1	mg/kg dry	EPA 8260D	12/24/25 7:00	12/24/25 12:13	PRS
p-Isopropyltoluene	ND		0.0024	0.0049	1	mg/kg dry	EPA 8260D	12/24/25 7:00	12/24/25 12:13	PRS
sec-Butylbenzene	ND		0.0024	0.0049	1	mg/kg dry	EPA 8260D	12/24/25 7:00	12/24/25 12:13	PRS
Styrene	ND		0.0024	0.0049	1	mg/kg dry	EPA 8260D	12/24/25 7:00	12/24/25 12:13	PRS
tert-Butyl alcohol (TBA)	ND		0.012	0.024	1	mg/kg dry	EPA 8260D	12/24/25 7:00	12/24/25 12:13	PRS
tert-Butylbenzene	ND		0.0024	0.0049	1	mg/kg dry	EPA 8260D	12/24/25 7:00	12/24/25 12:13	PRS
Tetrachloroethylene	ND		0.0024	0.0049	1	mg/kg dry	EPA 8260D	12/24/25 7:00	12/24/25 12:13	PRS
Toluene	ND		0.0024	0.0049	1	mg/kg dry	EPA 8260D	12/24/25 7:00	12/24/25 12:13	PRS
trans-1,2-Dichloroethylene	ND		0.0024	0.0049	1	mg/kg dry	EPA 8260D	12/24/25 7:00	12/24/25 12:13	PRS
trans-1,3-Dichloropropylene	ND		0.0024	0.0049	1	mg/kg dry	EPA 8260D	12/24/25 7:00	12/24/25 12:13	PRS
Trichloroethylene	ND		0.0024	0.0049	1	mg/kg dry	EPA 8260D	12/24/25 7:00	12/24/25 12:13	PRS
Trichlorofluoromethane	ND		0.0024	0.0049	1	mg/kg dry	EPA 8260D	12/24/25 7:00	12/24/25 12:13	PRS
Vinyl Chloride	ND	CCVE	0.0024	0.0049	1	mg/kg dry	EPA 8260D	12/24/25 7:00	12/24/25 12:13	PRS
Xylenes, Total	ND		0.0073	0.015	1	mg/kg dry	EPA 8260D	12/24/25 7:00	12/24/25 12:13	PRS

Surrogate Recoveries	Result	Flag	Acceptance Range	Reference Method	Analyzed
Surrogate: SURR: 1,2-Dichloroethane-d4	*112 %*		*77-125*	*EPA 8260D*	*12/24/25 12:13*
Surrogate: SURR: Toluene-d8	*101 %*		*85-120*	*EPA 8260D*	*12/24/25 12:13*
Surrogate: SURR: p-Bromofluorobenzene	*104 %*		*76-130*	*EPA 8260D*	*12/24/25 12:13*

* Analyte is not certified or the state of the samples origination does not offer certification for the Analyte

Client:	Vektor Consultants	**Sample ID:**	**25L1201-03**
Client Project:	25030016 2425 Atlantic Brooklyn 10034	**Date Received:**	12/19/2025
Client Sample ID:	25SB-4 (9-11)	**Collection Date/Time:**	12/18/25 10:34

Lab ID:	**25L1201-03**	**Laboratory:**	ALS Environmental - Stratford
Analysis:	**Miscellaneous Physical Parameters**	**Matrix:**	Soil
Prep Method:	Sample Prepared by Method: % Solids Prep		

Parameter	Result	Flag	MDL	RL	Dilution	Units	Reference Method	Extracted	Analyzed	Analyst
* % Solids	**97.5**		0.100	0.100	1	%	SM 2540G	12/22/25 10:32	12/22/25 12:25	CD

Client:	Vektor Consultants	**Sample ID:**	**25L1201-05**
Client Project:	25030016 2425 Atlantic Brooklyn 10034	**Date Received:**	12/19/2025
Client Sample ID:	25SB-4 (13-15)	**Collection Date/Time:**	12/18/25 10:38

Lab ID:	**25L1201-05**	**Laboratory:**	ALS Environmental - Stratford
Analysis:	**Volatile Organic Compounds by GC/MS**	**Matrix:**	Soil
Prep Method:	Sample Prepared by Method: EPA 5035A		

Parameter	Result	Flag	MDL	RL	Dilution	Units	Reference Method	Extracted	Analyzed	Analyst
1,1,1,2-Tetrachloroethane	ND		0.0024	0.0048	1	mg/kg dry	EPA 8260D	12/24/25 7:00	12/24/25 12:42	PRS
1,1,1-Trichloroethane	ND		0.0024	0.0048	1	mg/kg dry	EPA 8260D	12/24/25 7:00	12/24/25 12:42	PRS
1,1,2,2-Tetrachloroethane	ND		0.0024	0.0048	1	mg/kg dry	EPA 8260D	12/24/25 7:00	12/24/25 12:42	PRS
1,1,2-Trichloro-1,2,2-trifluoroethane (Freon 113)	ND		0.0024	0.0048	1	mg/kg dry	EPA 8260D	12/24/25 7:00	12/24/25 12:42	PRS
1,1,2-Trichloroethane	ND		0.0024	0.0048	1	mg/kg dry	EPA 8260D	12/24/25 7:00	12/24/25 12:42	PRS
1,1-Dichloroethane	ND		0.0024	0.0048	1	mg/kg dry	EPA 8260D	12/24/25 7:00	12/24/25 12:42	PRS
1,1-Dichloroethylene	ND	CCVE	0.0024	0.0048	1	mg/kg dry	EPA 8260D	12/24/25 7:00	12/24/25 12:42	PRS
1,2,3-Trichlorobenzene	ND		0.0024	0.0048	1	mg/kg dry	EPA 8260D	12/24/25 7:00	12/24/25 12:42	PRS
1,2,3-Trichloropropane	ND		0.0024	0.0048	1	mg/kg dry	EPA 8260D	12/24/25 7:00	12/24/25 12:42	PRS
1,2,4-Trichlorobenzene	ND		0.0024	0.0048	1	mg/kg dry	EPA 8260D	12/24/25 7:00	12/24/25 12:42	PRS
1,2,4-Trimethylbenzene	ND		0.0024	0.0048	1	mg/kg dry	EPA 8260D	12/24/25 7:00	12/24/25 12:42	PRS
1,2-Dibromo-3-chloropropane	ND		0.0024	0.0048	1	mg/kg dry	EPA 8260D	12/24/25 7:00	12/24/25 12:42	PRS
1,2-Dibromoethane	ND		0.0024	0.0048	1	mg/kg dry	EPA 8260D	12/24/25 7:00	12/24/25 12:42	PRS
1,2-Dichlorobenzene	ND		0.0024	0.0048	1	mg/kg dry	EPA 8260D	12/24/25 7:00	12/24/25 12:42	PRS
1,2-Dichloroethane	ND		0.0024	0.0048	1	mg/kg dry	EPA 8260D	12/24/25 7:00	12/24/25 12:42	PRS
1,2-Dichloropropane	ND		0.0024	0.0048	1	mg/kg dry	EPA 8260D	12/24/25 7:00	12/24/25 12:42	PRS
1,3,5-Trimethylbenzene	ND		0.0024	0.0048	1	mg/kg dry	EPA 8260D	12/24/25 7:00	12/24/25 12:42	PRS
1,3-Dichlorobenzene	ND		0.0024	0.0048	1	mg/kg dry	EPA 8260D	12/24/25 7:00	12/24/25 12:42	PRS
1,4-Dichlorobenzene	ND		0.0024	0.0048	1	mg/kg dry	EPA 8260D	12/24/25 7:00	12/24/25 12:42	PRS
2-Butanone	ND		0.0024	0.0048	1	mg/kg dry	EPA 8260D	12/24/25 7:00	12/24/25 12:42	PRS
2-Hexanone	ND		0.0024	0.0048	1	mg/kg dry	EPA 8260D	12/24/25 7:00	12/24/25 12:42	PRS
4-Methyl-2-pentanone	ND		0.0024	0.0048	1	mg/kg dry	EPA 8260D	12/24/25 7:00	12/24/25 12:42	PRS
Acetone	ND		0.0048	0.0097	1	mg/kg dry	EPA 8260D	12/24/25 7:00	12/24/25 12:42	PRS
Acrolein	ND	CCVE	0.0048	0.0097	1	mg/kg dry	EPA 8260D	12/24/25 7:00	12/24/25 12:42	PRS
Acrylonitrile	ND		0.0024	0.0048	1	mg/kg dry	EPA 8260D	12/24/25 7:00	12/24/25 12:42	PRS
Benzene	ND		0.0024	0.0048	1	mg/kg dry	EPA 8260D	12/24/25 7:00	12/24/25 12:42	PRS
Bromochloromethane	ND		0.0024	0.0048	1	mg/kg dry	EPA 8260D	12/24/25 7:00	12/24/25 12:42	PRS
Bromodichloromethane	ND		0.0024	0.0048	1	mg/kg dry	EPA 8260D	12/24/25 7:00	12/24/25 12:42	PRS
Bromoform	ND		0.0024	0.0048	1	mg/kg dry	EPA 8260D	12/24/25 7:00	12/24/25 12:42	PRS
Bromomethane	ND		0.0024	0.0048	1	mg/kg dry	EPA 8260D	12/24/25 7:00	12/24/25 12:42	PRS

* Analyte is not certified or the state of the samples origination does not offer certification for the Analyte

Client:	Vektor Consultants	**Sample ID:**	**25L1201-05**
Client Project:	25030016 2425 Atlantic Brooklyn 10034	**Date Received:**	12/19/2025
Client Sample ID:	25SB-4 (13-15)	**Collection Date/Time:**	12/18/25 10:38

Lab ID: **25L1201-05** **Laboratory:** ALS Environmental - Stratford

Analysis: **Volatile Organic Compounds by GC/MS** **Matrix:** Soil

Prep Method: Sample Prepared by Method: EPA 5035A

Parameter	Result	Flag	MDL	RL	Dilution	Units	Reference Method	Extracted	Analyzed	Analyst
Carbon disulfide	ND		0.0024	0.0048	1	mg/kg dry	EPA 8260D	12/24/25 7:00	12/24/25 12:42	PRS
Carbon tetrachloride	ND		0.0024	0.0048	1	mg/kg dry	EPA 8260D	12/24/25 7:00	12/24/25 12:42	PRS
Chlorobenzene	ND		0.0024	0.0048	1	mg/kg dry	EPA 8260D	12/24/25 7:00	12/24/25 12:42	PRS
Chloroethane	ND		0.0024	0.0048	1	mg/kg dry	EPA 8260D	12/24/25 7:00	12/24/25 12:42	PRS
Chloroform	ND		0.0024	0.0048	1	mg/kg dry	EPA 8260D	12/24/25 7:00	12/24/25 12:42	PRS
Chloromethane	ND	CCVE	0.0024	0.0048	1	mg/kg dry	EPA 8260D	12/24/25 7:00	12/24/25 12:42	PRS
cis-1,2-Dichloroethylene	ND		0.0024	0.0048	1	mg/kg dry	EPA 8260D	12/24/25 7:00	12/24/25 12:42	PRS
cis-1,3-Dichloropropylene	ND		0.0024	0.0048	1	mg/kg dry	EPA 8260D	12/24/25 7:00	12/24/25 12:42	PRS
Cyclohexane	ND		0.0024	0.0048	1	mg/kg dry	EPA 8260D	12/24/25 7:00	12/24/25 12:42	PRS
Dibromochloromethane	ND		0.0024	0.0048	1	mg/kg dry	EPA 8260D	12/24/25 7:00	12/24/25 12:42	PRS
Dibromomethane	ND		0.0024	0.0048	1	mg/kg dry	EPA 8260D	12/24/25 7:00	12/24/25 12:42	PRS
Dichlorodifluoromethane	ND	CCVE	0.0024	0.0048	1	mg/kg dry	EPA 8260D	12/24/25 7:00	12/24/25 12:42	PRS
Ethyl Benzene	ND		0.0024	0.0048	1	mg/kg dry	EPA 8260D	12/24/25 7:00	12/24/25 12:42	PRS
Hexachlorobutadiene	ND		0.0024	0.0048	1	mg/kg dry	EPA 8260D	12/24/25 7:00	12/24/25 12:42	PRS
Isopropylbenzene	ND		0.0024	0.0048	1	mg/kg dry	EPA 8260D	12/24/25 7:00	12/24/25 12:42	PRS
Methyl acetate	ND		0.0024	0.0048	1	mg/kg dry	EPA 8260D	12/24/25 7:00	12/24/25 12:42	PRS
Methyl tert-butyl ether (MTBE)	ND	ICVE	0.0024	0.0048	1	mg/kg dry	EPA 8260D	12/24/25 7:00	12/24/25 12:42	PRS
Methylcyclohexane	ND		0.0024	0.0048	1	mg/kg dry	EPA 8260D	12/24/25 7:00	12/24/25 12:42	PRS
* Methylene chloride	ND		0.0048	0.0097	1	mg/kg dry	EPA 8260D	12/24/25 7:00	12/24/25 12:42	PRS
n-Butylbenzene	ND	UJ QL-02	0.0024	0.0048	1	mg/kg dry	EPA 8260D	12/24/25 7:00	12/24/25 12:42	PRS
n-Propylbenzene	ND		0.0024	0.0048	1	mg/kg dry	EPA 8260D	12/24/25 7:00	12/24/25 12:42	PRS
o-Xylene	ND		0.0024	0.0048	1	mg/kg dry	EPA 8260D	12/24/25 7:00	12/24/25 12:42	PRS
p- & m- Xylenes	ND		0.0048	0.0097	1	mg/kg dry	EPA 8260D	12/24/25 7:00	12/24/25 12:42	PRS
p-Isopropyltoluene	ND		0.0024	0.0048	1	mg/kg dry	EPA 8260D	12/24/25 7:00	12/24/25 12:42	PRS
sec-Butylbenzene	ND		0.0024	0.0048	1	mg/kg dry	EPA 8260D	12/24/25 7:00	12/24/25 12:42	PRS
Styrene	ND		0.0024	0.0048	1	mg/kg dry	EPA 8260D	12/24/25 7:00	12/24/25 12:42	PRS
tert-Butyl alcohol (TBA)	ND		0.012	0.024	1	mg/kg dry	EPA 8260D	12/24/25 7:00	12/24/25 12:42	PRS
tert-Butylbenzene	ND		0.0024	0.0048	1	mg/kg dry	EPA 8260D	12/24/25 7:00	12/24/25 12:42	PRS
Tetrachloroethylene	ND		0.0024	0.0048	1	mg/kg dry	EPA 8260D	12/24/25 7:00	12/24/25 12:42	PRS
Toluene	ND		0.0024	0.0048	1	mg/kg dry	EPA 8260D	12/24/25 7:00	12/24/25 12:42	PRS
trans-1,2-Dichloroethylene	ND		0.0024	0.0048	1	mg/kg dry	EPA 8260D	12/24/25 7:00	12/24/25 12:42	PRS
trans-1,3-Dichloropropylene	ND		0.0024	0.0048	1	mg/kg dry	EPA 8260D	12/24/25 7:00	12/24/25 12:42	PRS
Trichloroethylene	ND		0.0024	0.0048	1	mg/kg dry	EPA 8260D	12/24/25 7:00	12/24/25 12:42	PRS
Trichlorofluoromethane	ND		0.0024	0.0048	1	mg/kg dry	EPA 8260D	12/24/25 7:00	12/24/25 12:42	PRS
Vinyl Chloride	ND	CCVE	0.0024	0.0048	1	mg/kg dry	EPA 8260D	12/24/25 7:00	12/24/25 12:42	PRS
Xylenes, Total	ND		0.0072	0.014	1	mg/kg dry	EPA 8260D	12/24/25 7:00	12/24/25 12:42	PRS

Surrogate Recoveries	Result	Flag	Acceptance Range	Reference Method	Analyzed
Surrogate: SURR: 1,2-Dichloroethane-d4	*111 %*		*77-125*	*EPA 8260D*	*12/24/25 12:42*
Surrogate: SURR: Toluene-d8	*101 %*		*85-120*	*EPA 8260D*	*12/24/25 12:42*
Surrogate: SURR: p-Bromofluorobenzene	*104 %*		*76-130*	*EPA 8260D*	*12/24/25 12:42*

* Analyte is not certified or the state of the samples origination does not offer certification for the Analyte

Client:	Vektor Consultants	**Sample ID:**	**25L1201-05**
Client Project:	25030016 2425 Atlantic Brooklyn 10034	**Date Received:**	12/19/2025
Client Sample ID:	25SB-4 (13-15)	**Collection Date/Time:**	12/18/25 10:38

Lab ID:	**25L1201-05**	**Laboratory:**	ALS Environmental - Stratford
Analysis:	**Miscellaneous Physical Parameters**	**Matrix:**	Soil
Prep Method:	Sample Prepared by Method: % Solids Prep		

Parameter	Result	Flag	MDL	RL	Dilution	Units	Reference Method	Extracted	Analyzed	Analyst
* % Solids	**98.3**		0.100	0.100	1	%	SM 2540G	12/22/25 10:32	12/22/25 12:25	CD

Client:	Vektor Consultants	**Sample ID:**	**25L1201-06**
Client Project:	25030016 2425 Atlantic Brooklyn 10034	**Date Received:**	12/19/2025
Client Sample ID:	25SB-3 (5-7)	**Collection Date/Time:**	12/19/25 9:15

Lab ID:	**25L1201-06**	**Laboratory:**	ALS Environmental - Stratford
Analysis:	**Volatile Organic Compounds by GC/MS**	**Matrix:**	Soil
Prep Method:	Sample Prepared by Method: EPA 5035A		

Parameter	Result	Flag	MDL	RL	Dilution	Units	Reference Method	Extracted	Analyzed	Analyst
1,1,1,2-Tetrachloroethane	ND		0.0026	0.0053	1	mg/kg dry	EPA 8260D	12/24/25 7:00	12/24/25 13:10	PRS
1,1,1-Trichloroethane	ND		0.0026	0.0053	1	mg/kg dry	EPA 8260D	12/24/25 7:00	12/24/25 13:10	PRS
1,1,2,2-Tetrachloroethane	ND		0.0026	0.0053	1	mg/kg dry	EPA 8260D	12/24/25 7:00	12/24/25 13:10	PRS
1,1,2-Trichloro-1,2,2-trifluoroethane (Freon 113)	ND		0.0026	0.0053	1	mg/kg dry	EPA 8260D	12/24/25 7:00	12/24/25 13:10	PRS
1,1,2-Trichloroethane	ND		0.0026	0.0053	1	mg/kg dry	EPA 8260D	12/24/25 7:00	12/24/25 13:10	PRS
1,1-Dichloroethane	ND		0.0026	0.0053	1	mg/kg dry	EPA 8260D	12/24/25 7:00	12/24/25 13:10	PRS
1,1-Dichloroethylene	ND	CCVE	0.0026	0.0053	1	mg/kg dry	EPA 8260D	12/24/25 7:00	12/24/25 13:10	PRS
1,2,3-Trichlorobenzene	ND		0.0026	0.0053	1	mg/kg dry	EPA 8260D	12/24/25 7:00	12/24/25 13:10	PRS
1,2,3-Trichloropropane	ND		0.0026	0.0053	1	mg/kg dry	EPA 8260D	12/24/25 7:00	12/24/25 13:10	PRS
1,2,4-Trichlorobenzene	ND		0.0026	0.0053	1	mg/kg dry	EPA 8260D	12/24/25 7:00	12/24/25 13:10	PRS
1,2,4-Trimethylbenzene	ND		0.0026	0.0053	1	mg/kg dry	EPA 8260D	12/24/25 7:00	12/24/25 13:10	PRS
1,2-Dibromo-3-chloropropane	ND		0.0026	0.0053	1	mg/kg dry	EPA 8260D	12/24/25 7:00	12/24/25 13:10	PRS
1,2-Dibromoethane	ND		0.0026	0.0053	1	mg/kg dry	EPA 8260D	12/24/25 7:00	12/24/25 13:10	PRS
1,2-Dichlorobenzene	ND		0.0026	0.0053	1	mg/kg dry	EPA 8260D	12/24/25 7:00	12/24/25 13:10	PRS
1,2-Dichloroethane	ND		0.0026	0.0053	1	mg/kg dry	EPA 8260D	12/24/25 7:00	12/24/25 13:10	PRS
1,2-Dichloropropane	ND		0.0026	0.0053	1	mg/kg dry	EPA 8260D	12/24/25 7:00	12/24/25 13:10	PRS
1,3,5-Trimethylbenzene	ND		0.0026	0.0053	1	mg/kg dry	EPA 8260D	12/24/25 7:00	12/24/25 13:10	PRS
1,3-Dichlorobenzene	ND		0.0026	0.0053	1	mg/kg dry	EPA 8260D	12/24/25 7:00	12/24/25 13:10	PRS
1,4-Dichlorobenzene	ND		0.0026	0.0053	1	mg/kg dry	EPA 8260D	12/24/25 7:00	12/24/25 13:10	PRS
2-Butanone	ND		0.0026	0.0053	1	mg/kg dry	EPA 8260D	12/24/25 7:00	12/24/25 13:10	PRS
2-Hexanone	ND		0.0026	0.0053	1	mg/kg dry	EPA 8260D	12/24/25 7:00	12/24/25 13:10	PRS
4-Methyl-2-pentanone	ND		0.0026	0.0053	1	mg/kg dry	EPA 8260D	12/24/25 7:00	12/24/25 13:10	PRS
Acetone	ND		0.0053	0.011	1	mg/kg dry	EPA 8260D	12/24/25 7:00	12/24/25 13:10	PRS
Acrolein	ND	CCVE	0.0053	0.011	1	mg/kg dry	EPA 8260D	12/24/25 7:00	12/24/25 13:10	PRS
Acrylonitrile	ND		0.0026	0.0053	1	mg/kg dry	EPA 8260D	12/24/25 7:00	12/24/25 13:10	PRS
Benzene	ND		0.0026	0.0053	1	mg/kg dry	EPA 8260D	12/24/25 7:00	12/24/25 13:10	PRS
Bromochloromethane	ND		0.0026	0.0053	1	mg/kg dry	EPA 8260D	12/24/25 7:00	12/24/25 13:10	PRS
Bromodichloromethane	ND		0.0026	0.0053	1	mg/kg dry	EPA 8260D	12/24/25 7:00	12/24/25 13:10	PRS
Bromoform	ND		0.0026	0.0053	1	mg/kg dry	EPA 8260D	12/24/25 7:00	12/24/25 13:10	PRS
Bromomethane	ND		0.0026	0.0053	1	mg/kg dry	EPA 8260D	12/24/25 7:00	12/24/25 13:10	PRS

* Analyte is not certified or the state of the samples origination does not offer certification for the Analyte

Client:	Vektor Consultants	**Sample ID:**	**25L1201-06**
Client Project:	25030016 2425 Atlantic Brooklyn 10034	**Date Received:**	12/19/2025
Client Sample ID:	25SB-3 (5-7)	**Collection Date/Time:**	12/19/25 9:15

Lab ID:	**25L1201-06**	**Laboratory:**	ALS Environmental - Stratford
Analysis:	**Volatile Organic Compounds by GC/MS**	**Matrix:**	Soil
Prep Method:	Sample Prepared by Method: EPA 5035A		

Parameter	Result	Flag	MDL	RL	Dilution	Units	Reference Method	Extracted	Analyzed	Analyst
Carbon disulfide	ND		0.0026	0.0053	1	mg/kg dry	EPA 8260D	12/24/25 7:00	12/24/25 13:10	PRS
Carbon tetrachloride	ND		0.0026	0.0053	1	mg/kg dry	EPA 8260D	12/24/25 7:00	12/24/25 13:10	PRS
Chlorobenzene	ND		0.0026	0.0053	1	mg/kg dry	EPA 8260D	12/24/25 7:00	12/24/25 13:10	PRS
Chloroethane	ND		0.0026	0.0053	1	mg/kg dry	EPA 8260D	12/24/25 7:00	12/24/25 13:10	PRS
Chloroform	ND		0.0026	0.0053	1	mg/kg dry	EPA 8260D	12/24/25 7:00	12/24/25 13:10	PRS
Chloromethane	ND	CCVE	0.0026	0.0053	1	mg/kg dry	EPA 8260D	12/24/25 7:00	12/24/25 13:10	PRS
cis-1,2-Dichloroethylene	ND		0.0026	0.0053	1	mg/kg dry	EPA 8260D	12/24/25 7:00	12/24/25 13:10	PRS
cis-1,3-Dichloropropylene	ND		0.0026	0.0053	1	mg/kg dry	EPA 8260D	12/24/25 7:00	12/24/25 13:10	PRS
Cyclohexane	ND		0.0026	0.0053	1	mg/kg dry	EPA 8260D	12/24/25 7:00	12/24/25 13:10	PRS
Dibromochloromethane	ND		0.0026	0.0053	1	mg/kg dry	EPA 8260D	12/24/25 7:00	12/24/25 13:10	PRS
Dibromomethane	ND		0.0026	0.0053	1	mg/kg dry	EPA 8260D	12/24/25 7:00	12/24/25 13:10	PRS
Dichlorodifluoromethane	ND	CCVE	0.0026	0.0053	1	mg/kg dry	EPA 8260D	12/24/25 7:00	12/24/25 13:10	PRS
Ethyl Benzene	ND		0.0026	0.0053	1	mg/kg dry	EPA 8260D	12/24/25 7:00	12/24/25 13:10	PRS
Hexachlorobutadiene	ND		0.0026	0.0053	1	mg/kg dry	EPA 8260D	12/24/25 7:00	12/24/25 13:10	PRS
Isopropylbenzene	ND		0.0026	0.0053	1	mg/kg dry	EPA 8260D	12/24/25 7:00	12/24/25 13:10	PRS
Methyl acetate	ND		0.0026	0.0053	1	mg/kg dry	EPA 8260D	12/24/25 7:00	12/24/25 13:10	PRS
Methyl tert-butyl ether (MTBE)	ND	ICVE	0.0026	0.0053	1	mg/kg dry	EPA 8260D	12/24/25 7:00	12/24/25 13:10	PRS
Methylcyclohexane	ND		0.0026	0.0053	1	mg/kg dry	EPA 8260D	12/24/25 7:00	12/24/25 13:10	PRS
* Methylene chloride	ND		0.0053	0.011	1	mg/kg dry	EPA 8260D	12/24/25 7:00	12/24/25 13:10	PRS
n-Butylbenzene	ND	UJ QL-02	0.0026	0.0053	1	mg/kg dry	EPA 8260D	12/24/25 7:00	12/24/25 13:10	PRS
n-Propylbenzene	ND		0.0026	0.0053	1	mg/kg dry	EPA 8260D	12/24/25 7:00	12/24/25 13:10	PRS
o-Xylene	ND		0.0026	0.0053	1	mg/kg dry	EPA 8260D	12/24/25 7:00	12/24/25 13:10	PRS
p- & m- Xylenes	ND		0.0053	0.011	1	mg/kg dry	EPA 8260D	12/24/25 7:00	12/24/25 13:10	PRS
p-Isopropyltoluene	ND		0.0026	0.0053	1	mg/kg dry	EPA 8260D	12/24/25 7:00	12/24/25 13:10	PRS
sec-Butylbenzene	ND		0.0026	0.0053	1	mg/kg dry	EPA 8260D	12/24/25 7:00	12/24/25 13:10	PRS
Styrene	ND		0.0026	0.0053	1	mg/kg dry	EPA 8260D	12/24/25 7:00	12/24/25 13:10	PRS
tert-Butyl alcohol (TBA)	ND		0.013	0.026	1	mg/kg dry	EPA 8260D	12/24/25 7:00	12/24/25 13:10	PRS
tert-Butylbenzene	ND		0.0026	0.0053	1	mg/kg dry	EPA 8260D	12/24/25 7:00	12/24/25 13:10	PRS
Tetrachloroethylene	ND		0.0026	0.0053	1	mg/kg dry	EPA 8260D	12/24/25 7:00	12/24/25 13:10	PRS
Toluene	ND		0.0026	0.0053	1	mg/kg dry	EPA 8260D	12/24/25 7:00	12/24/25 13:10	PRS
trans-1,2-Dichloroethylene	ND		0.0026	0.0053	1	mg/kg dry	EPA 8260D	12/24/25 7:00	12/24/25 13:10	PRS
trans-1,3-Dichloropropylene	ND		0.0026	0.0053	1	mg/kg dry	EPA 8260D	12/24/25 7:00	12/24/25 13:10	PRS
Trichloroethylene	ND		0.0026	0.0053	1	mg/kg dry	EPA 8260D	12/24/25 7:00	12/24/25 13:10	PRS
Trichlorofluoromethane	ND		0.0026	0.0053	1	mg/kg dry	EPA 8260D	12/24/25 7:00	12/24/25 13:10	PRS
Vinyl Chloride	ND	CCVE	0.0026	0.0053	1	mg/kg dry	EPA 8260D	12/24/25 7:00	12/24/25 13:10	PRS
Xylenes, Total	ND		0.0079	0.016	1	mg/kg dry	EPA 8260D	12/24/25 7:00	12/24/25 13:10	PRS

Surrogate Recoveries	Result	Flag	Acceptance Range	Reference Method	Analyzed
Surrogate: SURR: 1,2-Dichloroethane-d4	*109 %*		*77-125*	*EPA 8260D*	*12/24/25 13:10*
Surrogate: SURR: Toluene-d8	*101 %*		*85-120*	*EPA 8260D*	*12/24/25 13:10*
Surrogate: SURR: p-Bromofluorobenzene	*104 %*		*76-130*	*EPA 8260D*	*12/24/25 13:10*

* Analyte is not certified or the state of the samples origination does not offer certification for the Analyte

Client:	Vektor Consultants	**Sample ID:**	**25L1201-06**
Client Project:	25030016 2425 Atlantic Brooklyn 10034	**Date Received:**	12/19/2025
Client Sample ID:	25SB-3 (5-7)	**Collection Date/Time:**	12/19/25 9:15

Lab ID:	**25L1201-06**	**Laboratory:**	ALS Environmental - Stratford
Analysis:	**Miscellaneous Physical Parameters**	**Matrix:**	Soil
Prep Method:	Sample Prepared by Method: % Solids Prep		

Parameter	Result	Flag	MDL	RL	Dilution	Units	Reference Method	Extracted	Analyzed	Analyst
* % Solids	**94.2**		0.100	0.100	1	%	SM 2540G	12/22/25 10:39	12/22/25 13:15	CD

Client:	Vektor Consultants	**Sample ID:**	**25L1201-08**
Client Project:	25030016 2425 Atlantic Brooklyn 10034	**Date Received:**	12/19/2025
Client Sample ID:	25SB-3 (9-11)	**Collection Date/Time:**	12/19/25 9:19

Lab ID:	**25L1201-08**	**Laboratory:**	ALS Environmental - Stratford
Analysis:	**Volatile Organic Compounds by GC/MS**	**Matrix:**	Soil
Prep Method:	Sample Prepared by Method: EPA 5035A		

Parameter	Result	Flag	MDL	RL	Dilution	Units	Reference Method	Extracted	Analyzed	Analyst
1,1,1,2-Tetrachloroethane	ND		0.0027	0.0054	1	mg/kg dry	EPA 8260D	12/24/25 7:00	12/24/25 13:39	PRS
1,1,1-Trichloroethane	ND		0.0027	0.0054	1	mg/kg dry	EPA 8260D	12/24/25 7:00	12/24/25 13:39	PRS
1,1,2,2-Tetrachloroethane	ND		0.0027	0.0054	1	mg/kg dry	EPA 8260D	12/24/25 7:00	12/24/25 13:39	PRS
1,1,2-Trichloro-1,2,2-trifluoroethane (Freon 113)	ND		0.0027	0.0054	1	mg/kg dry	EPA 8260D	12/24/25 7:00	12/24/25 13:39	PRS
1,1,2-Trichloroethane	ND		0.0027	0.0054	1	mg/kg dry	EPA 8260D	12/24/25 7:00	12/24/25 13:39	PRS
1,1-Dichloroethane	ND		0.0027	0.0054	1	mg/kg dry	EPA 8260D	12/24/25 7:00	12/24/25 13:39	PRS
1,1-Dichloroethylene	ND	CCVE	0.0027	0.0054	1	mg/kg dry	EPA 8260D	12/24/25 7:00	12/24/25 13:39	PRS
1,2,3-Trichlorobenzene	ND		0.0027	0.0054	1	mg/kg dry	EPA 8260D	12/24/25 7:00	12/24/25 13:39	PRS
1,2,3-Trichloropropane	ND		0.0027	0.0054	1	mg/kg dry	EPA 8260D	12/24/25 7:00	12/24/25 13:39	PRS
1,2,4-Trichlorobenzene	ND		0.0027	0.0054	1	mg/kg dry	EPA 8260D	12/24/25 7:00	12/24/25 13:39	PRS
1,2,4-Trimethylbenzene	ND		0.0027	0.0054	1	mg/kg dry	EPA 8260D	12/24/25 7:00	12/24/25 13:39	PRS
1,2-Dibromo-3-chloropropane	ND		0.0027	0.0054	1	mg/kg dry	EPA 8260D	12/24/25 7:00	12/24/25 13:39	PRS
1,2-Dibromoethane	ND		0.0027	0.0054	1	mg/kg dry	EPA 8260D	12/24/25 7:00	12/24/25 13:39	PRS
1,2-Dichlorobenzene	ND		0.0027	0.0054	1	mg/kg dry	EPA 8260D	12/24/25 7:00	12/24/25 13:39	PRS
1,2-Dichloroethane	ND		0.0027	0.0054	1	mg/kg dry	EPA 8260D	12/24/25 7:00	12/24/25 13:39	PRS
1,2-Dichloropropane	ND		0.0027	0.0054	1	mg/kg dry	EPA 8260D	12/24/25 7:00	12/24/25 13:39	PRS
1,3,5-Trimethylbenzene	ND		0.0027	0.0054	1	mg/kg dry	EPA 8260D	12/24/25 7:00	12/24/25 13:39	PRS
1,3-Dichlorobenzene	ND		0.0027	0.0054	1	mg/kg dry	EPA 8260D	12/24/25 7:00	12/24/25 13:39	PRS
1,4-Dichlorobenzene	ND		0.0027	0.0054	1	mg/kg dry	EPA 8260D	12/24/25 7:00	12/24/25 13:39	PRS
2-Butanone	ND		0.0027	0.0054	1	mg/kg dry	EPA 8260D	12/24/25 7:00	12/24/25 13:39	PRS
2-Hexanone	ND		0.0027	0.0054	1	mg/kg dry	EPA 8260D	12/24/25 7:00	12/24/25 13:39	PRS
4-Methyl-2-pentanone	ND		0.0027	0.0054	1	mg/kg dry	EPA 8260D	12/24/25 7:00	12/24/25 13:39	PRS
Acetone	**0.016**	J CCVE	0.0054	0.011	1	mg/kg dry	EPA 8260D	12/24/25 7:00	12/24/25 13:39	PRS
Acrolein	ND	CCVE	0.0054	0.011	1	mg/kg dry	EPA 8260D	12/24/25 7:00	12/24/25 13:39	PRS
Acrylonitrile	ND		0.0027	0.0054	1	mg/kg dry	EPA 8260D	12/24/25 7:00	12/24/25 13:39	PRS
Benzene	ND		0.0027	0.0054	1	mg/kg dry	EPA 8260D	12/24/25 7:00	12/24/25 13:39	PRS
Bromochloromethane	ND		0.0027	0.0054	1	mg/kg dry	EPA 8260D	12/24/25 7:00	12/24/25 13:39	PRS
Bromodichloromethane	ND		0.0027	0.0054	1	mg/kg dry	EPA 8260D	12/24/25 7:00	12/24/25 13:39	PRS
Bromoform	ND		0.0027	0.0054	1	mg/kg dry	EPA 8260D	12/24/25 7:00	12/24/25 13:39	PRS
Bromomethane	ND		0.0027	0.0054	1	mg/kg dry	EPA 8260D	12/24/25 7:00	12/24/25 13:39	PRS

* Analyte is not certified or the state of the samples origination does not offer certification for the Analyte

Client:	Vektor Consultants	**Sample ID:**	**25L1201-08**
Client Project:	25030016 2425 Atlantic Brooklyn 10034	**Date Received:**	12/19/2025
Client Sample ID:	25SB-3 (9-11)	**Collection Date/Time:**	12/19/25 9:19

Lab ID: **25L1201-08** **Laboratory:** ALS Environmental - Stratford

Analysis: **Volatile Organic Compounds by GC/MS** **Matrix:** Soil

Prep Method: Sample Prepared by Method: EPA 5035A

Parameter	Result	Flag	MDL	RL	Dilution	Units	Reference Method	Extracted	Analyzed	Analyst
Carbon disulfide	ND		0.0027	0.0054	1	mg/kg dry	EPA 8260D	12/24/25 7:00	12/24/25 13:39	PRS
Carbon tetrachloride	ND		0.0027	0.0054	1	mg/kg dry	EPA 8260D	12/24/25 7:00	12/24/25 13:39	PRS
Chlorobenzene	ND		0.0027	0.0054	1	mg/kg dry	EPA 8260D	12/24/25 7:00	12/24/25 13:39	PRS
Chloroethane	ND		0.0027	0.0054	1	mg/kg dry	EPA 8260D	12/24/25 7:00	12/24/25 13:39	PRS
Chloroform	ND		0.0027	0.0054	1	mg/kg dry	EPA 8260D	12/24/25 7:00	12/24/25 13:39	PRS
Chloromethane	ND	CCVE	0.0027	0.0054	1	mg/kg dry	EPA 8260D	12/24/25 7:00	12/24/25 13:39	PRS
cis-1,2-Dichloroethylene	ND		0.0027	0.0054	1	mg/kg dry	EPA 8260D	12/24/25 7:00	12/24/25 13:39	PRS
cis-1,3-Dichloropropylene	ND		0.0027	0.0054	1	mg/kg dry	EPA 8260D	12/24/25 7:00	12/24/25 13:39	PRS
Cyclohexane	ND		0.0027	0.0054	1	mg/kg dry	EPA 8260D	12/24/25 7:00	12/24/25 13:39	PRS
Dibromochloromethane	ND		0.0027	0.0054	1	mg/kg dry	EPA 8260D	12/24/25 7:00	12/24/25 13:39	PRS
Dibromomethane	ND		0.0027	0.0054	1	mg/kg dry	EPA 8260D	12/24/25 7:00	12/24/25 13:39	PRS
Dichlorodifluoromethane	ND	CCVE	0.0027	0.0054	1	mg/kg dry	EPA 8260D	12/24/25 7:00	12/24/25 13:39	PRS
Ethyl Benzene	ND		0.0027	0.0054	1	mg/kg dry	EPA 8260D	12/24/25 7:00	12/24/25 13:39	PRS
Hexachlorobutadiene	ND		0.0027	0.0054	1	mg/kg dry	EPA 8260D	12/24/25 7:00	12/24/25 13:39	PRS
Isopropylbenzene	ND		0.0027	0.0054	1	mg/kg dry	EPA 8260D	12/24/25 7:00	12/24/25 13:39	PRS
Methyl acetate	ND		0.0027	0.0054	1	mg/kg dry	EPA 8260D	12/24/25 7:00	12/24/25 13:39	PRS
Methyl tert-butyl ether (MTBE)	ND	ICVE	0.0027	0.0054	1	mg/kg dry	EPA 8260D	12/24/25 7:00	12/24/25 13:39	PRS
Methylcyclohexane	ND		0.0027	0.0054	1	mg/kg dry	EPA 8260D	12/24/25 7:00	12/24/25 13:39	PRS
* Methylene chloride	ND		0.0054	0.011	1	mg/kg dry	EPA 8260D	12/24/25 7:00	12/24/25 13:39	PRS
n-Butylbenzene	ND	UJ QL-02	0.0027	0.0054	1	mg/kg dry	EPA 8260D	12/24/25 7:00	12/24/25 13:39	PRS
n-Propylbenzene	ND		0.0027	0.0054	1	mg/kg dry	EPA 8260D	12/24/25 7:00	12/24/25 13:39	PRS
o-Xylene	ND		0.0027	0.0054	1	mg/kg dry	EPA 8260D	12/24/25 7:00	12/24/25 13:39	PRS
p- & m- Xylenes	ND		0.0054	0.011	1	mg/kg dry	EPA 8260D	12/24/25 7:00	12/24/25 13:39	PRS
p-Isopropyltoluene	ND		0.0027	0.0054	1	mg/kg dry	EPA 8260D	12/24/25 7:00	12/24/25 13:39	PRS
sec-Butylbenzene	ND		0.0027	0.0054	1	mg/kg dry	EPA 8260D	12/24/25 7:00	12/24/25 13:39	PRS
Styrene	ND		0.0027	0.0054	1	mg/kg dry	EPA 8260D	12/24/25 7:00	12/24/25 13:39	PRS
tert-Butyl alcohol (TBA)	ND		0.013	0.027	1	mg/kg dry	EPA 8260D	12/24/25 7:00	12/24/25 13:39	PRS
tert-Butylbenzene	ND		0.0027	0.0054	1	mg/kg dry	EPA 8260D	12/24/25 7:00	12/24/25 13:39	PRS
Tetrachloroethylene	ND		0.0027	0.0054	1	mg/kg dry	EPA 8260D	12/24/25 7:00	12/24/25 13:39	PRS
Toluene	ND		0.0027	0.0054	1	mg/kg dry	EPA 8260D	12/24/25 7:00	12/24/25 13:39	PRS
trans-1,2-Dichloroethylene	ND		0.0027	0.0054	1	mg/kg dry	EPA 8260D	12/24/25 7:00	12/24/25 13:39	PRS
trans-1,3-Dichloropropylene	ND		0.0027	0.0054	1	mg/kg dry	EPA 8260D	12/24/25 7:00	12/24/25 13:39	PRS
Trichloroethylene	**0.0040**	J	0.0027	0.0054	1	mg/kg dry	EPA 8260D	12/24/25 7:00	12/24/25 13:39	PRS
Trichlorofluoromethane	ND		0.0027	0.0054	1	mg/kg dry	EPA 8260D	12/24/25 7:00	12/24/25 13:39	PRS
Vinyl Chloride	ND	CCVE	0.0027	0.0054	1	mg/kg dry	EPA 8260D	12/24/25 7:00	12/24/25 13:39	PRS
Xylenes, Total	ND		0.0081	0.016	1	mg/kg dry	EPA 8260D	12/24/25 7:00	12/24/25 13:39	PRS

Surrogate Recoveries	Result	Flag	Acceptance Range	Reference Method	Analyzed
Surrogate: SURR: 1,2-Dichloroethane-d4	*110 %*		*77-125*	*EPA 8260D*	*12/24/25 13:39*
Surrogate: SURR: Toluene-d8	*101 %*		*85-120*	*EPA 8260D*	*12/24/25 13:39*
Surrogate: SURR: p-Bromofluorobenzene	*103 %*		*76-130*	*EPA 8260D*	*12/24/25 13:39*

* Analyte is not certified or the state of the samples origination does not offer certification for the Analyte

Client:	Vektor Consultants	**Sample ID:**	**25L1201-08**
Client Project:	25030016 2425 Atlantic Brooklyn 10034	**Date Received:**	12/19/2025
Client Sample ID:	25SB-3 (9-11)	**Collection Date/Time:**	12/19/25 9:19

Lab ID:	**25L1201-08**	**Laboratory:**	ALS Environmental - Stratford
Analysis:	**Miscellaneous Physical Parameters**	**Matrix:**	Soil
Prep Method:	Sample Prepared by Method: % Solids Prep		

Parameter	Result	Flag	MDL	RL	Dilution	Units	Reference Method	Extracted	Analyzed	Analyst
* % Solids	**95.9**		0.100	0.100	1	%	SM 2540G	12/22/25 10:39	12/22/25 13:15	CD

Client:	Vektor Consultants	**Sample ID:**	**25L1201-10**
Client Project:	25030016 2425 Atlantic Brooklyn 10034	**Date Received:**	12/19/2025
Client Sample ID:	25SB-3 (13-15)	**Collection Date/Time:**	12/19/25 9:23

Lab ID:	**25L1201-10**	**Laboratory:**	ALS Environmental - Stratford
Analysis:	**Volatile Organic Compounds by GC/MS**	**Matrix:**	Soil
Prep Method:	Sample Prepared by Method: EPA 5035A		

Parameter	Result	Flag	MDL	RL	Dilution	Units	Reference Method	Extracted	Analyzed	Analyst
1,1,1,2-Tetrachloroethane	ND		0.0027	0.0054	1	mg/kg dry	EPA 8260D	12/24/25 7:00	12/24/25 14:08	PRS
1,1,1-Trichloroethane	ND		0.0027	0.0054	1	mg/kg dry	EPA 8260D	12/24/25 7:00	12/24/25 14:08	PRS
1,1,2,2-Tetrachloroethane	ND		0.0027	0.0054	1	mg/kg dry	EPA 8260D	12/24/25 7:00	12/24/25 14:08	PRS
1,1,2-Trichloro-1,2,2-trifluoroethane (Freon 113)	ND		0.0027	0.0054	1	mg/kg dry	EPA 8260D	12/24/25 7:00	12/24/25 14:08	PRS
1,1,2-Trichloroethane	ND		0.0027	0.0054	1	mg/kg dry	EPA 8260D	12/24/25 7:00	12/24/25 14:08	PRS
1,1-Dichloroethane	ND		0.0027	0.0054	1	mg/kg dry	EPA 8260D	12/24/25 7:00	12/24/25 14:08	PRS
1,1-Dichloroethylene	ND	CCVE	0.0027	0.0054	1	mg/kg dry	EPA 8260D	12/24/25 7:00	12/24/25 14:08	PRS
1,2,3-Trichlorobenzene	ND		0.0027	0.0054	1	mg/kg dry	EPA 8260D	12/24/25 7:00	12/24/25 14:08	PRS
1,2,3-Trichloropropane	ND		0.0027	0.0054	1	mg/kg dry	EPA 8260D	12/24/25 7:00	12/24/25 14:08	PRS
1,2,4-Trichlorobenzene	ND		0.0027	0.0054	1	mg/kg dry	EPA 8260D	12/24/25 7:00	12/24/25 14:08	PRS
1,2,4-Trimethylbenzene	ND		0.0027	0.0054	1	mg/kg dry	EPA 8260D	12/24/25 7:00	12/24/25 14:08	PRS
1,2-Dibromo-3-chloropropane	ND		0.0027	0.0054	1	mg/kg dry	EPA 8260D	12/24/25 7:00	12/24/25 14:08	PRS
1,2-Dibromoethane	ND		0.0027	0.0054	1	mg/kg dry	EPA 8260D	12/24/25 7:00	12/24/25 14:08	PRS
1,2-Dichlorobenzene	ND		0.0027	0.0054	1	mg/kg dry	EPA 8260D	12/24/25 7:00	12/24/25 14:08	PRS
1,2-Dichloroethane	ND		0.0027	0.0054	1	mg/kg dry	EPA 8260D	12/24/25 7:00	12/24/25 14:08	PRS
1,2-Dichloropropane	ND		0.0027	0.0054	1	mg/kg dry	EPA 8260D	12/24/25 7:00	12/24/25 14:08	PRS
1,3,5-Trimethylbenzene	ND		0.0027	0.0054	1	mg/kg dry	EPA 8260D	12/24/25 7:00	12/24/25 14:08	PRS
1,3-Dichlorobenzene	ND		0.0027	0.0054	1	mg/kg dry	EPA 8260D	12/24/25 7:00	12/24/25 14:08	PRS
1,4-Dichlorobenzene	ND		0.0027	0.0054	1	mg/kg dry	EPA 8260D	12/24/25 7:00	12/24/25 14:08	PRS
2-Butanone	ND		0.0027	0.0054	1	mg/kg dry	EPA 8260D	12/24/25 7:00	12/24/25 14:08	PRS
2-Hexanone	ND		0.0027	0.0054	1	mg/kg dry	EPA 8260D	12/24/25 7:00	12/24/25 14:08	PRS
4-Methyl-2-pentanone	ND		0.0027	0.0054	1	mg/kg dry	EPA 8260D	12/24/25 7:00	12/24/25 14:08	PRS
Acetone	ND		0.0054	0.011	1	mg/kg dry	EPA 8260D	12/24/25 7:00	12/24/25 14:08	PRS
Acrolein	ND	CCVE	0.0054	0.011	1	mg/kg dry	EPA 8260D	12/24/25 7:00	12/24/25 14:08	PRS
Acrylonitrile	ND		0.0027	0.0054	1	mg/kg dry	EPA 8260D	12/24/25 7:00	12/24/25 14:08	PRS
Benzene	ND		0.0027	0.0054	1	mg/kg dry	EPA 8260D	12/24/25 7:00	12/24/25 14:08	PRS
Bromochloromethane	ND		0.0027	0.0054	1	mg/kg dry	EPA 8260D	12/24/25 7:00	12/24/25 14:08	PRS
Bromodichloromethane	ND		0.0027	0.0054	1	mg/kg dry	EPA 8260D	12/24/25 7:00	12/24/25 14:08	PRS
Bromoform	ND		0.0027	0.0054	1	mg/kg dry	EPA 8260D	12/24/25 7:00	12/24/25 14:08	PRS
Bromomethane	ND		0.0027	0.0054	1	mg/kg dry	EPA 8260D	12/24/25 7:00	12/24/25 14:08	PRS

* Analyte is not certified or the state of the samples origination does not offer certification for the Analyte

Client:	Vektor Consultants	**Sample ID:**	**25L1201-10**
Client Project:	25030016 2425 Atlantic Brooklyn 10034	**Date Received:**	12/19/2025
Client Sample ID:	25SB-3 (13-15)	**Collection Date/Time:**	12/19/25 9:23

Lab ID:	**25L1201-10**	**Laboratory:**	ALS Environmental - Stratford
Analysis:	**Volatile Organic Compounds by GC/MS**	**Matrix:**	Soil
Prep Method:	Sample Prepared by Method: EPA 5035A		

Parameter	Result	Flag	MDL	RL	Dilution	Units	Reference Method	Extracted	Analyzed	Analyst
Carbon disulfide	ND		0.0027	0.0054	1	mg/kg dry	EPA 8260D	12/24/25 7:00	12/24/25 14:08	PRS
Carbon tetrachloride	ND		0.0027	0.0054	1	mg/kg dry	EPA 8260D	12/24/25 7:00	12/24/25 14:08	PRS
Chlorobenzene	ND		0.0027	0.0054	1	mg/kg dry	EPA 8260D	12/24/25 7:00	12/24/25 14:08	PRS
Chloroethane	ND		0.0027	0.0054	1	mg/kg dry	EPA 8260D	12/24/25 7:00	12/24/25 14:08	PRS
Chloroform	ND		0.0027	0.0054	1	mg/kg dry	EPA 8260D	12/24/25 7:00	12/24/25 14:08	PRS
Chloromethane	ND	CCVE	0.0027	0.0054	1	mg/kg dry	EPA 8260D	12/24/25 7:00	12/24/25 14:08	PRS
cis-1,2-Dichloroethylene	ND		0.0027	0.0054	1	mg/kg dry	EPA 8260D	12/24/25 7:00	12/24/25 14:08	PRS
cis-1,3-Dichloropropylene	ND		0.0027	0.0054	1	mg/kg dry	EPA 8260D	12/24/25 7:00	12/24/25 14:08	PRS
Cyclohexane	ND		0.0027	0.0054	1	mg/kg dry	EPA 8260D	12/24/25 7:00	12/24/25 14:08	PRS
Dibromochloromethane	ND		0.0027	0.0054	1	mg/kg dry	EPA 8260D	12/24/25 7:00	12/24/25 14:08	PRS
Dibromomethane	ND		0.0027	0.0054	1	mg/kg dry	EPA 8260D	12/24/25 7:00	12/24/25 14:08	PRS
Dichlorodifluoromethane	ND	CCVE	0.0027	0.0054	1	mg/kg dry	EPA 8260D	12/24/25 7:00	12/24/25 14:08	PRS
Ethyl Benzene	ND		0.0027	0.0054	1	mg/kg dry	EPA 8260D	12/24/25 7:00	12/24/25 14:08	PRS
Hexachlorobutadiene	ND		0.0027	0.0054	1	mg/kg dry	EPA 8260D	12/24/25 7:00	12/24/25 14:08	PRS
Isopropylbenzene	ND		0.0027	0.0054	1	mg/kg dry	EPA 8260D	12/24/25 7:00	12/24/25 14:08	PRS
Methyl acetate	ND		0.0027	0.0054	1	mg/kg dry	EPA 8260D	12/24/25 7:00	12/24/25 14:08	PRS
Methyl tert-butyl ether (MTBE)	ND	ICVE	0.0027	0.0054	1	mg/kg dry	EPA 8260D	12/24/25 7:00	12/24/25 14:08	PRS
Methylcyclohexane	ND		0.0027	0.0054	1	mg/kg dry	EPA 8260D	12/24/25 7:00	12/24/25 14:08	PRS
* Methylene chloride	ND		0.0054	0.011	1	mg/kg dry	EPA 8260D	12/24/25 7:00	12/24/25 14:08	PRS
n-Butylbenzene	ND	UJ QL-02	0.0027	0.0054	1	mg/kg dry	EPA 8260D	12/24/25 7:00	12/24/25 14:08	PRS
n-Propylbenzene	ND		0.0027	0.0054	1	mg/kg dry	EPA 8260D	12/24/25 7:00	12/24/25 14:08	PRS
o-Xylene	ND		0.0027	0.0054	1	mg/kg dry	EPA 8260D	12/24/25 7:00	12/24/25 14:08	PRS
p- & m- Xylenes	ND		0.0054	0.011	1	mg/kg dry	EPA 8260D	12/24/25 7:00	12/24/25 14:08	PRS
p-Isopropyltoluene	ND		0.0027	0.0054	1	mg/kg dry	EPA 8260D	12/24/25 7:00	12/24/25 14:08	PRS
sec-Butylbenzene	ND		0.0027	0.0054	1	mg/kg dry	EPA 8260D	12/24/25 7:00	12/24/25 14:08	PRS
Styrene	ND		0.0027	0.0054	1	mg/kg dry	EPA 8260D	12/24/25 7:00	12/24/25 14:08	PRS
tert-Butyl alcohol (TBA)	ND		0.013	0.027	1	mg/kg dry	EPA 8260D	12/24/25 7:00	12/24/25 14:08	PRS
tert-Butylbenzene	ND		0.0027	0.0054	1	mg/kg dry	EPA 8260D	12/24/25 7:00	12/24/25 14:08	PRS
Tetrachloroethylene	ND		0.0027	0.0054	1	mg/kg dry	EPA 8260D	12/24/25 7:00	12/24/25 14:08	PRS
Toluene	ND		0.0027	0.0054	1	mg/kg dry	EPA 8260D	12/24/25 7:00	12/24/25 14:08	PRS
trans-1,2-Dichloroethylene	ND		0.0027	0.0054	1	mg/kg dry	EPA 8260D	12/24/25 7:00	12/24/25 14:08	PRS
trans-1,3-Dichloropropylene	ND		0.0027	0.0054	1	mg/kg dry	EPA 8260D	12/24/25 7:00	12/24/25 14:08	PRS
Trichloroethylene	ND		0.0027	0.0054	1	mg/kg dry	EPA 8260D	12/24/25 7:00	12/24/25 14:08	PRS
Trichlorofluoromethane	ND		0.0027	0.0054	1	mg/kg dry	EPA 8260D	12/24/25 7:00	12/24/25 14:08	PRS
Vinyl Chloride	ND	CCVE	0.0027	0.0054	1	mg/kg dry	EPA 8260D	12/24/25 7:00	12/24/25 14:08	PRS
Xylenes, Total	ND		0.0081	0.016	1	mg/kg dry	EPA 8260D	12/24/25 7:00	12/24/25 14:08	PRS

Surrogate Recoveries	Result	Flag	Acceptance Range	Reference Method	Analyzed
Surrogate: SURR: 1,2-Dichloroethane-d4	*110 %*		*77-125*	*EPA 8260D*	*12/24/25 14:08*
Surrogate: SURR: Toluene-d8	*100 %*		*85-120*	*EPA 8260D*	*12/24/25 14:08*
Surrogate: SURR: p-Bromofluorobenzene	*101 %*		*76-130*	*EPA 8260D*	*12/24/25 14:08*

* Analyte is not certified or the state of the samples origination does not offer certification for the Analyte

Client:	Vektor Consultants	**Sample ID:**	**25L1201-10**
Client Project:	25030016 2425 Atlantic Brooklyn 10034	**Date Received:**	12/19/2025
Client Sample ID:	25SB-3 (13-15)	**Collection Date/Time:**	12/19/25 9:23

Lab ID:	**25L1201-10**	**Laboratory:**	ALS Environmental - Stratford
Analysis:	**Miscellaneous Physical Parameters**	**Matrix:**	Soil
Prep Method:	Sample Prepared by Method: % Solids Prep		

Parameter	Result	Flag	MDL	RL	Dilution	Units	Reference Method	Extracted	Analyzed	Analyst
* % Solids	**99.2**		0.100	0.100	1	%	SM 2540G	12/22/25 10:39	12/22/25 13:15	CD

Client:	Vektor Consultants	**Sample ID:**	**25L1201-11**
Client Project:	25030016 2425 Atlantic Brooklyn 10034	**Date Received:**	12/19/2025
Client Sample ID:	25SB-2 (5-7)	**Collection Date/Time:**	12/19/25 10:30

Lab ID:	**25L1201-11**	**Laboratory:**	ALS Environmental - Stratford
Analysis:	**Volatile Organic Compounds by GC/MS**	**Matrix:**	Soil
Prep Method:	Sample Prepared by Method: EPA 5035A		

Parameter	Result	Flag	MDL	RL	Dilution	Units	Reference Method	Extracted	Analyzed	Analyst
1,1,1,2-Tetrachloroethane	ND		0.0024	0.0048	1	mg/kg dry	EPA 8260D	12/24/25 7:00	12/24/25 16:31	PRS
1,1,1-Trichloroethane	ND		0.0024	0.0048	1	mg/kg dry	EPA 8260D	12/24/25 7:00	12/24/25 16:31	PRS
1,1,2,2-Tetrachloroethane	ND		0.0024	0.0048	1	mg/kg dry	EPA 8260D	12/24/25 7:00	12/24/25 16:31	PRS
1,1,2-Trichloro-1,2,2-trifluoroethane (Freon 113)	ND		0.0024	0.0048	1	mg/kg dry	EPA 8260D	12/24/25 7:00	12/24/25 16:31	PRS
1,1,2-Trichloroethane	ND		0.0024	0.0048	1	mg/kg dry	EPA 8260D	12/24/25 7:00	12/24/25 16:31	PRS
1,1-Dichloroethane	ND		0.0024	0.0048	1	mg/kg dry	EPA 8260D	12/24/25 7:00	12/24/25 16:31	PRS
1,1-Dichloroethylene	ND	CCVE	0.0024	0.0048	1	mg/kg dry	EPA 8260D	12/24/25 7:00	12/24/25 16:31	PRS
1,2,3-Trichlorobenzene	ND		0.0024	0.0048	1	mg/kg dry	EPA 8260D	12/24/25 7:00	12/24/25 16:31	PRS
1,2,3-Trichloropropane	ND		0.0024	0.0048	1	mg/kg dry	EPA 8260D	12/24/25 7:00	12/24/25 16:31	PRS
1,2,4-Trichlorobenzene	ND		0.0024	0.0048	1	mg/kg dry	EPA 8260D	12/24/25 7:00	12/24/25 16:31	PRS
1,2,4-Trimethylbenzene	ND		0.0024	0.0048	1	mg/kg dry	EPA 8260D	12/24/25 7:00	12/24/25 16:31	PRS
1,2-Dibromo-3-chloropropane	ND		0.0024	0.0048	1	mg/kg dry	EPA 8260D	12/24/25 7:00	12/24/25 16:31	PRS
1,2-Dibromoethane	ND		0.0024	0.0048	1	mg/kg dry	EPA 8260D	12/24/25 7:00	12/24/25 16:31	PRS
1,2-Dichlorobenzene	ND		0.0024	0.0048	1	mg/kg dry	EPA 8260D	12/24/25 7:00	12/24/25 16:31	PRS
1,2-Dichloroethane	ND		0.0024	0.0048	1	mg/kg dry	EPA 8260D	12/24/25 7:00	12/24/25 16:31	PRS
1,2-Dichloropropane	ND		0.0024	0.0048	1	mg/kg dry	EPA 8260D	12/24/25 7:00	12/24/25 16:31	PRS
1,3,5-Trimethylbenzene	ND		0.0024	0.0048	1	mg/kg dry	EPA 8260D	12/24/25 7:00	12/24/25 16:31	PRS
1,3-Dichlorobenzene	ND		0.0024	0.0048	1	mg/kg dry	EPA 8260D	12/24/25 7:00	12/24/25 16:31	PRS
1,4-Dichlorobenzene	ND		0.0024	0.0048	1	mg/kg dry	EPA 8260D	12/24/25 7:00	12/24/25 16:31	PRS
2-Butanone	ND		0.0024	0.0048	1	mg/kg dry	EPA 8260D	12/24/25 7:00	12/24/25 16:31	PRS
2-Hexanone	ND		0.0024	0.0048	1	mg/kg dry	EPA 8260D	12/24/25 7:00	12/24/25 16:31	PRS
4-Methyl-2-pentanone	ND		0.0024	0.0048	1	mg/kg dry	EPA 8260D	12/24/25 7:00	12/24/25 16:31	PRS
Acetone	**0.0092**	J J	0.0048	0.0096	1	mg/kg dry	EPA 8260D	12/24/25 7:00	12/24/25 16:31	PRS
Acrolein	ND	CCVE	0.0048	0.0096	1	mg/kg dry	EPA 8260D	12/24/25 7:00	12/24/25 16:31	PRS
Acrylonitrile	ND		0.0024	0.0048	1	mg/kg dry	EPA 8260D	12/24/25 7:00	12/24/25 16:31	PRS
Benzene	ND		0.0024	0.0048	1	mg/kg dry	EPA 8260D	12/24/25 7:00	12/24/25 16:31	PRS
Bromochloromethane	ND		0.0024	0.0048	1	mg/kg dry	EPA 8260D	12/24/25 7:00	12/24/25 16:31	PRS
Bromodichloromethane	ND		0.0024	0.0048	1	mg/kg dry	EPA 8260D	12/24/25 7:00	12/24/25 16:31	PRS
Bromoform	ND		0.0024	0.0048	1	mg/kg dry	EPA 8260D	12/24/25 7:00	12/24/25 16:31	PRS
Bromomethane	ND		0.0024	0.0048	1	mg/kg dry	EPA 8260D	12/24/25 7:00	12/24/25 16:31	PRS

* Analyte is not certified or the state of the samples origination does not offer certification for the Analyte

Client:	Vektor Consultants	**Sample ID:**	**25L1201-11**
Client Project:	25030016 2425 Atlantic Brooklyn 10034	**Date Received:**	12/19/2025
Client Sample ID:	25SB-2 (5-7)	**Collection Date/Time:**	12/19/25 10:30

Lab ID:	**25L1201-11**	**Laboratory:**	ALS Environmental - Stratford
Analysis:	**Volatile Organic Compounds by GC/MS**	**Matrix:**	Soil
Prep Method:	Sample Prepared by Method: EPA 5035A		

Parameter	Result	Flag	MDL	RL	Dilution	Units	Reference Method	Extracted	Analyzed	Analyst
Carbon disulfide	ND		0.0024	0.0048	1	mg/kg dry	EPA 8260D	12/24/25 7:00	12/24/25 16:31	PRS
Carbon tetrachloride	ND		0.0024	0.0048	1	mg/kg dry	EPA 8260D	12/24/25 7:00	12/24/25 16:31	PRS
Chlorobenzene	ND		0.0024	0.0048	1	mg/kg dry	EPA 8260D	12/24/25 7:00	12/24/25 16:31	PRS
Chloroethane	ND		0.0024	0.0048	1	mg/kg dry	EPA 8260D	12/24/25 7:00	12/24/25 16:31	PRS
Chloroform	ND		0.0024	0.0048	1	mg/kg dry	EPA 8260D	12/24/25 7:00	12/24/25 16:31	PRS
Chloromethane	ND	CCVE	0.0024	0.0048	1	mg/kg dry	EPA 8260D	12/24/25 7:00	12/24/25 16:31	PRS
cis-1,2-Dichloroethylene	ND		0.0024	0.0048	1	mg/kg dry	EPA 8260D	12/24/25 7:00	12/24/25 16:31	PRS
cis-1,3-Dichloropropylene	ND		0.0024	0.0048	1	mg/kg dry	EPA 8260D	12/24/25 7:00	12/24/25 16:31	PRS
Cyclohexane	ND		0.0024	0.0048	1	mg/kg dry	EPA 8260D	12/24/25 7:00	12/24/25 16:31	PRS
Dibromochloromethane	ND		0.0024	0.0048	1	mg/kg dry	EPA 8260D	12/24/25 7:00	12/24/25 16:31	PRS
Dibromomethane	ND		0.0024	0.0048	1	mg/kg dry	EPA 8260D	12/24/25 7:00	12/24/25 16:31	PRS
Dichlorodifluoromethane	ND	CCVE	0.0024	0.0048	1	mg/kg dry	EPA 8260D	12/24/25 7:00	12/24/25 16:31	PRS
Ethyl Benzene	ND		0.0024	0.0048	1	mg/kg dry	EPA 8260D	12/24/25 7:00	12/24/25 16:31	PRS
Hexachlorobutadiene	ND		0.0024	0.0048	1	mg/kg dry	EPA 8260D	12/24/25 7:00	12/24/25 16:31	PRS
Isopropylbenzene	ND		0.0024	0.0048	1	mg/kg dry	EPA 8260D	12/24/25 7:00	12/24/25 16:31	PRS
Methyl acetate	ND		0.0024	0.0048	1	mg/kg dry	EPA 8260D	12/24/25 7:00	12/24/25 16:31	PRS
Methyl tert-butyl ether (MTBE)	ND	ICVE	0.0024	0.0048	1	mg/kg dry	EPA 8260D	12/24/25 7:00	12/24/25 16:31	PRS
Methylcyclohexane	ND		0.0024	0.0048	1	mg/kg dry	EPA 8260D	12/24/25 7:00	12/24/25 16:31	PRS
* Methylene chloride	ND		0.0048	0.0096	1	mg/kg dry	EPA 8260D	12/24/25 7:00	12/24/25 16:31	PRS
n-Butylbenzene	ND	UJ QL-02	0.0024	0.0048	1	mg/kg dry	EPA 8260D	12/24/25 7:00	12/24/25 16:31	PRS
n-Propylbenzene	ND		0.0024	0.0048	1	mg/kg dry	EPA 8260D	12/24/25 7:00	12/24/25 16:31	PRS
o-Xylene	ND		0.0024	0.0048	1	mg/kg dry	EPA 8260D	12/24/25 7:00	12/24/25 16:31	PRS
p- & m- Xylenes	ND		0.0048	0.0096	1	mg/kg dry	EPA 8260D	12/24/25 7:00	12/24/25 16:31	PRS
p-Isopropyltoluene	ND		0.0024	0.0048	1	mg/kg dry	EPA 8260D	12/24/25 7:00	12/24/25 16:31	PRS
sec-Butylbenzene	ND		0.0024	0.0048	1	mg/kg dry	EPA 8260D	12/24/25 7:00	12/24/25 16:31	PRS
Styrene	ND		0.0024	0.0048	1	mg/kg dry	EPA 8260D	12/24/25 7:00	12/24/25 16:31	PRS
tert-Butyl alcohol (TBA)	ND		0.012	0.024	1	mg/kg dry	EPA 8260D	12/24/25 7:00	12/24/25 16:31	PRS
tert-Butylbenzene	ND		0.0024	0.0048	1	mg/kg dry	EPA 8260D	12/24/25 7:00	12/24/25 16:31	PRS
Tetrachloroethylene	ND		0.0024	0.0048	1	mg/kg dry	EPA 8260D	12/24/25 7:00	12/24/25 16:31	PRS
Toluene	ND		0.0024	0.0048	1	mg/kg dry	EPA 8260D	12/24/25 7:00	12/24/25 16:31	PRS
trans-1,2-Dichloroethylene	ND		0.0024	0.0048	1	mg/kg dry	EPA 8260D	12/24/25 7:00	12/24/25 16:31	PRS
trans-1,3-Dichloropropylene	ND		0.0024	0.0048	1	mg/kg dry	EPA 8260D	12/24/25 7:00	12/24/25 16:31	PRS
Trichloroethylene	**0.0083**		0.0024	0.0048	1	mg/kg dry	EPA 8260D	12/24/25 7:00	12/24/25 16:31	PRS
Trichlorofluoromethane	ND		0.0024	0.0048	1	mg/kg dry	EPA 8260D	12/24/25 7:00	12/24/25 16:31	PRS
Vinyl Chloride	ND	CCVE	0.0024	0.0048	1	mg/kg dry	EPA 8260D	12/24/25 7:00	12/24/25 16:31	PRS
Xylenes, Total	ND		0.0072	0.014	1	mg/kg dry	EPA 8260D	12/24/25 7:00	12/24/25 16:31	PRS

Surrogate Recoveries	Result	Flag	Acceptance Range	Reference Method	Analyzed
Surrogate: SURR: 1,2-Dichloroethane-d4	*103 %*		*77-125*	*EPA 8260D*	*12/24/25 16:31*
Surrogate: SURR: Toluene-d8	*102 %*		*85-120*	*EPA 8260D*	*12/24/25 16:31*
Surrogate: SURR: p-Bromofluorobenzene	*109 %*		*76-130*	*EPA 8260D*	*12/24/25 16:31*

* Analyte is not certified or the state of the samples origination does not offer certification for the Analyte

Client:	Vektor Consultants	**Sample ID:**	**25L1201-11**
Client Project:	25030016 2425 Atlantic Brooklyn 10034	**Date Received:**	12/19/2025
Client Sample ID:	25SB-2 (5-7)	**Collection Date/Time:**	12/19/25 10:30

Lab ID:	**25L1201-11**	**Laboratory:**	ALS Environmental - Stratford
Analysis:	**Miscellaneous Physical Parameters**	**Matrix:**	Soil
Prep Method:	Sample Prepared by Method: % Solids Prep		

Parameter	Result	Flag	MDL	RL	Dilution	Units	Reference Method	Extracted	Analyzed	Analyst
* % Solids	**91.8**		0.100	0.100	1	%	SM 2540G	12/22/25 10:39	12/22/25 13:15	CD

Client:	Vektor Consultants	**Sample ID:**	**25L1201-13**
Client Project:	25030016 2425 Atlantic Brooklyn 10034	**Date Received:**	12/19/2025
Client Sample ID:	25SB-2 (9-11)	**Collection Date/Time:**	12/19/25 10:34

Lab ID:	**25L1201-13**	**Laboratory:**	ALS Environmental - Stratford
Analysis:	**Volatile Organic Compounds by GC/MS**	**Matrix:**	Soil
Prep Method:	Sample Prepared by Method: EPA 5035A		

Parameter	Result	Flag	MDL	RL	Dilution	Units	Reference Method	Extracted	Analyzed	Analyst
1,1,1,2-Tetrachloroethane	ND		0.0029	0.0059	1	mg/kg dry	EPA 8260D	12/24/25 7:00	12/24/25 15:05	PRS
1,1,1-Trichloroethane	ND		0.0029	0.0059	1	mg/kg dry	EPA 8260D	12/24/25 7:00	12/24/25 15:05	PRS
1,1,2,2-Tetrachloroethane	ND		0.0029	0.0059	1	mg/kg dry	EPA 8260D	12/24/25 7:00	12/24/25 15:05	PRS
1,1,2-Trichloro-1,2,2-trifluoroethane (Freon 113)	ND		0.0029	0.0059	1	mg/kg dry	EPA 8260D	12/24/25 7:00	12/24/25 15:05	PRS
1,1,2-Trichloroethane	ND		0.0029	0.0059	1	mg/kg dry	EPA 8260D	12/24/25 7:00	12/24/25 15:05	PRS
1,1-Dichloroethane	ND		0.0029	0.0059	1	mg/kg dry	EPA 8260D	12/24/25 7:00	12/24/25 15:05	PRS
1,1-Dichloroethylene	ND	CCVE	0.0029	0.0059	1	mg/kg dry	EPA 8260D	12/24/25 7:00	12/24/25 15:05	PRS
1,2,3-Trichlorobenzene	ND		0.0029	0.0059	1	mg/kg dry	EPA 8260D	12/24/25 7:00	12/24/25 15:05	PRS
1,2,3-Trichloropropane	ND		0.0029	0.0059	1	mg/kg dry	EPA 8260D	12/24/25 7:00	12/24/25 15:05	PRS
1,2,4-Trichlorobenzene	ND		0.0029	0.0059	1	mg/kg dry	EPA 8260D	12/24/25 7:00	12/24/25 15:05	PRS
1,2,4-Trimethylbenzene	ND		0.0029	0.0059	1	mg/kg dry	EPA 8260D	12/24/25 7:00	12/24/25 15:05	PRS
1,2-Dibromo-3-chloropropane	ND		0.0029	0.0059	1	mg/kg dry	EPA 8260D	12/24/25 7:00	12/24/25 15:05	PRS
1,2-Dibromoethane	ND		0.0029	0.0059	1	mg/kg dry	EPA 8260D	12/24/25 7:00	12/24/25 15:05	PRS
1,2-Dichlorobenzene	ND		0.0029	0.0059	1	mg/kg dry	EPA 8260D	12/24/25 7:00	12/24/25 15:05	PRS
1,2-Dichloroethane	ND		0.0029	0.0059	1	mg/kg dry	EPA 8260D	12/24/25 7:00	12/24/25 15:05	PRS
1,2-Dichloropropane	ND		0.0029	0.0059	1	mg/kg dry	EPA 8260D	12/24/25 7:00	12/24/25 15:05	PRS
1,3,5-Trimethylbenzene	ND		0.0029	0.0059	1	mg/kg dry	EPA 8260D	12/24/25 7:00	12/24/25 15:05	PRS
1,3-Dichlorobenzene	ND		0.0029	0.0059	1	mg/kg dry	EPA 8260D	12/24/25 7:00	12/24/25 15:05	PRS
1,4-Dichlorobenzene	ND		0.0029	0.0059	1	mg/kg dry	EPA 8260D	12/24/25 7:00	12/24/25 15:05	PRS
2-Butanone	ND		0.0029	0.0059	1	mg/kg dry	EPA 8260D	12/24/25 7:00	12/24/25 15:05	PRS
2-Hexanone	ND		0.0029	0.0059	1	mg/kg dry	EPA 8260D	12/24/25 7:00	12/24/25 15:05	PRS
4-Methyl-2-pentanone	ND		0.0029	0.0059	1	mg/kg dry	EPA 8260D	12/24/25 7:00	12/24/25 15:05	PRS
Acetone	**0.052**	J CCVE	0.0059	0.012	1	mg/kg dry	EPA 8260D	12/24/25 7:00	12/24/25 15:05	PRS
Acrolein	ND	CCVE	0.0059	0.012	1	mg/kg dry	EPA 8260D	12/24/25 7:00	12/24/25 15:05	PRS
Acrylonitrile	ND		0.0029	0.0059	1	mg/kg dry	EPA 8260D	12/24/25 7:00	12/24/25 15:05	PRS
Benzene	ND		0.0029	0.0059	1	mg/kg dry	EPA 8260D	12/24/25 7:00	12/24/25 15:05	PRS
Bromochloromethane	ND		0.0029	0.0059	1	mg/kg dry	EPA 8260D	12/24/25 7:00	12/24/25 15:05	PRS
Bromodichloromethane	ND		0.0029	0.0059	1	mg/kg dry	EPA 8260D	12/24/25 7:00	12/24/25 15:05	PRS
Bromoform	ND		0.0029	0.0059	1	mg/kg dry	EPA 8260D	12/24/25 7:00	12/24/25 15:05	PRS
Bromomethane	ND		0.0029	0.0059	1	mg/kg dry	EPA 8260D	12/24/25 7:00	12/24/25 15:05	PRS

* Analyte is not certified or the state of the samples origination does not offer certification for the Analyte

Client:	Vektor Consultants	**Sample ID:**	**25L1201-13**
Client Project:	25030016 2425 Atlantic Brooklyn 10034	**Date Received:**	12/19/2025
Client Sample ID:	25SB-2 (9-11)	**Collection Date/Time:**	12/19/25 10:34

Lab ID:	**25L1201-13**	**Laboratory:**	ALS Environmental - Stratford
Analysis:	**Volatile Organic Compounds by GC/MS**	**Matrix:**	Soil
Prep Method:	Sample Prepared by Method: EPA 5035A		

Parameter	Result	Flag	MDL	RL	Dilution	Units	Reference Method	Extracted	Analyzed	Analyst
Carbon disulfide	ND		0.0029	0.0059	1	mg/kg dry	EPA 8260D	12/24/25 7:00	12/24/25 15:05	PRS
Carbon tetrachloride	ND		0.0029	0.0059	1	mg/kg dry	EPA 8260D	12/24/25 7:00	12/24/25 15:05	PRS
Chlorobenzene	ND		0.0029	0.0059	1	mg/kg dry	EPA 8260D	12/24/25 7:00	12/24/25 15:05	PRS
Chloroethane	ND		0.0029	0.0059	1	mg/kg dry	EPA 8260D	12/24/25 7:00	12/24/25 15:05	PRS
Chloroform	ND		0.0029	0.0059	1	mg/kg dry	EPA 8260D	12/24/25 7:00	12/24/25 15:05	PRS
Chloromethane	ND	CCVE	0.0029	0.0059	1	mg/kg dry	EPA 8260D	12/24/25 7:00	12/24/25 15:05	PRS
cis-1,2-Dichloroethylene	ND		0.0029	0.0059	1	mg/kg dry	EPA 8260D	12/24/25 7:00	12/24/25 15:05	PRS
cis-1,3-Dichloropropylene	ND		0.0029	0.0059	1	mg/kg dry	EPA 8260D	12/24/25 7:00	12/24/25 15:05	PRS
Cyclohexane	ND		0.0029	0.0059	1	mg/kg dry	EPA 8260D	12/24/25 7:00	12/24/25 15:05	PRS
Dibromochloromethane	ND		0.0029	0.0059	1	mg/kg dry	EPA 8260D	12/24/25 7:00	12/24/25 15:05	PRS
Dibromomethane	ND		0.0029	0.0059	1	mg/kg dry	EPA 8260D	12/24/25 7:00	12/24/25 15:05	PRS
Dichlorodifluoromethane	ND	CCVE	0.0029	0.0059	1	mg/kg dry	EPA 8260D	12/24/25 7:00	12/24/25 15:05	PRS
Ethyl Benzene	ND		0.0029	0.0059	1	mg/kg dry	EPA 8260D	12/24/25 7:00	12/24/25 15:05	PRS
Hexachlorobutadiene	ND		0.0029	0.0059	1	mg/kg dry	EPA 8260D	12/24/25 7:00	12/24/25 15:05	PRS
Isopropylbenzene	ND		0.0029	0.0059	1	mg/kg dry	EPA 8260D	12/24/25 7:00	12/24/25 15:05	PRS
Methyl acetate	ND		0.0029	0.0059	1	mg/kg dry	EPA 8260D	12/24/25 7:00	12/24/25 15:05	PRS
Methyl tert-butyl ether (MTBE)	ND	ICVE	0.0029	0.0059	1	mg/kg dry	EPA 8260D	12/24/25 7:00	12/24/25 15:05	PRS
Methylcyclohexane	ND		0.0029	0.0059	1	mg/kg dry	EPA 8260D	12/24/25 7:00	12/24/25 15:05	PRS
* Methylene chloride	ND		0.0059	0.012	1	mg/kg dry	EPA 8260D	12/24/25 7:00	12/24/25 15:05	PRS
n-Butylbenzene	ND	UJ QL-02	0.0029	0.0059	1	mg/kg dry	EPA 8260D	12/24/25 7:00	12/24/25 15:05	PRS
n-Propylbenzene	ND		0.0029	0.0059	1	mg/kg dry	EPA 8260D	12/24/25 7:00	12/24/25 15:05	PRS
o-Xylene	ND		0.0029	0.0059	1	mg/kg dry	EPA 8260D	12/24/25 7:00	12/24/25 15:05	PRS
p- & m- Xylenes	ND		0.0059	0.012	1	mg/kg dry	EPA 8260D	12/24/25 7:00	12/24/25 15:05	PRS
p-Isopropyltoluene	ND		0.0029	0.0059	1	mg/kg dry	EPA 8260D	12/24/25 7:00	12/24/25 15:05	PRS
sec-Butylbenzene	ND		0.0029	0.0059	1	mg/kg dry	EPA 8260D	12/24/25 7:00	12/24/25 15:05	PRS
Styrene	ND		0.0029	0.0059	1	mg/kg dry	EPA 8260D	12/24/25 7:00	12/24/25 15:05	PRS
tert-Butyl alcohol (TBA)	ND		0.015	0.029	1	mg/kg dry	EPA 8260D	12/24/25 7:00	12/24/25 15:05	PRS
tert-Butylbenzene	ND		0.0029	0.0059	1	mg/kg dry	EPA 8260D	12/24/25 7:00	12/24/25 15:05	PRS
Tetrachloroethylene	ND		0.0029	0.0059	1	mg/kg dry	EPA 8260D	12/24/25 7:00	12/24/25 15:05	PRS
Toluene	ND		0.0029	0.0059	1	mg/kg dry	EPA 8260D	12/24/25 7:00	12/24/25 15:05	PRS
trans-1,2-Dichloroethylene	ND		0.0029	0.0059	1	mg/kg dry	EPA 8260D	12/24/25 7:00	12/24/25 15:05	PRS
trans-1,3-Dichloropropylene	ND		0.0029	0.0059	1	mg/kg dry	EPA 8260D	12/24/25 7:00	12/24/25 15:05	PRS
Trichloroethylene	**0.056**		0.0029	0.0059	1	mg/kg dry	EPA 8260D	12/24/25 7:00	12/24/25 15:05	PRS
Trichlorofluoromethane	ND		0.0029	0.0059	1	mg/kg dry	EPA 8260D	12/24/25 7:00	12/24/25 15:05	PRS
Vinyl Chloride	ND	CCVE	0.0029	0.0059	1	mg/kg dry	EPA 8260D	12/24/25 7:00	12/24/25 15:05	PRS
Xylenes, Total	ND		0.0088	0.018	1	mg/kg dry	EPA 8260D	12/24/25 7:00	12/24/25 15:05	PRS

Surrogate Recoveries	Result	Flag	Acceptance Range	Reference Method	Analyzed
Surrogate: SURR: 1,2-Dichloroethane-d4	*109 %*		*77-125*	*EPA 8260D*	*12/24/25 15:05*
Surrogate: SURR: Toluene-d8	*101 %*		*85-120*	*EPA 8260D*	*12/24/25 15:05*
Surrogate: SURR: p-Bromofluorobenzene	*113 %*		*76-130*	*EPA 8260D*	*12/24/25 15:05*

* Analyte is not certified or the state of the samples origination does not offer certification for the Analyte

Client:	Vektor Consultants	**Sample ID:**	**25L1201-13**
Client Project:	25030016 2425 Atlantic Brooklyn 10034	**Date Received:**	12/19/2025
Client Sample ID:	25SB-2 (9-11)	**Collection Date/Time:**	12/19/25 10:34

Lab ID:	**25L1201-13**	**Laboratory:**	ALS Environmental - Stratford
Analysis:	**Miscellaneous Physical Parameters**	**Matrix:**	Soil
Prep Method:	Sample Prepared by Method: % Solids Prep		

Parameter	Result	Flag	MDL	RL	Dilution	Units	Reference Method	Extracted	Analyzed	Analyst
* % Solids	**88.1**		0.100	0.100	1	%	SM 2540G	12/22/25 10:39	12/22/25 13:15	CD

Client:	Vektor Consultants	**Sample ID:**	**25L1201-15**
Client Project:	25030016 2425 Atlantic Brooklyn 10034	**Date Received:**	12/19/2025
Client Sample ID:	25SB-2 (13-15)	**Collection Date/Time:**	12/19/25 10:38

Lab ID:	**25L1201-15**	**Laboratory:**	ALS Environmental - Stratford
Analysis:	**Volatile Organic Compounds by GC/MS**	**Matrix:**	Soil
Prep Method:	Sample Prepared by Method: EPA 5035A		

Parameter	Result	Flag	MDL	RL	Dilution	Units	Reference Method	Extracted	Analyzed	Analyst
1,1,1,2-Tetrachloroethane	ND		0.0029	0.0057	1	mg/kg dry	EPA 8260D	12/24/25 13:51	12/24/25 15:34	PRS
1,1,1-Trichloroethane	ND		0.0029	0.0057	1	mg/kg dry	EPA 8260D	12/24/25 13:51	12/24/25 15:34	PRS
1,1,2,2-Tetrachloroethane	ND		0.0029	0.0057	1	mg/kg dry	EPA 8260D	12/24/25 13:51	12/24/25 15:34	PRS
1,1,2-Trichloro-1,2,2-trifluoroethane (Freon 113)	ND		0.0029	0.0057	1	mg/kg dry	EPA 8260D	12/24/25 13:51	12/24/25 15:34	PRS
1,1,2-Trichloroethane	ND		0.0029	0.0057	1	mg/kg dry	EPA 8260D	12/24/25 13:51	12/24/25 15:34	PRS
1,1-Dichloroethane	ND		0.0029	0.0057	1	mg/kg dry	EPA 8260D	12/24/25 13:51	12/24/25 15:34	PRS
1,1-Dichloroethylene	ND	CCVE	0.0029	0.0057	1	mg/kg dry	EPA 8260D	12/24/25 13:51	12/24/25 15:34	PRS
1,2,3-Trichlorobenzene	ND		0.0029	0.0057	1	mg/kg dry	EPA 8260D	12/24/25 13:51	12/24/25 15:34	PRS
1,2,3-Trichloropropane	ND		0.0029	0.0057	1	mg/kg dry	EPA 8260D	12/24/25 13:51	12/24/25 15:34	PRS
1,2,4-Trichlorobenzene	ND		0.0029	0.0057	1	mg/kg dry	EPA 8260D	12/24/25 13:51	12/24/25 15:34	PRS
1,2,4-Trimethylbenzene	ND		0.0029	0.0057	1	mg/kg dry	EPA 8260D	12/24/25 13:51	12/24/25 15:34	PRS
1,2-Dibromo-3-chloropropane	ND		0.0029	0.0057	1	mg/kg dry	EPA 8260D	12/24/25 13:51	12/24/25 15:34	PRS
1,2-Dibromoethane	ND		0.0029	0.0057	1	mg/kg dry	EPA 8260D	12/24/25 13:51	12/24/25 15:34	PRS
1,2-Dichlorobenzene	ND		0.0029	0.0057	1	mg/kg dry	EPA 8260D	12/24/25 13:51	12/24/25 15:34	PRS
1,2-Dichloroethane	ND		0.0029	0.0057	1	mg/kg dry	EPA 8260D	12/24/25 13:51	12/24/25 15:34	PRS
1,2-Dichloropropane	ND		0.0029	0.0057	1	mg/kg dry	EPA 8260D	12/24/25 13:51	12/24/25 15:34	PRS
1,3,5-Trimethylbenzene	ND		0.0029	0.0057	1	mg/kg dry	EPA 8260D	12/24/25 13:51	12/24/25 15:34	PRS
1,3-Dichlorobenzene	ND		0.0029	0.0057	1	mg/kg dry	EPA 8260D	12/24/25 13:51	12/24/25 15:34	PRS
1,4-Dichlorobenzene	ND		0.0029	0.0057	1	mg/kg dry	EPA 8260D	12/24/25 13:51	12/24/25 15:34	PRS
2-Butanone	ND		0.0029	0.0057	1	mg/kg dry	EPA 8260D	12/24/25 13:51	12/24/25 15:34	PRS
2-Hexanone	ND		0.0029	0.0057	1	mg/kg dry	EPA 8260D	12/24/25 13:51	12/24/25 15:34	PRS
4-Methyl-2-pentanone	ND		0.0029	0.0057	1	mg/kg dry	EPA 8260D	12/24/25 13:51	12/24/25 15:34	PRS
Acetone	**0.014**	J CCVE	0.0057	0.011	1	mg/kg dry	EPA 8260D	12/24/25 13:51	12/24/25 15:34	PRS
Acrolein	ND	CCVE	0.0057	0.011	1	mg/kg dry	EPA 8260D	12/24/25 13:51	12/24/25 15:34	PRS
Acrylonitrile	ND		0.0029	0.0057	1	mg/kg dry	EPA 8260D	12/24/25 13:51	12/24/25 15:34	PRS
Benzene	ND		0.0029	0.0057	1	mg/kg dry	EPA 8260D	12/24/25 13:51	12/24/25 15:34	PRS
Bromochloromethane	ND		0.0029	0.0057	1	mg/kg dry	EPA 8260D	12/24/25 13:51	12/24/25 15:34	PRS
Bromodichloromethane	ND		0.0029	0.0057	1	mg/kg dry	EPA 8260D	12/24/25 13:51	12/24/25 15:34	PRS
Bromoform	ND		0.0029	0.0057	1	mg/kg dry	EPA 8260D	12/24/25 13:51	12/24/25 15:34	PRS
Bromomethane	ND		0.0029	0.0057	1	mg/kg dry	EPA 8260D	12/24/25 13:51	12/24/25 15:34	PRS

* Analyte is not certified or the state of the samples origination does not offer certification for the Analyte

Client:	Vektor Consultants	**Sample ID:**	**25L1201-15**
Client Project:	25030016 2425 Atlantic Brooklyn 10034	**Date Received:**	12/19/2025
Client Sample ID:	25SB-2 (13-15)	**Collection Date/Time:**	12/19/25 10:38

Lab ID: **25L1201-15** **Laboratory:** ALS Environmental - Stratford

Analysis: **Volatile Organic Compounds by GC/MS** **Matrix:** Soil

Prep Method: Sample Prepared by Method: EPA 5035A

Parameter	Result	Flag	MDL	RL	Dilution	Units	Reference Method	Extracted	Analyzed	Analyst
Carbon disulfide	ND		0.0029	0.0057	1	mg/kg dry	EPA 8260D	12/24/25 13:51	12/24/25 15:34	PRS
Carbon tetrachloride	ND		0.0029	0.0057	1	mg/kg dry	EPA 8260D	12/24/25 13:51	12/24/25 15:34	PRS
Chlorobenzene	ND		0.0029	0.0057	1	mg/kg dry	EPA 8260D	12/24/25 13:51	12/24/25 15:34	PRS
Chloroethane	ND		0.0029	0.0057	1	mg/kg dry	EPA 8260D	12/24/25 13:51	12/24/25 15:34	PRS
Chloroform	ND		0.0029	0.0057	1	mg/kg dry	EPA 8260D	12/24/25 13:51	12/24/25 15:34	PRS
Chloromethane	ND	CCVE	0.0029	0.0057	1	mg/kg dry	EPA 8260D	12/24/25 13:51	12/24/25 15:34	PRS
cis-1,2-Dichloroethylene	ND		0.0029	0.0057	1	mg/kg dry	EPA 8260D	12/24/25 13:51	12/24/25 15:34	PRS
cis-1,3-Dichloropropylene	ND		0.0029	0.0057	1	mg/kg dry	EPA 8260D	12/24/25 13:51	12/24/25 15:34	PRS
Cyclohexane	ND		0.0029	0.0057	1	mg/kg dry	EPA 8260D	12/24/25 13:51	12/24/25 15:34	PRS
Dibromochloromethane	ND		0.0029	0.0057	1	mg/kg dry	EPA 8260D	12/24/25 13:51	12/24/25 15:34	PRS
Dibromomethane	ND		0.0029	0.0057	1	mg/kg dry	EPA 8260D	12/24/25 13:51	12/24/25 15:34	PRS
Dichlorodifluoromethane	ND	CCVE	0.0029	0.0057	1	mg/kg dry	EPA 8260D	12/24/25 13:51	12/24/25 15:34	PRS
Ethyl Benzene	ND		0.0029	0.0057	1	mg/kg dry	EPA 8260D	12/24/25 13:51	12/24/25 15:34	PRS
Hexachlorobutadiene	ND		0.0029	0.0057	1	mg/kg dry	EPA 8260D	12/24/25 13:51	12/24/25 15:34	PRS
Isopropylbenzene	ND		0.0029	0.0057	1	mg/kg dry	EPA 8260D	12/24/25 13:51	12/24/25 15:34	PRS
Methyl acetate	ND		0.0029	0.0057	1	mg/kg dry	EPA 8260D	12/24/25 13:51	12/24/25 15:34	PRS
Methyl tert-butyl ether (MTBE)	ND	ICVE	0.0029	0.0057	1	mg/kg dry	EPA 8260D	12/24/25 13:51	12/24/25 15:34	PRS
Methylcyclohexane	ND		0.0029	0.0057	1	mg/kg dry	EPA 8260D	12/24/25 13:51	12/24/25 15:34	PRS
* Methylene chloride	ND		0.0057	0.011	1	mg/kg dry	EPA 8260D	12/24/25 13:51	12/24/25 15:34	PRS
n-Butylbenzene	ND	UJ QL-02	0.0029	0.0057	1	mg/kg dry	EPA 8260D	12/24/25 13:51	12/24/25 15:34	PRS
n-Propylbenzene	ND		0.0029	0.0057	1	mg/kg dry	EPA 8260D	12/24/25 13:51	12/24/25 15:34	PRS
o-Xylene	ND		0.0029	0.0057	1	mg/kg dry	EPA 8260D	12/24/25 13:51	12/24/25 15:34	PRS
p- & m- Xylenes	ND		0.0057	0.011	1	mg/kg dry	EPA 8260D	12/24/25 13:51	12/24/25 15:34	PRS
p-Isopropyltoluene	ND		0.0029	0.0057	1	mg/kg dry	EPA 8260D	12/24/25 13:51	12/24/25 15:34	PRS
sec-Butylbenzene	ND		0.0029	0.0057	1	mg/kg dry	EPA 8260D	12/24/25 13:51	12/24/25 15:34	PRS
Styrene	ND		0.0029	0.0057	1	mg/kg dry	EPA 8260D	12/24/25 13:51	12/24/25 15:34	PRS
tert-Butyl alcohol (TBA)	ND		0.014	0.029	1	mg/kg dry	EPA 8260D	12/24/25 13:51	12/24/25 15:34	PRS
tert-Butylbenzene	ND		0.0029	0.0057	1	mg/kg dry	EPA 8260D	12/24/25 13:51	12/24/25 15:34	PRS
Tetrachloroethylene	ND		0.0029	0.0057	1	mg/kg dry	EPA 8260D	12/24/25 13:51	12/24/25 15:34	PRS
Toluene	ND		0.0029	0.0057	1	mg/kg dry	EPA 8260D	12/24/25 13:51	12/24/25 15:34	PRS
trans-1,2-Dichloroethylene	ND		0.0029	0.0057	1	mg/kg dry	EPA 8260D	12/24/25 13:51	12/24/25 15:34	PRS
trans-1,3-Dichloropropylene	ND		0.0029	0.0057	1	mg/kg dry	EPA 8260D	12/24/25 13:51	12/24/25 15:34	PRS
Trichloroethylene	**0.016**		0.0029	0.0057	1	mg/kg dry	EPA 8260D	12/24/25 13:51	12/24/25 15:34	PRS
Trichlorofluoromethane	ND		0.0029	0.0057	1	mg/kg dry	EPA 8260D	12/24/25 13:51	12/24/25 15:34	PRS
Vinyl Chloride	ND	CCVE	0.0029	0.0057	1	mg/kg dry	EPA 8260D	12/24/25 13:51	12/24/25 15:34	PRS
Xylenes, Total	ND		0.0086	0.017	1	mg/kg dry	EPA 8260D	12/24/25 13:51	12/24/25 15:34	PRS

Surrogate Recoveries	Result	Flag	Acceptance Range	Reference Method	Analyzed
Surrogate: SURR: 1,2-Dichloroethane-d4	*118 %*		*77-125*	*EPA 8260D*	*12/24/25 15:34*
Surrogate: SURR: Toluene-d8	*100 %*		*85-120*	*EPA 8260D*	*12/24/25 15:34*
Surrogate: SURR: p-Bromofluorobenzene	*96.3 %*		*76-130*	*EPA 8260D*	*12/24/25 15:34*

* Analyte is not certified or the state of the samples origination does not offer certification for the Analyte

Client:	Vektor Consultants	**Sample ID:**	**25L1201-15**
Client Project:	25030016 2425 Atlantic Brooklyn 10034	**Date Received:**	12/19/2025
Client Sample ID:	25SB-2 (13-15)	**Collection Date/Time:**	12/19/25 10:38

Lab ID:	**25L1201-15**	**Laboratory:**	ALS Environmental - Stratford
Analysis:	**Miscellaneous Physical Parameters**	**Matrix:**	Soil
Prep Method:	Sample Prepared by Method: % Solids Prep		

Parameter	Result	Flag	MDL	RL	Dilution	Units	Reference Method	Extracted	Analyzed	Analyst
* % Solids	**92.0**		0.100	0.100	1	%	SM 2540G	12/22/25 10:39	12/22/25 13:15	CD

* Analyte is not certified or the state of the samples origination does not offer certification for the Analyte

VOC Data Section

ALPHA GEOSCIENCE

Geology
Hydrology
Remediation
Water Supply

QA/QC Review of Method 8260D Volatiles Data
for ALS Environmental, SDG: 25L1201

9 Soil Samples
Collected December 18-19, 2025

Prepared by: Donald Anné
February 17, 2026

Holding Times: Samples were analyzed within USEPA SW-846 holding times.

GC/MS Tuning and Mass Calibration: The BFB tuning criteria were within control limits.

Initial Calibration: The average RRFs for applicable compounds were above the method minimums, as required.

The average RRFs for target compounds were above the allowable minimum (0.001 for 1,4-dioxane, 0.010 for all other compounds) and the %RSDs were below the allowable maximum (30%), as required.

Continuing Calibration: The RRF for 2-hexanone, trichloroethylene, and bromoform were below the method minimum, but not below 0.010 12-24-25 (V2-639321.D). The %Ds for 1,1-dichloroethylene, acetone, chloromethane, dichlorodifluoromethane, and vinyl chloride were above the method maximum on 12-24-25 (V2-639321.D). No action is taken when fewer than 20% of the compounds per calibration do not meet either method %D or RRF criteria, provided no RRF is less than 0.010.

The RRFs for target compounds were above the allowable minimum (0.001 for 1,4-dioxane, 0.010 for all other compounds), as required.

The %Ds for 1,1-dichloroethylene, acetone, acrolein, chloromethane, dichlorodifluoromethane, and vinyl chloride were above the allowable maximum (20%) on 12-24-25 (V2-639321.D). Positive results for these compounds should be considered estimated (J) in associated samples.

Blanks: The analyses of the method blanks reported target compounds as not detected.

Internal Standard Area Summary: The internal standard areas and retention times were within control limits.

679 Plank Road ● Clifton Park, New York 12065 ● (518) 348-6995 ● Fax (518) 348-6966
www.alphageoscience.com

Surrogate Recovery: The surrogate recoveries were within control limits for the soil samples.

Laboratory Control Sample: The relative percent differences for target compounds were below the allowable maximum, but 1 of 2 percent recoveries (%Rs) for chloroethane was above QC limits for soil samples BL51661-BS1/BSD1. Positive results for chloroethane should be considered estimated, biased high (J+) in associated soil samples.

Two of two %Rs for n-butylbenzene were below QC limits, but not below 10% for soil samples BL51661-BS1/BSD1. Positive results for these compounds should be considered estimated, biased low (J-) and "not detected" results estimated (UJ) in associated soil samples.

Compound ID: Checked compounds and surrogates were within GC quantitation limits. The mass spectra for detected compounds contained the primary and secondary ions, as outlined in the method.

FORM III

LCS / LCS DUPLICATE RECOVERY

EPA 8260D

Laboratory:	ALS Environmental - Stratford	SDG:	25L1201
Client:	Vektor Consultants	Project:	25030016 2425 Atlantic Brooklyn 10034
Matrix:	Soil		
Batch:	BL51661	Laboratory ID:	BL51661-BS1
Preparation:	EPA 5035A	Initial/Final:	5 g / 5 ml

COMPOUND	SPIKE ADDED ppb	LCS CONCENTRATION ppb	LCS % REC. #	QC LIMITS REC.	Q
1,1,1,2-Tetrachloroethane	50.0	47.8	95.7	75 - 129	
1,1,1-Trichloroethane	50.0	56.0	112	71 - 137	
1,1,2,2-Tetrachloroethane	50.0	49.2	98.5	79 - 129	
1,1,2-Trichloro-1,2,2-trifluoroethane (Freon 113)	50.0	59.0	118	58 - 146	
1,1,2-Trichloroethane	50.0	45.4	90.7	83 - 123	
1,1-Dichloroethane	50.0	52.5	105	75 - 130	
1,1-Dichloroethylene	50.0	67.4	135	64 - 137	
1,2,3-Trichlorobenzene	50.0	40.7	81.5	81 - 140	
1,2,3-Trichloropropane	50.0	47.9	95.9	81 - 126	
1,2,4-Trichlorobenzene	50.0	42.4	84.8	80 - 141	
1,2,4-Trimethylbenzene	50.0	47.6	95.3	84 - 125	
1,2-Dibromo-3-chloropropane	50.0	41.8	83.5	74 - 142	
1,2-Dibromoethane	50.0	47.0	94.0	86 - 123	
1,2-Dichlorobenzene	50.0	44.2	88.4	85 - 122	
1,2-Dichloroethane	50.0	52.2	104	71 - 133	
1,2-Dichloropropane	50.0	45.9	91.8	81 - 122	
1,3,5-Trimethylbenzene	50.0	48.8	97.6	82 - 126	
1,3-Dichlorobenzene	50.0	46.4	92.7	84 - 124	
1,4-Dichlorobenzene	50.0	45.7	91.4	84 - 124	
2-Butanone	50.0	53.6	107	58 - 147	
2-Hexanone	50.0	53.3	107	70 - 139	
4-Methyl-2-pentanone	50.0	52.1	104	72 - 132	
Acetone	50.0	61.4	123	36 - 155	
Acrolein	200	112	56.1	10 - 238	
Acrylonitrile	50.0	48.8	97.5	66 - 141	
Benzene	50.0	51.4	103	77 - 127	
Bromochloromethane	50.0	53.6	107	74 - 129	

FORM III

LCS / LCS DUPLICATE RECOVERY

EPA 8260D

Laboratory:	ALS Environmental - Stratford	SDG:	25L1201
Client:	Vektor Consultants	Project:	25030016 2425 Atlantic Brooklyn 10034
Matrix:	Soil		
Batch:	BL51661	Laboratory ID:	BL51661-BS1
Preparation:	EPA 5035A	Initial/Final:	5 g / 5 ml

COMPOUND	SPIKE ADDED ppb	LCS CONCENTRATION ppb	LCS % REC. #	QC LIMITS REC.	Q
Bromodichloromethane	50.0	48.6	97.3	81 - 124	
Bromoform	50.0	48.0	96.0	80 - 136	
Bromomethane	50.0	56.8	114	32 - 177	
Carbon disulfide	50.0	60.8	122	10 - 136	
Carbon tetrachloride	50.0	57.8	116	66 - 143	
Chlorobenzene	50.0	45.1	90.2	86 - 120	
Chloroethane	50.0	69.5	139	51 - 142	
Chloroform	50.0	52.3	105	76 - 131	
Chloromethane	50.0	42.3	84.7	49 - 132	
cis-1,2-Dichloroethylene	50.0	54.0	108	74 - 132	
cis-1,3-Dichloropropylene	50.0	50.0	100	81 - 129	
Cyclohexane	50.0	56.7	113	70 - 130	
Dibromochloromethane	50.0	48.8	97.6	10 - 200	
Dibromomethane	50.0	45.5	91.1	83 - 124	
Dichlorodifluoromethane	50.0	60.4	121	28 - 158	
Ethyl Benzene	50.0	47.5	94.9	84 - 125	
Hexachlorobutadiene	50.0	43.6	87.3	83 - 133	
Isopropylbenzene	50.0	53.6	107	81 - 127	
Methyl acetate	50.0	50.1	100	41 - 143	
Methyl tert-butyl ether (MTBE)	50.0	55.0	110	74 - 131	
Methylcyclohexane	50.0	48.0	96.0	70 - 130	
Methylene chloride	50.0	56.8	114	57 - 141	
n-Butylbenzene	50.0	32.2	64.5 *	80 - 130	
n-Propylbenzene	50.0	48.8	97.7	74 - 136	
o-Xylene	50.0	48.9	97.9	83 - 123	
p- & m- Xylenes	100	95.9	95.9	82 - 128	
p-Isopropyltoluene	50.0	49.3	98.6	85 - 125	

FORM III

LCS / LCS DUPLICATE RECOVERY

EPA 8260D

Laboratory:	ALS Environmental - Stratford	SDG:	25L1201
Client:	Vektor Consultants	Project:	25030016 2425 Atlantic Brooklyn 10034
Matrix:	Soil		
Batch:	BL51661	Laboratory ID:	BL51661-BS1
Preparation:	EPA 5035A	Initial/Final:	5 g / 5 ml

COMPOUND	SPIKE ADDED ppb	LCS CONCENTRATION ppb	LCS % REC. #	QC LIMITS REC.	Q
sec-Butylbenzene	50.0	46.5	93.0	83 - 125	
Styrene	50.0	46.1	92.1	86 - 126	
tert-Butyl alcohol (TBA)	250	261	105	70 - 130	
tert-Butylbenzene	50.0	41.6	83.3	80 - 127	
Tetrachloroethylene	50.0	41.3	82.7	80 - 129	
Toluene	50.0	46.9	93.8	85 - 121	
trans-1,2-Dichloroethylene	50.0	60.5	121	72 - 132	
trans-1,3-Dichloropropylene	50.0	50.0	100	78 - 132	
Trichloroethylene	50.0	47.0	94.1	84 - 123	
Trichlorofluoromethane	50.0	60.3	121	62 - 140	
Vinyl Chloride	50.0	48.6	97.1	52 - 130	

Column to be used to flag recovery and RPD values with an asterisk

* Values outside of QC limits

FORM III

LCS / LCS DUPLICATE RECOVERY

EPA 8260D

Laboratory:	ALS Environmental - Stratford	SDG:	25L1201
Client:	Vektor Consultants	Project:	25030016 2425 Atlantic Brooklyn 10034
Matrix:	Soil		
Batch:	BL51661	Laboratory ID:	BL51661-BSD1
Preparation:	EPA 5035A	Initial/Final:	5 g / 5 ml

COMPOUND	SPIKE ADDED ppb	LCSD CONCENTRATION ppb	LCSD % REC. #	% RPD #	QC LIMITS RPD	QC LIMITS REC.	Q
1,1,1,2-Tetrachloroethane	50.0	47.2	94.3	1.43	30	75 - 129	
1,1,1-Trichloroethane	50.0	55.6	111	0.753	30	71 - 137	
1,1,2,2-Tetrachloroethane	50.0	46.6	93.2	5.53	30	79 - 129	
1,1,2-Trichloro-1,2,2-trifluoroethane (Freon 113)	50.0	59.0	118	0.0678	30	58 - 146	
1,1,2-Trichloroethane	50.0	44.2	88.5	2.52	30	83 - 123	
1,1-Dichloroethane	50.0	52.6	105	0.190	30	75 - 130	
1,1-Dichloroethylene	50.0	67.4	135	0.0742	30	64 - 137	
1,2,3-Trichlorobenzene	50.0	41.0	82.0	0.636	30	81 - 140	
1,2,3-Trichloropropane	50.0	44.6	89.2	7.20	30	81 - 126	
1,2,4-Trichlorobenzene	50.0	42.1	84.1	0.758	30	80 - 141	
1,2,4-Trimethylbenzene	50.0	46.5	93.0	2.42	30	84 - 125	
1,2-Dibromo-3-chloropropane	50.0	42.6	85.1	1.94	30	74 - 142	
1,2-Dibromoethane	50.0	46.0	92.1	2.08	30	86 - 123	
1,2-Dichlorobenzene	50.0	43.9	87.8	0.613	30	85 - 122	
1,2-Dichloroethane	50.0	52.2	104	0.0958	30	71 - 133	
1,2-Dichloropropane	50.0	44.6	89.2	2.83	30	81 - 122	
1,3,5-Trimethylbenzene	50.0	47.0	94.0	3.74	30	82 - 126	
1,3-Dichlorobenzene	50.0	45.6	91.2	1.65	30	84 - 124	
1,4-Dichlorobenzene	50.0	45.1	90.2	1.37	30	84 - 124	
2-Butanone	50.0	52.9	106	1.33	30	58 - 147	
2-Hexanone	50.0	52.7	105	1.08	30	70 - 139	
4-Methyl-2-pentanone	50.0	48.7	97.5	6.65	30	72 - 132	
Acetone	50.0	61.1	122	0.457	30	36 - 155	
Acrolein	200	110	54.8	2.51	30	10 - 238	
Acrylonitrile	50.0	48.4	96.7	0.844	30	66 - 141	
Benzene	50.0	51.0	102	0.722	30	77 - 127	
Bromochloromethane	50.0	53.5	107	0.243	30	74 - 129	

FORM III

LCS / LCS DUPLICATE RECOVERY

EPA 8260D

Laboratory:	ALS Environmental - Stratford	SDG:	25L1201
Client:	Vektor Consultants	Project:	25030016 2425 Atlantic Brooklyn 10034
Matrix:	Soil		
Batch:	BL51661	Laboratory ID:	BL51661-BSD1
Preparation:	EPA 5035A	Initial/Final:	5 g / 5 ml

COMPOUND	SPIKE ADDED ppb	LCSD CONCENTRATION ppb	LCSD % REC. #		% RPD #	QC LIMITS RPD	QC LIMITS REC.	Q
Bromodichloromethane	50.0	47.1	94.1		3.28	30	81 - 124	
Bromoform	50.0	47.2	94.4		1.68	30	80 - 136	
Bromomethane	50.0	63.4	127		10.9	30	32 - 177	
Carbon disulfide	50.0	61.0	122		0.214	30	10 - 136	
Carbon tetrachloride	50.0	56.6	113		2.17	30	66 - 143	
Chlorobenzene	50.0	44.7	89.4		0.846	30	86 - 120	
Chloroethane	50.0	72.8	146	*	4.55	30	51 - 142	
Chloroform	50.0	52.5	105		0.286	30	76 - 131	
Chloromethane	50.0	47.2	94.4		10.9	30	49 - 132	
cis-1,2-Dichloroethylene	50.0	54.0	108		0.111	30	74 - 132	
cis-1,3-Dichloropropylene	50.0	47.9	95.9		4.17	30	81 - 129	
Cyclohexane	50.0	55.9	112		1.40	30	70 - 130	
Dibromochloromethane	50.0	47.1	94.3		3.44	30	10 - 200	
Dibromomethane	50.0	44.4	88.8		2.54	30	83 - 124	
Dichlorodifluoromethane	50.0	64.6	129		6.83	30	28 - 158	
Ethyl Benzene	50.0	47.7	95.5		0.546	30	84 - 125	
Hexachlorobutadiene	50.0	43.5	86.9		0.413	30	83 - 133	
Isopropylbenzene	50.0	50.3	101		6.45	30	81 - 127	
Methyl acetate	50.0	53.4	107		6.24	30	41 - 143	
Methyl tert-butyl ether (MTBE)	50.0	54.5	109		0.913	30	74 - 131	
Methylcyclohexane	50.0	46.1	92.3		3.93	30	70 - 130	
Methylene chloride	50.0	58.5	117		2.95	30	57 - 141	
n-Butylbenzene	50.0	32.0	64.0	*	0.747	30	80 - 130	
n-Propylbenzene	50.0	46.6	93.3		4.61	30	74 - 136	
o-Xylene	50.0	49.4	98.7		0.895	30	83 - 123	
p- & m- Xylenes	100	96.3	96.3		0.385	30	82 - 128	
p-Isopropyltoluene	50.0	49.2	98.4		0.203	30	85 - 125	
sec-Butylbenzene	50.0	45.6	91.2		1.95	30	83 - 125	

FORM III

LCS / LCS DUPLICATE RECOVERY

EPA 8260D

Laboratory:	ALS Environmental - Stratford	SDG:	25L1201
Client:	Vektor Consultants	Project:	25030016 2425 Atlantic Brooklyn 10034
Matrix:	Soil		
Batch:	BL51661	Laboratory ID:	BL51661-BSD1
Preparation:	EPA 5035A	Initial/Final:	5 g / 5 ml

COMPOUND	SPIKE ADDED ppb	LCSD CONCENTRATION ppb	LCSD % REC. #	% RPD #	QC LIMITS RPD	QC LIMITS REC.	Q
Styrene	50.0	46.8	93.5	1.47	30	86 - 126	
tert-Butyl alcohol (TBA)	250	258	103	1.17	30	70 - 130	
tert-Butylbenzene	50.0	40.4	80.8	3.05	30	80 - 127	
Tetrachloroethylene	50.0	40.3	80.6	2.55	30	80 - 129	
Toluene	50.0	45.8	91.7	2.33	30	85 - 121	
trans-1,2-Dichloroethylene	50.0	60.2	120	0.448	30	72 - 132	
trans-1,3-Dichloropropylene	50.0	47.9	95.9	4.17	30	78 - 132	
Trichloroethylene	50.0	45.4	90.9	3.46	30	84 - 123	
Trichlorofluoromethane	50.0	60.2	120	0.149	30	62 - 140	
Vinyl Chloride	50.0	51.8	104	6.36	30	52 - 130	

Column to be used to flag recovery and RPD values with an asterisk

* Values outside of QC limits

FORM VII

CONTINUING CALIBRATION CHECK

EPA 8260D

Laboratory:	ALS Environmental - Stratford	SDG:	25L1201
Client:	Vektor Consultants	Project:	25030016 2425 Atlantic Brooklyn 10034
Instrument ID:	MS VOA 2	Calibration:	SL50035
Lab File ID:	V2-639321.D	Calibration Date:	12/12/25 00:31
Sequence:	S5L2414	Injection Date:	12/24/25
Lab Sample ID:	S5L2414-CCV1	Injection Time:	07:51

		CONC. (ug/L)		RESPONSE FACTOR			% DIFF / DRIFT		
COMPOUND	TYPE	STD	CCV	ICAL	CCV	MIN (#)	CCV	LIMIT (#)	Q
1,1,1,2-Tetrachloroethane	A	50.0	47.2	0.1794039	0.1693954		-5.6	20	
1,1,1-Trichloroethane	A	50.0	46.6	1.133195	1.055483	0.1	-6.9	20	
1,1,2,2-Tetrachloroethane	A	50.0	46.2	0.5329965	0.4926261	0.3	-7.6	20	
1,1,2-Trichloro-1,2,2-trifluoroethane (Freon 113)	A	50.0	45.9	1.061045	0.9741689	0.1	-8.2	20	
1,1,2-Trichloroethane	A	50.0	43.7	0.1983664	0.1732134	0.1	-12.7	20	
1,1-Dichloroethane	A	50.0	43.4	1.449679	1.25782	0.2	-13.2	20	
1,1-Dichloroethylene	A	50.0	28.0	1.023862	0.5741198	0.1	-43.9	20 *	
1,2,3-Trichlorobenzene	A	50.0	44.2	0.5784372	0.4977541		-11.7	20	
1,2,3-Trichloropropane	A	50.0	44.8	0.1710981	0.1534607		-10.3	20	
1,2,4-Trichlorobenzene	A	50.0	46.3	0.6051889	0.5386787	0.2	-7.4	20	
1,2,4-Trimethylbenzene	A	50.0	47.9	1.550139	1.485584		-4.2	20	
1,2-Dibromo-3-chloropropane	A	50.0	41.7	7.200666E-02	6.003823E-02	0.05	-16.6	20	
1,2-Dibromoethane	A	50.0	44.4	0.1761146	0.1565157	0.1	-11.1	20	
1,2-Dichlorobenzene	A	50.0	44.7	0.9806899	0.8762779	0.4	-10.6	20	
1,2-Dichloroethane	A	50.0	47.5	0.9850815	0.9362926	0.1	-5.0	20	
1,2-Dichloropropane	A	50.0	42.2	0.2108519	0.1778729	0.1	-15.6	20	
1,3,5-Trimethylbenzene	A	50.0	47.3	1.605017	1.517021		-5.5	20	
1,3-Dichlorobenzene	A	50.0	46.7	0.9545624	0.8915357	0.6	-6.6	20	
1,4-Dichlorobenzene	A	50.0	46.9	0.9336986	0.8757828	0.5	-6.2	20	
2-Butanone	A	50.0	47.9	0.1607832	0.1541337	0.1	-4.1	20	
2-Hexanone	A	50.0	46.7	0.104763	9.790907E-02	0.1	-6.5	20	
4-Methyl-2-pentanone	A	50.0	44.4	0.1544201	0.1371286	0.1	-11.2	20	
Acetone	A	50.0	64.8	0.2000837	0.2304763	0.1	29.6	20 *	
Acrolein	A	200	93.5	0.1346924	5.684507E-02		-53.2	20 *	
Acrylonitrile	A	250	237	0.3007743	0.285044		-5.2	20	
Benzene	A	50.0	44.7	3.744837	3.350256	0.5	-10.5	20	
Bromochloromethane	A	50.0	47.0	0.608206	0.5714912		-6.0	20	
Bromodichloromethane	A	50.0	44.7	0.2407481	0.2150195	0.2	-10.7	20	
Bromoform	A	50.0	47.0	0.1047323	9.848456E-02	0.1	-6.0	20	

FORM VII

CONTINUING CALIBRATION CHECK

EPA 8260D

Laboratory:	ALS Environmental - Stratford	SDG:	25L1201
Client:	Vektor Consultants	Project:	25030016 2425 Atlantic Brooklyn 10034
Instrument ID:	MS VOA 2	Calibration:	SL50035
Lab File ID:	V2-639321.D	Calibration Date:	12/12/25 00:31
Sequence:	S5L2414	Injection Date:	12/24/25
Lab Sample ID:	S5L2414-CCV1	Injection Time:	07:51

		CONC. (ug/L)		RESPONSE FACTOR			% DIFF / DRIFT		
COMPOUND	TYPE	STD	CCV	ICAL	CCV	MIN (#)	CCV	LIMIT (#)	Q
Bromomethane	A	50.0	46.8	0.5465241	0.4272529	0.1	-6.3	20	
Carbon disulfide	A	50.0	42.8	2.478929	2.120095	0.1	-14.5	20	
Carbon tetrachloride	A	50.0	45.5	0.9595658	0.873444	0.1	-9.0	20	
Chlorobenzene	A	50.0	44.6	0.6485325	0.5790276	0.5	-10.7	20	
Chloroethane	A	50.0	44.1	0.3430887	0.3024435	0.1	-11.8	20	
Chloroform	A	50.0	48.1	1.44941	1.393366	0.2	-3.9	20	
Chloromethane	A	50.0	31.2	0.6428542	0.4008552	0.1	-37.6	20 *	
cis-1,2-Dichloroethylene	A	50.0	45.4	1.053452	0.9573395	0.1	-9.1	20	
cis-1,3-Dichloropropylene	A	50.0	47.3	0.2736514	0.2586326	0.2	-5.5	20	
Cyclohexane	A	50.0	47.0	1.373943	1.292957	0.1	-5.9	20	
Dibromochloromethane	A	50.0	46.5	0.1733398	0.1611604	0.1	-7.0	20	
Dibromomethane	A	50.0	42.2	0.1249764	0.1054622		-15.6	20	
Dichlorodifluoromethane	A	50.0	19.2	0.6407682	0.2117718	0.1	-61.5	20 *	
Ethyl Benzene	A	50.0	45.9	0.9686339	0.8889587	0.1	-8.2	20	
Hexachlorobutadiene	A	50.0	49.1	0.3514433	0.3032937		-1.8	20	
Isopropylbenzene	A	50.0	50.0	1.8658	1.865107	0.1	-0.04	20	
Methyl acetate	A	50.0	45.4	0.4060908	0.3662794	0.1	-9.8	20	
Methyl tert-butyl ether (MTBE)	A	50.0	50.8	2.479758	2.521593	0.1	1.7	20	
Methylcyclohexane	A	50.0	41.5	0.429539	0.3568758	0.1	-16.9	20	
Methylene chloride	A	50.0	43.3	0.6666536	0.5767485	0.1	-13.5	20	
n-Butylbenzene	A	50.0	47.6	2.339676	2.226668		-4.8	20	
n-Propylbenzene	A	50.0	47.8	2.538275	2.426275		-4.4	20	
o-Xylene	A	50.0	48.2	0.6308308	0.6077263	0.3	-3.7	20	
p- & m- Xylenes	A	100	92.5	0.7212926	0.6674653	0.1	-7.5	20	
p-Isopropyltoluene	A	50.0	48.3	1.67175	1.615205		-3.4	20	
sec-Butylbenzene	A	50.0	47.0	2.25379	2.120494		-5.9	20	
Styrene	A	50.0	47.9	0.5452128	0.5223467	0.3	-4.2	20	
tert-Butyl alcohol (TBA)	A	250	243	0.4260683	0.4145921		-2.7	20	
tert-Butylbenzene	A	50.0	48.7	1.513004	1.473675		-2.6	20	

FORM VII

CONTINUING CALIBRATION CHECK

EPA 8260D

Laboratory:	ALS Environmental - Stratford	SDG:	25L1201
Client:	Vektor Consultants	Project:	25030016 2425 Atlantic Brooklyn 10034
Instrument ID:	MS VOA 2	Calibration:	SL50035
Lab File ID:	V2-639321.D	Calibration Date:	12/12/25 00:31
Sequence:	S5L2414	Injection Date:	12/24/25
Lab Sample ID:	S5L2414-CCV1	Injection Time:	07:51

		CONC. (ug/L)		RESPONSE FACTOR			% DIFF / DRIFT		
COMPOUND	TYPE	STD	CCV	ICAL	CCV	MIN (#)	CCV	LIMIT (#)	Q
Tetrachloroethylene	A	50.0	40.8	0.278241	0.2271035	0.2	-18.4	20	
Toluene	A	50.0	42.7	0.9619634	0.822304	0.4	-14.5	20	
trans-1,2-Dichloroethylene	A	50.0	41.0	1.046547	0.8576953	0.1	-18.0	20	
trans-1,3-Dichloropropylene	A	50.0	47.3	0.2736514	0.2586326	0.1	-5.5	20	
Trichloroethylene	A	50.0	40.7	0.2414097	0.1963082	0.2 *	-18.7	20	
Trichlorofluoromethane	A	50.0	47.4	1.586197	1.504962	0.1	-5.1	20	
Vinyl Chloride	A	50.0	36.2	1.027728	0.7450479	0.1	-27.5	20 *	
Xylenes, Total	A	150	141	0.6409471	0.6475523		1.0	20	

Column to be used to flag Response Factor and %Diff/Drift values with an asterisk

* Values outside of QC limits