260 West 126th Street
Remedial Investigation Work Plan

260 West 126th Street
New York, New York
Block 1931, Lot 56
BCP Site No. C231164

Submitted to:
New York State Department of Environmental Conservation
Division of Environmental Remediation
625 Broadway, 12th Floor
Albany, New York 12233

Prepared for:
S & F 126 ST. LLC
320 Roebling Street, Suite 749
Brooklyn, NY 11211

Prepared by:

TENEN ENVIRONMENTAL
121 West 27th Street, Suite 303
New York, NY 10001

December 2025

TABLE OF CONTENTS

CERTIFICATION **1**

1.0 INTRODUCTION **4**
1.1 WORK PLAN ORGANIZATION 4
1.2 SUMMARY OF PREVIOUS INVESTIGATIONS 4
1.2.1 Soil *4*
1.2.2 Groundwater *5*
1.2.3 Soil Vapor *5*
1.3 REGULATORY INTERACTION 5
1.4 WORK PLAN OBJECTIVES 6

2.0 BACKGROUND **7**
2.1 SITE DESCRIPTION AND SURROUNDING USES 7
2.2 PROPOSED DEVELOPMENT 7
2.3 SITE CHARACTERISTICS 7
2.3.1 Site Topography *7*
2.3.2 Site Geology and Hydrogeology *7*
2.4 HISTORICAL OPERATIONS 8
2.5 PREVIOUS INVESTIGATIONS 8
2.5.1 *Phase I Environmental Site Assessment Report, 260 West 126th Street, New York, NY, Environmental Business Consultants, October 2016.* *8*
2.5.2 *Remedial Investigation Report, 260 West 126th Street, New York, NY, Environmental Business Consultants, December 2016.* *9*
Soil *9*
Groundwater *9*

3.0 REMEDIAL INVESTIGATION **11**
3.1 SCOPE OF REMEDIAL INVESTIGATION 11
3.2 DEMOLITION OF EXISTING CHURCH BUILDING 11
3.3 SOIL SAMPLING 12
3.3.1 Soil Sampling Methodology *12*
3.4 GROUNDWATER SAMPLING 13
3.4.1 Groundwater Well Sampling *13*
3.5 SOIL VAPOR AND AMBIENT AIR SAMPLING 14
3.5.1 Soil Vapor Sampling Methodology *15*
3.5.2 Ambient Air Sampling Methodology *16*
3.6 QUALITY ASSURANCE / QUALITY CONTROL (QA/QC) 16
3.7 SUMMARY TABLE OF PROPOSED SAMPLING LOCATIONS 16
3.8 QUALITATIVE EXPOSURE ASSESSMENT 21
3.9 HEALTH AND SAFETY PLAN (HASP) 21
3.10 AIR MONITORING 21
3.11 INVESTIGATION-DERIVED WASTE (IDW) 21
3.12 REPORTING 21
3.13 GREEN AND SUSTAINABLE REMEDIATION (GSR) PRACTICES 22

4.0 SCHEDULE **24**

5.0 REFERENCES **25**

Figures

Figure 1 – Site Location Map
Figure 2 – Site Layout Map
Figure 3 – Historic Sampling Locations – 2016 EBC RI
Figure 4 – Historic Soil Concentrations – 2016 EBC RI
Figure 5 – Historic Groundwater Concentrations – 2016 EBC RI
Figure 6 – Historic Soil Vapor Concentrations – 2016 EBC RI
Figure 7 – Proposed RI Sampling Locations

Tables

Table 1 – Proposed Sampling Locations and Analyses (included within the RIWP text)
Table 2 – Summary of Historic Soil Sample Exceedances
Table 3 – Summary of Historic Groundwater Sample Exceedances
Table 4 – Summary of VOCs in Historic Soil Vapor Samples

Appendices

Appendix A – Previous Environmental Reports
Appendix B – Quality Assurance Project Plan
Appendix C – Health and Safety Plan
Appendix D – Community Air Monitoring Plan

CERTIFICATION

I, Mohamed Ahmed, certify that I am currently a Qualified Environmental Professional as defined in 6NYCRR Part 375 and that this Remedial Investigation Work Plan was prepared in accordance with all applicable statues and regulations and in substantial conformance with the DER Technical Guidance for Site Investigation and Remediation (DER-10) and DER Green Remediation (DER-31).



_____ 12/15/2025_____

Mohamed Ahmed, P.G. Date

LIST OF ACRONYMS

AGV	NYSDOH Air Guidance Value
AOC	area of concern
AA	Ambient Air
AS	air sparging
BCA	Brownfield Cleanup Agreement
BCP	Brownfield Cleanup Program
ECL	Environmental Conservation Law
BTEX	benzene, toluene, ethylbenzene and xylenes
CAMP	Community Air Monitoring Program
C&D	construction and demolition
CDS	construction dewatering system
Class GA Standards	NYSDEC TOGS 1.1.1 Class GA Ambient Water Quality Standards and Guidance Values
CEQR	City Environmental Quality Review
CFR	Code of Federal Regulations
CPP	Citizen Participation Plan
COC	Certificate of Completion
DCE	Dichloroethylene
DER-10	NYSDEC Division of Environmental Remediation (DER), DER-10 / Technical Guidance for Site Investigation and Remediation
DRO	diesel range organics
DOC	dissolved organic carbon
DUSR	Data Usability Summary Report
EC	Engineering Control
ESA	Environmental Site Assessment
EZ	exclusion zone
FB	field blanks
FER	Final Engineering Report
ft-bsg	feet below sidewalk grade
ft-bg	feet below existing grade
ft-msl	feet above mean sea level
GPM	Gallons per minute
HASP	Health and Safety Plan
HSA	Hollow Stem Auger
HSO	Health and Safety Officer
IA	Indoor Air
IC	Institutional Control
ISCO	*in-situ* chemical oxidation
IRM	Interim Remedial Measure
MW	monitoring well
NAVD	North American Vertical Datum of 1988
NGVD	National Geodetic Vertical Datum of 1929
NIOSH	National Institute for Occupational Safety and Health
NYCDEP	New York City Department of Environmental Protection
NYCDEP Limits	NYCDEP Limitations for Effluent to Sanitary or Combined Sewers
NYCDOB	New York City Department of Buildings
NYCDOT	New York City Department of Transportation
NYCRR	New York Codes, Rules and Regulations

NYSDEC	New York State Department of Environmental Conservation
NYSDOH	New York State Department of Health
NYSDOH-ELAP	NYSDOH Environmental Laboratory Approval Program
O&M Plan	Operations and Maintenance Plan
OSHA	Occupational Safety and Health Association
PCB	polychlorinated biphenyl
PCE	perchloroethylene, aka tetrachloroethylene
PID	photoionization detector
PGWSCOs	6 NYCRR 375-6.8(b) and CP-51 Protection of Groundwater Soil Cleanup Objectives
PP Metals	Priority Pollutant Metals
PPE	personal protective equipment
QA/QC	quality assurance / quality control
QAPP	Quality Assurance Project Plan
RAWP	Remedial Action Work Plan
RIWP	Remedial Investigation Work Plan
RI	Remedial Investigation
RIR	Remedial Investigation Report
RCNY	Rules of the City of New York
RAO	Remedial Action Objective
RE	Remedial Engineer
RSCOs	Recommended Soil Cleanup Objectives
RCSCOs	6 NYCRR 375-6.8(b) and CP-51 Track 2 – Restricted Commercial Use Soil Cleanup Objectives
SB	soil boring
SCGs	Standards, Criteria and Guidance
SV	soil vapor
SMP	Site Management Plan
SMMP	Soil/Material Management Plan
SSDS	sub-slab depressurization system
SVE	soil vapor extraction
SVOC	semi-volatile organic compound
TAL	Target Analyte List
TAGM 4046	NYSDEC Technical and Administrative Guidance Memorandum #4046
TB	trip blanks
TCE	Trichloroethylene
TCL	Target Compound List
TCLP	Toxicity Characteristic Leaching Procedure
TCLP Limits	USEPA Maximum Concentrations of Contaminants for the Toxicity Characteristic
TOC	total organic carbon
USEPA	United States Environmental Protection Agency
USGS	United States Geological Survey
UST	underground storage tank
UUSCOs	6 NYCRR 375-6.8(a) Track 1 Unrestricted Use Soil Cleanup Objectives
VOC	volatile organic compound

1.0 INTRODUCTION

On behalf of S & F 126 ST. LLC (the Applicant), Tenen Environmental, LLC (Tenen) has prepared this Remedial Investigation Work Plan (RIWP) for the property located at 260 West 126th Street, New York, New York (the Site). This RIWP was submitted concurrently with a New York State Department of Environmental Conservation (NYSDEC) Brownfield Cleanup Program (BCP) Application. The Site location and layout are shown on Figures 1 and 2, respectively. This RIWP has been designed to meet the requirements of the BCP. The scope of work includes the collection of subsurface soil to assess conditions at in the historic fill layer, in native soil directly below the historic fill layer, and at the groundwater interface; installation and sampling of six on-site groundwater monitoring wells to establish on-site groundwater conditions and groundwater flow direction; and installation and collection of seven on-site soil vapor samples to assess vadose conditions at the groundwater interface. The results of this RI will be used to prepare a Remedial Investigation Report (RIR) and qualitative human health exposure assessment (QHHEA) and to support the development of a Remedial Action Work Plan (RAWP). This RIWP has been prepared in accordance with the NYSDEC Division of Environmental Remediation (DER) Technical Guidance for Site Investigation and Remediation (DER-10, May 3, 2010).

1.1 Work Plan Organization

This RIWP includes an introduction (Section 1), background information (Section 2), scope of work (Section 3), and proposed project schedule (Section 4). Quality assurance/quality control, health and safety (including community air monitoring), and project team information are addressed in separate appendices. Supporting tables and figures referenced throughout are included at the end and as attachments to this RIWP.

1.2 Summary of Previous Investigations

A Remedial Investigation was completed by Environmental Business Consultants (EBC) on behalf of Velocity Framers in November 2016 (Remedial Investigation Report dated December 2016) in accordance with the requirements of the New York City Mayor's Office of Environmental Remediation (NYC OER) E-Designation program and consisted of the installation of eight soil borings, the collection of 17 soil samples (including quality assurance/quality control [QA/QC] samples), the installation of four groundwater monitoring wells, the collection of four groundwater samples (including QA/QC samples), the installation of five soil vapor points, and the collection of five soil vapor samples. A summary of the previous RI findings is presented below. A detailed discussion of previous sampling events is included in Section 2.5 of this RIWP. Previous sample locations and sample results are depicted on Figures 3-6.

1.2.1 Soil

Soil results were compared to NYSDEC Unrestricted Use (UU) and Restricted-Residential Use (RR) Soil Cleanup Objectives (SCOs) as listed in 6 NYCRR Part 375-6.8(a) and (b). UUSCOs are the most stringent cleanup standards and are used as comparison for site-specific proposed cleanup standards. The RRSCOs are consistent with the anticipated future use of the Site.

Soil sampling indicated the following:

- Several semivolatile organic compounds (SVOCs), most notably polycyclic aromatic hydrocarbons (PAHs), were detected in one shallow (0-2 feet below grade [ft-bg]) soil sample collected from the parking lot at concentrations exceeding the UUSCOs and RRSCOs.
- A variety of metals, including arsenic, barium, copper, chromium, lead, mercury, nickel, and zinc, were detected in shallow (0-2 ft-bg) and deep (10-12 ft-bg) soil samples across the Site in exceedance of UUSCOs. Of these, barium and lead were each detected in four shallow (0-2 ft-bg) and one deep (10-12 ft-bg) soil samples at concentrations exceeding their respective RRSCOs.

- Two pesticides, 4,4'-DDE and 4,4'-DDT, were detected in exceedance of their respective UUSCOs in three shallow (0-2 ft-bg) and one intermediate (2-4 ft-bg) soil samples, with the highest concentrations occurring in the sample collected from the northeastern corner of the Site. Pesticides were not detected in exceedance of RRSCOs in any soil samples.
- Volatile organic compounds (VOCs) and polychlorinated biphenyls were not detected in exceedance of UUSCOs or RRSCOs in any soil samples.

1.2.2 Groundwater

Groundwater results were compared to NYSDEC Technical and Operational Guidance Series (TOGS) 1.1.1 Ambient Water Quality Standards (AWQS) and Guidance Values (Class GA Standards).

Groundwater sampling indicated the following:

- A variety of SVOCs, specifically PAHs, were detected slightly in exceedance of Class GA Standards in groundwater samples collected from the southern portion of the Site.
- A variety of metals, including arsenic, barium, beryllium, cadmium, chromium, copper, iron, lead, magnesium, manganese, nickel, sodium, and thallium were detected in exceedance of Class GA Standards in unfiltered groundwater samples collected across the Site. Filtered groundwater samples were not analyzed as part of the 2016 RI.
- VOCs, pesticides, and PCBs were not detected in exceedance of Class GA Standards in any groundwater samples.

1.2.3 Soil Vapor

Soil vapor results were compared to the New York State Department of Health (NYSDOH) Soil Vapor Decision Matrices (Decision Matrices) as outlined in the October 2006 Final Guidance for Evaluating Soil Vapor Intrusion in the State of New York (Soil Vapor Guidance) with May 2017 and February 2024 updates.

Soil vapor sampling indicated the following:

- Chlorinated VOCs (cVOCs) were detected in soil vapor across the Site, specifically tetrachloroethene (PCE), trichloroethene (TCE), carbon tetrachloride, and chloroform. In general, the highest concentrations of cVOCs were detected in the soil vapor sample collected from the southern portion of the parking lot, along the southern perimeter of the Site.
- A variety of petroleum-related VOCs were detected in soil vapor across the Site, including benzene, toluene, ethylbenzene, p/m-xylene, o-xylene, 1,2,4-trimethylbenzene, 1,3,5-trimethylbenzene, 4-methyl-2-pentanone, 4-ethyltoluene, heptane, styrene, cyclohexane, and propylene. In general, the highest concentrations of petroleum-related VOCs were detected in the southern portions of the onsite building and parking lot.

1.3 Regulatory Interaction

One subsurface investigation has been completed to date to identify if impacts existed on-site due to historic site operations.

A Phase II Work Plan was prepared on behalf of Velocity Framers and submitted to NYC OER for the Site. A Remedial Investigation was subsequently conducted by EBC in November 2016 (Remedial Investigation Report dated December 2016) on behalf of Velocity Framers in accordance with NYC OER E-designation requirements.

Several years later, S & F 126 ST. LLC enrolled in the New York City Voluntary Cleanup Program (NYC VCP) to remediate a portion of Lot 56 on May 15, 2022 (NYC VCP #22CVCP053M). A hazardous materials (hazmat) Remedial Action Plan (RAP) was prepared by Tenen on behalf of Key Developers Inc. in March 2022 and approved by NYC OER. However, the proposed remediation of a portion of the Site under the VCP did not occur. The existing church building was excluded from the NYC VCP agreement, as the church building remained under the exclusive possession and control of the fee owner of the Site, Thomas Memorial Wesleyan Methodist Church, at that time. Additionally, only the eastern portion of the Site outside of the church building was contemplated for redevelopment at the time.

Following a change in conceptual redevelopment plans for the Site, a BCP Application was submitted for the entire Site (inclusive of the church building) to NYSDEC DER in conjunction with this RIWP. The work to be performed under this RIWP, as well as all future remedial work, will be performed in accordance with the requirements set forth in the Brownfield Cleanup Agreement (BCA) (BCA Index No. C231164-10-2025).

1.4 Work Plan Objectives

This RIWP has been developed to achieve the following BCP objectives:

- To fully characterize onsite subsurface soils, groundwater and soil vapor;
- To collect data sufficient to perform an onsite and offsite Qualitative Human Health Exposure Assessment; and,
- To produce data of sufficient quantity and quality to prepare a Remedial Action Work Plan (including alternatives analysis) to support the remediation of the Site.

2.0 BACKGROUND

This section includes a description of the Site and surrounding uses, a summary of the proposed Site development, Site characteristics, and information regarding historical operations and regulatory interactions. Summaries of previous Site investigations are also provided.

2.1 Site Description and Surrounding Uses

The Site, located at 260 West 126th Street, New York, New York (Borough of Manhattan, Tax Block 1931, Lot 56), is a rectangular-shaped parcel located on the southern side of West 126th Street, between Frederick Douglass Boulevard (formerly Eighth Avenue) and Adam C. Powell Boulevard, in the Harlem section of Manhattan. The Site is approximately 12,490 square feet (SF) and has approximately 125 feet of frontage along West 126th Street and is approximately 100 feet deep.

The Site is developed with a two-story church building with a full cellar level covering approximately 2,725 SF of the western portion of the property. The remainder of the property is a paved, vacant parking lot. The church building is currently vacant and recently experienced a fire, rendering it unsafe to occupy. Due to this hazard, demolition of the church building will be required to facilitate implementation of the Site-wide Remedial Investigation.

The Site lot is zoned C4-4D, denoting a commercial contextual district that has bulk and density regulations and also allows for some residential uses. Site location, layout and usage are depicted on Figure 1.

2.2 Proposed Development

The Site will be redeveloped with a new 14-story mixed-use residential and community facility building with a full cellar that will encompass the entirety of the Site. Based on present design and plans, the redevelopment will include approximately 20-25 affordable residential units (approximately 30%) at 80% area median income (AMI) utilizing the Voluntary Inclusionary Housing (VIH) and 421-a programs. Demolition of the existing Site structure (two-story building with a full cellar) will be completed to facilitate site remediation as part of the redevelopment. The building design and plans are still being developed for the project; however, it is anticipated that excavation for development will extend approximately 30 feet below grade (ft-bg) across the Site. The water table was encountered at approximately 23 to 25 ft-bg and is expected to be encountered during excavation. The proposed development is consistent with the existing zoning and the recent development in this area of Manhattan.

2.3 Site Characteristics

2.3.1 Site Topography

Based on the U.S. Geological Survey (USGS 7.5 Minute Topographic Quadrangles: Central Park, NY) topographic map, the Site is located at an elevation of approximately 32 feet above mean sea level (msl) and is relatively flat.

2.3.2 Site Geology and Hydrogeology

The Site is underlain by a historic fill layer (sand, silt, ash, gravel, rock, and brick fragments) extending to at least 12 ft-bg. Soil below 12 ft-bg was not investigated as part of EBC's November 2016 RI and therefore the soil type at these depths is unknown.

Depth to groundwater at the Site was measured at depths ranging from 22.90 to 24.67 feet below grade. Groundwater flow is generally towards the south, likely due to the presence of sub-grade structures because the general groundwater flow direction would be expected to move in an easterly direction. The nearest

subway line is located two blocks to the east of the Site along Malcom X Boulevard, and due to distance is not likely to impact groundwater flow direction.

2.4 Historical Operations

The Site lot has been developed since at least 1902. In 1902, the Site lot was divided into six separate tax parcels with six tightly grouped four-story residential buildings present on the north side of the Site, along West 126th Street. By 1951, the residential buildings had been demolished and the Site was mostly undeveloped except for the western portion of the Site, where a four-story storefront building with lumber storage remained. By 1962, the existing two-story church building with a full cellar level was present on the western portion of the Site. The Site has generally remained unchanged through current day with a two-story building on the western portion of the Site and licensed parking on the eastern portion of the Site.

2.5 Previous Investigations

Previous assessments and investigations include an October 2016 Phase I Environmental Site Assessment (ESA) Report and a November 2016 Remedial Investigation, both conducted by EBC on behalf of Velocity Framers. A Remedial Investigation was completed by EBC in November 2016 in compliance with NYC OER E-designation requirements (Remedial Investigation Report dated December 2016). The Remedial Investigation Report, inclusive of analytical laboratory reports in their entirety, is included as Appendix A. The results of historical sampling are summarized on Figures 4-6, and a map depicting all previous sampling locations is included as Figure 3. A summary of previous analytical results are included as Tables 2 through 4. A detailed description of all previous assessments and investigations is included in the sections below. Based on the previous investigation conducted at the Site, the primary contaminants of concern for the Site are cVOCs, petroleum-related VOCs, PAHs, and metals (barium and lead).

2.5.1 *Phase I Environmental Site Assessment Report, 260 West 126th Street, New York, NY, Environmental Business Consultants, October 2016.*

A Phase I ESA was completed for the Site by EBC in October 2016 on behalf of Velocity Framers of Brooklyn, New York. The Phase I ESA did not identify any Recognized Environmental Conditions (RECs) in connection with the Site. However, EBC did identify three other environmental concerns (non-RECs), which are summarized as follows:

- The Site has an E-Designation (E-201) for Hazardous Materials, Noise, and Air as a result of the 125th Street Corridor Rezoning and Related Actions. The HazMat E-Designation required a Phase I and Phase II Testing Protocol. The Air E-Designation requires that any new residential and/or commercial development must endure that the heating, ventilation and air conditioning (HVAC) stacks are located at least 79 and 63 feet for No. 4 fuel oil and No. 2 fuel oil from the lot lines, respectively, or use natural gas as the type of fuel for space heating and hot water systems to avoid any potential significant adverse air quality impacts. The Noise E-Designation required a 40 dBA attenuation level for indoor spaces.
- Due to the age of the onsite building, the potential for the presence of asbestos-containing materials (ACMs) is considered likely. Specifically, asphaltic roofing materials, adhesives, plasters, and exterior use caulks commonly contain asbestos in older and newer buildings alike. EBC recommended conducting an ACM survey to identify building materials and components with asbestos content prior to demolition or disturbance.
- Due to the age of the onsite building, the potential for the presence of lead-based paint (LBP) is also considered likely. No significant damaged or peeling paints were identified; however, LBP may be present in hidden or inaccessible portions of the Site. Additionally, no children currently

reside at the Site, which greatly reduces the risks associated with the potential presence of LBP. EBC recommended conducting a lead survey to evaluate the presence of LBP at the Site prior to demolition or disturbance.

2.5.2 *Remedial Investigation Report, 260 West 126th Street, New York, NY, Environmental Business Consultants, December 2016.*

The November 2016 RI was conducted by EBC on behalf of Velocity Framers in accordance with the requirements of the NYC OER E-Designation program and consisted of the installation of eight soil borings, the collection of 17 soil samples (including QA/QC samples), the installation of four groundwater monitoring wells, the collection of four groundwater samples (including QA/QC samples), the installation of five soil vapor points, and the collection of five soil vapor samples (one sub-slab soil vapor sample and four exterior soil vapor samples). All soil and groundwater samples collected during the November 2016 RI were analyzed for VOCs, SVOCs, target analyte list (TAL) metals (total metals only for groundwater), pesticides, and PCBs and all soil vapor samples collected during the RI were analyzed for TO-15 VOCs. The results of the November 2016 RI are detailed below:

Soil

Soil results were compared to NYSDEC UUSCOs and RRSCOs as listed in 6 NYCRR Part 375-6.8(a) and (b). UUSCOs are the most stringent cleanup standards and are used as comparison for site-specific proposed cleanup standards. The RRSCOs are consistent with the assumed future use of the Site.

Soil sampling indicated the following:

- Several SVOCs, most notably PAHs, were detected in one shallow (0-2 feet below grade [ft-bg]) soil sample collected from the parking lot at concentrations exceeding the UUSCOs and RRSCOs. Total SVOCs were detected at a max. concentration of 13.07 parts-per-million (ppm).
- A variety of metals, including arsenic, barium, copper, chromium, lead, mercury, nickel, and zinc, were detected in shallow (0-2 ft-bg) and deep (10-12 ft-bg) soil samples across the Site in exceedance of UUSCOs. Of these, barium (max. 2,760 ppm) and lead (max. 2,040 ppm) were each detected in four shallow (0-2 ft-bg) and one deep (10-12 ft-bg) soil samples at concentrations exceeding their respective RRSCOs.
- Two pesticides, 4,4'-DDE and 4,4'-DDT, were detected in exceedance of their respective UUSCOs in were detected in exceedance of their respective UUSCOs in three shallow (0-2 ft-bg) and one intermediate (2-4 ft-bg) soil samples, with the highest concentrations occurring in the shallow sample collected from the northeastern corner of the Site. 4,4'-DDE was detected at a max. concentration of 0.022 ppm and 4,4'-DDT was detected at a concentration of 0.025 ppm. Pesticides were not detected in exceedance of RRSCOs in any soil samples.
- Volatile organic compounds (VOCs) and polychlorinated biphenyls were not detected in exceedance of UUSCOs or RRSCOs in any soil samples.

Groundwater

Groundwater results were compared to NYSDEC Technical and Operational Guidance Series (TOGS) 1.1.1 Ambient Water Quality Standards (AWQS) and Guidance Values (Class GA Standards).

Groundwater sampling indicated the following:

- A variety of SVOCs, specifically PAHs, were detected slightly in exceedance of Class GA Standards in groundwater samples collected from the southern portion of the Site.
- A variety of metals, including arsenic, barium, beryllium, cadmium, chromium, copper, iron, lead, magnesium, manganese, nickel, sodium, and thallium were detected in exceedance of Class GA Standards in unfiltered groundwater samples collected across the Site. Filtered groundwater samples were not analyzed as part of the 2016 RI.
- VOCs, pesticides, and PCBs were not detected in exceedance of Class GA Standards in any groundwater samples.

Soil Vapor

One sub-slab soil vapor sample was collected at six inches below grade (in-bg) within the onsite building and four exterior soil vapor samples were collected at 12 ft-bg across the Site. The results of the soil vapor sampling indicated the following:

- Chlorinated VOCs (cVOCs) were detected in soil vapor across the Site, specifically tetrachloroethene (PCE), trichloroethene (TCE), carbon tetrachloride, and chloroform. PCE was detected at a concentration of 11.3 micrograms per cubic meter (ug/m3) in the sub-slab soil vapor sample and at a max. concentration of 16.5 ug/m3 in exterior soil vapor; TCE was detected at a concentration of 0.38 ug/m3 in the sub-slab soil vapor sample and at a max. concentration of 0.62 ug/m3 in exterior soil vapor; carbon tetrachloride was detected at a concentration of 0.52 ug/m3 in the sub-slab soil vapor sample and at a max. concentration of 0.35 ug/m3 in exterior soil vapor; and, chloroform was detected at a concentration of 2.24 ug/m3 in the sub-slab soil vapor sample and at a max. concentration of 7.76 ug/m3 in exterior soil vapor. In general, the highest concentrations of cVOCs were detected in the exterior soil vapor sample collected from the southern portion of the parking lot, along the southern perimeter of the Site.
- A variety of petroleum-related VOCs were detected in sub-slab soil vapor and exterior soil vapor across the Site, including benzene, toluene, ethylbenzene, p/m-xylene, o-xylene, 1,2,4-trimethylbenzene, 1,3,5-trimethylbenzene, 4-methyl-2-pentanone, 4-ethyltoluene, heptane, styrene, cyclohexane, and propylene. Total BTEX concentrations ranged from 20.58 ug/m3 to 41.44 ug/m3. Of the BTEX compounds, the highest concentration was detected for toluene at 16.5 ug/m3. In general, the highest concentrations of petroleum-related VOCs were detected in the southern portions of the onsite building and parking lot.

3.0 REMEDIAL INVESTIGATION

The Remedial Investigation (RI) proposed for the Site includes sampling of soil, soil vapor, ambient air and groundwater. A geophysical survey prior to installation of soil borings, monitoring wells, and soil vapor points is not proposed. Proposed sample locations will be hand cleared to approximately five ft-bg prior to drilling. The objectives of this RI are to fully characterize the soil, groundwater and soil vapor onsite and to provide data of sufficient quantity and quality to support development of a Remedial Investigation Report (RIR), Qualitative Human Health Exposure Assessment (QHHEA) and Remedial Action Alternatives Analysis.

This RIWP was developed to meet the following Site-specific objectives:

- Fully characterize onsite subsurface soil and groundwater, consistent with DER-10;
- Evaluate potential sources of contamination, the migration pathways, and actual or potential receptors of contaminants on or through soil, groundwater and soil vapor;
- Assess soil vapor conditions across the Site;
- Assess potential impacts to human health as a result of the release of contaminants at the Site.

3.1 Scope of Remedial Investigation

The scoping process, for the purpose of identifying and defining the RI tasks described below, included the following:

- Review of current and historical Site reports and data;
- Review of results from previous environmental assessments, work plans and reports; and
- Evaluation of DER-10 requirements and relevant State and Federal guidance documents.

The RI will begin following NYSDEC approval of this RIWP. The RI will include the collection of 27 soil samples from nine soil borings, installation of six on-site groundwater monitoring wells, collection of six groundwater samples, installation of seven temporary soil vapor points, collection of seven soil vapor samples and collection of one outdoor ambient air sample. The type, location, and rationale for each exploration are detailed in the sections below and in summary table included in Section 3.7. Demolition of the existing church building in the western portion of the Site will be completed prior to implementation of the RI, due to safety concerns regarding the structural integrity of the building following a recent fire and to gain safe access to RI sampling locations in the western portion of the Site.

Demolition of the onsite building and installation of soil borings, groundwater monitoring wells, and soil vapor monitoring points will be completed in accordance with the sections below and the standard procedures included in the Quality Assurance Project Plan (QAPP) and Health and Safety Plan (HASP), included as Appendix B and C, respectively. Following the collection of this data, review and evaluation will be performed in order to determine if additional investigation is needed.

Proposed RI sample locations are shown on Figure 7. A summary table of proposed samples and sampling rationale is included in Section 3.7 of this Work Plan.

3.2 Demolition of Existing Church Building

Demolition of the existing church building in the western portion of the Site will be required to implement the RI in accordance with this RIWP. As noted in the 2016 Phase I ESA, it is likely the onsite building contains ACM due to the age of the building. An asbestos survey will be conducted prior to demolition and

asbestos abatement completed as necessary based upon the results of the survey. NYSDEC does not review ACM abatement plans or demolition plans for compliance with applicable local, state or federal requirements. These remedial measures will be submitted to, and/or performed in accordance with, the requirements of other agencies including: the New York City Department of Environmental Protection, the New York City Department of Buildings and the New York State Department of Labor, as may be applicable.

Any ACM encountered will be removed and disposed of by a New York State Department of Labor (NYSDOL) licensed asbestos handling contractor in accordance with federal, state, and city regulations. Construction and demolition debris will be disposed of in accordance with federal, state and city regulations, including 6NYCRR Part 360. All transport of materials will be performed by licensed haulers in accordance with appropriate local, state, and federal regulations, including 6NYCRR Part 364. Haulers will be appropriately licensed and trucks properly placarded.

All trucks loaded with Site materials will exit the vicinity of the Site using only the most current New York City Department of Transportation (NYCDOT)-approved truck routes (currently the 2022 New York City Truck Route Map).

3.3 Soil Sampling

A subsurface investigation will be performed to further characterize soil conditions onsite.

The following scope of work will be implemented:

- Advance nine soil borings (SB-1 through SB-9) across the Site to the proposed development depth (30 feet below sidewalk grade [ft-bsg]);
- Collect a minimum of 27 soil samples, or three from each soil boring. Soil samples will be collected from the grade to two ft-bg interval, from the two-foot interval of native soil directly below the historic fill layer, and from the two-foot interval directly above the groundwater interface. If visual, olfactory, or PID evidence of contamination is noted in a boring, samples will also be collected from the two-foot interval of highest suspected contamination and the next apparent non-impacted interval; and,
- Analyze all soil samples for VOCs, SVOCs, pesticides, herbicides, PCBs, TAL metals (including total cyanide, tri- and hexavalent chromium), per- and polyfluoroalkyl substances (PFAS), and 1,4-dioxane.

3.3.1 Soil Sampling Methodology

A total of nine soil borings will be advanced across the Site as part of this RI; proposed soil sample locations are shown on Figure 7. Based on field measurements and observations, boring locations may be moved or added. Coordination with NYSDEC will take place prior to modifications being made with regard to the above-described placement of proposed sampling locations.

The soil borings will be installed using a direct-push, track-mounted Geoprobe® unit. All soil borings will be advanced to the proposed development depth (approximately 30 ft-bsg). Soil samples will be collected from five-foot macrocores fitted with dedicated acetate liners. At each location, the liners for each interval will be opened and the soil screened for VOCs using a 10.6 electron-volt (EV) PID. The soil retrieved from each sampler will be described by Tenen field staff on boring logs using the Unified Soil Classification System. All observations regarding potential contamination such as odors, staining, etc. will be documented. Soil will be screened from grade to the terminal depth of each boring. All descriptions and observations will be documented in a field logbook.

A minimum of three soil samples will be collected from each soil boring. Soil samples will be collected from the grade to two ft-bg interval, from the two-foot interval of native soil directly below the historic fill layer, and from the two-foot interval directly above the groundwater interface. Additional soil samples will be collected if PID, visual, or olfactory evidence of contamination is noted in the soil column. Samples will be collected from the two foot interval of highest suspected contamination and from the next apparent non-impacted two foot interval.

Soil samples selected for laboratory analysis will be collected directly from the acetate liner, placed in pre-cleaned, pre-preserved laboratory-provided sample bottles or En Core samplers (En Novative Technologies), sealed and labeled, and placed in a cooler and chilled to 4ºC for transport under chain-of custody procedures. Soil samples will be submitted to a NYSDOH ELAP-certified laboratory via courier service and analyzed for the respective analyte lists included in 6 NYCRR Part 375 SCOs. Laboratory analytical parameters and methods are outlined below. QA/QC procedures to be followed are described in the QAPP included as Appendix B.

A minimum of three soil samples collected from each soil boring will be analyzed for the following analytes on the Part 375 list with a Category B deliverable package:

- Target Compound List (TCL) VOCs by EPA Method 8260;
- SVOCs by EPA Method 8270;
- Pesticides by EPA Method 8081B;
- Herbicides by EPA Method 8151A;
- PCBs by EPA Method 8082A;
- Target Analyte List (TAL) Metals by EPA 6010C/7471B;
- Total Cyanide by EPA Method 9010C;
- Trivalent and Hexavalent Chromium by EPA Method 3060A;
- PFAS by USEPA Method 1633A; and
- 1,4-Dioxane by USEPA Method 8270.

Emerging contaminants (e.g., PFAS and 1,4-Dioxane) will be sampled in accordance with the current NYSDEC guidance, *Guidelines for Sampling and Analysis of PFAS Under NYSDEC's Part 375 Remedial Programs* (April 2023).

3.4 Groundwater Sampling

The following scope of work is proposed to further characterize groundwater onsite:

- Six permanent monitoring wells will be installed to further assess and characterize groundwater conditions on-site. All wells will be advanced five feet into the groundwater table;
- Gauge and collect groundwater samples from six newly installed wells;
- Groundwater samples will be analyzed for VOCs, SVOCs, pesticides, herbicides, PCBs, total and dissolved TAL metals (including total cyanide, tri- and hexavalent chromium), PFAS and 1,4-dioxane.
- Survey newly installed monitoring wells, collect one round of depth-to-groundwater measurements from all wells, evaluate groundwater elevations, and present updated groundwater contours.

3.4.1 Groundwater Well Sampling

Six newly installed permanent monitoring wells will be sampled; proposed monitoring well locations are depicted on Figure 7. All sampling equipment will be decontaminated prior to use. Prior to sampling, water levels will be measured using an electronic product-water level indicator. Sample collection will be accomplished by using low-flow procedures. Samples will not be collected until pH, temperature, and conductivity measurements stabilize and the turbidity reading is 50 Nephelometric Turbidity Units (NTU)

or less, or stabilizes above 50 NTU.

Newly installed monitoring wells will be installed using a Geoprobe® direct-push rig. At each location, soil will be screened for VOCs using a PID. Newly installed monitoring wells will be constructed of two-inch inner diameter (ID) PVC casing and riser with a ten-foot PVC screen (0.020-inch slot). The ten-foot screen will straddle the groundwater interface (five feet above and five feet below). A filter pack of sand will be placed in the annular space around the screen of the monitoring wells (minimum 2-inches around the circumference of the screen) and will extend two feet above the screen. The annular area around the well casing above the sand pack will be sealed with hydrated bentonite pellets for an interval of two feet. The annular space above the bentonite pellets to one ft-bg will be backfilled with unimpacted drill cuttings or clean sand. Upon completion of the well, a locking well cap will be installed atop the PVC riser and a steel flush-mount roadbox and concrete apron will be installed at grade.

Groundwater well construction logs will be completed for all of the newly constructed wells, including description of the lithology, top of casing, and screening interval. Boring and well construction logs will be included in the RIR.

Newly installed wells will be developed on the day of installation by pumping, using a peristaltic pump and dedicated high-density polyethylene (HDPE) tubing. The wells will be developed until at least three well volumes have been evacuated, turbidity reaches 50 NTU or less or stabilizes above 50 NTU, and pH, temperature, and conductivity measurements stabilize. Stability is defined as variation between field measurements of 10 percent or less and no overall upward or downward trend in measurements.

All newly installed wells will be surveyed to a common datum (likely North American Vertical Datum of 1988 [NAVD 88]).

Groundwater samples will be collected using low-flow techniques in accordance with EPA Region 1 Low-Stress (Low-Flow) Purging and Sampling Procedure for the Collection of Groundwater Samples from Monitoring Wells. (EQASOP-GW 001 Revision 3, dated July 30, 1996 with January 19, 2010 revision). All groundwater samples will be collected directly from dedicated tubing and placed in pre-cleaned, pre-preserved laboratory provided sample bottles, cooled to 4℃ in the field, and transported under chain-of-custody command to the designated laboratory for analysis. Groundwater samples from newly installed wells will be collected at least one week after installation and analyzed for the following analytes on the Part 375 list and emerging contaminants with a Category B deliverable package:

- Target Compound List (TCL) VOCs by EPA Method 8260;
- SVOCs by EPA Method 8270;
- Pesticides by EPA Method 8081B;
- Herbicides by EPA Method 8151A;
- PCBs by EPA Method 8082A;
- Total and Dissolved TAL Metals by EPA 6010C/7471B;
- Total Cyanide by EPA Method 9010C;
- Trivalent and Hexavalent Chromium by EPA Method 3060A;
- PFAS by USEPA Method 1633A; and
- 1,4-Dioxane by USEPA Method 8270.

Emerging contaminants (e.g., PFAS and 1,4-Dioxane) will be sampled in accordance with the current NYSDEC guidance, *Guidelines for Sampling and Analysis of PFAS Under NYSDEC's Part 375 Remedial Programs* (April 2023).

3.5 Soil Vapor and Ambient Air Sampling

The following scope of work is proposed to be implemented to determine soil vapor conditions at the site:

- Install seven soil vapor points across the the Site. One soil vapor sample (SV-1) will be installed in the center of the Site to a depth of approximately three feet above the groundwater interface (approximately 23 to 25 ft-bsg) to assess soil vapor conditions at the Site. Two soil vapor samples (SV-2 and SV-3) will be installed along the northern perimeter of the Site to a depth of approximately 6-8 ft-bg and four soil vapor samples (SV-4 through SV-7) will be installed along the southern, eastern, and western perimeters of the Site to the anticipated depth of the nearest building foundation to assess potential soil vapor migration offsite;
- One outdoor ambient air sample will be collected for each soil vapor sampling event; and,
- Analyze soil vapor and ambient air samples for EPA Method TO-15 VOCs.

3.5.1 Soil Vapor Sampling Methodology

A total of seven soil vapor samples and one outdoor ambient air sample will be collected as part of this RI. Samples will be collected in accordance with the NYSDOH Soil Vapor Guidance.

A Geoprobe® direct push machine will be used to install the soil vapor sampling probes. At each soil vapor sampling location, access to the subsurface soil will be gained by drilling through the top surface material (concrete) using a drill bit. Upon penetration through the surface material, a disposable sampling probe consisting of a 1.5-inch long hardened point and a 6-inch long perforated vapor intake will be installed to a depth of approximately three feet above the groundwater interface (approximately 23 to 25 ft-bsg) for SV-1, to a depth of approximately 6-8 ft-bg for SV-2 and SV-3, and to the anticipated depth of the nearest building foundation for SV-4 through SV-7.

At the terminal depth of soil vapor locations, the sample probe will be attached to ¼-inch diameter Teflon® tubing and extended to the surface. The borehole above the sampling probe to grade will be sealed using an inert sealant to prevent ambient air mixing with the soil vapor. Ambient air will be purged from the boring hole by attaching the surface end of the ¼-inch diameter Teflon® tube to an air valve and then to a vacuum pump. The vacuum pump will remove no more than one to three volumes of air (volume of the sample probe and tube) prior to sample collection. The flow rate for both purging and sample collection will not exceed 0.2 liters per minute.

The soil vapor samples will be first screened for VOCs using a PID. A tracer gas (helium) will be used in accordance with the NYSDOH protocols to verify the integrity of the soil vapor probe seal. Helium will be used as the tracer gas and a bucket will serve to keep it in contact with the probe during testing. A portable monitoring device will be used to analyze a sample of soil vapor for the tracer prior to sampling. Although there is an allowable amount of tracer gas that can be detected as per the NYSDOH Soil Vapor Guidance, if the tracer sample results show any presence of the tracer gas, the probe seals will be adjusted to prevent infiltration which would result in the generation of inaccurate (likely biased low) results.

A sample log sheet will be maintained summarizing sample identification, date and time of sample collection, sampling depth, identity of samplers, sampling methods and devices, soil vapor purge volumes, volume of the soil vapor extracted, vacuum of canisters before and after the samples are collected, apparent moisture content of the sampling zone and chain of custody.

Soil vapor samples will be collected in laboratory-supplied and batch-certified-clean 6-liter Summa canisters using two-hour regulators. All samples will be sealed, labeled, and placed in a secure container for delivery to a NYSDOH ELAP-certified analytical laboratory. All soil vapor samples will be analyzed for EPA Method TO-15 VOCs.

3.5.2 Ambient Air Sampling Methodology

All samples will be collected in accordance with the NYSDOH Soil Vapor Guidance. Sample locations may be adjusted based on field observations or conditions.

One outdoor ambient air sample will be collected as part of this RI. The outdoor ambient air sample will be collected from breathing height (three to five feet above the ground surface) from an upgradient sampling location. The sampling flow rate will not exceed 0.2 liters per minute (L/min). Sampling will occur for a duration of two hours. A sample log sheet will be maintained summarizing sample identification, date and time of sample collection, sampling depth, identity of samplers, sampling methods and devices, soil vapor purge volumes, volume of the soil vapor extracted, vacuum of canisters before and after the samples are collected, apparent moisture content of the sampling zone, and chain of custody protocols.

The ambient air sample will be collected in a laboratory-supplied and batch-certified-clean 6-liter Summa canister using a two-hour regulator and will be sealed, labeled, and placed in a secure container for delivery to a NYSDOH ELAP-certified analytical laboratory. The sample will be analyzed for EPA Method TO-15 VOCs.

3.6 Quality Assurance / Quality Control (QA/QC)

Samples will be collected in accordance with the Quality Assurance Project Plan (QAPP) included as Appendix B.

Sample analysis will be performed by a NYSDOH ELAP-certified laboratory. The laboratory will report sample results on a 10-day turnaround time. An independent sub-consultant will validate sample results and prepare a Data Usability Summary Report (DUSR).

3.7 Summary Table of Proposed Sampling Locations

As required by Section 3.3(b)(3) of DER-10, a table describing all proposed sampling locations and QA/QC samples is presented below.

Table 1. Proposed Sampling Locations and Analysis

Soil

Sample Location	Media	Sampling Intervals	Analytical Parameters	Sampling Method / Minimum Reporting Levels	Rationale	QA/QC Samples
SB-1	Soil	From grade to two ft-bg, from the two-foot interval of native soil directly below the historic fill layer, and from the two-foot interval above the groundwater interface. Additional samples will be collected from the two-foot interval of highest suspected contamination and the next apparent non-impacted two-foot interval if PID, visual, or olfactory evidence of contamination is encountered in the soil column	Part 375 Analytes, PFAS, and 1,4-Dioxane	EPA 1633A / MDL less than 1 ug/kg for PFAS; EPA 8270 / MDL less than 0.1 mg/kg for 1,4-Dioxane; EPA 8260C, 8270D, 8081B, 8082A, 8151A, 7196A, 3050B, 7471B, 9010C/9012B/9014 and 3060A/7196 / MDL less than Unrestricted Use SCOs	Evaluate/fully characterize soil conditions across the Site.	1 duplicate, 1 field blank, and 1 MS/MSD per 20 samples; 1 trip blank per sample delivery group
SB-2						
SB-3						
SB-4						
SB-5						
SB-6						
SB-7						
SB-8						
SB-9						

Groundwater

Sample Location	Media	Sampling Intervals	Analytical Parameters	Sampling Method / Minimum Reporting Levels	Rationale	QA/QC Samples
MW-1	Groundwater	10-ft screen across groundwater interface (5 ft above and 5 ft below)	Part 375 analytes including total and dissolved metals; 1,4-dioxane; PFAS	EPA 8260C, 8270D, 8270D-SIM Modified, 8081B, 8151A, 7196A, 3050B, 7471B, 9010C/9012B/9014, 3060A/7196 and 1633A / MDL less than Class GA Standards for Part 375 analytes; MDL less than 0.28 ug/L for 1,4-dioxane; MDL less than 2 nanograms per liter (ng/L) for PFAS	Fully characterize onsite groundwater	1 duplicate, 1 field blank, and 1 MS/MSD per 20 samples; 1 trip blank per sample delivery group
MW-2						
MW-3						
MW-4						
MW-5						
MW-6						

Soil Vapor and Outdoor Air

Sample Location	Media	Sampling Intervals	Analytical Parameters	Sampling Method / Minimum Reporting Levels	Rationale	QA/QC Samples
SV-1	Soil Vapor	3 ft above the groundwater interface (approximately 23 to 25 ft-bsg)	TO-15 VOCs	EPA TO-15 / MDL less than 1.00 ug/m3	Assess soil vapor conditions on-site at the groundwater interface	None
SV-2		6-8 ft-bg			Assess soil vapor conditions at the Site perimeters and the potential for soil vapor to migrate offsite	
SV-3						
SV-4		Anticipated depth of the nearest neighboring building's foundation				
SV-5						
SV-6						
SV-7						
AA-1	Ambient Air	Breathing height (3-5 feet above the ground)			Assess ambient air conditions onsite	

Quality Assurance / Quality Control

Sample Location	Media	Sampling Intervals	Analytical Parameters	Rationale
Trip Blanks	QA / QC	--	Part 375 analytes and/or 1,4-dioxane and PFAS, as necessary	Quality assurance and quality control
Soil Duplicate				
Soil Blank				
Soil MS/MSD				
Groundwater Duplicate				
Groundwater Blank				
Groundwater MS/MSD				

MDL – Method Detection Limit
Reporting limits are laboratory- and sampling event-specific. The overall objective is to ensure that the minimum reporting levels are such that they can be used to evaluate potential sources, assess risk from detected compounds, and compare detected concentrations against applicable regulatory levels.

3.8 Qualitative Exposure Assessment

Following receipt of the laboratory analytical results, a QHHEA will be completed in accordance with Section 3.3(c)4 and Appendix B (NYSDOH guidance for preparing a qualitative human health exposure assessment) of DER-10. The QHHEA will utilize the results of the RI to evaluate and document potential exposure routes and identify and characterize potential current and future receptors. The results of the RI will be used to identify potential human exposure scenarios associated with contaminants in soil vapor, soil, and groundwater. The results of the QHHEA will be included in the RIR.

3.9 Health and Safety Plan (HASP)

All work at the Site will be completed in accordance with the Health and Safety Plan (HASP) included in Appendix C.

3.10 Air Monitoring

The NYSDOH Generic Community Air Monitoring Plan (CAMP), included as Appendix 1A of DER-10, will be implemented during all ground-intrusive sampling activities. Special requirements will be implemented during any ground-intrusive work occurring within twenty feet of potentially exposed individuals or building openings (windows, vents, doors, etc.). Also, special requirements will be implemented during all work completed inside an occupied building. Details of the CAMP are included in Appendix D.

3.11 Investigation-Derived Waste (IDW)

Following the completion of sampling, boreholes will be backfilled with clean cuttings or sand. If grossly contaminated soil cuttings are encountered or if excess soil cuttings are generated, they will be placed in 55-gallon drums. Purge water and other investigation-derived waste (IDW) will be containerized in 55-gallon drums. After the investigation is complete, the drum contents will be characterized for offsite disposal. Drums containing IDW will be staged onsite to await offsite disposal and will be clearly labeled as “hazardous waste – pending analysis” until waste characterization results indicate otherwise. Drums staged onsite will be protected from the elements by covering with a tarp or plastic sheeting at the end of each work day.

3.12 Reporting

During implementation of the RI, daily reports will be sent to the NYSDOH and NYSDEC Project Managers via email by the end of each day following the reporting period and will include:

- The NYSDEC assigned project number;
- An update of progress made during each day;
- Locations of work and soil borings, monitoring wells, or soil vapor points installed that day;
- A summary of all soil, groundwater, soil vapor, or ambient air samples collected that day;
- A summary of any and all complaints with relevant details (names, phone numbers);
- A summary of CAMP findings, including excursions;
- Wind direction, CAMP monitoring locations, and CAMP readings;
- An explanation of notable Site conditions;
- Personnel onsite;
- Delays/problems encountered; and,

- Anticipated work activities for the next day/week.

Daily reporting will be conducted during each day of RI implementation, including soil boring installation and soil sampling, groundwater monitoring well installation and groundwater sampling, and soil vapor point installation and soil vapor/ambient air sampling. Daily reports are not intended to be the mode of communication for notification to the NYSDEC of emergencies (accident, spill, etc.), requests for changes to the RIWP or other sensitive or time critical information. However, such conditions must also be included in the daily reports. Emergency conditions and changes to the RIWP will be addressed directly to the NYSDEC Project Manager via personal communication.

Daily reports will include a Site figure depicting Work Zones and representative photographs of work conducted that day. Any exceedances of CAMP readings, corrective actions taken, and indication of whether the corrective actions reduced readings to below action levels will be communicated to the NYSDEC and the NYSDOH Project Managers as soon as practicable on the day of occurrence as well as included in the daily report for that day. All complaints received will be immediately reported to NYSDEC.

A RIR will be prepared in accordance with the requirements of DER-10. The report will include details of the sampling, tabulated sample results and an assessment of the data and conclusions. If warranted, recommendations for additional actions will be included.

Soil sample results will be compared to the Unrestricted Use and Restricted-Residential Use SCOs as included in Part 375-6.8. Groundwater sample results will be compared to the Class GA Standards, including February 2024 updates. Soil vapor sample results will be compared to the ambient air sample results. The results of all media will be evaluated comprehensively to determine the need for additional investigation and/or remediation.

The Remedial Investigation Report will also include the qualitative human health exposure assessment, CAMP results, laboratory data packages, DUSR, geologic logs, well construction diagrams, and well purging/sampling logs. All data will also be submitted electronically to NYSDEC via the Environmental Information Management System (EIMS) in EQuIS format.

3.13 Green and Sustainable Remediation (GSR) Practices

In accordance with NYSDEC's DER-31 Green Remediation guidance document, green remediation concepts and techniques should be considered during all stages of the remedial program, including site investigation, with the goal of improving the sustainability of the cleanup and summarizing the net environmental benefit of any implemented green technology. Tenen and its subcontractors will incorporate green remediation principles and techniques to the extent feasible to reduce the environmental footprint of the investigation and cleanup. The major green remediation components for site investigation are as follows:

- Considering the environmental impacts of treatment technologies and remedy stewardship over the long term;
- Reducing direct and indirect greenhouse gases and other emissions;
- Increasing energy efficiency and minimizing use of non-renewable energy;
- Conserving and efficiently managing resources and materials; and,
- Reducing waste, increasing recycling and increasing reuse of materials which would otherwise be considered a waste.

Tenen and its subcontractors will incorporate best management practices (BMPs) at all stages of the site investigation to lower the environmental footprint attributable to implementation of the work scope. The following BMPs will be incorporated during the planned RI scope of work:

- Utilize machinery and equipment that is suitably sized for the Site and is capable of performing multiple tasks whenever possible to avoid field deployment of multiple machines;
- Shut down of machinery and equipment during extended periods of downtime instead of idling the engines to avoid fuel consumption when the machinery is not actively engaged;
- Perform routine, on-time maintenance to all machinery and equipment to ensure fuel efficiency;
- Utilize direct-push technology (DPT) instead of rotary drilling rigs for the installation of soil borings, monitoring wells, and soil vapor points during the RI. DPT can reduce drilling duration by as much as 50-60% while eliminating generation of drill cuttings and the need to dispose of drilling fluids;
- All IDW generated for disposal will be contained in 55-gallon drums onsite to await offsite disposal. Drums will be closed at the end of each work day and covered with a tarp or plastic sheeting to promote dust suppression and protection from the elements;
- Soil borings and co-located monitoring wells will be installed within the same borehole whenever possible to minimize the time it takes to construct new wells;
- Minimize truck travel for disposal of IDW generated during the RI by selecting local disposal facilities;
- Minimize waste disposal by reusing soil/fill that does not exhibit visual, olfactory, or PID evidence of contamination to backfill boreholes;
- Use local subcontractors during RI implementation to minimize vehicle emissions during commute; and,
- Request project staff and subcontractors use public transportation to reach the Site during RI implementation to the extent practicable.

4.0 SCHEDULE

The following project schedule has been developed for the work plan implementation.

Work Plan Implementation Schedule

Task Number	Task	Estimated Task Duration (calendar days)	Total Duration (calendar days)	Estimated Date of Completion
0	Work Plan Approval	0	0	Early December 2025
1	Mobilization	1	1	Mid-December 2025
2	Soil Boring, Monitoring Well and Exterior Soil Vapor Point Installation / Soil Sampling	5	8	Mid-December 2025
3	Groundwater and Soil Vapor Sampling and Well Survey	2	15	Late December 2025
4	Laboratory Analysis	10	25	Mid-January 2026
5	Draft Report and Data Validation	30	55	January 2026
6	Submittal of RI Report	1	56	February 2026
7	RIR Approval	45	101	April 2026
8	RAWP Submittal	30	131	May 2026
9	NYSDEC Review and 45-Day RAWP Public Comment Period	75	206	July 2026
10	RAWP Approval	15	221	August 2026
11	Mobilization/RA Implementation	180	401	February 2027
12	SMP and FER Submittal	60	461	April 2027
13	COC Receipt	30	491	May 2027

5.0 REFERENCES

New York State Department of Environmental Conservation, Division of Environmental Remediation. DER Technical Guidance for Site Investigation and Remediation (DER-10). NYSDEC 2010.

New York State Department of Environmental Conservation DEC Policy. Commissioner's Policy 51 – Soil Cleanup Guidance. October 21, 2010. NYSDEC 2010.


New York State Department of Environmental Conservation. Guidelines for Sampling and Analysis of Per- and Polyfluoroalkyl Substances (PFAS) Under NYSDEC's Part 375 Remedial Programs. April 2023. NYSDEC 2023.

New York State Department of Health. Final Guidance for Evaluating Soil Vapor Intrusion in the State of New York (NYSDOH, October 2006 with revisions).

Phase I Environmental Site Assessment Report, 260 West 126th Street, New York, New York. Environmental Business Consultants. October 2016.

Remedial Investigation Report, 260 West 126th Street, New York, New York. Environmental Business Consultants. December 2016.

Figures

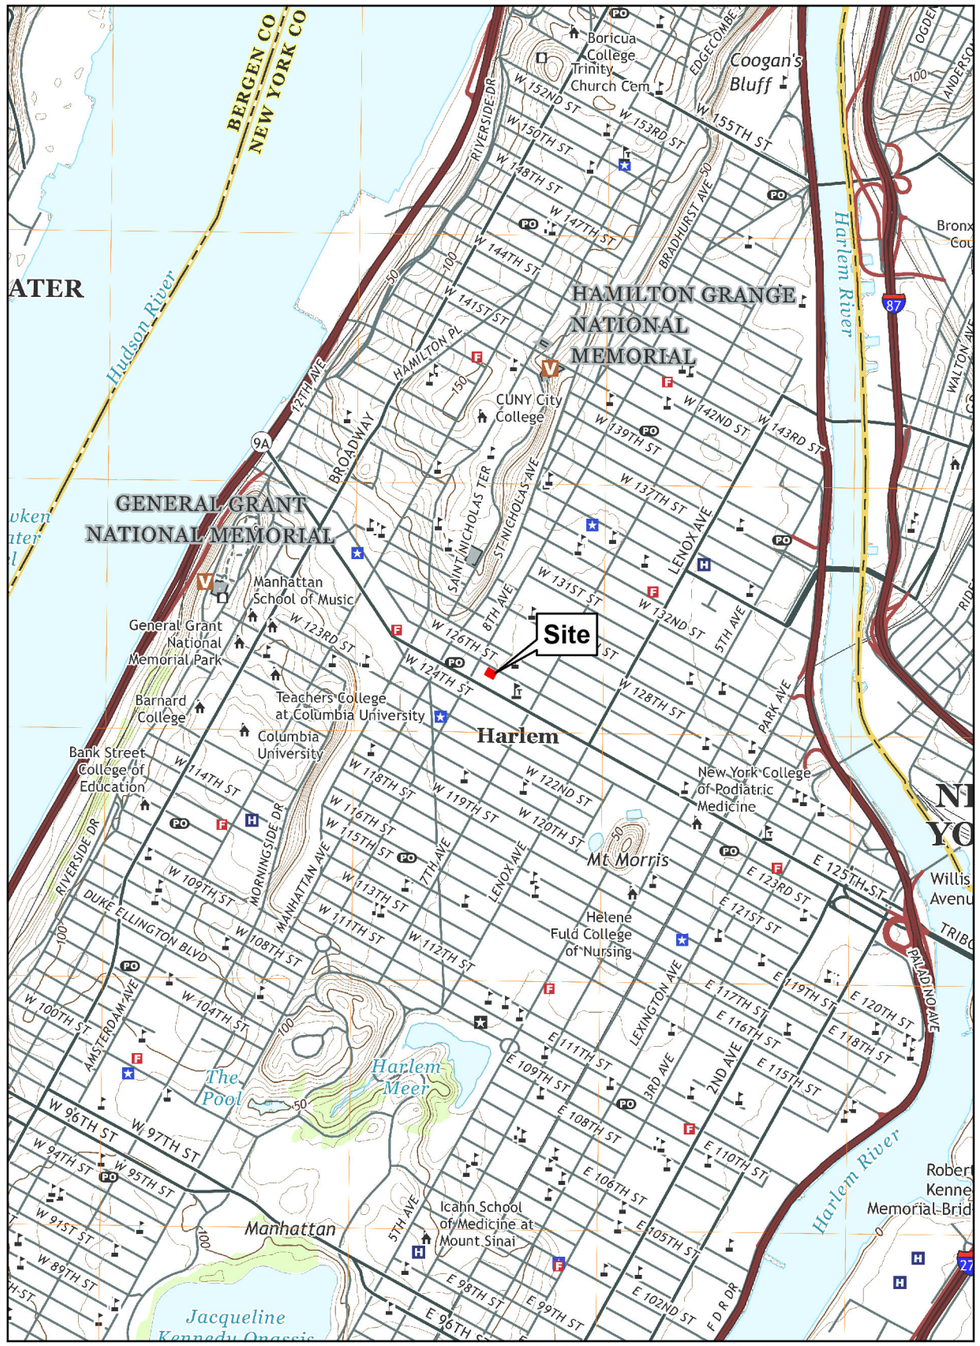

Basemap: USGS Topographic Map, 7.5 Minute Quadrangles: Brooklyn, NY; Central Park, NY; Jersey City, NJ; Weehawken, NJ

Site Location

0 2,000 4,000 Feet



propertyinformationportal.nyc.gov

Department of Finance Digital Tax Map

NYC OpenData, State of New Jersey, Esri, HERE, Garmin, INCREMENT P, USGS, EPA, USDA

Department of City Planning MapPluto 2024 v4

0 200 400 Feet

260 West 126th Street
New York, New York
Block 1931, Lot 56

TENEN ENVIRONMENTAL
Tenen Environmental, LLC
121 West 27th Street, Suite 303
New York, NY 10001
O: (646) 606-2332; F: (646) 606-2379

Drawn By	LM
Checked By	AP
Date	July 2025
Scale	As Noted

Drawing Title: Site Location Map

Drawing No.: Figure 1

Legend

- Site Boundary
- NYC Tax Lots

0 40 80 160 Feet

Reference:
NYS ITS Geospatial Services - 2024 Aerial
Parcel Boundaries: Contributing counties, NYS Office of Information Technology Services GIS Program Office (GPO) and NYS Department of Taxation and Finance's Office of Real Property Tax Services (ORPTS).

260 West 126th Street
New York, New York
Block 1931, Lot 56

TENEN ENVIRONMENTAL
Tenen Environmental, LLC
121 West 27th Street, Suite 303
New York, NY 10001
O: (646) 606-2332; F: (646) 606-2379

Drawn By	LM
Checked By	AP
Date	December 2025
Scale	As Noted
Drawing Title	Site Layout Map
Drawing No.	Figure 2



Legend

- Soil Boring Location (2016 EBC RI)
- Monitoring Well Location (2016 EBC RI)
- Soil Vapor Sample Location (2016 EBC RI)
- NYC Tax Lots
- Site Boundary

0 15 30 60 Feet

Reference:
6/1/2024 Nearmap Aerial
Parcel Boundaries: Contributing counties, NYS Office of Information Technology Services GIS Program Office (GPO) and NYS Department of Taxation and Finance's Office of Real Property Tax Services (ORPTS).


260 West 126th Street
New York, New York
Block 1931, Lot 56

TENEN ENVIRONMENTAL
Tenen Environmental, LLC
121 West 27th Street, Suite 303
New York, NY 10001
O: (646) 606-2332; F: (646) 606-2379

Drawn By	Checked By	Date	Scale
LM	AP	July 2025	As Noted

Drawing Title: Historic Sampling Locations - 2016 EBC RI

Drawing No.: Figure 3

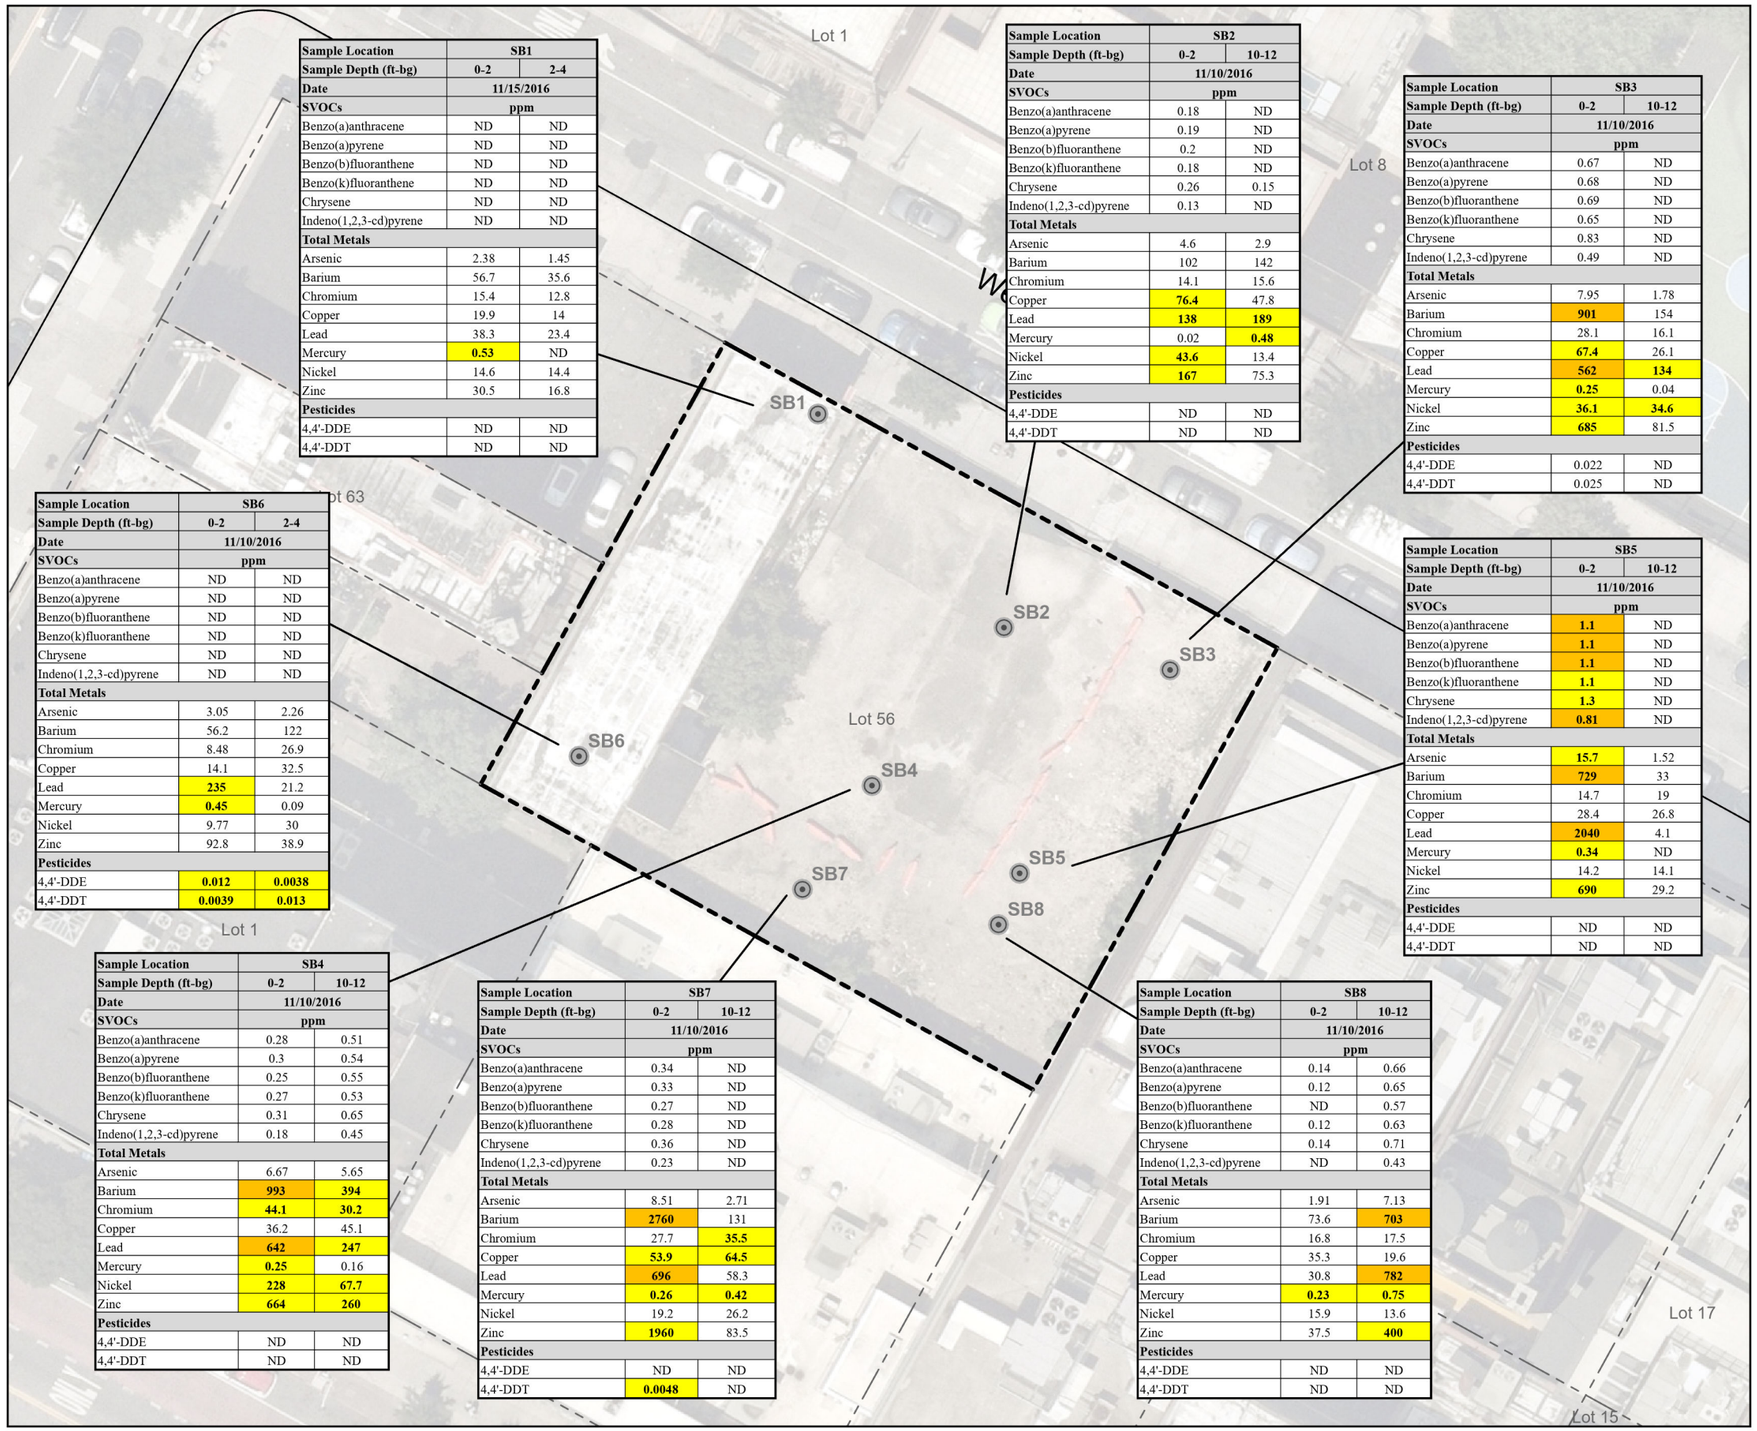

Sample Location	SB1	
Sample Depth (ft-bg)	0-2	2-4
Date	11/15/2016	
SVOCs	ppm	
Benzo(a)anthracene	ND	ND
Benzo(a)pyrene	ND	ND
Benzo(b)fluoranthene	ND	ND
Benzo(k)fluoranthene	ND	ND
Chrysene	ND	ND
Indeno(1,2,3-cd)pyrene	ND	ND
Total Metals		
Arsenic	2.38	1.45
Barium	56.7	35.6
Chromium	15.4	12.8
Copper	19.9	14
Lead	38.3	23.4
Mercury	**0.53**	ND
Nickel	14.6	14.4
Zinc	30.5	16.8
Pesticides		
4,4'-DDE	ND	ND
4,4'-DDT	ND	ND

Sample Location	SB2	
Sample Depth (ft-bg)	0-2	10-12
Date	11/10/2016	
SVOCs	ppm	
Benzo(a)anthracene	0.18	ND
Benzo(a)pyrene	0.19	ND
Benzo(b)fluoranthene	0.2	ND
Benzo(k)fluoranthene	0.18	ND
Chrysene	0.26	0.15
Indeno(1,2,3-cd)pyrene	0.13	ND
Total Metals		
Arsenic	4.6	2.9
Barium	102	142
Chromium	14.1	15.6
Copper	**76.4**	47.8
Lead	**138**	**189**
Mercury	0.02	**0.48**
Nickel	**43.6**	13.4
Zinc	**167**	75.3
Pesticides		
4,4'-DDE	ND	ND
4,4'-DDT	ND	ND

Sample Location	SB3	
Sample Depth (ft-bg)	0-2	10-12
Date	11/10/2016	
SVOCs	ppm	
Benzo(a)anthracene	0.67	ND
Benzo(a)pyrene	0.68	ND
Benzo(b)fluoranthene	0.69	ND
Benzo(k)fluoranthene	0.65	ND
Chrysene	0.83	ND
Indeno(1,2,3-cd)pyrene	0.49	ND
Total Metals		
Arsenic	7.95	1.78
Barium	**901**	154
Chromium	28.1	16.1
Copper	**67.4**	26.1
Lead	**562**	**134**
Mercury	**0.25**	0.04
Nickel	**36.1**	**34.6**
Zinc	**685**	81.5
Pesticides		
4,4'-DDE	0.022	ND
4,4'-DDT	0.025	ND

Sample Location	SB5	
Sample Depth (ft-bg)	0-2	10-12
Date	11/10/2016	
SVOCs	ppm	
Benzo(a)anthracene	**1.1**	ND
Benzo(a)pyrene	**1.1**	ND
Benzo(b)fluoranthene	**1.1**	ND
Benzo(k)fluoranthene	**1.1**	ND
Chrysene	**1.3**	ND
Indeno(1,2,3-cd)pyrene	**0.81**	ND
Total Metals		
Arsenic	**15.7**	1.52
Barium	**729**	33
Chromium	14.7	19
Copper	28.4	26.8
Lead	**2040**	4.1
Mercury	**0.34**	ND
Nickel	14.2	14.1
Zinc	**690**	29.2
Pesticides		
4,4'-DDE	ND	ND
4,4'-DDT	ND	ND

Sample Location	SB6	
Sample Depth (ft-bg)	0-2	2-4
Date	11/10/2016	
SVOCs	ppm	
Benzo(a)anthracene	ND	ND
Benzo(a)pyrene	ND	ND
Benzo(b)fluoranthene	ND	ND
Benzo(k)fluoranthene	ND	ND
Chrysene	ND	ND
Indeno(1,2,3-cd)pyrene	ND	ND
Total Metals		
Arsenic	3.05	2.26
Barium	56.2	122
Chromium	8.48	26.9
Copper	14.1	32.5
Lead	**235**	21.2
Mercury	**0.45**	0.09
Nickel	9.77	30
Zinc	92.8	38.9
Pesticides		
4,4'-DDE	**0.012**	**0.0038**
4,4'-DDT	**0.0039**	**0.013**

Sample Location	SB4	
Sample Depth (ft-bg)	0-2	10-12
Date	11/10/2016	
SVOCs	ppm	
Benzo(a)anthracene	0.28	0.51
Benzo(a)pyrene	0.3	0.54
Benzo(b)fluoranthene	0.25	0.55
Benzo(k)fluoranthene	0.27	0.53
Chrysene	0.31	0.65
Indeno(1,2,3-cd)pyrene	0.18	0.45
Total Metals		
Arsenic	6.67	5.65
Barium	**993**	**394**
Chromium	**44.1**	**30.2**
Copper	36.2	45.1
Lead	**642**	**247**
Mercury	**0.25**	0.16
Nickel	**228**	**67.7**
Zinc	**664**	**260**
Pesticides		
4,4'-DDE	ND	ND
4,4'-DDT	ND	ND

Sample Location	SB7	
Sample Depth (ft-bg)	0-2	10-12
Date	11/10/2016	
SVOCs	ppm	
Benzo(a)anthracene	0.34	ND
Benzo(a)pyrene	0.33	ND
Benzo(b)fluoranthene	0.27	ND
Benzo(k)fluoranthene	0.28	ND
Chrysene	0.36	ND
Indeno(1,2,3-cd)pyrene	0.23	ND
Total Metals		
Arsenic	8.51	2.71
Barium	**2760**	131
Chromium	27.7	**35.5**
Copper	**53.9**	**64.5**
Lead	**696**	58.3
Mercury	**0.26**	**0.42**
Nickel	19.2	26.2
Zinc	**1960**	83.5
Pesticides		
4,4'-DDE	ND	ND
4,4'-DDT	**0.0048**	ND

Sample Location	SB8	
Sample Depth (ft-bg)	0-2	10-12
Date	11/10/2016	
SVOCs	ppm	
Benzo(a)anthracene	0.14	0.66
Benzo(a)pyrene	0.12	0.65
Benzo(b)fluoranthene	ND	0.57
Benzo(k)fluoranthene	0.12	0.63
Chrysene	0.14	0.71
Indeno(1,2,3-cd)pyrene	ND	0.43
Total Metals		
Arsenic	1.91	7.13
Barium	73.6	**703**
Chromium	16.8	17.5
Copper	35.3	19.6
Lead	30.8	**782**
Mercury	**0.23**	**0.75**
Nickel	15.9	13.6
Zinc	37.5	**400**
Pesticides		
4,4'-DDE	ND	ND
4,4'-DDT	ND	ND

Analyte	NY-UNRES	NY-RESRR
SVOCs	ppm	
Benzo(a)anthracene	1	1
Benzo(a)pyrene	1	1
Benzo(b)fluoranthene	1	1
Benzo(k)fluoranthene	0.8	3.9
Chrysene	1	3.9
Indeno(1,2,3-cd)pyrene	0.5	0.5
Total Metals		
Arsenic	13	16
Barium	350	400
Chromium	30	180
Copper	50	270
Lead	63	400
Mercury	0.18	0.81
Nickel	30	310
Zinc	109	2200
Pesticides		
4,4'-DDE	0.0033	8.9
4,4'-DDT	0.0033	7.9

Notes:

1. **Bold and shaded yellow value indicates concentration exceeds NY-UNRES SCOs**
2. **Bold and shaded orange value indicates concentration exceeds NY-RESRR SCOs**
3. NY-UNRES = 6 NYCRR Part 375 Unrestricted Use Soil Cleanup Objectives
4. NY-RESRR = 6 NYCRR Part 375 Restricted-Residential Use Soil Cleanup Objectives
5. ND = Not detected
6. ppm = parts per million

Legend

- Soil Boring Location (2016 EBC RI)
- NYC Tax Lots
- Site Boundary

0 15 30 60 Feet

Reference:
6/1/2024 Nearmap Aerial
Parcel Boundaries: Contributing counties, NYS Office of Information Technology Services GIS Program Office (GPO) and NYS Department of Taxation and Finance's Office of Real Property Tax Services (ORPTS).


260 West 126th Street
New York, New York
Block 1931, Lot 56

TENEN ENVIRONMENTAL
Tenen Environmental, LLC
121 West 27th Street, Suite 303
New York, NY 10001
O: (646) 606-2332; F: (646) 606-2379

Drawn By: LM
Checked By: AP
Date: July 2025
Scale: As Noted

Drawing Title: Historic Soil Concentrations - 2016 EBC RI

Drawing No.: Figure 4

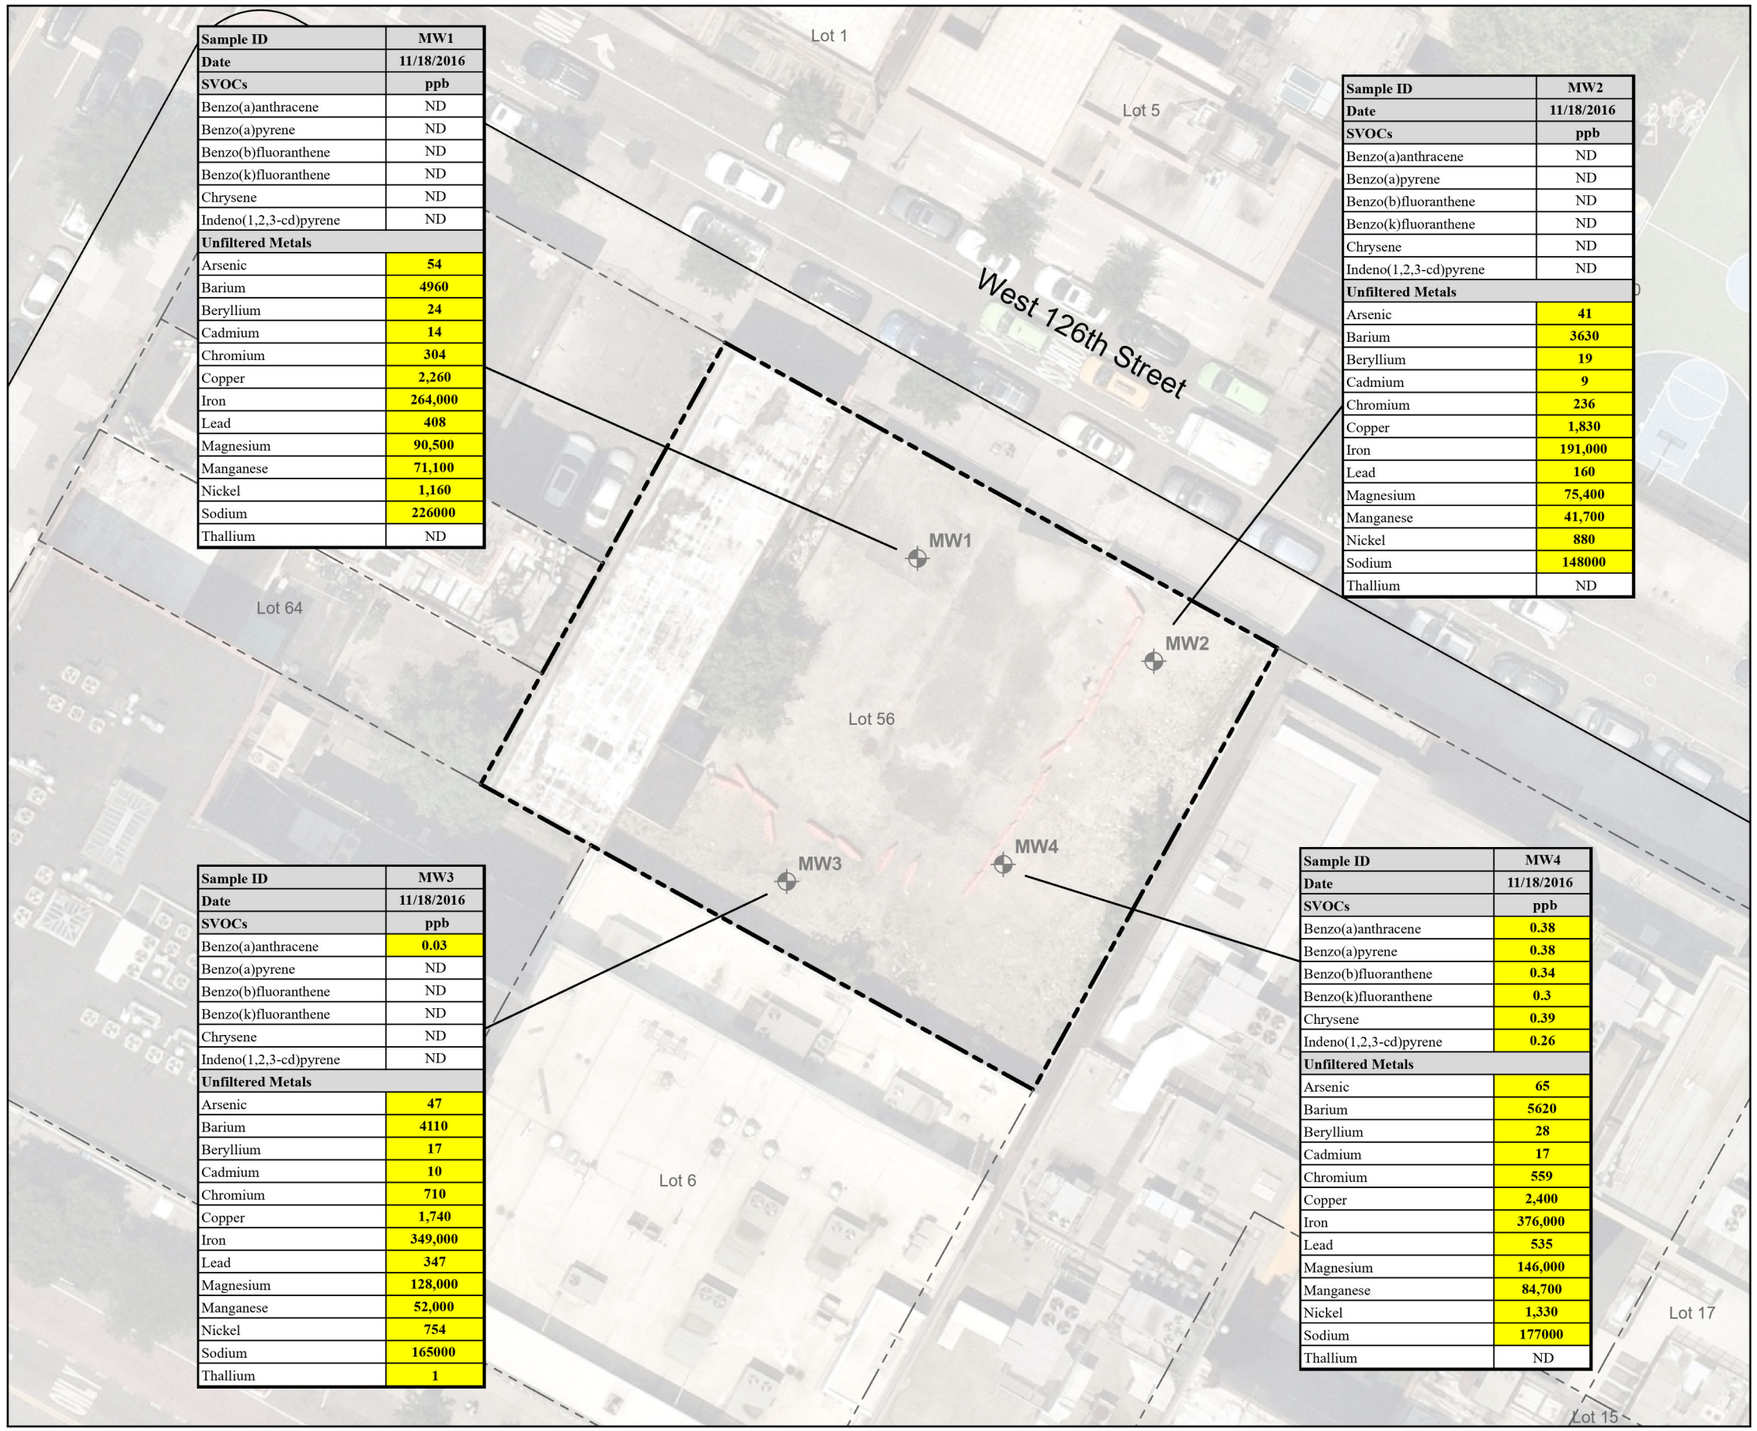

Sample ID	MW1
Date	11/18/2016
SVOCs	ppb
Benzo(a)anthracene	ND
Benzo(a)pyrene	ND
Benzo(b)fluoranthene	ND
Benzo(k)fluoranthene	ND
Chrysene	ND
Indeno(1,2,3-cd)pyrene	ND
Unfiltered Metals	
Arsenic	**54**
Barium	**4960**
Beryllium	**24**
Cadmium	**14**
Chromium	**304**
Copper	**2,260**
Iron	**264,000**
Lead	**408**
Magnesium	**90,500**
Manganese	**71,100**
Nickel	**1,160**
Sodium	**226000**
Thallium	ND

Sample ID	MW2
Date	11/18/2016
SVOCs	ppb
Benzo(a)anthracene	ND
Benzo(a)pyrene	ND
Benzo(b)fluoranthene	ND
Benzo(k)fluoranthene	ND
Chrysene	ND
Indeno(1,2,3-cd)pyrene	ND
Unfiltered Metals	
Arsenic	**41**
Barium	**3630**
Beryllium	**19**
Cadmium	**9**
Chromium	**236**
Copper	**1,830**
Iron	**191,000**
Lead	**160**
Magnesium	**75,400**
Manganese	**41,700**
Nickel	**880**
Sodium	**148000**
Thallium	ND

Sample ID	MW3
Date	11/18/2016
SVOCs	ppb
Benzo(a)anthracene	**0.03**
Benzo(a)pyrene	ND
Benzo(b)fluoranthene	ND
Benzo(k)fluoranthene	ND
Chrysene	ND
Indeno(1,2,3-cd)pyrene	ND
Unfiltered Metals	
Arsenic	**47**
Barium	**4110**
Beryllium	**17**
Cadmium	**10**
Chromium	**710**
Copper	**1,740**
Iron	**349,000**
Lead	**347**
Magnesium	**128,000**
Manganese	**52,000**
Nickel	**754**
Sodium	**165000**
Thallium	**1**

Sample ID	MW4
Date	11/18/2016
SVOCs	ppb
Benzo(a)anthracene	**0.38**
Benzo(a)pyrene	**0.38**
Benzo(b)fluoranthene	**0.34**
Benzo(k)fluoranthene	**0.3**
Chrysene	**0.39**
Indeno(1,2,3-cd)pyrene	**0.26**
Unfiltered Metals	
Arsenic	**65**
Barium	**5620**
Beryllium	**28**
Cadmium	**17**
Chromium	**559**
Copper	**2,400**
Iron	**376,000**
Lead	**535**
Magnesium	**146,000**
Manganese	**84,700**
Nickel	**1,330**
Sodium	**177000**
Thallium	ND

Analyte	NY-AWQS
SVOCs	ppb
Benzo(a)anthracene	0.002
Benzo(a)pyrene	0
Benzo(b)fluoranthene	0.002
Benzo(k)fluoranthene	0.002
Chrysene	0.002
Indeno(1,2,3-cd)pyrene	0.002
Total Metals	
Arsenic	25
Barium	1,000
Beryllium	3
Cadmium	5
Chromium	50
Copper	200
Iron	300
Lead	25
Magnesium	35,000
Manganese	300
Nickel	300
Sodium	20,000
Thallium	0.5

Notes:
1. Bold and shaded yellow value indicates concentration exceeds NY-AWQS
2. NY-AWQS = NYSDEC Division of Technical and Operational Guidance Series (TOGS) 1.1.1 Ambient Water Quality Standards (AWQS)
3. ND = Not detected
4. ppb = parts per billion

Legend

- Monitoring Well Location (2016 EBC RI)
- NYC Tax Lots
- Site Boundary

0 15 30 60 Feet

Reference:
6/1/2024 Nearmap Aerial
Parcel Boundaries: Contributing counties, NYS Office of Information Technology Services GIS Program Office (GPO) and NYS Department of Taxation and Finance's Office of Real Property Tax Services (ORPTS).


260 West 126th Street
New York, New York
Block 1931, Lot 56

TENEN ENVIRONMENTAL
Tenen Environmental, LLC
121 West 27th Street, Suite 303
New York, NY 10001
O: (646) 606-2332; F: (646) 606-2379

Drawn By: LM
Checked By: AP
Date: July 2025
Scale: As Noted

Drawing Title: Historic Groundwater Concentrations - 2016 EBC RI

Drawing No.: Figure 5

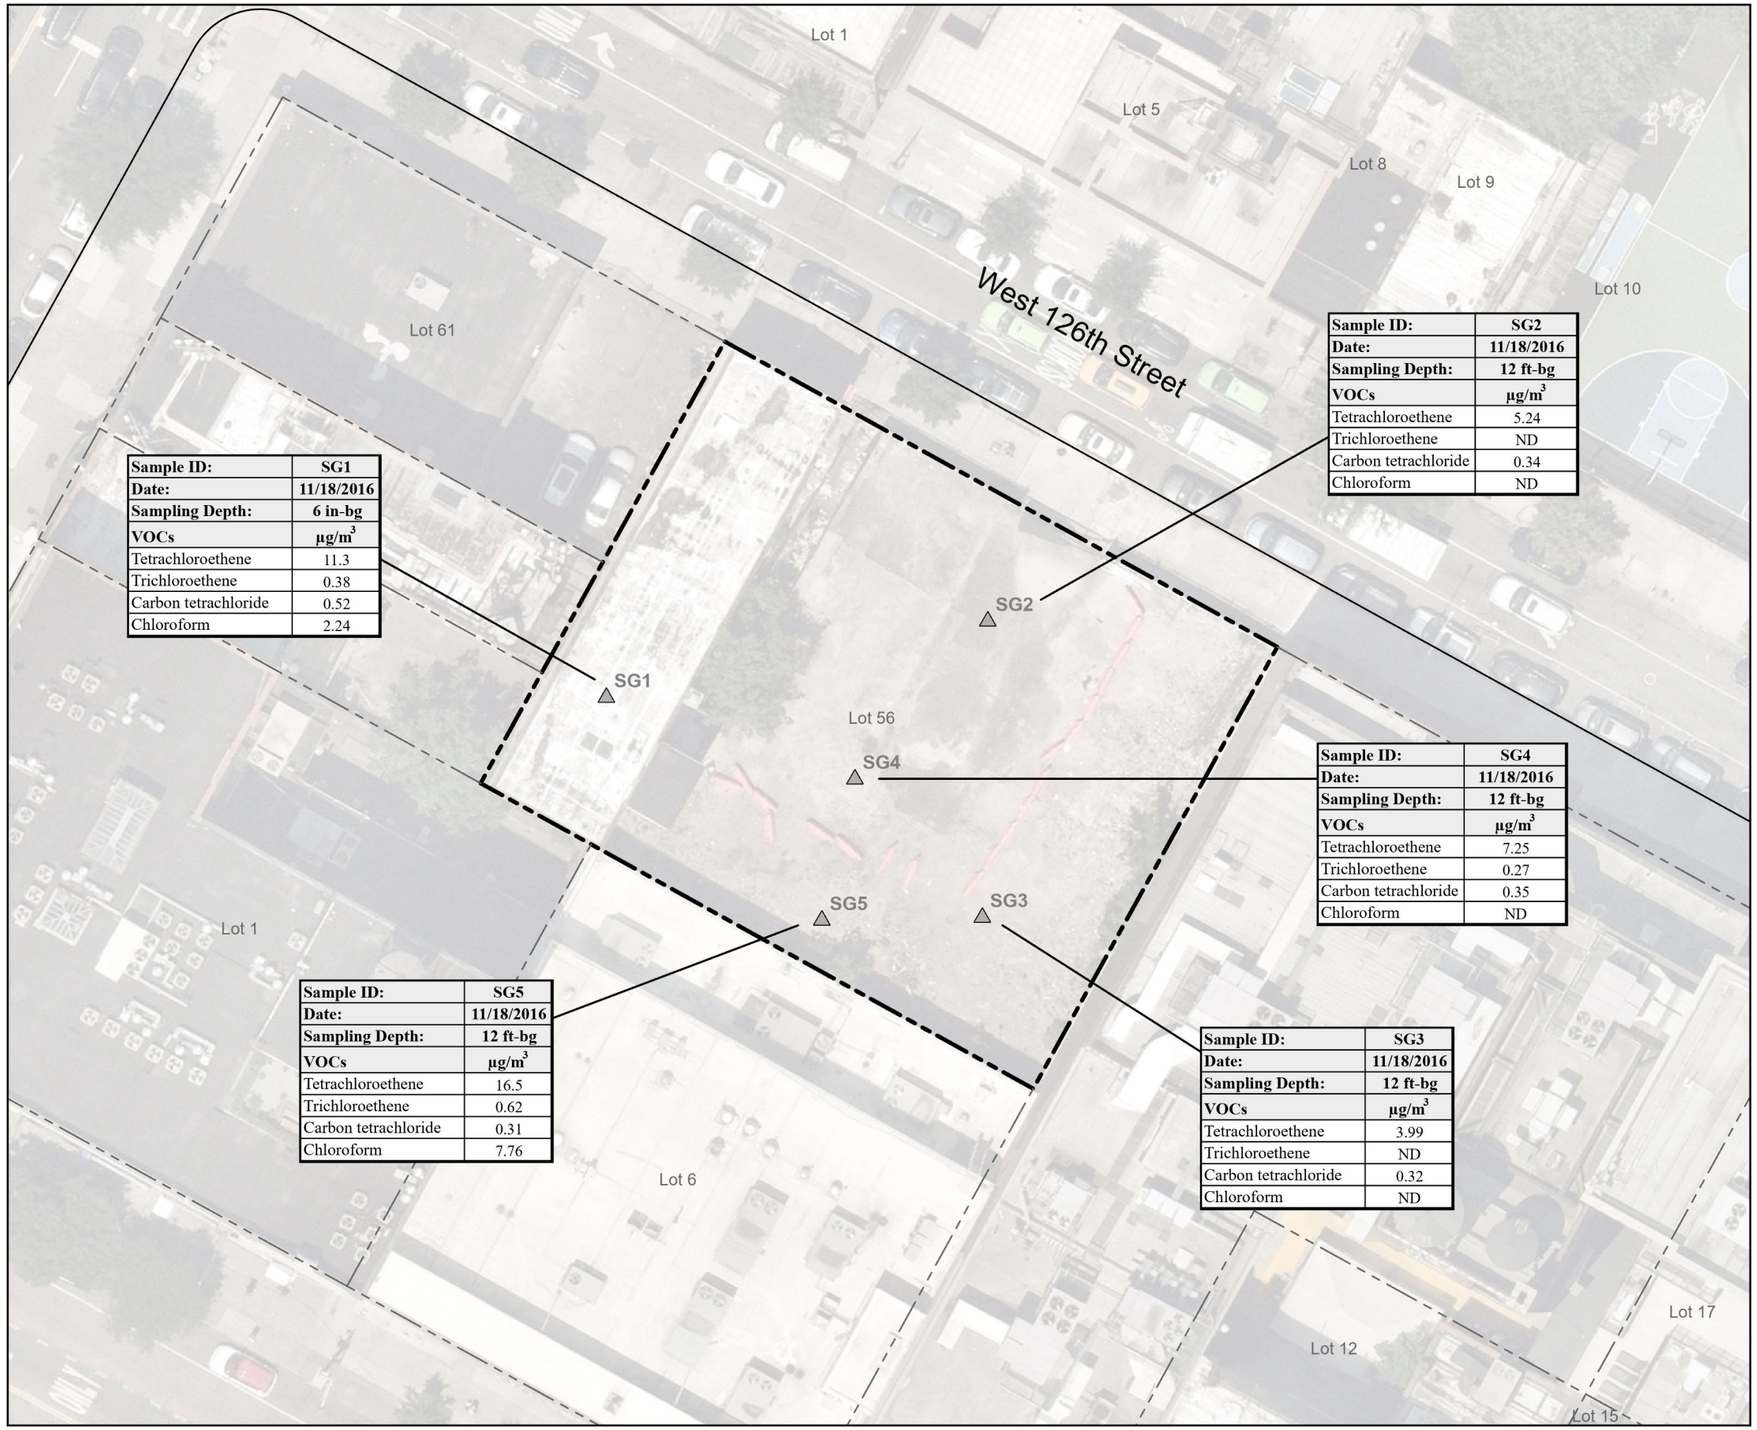

Sample ID:	SG1
Date:	11/18/2016
Sampling Depth:	6 in-bg
VOCs	µg/m^3
Tetrachloroethene	11.3
Trichloroethene	0.38
Carbon tetrachloride	0.52
Chloroform	2.24

Sample ID:	SG2
Date:	11/18/2016
Sampling Depth:	12 ft-bg
VOCs	µg/m^3
Tetrachloroethene	5.24
Trichloroethene	ND
Carbon tetrachloride	0.34
Chloroform	ND

Sample ID:	SG3
Date:	11/18/2016
Sampling Depth:	12 ft-bg
VOCs	µg/m^3
Tetrachloroethene	3.99
Trichloroethene	ND
Carbon tetrachloride	0.32
Chloroform	ND

Sample ID:	SG4
Date:	11/18/2016
Sampling Depth:	12 ft-bg
VOCs	µg/m^3
Tetrachloroethene	7.25
Trichloroethene	0.27
Carbon tetrachloride	0.35
Chloroform	ND

Sample ID:	SG5
Date:	11/18/2016
Sampling Depth:	12 ft-bg
VOCs	µg/m^3
Tetrachloroethene	16.5
Trichloroethene	0.62
Carbon tetrachloride	0.31
Chloroform	7.76

Notes:
1. ND = Not Detected
2. µg/m3 = micrograms per cubic meter
3. ft-bg = feet below grade
4. in-bg = inches below grade

Legend

- Soil Vapor Sample Location (2016 EBC RI)
- NYC Tax Lots
- Site Boundary

0 15 30 60 Feet

Reference:
6/1/2024 Nearmap Aerial
Parcel Boundaries: Contributing counties, NYS Office of Information Technology Services GIS Program Office (GPO) and NYS Department of Taxation and Finance's Office of Real Property Tax Services (ORPTS).

260 West 126th Street
New York, New York
Block 1931, Lot 56

TENEN ENVIRONMENTAL
Tenen Environmental, LLC
121 West 27th Street, Suite 303
New York, NY 10001
O: (646) 606-2332; F: (646) 606-2379

Drawn By: LM
Checked By: AP
Date: July 2025
Scale: As Noted

Drawing Title: Historic Soil Vapor Concentrations - 2016 EBC RI

Drawing No.: Figure 6



Legend

- Proposed Soil Boring Location
- Proposed Soil Boring/ Monitoring Well Location
- Proposed Soil Vapor Sampling Location
- Proposed Ambient Air Sample Location*
- NYC Tax Lots

*The ambient air sample location is subject to change based on meteorological conditions at the time of sampling.

0 15 30 60 Feet

Reference:
6/1/2024 Nearmap Aerial
Parcel Boundaries: Contributing counties, NYS Office of Information Technology Services GIS Program Office (GPO) and NYS Department of Taxation and Finance's Office of Real Property Tax Services (ORPTS).

260 West 126th Street
New York, New York
Block 1931, Lot 56

TENEN ENVIRONMENTAL
Tenen Environmental, LLC
121 West 27th Street, Suite 303
New York, NY 10001
O: (646) 606-2332; F: (646) 606-2379

Drawn By	Checked By	Date	Scale
LM	AP	December 2025	As Noted

Drawing Title: Proposed RI Sampling Locations

Drawing No.: Figure 7

Tables

Table 2. Summary of Historic Soil Sample Exceedances
260 West 126th Street - New York, NY
BCP Site No. TBD

LOCATION	NY-UNRES	NY-RESRR	Units	SB-1	SB-1	SB-2	SB-2	SB-3
SAMPLE DEPTH (FT-BG)				0-2	2-4	0-2	10-12	0-2
SAMPLING DATE				11/15/2016	11/15/2016	11/10/2016	11/10/2016	11/10/2016
LAB SAMPLE ID								
				Qual	Qual	Qual	Qual	Qual
Semivolatile Organic Compounds								
Benzo(a)anthracene	1	1	ppm	ND	ND	0.18	ND	0.67
Benzo(a)pyrene	1	1	ppm	ND	ND	0.19	ND	0.68
Benzo(b)fluoranthene	1	1	ppm	ND	ND	0.2	ND	0.69
Benzo(k)fluoranthene	0.8	3.9	ppm	ND	ND	0.18	ND	0.65
Chrysene	1	3.9	ppm	ND	ND	0.26	0.15	0.83
Indeno(1,2,3-cd)pyrene	0.5	0.5	ppm	ND	ND	0.13	ND	0.49
Total Metals								
Arsenic	13	16	ppm	2.38	1.45	4.6	2.9	7.95
Barium	350	400	ppm	56.7	35.6	102	142	**901**
Chromium	30	180	ppm	15.4	12.8	14.1	15.6	28.1
Copper	50	270	ppm	19.9	14	**76.4**	47.8	**67.4**
Lead	63	400	ppm	38.3	23.4	**138**	**189**	**562**
Mercury	0.18	0.81	ppm	**0.53**	ND	0.02	**0.48**	**0.25**
Nickel	30	310	ppm	14.6	14.4	**43.6**	13.4	**36.1**
Zinc	109	2,200	ppm	30.5	16.8	**167**	75.3	**685**
Pesticides								
4,4'-DDE	0.0033	8.9	ppm	ND	ND	ND	ND	**0.022**
4,4'-DDT	0.0033	7.9	ppm	ND	ND	ND	ND	**0.025**

Notes:

Bold and shaded yellow value indicates concentration exceeds NY-UNRES SCOs

Bold and shaded orange value indicates concentration exceeds NY-RESRR SCOs

NY-UNRES = 6 NYCRR Part 375 Unrestricted Use Soil Cleanup Objectives

NY-RESRR = 6 NYCRR Part 375 Restricted-Residential Soil Cleanup Objectives

ND = Not detected

ppm = parts-per-million

Table 2. Summary of Historic Soil Sample Exceedances
260 West 126th Street - New York, NY
BCP Site No. TBD

LOCATION	NY-UNRES	NY-RESRR	Units	SB-3	SB-4	SB-4	SB-5	SB-5	SB-6
SAMPLE DEPTH (FT-BG)				10-12	0-2	10-12	0-2	10-12	0-2
SAMPLING DATE				11/10/2016	11/10/2016	11/10/2016	11/10/2016	11/10/2016	11/15/2016
LAB SAMPLE ID									
				Qual	Qual	Qual	Qual	Qual	Qual
Semivolatile Organic Compounds									
Benzo(a)anthracene	1	1	ppm	ND	0.28	0.51	**1.1**	ND	ND
Benzo(a)pyrene	1	1	ppm	ND	0.3	0.54	**1.1**	ND	ND
Benzo(b)fluoranthene	1	1	ppm	ND	0.25	0.55	**1.1**	ND	ND
Benzo(k)fluoranthene	0.8	3.9	ppm	ND	0.27	0.53	**1.1**	ND	ND
Chrysene	1	3.9	ppm	ND	0.31	0.65	**1.3**	ND	ND
Indeno(1,2,3-cd)pyrene	0.5	0.5	ppm	ND	0.18	0.45	**0.81**	ND	ND
Total Metals									
Arsenic	13	16	ppm	1.78	6.67	5.65	**15.7**	1.52	3.05
Barium	350	400	ppm	154	**993**	**394**	**729**	33	56.2
Chromium	30	180	ppm	16.1	**44.1**	**30.2**	14.7	19	8.48
Copper	50	270	ppm	26.1	36.2	45.1	28.4	26.8	14.1
Lead	63	400	ppm	**134**	**642**	**247**	**2,040**	4.1	**235**
Mercury	0.18	0.81	ppm	0.04	**0.25**	0.16	**0.34**	ND	**0.45**
Nickel	30	310	ppm	**34.6**	**228**	**67.7**	14.2	14.1	9.77
Zinc	109	2,200	ppm	81.5	**664**	**260**	**690**	29.2	92.8
Pesticides									
4,4'-DDE	0.0033	8.9	ppm	ND	ND	ND	ND	ND	**0.012**
4,4'-DDT	0.0033	7.9	ppm	ND	ND	ND	ND	ND	**0.0039**

Notes:

Bold and shaded yellow value indicates concentration exceeds NY-UNRES SCOs

Bold and shaded orange value indicates concentration exceeds NY-RESRR SCOs

NY-UNRES = 6 NYCRR Part 375 Unrestricted Use Soil Cleanup Objectives

NY-RESRR = 6 NYCRR Part 375 Restricted-Residential Soil Cleanup Objectives

ND = Not detected

ppm = parts-per-million

Table 2. Summary of Historic Soil Sample Exceedances
260 West 126th Street - New York, NY
BCP Site No. TBD

LOCATION	NY-UNRES	NY-RESRR	Units	SB-6	SB-7	SB-7	SB-8	SB-8
SAMPLE DEPTH (FT-BG)				2-4	0-2	10-12	0-2	10-12
SAMPLING DATE				11/15/2016	11/10/2016	11/10/2016	11/10/2016	11/10/2016
LAB SAMPLE ID								
				Qual	Qual	Qual	Qual	Qual
Semivolatile Organic Compounds								
Benzo(a)anthracene	1	1	ppm	ND	0.34	ND	0.14	0.66
Benzo(a)pyrene	1	1	ppm	ND	0.33	ND	0.12	0.65
Benzo(b)fluoranthene	1	1	ppm	ND	0.27	ND	ND	0.57
Benzo(k)fluoranthene	0.8	3.9	ppm	ND	0.28	ND	0.12	0.63
Chrysene	1	3.9	ppm	ND	0.36	ND	0.14	0.71
Indeno(1,2,3-cd)pyrene	0.5	0.5	ppm	ND	0.23	ND	ND	0.43
Total Metals								
Arsenic	13	16	ppm	2.26	8.51	2.71	1.91	7.13
Barium	350	400	ppm	122	**2,760**	131	73.6	**703**
Chromium	30	180	ppm	26.9	27.7	**35.5**	16.8	17.5
Copper	50	270	ppm	32.5	**53.9**	**64.5**	35.3	19.6
Lead	63	400	ppm	21.2	**696**	58.3	30.8	**782**
Mercury	0.18	0.81	ppm	0.09	**0.26**	**0.42**	**0.23**	**0.75**
Nickel	30	310	ppm	30	19.2	26.2	15.9	13.6
Zinc	109	2,200	ppm	38.9	**1,960**	83.5	37.5	**400**
Pesticides								
4,4'-DDE	0.0033	8.9	ppm	**0.0038**	ND	ND	ND	ND
4,4'-DDT	0.0033	7.9	ppm	**0.013**	**0.0048**	ND	ND	ND

Notes:

Bold and shaded yellow value indicates concentration exceeds NY-UNRES SCOs

Bold and shaded orange value indicates concentration exceeds NY-RESRR SCOs

NY-UNRES = 6 NYCRR Part 375 Unrestricted Use Soil Cleanup Objectives

NY-RESRR = 6 NYCRR Part 375 Restricted-Residential Soil Cleanup Objectives

ND = Not detected

ppm = parts-per-million

Table 3. Summary of Historic Groundwater Sample Exceedances
260 West 126th Street - New York, NY
BCP Site No. TBD

LOCATION	NY-AWQS	Units	MW1	MW2	MW3	MW4
SAMPLING DATE			11/18/2016	11/18/2016	11/18/2016	11/18/2016
LAB SAMPLE ID			BV88459	BV88460	BV88461	BV88462
			Qual	Qual	Qual	Qual
Semivolatile Organic Compounds						
Benzo(a)anthracene	0.002	ppb	ND	ND	**0.03**	**0.38**
Benzo(a)pyrene	0	ppb	ND	ND	ND	**0.38**
Benzo(b)fluoranthene	0.002	ppb	ND	ND	ND	**0.34**
Benzo(k)fluoranthene	0.002	ppb	ND	ND	ND	**0.3**
Chrysene	0.002	ppb	ND	ND	ND	**0.39**
Indeno(1,2,3-cd)pyrene	0.002	ppb	ND	ND	ND	**0.26**
Total Metals						
Arsenic	25	ppb	**54**	**41**	**47**	**65**
Barium	1,000	ppb	**4,960**	**3,630**	**4,110**	**5,620**
Beryllium	3	ppb	**24**	**19**	**17**	**28**
Cadmium	5	ppb	**14**	**9**	**10**	**17**
Chromium	50	ppb	**304**	**236**	**710**	**559**
Copper	200	ppb	**2,260**	**1,830**	**1,740**	**2,400**
Iron	300	ppb	**264,000**	**191,000**	**349,000**	**376,000**
Lead	25	ppb	**408.00**	**160**	**347**	**535**
Magnesium	35,000	ppb	**90,500**	**75,400**	**128,000**	**146,000**
Manganese	300	ppb	**71,100**	**41,700**	**52,000**	**84,700**
Nickel	100	ppb	**1,160**	**880**	**754**	**1,330**
Sodium	20,000	ppb	**226,000**	**148,000**	**165,000**	**177,000**
Thallium	0.5	ppb	ND	ND	**1**	ND

Notes:

Bold and shaded yellow value indicates concentration exceeds NY-AWQS

NY-AWQS = NYSDEC Division of Technical and Operational Guidance Series (TOGS) 1.1.1 Ambient Water Quality Standards

ND = Not detected

ppb = parts-per-billion

Table 4. Summary of Volatile Organic Compounds in Soil Vapor
260 West 126th Street - New York, NY
BCP Site No. TBD

LOCATION	Units	SG1	SG2	SG3	SG4	SG5
SAMPLING DATE		11/18/2016	11/18/2016	11/18/2016	11/18/2016	11/18/2016
LAB SAMPLE ID		BV88458	BV88456	BV88457	BV88455	BV88454
		Qual	Qual	Qual	Qual	Qual
Volatile Organic Compounds						
Trichloroethene	ug/m^3	0.38	ND	ND	0.27	0.62
cis-1,2-Dichloroethene	ug/m^3	ND	ND	ND	ND	ND
1,1-Dichloroethene	ug/m^3	ND	ND	ND	ND	ND
Carbon tetrachloride	ug/m^3	0.52	0.34	0.32	0.35	0.31
Tetrachloroethene	ug/m^3	11.3	5.24	3.99	7.25	16.5
1,1,1-Trichloroethane	ug/m^3	ND	ND	ND	ND	ND
Methylene chloride	ug/m^3	ND	ND	ND	ND	ND
Vinyl chloride	ug/m^3	ND	ND	ND	ND	ND
Benzene	ug/m^3	2.64	2.88	1.98	3.29	11.3
Ethylbenzene	ug/m^3	3.95	1.38	1.28	1.89	1.94
Cyclohexane	ug/m^3	15.2	ND	ND	ND	3.29
1,2,4-Trimethylbenzene	ug/m^3	4.69	1.39	ND	2.2	2.14
1,3,5-Trimethylbenzene	ug/m^3	1.29	ND	ND	ND	ND
o-Xylene	ug/m^3	4.95	1.73	1.64	2.37	2.48
p/m-Xylene	ug/m^3	13.6	5.81	5.12	6.64	6.68
Heptane	ug/m^3	2.58	1.05	ND	1.14	1.45
Hexane	ug/m^3	6.73	2.03	ND	1.68	16.1
Toluene	ug/m^3	16.3	8.78	16.5	15.1	15.3

Notes:

ND = Not detected

ug/m^3 = micrograms per cubic meter

Appendix A
Previous Reports


PHASE I
ENVIRONMENTAL SITE ASSESSMENT REPORT

OCTOBER 2016

260 West 126th Street, Manhattan, NY

Block 1931, Lot No. 56

EBC Project No: BGP1601

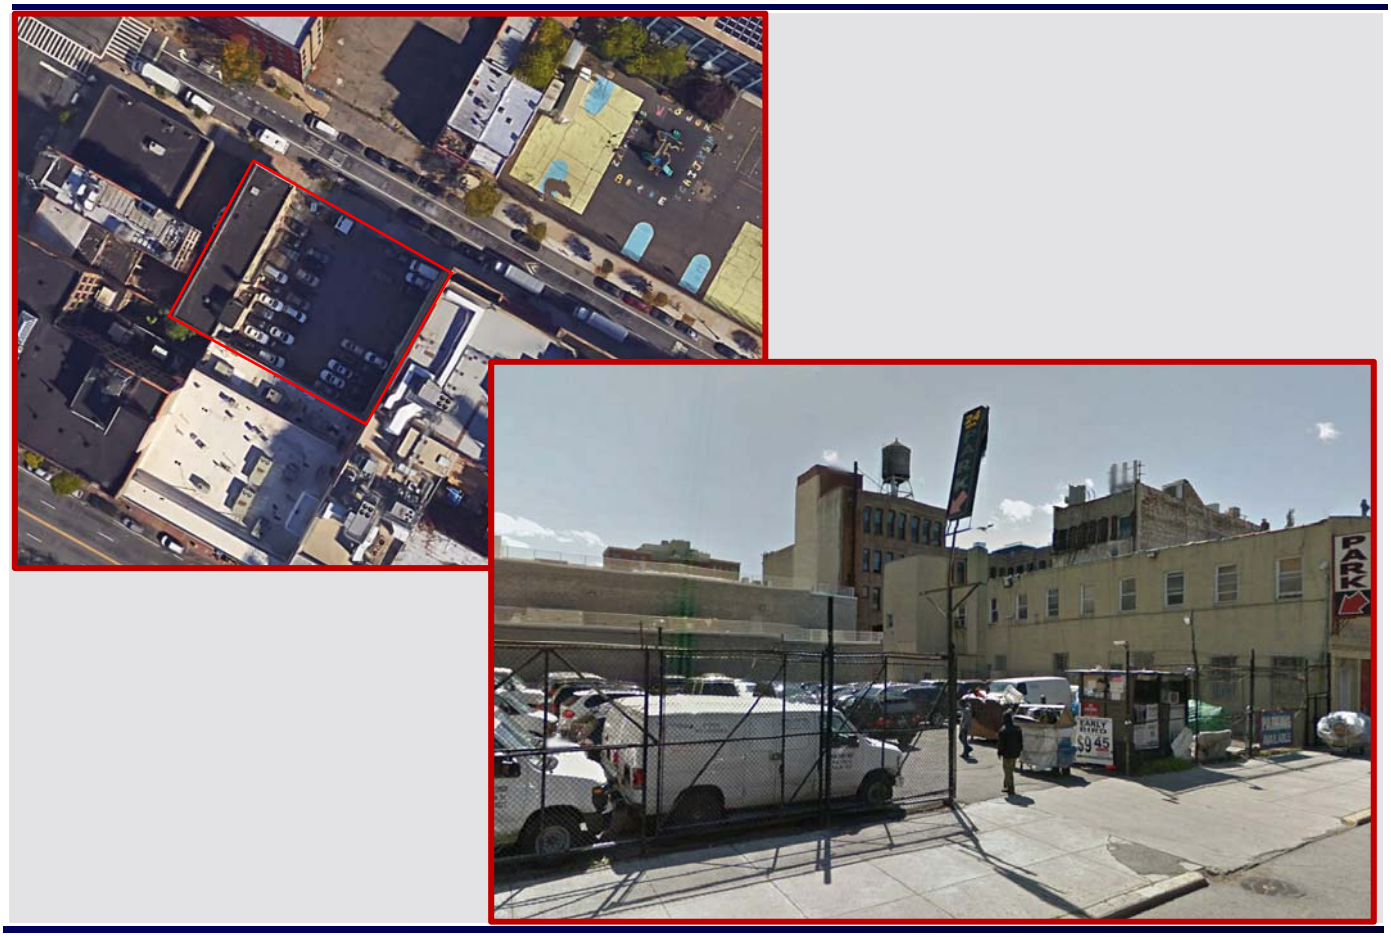

Prepared for:

Abraham Rosenfeld
Velocity Framers
5014 16th Avenue, Suite 468
Brooklyn, New York, 11204

EBC
ENVIRONMENTAL BUSINESS CONSULTANTS
1808 Middle Country Road. Ridge, New York 11961
Phone: 631.504.6000 Fax: 631.924.2870

TABLE OF CONTENTS

EXECUTIVE SUMMARY iii
1.0 INTRODUCTION 1
1.1 Purpose 1
1.2 Scope of Services 1
1.3 Significant Assumptions 1
1.4 Limitations and Exceptions 2
1.5 Special Terms and Conditions 3
1.6 User Reliance 3
2.0 PROPERTY DESCRIPTION AND PHYSICAL SETTING 4
2.1 Location and Legal Description 4
2.2 Site Characteristics 4
2.2.1 Utilities *5*
2.3 Physical Setting 5
2.3.1 Surface Water *5*
2.3.2 Soils *5*
2.3.3 Groundwater *6*
2.3.4 Radon Risk *6*
3.0 PROPERTY USAGE 7
3.1 Current Property Usage 7
3.2 Current Usage of Adjoining/Surrounding Properties 7
3.3 Historical Usage of Site and Surrounding Properties 8
3.3.1 Sanborn Fire Insurance Maps - Site and Adjacent Properties *8*
3.3.2 City Directory Listings *10*
3.3.3 Aerial Photographs *11*
3.3.4 Historical Topographic Maps *11*
4.0 USER PROVIDED INFORMATION 14
4.1 Title Records 14
4.2 Environmental Liens 14
4.3 Specialized Knowledge 14
4.4 Commonly Known or Reasonably Ascertainable Information 14
4.5 Valuation Reduction for Environmental Issues 14
4.6 Owner, Property Manager and Occupant Information 14
4.7 Reason for Performing Phase I ESA 14
5.0 RECORDS REVIEW 15
5.1 Standard Environmental Record Sources 15
5.1.1 Federal Databases *15*
5.1.2 New York State Databases *18*
5.1.3 EDR Vapor Encroachment Screen *25*
5.2 Additional Environmental Record Sources 25
5.2.1 Local Agency Review *25*
5.2.2 New York City Department of Finance *26*
5.2.3 New York City Department of Buildings *26*
5.2.4 Previous Environmental Reports *27*
5.2.5 Historic Zoning Map *27*
5.2.6 Activity and Use Limitations *27*

6.0 SITE RECONNAISSANCE 29
6.1 Methodology and Limiting Conditions 29
6.2 Observations 29
6.4 Hazardous and Non-Hazardous Chemical Storage and Disposal 29
6.5 Underground Injection Control (UIC) Structures 29
6.6 Polychlorinated Biphenyls (PCBs) 30
6.7 Asbestos 31
6.8 Lead-Based Paint (LBP) 31
6.9 Mold 31
6.10 Wetlands 32
7.0 INTERVIEWS 33
7.1 Site Owner 33
7.2 Occupants 33
7.3 Local Government Officials 33
8.0 FINDINGS AND OPINIONS 34
9.0 CONCLUSIONS AND RECOMMENDATIONS 35
11.0 ADDITIONAL SERVICES 37
12.0 REFERENCES 38
13.0 SIGNATURE OF ENVIRONMENTAL PROFESSIONAL 39

TABLES

Surrounding Property Usage
Site Historical Usage
Surrounding Area Historical Usage
Federal Databases Searched
New York State Databases Searched

FIGURES

FIGURE 1 Site Location Map
FIGURE 2 Lot Diagram
FIGURE 3 Tax Map
FIGURE 4 Site Aerial
FIGURE 5A Zoning Map

APPENDICES

APPENDIX A Site Photographs
APPENDIX B Local Agency Information
APPENDIX C Sanborn Maps
APPENDIX D Historic City Directory Search
APPENDIX E Historical Aerial Photographs
APPENDIX F Historical Topographic Maps
APPENDIX G Radius Map Report
APPENDIX H EDR Vapor Encroachment Screen (VEC)

EXECUTIVE SUMMARY

Environmental Business Consultants (EBC) prepared this Phase I Environmental Site Assessment (ESA) for the following property on behalf of Velocity Framers: 260 West 126th Street, New York, NY 10027. The purpose of the Phase I ESA is to identify and evaluate the presence of recognized environmental conditions at the Site. Recognized environmental conditions (RECs) are the presence or likely presence of any hazardous substance or petroleum product under conditions that indicate an existing release, a past release or material threat of a release of any hazardous substance or petroleum product into structures on the property or into the ground, groundwater or surface water of the property.

The work was conducted in accordance with the American Society for Testing and Materials (ASTM) Standard E 1527-13 (Standard Practices for Environmental Site Assessment: Phase I Environmental Site Assessment Process), 40 CFR Part 312 (Standards and Practices for All Appropriate Inquiry; Final Rule), and EBC's proposal for services.

The Site consists of a single tax lot on the south side of West 126th Street, approximately 120 feet to the east side of Frederick Douglass Boulevard (formerly Eighth Avenue) and approximately 570 feet to the west of Adam C Powell Boulevard in the Harlem neighborhood of the Borough of Manhattan, City of New York. The street address associated with the Site is 260 West 126th Street, Manhattan, NY 10027 and is identified as Block 1931 and Lot 56 on the New York City (NYC) Tax Map. The lot is rectangle-shaped, has 125 feet of street frontage along West 126th Street and extends approximately 100 feet back away from the street covering a12,490 s.f. area. The Site is currently developed with a two-story church building with a 2,725 sf footprint on the west side of the Site and the remainder of the Site is paved and used as a parking lot. According to New York City Department of Planning records, the Site is designated a public facility or institution use which reflects the most recent operations at the Site. The onsite building is currently by Thomas Memorial Wesleyan Methodist Church.

Site history was based on the review of Sanborn® fire insurance maps, aerial photos, city directory listings, historic topographic maps and available online records. According to the review these historic documents, it is known that the Site has been developed since at least 1902. In 1902, the Site was divided into six separate tax parcels with six tightly grouped 4-story residential buildings present on the north side of the Site along W. 126th Street. The western and southern adjacent buildings were

occupied by a hotel complex (Hotel Minot) and the eastern adjacent property was undeveloped in 1902. The surrounding vicinity was primarily developed with tightly grouped residences and apartment buildings with storefronts present along on the ground floor along a grid of city streets. Commercial and community structures included music hall, opera house, performing arts center, two hotels, cafes, wagon repair shops and a couple storage warehouses in 1902. The Site, adjacent and surrounding vicinity remained generally unchanged through 1912 however, the property on the west side of the Site was now used to store lumber, the western adjacent properties included Hotel Braddock, a paint shop and offices and the southern adjacent properties were occupied by offices of Bishop Building and the eastern adjacent property remained undeveloped. By 1951 the Site was mostly undeveloped except for the western portion of the Site where a 4-story storefront building with lumber storage remained. The western and southern adjacent properties remained unchanged and the eastern adjacent property was now occupied by the Apollo Theatre. Several other theatres and performing arts facilities were present to the east-southeast of the Site at this time. By 1976 a church was present on the west side of the Site and the remainder of the Site was undeveloped. This is consistent with the current layout of the Site; however, the Site remained divided into six separate lots. A 1962 Certificate of Occupancy indicates the presence of the current two-story church building. This is the oldest record indicating the age of the onsite building that was encountered while preparing this Phase I ESA. The Apollo Theatre remained adjacent to the east, Hotel Braddock remained adjacent to the west and the Bishop Building and associated offices remained adjacent to the south. The surrounding vicinity had changed significantly at this time and was now occupied by several large structures including churches, large apartment complex buildings, department stores and schools amongst several tightly grouped mixed-use buildings with storefronts on the ground floor and residential apartments above. The Site has remained generally unchanged through the current day with a two-story church building on the west side and licensed parking on the east side of the Site. The adjacent properties are primarily commercial at this time and include a discount household electric components store, H&R Block and Amsterdam News to the west, Duane Reade to the southwest, Red Lobster to the south and Apollo Theatre to the east and southeast.

RECOGNIZED ENVIROMENTAL CONDITIONS

Based upon reconnaissance of the subject site and surrounding properties, and review of historical records and regulatory agency databases, no Recognized Environmental Conditions (RECs) were identified for the Site. However, three (3) other environmental concerns (non-RECs) were identified and are summarizes as follows:

Additional Environmental Concerns (non-RECs)

- The Site has an E-Designation (E-201) for Hazardous Materials, Noise and Air on April 30, 2008 as a result of the 125th Street Corridor Rezoning and Related Actions. The HazMat E-Designation requires a Phase I and Phase II Testing Protocol. The Air E-Designation requires that any new residential and/or commercial development must endure that the heating, ventilation and air conditioning (HVAC) stacks are located at least 79 and 63 feet for No. 4 fuel oil and No. 2 fuel oil from the lot lines or use natural gas as the type of fuel for space heating and hot water systems to avoid any potential significant adverse air quality impacts. The Noise E-Designation requires a 40dBA attenuation level for indoor spaces.
- Due to the age of the onsite building, the potential for the presence of asbestos-containing materials (ACMs) is considered likely. Specifically, asphaltic roofing materials, adhesives, plasters and exterior use caulks commonly contain asbestos in older and newer buildings alike. EBC recommends conducting an ACM survey to identify building materials and components with asbestos content prior to demolition or disturbance.
- Due to the age of the onsite buildings, the potential for the presence of lead-based paint (LBP) is also considered likely. No significantly damaged or peeling paints were identified; however, LBP may be present in hidden or inaccessible portions of the Site. Additionally, no children currently reside at the Site which greatly reduces the risks associated with the potential presence of LBP. EBC recommends conducting a lead survey to evaluate the presence of LBP at the Site prior to demolition or disturbance.

1.0 INTRODUCTION

1.1 Purpose

Environmental Business Consultants (EBC) prepared this Phase I Environmental Site Assessment (ESA) for the following property on behalf of Velocity Framers: 260 West 126th Street, New York, NY 10027. The purpose of the Phase I ESA was to identify and evaluate the presence of recognized environmental conditions at the Site. Recognized environmental conditions are the presence or likely presence of any hazardous substance or petroleum product under conditions that indicate an existing release, a past release or material threat of a release of any hazardous substance or petroleum product into structures on the property or into the ground, groundwater or surface water of the property.

1.2 Scope of Services

The assessment consisted of a visual inspection of the site and surrounding areas, interviews, a review of historical information and maps, and a review of pertinent local, state, federal and facility records. Environmental Data Resources (EDR) of Southport, Connecticut, provided the following information: a computerized database search of environmental compliance records of sites within an ASTM standard radius of the property, a Sanborn fire insurance map search, and a historical telephone directory search.

EBC reviewed the environmental database report compiled by EDR as a part of the assessment. The purpose of the review was to identify reported listings for the Site or other properties in the site vicinity. Databases reviewed included federal and state lists of known or suspected contaminated sites, lists of known handlers or generators of hazardous waste, lists of known waste disposal facilities, and lists of aboveground and underground storage tanks (ASTs and USTs). EBC's review of the database has been incorporated into this report along with a copy of the EDR report.

The work was conducted in accordance with the American Society for Testing and Materials (ASTM) Standard E 1527-13 (Standard Practices for Environmental Site Assessment: Phase I Environmental Site Assessment Process), 40 CFR Part 312 (Standards and Practices for All Appropriate Inquiry; Final Rule), and EBC's proposal for services.

1.3 Significant Assumptions

EBC has made the following assumptions in the preparation of this report:

1. Groundwater – Based upon an average surface elevation of 29 feet above mean sea level (amsl), the depth to groundwater at the Site is approximately 20-25 feet below grade surface (bgs). The surface topography of the Site gently slopes to the east towards the Harlem River (0.82mi E) and northwest towards the Hudson River (0.85mi NW). Groundwater is expected to flow in a general easterly direction, consistent with the regional trend. However, there may be some fluctuations.
2. Regulatory Records Information – EBC assumes that all information provided by EDR regarding the regulatory status of facilities within the ASTM Standard approximate minimum search distance is complete, accurate and current.
3. Other - EBC assumes that all information provided through interviews is complete and unbiased.

1.4 Limitations and Exceptions

The conclusions presented in this report are professional opinions based on the data described in this report. These opinions have been arrived at in accordance with currently accepted engineering and hydrogeologic standards and practices applicable to this location, and are subject to the following inherent limitations:

1. The data presented in this report are from visual inspections, examination of records in the public domain, and interviews with individuals having information about the site. The passage of time, manifestation of latent conditions, or occurrence of future events may require further exploration of the site, analysis of data, and re-evaluation of the findings, observations, and conclusions presented in this report.
2. The data reported and the findings, observations, and conclusions expressed are limited by the scope of work. The scope of work was defined by the request of the client.
3. No warranty or guarantee, whether expressed or implied, is made with respect to the data reported, findings, observations, or conclusions. These are based solely upon site conditions in existence at the time of the investigation, and other information obtained and reviewed by EBC.
4. EBC's Phase I ESA report presents professional opinions and findings of a scientific and technical nature. While attempts were made to relate the data and findings to applicable environmental laws and regulations, the report shall not be construed to offer legal opinion or representations as to the requirements of, nor compliance with, environmental laws, rules, or

regulations, or policies of federal, state, or local government agencies. EBC does not assume liability for financial or other losses or subsequent damage caused by or related to any use of this document.

5. The conclusions presented in this report are professional opinions based on data described in this report. They are intended only for the purpose, site location, and project indicated. This report is not a definitive study of contamination at the site and should not be interpreted as such.
6. This report is based, in part, on information supplied to EBC by third-party sources. While efforts have been made to substantiate this third-party information, EBC cannot attest to the completeness or accuracy of information provided by others.

1.5 Special Terms and Conditions

Authorization to perform this assessment was given by a proposal for services between Velocity Framers and EBC.

1.6 User Reliance

This report was prepared for the exclusive use of Velocity Framers. No other party may use the report without the written authority of Velocity Framers and EBC.

2.0 PROPERTY DESCRIPTION AND PHYSICAL SETTING

2.1 Location and Legal Description

The Site consists of a single tax lot on the south side of West 126th Street, approximately 120 feet to the east side of Frederick Douglass Boulevard (formerly Eighth Avenue) and approximately 570 feet to the west of Adam C Powell Boulevard in the Harlem neighborhood of the Borough of Manhattan, City of New York. The street address associated with the Site is 260 West 126th Street, Manhattan, NY 10027 and is identified as Block 1931 and Lot 56 on the New York City (NYC) Tax Map. The lot is rectangle-shaped, has 125 feet of street frontage along West 126th Street and extends approximately 100 feet back away from the street covering a 12,490 s.f. area.

Records were obtained from the New York City Registrar on October 17, 2016, including copies of property transaction records for the Site dating back to 1973. A copy of all of the information obtained is attached in **Appendix B**.

The property transaction information for the Site is listed below:

- September 25, 1973 – Contract of sale between Ms. Beatrice Berle and Freedom National Bank;
- March 17, 2004 – Judgment between Thomas Memorial Wesleyan Methodist Church and Harlem Commonwealth Council, Inc;

2.2 Site Characteristics

The Site is currently developed with a two-story church building with a 2,725 sf footprint on the west side of the Site and the remainder of the Site is paved and used as a parking lot. According to New York City Department of Planning records, the Site is designated a public facility or institution use which reflects the most recent operations at the Site. The onsite building is currently occupied by Thomas Memorial Wesleyan Methodist Church. The two-story building is painted tan, has block/brick and mortar exterior walls, a stucco-finished facade and a flat asphaltic rooftop. A chainlink security fence is present along 126th Street, containing the paved parking area on the east side of the property.

Photographs taken during of the Site during the site inspection are attached in **Appendix A**.

2.2.1 Utilities

The Site is equipped with electric service provided by Con Edison of New York, natural gas provided by National Grid, telephone, cable and internet service. Additionally, the Site is connected to the NYC municipal sewer system.

2.3 Physical Setting

The topography of the Site and surrounding area was reviewed from the United States Geological Survey (USGS) 7.5-minute series topographic map for the Manhattan, New York (NY) Quadrangle (**Figure 3**), which indicates that the Site has a topographic elevation of approximately 29 feet above mean sea level (amsl). The Site is relatively flat with the general topographic gradient sloping to the east towards the Harlem River and northwest towards the Hudson River.

2.3.1 Surface Water

The nearest surface water bodies include the Harlem River, present 0.82 miles to the east and the Hudson River, present approximately1 mile to the west of the Site.

2.3.2 Soils

The U.S. Department of Agriculture's (USDA) Soil Conservation Service (SCS) leads the National Cooperative Soil Survey (NCSS) and is responsible for collecting, storing, maintaining and distributing soil survey information for privately owned lands in the United States. Soil maps, based on the State Soil Geographic (STATSGO) Database, are compiled by generalizing more detailed Soil Survey Geographic (SSURGO) database maps.

According to the STATSGO data, the soil component in the vicinity of the Site is identified as Urban Land and is described as having a variable surface texture. The STATSGO database states that additional subordinant soil types may be present in the general vicinity of the Site. These soil types are described as mainly loamy sand and silt loam. Deeper soil types consist of very gravelly, loamy sand, unweathered bedrock and stratified sandy loam.

Additional information regarding the soil classification is also included in on Page A-4 of the Environmental Data Resources, Inc. (EDR) database report (**Appendix E**).

2.3.3 Groundwater

Estimated groundwater levels and flow directions may vary due to seasonal fluctuations in precipitation, local usage demands, geology, underground structures, or de-watering operations. Generally, groundwater flow typically mimics surface topography and will also tend to flow towards nearby bodies of water. Information contained in the EDR database report, the USGS Water-Table and Potentiometric-Surface Altitudes in the Upper Glacial, Magothy and Lloyd Aquifers Beneath Long Island, March-April 2006, the USGS web site and topographic map were used to estimate groundwater depth and flow direction.

Based upon a surface elevation of 29 feet, the depth to groundwater in the vicinity of the Site is approximately 20-25 feet below grade surface (bgs). Groundwater is expected to flow to the east and/or northwest consistent with the regional topography and proximity to nearby surface water bodies.

2.3.4 Radon Risk

Radon is a colorless, radioactive, inert gas formed by the decay of radium and may be present in soils and rocks containing granite, shale, phosphate and pitchblende. The radon levels for September 2014 obtained from the website of New York State Department of Health indicates that the Kings County area is not a radon risk area. Test results from the New York State Department of Health (NYSDOH) radon survey indicate average radon concentrations of 2.44 pCi/L for nearly 400 homes screened. Out of the 400 homes screened, 392 homes had radon concentrations of less than 4 pCi/L. Based on this data, radon does not likely represent an environmental concern.

3.0 PROPERTY USAGE

3.1 Current Property Usage

The Site consists of a single tax lot on the south side of West 126th Street, approximately 120 feet to the east side of Frederick Douglass Boulevard (formerly Eighth Avenue) and approximately 570 feet to the west of Adam C Powell Boulevard in the Harlem neighborhood of the Borough of Manhattan, City of New York. The street address associated with the Site is 260 West 126th Street, Manhattan, NY 10027 and is identified as Block 1931 and Lot 56 on the New York City (NYC) Tax Map. The lot is rectangle-shaped, has 125 feet of street frontage along West 126th Street and extends approximately 100 feet back away from the street covering a12,490 square foot sf area.

The Site is currently developed with a two-story church building with a 2,725 sf footprint on the west side of the Site and the remainder of the Site is paved and used as a parking lot. According to New York City Department of Planning records, the Site is designated a public facility or institution use which reflects the most recent operations at the Site. The onsite building is currently occupied by Thomas Memorial Wesleyan Methodist Church. The two-story building is painted tan, has block/brick and mortar exterior walls, a stucco-finished facade and a flat asphaltic rooftop. A chain-link security fence is present along 126th Street, containing the paved parking area on the east side of the property.

A review of New York City Department of Buildings (NYCDOB) records and the NYC Department of City Planning Zoning map indicates that the Site is zoned commercial C4-4D, is occupied by an institutional use facility and has a M1-Church/Synagogue (**Figure 5A**).

3.2 Current Usage of Adjoining/Surrounding Properties

A summary of the uses of the surrounding/adjacent properties is described below. Photos of the exterior of adjacent properties are attached in **Appendix A**.

Surrounding Property Usage

Direction	Property Description
North	West 126th Street followed by an undeveloped/vacant property (Lots 5, 6 &7) with a two-story 2-3 story plumber/contractors building and a 2-story church (259-261 W. 126th Street) to the northeast and a 5-story residential building to the northwest (271 W. 126th Street).
South	A 2-story commercial building currently occupied by a Red Lobster and a Banana Republic (261 W. 125th Street).
East	A 5-story residential building (260 W. 126th Street).

West	A 1-story commercial building occupied by True Discount LLC. and H&R Block (2342 Frederick Douglas Boulevard)and a 4-story mixed use building with offices on the first two floors and residential apartments above (2338 Frederick Boulevard).

3.3 Historical Usage of Site and Surrounding Properties

Historical sources researched to determine past usage of the Site and surrounding properties are as follows:

Sanborn Fire Insurance Maps - Sanborn fire insurance maps for the Site and surrounding area were reviewed for the years 1902, 1912, 1951, 1976, 1978, 1980, 1985, 1986, 1988, 1989, 1991, 1992, 1993, 1994, 1995, 1996, 2001, 2002, 2003, 2004 and 2005. The review is summarized in Section 3.3.1. Copies of Sanborn maps are included as **Appendix C**.

City Directory Abstract - A directory of historical telephone listings at the Site and surrounding properties were reviewed from approximately five year intervals for the years through 2013. The review is summarized in Sections 3.3.2 below. A copy of the City Directory is included in **Appendix D**.

Aerial Photographs - Historic aerial photographs of the Site and surrounding properties were reviewed from approximately five year intervals for the years 1924 through 2011. The review is summarized in Sections 3.3.3 below. A copy of the Aerial Photos is included in **Appendix E**.

3.3.1 Sanborn Fire Insurance Maps - Site and Adjacent Properties

The historical usage of the Site and adjacent properties, identified through Sanborn map review, is summarized below:

1902

Subject Site: In 1902, the Site was divided into six separate tax parcels with six tightly grouped 4-story residential buildings present on the north side of the Site along W. 126th Street.

Adjacent Properties: The western and southern adjacent buildings were occupied by a hotel complex (Hotel Minot) and the eastern adjacent property was undeveloped in 1902. The surrounding vicinity was primarily developed with tightly grouped residences and apartment buildings with storefronts present along on the ground floor along a grid of city streets. Commercial and community structures included music hall, opera house, performing arts center, two hotels, cafes, wagon repair shops and a couple storage warehouses in 1902.

1912

Subject Site: The Site remained generally unchanged.

Adjacent Properties: Adjacent properties and surrounding vicinity remained generally unchanged through 1912 however, the property on the west side of the Site was now used to store lumber, the western adjacent properties included Hotel Braddock, a paint shop and offices and the southern adjacent properties were occupied by offices of Bishop Building and the eastern adjacent property remained undeveloped.

1951

Subject Site: By 1951 the Site was mostly undeveloped except for the western portion of the Site where a 4-story storefront building with lumber storage remained.

Adjacent Properties: The western and southern adjacent properties remained unchanged in comparison to 1912 and the eastern adjacent property was now occupied by the Apollo Theatre. Several other theatres and performing arts facilities were present to the east-southeast of the Site at this time.

1976

Subject Site: By 1976 a church was present on the west side of the Site and the remainder of the Site was undeveloped. This is consistent with the current layout of the Site; however, the Site remained divided into six separate lots.

Adjacent Properties: The Apollo Theatre remained adjacent to the east, Hotel Braddock remained adjacent to the west and the Bishop Building and associated offices remained adjacent to the south. The surrounding vicinity had changed significantly at this time and was now occupied by several large structures including churches, large apartment complex buildings, department stores and schools amongst several tightly grouped mixed-use buildings with storefronts on the ground floor and residential apartments above.

1978-2007

Subject Site: The Site has remained generally unchanged from 1976 through the current day with a two-story church building on the west side and licensed parking on the east side of the Site.

Adjacent Properties: The adjacent properties and surrounding vicinity remained generally unchanged from 1976 through the current day. The adjacent properties are primarily commercial at this time and include a discount household electric components store, H&R Block and Amsterdam News to the west, Duane Reade to the southwest, Red Lobster to the south and Apollo Theatre to the east and southeast.

3.3.2 City Directory Listings

EDR conducted a search and provided copies of available historical city directory listings for the subject and adjacent properties. The historical city directory listings (**Appendix D**) were reviewed, to identify information regarding past uses of the subject and surrounding properties to determine if historical usage represented a REC to the subject property.

Historical city directory information is summarized as follows:

Date	Property Information
1920	**Subject Property:** Residential Listings **Adjacent Properties:** Residential & Commercial Listings
1923	**Subject Property:** Not Listed **Adjacent Properties:** Residential & Commercial Listings
1927	**Subject Property:** Residential Listings **Adjacent Properties:** Residential & Commercial Listings
1931	**Subject Property:** Not Listed **Adjacent Properties:** Residential & Commercial Listings
1934	**Subject Property:** Not Listed **Adjacent Properties:** Residential& Commercial Listings
1938	**Subject Property:** Not Listed **Adjacent Properties:** Residential & Commercial Listings
1942	**Subject Property:** Not Listed **Adjacent Properties:** Residential & Commercial Listings
1947	**Subject Property:** Not Listed **Adjacent Properties:** Residential & Commercial Listings
1950	**Subject Property:** Not Listed **Adjacent Properties:** Residential & Commercial Listings
1956	**Subject Property:** Not Listed **Adjacent Properties:** Residential & Commercial Listings
1958	**Subject Property:** Not Listed **Adjacent Properties:** Residential & Commercial Listings
1963	**Subject Property:** Not Listed **Adjacent Properties:** Residential & Commercial Listings
1968	**Subject Property:** Not Listed **Adjacent Properties:** Residential & Commercial Listings
1973	**Subject Property:** Not Listed **Adjacent Properties:** Residential & Commercial Listings

1978	**Subject Property:** Not Listed **Adjacent Properties:** Residential & Commercial Listings
1983	**Subject Property:** Not Listed **Adjacent Properties:** Residential & Commercial Listings
1988	**Subject Property:** Not Listed **Adjacent Properties:** Residential & Commercial Listings
1993	**Subject Property:** Not Listed **Adjacent Properties:** Residential & Commercial Listings
1996	**Subject Property:** Not Listed **Adjacent Properties:** Residential & Commercial Listings
1998	**Subject Property:** Not Listed **Adjacent Properties:** Residential & Commercial Listings
2000	**Subject Property:** Not Listed **Adjacent Properties:** Residential & Commercial Listings
2006	**Subject Property:** Not Listed **Adjacent Properties:** Residential & Commercial Listings
2008	**Subject Property:** Not Listed **Adjacent Properties:** Residential & Commercial Listings
2013	**Subject Property:** Not Listed **Adjacent Properties:** Residential & Commercial Listings

Information regarding additional surrounding properties identified on the City Directory search is included with the search in **Appendix D**. The review of City Directory listings indicates the Site was occupied by private individuals for residential purposes in 1920 and 1927. No other information regarding the Site can be determined .

3.3.3 Aerial Photographs

EBC reviewed aerial photographs for the following years; 1924, 1945, 1951, 1954, 1961, 1966, 1974, 1984, 1991, 1995, 2006, 2008, 2009 and 2011 from EDR. In 1924, the Site appears to be developed with structure(s) present along W. 126th Street. This is consistent with Sanborn Insurance Map data from the same era. A 1945 aerial appears to show the Site developed in the same configuration; however, due to the quality, detailed information cannot be determined. By 1951, there is only one structure present on the west side of the Site and the eastern portion is undeveloped. Several vehicles can be seen parked on the undeveloped parking area on the west side of the Site in the 1954 aerial. The Site remained generally unchanged with a building present on the west side of the lot and the majority of the Site to the east being used as a paved parking lot through 2011. A copy of the aerial photograph images is provided in **Appendix E**.

3.3.4 Historical Topographic Maps

1897 - 1947 (15-Minute)

Subject Site:

Due to the scale of these maps, detailed information regarding the Site cannot be determined. However, the Site appears to be developed.

Adjacent properties:

The surrounding vicinity appears developed with several structures along a grid of city streets.

1956 - 1997 (7.5-Minute)

Subject Site:

The Site is incorporated into an area which is shaded pink indicating an area of increased urban development. No detailed information regarding the Site can be determined.

Adjacent properties:

The surrounding vicinity is also shaded pink indicating an area of increased urban development. Additionally, several large roadways and large, institutional facilities, parks and large apartment complexes are present at this time.

2013 & 2014 (7.5-Minute)

Subject Site:

No detailed information, not even structures or shading at the Site is shown.

Adjacent properties:

A grid of city streets are shown in the surrounding vicinity with a localized strip of large roadways (main urban arteries) present to the east of the Site along the Bronx/Harlem border. Several schools, hospitals/clinics and parks are shown in the surrounding vicinity.

The review of historic topographic maps did not indicate the presence of any onsite RECs, nor any adjacent properties of particular concern. A copy of topographic maps is provided in **Appendix F**.

3.4 Site History Summary

Site history was based on the review of Sanborn® fire insurance maps, aerial photos, city directory listings, historic topographic maps and available online records. According to the review these historic documents, it is known that the Site has been developed since at least 1902. In 1902, the Site was

divided into six separate tax parcels with six tightly grouped 4-story residential buildings present on the north side of the Site along W. 126th Street. The western and southern adjacent buildings were occupied by a hotel complex (Hotel Minot) and the eastern adjacent property was undeveloped in 1902. The surrounding vicinity was primarily developed with tightly grouped residences and apartment buildings with storefronts present along on the ground floor along a grid of city streets. Commercial and community structures included music hall, opera house, performing arts center, two hotels, cafes, wagon repair shops and a couple storage warehouses in 1902. The Site, adjacent and surrounding vicinity remained generally unchanged through 1912 however, the property on the west side of the Site was now used to store lumber, the western adjacent properties included Hotel Braddock, a paint shop and offices and the southern adjacent properties were occupied by offices of Bishop Building and the eastern adjacent property remained undeveloped. By 1951 the Site was mostly undeveloped except for the western portion of the Site where a 4-story storefront building with lumber storage remained. The western and southern adjacent properties remained unchanged and the eastern adjacent property was now occupied by the Apollo Theatre. Several other theatres and performing arts facilities were present to the east-southeast of the Site at this time. By 1976 a church was present on the west side of the Site and the remainder of the Site was undeveloped. This is consistent with the current layout of the Site; however, the Site remained divided into six separate lots. A 1962 Certificate of Occupancy indicates the presence of the current two-story church building. This is the oldest record indicating the age of the onsite building that was encountered while preparing this Phase I ESA. The Apollo Theatre remained adjacent to the east, Hotel Braddock remained adjacent to the west and the Bishop Building and associated offices remained adjacent to the south. The surrounding vicinity had changed significantly at this time and was now occupied by several large structures including churches, large apartment complex buildings, department stores and schools amongst several tightly grouped mixed-use buildings with storefronts on the ground floor and residential apartments above. The Site has remained generally unchanged through the current day with a two-story church building on the west side and licensed parking on the east side of the Site. The adjacent properties are primarily commercial at this time and include a discount household electric components store, H&R Block and Amsterdam News to the west, Duane Reade to the southwest, Red Lobster to the south and Apollo Theatre to the east and southeast.

4.0 USER PROVIDED INFORMATION

4.1 Title Records

A record of the deeds for the Site is discussed in Section 2.1.

4.2 Environmental Liens

An environmental lien is a charge, security or encumbrance upon title to a property to secure the payment of a cost, damage, debt, obligation, or duty arising out of response actions, cleanup or other remediation of hazardous substances or petroleum products upon a property, including, but not limited to, liens imposed pursuant to CERCLA 42 USC § 9607 (1) & 9607(r) and similar state and local laws.

No environmental liens were noted.

4.3 Specialized Knowledge

The user did not provide EBC with any specialized knowledge regarding the Site.

4.4 Commonly Known or Reasonably Ascertainable Information

EBC was not provided with any commonly known or reasonably ascertainable information.

4.5 Valuation Reduction for Environmental Issues

The user has not made EBC aware of any valuation reduction regarding the sale price of the property.

4.6 Owner, Property Manager and Occupant Information

According to New York City Department of Finance records, the current owner of the Site is identified as The Thomas Memorial Wesleyan Church.

4.7 Reason for Performing Phase I ESA

The Phase I ESA was performed to identify recognized environmental conditions at the Site as part of the due diligence to support the acquisition of the property involving Velocity Framers.

5.0 RECORDS REVIEW

5.1 Standard Environmental Record Sources

Environmental Data Resources (EDR) of Southport, Connecticut was retained to provide a computerized database search of the project area within an ASTM-standard radius of the Site. A list of the databases searched and the search radius is shown on the summary table below. EBC reviewed the database output to determine if the property appears on any of the regulatory agency lists. Detailed information concerning each database list is provided in the EDR report (**Appendix E**). A summary of standard environmental record sources researched is as follows:

5.1.1 Federal Databases

The table below summarizes the Federal databases that were searched.

Federal Databases Searched

Agency	Listing Name or Database Searched	Abbreviation	Search Distance
USEPA	National Priority List	NPL	1.0 mile
USEPA	National Priority List Deletions	Delisted NPL	1.0 mile
USEPA	Comprehensive Environmental Response Compensation and Liability Act Registry	CERCLIS	0.5 mile
USEPA	CERCLIS No Further Remedial Action Planned	CERCLIS-NFRAP	0.5 mile
USEPA	Resource Conservation and Recovery Act Corrective Action Activity	CORRACTS	1.0 mile
USEPA	Resource Conservation and Recovery Act Treatment/Storage/Disposal Facilities	RCRA TSD	0.5 mile
USEPA	Resource Conservation and Recovery Act Small/Large Quantity Hazardous Waste Generators	RCRA SQG/LQG	Site and Adjoining
USEPA	Federal Institutional/Engineering Control registries	US INST/ENG Controls	Site
USEPA	Emergency Response Notification System	ERNS	Site
USEPA	Superfund (CERCLA) Consent Decrees	CONSENT	1.0 mile
USEPA	Records of Decision	ROD	1.0 mile
USEPA	Mines Master Index	MINES	0.25 mile

Federal NPL List - The National Priority List (NPL) is the United States Environmental Protection Agency (USEPA) database of uncontrolled or abandoned hazardous waste sites identified for priority remedial actions under the federal Superfund Program.

Findings: The Site is not listed as an NPL facility. One (1) NPL site was identified within $^{1}/_{2}$ to 1-mile radius of the Site. However, due to the distance from the Site is not considered a REC.

Federal Delisted NPL List – NPL Delisted Sites are former NPL sites that have been remediated and removed from the USEPA's priority list. Sites are deleted where the USEPA has determined that no further response is appropriate.

Findings: The Site is not identified as a Delisted NPL facility. There were no Delisted NPL sites identified within a one-mile radius of the Site.

Federal CERCLIS List - The Comprehensive Environmental Response, Compensation and Liability Information System (CERCLIS) list is a compilation of sites that the USEPA has investigated or is currently investigating for a release or threatened release of hazardous substances.

Findings: The Site is not listed as a CERCLIS facility. No CERCLIS sites were listed within a half-mile radius of the Site.

Federal CERCLIS-NFRAP List – No Further Remedial Action Planned (NFRAP) sites are sites that have been removed and archived from the inventory of CERCLIS sites. Archived status indicates that, to the best of USEPA's knowledge, assessment at a site has been completed and that USEPA has determined no further steps will be taken to list this site on the National Priorities List (NPL).

Findings: The Site is not listed as a CERCLIS-NFRAP facility. No CERCLIS-NFRAP sites were identified within a half mile radius of the Site.

Federal RCRA CORRACTS List - The RCRA Corrective Actions (CORRACTS) database is the USEPA's list of hazardous waste treatment, storage or disposal facilities subject to corrective action under RCRA.

Findings: The Site is not listed as a RCRA CORRACTS facility. One (1) RCRA CORRACTS site was identified within a 1/2 to 1 mile radius of the Site. However, due to the location and distance from the Site is not considered a concern with respect to the Site.

Federal RCRA Treatment, Storage and Disposal Facilities - The USEPA Resource Conservation and Recovery Act (RCRA) program identifies reporting facilities that treat, store or dispose of hazardous waste.

Findings: The Site is not listed as a RCRA TSDF and no TSDFs were identified within a ½ mile radius of the Site.

Federal RCRA Generators - The RCRA Generators database is a compilation of reporting facilities that generate hazardous waste. A LQG is a site which generates more than 1,000 kilograms (kg) of hazardous waste during any one calendar month and can store waste on-site for up to 90 days. A SQG is a site which generates more than 100 and less than 1,000 kg of hazardous waste during any one calendar month and accumulates less than 6,000 kg of hazardous waste at any time; or a site which generates less than 100 kg of hazardous waste during any one calendar month and accumulates less than 1,000 kg of hazardous waste at any time. A CESQG is a site which generates less than 100 kg of hazardous waste or less than one kg of acutely hazardous waste during any one calendar month. A NonGen site is a former registered/regulated generator which does not presently generate hazardous waste.

Findings: The Site is not listed as and quantity of generator. However, ten (10) RCRA-LQGs, two (2) RCRA-SQGs and thirty-six (36) RCRA-CESQG facilities were identified within a 1/4 mile radius of the Site. No adjacent sites were identified. According to the EDR database, no violations are listed or corrective action has been taken for all these sites. Based on this information, these sites are not expected to represent a significant environmental concern.

Federal Institutional/Engineering Controls – Federal Institutional/Engineering Controls databases list sites with institutional/engineering controls in place. Institutional controls include administrative measures, such as groundwater use restrictions, construction restrictions, property use restrictions, and post remediation care requirements intended to prevent exposure to contaminants remaining on site. Engineering controls include various forms of caps, building foundations, liners, and treatment methods to create pathway elimination for regulated substances to enter environmental media or effect human health.

Findings: No Federal Institutional/Engineering Controls were listed for the Site and no sites were identified within a ½ mile radius of the Site.

Federal Emergency Response Notification System - The Emergency Response Notification System (ERNS) is national database used collect information on reported releases of oil or hazardous substances.

Findings: Neither Site nor the adjacent properties were identified in the ERNS databases.

Federal Superfund Consent Decrees - The Superfund Consent Decrees (CONSENT) list identifies major legal settlements that establish responsibility and standards for cleanup at NPL sites.

Findings: The Site was not identified in the CONSENT database. No sites within a one mile of the Site were identified in the CONSENT database.

Federal Records of Decision - Record of Decision (ROD) documents mandate a permanent remedy at an NPL site containing technical and health information to aid in the cleanup.

Findings: The Site was not identified as a ROD site. The closest ROD site is present 1/2 to 1 mile away from the Site. Due to the distance from the Site, this offsite property is not considered a concern.

Federal Master Mines Index - The Master Mines Index (MINES) file contains all mine identification numbers issued for mines active or opened since 1971. The data also includes violation information.

Findings: Neither the Site nor any property within ¼ mile of the Site is listed in the MINES database.

5.1.2 New York State Databases

The table below summarizes the State databases that were searched.

New York State Databases Searched

Agency	Listing Name or Database Searched	Abbreviation	Search Distance
NYSDEC	Inactive Hazardous Waste Disposal Sites in New York State	SHWS	1.0 mile
NYSDEC	Solid Waste Facility Register	SWF	0.5 mile
NYSDEC	Registered Recycling Facilities	SWRCY	0.5 mile

Agency	Listing Name or Database Searched	Abbreviation	Search Distance
NYSDEC	Registered Waste Tire Storage Facilities	SWTIRE	0.5 mile
NYSDEC	Leaking Underground Storage Tank Sites	LTANKS	0.5 mile
NYSDEC	Petroleum Bulk Storage (PBS)	UST/AST	Site and Adjoining
NYSDEC	Chemical Bulk Storage (CBS)	CBS AST/UST	Site and Adjoining
NYSDEC	Institutional/Engineering Control registries	INST/ENG Controls	Site
NYSDEC	Voluntary Cleanup Agreements	VCP	0.5 mile
NYSDEC	Brownfield sites	Brownfields	0.5 mile
NYSDEC	Major Oil Storage Facilities	MOSF	0.5 mile
NYSDEC	New York State Spills	NYSPILLS	0.125 mile
NYSDEC	Dry Cleaner Site	Drycleaners	0.25 mile

NYS Inactive Hazardous Waste Disposal Sites - The New York State Department of Environmental Conservation (NYSDEC) maintains a state priority list of Inactive Hazardous Waste Disposal Sites (SHWS) considered to be actually or potentially contaminated and presenting a possible threat to human health and the environment. Referred to as the State Superfund Program, the Inactive Hazardous Waste Disposal Site Remedial Program is the cleanup program for inactive hazardous waste sites and now includes hazardous substance/waste sites.

Findings: The Site is not listed as a SHWS facility. No SHWS facilities were identified within a one mile radius of the Site.

NY Vapor Reopened – This is a database listing of previously dismissed/closed sites that are being re-evaluated with current knowledge of the potential for soil vapor intrusion.

Findings: The Site is not listed as a NY VAPOR REOPENED site. One (1) NY VAPOR REOPENED facility was identified within a 1/2 to one mile radius of the Site. However, due to the distance from the Site is not considered a concern.

Hazardous Substance Waste Disposal Sites - The Hazardous Substance Waste Disposal Sites (HSWDS) list includes any known or suspected hazardous substance waste disposal sites. Also included are sites de-listed from the Registry of Inactive Hazardous Waste Disposal Sites list and non-

Registry sites that USEPA Preliminary Assessment (PA) reports or Site Investigation (SI) reports were prepared.

Findings: Neither the Site nor vicinity were listed in the HSWDS database.

ICIS – Integrated Compliance Information System. ICIS supports the information needs of the national enforcement and compliance program as well as the unique needs of the National Pollutant Discharge Elimination System

Findings: The Site is not listed as an ICIS site. No ICIS sites were identified in the surrounding vicinity.

NYS Landfill - The NYSDEC Solid Waste Facility Register records contain an inventory of solid waste disposal facilities or landfills in New York State.

Findings: The Site is not listed as a landfill. No NYS Landfill sites were identified within a half mile radius of the Site.

NYS Registered Recycling Facilities - The Registered Recycling Facilities List (SWRCY) is a NYSDEC list of recycling facilities.

Findings: The Site was not listed as a SWRCY site. No SWRCY sites were identified within a $^{1}/_{2}$ mile radius of the Site.

NYS Registered Waste Tire Storage Facilities - The Registered Recycling Facilities List (SWTIRE) is a NYSDEC list of Registered Waste Tire Storage & Facility List.

Findings: The Site is not listed as a SWTIRE site. There were no SWTIRE sites identified within a ½ mile radius of the Site.

NYS Leaking Underground Storage Tank Sites - The Leaking Underground Storage Tank Sites (LTANKS) database contains a NYSDEC inventory of reported leaking storage tank incidents. They can be either leaking underground storage tanks or leaking aboveground storage tanks. The causes of the incidents are tank test failures, tank failures or tank overfills.

Findings: The Site was not identified as a LTANKS site. Seventy-two (72) LTANK sites were identified within a ½ mile of the Site. No adjacent sites with open spill cases were identified. Most of the LTANK sites in the surrounding vicinity have received closure from the NYSDEC. Based on this information, these LTANK sites are not expected to present a significant environmental concern to the Site.

NYS Petroleum Bulk Storage - The NYSDEC Petroleum Bulk Storage - Underground Tanks (UST) database lists facilities with a petroleum storage capacity of more than 1,100 gallons and less than 400,000 gallons. The NYSDEC Petroleum Bulk Storage - Aboveground Tanks (AST) database lists facilities with registered above ground storage tanks.

Findings: The Site is not listed as an PBS site. Ten (10) UST sites and seventy (70) AST sites are registered within a ¼ mile radius of the Site. Properties with registered ASTs or USTs do not necessarily pose a hazard unless the tanks are leaking or a spill occurs. Most tanks in the area hold heating oil for on-site boilers and furnaces. Sites with leaking tanks or spills are addressed in the appropriate section.

NYS Chemical Bulk Storage - The Chemical Bulk Storage (CBS) database is a NYSDEC list of facilities that store regulated hazardous substances in aboveground tanks (AST) with capacities of 185 gallons or greater or underground tanks (UST) of any size.

Findings: The Site is not identified as a CBS facility. Additionally, no CBS facilities were identified in the surrounding vicinity.

NYS Institutional/Engineering Controls – NYSDEC list of Environmental Remediation sites with Institutional or Engineering Controls in place.

Findings: Neither the Site nor surrounding vicinity were identified in the NYSDEC Institutional/Engineering Controls databases.

NYS Voluntary Cleanup Agreements - The NYSDEC Voluntary Cleanup Program (VCP) database identifies hazardous waste sites undergoing private sector cleanup as part of redevelopment.

Findings: The Site was not identified as a VCP site. No VCP sites were identified within a $^{1}/_{2}$ mile radius of the Site.

NYS Brownfields - A Brownfield is any real property where redevelopment or re-use may be complicated by the presence or potential presence of a hazardous waste, petroleum, pollutant, or contaminant.

Findings: The Site is not listed in the NY Brownfields database. One (1) other Brownfield site is located within 1/4 mile radius of the Site. This site is located in a hydrologically cross-gradient location. Based on either distance and/or the assumed direction of groundwater flow, this property is not expected to represent a significant environmental concern with respect to the Site.

NYS Major Oil Storage Facilities - The NYSDEC Major Oil Storage Facilities (MOSF) database lists facilities or vessels with a petroleum storage capacity of more than 400,000 gallons.

Findings: Neither the Site nor surrounding vicinity were not identified as MOSF sites.

NYS Spills - The New York State Spills Information Database (NY SPILLS) contains data collected on chemical and petroleum spill incidents reported to NYSDEC since April 1, 1986.

Findings: The Site is not listed as a NY SPILLS site. Fifteen (15) spill sites were identified within $^{1}/_{8}$ mile of the Site. Adjacent sites were not identified. Most of the spill listings located closest to the Site have received closure from the NYSDEC and do not represent RECs in connection with the Site. The closes Spill site is 98 feet to the southwest of the Site at 271 W. 125th Street. This spill case (0212531) resulted from tank overfill on March 19, 2003. This tank was later removed, no indication of contamination was observed and the spill case was closed in 2006. Additionally, this spill site as well as the other closest ones are located at either lower elevations or hydrologically cross or downgradient.

FUDS: The listing includes locations of formerly used defense sites properties where the US Army Corps of Engineers is actively working or will take necessary cleanup actions.

Findings: The Site is not listed as a FUDS site. No FUDS sites were identified within a 1/2 to 1 mile radius of the Site.

MANIFEST: Manifest is a document that lists and tracks hazardous waste from the generator through transporters to a TSDF.

Findings: The Site is not listed as a NY Manifest or NJ Manifest site. Two hundred thirty-eight (238) NY MANIFEST and fifty-six (56) NJ MANIFEST sites were identified within a ¼ mile radius of the Site. No adjacent sites with violations, open spills or particular concerns were identified. Information provided within the EDR report indicates that there are no listed violations or that corrective action has been taken to address the violations listed for the remaining sites. Therefore, it is unlikely that these facilities present a significant environmental risk to the Site, and they are not considered RECs.

Drycleaner Sites - The NYSDEC maintains a listing of all registered drycleaners. Drycleaner sites do not necessarily pose a hazard unless a spill occurs. Sites at which spills have been identified are addressed in the appropriate section.

Findings: The Site is not identified as a drycleaner. Three (3) Drycleaner sites were identified within ¼ mile of the site. These sites are not located adjacent and are located either hydrologically cross or downgradient of the Site. Based on the assumed direction of groundwater flow, these sites are not expected to represent a significant environmental concern.

NYS Manufactured Gas Plants - Manufactured gas plants (MGP) were used in the United States from the 1800's to 1950's to produce a gas that could be distributed and used as fuel. These plants used whale oil, rosin, coal, or a mixture of coal, oil, and water that also produced a significant amount of waste. Many of the byproducts of the gas production, such as coal tar, sludges, oils and other compounds are potentially hazardous to human health and the environment. The byproduct from this process was frequently disposed of directly at the plant site and can remain or spread slowly, serving as a continuous source of soil and groundwater contamination.

Findings: The Site is not listed as a MGP site. Two (2) MGP sites were identified within a one-mile radius of the Site. These sites are located approximately 1/2 mile from the Site. Due to the distance from the Site these are not considered RECs.

E Designation - The (E (Environmental)) designation would ensure that sampling and remediation take place on the subject properties, and would avoid any significant impacts related to hazardous materials at these locations. The (E) designations would require that the fee owner of the sites conduct a testing and sampling protocol, and remediation where appropriate, to the satisfaction of the NYCDEP before the issuance of a building permit by the Department of Buildings pursuant to the provisions of Section 11-15 of the Zoning Resolution (Environmental Requirements). The (E) designation also includes a mandatory construction-related health and safety plan which must be approved by NYCDEP.

Findings: The Site has an E-Designation (E-201) for Hazardous Materials, Noise and Air on April 30, 2008 as a result of the 125th Street Corridor Rezoning and Related Actions. The HazMat E-Designation requires a Phase I and Phase II Testing Protocol. The Air E-Designation requires that any new residential and/or commercial development must endure that the heating, ventilation and air conditioning (HVAC) stacks are located at least 79 and 63 feet for No. 4 fuel oil and No. 2 fuel oil from the lot lines or use natural gas as the type of fuel for space heating and hot water systems to avoid any potential significant adverse air quality impacts. The Noise E-Designation requires a 40dBA attenuation level for indoor spaces.

The Site was not identified as an E Designation site. Nine (9) E-Designation sites are present in the surrounding vicinity. However, these sites are under the jurisdiction of the NYCDEP's Office of Environmental Remediation and will be properly handled during redevelopment activities to reduce exposures to environmental hazards.

EDR Historical Auto Stations - EDR has searched selected national collections of business directories and has collected listings of potential gas station/ filling station/ service station sites that were available to EDR researchers. EDR's review was limited to those categories of sources that might, in EDR's opinion, include gas station/ filling station/ service station establishments. The categories reviewed included, but were not limited to gas, gas station, gasoline station, filling station, auto, automobile repair, auto service station, service station etc.

Findings: The Site is not listed as a Historical Auto Station. Two (2) Historical Auto Station sites were identified within a 1/2 - 1 mile radius of the Site. These sites are not located adjacent

to the Site and information provided within the EDR report indicates that there are no listed violations or that corrective action has been taken to address the violations listed for this site. Therefore, it is unlikely that these facilities present a significant environmental risk to the Site, and are not considered a REC.

EDR Historical Cleaners - EDR has searched selected national collections of business directories and has collected listings of potential dry cleaner sites that were available to EDR researchers. EDR's review was limited to those categories of sources that might, in EDR's opinion, include dry cleaning establishments. The categories reviewed included, but were not limited to dry cleaners, cleaners, laundry, laundromat, cleaning/laundry, wash and dry etc.

Findings: The Site was not identified as an EDR Historical Cleaners site. Three (3) cleaners sites in the surrounding vicinity were identified. However, none of these sites are adjacent and no violations or open spills are associated. As such, these sites are not considered RECs.

5.1.3 EDR Vapor Encroachment Screen

A Vapor Encroachment Screen was conducted using the EDR VEC App™. A copy of the EDR Vapor Encroachment Screen report is included in **Appendix G**. Some small waste oil, fuel oil, and transfer oil spills were reported within the surrounding vicinity, but no significant spills of chlorinated volatile organic compounds were reported within a radius of 1/3 mile. No significant spills of fuel oil or gasoline with an active status were reported within a radius of 1/3 mile. In summary, no significant vapor intrusion sources exist in the immediate vicinity of the Site that supersede the degree of contamination that exists at the Site as it is a former MGP with known coal tar and MGP-impacts. Due to the known contamination at the Site, there is a potential for vapor encroachment at the Site; however, such sources of contamination will be greatly reduced during remedial actions prior to future redevelopment.

5.2 Additional Environmental Record Sources

5.2.1 Local Agency Review

Freedom of Information Act (FOIA) requests were sent to the New York City Department of Environmental Protection (NYCDEP), New York City Fire Department, New York City Department of Health (NYCDOH) and the New York City Fire Department (FDNY) for information regarding

hazardous operations and or other environmental reports/investigations for the Site, including the registration of fuel storage tanks, past spills, or violations. As of the date of this report, a response had not been received for the FOIA request. Regulatory agencies usually take six to eight weeks to process FOIA requests. Any pertinent information received will be reviewed and forwarded upon receipt. Copies of FOIA requests and regulatory agency responses are included in **Appendix B**.

5.2.2 New York City Department of Finance

The following is a summary of pertinent information obtained from the New York City Department of Finance website:

Tax Lot:	Block 1931 – Lot No. 56
Address:	260 W. 126th Street
Owner:	Thomas Memorial Wesleyan Methodist Church
Lot Size:	12,490 s.f. - rectangle-shaped
Building Class:	M1 - Church/Synagogue
Zoning:	Commercial (C4-4D)

5.2.3 New York City Department of Buildings

The Department of Buildings (DOB) computerized Property Profile Overviews (PPOs) were reviewed. Several Certificates of Occupancy (COO) forms for the Site were available that provided historical information. A 1954 COO indicates that the Site was used as a paved parking lot with a small single-story temporary frame shelter for an attendant. Two separate 1962 COOs indicate the presence of a two-story church building with full cellar. This is the oldest record indicating the age of the current existing building that was encountered in preparing this Phase I ESA report. The 1962 COOs indicate that the cellar was used as a social hall, with a boiler room, kitchen, bathroom, coat room and storage room, the first floor was used a church hall with an office and the second floor was used as a chapel, classrooms, choir practice room and restrooms. There are twenty-five (25 DOB-violations, one (1) ARA/LAA Jobs and one hundred-eleven actions for the Site. Several of these DOB-violations are still active. All but one of these violations are in regard to the boilers and one is in regard to public assembly. There are several older violations listed prior to 1987 that have been closed. The one ARA/LAA job is in regard to replacing and registering a gas boiler in 2010. The 111 actions include several building alterations from 1922 through 1989, several building notices from 1952 through 1960, demolition permits from 1939 and 1940, an elevator report from 1924, an electric sign application

from 1922, several oil burner applications from 1961, new building actions from 1969 through 1989, plumbing jobs from 1915 through 1930, public assembly actions from 1962, several permits from 1930, plumbing repair slips from 1948 and 1982, several special reports from 1907 through 1955 and unsafe building actions from 1927 through 1940.

5.2.4 Previous Environmental Reports

No previous Environmental Reports were provided in preparation of this ESA Report.

5.2.5 Historic Zoning Map

Historic zoning maps were not made available through the official website of the City of New York. However, the most recent zoning map from 2016 indicates that the property is zoned commercial (C4-4D). This appears to be consistent with the historic use of the site, adjacent properties and nearby vicinity. The 2016 zoning map is provided in the attached **Figure 5A**.

5.2.6 Activity and Use Limitations

A search was conducted for Activity and Use Limitations (AULs) associated with the subject properties, more specifically Institutional Controls (ICs) and/or Engineering Controls (ECs), which have been placed upon the property as a result of environmental issue identified at the property. In the City of New York, information on such AULs is maintained by the City of New York Department of City Planning (NYCDCP) and is commonly depicted on zoning maps with an "E" designation, as well as maintained within Chain of Title Records. For a site to be designated with an "E" restriction, several criteria must be met. First, a property must be included within a designated re-zoning area, then the property must be identified as a "Potential" or "Projected" re-development property, and finally, the site must be listed on one or more environmental regulatory databases as listed in the ASTM standard, be adjacent to such a site, and/or have historical usage associated with hazardous materials with the potential to impact human health and/or the environment should a release have occurred. Sites with an "E" designation require additional investigation and/or remediation be performed in order to determine if the historical use of a property, typically manufacturing or chemical usage, have impacted the Site. No change of use or development requiring a building permit will be issued for an "E" designated site without approval from the NYCOER.

The search for environmental liens and AULs also included a review of information available from the New York City Department of Finance, New York City DOB, the EDR database report, City of New

York Environmental Quality Review Requirement Declarations, City of New York Zoning maps, and the NYCDCP and NYCOER websites. The Site is located within an industrial business zone (IBZ); however, it does not currently have an E-Designation or any known environmental restrictions as the result of rezoning.

6.0 SITE RECONNAISSANCE

6.1 Methodology and Limiting Conditions

Ms. Eleni Kavvadias of EBC performed the site inspection on Friday, October 28, 2016; beginning at approximately 10:30am.

Photographs taken during the inspection are attached (**Appendix A)**.

6.2 Observations

Ms. Kavvadias documented the presence of a two-story church building with a full cellar on the east side of the Site and a paved parking lot on the remaining western portion of the Site. She confirmed that the onsite building is currently occupied by Thomas Memorial Wesleyan Methodist Church. The basement is currently improved with a kitchen and dining room, the first floor was improved with a sanctuary and the second level is occupied by offices. The two-story building is painted tan, has block/brick and mortar exterior walls, a stucco-finished facade and a flat asphaltic rooftop. A chainlink security fence is present along 126th Street, containing the paved parking area on the east side of the property.

6.3 Aboveground and Underground Storage Tanks (ASTs/USTs)

No indications of USTs or ASTs were observed at the Site. Additionally, no records indicating the potential for the presence of tanks was observed. Information may be available in files maintained by the FDNY; however, no responses to EBC's FOIL requests have been received to date. Copies of tank records are provided in **Appendix B**.

6.4 Hazardous and Non-Hazardous Chemical Storage and Disposal

Numerous small quantity containers of surface cleaners, soaps and other common materials were present throughout the onsite building. Storage and housekeeping of these materials was noted as good with no signs of spillage. In addition there were no indications of improperly stored chemicals or spillage noted around the exterior of the buildings or grounds.

6.5 Underground Injection Control (UIC) Structures

Underground injection wells are regulated by the Underground Injection Control (UIC) Program under the authority of Part C of the Safe Drinking Water Act (SDWA) (42 U.S.C. 300h et seq.). The SDWA

is designed to protect the quality of drinking water in the United States, and Part C specifically mandates the regulation of underground injection fluids through wells. The USEPA has promulgated a series of UIC regulations under this authority. Recent applicable revisions to UIC regulations were published in the State Implementation Guide - Revisions to the Underground Injection Control Regulations for Class V Injection Wells, September 2000. This document specifically addresses Class V injection wells, which include on-site wastewater disposal features such as drywells, cesspools and in-situ drains. The USEPA issued a Notice of Final Determination for Class V wells; Final Rule on June 7, 2002. With the exception of motor vehicle waste disposal wells and large-capacity cesspools, Class V wells are "authorized by rule" (40 CFR 144.24) and may inject non-hazardous waste as long as the following criteria are met:

- The injection does not endanger underground sources of drinking water (40 CFR 144.12); and
- The well owners or operators submit basic inventory information (40 CFR 144.26).

The USEPA may, at its discretion, require the owner or operator of any well authorized by rule to submit information for review to determine if a well may be endangering an underground source of drinking water. In regard to motor vehicle waste disposal wells and large capacity cesspools (those that serve more than 20 persons per day), owners and/or operators of such wells in regulated areas must close the wells or obtain a permit. These requirements are being phased-in through 2008. Owners and operators of large-capacity cesspools must close the structures by April 5, 2005.

There are no drywell/stormwater structures present at the Site. Additionally, the Site is attached to the municipal NYC sewer system. Therefore, any discharges to a drain at the Site would be mobilized away from the Site with the sewer system.

6.6 Polychlorinated Biphenyls (PCBs)

Polychlorinated biphenyls (PCBs) were used until 1978 and are a group of compounds formed by the chlorination of biphenyl. PCBs have extremely high physical and chemical stabilities which led to their being used in many applications, including heat transfer fluids, hydraulic fluids, and dielectrics. PCBs are often found in transformers, capacitors and hydraulic systems.

Electrical equipment containing PCBs are still in use and can pose a serious health hazard if fluids come in direct contact with humans, soil or groundwater. Fires involving electrical equipment

containing PCBs can cause the material to be dispersed over a large area and potentially expose many people to a health risk. Because of the health hazard associated with PCBs, they are regulated under the Toxic Substances Control Act (TSCA).

Because of the age of the onsite building (before 1962), the potential for the presence of PCB-containing materials is considered likely to some degree. EBC recommends that any electric transformers and light ballasts be properly decommissioned (if present) prior to demolition or disturbance.

6.7 Asbestos

Asbestos is the name given to a group of fibrous silicate minerals, typically those of the serpentine group. The tensile strength, flexibility, and non-flammability of asbestos have led to many uses including structural materials, brake linings, insulation, and pipe manufacture. Asbestos is of concern as an air pollutant because when inhaled it may cause asbestosis, mesothelioma, and bronchogenic carcinoma. In 1989, the USEPA announced regulations that would phase out most uses of asbestos by 1996.

Due to the age of the onsite building (before 1962), the potential for the presence of asbestos-containing materials (ACMs) is considered likely. EBC recommends conducting an ACM survey to identify building materials and components with asbestos content prior to demolition or disturbance.

6.8 Lead-Based Paint (LBP)

In 1978, the U.S. Product Safety Commission issued a ban on paints or surface coatings that contain greater than 0.06 percent lead. Due to the age of the onsite building (before 1962), the potential for lead-based paint (LBP) is considered likely.

6.9 Mold

Concern about indoor exposure to mold has been increasing as the public becomes aware that exposure to mold can cause a variety of health effects and symptoms, including allergic reactions. Molds can be found almost anywhere; they can grow on virtually any organic substance, as long as moisture and a food source is present. Molds can grow on wood, paper, carpet, foods, sheetrock, plaster and

insulation and use bio aerosols as a food source. As such, water is the key limiting agent in preventing mold growth. Without water, mold growth cannot occur. When excessive moisture accumulates in buildings or on building materials, mold growth will often occur, particularly if the moisture problem remains undiscovered or unaddressed.

No visible signs of mold or water damage were observed at the Site; however, there is a potential for the presence of mold within hidden or inaccessible portions of the onsite buildings.

6.10 Wetlands

A review of the NYSDEC Freshwater Wetland Map, New York Quadrangle, indicates that the nearest nationally and state-designated wetlands are located approximately 0.8 miles to the northwest along the Hudson River and approximately 0.8 miles to the northeast along the Harlem River. ECB also reviewed NYSDEC Tidal Wetlands Maps available online at http://twi.ligis.org. Those maps indicate that the nearest 100 and 500-year flood zones are located approximately 0.75 miles to the northwest and northeast.

Federal Emergency Management Agency (FEMA) Flood Insurance Rate Maps (FIRMs) were also reviewed to confirm that the Site is not located within a flood zone. The FIRM showing the property (No. 3604970087G) indicates that the entire property is located at least 0.8 miles from the Site. This indicates that there is a very low risk of flooding at the Site. A copy of the FEMA FIRM is included in **Appendix B**.

7.0 INTERVIEWS

7.1 Site Owner

EBC did not interview the owner regarding the environmental condition or historical usage of the Site.

7.2 Occupants

No occupants were interviewed as part of EBC's site inspection.

7.3 Local Government Officials

Freedom of Information Act (FOIA) requests were sent to the NYCDEP, NYSDEC and FDNY for information regarding hazardous operations and or other environmental reports/investigations for the Site, including the registration of fuel storage tanks, past spills, or violations. As of the date of this report, a response had not been received for the FOIA request. Regulatory agencies usually take six to eight weeks to process FOIA requests. Any pertinent information received will be reviewed and forwarded upon receipt. Copies of FOIA requests and regulatory agency responses are included in **Appendix B**.

8.0 FINDINGS AND OPINIONS

Based upon reconnaissance of the Site and surrounding properties, interviews and review of historical records and regulatory agency databases, *this assessment has not revealed evidence of any recognized environmental condition in connection with the Site.*

1808 MIDDLE COUNTRY ROAD
RIDGE, NY 11961
PH: 631.504.6000
FAX: 631.928.2780

9.0 CONCLUSIONS AND RECOMMENDATIONS

EBC performed a Phase I Environmental Site Assessment in conformance with the scope and limitations as described under ASTM Practice E1527-13 for the commercial property identified by the street addresses of 260 W. 126th Street, New York, New York 10027. The Site is identified as Block 1931 Lot No. 56 in New York City property records. Any exceptions to, or deletions from, this practice are described in **Section 1.4** of this report. Based upon reconnaissance of the subject site and surrounding properties, and review of historical records and regulatory agency databases, no Recognized Environmental Conditions (RECs) were identified for the Site. However, the following environmental concerns should be noted:

Additional Environmental Concerns (non-RECs)

- The Site has an E-Designation (E-201) for Hazardous Materials, Noise and Air on April 30, 2008 as a result of the 125th Street Corridor Rezoning and Related Actions. The HazMat E-Designation requires a Phase I and Phase II Testing Protocol. The Air E-Designation requires that any new residential and/or commercial development must endure that the heating, ventilation and air conditioning (HVAC) stacks are located at least 79 and 63 feet for No. 4 fuel oil and No. 2 fuel oil from the lot lines or use natural gas as the type of fuel for space heating and hot water systems to avoid any potential significant adverse air quality impacts. The Noise E-Designation requires a 40dBA attenuation level for indoor spaces.
- Due to the age of the onsite building, the potential for the presence of asbestos-containing materials (ACMs) is considered likely. Specifically, asphaltic roofing materials, adhesives, plasters and exterior use caulks commonly contain asbestos in older and newer buildings alike. EBC recommends conducting an ACM survey to identify building materials and components with asbestos content prior to demolition or disturbance.
- Due to the age of the onsite buildings, the potential for the presence of lead-based paint (LBP) is also considered likely. No significantly damaged or peeling paints were identified; however, LBP may be present in hidden or inaccessible portions of the Site. Additionally, no children currently reside at the Site which greatly reduces the risks associated with the potential presence of LBP. EBC recommends conducting a lead survey to evaluate the presence of LBP at the Site prior to demolition or disturbance.

10.0 DEVIATIONS

This Phase I ESA was conducted in accordance with the scope and limitations of the American Society for Testing and Materials (ASTM) Standard E 1527-13 (Standard Practices for Environmental Site Assessment: Phase I Environmental Site Assessment Process) an 40 CFR Part 312 (Standards and Practices for All Appropriate Inquiry; Final Rule). Excluding additional services outlined in Section 11.0, there were no deviations or deletions from this practice.

11.0 ADDITIONAL SERVICES

EBC has included, in addition to those items outlined by ASTM E 1527-13, a general evaluation of the following is a list of non-scope considerations, which may be addressed, in a limited capacity within this Phase I Environmental Site Assessment:

- Radon;
- Lead-based Paint;
- Asbestos-containing Materials; and,
- Wetlands.

12.0 REFERENCES

Standard practice for Environmental Site Assessments: Phase I Environmental Site Assessment Process, ASTM Standard E 1527-13

All Appropriate Inquiry, Final Rule, 40 CFR Part 312

Environmental Data Resources, Inc. regulatory database report (No. 4753434.2s), October 14, 2016.

EDR Sanborn, Inc., Sanborn Map Report (No. 4753434.3), October 14, 2016.

Environmental Data Resources, Inc. City Directory Search (No. 4753434.5), October 14, 2016.

Environmental Data Resources, Inc. Historic Aerials (No. 4753434.9), October 14, 2016.

Environmental Data Resources, Inc. Historic Topographic Maps (No. 4753434.4), October 14, 2016.

New York City Tax Assessor, records review - October 2016.

New York City Department of Health, Freedom of Information request forwarded October 2016.

New York City Fire Department, Freedom of Information request forwarded October 2016.

New York City Department of Environmental Protection, Freedom of Information request forwarded October 2016.

New York City Building Department, records on-line review October 2016.

U.S.G.S. Topographic Map, New York, NY Quadrangle - 2013.

U.S. Department of the Interior, Fish and Wildlife Service. National Wetlands Inventory Maps.

New York State Department of Environmental Conservation. Tidal Wetlands Maps, Kings County, New York.

Federal Emergency Management Agency (FEMA) Flood Zone Map Panel Number 3604970087G

13.0 SIGNATURE OF ENVIRONMENTAL PROFESSIONAL

I declare that, to the best of my professional knowledge and belief, I meet the definition of Environmental Professional as defined in Section 312.10 of 40 CFR 312. I have the specific qualifications based on education, training and experience to assess a property of the nature, history and setting of the Site. I have developed and performed the all appropriate inquiries in conformance with the standards and practices set forth in 40 CFR 312.

Prepared By:



Robert Bennett
Project Manager

QUALIFICATIONS OF
ENVIRONMENTAL PROFESSIONAL

EBC

ENVIRONMENTAL BUSINESS CONSULTANTS

Robert Bennett, Project Manager

Professional Experience

EBC: February 2015 - Present
Prior: 7 years

Education

Bachelor of Science, Environmental Science, State University of New York College at Oneonta, Oneonta, NY

Associates in Applied Sciences, Field Biology, State University of New York College at Delhi, Delhi, NY

Areas of Expertise

- Phase I / Phase II Property Assessments
- Waste Characterization / Soil Management
- Brownfield Closure and Planning Board
- Remedial Investigations
- Groundwater, Soil and Soil Vapor Remediation
- Indoor Air Quality (IAQ) Investigations
- Lead-Based Pain Risk Assessor
- Asbestos-Containing Materials Investigator/Inspector
- Landfill Closure and Monitoring
- Dredging Monitoring and Management
- Hazardous Materials Assessments
- Title V & NY Air Permitting and Registrations
- NYS / Nassau & Suffolk County Sanitary Code Compliance

Professional Certification

- OSHA 40-hr HAZWOPER
- OSHA 10-hr Construction Safety
- NYSDOH Asbestos Inspector
- NYCDEP Asbestos Investigator
- EPA Lead-Based Paint Inspector & Risk Assessor

PROFILE

Mr. Bennett has 8 years experience as an environmental consultant and is responsible for assessment and investigative services for a wide variety of projects, including industrial and commercial properties, mass transit facilities, parking structures, and sanitary and wastewater treatment facilities. Mr. Bennett has conducted Phase I, II and III Environmental Site Assessments for commercial, industrial, and residential properties in New York, New Jersey, and Massachusetts.

EBC

ENVIRONMENTAL BUSINESS CONSULTANTS

Robert Bennett, Project Manager

Mr. Bennett conducts research and provides support for various projects on a daily basis and coordinates with clients, regulatory agencies, attorneys and sub-contractors to provide cost-effective business solutions for a plethora of environmental concerns. Mr. Bennett's field experience includes tank removal and installations, dredging oversight and monitoring, asbestos and lead inspections, compliance audits, spill management and closure, soil and groundwater sampling, and both the oversight and operation of soil boring and well installation equipment. In addition, Mr. Bennett has performed project research, data reduction and evaluation, and has prepared reports for both regulatory and client use.

PREVIOUS EXPERIENCE

Dvirka & Bartilucci Engineers and Architects, P.C., Woodbury, NY
Environmental Scientist II, 2014-2015

Gannett Fleming Engineers and Architects, P.C., Woodbury, NY
Environmental Scientist, 2012-2014

Apex Companies L.L.C., Bohemia, NY
Environmental Scientist / Project Manager, 2008-2012

SELECT PROJECT EXPERIENCE

Project:	Fulton Street Redevelopment Project - 1134 Fulton Street, Brooklyn NY
Description:	NYC E-Designation. Soil contaminated with chlorinated solvents and heavy metals requiring excavation, soil management and disposal as well as a Soil Vapor Extraction System under a Remedial Action Work Plan, Soil / Materials Management Plan, Construction Health and Safety Plan and Community Air Monitoring Plan
Client:	Porter Avenue Holdings
Authority:	NYSDEC, NYSDOH & NYCOER
Role:	Mr. Bennett served as the Project Manager for the project.
Project:	Redevelopment Project - 391 Meeker Avenue, Brooklyn NY
Description:	NYC E-Designation. Historic Fill Material requiring excavation, soil management and disposal under a Remedial Action Work Plan, Soil / Materials Management Plan, Construction Health and Safety Plan and Community Air Monitoring Plan
Client:	Draftex Architectural Drafting & As Built Services
Authority:	NYCOER
Role:	Mr. Bennett serves as the Project Manager for the project.
Project:	Redevelopment Project - 1555-1557 Fulton Street, Brooklyn NY

EBC

ENVIRONMENTAL BUSINESS CONSULTANTS

Robert Bennett, Project Manager

Description:	NYC E-Designation. Historic Fill Material requiring excavation, soil management and disposal under a Remedial Action Work Plan, Soil / Materials Management Plan, Construction Health and Safety Plan and Community Air Monitoring Plan
Client:	Waterfront Property Management, LLC.
Authority:	NYCOER
Role:	Mr. Bennett serves as the Project Manager for the project.

Project:	Governor's Office of Storm Recovery (GOSR) New York Rising Buyout and Acquisition Program / Superstorm Sandy Relief Program
Location:	Long Island and New York City
Type:	Phase I Environmental Site Assessments (ESAs) and Property Evaluation
Contamination:	Asbestos, Lead, Mold and PCBs
Role:	Environmental Scientist II responsible for the creation and review of a high volume of Phase I ESAs

Project:	WMATA Metrorail System Assessment Program
Location:	Washington D.C. Area
Type:	Hazardous materials inspection and evaluation for planning and engineering design purposes.
Contamination:	Asbestos, Lead and PCBs
Role:	Environmental Scientist and Inspection Team Leader

Project:	Armonk Square Redevelopment Plan
Location:	Armonk Square, Armonk, NY
Type:	Monitoring well and recovery well installation. Sub-slab depressurization system (SSDS) installation and operational modifications.
Contamination:	Chlorinated Solvents
Role:	Environmental Scientist responsible for the planning and oversight of monitoring well and recovery well installation. Planning, oversight, and modifications to SSDS.

Project:	Newtown Creek Dredging Project for NYCDEP
Location:	NYCDEP Newtown Creek Wastewater Treatment Facility, Brooklyn, NY
Type:	Navigational waterway dredging
Contamination:	Hazardous and biological pollutants in bottom sediment.
Role:	Environmental Scientist responsible for the implementation and operation of engineering controls and turbidity monitoring.

Project:	Boring / Coring Program, Northeast U.S. Region
Location:	New Bedford Harbor, New Bedford, MA. Long Island and Massachusetts.

EBC

ENVIRONMENTAL BUSINESS CONSULTANTS

Robert Bennett, Project Manager

Type:	Bathymetric surveys. Borings and Corings advanced through deep sediment and bedrock to determine the proper allocation dredge areas and confined aquatic disposal zones. Additionally, Vibracore drilling was conducted in shallow and easily accessible areas.
Contamination:	PCBs
Role:	Environmental Scientist / Project Manager serving as an on-site geologist to interpret and record geological investigations.
Project:	New York State Air Permit Facilities
Location:	Westchester, Orange and Rockland County, NY
Type:	Title V Air Permits, state registration and permitting for multiple industrial laundering facilities.
Contamination:	Hazardous Air Pollutants
Role:	Environmental Scientist / Project Manager responsible for all air permitting work for a NY-branch office.
Project:	Dredging Oversight and Water Quality Monitoring
Location:	New Bedford Harbor, New Bedford, MA
Type:	Bathymetric surveys. Supervised maintenance dredging and confined aquatic disposal zone excavation operations. Turbidity and sediment flocculation monitoring.
Contamination:	PCBs
Role:	Environmental Scientist providing project oversight, coordinating daily with Mass DEP and sub-contractors. Documenting geological data.
Project:	Stormwater Abatement System Inspections, Repairs and Reporting
Location:	Multiple retailer locations throughout New York State
Type:	Stormwater drainage system and stormwater control structure inspections and repairs
Contamination:	PCBs
Role:	Environmental Scientist / Project Manager assigned to coordinate and perform routine inspections of drainage systems and stormwater control structures. Made repairs to stormwater appurtenances where neccesary.
Project:	ConEdison Truck-flush facility, effluent discharge monitoring.
Location:	Multiple ConEdison truck-flush facilities located throughout New York City, NY.
Type:	Compliance sampling and evaluation with regard to New York City Sewer Effluent Limitations.
Contamination:	Oil & Grease, Metals, Pesticides/PCBs , VOCs, SVOCs
Role:	Effluent sampling. Coordinating with client and laboratory to conduct quarterly sampling events.
Project:	RCRA Closure Support

EBC

ENVIRONMENTAL BUSINESS CONSULTANTS

Robert Bennett, Project Manager

Location:	Pall Corporation Former Headquarters, East Hills, NY
Type:	Environmental closure of a medical equipment manufacturing facility
Contamination:	Formic Acid, Dimethylacetamide (DMAC)
Role:	Environmental Scientist / Project Manager responsible for the supervision of the removal of all process tanks, piping and associated appurtenances. Accomplished final decommissioning activities. RCRA Closure Report.
Project:	Brownfield Closure Support
Location:	Multiple locations throughout New York City
Type:	Remedial investigations. Interim remedial measures. Soil vapor intrusion studies. RCRA Closure.
Contamination:	VOCs, SVOCs, Oil & Grease, Pesticides/PCBs , Metals
Role:	Environmental Scientist / Project Manager responsible for preparing and conducting remedial investigations, interim remedial measures, soil vapor intrusion studies and RCRA closure.
Project:	Mirant Bowline Power Plant Asbestos Survey
Location:	West Haverstraw, NY
Type:	Asbestos inspection. Personal exposure monitoring. Asbestos labeling Program. Reporting.
Contamination:	Asbestos
Role:	Environmental Scientist / Project Manager serving as a team leader to conduct large scale asbestos inspection, labeling program and reporting.
Project:	Estee Lauder SPCC Facilities
Location:	Multiple manufacturing facilities throughout Long Island
Type:	Spill Prevention Control & Countermeasures (SPCC) inspections, evaluation and reporting.
Contamination:	N/A
Role:	Environmental Scientist / Project Manager responsible for conducting inspections, facility engineering review, and reporting.
Project:	Nassau and Suffolk County Sanitary Code Facility Compliance Audits
Location:	Multiple medical equipment manufacturing facilities throughout Long Island.
Type:	Article XI and XII Sanitary Code Compliance Audits and multiple medical equipment manufacturing facilities.
Contamination:	N/A
Role:	Environmental Scientist / Project Manager responsible for conducting inspections, facility engineering review, and reporting.

PUBLICATIONS

Dredging and Beach Nourishment Public Notices
(Cape Cod Times, 2008-2010)

Environmental Business Consultants •1808 Middle Country Road, Ridge, NY 11961
Ph 631.504.6000 • Fax 631.924.2870 • Email rbennett@ebcincny.com

EBC


ENVIRONMENTAL BUSINESS CONSULTANTS

Robert Bennett, Project Manager

Dredging and Beach Nourishment Public Notices
(Yarmouth Weekly, 2008-2010)

Environmental Business Consultants •1808 Middle Country Road, Ridge, NY 11961
Ph 631.504.6000 • Fax 631.924.2870 • Email rbennett@ebcincny.com

FIGURES

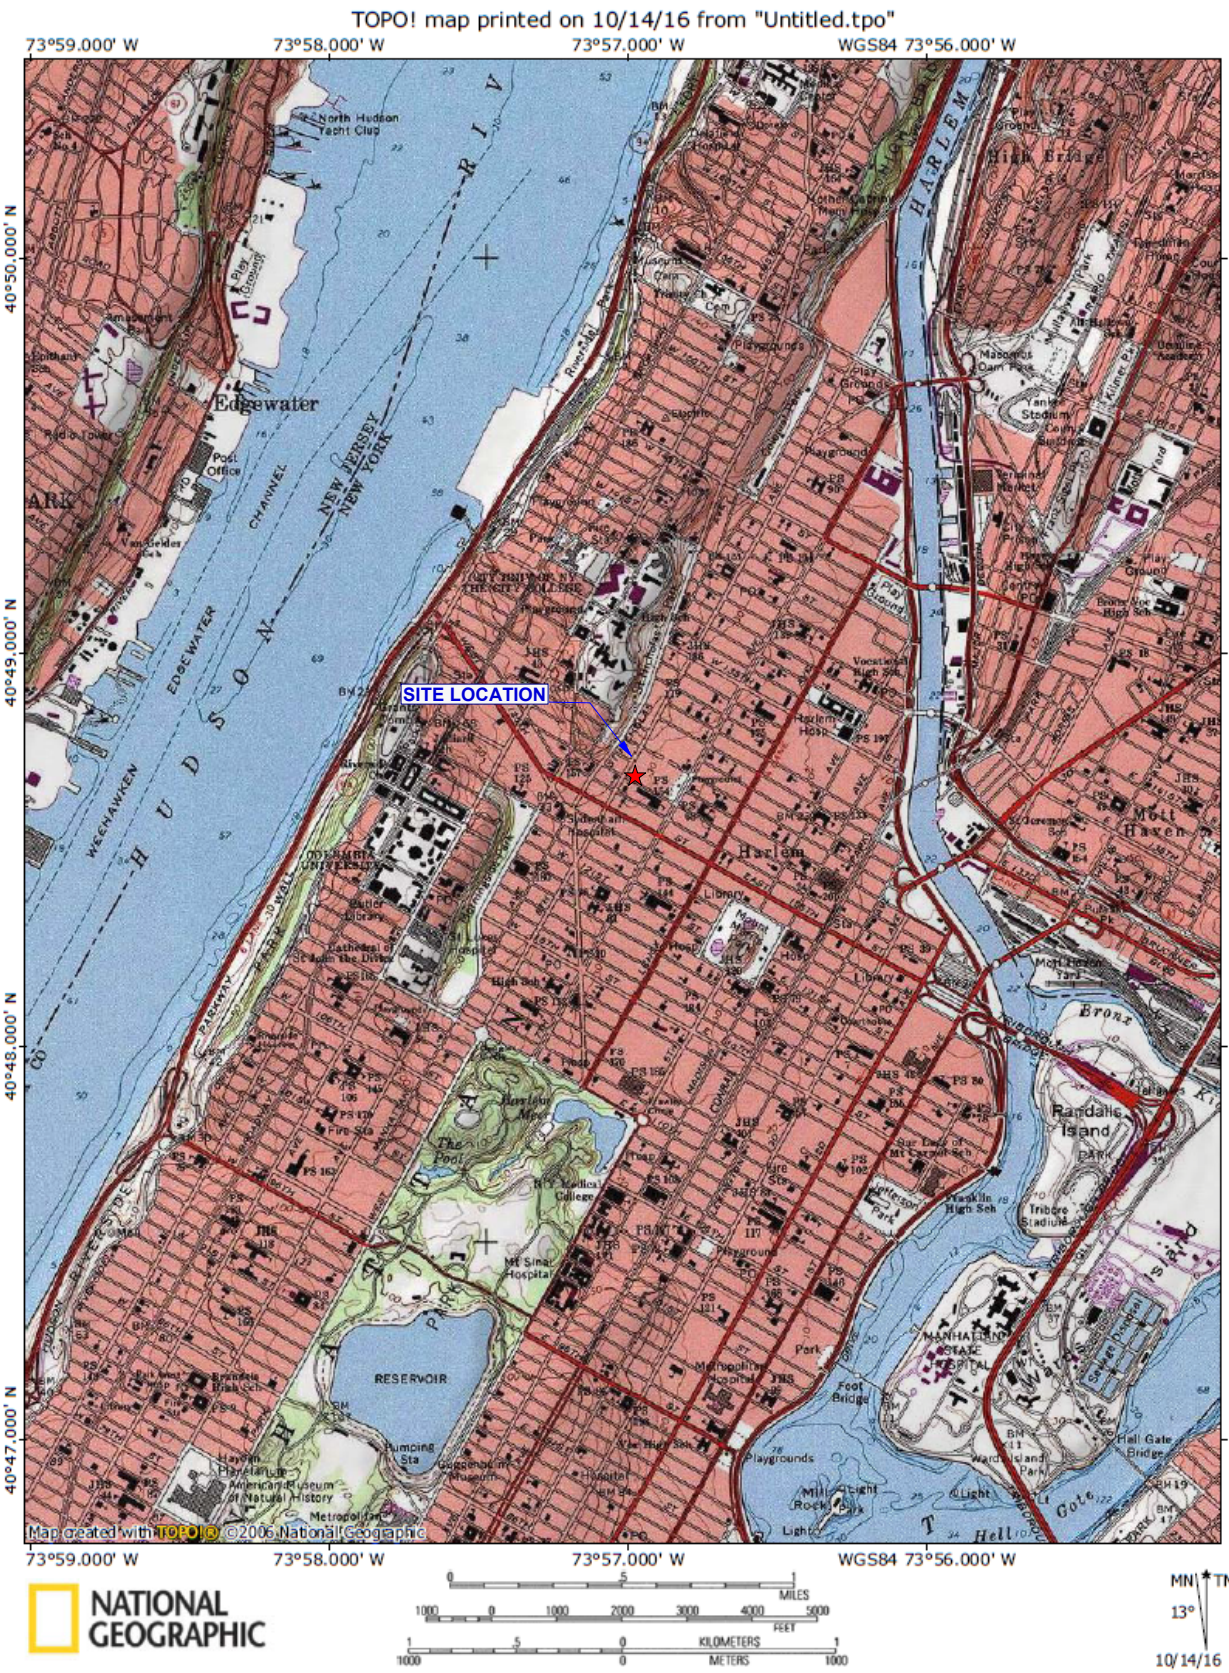

USGS Central Park, NY Quadrangle 1995, Contour Interval = 10 feet

EBC
ENVIRONMENTAL BUSINESS CONSULTANTS
Phone 631.504.6000
Fax 631. 924 .2870

260 W. 126TH STREET, NEW YORK, NY

FIGURE 1 SITE LOCATION MAP

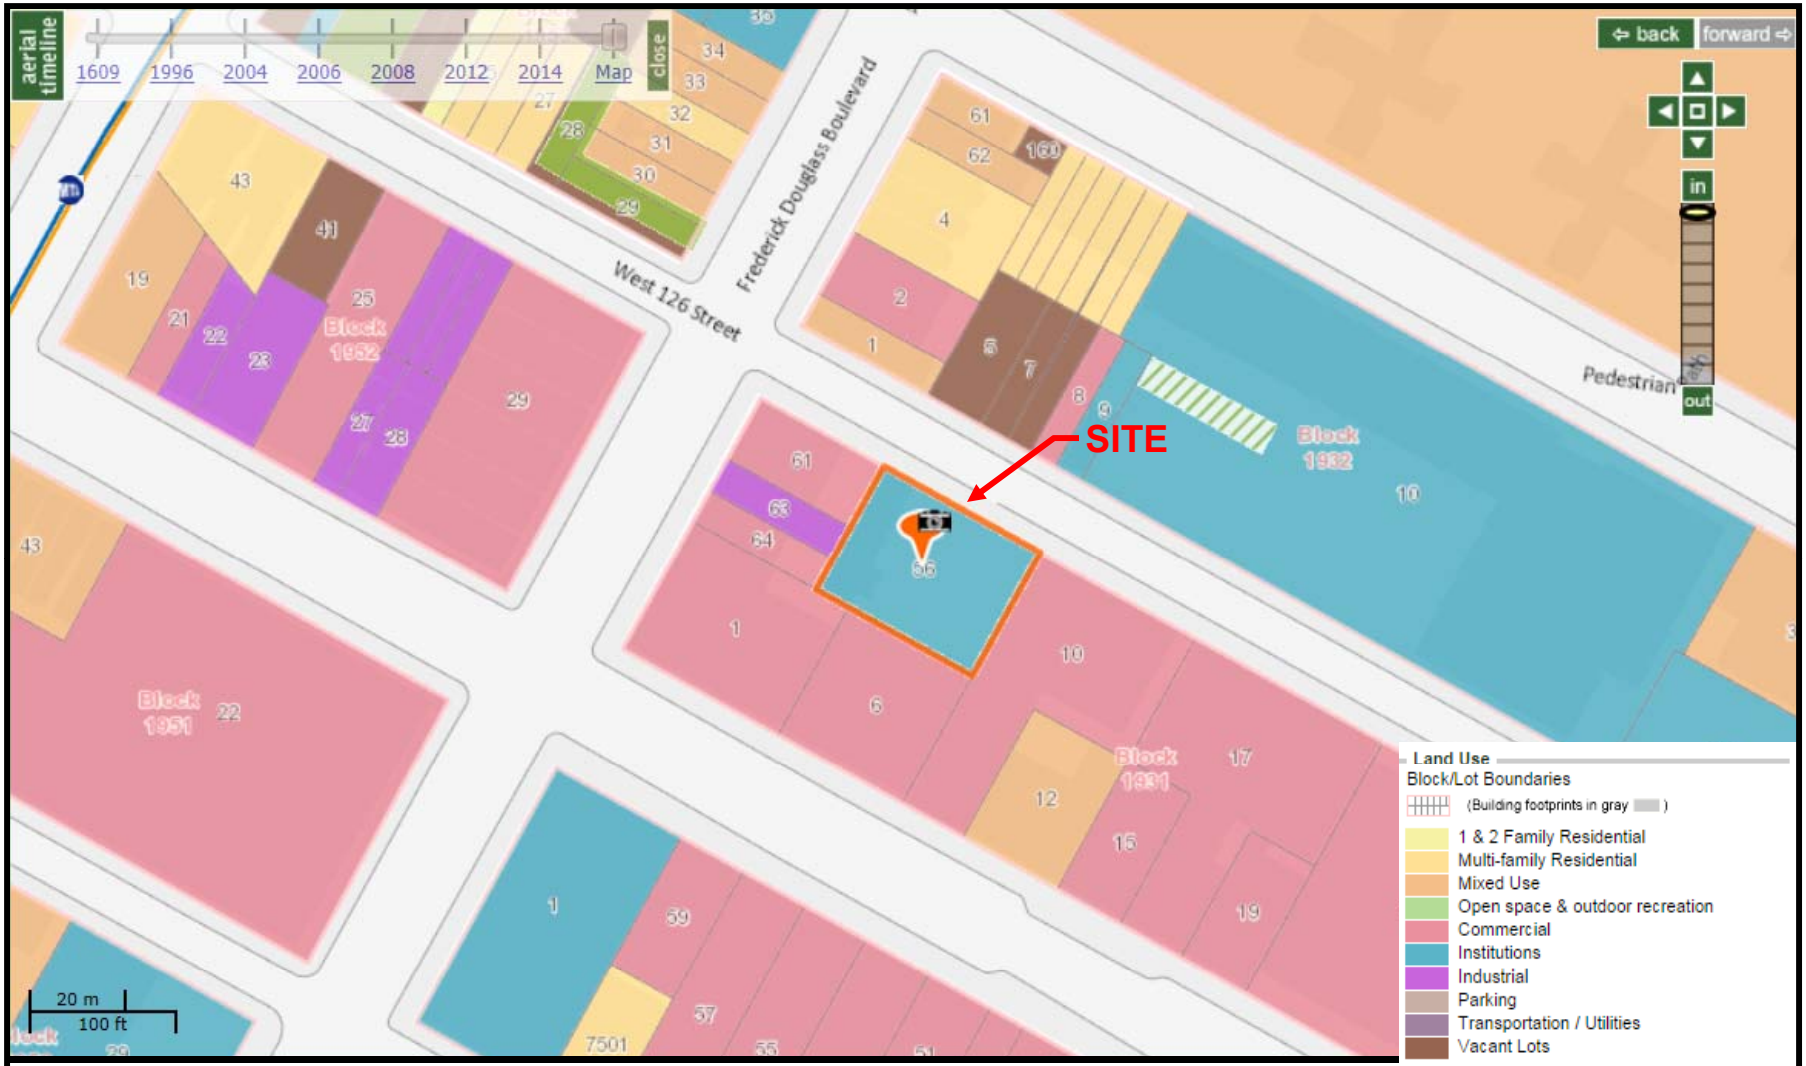


FIGURE 2 – LOT DIAGRAM

N

SITE NAME: 260 W. 126th Street
STREET ADDRESS: 260 W. 126th Street
MUNICIPALITY, STATE, ZIP: New York, NY 10027

EBC
ENVIRONMENTAL BUSINESS CONSULTANTS
Phone 631.504.6000
Fax 631.924.2870

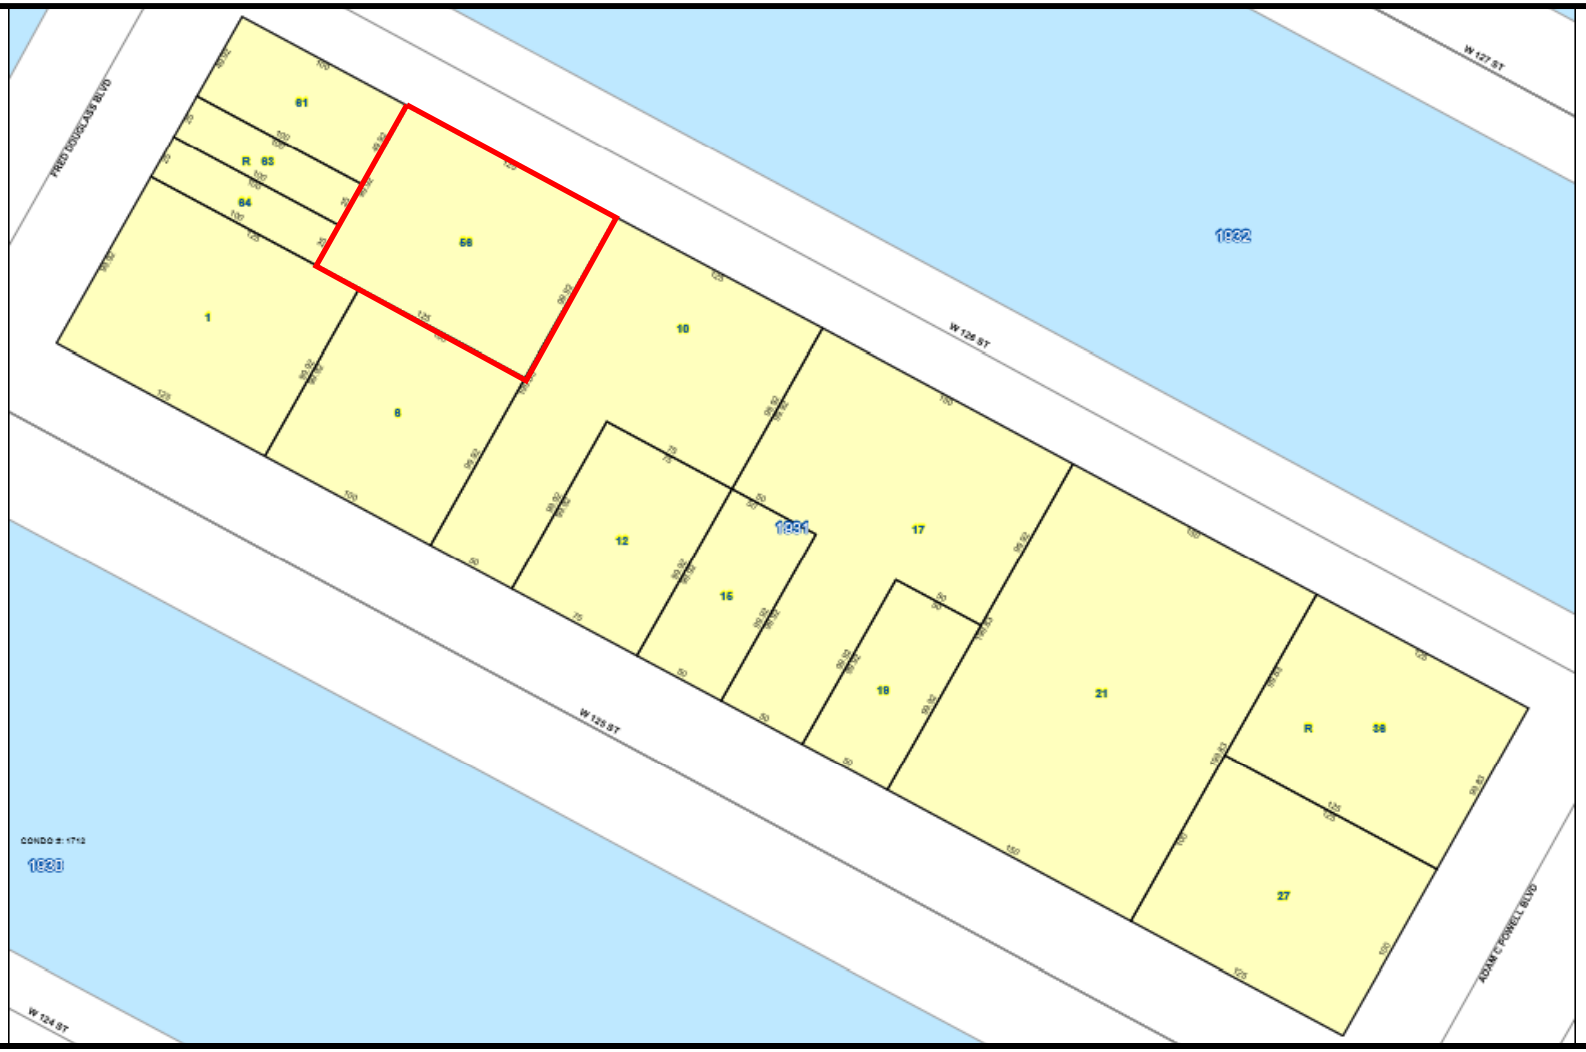


FIGURE 3 – TAX MAP

N

SITE NAME: 260 W. 126th Street
STREET ADDRESS: 260 W. 126th Street
MUNICIPALITY, STATE, ZIP: New York, NY 10027

Source: New York City Department of Finance

EBC
ENVIRONMENTAL BUSINESS CONSULTANTS
Phone 631.504.6000
Fax 631.924.2870

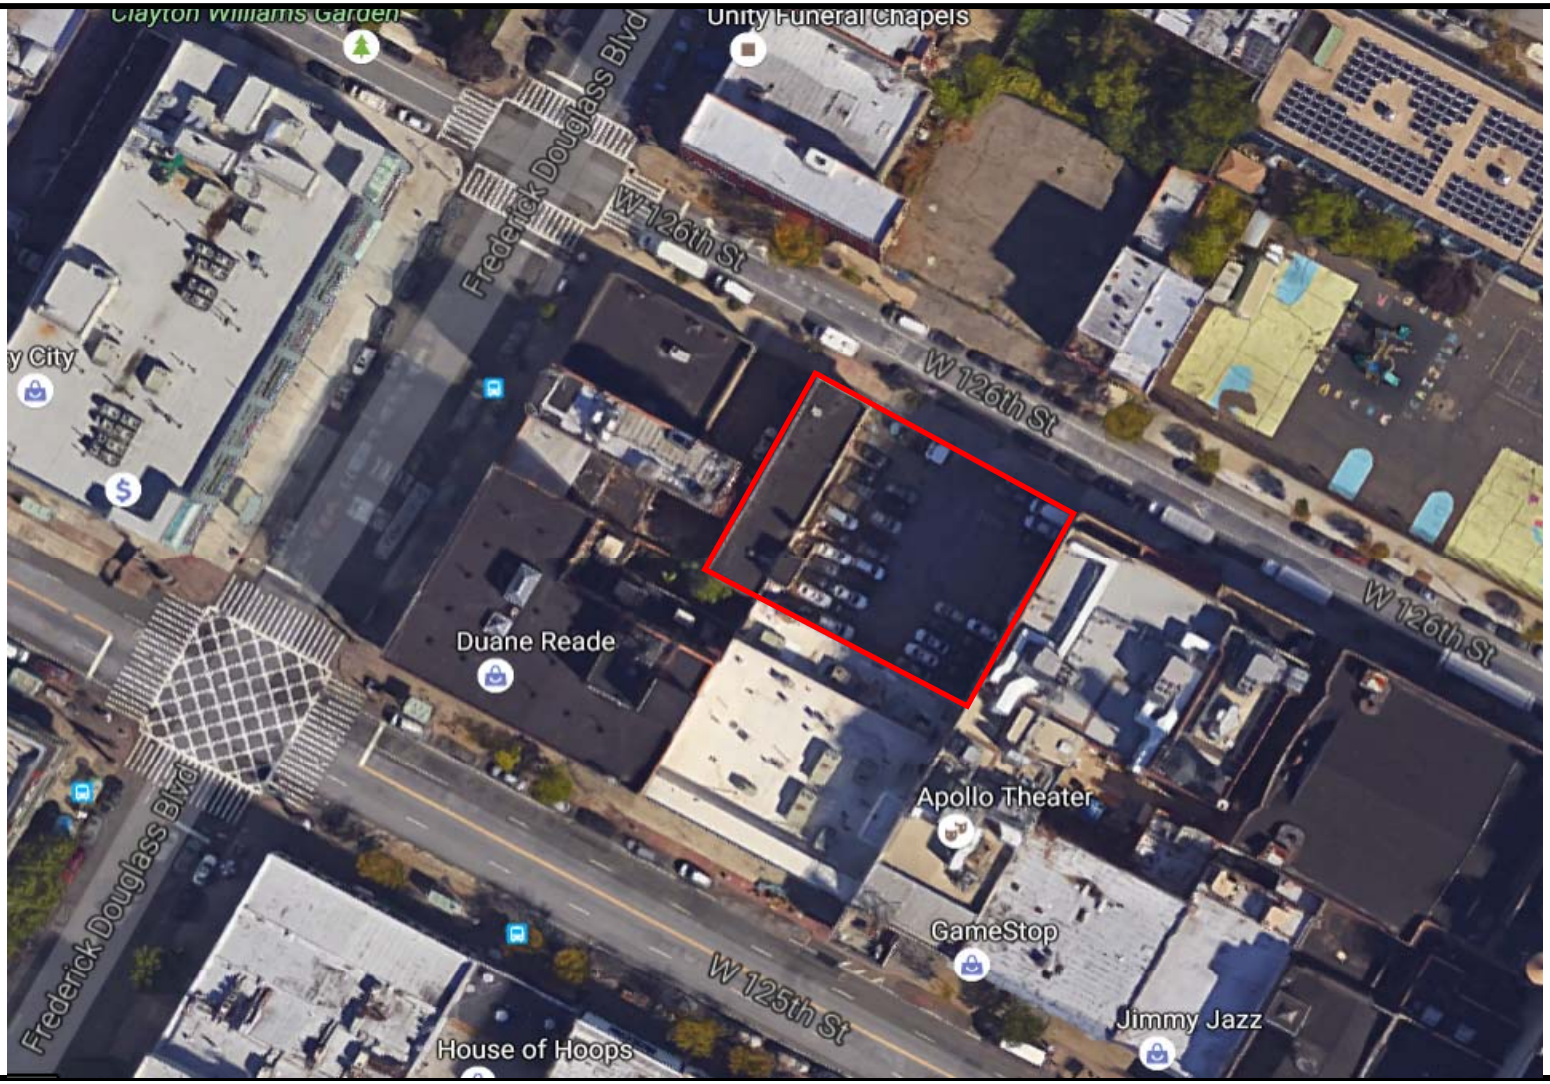


FIGURE 4 – SITE AERIAL

N

SITE NAME: 260 W. 126th Street
STREET ADDRESS: 260 W. 126th Street
MUNICIPALITY, STATE, ZIP: New York, NY 10027

EBC
Phone 631.504.6000
Fax 631.924.2870
Environmental Business Consultants

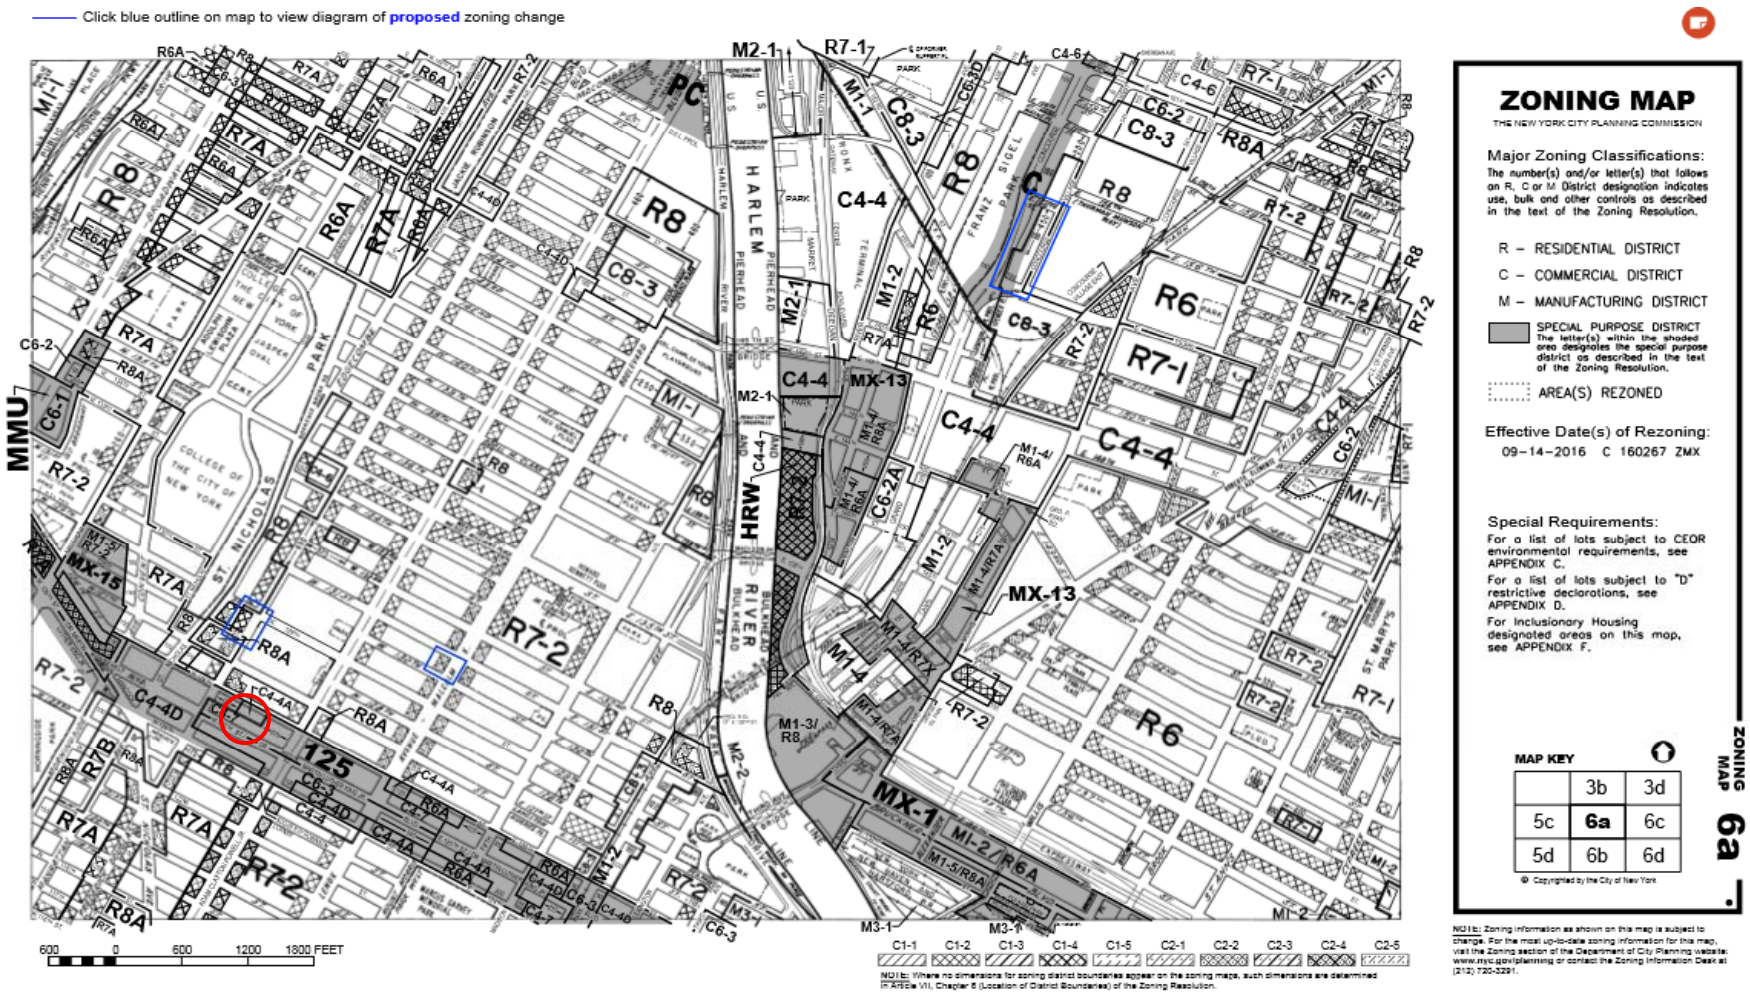


FIGURE 5A – ZONING MAP

N

SITE NAME: 260 W. 126th Street
STREET ADDRESS: 260 W. 126th Street
MUNICIPALITY, STATE, ZIP: New York, NY 11231

Source: New York City Department of City Planning

EBC
ENVIRONMENTAL BUSINESS CONSULTANTS
Phone 631.504.6000
Fax 631.924.2870

APPENDIX A

SITE PHOTOGRAPHS



View of the Site as seen from W. 126th Street.



View of the Site as seen from W. 126th Street.



View of the entrance to the parking lot on the west side of the Site.



View of the kiosk at the entrance to the parking area on the west side of the Site.




View of the west side of the church building.



View of the eastern adjacent property.



View of the western adjacent property.

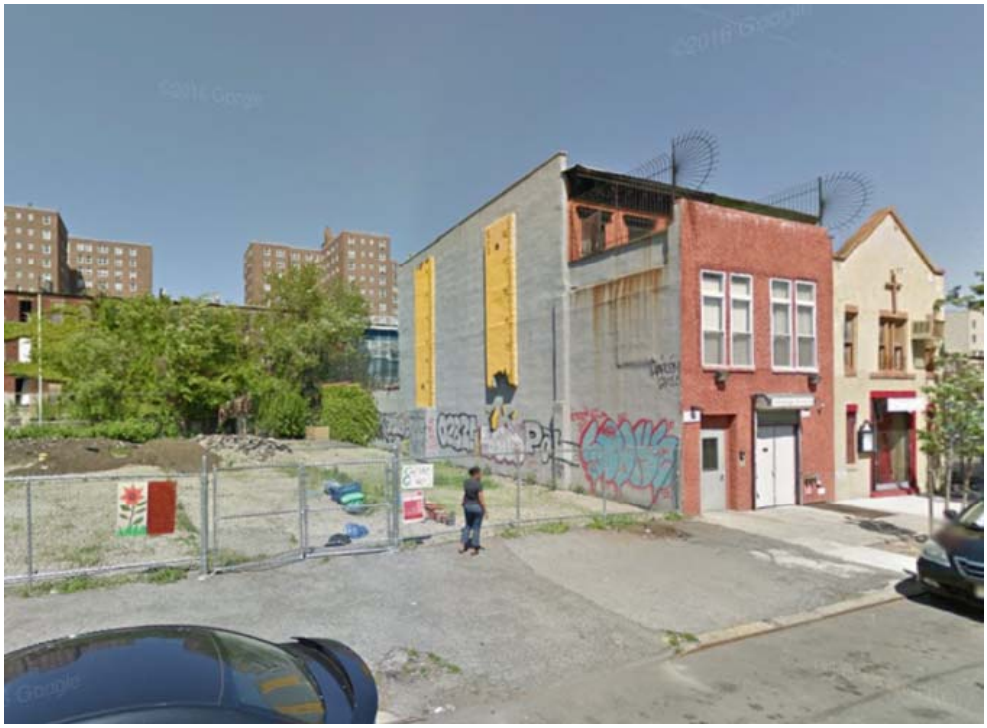

View of the property to the south of W. 126th Street.

APPENDIX B

LOCAL AGENCY INFORMATION

New York State Department of Environmental Conservation
APPLICATION FOR ACCESS TO RECORDS
Pursuant to New York State Freedom of Information Law (FOIL)

Please complete all applicable fields

Records Requested

Whenever possible, please provide specific facility name(s), owner(s), address(es), permit/spill/PBS/incident number(s).

All available documents related to the environmental condition and historic land use of the subject property located at 260 W. 126th Street, New York, NY 10027. Such documents may be related to spills, releases, violations, historic occupants and land usage, prior environmental investigations, remedial measures, state environmental database listings and the known handling, storage and transport of potentially hazardous, hazardous or non-hazardous materials associated with the subject property. The subject property is identified as Borough: Manhattan, Block: 1931, Lot 56.

The subject property has an E-Designation (E-201) for HazMat, Air & Noise as the result of the 125th Street Corridor Rezoning (CEQR #07DCP030M); however, there is no known NYSDEC involvement. The subject property appears to be solely under the authority and governance of the Mayors Office of Environmental Remediation (MOER). NYSDEC may become involved in the future depending on the findings of the remedial investigation. MOER will notify NYSDEC on these findings and potentially consult your department if warranted.

Time Period for Records Sought

From _____ To: _____ Not Applicable: ☒

Requestor Contact Information

Name: Rob Bennett Company (if applicable): EBC

Phone: (631) 504-6000 Fax: (631) 924-2870 Email: rbennett@ebcincny.com

Mailing Address 1808 Middle Country Road, Ridge, NY 11961

Date Submitted: 10/15/16

Electronic copies preferred ☒

All requests must be in writing and may be submitted to the New York State Department of Environmental Conservation (NYSDEC) via:

Email: access.records@dec.ny.gov
Fax: (518) 402-9018
Mail: Records Access Officer
NYSDEC, 625 Broadway, Albany, NY 12233-1500
For more information go to http://www.dec.ny.gov/public/373.html

Home

Customer Services

- Pay Online
- Ways to Pay Your Bill
- eBilling
- Account Information
- Customer Assistance
- Service Line Protection Program
- Water Rates
- Property Managers & Trade Professionals

Water Utilities

- Drinking Water
- Wastewater
- Stormwater
- Harbor Water
- Long Term Control Plan

Dear Sir or Madam

We hereby acknowledge receipt of your Freedom of Information Law ("FOIL") request submitted online. Your request is important to us and will be handled as expeditiously as possible. Please be advised however, that because of the large volume of pending complex FOIL requests handled by the Department of Environmental Protection, and the available staffing, your response is anticipated to take between 120-150 days from the date of this acknowledgement.

Sincerely,
Deborah S. Fremder
Records Access Officer

My DEP Account and Online Bill Pay

New Payment Options
Water Charges

Reservoir Levels
Current: %
Normal: %

Customer Assistance

- Contact Customer Service
- NYC Lien Sale & Payment Agreements
- Multi-Family Conservation Program
- Dispute Resolution
- Learn About AMR
- Dispose of Grease & Oil

FIRE DEPARTMENT – CITY OF NEW YORK

Public Records Unit / Tanks Section

9 MetroTech Center
Brooklyn, New York 11201-3857
(718) 999-2441 or 2442

Fuel Tank Special Report Request Form

SECTION A **CUSTOMER INFORMATION**

Please print the required information below.

Robert M. Bennett
Name

1908 Middle Country Rd, Ridge
Address

New York 11961
State Zip Code

(631) 504-6000
Telephone Number

OFFICE USE ONLY

Cashier / Search No.

PRU Staff
Accepted By/Initials:

Searched By:

Total Amount:

Note: Please make sure you complete this form and attach all required documents. Enclose a check or money order made payable to the **NYC Fire Department and a stamped self-addressed envelope (with postage).** Mail checks or money orders directly to the address and unit listed above. **DO NOT MAIL CASH.**

SECTION B **FUEL TANK REPORT - FEE $10.00 / PER REPORT**

260 West 126th Street Manhattan
House Number Street Name Borough

- [x] THE TOTAL AMOUNT AND SIZE OF EXISTING FUEL OIL / HEATING TANKS
- [x] THE TOTAL AMOUNT AND SIZE OF REMOVED OR SEALED FUEL OIL / HEATING TANKS
- [x] THE TOTAL AMOUNT AND SIZE OF EXISTING BURIED MOTOR VEHICLE TANKS
- [x] THE TOTAL AMOUNT AND SIZE OF REMOVED OR SEALED BURIED MOTOR VEHICLE TANKS
- [x] MOST RECENT TANK / PIPING TEST RESULTS
- [x] HISTORY OF BURIED TANKS LEAKS

Note: Requests will be responded to within 10 business days.

PR3 (July-08)

HELP
[Click help for additional instructions]
Selecting a help option will open new window

Current Search Criteria:

Borough: MANHATTAN / NEW YORK
Block: 1931
Lot: 56 **Unit:** N/A
Date Range:
Document Class: All Document Classes

Search Results By Parcel Identifier

Records 1 - 2 << previous next >> Max Rows 10 [Search Options] [New BBL Search] [Edit Current Search] [View Tax Map] [**Print Index**]

View	Reel/Pg/File	CRFN	Lot	Partial	Doc Date	Recorded / Filed	Document Type	Pages	Party1	Party2	Party 3/ Other	More Party 1/2 Names	Corrected/ Remarks	Doc Amount
DET IMG		2004000162557	56	ENTIRE LOT	2/2/2004	3/17/2004 6:04:22 PM	JUDGMENT	4	THOMAS MEMORIAL WESLEYAN METHODIST CHURCH	HARLEM COMMONWEALTH COUNCIL, INC.				0
DET IMG	292/832		56	ENTIRE LOT		9/25/1973	CONTRACT OF SALE	15	BERLE, BEATRICE B	FREEDOM NATIONAL BANK		✓		0

Search Options | New Parcel Identifier Search | Edit Current Search | View Tax Map

NYC Buildings

CLICK HERE TO SIGN UP FOR BUILDINGS NEWS

NYC Department of Buildings

Property Profile Overview

260 WEST 126 STREET		MANHATTAN 10027		BIN# 1058662	
WEST 126 STREET	260 - 270	Health Area	: 1500	Tax Block	: 1931
		Census Tract	: 222	Tax Lot	: 56
		Community Board	: 110	Condo	: NO
		Buildings on Lot	: 1	Vacant	: NO

View DCP Addresses... Browse Block

View Zoning Documents | View Challenge Results | Pre - BIS PA | View Certificates of Occupancy

Cross Street(s):	ADAM CLAYTON POWELL JR BOULEVARD, FREDERICK DOUGLASS BOULEVARD		
DOB Special Place Name:			
DOB Building Remarks:			
Landmark Status:		**Special Status:**	N/A
Local Law:	YES	**Loft Law:**	NO
SRO Restricted:	NO	**TA Restricted:**	NO
UB Restricted:	NO		
Environmental Restrictions:	HAZMAT/NOISE/AIR	**Grandfathered Sign:**	NO
Legal Adult Use:	NO	**City Owned:**	NO
Additional BINs for Building:	NONE		

Special District: 125 - 125TH STREET

This property is not located in an area that may be affected by Tidal Wetlands, Freshwater Wetlands, Coastal Erosion Hazard Area, or Special Flood Hazard Area. Click here for more information

Department of Finance Building Classification: M1-CHURCH, SYNAGOGUE

Please Note: The Department of Finance's building classification information shows a building's tax status, which may not be the same as the legal use of the structure. To determine the legal use of a structure, research the records of the Department of Buildings.


	Total	Open
Complaints	0	0
Violations-DOB	25	6
Violations-ECB (DOB)	0	0
Jobs/Filings	0	
ARA / LAA Jobs	1	
Total Jobs	1	
Actions	111	

OR Enter Action Type:

OR Select from List: Select...

AND Show Actions

- Elevator Records
- Electrical Applications
- Permits In-Process / Issued
- Illuminated Signs Annual Permits
- Plumbing Inspections
- Open Plumbing Jobs / Work Types
- Facades
- Marquee Annual Permits
- Boiler Records
- DEP Boiler Information
- Crane Information
- After Hours Variance Permits

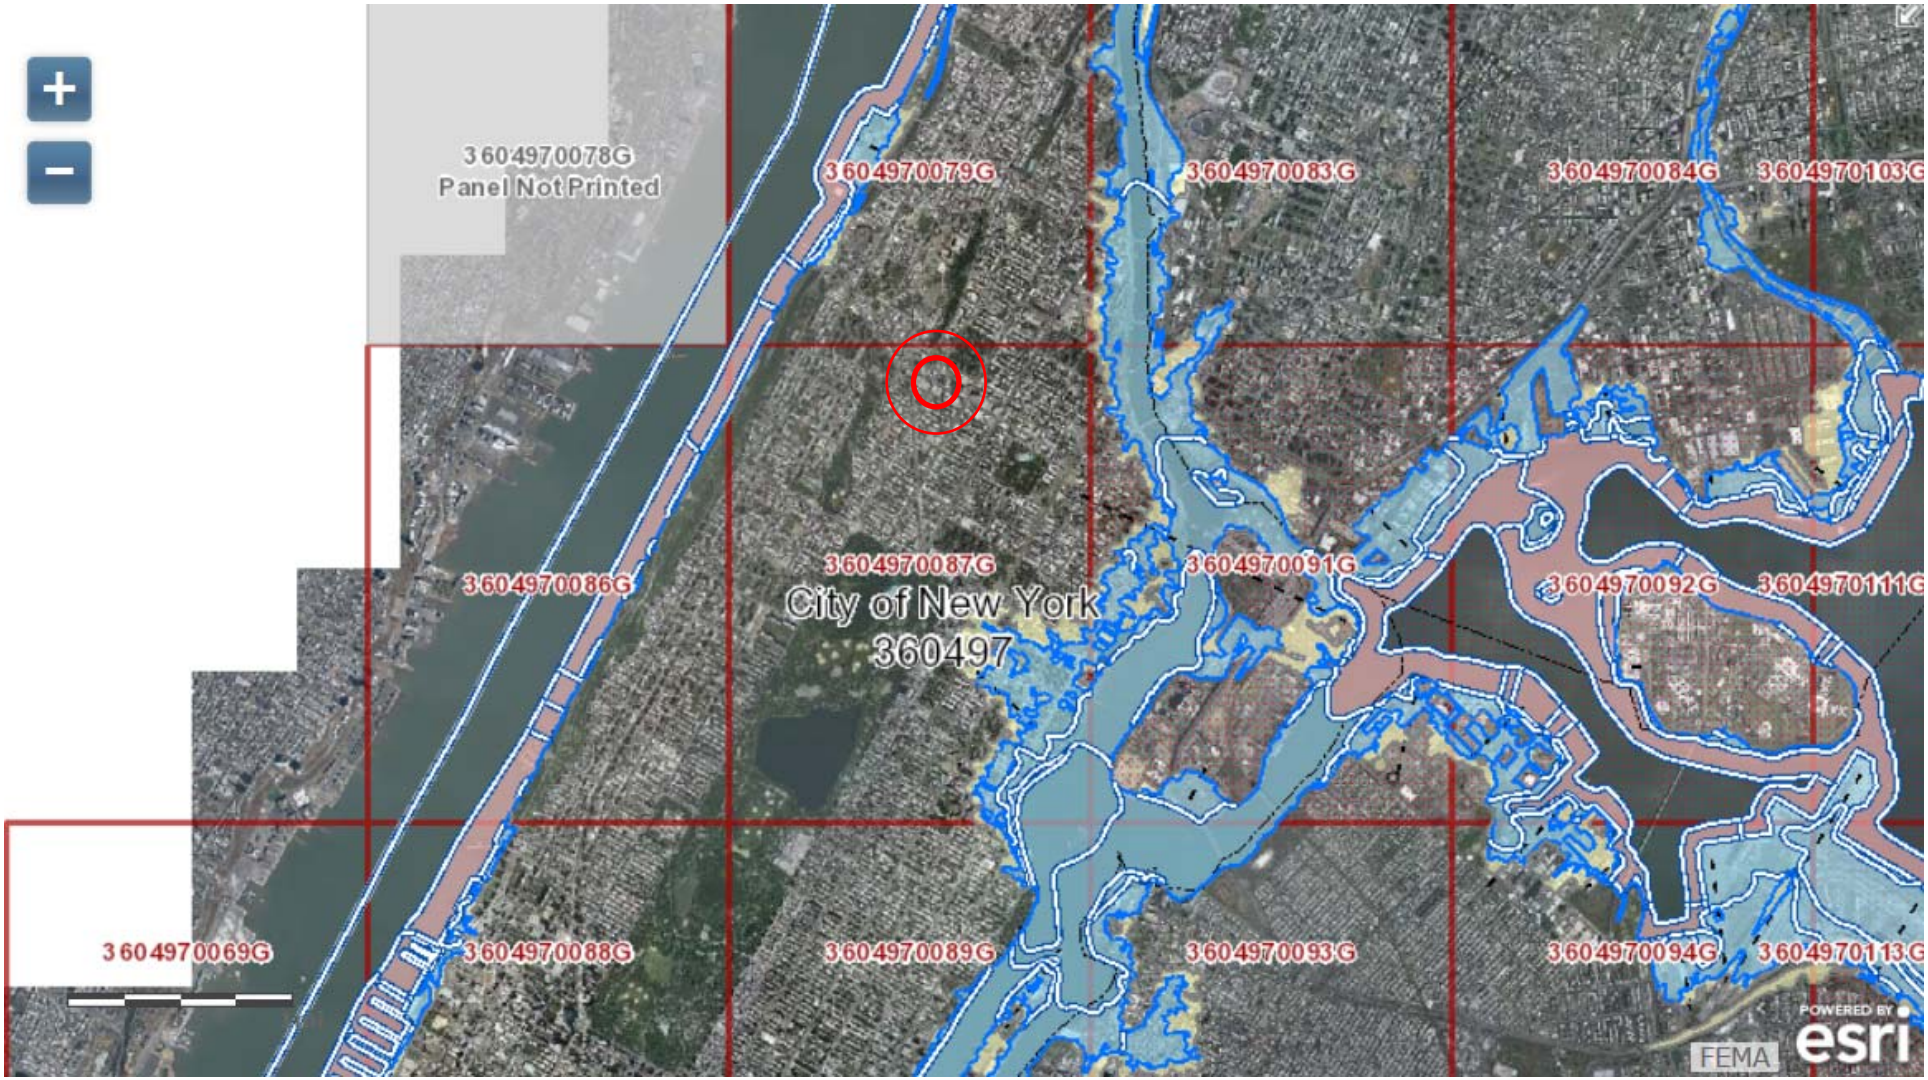
3604970078G
Panel Not Printed
3604970079G
3604970083G
3604970084G
3604970103G
3604970086G
3604970087G
City of New York
360497
3604970091G
3604970092G
3604970111G
3604970069G
3604970088G
3604970089G
3604970093G
3604970094G
3604970113G
FEMA
POWERED BY esri

APPENDIX C

SANBORN MAPS

260 W. 126th Street

260 W. 126th Street

New York, NY 10027

Inquiry Number: 4753434.3

October 14, 2016

Certified Sanborn® Map Report

6 Armstrong Road, 4th floor
Shelton, CT 06484
Toll Free: 800.352.0050
www.edrnet.com

Certified Sanborn® Map Report

10/14/16

Site Name:

260 W. 126th Street
260 W. 126th Street
New York, NY 10027
EDR Inquiry # 4753434.3

Client Name:

Env. Business Consultants
1808 Middle Country Road
Ridge, NY 11961
Contact: Rob Bennett

The Sanborn Library has been searched by EDR and maps covering the target property location as provided by Env. Business Consultants were identified for the years listed below. The Sanborn Library is the largest, most complete collection of fire insurance maps. The collection includes maps from Sanborn, Bromley, Perris & Browne, Hopkins, Barlow, and others. Only Environmental Data Resources Inc. (EDR) is authorized to grant rights for commercial reproduction of maps by the Sanborn Library LLC, the copyright holder for the collection. Results can be authenticated by visiting www.edrnet.com/sanborn.

The Sanborn Library is continually enhanced with newly identified map archives. This report accesses all maps in the collection as of the day this report was generated.

Certified Sanborn Results:

Certification # BBB7-4829-828D

PO # BGP1601

Project 260 West 126th Street

Maps Provided:

2005	1993	1978
2004	1992	1976
2003	1991	1951
2002	1989	1912
2001	1988	1902
1996	1986	
1995	1985	
1994	1980	

Sanborn® Library search results

Certification #: BBB7-4829-828D

The Sanborn Library includes more than 1.2 million fire insurance maps from Sanborn, Bromley, Perris & Browne, Hopkins, Barlow and others which track historical property usage in approximately 12,000 American cities and towns. Collections searched:

- ☑ Library of Congress
- ☑ University Publications of America
- ☑ EDR Private Collection

The Sanborn Library LLC Since 1866™

Limited Permission To Make Copies

Env. Business Consultants (the client) is permitted to make up to FIVE photocopies of this Sanborn Map transmittal and each fire insurance map accompanying this report solely for the limited use of its customer. No one other than the client is authorized to make copies. Upon request made directly to an EDR Account Executive, the client may be permitted to make a limited number of additional photocopies. This permission is conditioned upon compliance by the client, its customer and their agents with EDR's copyright policy; a copy of which is available upon request.

Disclaimer - Copyright and Trademark Notice

This Report contains certain information obtained from a variety of public and other sources reasonably available to Environmental Data Resources, Inc. It cannot be concluded from this Report that coverage information for the target and surrounding properties does not exist from other sources. NO WARRANTY EXPRESSED OR IMPLIED, IS MADE WHATSOEVER IN CONNECTION WITH THIS REPORT. ENVIRONMENTAL DATA RESOURCES, INC. SPECIFICALLY DISCLAIMS THE MAKING OF ANY SUCH WARRANTIES, INCLUDING WITHOUT LIMITATION, MERCHANTABILITY OR FITNESS FOR A PARTICULAR USE OR PURPOSE. ALL RISK IS ASSUMED BY THE USER. IN NO EVENT SHALL ENVIRONMENTAL DATA RESOURCES, INC. BE LIABLE TO ANYONE, WHETHER ARISING OUT OF ERRORS OR OMISSIONS, NEGLIGENCE, ACCIDENT OR ANY OTHER CAUSE, FOR ANY LOSS OF DAMAGE, INCLUDING, WITHOUT LIMITATION, SPECIAL, INCIDENTAL, CONSEQUENTIAL, OR EXEMPLARY DAMAGES. ANY LIABILITY ON THE PART OF ENVIRONMENTAL DATA RESOURCES, INC. IS STRICTLY LIMITED TO A REFUND OF THE AMOUNT PAID FOR THIS REPORT. Purchaser accepts this Report "AS IS". Any analyses, estimates, ratings, environmental risk levels or risk codes provided in this Report are provided for illustrative purposes only, and are not intended to provide, nor should they be interpreted as providing any facts regarding, or prediction or forecast of, any environmental risk for any property. Only a Phase I Environmental Site Assessment performed by an environmental professional can provide information regarding the environmental risk for any property. Additionally, the information provided in this Report is not to be construed as legal advice.


Copyright 2016 by Environmental Data Resources, Inc. All rights reserved. Reproduction in any media or format, in whole or in part, of any report or map of Environmental Data Resources, Inc., or its affiliates, is prohibited without prior written permission.


EDR and its logos (including Sanborn and Sanborn Map) are trademarks of Environmental Data Resources, Inc. or its affiliates. All other trademarks used herein are the property of their respective owners.


Sanborn Sheet Key

This Certified Sanborn Map Report is based upon the following Sanborn Fire Insurance map sheets.

2005 Source Sheets

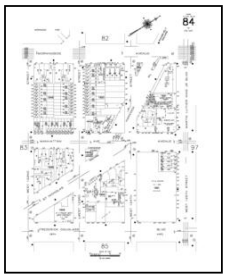
Volume 7N, Sheet 84
2005-2006

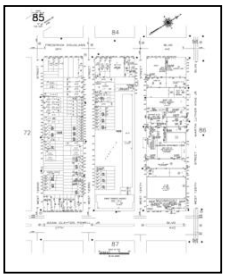
Volume 7N, Sheet 85
2005-2006

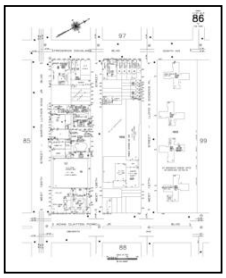

Volume 7N, Sheet 86
2005-2006



Volume 7N, Sheet 97
2005-2006

2004 Source Sheets


Volume 7N, Sheet 84
2004



Volume 7N, Sheet 97
2004

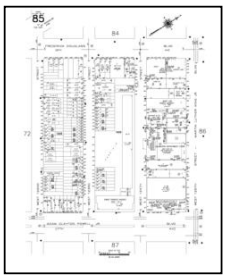

Volume 7N, Sheet 85
2004

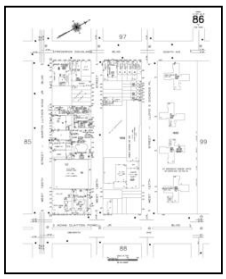

Volume 7N, Sheet 86
2004

2003 Source Sheets


Volume 7N, Sheet 84
2003

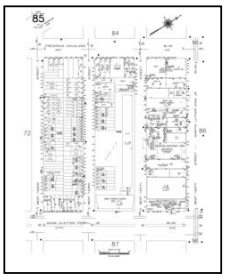

Volume 7N, Sheet 85
2003

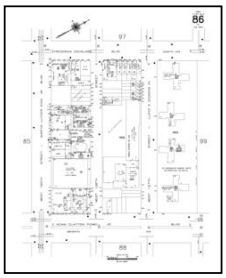

Volume 7N, Sheet 86
2003

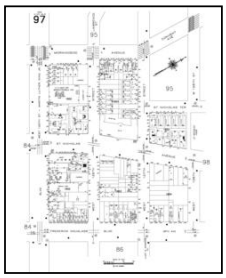

Volume 7N, Sheet 97
2003

2002 Source Sheets


Volume 7N, Sheet 84
2002

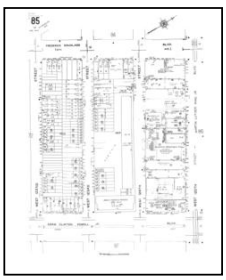
Volume 7N, Sheet 85
2002

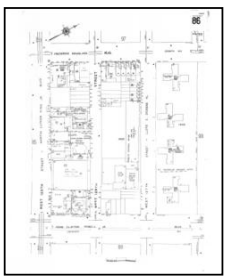
Volume 7N, Sheet 86
2002

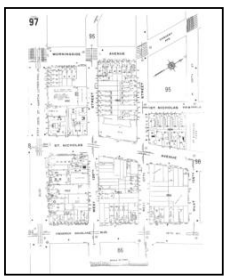
Volume 7N, Sheet 97
2002


Sanborn Sheet Key

This Certified Sanborn Map Report is based upon the following Sanborn Fire Insurance map sheets.


2001 Source Sheets




Volume 7N, Sheet 84
2001

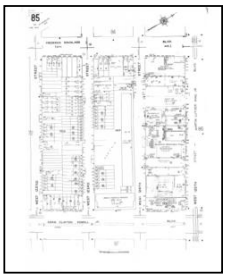

Volume 7N, Sheet 85
2001

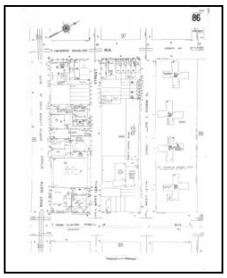


Volume 7N, Sheet 86
2001

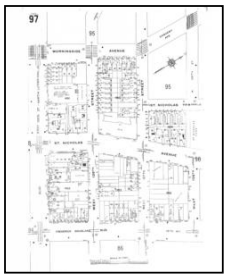

Volume 7N, Sheet 97
2001


1996 Source Sheets

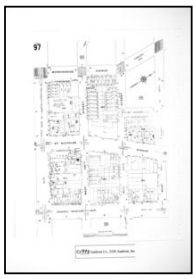

Volume 7N, Sheet 97
1996



Volume 7N, Sheet 84
1996

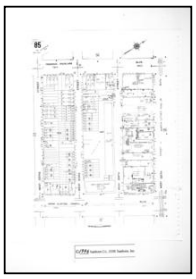

Volume 7N, Sheet 85
1996




Volume 7N, Sheet 86
1996


1995 Source Sheets




Volume 7N, Sheet 84
1995

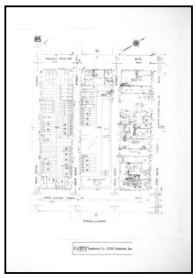

Volume 7N, Sheet 85
1995

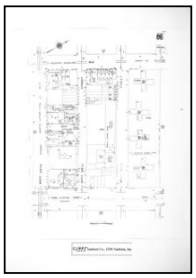

Volume 7N, Sheet 86
1995

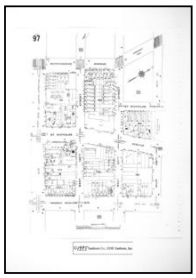


Volume 7N, Sheet 97
1995


1994 Source Sheets




Volume 7N, Sheet 84
1994

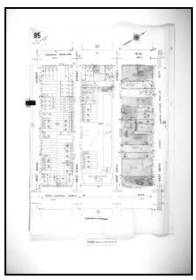

Volume 7N, Sheet 85
1994

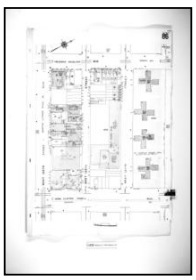

Volume 7N, Sheet 86
1994

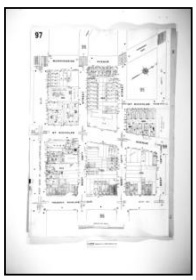



Volume 7N, Sheet 97
1994

Sanborn Sheet Key

This Certified Sanborn Map Report is based upon the following Sanborn Fire Insurance map sheets.

1993 Source Sheets

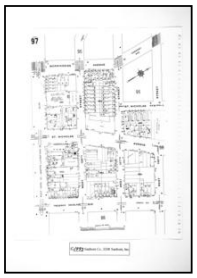
Volume 7N, Sheet 97
1993

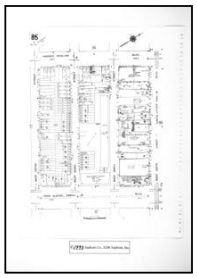

Volume 7N, Sheet 85
1993


Volume 7N, Sheet 86
1993


Volume 7N, Sheet 84
1993

1992 Source Sheets


Volume 7N, Sheet 84
1992

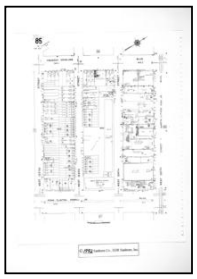

Volume 7N, Sheet 85
1992


Volume 7N, Sheet 86
1992



Volume 7N, Sheet 97
1992


1991 Source Sheets


Volume 7N, Sheet 84
1991

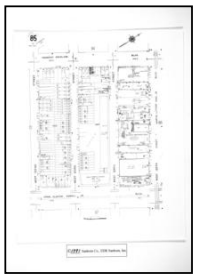

Volume 7N, Sheet 85
1991


Volume 7N, Sheet 86
1991

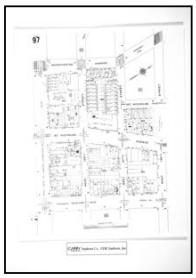

Volume 7N, Sheet 97
1991

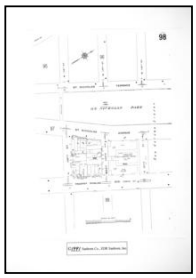

Volume 7N, Sheet 98
1991


1989 Source Sheets

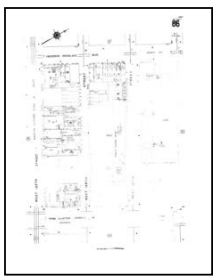
Volume 7N, Sheet 86
1989


Volume 7N, Sheet 84
1989

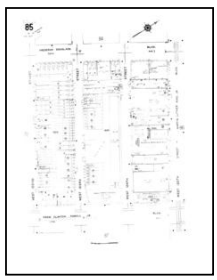
Volume 7N, Sheet 85
1989

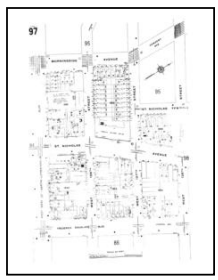

Volume 7N, Sheet 97
1989

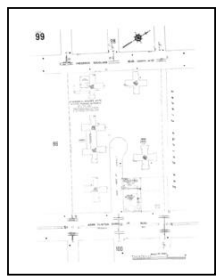

Volume 7N, Sheet 99
1989


Sanborn Sheet Key


This Certified Sanborn Map Report is based upon the following Sanborn Fire Insurance map sheets.


1988 Source Sheets

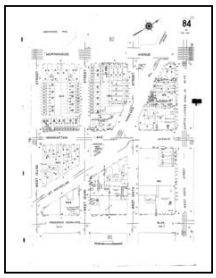
Volume 7N, Sheet 84
1988

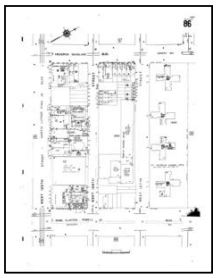

Volume 7N, Sheet 86
1988

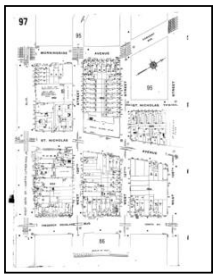
Volume 7N, Sheet 97
1988

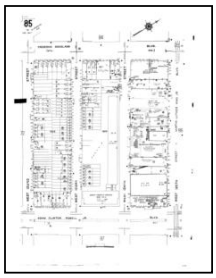

Volume 7N, Sheet 85
1988

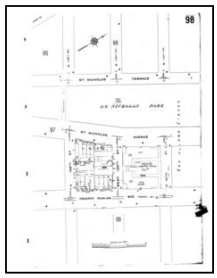

Volume 7N, Sheet 98
1988

1986 Source Sheets

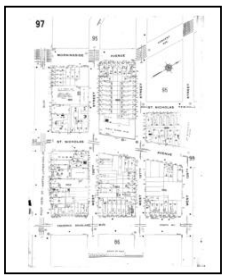

Volume 7N, Sheet 97
1986



Volume 7N, Sheet 84
1986

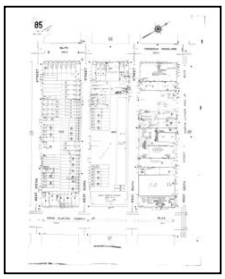
Volume 7N, Sheet 85
1986

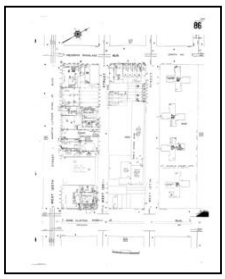

Volume 7N, Sheet 86
1986

1985 Source Sheets

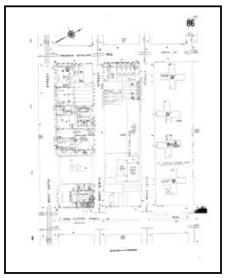
Volume 7N, Sheet 86
1985

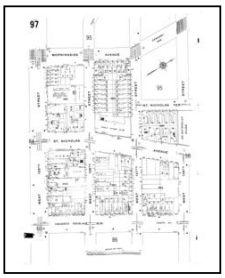
Volume 7N, Sheet 97
1985


Volume 7N, Sheet 84
1985

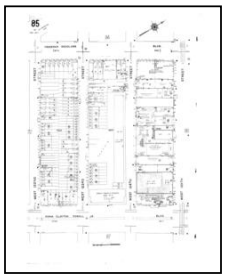

Volume 7N, Sheet 85
1985

1980 Source Sheets


Volume 7N, Sheet 84
1980


Volume 7N, Sheet 85
1980


Volume 7N, Sheet 97
1980

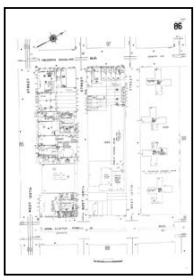
Volume 7N, Sheet 86
1980


Sanborn Sheet Key


This Certified Sanborn Map Report is based upon the following Sanborn Fire Insurance map sheets.

1978 Source Sheets



Volume 7N, Sheet 84
1978


Volume 7N, Sheet 85
1978

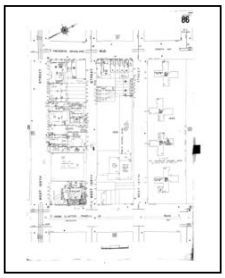

Volume 7N, Sheet 86
1978

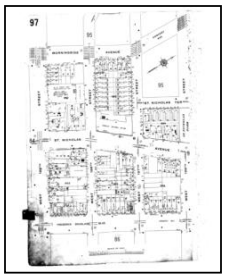

Volume 7N, Sheet 97
1978

1976 Source Sheets

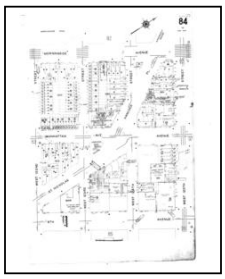
Volume 7N, Sheet 84
1976



Volume 7N, Sheet 85
1976

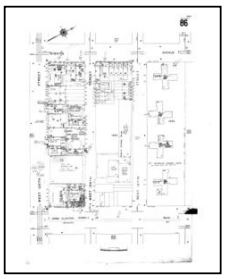
Volume 7N, Sheet 86
1976

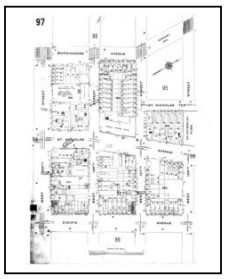
Volume 7N, Sheet 97
1976

1951 Source Sheets



Volume 7N, Sheet 84
1951

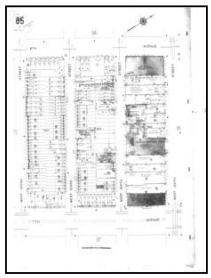

Volume 7N, Sheet 85
1951



Volume 7N, Sheet 86
1951


Volume 7N, Sheet 97
1951

1912 Source Sheets

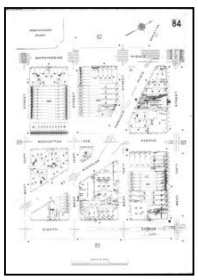
Volume 7N, Sheet 84
1912

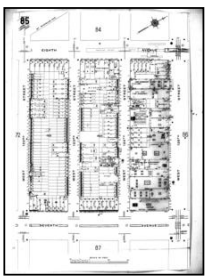
Volume 7N, Sheet 85
1912

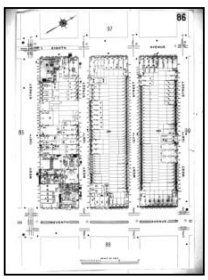
Volume 7N, Sheet 86
1912


Volume 7N, Sheet 97
1912


Sanborn Sheet Key

This Certified Sanborn Map Report is based upon the following Sanborn Fire Insurance map sheets.


1902 Source Sheets




Volume 7N, Sheet 51
1902

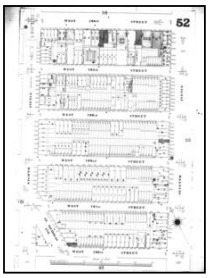


Volume 7N, Sheet 52
1902

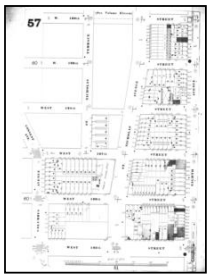

Volume 7N, Sheet 57
1902

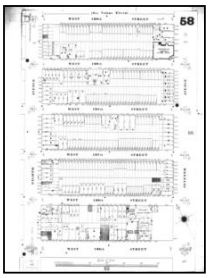

Volume 7N, Sheet 58
1902

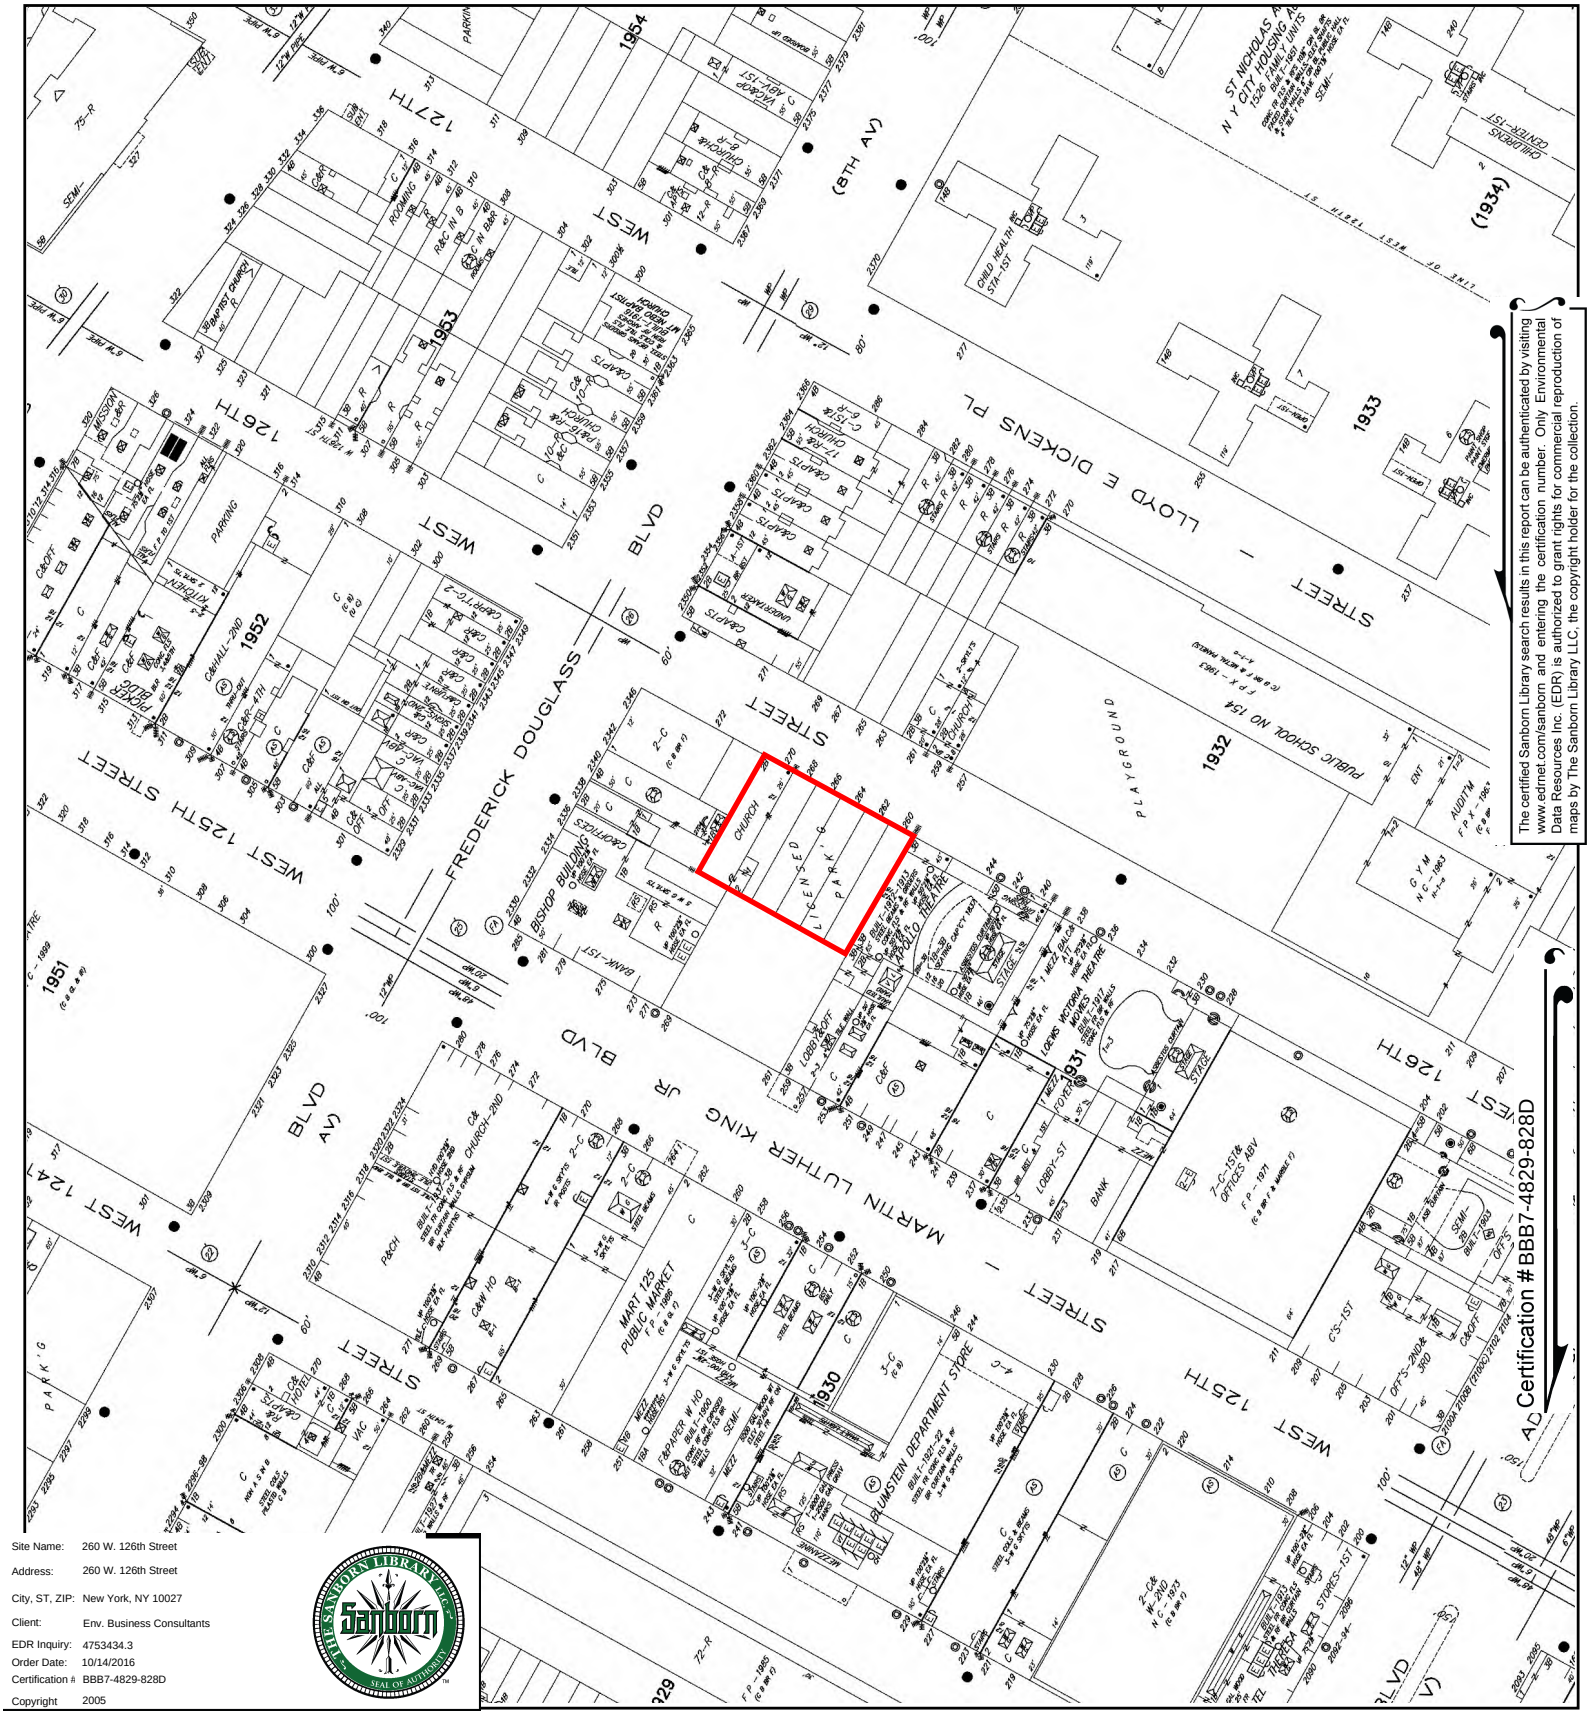


The certified Sanborn Library search results in this report can be authenticated by visiting www.edrnet.com/sanborn and entering the certification number. Only Environmental Data Resources Inc. (EDR) is authorized to grant rights for commercial reproduction of maps by The Sanborn Library LLC, the copyright holder for the collection.

Site Name:	260 W. 126th Street
Address:	260 W. 126th Street
City, ST, ZIP:	New York, NY 10027
Client:	Env. Business Consultants
EDR Inquiry:	4753434.3
Order Date:	10/14/2016
Certification #:	BBB7-4829-828D
Copyright	2005

This Certified Sanborn Map combines the following sheets.
Outlined areas indicate map sheets within the collection.




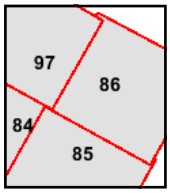

Volume 7N, Sheet 97
Volume 7N, Sheet 86
Volume 7N, Sheet 85
Volume 7N, Sheet 84

0 Feet 150 300 600

N

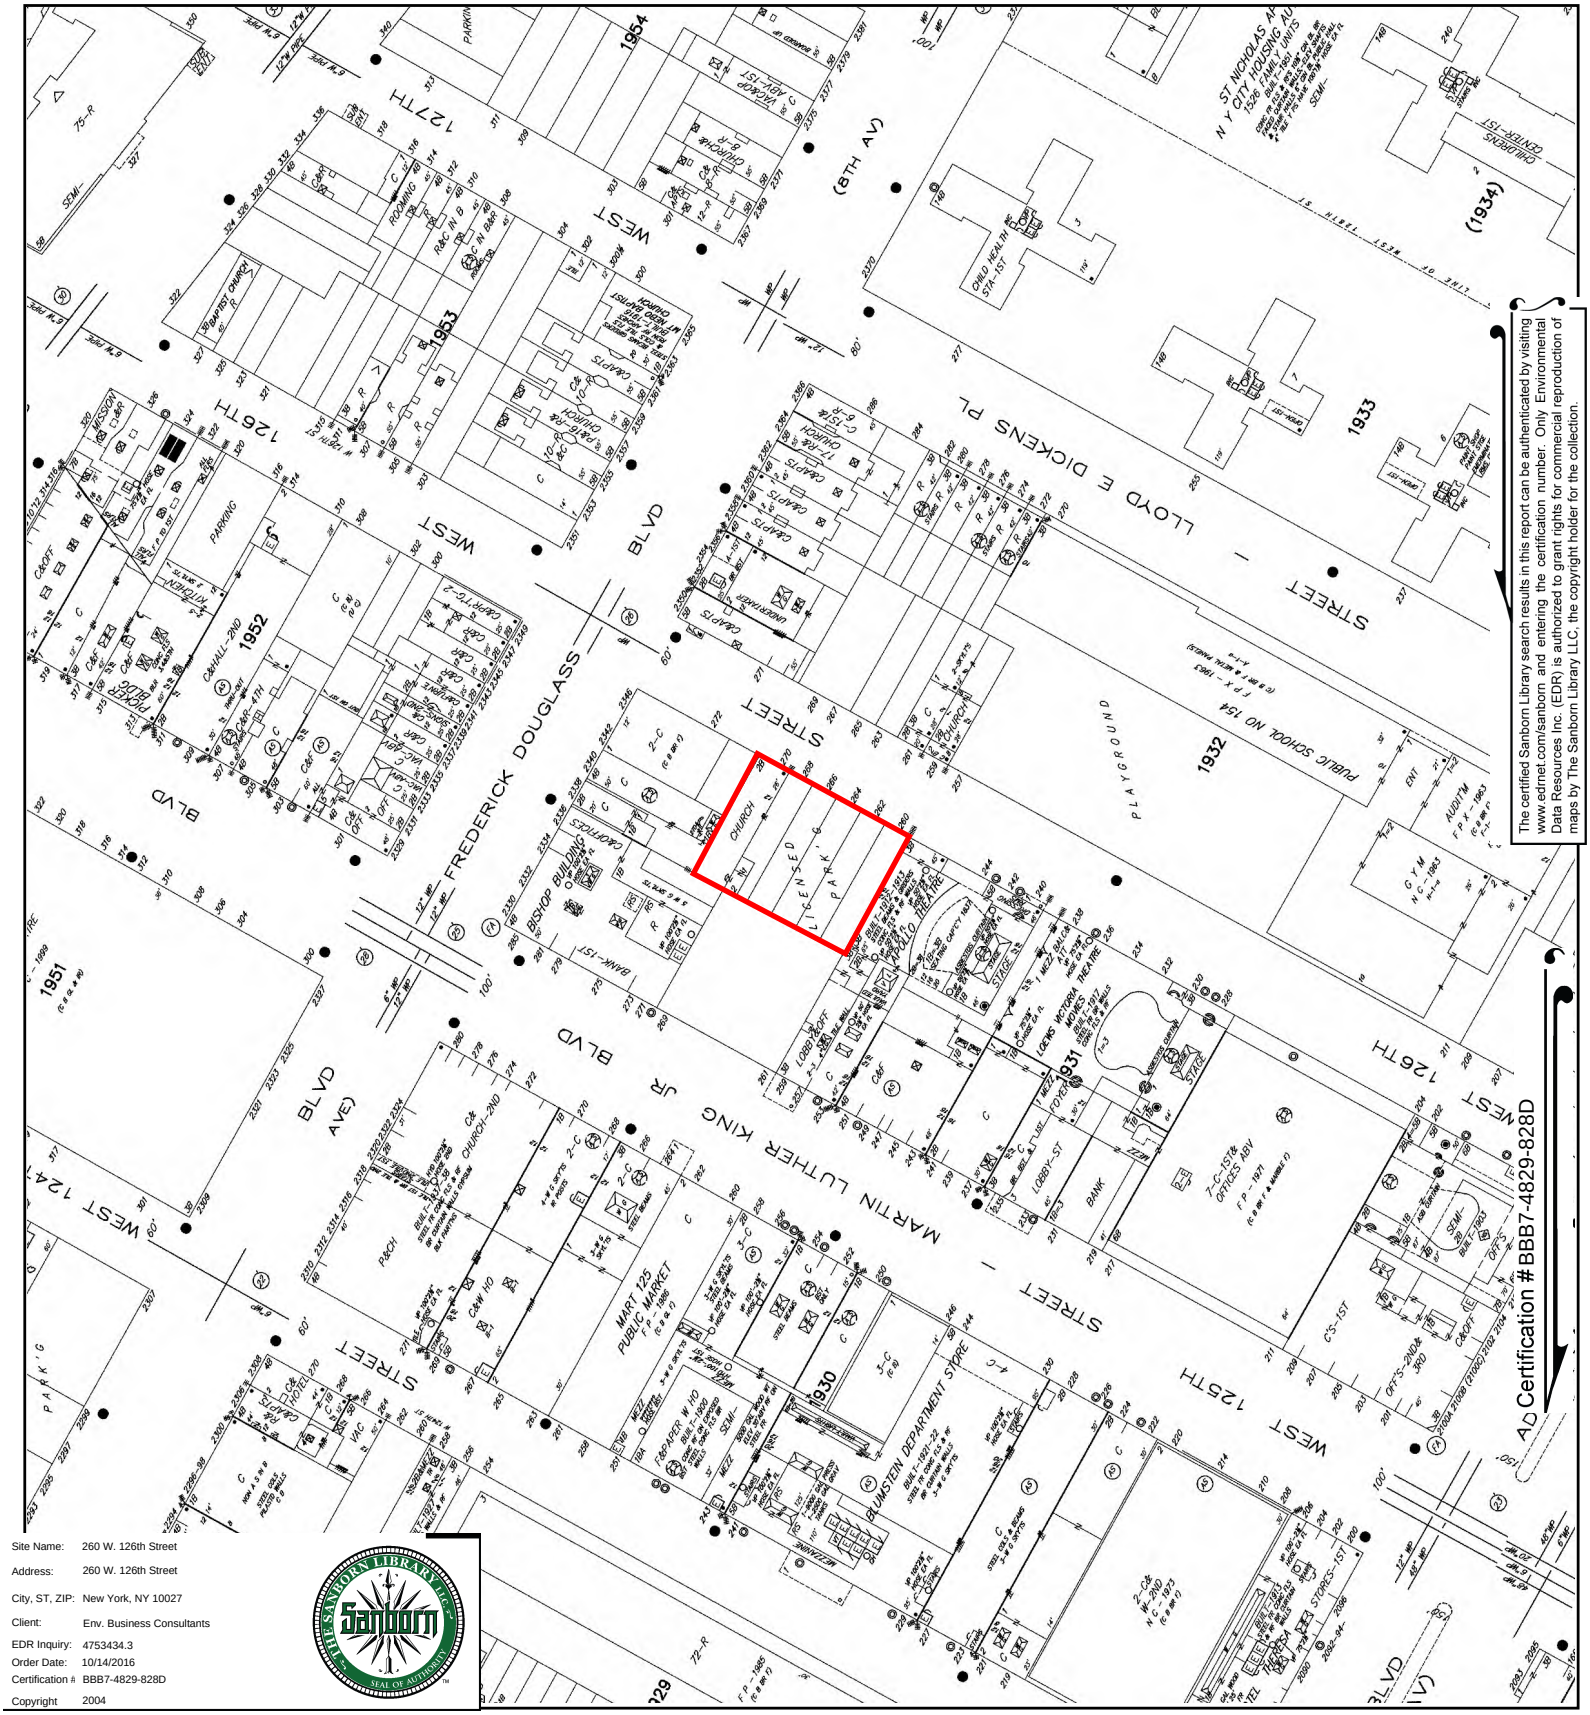


The certified Sanborn Library search results in this report can be authenticated by visiting www.edrnet.com/sanborn and entering the certification number. Only Environmental Data Resources Inc. (EDR) is authorized to grant rights for commercial reproduction of maps by The Sanborn Library LLC, the copyright holder for the collection.

Site Name:	260 W. 126th Street
Address:	260 W. 126th Street
City, ST, ZIP:	New York, NY 10027
Client:	Env. Business Consultants
EDR Inquiry:	4753434.3
Order Date:	10/14/2016
Certification #:	BBB7-4829-828D
Copyright	2004

This Certified Sanborn Map combines the following sheets.
Outlined areas indicate map sheets within the collection.




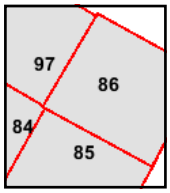

Volume 7N, Sheet 86
Volume 7N, Sheet 85
Volume 7N, Sheet 97
Volume 7N, Sheet 84

0 Feet 150 300 600

N

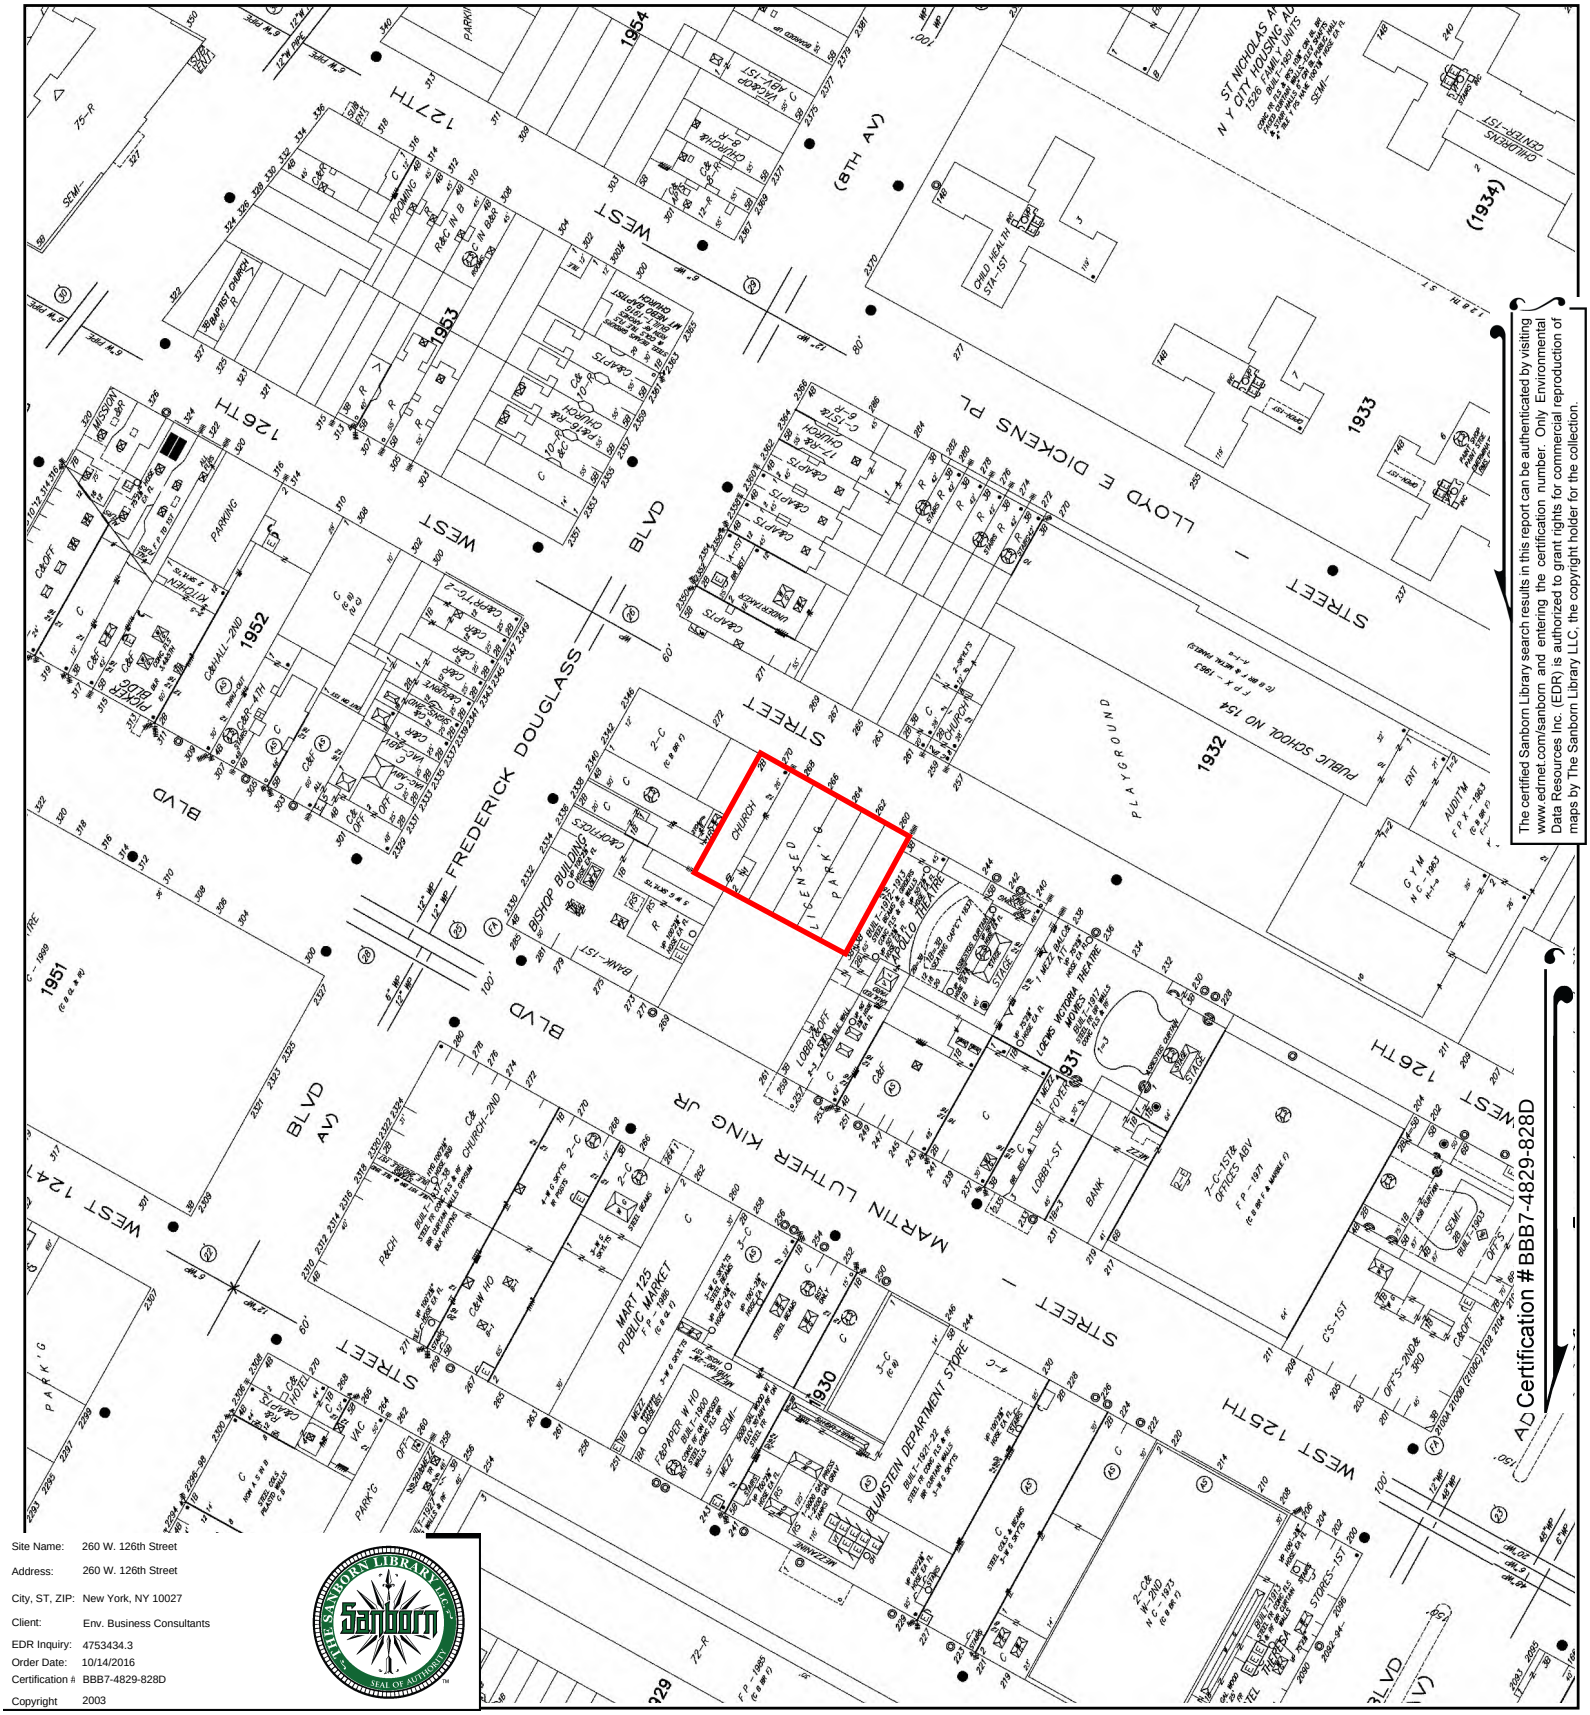


The certified Sanborn Library search results in this report can be authenticated by visiting www.edrnet.com/sanborn and entering the certification number. Only Environmental Data Resources Inc. (EDR) is authorized to grant rights for commercial reproduction of maps by The Sanborn Library LLC, the copyright holder for the collection.

Site Name:	260 W. 126th Street
Address:	260 W. 126th Street
City, ST, ZIP:	New York, NY 10027
Client:	Env. Business Consultants
EDR Inquiry:	4753434.3
Order Date:	10/14/2016
Certification #:	BBB7-4829-828D
Copyright	2003

This Certified Sanborn Map combines the following sheets.
Outlined areas indicate map sheets within the collection.


0 Feet 150 300 600



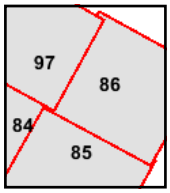

Volume 7N, Sheet 97
Volume 7N, Sheet 86
Volume 7N, Sheet 85
Volume 7N, Sheet 84

N

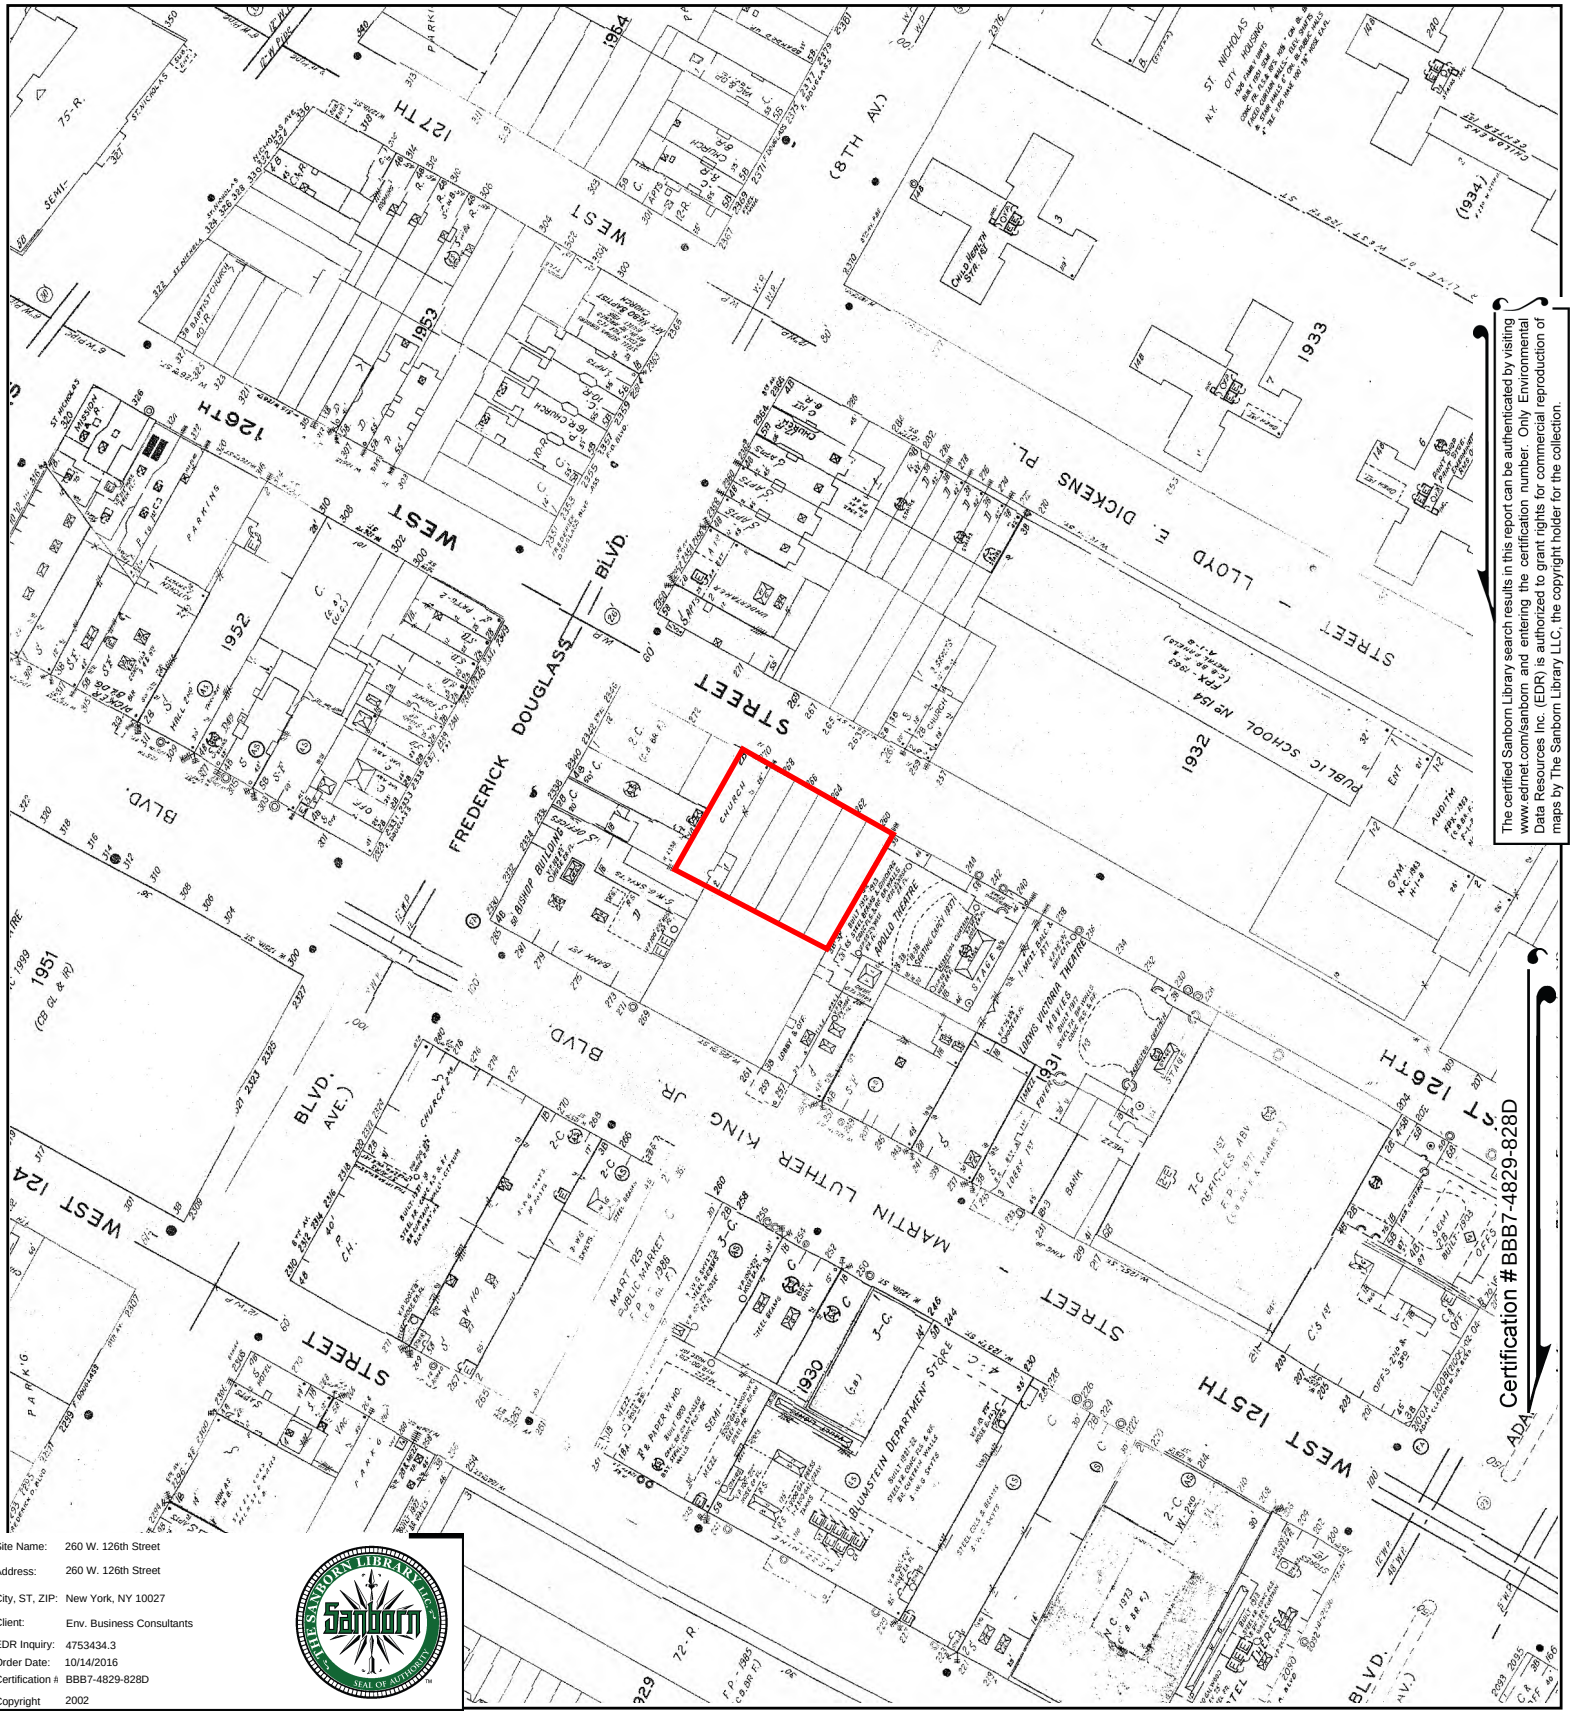


The certified Sanborn Library search results in this report can be authenticated by visiting www.edrnet.com/sanborn and entering the certification number. Only Environmental Data Resources Inc. (EDR) is authorized to grant rights for commercial reproduction of maps by The Sanborn Library LLC, the copyright holder for the collection.

Site Name:	260 W. 126th Street
Address:	260 W. 126th Street
City, ST, ZIP:	New York, NY 10027
Client:	Env. Business Consultants
EDR Inquiry:	4753434.3
Order Date:	10/14/2016
Certification #:	BBB7-4829-828D
Copyright	2002

This Certified Sanborn Map combines the following sheets.
Outlined areas indicate map sheets within the collection.


0 Feet 150 300 600



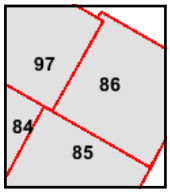

Volume 7N, Sheet 97
Volume 7N, Sheet 86
Volume 7N, Sheet 85
Volume 7N, Sheet 84

N

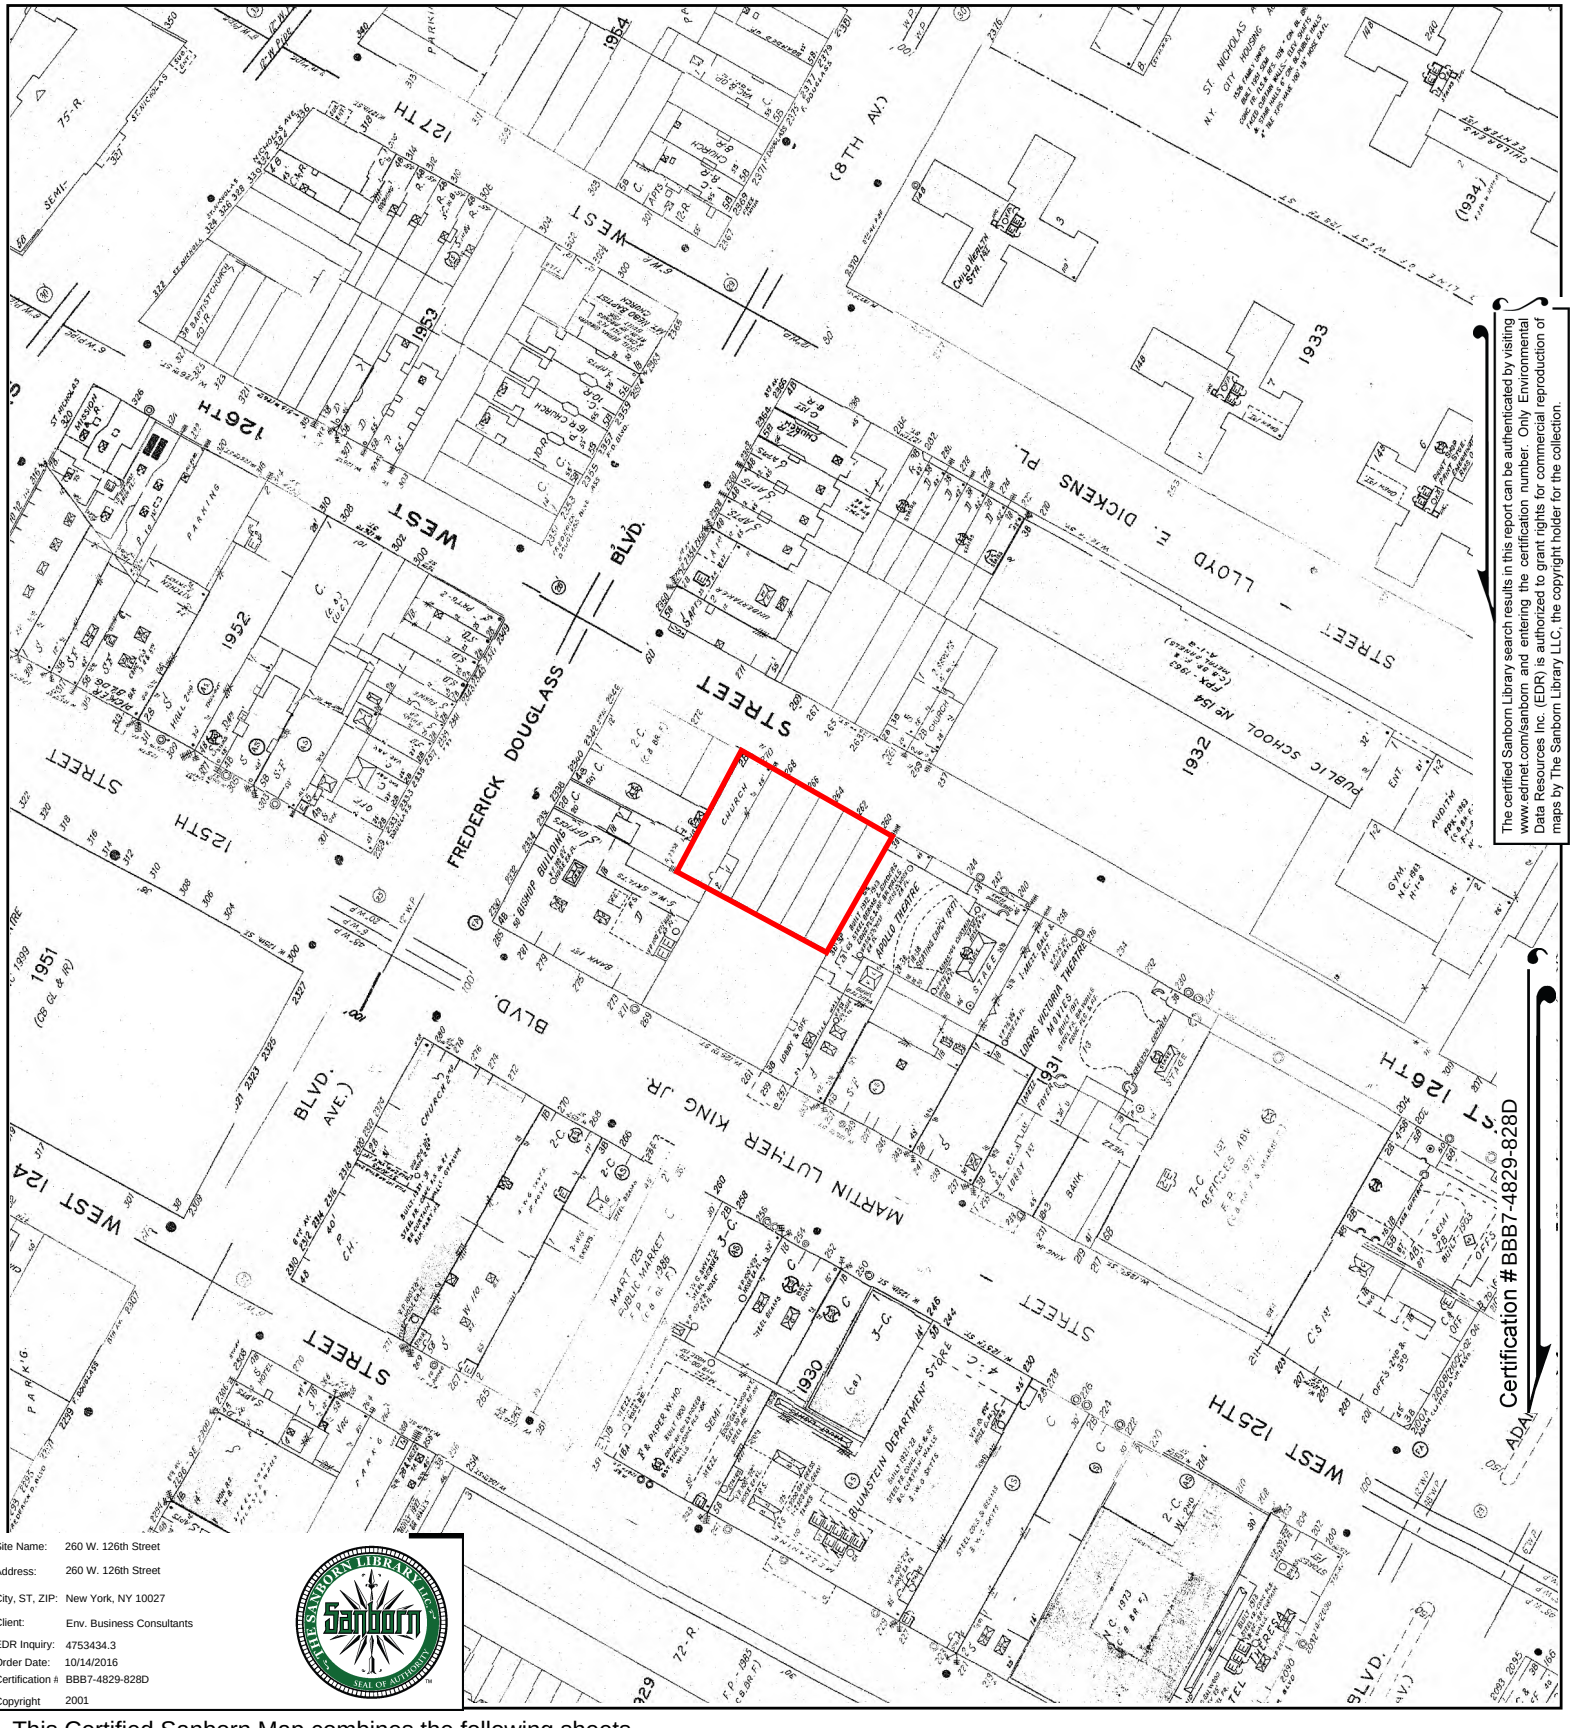


The certified Sanborn Library search results in this report can be authenticated by visiting www.edrnet.com/sanborn and entering the certification number. Only Environmental Data Resources Inc. (EDR) is authorized to grant rights for commercial reproduction of maps by The Sanborn Library LLC, the copyright holder for the collection.

Certification #BBB7-4829-828D

Site Name:	260 W. 126th Street
Address:	260 W. 126th Street
City, ST, ZIP:	New York, NY 10027
Client:	Env. Business Consultants
EDR Inquiry:	4753434.3
Order Date:	10/14/2016
Certification #:	BBB7-4829-828D
Copyright	2001

This Certified Sanborn Map combines the following sheets.
Outlined areas indicate map sheets within the collection.




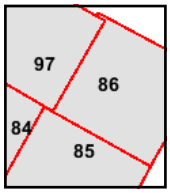

Volume 7N, Sheet 97
Volume 7N, Sheet 86
Volume 7N, Sheet 85
Volume 7N, Sheet 84

0 Feet 150 300 600

N

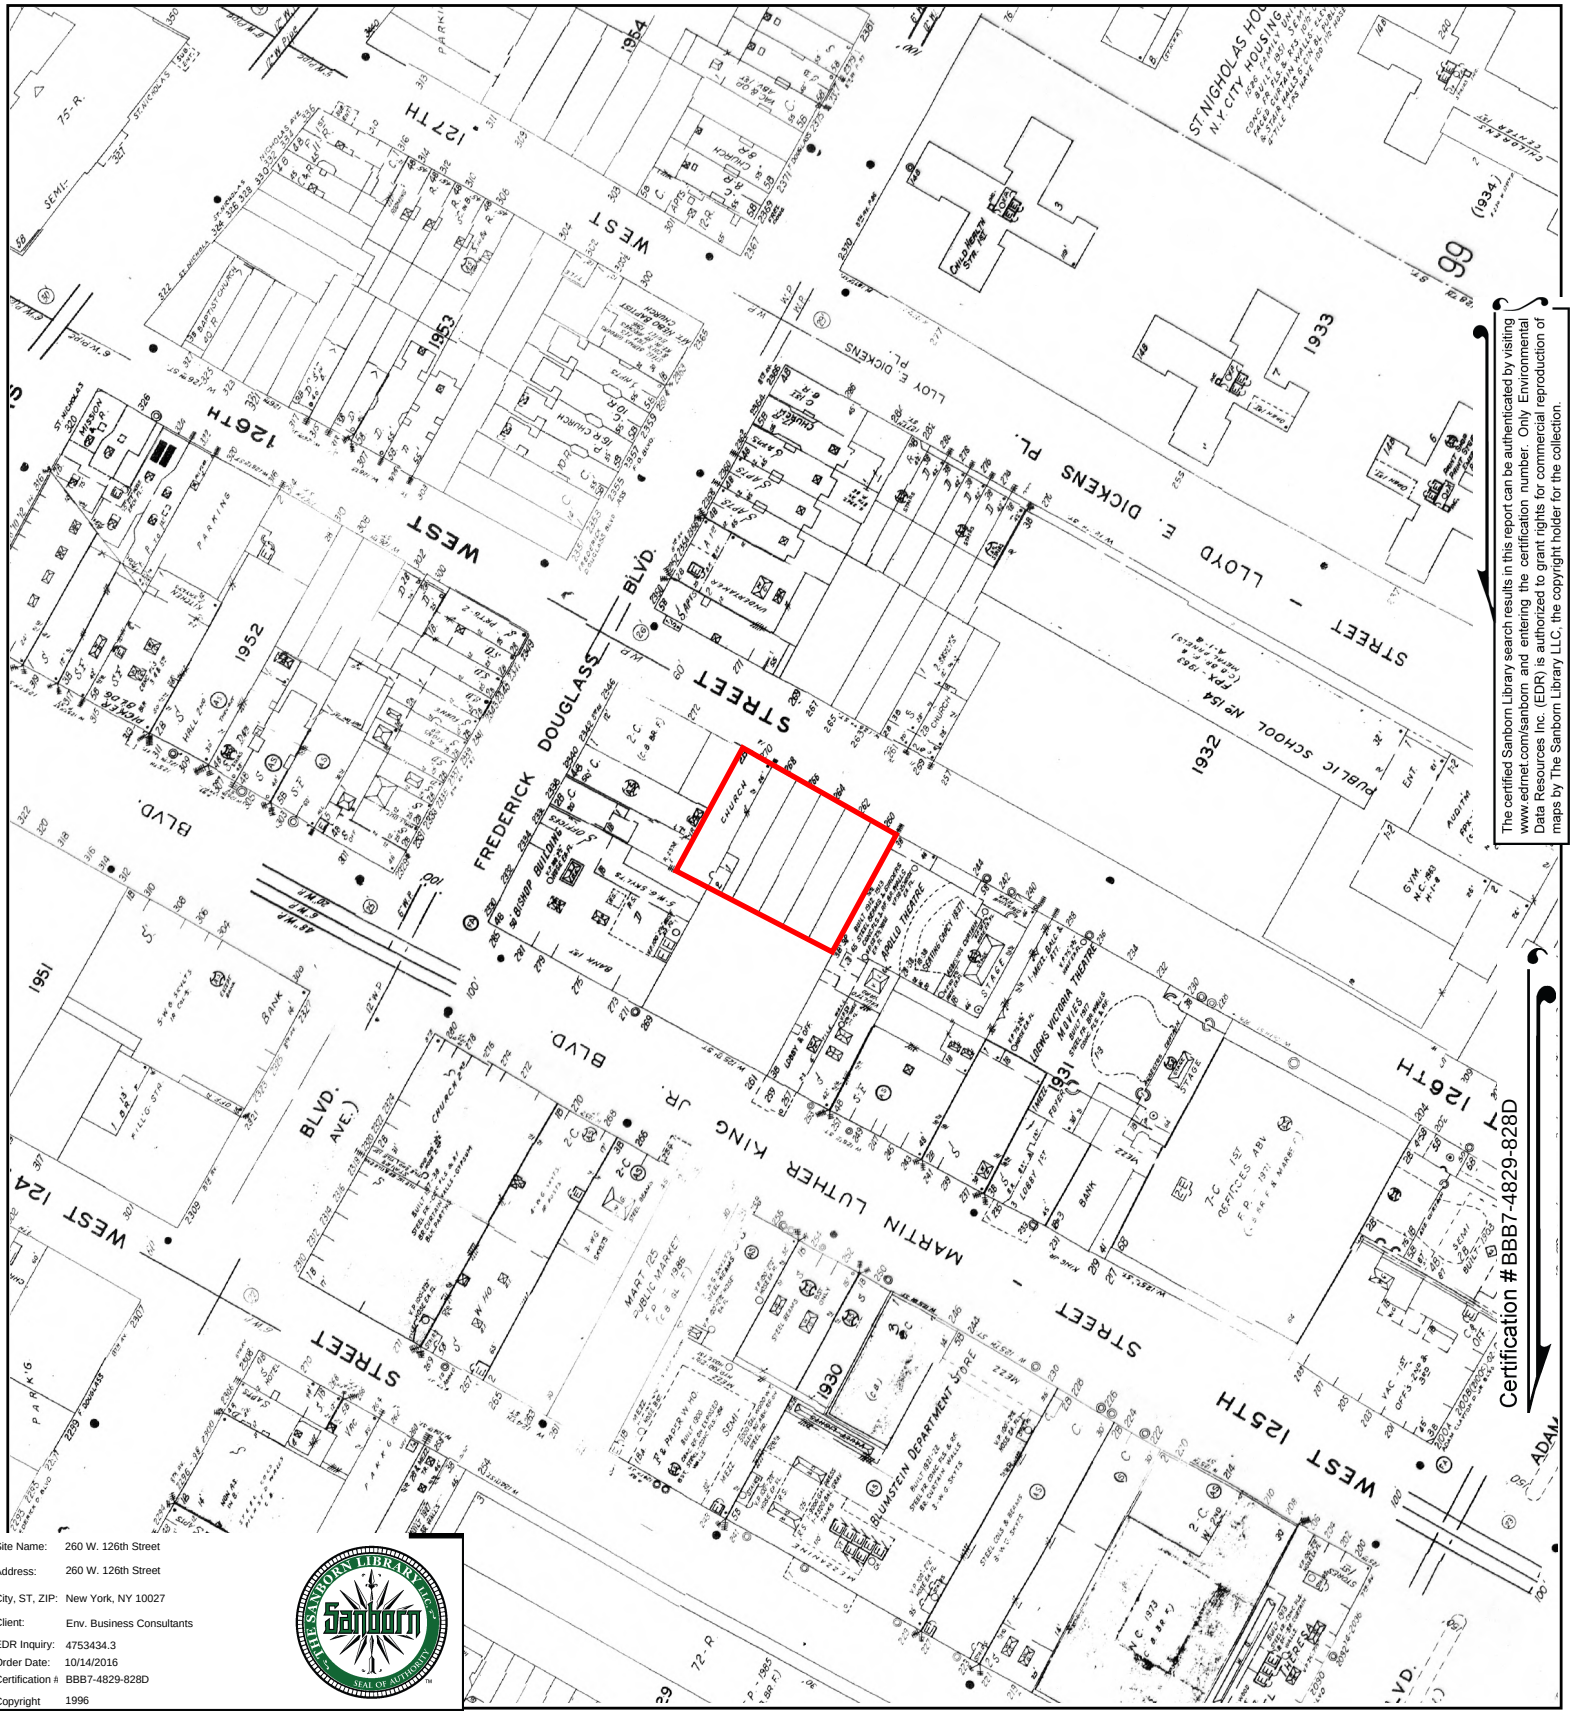


The certified Sanborn Library search results in this report can be authenticated by visiting www.edrnet.com/sanborn and entering the certification number. Only Environmental Data Resources Inc. (EDR) is authorized to grant rights for commercial reproduction of maps by The Sanborn Library LLC, the copyright holder for the collection.

Certification #BBB7-4829-828D

Site Name:	260 W. 126th Street
Address:	260 W. 126th Street
City, ST, ZIP:	New York, NY 10027
Client:	Env. Business Consultants
EDR Inquiry:	4753434.3
Order Date:	10/14/2016
Certification #:	BBB7-4829-828D
Copyright	1996

This Certified Sanborn Map combines the following sheets.
Outlined areas indicate map sheets within the collection.



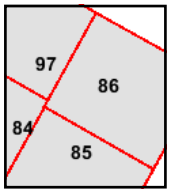


Volume 7N, Sheet 86
Volume 7N, Sheet 85
Volume 7N, Sheet 84
Volume 7N, Sheet 97

0 Feet 150 300 600

N

Certified Sanborn® Map

1995

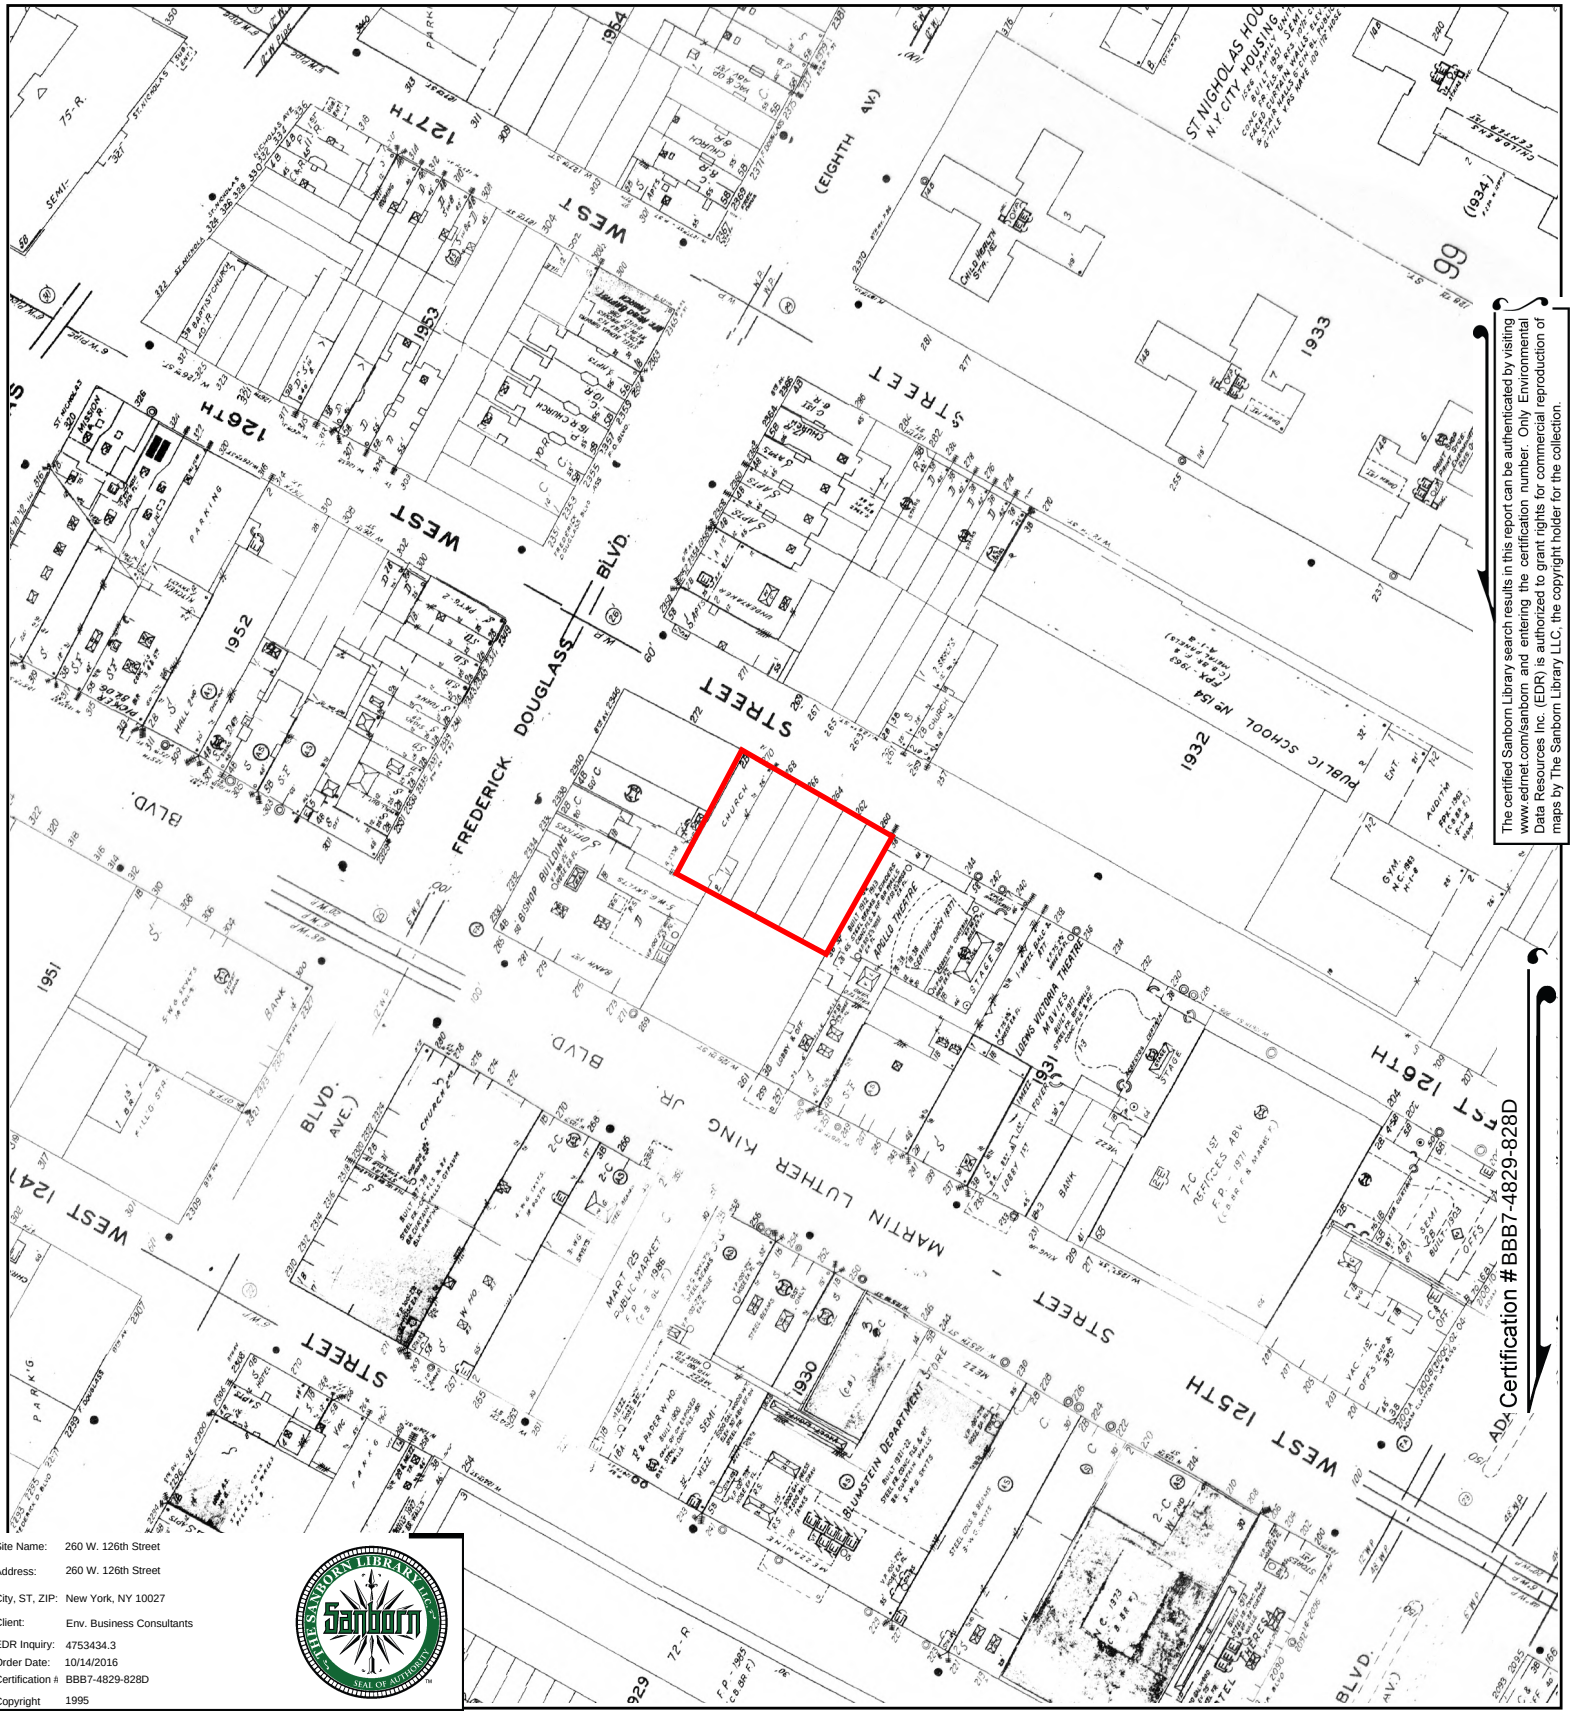


The certified Sanborn Library search results in this report can be authenticated by visiting www.edrnet.com/sanborn and entering the certification number. Only Environmental Data Resources Inc. (EDR) is authorized to grant rights for commercial reproduction of maps by The Sanborn Library LLC, the copyright holder for the collection.

Certification #BBB7-4829-828D

Site Name:	260 W. 126th Street
Address:	260 W. 126th Street
City, ST, ZIP:	New York, NY 10027
Client:	Env. Business Consultants
EDR Inquiry:	4753434.3
Order Date:	10/14/2016
Certification #:	BBB7-4829-828D
Copyright	1995

This Certified Sanborn Map combines the following sheets.
Outlined areas indicate map sheets within the collection.



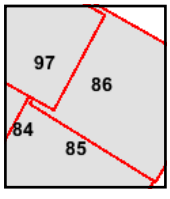

Volume 7N, Sheet 97
Volume 7N, Sheet 86
Volume 7N, Sheet 85
Volume 7N, Sheet 84

0 Feet 150 300 600

N

Certified Sanborn® Map

1994




The certified Sanborn Library search results in this report can be authenticated by visiting www.edrnet.com/sanborn and entering the certification number. Only Environmental Data Resources Inc. (EDR) is authorized to grant rights for commercial reproduction of maps by The Sanborn Library LLC, the copyright holder for the collection.

Site Name:	260 W. 126th Street
Address:	260 W. 126th Street
City, ST, ZIP:	New York, NY 10027
Client:	Env. Business Consultants
EDR Inquiry:	4753434.3
Order Date:	10/14/2016
Certification #:	BBB7-4829-828D
Copyright	1994

This Certified Sanborn Map combines the following sheets.
Outlined areas indicate map sheets within the collection.




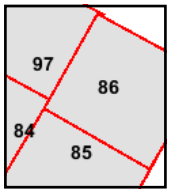

Volume 7N, Sheet 97
Volume 7N, Sheet 86
Volume 7N, Sheet 85
Volume 7N, Sheet 84

0 Feet 150 300 600

N

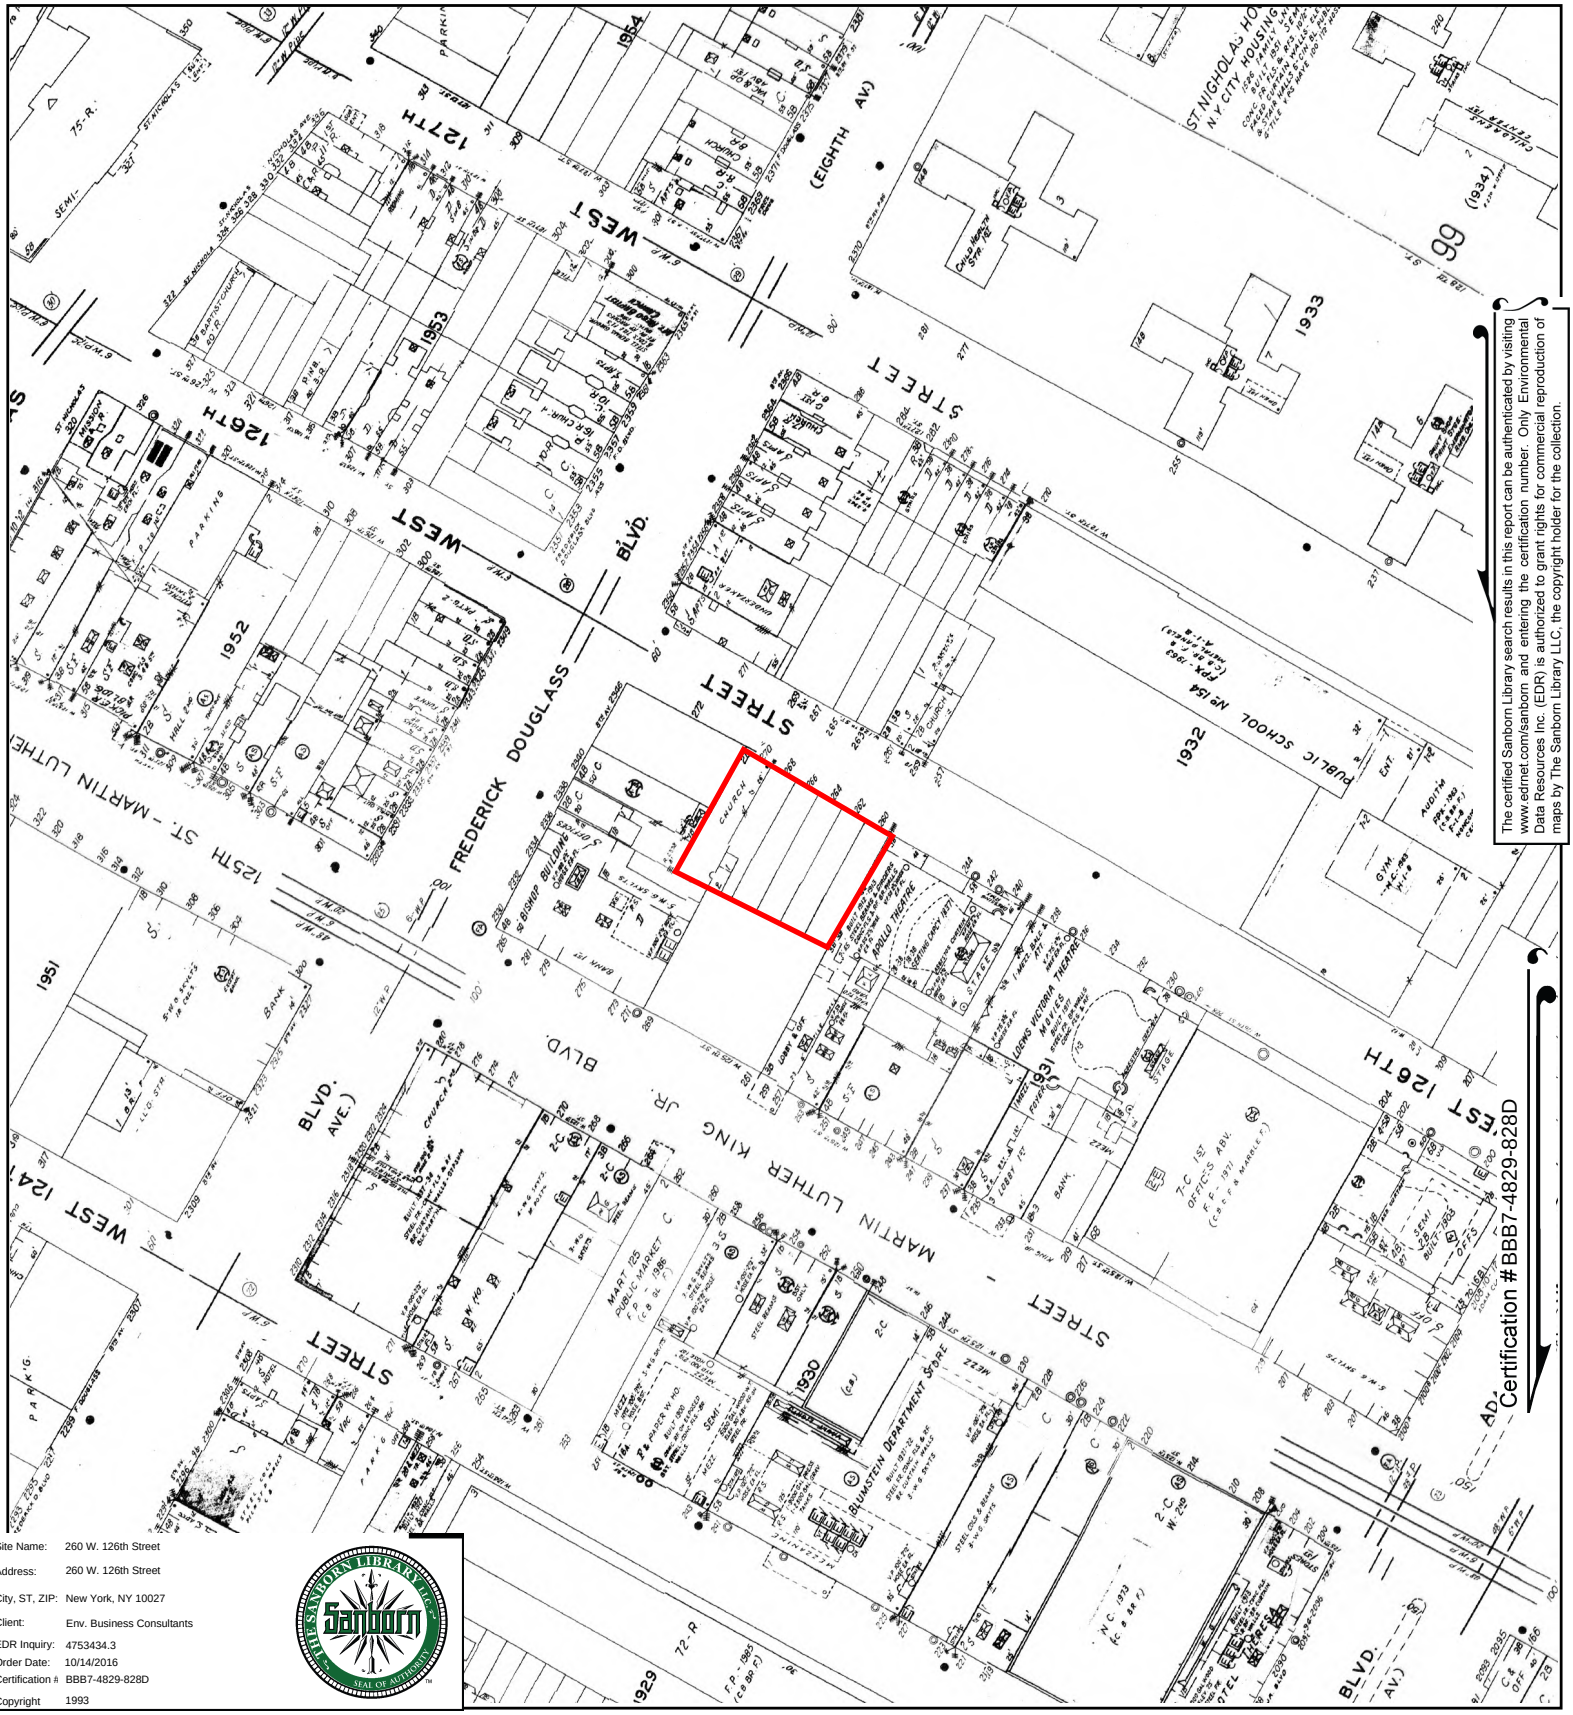


The certified Sanborn Library search results in this report can be authenticated by visiting www.edrnet.com/sanborn and entering the certification number. Only Environmental Data Resources Inc. (EDR) is authorized to grant rights for commercial reproduction of maps by The Sanborn Library LLC, the copyright holder for the collection.

Certification #BBB7-4829-828D

Site Name:	260 W. 126th Street
Address:	260 W. 126th Street
City, ST, ZIP:	New York, NY 10027
Client:	Env. Business Consultants
EDR Inquiry:	4753434.3
Order Date:	10/14/2016
Certification #:	BBB7-4829-828D
Copyright	1993

This Certified Sanborn Map combines the following sheets.
Outlined areas indicate map sheets within the collection.



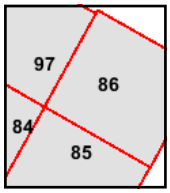


Volume 7N, Sheet 84
Volume 7N, Sheet 86
Volume 7N, Sheet 85
Volume 7N, Sheet 97

0 Feet 150 300 600

N

Certified Sanborn® Map

1992

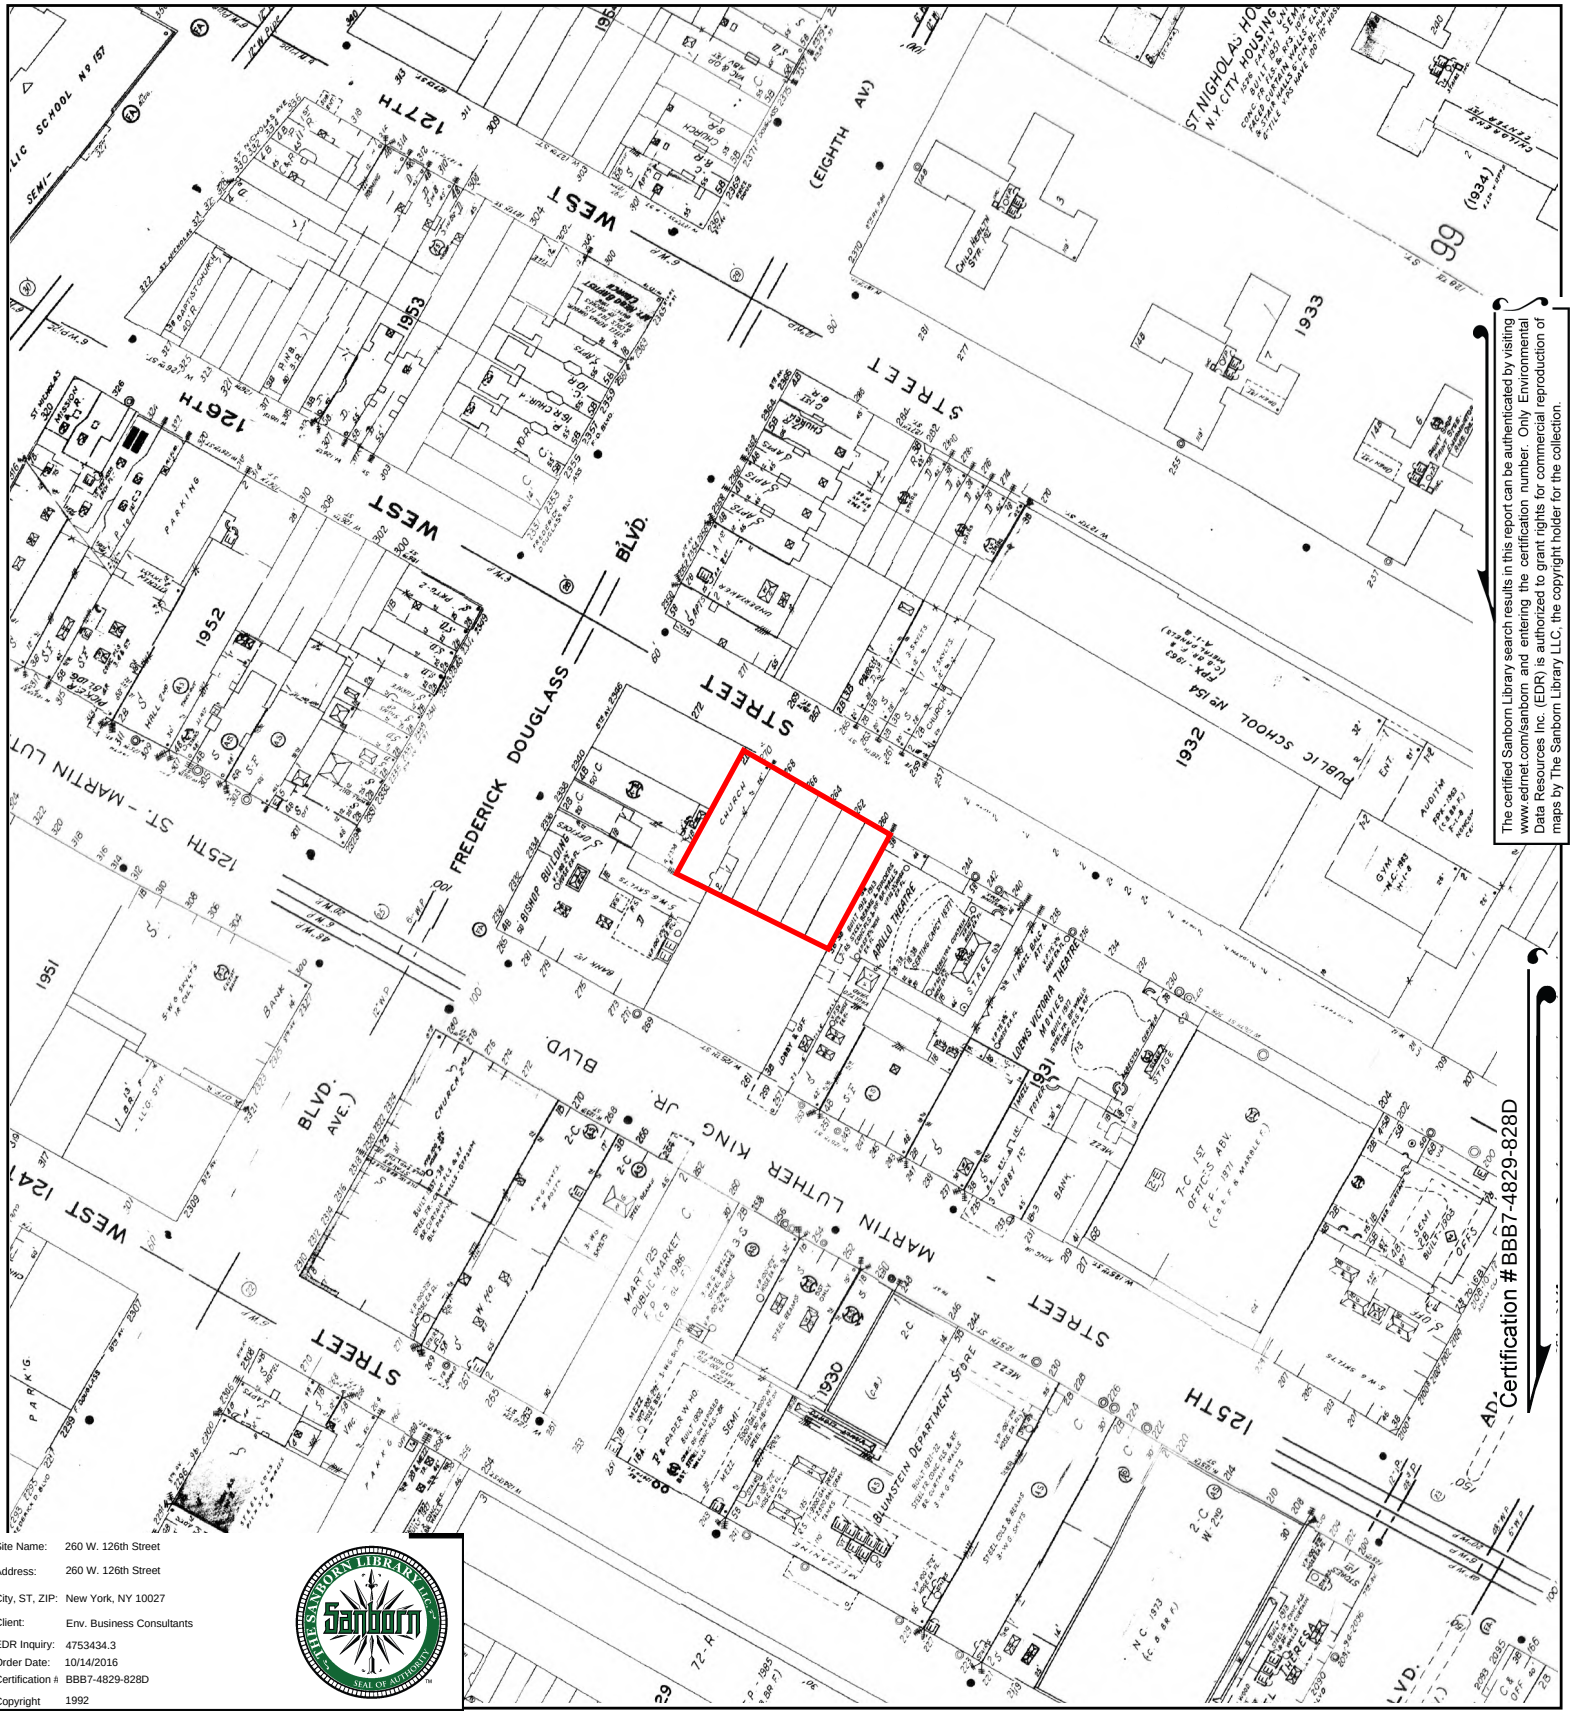

The certified Sanborn Library search results in this report can be authenticated by visiting www.edrnet.com/sanborn and entering the certification number. Only Environmental Data Resources Inc. (EDR) is authorized to grant rights for commercial reproduction of maps by The Sanborn Library LLC, the copyright holder for the collection.


Certification #BBB7-4829-828D

Site Name:	260 W. 126th Street
Address:	260 W. 126th Street
City, ST, ZIP:	New York, NY 10027
Client:	Env. Business Consultants
EDR Inquiry:	4753434.3
Order Date:	10/14/2016
Certification #:	BBB7-4829-828D
Copyright	1992

This Certified Sanborn Map combines the following sheets.
Outlined areas indicate map sheets within the collection.


0 Feet 150 300 600



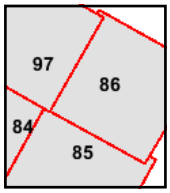

Volume 7N, Sheet 97
Volume 7N, Sheet 86
Volume 7N, Sheet 85
Volume 7N, Sheet 84

N

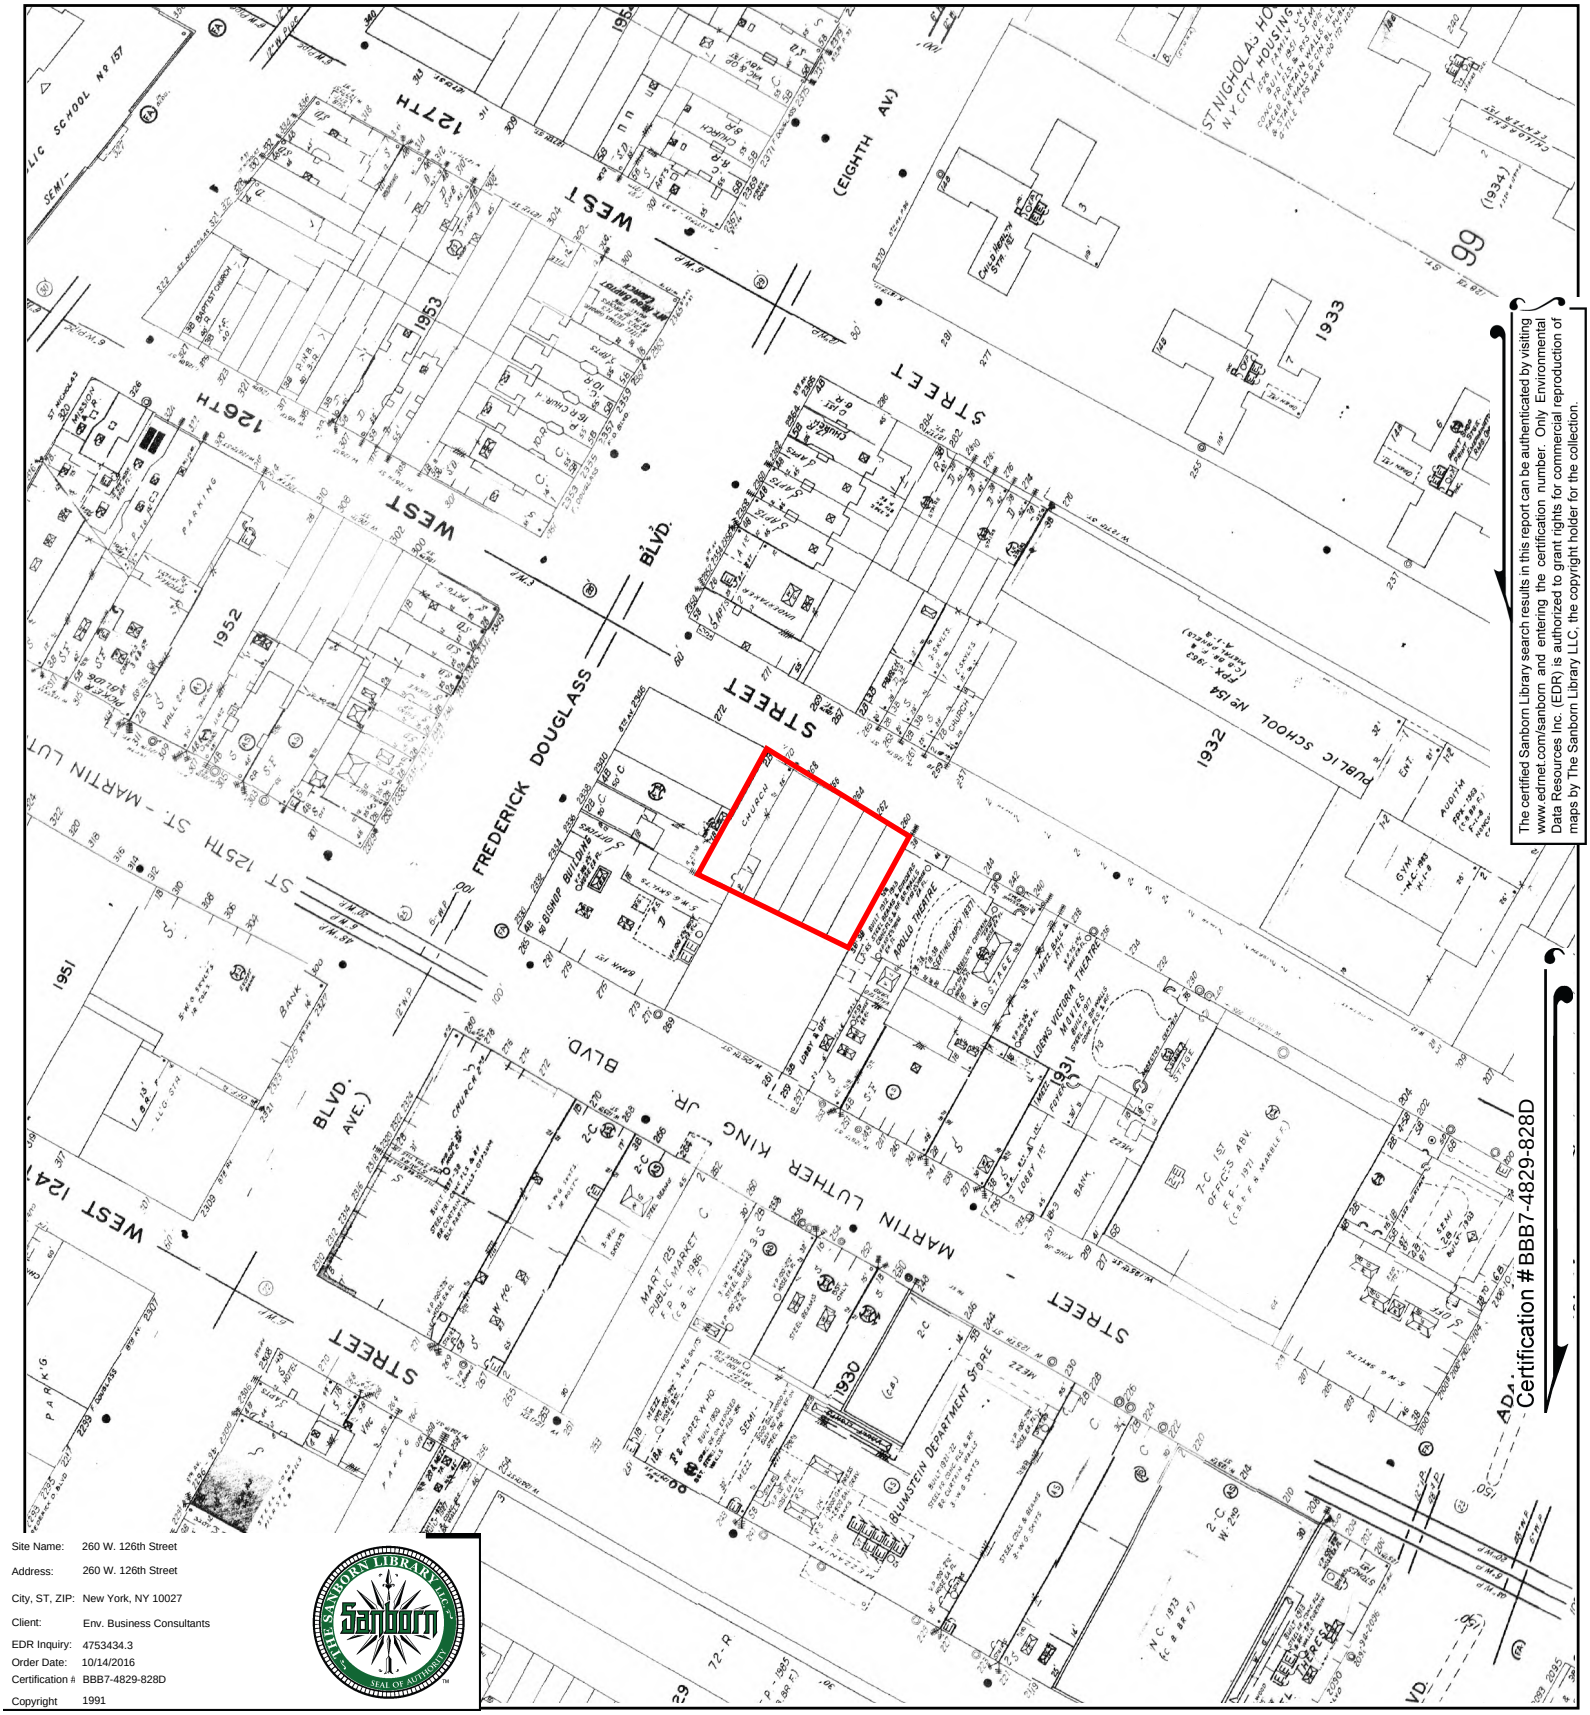


The certified Sanborn Library search results in this report can be authenticated by visiting www.edrnet.com/sanborn and entering the certification number. Only Environmental Data Resources Inc. (EDR) is authorized to grant rights for commercial reproduction of maps by The Sanborn Library LLC, the copyright holder for the collection.

Certification #BBB7-4829-828D

Site Name:	260 W. 126th Street
Address:	260 W. 126th Street
City, ST, ZIP:	New York, NY 10027
Client:	Env. Business Consultants
EDR Inquiry:	4753434.3
Order Date:	10/14/2016
Certification #:	BBB7-4829-828D
Copyright	1991

This Certified Sanborn Map combines the following sheets.
Outlined areas indicate map sheets within the collection.




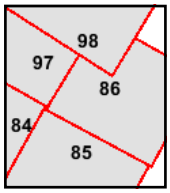

Volume 7N, Sheet 98
Volume 7N, Sheet 97
Volume 7N, Sheet 86
Volume 7N, Sheet 85
Volume 7N, Sheet 84

0 Feet 150 300 600

N

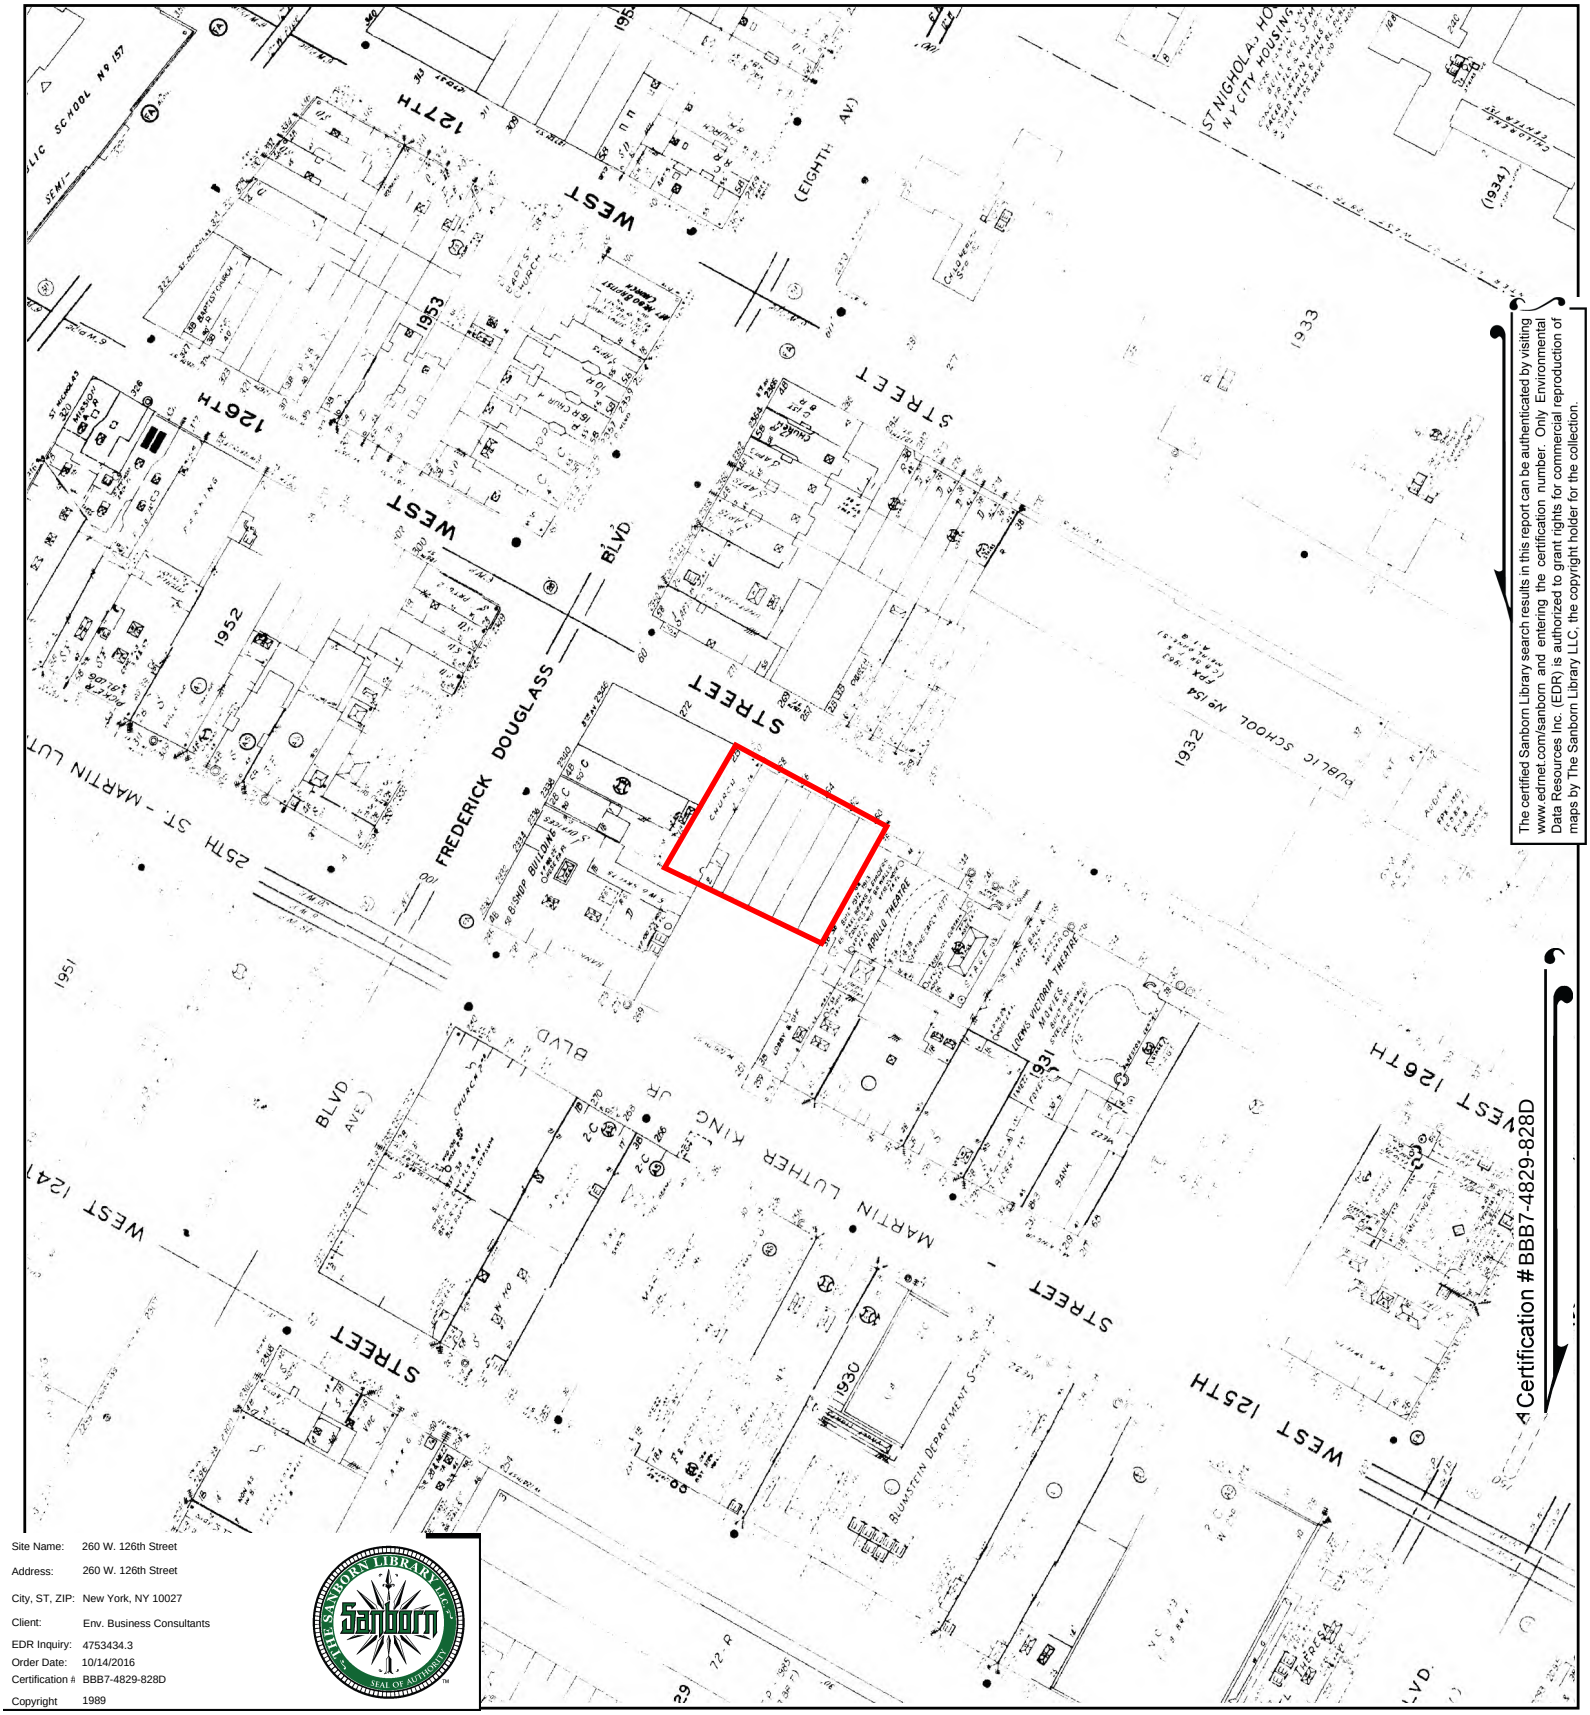


The certified Sanborn Library search results in this report can be authenticated by visiting www.edrnet.com/sanborn and entering the certification number. Only Environmental Data Resources Inc. (EDR) is authorized to grant rights for commercial reproduction of maps by The Sanborn Library LLC, the copyright holder for the collection.

Certification #BBB7-4829-828D

Site Name:	260 W. 126th Street
Address:	260 W. 126th Street
City, ST, ZIP:	New York, NY 10027
Client:	Env. Business Consultants
EDR Inquiry:	4753434.3
Order Date:	10/14/2016
Certification #:	BBB7-4829-828D
Copyright	1989

This Certified Sanborn Map combines the following sheets.
Outlined areas indicate map sheets within the collection.




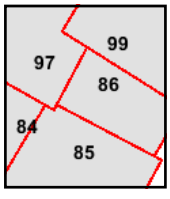

Volume 7N, Sheet 99
Volume 7N, Sheet 97
Volume 7N, Sheet 85
Volume 7N, Sheet 84
Volume 7N, Sheet 86

0 Feet 150 300 600

N

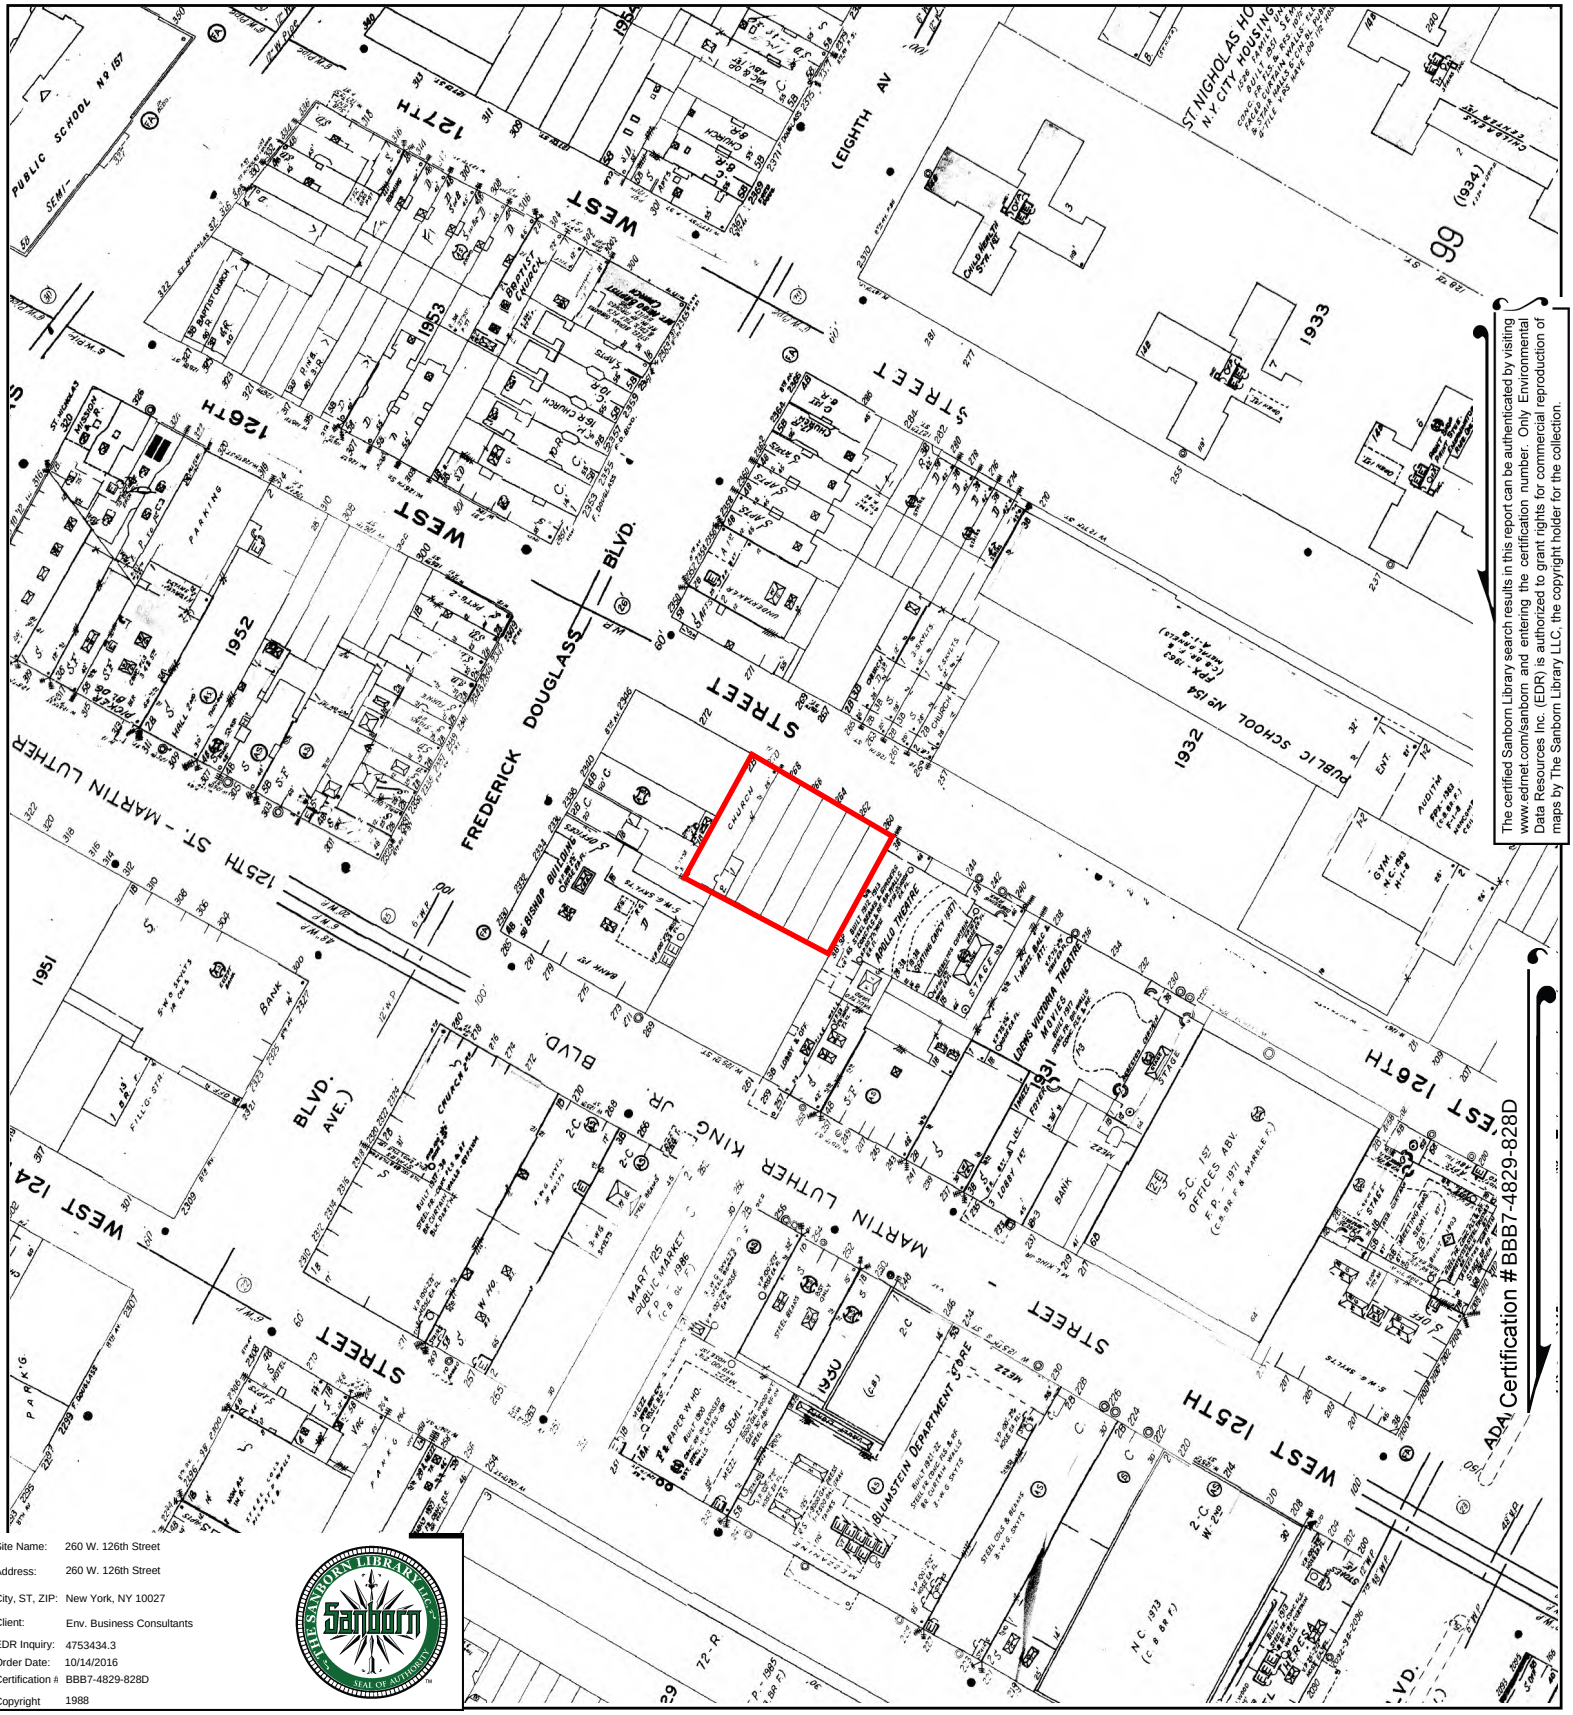


Site Name:	260 W. 126th Street
Address:	260 W. 126th Street
City, ST, ZIP:	New York, NY 10027
Client:	Env. Business Consultants
EDR Inquiry:	4753434.3
Order Date:	10/14/2016
Certification #:	BBB7-4829-828D
Copyright	1988

The certified Sanborn Library search results in this report can be authenticated by visiting www.edrnet.com/sanborn and entering the certification number. Only Environmental Data Resources Inc. (EDR) is authorized to grant rights for commercial reproduction of maps by The Sanborn Library LLC, the copyright holder for the collection.

This Certified Sanborn Map combines the following sheets.
Outlined areas indicate map sheets within the collection.




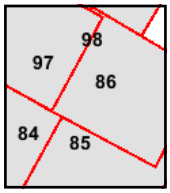

Volume 7N, Sheet 98
Volume 7N, Sheet 85
Volume 7N, Sheet 97
Volume 7N, Sheet 86
Volume 7N, Sheet 84

0 Feet 150 300 600

N

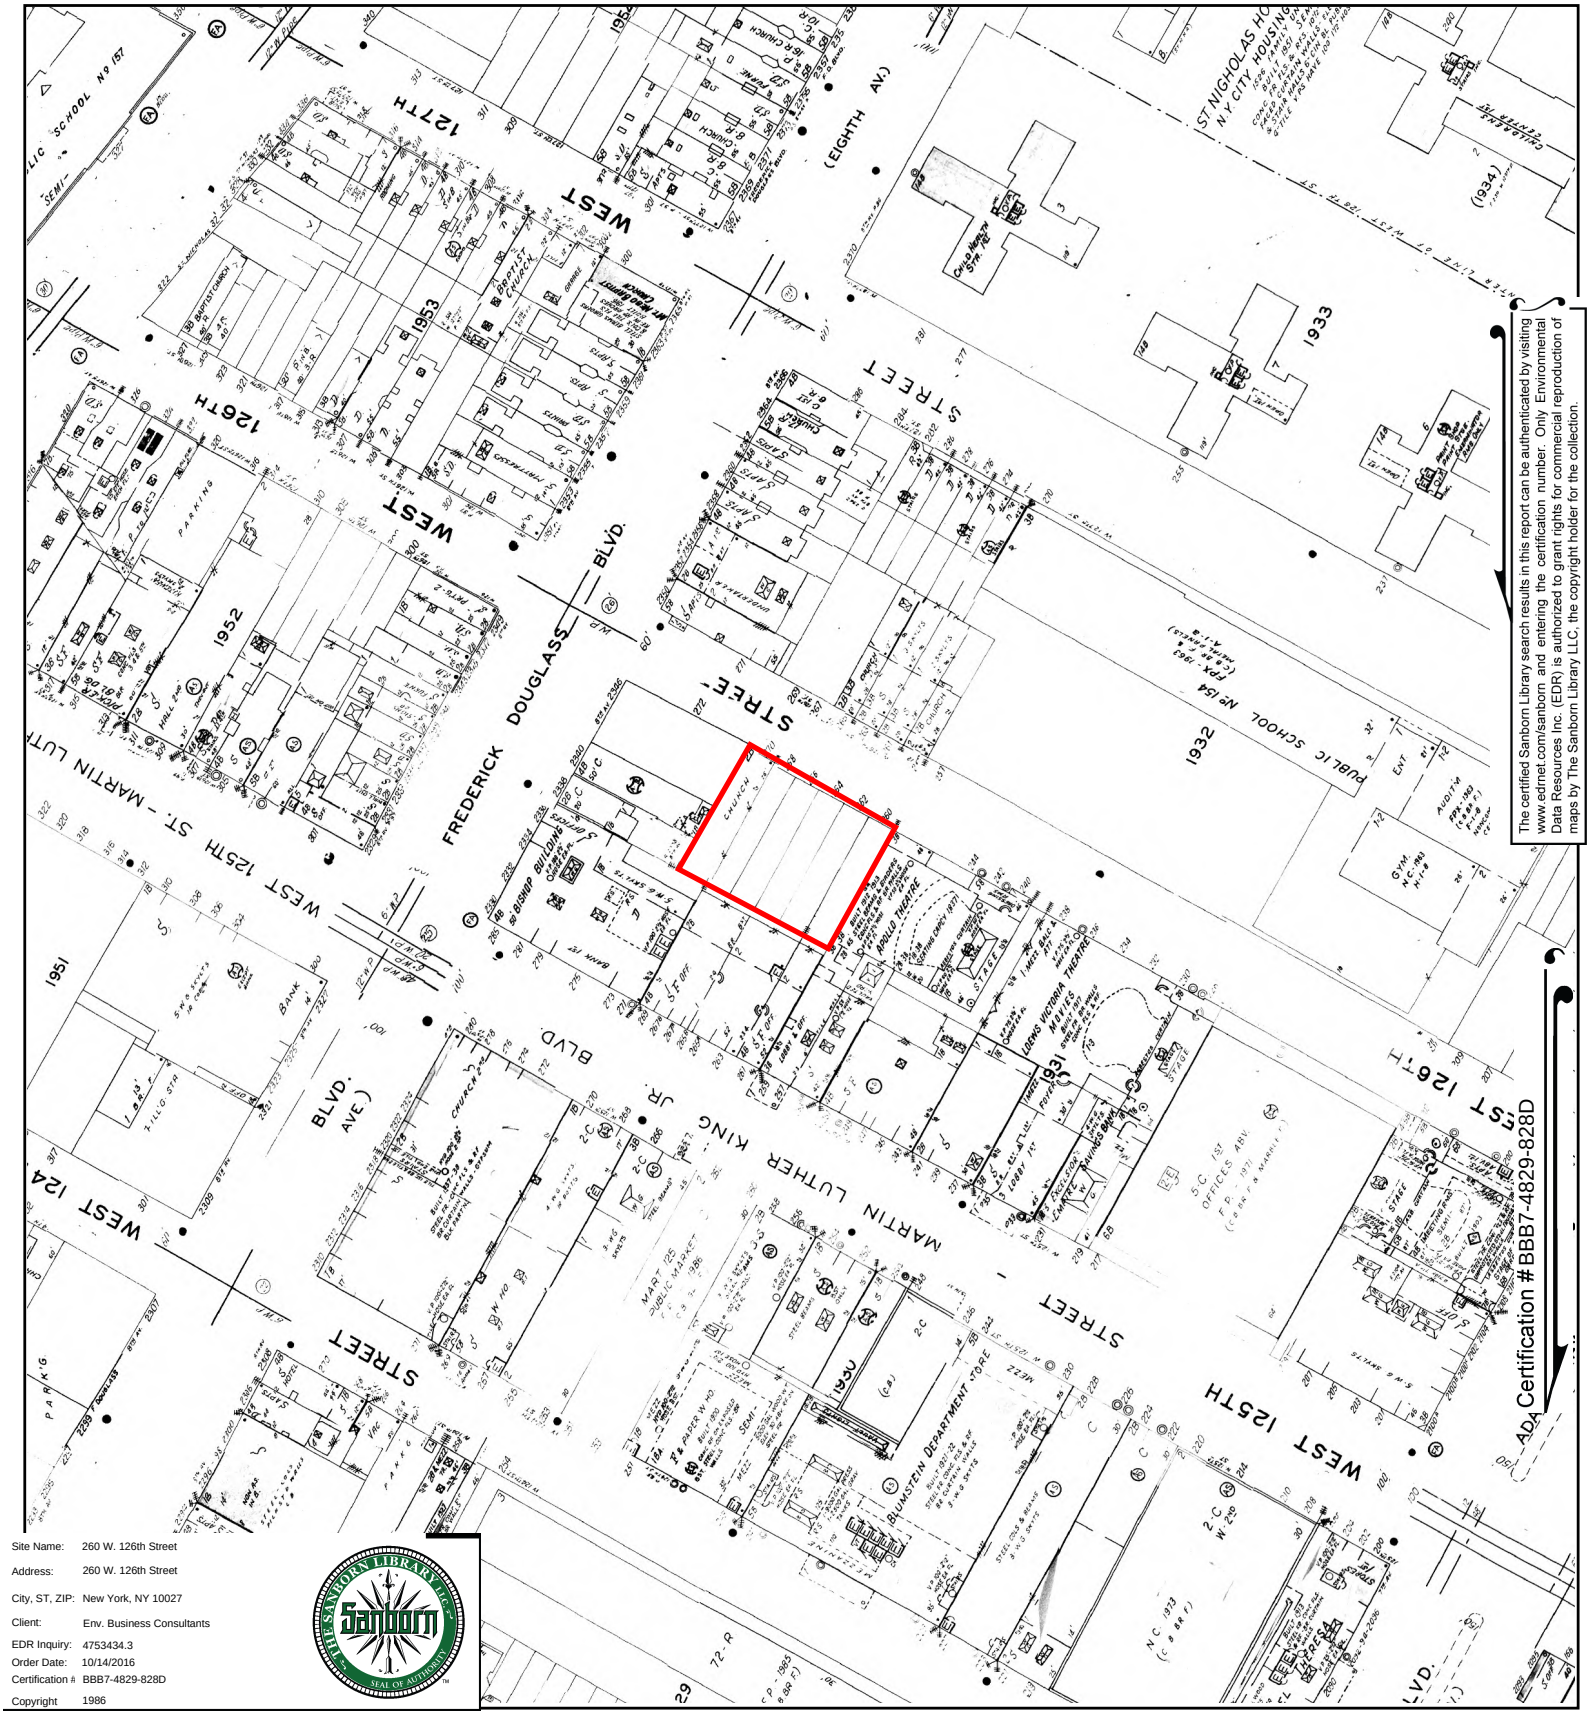


The certified Sanborn Library search results in this report can be authenticated by visiting www.edrnet.com/sanborn and entering the certification number. Only Environmental Data Resources Inc. (EDR) is authorized to grant rights for commercial reproduction of maps by The Sanborn Library LLC, the copyright holder for the collection.

Site Name:	260 W. 126th Street
Address:	260 W. 126th Street
City, ST, ZIP:	New York, NY 10027
Client:	Env. Business Consultants
EDR Inquiry:	4753434.3
Order Date:	10/14/2016
Certification #:	BBB7-4829-828D
Copyright	1986

This Certified Sanborn Map combines the following sheets.
Outlined areas indicate map sheets within the collection.




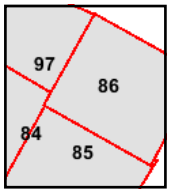

Volume 7N, Sheet 86
Volume 7N, Sheet 85
Volume 7N, Sheet 84
Volume 7N, Sheet 97

0 Feet 150 300 600

N

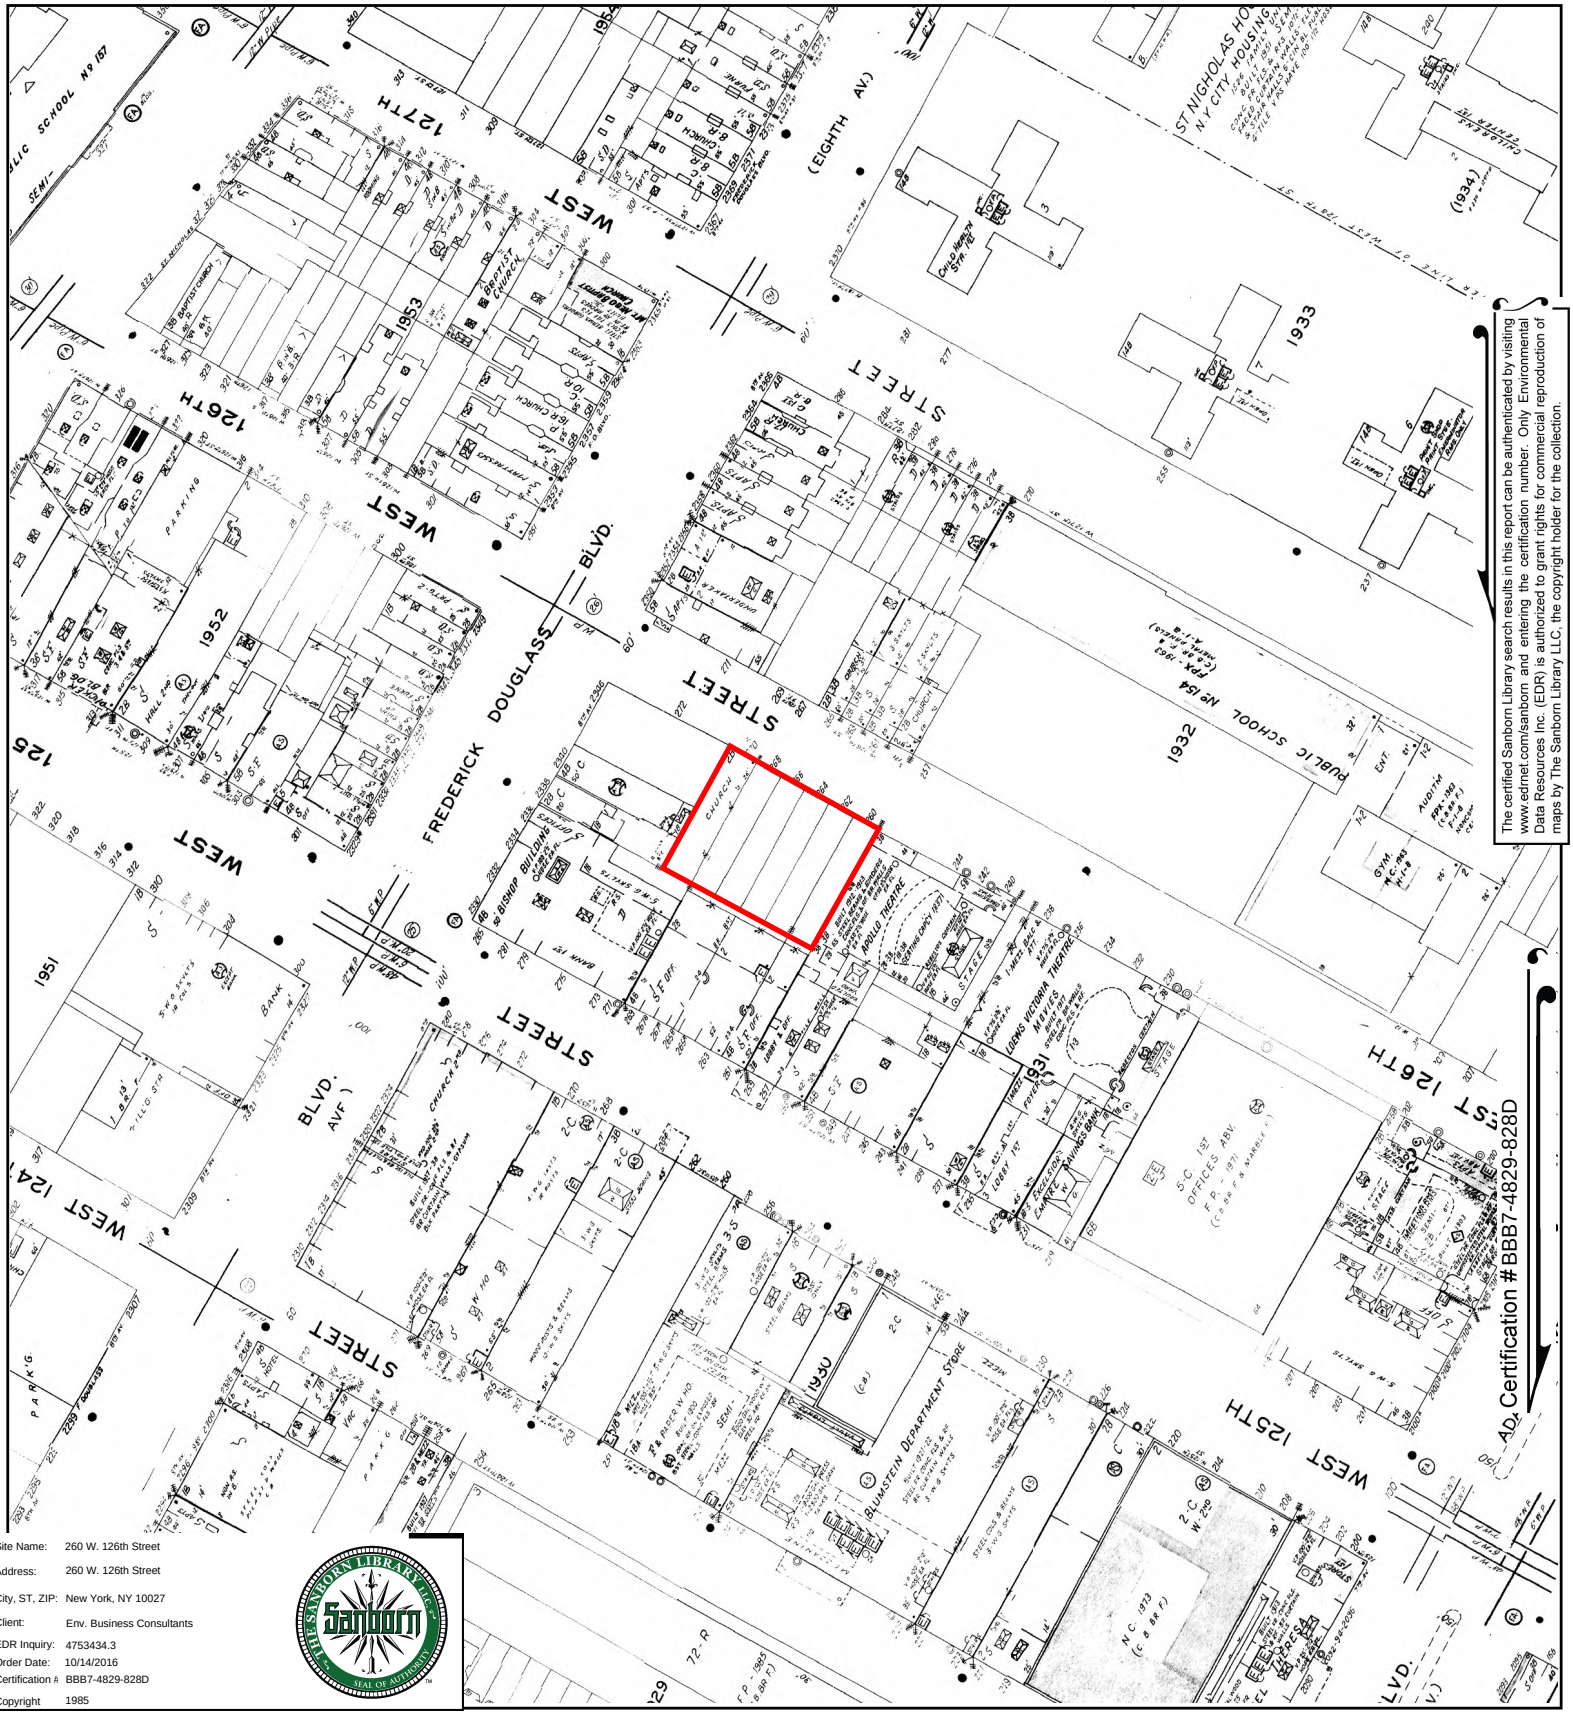


The certified Sanborn Library search results in this report can be authenticated by visiting www.edrnet.com/sanborn and entering the certification number. Only Environmental Data Resources Inc. (EDR) is authorized to grant rights for commercial reproduction of maps by The Sanborn Library LLC, the copyright holder for the collection.

AD Certification #BBB7-4829-828D

Site Name:	260 W. 126th Street
Address:	260 W. 126th Street
City, ST, ZIP:	New York, NY 10027
Client:	Env. Business Consultants
EDR Inquiry:	4753434.3
Order Date:	10/14/2016
Certification #:	BBB7-4829-828D
Copyright	1985

This Certified Sanborn Map combines the following sheets.
Outlined areas indicate map sheets within the collection.




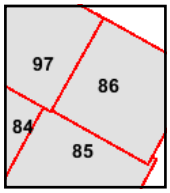

Volume 7N, Sheet 85
Volume 7N, Sheet 84
Volume 7N, Sheet 97
Volume 7N, Sheet 86

0 Feet 150 300 600

N

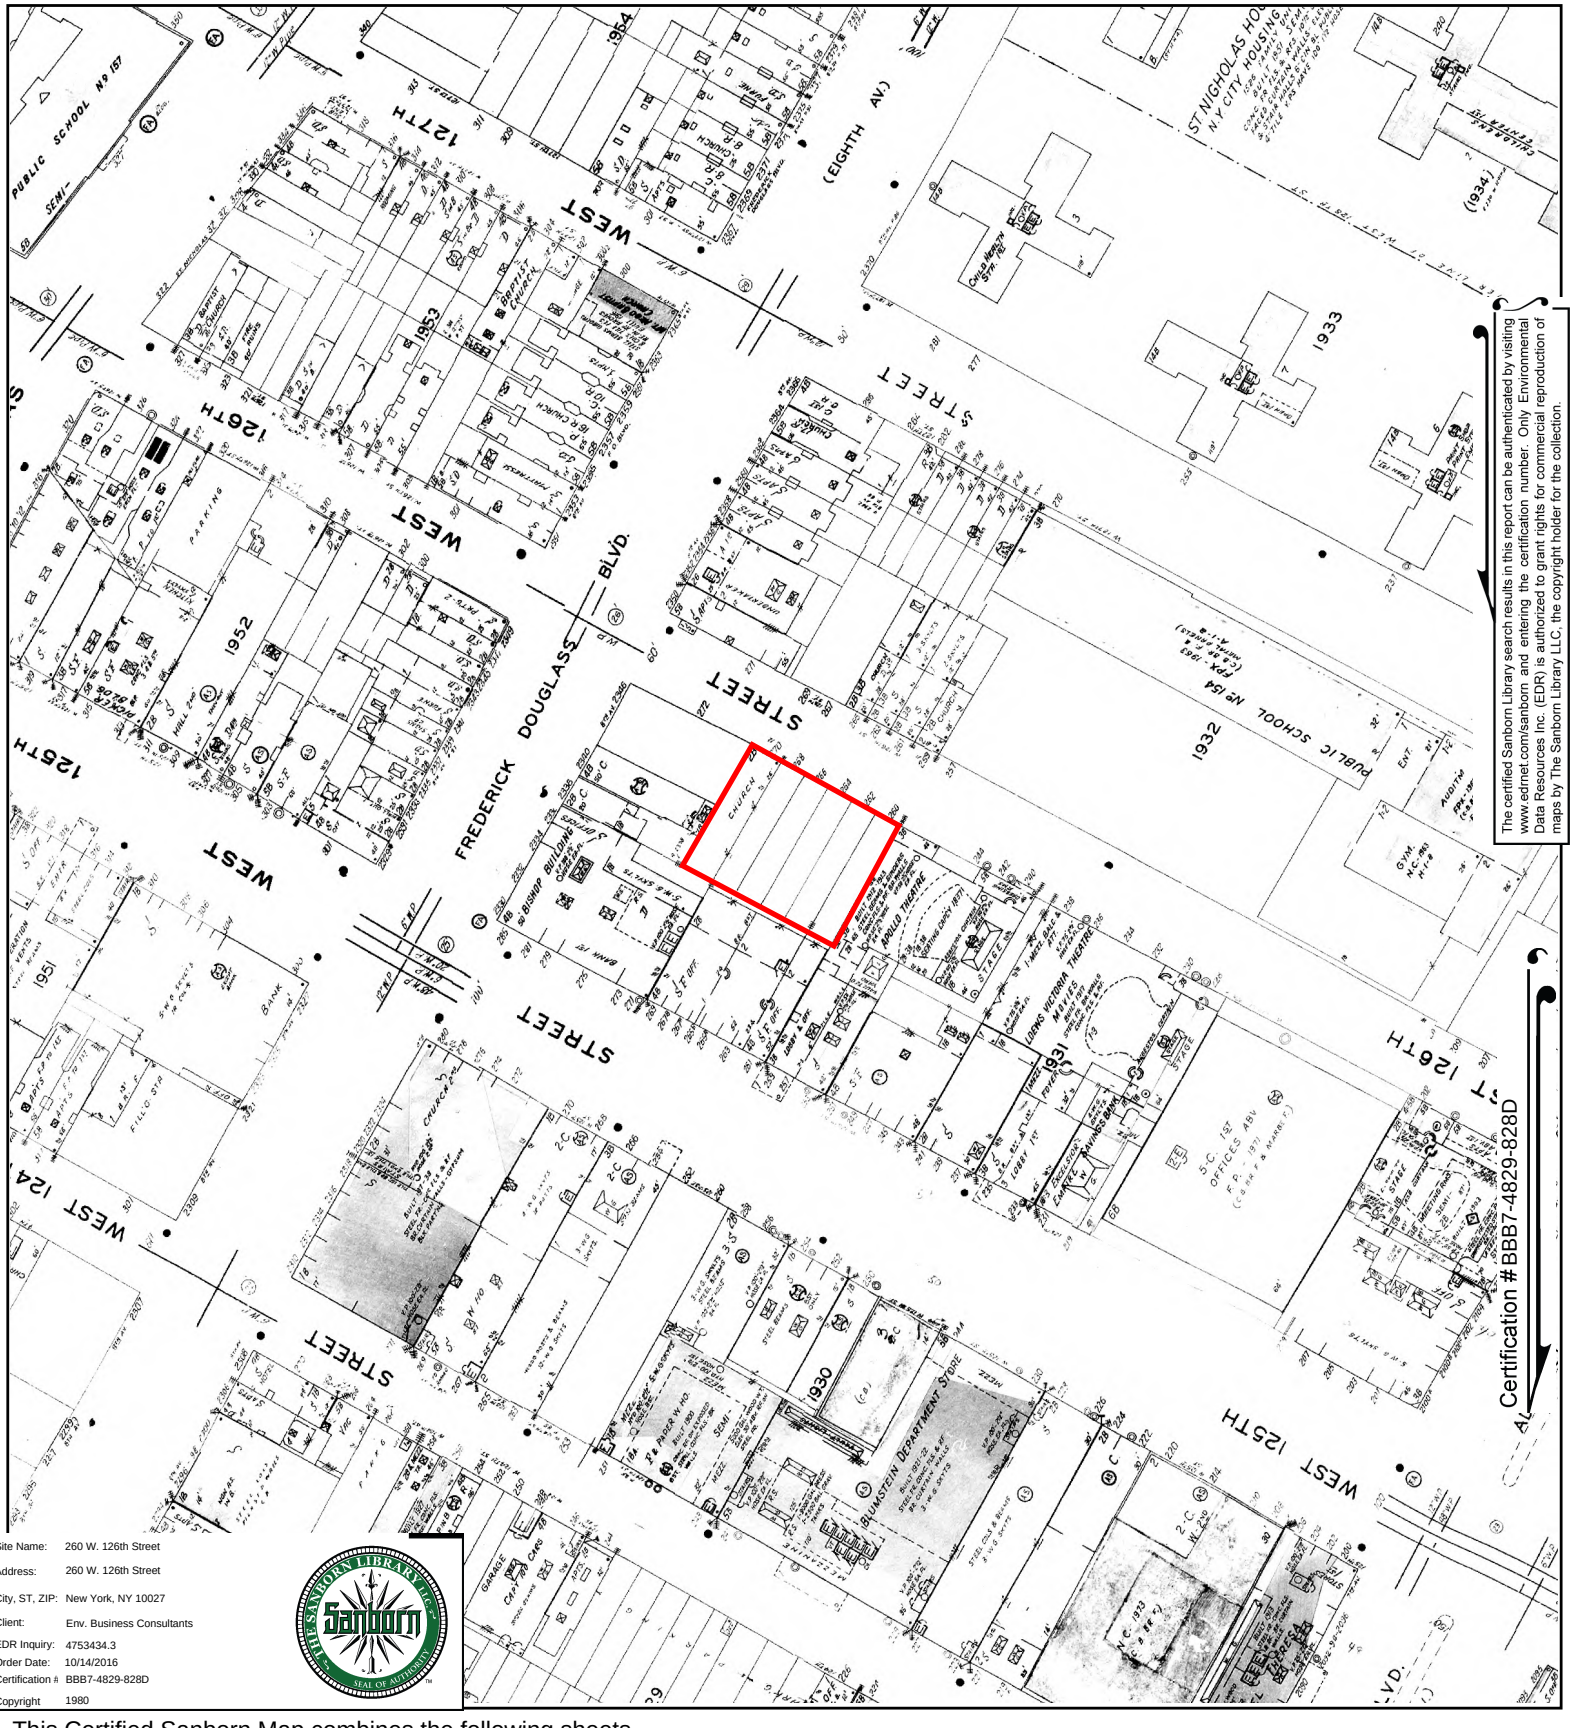


The certified Sanborn Library search results in this report can be authenticated by visiting www.edrnet.com/sanborn and entering the certification number. Only Environmental Data Resources Inc. (EDR) is authorized to grant rights for commercial reproduction of maps by The Sanborn Library LLC, the copyright holder for the collection.

Site Name:	260 W. 126th Street
Address:	260 W. 126th Street
City, ST, ZIP:	New York, NY 10027
Client:	Env. Business Consultants
EDR Inquiry:	4753434.3
Order Date:	10/14/2016
Certification #:	BBB7-4829-828D
Copyright	1980

This Certified Sanborn Map combines the following sheets.
Outlined areas indicate map sheets within the collection.




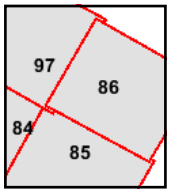

Volume 7N, Sheet 86
Volume 7N, Sheet 97
Volume 7N, Sheet 85
Volume 7N, Sheet 84

0 Feet 150 300 600

N

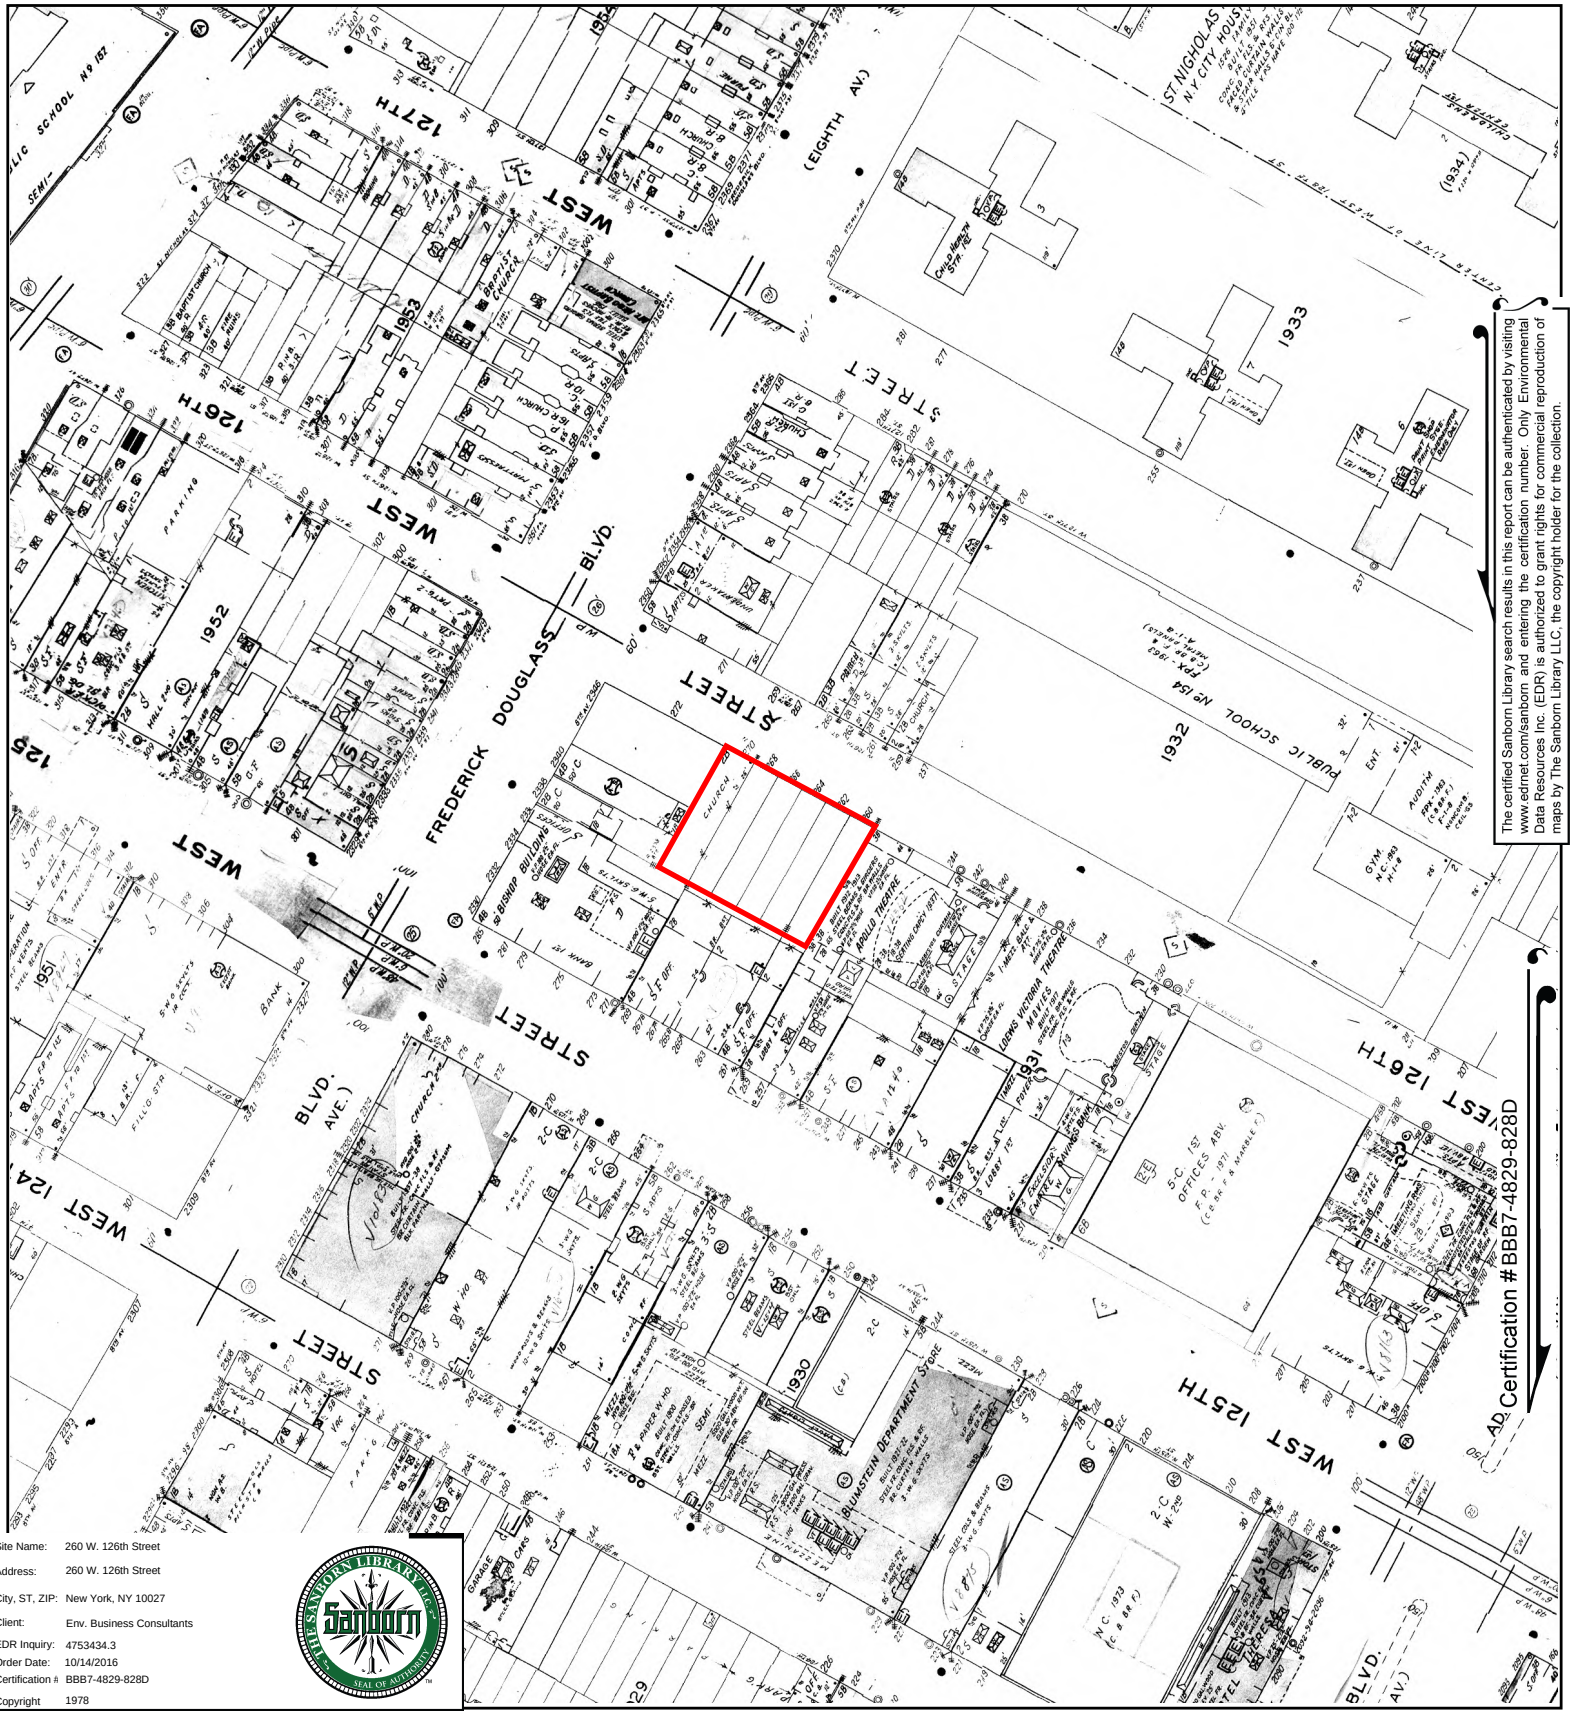


The certified Sanborn Library search results in this report can be authenticated by visiting www.edrnet.com/sanborn and entering the certification number. Only Environmental Data Resources Inc. (EDR) is authorized to grant rights for commercial reproduction of maps by The Sanborn Library LLC, the copyright holder for the collection.

Site Name:	260 W. 126th Street
Address:	260 W. 126th Street
City, ST, ZIP:	New York, NY 10027
Client:	Env. Business Consultants
EDR Inquiry:	4753434.3
Order Date:	10/14/2016
Certification #	BBB7-4829-828D
Copyright	1978

This Certified Sanborn Map combines the following sheets.
Outlined areas indicate map sheets within the collection.



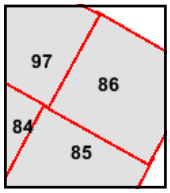


Volume 7N, Sheet 97
Volume 7N, Sheet 86
Volume 7N, Sheet 85
Volume 7N, Sheet 84

0 Feet 150 300 600

N

Certified Sanborn® Map

1976

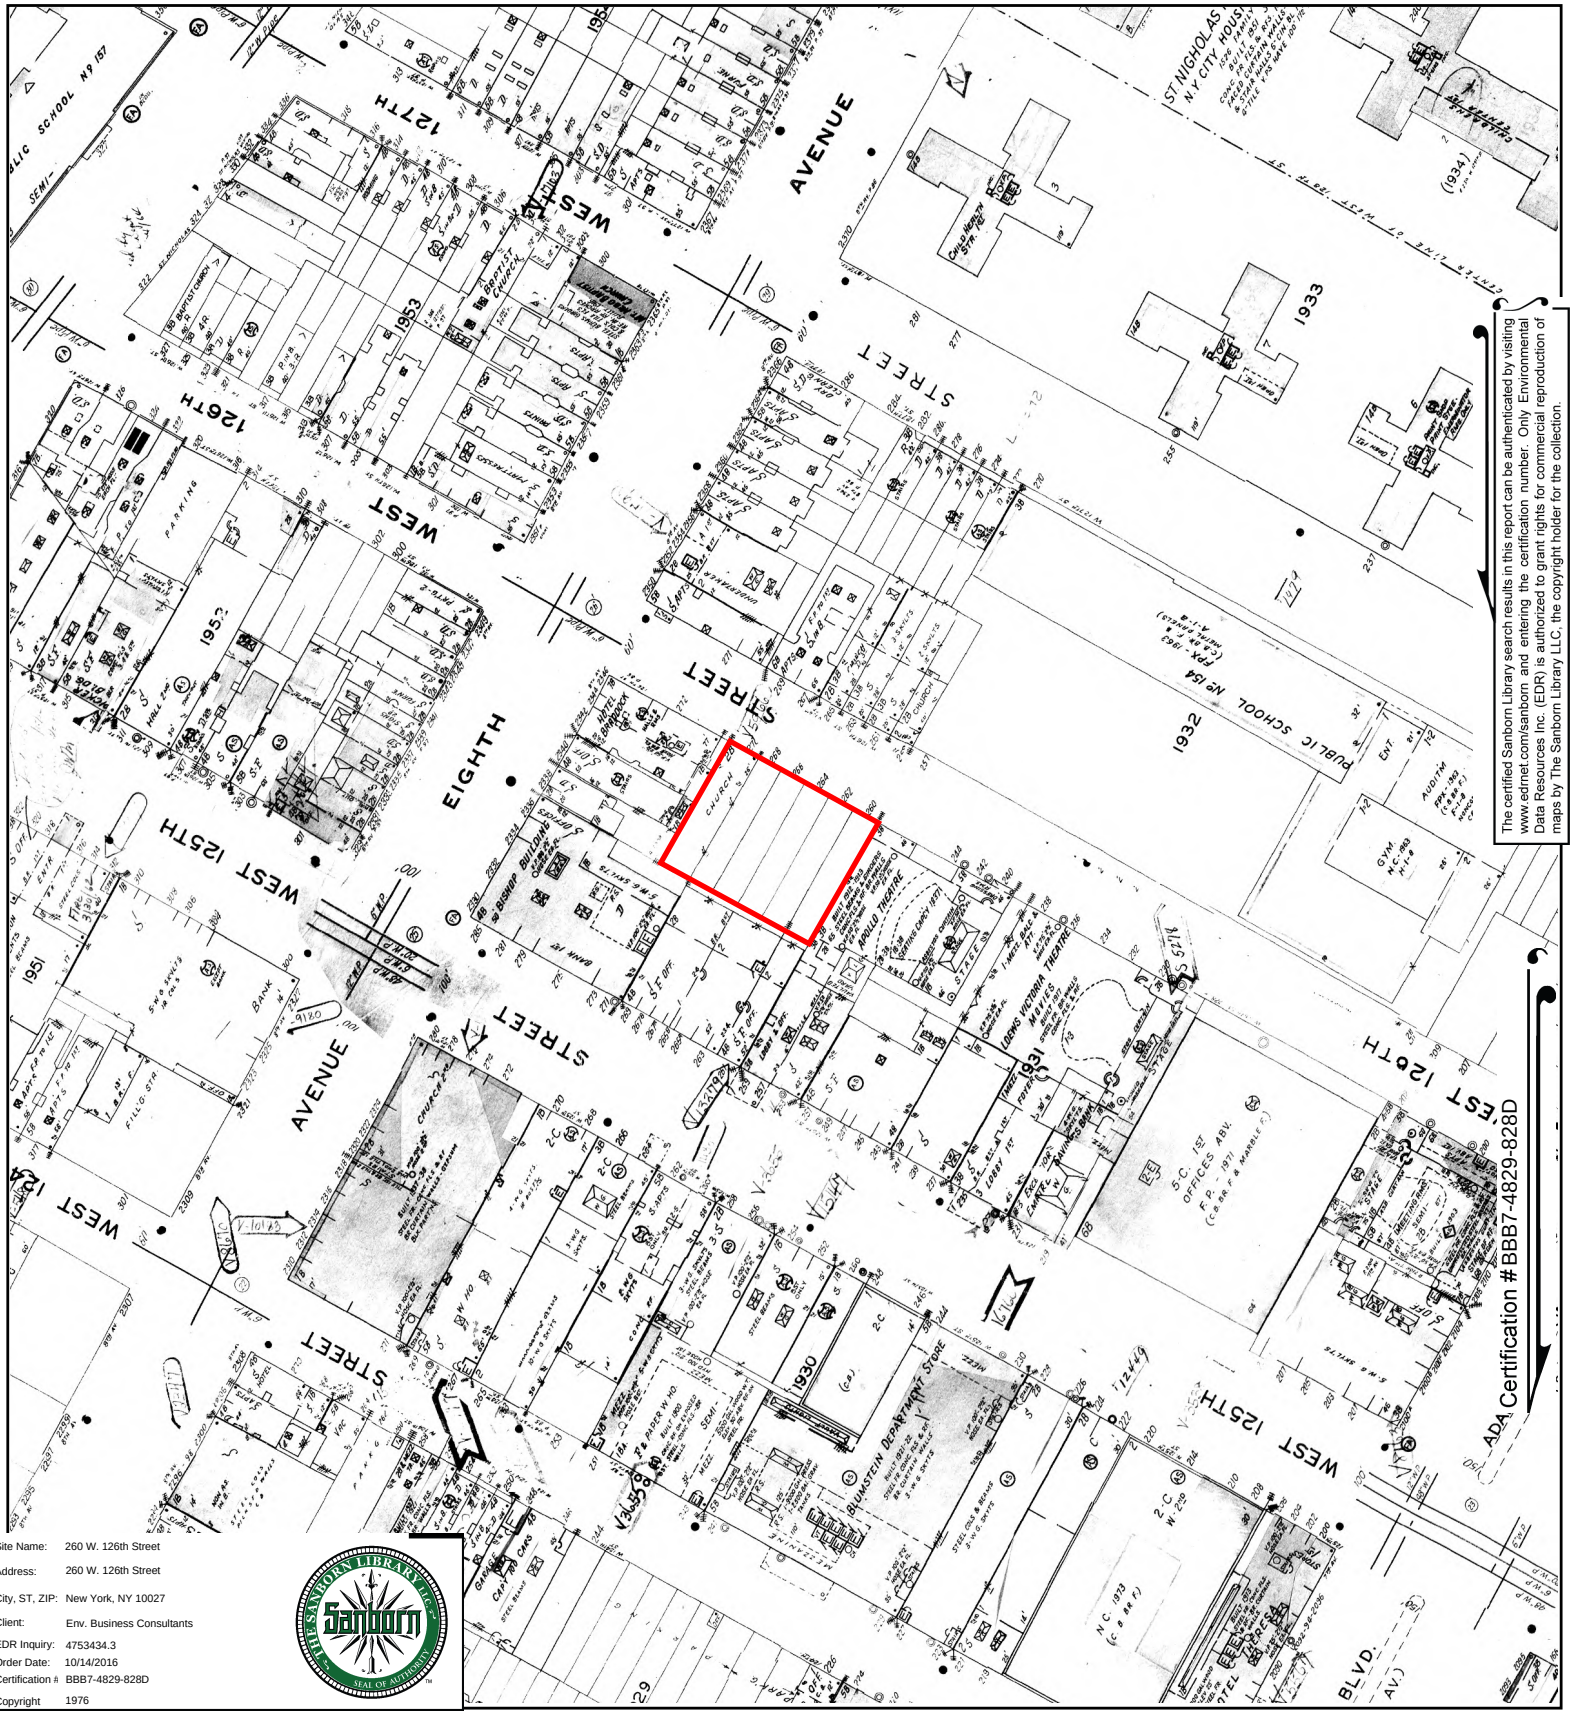

The certified Sanborn Library search results in this report can be authenticated by visiting www.edrnet.com/sanborn and entering the certification number. Only Environmental Data Resources Inc. (EDR) is authorized to grant rights for commercial reproduction of maps by The Sanborn Library LLC, the copyright holder for the collection.


ADA Certification #BBB7-4829-828D

Site Name:	260 W. 126th Street
Address:	260 W. 126th Street
City, ST, ZIP:	New York, NY 10027
Client:	Env. Business Consultants
EDR Inquiry:	4753434.3
Order Date:	10/14/2016
Certification #:	BBB7-4829-828D
Copyright	1976

This Certified Sanborn Map combines the following sheets.
Outlined areas indicate map sheets within the collection.


0 Feet 150 300 600



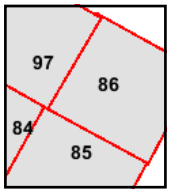

Volume 7N, Sheet 97
Volume 7N, Sheet 86
Volume 7N, Sheet 85
Volume 7N, Sheet 84

N

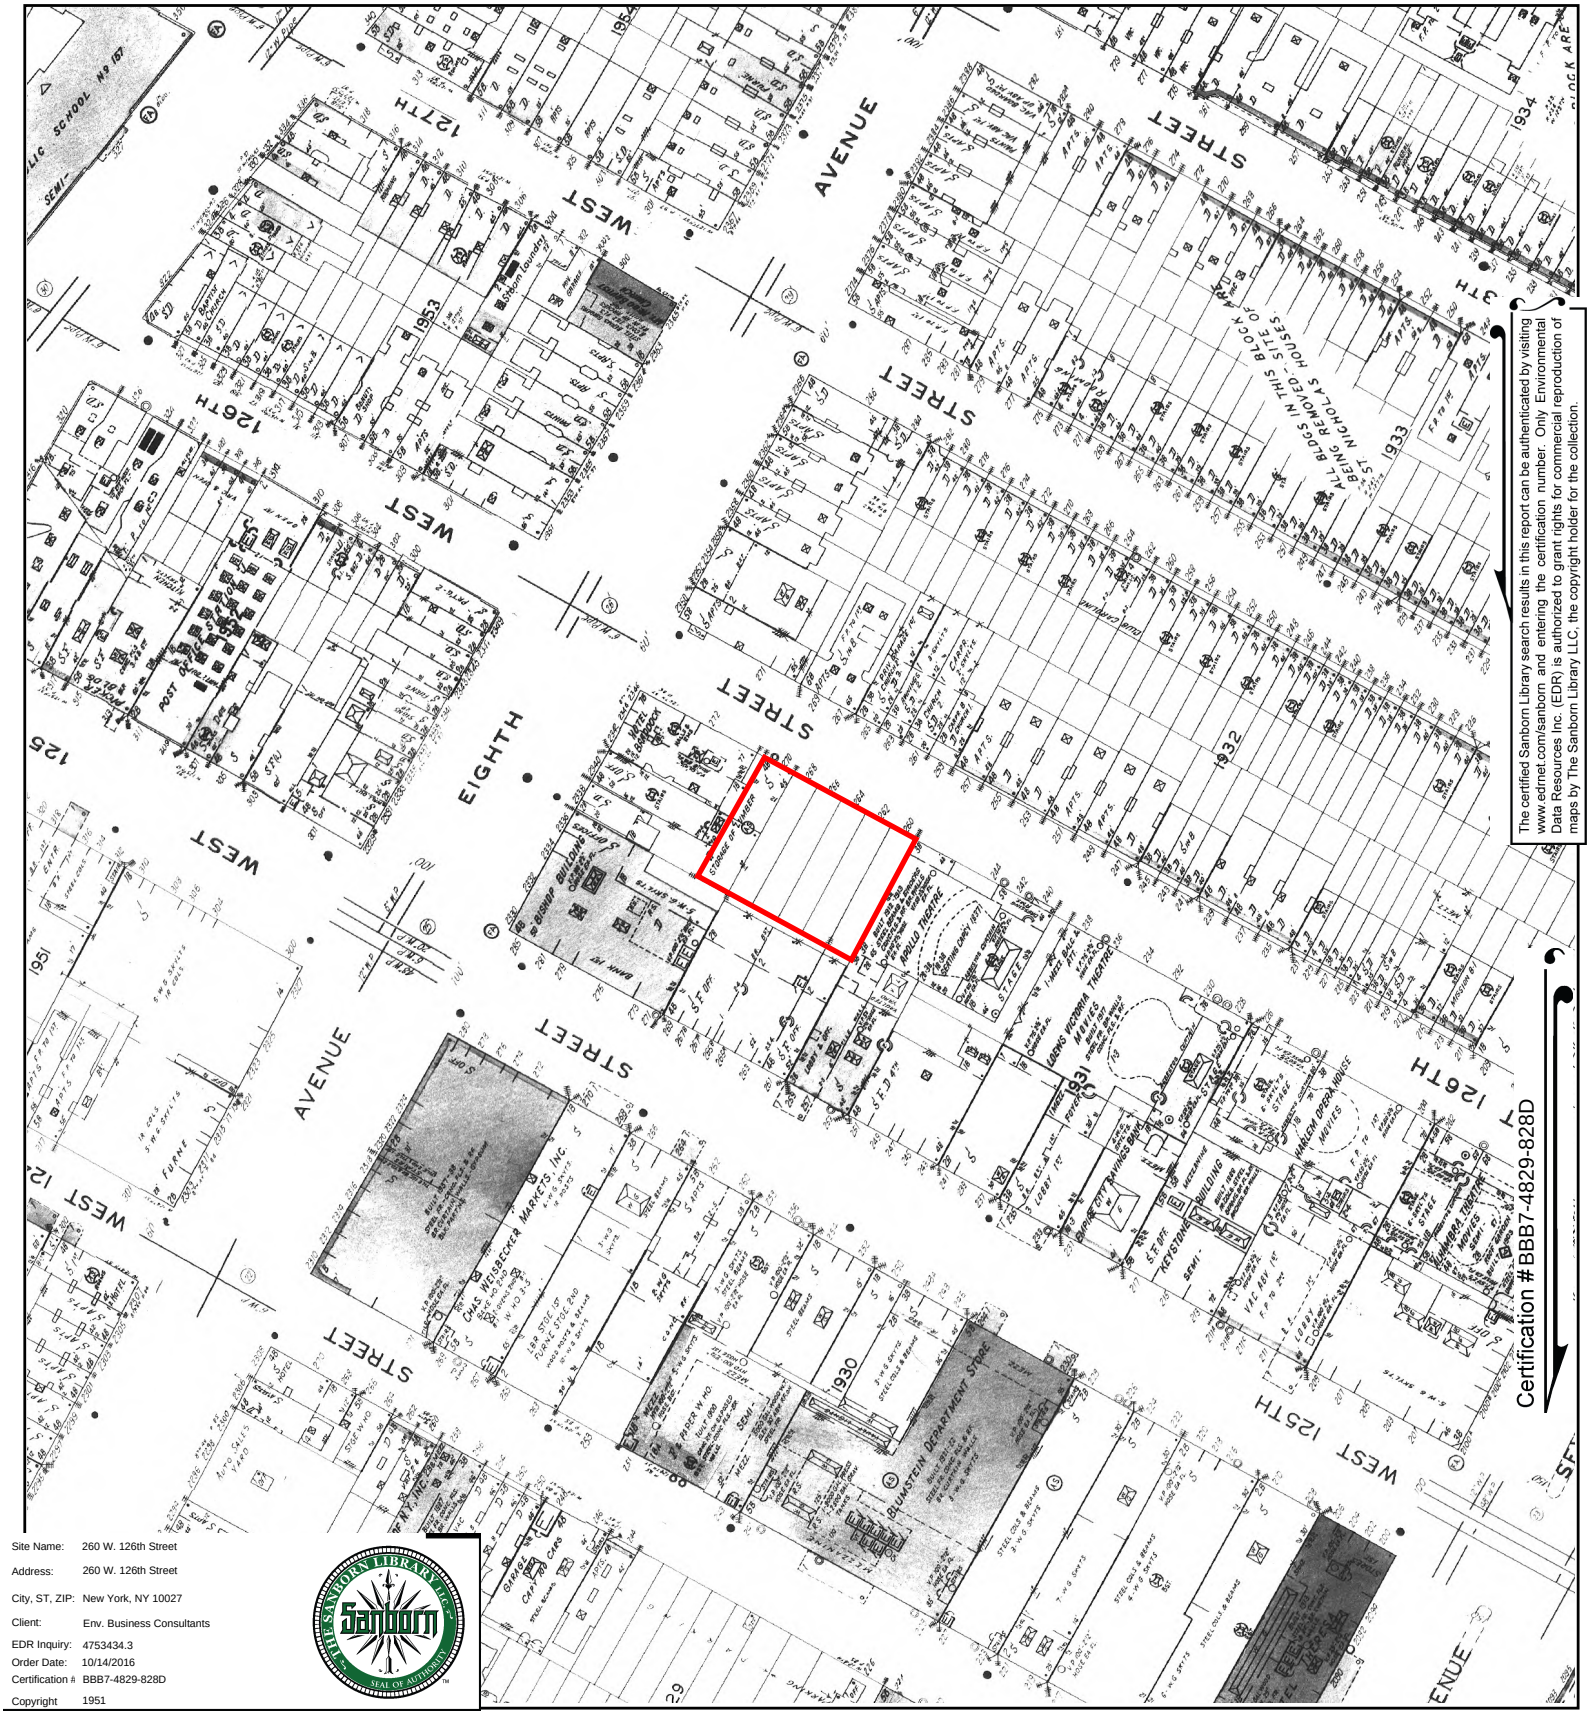



The certified Sanborn Library search results in this report can be authenticated by visiting www.edrnet.com/sanborn and entering the certification number. Only Environmental Data Resources Inc. (EDR) is authorized to grant rights for commercial reproduction of maps by The Sanborn Library LLC, the copyright holder for the collection.

Certification #BBB7-4829-828D

Site Name:	260 W. 126th Street
Address:	260 W. 126th Street
City, ST, ZIP:	New York, NY 10027
Client:	Env. Business Consultants
EDR Inquiry:	4753434.3
Order Date:	10/14/2016
Certification #:	BBB7-4829-828D
Copyright	1951

This Certified Sanborn Map combines the following sheets.
Outlined areas indicate map sheets within the collection.

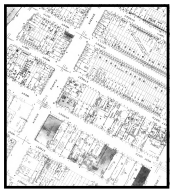


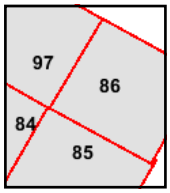

Volume 7N, Sheet 97
Volume 7N, Sheet 86
Volume 7N, Sheet 85
Volume 7N, Sheet 84

0 Feet 150 300 600

N

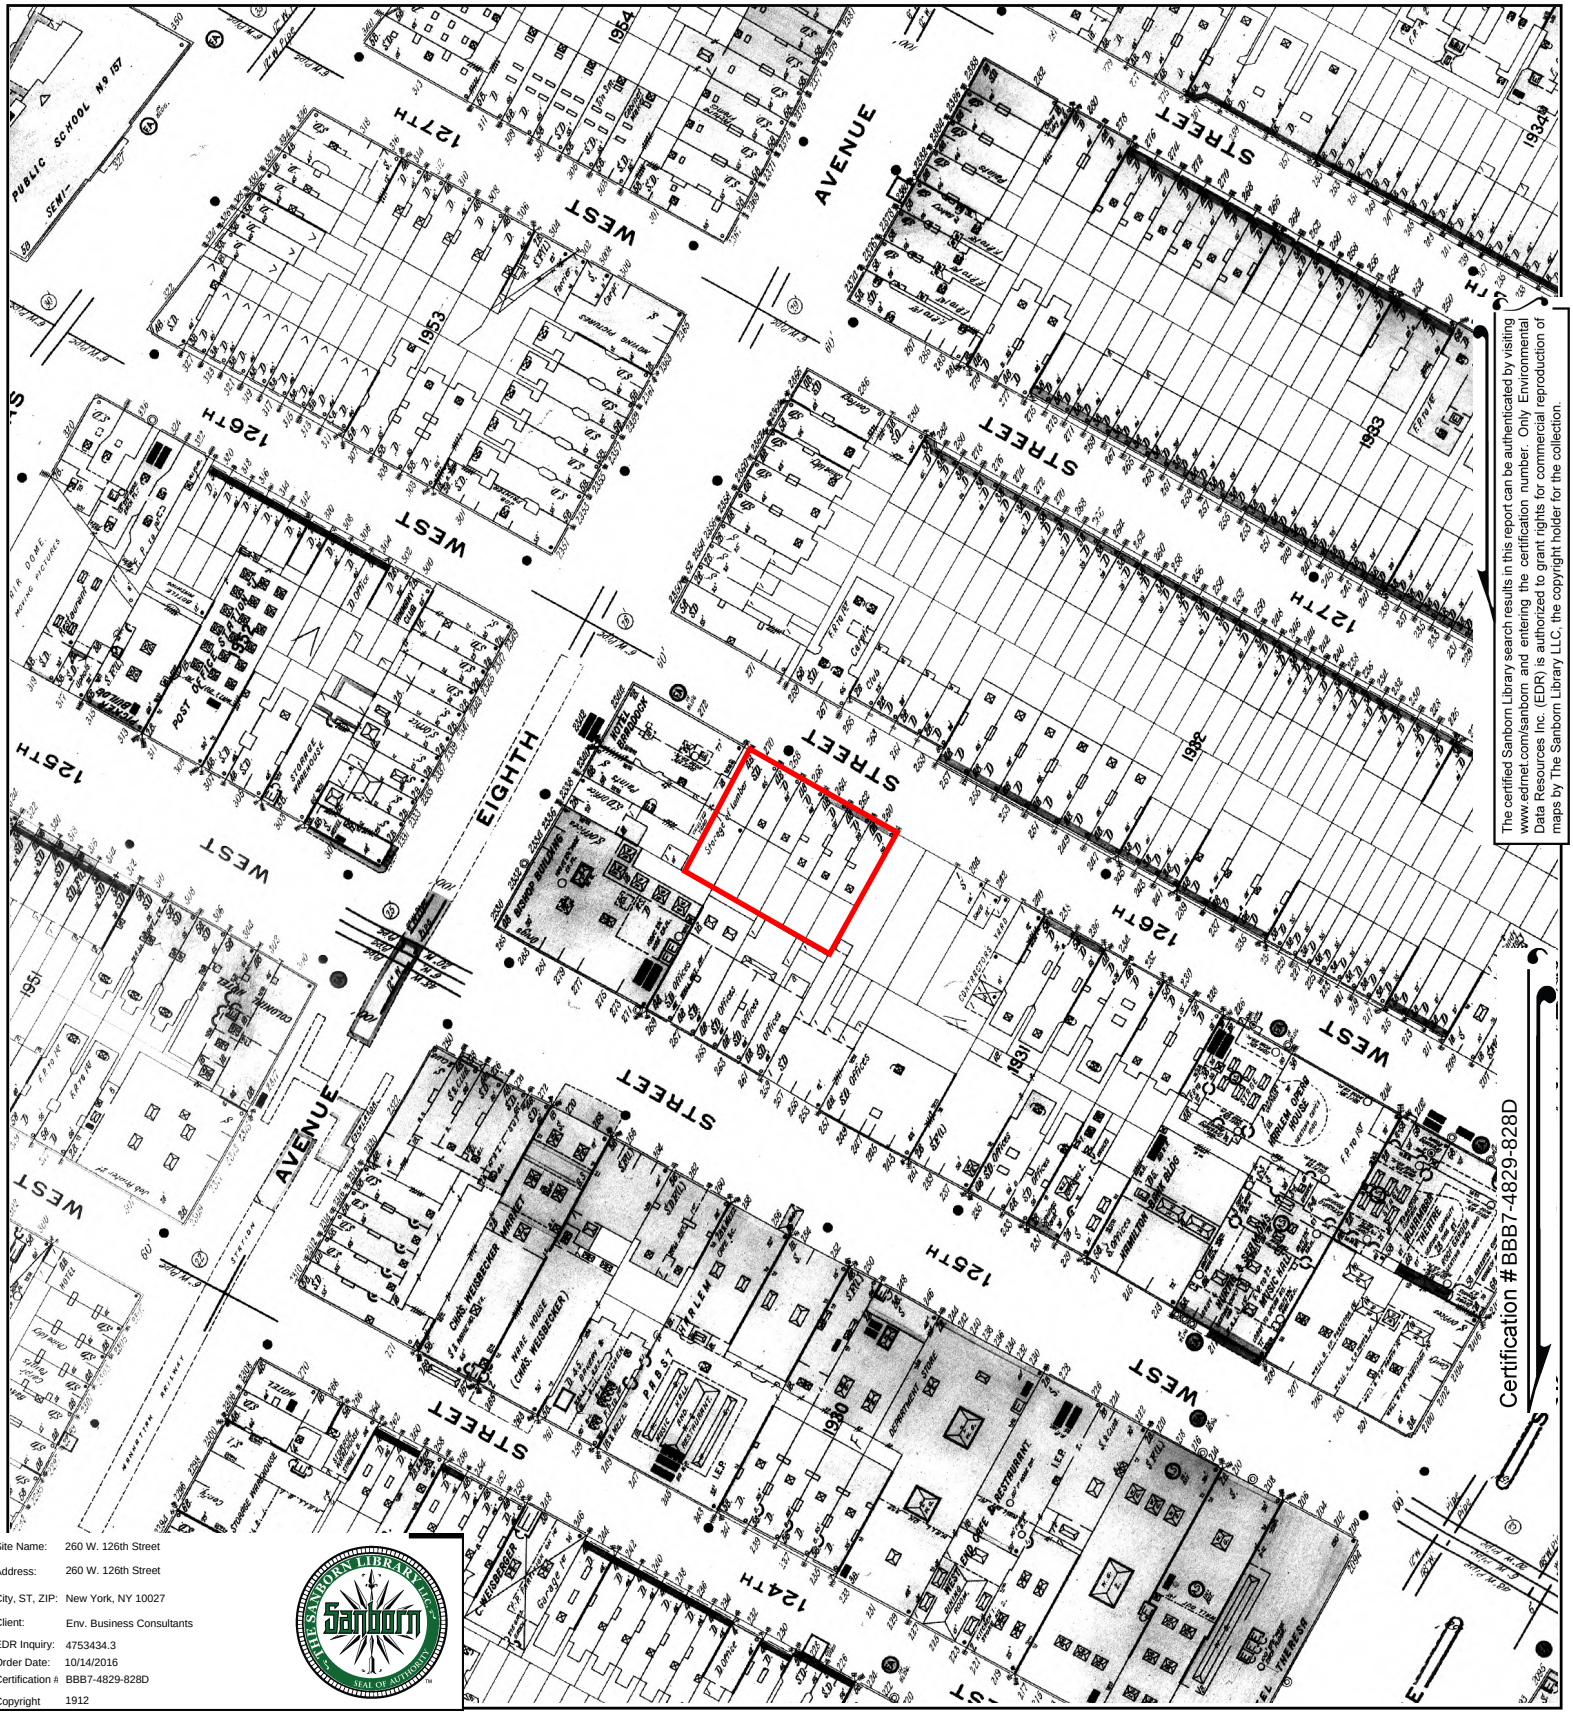


The certified Sanborn Library search results in this report can be authenticated by visiting www.edrnet.com/sanborn and entering the certification number. Only Environmental Data Resources Inc. (EDR) is authorized to grant rights for commercial reproduction of maps by The Sanborn Library LLC, the copyright holder for the collection.

Site Name:	260 W. 126th Street
Address:	260 W. 126th Street
City, ST, ZIP:	New York, NY 10027
Client:	Env. Business Consultants
EDR Inquiry:	4753434.3
Order Date:	10/14/2016
Certification #:	BBB7-4829-828D
Copyright	1912

This Certified Sanborn Map combines the following sheets.
Outlined areas indicate map sheets within the collection.




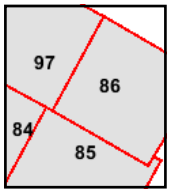

Volume 7N, Sheet 97
Volume 7N, Sheet 86
Volume 7N, Sheet 85
Volume 7N, Sheet 84

0 Feet 150 300 600

N

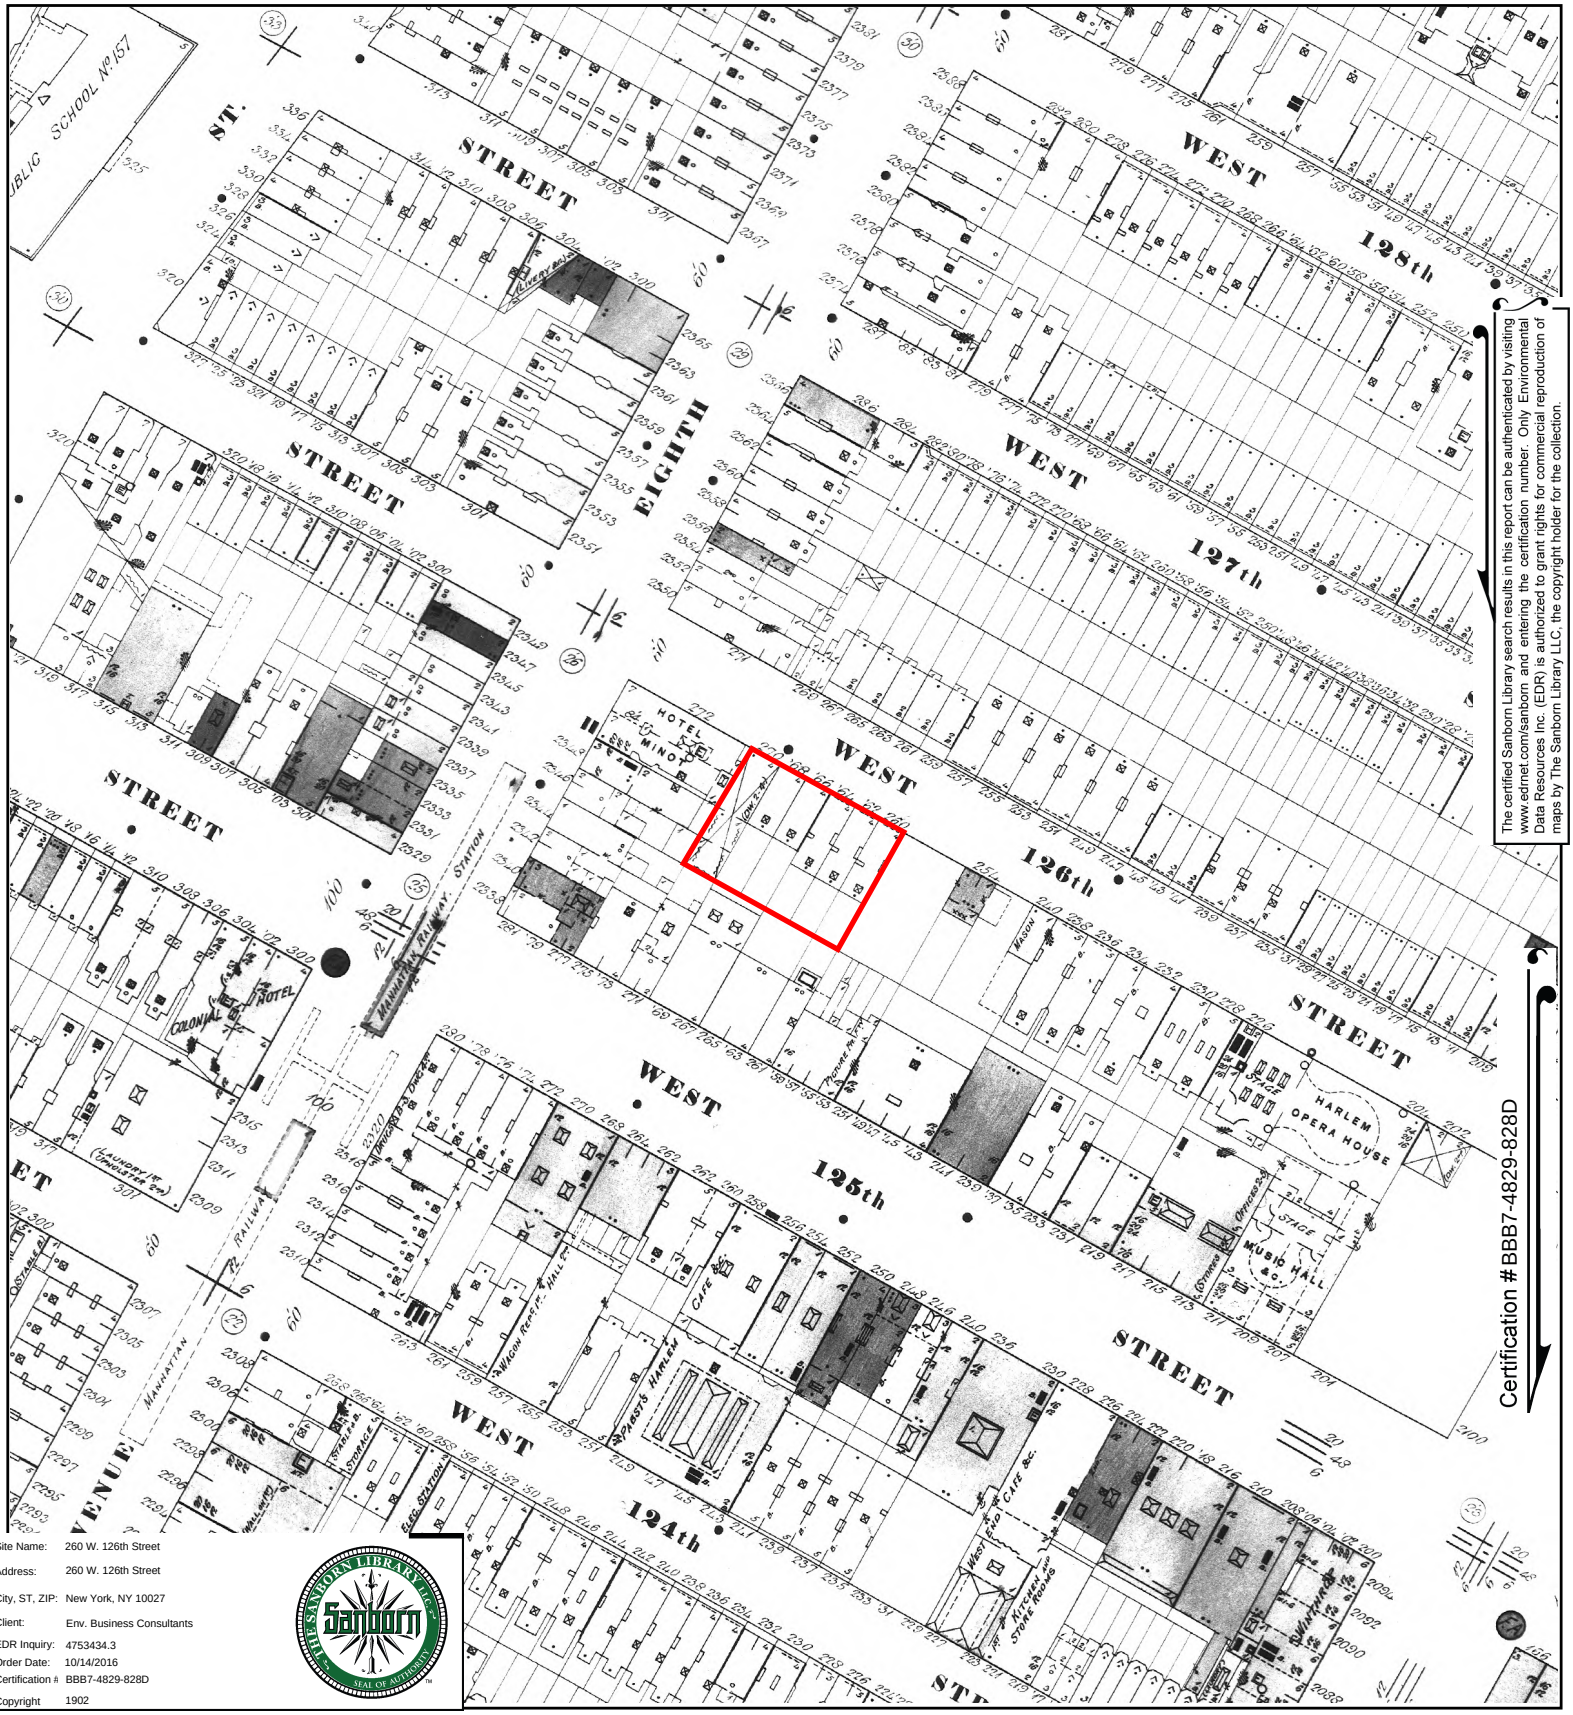



The certified Sanborn Library search results in this report can be authenticated by visiting www.edrnet.com/sanborn and entering the certification number. Only Environmental Data Resources Inc. (EDR) is authorized to grant rights for commercial reproduction of maps by The Sanborn Library LLC, the copyright holder for the collection.

Certification #BBB7-4829-828D

Site Name:	260 W. 126th Street
Address:	260 W. 126th Street
City, ST, ZIP:	New York, NY 10027
Client:	Env. Business Consultants
EDR Inquiry:	4753434.3
Order Date:	10/14/2016
Certification #:	BBB7-4829-828D
Copyright	1902

This Certified Sanborn Map combines the following sheets.
Outlined areas indicate map sheets within the collection.

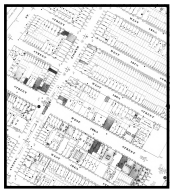

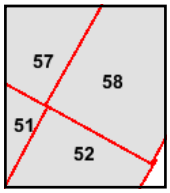

Volume 7N, Sheet 58
Volume 7N, Sheet 57
Volume 7N, Sheet 52
Volume 7N, Sheet 51

0 Feet 150 300 600

N

APPENDIX D

HISTORIC CITY DIRECTORY SEARCH

260 W. 126th Street
260 W. 126th Street
New York, NY 10027

Inquiry Number: 4753434.5
October 14, 2016

The EDR-City Directory Abstract

Environmental Data Resources Inc

6 Armstrong Road
Shelton, CT 06484
800.352.0050
www.edrnet.com

TABLE OF CONTENTS

SECTION

Executive Summary

Findings

City Directory Images

Thank you for your business.
Please contact EDR at 1-800-352-0050
with any questions or comments.

Disclaimer - Copyright and Trademark Notice

This Report contains certain information obtained from a variety of public and other sources reasonably available to Environmental Data Resources, Inc. It cannot be concluded from this Report that coverage information for the target and surrounding properties does not exist from other sources. **NO WARRANTY EXPRESSED OR IMPLIED, IS MADE WHATSOEVER IN CONNECTION WITH THIS REPORT. ENVIRONMENTAL DATA RESOURCES, INC. SPECIFICALLY DISCLAIMS THE MAKING OF ANY SUCH WARRANTIES, INCLUDING WITHOUT LIMITATION, MERCHANTABILITY OR FITNESS FOR A PARTICULAR USE OR PURPOSE. ALL RISK IS ASSUMED BY THE USER. IN NO EVENT SHALL ENVIRONMENTAL DATA RESOURCES, INC. BE LIABLE TO ANYONE, WHETHER ARISING OUT OF ERRORS OR OMISSIONS, NEGLIGENCE, ACCIDENT OR ANY OTHER CAUSE, FOR ANY LOSS OR DAMAGE, INCLUDING, WITHOUT LIMITATION, SPECIAL, INCIDENTAL, CONSEQUENTIAL, OR EXEMPLARY DAMAGES. ANY LIABILITY ON THE PART OF ENVIRONMENTAL DATA RESOURCES, INC. IS STRICTLY LIMITED TO A REFUND OF THE AMOUNT PAID FOR THIS REPORT.** Purchaser accepts this Report "AS IS". Any analyses, estimates, ratings, environmental risk levels or risk codes provided in this Report are provided for illustrative purposes only, and are not intended to provide, nor should they be interpreted as providing any facts regarding, or prediction orforecast of, any environmental risk for any property. Only a Phase I Environmental Site Assessment performed by an environmental professional can provide information regarding the environmental risk for any property. Additionally, the information provided in this Report is not to be construed as legal advice.

Copyright 2016 by Environmental Data Resources, Inc. All rights reserved. Reproduction in any media or format, in whole or in part, of any report or map of Environmental Data Resources, Inc. or its affiliates is prohibited without prior written permission.

EDR and its logos (including Sanborn and Sanborn Map) are trademarks of Environmental Data Resources, Inc. or its affiliates. All other trademarks used herein are the property of their respective owners.

EXECUTIVE SUMMARY

DESCRIPTION

Environmental Data Resources, Inc.'s (EDR) City Directory Abstract is a screening tool designed to assist environmental professionals in evaluating potential liability on a target property resulting from past activities. EDR's City Directory Abstract includes a search and abstract of available city directory data. For each address, the directory lists the name of the corresponding occupant at five year intervals.

Business directories including city, cross reference and telephone directories were reviewed, if available, at approximately five year intervals for the years spanning 1920 through 2013. This report compiles information gathered in this review by geocoding the latitude and longitude of properties identified and gathering information about properties within 300 feet of the target property.

A summary of the information obtained is provided in the text of this report.

RESEARCH SUMMARY

The following research sources were consulted in the preparation of this report. An "X" indicates where information was identified in the source and provided in this report.

Year	Source	TP	Adjoining	Text Abstract	Source Image
2013	Cole Information Services	-	X	X	-
2008	Cole Information Services	-	X	X	-
2006	Hill-Donnelly Information Services	-	X	X	-
2000	Cole Information Services	-	X	X	-
1998	NYNEX Telephone	-	X	X	-
1996	NYNEX	-	-	-	-
1993	NYNEX Telephone	-	X	X	-
1988	NYNEX Telephone	-	X	X	-
1983	New York Telephone	-	X	X	-
1978	New York Telephone	-	X	X	-
1973	New York Telephone	-	X	X	-
1968	New York Telephone	-	X	X	-
1963	New York Telephone	-	X	X	-
1958	New York Telephone	-	X	X	-
1956	New York Telephone	-	X	X	-
1950	New York Telephone	-	X	X	-
1947	New York Telephone	-	X	X	-
1942	New York Telephone	-	X	X	-
1938	New York Telephone	-	X	X	-
1934	R. L. Polk & Co.	-	X	X	-
1931	Manhattan and Bronx Directory Publishing Company Residential Directory	-	X	X	-
1927	New York Telephone	X	X	X	-
1923	R. L. Polk & Co.	-	X	X	-
1920	R. L. Polk & Co.	X	X	X	-

EXECUTIVE SUMMARY

SELECTED ADDRESSES

The following addresses were selected by the client, for EDR to research. An "X" indicates where information was identified.

Address	*Type*	*Findings*
2338 8th Avenue	Client Entered	X
2340 8th Avenue	Client Entered	X
2342 8th Avenue	Client Entered	X
2330 8th Avenue	Client Entered	X
261 W. 125th Street	Client Entered	
253 W. 125th Street	Client Entered	X

FINDINGS

TARGET PROPERTY INFORMATION

ADDRESS

260 W. 126th Street
New York, NY 10027

FINDINGS DETAIL

Target Property research detail.

W 126 ST

260 W 126 ST

Year	*Uses*	*Source*
1927	CLARKE BEATRICE MRS R	New York Telephone
	RICHARDSON SAML R	New York Telephone

W 126TH

260 W 126TH

Year	*Uses*	*Source*
1927	Clarke Beatrice Mrs r	New York Telephone
	Richardson Saml r	New York Telephone
1920	Dunn Mary Mrs	R. L. Polk & Co.
	Klaffky Arth carp	R. L. Polk & Co.

FINDINGS

ADJOINING PROPERTY DETAIL

The following Adjoining Property addresses were researched for this report. Detailed findings are provided for each address.

127TH

255 127TH

Year	Uses	Source
1973	POITIER OLIVIA G MRS	New York Telephone

8th Avenue

2330 8th Avenue

Year	Uses	Source
1920	Janes Dress Shop RTN Jane Liffiander	R. L. Polk & Co.

2338 8th Avenue

Year	Uses	Source
2006	Dream Sound Music Studio	Hill-Donnelly Information Services
1998	WESTERN UNION	NYNEX Telephone
	RITE CHECK CASHING	NYNEX Telephone
	CAMPAIGN FUNDS YOUNG CANDIDATES	NYNEX Telephone
1983	Micro Electronics	New York Telephone
	MICRO ELECTRONICS	New York Telephone
1978	CUT RATE TV	New York Telephone
1973	CUT RATE TV	New York Telephone
1968	CUT-RATE TV	New York Telephone
	CUT-RATE TV	New York Telephone
1963	BANK S BAR & GRILL	New York Telephone
	SILVER RAIL RESTRNT	New York Telephone
1950	BANKS RESTRN	New York Telephone
1947	BANK S RESTRNT	New York Telephone
1942	BANKS BAR-B-Q	New York Telephone
	BANKS CHAS BRBCUE	New York Telephone
1938	DIMITRIOU A RESTRNT	New York Telephone
1934	Lang Jack Hattie jwlr	R. L. Polk & Co.
	Luxor Coffee Shop RTN Maria and Chrysoula Phillipopoulou	R. L. Polk & Co.
1927	LUXOR COFFEE POT	New York Telephone

FINDINGS

Year	Uses	Source
1927	Luxor Coffee Pot	New York Telephone
1923	Manhattan Lunch RTN Wm D Smith	R. L. Polk & Co.
	Goldman Sidney J dentist	R. L. Polk & Co.
1920	Schornstein Albert jeweler	R. L. Polk & Co.
	Goldman Sidney J dentist	R. L. Polk & Co.
	Manhattan Lunch RTN Wm D Smith	R. L. Polk & Co.

2340 8th Avenue

Year	Uses	Source
1978	COMMUNITY VANCING CORP	New York Telephone
	NY AMSTERDAM NEWS	New York Telephone
	NY AMSTERDAM NEWS	New York Telephone
	POWELL SAVORY CORP	New York Telephone
	RAPID PRODCTN COINC	New York Telephone
	NICKENS G WILLIAMS INS	New York Telephone
	AMSTERDAM NEWS	New York Telephone
	PROCOPE JOHN L	New York Telephone
	AMSTERDAM NEWS	New York Telephone
	AMSTERDAM NEWS	New York Telephone
1973	NY AMSTERDAM NEWS	New York Telephone
	NY AMSTERDAM NEWS	New York Telephone
	NICKENS G WILLIAMS INS	New York Telephone
	POWELL SAVORY CORP	New York Telephone
	AMSTERDAM NEWS	New York Telephone
	AMSTERDAM NEWS	New York Telephone
	AMSTERDAM NEWS	New York Telephone
	COMMUNITY ANCING CORP	New York Telephone
	RAPID REPRODCTN CO INC	New York Telephone
1968	NY AMSTERDAM NEWS	New York Telephone
	NY AMSTERDAM NEWS	New York Telephone
	NICKENS G WILLIAMS INS	New York Telephone
	NY AMSTERDAM NEWS	New York Telephone
	AMSTERDAM NEWS	New York Telephone
	AMSTERDAM NEWS	New York Telephone
	POWELL SAVORY CORP	New York Telephone
	AMSTERDAM NEWS	New York Telephone
	COMMMNITY VANCING CORP	New York Telephone
1963	COMMUNITY VANCING CORP	New York Telephone
	POWELL SAVORY CORP	New York Telephone

FINDINGS

Year	Uses	Source
1963	AMSTERDAM NEWS	New York Telephone
	RAPID REPRODCTN CO INC	New York Telephone
	NICKENS G WILLIAMS INS	New York Telephone
	NY AMSTERDAM NEW	New York Telephone
1958	NY AMSTERDAM NEWS	New York Telephone
	NY AMSTERDAM NEWS	New York Telephone
	NICKENS G WILLIAMS INS	New York Telephone
	AMSTERDAM NEWS	New York Telephone
	POWELL SAVERY CORP	New York Telephone
	COMMUNITY VANCING CORP	New York Telephone
	RAPID ROPRODCTN CO INC	New York Telephone
	COMMUNITY FINANCE CORP	New York Telephone
1956	POWELL SAVORY CORP	New York Telephone
	RAPID NEWS PHOTO SVCE INC	New York Telephone
	RAPID REPRODCTN CO INC	New York Telephone
	NY AMSTERDAM NEWS	New York Telephone
	COMMUNITY FINANCE CORP	New York Telephone
	COMMUNITY VANCING CORP	New York Telephone
	NICKENS G WILLIAMS INS	New York Telephone
	AMSTERDAM NEWS	New York Telephone
1950	NICKENS G WILLIAMS INS	New York Telephone
	APEX ASSOCIATES INC ADVTG	New York Telephone
	NY AMSTERDAM NEWS	New York Telephone
	POWELL SAVORY CORP	New York Telephone
	RAPID NEWS PHOTO SVCE INC	New York Telephone
	RAPID REPRODCTN CO INC	New York Telephone
	AMSTERDAM NEWS	New York Telephone
	COMMUNITY FINANCE CORP	New York Telephone
	COMMUNITY VANCING CORP	New York Telephone
	VICTORY MUTUAL LIFE INS CO	New York Telephone
1947	POWELL SAVORY CORP	New York Telephone
	AMSTERDAM NEWS	New York Telephone
	KING S CHECK CASHING SVC	New York Telephone
	RAPID REPRODCTN CO INC	New York Telephone
	NY AMSTERDAM NEWS	New York Telephone
	VICTORY MUTUAL LIFE INS CO	New York Telephone
	NICKENS G WILLIAMS INS	New York Telephone
	COMMUNITY VANCING CORP	New York Telephone

FINDINGS

Year	Uses	Source
1947	COMMUNITY PERSONAL FINANCE CORP	New York Telephone
	RAPID NEWS PHOTO SVCE INC	New York Telephone
1942	COMMUNITY PERSONAL FINANCE CORP	New York Telephone
	COMMUNITY VANCING CORP	New York Telephone
	NY AMSTERDAM STAR-NEWS	New York Telephone
	AMSTERDAM NEWS	New York Telephone
	MICKENS G WILLIAMS INS	New York Telephone
	RAPID REPRODCTN CO INC	New York Telephone
	POWELL SAVORY CORP	New York Telephone
	VICTORY MUTUAL LIFE INS CO	New York Telephone
1934	GEILER F W INC NY; Cap $25 000 Ferdinand W Geiler Pres Treas Harry G Geiler V Pres F W Geiler Jr Sec Directors as above and Kath Geilar and Ernest Doscher Paints and	R. L. Polk & Co.
	Geiler Harry G v pres F W Geiler Inc	R. L. Polk & Co.
1927	GEILER F W INC PAINTS	New York Telephone
	Geiler F W Inc paints	New York Telephone
1923	Freehauf Leopold Vienna Bakery & Lunch Rm	R. L. Polk & Co.
	Knuttel Hans Vienna Bakery & Lunch Room	R. L. Polk & Co.
	Hungo Frank Vienna Barkery & Lunch Room	R. L. Polk & Co.
1920	GEILER F W INC NY F W Geilar Pres Treas Harry G Geiler V Pres Frank C Geiler Sec Paints Oils Varnishies Brushes Etc Eclipse Wall Paper	R. L. Polk & Co.

2342 8th Avenue

Year	Uses	Source
1973	VENICE LOUNGE	New York Telephone
	VENICE LOUNGE	New York Telephone
1968	VENICE LOUNGE	New York Telephone
	VINBI RESTRNT INC	New York Telephone
1963	VINBI RESTRNT INC	New York Telephone
	BRADDOCK BAR	New York Telephone
1958	BRADDOCK BAR	New York Telephone
	TWENTY THREF HUNDRED FORTY TWO EIGHTH AV CORP	New York Telephone
1956	BRADDOCK BAR	New York Telephone

FINDINGS

Year	Uses	Source
1956	TWENTY THREE HUNDRED FORTY TWO EIGHTH AV CORP	New York Telephone
1950	TWENTY THREE FORTY TWO EIGHTH AV CORP BAR	New York Telephone
1947	BRADDOCK INN INC	New York Telephone
1942	BRADDOCK INN INC	New York Telephone
1938	BROCCOH A RESTRNT	New York Telephone
1927	WICK JACOB RESTRNT	New York Telephone
	Wick Jacob restrnt	New York Telephone
1923	Vienna Bakery & Lunch Room RTN Leopold Freehauf Hans Knuttel Frank Hunge	R. L. Polk & Co.
1920	McNally Patk J clk B F Guman Inc	R. L. Polk & Co.

W 125 ST

251 W 125 ST

Year	Uses	Source
1998	PEACEMAKER FINGERLICKING BAKERY	NYNEX Telephone
1993	HEAVEN ON EARTH INC	NYNEX Telephone
	MARTEL S TAILOR SHOP	NYNEX Telephone
1988	MARTEL S TAILOR SHOP	NYNEX Telephone
	SHOE PALACE	NYNEX Telephone
1983	LORD S MEN S FASHIONS	New York Telephone
1978	FREDERICK NORMAN	New York Telephone
	KENO BILL	New York Telephone
	KENO WILLIAM	New York Telephone
	LEWS PANTS STORES	New York Telephone
	LORD S MEN S FASHIONS	New York Telephone
1973	LEW S PANTS STORES	New York Telephone
	LORD S MENS FASHIONS	New York Telephone
	WHITFIELD THOMAS	New York Telephone
	GRANDASSA MODELS	New York Telephone
	KENO BILL	New York Telephone
	COVETTE MAGARINE	New York Telephone
1968	CLEMONS CURT COWL PHTOXPHR	New York Telephone
	COVETTE MAGAZINE	New York Telephone
	KAPLAN IRVING JWLR	New York Telephone
	KENON ILL	New York Telephone
	LINCOLN JEWELERS	New York Telephone

FINDINGS

Year	Uses	Source
1963	CONSILIUM ENTERPRISES	New York Telephone
	COVETTE MAGAZINE	New York Telephone
	KAPLAN IRVING JWLR	New York Telephone
	KAPLAN IRVING JWLR	New York Telephone
	LINCOLN JEWELERS	New York Telephone
1958	KAPLAN NATHAN JWLR	New York Telephone
	LINCOLN JEWELERS INC	New York Telephone
	MUSIC DIAL ENTERPRISES	New York Telephone
	ONE HUNDRED & TWENTY FIFTH ST APPOLLO THEATR	New York Telephone
1956	KAPLAN NATHAN JWLR	New York Telephone
	LINCOLN JEWELERS INC	New York Telephone
	MUSIC DIAL ENTERPRISES	New York Telephone
1950	COMBINED MUSIC SVCES	New York Telephone
	POST-WAR RECONSTRUCTION YOUTH MOVEMENT	New York Telephone
	KAPLAN NATHAN JWLR	New York Telephone
	LINCOLN JEWELERS INC	New York Telephone
	MUSIC DIAL ENTERPRISES	New York Telephone
1947	KAPLAN NATHAN JWLR	New York Telephone
	LINCOLN JEWELERS INC	New York Telephone
	MUSIC DIAL PUBLSHG CO	New York Telephone
1942	KAPLAN MATHSN JWLR	New York Telephone
	LINCOLN JEWELERS INC	New York Telephone
1938	AUSTIN ERNEST CHIROPODY SUPP	New York Telephone
	LINCOLN JEWELERS	New York Telephone
	CASPER SAML JWLR	New York Telephone
1927	AUSTIN ERNEST CHIROPODY SUPP	New York Telephone
	EDELSTEIN A JEWELER	New York Telephone
	WASHBURN E R SIGNS	New York Telephone

252 W 125 ST

Year	Uses	Source
1998	SPORTS CRIB	NYNEX Telephone
	THERESA FASHIONS INC WOMEN S APPAREL	NYNEX Telephone
1993	FRIEDLAND ALLAN B MD PC	NYNEX Telephone
	THERESA FASHIONS INC WOMEN S APPAREL SPECIALIZING IN WEDDING	NYNEX Telephone
	SHADES OF VISION INC	NYNEX Telephone

FINDINGS

Year	Uses	Source
1993	GEMINI II SPECIALTY CO	NYNEX Telephone
1988	SHADES OF VISION INC	NYNEX Telephone
	THERESA FASHIONS INC	NYNEX Telephone
1983	SHADES OF VISION INC	New York Telephone
	THERESA FASHIONS INC WOMEN S APPAREL	New York Telephone
1978	MIJO SALES CORP	New York Telephone
	THERESA FASHIONS INC WOMENS APPAREL	New York Telephone
1973	LONDON CHARACTER SHOES DIV OF COMMONWEALTH SHOE & LEATHR CO	New York Telephone
	THERESA FASHIONS INC WOMENS APPAREL	New York Telephone
1968	LONDON CHARACTER SHOES DIV OF COMMONWEALTH SHOE & LEATHR	New York Telephone
	MU THERESA FASHNS INC WOMN S APPRL	New York Telephone
1963	LONDON CHARACTER SHOES DIV OF COMMONWEALTH SHOE & LEATHR CO	New York Telephone
1958	LONDON CHARACTER SHOES CORP	New York Telephone
	THERESA FASHIONS INC WOMNS APPRL	New York Telephone
1956	LONDON CHARACTER SHOES CORP	New York Telephone
1950	BERY S SHOP IDS WR	New York Telephone
	LONDON CHARACTER SHOES CORP	New York Telephone
1947	BERY S SHOP IDS WR	New York Telephone
	JANINE INC LDS WR	New York Telephone
	LONDON CHARACTER SHOES CORP	New York Telephone
	LADY ROSE INC IDS WR	New York Telephone
1942	LONDON CHARACTER SHOES CORP-	New York Telephone
1938	LONDON CHARACTER SHOES CORP	New York Telephone

253 W 125 ST

Year	Uses	Source
1998	APOLLO THEATRE BOX OFFICE	NYNEX Telephone
	APPOLLO THEATRE TV PRODUCTIONS	NYNEX Telephone
1993	APOLLO PRODUCTIONS	NYNEX Telephone
	APOLLO SYNDICATION	NYNEX Telephone
	APOLLO THEATRE BOX OFFICE	NYNEX Telephone
	APOLLO THEATRE EXECUTIVE OFFICE	NYNEX Telephone
	APOLLO THEATRE HALL OF FAME	NYNEX Telephone
	APOLLO THEATRE INVESTOR GROUP	NYNEX Telephone

FINDINGS

Year	Uses	Source
1993	APOLLO THEATRE RECORDING STUDIO	NYNEX Telephone
	APOLLO THEATRE TV PRODUCTIONS	NYNEX Telephone
1988	APOLLO THEATRE	NYNEX Telephone
	APOLLO THEATRE HALL OF FAME	NYNEX Telephone
	T D X CONSTR CORP	NYNEX Telephone
1983	BROWN SUGAR RESTAURANT INC	New York Telephone
	INNER CITY BROADCASTING	New York Telephone
1978	APOLLO THEATR	New York Telephone
	COMMITTEE FOR A SAFER MANHATTAN	New York Telephone
	ONE HUNDRED & TWENTY FIFTH ST APOLLO THEATR	New York Telephone
1973	APOLLO SIGN SVCE	New York Telephone
	APOLLO THEATR	New York Telephone
	HARLEM EMBERS INC	New York Telephone
	ONE HUNDRED & TWENTY FIFTH ST APOLLO THEATR	New York Telephone
	ONE HUNDRED & TWENTY FIFTH ST APOLLO THEATR	New York Telephone
1968	APOLLO SIGN SVCE	New York Telephone
	APOLLO THEATH	New York Telephone
	EBONY REPRODUCTION CORP	New York Telephone
	GREEN VICTOR H CO PUBRS	New York Telephone
	HARLEM EMBERS	New York Telephone
	ONE HUNDRED & TWENTY FIFTH ST APOLLO THEATR	New York Telephone
	ONE HUNDRED & TWENTY-FIFTH ST APOLLO THEATR	New York Telephone
	TRAVELERS GREEN BOOK	New York Telephone
	WALLER L A GRAOHIC ARTS	New York Telephone
1963	APPOLO SIGN SVCE	New York Telephone
	ONE HUNDRED & TWENTY FIFTH ST APOLLO THEATR	New York Telephone
1958	APOLLO THEATR	New York Telephone
	APOLLO THEATR	New York Telephone
	APOLLO THEATR	New York Telephone
	DUKES MENS SHOP	New York Telephone
	UPTOWN GYM	New York Telephone
1956	APOLLO THEATR	New York Telephone
	APOLLO THEATR	New York Telephone

FINDINGS

Year	Uses	Source
1956	APOLLO THEATR	New York Telephone
	DUKE S MENS SHOP	New York Telephone
	ONE HUNDRED & TWENTY FIFTH ST APOLLO THEATR	New York Telephone
	UPTOWN GYM	New York Telephone
1950	APOLLO THEATR	New York Telephone
	APOLLO THEATR	New York Telephone
	DUKES MENS WR	New York Telephone
	ONE HUNDRED & TWENTY FIFTH ST APOLLO RHEATR J	New York Telephone
	RIGGS MENS SHOPS LTD	New York Telephone
1947	APOLLO THEATR	New York Telephone
	APOLLO THEATR	New York Telephone
	DUKE S MEN S WR	New York Telephone
	ONE HUNDRED & TWENTY FIFTH ST APOLLO THEATR	New York Telephone
1942	APOLLO THEATR	New York Telephone
	APOLLO THEATR	New York Telephone
	DUKE S MEN S WR	New York Telephone
	ONE HUNDRED &TWENTY FIFTH ST APOLLO TINEDTR	New York Telephone
1938	APOLLO THEATR	New York Telephone
	APOLLO THEATR	New York Telephone
	ORENSTEIN DEPT STORES	New York Telephone
1927	HURTIG & SEAMON NEW THEATRE	New York Telephone
	SOLING J MENS FURNSHGS	New York Telephone
	SWANEE AMUSEMENT CO	New York Telephone

254 W 125 ST

Year	Uses	Source
1998	GOLDEN VALUE	NYNEX Telephone
	GOLDEN VALUE JEWELRY	NYNEX Telephone
	GOLDEN VALUE	NYNEX Telephone
1993	STEREO PALACE INC	NYNEX Telephone
	SKYWAY PAGING INC	NYNEX Telephone
1988	HIGH ENERGY BOUTIQUE INC	NYNEX Telephone
1978	KITTY KELLY BOOTERY	New York Telephone
1973	KITTY KELLY BOOTERY	New York Telephone
1968	KITTY KELLY BOOTERY	New York Telephone
1963	EMPIRE SHOE STORE	New York Telephone

FINDINGS

Year	Uses	Source
1958	EMPIRE SHOE STORE	New York Telephone
1956	EMPIRE SHOE STORE	New York Telephone
1950	TRI BORO VALCANIZING SHOP	New York Telephone
	FIELDS SHOE STORE	New York Telephone
1947	FIELDS SHOE STORE	New York Telephone
1942	FIELDS SHOE STORE	New York Telephone
1938	FIELDS SHOE STORE	New York Telephone
1927	WALK-OVER SHOE STORES	New York Telephone

255 W 125 ST

Year	Uses	Source
1958	APOLLO DISPLAYS INC SIGNS	New York Telephone
1956	APOLLO DISPLAYS INC SIGNS	New York Telephone
1950	RONNIE PAD CO	New York Telephone
	APOLLO DISPLAYS INC SIQNS	New York Telephone
1947	RONNIE PAD CO	New York Telephone
	APOLLO DISPLAYS INC SIGNS	New York Telephone
1942	APOLLO DISPLAYS INC SIGNS	New York Telephone
	FORD GERTRUDE H-	New York Telephone
	FORD GERTRUDE H-	New York Telephone
	CLYNTON TEA CO	New York Telephone
1938	FORD GERTRUDE H TEA CO	New York Telephone
	FORD GERTRUDE H TEA CO	New York Telephone
	CYNTON TEA CO	New York Telephone
1927	FORD GERTRUDE H TEA CO	New York Telephone
	CLYNTON TEA CO	New York Telephone

256 W 125 ST

Year	Uses	Source
1998	SINGER COMPANY THE INDEPENDENT DEALERS	NYNEX Telephone
	FABRICS SAVE-A-THON CORP	NYNEX Telephone
1993	SINGER COMPANY THE-	NYNEX Telephone
	FABRICS SAVE-A-THON CORP	NYNEX Telephone
	EVERYONE S BARGAIN STORES INC	NYNEX Telephone
1988	SINGER COMPANY THE	NYNEX Telephone
	FABRICS SAVE-A-THON CORP	NYNEX Telephone
	EVERYONE S BARGAIN STORES INC STORES INC	NYNEX Telephone
1983	FABRICS SAVS A THON CORP	New York Telephone

FINDINGS

Year	Uses	Source
1983	SINGER COMPANY THE	New York Telephone
1978	EVERYONE S BARGAIN STORES INC	New York Telephone
	FABRICS SAVE-A-THON CORP	New York Telephone
1973	EVERYONE S BARGAIN STORES INC	New York Telephone
	TAPPINS JEWELERS & OPTICIANS	New York Telephone
1968	WEENIE BURGER	New York Telephone
1963	TAPPIN S JEWLERS & OPTICIANS	New York Telephone
	TEDDY S SHANTY	New York Telephone
1958	TAPPINS JEWELERS & OPTICIANS	New York Telephone
	TEDDY S SHANTY	New York Telephone
1956	TAPPINS JEWELERS & OPTICIANS	New York Telephone
	TEDDY S SHANTY	New York Telephone
1950	TAPPINS JEWELERS & OPTICIANS	New York Telephone
	TEDDYS SHANTY	New York Telephone
1947	TAPPINS JEWELERS & OPTICIANS	New York Telephone
	DAIRYBEST FROZEN CUSTARD	New York Telephone
1942	KRESS S H & CO	New York Telephone
1938	KRESS S H & CO EXECUTIEE & BUYING OFFICE	New York Telephone
1927	KRESS S H & CO	New York Telephone

257 W 125 ST

Year	Uses	Source
1927	GLASEL J SCENIC STUDIO	New York Telephone

258 W 125 ST

Year	Uses	Source
1968	THOM MCAN SHOE STORES	New York Telephone
1963	MCAN THOM SHOE STOR	New York Telephone
1958	MC THOM SHOE STORES	New York Telephone
1927	GOTTLIEB SHOPS IDS WEAR	New York Telephone
	KAUFMAN HATS	New York Telephone

259 W 125 ST

Year	Uses	Source
1973	GROSSBERG P	New York Telephone

260 W 125 ST

Year	Uses	Source
1998	A & J JACKSON BOUTIQUE	NYNEX Telephone

FINDINGS

Year	Uses	Source
1998	AFRICAN HAIR BRAIDING	NYNEX Telephone
	ALHAMBRA S GRANADA INC	NYNEX Telephone
	AMEN RA AND ISIS	NYNEX Telephone
	AWEARNMESS	NYNEX Telephone
	BLACK MENS JEWELERS	NYNEX Telephone
	BLACK MIND BUILDERS ASSOC	NYNEX Telephone
	CELEBRATIONS HOUSE	NYNEX Telephone
	CLINTON BAKERIES	NYNEX Telephone
	CREATIVE VISIONS	NYNEX Telephone
	D HOUSE OF DESIGN	NYNEX Telephone
	HARLEM ART GALLERY THE	NYNEX Telephone
	HUTTO S PLACE	NYNEX Telephone
	ISIS & ASSOCIATES BOOKS & GREETING CARDS	NYNEX Telephone
	JUNE GREG-FISHER	NYNEX Telephone
	KARATE STATION THE	NYNEX Telephone
	KELLIE S KITCHEN	NYNEX Telephone
	KHAMIT WORLD INC	NYNEX Telephone
	LAMP FALL	NYNEX Telephone
	LITTLE AFRICA	NYNEX Telephone
	MART 125	NYNEX Telephone
	MORRIS JAMAICAN RESTAURANT	NYNEX Telephone
	NEW YORK KNITWEAR	NYNEX Telephone
	NIC NAC SHOPPE THE	NYNEX Telephone
	NUBIAN BUSINESS ENTERPRISES	NYNEX Telephone
	125 MUSIC CENTER	NYNEX Telephone
	125 FLOWER SHOP	NYNEX Telephone
	125TH STREET MART SHOPPING CENTER	NYNEX Telephone
	R & B JEWELRY OUTLET	NYNEX Telephone
	SADE AFRICAN SKIN CARE	NYNEX Telephone
	SCOTT S COMMUNICATIONS	NYNEX Telephone
	STIX PLACE	NYNEX Telephone
	THIRD EYE ARTIST MNGMT	NYNEX Telephone
	THIRD EYE THIRD EAR RECORDS	NYNEX Telephone
	TOUBA CLOTHES	NYNEX Telephone
	TOUBA MADIANA	NYNEX Telephone
	UPTOWN DISTRIBUTORS JANITORIAL & MAINTENANCE SUPPLY	NYNEX Telephone
	WEE PALS	NYNEX Telephone

FINDINGS

Year	Uses	Source
1993	ABDOU SALAM FALL TIR	NYNEX Telephone
	AFRI-WORKS	NYNEX Telephone
	AFRI-WORKS	NYNEX Telephone
	AMEN RA AND ISIS	NYNEX Telephone
	AWEAMESS	NYNEX Telephone
	BLACK BEAUTIES UNLIMITED MODELS MANAGMNT	NYNEX Telephone
	BLACK MEN S JEWELERS	NYNEX Telephone
	BLACK MEN S JEWELERS	NYNEX Telephone
	BLACK MIND BUILDERS ASSOC	NYNEX Telephone
	CLARICES CREATIVE FASHIONS	NYNEX Telephone
	DANZY S	NYNEX Telephone
	DARTHARD CREATIONS	NYNEX Telephone
	F HOKETT DESIGNS	NYNEX Telephone
	IMAGE ME IMAGE YOU	NYNEX Telephone
	IMARI	NYNEX Telephone
	ISLER BED & BATH	NYNEX Telephone
	ISRAEL VIBRATIONS INC	NYNEX Telephone
	JUNE GREG-FISHER	NYNEX Telephone
	KLB ENTERPRISES	NYNEX Telephone
	KEUR KHADIM	NYNEX Telephone
	KHAMIT WORLD INC	NYNEX Telephone
	LITTLE AFRICA	NYNEX Telephone
	MART 125	NYNEX Telephone
	MESSAN INTERNATIONAL	NYNEX Telephone
	MOUSTAPHA TEINTURE	NYNEX Telephone
	MOUSTO TIE DYE	NYNEX Telephone
	NEW HERITAGE INC	NYNEX Telephone
	ONE HUNDRED TWENTY FIFTH ST MART INC THE	NYNEX Telephone
	1 2 5 FLOWER SHOP	NYNEX Telephone
	PRICES ARE RIGHT	NYNEX Telephone
	R & B JEWELRY OUTLET	NYNEX Telephone
	RAINBOW VARIETY SHOP	NYNEX Telephone
	SADE AFRICAN SKIN CARE	NYNEX Telephone
	STIX PLACE	NYNEX Telephone
	SUAD INTERNATIONAL	NYNEX Telephone
	THIRD EYE ARTIST MNGMT	NYNEX Telephone
	THIRD EYE THIRD EAR RECORDS	NYNEX Telephone

FINDINGS

Year	Uses	Source
1993	TOUBA JEWELRY & FABRICS	NYNEX Telephone
	WEE PALS	NYNEX Telephone
	WOMEN OF COLOR DESIGNS	NYNEX Telephone
	YETUNDE ORIGINALS	NYNEX Telephone
	ZENOLA DESIGNS	NYNEX Telephone
1988	AMEN RA AND ISIS	NYNEX Telephone
	BLACK MENS JEWELERS	NYNEX Telephone
	BLACK MIND BUILDERS ASSOC	NYNEX Telephone
	BORN TO PARTY	NYNEX Telephone
	HARLEM COPY CENTER # 2	NYNEX Telephone
	INTERNATIONAL WARRI SOCIETY	NYNEX Telephone
	JUNE GREG-FISHER	NYNEX Telephone
	MART 125	NYNEX Telephone
	ONE HUNDRED TWENTY FIFTH ST MART INC THE	NYNEX Telephone
	POTPOURRI HEAVEN	NYNEX Telephone
	R & B JEWELRY OTLET	NYNEX Telephone
	SHILLINGFORD ENTERPRISES	NYNEX Telephone
	SHINNING STAR BOUTIQUE	NYNEX Telephone
	SUAD INTERNATIONAL	NYNEX Telephone
	THE NATURAL WAY RESOURCES CENTER	NYNEX Telephone
1973	APOLLO TOGS INC	New York Telephone
	HERRMANN KARL	New York Telephone
	LYDE MARY	New York Telephone
	LYDE MICHL	New York Telephone
	SHELLY BERNARD	New York Telephone
	SISTER CECELIA	New York Telephone
1968	BECKLES LENA MRS	New York Telephone
	HERRMANN KARL	New York Telephone
	LAWRENCE ROGERS	New York Telephone
	LYDE MARY	New York Telephone
	SAMS BARGAIN BARN	New York Telephone
	STEVENS STEVE B	New York Telephone
	UNDERWOOD EUGENE	New York Telephone
1963	BECKLES LENA MRS	New York Telephone
	CHASE VIVIAN J MRS	New York Telephone
	HERRMANN KARL	New York Telephone
	LAWRENCE ROGERS	New York Telephone

FINDINGS

Year	Uses	Source
1963	TEDDY S SHANTY LUNCHNET	New York Telephone
	UNDERWOOD EUGENE	New York Telephone
	WATSON EMERSON W	New York Telephone
1958	ADAMS FRANK J	New York Telephone
	ADAMS & SONS	New York Telephone
	BECKLES LENS MRS	New York Telephone
	CHASE VIVIAN J MRS	New York Telephone
	GREENE ALICE MRS	New York Telephone
	GREENE BERNARD	New York Telephone
	GYPSY QUEEN TEAROOM	New York Telephone
	HERRMANN KARL	New York Telephone
	LAWRENCE ROGERS	New York Telephone
	LYDE MARY MRS	New York Telephone
	LYDE ROBT	New York Telephone
	TEDDY S SHANTY LUNCHNET	New York Telephone
	UNDERWOOD EUGENE	New York Telephone
1956	ADAMS FRANK J	New York Telephone
	BECKLES LENA MRS	New York Telephone
	BELL EVELYN	New York Telephone
	CHASE L A	New York Telephone
	CHASE VIVIAN J MRS	New York Telephone
	GYPSY QUEEN TEAROOM	New York Telephone
	KNIGHT VIRA MRS	New York Telephone
	LAWRENCE ROGERS	New York Telephone
	LYDE ROBT S	New York Telephone
	TEDDY S SHANTY LUNCHNET	New York Telephone
	UNDERWOOD LOIS M MRS	New York Telephone
1950	BELL EVELYN	New York Telephone
	ISAR JALKOB MD OFC	New York Telephone
	PULCE WM U	New York Telephone
1947	BELL EVELYN	New York Telephone
	CARVER DRINKS INC LNCHNET	New York Telephone
	ISAR JAKOB MD OFC	New York Telephone
	PULCE WM O	New York Telephone
1942	MELBOURNE DONALD PHYSTHRPST	New York Telephone
1938	MELBOURNE DONALD PHYSTHRPST	New York Telephone
1931	CROFT ENGELA	Manhattan and Bronx Directory Publishing Company Residential Directory
1927	BECK SAML SHOES	New York Telephone

FINDINGS

Year	Uses	Source
1927	BIRCHLER LAURA G MRS R	New York Telephone
	CHRISTIAN WM H PRINTER	New York Telephone
	MARSHALL ALEX DR DHTST	New York Telephone
	OSBORNE G W DR DNTST	New York Telephone
	POKORNY NETTA BEAUTY SHOP	New York Telephone
	SCOTT J W POST STAMPS	New York Telephone

261 W 125 ST

Year	Uses	Source
1993	INDEPENDENT UNION OF BLDG SVCE EMPLOYEES LOCAL NO 1	NYNEX Telephone
1988	INDEPENDENT UNION OF BLDG SVCE EMPLOYEES LOCAL NO 1	NYNEX Telephone
1983	INDEPENDENT UNION OF BLDG SVCE EMPLOYEES LOCAL NO 1	New York Telephone
	MCKINDO R E AGENCY	New York Telephone
	ROBERT S SHOE REPR SYSTEM	New York Telephone
	TOWNSEND SHOE REPR	New York Telephone
1978	BRINSON CLARENCE E MAYOR	New York Telephone
	INDEPENDENT UNION OF BLDG SVCE EMPLOYEES LOCAL NO 1	New York Telephone
	MC KINDO RE AGENCY	New York Telephone
	ROBERTS SHOE REPR SYSTEM	New York Telephone
	TOWNSEND SHOE REPR	New York Telephone
1973	INDEPNDNT UNION OF BLDG SYCE EMPLOYEES LOCAL NO 1 AFF CUA	New York Telephone
	JAS RECORDING CO INC	New York Telephone
	LEVINSON & WINTER INS BKRS	New York Telephone
	LINDSAY HAROLD S DNTL LABS	New York Telephone
	MONTGOMERY N CO INC CONST ENGNRS	New York Telephone
	MURRAY THOMAS C ATTY	New York Telephone
	NAACP NY BRANCH	New York Telephone
	NICHOLSON WALTER E LWYR	New York Telephone
	OFFICE TEMPORARIES DIV OF OTI SERVICES INC	New York Telephone
	PFEFFER DAVID INS	New York Telephone
	PHILLIPS DONELAN J B	New York Telephone
	PROUT L GEO B	New York Telephone
	RICKS EMILY RL EST	New York Telephone
	ROBERTS SHOE REPR SYSTM	New York Telephone

FINDINGS

Year	Uses	Source
1973	SCHOENBERG LOUIS J INS	New York Telephone
	SMITH SHELTON G RL EST & INS	New York Telephone
	SUPREME GENL AGNCY	New York Telephone
	TOWNSEND SHOE REPR	New York Telephone
	VIET VETS MAINTENANCE CORP	New York Telephone
	WELFARE FUND OF INDEPNDNT UNION OF BLDG SVCE EMPLOYEES LCL NO 1 A F F CUA	New York Telephone
	WHEELER CLARENCE B	New York Telephone
	WINTER DANL INS	New York Telephone
	ALLEN JOS J LWYR	New York Telephone
	ARK PRODCTNS DANCG	New York Telephone
	BAILEY JOS A LWYR	New York Telephone
	BRINSON CLARENCE E MAYOR	New York Telephone
	C&F MANAGEMNT CO	New York Telephone
	COLUMBIAN MUTUAL LIFE INS CO BRNGAMTON NY	New York Telephone
	CONSOLIDATED TERIANTS LEAGUE INC	New York Telephone
	COSMOS PROGRESSIVE ASSN	New York Telephone
	EASTMAN ELRICH A LWYR	New York Telephone
	FLUDD IRETA E	New York Telephone
	GARVIN GENL AGENCY	New York Telephone
	GARVIN JOHN K EMPLOY	New York Telephone
	GORDON HELEN A LWYR	New York Telephone
	GREENSTEIN LOUIS INS	New York Telephone
	HARLEM LABOR UNION	New York Telephone
	HENRY PHELAN E B	New York Telephone
1968	ARK PRODCTNS DANCA	New York Telephone
	BAILEY LAWRENCE R ATTY	New York Telephone
	BECK JOS AGENCY	New York Telephone
	COLUMBIAN MUTUAL LIFE INS CO BINGHAMTON NY-	New York Telephone
	COSMOS PROGRESSIVE ASSN	New York Telephone
	EUROPEAN MKT SVCE	New York Telephone
	GORDON HELEN A LWYR	New York Telephone
	GREENSTEIN LOUIS INS	New York Telephone
	GREENUP JEFF L LWYR	New York Telephone
	GREENUP JEFF L LWVR	New York Telephone
	HARLEM LABOR UNION	New York Telephone

FINDINGS

Year	Uses	Source
1968	HENRY PHELAN E B	New York Telephone
	HOLMES ELEC PROTECTIVE CO	New York Telephone
	INAEPNDNT UNION OF BLDG SVCE EMPLOYEES LOCAL NO 1 AFF CUA	New York Telephone
	KAMEL TRADING CORP	New York Telephone
	KAMIN SALES CO INC	New York Telephone
	LEVINSON & WINTER INS BRIERS	New York Telephone
	WELFARE FUND OF INDEPNDIIT UNION OF BLDG SVCE EMPLOYEES LCL NO 1 AFT CUA	New York Telephone
	WINTER DANL INS	New York Telephone
	LINDSAY HAROLD S DNTL LABS	New York Telephone
	MHAGREN ESTATES INC	New York Telephone
	MONTGOMERY N CO INC CONST ENGNRS	New York Telephone
	MURRAY THOS C	New York Telephone
	NAACP NY BRANCH	New York Telephone
	NATL ASSN FOR THE ADVANCEMENT OF	New York Telephone
	NICHOLSON WALTER E B LWYR	New York Telephone
	PFEFFER DAVID INS	New York Telephone
	PHILLIPS DONELAN J B	New York Telephone
	PINTER JULES CASTNG CONSLTNT	New York Telephone
	PROUT L GEO B	New York Telephone
	RICKS EMILY RL EST	New York Telephone
	ROBINSON JAS E ATTY	New York Telephone
	SAMUEL FRED LWYR	New York Telephone
	SAMUELS SHIPNG AGNCY	New York Telephone
	SCHOENBERG LOUIS J INS	New York Telephone
	SUPREME GENL AGNCY	New York Telephone
	AGRICULTURE DEPT OF-	New York Telephone
	ARMY DEPT OF THE	New York Telephone
	UNITY MUTUAL LIFE INS CO OF NY	New York Telephone
1963	ADVOCATE & KEIR JWYRS	New York Telephone
	AULT DNTL LAB	New York Telephone
	AULT DNTL LAB	New York Telephone
	AULT DNTL LAB	New York Telephone
	BAILEY LAWRENCE R ATTY	New York Telephone
	BECK JOS AGENCY	New York Telephone
	COLUMBIAN MUTUAL LIFE INS CO BINGHAMTON NY	New York Telephone

FINDINGS

Year	Uses	Source
1963	CONSOLIDATD TENANTS LEAGUE INC	New York Telephone
	FROST CHAS S INS BRKR	New York Telephone
	GEORGE LENNIE L LWYR	New York Telephone
	GIBEL PEDRETO RL EST	New York Telephone
	GREENSTEIN LOUIS INS	New York Telephone
	GRESNUP JEFF L LWYR	New York Telephone
	HARLEM LABOR UNION	New York Telephone
	HILTON OPTICAL CORP	New York Telephone
	HOLMES ELEC PROTECTIVE CO	New York Telephone
	INDEPNDNT UNION OF BLDG SVEE EMPLOYEES LOCAL NO 1 AFF CUA	New York Telephone
	JONES JAS H RL EST	New York Telephone
	KKB REALTY CORP	New York Telephone
	KAMEL TRADING CORP	New York Telephone
	KAMIN SALES CO INC	New York Telephone
	KRILOFF THEO B	New York Telephone
	LEVINSON & WINTER INS BRKRS	New York Telephone
	HAROLD S DNTL LABS	New York Telephone
	MA SHAGREN ESTATES INC	New York Telephone
	MANHATN CREDIT CORN	New York Telephone
	METROPOLITN CASUALTY INS CO OF NY	New York Telephone
	MONTGOMERY N CO INC CONST ENGNRS	New York Telephone
	MURRAY THOS C ATTY	New York Telephone
	MURRAY INS	New York Telephone
	PATTERSON FLOYD N ATTY	New York Telephone
	PATTERSON FLOYD N LWYR	New York Telephone
	PHILLIPS DONELAN J B	New York Telephone
	PINTER JULES CASTM CONSLTNT	New York Telephone
	RICH M DNTL SUPL	New York Telephone
	ROBERT S SHOE REPR SYSTM	New York Telephone
	ROBINSON JAS E ATTY	New York Telephone
	ROWAN W G ACCTNT	New York Telephone
	SCHAFFER F JEWLR	New York Telephone
	SHORTER KENNETH L ATTY	New York Telephone
	SUPREME GENL AGNCY	New York Telephone
	UNITY MUTUAL LIFE INS CO OF NY	New York Telephone

FINDINGS

Year	*Uses*	*Source*
1963	WELFARE FUND OF INDEPNDNT UNION OF BLDG SVCE EMPLOYEES LCI NO 1 AFF CUA	New York Telephone
	WOODS L B & CO	New York Telephone
	WOODS LOVE B & CO INC RL EST	New York Telephone
	WOODO LOVE B & CO INC RL EST	New York Telephone
1958	SHORTER KENNETH L ATTY	New York Telephone
	WINTER DANL INS	New York Telephone
	WOODS LOVE B & CO INC RL EST	New York Telephone
	WOODS LOVE B & CO INC RL EST	New York Telephone
	ADVOCATE & KEIR LWYRS	New York Telephone
	APPLEWHAITE LEON B ATTY	New York Telephone
	BAILEY JOS A LWYR	New York Telephone
	BAILEY LAWRENCE R ATTY	New York Telephone
	BECK JOS AGENCY	New York Telephone
	COLUMBIAN MUTUAL LIFE INS CO OF BINGNAMTON N Y	New York Telephone
	CONSOLIDATD TENANTS LEAGUE INC	New York Telephone
	DAVIS G T CO RLEST	New York Telephone
	DENTON ONNIE J RL EST & INS	New York Telephone
	FROST CHAS S INS BRKR	New York Telephone
	GEORGE LENNIE L LWYR	New York Telephone
	GIBEL PEDRETO RL EST	New York Telephone
	GORDON HELEN A ATTY	New York Telephone
	GREENUP JEFF L LWYR	New York Telephone
	H & S DNTL LAB	New York Telephone
	HARLEM LABOR UNION	New York Telephone
	HARLEM MORTGAGE & IMPROVEMENT COUNCIL	New York Telephone
	HILTON OPTICAL CORP	New York Telephone
	HOLMES ELEC PROTECTIVE CO	New York Telephone
	HUDSON OPTICAL CO	New York Telephone
	INDEPNDNT ION OF BLDG SVCE EMPLOYEEES LOCAL NO 1 OFF CUA	New York Telephone
	KKB REALT CORP	New York Telephone
	KAMEL TRADING CORP	New York Telephone
	KAMIN SALES CO B	New York Telephone
	KESSON REALTY CO	New York Telephone
	KRILOFF THEO B	New York Telephone
	LEVINSON SAML INS	New York Telephone

FINDINGS

Year	Uses	Source
1958	LEVINSON & WINITER INS BRKRS	New York Telephone
	LINDSAY HAROLD S DINTL LABS	New York Telephone
	LOVE B WOOD & CO	New York Telephone
	MA SHAGREN ESTATES INC	New York Telephone
	MACK MC FADDEN & GREENUP LWYRS	New York Telephone
	MACK RUBEN H LWYR	New York Telephone
	MONTGOMERY N CO INC CONST ENGNRS	New York Telephone
	MURRAY THOS C ATTY	New York Telephone
	PATTERSON FLOYD N ATTY	New York Telephone
	PATTERSON FLOYD N LWYR	New York Telephone
	PEDAL REALTY	New York Telephone
	PHILLIPS DONELAN J B	New York Telephone
	PINTER JULES CASTNG CONSLTNT	New York Telephone
	ROBERTS SHOE REPR SYSTM	New York Telephone
	ROWAN W G ACCTNT	New York Telephone
	SCHAFFER F JEWLR	New York Telephone
1956	PINTER JULES CASTNG CONSLTNT	New York Telephone
	RICH M DENTAL SUPP	New York Telephone
	ROBERTS SHOE REPR SYSTM	New York Telephone
	ROWAN W G ACCTNT	New York Telephone
	SCHAFFER F JEWLR	New York Telephone
	SHORTER KENNETH L ATTY	New York Telephone
	SUPREME GENL AGENCY INC	New York Telephone
	UNITY LIFE & ACCIDENT ASSN	New York Telephone
	WINTER DANL INS	New York Telephone
	WOODS LOVE B & CO INC RL EST	New York Telephone
	WOODS LONE B & CO INC RL EST	New York Telephone
	ADVACATE & KEIR LWYRS	New York Telephone
	APPLEWHAITE LEON B ATTY	New York Telephone
	AULT DNTL LAB	New York Telephone
	BAILEY JOS A LWYR	New York Telephone
	BECK JOS AGENCY	New York Telephone
	BUILDING SVCE EMPLOYEES INDEPNDNT UNION LOCAL NO 1 AFF CUA	New York Telephone
	COLUMBIAN MUTUAL LIFE INS CO	New York Telephone
	CONFEDERATED UNIONS OF AMERICA	New York Telephone

FINDINGS

Year	Uses	Source
1956	CONSOLIDATD TENANTS LEAGUE INC	New York Telephone
	DAVIS G T CO RL EST	New York Telephone
	DENTON ONNIE J RLEST & INS	New York Telephone
	GEORGE LENNIE L LWYR	New York Telephone
	GIBEL PEDRETO RL EST	New York Telephone
	GORDON HELEN A ATTY	New York Telephone
	GREENUP JEFF L LWYR	New York Telephone
	H & S DNTL LAB	New York Telephone
	HARLEM LABOR UNION	New York Telephone
	HARLEM MORTGAGE & IMPROVEMENT COUNCIL	New York Telephone
	HILTON OPTICAL CORP	New York Telephone
	HOLMES ELEC PROTECTIVE CO	New York Telephone
	HUDSON OPTICAL CO	New York Telephone
	INDEPENDENT UNION OF BLDG SVCE EMPLOYEES LOCAL NO 1 AFF CUA	New York Telephone
	KAMEL TRADING CORP	New York Telephone
	KAMIN SALES CO B	New York Telephone
	KESSON REALTY CO	New York Telephone
	LEVINSON SAML INS	New York Telephone
	LEVINSON & WINTER INS BRKRS	New York Telephone
	LINDSAY HAROLD S DNTL LABS	New York Telephone
	MA SHAGREN ESTATES INC	New York Telephone
	MACK MC FADDEN & GREENUP LWYRS	New York Telephone
	MACK RUBEN H LWYR	New York Telephone
	MCFADDEN MALCOLM C LWYR	New York Telephone
	MEDFORD CARMEN ACCTNT	New York Telephone
	METROPOLITN CASUALTY INS CO OF NY	New York Telephone
	MONTGOMERY N CO INC CONST ENGNRS	New York Telephone
	MURRAY THOS C ATTY	New York Telephone
	PATTERSON FLOYD N ATTY	New York Telephone
	PATTERSON FLOYD N LWYR	New York Telephone
	PEERLESS CASUALTY CO INS	New York Telephone
	PHILLIPS DONELAN J B	New York Telephone
1950	M & E REAL ESTATE	New York Telephone
	MEDFORD CARMEN AECCTNT	New York Telephone
	MONTGOMERY & CO CONST ENGRS	New York Telephone

FINDINGS

Year	Uses	Source
1950	MURRAY THOS C ATTY	New York Telephone
	NEGRO DRAMA GROUP	New York Telephone
	NY FOIL PRODS	New York Telephone
	PHILLIPS DONELAN J B	New York Telephone
	PINTER JULES CASTNG CONSITNT	New York Telephone
	RICH M DENTAL SUPP	New York Telephone
	ROBERTS SHOE REPR SYSTM-	New York Telephone
	ROWAN W G ACCTNT	New York Telephone
	SCHAFFER F JEWLR	New York Telephone
	SMITH ARTHUR C OPTCN	New York Telephone
	TAYLOR CALVIN C LINCOLN	New York Telephone
	THOMAS GERTRUDE B	New York Telephone
	WEAVER FREDK S & ASSOCIATES	New York Telephone
	WEINBERG BOOK PUBSLHG CO	New York Telephone
	WILSON JOHN LOUIS ARCHT	New York Telephone
	WOODS LOVE B & CO INC RL EST	New York Telephone
	WOODS LOVE B & CO INC RL EST	New York Telephone
	YVONE SCHL OF BEAUTY CULTURE INO	New York Telephone
	ADVOCATE & KEIR LWYRS	New York Telephone
	AULT DNTL LAB	New York Telephone
	BESS ROBT T PUB RELTNS	New York Telephone
	BURDEN NANNIE C BOOK LOVERS CLUB INC	New York Telephone
	CONSOLIDATD TENANTS LEAGUE INC	New York Telephone
	DAVIS G T CO RL EST	New York Telephone
	DOUGLASS FREELK RL EST & INS	New York Telephone
	DRAYTON PARNELL F CPA	New York Telephone
	FRANCIS CLINICAL LAB MED	New York Telephone
	H & S DNTL LAB	New York Telephone
	HARLEM LABOR UNION	New York Telephone
	MAYOR S OFFICE	New York Telephone
	HARMON SALLIE E RL EST	New York Telephone
	HIBBITT SHERMAN	New York Telephone
	HILTON OPTICAL CORP	New York Telephone
	HOLMES ELEC PROTECTIVE CO	New York Telephone
	HUDSON OPTICAL CO	New York Telephone
	KESSON REALTY CO	New York Telephone
	LAURENCE PHILIP CO CSTING CONSLTNTS	New York Telephone

FINDINGS

Year	Uses	Source
1950	LINDSAY HAROLD S DNTL LABS	New York Telephone
1947	KESSON REALTY CO	New York Telephone
	LAURENCE PHILIP CO CASTING CONSLTNTS	New York Telephone
	LINDSAY HAROLD DNTL LABS	New York Telephone
	LIPMAN R LEE ATTY	New York Telephone
	MANHATN HOME BLDG CORP	New York Telephone
	MARKS RUBIN DENTAL TECHNICIANS	New York Telephone
	MEDFORD CARMEN CTNT	New York Telephone
	MONTGOMERY & CO CONST ENGRS	New York Telephone
	MURRAY THOS C ATTY	New York Telephone
	NY FOIL PRODS	New York Telephone
	PHILLIPS DONELAN J B	New York Telephone
	RICH M DENTAL SUPP	New York Telephone
	ROBERT S SHOE REPR SYSTM	New York Telephone
	ROWAN W G ACCTNT	New York Telephone
	RUBIN MARKS DENTAL TECHNICIANS	New York Telephone
	SCHAFFER F JEWLR	New York Telephone
	WEEDS LOVE B & CO INC RL EST	New York Telephone
	WOODS LOVE B & CO INC RL EST	New York Telephone
	YVONNE COSMETICS	New York Telephone
	YVONNE SCHL OF BEAUTY CULTURE	New York Telephone
	AULT DNTL LAB	New York Telephone
	CONSOLIDATD TENANTS LEAGUE INC	New York Telephone
	DAVIS G T RL EST	New York Telephone
	ELLIS V GLASGOW ATTY	New York Telephone
	FOREST LAWN MEMORIAL PK SALES CORP	New York Telephone
	FRANCIS CLINICAL LAB MED	New York Telephone
	GERMAN H DNT I LAB	New York Telephone
	HARLEM LABOR UNION	New York Telephone
	HUDSON OPTICL CO	New York Telephone
1942	AULT DNTI LAB	New York Telephone
	AULT STEVE LAB	New York Telephone
	GERMAN H DNTL LAB	New York Telephone
	HOLMES ELEC PROTECTIVE CO	New York Telephone
	RICH M DENTAL SUPP	New York Telephone
	SCHAFFER F JEWLR	New York Telephone
1938	ASSOCIATED GROCERS OF HARLEM INC	New York Telephone

FINDINGS

Year	Uses	Source
1938	AULT DNTL LAB	New York Telephone
	AULT STEVE LAB	New York Telephone
	DRESCHER NATHAN INS	New York Telephone
	FELDMAN EMANUEL DR DNTST	New York Telephone
	FELDMAN HELEN CHROPDST	New York Telephone
	GERMAN H DNTL LAB	New York Telephone
	HOLMES ELEC PROTECTIVE CO-	New York Telephone
	KESSON REALTY CO	New York Telephone
	KESSON REALTY CO	New York Telephone
	LOUSOL SPORTWR INC	New York Telephone
	METROPOLITN LIFE INS CO	New York Telephone
	NATL PERSONAL FINANCE CO INC-	New York Telephone
	RICH M DENTAL SUPP	New York Telephone
	SCHAFFER F JEWLR	New York Telephone
	UNITY LIFE & ACCIDENT INS ASSN	New York Telephone
1927	DAVE S CLOTHES SHOP	New York Telephone
	DO-RITE LETTER SERVICE	New York Telephone
	DRESCHER NATHAN INS	New York Telephone
	FLORAL PRODUCTS INC	New York Telephone
	GAGE ENGINEERING SALES CO HEATING & LIGHTING	New York Telephone
	GROSSMAN CHAS INS	New York Telephone
	GROSSMAN HARRY INS	New York Telephone
	GRUBERS HOLDING CORP	New York Telephone
	HAIMOWITZ BENJ UPHLSTR	New York Telephone
	HEANEY PETER J INS	New York Telephone
	JAPANESE PERFUME CO	New York Telephone
	KESSON REALTY CO INC	New York Telephone
	KRAUSS M TUXEDOS	New York Telephone
	LINCOLN FRATERNAL BENEFIT ASSN	New York Telephone
	LORETTA REALTY & FINANCE CORP	New York Telephone
	MAHER JOHN F STMSHP AGT-	New York Telephone
	METROPOLITAN LIFE INS CO	New York Telephone
	MOSCOWITZ DAVID CLTHG	New York Telephone
	N Y CITY OF	New York Telephone
	O CONNOR H D J LWYR	New York Telephone
	RIEDERS BENJ INS	New York Telephone
	ROMANCE PERFUME CO	New York Telephone
	ROX REALTY CO	New York Telephone

FINDINGS

Year	Uses	Source
1927	SMITH JOS RL EST	New York Telephone
	SOKOLOFF GEORGE INS	New York Telephone
	SUPERIOR SILVERWARE CO	New York Telephone
	TEITELBAUM L JEWLRY NOVELTIES	New York Telephone
	BAUM H WM DR CHIRO	New York Telephone
	BAUM PHYSICAL CULT HEALTH INST	New York Telephone
	BIERHOFF HARRY RL EST	New York Telephone
	BIRNBAUM LEO NATUROPATH	New York Telephone
	BLEEKS PATTERNS MKG DESIGNING DRSMKG & MILNRY SCHOOL	New York Telephone
	BRAVEMAN CHAS D RL RST & INS	New York Telephone
	BURNLEY DETECTIVE BUREAU	New York Telephone
	CHARLES BEAUTY INSTITUTE	New York Telephone
	CHIROPRACTIC PHYCL CULTR HEALTH INST	New York Telephone

262 W 125 ST

Year	Uses	Source
1998	MURIDES FASHIONS	NYNEX Telephone
1993	MURIDES FASHIONS	NYNEX Telephone
1973	GELGOLD STORES INC	New York Telephone
	SIMPSON RUTH MRS	New York Telephone
	THE RECORD HOLE INC	New York Telephone
1968	DENNARD INEZ MRS	New York Telephone
	GELGOLD STORES INC	New York Telephone
1963	CAMDELE S JWLRY CORP	New York Telephone
	GELGOLD STORES INC	New York Telephone
1958	GELGOLD STORES INC	New York Telephone
	NUT BOWL	New York Telephone
1956	GELGOLD STORES INC	New York Telephone
	GELGOLD S RECORD CENTR	New York Telephone
	NUT BOWL	New York Telephone
1950	B & M RECORDS	New York Telephone
	GELGOLD STORES INC	New York Telephone
	MORROWS NUT HOUSE	New York Telephone
1947	GELGOLD STORES INC	New York Telephone
1942	MORROW S NUT HOUSE	New York Telephone
	MILES SHOES-	New York Telephone
1938	MILES SHOES INC-	New York Telephone
	MORROW S NUT HOUSE	New York Telephone

Year	Uses	Source
1927	GIBSON STUDIO THE	New York Telephone
	ROSEN T S MILLINERY	New York Telephone
	WARD JOHN MEN S SHOES INC	New York Telephone

263 W 125 ST

Year	Uses	Source
1983	STEVE S DISCOUNT INC	New York Telephone
1978	AFRICAN RADIO & TELEVISION SVCE SALES THE	New York Telephone
1973	REID CLOTHES INC	New York Telephone
1963	REID CLOTHES INC	New York Telephone
1958	REID CLOTHES INC	New York Telephone
1956	REID CLOTHES INC	New York Telephone
1950	REID CLOTHES INC	New York Telephone
1947	REID CLOTHES INC	New York Telephone
1942	REID CLOTHES INC	New York Telephone
	WEISBECKER CHAS	New York Telephone
1938	REED S CLOTHES SHOP	New York Telephone
1927	FARRELL WM & SON INC COAL	New York Telephone
	N Y CITY OF	New York Telephone
	ZUCKERMAN HARRY LUGGAGE	New York Telephone

264 W 125 ST

Year	Uses	Source
1998	E & S AFFILATES INC	NYNEX Telephone
	LAZARUS DEPT STORE	NYNEX Telephone
1993	LAZARUS DEPT STORE	NYNEX Telephone
	E & S AFFILIATES INC	NYNEX Telephone
1988	LAZARUS DEPT STORE	NYNEX Telephone
	E & S AFFILIATES INC	NYNEX Telephone
1983	E & S ALIDIATES INC	New York Telephone
	LAZARUS DEPT STORE	New York Telephone
1978	E & S AFFILIATES INC	New York Telephone
	LAZARUS DEPT STORE	New York Telephone
1973	E & S AFFILIATES INC	New York Telephone
	LAZARUS DECRATRS CR DEPT	New York Telephone
1968	LAZARUS DECRATRS	New York Telephone
	LAZARUS DECRATRS CR DEPT	New York Telephone
	R & M MERCRTL CO	New York Telephone

FINDINGS

Year	Uses	Source
1963	BECK A S SHOES	New York Telephone
1958	BEAK A S SHOES	New York Telephone
1956	BECK A S SHOES	New York Telephone
1950	BECK A S SHOES MAIN OFFICE	New York Telephone
1947	BECK A S SHOES	New York Telephone
1942	BECK A S SHOES-	New York Telephone
1938	BECK A S SHOES MAIN OFFICE	New York Telephone
1927	BECK A S SHOES-	New York Telephone

265 W 125 ST

Year	Uses	Source
1973	KING DONUTS	New York Telephone
1968	KING DONUTS	New York Telephone
1963	KING DONUTS	New York Telephone
1958	BENAIT CORP	New York Telephone
	ALTMAN BEN MENS FURNISHGS & SPORTSWR	New York Telephone
1956	BERK MART	New York Telephone
	BENALT CORP	New York Telephone
	ALTMAN BEN MANS FURNISHGS & SPORTSWR	New York Telephone
1950	BENALT COREL	New York Telephone
	ALTMAN BEN MENS FURNISHGS & SPORTSWR	New York Telephone
	ALPORT HATS	New York Telephone
1947	BENALT CORP	New York Telephone
	ALPORT HATS	New York Telephone
1942	ALPORT HATS	New York Telephone
1938	ALPORT HATS	New York Telephone
1927	DANER CO MENS FURNISHINGS HATS-	New York Telephone
	STEINBOOK S NUT STORES INC	New York Telephone
	LONG S HAT STORE	New York Telephone

266 W 125 ST

Year	Uses	Source
1983	LE-RAY DECORATORS	New York Telephone
1968	SHELLY BERNARA	New York Telephone
	CAROL-ANN SHOPPES INC	New York Telephone
1963	LADY ROSE SHOP IINGRIE	New York Telephone
1958	LADY ROSE SHOP LINGRLE	New York Telephone

FINDINGS

Year	Uses	Source
1956	LADY ROSE SHOP LINGRIE	New York Telephone
1950	LADY ROSE SHOP HNGRIE	New York Telephone
	FRANKLINS MILLINERY	New York Telephone
1947	LADY ROSE SHOP LINGRIE	New York Telephone
1942	BERY S SHOP IDS WR	New York Telephone
	LADY ROSE SHOP LINGRIE	New York Telephone
	LOFT CANOY CORP-	New York Telephone
1938	LOFT INC CONFECTIONERS	New York Telephone
	LADY ROSE SHOP LINGRIE	New York Telephone
1927	LOFT INC CANDIES	New York Telephone

267 W 125 ST

Year	Uses	Source
1983	SHOWMAN S CAFE	New York Telephone
1978	SHOWMANS CAFE	New York Telephone
1973	ALHAMBRA JEWELERS	New York Telephone
	SHOWMAN S CAFE	New York Telephone
1968	AMBRA JEWELERS	New York Telephone
	SHOWMANS CAFE	New York Telephone
1963	SHOWMAN S BAR & GRILL	New York Telephone
	ALHAMBRA JEWELERS	New York Telephone
1958	ALHAMBRA JEWELERS	New York Telephone
	SHOWMANS BAR & GRILL	New York Telephone
1956	ALHAMBRA JEWELERS	New York Telephone
	SHOWMAN S BAR & GRILL	New York Telephone
1950	ALHAMBRA JEWELERS	New York Telephone
	SHOWMANS 125 ST CAFE INC	New York Telephone
1947	MCGEARY JIM INC RESTRNT	New York Telephone
	ALHAMBRA JEWELERS	New York Telephone
1942	ALHAMBRA JEWELERS	New York Telephone
	MC GEARY JIM INC RESTRNT	New York Telephone
1938	ALHAMBRA JEWELERS	New York Telephone
	MCGEARY JIM INC RESTRNT	New York Telephone

268 W 125 ST

Year	Uses	Source
1998	APOLLO 2000 INC	NYNEX Telephone
	BEEPER EXPLOSION INC	NYNEX Telephone
	KINNEY SHOES	NYNEX Telephone

FINDINGS

Year	Uses	Source
1998	STEP UP	NYNEX Telephone
1993	STEP UP	NYNEX Telephone
	KINNY SHOE	NYNEX Telephone
1988	TRAHAN RUSSELL MD	NYNEX Telephone
	THOM MCAN SHOE STORES	NYNEX Telephone
	BUY-RITE 125 ST	NYNEX Telephone
	I K & C ASSOCIATES CORP	NYNEX Telephone
	KOKKIRALA RAJESHWERRAO DR	NYNEX Telephone
	PRETTY PHARMACIES INC	NYNEX Telephone
	THOM MCAN SHOE STORE	NYNEX Telephone
1983	ASCUNIA CORP	New York Telephone
	PRETTY PHARMACIES INC	New York Telephone
	THOM MC AN SHOE STORE	New York Telephone
	THOM MCAN SHOE STORES	New York Telephone
1978	THOM MC AN SHOE STORES	New York Telephone
1973	THOM MCAN SHOE STORES-	New York Telephone
1968	ADAMS WIG SALONS	New York Telephone
	SQUARE DEAL BAKE SHOP	New York Telephone
	SQUARE DEAL MKTS INC	New York Telephone
	TABAK & COLNC BUYG OFC	New York Telephone
1963	SQUARE DEAL BAKE SHIP	New York Telephone
	SQUARE DEAL MKTS INC	New York Telephone
	TABAK & CO INC	New York Telephone
1958	TABAK & CO INC	New York Telephone
	SQUARE DEAL MKTS INC	New York Telephone
	SQUARE DEAL BAKE SHOP	New York Telephone
1956	WEISBECKER MKTS INC	New York Telephone
	G & K MKTS INC FRTS VEGS	New York Telephone
	CUSHMANS SONS INC BAKERS	New York Telephone
1950	WEISBECKER MKTS INC	New York Telephone
	CAPITOL NUT STORES	New York Telephone
1947	WEISBECKER MKTS INC	New York Telephone
1938	WEISBECKER CHAS	New York Telephone
1927	WEISBECKER CHAS	New York Telephone
	MANHATTAN MARKET	New York Telephone

269 W 125 ST

Year	Uses	Source
1983	HOWARD HATS	New York Telephone

FINDINGS

Year	Uses	Source
1978	HOWARD HATS	New York Telephone
1973	HOWARD HATS	New York Telephone
1968	HOWARD HATS	New York Telephone
1963	HOWARD HATS	New York Telephone
1938	SAYVILLE SHOE CO INC	New York Telephone
	RICHARDS SHOE CO	New York Telephone
1927	STANLEY S JEWELRY SHOP	New York Telephone

270 W 125 ST

Year	Uses	Source
1978	WEXLER PHILIP INS	New York Telephone
1968	BELL HOSRY SHOP	New York Telephone
1963	BELL HOSRY SHOP	New York Telephone
1958	BELL HONRY SHOP	New York Telephone
1956	BELL HOSRY SHOP	New York Telephone
1950	ORLOFF JOS FIRST	New York Telephone
	BELL HOSRY SHOP	New York Telephone
1947	MUNDY SAML D ATTY	New York Telephone
1927	WEIL S DR CHIROPDST	New York Telephone

271 W 125 ST

Year	Uses	Source
1998	AMERICAN PARALEGAL SERVICES INC	NYNEX Telephone
	BELCO CONSTRUCTION	NYNEX Telephone
	BELIZEANS UNITED FOR YOUTH	NYNEX Telephone
	BL REALTY	NYNEX Telephone
	BRIDGE THE GAP FAMILY DAYCARE	NYNEX Telephone
	BRISC	NYNEX Telephone
	BUSINESS RESOURCE INVESTMENT SERVICE CENTER	NYNEX Telephone
	DANIELS FLOYD PE PC	NYNEX Telephone
	EASTMAN PERVIL G ATTY	NYNEX Telephone
	GOODRICH-JOHNSON BROKERAGE INC	NYNEX Telephone
	HARLEM LAND CO	NYNEX Telephone
	HARLEM PARENTS UNION INC	NYNEX Telephone
	HAWTHORNE LEE INC INC & RL EST	NYNEX Telephone
	HERE THERE EVERYWHERE	NYNEX Telephone
	INDEPENDENT UNION OF BLDG SVCE EMPLOYEES LOCAL NO 1	NYNEX Telephone

FINDINGS

Year	Uses	Source
1998	JAMES C WATSON AGENCY	NYNEX Telephone
	JONNIE N Y	NYNEX Telephone
	LEE HAWTHORNE INC	NYNEX Telephone
	MIL-GAR HOME CARE SERVICES PROGRAM	NYNEX Telephone
	NATIONAL WOMEN S POLITICAL CAUCUS OF MANH	NYNEX Telephone
	NEW YORK CITY ENVIRONMENTAL JUSTICE ALLIANCE	NYNEX Telephone
	RICKS EMILY REAL ESTATE	NYNEX Telephone
	THE NEW HARLEM LAND COMPANY FOR REAL ESTATE BROKERAGE AND DEVELOPMENT IN NE	NYNEX Telephone
	UNITED HOUSE OF PRAY	NYNEX Telephone
	UNITY MUTUAL LIFE INSURANCE COMPANY	NYNEX Telephone
	WASHINGTON ROBERTA ARCHT	NYNEX Telephone
	WELFARE FUND OF INDEPNDNT UNION OF BLDG SVCE EMPLOYEES LCL NO A FF CUA	NYNEX Telephone
	WEST HARLEM ENVIRONMENTAL ACTION INC	NYNEX Telephone
1993	BERRY BERTELLE	NYNEX Telephone
	BL REALTY	NYNEX Telephone
	BONNER JOHN DR DNTST	NYNEX Telephone
	DANIELS & BARNES PE PC	NYNEX Telephone
	EASTMAN PERVIL G ATTY	NYNEX Telephone
	GOODRICH-JOHNSON BROKERAGE INC	NYNEX Telephone
	HARLEM PARENTS UNION INC	NYNEX Telephone
	HAWTHORNE LEE INC INS & RL EST	NYNEX Telephone
	I L T BROKERAEGE	NYNEX Telephone
	JAMES C WATSON AGENCY	NYNEX Telephone
	LEE HAWTHORNE INC RL EST & INS	NYNEX Telephone
	MARBLES	NYNEX Telephone
	MIL-GAR HOME CARE SERVICES PROGRAM	NYNEX Telephone
	NUAGE FAMILY HOME SERVICES	NYNEX Telephone
	PINCKNEY JOSEPH P	NYNEX Telephone
	PREFCO CORP	NYNEX Telephone
	RICKS EMILY REAL ESTATE	NYNEX Telephone
	SEAGE INC	NYNEX Telephone
	TAVDASH	NYNEX Telephone

FINDINGS

Year	Uses	Source
1993	TINGLING MILTON A ATTY	NYNEX Telephone
	275 W 125 ST REALTY CORP	NYNEX Telephone
	VAN-BERT REALTY CORP	NYNEX Telephone
	WALKER ARTHUR B C ATTY	NYNEX Telephone
	WASHINGTON ROBERTA ARCHT	NYNEX Telephone
	WELFARE FUND OF INDEPNDNT UNION OF BLDG SVCE EMPLOYEES LEX NO 1 AFF CUA	NYNEX Telephone
	WILLIAMS HENRY R ATTY	NYNEX Telephone
1988	ASSOCIATION OF BLACK SOCIAL WORKERS CHILD ADOPTION COUNSELING & REFERAL SVC	NYNEX Telephone
	ATOMIC MUSIC CO INC	NYNEX Telephone
	BERRY BARTELLE RL EST	NYNEX Telephone
	BERTRAND CARLTON A PUB ACCTNT	NYNEX Telephone
	CAMPBELL STEVEN A	NYNEX Telephone
	EASTMAN PERVIL G ATTY	NYNEX Telephone
	GLOBAL REALTY CO	NYNEX Telephone
	GOODRICH-JOHNSON BROKERAGE INC	NYNEX Telephone
	HARLEM PARENTS UNION INC	NYNEX Telephone
	HASTINGS ULYSSES INS BRKR	NYNEX Telephone
	HAWTHORNE LEE INC INS & RL EST	NYNEX Telephone
	HECTOR ERNEST INS BRKR	NYNEX Telephone
	HENRY PHELAN E B	NYNEX Telephone
	INTERBORO BROKERAGE CO	NYNEX Telephone
	JAMES C WATSON AGENCY	NYNEX Telephone
	KLINE EMANUEL INS BRKR	NYNEX Telephone
	LEE HAWTHORNE INC RL EST & INS	NYNEX Telephone
	MAGIC MAINTENANCE CORP	NYNEX Telephone
	MIL-GAR HOME CARE SERVICES PROGRAM	NYNEX Telephone
	MONTGOMERY N CO INC CONST ENGNRS	NYNEX Telephone
	NATIONAL ASSOCIATION OF BLACK SOCIAL WORKERS INC	NYNEX Telephone
	PINCKNEY JOSEPH P	NYNEX Telephone
	PREFCO CORP	NYNEX Telephone
	RICKS EMILY REAL ESTATE	NYNEX Telephone
	STEVES THRIFT SHOP	NYNEX Telephone
	275 W 125 ST REALTY CORP	NYNEX Telephone

FINDINGS

Year	Uses	Source
1988	VAN-BERT REALTY CORP	NYNEX Telephone
	WALKER ARTHUR B C ATTY	NYNEX Telephone
	WELFARE FUND OF INDEPNDNT UNTON OF BLDG SVCE EMPLOYEES LCL NO 1 A F F CUA	NYNEX Telephone
	WILLIANS HENRY R ATTY	NYNEX Telephone
1983	BROMANN MANAGMNT LTD	New York Telephone
	CHAWINDS CORP	New York Telephone
	CHECKMATE GROUP INC THE	New York Telephone
	COLUMBIAN MUTUAL LIFE INS CO BINMGHAMTON NY	New York Telephone
	DEANGELIS E J AGNCY INC	New York Telephone
	EASTMAN PERVIL G ATTY	New York Telephone
	GARVIN GENL AGENCY	New York Telephone
	GLOBAL REALTY CO	New York Telephone
	HARLEM PARENTS UNION INC	New York Telephone
	HARYOU HOMECARE SVCES PROJECT	New York Telephone
	HASTINGS ULYSSES INS BRKR	New York Telephone
	HAWTHORNE LEE INC INS & RLEST	New York Telephone
	HECTOR ERNEST INS BRKR	New York Telephone
	HENRY PHELAN E B	New York Telephone
	HOUSE SAML W RL EST MORTGS	New York Telephone
	INTERBORO BROKERAGE CO	New York Telephone
	J & R CONTRCTNG CORP	New York Telephone
	JOHNSON ERNEST E INS	New York Telephone
	KING HOWARD	New York Telephone
	KLINE EMANUEL INS BRKR	New York Telephone
	LEE HAWTHORNE INC RL EST & INS	New York Telephone
	MAGIC MAINTENANCE CORP	New York Telephone
	MCKINLEY CONSTR CORP	New York Telephone
	MONTGOMERY N CO INC COASTINGNS	New York Telephone
	PINCKNEY JOSEPH P	New York Telephone
	POWELL A	New York Telephone
	POYNER NEWTON M LWYR	New York Telephone
	PRELCO CORP	New York Telephone
	RICKS EMILY RL EST	New York Telephone
	SAW-ELL REAL ESTATE MANAGMNT CORP	New York Telephone
	STEVE S THRIFT SHOP	New York Telephone

FINDINGS

Year	Uses	Source
1983	T M A ENTERPRISES	New York Telephone
	275 W 125 ST REALTY CORP	New York Telephone
	VAN-BERT REALTY CORP	New York Telephone
	WALKER ARTHUR B C ATTY	New York Telephone
	WELFARE FUND OF INDEPNDNT UNION OT BLDG SVCE EMPLOYEES LCL NO 1 AF CUA	New York Telephone
	ASSOCIATION OF BLACK SOCIAL WORKERS CHILD ADOPTION COUNSELING & REFERAL SVC	New York Telephone
	ATOMIC MUSIC CO INC	New York Telephone
	BERTRAND CARLTON A PUB ACCTNT	New York Telephone
	BRADE JAMES	New York Telephone
1978	ATOMIC MUSIC COINC	New York Telephone
	BERTRAND CARLTON A PUB ACCTNT	New York Telephone
	BRADE JAS LWYR	New York Telephone
	BROWNE JAS K LWYR	New York Telephone
	CAMPBELLS MANAGMNT CO	New York Telephone
	COLUMBIAN MUTUAL LIFE INS CO BINGHAMTON NY	New York Telephone
	DEANGELIS E J AGNCY INC	New York Telephone
	EASTMAN PERVIL G ATTY	New York Telephone
	HASTINGS ULYSSES INS BRKR	New York Telephone
	HAWTHORNE LEE INC INS & RLEST	New York Telephone
	HECTOR ERNEST INS BRKR	New York Telephone
	HOUSE SAML W RL EST MORTGS	New York Telephone
	INTERBORO BROKERAGE CO	New York Telephone
	JACKO EDWARD W JR ATTY	New York Telephone
	JOHNSON ERNEST E INS	New York Telephone
	KING HOWARD	New York Telephone
	KLINE EMANUEL INS BRKR	New York Telephone
	LEE HAWTHORNE INC RL EST & INS	New York Telephone
	LEONARD ELRIDGE LWYR	New York Telephone
	MAGIC MAINTENANCE CORP	New York Telephone
	MONTGOMERY N COLNC CONSTENGNRS	New York Telephone
	PETERS WAITER H JR ATTY	New York Telephone
	PINCKNEY JOSEPH P	New York Telephone
	POWELL A	New York Telephone
	POYER NEWTON M LWYR	New York Telephone
	PREFCO CORP	New York Telephone

FINDINGS

Year	Uses	Source
1978	PROWLER & WORTMAN LWYRS	New York Telephone
	RICKS EMILY RL EST	New York Telephone
	ROBINSON SANDRA L DPM	New York Telephone
	275 W 125 ST REALTY CORP	New York Telephone
	WALKER ARTHUR B C ATTY	New York Telephone
	WELFARE FUND OF INDEPNDNT UNION OF BLDG SVCE EMPLOYEES LCL NO 1 A F F CUA	New York Telephone
	WILLIAMS HENRY R LWYR	New York Telephone
	WORTMAN JOS R ATTY	New York Telephone
1973	KLINE EMANUEL INS BRKR	New York Telephone
	KUHLMANN HF MD	New York Telephone
	LEE HAWTHORNE INC RLEST & INS	New York Telephone
	LEONARD ELRIDGE LWYR	New York Telephone
	MC KENZIE ERNEST A LWYR	New York Telephone
	MCKINDO RICHARD	New York Telephone
	MEDFORD CARMEN PUB ACCTNT	New York Telephone
	MIDTOWN ADVT AGENCY	New York Telephone
	MOTLEY JOEL W INS	New York Telephone
	NY STATE OF THRUWAY AUTHORITY ROAD CONDITION INFO TARYTWN	New York Telephone
	PETERS WALTER H JR ATTY	New York Telephone
	PINCKNEY JOSEPH P	New York Telephone
	POYER NEWTON M LWYR	New York Telephone
	PREFCO CORP	New York Telephone
	PROWLER & WORTMAN LWYRS	New York Telephone
	REID ALFONSO	New York Telephone
	SPEARS AGENCY INS	New York Telephone
	UPTOWN CHAMBER OF COMMERCE	New York Telephone
	UPTOWN Y MAGAZINE	New York Telephone
	VB C0STR CO INC	New York Telephone
	WALKER ARTHUR B C ATTY	New York Telephone
	WILLIAMS HENRY R IWYR	New York Telephone
	WOLF WD MORTIMNER J INC RL EST	New York Telephone
	WORTMAN JOS R ATTY	New York Telephone
	ATOMIC MUSIC CO INC	New York Telephone
	BERTRAND CARLTON A PUB ACCTNT	New York Telephone
	BIRTH CONTROL CENTERS OF PLANNED PARENTHOOD OF N Y CITY INC	New York Telephone

FINDINGS

Year	Uses	Source
1973	BLACKWOOD CON ST CORP	New York Telephone
	BRADE JAS LWVR	New York Telephone
	BRECHNER EMANUEL MD OFC	New York Telephone
	BRITISH BROKERS LTD	New York Telephone
	BROWNE BROWNS JAS K LWYR	New York Telephone
	COLUMBIAN MUTUAL LIFE INS CO BRNGAMTON NY	New York Telephone
	EASTMAN PERVIL G ATTY	New York Telephone
	GLOBAL REALTY CO	New York Telephone
	HANNAH PLANNED PARENTHOOD CNTR	New York Telephone
	HARLEM BD OF COMMERCE	New York Telephone
	HASTINGS ULYSSES INS BRKR	New York Telephone
	HAWTHORNE LEE INC INS & RLEST	New York Telephone
	HECTOR ERNEST INS BRKR	New York Telephone
	HICKS GEO W LWYR	New York Telephone
	HOUSE SAMUEL W RL EST & MORTGAGES	New York Telephone
	HOUSE SAML W RLEST MORTGS	New York Telephone
	JACKO EDW W JR ATTY	New York Telephone
	JOHNSON ERNEST E INS	New York Telephone
	JOSEPH LEONARD B	New York Telephone
1968	SILVERA JOHN D & ASSOCTS PUOL RELTNS	New York Telephone
	SPEARS AGENCY INS	New York Telephone
	TRANS-URBAN CONST CO INC	New York Telephone
	UPTOWN CHAMBER OF COMMERCE	New York Telephone
	UPTOWN N Y MAGAZINE A PUB	New York Telephone
	URBAN & PROVINCAL DVLPMT CORP	New York Telephone
	VAN-BERT REALTY CORP	New York Telephone
	WALKER ARTHUR B C ATTY	New York Telephone
	WALLACE JAS V INS	New York Telephone
	WEBB E H RL EST & INS	New York Telephone
	WILLIAMS HENRY R LWYR	New York Telephone
	WOLFORD MORTIMER J INC RL EST	New York Telephone
	WORTMAN JOS R ATTY	New York Telephone
	ASSN TO ASSIST NEGRO BUSINESS	New York Telephone
	ATOMIC MUSIC C0INE	New York Telephone
	AUSTIN ASSOCS	New York Telephone
	AUSTIN CHAS L RI EST	New York Telephone

FINDINGS

Year	Uses	Source
1968	AUSTIN NOEL D RL EST	New York Telephone
	BARGAIN RECORDS CO INC	New York Telephone
	BERTRAND CARNTON A PUB ACCTNT	New York Telephone
	BETA CONTRCTRS INC	New York Telephone
	BIRTH CONTROL CNTRS OF PLANNED PARENTHOOD OF NY CITY	New York Telephone
	BLAIR MEDISTER E MRS RL EST	New York Telephone
	BRADE JAS LWYR	New York Telephone
	BRECHNER EMANUEL MD OFC	New York Telephone
	BRITISH BROKERS LTD	New York Telephone
	BROWNE JAS K LWYR	New York Telephone
	COLUMBIAN MUTUAL LIFE INS CO BINGHAMTON NY-	New York Telephone
	CRUIKSHANK CO RL EST & INS	New York Telephone
	DALY CLIFFORD A RL EST	New York Telephone
	DE ANGELIS E J AGNCY INC	New York Telephone
	DUNK BUDDY B	New York Telephone
	ELTORO RECORDS	New York Telephone
	GAILSTAN HOLDING CORP	New York Telephone
	GLOBAL REALTY CO	New York Telephone
	HANNAH STONE PLANNED PARENTHOOD CNTR	New York Telephone
	HAR-WALKC CONST INC	New York Telephone
	HARLEM BD OF COMMERCE	New York Telephone
	HARLEMCO DEVELPMNT CORP	New York Telephone
	HARPER JAS G INS	New York Telephone
	HASTIINGS ULYSSES INS BRKR	New York Telephone
	HECTOR ERNEST INS BRKR	New York Telephone
	HICKS GEO W LWYR	New York Telephone
	HILL JOHN C LWYR	New York Telephone
	HOUSE SAMI W RLEST MORTAS	New York Telephone
	INTERBORO BROKERAGE CO	New York Telephone
	JACKO EDW W JR ATTV	New York Telephone
	JOHNSON ERNEST E INS	New York Telephone
	KLINE EMANUEL INS BRKR	New York Telephone
	LEONARD ELRIDGE TEOR	New York Telephone
	LONG INSPECTION BUR INC	New York Telephone
	LYNTON LAREY A B	New York Telephone
	MAYORS TASKI FORCE FOR THE ECONOMIC DEVELPMENT OF HARLEM	New York Telephone

FINDINGS

Year	Uses	Source
1968	MC GIRLT GEO J LWYR	New York Telephone
	MEDFORD CARMEN PUB ACCTNT	New York Telephone
	MIDTOWN ADVTG AGENCY	New York Telephone
	MOSSOP I DUDLEY ACCTNT	New York Telephone
	MOTLEY JOEL W INS	New York Telephone
	LABOR STANDARDS DIV OF	New York Telephone
	PARKER GEORGIA	New York Telephone
	PARKER HENRY	New York Telephone
	PLANNED PARENTHOOD OF NY CITY	New York Telephone
	POYER NEWTON M LWYR	New York Telephone
	PROWLER & WORTMAN LWYRS	New York Telephone
	SCOTT CLIFFORD LWYR	New York Telephone
1963	ATOMIC MUSIC CO INC	New York Telephone
	AUSTIN NOEL D BAIL-BONDS	New York Telephone
	AUSTIN NOEL D BAIL BONDS	New York Telephone
	AUSTIN NOEL D BAILBONDS	New York Telephone
	BARGAIN RECORDS C0 INC	New York Telephone
	BERTRAND CARITON A PUB ACCTNT	New York Telephone
	BLACKETT DARNELL J LWYR	New York Telephone
	BLAIR MEDISTER E MRS RL EST	New York Telephone
	BOVA JOHN INS BRKR	New York Telephone
	BRADE JAS ATTY	New York Telephone
	BRADE JAS LWYR	New York Telephone
	BRECHNER EMANUEL MD	New York Telephone
	BRITISH BROKERS LTD	New York Telephone
	BROWNE JAS K LWYR	New York Telephone
	DALY CLIFFORD A RL EST	New York Telephone
	DAVIS EDW ATTY	New York Telephone
	DAWKINS MAME N MRS CS	New York Telephone
	DEANGELIS E J AGNCY INC	New York Telephone
	EASTMAN PERVIL G ATTY	New York Telephone
	ENJOY RECORD CORP	New York Telephone
	FLUDD JAS N RL EST & INS	New York Telephone
	FUCHS MOREL J ATTY	New York Telephone
	FURY RECORDS CORP	New York Telephone
	GLOBAL REALTY CO	New York Telephone
	HALEM MOE B	New York Telephone
	HALLIDAY HERBERT H CS	New York Telephone

FINDINGS

Year	Uses	Source
1963	HANNAH STONE PLANNED PARENTHOOD CENTR	New York Telephone
	HANNIBAL HAMLICAR B ATTY	New York Telephone
	HARLEM BD OF COMMERCE	New York Telephone
	HARPER JAS G INS	New York Telephone
	HECTOR ERNEST INS BRKR	New York Telephone
	HICKS GEO W LWYR	New York Telephone
	HICKS J MAURICE INVESTGATR	New York Telephone
	INTERBORO BROKERAGE CO	New York Telephone
	INTERCULTURAL EDUCATIONAL FUND INC	New York Telephone
	JOHNSON ERNEST E INS	New York Telephone
	KAHN HENRY R CO RL EST	New York Telephone
	KLINE EMANUEL INS BRKR	New York Telephone
	LONG LILLIE B MRS	New York Telephone
	MACK RUBEN H LWYR	New York Telephone
	MARKS OSCAR LAWYER	New York Telephone
	MCGIRT GEO J LWYR	New York Telephone
	CARMEN PUB ACCTNT	New York Telephone
	MIDTOWN ADVTG AGENCY	New York Telephone
	MOSSON I DUDLEY ACCTNT	New York Telephone
	JOEL W INS	New York Telephone
	MURRAY INS	New York Telephone
	NICHOLSON WALTER E LWYR	New York Telephone
	PETERS & POYER LWVRS	New York Telephone
	PETERS WALTER H JR TWYR	New York Telephone
	PLANNED PARENTHOOD FEDERATION OF AMERICA INC	New York Telephone
	POYER M NEWTON RL EST	New York Telephone
	POYER NEWTON M LWYR	New York Telephone
	PROWLER & WORTMAN LWYRS	New York Telephone
	ROSEN JOS L INS	New York Telephone
	SANDIFER JAWN A LWYR	New York Telephone
	SCOTT CLIFFCOD LWYR	New York Telephone
	SPEARS AGENCY INS	New York Telephone
	STONE HANNAH PLANNED PARENTHOOD CENTR	New York Telephone
	ARMY DEPT OF THE	New York Telephone
	UNITY MUTUAL LIFE INS CO OF NY	New York Telephone
	UPTOWN CHAMBER OF COMMERCE	New York Telephone

FINDINGS

Year	Uses	Source
1963	UPTOWN N Y MAGAZINE A PUB	New York Telephone
	VAN-BELT REALTY CORP	New York Telephone
	WALKER ARTHUR B C ATTY	New York Telephone
	WALLACE CYRIL G INS BRKR	New York Telephone
	WEBB E H RL EST & INS	New York Telephone
	WILLIAMS HENRY LWYR	New York Telephone
	WILTWYCK SCHL FOR BOYS	New York Telephone
	WINFIELD THOS H JR LWYR	New York Telephone
	WOLFORD MORTIMER J INC RL EST	New York Telephone
	WORTMAN JOS R ATTY	New York Telephone
1958	APPLEWHAITE W E TRAVL AGE Y	New York Telephone
	ATLAS RECORDING & PUBLLSHLING CO	New York Telephone
	ATOMIC MUSIC CO	New York Telephone
	BALLIN AGENCY S S INC	New York Telephone
	BLACKETT DARNELL J LWYR	New York Telephone
	BOVA JOHN INS BRKR	New York Telephone
	BRADFORD EMSAR JR ACCTNT	New York Telephone
	BRADFORD EMSAR JR ACCTNT	New York Telephone
	BITISH BROKERS LTD	New York Telephone
	BROWN ROBERT P LWYR	New York Telephone
	BROWNE JAS K LWYR	New York Telephone
	BUDDY BOWSERS VARIETIES I	New York Telephone
	COLUMBIAN MUTUAL LIFE INS CO OF BINGNAMTON N Y	New York Telephone
	CRUIKSHANK CO RL EST	New York Telephone
	DALY CLIFFORD A RL EST	New York Telephone
	DAVIS EDW ATTY	New York Telephone
	DAWKINS MARIE N MRS CS	New York Telephone
	DEL MARCO GRACE MODEL AGENCY	New York Telephone
	DEVORE OPHELIA CHARM SCHL	New York Telephone
	DIXON OLIVE B B	New York Telephone
	EASTMAN PERVIL G ATTY	New York Telephone
	EDELSTEIN LEON E INS	New York Telephone
	FALK I HENRY	New York Telephone
	FLUDD JAS N RL EST & INS	New York Telephone
	FUCHS MOREL J ATTY	New York Telephone
	GIORDANO LAWRENCE G RL EST	New York Telephone
	GLOBAL REALTY CO	New York Telephone

FINDINGS

Year	Uses	Source
1958	GRAY TRAAVELING AGNCY	New York Telephone
	HANNAH STONE PIENNEO PARENTHOOD CENTE	New York Telephone
	HANNLBAL HAMLICAR B ATTY	New York Telephone
	HARLEM BD OF COMMERCE	New York Telephone
	HARPER JAS G INS	New York Telephone
	HAWKES DONALD A GENL INS	New York Telephone
	HECTOR ERNEST INS BRKR	New York Telephone
	HICKS GEO W LWYR	New York Telephone
	HICKS J MAURICE INVESTGATR	New York Telephone
	INTERCULTURAL EDUCATIONAL FUND INC	New York Telephone
	JAKCO EDW W JR ATTY	New York Telephone
	JOHNSON ERNEST E INS	New York Telephone
	JONES JAS H RL EST	New York Telephone
	KAHN HENRY R INS	New York Telephone
	KAHN L H RL EST	New York Telephone
	KLINE EMANUEL IN BRKR	New York Telephone
	MACK RUBEN H LWYR	New York Telephone
	MARKS OSCAR LAWYER	New York Telephone
	MCGIRT GEO J LWYR	New York Telephone
	MEDFORD CARMEN PUB ACCTNT N	New York Telephone
	MIDTOWN ADVTG AGENCY	New York Telephone
	MITCHELL NATHAN H LWYR	New York Telephone
	MOSSOP I DUDLEY ACCTNT	New York Telephone
	MURRAY HENRY JR RECRIDS	New York Telephone
	MURRAY RECORD CO	New York Telephone
	NEUWIRT MURRAY INS	New York Telephone
	NY BIBLE CO	New York Telephone
	NICHOLSON WALTER E LWYR	New York Telephone
	OPHELIA DE VORA CHARM SCHL	New York Telephone
	PARSONS A J INS	New York Telephone
	PETERS & POYER LWYRS	New York Telephone
	PETERS WALTER H JR IWYR	New York Telephone
	PLANNED PARENTHOOD FEDERATION OF AMERICA ING	New York Telephone
	POYER NEWTON M LWYR	New York Telephone
	PROWLER & WORTMAN LWYRS	New York Telephone
	ROSEN JOS L INS	New York Telephone
	ROSENBERG MILTON M ATTY	New York Telephone

FINDINGS

Year	Uses	Source
1958	ROTH EMERY	New York Telephone
	SCOTT CLIFFORD LWYR	New York Telephone
	SILVERA JOHN D & ASSOCTS PUBL RELTNS	New York Telephone
	SPEARS AGENCY INS	New York Telephone
	STONE HANNAH PLANNED PARENTHOOD CENTR	New York Telephone
	SUE RECORDS	New York Telephone
	TAXPAYERS CLINIC	New York Telephone
	ARMY DEPT OF THE	New York Telephone
	UNITY MUTUAL LIFE INS CO OF NY	New York Telephone
	UNLIMITED PRODCTNS	New York Telephone
	UPTOWN CHAMBER OF COMNIERCE	New York Telephone
	UPTOWN N Y MAGAZINE	New York Telephone
	VAN BERT REALTY CORP	New York Telephone
	WALKER ARTHUR B C ATTY	New York Telephone
	WALLACE CYRIL G INS BRKR	New York Telephone
	WEST AFRICAN-TRANSATLANTIC CO LTD	New York Telephone
	WILLIAMS HENRY R LWYR	New York Telephone
	WILTWYCK SCHI FOR BOYS	New York Telephone
	WINFIELD THOS H JR LWYR	New York Telephone
	WOLFORD MORTIMER J INC RL EST	New York Telephone
	WORTMAN JOS R ATTY	New York Telephone
1956	APPLEWHAITE W E TRAVL AGCY	New York Telephone
	ATLAS RECORDING & PUBLISHING CO	New York Telephone
	BALLIN S S AGENCY INC INS	New York Telephone
	BLACKETT DARNELL J LVWYR	New York Telephone
	BRADFORD ERMSAR JR ACCTNT	New York Telephone
	BRITISH BROKERS LTD	New York Telephone
	BROWNE JAS K LWYR	New York Telephone
	COLUMBIAN BROKERAGE INC INS	New York Telephone
	COLUMBIAN MUTUAL LIFE INS CO	New York Telephone
	CRUIKSHANK CO RL EST	New York Telephone
	DALY CLIFFORD A RL EST	New York Telephone
	DAVIS EDW ATTY	New York Telephone
	DAWKINS MARIE N MRS CS	New York Telephone
	DEL MARCO GRACE MODEL AGENCY	New York Telephone
	DIXON OLIVE B B	New York Telephone
	DRESCHER NATHAN INS	New York Telephone

FINDINGS

Year	*Uses*	*Source*
1956	EASTMAN PERVIL G ATTY	New York Telephone
	EASTMAN PERVIL G ATTY	New York Telephone
	EDELSTEIN LEON E INS	New York Telephone
	EMPIRE STATE MUTUAL LIFE INS CO	New York Telephone
	EMPIRE STATE MUTUAL LIFE INS CO	New York Telephone
	FALK I HENRY	New York Telephone
	FALK RUDOLPH WRAPG PAPR	New York Telephone
	FLUDD JAS N RL EST & INS	New York Telephone
	FREDNOR AGENCY INS	New York Telephone
	FUCHS MOREL J ATTY	New York Telephone
	GIORDANO LAWRENCE G RL EST	New York Telephone
	HALEM MOE B	New York Telephone
	HANNAH STONE PLANNED PARENTHOOD CENTR	New York Telephone
	HARLEM BD OF COMMERCE	New York Telephone
	HARPER JAS G INS	New York Telephone
	HECTOR ERNEST INS BRKR	New York Telephone
	HICKS GEO W LWYR	New York Telephone
	HICKS J MAURICE IVESTGATR	New York Telephone
	HILL JOHN C LWYR	New York Telephone
	INTERCULTURAL EDUCATIONAL FUND INC	New York Telephone
	JACKO EDW W JR ATTY	New York Telephone
	JOHNSON ERNEST E INS	New York Telephone
	JONES ISAIAH	New York Telephone
	JONES JAS H RL EST	New York Telephone
	KAHN HENRY R INS	New York Telephone
	KAHN L H & SON RL EST	New York Telephone
	KEYSTONE PAPER COMPANY INC -	New York Telephone
	KLINE EMANUEL INS BRKR	New York Telephone
	LORADELL OF NY CHARM SCHL	New York Telephone
	MARKS OSCAR LAWYER	New York Telephone
	MCGIRT GEO J LWYR	New York Telephone
	MEDFORD CARMEN PUB ACCTNT	New York Telephone
	METROPOLITN CASUALTY INS CO OF NY	New York Telephone
	MIDTOWN ADVTG AGENCY	New York Telephone
	MOSSOP I DUDLEY ACCTNT	New York Telephone
	NEUWIRT MURRAY INS	New York Telephone
	NY BIBLE SOC	New York Telephone

FINDINGS

Year	Uses	Source
1956	NICHOLSON WALTAR E LWYR	New York Telephone
	PARSONS A J INS	New York Telephone
	PEERLESS CASUALTY CO INS	New York Telephone
	PETERS & POYER LWYRS	New York Telephone
	PETERS WALTER H JR LWYR	New York Telephone
	PLANNED PARENTHOOD FEDERATION OF AMERICA INC	New York Telephone
	POYER NEWTON M LWYR	New York Telephone
	PRODUCTS OF MERIT CO	New York Telephone
	PROWLER & WORTMAN LWYRS	New York Telephone
	REBY M J AGENCY INC INS	New York Telephone
	ROSEN JOS L INS	New York Telephone
	ROSENBERG MIITON M ATTY	New York Telephone
	SCOTT CLIFFORD LWYR	New York Telephone
	SORKEN J CO CONTRS	New York Telephone
	SPEARS AGENCY INS	New York Telephone
	STONE HANNAH PLANNED PARENTHOOD CENTR	New York Telephone
	TARNOFF N H INS	New York Telephone
	UNITED MUTUAL LIFE INS CO	New York Telephone
	AIR FORCE DEPT OF THE	New York Telephone
	ARMY DEPT OF THE	New York Telephone
	UNITY LIFE & ACCIDENT ASSN	New York Telephone
	UPTOWN CHAMBER OF COMMERCE	New York Telephone
	UPTOWN N Y MAGAZINE (A PUB)	New York Telephone
	VAN-BERT REALTY CORP	New York Telephone
	VON DICKERSOHN ELMER J RL EST & INS	New York Telephone
	WJC CORP GENL MDSE	New York Telephone
	WALKER ARTHUR B C ATTY	New York Telephone
	WALLACE CYRIL G INS BRKR	New York Telephone
	WIGHTMAN DAVID C INS	New York Telephone
	WILLIAMS HENRY R LWYR	New York Telephone
	WILTWYCK SCHL FOR BOYS	New York Telephone
	WOLFORD MORTIMER J INC RL EST	New York Telephone
	WORTMAN JOS R ATTY	New York Telephone
1950	BARROW B LINDIA INC PUB RELTNS	New York Telephone
	BIGGS J W INS	New York Telephone
	BLACKETT DARNELL J LWYR	New York Telephone
	BRITISH BROKERS LTD	New York Telephone

FINDINGS

Year	Uses	Source
1950	BROWNE JAS K LWYR	New York Telephone
	BRYAN JOHN L REV OFC	New York Telephone
	BUSINESS CHANNELS ASSOCIATES	New York Telephone
	COLUMBIAN PROTECTIVE ASSN	New York Telephone
	CRUIKSHANKS WM SONS INC RL EST-	New York Telephone
	CUSHING-URRAY CO CONTRS	New York Telephone
	CUSHING MURRAY INC RL EST	New York Telephone
	CUSHING MURRAY JAS	New York Telephone
	DALY CLIFFORD A RL EST	New York Telephone
	DAWKINS MARIE N MRS CS	New York Telephone
	DRESCHER NATHAN INS	New York Telephone
	EASTMAN PERVIL G ATTY	New York Telephone
	EMPIRE STATE MUTUAL LIFE INS CO	New York Telephone
	EMPIRE STATE MUTUAL LIFE INS CO	New York Telephone
	FREDNOR AGENCY INS	New York Telephone
	GOODMAN JACOB & CO INC R I EST	New York Telephone
	HALTAUFDERHYDE PATRICIA MRS RL EST	New York Telephone
	HANNAH STONE PLANNED PARENTHOOD CENTR	New York Telephone
	HARLEM BD OF COMMERCE	New York Telephone
	HECTOR ERNEST INS BRKR	New York Telephone
	HICKS GEO W IWYR	New York Telephone
	HILL JOHN C IWYR	New York Telephone
	JAFFE NATHAN SHERMAN LWYR	New York Telephone
	JONES JAS H RL EST	New York Telephone
	KAHN HENRY R INS	New York Telephone
	KAHN L H & SON RL EST	New York Telephone
	MAGINN IVAN E ATTY	New York Telephone
	MARKS OSCAR LAWYER	New York Telephone
	METROPOLITN CASUALTY INS CO OF NY NIGHT LINE-CLAIM DEPT	New York Telephone
	MIDTOWN ADVTG CORP	New York Telephone
	MILLER A RL EST	New York Telephone
	MILLER J RL EST	New York Telephone
	MURRAY JAS R B	New York Telephone
	NY BIBLE SOC	New York Telephone
	NICHOLSON WALTER E LWYR	New York Telephone
	PARKER VIOLA MRS	New York Telephone
	PARSONS A J INS	New York Telephone

FINDINGS

Year	Uses	Source
1950	PEERLESS CASUALTY CO INS	New York Telephone
	PETERS & POYER LWYRS	New York Telephone
	PETERS WALTER H JR LWYR	New York Telephone
	POWELL A C SR FUND INC	New York Telephone
	PAYER NEWTON M LWYR	New York Telephone
	PROWLER & WORTMAN LWYRS	New York Telephone
	Q-NEEK CORP	New York Telephone
	REAPE WILFRED V LWYR	New York Telephone
	REBY M J INS	New York Telephone
	ROSEN JOS L INS	New York Telephone
	ROSENBERG MILTON M ATTY	New York Telephone
	SCHEPS EMANUEL PAINTR DECRTR	New York Telephone
	SCOTT CLIFFORD LWYR	New York Telephone
	SCOTT VIOLA LEWIS PUB REITNS	New York Telephone
	SORKEN J CO CONTRS	New York Telephone
	SPEARS AGENCY INS	New York Telephone
	STONE HANNAH PLANNED PARENTHOOD CENTR	New York Telephone
	SUGARMAN HARRY ESTATE OF RL EST	New York Telephone
	TARNOFF N H INS	New York Telephone
	UNITED MUTUAL LIFE INS CO	New York Telephone
	AIR FORCE DEPT OF THE	New York Telephone
	ARMY DEPT OF THE	New York Telephone
	UNITY LIFE & ACCIDENT INS ASSN	New York Telephone
	ACCURATE ACCTG & AUDITING FIRM	New York Telephone
	ALDHOUS HERBERT INS	New York Telephone
	ARMSTRONG J HARVEY & CO INC M RL EST & INS	New York Telephone
	BALLIN S S AGENCY INC INS	New York Telephone
	BARROW B LINDIA RL EST	New York Telephone
	UPTOWN CHAMBER OF COMMERCE	New York Telephone
	VON DICKERSOHN ELMER J RLEST & INS	New York Telephone
	WJS SALES CORP GENL MDSE	New York Telephone
	WALKER ARTHUR B C ATTY	New York Telephone
	WALSH LASSEN L LWYR	New York Telephone
	WATSON PLULIN LWRY	New York Telephone
	WILLIAMS HENRY R LWYR	New York Telephone

FINDINGS

Year	Uses	Source
1950	WILTWYCK SCHI FOR BOYS CASEWORK	New York Telephone
	WOLFORD MOTIMER J INC RL EST	New York Telephone
	WORTMAN JOS R ATTY	New York Telephone
1947	AGRO SALES CORP	New York Telephone
	ALDHOUS HERBERT INS	New York Telephone
	ALPARK HEATING CORP	New York Telephone
	ARMSTRONG J HARVEY & CO INC RL EST & INS	New York Telephone
	BAKER LRVING A RL EST BRKR	New York Telephone
	BARROW B LINDIA RL EST	New York Telephone
	BARROW B LINDIA & CO PUB RELTNS	New York Telephone
	BIGGS J W INS	New York Telephone
	BISHOP BLDG	New York Telephone
	BRITISH BROKERS LTD	New York Telephone
	BROWNE JAS K LWYR	New York Telephone
	BRYAN JOHN L REV OFC	New York Telephone
	CAMERA PAINTINGS PHOTOGRAPHERS C	New York Telephone
	CARVER PORE FOOD STORES INC	New York Telephone
	COLUMBIAN PROTECTIVE ASSN	New York Telephone
	DALY CLIFFORD A RL EST	New York Telephone
	DAWKINS MARIE N MRS CS	New York Telephone
	DIAL CONTRACTG CO	New York Telephone
	DRESCHER NATHAN INS	New York Telephone
	FLUDD JAS N RL EST & INS	New York Telephone
	FROST CHAS S INS	New York Telephone
	GOODMAN JACOB INS	New York Telephone
	GOODMAN JACOB & CO RL EST	New York Telephone
	GREENSTEIN LOUIS INS	New York Telephone
	GREENSTEIN LOUIS INS	New York Telephone
	GUILSHAN & SEARLE INC DENTISTS	New York Telephone
	HANNAH STONE PLANNED PARENTHOOD CENTR	New York Telephone
	HARLEM BD OF COMMERCE	New York Telephone
	HECTOR ERNEST INS BRKR	New York Telephone
	HICKS GEO W LWYR	New York Telephone
	HODGE ELIZ MRS CS OFC	New York Telephone
	HOLLOWAY L PROCESS SERVING	New York Telephone
	IMMOY COAL CO	New York Telephone

FINDINGS

Year	Uses	Source
1947	JACKO EDW W JR ATTY	New York Telephone
	JAFFE NATHAN SHERMAN ATTY	New York Telephone
	KAHN L H RL EST	New York Telephone
	LEVENTHAL BEN RL EST	New York Telephone
	LEVINE LOUIS RL EST	New York Telephone
	LEVINSON SAML INS	New York Telephone
	LEVINSON & WINTER INS BRKRS	New York Telephone
	LISS HERMAN INS	New York Telephone
	LYNN CONRAD J LWYR	New York Telephone
	MAGINN IVAN E ATTY	New York Telephone
	MARKS OSCAR LAWYER	New York Telephone
	MARSHALL E G CONST CO	New York Telephone
	MID-TOWS ADVERTISING AGENCY	New York Telephone
	MILLER A RL EST	New York Telephone
	MILLER J RL EST	New York Telephone
	NY BIBLE SOC	New York Telephone
	NY CITY COMM OF MOTHERS HEALTH CENTRS	New York Telephone
	A RL EST	New York Telephone
	PARKINSON ALLAN L HEATING ENGR	New York Telephone
	PARKSIDE CONTRACTG CORP	New York Telephone
	PETERS & POYER LWYRS	New York Telephone
	PETERS WALTER H JR LWYR	New York Telephone
	PORTER & CO RI EST INC	New York Telephone
	POWELL A C-SR-FUND INC	New York Telephone
	POYER NEWTON M LWYR	New York Telephone
	PROWLER & WORTMAN LWYRS	New York Telephone
	REAPE WILFRED V LWYR	New York Telephone
	REAPE WILFRED V LWYR	New York Telephone
	REBY M J INS	New York Telephone
	RIKOON JAS RL EST	New York Telephone
	ROBINSON ANDREW RL EST	New York Telephone
	ROTHENBERG GEO ATTY	New York Telephone
	SEARLE M P DDS B	New York Telephone
	SMALLS PARIS LWYR	New York Telephone
	STANFORD DONALD CO RL EST	New York Telephone
	SUGARMAN HARRY ESTATE OF RL EST	New York Telephone
	SUPREME GENL AGENCY INC	New York Telephone

FINDINGS

Year	Uses	Source
1947	SWAN FRED C & CO INC RL EST	New York Telephone
	UNITED MUTUAL LIFE INS CO	New York Telephone
	ARMY	New York Telephone
	VETERANS ADMIN	New York Telephone
	DISTRICT	New York Telephone
	UPTOWN CHAMBER OF COMMERCE	New York Telephone
	UPTOWN N Y MAGAZINE	New York Telephone
	VON DICKERSOHN ELMER J RL EST & INS	New York Telephone
	WALKER ARTHUR B C ATTY	New York Telephone
	WALSH LASSET L LWYR	New York Telephone
	WATSON PHILIP LWYR	New York Telephone
	WILTWYCK SCHL FOR BOYS CASEWORK	New York Telephone
	WINTER DANL INS	New York Telephone
	WOLFORD MORTIMER J RL EST	New York Telephone
	WORTMAN JOS R ATTY	New York Telephone
	YOUNGER LEONARD B	New York Telephone
1942	CONTINENTL CASUALTY CO	New York Telephone
	DIAL CONTRACTG CO	New York Telephone
	DRESCHER NATHAN INS	New York Telephone
	FLORIN-REALTY CORP	New York Telephone
	FORTY-ONE NINETY-FIVE BWAY CORP	New York Telephone
	GARDNER YVELIN INS	New York Telephone
	GOODMAN JACOB INS	New York Telephone
	GOODMAN JACOB & CO RL EST	New York Telephone
	GRAHAM ALE CO	New York Telephone
	GUILSHAN & SEARLE INC DENTISTS	New York Telephone
	HARLEM BD OF COMMERCE	New York Telephone
	HOBART S SALES CO	New York Telephone
	HOLDEN HENRY D ATTY	New York Telephone
	KEARNS ANNA E MRS MULTGRPHG	New York Telephone
	KENWAY CONST CO	New York Telephone
	LEVINE LOUIS RL EST	New York Telephone
	MAJEAN REALTY CORP	New York Telephone
	MARKS OSCAR LAWYER	New York Telephone
	MCCARTHY ANNA E INS	New York Telephone
	MCCARTHY ANNA E MULTGRPHG	New York Telephone
	MILLER J RL EST	New York Telephone

FINDINGS

Year	Uses	Source
1942	PARKSIDE CONTRACTG CORP	New York Telephone
	PORTER CHAS F RL EST	New York Telephone
	PORTER& CO INS	New York Telephone
	PORTER& CO RI EST INC	New York Telephone
	REBY M J INS	New York Telephone
	RIKOON JAS RL EST	New York Telephone
	SCHAEFFER HARRY ATTY	New York Telephone
	SCHREINER GEO J RL EST	New York Telephone
	SEARLE M P DDS B	New York Telephone
	SIMMONS W HENRY INS	New York Telephone
	SUGARMAN HARRY ESTATE OF RL EST	New York Telephone
	SUPERIOR DECORATG CO	New York Telephone
	TWENTY-FOUR 12-7 TH AV CORP	New York Telephone
	UNITED MUTUAL BENEFIT ASSN INSURANCE	New York Telephone
	UPTOWN CHAMBER OF COMMERCE	New York Telephone
	UPTOWN N Y MAGAZINE	New York Telephone
	WARSCHAW JACOB PAINTNG &DECORATG	New York Telephone
	WEINTRAUB AARON PROCESS SERVER	New York Telephone
	WOLFSON DAVID S LWYR	New York Telephone
	WOLFSON DAVID S LWYR	New York Telephone
	ACTIVE COAL SVCE	New York Telephone
	ALBERT DEVELOPMENT CORP	New York Telephone
	ALBERT & HARRISON INC CONTRS	New York Telephone
	ALDHOUS HERBERT INS	New York Telephone
	AL-MAC MULTGRPHG CO	New York Telephone
	BISHOP BLDG	New York Telephone
	BURTON BREWING CO	New York Telephone
	GENL NUISING SVECES	New York Telephone
1938	ALBERT DEVELOPMENT CORP	New York Telephone
	ALBERT & HARRISON INC CONTRS	New York Telephone
	ALLEN DELMER C DR OPTOMERIST	New York Telephone
	AL-MAC MULTGRPHG CO	New York Telephone
	ALMAN HOLDING CORP	New York Telephone
	AUTOMOTIVE ROYALTIES RECOVERY COMM	New York Telephone
	BAGLEY AITHUR B CO RL EST	New York Telephone

FINDINGS

Year	Uses	Source
1938	BECK JOS INS BRKIGE	New York Telephone
	BISHOP BLDG	New York Telephone
	BURTON PRODS INC	New York Telephone
	EPSTEIN HARRY RL EST	New York Telephone
	FISHER LAURENCE J B	New York Telephone
	FORTY-ONE NINETY-FIVE BWAY CORP	New York Telephone
	GOODMAN JACOB INS	New York Telephone
	GOODMAN JACOB & CD RL EST	New York Telephone
	GRAHAM ALE CO	New York Telephone
	GREENE & CO INC RL EST	New York Telephone
	GREENE M J RL EST	New York Telephone
	GUILSHAN & SEARLE INC DENTISTS	New York Telephone
	HARLEM BD OF COMMERCE	New York Telephone
	HARRISON & ALBERT CONTRS	New York Telephone
	HASTORF BROS RL EST	New York Telephone
	HERBERT S SALES CO	New York Telephone
	KISKAY REALTY CORP	New York Telephone
	LAURENCE BERNE INC INS RL EST	New York Telephone
	LEVENTHAL BEN RL EST	New York Telephone
	MAJEAN REALTY CORP	New York Telephone
	MARKS OSCAR LAWYER	New York Telephone
	MCCARTHY ANNA E INS	New York Telephone
	MCCARTHY ANNA E MULTGRPHG	New York Telephone
	MILLER J RL EST	New York Telephone
	PARKER CLAIK W ENGNR	New York Telephone
	PORT ROYAL REALTY CORP	New York Telephone
	SCHAEFFER HARRY ATTY	New York Telephone
	SEARLE M P DDS B	New York Telephone
	SLOMON ARTHUR N ATTY	New York Telephone
	STERN IRVING RL EST	New York Telephone
	TWEUTY-FOUR 12-7TH AV CORP	New York Telephone
	UPTOWN CHAMBER OF COMMERCE	New York Telephone
	UPTOWN N Y MAGAZINE A PUB	New York Telephone
	WADSWORTH OPERATING CO	New York Telephone
	WEINTRAUB AARON PROCES SERVER	New York Telephone
	WEINTRAUB AARON PROCES SERVER	New York Telephone
	WOFSY BENARD INS	New York Telephone
1931	HOLLFELDER MARIE ROENTGENOLOGIST	Manhattan and Bronx Directory Publishing Company Residential Directory

FINDINGS

Year	Uses	Source
1927	MECHANICAL HEATING CO STEAM FITTERS	New York Telephone
	MEYERMAX RLTY CORP	New York Telephone
	MILLER J RL EST	New York Telephone
	MOSES BRANDON RL EST	New York Telephone
	PARAMOUNT PROTECTIVE THRIFT INC	New York Telephone
	POTH ANNIE MRS E C O F OF A	New York Telephone
	RODGERS GRANITE CORP	New York Telephone
	RODGERS JOHN C EST OF CONTRS	New York Telephone
	RULLMAN BERNARD L RL EST & INS	New York Telephone
	RULLMAN BROS INC RL EST & INS	New York Telephone
	RULLMAN FRED J RL EST & INS	New York Telephone
	RYAN & WATERS RL EST	New York Telephone
	RYNAR BRUENN AGENCY	New York Telephone
	RYNAR SIMEON L	New York Telephone
	SANDFORD THOMAS J LWYR	New York Telephone
	SCHAEFFIER FRANK E RL EST	New York Telephone
	SCHWARZ J M RL EST INS	New York Telephone
	SLOMAN ARTHUR N IWYR	New York Telephone
	SULLIVAN CONTRACTING CO	New York Telephone
	TITLE GUARANTEE & TRUST CO	New York Telephone
	WALZ JACOB LAWYER	New York Telephone
	WATSON J C ARCHITCT	New York Telephone
	WEINTRAUB AARON PROCESS SERVER	New York Telephone
	WENTZEL OSCAR INS	New York Telephone
	YORKVILLE PALACE CONFECTNY	New York Telephone
	ADLER LOUIS N CITY MARSHALL	New York Telephone
	ALLEN DELMER C DR OPTOMETRIST	New York Telephone
	ANGUS HOPKINS INC WIRE WORK	New York Telephone
	ARTA REALTY CORP	New York Telephone
	ASCH E C RL EST	New York Telephone
	BERKSHIRE LIFE INS CO	New York Telephone
	BIEBL FREDERICK	New York Telephone
	BIRKINS ARTHUR W LWYR	New York Telephone
	BISHOP BUILDING	New York Telephone
	BLACK F A RL EST	New York Telephone
	BLOOMER HARVEY N RL EST & ADV	New York Telephone
	BOWER ERNEST T RL EST	New York Telephone

FINDINGS

Year	Uses	Source
1927	BRUENN MILTON L INS	New York Telephone
	BURNS BROS COAL	New York Telephone
	CONTINENTAL CASUALTY CO	New York Telephone
	CROMWELL JOHN H LAWYER	New York Telephone
	DONOFRIO F RL EST	New York Telephone
	EVENSON I RL EST	New York Telephone
	GREENE N J RL EST	New York Telephone
	GREENE & CO RL EST & INS	New York Telephone
	GUARANTEED BUSINESS EXCHANGE INC	New York Telephone
	GUILSHAN H W DENTIST	New York Telephone
	HAAKER HENRY W PRES	New York Telephone
	HALLAHAN JOHN J GENL CONTR	New York Telephone
	HARLEM OPTICAL PARLORS	New York Telephone
	HASTORF CONTRACTING CO	New York Telephone
	HEAT ENGINEERING CO	New York Telephone
	HOLDEN HENRY D LWYR	New York Telephone
	HOPKINS ANGUS INC WIRE WORK	New York Telephone
	HUDSON ROOFING WORKS	New York Telephone
	ISEAR A LOANS	New York Telephone
	KENSING HY ESTATE OF R	New York Telephone
	KREISWIRTH NATHAN	New York Telephone
	LAMMERS WM H LAWYER	New York Telephone
	LEARY ARTHUR H MD	New York Telephone
	LEVENTHAL BEN PNTR & DECTR	New York Telephone
	LOMAX REALTY CORP	New York Telephone
	MACLEAN ARTHUR E CO INC PLUMBING	New York Telephone
	MAINHART F E REAL EST	New York Telephone
	MCCARTHY A E RL EST & INS	New York Telephone

272 W 125 ST

Year	Uses	Source
1993	DILRICH PROVSNS INC	NYNEX Telephone
	JOANNE S BOUTIQUE	NYNEX Telephone
1988	DILRICH PROVSNS INC	NYNEX Telephone
	JOANNE S BOUTIQUE	NYNEX Telephone
1983	DILRICH PROVSNS INC	New York Telephone
	JOANNE S BOUTIQUE	New York Telephone
1978	DILRICH PROVSNS INC	New York Telephone

FINDINGS

Year	Uses	Source
1978	KIM WON DUCK B	New York Telephone
1973	DILRICH PROVSNS INC	New York Telephone
	HOLLYWOOD FRUIT EXCH INC	New York Telephone
1968	DILRICH PROVSNS INC	New York Telephone
	HOLLYWOOD FRUIT EXCH INC	New York Telephone
1963	DILRICH PROVSNS INC	New York Telephone
	MARSHALL RECOVERY SVCE	New York Telephone
	SMILEA BROS INC TRURTERES	New York Telephone
1958	GLOBAL REALTY CO	New York Telephone
	OAKDALE MEAT & POULTRY CO	New York Telephone
	OAKDALE MEAT & POULTRY CO PITRY	New York Telephone
	SMILEN BROS INC FRUITERERS	New York Telephone
1956	OAKDALE MEAT & POULTRY CO PLTRY	New York Telephone
	SMILEN BROS INC FRUITERERS	New York Telephone
1950	CHICHENLAND PLTRY	New York Telephone
	SMILEN BRCS INC FRUITERERS	New York Telephone
1947	CHICKENLAND PLTRY	New York Telephone
	SMILEN BROS INC FRUITERERS	New York Telephone
1942	SMILEN BROS INC FRUITS	New York Telephone
1927	AMER HEATINNG CO	New York Telephone
	FURSMAN GEORGIA R	New York Telephone
	GERMAN H DENTAL LAB	New York Telephone
	KRAUSE L J DR CHRPDST	New York Telephone
	LIGGIS JOHN CONTR	New York Telephone
	N Y ELECTRIC CO	New York Telephone
	PERLBERG E DR DENTIST	New York Telephone

273 W 125 ST

Year	Uses	Source
1998	BLIMPIE	NYNEX Telephone
1983	GOODY S DRUG STORE	New York Telephone
1973	BISHOP PHARMCY INC	New York Telephone
1968	BISHOP PHARNICY INC	New York Telephone
1963	GOODY DRUG STORE INC PRESCRPTN DEPT	New York Telephone
1956	GOODY DRUG STORE INC PRESCRPTN DEPT	New York Telephone
1950	GOODY DRUG STORE INC PRESCRPTN DEPT	New York Telephone

Year	Uses	Source
1947	GOODY-DRUG STORE INC PRESCRPTN DEPT	New York Telephone
1942	FLORSHEIM & MADISON SHOE	New York Telephone
	SCHRENKEISEN M H RL EST	New York Telephone
	STEINHOSSE SAIM & IRVING SHOES	New York Telephone
1938	FLORSHIEM & MADISON SHOE STORE	New York Telephone
	GREENE & CO INS	New York Telephone
	STEINHOUSE SAM & IRVING SHOES	New York Telephone
1927	BERNSTEIN IRVING H JWLR	New York Telephone
	BERNSTEIN MAX JWLR	New York Telephone

274 W 125 ST

Year	Uses	Source
1998	125 ST RECORD SHACK INC	NYNEX Telephone
	AMANDAS US TOUR COMMITTES	NYNEX Telephone
1993	AMANDLA U S TOUR COMMITTEE	NYNEX Telephone
	125 ST RECORD SHACK INC	NYNEX Telephone
1988	SIKHULU RECORD AND TAPE CENTER INC	NYNEX Telephone
1983	SIKHULU RECORD AND TAPE CENTER INC	New York Telephone
1978	RECORD SHACK INC	New York Telephone
1973	RECORD SHACK INC	New York Telephone
1968	RECORD SHACK INC	New York Telephone
1963	RECORD SHACK INC	New York Telephone
1958	RECORD SHACK INC	New York Telephone
	RECORD SHACK INC	New York Telephone
1956	SHAMOSH BROS INFNTS WR	New York Telephone
1950	SHAMOSH BROS INFNTS WR	New York Telephone
1947	SHAMOSH BROS INFNTS WR	New York Telephone
1931	NARY HOWARD	Manhattan and Bronx Directory Publishing Company Residential Directory

275 W 125 ST

Year	Uses	Source
1998	JEWEL S UNISEX II	NYNEX Telephone
1993	CSS VOTERS PARTICIPATING PROJECT	NYNEX Telephone
1988	FREEDOM NATIONAL BANK OF NEW YORK	NYNEX Telephone
	FREEDOM NATIONAL BANK OF NEW YORK	NYNEX Telephone

FINDINGS

Year	*Uses*	*Source*
1988	FREEDOM NATIONAL BANK OF NEW YORK	NYNEX Telephone
	FREEDOM NATIONAL BANK OF NEW YORK	NYNEX Telephone
	FREEDOM NATIONAL BANK OF NEW YORK	NYNEX Telephone
	FREEDOM NATIONAL BANK OF NEW YORK	NYNEX Telephone
	FREEDOM NATIONAL BANK OF NEW YORK	NYNEX Telephone
1983	CONSOLIDATED TENANTS LEAGUE INC	New York Telephone
	FREEDOM NATIONAL BANK	New York Telephone
	FREEDOM NATIONAL BANK OF NY	New York Telephone
	FREEDOM NATIONAL BANK OF NY	New York Telephone
	FREEDOM NATIONAL BANK OF NY	New York Telephone
	FREEDOM NATIONAL BANK OF NY	New York Telephone
	FREEDOM NATIONAL BANK OF NY	New York Telephone
	FREEDOM NATIONAL BANK OF NY	New York Telephone
	FREEDOM NATIONAL BANK OF NY	New York Telephone
	FREEDOM NATIONAL BANK OF NY	New York Telephone
	FREEDOM NATIONAL BANK OF NY	New York Telephone
	JOHN N GRIGGS JR LWYR	New York Telephone
	PHILLIPS DONELAN J B	New York Telephone
1978	FREEDOM NATIONAL BANK OF N Y	New York Telephone
	FREEDOM NATIONAL BANK OF N Y	New York Telephone
	FREEDOM NATIONAL BANK OF N Y	New York Telephone
	FREEDOM NATIONAL BANK OF N Y	New York Telephone
	FREEDOM NATIONAL BANK OF N Y	New York Telephone
	FREEDOM NATIONAL BANK OF N Y	New York Telephone
	FREEDOM NATIONAL BANK OF N Y	New York Telephone
	FREEDOM NATIONAL BANK OF N Y	New York Telephone
	FREEDOM NATIONAL BANK OF N Y	New York Telephone
	PHILLIPS DONELAN J B	New York Telephone
	WALLACE JAMES F REV B	New York Telephone
	CONSOLIDATED TENANTS LEAGUE INC	New York Telephone
	FREEDOM NATIONAL BANK OF N Y	New York Telephone
1973	WALLACE JAMES F REV B	New York Telephone

FINDINGS

276 W 125 ST

Year	Uses	Source
1998	JOANNE S BOUTIQUE	NYNEX Telephone
1993	W 125 ST CO	NYNEX Telephone
	WINDSOR DRUGS	NYNEX Telephone
1988	W 125 ST CO	NYNEX Telephone
	WINDSOR DRUGS	NYNEX Telephone
1983	W 125 ST CO	New York Telephone
	WINDSOR DRUGS	New York Telephone
1978	W 125 ST CO	New York Telephone
	INCOME TAX PREPARATION INC	New York Telephone
	WINDSOR DRUGS	New York Telephone
	CROWNHILL JEWELERS INC	New York Telephone
1973	E ST CO	New York Telephone
	WHELAN DRUGS	New York Telephone
1968	WEST 125 TH ST CO INC	New York Telephone
1963	WHELAN DRUG CO INC	New York Telephone
1958	WHELAN DRUG STORES	New York Telephone
1956	WHELAN DRUG STORES	New York Telephone
1950	WHELAN DRUG STORES	New York Telephone
1947	ALBEE STORES INC	New York Telephone
1942	MAY S HAT SHOP	New York Telephone
1927	LONDON SHOE CO INC	New York Telephone

279 W 125 ST

Year	Uses	Source
1998	DUANE READE DRUGS	NYNEX Telephone

252A W 125 ST

Year	Uses	Source
1963	THERESA FASHIONS INC WOMN S APPRL	New York Telephone

260-62 W 125 ST

Year	Uses	Source
1998	DINING RUBI S	NYNEX Telephone
1993	DINING AT RUBI S	NYNEX Telephone

FINDINGS

W 125TH ST

251 W 125TH ST

Year	Uses	Source
2013	RODEO DRIVE REALTY	Cole Information Services
	GAMESTOP	Cole Information Services
2008	GAMES STOP INC	Cole Information Services
	BABBAGES ETC	Cole Information Services
	GAMESTOP	Cole Information Services
	DREAM SHAPE XPRESS INC	Cole Information Services
2006	Rodeo Drive Realty i f	Hill-Donnelly Information Services
	Gamestop 1 R	Hill-Donnelly Information Services
	Dream Shape Xpress Inc	Hill-Donnelly Information Services
2000	PCMKR FNGRLCKNG	Cole Information Services

252 W 125TH ST

Year	Uses	Source
2013	BALLERS USA INCORPORATED	Cole Information Services
	HIGH ROLLERS OF JEWELRY OF HARLEM IN	Cole Information Services
	EXCLUSIVE FOOTAGE	Cole Information Services
	CASH FOR GOLD & DIAMONDS	Cole Information Services
	DAVES PERFUME FASHION INCORPORATED	Cole Information Services
2008	LIDS	Cole Information Services
	MAD CLEAR VIDEOS	Cole Information Services
	BALLERS USA INC	Cole Information Services
2006	Trans On 125 Corp o	Hill-Donnelly Information Services
	Bailers USA Inc 1 R	Hill-Donnelly Information Services
	Lids 1 R	Hill-Donnelly Information Services
2000	THERESA FSHNS INC	Cole Information Services
	HARLEM LUCKY GOLD	Cole Information Services
	E SINISTER	Cole Information Services
	BALLERS USA INC	Cole Information Services

253 W 125TH ST

Year	Uses	Source
2013	APOLLO THEATRE BOX OFFICE	Cole Information Services
	LOCK & LOCKSMITH	Cole Information Services
	THE APOLLO THEATRE	Cole Information Services
	APOLLO THEATRE BOX OFFICE	Cole Information Services

FINDINGS

Year	Uses	Source
2013	LOCK & LOCKSMITH	Cole Information Services
	THE APOLLO THEATRE	Cole Information Services
2008	APOLLO THEATRE FOUNDATION INC	Cole Information Services
	APOLLO THEATRE LANDMARK	Cole Information Services
	APOLLO THEATRE FOUNDATION INC	Cole Information Services
	APOLLO THEATRE LANDMARK	Cole Information Services
2006	Snug Harbor o	Hill-Donnelly Information Services
	Apollo Theatre Foundation Inc	Hill-Donnelly Information Services
	Apollo Theatre Box Office	Hill-Donnelly Information Services
2000	APOLLO THEATRE TV	Cole Information Services
	APOLLO THTR RCRDNG	Cole Information Services
	APOLLO THTR FNDTN	Cole Information Services
	APOLLO THTR BOX	Cole Information Services
	APOLLO THTR BOX	Cole Information Services

254 W 125TH ST

Year	Uses	Source
2013	UNITED JEWELRY INCORPORATED	Cole Information Services
	LA SCALA	Cole Information Services
2008	OURPHA SNEAKERS INC	Cole Information Services
	MY FAV WIRELESS	Cole Information Services
	DIAMOND DISTRICT OF HARLEM LLC	Cole Information Services
	UNITED JEWELRY INC	Cole Information Services
2006	Zuzu Corp 2 R	Hill-Donnelly Information Services
	United Jewelry Inc i R	Hill-Donnelly Information Services
	Denim Source i R	Hill-Donnelly Information Services
2000	UNITED JEWELRY NY	Cole Information Services
	UNITED JEWELRY INC	Cole Information Services
	HIGH VLTG CLTHNG	Cole Information Services
	GAMES & FUNS	Cole Information Services
	ELECTRONIC VAL WLD	Cole Information Services
	DIOUM ABDOU	Cole Information Services

255 W 125TH ST

Year	Uses	Source
2008	NEW YORK CITY HOUSING AUTH	Cole Information Services

FINDINGS

256 W 125TH ST

Year	Uses	Source
2006	Harlem Nyc 2 R	Hill-Donnelly Information Services

260 W 125TH ST

Year	Uses	Source
2013	LA LINGUERE	Cole Information Services
	BLACK MENS JEWELERS	Cole Information Services
	SCOTTS COMMUNICATIONS	Cole Information Services
	ISLER BED & BATH	Cole Information Services
2006	Young Damell	Hill-Donnelly Information Services
	Scotts Communications	Hill-Donnelly Information Services
	K I Video & Accessories I s	Hill-Donnelly Information Services
	Born To Party 1n	Hill-Donnelly Information Services
	African Hair Braiding By	Hill-Donnelly Information Services
	24 Hour7 Day Emerg Locksmith	Hill-Donnelly Information Services
	125 Flower Shop in	Hill-Donnelly Information Services
2000	WISDOM TEMPLE	Cole Information Services
	WEE PALS	Cole Information Services
	TOUBA MADIANA	Cole Information Services
	TOUBA JEWELRY	Cole Information Services
	THE STONE SHOP	Cole Information Services
	STIX FUR INC	Cole Information Services
	SCOTTS CMMNCTNS	Cole Information Services
	SADE AFRCN SKIN	Cole Information Services
	R & B JEWELRY OUTLT	Cole Information Services
	125TH STREET MART	Cole Information Services
	1 2 5 FLOWER SHOP	Cole Information Services
	NIC MAC SHOPPE THE	Cole Information Services
	MORRIS JMCN RSTRNT	Cole Information Services
	ALHAMBRA & GRND INC	Cole Information Services
	BLACK MENS JWLRS	Cole Information Services
	CNSCS BROS CLTHNG	Cole Information Services
	62 DINING AT RUBIS	Cole Information Services
	DJEMA IMPORTS	Cole Information Services
	GAME EXCHANGE	Cole Information Services
	HUTTOS PLACE	Cole Information Services
	KARATE STATION THE	Cole Information Services
	LA LINGUERE	Cole Information Services
	LITTLE AFRICA	Cole Information Services

Year	Uses	Source
2000	MART 125	Cole Information Services
	BUILDING	Cole Information Services
	AFRICAN HR BRDNG	Cole Information Services

264 W 125TH ST

Year	Uses	Source
2013	E & S AFFILIATES INC	Cole Information Services
2006	Lazarus Dept Store	Hill-Donnelly Information Services
2000	E & S AFFLTS INC	Cole Information Services
	LAZARUS DEPT STORE	Cole Information Services

268 W 125TH ST

Year	Uses	Source
2013	FOOT LOCKER	Cole Information Services
2008	FOOT LOCKER	Cole Information Services
2006	Foot Locker	Hill-Donnelly Information Services
2000	STEP UP	Cole Information Services
	APOLLO	Cole Information Services
	KINNEY SHOES	Cole Information Services
	BEEPER EXPLSN INC	Cole Information Services

271 W 125TH ST

Year	Uses	Source
2013	APS	Cole Information Services
	UNITED 125 ST MANGMNT LLC	Cole Information Services
	LEE HAWTHORNE INCORPORATED	Cole Information Services
	21ST THE CENTURY FOUNDATION	Cole Information Services
	N Y QUADEL CONSULTING	Cole Information Services
2008	UNITED 125	Cole Information Services
	GOVERNMENT OF SENEGAL	Cole Information Services
	AFRAM ASSOCS INC	Cole Information Services
	125TH STREET DISTRICT MGMT ASSN INC	Cole Information Services
	GOODRICH JOHNSON BROKERAGE INC	Cole Information Services
	WEST HARLEM ENVIRONMENTAL ACTION INC	Cole Information Services
	APPLENORTH REALTY OF HARLEM	Cole Information Services
	21ST THE CENTURY FOUNDATION	Cole Information Services
	APOLLO PHYSICAL THERAPY & PHYSICAL T	Cole Information Services

FINDINGS

Year	Uses	Source
2008	WE ACT INC	Cole Information Services
	BERKSHIRE FARM CENTER & SERVICES FO	Cole Information Services
	THE TWENTY FIRST CENTURY FOUNDATION	Cole Information Services
	MADISON BISHOP BUILDING	Cole Information Services
	ROBERTA WASHINGTON ARCHITECTS PC	Cole Information Services
	PAIN MEDICINE & REHAB ASSOCS	Cole Information Services
	HARLEM AGENCIES FOR NEIGHBORHOOD DEV	Cole Information Services
2006	Number 214 125th St Business Improvement	Hill-Donnelly Information Services
	Multi Unit Address	Hill-Donnelly Information Services
	Afram Associates Inc is	Hill-Donnelly Information Services
	American Cancer Society	Hill-Donnelly Information Services
	Number 211 Apollo Physical Therapy	Hill-Donnelly Information Services
	Number 401 Applenorth Realty Of Harlem	Hill-Donnelly Information Services
	Consulate General Of Senegal	Hill-Donnelly Information Services
	Number 208 Goodrich Johnson Brokerage Inc	Hill-Donnelly Information Services
	Number 215 Harlem Directors Group	Hill-Donnelly Information Services
	Lynch Kristian	Hill-Donnelly Information Services
	Lynch Kristian	Hill-Donnelly Information Services
	Matthew Adams Properties Inc	Hill-Donnelly Information Services
	N Y quadel Consulting P	Hill-Donnelly Information Services
	Swaringer H M io	Hill-Donnelly Information Services
	Swaringer H M Rev	Hill-Donnelly Information Services
	h Swannger H M Rev A	Hill-Donnelly Information Services
	Twenty First Century Fndtn	Hill-Donnelly Information Services
	Number 402 Washington Roberta	Hill-Donnelly Information Services
	Number 308 West Harlem Environmental Actn	Hill-Donnelly Information Services
	Williams Karen 0 os	Hill-Donnelly Information Services
2000	REV H M SWARINGER	Cole Information Services
	A P S	Cole Information Services
	AFRAIN ASSOC INC	Cole Information Services
	AMRCN CANCER SCTY	Cole Information Services
	APARTMENT RNT SVC	Cole Information Services
	BRIDGE THE GAP INC	Cole Information Services
	CANCER-AMER CNCR	Cole Information Services

FINDINGS

Year	Uses	Source
2000	DANIELS FLYD PE	Cole Information Services
	EASTMAN P G ATTY	Cole Information Services
	FREEMAN KAREN	Cole Information Services
	FRONT MKTG & PRRNTNS	Cole Information Services
	GDRCH-JHNSN INC	Cole Information Services
	GOODRICH T E INS	Cole Information Services
	HARLEM AGNCS INC	Cole Information Services
	HARLEM DRCTRS GRP	Cole Information Services
	HARLEM LAND CO	Cole Information Services
	HARLEM PARENTS UN	Cole Information Services
	HARLEM TNNTS CNCL	Cole Information Services
	HAWTHORNE LEE INC	Cole Information Services
	INDPNDNT UN BLDG 1	Cole Information Services
	JAMES C WTSN AGCY	Cole Information Services
	JONNIE N Y	Cole Information Services
	LEE HAWTHORNE INC	Cole Information Services
	MIL-GAR HOME CR	Cole Information Services
	NTNL WOMENS PLTCL	Cole Information Services
	NY CITY ENVIRON	Cole Information Services
	125 ST BUS IMPRVMT	Cole Information Services
	PREFCO CORP	Cole Information Services
	RICKS EMILY RL EST	Cole Information Services
	THE NEW BRKRG & DEV	Cole Information Services
	UNITED HOUSE PRAY	Cole Information Services
	UNITY MUTL LF INS	Cole Information Services
	WA ROBERTA ARCHT	Cole Information Services
	WELFARE FND UN EMP	Cole Information Services
	W HRLM ENVIRON INC	Cole Information Services
	WILLIAMS KAREN	Cole Information Services

272 W 125TH ST

Year	Uses	Source
2008	UPTOWN JEANS CO	Cole Information Services
2006	Uptown Jeans 2 R	Hill-Donnelly Information Services
	Cellcom o	Hill-Donnelly Information Services
	Option Shops	Hill-Donnelly Information Services
2000	UPTOWN JEANS	Cole Information Services
	THE BPR CELL CLUB	Cole Information Services

FINDINGS

273 W 125TH ST

Year	Uses	Source
2013	BLIMPIE SUB SANDWICHES	Cole Information Services
2008	SURINDER RESTAURANT INC	Cole Information Services
2006	Blimpie Subs & Salads 1 R	Hill-Donnelly Information Services
2000	BLIMPIE	Cole Information Services

274 W 125TH ST

Year	Uses	Source
2013	ALWAYS READY & RELIABLE INC	Cole Information Services
	ALL EYES ON US INC	Cole Information Services
2008	125 ST RECORD SHACK INC	Cole Information Services
	SHANGE SIKHULU	Cole Information Services
2006	Amandla US Tour Committee	Hill-Donnelly Information Services
	125 St Record Shack Inc	Hill-Donnelly Information Services
2000	AMANDLA U TOUR COM	Cole Information Services
	125 ST REC SHACK	Cole Information Services

275 W 125TH ST

Year	Uses	Source
2008	ALL EYES ON US INC	Cole Information Services
2006	All Eyes On US Inc is	Hill-Donnelly Information Services
2000	SOWAWA	Cole Information Services
	JEWELS UNISEX	Cole Information Services

276 W 125TH ST

Year	Uses	Source
2013	LEES BOUTIQUE	Cole Information Services
2008	JOANNS BOUTIQUE INC	Cole Information Services
2006	Joannes Boutique I	Hill-Donnelly Information Services
2000	JOANNES BOUTIQUE	Cole Information Services

279 W 125TH ST

Year	Uses	Source
2013	DUANE READE DRUGS	Cole Information Services
2008	DUANE READE	Cole Information Services
2006	Duane Reade	Hill-Donnelly Information Services
2000	DUANE RD DRGS STRS	Cole Information Services

FINDINGS

W 126

271 W 126

Year	Uses	Source
1983	Brantley S	New York Telephone

W 126 ST

225 W 126 ST

Year	Uses	Source
1958	SAUNDERS RALPH	New York Telephone
1927	BAKER JULIA MRS R	New York Telephone

227 W 126 ST

Year	Uses	Source
1931	MCDONALL J H	Manhattan and Bronx Directory Publishing Company Residential Directory

228 W 126 ST

Year	Uses	Source
1968	ASKEY DARRELL J	New York Telephone

229 W 126 ST

Year	Uses	Source
1958	FIELDS EDITH MRS	New York Telephone
	PEELE BLANCHE MRS	New York Telephone
1956	HARRIS ALMA L MRS	New York Telephone
	JONES ELEANOR R MRS	New York Telephone
	NEW LOUISE C MRS	New York Telephone
	SMITH SAML A	New York Telephone
	FIELDS EDITH MRS	New York Telephone
1950	INTERDENOMINATIONAL CHURCH	New York Telephone
	GLENN ROBT L REV	New York Telephone

231 W 126 ST

Year	Uses	Source
1978	COLE ANGELA	New York Telephone
1968	DURANT JAS MRS	New York Telephone
1956	BADGER HEMAN	New York Telephone
	RICHARDSON EARL D	New York Telephone
1927	RATTIGAN J R	New York Telephone

FINDINGS

235 W 126 ST

Year	Uses	Source
1950	RILEY WM	New York Telephone
	PERKINS WINDOW CLEASING CO C	New York Telephone
1947	RILEY WM	New York Telephone
1938	DUMEUR MARIE MRS	New York Telephone
	ELLIOTT SAM	New York Telephone
1931	JONES DEWEY ROBT	Manhattan and Bronx Directory Publishing Company Residential Directory
1927	GOINS CORA MRS R	New York Telephone

236 W 126 ST

Year	Uses	Source
1978	HOP AIR FREIGHT FORWDR INC	New York Telephone

237 W 126 ST

Year	Uses	Source
1958	TUNSTALL DOROTHY	New York Telephone
	SCOTT RESIDENCE CLUB	New York Telephone
1956	TUNSTALL DOROTHY	New York Telephone
	SCOTT RESIDENCE CLUB	New York Telephone
	CUFF R E	New York Telephone
	ABNEY LOUIS	New York Telephone
1950	CROMWELL WM B SPRAYR	New York Telephone
1938	PERRY W J	New York Telephone
1931	HOLLAND ELEANOR	Manhattan and Bronx Directory Publishing Company Residential Directory
	NEDD ABR	Manhattan and Bronx Directory Publishing Company Residential Directory

239 W 126 ST

Year	Uses	Source
1958	POLLACK RESIDENCE CLUB	New York Telephone
1956	POLLACK DAVID B	New York Telephone
1927	HERON JOHN R	New York Telephone

241 W 126 ST

Year	Uses	Source
1958	ALI INTAJ	New York Telephone
1956	CABEY RUBY MRS	New York Telephone
	BOND LEWIS A	New York Telephone
	ALI INTAJ	New York Telephone

FINDINGS

Year	Uses	Source
1950	LADY EPSRE HAIR PRODS	New York Telephone
1927	KLEINOW KLUB	New York Telephone

243 W 126 ST

Year	Uses	Source
1958	WOMACK ELRIDGE A	New York Telephone
1956	WOMACK ELRIDGE A	New York Telephone
1950	WOMACK ELRIDGE A	New York Telephone
1938	WOMACK CHAS	New York Telephone
1927	ELLIS HAROLD J R	New York Telephone

245 W 126 ST

Year	Uses	Source
1958	CARRINGTON THERESIA MRS	New York Telephone
	CARRINGTON HUGH N	New York Telephone
	SMITH WM J	New York Telephone
1956	SMITH WM J	New York Telephone
1950	MAPP AMANDA MRS	New York Telephone
1947	MAPP AMANDA MRS	New York Telephone
1938	MAPP AMANDA MRS	New York Telephone
1927	MAPP AMANDA MRS R	New York Telephone

247 W 126 ST

Year	Uses	Source
1958	JOHNSON MARION MRS	New York Telephone
	KARR WM	New York Telephone
	MORRIS FLORENCE MRS	New York Telephone
	WILLIAMS GEO	New York Telephone
	KILGORE ODESA MRS	New York Telephone
1956	CRUTCHER BETTY MRS	New York Telephone
	JOHNSON MARION MRS	New York Telephone
	MCCULLOUGH ELOISE	New York Telephone
	MORRIS FLORENCE MRS	New York Telephone
1950	MORRIS FORENCE MRS	New York Telephone
1947	LEE ROLSTON MRS	New York Telephone
1942	WILLIAMS L MRS	New York Telephone
1938	WILLIAMS L MRS	New York Telephone
1927	WILLIAMS L MRS R	New York Telephone

FINDINGS

249 W 126 ST

Year	Uses	Source
1958	MILES MARIE MRS	New York Telephone
	LYNCH BEATRICE MRS	New York Telephone
1956	MILES MARIE MRS	New York Telephone
	LYNCH BEATRICE MRS	New York Telephone
	HENDERSON MARY T MRS	New York Telephone
	HENDERSON R J	New York Telephone
1950	VAN DYKE WM MRS	New York Telephone
1947	VAN DYKE WM MRS	New York Telephone
	MALLOON ABRAHAM	New York Telephone
1927	SCHNABEL OSCAR R	New York Telephone
	KRAMER EVELYN MISS R	New York Telephone
	CLARK M MISS R	New York Telephone

250 W 126 ST

Year	Uses	Source
1931	SMOTHERS H J	Manhattan and Bronx Directory Publishing Company Residential Directory

251 W 126 ST

Year	Uses	Source
1958	DILLARD OLA MRS	New York Telephone
	GANT LULA MRS	New York Telephone
	LAND ELIZ	New York Telephone
	ROGERS HUBERT T	New York Telephone
	SEABROOK ESTELLA MRS	New York Telephone
1956	ROGERS HUBERT T	New York Telephone
	ADAMS THOS O	New York Telephone
	LAND ELIZ	New York Telephone
1950	ADAMS THOS O	New York Telephone
	LAND ANDREW	New York Telephone
	REYNOLDS W E JR	New York Telephone
1927	BRETHERTON GEO C DR VET SURGEON	New York Telephone

253 W 126 ST

Year	Uses	Source
1958	WALDO RUBY MRS	New York Telephone
	WALDO LUCILLE	New York Telephone
	TORAN ALICE MRS LPN	New York Telephone

FINDINGS

Year	Uses	Source
1956	WHITE ARTHUR	New York Telephone
	TORAN ALICE MRS LPN	New York Telephone
1931	TAYLOR EMMA	Manhattan and Bronx Directory Publishing Company Residential Directory
	TAYLOR CHAS	Manhattan and Bronx Directory Publishing Company Residential Directory
1927	CREIGHTON G W MRS R	New York Telephone
	COOMBS JOHN CONTRACTR	New York Telephone

254 W 126 ST

Year	Uses	Source
1963	HORN J FURNITURE CO	New York Telephone

255 W 126 ST

Year	Uses	Source
1958	WARLEY CHAS MRS	New York Telephone
	WALCH RUBY	New York Telephone
	NATL AUXILIARY ROD & GUN CLUB	New York Telephone
	MANNING MAUDE	New York Telephone
	LEWIS FITZ HOWARD	New York Telephone
	BRANDON ANNIE MRS	New York Telephone
	ANDERSON LOTTIE MRS	New York Telephone
1956	WARLEY CHAS MRS	New York Telephone
	MANNING MAUDE	New York Telephone
	LINDSAY PARTHENIA	New York Telephone
	JACKSON CORNELIA MRS	New York Telephone
	HARRIS MARY MRS	New York Telephone
	DE THOMAS BERTHA MRS	New York Telephone
	BRANDON ANNIE MRS	New York Telephone
	ANDERSON LOTTIE MRS	New York Telephone
1950	JACKSON CORNELIA MRS	New York Telephone
	DE THOMAS BERTHA MRS	New York Telephone
	BRANDON ANNIE MRS	New York Telephone
	ANDERSON LOTTIE MRS	New York Telephone
1947	DE THOMAS BERTHA MRS	New York Telephone
1931	TWISDALE EDW	Manhattan and Bronx Directory Publishing Company Residential Directory
1927	MURPHY J A MRS R	New York Telephone
	KEENE A MRS R	New York Telephone
	FARMER PAUL R	New York Telephone

FINDINGS

257 W 126 ST

Year	Uses	Source
1968	NORMAN ESTHER R MRS	New York Telephone
1963	NORMAN ESTHER R MRS	New York Telephone
1958	FULLER JAS D	New York Telephone
	NORMAN JOHN H	New York Telephone
	RADCLIFF PERCY J	New York Telephone
	STUART MARY	New York Telephone
	WILLIAMS JERRY	New York Telephone
	FAUNTLEROY FREDK	New York Telephone
1956	FAUNTLEROY FREDK	New York Telephone
	FULLER JAS D	New York Telephone
	NORMAN JOHN H	New York Telephone
	RADCLIFF PERCY J	New York Telephone
	WILLIAMS JERRY	New York Telephone
1950	FAUN ITEROY FREDK	New York Telephone
	FULLER J H	New York Telephone
	RADUIFF PERCY J	New York Telephone
1947	FAUNTLEROY FREDK	New York Telephone
	FULLER J H	New York Telephone
	RADCLIFF PERCY J	New York Telephone
1931	JOHNSON ABR L	Manhattan and Bronx Directory Publishing Company Residential Directory
1927	HACKMAN MARGARET MRS R	New York Telephone
	MILLIGAN CHAS C DR DNTST	New York Telephone
	STARR CATHERINE C MISS R	New York Telephone

259 W 126 ST

Year	Uses	Source
1998	TRINITY AME CHURCH INC	NYNEX Telephone
1993	TRINITY A M E CHURCH INC	NYNEX Telephone
1988	TRINITY A M E CHURCH INC	NYNEX Telephone
1983	TRINITY A M E CHURCH INC	New York Telephone
1978	TRINITY A M E CHURCH INC	New York Telephone
1973	TRINITY A M E CHURCH	New York Telephone
1968	BARNES BORAH	New York Telephone
	BARNES EUQENLA	New York Telephone
	TRINITY A M E CHURCH	New York Telephone
1963	BARNES BORAH	New York Telephone
	BARNES EUGENIA	New York Telephone

Year	Uses	Source
1963	BARNES EUGENLA	New York Telephone
	TRINITY A M E CHURCH	New York Telephone
1958	BARNES BORAH	New York Telephone
	BARNES JEAN	New York Telephone
	TRINITY A M E CHURCH	New York Telephone
1956	LEWIS JAS	New York Telephone
	TRINITY A M E CHURCH	New York Telephone
1950	TRINITY A M E CHURCH	New York Telephone
1942	ROLFE & RICKETTS CARPNTRS	New York Telephone
1938	ROLFE & RICKETTS CARPNTRS	New York Telephone
1927	DELLA SANTINA P CABNT MKR	New York Telephone
	SANTINA P D CABNT MKR	New York Telephone
	SANTINA & PALADIN CABINET MKRS	New York Telephone

261 W 126 ST

Year	Uses	Source
1983	COLEMAN ROBERT	New York Telephone
1978	CITIZENS ACTION PROGRAM FOR A SAFER HARLEM	New York Telephone
	COLEMAN ROBERT	New York Telephone
1973	MILLER SOPHIA	New York Telephone
1958	HALL JAS R	New York Telephone
1956	TEASLEY ELIZ MRS	New York Telephone
	TEASLEY WILLIE	New York Telephone
1950	VOUDVILL INN	New York Telephone
	BAILEY BILL BEV	New York Telephone
1947	VOUDVILL INN	New York Telephone
1927	BLUM PAUL C ROOFER	New York Telephone
	FARRINGTON WALTER TILG CO	New York Telephone
	HALLORAN J J PLUMBER	New York Telephone
	SIEGEL S INC AWNG SHDS	New York Telephone
	SIEGEL S INC WINDOW GLASS	New York Telephone
	TUCKER M N JR ERPNTR	New York Telephone

262 W 126 ST

Year	Uses	Source
1931	WILLIAMS FANNIE B	Manhattan and Bronx Directory Publishing Company Residential Directory
	WEST PERCY	Manhattan and Bronx Directory Publishing Company Residential Directory

Year	Uses	Source
1931	STARKS IZORA	Manhattan and Bronx Directory Publishing Company Residential Directory
	JACKSON SAML	Manhattan and Bronx Directory Publishing Company Residential Directory
	STARKS CALVIN	Manhattan and Bronx Directory Publishing Company Residential Directory
1927	MATTHEWS WM V R	New York Telephone
	BROWN ELENOR J MRS R	New York Telephone

263 W 126 ST

Year	Uses	Source
1968	YOUNG MAY V MRS	New York Telephone
1963	YOUNG MAY V MRS	New York Telephone
1958	YOUNG MAY V MRS	New York Telephone
	FACTORY	New York Telephone
1956	YOUNG MAY V MRS	New York Telephone
1950	YOUNG MAY V MRS	New York Telephone
	SIEGEL S INC AWNG SHDS	New York Telephone
1947	SIEGEL S INC AWNG SHDS	New York Telephone
	PARAMONUT MFG CO SHOWER CURTAINS	New York Telephone
1942	SIEGEL S INC AWNG SHDS	New York Telephone
	PARAMOUNT MFG CO SHOWER CURTAINS	New York Telephone
1938	SIEGEL S INC AWNG SHDS	New York Telephone
	ODEON DISPLAY SVCE INC SIGNS	New York Telephone
	GEORGE ALFRED W SIGNS	New York Telephone
	PARAMOUNT MFG CC SHOWER CURTAINS	New York Telephone
1927	MCAULIFFE & BOOTH INC PRINTERS	New York Telephone
	HURLEY T PAINTER	New York Telephone

264 W 126 ST

Year	Uses	Source
1931	RUFFIN ANDREW	Manhattan and Bronx Directory Publishing Company Residential Directory
	ORANGE RIDHD	Manhattan and Bronx Directory Publishing Company Residential Directory
	ZIEGLER JOHN A	Manhattan and Bronx Directory Publishing Company Residential Directory
1927	MCCULLOCH B J PLUMBR	New York Telephone

FINDINGS

265 W 126 ST

Year	Uses	Source
1983	JACKSON JASPER	New York Telephone
1978	THOMAS LUCINDA	New York Telephone
	JACKSON JASPER	New York Telephone
1973	JACKSON JASPER	New York Telephone
1968	LAMBERT ETTIENE REV STDY	New York Telephone
1963	ST JAMES MISSIONARY CHURCH	New York Telephone
	ALFRED JOS REV STUDY	New York Telephone
1958	ST JAMES MISSIONARY CHURCH	New York Telephone
1956	WITHERSPOON FLORA MRS	New York Telephone
1950	MULDOON E H INC MASAS	New York Telephone
1947	MULDOON E H INC MASN	New York Telephone
	FARRAR MARY A REV	New York Telephone
1942	MULDOON E H INC MASNS	New York Telephone
1938	MULDOON E H LNC MASNS BLDRS	New York Telephone
1927	MULDOON E H MASN PLSTR	New York Telephone

266 W 126 ST

Year	Uses	Source
1927	DONNELLY NELLIE V MISS R	New York Telephone

267 W 126 ST

Year	Uses	Source
1973	BOYKIN E B	New York Telephone
	KENT FRANCES MRS	New York Telephone
	MOSS WILLIE	New York Telephone
	SPENCER CARRIE	New York Telephone
	SUPREME SIGNS	New York Telephone
1968	BOYKIN E B	New York Telephone
	BROWN LUCINDA MRS	New York Telephone
	BROWN WILLIE	New York Telephone
	BRYAN SAML	New York Telephone
	BURNS DANI	New York Telephone
	GIBBS C A BISHOP	New York Telephone
	GIBBS RUTH MRS	New York Telephone
	GRANT JULIA	New York Telephone
	JOHNSON LULA G MRS	New York Telephone
	KENT FRANCES MRS	New York Telephone
	MC CAIN WILLIE	New York Telephone

FINDINGS

Year	Uses	Source
1968	MC GOWAN EDITH MRS	New York Telephone
	MERRITT EDDIE	New York Telephone
	MERRITT SHIRLEY MRS	New York Telephone
	PATTERSON ARTHUR	New York Telephone
	SIMMONS LOUIS	New York Telephone
	SPENCER LEONARD	New York Telephone
	SUPREME SIGNS	New York Telephone
	TRIM VERNEY A	New York Telephone
1963	BAKER IRVING	New York Telephone
	BASKIN MARY	New York Telephone
	BROWN WILLIE	New York Telephone
	BROWN WILLIE	New York Telephone
	BRYAN SAML	New York Telephone
	FREELAND JOIN	New York Telephone
	GRANT JULIA	New York Telephone
	GREEN LOUISE MRS	New York Telephone
	HALL ESSIE MRS	New York Telephone
	HALL GEORGIA B	New York Telephone
	KENT FRANCES MRS	New York Telephone
	MCCAIN WILLIE	New York Telephone
	NIXON CORNELIA	New York Telephone
	A LWYR	New York Telephone
	PETERSON ROBERTA	New York Telephone
	SESSION GEO	New York Telephone
	SIMMONS LOUIS	New York Telephone
	TRIM VERNEY A	New York Telephone
1958	ALLEN DOROTHY MRS	New York Telephone
	BASKIN MARY	New York Telephone
	BROWN ANNA MRS	New York Telephone
	BRYAN SAML	New York Telephone
	DUBOSE RENA	New York Telephone
	FREELAND JOHN	New York Telephone
	GREEN LOUISE MRS	New York Telephone
	HALL ESSIE MRS	New York Telephone
	HONEY HALTY	New York Telephone
	MCCAIN WLLLE	New York Telephone
	PATTERSON ARTHUR	New York Telephone
	PETERSON ROBERTA	New York Telephone

FINDINGS

Year	Uses	Source
1958	SAMUELS MATTLE L	New York Telephone
	SHELLMAN ETHEL MRS	New York Telephone
	SIMMONS LOUIS	New York Telephone
	STUBBS FRANKIE MRS	New York Telephone
	THOMPSON MARTHA MRS	New York Telephone
	TRIM VERNEY A	New York Telephone
1956	ALLEN DOROTHY MRS	New York Telephone
	BASKIN MARY	New York Telephone
	BROWN ANNA MRS	New York Telephone
	BRYAN SAML	New York Telephone
	GLADNEY BENJ	New York Telephone
	GRANT JULIA	New York Telephone
	GREEN LOUISE MRS	New York Telephone
	HALL ESSIE MRS	New York Telephone
	HONEY HALTY	New York Telephone
	KENT FRANCES MRS	New York Telephone
	LOYD SOPHIA MRS	New York Telephone
	MCCAIN WILLIE	New York Telephone
	NIXON CORNELIA	New York Telephone
	PATTERSON ARTHUR	New York Telephone
	PETERSON ROBERTA	New York Telephone
	SHELLMAN ETHEL MRS	New York Telephone
	SIMMONS LOUIS	New York Telephone
	THOMPSON MARTHA MRS	New York Telephone
	TRIM VERNEY A	New York Telephone
	WALLER DAVE	New York Telephone
1950	ANDERSON H C MRS	New York Telephone
	BAKER IRVING	New York Telephone
	BASKIN MARY	New York Telephone
	BRYAN SAML	New York Telephone
	GRANT JULIA	New York Telephone
	HALL DOROTHY A	New York Telephone
	HONEY HARTY	New York Telephone
	JOWERS OLAR MRS	New York Telephone
	JOWERS WILLIE	New York Telephone
	KENT ROBT H	New York Telephone
	LOYD SOPHIA MRS	New York Telephone
	MCCAIN WILLIE	New York Telephone

FINDINGS

Year	Uses	Source
1950	NIXON CORNELLA	New York Telephone
	SHELLMAN ETHEL MRS	New York Telephone
	SIMMONS LOUIS	New York Telephone
	STEWART GEO W	New York Telephone
	SWANS JOHN	New York Telephone
	TRIM VERNEY A	New York Telephone
1947	HALL DOROTHY A	New York Telephone
	LOYD SOPHIA MRS	New York Telephone
	NIXON CORNELIA	New York Telephone
	SHELLMAN ETHEL MRS	New York Telephone
1938	MILLS LAURA A MRS	New York Telephone
1931	BOWMAN JAS	Manhattan and Bronx Directory Publishing Company Residential Directory
	JACKSON WALTER	Manhattan and Bronx Directory Publishing Company Residential Directory
	MCKNIGHT WALTER	Manhattan and Bronx Directory Publishing Company Residential Directory
	MILLS JEREMIAH	Manhattan and Bronx Directory Publishing Company Residential Directory
	POOLE ARIE	Manhattan and Bronx Directory Publishing Company Residential Directory
	REEVES ANDREW C	Manhattan and Bronx Directory Publishing Company Residential Directory
1927	BRIGHT LUTHER R	New York Telephone
	CHARMS HARRIOT R MRS R	New York Telephone
	LANG ADOLF R	New York Telephone
	RUBY S BEAUTY PARLOR	New York Telephone

268 W 126 ST

Year	Uses	Source
1927	SMITH FRANK A R	New York Telephone

269 W 126 ST

Year	Uses	Source
1931	CARTER ROSE	Manhattan and Bronx Directory Publishing Company Residential Directory

270 W 126 ST

Year	Uses	Source
1998	THOMAS MEMORIAL WESLEYAN METHODIST CHURCH	NYNEX Telephone
1993	THOMAS MEMORIAL WESLEYAN METHODIST CHURCH	NYNEX Telephone

FINDINGS

Year	Uses	Source
1988	THOMAS MEMORIAL WESLEYAN METHODIST CHURCH	NYNEX Telephone
1983	THOMAS MEMORIAL WESLEYAN METHODIST CHURCH	New York Telephone
1978	BRUNO DAVID S REV STUDY	New York Telephone
1973	BRUNO DANID S REV STUDY	New York Telephone
1968	BRUNO DAVID S REV STUDY	New York Telephone
1963	BRUNO DAVID S REV STUDY	New York Telephone
1958	BRUNO DAVID S REV STUDY	New York Telephone
1956	BRUNO DAVID S REV STUDY	New York Telephone
1950	THORNTON JAS L LUMBR	New York Telephone
	THORNTON JAS L LUMBR	New York Telephone
1947	THORNTON JAS L LUMBR	New York Telephone
	THORNTON JAS L LUMBR	New York Telephone
1942	THORNTON JAS L LUMBR	New York Telephone
	THORNTON JAS L LUMBR	New York Telephone
1938	THORNTON JAS L INC LUMBR	New York Telephone
	THORNTON JAS L INC LUMBR	New York Telephone
1927	THORNTON JAS L LUMBER	New York Telephone

271 W 126 ST

Year	Uses	Source
1988	BRANTLEY S	NYNEX Telephone
	BURRISON D	NYNEX Telephone
	RICHARDSON THOMAS	NYNEX Telephone
	WEST T J	NYNEX Telephone
1983	BRANTLEY S	New York Telephone
	RICHARDSON THOMAS	New York Telephone
1978	PINKNEY HNRY	New York Telephone
	RICHARDSON THOMAS	New York Telephone
1973	GATES RICHD	New York Telephone
	RICHARDSON THOMAS	New York Telephone
1968	BACKSTAGE LUNCHNET	New York Telephone
	GATES RICHD	New York Telephone
	GLOVER STEWART	New York Telephone
	RICHARDSON ESTELLA	New York Telephone
	RIVERS JAS	New York Telephone
1963	ALEXANDER MATTIE MRS	New York Telephone
	GATES RICHD	New York Telephone
	GLOVER STEWART	New York Telephone

FINDINGS

Year	Uses	Source
1963	RICHARDSON THOS	New York Telephone
	RIVERS JAS	New York Telephone
1958	RICHARDSON THOS	New York Telephone
	ALEXANDER MATTLE	New York Telephone
	BEBROUDT REGLNA O MRS	New York Telephone
	CAMPBELL EMILY S MRS	New York Telephone
	GATES RICHD	New York Telephone
1956	ALEXANDER MATTIE	New York Telephone
	ATOMIC MUSIC CO	New York Telephone
	BEBROUDT REGINA O MRS	New York Telephone
	CAMPBELL EMILY S MRS	New York Telephone
	GATES RICHD	New York Telephone
	GLOBAL REALTY CO	New York Telephone
	RICHARDSON THOS	New York Telephone
1950	ALEXANDER MATTIE	New York Telephone
	ATOMIC MUSIC GO	New York Telephone
	BEAUCHAMP BYRON C	New York Telephone
	FERGUSON RABT L WINES LIQRS	New York Telephone
	GATES RICHD	New York Telephone
	HODGE & VANN RL EST BRKRS	New York Telephone
	PINKNEY CARRIE MRS	New York Telephone
1947	ALEXANDER MATTIE	New York Telephone
	BEAUCHAMP BYRON C	New York Telephone
	FERGUSON ROBT L WINES LIQRS	New York Telephone
	HODGE STEPHEN MUSIC CORP	New York Telephone
1942	BEAUCHAMP BYRON C	New York Telephone
	STEVES CONFETRY STORE	New York Telephone
1938	APOLLO CANDY SLIOPPE	New York Telephone
	BEAUCHAMP BYRON C	New York Telephone
	SULLIVAN M J PLMBR	New York Telephone
1931	BAUCHAMP BYRON C	Manhattan and Bronx Directory Publishing Company Residential Directory
	HANSCHILD ERNEST	Manhattan and Bronx Directory Publishing Company Residential Directory
	HESTER CHAS	Manhattan and Bronx Directory Publishing Company Residential Directory
	WALKER ISAAC	Manhattan and Bronx Directory Publishing Company Residential Directory
1927	BEAUCHAMP BYRON C R	New York Telephone
	SULLIVAN M J PLUMBER	New York Telephone

Year	Uses	Source
1927	WILSON PERRY R	New York Telephone

272 W 126 ST

Year	Uses	Source
1973	BRADDOCK HOTEL	New York Telephone
	ATKINS T V REPR	New York Telephone
1968	THOMAS FRANCIS L	New York Telephone
	PETERSON FRANK	New York Telephone
	PATTERSON OLLIE MRS	New York Telephone
	HOTEL BRADDOCK	New York Telephone
	GEORGE THEOLMON	New York Telephone
	BRADDOCK HOTEL	New York Telephone
	ATKINS TV REPR	New York Telephone
1963	WILLIAMS SAML	New York Telephone
	THOMAS FRANCIS L	New York Telephone
	HOTEL BRADDOCK	New York Telephone
	GEORGE THEOLINDA	New York Telephone
	BRADDOCK HOTEL	New York Telephone
	BOONE CLEVILLE	New York Telephone
	ATKINS TV REPR	New York Telephone
1958	THOMAS FRANCES L	New York Telephone
1956	THOMAS FRANCIS L	New York Telephone
	BRADDOCK AUTOMATIC MUSIC CORP	New York Telephone
1950	BRADDOCK AUTOMATIC MUSIC CORP	New York Telephone
1947	BRADDOCK AUTOMATIC MUSIC CORP	New York Telephone
1942	BRADDOCK AUTOMATIC MUSIC CORP	New York Telephone
1931	WHITE RALPH	Manhattan and Bronx Directory Publishing Company Residential Directory
	DONELLEN JOS	Manhattan and Bronx Directory Publishing Company Residential Directory

W 126TH

225 W 126TH

Year	Uses	Source
1927	Baker Julia Mrs r	New York Telephone
1920	Tipton Theo performer	R. L. Polk & Co.

FINDINGS

226 W 126TH

Year	Uses	Source
1920	Feld Adolph clk	R. L. Polk & Co.

227 W 126TH

Year	Uses	Source
1931	Mc Donall J H	Manhattan and Bronx Directory Publishing Company Residential Directory
1920	Sheahan Wm bartndr	R. L. Polk & Co.
	Sheahan Patk carp	R. L. Polk & Co.

228 W 126TH

Year	Uses	Source
1923	Simone Meyer Button Co Inc N Y Martin A Meyer treas	R. L. Polk & Co.

230 W 126TH

Year	Uses	Source
1920	Byrne Jas meats	R. L. Polk & Co.

231 W 126TH

Year	Uses	Source
1927	Rattigan J r	New York Telephone
1920	Ranson Chas actor	R. L. Polk & Co.
	Moore Wm F clk	R. L. Polk & Co.
	Ranson Chas	R. L. Polk & Co.

235 W 126TH

Year	Uses	Source
1931	Jones Dewey Robt	Manhattan and Bronx Directory Publishing Company Residential Directory
1927	Goins Cora Mrs r	New York Telephone
1920	Marshall Edw P creditmn	R. L. Polk & Co.
	Gertner Geo chauf	R. L. Polk & Co.
	Britton Mary E wid Frank	R. L. Polk & Co.
	Mitchell Asa clk	R. L. Polk & Co.
	VanSchaick Jennie wid Danl	R. L. Polk & Co.
	White Arth M lino opr	R. L. Polk & Co.
	Wood Ella wid Robin furn rooms	R. L. Polk & Co.

FINDINGS

237 W 126TH

Year	Uses	Source
1931	Holland Eleanor	Manhattan and Bronx Directory Publishing Company Residential Directory
	Nedd Abr	Manhattan and Bronx Directory Publishing Company Residential Directory
1923	Starin Products Co RTN Jose M Blanco	R. L. Polk & Co.
1920	Lawson Jno bldr	R. L. Polk & Co.
	Lyske Alex record mkr	R. L. Polk & Co.
	Hutchinson Chas J restr	R. L. Polk & Co.
	McAvoy Edw A mgr Dixie Amusement Co	R. L. Polk & Co.
	Molin Carl	R. L. Polk & Co.
	Selig Caroline wid Moses	R. L. Polk & Co.
	Selig David	R. L. Polk & Co.
	Selig Seth	R. L. Polk & Co.
	Bray Kath Waverley Petroleum Products Co h Bkn	R. L. Polk & Co.
	Bray Julian auto wkr	R. L. Polk & Co.

239 W 126TH

Year	Uses	Source
1927	Heron John r	New York Telephone
1923	Carson Grace V	R. L. Polk & Co.
1920	VonFichtner Rosa Mrs	R. L. Polk & Co.
	Weiss Abr real est	R. L. Polk & Co.
	Williams Herbert chauf	R. L. Polk & Co.
	Wong Q C Mrs	R. L. Polk & Co.
	Woug Zuond slsmn	R. L. Polk & Co.
	VonFichtner Chas elev opr	R. L. Polk & Co.
	Beecker Abr Breecker & Stern	R. L. Polk & Co.
	Clark Jas E auto wkr	R. L. Polk & Co.
	Clarkin Jas E	R. L. Polk & Co.
	Lynch Geo slsmn	R. L. Polk & Co.

241 W 126TH

Year	Uses	Source
1927	Kleinow Klub	New York Telephone
1920	OLeary Dermott J designer	R. L. Polk & Co.
	Cagney Wm H jr slsmn	R. L. Polk & Co.
	Cameron Margt wid Alex	R. L. Polk & Co.

FINDINGS

243 W 126TH

Year	Uses	Source
1927	Ellis Harold J r	New York Telephone
1920	Scanlon Mary wid Win	R. L. Polk & Co.
	Scanlan Michl D police	R. L. Polk & Co.
	Scanlon Michl lab	R. L. Polk & Co.
	Scanlon Wm Penn Mrs	R. L. Polk & Co.

245 W 126TH

Year	Uses	Source
1927	Mapp Amanda Mrs r	New York Telephone
1920	Yeo Walter H electn	R. L. Polk & Co.
	Yeo Walter H jr auto wkr	R. L. Polk & Co.

247 W 126TH

Year	Uses	Source
1927	Williams L Mrs r	New York Telephone
1920	Westerman Jas printer	R. L. Polk & Co.
	Westerman Cecil dep collr U S Cotton Futures	R. L. Polk & Co.
	Olson Oscar	R. L. Polk & Co.
	Olsen Oscar stationary eng	R. L. Polk & Co.
	Nielson Chas W mech eng	R. L. Polk & Co.
	Lang Jos heelmkr	R. L. Polk & Co.
	Fessler Rudolph drug clk	R. L. Polk & Co.
	Deom Gustav shoemkr	R. L. Polk & Co.
	Deom Geo clk	R. L. Polk & Co.
	Westerman Kath tchr P S	R. L. Polk & Co.

249 W 126TH

Year	Uses	Source
1927	Clark M Miss r	New York Telephone
	Kramer Evelyn Miss r	New York Telephone
	Schnabel Oscar r	New York Telephone
1923	International Flax Fibe Co Del	R. L. Polk & Co.
1920	Clark Mary W wid Jno F	R. L. Polk & Co.
	Clunie Evelyn L sten Am Mut Liab Ins Co h St Marks av St Albans BQ	R. L. Polk & Co.
	Cluney Thos	R. L. Polk & Co.
	Clark Frank J sten	R. L. Polk & Co.
	Bonny Margt H wid Jno B	R. L. Polk & Co.

Year	Uses	Source
1920	Bonny Fredk C	R. L. Polk & Co.
	Birney Jas condr	R. L. Polk & Co.
	Wilkins Thos mach	R. L. Polk & Co.

250 W 126TH

Year	Uses	Source
1931	Smothers H J	Manhattan and Bronx Directory Publishing Company Residential Directory

251 W 126TH

Year	Uses	Source
1927	Bretherton Geo C Dr vet surgeon	New York Telephone
1920	Anderson Robt opr	R. L. Polk & Co.
	Cunningham E M Mrs nurse	R. L. Polk & Co.
	Cunningham Jno L	R. L. Polk & Co.
	Deen Crittenden clk	R. L. Polk & Co.
	Fricker Harold J	R. L. Polk & Co.
	Weinroth Wm clk	R. L. Polk & Co.

253 W 126TH

Year	Uses	Source
1931	Taylor Chas	Manhattan and Bronx Directory Publishing Company Residential Directory
	Taylor Emma	Manhattan and Bronx Directory Publishing Company Residential Directory
1927	Creighton G W Mrs r	New York Telephone
	Coombs John contractr	New York Telephone
1923	Upper Mhtn Music Festival music	R. L. Polk & Co.
1920	Noble Danl mgr	R. L. Polk & Co.
	Kinney Elmer E clk F D	R. L. Polk & Co.
	Goodwin Lilley M nurse	R. L. Polk & Co.
	Gaffney patk J clk	R. L. Polk & Co.
	Fee Jas H insp	R. L. Polk & Co.
	Creighton Geo W firemn	R. L. Polk & Co.

255 W 126TH

Year	Uses	Source
1931	Twisdale Edw	Manhattan and Bronx Directory Publishing Company Residential Directory
1927	Murphy J A Mrs r	New York Telephone
	Keene A Mrs r	New York Telephone

FINDINGS

Year	Uses	Source
1927	Farmer Paul r	New York Telephone
1920	Keene Florence L clk Liberty Nat Bk	R. L. Polk & Co.
	Murphy Julia A typist Bd Health	R. L. Polk & Co.
	Murphy Jos carrier	R. L. Polk & Co.
	Murphy Jno F clk PO	R. L. Polk & Co.
	Muldoon Laura wid Edw pres Harlem Realty Co	R. L. Polk & Co.
	Keene Foxhall r Racquet Club	R. L. Polk & Co.
	Murphy Timothy clk Law Deat	R. L. Polk & Co.
	Keene Aug baker	R. L. Polk & Co.
	Farmer Wm B mus tchr	R. L. Polk & Co.
	Farmer Wm B mus tchr	R. L. Polk & Co.

256 W 126TH

Year	Uses	Source
1920	Steinberg Hyman Sunshine Fruit Co	R. L. Polk & Co.

257 W 126TH

Year	Uses	Source
1934	Walley Alf Frances porter	R. L. Polk & Co.
1931	Johnson Abr L	Manhattan and Bronx Directory Publishing Company Residential Directory
1927	Starr Catherine C Miss r	New York Telephone
	Residence	New York Telephone
	Milligan Chas C Dr dntst	New York Telephone
	Hackman Margaret Mrs r	New York Telephone
1920	Hackman J Wm	R. L. Polk & Co.
	Little Jas H	R. L. Polk & Co.
	Little Jos H auditot	R. L. Polk & Co.
	Little Muriel sten U S Rubber Co	R. L. Polk & Co.
	Milligan Chas C dentist	R. L. Polk & Co.
	Delaney Jno mach	R. L. Polk & Co.
	Delaney Jno nurse Bellevue Hosp	R. L. Polk & Co.
	Delaney Harry clk	R. L. Polk & Co.
	Deaceher Frank W slsmn	R. L. Polk & Co.
	Deaceher Edw clk	R. L. Polk & Co.

258 W 126TH

Year	Uses	Source
1920	Coombs Chas W Ins	R. L. Polk & Co.

Year	Uses	Source
1920	Coombs Jno W	R. L. Polk & Co.

259 W 126TH

Year	Uses	Source
1927	Santina & Paladin cabinet mkrs	New York Telephone
	Santina P D cabnt mkr	New York Telephone
	Della Santina P cabnt mkr	New York Telephone

261 W 126TH

Year	Uses	Source
1934	Blum Paul C Dorothy B roofer	R. L. Polk & Co.
	Halloran J J Inc N Herbert A Halloran pres treas Adelaide Halloran sec plmbrs	R. L. Polk & Co.
1927	Blum Paul C roofer	New York Telephone
	Farrington Walter Tilg Co	New York Telephone
	Halloran J J Plumber	New York Telephone
	Siegel S Inc awng shds	New York Telephone
	Siegel S Inc window glass	New York Telephone
	Tucker M N Jr erpntr	New York Telephone
1923	Kalkman Herman roofer	R. L. Polk & Co.
	School of Classic Dancing TN Anna McAuliffe and Edmund Makilif	R. L. Polk & Co.
	Specialists Realty Co Inc NY Jno Halloran pres Jos C Williams sec	R. L. Polk & Co.
1920	Farrington Walter Tiling Co NY Walter Farrington pres	R. L. Polk & Co.
	Kolkmann Herman roofer	R. L. Polk & Co.
	Simonsfeld Gustave J slsmn S & E Trading Co	R. L. Polk & Co.
	Simonsfeld Sol S & E Trading Co	R. L. Polk & Co.
	Williams Jas C carp	R. L. Polk & Co.

262 W 126TH

Year	Uses	Source
1931	Jackson Saml	Manhattan and Bronx Directory Publishing Company Residential Directory
	Starks Calvin	Manhattan and Bronx Directory Publishing Company Residential Directory
	Starks Izora	Manhattan and Bronx Directory Publishing Company Residential Directory
	West Percy	Manhattan and Bronx Directory Publishing Company Residential Directory

FINDINGS

Year	Uses	Source
1931	Williams Fannie B	Manhattan and Bronx Directory Publishing Company Residential Directory
1927	Brown Elenor J Mrs r	New York Telephone
	Matthews Wm V r	New York Telephone
1923	McCulloch Belmont J stemftr	R. L. Polk & Co.
1920	Cooper Cornelius	R. L. Polk & Co.
	Cooper Cyrus E adv mgr Almanac The World h Orange NJ	R. L. Polk & Co.
	Horan Annie M wid Thos	R. L. Polk & Co.
	Kahn Benj meatctr	R. L. Polk & Co.
	McKegney Geo B underkr	R. L. Polk & Co.
	Paulding Fredk civil eng	R. L. Polk & Co.
	Paulding Willett	R. L. Polk & Co.
	Paules Wm A Ideal Book Bindery h Ridgewood NJ	R. L. Polk & Co.
	Sweeney Mary wid Hy	R. L. Polk & Co.
	Sweeney Patk exporter	R. L. Polk & Co.
	Yeske Carl chef	R. L. Polk & Co.

263 W 126TH

Year	Uses	Source
1934	Odeon Display Service Inc NY Albert Kreisberg pres treas Aug Levinos sec sign pntrs	R. L. Polk & Co.
	Siegel S Inc NY Saml Siegel pres Louis Siegel treas window shades	R. L. Polk & Co.
	Goldenberg Inving J Paramount Mfg Co	R. L. Polk & Co.
	Paramount Mfg Co RTN Louis Siegel Irving J Goldenberg	R. L. Polk & Co.
1927	Hurley T painter	New York Telephone
	Mc Auliffe & Booth Inc printers	New York Telephone
1923	McAuliffe & Booth Edmund G McAuliffe Fredk Booth printers	R. L. Polk & Co.
	Booth Fredk A mgr Westinghouse Electric & Mfg Co h Freeport L I	R. L. Polk & Co.
	Booth Fredk c/o Mc Auliffe & Booth	R. L. Polk & Co.
1920	Booth Fredk v p McAuliffe & Booth	R. L. Polk & Co.
	McAuliffe Anna sec McAuliffe & Booth	R. L. Polk & Co.
	McAuliffe Edmund G pres McAuliffe & Booth	R. L. Polk & Co.
	McAuliffe E G Jr	R. L. Polk & Co.
	Makalif Edmund dancing	R. L. Polk & Co.

Year	Uses	Source
1920	McAuliffe & Booth NY Edmund G McAuliffe pres Fredk Booth v p Anna McAuliffe sec printers	R. L. Polk & Co.

264 W 126TH

Year	Uses	Source
1934	McCulloch Bertram J May plmbr	R. L. Polk & Co.
1931	Orange Ridhd	Manhattan and Bronx Directory Publishing Company Residential Directory
	Ruffin Andrew	Manhattan and Bronx Directory Publishing Company Residential Directory
	Ziegler John A	Manhattan and Bronx Directory Publishing Company Residential Directory
1927	Mc Culloch B J plumbr	New York Telephone
1923	Dolan Thos H lab C S	R. L. Polk & Co.
1920	Ziegler Jno	R. L. Polk & Co.
	Flanagan Grace M clk Am Ry Exp Co	R. L. Polk & Co.
	Cunningham Thos S	R. L. Polk & Co.
	Albino Jos clk	R. L. Polk & Co.
	Blackley G H	R. L. Polk & Co.
	Blackley Wm A pntr	R. L. Polk & Co.
	Collett Emery	R. L. Polk & Co.

265 W 126TH

Year	Uses	Source
1934	Muldoon E H Inc NY Wm Muldoon pres Fred W Muldoon sec treas masons	R. L. Polk & Co.
1927	Muldoon E H masn plstr	New York Telephone
1923	Brish Alf photo finishing	R. L. Polk & Co.
	Halperin & Barish Inc NY films	R. L. Polk & Co.
	Hurley Thos pntr decorator	R. L. Polk & Co.
1920	Flynn J & Co Jas Flynn photo	R. L. Polk & Co.
	Flynn Jas J Flynn & Co	R. L. Polk & Co.

266 W 126TH

Year	Uses	Source
1927	Donnelly Nellie V Miss r	New York Telephone
1920	Clements Richd	R. L. Polk & Co.
	Clements Geo actor	R. L. Polk & Co.
	Donnelly M E	R. L. Polk & Co.
	Ketner Wm M chauf	R. L. Polk & Co.
	Kettner Wm	R. L. Polk & Co.

FINDINGS

Year	Uses	Source
1920	Loughlin M J	R. L. Polk & Co.
	Murphy Annie J wid Richd	R. L. Polk & Co.
	Murphy Walter J chauf	R. L. Polk & Co.
	Donnelly Jno H spl police	R. L. Polk & Co.
	Burchell C Mrs	R. L. Polk & Co.

267 W 126TH

Year	Uses	Source
1934	Nixon C L emp Western Electric Co r Arlington NJ	R. L. Polk & Co.
	Nixon Bros Jas Philip and Leander trucking	R. L. Polk & Co.
	Jones Albert barber	R. L. Polk & Co.
1931	Bowman Jas	Manhattan and Bronx Directory Publishing Company Residential Directory
	Jackson Walter	Manhattan and Bronx Directory Publishing Company Residential Directory
	Mc Knight Walter	Manhattan and Bronx Directory Publishing Company Residential Directory
	Mills Jeremiah	Manhattan and Bronx Directory Publishing Company Residential Directory
	Poole Arie	Manhattan and Bronx Directory Publishing Company Residential Directory
	Reeves Andrew C	Manhattan and Bronx Directory Publishing Company Residential Directory
1927	Bright Luther r	New York Telephone
	Charms Harriot R Mrs r	New York Telephone
	Lang Adolf r	New York Telephone
	Rubys Beauty Parlor	New York Telephone
1920	Beling Chas C lime & lumber	R. L. Polk & Co.
	Walker Harry J	R. L. Polk & Co.
	Spreckels Hy dairy	R. L. Polk & Co.
	Schnierer Benj	R. L. Polk & Co.
	Schmeier Benj chauf	R. L. Polk & Co.
	Reading Hy brick layer	R. L. Polk & Co.
	Reading Anna telep opr	R. L. Polk & Co.
	Reading Anna wid Wm	R. L. Polk & Co.
	Parker LeRoy city firemn	R. L. Polk & Co.
	McCambridge Frank X chiropodist	R. L. Polk & Co.
	Lennion Margt wid Patk	R. L. Polk & Co.
	Lennion Jas slsmn	R. L. Polk & Co.
	Lennion Harry drftsmn	R. L. Polk & Co.

Year	Uses	Source
1920	Lawler Jno J	R. L. Polk & Co.
	Hannon Edw C	R. L. Polk & Co.
	Goldenv W Robt reporter	R. L. Polk & Co.
	Elias Saml printer	R. L. Polk & Co.
	Doyle Mary wid Jno	R. L. Polk & Co.

268 W 126TH

Year	Uses	Source
1927	Smith Frank A r	New York Telephone
1923	Newman Fred dairy	R. L. Polk & Co.
	Smith Frank A decorator	R. L. Polk & Co.
1920	Whiteside Francis E Rev ovangelistic campaign l C W M h White Plana NY	R. L. Polk & Co.
	Whiteside Emma wid Joseph	R. L. Polk & Co.
	Smith Frank A decorator	R. L. Polk & Co.
	McLaughlin Bridget	R. L. Polk & Co.

269 W 126TH

Year	Uses	Source
1931	Carter Rose	Manhattan and Bronx Directory Publishing Company Residential Directory
1920	Reading Hannah	R. L. Polk & Co.
	Jones Warren C elec eng	R. L. Polk & Co.

270 W 126TH

Year	Uses	Source
1934	Thornton Jas L lumber	R. L. Polk & Co.
	Schnabel Herbert lab Jas L Thoroton	R. L. Polk & Co.
	Mellon Harry lab	R. L. Polk & Co.
	Goddard Saml clk Jas L Thornton	R. L. Polk & Co.
1927	Thornton Jas L lumber	New York Telephone
1920	Thornton Jas L lumber	R. L. Polk & Co.

271 W 126TH

Year	Uses	Source
1934	Sullivan Michl J plmbr	R. L. Polk & Co.
1931	Bauchamp Byron C	Manhattan and Bronx Directory Publishing Company Residential Directory
	Hanschild Ernest	Manhattan and Bronx Directory Publishing Company Residential Directory
	Hester Chas	Manhattan and Bronx Directory Publishing Company Residential Directory

FINDINGS

Year	Uses	Source
1931	Walker Isaac	Manhattan and Bronx Directory Publishing Company Residential Directory
1927	Sullivan M J plumber	New York Telephone
	Wilson Perry r	New York Telephone
	Beauchamp Byron C r	New York Telephone
1923	Sullivan Michl J plmbr	R. L. Polk & Co.
	Braddock Jno barber	R. L. Polk & Co.
1920	Fyler Walter E Optician	R. L. Polk & Co.
	Doran Patk lab	R. L. Polk & Co.
	Huxley Jno	R. L. Polk & Co.
	Myers Jane	R. L. Polk & Co.
	Orvin Arth	R. L. Polk & Co.
	Riker Jno F carp	R. L. Polk & Co.
	Sullivan Maurice J plmbr	R. L. Polk & Co.
	Wilson Kanneth ironwkr	R. L. Polk & Co.
	Wilson Peggy	R. L. Polk & Co.
	Wilson Perry eng	R. L. Polk & Co.

272 W 126TH

Year	Uses	Source
1934	Ritz Holding Corp NY Bertram B Glibert pres treas Wm Gilbert sec	R. L. Polk & Co.
1931	White Ralph	Manhattan and Bronx Directory Publishing Company Residential Directory
	Donellen Jos	Manhattan and Bronx Directory Publishing Company Residential Directory
1923	Hotel Braddock	R. L. Polk & Co.
1920	Braddock Hotel Co NY Patk J Doonan pres Jas E Wren treas	R. L. Polk & Co.
	Wren Jas E pres Hotel Braddock Co Inc	R. L. Polk & Co.
	Wines Jas S sergt police Bd W S	R. L. Polk & Co.
	Wilson Wm B	R. L. Polk & Co.
	VonUtter Chas E	R. L. Polk & Co.
	Smith Martin E clk Dept Fin	R. L. Polk & Co.
	Riko Pelgrim	R. L. Polk & Co.
	Neenan Michl V	R. L. Polk & Co.
	McGrath Jno J	R. L. Polk & Co.
	Lindley Jno J	R. L. Polk & Co.
	Johnson Thos A clk	R. L. Polk & Co.
	Hotel Braddock Co Inc Patk T Donnan pres Jas E Wren treas	R. L. Polk & Co.

Year	Uses	Source
1920	Hotel Braddock Hotel Braddock Co props	R. L. Polk & Co.
	Helsey Howard W	R. L. Polk & Co.
	Harrison Benj C clk	R. L. Polk & Co.
	Doonan & Wren Patk J Doonan Jas E Wren hotel	R. L. Polk & Co.
	Doonan Patk J pres Braddock Hotel Co	R. L. Polk & Co.
	Delgado Jos A	R. L. Polk & Co.

289 W 126TH

Year	Uses	Source
1920	Byrne Jas J	R. L. Polk & Co.

W 126TH H DO

225 W 126TH H DO

Year	Uses	Source
1923	Bollon Frank barber	R. L. Polk & Co.

245 W 126TH H DO

Year	Uses	Source
1923	Hyeo Walter electn	R. L. Polk & Co.

250 W 126TH H DO

Year	Uses	Source
1934	Santina Peter D Angela cabtmkr	R. L. Polk & Co.

251 W 126TH H DO

Year	Uses	Source
1923	Bretherton Geo C vet surg	R. L. Polk & Co.
1920	Bretherton Geo C veterinarian	R. L. Polk & Co.

253 W 126TH H DO

Year	Uses	Source
1923	Coombs Jno contr	R. L. Polk & Co.

259 W 126TH H DO

Year	Uses	Source
1923	Skannel E contr	R. L. Polk & Co.

261 W 126TH H DO

Year	Uses	Source
1934	Tjomsland Anne phys	R. L. Polk & Co.

Year	Uses	Source
1923	Kolkmann Herman sheet metal work	R. L. Polk & Co.

264 W 126TH H DO

Year	Uses	Source
1923	Wright Kath Mrs nurse	R. L. Polk & Co.

267 W 126TH H DO

Year	Uses	Source
1923	McCambridge F X chiropractor	R. L. Polk & Co.

271 W 126TH H DO

Year	Uses	Source
1934	Philadelphia Bizo May barber	R. L. Polk & Co.
1920	Sullivan Michl J plmbr	R. L. Polk & Co.
	Filadelfia Biajo barber	R. L. Polk & Co.

W 126TH H MOUNT VARNON

259 W 126TH H MOUNT VARNON

Year	Uses	Source
1920	Skannel Elbert Steamftr	R. L. Polk & Co.

W 126TH R DO

263 W 126TH R DO

Year	Uses	Source
1934	Siegel Louis real est	R. L. Polk & Co.

W 126TH ST

237 W 126TH ST

Year	Uses	Source
1927	APARTMENTS & APARTMENT HOUSES CONTINUED	New York Telephone

259 W 126TH ST

Year	Uses	Source
2013	TRINITY AME CHURCH	Cole Information Services
2008	TRINITY AFRICAN METHODIST EPS	Cole Information Services
2006	Trinity Ame Church Inc	Hill-Donnelly Information Services

FINDINGS

261 W 126TH ST

Year	Uses	Source
2013	ADVANTAGE PLUMBING & MECHANICAL CORP	Cole Information Services

270 W 126TH ST

Year	Uses	Source
2013	WORD OF FAITH	Cole Information Services
	THOMAS MEMORIAL WESLEYAN METHODIST C	Cole Information Services
2008	THOMAS MEM WESLEYAN METHODIST CH	Cole Information Services
2006	Word Of Faith Christian Ctr	Hill-Donnelly Information Services
	Thomas Memorial Wesleyan Chr	Hill-Donnelly Information Services

271 W 126TH ST

Year	Uses	Source
2013	271 W 126 TA	Cole Information Services
2006	Culver Charles v	Hill-Donnelly Information Services
	h Stubbs Norma v	Hill-Donnelly Information Services
	h Williams S Av	Hill-Donnelly Information Services
	h Daniels Robert Av	Hill-Donnelly Information Services

W 127

255 W 127

Year	Uses	Source
1983	Coleman Kimberly	New York Telephone
	Nelson M	New York Telephone

W 127 M

255 W 127 M

Year	Uses	Source
1958	LONEY D N	New York Telephone

W 127 ST

242 W 127 ST

Year	Uses	Source
1958	MCCAINE GEROGLE L MRS	New York Telephone
1956	MCCAINE GEORGIA L MRS	New York Telephone

Year	Uses	Source
1950	MCCAINE GEORGIE L MRS	New York Telephone
1947	MCCAINE GEORGIE L MRS	New York Telephone
1942	MCCAINE GEORGIE L MRS	New York Telephone
1938	MCCAINE GEORGIE L MRS	New York Telephone
1931	SLAUGHTER HAROLD E	Manhattan and Bronx Directory Publishing Company Residential Directory
	SLAUGHTER NELLIE M	Manhattan and Bronx Directory Publishing Company Residential Directory
1927	MCCAINE GEORGIE L MRS HAIR CULTURIST	New York Telephone

244 W 127 ST

Year	Uses	Source
1958	GALE LENORA J	New York Telephone
1956	GALE LENORA J	New York Telephone
1950	GALE LENORA J	New York Telephone
1947	GALE LENORA J	New York Telephone
1938	GILBERT EDITH M MRS	New York Telephone
1931	WATSON WILLARD	Manhattan and Bronx Directory Publishing Company Residential Directory
	JOYCE TESSIE	Manhattan and Bronx Directory Publishing Company Residential Directory
	GILBERT JOHN	Manhattan and Bronx Directory Publishing Company Residential Directory

245 W 127 ST

Year	Uses	Source
1950	LEWIS FINRINA MIVS	New York Telephone
	WALKER PHYLLIS CARTIER	New York Telephone
1947	DISLER JOS	New York Telephone
1942	DISLER JOS	New York Telephone
1938	DISLER JOS	New York Telephone
1931	DISLER MATILDA	Manhattan and Bronx Directory Publishing Company Residential Directory
	WEST EDW A	Manhattan and Bronx Directory Publishing Company Residential Directory
1927	DISIER JOS R	New York Telephone

246 W 127 ST

Year	Uses	Source
1958	CORE THOS	New York Telephone
	JENIFER ADA	New York Telephone
1956	SMITHSON ETHEL MRS	New York Telephone

Year	Uses	Source
1950	LANCASTER ADDEL MRS	New York Telephone
1947	LANCASTER ADDEL MRS	New York Telephone
1931	PAXTON EJAMES	Manhattan and Bronx Directory Publishing Company Residential Directory
	CORBIN ANNA	Manhattan and Bronx Directory Publishing Company Residential Directory
	CORBIN EDWARD	Manhattan and Bronx Directory Publishing Company Residential Directory
1927	DAVIS M E MRS R	New York Telephone

247 W 127 ST

Year	Uses	Source
1938	BOYCE JOS A	New York Telephone
1931	FAUNTLEROY HARRY	Manhattan and Bronx Directory Publishing Company Residential Directory
1927	BOYCE MONTHA MRS R	New York Telephone

248 W 127 ST

Year	Uses	Source
1958	MICHAUX RUTH MRS	New York Telephone
1956	GILLARD ROSE	New York Telephone
	MICHAUX RUTH MRS	New York Telephone
1950	GILLARD ROSE	New York Telephone
1947	GILLARD ROSE	New York Telephone
1942	GILLARD ROSE	New York Telephone
1938	GILLARD ROSE	New York Telephone
1931	SINGLETON WM	Manhattan and Bronx Directory Publishing Company Residential Directory
1927	KINE JOSIE R	New York Telephone
	GOTTHOLD P MRS R	New York Telephone

249 W 127 ST

Year	Uses	Source
1950	STEVENS DAISY B MRS	New York Telephone
1931	ADKINS JENNIE B	Manhattan and Bronx Directory Publishing Company Residential Directory
	TREADWELL GRANT A	Manhattan and Bronx Directory Publishing Company Residential Directory

250 W 127 ST

Year	Uses	Source
1998	RHEEDLEN FOUNDATION INC	NYNEX Telephone
	PARENT ASSOCIATION	NYNEX Telephone

Year	Uses	Source
1998	PARENTS HELP CENTER II	NYNEX Telephone
1993	RHEEDLIN FOUNDATION INC	NYNEX Telephone
	KERRIGAN PATRICK	NYNEX Telephone
	PARENTS HELP CENTER II	NYNEX Telephone
1988	JENNINGS ANDREW	NYNEX Telephone
	PARENTS HELP CENTER II	NYNEX Telephone
1983	GILSENAN ALEX B	New York Telephone
1978	NY CITY OF	New York Telephone
1973	NY CITY OF EDUCATION COMUNITY SCHOOL BOARDS	New York Telephone
1968	NEW YORK CITY OF-EDUCATION BD OF-SCHOOLS-NO 154	New York Telephone
1958	GUTHRIE FRANK	New York Telephone
	MITCHELL EVA MRS	New York Telephone
	MITCHELL MAY E	New York Telephone
1956	DILLARD OLA MRS	New York Telephone
	GUTHRIE FRANK	New York Telephone
	MITCHELL MAY E	New York Telephone
	WHITE LUCIOUS	New York Telephone

251 W 127 ST

Year	Uses	Source
1950	ROUSE LILLIAN A	New York Telephone
1931	LOVE ALICE E	Manhattan and Bronx Directory Publishing Company Residential Directory
	FRANCIS WM	Manhattan and Bronx Directory Publishing Company Residential Directory
1927	ROUSE SAML A R	New York Telephone

252 W 127 ST

Year	Uses	Source
1958	PORTER WM	New York Telephone
	YOUNG JESSICA M	New York Telephone
1956	YOUNG JESSICA M	New York Telephone
	SMITH EVELYN MRS	New York Telephone
1950	GANT WM	New York Telephone
1947	GANT WM MRS	New York Telephone
1942	HOWARD LILLIAN	New York Telephone
	D ORSAY H MRS	New York Telephone
1938	HOWARD LILLIAN	New York Telephone
	D ORSAY H MRS	New York Telephone

FINDINGS

Year	Uses	Source
1927	HOWARD LILLIAN MISS R	New York Telephone

253 W 127 ST

Year	Uses	Source
1950	IFILL FLORENCE MRS	New York Telephone
1947	IFILL FLORENCE MRS	New York Telephone
1931	WARREN RUBY	Manhattan and Bronx Directory Publishing Company Residential Directory
1927	SULLIVAN ELIZABETH MRS R	New York Telephone

254 W 127 ST

Year	Uses	Source
1958	DABER ELLSWORTH J	New York Telephone
	BARNES ELIZ	New York Telephone
	ARMSTRONG ZEATHEA A	New York Telephone
1956	ARMSTRONG ZEATHEA E	New York Telephone
1950	ARMSTRONG ZEATHEA E	New York Telephone
1947	ARMSTRONG ZEATHEA E	New York Telephone
	BARNES ELLA	New York Telephone
1942	ARMSTRONG ZEATHEA E	New York Telephone
1938	ARMSTRONG T	New York Telephone
1931	ARMSTRONG THEOPHILUS	Manhattan and Bronx Directory Publishing Company Residential Directory

255 W 127 ST

Year	Uses	Source
1988	PARSONS HESTER	NYNEX Telephone
	PLAIR D	NYNEX Telephone
	PLOWDEN STEVIE	NYNEX Telephone
	ROBINSON JESSIE B	NYNEX Telephone
	RODRIGUEZ FRANCES	NYNEX Telephone
	SIMMONS BERNICE	NYNEX Telephone
	STOKES MARGARET MRS	NYNEX Telephone
	SYLVER MAJOR & ELZAIDA	NYNEX Telephone
	TEAGUE CATUS	NYNEX Telephone
	TISDALE PATRICK	NYNEX Telephone
	TURNER JOHN	NYNEX Telephone
	TUZO ROSWEL	NYNEX Telephone
	VAREY JOSEPH	NYNEX Telephone
	WALL JAS	NYNEX Telephone

FINDINGS

Year	Uses	Source
1988	WASHINGTON BEATRICE	NYNEX Telephone
	WILLIAMS THOS T	NYNEX Telephone
	BAILEY LILLIAN	NYNEX Telephone
	BLACK LEVY	NYNEX Telephone
	BRAXTON WALTER	NYNEX Telephone
	BRAY KERN M	NYNEX Telephone
	BRITT ETHEL	NYNEX Telephone
	BROWN CASEY	NYNEX Telephone
	BROWN DOROTHY V	NYNEX Telephone
	CHANDLER HERBERT	NYNEX Telephone
	CLARK ELLEN W	NYNEX Telephone
	COLEMAN KIMBERLY	NYNEX Telephone
	COOPER DOROTHY	NYNEX Telephone
	CUMMINGS R	NYNEX Telephone
	DILLON OCTAVIA	NYNEX Telephone
	DOUGLAS ROBERT	NYNEX Telephone
	ELLISON ANNA MRS	NYNEX Telephone
	EVANS CLARA	NYNEX Telephone
	EVANS LEE	NYNEX Telephone
	FONTANEZ MODESTO	NYNEX Telephone
	FORD CLARENCE	NYNEX Telephone
	GARVIN M MRS	NYNEX Telephone
	GRIMES RACHEL	NYNEX Telephone
	GUINYARD EMILY	NYNEX Telephone
	HAMILTON T	NYNEX Telephone
	HARDING R	NYNEX Telephone
	HODGE CORA	NYNEX Telephone
	HOLLIS MARY	NYNEX Telephone
	HOLMAN R E	NYNEX Telephone
	JACKSON GLORIA	NYNEX Telephone
	JOLLY ALICE MRS	NYNEX Telephone
	JONES E	NYNEX Telephone
	JONES IDA	NYNEX Telephone
	LANE ANNIE MRS	NYNEX Telephone
	LEE NORMAN	NYNEX Telephone
	LIGON CAROL	NYNEX Telephone
	LIGON SARAH MRS	NYNEX Telephone
	MATTHEWS SADLE	NYNEX Telephone

FINDINGS

Year	Uses	Source
1988	MOTLEY EVERZINA MRS	NYNEX Telephone
	NIEVES R	NYNEX Telephone
	NUNNALLY TIMOTHY	NYNEX Telephone
1983	JONES E	New York Telephone
	JONES I	New York Telephone
	LANE ANNIE MRS	New York Telephone
	LIGON CAROL	New York Telephone
	LIGON SARAH MRS	New York Telephone
	MOORE R	New York Telephone
	MOTLEY EVERZINA MRS	New York Telephone
	NELSON M	New York Telephone
	NOWLIN ROGER	New York Telephone
	PARHAM ANNIE M	New York Telephone
	PARSONS HESTER	New York Telephone
	QUINN DOROTHY	New York Telephone
	ROBINSON JESSIE B	New York Telephone
	RODRIGUEZ FRANCES	New York Telephone
	SIMMONS BERNICE	New York Telephone
	SIMMONS RACHEL	New York Telephone
	STANTON DAVID L	New York Telephone
	STEWART ELIZABETH	New York Telephone
	STOKES MARGARET MRS	New York Telephone
	SYLVER MAJOR & ELZAIDA	New York Telephone
	TAYLOR DOROTHY	New York Telephone
	TAYLOR E D	New York Telephone
	TISDALE PATRICK	New York Telephone
	TURNER JOHN	New York Telephone
	WALL JAS	New York Telephone
	WASHINGTON BEATRICE	New York Telephone
	WILLIAMS ROBT	New York Telephone
	WILLIAMS THOS T	New York Telephone
	WILSON ERTHA	New York Telephone
	BAILEY LILLIAN	New York Telephone
	BLACK LEVY	New York Telephone
	BRAXTON WALTER	New York Telephone
	BRAY KERN M	New York Telephone
	BRITT ETHEL	New York Telephone
	CHANDLER HERBERT	New York Telephone

FINDINGS

Year	Uses	Source
1983	CLARK ELLEN W	New York Telephone
	CLARK NOREEN MRS	New York Telephone
	COLEMAN KIMBERLY	New York Telephone
	COOPER DOROTHY	New York Telephone
	CRAWFORD J	New York Telephone
	CROSSLAND RUBY	New York Telephone
	DAZONG H	New York Telephone
	DILLON OCTAVIA	New York Telephone
	EDWARDS ERNEST	New York Telephone
	ELLISON ANNA MRS	New York Telephone
	EVANS CLARA	New York Telephone
	EVANS LEE	New York Telephone
	FOUNTAIN THEO	New York Telephone
	GREEN ILA M	New York Telephone
	GRIMES RACHEL	New York Telephone
	HARDING R	New York Telephone
	HAYES NANCY	New York Telephone
	HODGE CORA	New York Telephone
	HOLMAN R E	New York Telephone
	JACKSON GLORIA	New York Telephone
	JOLLY ALICE MRS	New York Telephone
1978	ASKEW CAROLYN	New York Telephone
	BAILEY LILLIAN	New York Telephone
	BLACK LEVY	New York Telephone
	BRAXTON WALTER	New York Telephone
	BRAY KERN M	New York Telephone
	BRITT ETHEL	New York Telephone
	BROOME SHIRLEY J	New York Telephone
	CHANDLER HERBERT	New York Telephone
	CLARK ELLEN W	New York Telephone
	CLARK NOREEN MRS	New York Telephone
	COLEMAN JAS	New York Telephone
	CROSSLAND RUBY	New York Telephone
	DILLON OCTAVIA	New York Telephone
	EDWARDS E	New York Telephone
	ELLISON ANNA MRS	New York Telephone
	EVANS CLARA	New York Telephone
	EVANS LEE	New York Telephone

FINDINGS

Year	Uses	Source
1978	GORDON FRANKLIN	New York Telephone
	GRAY JAS S	New York Telephone
	GREEN ILA M	New York Telephone
	GRIMES RACHEL	New York Telephone
	GULLETTE RONALD & CATHELEEN	New York Telephone
	HAYES NANCY L W 12	New York Telephone
	HOLMAN R E	New York Telephone
	JACKSON GLORIA	New York Telephone
	JOHNSON E MRS	New York Telephone
	JOLLY ALICE MRS	New York Telephone
	JONES I	New York Telephone
	KELLY EULA M MRS	New York Telephone
	LANE ANNIE MRS	New York Telephone
	LIGON CAROL	New York Telephone
	LIGON SARAH MRS	New York Telephone
	LITTLE SHIRLEY	New York Telephone
	MEYERS ALFRED	New York Telephone
	MILLER EVELYN	New York Telephone
	MOORE RAFF	New York Telephone
	MOTLEY EVERZINA MRS	New York Telephone
	OWENS HUBERT	New York Telephone
	PARHAM ANNIE M	New York Telephone
	PRINCE GEO	New York Telephone
	ROBINSON JESSIE B	New York Telephone
	ROBINSON RAYMOND G	New York Telephone
	RODRIGUEZ FRANCES	New York Telephone
	ROSS MARY E	New York Telephone
	SIMMONS BERNICE	New York Telephone
	SIMMONS R	New York Telephone
	SMALLWOOD LEE	New York Telephone
	STANTON DAVID L	New York Telephone
	STOKES MARGARET MRS	New York Telephone
	SYLVER MAJOR & ELZAIDA	New York Telephone
	TAYLOR DOROTHY	New York Telephone
	TAYLOR NANCY	New York Telephone
	TISDALE PATRICK	New York Telephone
	TURNER JOHN	New York Telephone
	WALL JAS	New York Telephone

FINDINGS

Year	Uses	Source
1978	WASHINGTON BEATRICE	New York Telephone
	WILLIAMS GLORIA	New York Telephone
	WILLIAMS ROBT	New York Telephone
	WILLIAMS THOS T	New York Telephone
	WORKS GEORGIA	New York Telephone
1973	BAILEY LILLIAN	New York Telephone
	BLACK LEVY	New York Telephone
	BRAXTON WALTER	New York Telephone
	BRITT ETHEL	New York Telephone
	CALLENDER EMILINE G	New York Telephone
	CLARK ELLEN W	New York Telephone
	CLARK NOREEN MRS	New York Telephone
	COLEMAN JAS	New York Telephone
	COLLINS LILLIAN	New York Telephone
	CROSSLAND RUBY	New York Telephone
	DICKERSON ELEANOR	New York Telephone
	DILLARD JACK	New York Telephone
	DUBOSE ROY	New York Telephone
	EDWARDS ELENORA F	New York Telephone
	EDWARDS ERNEST	New York Telephone
	ELLISON ANNA MRS	New York Telephone
	EVANS CLARA	New York Telephone
	EVANS LEE	New York Telephone
	FENTON BARBARA A	New York Telephone
	GARY E	New York Telephone
	GILLIAM IRIS	New York Telephone
	GORDON FRANKLIN	New York Telephone
	GRAY JAS S	New York Telephone
	GREEN ILA M	New York Telephone
	GRIMES RACHEL	New York Telephone
	GROVES MARY	New York Telephone
	HAULCOMBE MYRTICE MRS	New York Telephone
	HAYES NANCY L	New York Telephone
	JACKSON GLORIA	New York Telephone
	JOHNSON ELIZABETH MRS	New York Telephone
	JOHNSON FRANCES	New York Telephone
	JOLLY ALICE MRS	New York Telephone
	KELLY EULA M MRS	New York Telephone

FINDINGS

Year	Uses	Source
1973	LANE ANNIE MRS	New York Telephone
	LEWIS LAWRENICE	New York Telephone
	LIGON CAROL	New York Telephone
	MEYERS ALFRED	New York Telephone
	MILLER CHAS	New York Telephone
	MOTLEY EIERLNA MRS	New York Telephone
	ODEM JOS	New York Telephone
	OSBORN CAROL W MIS	New York Telephone
	PARHAM ANME M	New York Telephone
	PARKER MARTHA MRS	New York Telephone
	PORTER WM	New York Telephone
	PRINCE GEO	New York Telephone
	RIVERS DAVID	New York Telephone
	ROBINSON JESSIE B	New York Telephone
	RODRIGUEZ FRANCES	New York Telephone
	ROSS MARY E	New York Telephone
	SIMMONS RACHEL MRS	New York Telephone
	SIMMONS SUSANNA	New York Telephone
	SIMMONS RACHEL MRS	New York Telephone
	SIMMONS SUSANNA	New York Telephone
	SPRINGER HERBERT	New York Telephone
	STOKES MARGARET MRS	New York Telephone
	TAYLOR JOS	New York Telephone
	TISDALE PATRICK	New York Telephone
	TURNER JOHN	New York Telephone
	WAINWRIGHT RUTH	New York Telephone
	WALL JAS	New York Telephone
	WASHINGTON LINDA	New York Telephone
	WATKINS JOSEPHIE	New York Telephone
	WILLIAMS GLORIA	New York Telephone
	WILLIAMS RL	New York Telephone
	WILLIAMS ROBT	New York Telephone
	WILLIAMS THOS T	New York Telephone
	WILSON ERTHA MRS	New York Telephone
	WORKS GEORGIA	New York Telephone
1968	LIGON SARAH MRS	New York Telephone
	MITCHELL FREDDIE MAE	New York Telephone
	MONK ANNIE E MRS	New York Telephone

FINDINGS

Year	Uses	Source
1968	MONK KADE	New York Telephone
	OLIVARES JULIO	New York Telephone
	OSBORN CARE W MRS	New York Telephone
	PARHAM ANNIE M	New York Telephone
	PARKER MARTHA MRS	New York Telephone
	POITIER OLIVIA G MRS	New York Telephone
	PORTER W WVM	New York Telephone
	RICHARDSON FREDK L	New York Telephone
	RIVERS DAVID	New York Telephone
	ROSS MARY E	New York Telephone
	SHARK ESIAS JR	New York Telephone
	SILVER MAJOR	New York Telephone
	SIMMONS RACHEL MRS	New York Telephone
	SLAUGHTER DELORES	New York Telephone
	STOKES MARGARET MRS	New York Telephone
	TAYLOR ALEXNDR	New York Telephone
	TAYLOR JOS	New York Telephone
	TISDALE CONSALINE MRS	New York Telephone
	TURNER MATTLE MRS	New York Telephone
	WAINWRIGHT RUTH	New York Telephone
	WALL JAS	New York Telephone
	WASHINGTON MUSCOE	New York Telephone
	WATKINS JOSEPHINE	New York Telephone
	WHETSTONE JOHN	New York Telephone
	WILLIAMS R L	New York Telephone
	WILLIAMS THOS T	New York Telephone
	WILSON ERTHA MRS	New York Telephone
	WILSON TRINA	New York Telephone
	WRIGHT VICTORIA MRS	New York Telephone
	YOUNG WILLIE M	New York Telephone
	ALEX EDW	New York Telephone
	ALLAMBY JEROME	New York Telephone
	BLACK LEVY	New York Telephone
	BLOUNT DELORES	New York Telephone
	BOND LAURA MRS	New York Telephone
	BROWN ALEXNDR	New York Telephone
	BROWN DOROTHY MRS	New York Telephone
	BROWN LIZETTE	New York Telephone

FINDINGS

Year	Uses	Source
1968	CAMPBELL SIDNEY MRS	New York Telephone
	CHANDLER HERBERT	New York Telephone
	CHRISTOPHER ROMAINE	New York Telephone
	CLARK ELLEN W	New York Telephone
	CLARK NOREEN MRS	New York Telephone
	COLEMAN JAS	New York Telephone
	DARGINS HELEN	New York Telephone
	DICKERSON ELEANOR	New York Telephone
	DIXON RICHD	New York Telephone
	DUBOSE ROY	New York Telephone
	EDWARDS ERNEST	New York Telephone
	EVANS CLARA	New York Telephone
	EVANS LEE	New York Telephone
	FENTON BARBARA	New York Telephone
	FENTON WILFORD	New York Telephone
	GARY E	New York Telephone
	GILLIAM IRIS	New York Telephone
	GORDON FRANKLIN	New York Telephone
	GRAY JAS S	New York Telephone
	GREEN ILA M	New York Telephone
	GREENE COHEN	New York Telephone
	GRIFFITH ELLA	New York Telephone
	GRIMES LEON	New York Telephone
	HARDY ELMER	New York Telephone
	JONES LLOYD	New York Telephone
	JONES LUCILLE MRS	New York Telephone
	KELLY EULA M MRS	New York Telephone
	LIGON CAROL	New York Telephone
1963	ORTIZ JUAN R	New York Telephone
	OSBORN CAROL W MRS	New York Telephone
	PARHAM ANNIE M	New York Telephone
	PARKER MARTHA MRS	New York Telephone
	PATTERSON LOUSE	New York Telephone
	POITIER OLIVIA G MRS	New York Telephone
	PORTER WM	New York Telephone
	ROACH DOROTHY MRS	New York Telephone
	RODGERS ELNORIA	New York Telephone
	ROSS ELIZ MRS	New York Telephone

FINDINGS

Year	Uses	Source
1963	ROSS IRA E	New York Telephone
	ROSS MARY E	New York Telephone
	ROSS SHEILA	New York Telephone
	SIMMONS RACHEL MRS	New York Telephone
	SLAUGHTER DELORES	New York Telephone
	SOLOMON LUCILLE MRS	New York Telephone
	SPEARMAN J C	New York Telephone
	TAYLOR JOS	New York Telephone
	TURNER MATTIE MRS	New York Telephone
	WAINWRIGHT RUTH	New York Telephone
	WALKER MARGIE	New York Telephone
	WALL JAS	New York Telephone
	WALMSSEY H MRS	New York Telephone
	WILLIAMS THOS T	New York Telephone
	WOODS NEVILLE W	New York Telephone
	WOODS SARAH MRS	New York Telephone
	WRIGHT VICTORIA MRS	New York Telephone
	YOG WILLIE M	New York Telephone
	ALEX EDW	New York Telephone
	AMOS JENNETTE W MRS	New York Telephone
	BOND JOS	New York Telephone
	BROOKS WILEY	New York Telephone
	BROWN BLANNCHE MRS	New York Telephone
	BROWN DOROTHY MRS	New York Telephone
	BROWN LIZETTE	New York Telephone
	CAMPBELL SIDNEY MRS	New York Telephone
	CHANDLER HERBERT	New York Telephone
	CHRISTOPHER ROMAINE	New York Telephone
	CLARK ELLEN W	New York Telephone
	CLARK NOREEN MRS	New York Telephone
	CLARK WALTER	New York Telephone
	COLEMAN JAS	New York Telephone
	DARGINS CHAS	New York Telephone
	DICKERSON CORINE	New York Telephone
	EDWARDS ERNEST	New York Telephone
	EVANS CLARA	New York Telephone
	EVANS LEE	New York Telephone
	FAULK JOS	New York Telephone

FINDINGS

Year	Uses	Source
1963	GARVIN MATTIE MRS	New York Telephone
	GARY ELEASNOR	New York Telephone
	GRAY JAS S	New York Telephone
	GREEN IDA M	New York Telephone
	HAWES A B	New York Telephone
	HOWARD PUBLSHNG JR	New York Telephone
	HOWARD RAYMOND JR	New York Telephone
	JOHNSON CLARENCE L	New York Telephone
	KELLY EULAO M MRS	New York Telephone
	KIMBROUGH OPHELIA S MRS	New York Telephone
	MATIAS CARMEN	New York Telephone
	MCBEAN BERNARD R	New York Telephone
	MCBEAN CARMEN PRINCE MRS	New York Telephone
	MINATEE DOROTHY M MRS	New York Telephone
	MITCHELL FREDDIE MAE	New York Telephone
	MOBLEY WM M JR	New York Telephone
	MONK ANNIE E MRS	New York Telephone
	MONK KATIE	New York Telephone
	MONROE EDNA MRS	New York Telephone
	MRS	New York Telephone
1958	PIZARRO AMADO	New York Telephone
	POITIER OLIVIA G MRS	New York Telephone
	RIVERS DAVID	New York Telephone
	ROACH JAS	New York Telephone
	ROBINSON PAUL	New York Telephone
	RODRIGUEZ LOUIS A	New York Telephone
	SHUBRICK THELMA M MRS	New York Telephone
	SLAUGHTER LEWIS	New York Telephone
	SMITH CLARENCE D	New York Telephone
	SPEARMAN J C	New York Telephone
	STEVENS THELMA J	New York Telephone
	SUTTON LEVI	New York Telephone
	TAYLOR EDGAR	New York Telephone
	TAYLOR JOS	New York Telephone
	WAINWRIGHT RUTH	New York Telephone
	WALKER MARGIE	New York Telephone
	JAS	New York Telephone
	WATSON MARY J MRS	New York Telephone

FINDINGS

Year	Uses	Source
1958	WHEELER ARNOLD S JR	New York Telephone
	WOODS NEVILLE W	New York Telephone
	WOODS SARAH MRS	New York Telephone
	WRIGHT MOZELL	New York Telephone
	WRIGHT VICTORIA MRS	New York Telephone
	YOUNG WILLIE M	New York Telephone
	ALEX EDW	New York Telephone
	BARLEY RUSSELL MRS	New York Telephone
	BOND JOS	New York Telephone
	BRAND ESTHER	New York Telephone
	BROWN BLANCHE MRS	New York Telephone
	BURKS WILLIE	New York Telephone
	BUSCH WILLIE	New York Telephone
	CAMPBELL SIDNEY MRS	New York Telephone
	CHANDLER HERBERT	New York Telephone
	CLARK WALTER	New York Telephone
	CRUZ RALPH	New York Telephone
	DARGINS CHAS	New York Telephone
	DE GRASSE EDW	New York Telephone
	DICKERSON ELEANOR	New York Telephone
	EDWARDS ERNEST	New York Telephone
	GREEN ILA M	New York Telephone
	HAYES EDGAR	New York Telephone
	HOWARD RAYMOND JR	New York Telephone
	IRIZARRY REYNALDO	New York Telephone
	JACKSON JOHN	New York Telephone
	JOHNSON ANNABELLE MRS	New York Telephone
	JOHNSON CLARENCE L	New York Telephone
	KIMEBROUGH OPHELLA S MRS	New York Telephone
	LAVANDER ERNEST C	New York Telephone
	MCBEAN CARMAN PRINCE MRS	New York Telephone
	MITCHELL FREDDIE MAE	New York Telephone
	MONK ANNIE E MRS	New York Telephone
	MONK KATIE	New York Telephone
	MONROE EDNA MRS	New York Telephone
	MOTLEY EVERZINA MRS	New York Telephone
	CAROL W MRS	New York Telephone
	PANTOJA JOSE	New York Telephone

FINDINGS

Year	Uses	Source
1958	PARKER MARTHA MRS	New York Telephone
	PEREZ JESUS	New York Telephone
1956	ABRAMSON ROSELYN MRS	New York Telephone
	ALLEN WM J	New York Telephone
	BOND JOS	New York Telephone
	BRAND ESTHER	New York Telephone
	BROWN BLANCHE MRS	New York Telephone
	BURKS WILLIE	New York Telephone
	CAMPBELL SIDNEY MRS	New York Telephone
	CAVE VALPO	New York Telephone
	CHANDLER HERBERT	New York Telephone
	CRUZ RALPH	New York Telephone
	CURTIS LONNIE	New York Telephone
	CURTIS LONNIE	New York Telephone
	EDWARDS ERNEST	New York Telephone
	FRANCIS HILDA L MRS	New York Telephone
	GARVIN MATTIE MRS	New York Telephone
	GILBERT WM T	New York Telephone
	IRIZARRY REYNALDO	New York Telephone
	JACKSON JOHN	New York Telephone
	JOHNSON CLARENCE L	New York Telephone
	JOHNSON JESSE JR	New York Telephone
	JONES RICHD A	New York Telephone
	JOSEPH CLEMANT P	New York Telephone
	KIMBROUGH OPHELIA S MRS	New York Telephone
	LONEY D N	New York Telephone
	MANN JOHN	New York Telephone
	MCBEAN CARMEN PRINCE MRS	New York Telephone
	MINATEE DOROTHY A MRS	New York Telephone
	MONROE EDNA MRS	New York Telephone
	MOTLEY EVERZINA MRS	New York Telephone
	NEAL JASPER	New York Telephone
	OSBORN CAROL W MRS	New York Telephone
	PANTOJA JOSE	New York Telephone
	PARKER MARTHA MRS	New York Telephone
	PEREZ JESUS	New York Telephone
	PETERS FREDDIE	New York Telephone
	PIZARRO AMADO	New York Telephone

FINDINGS

Year	Uses	Source
1956	PORTER WM	New York Telephone
	RAMOS NICASIA MRS	New York Telephone
	RIVERS DAVID	New York Telephone
	ROACH JAS	New York Telephone
	ROBINSON PAUL	New York Telephone
	RODRIGUEZ NICHOLAS	New York Telephone
	SLAUGHTER LEWIS	New York Telephone
	SOLOMON WM	New York Telephone
	SPEARMAN J C	New York Telephone
	STEVENS THELMA J	New York Telephone
	TAYLOR JOHN ALBERT	New York Telephone
	TAYLOR JOS	New York Telephone
	TURNER MATTIE MRS	New York Telephone
	WALKER MARGIE	New York Telephone
	WALL JAS	New York Telephone
	WAY MATTHEW C	New York Telephone
	WHEELER ARNOLD S JR	New York Telephone
	WHITE HENRY	New York Telephone
	WILLIAMS THOS T	New York Telephone
	WRIGHT MOZELL	New York Telephone
	WRIGHT VICTORIA MRS	New York Telephone
	YOUNG WILLIE M	New York Telephone
1950	GANTT CARRIE	New York Telephone
1927	TAYLOR LOLA MISS R	New York Telephone

256 W 127 ST

Year	Uses	Source
1958	LONG LILILE B MRS	New York Telephone
	SAUNDERS NATHL	New York Telephone
	REED GEORGIA B MRS	New York Telephone
1956	REED GEORGIA B MRS	New York Telephone
	LONG LILLIE B MRS	New York Telephone
	DABNER ELLSWORTH J	New York Telephone
1950	REED GEORGIA B MRS	New York Telephone
	REED CLAUDE	New York Telephone
1927	HALACHOS GEO R	New York Telephone

FINDINGS

257 W 127 ST

Year	Uses	Source
1931	FRANCIS WALLACE A	Manhattan and Bronx Directory Publishing Company Residential Directory
	JOHNSON ABR T	Manhattan and Bronx Directory Publishing Company Residential Directory
1927	DEVONISH HEFEN MISS R	New York Telephone

258 W 127 ST

Year	Uses	Source
1958	MILLER ROSE MRS	New York Telephone
	SINGLETON ELIZ C MRS	New York Telephone
	HARRIS MARY MRS	New York Telephone
1956	BRYANT BENJ	New York Telephone
	SINGLETON ELIZ C MRS	New York Telephone
1950	DELANEY HARRY B	New York Telephone
1947	DELANEY HARRY B	New York Telephone
1942	DELANEY HARRY B	New York Telephone
1938	DELANEY HARRY B	New York Telephone
1931	WADE JULIUS C	Manhattan and Bronx Directory Publishing Company Residential Directory
1927	DELANEY HARRY B R	New York Telephone

259 W 127 ST

Year	Uses	Source
1950	DUKE CHAS	New York Telephone
1947	DUKE CHAS	New York Telephone
1942	DUKE CHAS	New York Telephone
1938	DUKE CHAS	New York Telephone

260 W 127 ST

Year	Uses	Source
1958	HARRIS EUNICE	New York Telephone
1931	ALSTON JAMES	Manhattan and Bronx Directory Publishing Company Residential Directory
	COLE SARA	Manhattan and Bronx Directory Publishing Company Residential Directory
	CRUMPLER HENRIETTA	Manhattan and Bronx Directory Publishing Company Residential Directory
	SPILLMAN REUBEN B	Manhattan and Bronx Directory Publishing Company Residential Directory
1927	WHITE CARL T MUSCN	New York Telephone

FINDINGS

261 W 127 ST

Year	Uses	Source
1950	DYSON BEATRICE MRS	New York Telephone
1947	DYSON BEATRICE MRS	New York Telephone
1938	RYAN E Q MRS	New York Telephone
1931	BUCKLEY MARTIN J	Manhattan and Bronx Directory Publishing Company Residential Directory
	RYAN ELLIE R	Manhattan and Bronx Directory Publishing Company Residential Directory
	WALLACE AGNES	Manhattan and Bronx Directory Publishing Company Residential Directory
1927	RYAN E Q MRS ROOMG HSE	New York Telephone

262 W 127 ST

Year	Uses	Source
1958	JOHNSON HERMAN H RL EST	New York Telephone
1956	YOUNG LUCILLE RN	New York Telephone
	MANLY RACHEL B	New York Telephone
	JOYNER SHIRLEY L	New York Telephone
	GUIDER LORRAINE	New York Telephone
	CLUB CAROLINE	New York Telephone
	CLUB CAROLINE	New York Telephone
1950	CLUB CAROLINE	New York Telephone
	YOUNG LUCILLE RN	New York Telephone
1947	CLUB CAROLINE	New York Telephone
1942	CLUB CAROLINE	New York Telephone
1938	CLUB CAROLINE	New York Telephone
1931	MITCHELL SUQUMA	Manhattan and Bronx Directory Publishing Company Residential Directory
	LEE MYRA E	Manhattan and Bronx Directory Publishing Company Residential Directory
	BURRELL NETELKA	Manhattan and Bronx Directory Publishing Company Residential Directory
	BROWN LOTTIE P	Manhattan and Bronx Directory Publishing Company Residential Directory
1927	MEYER GUSTAVE R	New York Telephone

263 W 127 ST

Year	Uses	Source
1950	BROWN BLANCHE MRS	New York Telephone
	BROWN BLANCHE MRS	New York Telephone
1927	PREUDHOMME THOS E R	New York Telephone

FINDINGS

264 W 127 ST

Year	Uses	Source
1931	HIGGINBORTHAM T	Manhattan and Bronx Directory Publishing Company Residential Directory
	CUNINGHAM T S	Manhattan and Bronx Directory Publishing Company Residential Directory
	CRAWFORD JOHN	Manhattan and Bronx Directory Publishing Company Residential Directory
1927	KLIPP G MRS R	New York Telephone

265 W 127 ST

Year	Uses	Source
1931	JOHNSON ELSIE	Manhattan and Bronx Directory Publishing Company Residential Directory
	ASHBY WALTER JR	Manhattan and Bronx Directory Publishing Company Residential Directory
	ASHBY WALTER LABR DEP HOSP	Manhattan and Bronx Directory Publishing Company Residential Directory
1927	ASHBY WALTER D R	New York Telephone

266 W 127 ST

Year	Uses	Source
1958	ROBINSON SYLVESTER	New York Telephone
	JONES ERNEST	New York Telephone
	ADAMS ADELL	New York Telephone
	MOFFETT HANNAH L MRS	New York Telephone
1956	MOFFETT HANNAH L MRS	New York Telephone
	JONES ERNEST	New York Telephone
	ADAMS ADELL	New York Telephone
1950	BARNETT ROBT L	New York Telephone
1931	AUSTIN SAMUEL	Manhattan and Bronx Directory Publishing Company Residential Directory

267 W 127 ST

Year	Uses	Source
1931	RICHARDSON PHIL	Manhattan and Bronx Directory Publishing Company Residential Directory
	WRAGG JERRY	Manhattan and Bronx Directory Publishing Company Residential Directory
	GRANT ULYSSES	Manhattan and Bronx Directory Publishing Company Residential Directory
	JACKSON DAISY	Manhattan and Bronx Directory Publishing Company Residential Directory
	JONES HARDY T	Manhattan and Bronx Directory Publishing Company Residential Directory

FINDINGS

Year	Uses	Source
1931	ROACH MINNE	Manhattan and Bronx Directory Publishing Company Residential Directory
	STATEN JAS	Manhattan and Bronx Directory Publishing Company Residential Directory
1927	HELLBERG A MRS R	New York Telephone

268 W 127 ST

Year	Uses	Source
1958	GREGORY WILHELMENA MRS	New York Telephone
1956	JACKSON AL	New York Telephone
	WASHINGTON STELLA	New York Telephone
	HARRIS EUNICE	New York Telephone
	ANDERSON OREE MRS	New York Telephone
1931	BONAPARTE BESSIE	Manhattan and Bronx Directory Publishing Company Residential Directory
	BOYD ERIC	Manhattan and Bronx Directory Publishing Company Residential Directory
	BOYD SAML J	Manhattan and Bronx Directory Publishing Company Residential Directory
	BOYD VICTORIA	Manhattan and Bronx Directory Publishing Company Residential Directory
1927	FRANCIS S A MRS R	New York Telephone

269 W 127 ST

Year	Uses	Source
1927	GALLOTTI A	New York Telephone

270 W 127 ST

Year	Uses	Source
1958	CORNELIUS ROSA L MRS	New York Telephone
	JACKSON WILLIE L	New York Telephone
	JACKSON WILLIE L	New York Telephone
1956	CORNELIUS ROSA L MRS	New York Telephone
	CORE MARGARET	New York Telephone
1950	CORNELIUS ROSA L MRS	New York Telephone
1931	CARRINGTON DAVID S	Manhattan and Bronx Directory Publishing Company Residential Directory
	BRIDGES OLIVER	Manhattan and Bronx Directory Publishing Company Residential Directory
	STEIRITT EVAN C	Manhattan and Bronx Directory Publishing Company Residential Directory
1927	WALKER L N R	New York Telephone

FINDINGS

271 W 127 ST

Year	Uses	Source
1983	THOMAS HAZEL	New York Telephone
1973	GROSS MACK	New York Telephone
1968	PINKER FRANCES MRS	New York Telephone
1931	CHERRY FRANCES	Manhattan and Bronx Directory Publishing Company Residential Directory
	DOYLE THOMASINES	Manhattan and Bronx Directory Publishing Company Residential Directory
	DOYLE HARRY	Manhattan and Bronx Directory Publishing Company Residential Directory
1927	BURKES M E MRS R	New York Telephone

272 W 127 ST

Year	Uses	Source
1988	ARTHURS MALCOLM	NYNEX Telephone
	EDWARDS GEORGE S	NYNEX Telephone
	HOPE OLIVER R	NYNEX Telephone
1983	CAMBRIDGE JOYCE	New York Telephone
	CROMBIE HATTIE	New York Telephone
	TROTMAN LEORY	New York Telephone
1978	FRAZIER GENEVA	New York Telephone
	FRAZIER JAS	New York Telephone
	TROTMAN LEORY	New York Telephone
1973	FRAZIER GENEVA	New York Telephone
	FRAZIER JAS	New York Telephone
	MORGAN BESSIE	New York Telephone
	TROTMAN LEERY	New York Telephone
1968	FRAZIER GENEVA	New York Telephone
	FRAZIER JAS	New York Telephone
	TROTMAN LEORY	New York Telephone
1963	JOHNSON WM	New York Telephone
	TROTMAN LEORY	New York Telephone
1958	CARPENTER DOLORES MRS	New York Telephone
	SHORT BERTHA M MR	New York Telephone
	TROTMAN LEORY	New York Telephone
1956	PATROM ZEBEDEE	New York Telephone
	STEPHENS LEO	New York Telephone
	STEPHENS NELLIE MAE MRS	New York Telephone
	WATTS RICHD W	New York Telephone

Year	Uses	Source
1931	ANDERSON JULIUS	Manhattan and Bronx Directory Publishing Company Residential Directory
	CAMLEK A J	Manhattan and Bronx Directory Publishing Company Residential Directory
	DUNBAR A V	Manhattan and Bronx Directory Publishing Company Residential Directory
	LINDEMAN PHIL	Manhattan and Bronx Directory Publishing Company Residential Directory
	NEENAN JOHN J	Manhattan and Bronx Directory Publishing Company Residential Directory
	NEWMAN MICHL E	Manhattan and Bronx Directory Publishing Company Residential Directory
1927	NORMAN OLIVE WHITE MRS MUSICIAN	New York Telephone

W 127TH

242 W 127TH

Year	Uses	Source
1931	Slaughter Nellie M	Manhattan and Bronx Directory Publishing Company Residential Directory
	Slaughter Harold E	Manhattan and Bronx Directory Publishing Company Residential Directory
1927	Mc Caine Georgie L Mrs hair culturist	New York Telephone
1920	Plangemann Otto colr	R. L. Polk & Co.
	Shea Johanna V nurse Bd Health	R. L. Polk & Co.

243 W 127TH

Year	Uses	Source
1931	Reilly Henry D	Manhattan and Bronx Directory Publishing Company Residential Directory
1927	Reilly Dorothy M Miss r	New York Telephone

244 W 127TH

Year	Uses	Source
1931	Watson Willard	Manhattan and Bronx Directory Publishing Company Residential Directory
	Joyce Tessie	Manhattan and Bronx Directory Publishing Company Residential Directory
	Gilbert John	Manhattan and Bronx Directory Publishing Company Residential Directory

245 W 127TH

Year	Uses	Source
1931	West Edw A	Manhattan and Bronx Directory Publishing Company Residential Directory

Year	Uses	Source
1931	Disler Matilda	Manhattan and Bronx Directory Publishing Company Residential Directory
1927	Disier Jos r	New York Telephone
1920	Disler Jos cooper	R. L. Polk & Co.
	Disley Walter E asst insp U S LIS h Bayshore Ll	R. L. Polk & Co.

246 W 127TH

Year	Uses	Source
1931	Corbin Edward	Manhattan and Bronx Directory Publishing Company Residential Directory
	Corbin Anna	Manhattan and Bronx Directory Publishing Company Residential Directory
	Paxton Ejames	Manhattan and Bronx Directory Publishing Company Residential Directory
1927	Davis M E Mrs r	New York Telephone
1920	Guth Herman H packing boxes	R. L. Polk & Co.

247 W 127TH

Year	Uses	Source
1931	Fauntleroy Harry	Manhattan and Bronx Directory Publishing Company Residential Directory
1927	Boyce Montha Mrs r	New York Telephone
1923	Newman Adolf pres Ess En Construction Co	R. L. Polk & Co.
	Ess En Construction Co NY Adolf Newman pres Stanley Newman sec treas bldrs	R. L. Polk & Co.
	Newman Stanley sec treas Ess En Construction Co	R. L. Polk & Co.
1920	Newman Edw D lawvyer	R. L. Polk & Co.
	Newman Adolph pres Ess En Constr Co	R. L. Polk & Co.
	Ess En Construction Co NY Adolph Newman pres Stanley Newman sec	R. L. Polk & Co.

248 W 127TH

Year	Uses	Source
1931	Singleton Wm	Manhattan and Bronx Directory Publishing Company Residential Directory
1927	Kine Josie r	New York Telephone
	Gotthold P Mrs r	New York Telephone
1920	Lee Jno F Jno F Lee Co h Flushing BQ	R. L. Polk & Co.
	Lee Jno C mgr	R. L. Polk & Co.

FINDINGS

249 W 127TH

Year	Uses	Source
1931	Treadwell Grant A	Manhattan and Bronx Directory Publishing Company Residential Directory
	Adkins Jennie B	Manhattan and Bronx Directory Publishing Company Residential Directory
1920	Stevens Frank	R. L. Polk & Co.
	Malkin Arth	R. L. Polk & Co.

250 W 127TH

Year	Uses	Source
1920	Crandall Jno A	R. L. Polk & Co.
	Gorman Jas C	R. L. Polk & Co.
	Gorman Maurice L	R. L. Polk & Co.
	Grab Jos chauf	R. L. Polk & Co.
	Langford Nathaniel opr	R. L. Polk & Co.
	Reilly Jos chauf	R. L. Polk & Co.

251 W 127TH

Year	Uses	Source
1931	Love Alice E	Manhattan and Bronx Directory Publishing Company Residential Directory
	Francis Wm	Manhattan and Bronx Directory Publishing Company Residential Directory
1927	Rouse Saml A r	New York Telephone
1920	McGovern Jos B	R. L. Polk & Co.
	Montgomery Hy v p sec NY Rubber Co h Beacon NY	R. L. Polk & Co.
	Montgomery Harvey L clk	R. L. Polk & Co.

252 W 127TH

Year	Uses	Source
1927	Howard Lillian Miss r	New York Telephone
1920	Dittesdorf Pincus	R. L. Polk & Co.
	Grab Jennie Mrs fur rms	R. L. Polk & Co.
	Cronin Thos G	R. L. Polk & Co.

253 W 127TH

Year	Uses	Source
1931	Warren Ruby	Manhattan and Bronx Directory Publishing Company Residential Directory
1927	Sullivan Elizabeth Mrs r	New York Telephone

FINDINGS

254 W 127TH

Year	Uses	Source
1931	Armstrong Theophilus	Manhattan and Bronx Directory Publishing Company Residential Directory
1920	Cosgrove Sarah wid Michael	R. L. Polk & Co.
	Gibbons Edw P	R. L. Polk & Co.
	McGovern Jno	R. L. Polk & Co.

255 W 127TH

Year	Uses	Source
1927	Taylor Lola Miss r	New York Telephone
1920	Brooks Herbert K watchmn	R. L. Polk & Co.

256 W 127TH

Year	Uses	Source
1927	Halachos Geo r	New York Telephone
1920	Becker Mary mlnr	R. L. Polk & Co.
	Byrne Hugh auto wkr	R. L. Polk & Co.
	Olewine Wm H clk N Y N H & H	R. L. Polk & Co.

257 W 127TH

Year	Uses	Source
1931	Johnson Abr T	Manhattan and Bronx Directory Publishing Company Residential Directory
	Francis Wallace A	Manhattan and Bronx Directory Publishing Company Residential Directory
1927	Devonish Hefen Miss r	New York Telephone
1920	Grommoll Frank biksmith	R. L. Polk & Co.
	Young Wm	R. L. Polk & Co.
	Larey Gaston clk	R. L. Polk & Co.
	Cromwell Philip	R. L. Polk & Co.

258 W 127TH

Year	Uses	Source
1931	Wade Julius C	Manhattan and Bronx Directory Publishing Company Residential Directory
1927	Delaney Harry B r	New York Telephone
1920	Jordan Jas T clk	R. L. Polk & Co.
	Jordan Jas food insp	R. L. Polk & Co.
	Thompson Geo slsmn	R. L. Polk & Co.

FINDINGS

259 W 127TH

Year	Uses	Source
1920	Becker Eliz wid Jno P	R. L. Polk & Co.

260 W 127TH

Year	Uses	Source
1931	Alston James	Manhattan and Bronx Directory Publishing Company Residential Directory
	Spillman Reuben B	Manhattan and Bronx Directory Publishing Company Residential Directory
	Cole Sara	Manhattan and Bronx Directory Publishing Company Residential Directory
	Crumpler Henrietta	Manhattan and Bronx Directory Publishing Company Residential Directory
1927	White Carl T muscn	New York Telephone
1920	Murphy Michl J autowkr	R. L. Polk & Co.
	Kelly Eleanor C	R. L. Polk & Co.

261 W 127TH

Year	Uses	Source
1931	Ryan Ellie R	Manhattan and Bronx Directory Publishing Company Residential Directory
	Buckley Martin J	Manhattan and Bronx Directory Publishing Company Residential Directory
	Wallace Agnes	Manhattan and Bronx Directory Publishing Company Residential Directory
1927	Ryan E Q Mrs roomg hse	New York Telephone
1920	Mann Louis elev opr The World	R. L. Polk & Co.
	Mann Jno W police	R. L. Polk & Co.

262 W 127TH

Year	Uses	Source
1934	Club Caroline	R. L. Polk & Co.
1931	Mitchell Suquma	Manhattan and Bronx Directory Publishing Company Residential Directory
	Lee Myra E	Manhattan and Bronx Directory Publishing Company Residential Directory
	Burrell Netelka	Manhattan and Bronx Directory Publishing Company Residential Directory
	Brown Lottie P	Manhattan and Bronx Directory Publishing Company Residential Directory
1927	Meyer Gustave r	New York Telephone
1920	Meyer Albert br mgr Benj H Kaufman	R. L. Polk & Co.
	Walton Harold S lawyer	R. L. Polk & Co.
	Meyer Gustave	R. L. Polk & Co.

Year	Uses	Source
1920	Meyer Felix diamond broker	R. L. Polk & Co.
	Meyer Ernest supt Merchants Bldg h Rosebank SI	R. L. Polk & Co.
	Meyer Ernest mgr	R. L. Polk & Co.

263 W 127TH

Year	Uses	Source
1927	Preudhomme Thos E r	New York Telephone
1920	Walsh Nicholas	R. L. Polk & Co.
	Morvillo Harry	R. L. Polk & Co.
	Hulse Ralph	R. L. Polk & Co.
	Primrose Wm L clk	R. L. Polk & Co.

264 W 127TH

Year	Uses	Source
1931	Crawford John	Manhattan and Bronx Directory Publishing Company Residential Directory
	Cuningham T S	Manhattan and Bronx Directory Publishing Company Residential Directory
	Higginbortham T	Manhattan and Bronx Directory Publishing Company Residential Directory
1927	Klipp G Mrs r	New York Telephone
1920	Doherty Richd W watchmn	R. L. Polk & Co.
	McDonnell Jno J asst & br mgr L K Liggett Co	R. L. Polk & Co.
	Whitaker Geo W	R. L. Polk & Co.
	Williams Bailey treas Aeroplane Railway Patents Corp	R. L. Polk & Co.

265 W 127TH

Year	Uses	Source
1931	Ashby Walter labr Dep Hosp	Manhattan and Bronx Directory Publishing Company Residential Directory
	Ashby Walter Jr	Manhattan and Bronx Directory Publishing Company Residential Directory
	Johnson Elsie	Manhattan and Bronx Directory Publishing Company Residential Directory
1927	Ashby Walter D r	New York Telephone
1920	Gallotti A	R. L. Polk & Co.

266 W 127TH

Year	Uses	Source
1931	Austin Samuel	Manhattan and Bronx Directory Publishing Company Residential Directory

FINDINGS

Year	Uses	Source
1920	Taylor Jane I hairdrsr	R. L. Polk & Co.

267 W 127TH

Year	Uses	Source
1934	Hellburg Constant Anita	R. L. Polk & Co.
1931	Staten Jas	Manhattan and Bronx Directory Publishing Company Residential Directory
	Grant Ulysses	Manhattan and Bronx Directory Publishing Company Residential Directory
	Jackson Daisy	Manhattan and Bronx Directory Publishing Company Residential Directory
	Jones Hardy T	Manhattan and Bronx Directory Publishing Company Residential Directory
	Richardson Phil	Manhattan and Bronx Directory Publishing Company Residential Directory
	Roach Minne	Manhattan and Bronx Directory Publishing Company Residential Directory
	Wragg Jerry	Manhattan and Bronx Directory Publishing Company Residential Directory
1927	Hellberg A Mrs r	New York Telephone
1920	Trapp Jos agt Prudential Ins Co	R. L. Polk & Co.
	Gropp Wm clk	R. L. Polk & Co.
	Gropp Jos H ins	R. L. Polk & Co.

268 W 127TH

Year	Uses	Source
1931	Bonaparte Bessie	Manhattan and Bronx Directory Publishing Company Residential Directory
	Boyd Eric	Manhattan and Bronx Directory Publishing Company Residential Directory
	Boyd Saml J	Manhattan and Bronx Directory Publishing Company Residential Directory
	Boyd Victoria	Manhattan and Bronx Directory Publishing Company Residential Directory
1927	Francis S A Mrs r	New York Telephone
1920	DeRosa Pasquale	R. L. Polk & Co.
	Diechmann Fredk J driver	R. L. Polk & Co.
	Meaney Patk firemn	R. L. Polk & Co.
	OReilly M Mrs	R. L. Polk & Co.

269 W 127TH

Year	Uses	Source
1927	Gallotti A	New York Telephone
1920	Attanasio Fredk police	R. L. Polk & Co.

Year	Uses	Source
1920	Farrell Michl mtrmn	R. L. Polk & Co.
	Schneider Thos	R. L. Polk & Co.

270 W 127TH

Year	Uses	Source
1931	Steiritt Evan C	Manhattan and Bronx Directory Publishing Company Residential Directory
	Carrington David S	Manhattan and Bronx Directory Publishing Company Residential Directory
1927	Walker L N r	New York Telephone
1920	Power Wm J	R. L. Polk & Co.
	Bradley Chas bkpr	R. L. Polk & Co.
	Babcock Edw V	R. L. Polk & Co.

271 W 127TH

Year	Uses	Source
1931	Doyle Thomasines	Manhattan and Bronx Directory Publishing Company Residential Directory
	Doyle Harry	Manhattan and Bronx Directory Publishing Company Residential Directory
	Cherry Frances	Manhattan and Bronx Directory Publishing Company Residential Directory
1927	Burkes M E Mrs r	New York Telephone
1920	Shanks Hugh clk	R. L. Polk & Co.
	Wharton Thos asst supt	R. L. Polk & Co.
	Brown Judson C	R. L. Polk & Co.

W 127TH H DO

262 W 127TH H DO

Year	Uses	Source
1923	Walton Harry S lawyer	R. L. Polk & Co.

W 127TH ST

250 W 127TH ST

Year	Uses	Source
2013	NEW YORK CITY DEPARTMENT OF EDUCATIO	Cole Information Services
	DEMOCRACY PREPARATORY THREE CHARTER	Cole Information Services
	CITY OF NEW YORK	Cole Information Services
2008	CS 154 HARRIET TUBMAN SCHOOL	Cole Information Services

FINDINGS

Year	Uses	Source
2008	NEW YORK CITY BOARD EDUCATION	Cole Information Services
2006	Uft Teacher Ctr IG	Hill-Donnelly Information Services
	Public School	Hill-Donnelly Information Services
	NY City Mission Soc	Hill-Donnelly Information Services
	Harlem Childrens Zone	Hill-Donnelly Information Services
	Gusek Michael	Hill-Donnelly Information Services

255 W 127TH ST

Year	Uses	Source
2006	Number 38 h Brown Debra Ao	Hill-Donnelly Information Services
	Number 14 A h Campbell Jordan v	Hill-Donnelly Information Services
	Carmichael Sheila	Hill-Donnelly Information Services
	Number 3 F h Colbert M E A	Hill-Donnelly Information Services
	Number 13 F h Cooper Dorothy	Hill-Donnelly Information Services
	Number l Fh Drayton J	Hill-Donnelly Information Services
	h Ellison Anna A	Hill-Donnelly Information Services
	Number 3 A h Evans Gregory	Hill-Donnelly Information Services
	Number 14 G h Grimes Rachel	Hill-Donnelly Information Services
	Number 6 F Guillot Marie Ange	Hill-Donnelly Information Services
	Haves A	Hill-Donnelly Information Services
	Number 1 C h Hicks Jessie A	Hill-Donnelly Information Services
	Hidalgo Angelina	Hill-Donnelly Information Services
	Number 4 H h Hill George	Hill-Donnelly Information Services
	h Hedge Cora	Hill-Donnelly Information Services
	Number 10 F h Hogue Louis A	Hill-Donnelly Information Services
	Number 80 h Infante Katherine	Hill-Donnelly Information Services
	Number 30 h Jimenez Johnny	Hill-Donnelly Information Services
	h Jolly Alice Mrs A	Hill-Donnelly Information Services
	Number 11 C h Lewis Nicole	Hill-Donnelly Information Services
	Number 6 G Maldonado Oliva	Hill-Donnelly Information Services
	Number 3 G h Mcallister George V	Hill-Donnelly Information Services
	Mcdonald Kevin 7 a	Hill-Donnelly Information Services
	Number 58 h Miller David 0v	Hill-Donnelly Information Services
	Miller Evelyn	Hill-Donnelly Information Services
	Number 8D h Nunez Margarita A	Hill-Donnelly Information Services
	Number 4 A h Nunnally Gloria	Hill-Donnelly Information Services
	Number 7 A Olivares Julio	Hill-Donnelly Information Services
	Ortis Celeste	Hill-Donnelly Information Services
	Palacios Arley Ao	Hill-Donnelly Information Services

Year	Uses	Source
2006	Number 5 C h Pridgen Elizabeth	Hill-Donnelly Information Services
	Number 12D h Quinn Dorothy	Hill-Donnelly Information Services
	Number 2 C h Rawlins E	Hill-Donnelly Information Services
	Number 8 A h Sadler David D	Hill-Donnelly Information Services
	Santana Valentin	Hill-Donnelly Information Services
	Number 12 H h Smalls Keturah	Hill-Donnelly Information Services
	Number 14 H h Stokes Margaret Mrs	Hill-Donnelly Information Services
	Number 1 G Straker Gloria	Hill-Donnelly Information Services
	Number 4 F h Thomas Sonji	Hill-Donnelly Information Services
	Thomas Wilma	Hill-Donnelly Information Services
	Number 5 F h Tisdale Patrick	Hill-Donnelly Information Services
	Tuitt Sanchez	Hill-Donnelly Information Services
	Number 2 H h Tuzo Roswel	Hill-Donnelly Information Services
	Veez E	Hill-Donnelly Information Services
	Number 13 A h Veras Catalina v	Hill-Donnelly Information Services
	Number 14 F Waldron Keosha v	Hill-Donnelly Information Services
	Number 38 Walker Sangina 7v	Hill-Donnelly Information Services
	Number 6 H h Washington Beatrice	Hill-Donnelly Information Services
	Number 6 A h Way Rogerdine AO	Hill-Donnelly Information Services
	Number 2 E h Williams Tammy	Hill-Donnelly Information Services
	Number 2 G Williams Thomas T V	Hill-Donnelly Information Services
	Number 13 H h Breazil Mary	Hill-Donnelly Information Services
	Bray Kern M	Hill-Donnelly Information Services
	Multi Unit Address	Hill-Donnelly Information Services
	Number 1 H h Black Levy A	Hill-Donnelly Information Services

272 W 127TH ST

Year	Uses	Source
2006	No Current Listing	Hill-Donnelly Information Services

W. 125th Street

253 W. 125th Street

Year	Uses	Source
2006	Apollo Theatre Box Office	Hill-Donnelly Information Services
	Apollo Theatre Foundation Inc	Hill-Donnelly Information Services
	Snug Harbor o	Hill-Donnelly Information Services
2000	APOLLO THTR FNDTN	Cole Information Services
	APOLLO THTR BOX	Cole Information Services

FINDINGS

Year	Uses	Source
2000	APOLLO THTR BOX	Cole Information Services
	APOLLO THTR RCRDNG	Cole Information Services
	APOLLO THEATRE TV	Cole Information Services

FINDINGS

TARGET PROPERTY: ADDRESS NOT IDENTIFIED IN RESEARCH SOURCE

The following Target Property addresses were researched for this report, and the addresses were not identified in the research source.

Address Researched	Address Not Identified in Research Source
260 W. 126th Street	2013, 2008, 2006, 2000, 1998, 1996, 1993, 1988, 1983, 1978, 1973, 1968, 1963, 1958, 1956, 1950, 1947, 1942, 1938, 1934, 1931, 1923

ADJOINING PROPERTY: ADDRESSES NOT IDENTIFIED IN RESEARCH SOURCE

The following Adjoining Property addresses were researched for this report, and the addresses were not identified in research source.

Address Researched	Address Not Identified in Research Source
225 W 126 ST	2013, 2008, 2006, 2000, 1998, 1996, 1993, 1988, 1983, 1978, 1973, 1968, 1963, 1956, 1950, 1947, 1942, 1938, 1934, 1931, 1923, 1920
225 W 126TH	2013, 2008, 2006, 2000, 1998, 1996, 1993, 1988, 1983, 1978, 1973, 1968, 1963, 1958, 1956, 1950, 1947, 1942, 1938, 1934, 1931, 1923
225 W 126TH H DO	2013, 2008, 2006, 2000, 1998, 1996, 1993, 1988, 1983, 1978, 1973, 1968, 1963, 1958, 1956, 1950, 1947, 1942, 1938, 1934, 1931, 1927, 1920
226 W 126TH	2013, 2008, 2006, 2000, 1998, 1996, 1993, 1988, 1983, 1978, 1973, 1968, 1963, 1958, 1956, 1950, 1947, 1942, 1938, 1934, 1931, 1927, 1923
227 W 126 ST	2013, 2008, 2006, 2000, 1998, 1996, 1993, 1988, 1983, 1978, 1973, 1968, 1963, 1958, 1956, 1950, 1947, 1942, 1938, 1934, 1927, 1923, 1920
227 W 126TH	2013, 2008, 2006, 2000, 1998, 1996, 1993, 1988, 1983, 1978, 1973, 1968, 1963, 1958, 1956, 1950, 1947, 1942, 1938, 1934, 1927, 1923
228 W 126 ST	2013, 2008, 2006, 2000, 1998, 1996, 1993, 1988, 1983, 1978, 1973, 1963, 1958, 1956, 1950, 1947, 1942, 1938, 1934, 1931, 1927, 1923, 1920
228 W 126TH	2013, 2008, 2006, 2000, 1998, 1996, 1993, 1988, 1983, 1978, 1973, 1968, 1963, 1958, 1956, 1950, 1947, 1942, 1938, 1934, 1931, 1927, 1920
229 W 126 ST	2013, 2008, 2006, 2000, 1998, 1996, 1993, 1988, 1983, 1978, 1973, 1968, 1963, 1947, 1942, 1938, 1934, 1931, 1927, 1923, 1920
230 W 126TH	2013, 2008, 2006, 2000, 1998, 1996, 1993, 1988, 1983, 1978, 1973, 1968, 1963, 1958, 1956, 1950, 1947, 1942, 1938, 1934, 1931, 1927, 1923
231 W 126 ST	2013, 2008, 2006, 2000, 1998, 1996, 1993, 1988, 1983, 1973, 1963, 1958, 1950, 1947, 1942, 1938, 1934, 1931, 1923, 1920
231 W 126TH	2013, 2008, 2006, 2000, 1998, 1996, 1993, 1988, 1983, 1978, 1973, 1968, 1963, 1958, 1956, 1950, 1947, 1942, 1938, 1934, 1931, 1923
2330 8th Avenue	2013, 2008, 2006, 2000, 1998, 1996, 1993, 1988, 1983, 1978, 1973, 1968, 1963, 1958, 1956, 1950, 1947, 1942, 1938, 1934, 1931, 1927, 1923
2338 8th Avenue	2013, 2008, 2000, 1996, 1993, 1988, 1958, 1956, 1931
2340 8th Avenue	2013, 2008, 2006, 2000, 1998, 1996, 1993, 1988, 1983, 1938, 1931
2342 8th Avenue	2013, 2008, 2006, 2000, 1998, 1996, 1993, 1988, 1983, 1978, 1934, 1931
235 W 126 ST	2013, 2008, 2006, 2000, 1998, 1996, 1993, 1988, 1983, 1978, 1973, 1968, 1963, 1958, 1956, 1942, 1934, 1923, 1920

FINDINGS

Address Researched	Address Not Identified in Research Source
235 W 126TH	2013, 2008, 2006, 2000, 1998, 1996, 1993, 1988, 1983, 1978, 1973, 1968, 1963, 1958, 1956, 1950, 1947, 1942, 1938, 1934, 1923
236 W 126 ST	2013, 2008, 2006, 2000, 1998, 1996, 1993, 1988, 1983, 1973, 1968, 1963, 1958, 1956, 1950, 1947, 1942, 1938, 1934, 1931, 1927, 1923, 1920
237 W 126 ST	2013, 2008, 2006, 2000, 1998, 1996, 1993, 1988, 1983, 1978, 1973, 1968, 1963, 1947, 1942, 1934, 1927, 1923, 1920
237 W 126TH	2013, 2008, 2006, 2000, 1998, 1996, 1993, 1988, 1983, 1978, 1973, 1968, 1963, 1958, 1956, 1950, 1947, 1942, 1938, 1934, 1927
237 W 126TH ST	2013, 2008, 2006, 2000, 1998, 1996, 1993, 1988, 1983, 1978, 1973, 1968, 1963, 1958, 1956, 1950, 1947, 1942, 1938, 1934, 1931, 1923, 1920
239 W 126 ST	2013, 2008, 2006, 2000, 1998, 1996, 1993, 1988, 1983, 1978, 1973, 1968, 1963, 1950, 1947, 1942, 1938, 1934, 1931, 1923, 1920
239 W 126TH	2013, 2008, 2006, 2000, 1998, 1996, 1993, 1988, 1983, 1978, 1973, 1968, 1963, 1958, 1956, 1950, 1947, 1942, 1938, 1934, 1931
241 W 126 ST	2013, 2008, 2006, 2000, 1998, 1996, 1993, 1988, 1983, 1978, 1973, 1968, 1963, 1947, 1942, 1938, 1934, 1931, 1923, 1920
241 W 126TH	2013, 2008, 2006, 2000, 1998, 1996, 1993, 1988, 1983, 1978, 1973, 1968, 1963, 1958, 1956, 1950, 1947, 1942, 1938, 1934, 1931, 1923
242 W 127 ST	2013, 2008, 2006, 2000, 1998, 1996, 1993, 1988, 1983, 1978, 1973, 1968, 1963, 1934, 1923, 1920
242 W 127TH	2013, 2008, 2006, 2000, 1998, 1996, 1993, 1988, 1983, 1978, 1973, 1968, 1963, 1958, 1956, 1950, 1947, 1942, 1938, 1934, 1923
243 W 126 ST	2013, 2008, 2006, 2000, 1998, 1996, 1993, 1988, 1983, 1978, 1973, 1968, 1963, 1947, 1942, 1934, 1931, 1923, 1920
243 W 126TH	2013, 2008, 2006, 2000, 1998, 1996, 1993, 1988, 1983, 1978, 1973, 1968, 1963, 1958, 1956, 1950, 1947, 1942, 1938, 1934, 1931, 1923
243 W 127TH	2013, 2008, 2006, 2000, 1998, 1996, 1993, 1988, 1983, 1978, 1973, 1968, 1963, 1958, 1956, 1950, 1947, 1942, 1938, 1934, 1923, 1920
244 W 127 ST	2013, 2008, 2006, 2000, 1998, 1996, 1993, 1988, 1983, 1978, 1973, 1968, 1963, 1942, 1934, 1927, 1923, 1920
244 W 127TH	2013, 2008, 2006, 2000, 1998, 1996, 1993, 1988, 1983, 1978, 1973, 1968, 1963, 1958, 1956, 1950, 1947, 1942, 1938, 1934, 1927, 1923, 1920
245 W 126 ST	2013, 2008, 2006, 2000, 1998, 1996, 1993, 1988, 1983, 1978, 1973, 1968, 1963, 1942, 1934, 1931, 1923, 1920
245 W 126TH	2013, 2008, 2006, 2000, 1998, 1996, 1993, 1988, 1983, 1978, 1973, 1968, 1963, 1958, 1956, 1950, 1947, 1942, 1938, 1934, 1931, 1923
245 W 126TH H DO	2013, 2008, 2006, 2000, 1998, 1996, 1993, 1988, 1983, 1978, 1973, 1968, 1963, 1958, 1956, 1950, 1947, 1942, 1938, 1934, 1931, 1927, 1920
245 W 127 ST	2013, 2008, 2006, 2000, 1998, 1996, 1993, 1988, 1983, 1978, 1973, 1968, 1963, 1958, 1956, 1934, 1923, 1920
245 W 127TH	2013, 2008, 2006, 2000, 1998, 1996, 1993, 1988, 1983, 1978, 1973, 1968, 1963, 1958, 1956, 1950, 1947, 1942, 1938, 1934, 1923
246 W 127 ST	2013, 2008, 2006, 2000, 1998, 1996, 1993, 1988, 1983, 1978, 1973, 1968, 1963, 1942, 1938, 1934, 1923, 1920
246 W 127TH	2013, 2008, 2006, 2000, 1998, 1996, 1993, 1988, 1983, 1978, 1973, 1968, 1963, 1958, 1956, 1950, 1947, 1942, 1938, 1934, 1923
247 W 126 ST	2013, 2008, 2006, 2000, 1998, 1996, 1993, 1988, 1983, 1978, 1973, 1968, 1963, 1934, 1931, 1923, 1920

FINDINGS

Address Researched	Address Not Identified in Research Source
247 W 126TH	2013, 2008, 2006, 2000, 1998, 1996, 1993, 1988, 1983, 1978, 1973, 1968, 1963, 1958, 1956, 1950, 1947, 1942, 1938, 1934, 1931, 1923
247 W 127 ST	2013, 2008, 2006, 2000, 1998, 1996, 1993, 1988, 1983, 1978, 1973, 1968, 1963, 1958, 1956, 1950, 1947, 1942, 1934, 1923, 1920
247 W 127TH	2013, 2008, 2006, 2000, 1998, 1996, 1993, 1988, 1983, 1978, 1973, 1968, 1963, 1958, 1956, 1950, 1947, 1942, 1938, 1934
248 W 127 ST	2013, 2008, 2006, 2000, 1998, 1996, 1993, 1988, 1983, 1978, 1973, 1968, 1963, 1934, 1923, 1920
248 W 127TH	2013, 2008, 2006, 2000, 1998, 1996, 1993, 1988, 1983, 1978, 1973, 1968, 1963, 1958, 1956, 1950, 1947, 1942, 1938, 1934, 1923
249 W 126 ST	2013, 2008, 2006, 2000, 1998, 1996, 1993, 1988, 1983, 1978, 1973, 1968, 1963, 1942, 1938, 1934, 1931, 1923, 1920
249 W 126TH	2013, 2008, 2006, 2000, 1998, 1996, 1993, 1988, 1983, 1978, 1973, 1968, 1963, 1958, 1956, 1950, 1947, 1942, 1938, 1934, 1931
249 W 127 ST	2013, 2008, 2006, 2000, 1998, 1996, 1993, 1988, 1983, 1978, 1973, 1968, 1963, 1958, 1956, 1947, 1942, 1938, 1934, 1927, 1923, 1920
249 W 127TH	2013, 2008, 2006, 2000, 1998, 1996, 1993, 1988, 1983, 1978, 1973, 1968, 1963, 1958, 1956, 1950, 1947, 1942, 1938, 1934, 1927, 1923
250 W 126 ST	2013, 2008, 2006, 2000, 1998, 1996, 1993, 1988, 1983, 1978, 1973, 1968, 1963, 1958, 1956, 1950, 1947, 1942, 1938, 1934, 1927, 1923, 1920
250 W 126TH	2013, 2008, 2006, 2000, 1998, 1996, 1993, 1988, 1983, 1978, 1973, 1968, 1963, 1958, 1956, 1950, 1947, 1942, 1938, 1934, 1927, 1923, 1920
250 W 126TH H DO	2013, 2008, 2006, 2000, 1998, 1996, 1993, 1988, 1983, 1978, 1973, 1968, 1963, 1958, 1956, 1950, 1947, 1942, 1938, 1931, 1927, 1923, 1920
250 W 127 ST	2013, 2008, 2006, 2000, 1996, 1963, 1950, 1947, 1942, 1938, 1934, 1931, 1927, 1923, 1920
250 W 127TH	2013, 2008, 2006, 2000, 1998, 1996, 1993, 1988, 1983, 1978, 1973, 1968, 1963, 1958, 1956, 1950, 1947, 1942, 1938, 1934, 1931, 1927, 1923
250 W 127TH ST	2013, 2008, 2000, 1998, 1996, 1993, 1988, 1983, 1978, 1973, 1968, 1963, 1958, 1956, 1950, 1947, 1942, 1938, 1934, 1931, 1927, 1923, 1920
250 W 127TH ST	2006, 2000, 1998, 1996, 1993, 1988, 1983, 1978, 1973, 1968, 1963, 1958, 1956, 1950, 1947, 1942, 1938, 1934, 1931, 1927, 1923, 1920
251 W 125 ST	2013, 2008, 2006, 2000, 1996, 1934, 1931, 1923, 1920
251 W 125TH ST	2013, 2008, 1998, 1996, 1993, 1988, 1983, 1978, 1973, 1968, 1963, 1958, 1956, 1950, 1947, 1942, 1938, 1934, 1931, 1927, 1923, 1920
251 W 125TH ST	2006, 2000, 1998, 1996, 1993, 1988, 1983, 1978, 1973, 1968, 1963, 1958, 1956, 1950, 1947, 1942, 1938, 1934, 1931, 1927, 1923, 1920
251 W 126 ST	2013, 2008, 2006, 2000, 1998, 1996, 1993, 1988, 1983, 1978, 1973, 1968, 1963, 1947, 1942, 1938, 1934, 1931, 1923, 1920
251 W 126TH	2013, 2008, 2006, 2000, 1998, 1996, 1993, 1988, 1983, 1978, 1973, 1968, 1963, 1958, 1956, 1950, 1947, 1942, 1938, 1934, 1931, 1923
251 W 126TH H DO	2013, 2008, 2006, 2000, 1998, 1996, 1993, 1988, 1983, 1978, 1973, 1968, 1963, 1958, 1956, 1950, 1947, 1942, 1938, 1934, 1931, 1927
251 W 127 ST	2013, 2008, 2006, 2000, 1998, 1996, 1993, 1988, 1983, 1978, 1973, 1968, 1963, 1958, 1956, 1947, 1942, 1938, 1934, 1923, 1920
251 W 127TH	2013, 2008, 2006, 2000, 1998, 1996, 1993, 1988, 1983, 1978, 1973, 1968, 1963, 1958, 1956, 1950, 1947, 1942, 1938, 1934, 1923
252 W 125 ST	2013, 2008, 2006, 2000, 1996, 1934, 1931, 1927, 1923, 1920

FINDINGS

Address Researched	Address Not Identified in Research Source
252 W 125TH ST	2013, 2008, 1998, 1996, 1993, 1988, 1983, 1978, 1973, 1968, 1963, 1958, 1956, 1950, 1947, 1942, 1938, 1934, 1931, 1927, 1923, 1920
252 W 125TH ST	2006, 2000, 1998, 1996, 1993, 1988, 1983, 1978, 1973, 1968, 1963, 1958, 1956, 1950, 1947, 1942, 1938, 1934, 1931, 1927, 1923, 1920
252 W 127 ST	2013, 2008, 2006, 2000, 1998, 1996, 1993, 1988, 1983, 1978, 1973, 1968, 1963, 1934, 1931, 1923, 1920
252 W 127TH	2013, 2008, 2006, 2000, 1998, 1996, 1993, 1988, 1983, 1978, 1973, 1968, 1963, 1958, 1956, 1950, 1947, 1942, 1938, 1934, 1931, 1923
252A W 125 ST	2013, 2008, 2006, 2000, 1998, 1996, 1993, 1988, 1983, 1978, 1973, 1968, 1958, 1956, 1950, 1947, 1942, 1938, 1934, 1931, 1927, 1923, 1920
253 W 125 ST	2013, 2008, 2006, 2000, 1996, 1934, 1931, 1923, 1920
253 W 125TH ST	2013, 2008, 1998, 1996, 1993, 1988, 1983, 1978, 1973, 1968, 1963, 1958, 1956, 1950, 1947, 1942, 1938, 1934, 1931, 1927, 1923, 1920
253 W 125TH ST	2006, 2000, 1998, 1996, 1993, 1988, 1983, 1978, 1973, 1968, 1963, 1958, 1956, 1950, 1947, 1942, 1938, 1934, 1931, 1927, 1923, 1920
253 W 125TH ST	2006, 2000, 1998, 1996, 1993, 1988, 1983, 1978, 1973, 1968, 1963, 1958, 1956, 1950, 1947, 1942, 1938, 1934, 1931, 1927, 1923, 1920
253 W 126 ST	2013, 2008, 2006, 2000, 1998, 1996, 1993, 1988, 1983, 1978, 1973, 1968, 1963, 1950, 1947, 1942, 1938, 1934, 1923, 1920
253 W 126TH	2013, 2008, 2006, 2000, 1998, 1996, 1993, 1988, 1983, 1978, 1973, 1968, 1963, 1958, 1956, 1950, 1947, 1942, 1938, 1934
253 W 126TH H DO	2013, 2008, 2006, 2000, 1998, 1996, 1993, 1988, 1983, 1978, 1973, 1968, 1963, 1958, 1956, 1950, 1947, 1942, 1938, 1934, 1931, 1927, 1920
253 W 127 ST	2013, 2008, 2006, 2000, 1998, 1996, 1993, 1988, 1983, 1978, 1973, 1968, 1963, 1958, 1956, 1942, 1938, 1934, 1923, 1920
253 W 127TH	2013, 2008, 2006, 2000, 1998, 1996, 1993, 1988, 1983, 1978, 1973, 1968, 1963, 1958, 1956, 1950, 1947, 1942, 1938, 1934, 1923, 1920
253 W. 125th Street	2013, 2008, 1998, 1996, 1993, 1988, 1983, 1978, 1973, 1968, 1963, 1958, 1956, 1950, 1947, 1942, 1938, 1934, 1931, 1927, 1923, 1920
254 W 125 ST	2013, 2008, 2006, 2000, 1996, 1983, 1934, 1931, 1923, 1920
254 W 125TH ST	2013, 2008, 1998, 1996, 1993, 1988, 1983, 1978, 1973, 1968, 1963, 1958, 1956, 1950, 1947, 1942, 1938, 1934, 1931, 1927, 1923, 1920
254 W 125TH ST	2006, 2000, 1998, 1996, 1993, 1988, 1983, 1978, 1973, 1968, 1963, 1958, 1956, 1950, 1947, 1942, 1938, 1934, 1931, 1927, 1923, 1920
254 W 126 ST	2013, 2008, 2006, 2000, 1998, 1996, 1993, 1988, 1983, 1978, 1973, 1968, 1958, 1956, 1950, 1947, 1942, 1938, 1934, 1931, 1927, 1923, 1920
254 W 127 ST	2013, 2008, 2006, 2000, 1998, 1996, 1993, 1988, 1983, 1978, 1973, 1968, 1963, 1934, 1927, 1923, 1920
254 W 127TH	2013, 2008, 2006, 2000, 1998, 1996, 1993, 1988, 1983, 1978, 1973, 1968, 1963, 1958, 1956, 1950, 1947, 1942, 1938, 1934, 1927, 1923
255 127TH	2013, 2008, 2006, 2000, 1998, 1996, 1993, 1988, 1983, 1978, 1968, 1963, 1958, 1956, 1950, 1947, 1942, 1938, 1934, 1931, 1927, 1923, 1920
255 W 125 ST	2013, 2008, 2006, 2000, 1998, 1996, 1993, 1988, 1983, 1978, 1973, 1968, 1963, 1934, 1931, 1923, 1920
255 W 125TH ST	2013, 2006, 2000, 1998, 1996, 1993, 1988, 1983, 1978, 1973, 1968, 1963, 1958, 1956, 1950, 1947, 1942, 1938, 1934, 1931, 1927, 1923, 1920
255 W 126 ST	2013, 2008, 2006, 2000, 1998, 1996, 1993, 1988, 1983, 1978, 1973, 1968, 1963, 1942, 1938, 1934, 1923, 1920

FINDINGS

Address Researched	Address Not Identified in Research Source
255 W 126TH	2013, 2008, 2006, 2000, 1998, 1996, 1993, 1988, 1983, 1978, 1973, 1968, 1963, 1958, 1956, 1950, 1947, 1942, 1938, 1934, 1923
255 W 127	2013, 2008, 2006, 2000, 1998, 1996, 1993, 1988, 1978, 1973, 1968, 1963, 1958, 1956, 1950, 1947, 1942, 1938, 1934, 1931, 1927, 1923, 1920
255 W 127 M	2013, 2008, 2006, 2000, 1998, 1996, 1993, 1988, 1983, 1978, 1973, 1968, 1963, 1956, 1950, 1947, 1942, 1938, 1934, 1931, 1927, 1923, 1920
255 W 127 ST	2013, 2008, 2006, 2000, 1998, 1996, 1993, 1947, 1942, 1938, 1934, 1931, 1923, 1920
255 W 127TH	2013, 2008, 2006, 2000, 1998, 1996, 1993, 1988, 1983, 1978, 1973, 1968, 1963, 1958, 1956, 1950, 1947, 1942, 1938, 1934, 1931, 1923
255 W 127TH ST	2013, 2008, 2000, 1998, 1996, 1993, 1988, 1983, 1978, 1973, 1968, 1963, 1958, 1956, 1950, 1947, 1942, 1938, 1934, 1931, 1927, 1923, 1920
256 W 125 ST	2013, 2008, 2006, 2000, 1996, 1934, 1931, 1923, 1920
256 W 125TH ST	2013, 2008, 2000, 1998, 1996, 1993, 1988, 1983, 1978, 1973, 1968, 1963, 1958, 1956, 1950, 1947, 1942, 1938, 1934, 1931, 1927, 1923, 1920
256 W 126TH	2013, 2008, 2006, 2000, 1998, 1996, 1993, 1988, 1983, 1978, 1973, 1968, 1963, 1958, 1956, 1950, 1947, 1942, 1938, 1934, 1931, 1927, 1923
256 W 127 ST	2013, 2008, 2006, 2000, 1998, 1996, 1993, 1988, 1983, 1978, 1973, 1968, 1963, 1947, 1942, 1938, 1934, 1931, 1923, 1920
256 W 127TH	2013, 2008, 2006, 2000, 1998, 1996, 1993, 1988, 1983, 1978, 1973, 1968, 1963, 1958, 1956, 1950, 1947, 1942, 1938, 1934, 1931, 1923
257 W 125 ST	2013, 2008, 2006, 2000, 1998, 1996, 1993, 1988, 1983, 1978, 1973, 1968, 1963, 1958, 1956, 1950, 1947, 1942, 1938, 1934, 1931, 1923, 1920
257 W 126 ST	2013, 2008, 2006, 2000, 1998, 1996, 1993, 1988, 1983, 1978, 1973, 1942, 1938, 1934, 1923, 1920
257 W 126TH	2013, 2008, 2006, 2000, 1998, 1996, 1993, 1988, 1983, 1978, 1973, 1968, 1963, 1958, 1956, 1950, 1947, 1942, 1938, 1923
257 W 127 ST	2013, 2008, 2006, 2000, 1998, 1996, 1993, 1988, 1983, 1978, 1973, 1968, 1963, 1958, 1956, 1950, 1947, 1942, 1938, 1934, 1923, 1920
257 W 127TH	2013, 2008, 2006, 2000, 1998, 1996, 1993, 1988, 1983, 1978, 1973, 1968, 1963, 1958, 1956, 1950, 1947, 1942, 1938, 1934, 1923
258 W 125 ST	2013, 2008, 2006, 2000, 1998, 1996, 1993, 1988, 1983, 1978, 1973, 1956, 1950, 1947, 1942, 1938, 1934, 1931, 1923, 1920
258 W 126TH	2013, 2008, 2006, 2000, 1998, 1996, 1993, 1988, 1983, 1978, 1973, 1968, 1963, 1958, 1956, 1950, 1947, 1942, 1938, 1934, 1931, 1927, 1923
258 W 127 ST	2013, 2008, 2006, 2000, 1998, 1996, 1993, 1988, 1983, 1978, 1973, 1968, 1963, 1934, 1923, 1920
258 W 127TH	2013, 2008, 2006, 2000, 1998, 1996, 1993, 1988, 1983, 1978, 1973, 1968, 1963, 1958, 1956, 1950, 1947, 1942, 1938, 1934, 1923
259 W 125 ST	2013, 2008, 2006, 2000, 1998, 1996, 1993, 1988, 1983, 1978, 1968, 1963, 1958, 1956, 1950, 1947, 1942, 1938, 1934, 1931, 1927, 1923, 1920
259 W 126 ST	2013, 2008, 2006, 2000, 1996, 1947, 1934, 1931, 1923, 1920
259 W 126TH	2013, 2008, 2006, 2000, 1998, 1996, 1993, 1988, 1983, 1978, 1973, 1968, 1963, 1958, 1956, 1950, 1947, 1942, 1938, 1934, 1931, 1923, 1920
259 W 126TH H DO	2013, 2008, 2006, 2000, 1998, 1996, 1993, 1988, 1983, 1978, 1973, 1968, 1963, 1958, 1956, 1950, 1947, 1942, 1938, 1934, 1931, 1927, 1920
259 W 126TH H MOUNT VARNON	2013, 2008, 2006, 2000, 1998, 1996, 1993, 1988, 1983, 1978, 1973, 1968, 1963, 1958, 1956, 1950, 1947, 1942, 1938, 1934, 1931, 1927, 1923

FINDINGS

Address Researched	Address Not Identified in Research Source
259 W 126TH ST	2013, 2008, 2000, 1998, 1996, 1993, 1988, 1983, 1978, 1973, 1968, 1963, 1958, 1956, 1950, 1947, 1942, 1938, 1934, 1931, 1927, 1923, 1920
259 W 126TH ST	2006, 2000, 1998, 1996, 1993, 1988, 1983, 1978, 1973, 1968, 1963, 1958, 1956, 1950, 1947, 1942, 1938, 1934, 1931, 1927, 1923, 1920
259 W 127 ST	2013, 2008, 2006, 2000, 1998, 1996, 1993, 1988, 1983, 1978, 1973, 1968, 1963, 1958, 1956, 1934, 1931, 1927, 1923, 1920
259 W 127TH	2013, 2008, 2006, 2000, 1998, 1996, 1993, 1988, 1983, 1978, 1973, 1968, 1963, 1958, 1956, 1950, 1947, 1942, 1938, 1934, 1931, 1927, 1923
260 W 125 ST	2013, 2008, 2006, 2000, 1996, 1983, 1978, 1934, 1923, 1920
260 W 125TH ST	2013, 2008, 1998, 1996, 1993, 1988, 1983, 1978, 1973, 1968, 1963, 1958, 1956, 1950, 1947, 1942, 1938, 1934, 1931, 1927, 1923, 1920
260 W 125TH ST	2008, 2006, 2000, 1998, 1996, 1993, 1988, 1983, 1978, 1973, 1968, 1963, 1958, 1956, 1950, 1947, 1942, 1938, 1934, 1931, 1927, 1923, 1920
260 W 127 ST	2013, 2008, 2006, 2000, 1998, 1996, 1993, 1988, 1983, 1978, 1973, 1968, 1963, 1956, 1950, 1947, 1942, 1938, 1934, 1923, 1920
260 W 127TH	2013, 2008, 2006, 2000, 1998, 1996, 1993, 1988, 1983, 1978, 1973, 1968, 1963, 1958, 1956, 1950, 1947, 1942, 1938, 1934, 1923
260-62 W 125 ST	2013, 2008, 2006, 2000, 1996, 1988, 1983, 1978, 1973, 1968, 1963, 1958, 1956, 1950, 1947, 1942, 1938, 1934, 1931, 1927, 1923, 1920
261 W 125 ST	2013, 2008, 2006, 2000, 1998, 1996, 1934, 1931, 1923, 1920
261 W 126 ST	2013, 2008, 2006, 2000, 1998, 1996, 1993, 1988, 1968, 1963, 1942, 1938, 1934, 1931, 1923, 1920
261 W 126TH	2013, 2008, 2006, 2000, 1998, 1996, 1993, 1988, 1983, 1978, 1973, 1968, 1963, 1958, 1956, 1950, 1947, 1942, 1938, 1931
261 W 126TH H DO	2013, 2008, 2006, 2000, 1998, 1996, 1993, 1988, 1983, 1978, 1973, 1968, 1963, 1958, 1956, 1950, 1947, 1942, 1938, 1931, 1927, 1920
261 W 126TH ST	2008, 2006, 2000, 1998, 1996, 1993, 1988, 1983, 1978, 1973, 1968, 1963, 1958, 1956, 1950, 1947, 1942, 1938, 1934, 1931, 1927, 1923, 1920
261 W 127 ST	2013, 2008, 2006, 2000, 1998, 1996, 1993, 1988, 1983, 1978, 1973, 1968, 1963, 1958, 1956, 1942, 1934, 1923, 1920
261 W 127TH	2013, 2008, 2006, 2000, 1998, 1996, 1993, 1988, 1983, 1978, 1973, 1968, 1963, 1958, 1956, 1950, 1947, 1942, 1938, 1934, 1923
261 W. 125th Street	2013, 2008, 2006, 2000, 1998, 1996, 1993, 1988, 1983, 1978, 1973, 1968, 1963, 1958, 1956, 1950, 1947, 1942, 1938, 1934, 1931, 1927, 1923, 1920
262 W 125 ST	2013, 2008, 2006, 2000, 1996, 1988, 1983, 1978, 1934, 1931, 1923, 1920
262 W 126 ST	2013, 2008, 2006, 2000, 1998, 1996, 1993, 1988, 1983, 1978, 1973, 1968, 1963, 1958, 1956, 1950, 1947, 1942, 1938, 1934, 1923, 1920
262 W 126TH	2013, 2008, 2006, 2000, 1998, 1996, 1993, 1988, 1983, 1978, 1973, 1968, 1963, 1958, 1956, 1950, 1947, 1942, 1938, 1934
262 W 127 ST	2013, 2008, 2006, 2000, 1998, 1996, 1993, 1988, 1983, 1978, 1973, 1968, 1963, 1934, 1923, 1920
262 W 127TH	2013, 2008, 2006, 2000, 1998, 1996, 1993, 1988, 1983, 1978, 1973, 1968, 1963, 1958, 1956, 1950, 1947, 1942, 1938, 1923
262 W 127TH H DO	2013, 2008, 2006, 2000, 1998, 1996, 1993, 1988, 1983, 1978, 1973, 1968, 1963, 1958, 1956, 1950, 1947, 1942, 1938, 1934, 1931, 1927, 1920
263 W 125 ST	2013, 2008, 2006, 2000, 1998, 1996, 1993, 1988, 1968, 1934, 1931, 1923, 1920

FINDINGS

Address Researched	Address Not Identified in Research Source
263 W 126 ST	2013, 2008, 2006, 2000, 1998, 1996, 1993, 1988, 1983, 1978, 1973, 1934, 1931, 1923, 1920
263 W 126TH	2013, 2008, 2006, 2000, 1998, 1996, 1993, 1988, 1983, 1978, 1973, 1968, 1963, 1958, 1956, 1950, 1947, 1942, 1938, 1931
263 W 126TH R DO	2013, 2008, 2006, 2000, 1998, 1996, 1993, 1988, 1983, 1978, 1973, 1968, 1963, 1958, 1956, 1950, 1947, 1942, 1938, 1931, 1927, 1923, 1920
263 W 127 ST	2013, 2008, 2006, 2000, 1998, 1996, 1993, 1988, 1983, 1978, 1973, 1968, 1963, 1958, 1956, 1947, 1942, 1938, 1934, 1931, 1923, 1920
263 W 127TH	2013, 2008, 2006, 2000, 1998, 1996, 1993, 1988, 1983, 1978, 1973, 1968, 1963, 1958, 1956, 1950, 1947, 1942, 1938, 1934, 1931, 1923
264 W 125 ST	2013, 2008, 2006, 2000, 1996, 1934, 1931, 1923, 1920
264 W 125TH ST	2013, 2008, 1998, 1996, 1993, 1988, 1983, 1978, 1973, 1968, 1963, 1958, 1956, 1950, 1947, 1942, 1938, 1934, 1931, 1927, 1923, 1920
264 W 125TH ST	2008, 2006, 2000, 1998, 1996, 1993, 1988, 1983, 1978, 1973, 1968, 1963, 1958, 1956, 1950, 1947, 1942, 1938, 1934, 1931, 1927, 1923, 1920
264 W 126 ST	2013, 2008, 2006, 2000, 1998, 1996, 1993, 1988, 1983, 1978, 1973, 1968, 1963, 1958, 1956, 1950, 1947, 1942, 1938, 1934, 1923, 1920
264 W 126TH	2013, 2008, 2006, 2000, 1998, 1996, 1993, 1988, 1983, 1978, 1973, 1968, 1963, 1958, 1956, 1950, 1947, 1942, 1938
264 W 126TH H DO	2013, 2008, 2006, 2000, 1998, 1996, 1993, 1988, 1983, 1978, 1973, 1968, 1963, 1958, 1956, 1950, 1947, 1942, 1938, 1934, 1931, 1927, 1920
264 W 127 ST	2013, 2008, 2006, 2000, 1998, 1996, 1993, 1988, 1983, 1978, 1973, 1968, 1963, 1958, 1956, 1950, 1947, 1942, 1938, 1934, 1923, 1920
264 W 127TH	2013, 2008, 2006, 2000, 1998, 1996, 1993, 1988, 1983, 1978, 1973, 1968, 1963, 1958, 1956, 1950, 1947, 1942, 1938, 1934, 1923
265 W 125 ST	2013, 2008, 2006, 2000, 1998, 1996, 1993, 1988, 1983, 1978, 1934, 1931, 1923, 1920
265 W 126 ST	2013, 2008, 2006, 2000, 1998, 1996, 1993, 1988, 1934, 1931, 1923, 1920
265 W 126TH	2013, 2008, 2006, 2000, 1998, 1996, 1993, 1988, 1983, 1978, 1973, 1968, 1963, 1958, 1956, 1950, 1947, 1942, 1938, 1931
265 W 127 ST	2013, 2008, 2006, 2000, 1998, 1996, 1993, 1988, 1983, 1978, 1973, 1968, 1963, 1958, 1956, 1950, 1947, 1942, 1938, 1934, 1923, 1920
265 W 127TH	2013, 2008, 2006, 2000, 1998, 1996, 1993, 1988, 1983, 1978, 1973, 1968, 1963, 1958, 1956, 1950, 1947, 1942, 1938, 1934, 1923
266 W 125 ST	2013, 2008, 2006, 2000, 1998, 1996, 1993, 1988, 1978, 1973, 1934, 1931, 1923, 1920
266 W 126 ST	2013, 2008, 2006, 2000, 1998, 1996, 1993, 1988, 1983, 1978, 1973, 1968, 1963, 1958, 1956, 1950, 1947, 1942, 1938, 1934, 1931, 1923, 1920
266 W 126TH	2013, 2008, 2006, 2000, 1998, 1996, 1993, 1988, 1983, 1978, 1973, 1968, 1963, 1958, 1956, 1950, 1947, 1942, 1938, 1934, 1931, 1923
266 W 127 ST	2013, 2008, 2006, 2000, 1998, 1996, 1993, 1988, 1983, 1978, 1973, 1968, 1963, 1947, 1942, 1938, 1934, 1927, 1923, 1920
266 W 127TH	2013, 2008, 2006, 2000, 1998, 1996, 1993, 1988, 1983, 1978, 1973, 1968, 1963, 1958, 1956, 1950, 1947, 1942, 1938, 1934, 1927, 1923
267 W 125 ST	2013, 2008, 2006, 2000, 1998, 1996, 1993, 1988, 1934, 1931, 1927, 1923, 1920
267 W 126 ST	2013, 2008, 2006, 2000, 1998, 1996, 1993, 1988, 1983, 1978, 1942, 1934, 1923, 1920

FINDINGS

Address Researched	Address Not Identified in Research Source
267 W 126TH	2013, 2008, 2006, 2000, 1998, 1996, 1993, 1988, 1983, 1978, 1973, 1968, 1963, 1958, 1956, 1950, 1947, 1942, 1938, 1923
267 W 126TH H DO	2013, 2008, 2006, 2000, 1998, 1996, 1993, 1988, 1983, 1978, 1973, 1968, 1963, 1958, 1956, 1950, 1947, 1942, 1938, 1934, 1931, 1927, 1920
267 W 127 ST	2013, 2008, 2006, 2000, 1998, 1996, 1993, 1988, 1983, 1978, 1973, 1968, 1963, 1958, 1956, 1950, 1947, 1942, 1938, 1934, 1923, 1920
267 W 127TH	2013, 2008, 2006, 2000, 1998, 1996, 1993, 1988, 1983, 1978, 1973, 1968, 1963, 1958, 1956, 1950, 1947, 1942, 1938, 1923
268 W 125 ST	2013, 2008, 2006, 2000, 1996, 1942, 1934, 1931, 1923, 1920
268 W 125TH ST	2013, 2008, 1998, 1996, 1993, 1988, 1983, 1978, 1973, 1968, 1963, 1958, 1956, 1950, 1947, 1942, 1938, 1934, 1931, 1927, 1923, 1920
268 W 125TH ST	2006, 2000, 1998, 1996, 1993, 1988, 1983, 1978, 1973, 1968, 1963, 1958, 1956, 1950, 1947, 1942, 1938, 1934, 1931, 1927, 1923, 1920
268 W 126 ST	2013, 2008, 2006, 2000, 1998, 1996, 1993, 1988, 1983, 1978, 1973, 1968, 1963, 1958, 1956, 1950, 1947, 1942, 1938, 1934, 1931, 1923, 1920
268 W 126TH	2013, 2008, 2006, 2000, 1998, 1996, 1993, 1988, 1983, 1978, 1973, 1968, 1963, 1958, 1956, 1950, 1947, 1942, 1938, 1934, 1931
268 W 127 ST	2013, 2008, 2006, 2000, 1998, 1996, 1993, 1988, 1983, 1978, 1973, 1968, 1963, 1950, 1947, 1942, 1938, 1934, 1923, 1920
268 W 127TH	2013, 2008, 2006, 2000, 1998, 1996, 1993, 1988, 1983, 1978, 1973, 1968, 1963, 1958, 1956, 1950, 1947, 1942, 1938, 1934, 1923
269 W 125 ST	2013, 2008, 2006, 2000, 1998, 1996, 1993, 1988, 1958, 1956, 1950, 1947, 1942, 1934, 1931, 1923, 1920
269 W 126 ST	2013, 2008, 2006, 2000, 1998, 1996, 1993, 1988, 1983, 1978, 1973, 1968, 1963, 1958, 1956, 1950, 1947, 1942, 1938, 1934, 1927, 1923, 1920
269 W 126TH	2013, 2008, 2006, 2000, 1998, 1996, 1993, 1988, 1983, 1978, 1973, 1968, 1963, 1958, 1956, 1950, 1947, 1942, 1938, 1934, 1927, 1923
269 W 127 ST	2013, 2008, 2006, 2000, 1998, 1996, 1993, 1988, 1983, 1978, 1973, 1968, 1963, 1958, 1956, 1950, 1947, 1942, 1938, 1934, 1931, 1923, 1920
269 W 127TH	2013, 2008, 2006, 2000, 1998, 1996, 1993, 1988, 1983, 1978, 1973, 1968, 1963, 1958, 1956, 1950, 1947, 1942, 1938, 1934, 1931, 1923
270 W 125 ST	2013, 2008, 2006, 2000, 1998, 1996, 1993, 1988, 1983, 1973, 1942, 1938, 1934, 1931, 1923, 1920
270 W 126 ST	2013, 2008, 2006, 2000, 1996, 1934, 1931, 1923, 1920
270 W 126TH	2013, 2008, 2006, 2000, 1998, 1996, 1993, 1988, 1983, 1978, 1973, 1968, 1963, 1958, 1956, 1950, 1947, 1942, 1938, 1931, 1923
270 W 126TH ST	2006, 2000, 1998, 1996, 1993, 1988, 1983, 1978, 1973, 1968, 1963, 1958, 1956, 1950, 1947, 1942, 1938, 1934, 1931, 1927, 1923, 1920
270 W 126TH ST	2013, 2008, 2000, 1998, 1996, 1993, 1988, 1983, 1978, 1973, 1968, 1963, 1958, 1956, 1950, 1947, 1942, 1938, 1934, 1931, 1927, 1923, 1920
270 W 127 ST	2013, 2008, 2006, 2000, 1998, 1996, 1993, 1988, 1983, 1978, 1973, 1968, 1963, 1947, 1942, 1938, 1934, 1923, 1920
270 W 127TH	2013, 2008, 2006, 2000, 1998, 1996, 1993, 1988, 1983, 1978, 1973, 1968, 1963, 1958, 1956, 1950, 1947, 1942, 1938, 1934, 1923
271 W 125 ST	2013, 2008, 2006, 2000, 1996, 1934, 1923, 1920
271 W 125TH ST	2013, 2008, 1998, 1996, 1993, 1988, 1983, 1978, 1973, 1968, 1963, 1958, 1956, 1950, 1947, 1942, 1938, 1934, 1931, 1927, 1923, 1920

FINDINGS

Address Researched	Address Not Identified in Research Source
271 W 125TH ST	2006, 2000, 1998, 1996, 1993, 1988, 1983, 1978, 1973, 1968, 1963, 1958, 1956, 1950, 1947, 1942, 1938, 1934, 1931, 1927, 1923, 1920
271 W 126	2013, 2008, 2006, 2000, 1998, 1996, 1993, 1988, 1978, 1973, 1968, 1963, 1958, 1956, 1950, 1947, 1942, 1938, 1934, 1931, 1927, 1923, 1920
271 W 126 ST	2013, 2008, 2006, 2000, 1998, 1996, 1993, 1934, 1923, 1920
271 W 126TH	2013, 2008, 2006, 2000, 1998, 1996, 1993, 1988, 1983, 1978, 1973, 1968, 1963, 1958, 1956, 1950, 1947, 1942, 1938
271 W 126TH H DO	2013, 2008, 2006, 2000, 1998, 1996, 1993, 1988, 1983, 1978, 1973, 1968, 1963, 1958, 1956, 1950, 1947, 1942, 1938, 1931, 1927, 1923
271 W 126TH ST	2013, 2008, 2000, 1998, 1996, 1993, 1988, 1983, 1978, 1973, 1968, 1963, 1958, 1956, 1950, 1947, 1942, 1938, 1934, 1931, 1927, 1923, 1920
271 W 126TH ST	2008, 2006, 2000, 1998, 1996, 1993, 1988, 1983, 1978, 1973, 1968, 1963, 1958, 1956, 1950, 1947, 1942, 1938, 1934, 1931, 1927, 1923, 1920
271 W 127 ST	2013, 2008, 2006, 2000, 1998, 1996, 1993, 1988, 1978, 1963, 1958, 1956, 1950, 1947, 1942, 1938, 1934, 1923, 1920
271 W 127TH	2013, 2008, 2006, 2000, 1998, 1996, 1993, 1988, 1983, 1978, 1973, 1968, 1963, 1958, 1956, 1950, 1947, 1942, 1938, 1934, 1923
272 W 125 ST	2013, 2008, 2006, 2000, 1998, 1996, 1938, 1934, 1931, 1923, 1920
272 W 125TH ST	2013, 2008, 1998, 1996, 1993, 1988, 1983, 1978, 1973, 1968, 1963, 1958, 1956, 1950, 1947, 1942, 1938, 1934, 1931, 1927, 1923, 1920
272 W 125TH ST	2013, 2006, 2000, 1998, 1996, 1993, 1988, 1983, 1978, 1973, 1968, 1963, 1958, 1956, 1950, 1947, 1942, 1938, 1934, 1931, 1927, 1923, 1920
272 W 126 ST	2013, 2008, 2006, 2000, 1998, 1996, 1993, 1988, 1983, 1978, 1938, 1934, 1927, 1923, 1920
272 W 126TH	2013, 2008, 2006, 2000, 1998, 1996, 1993, 1988, 1983, 1978, 1973, 1968, 1963, 1958, 1956, 1950, 1947, 1942, 1938, 1927
272 W 127 ST	2013, 2008, 2006, 2000, 1998, 1996, 1993, 1950, 1947, 1942, 1938, 1934, 1923, 1920
272 W 127TH ST	2013, 2008, 2000, 1998, 1996, 1993, 1988, 1983, 1978, 1973, 1968, 1963, 1958, 1956, 1950, 1947, 1942, 1938, 1934, 1931, 1927, 1923, 1920
273 W 125 ST	2013, 2008, 2006, 2000, 1996, 1993, 1988, 1978, 1958, 1934, 1931, 1923, 1920
273 W 125TH ST	2013, 2008, 1998, 1996, 1993, 1988, 1983, 1978, 1973, 1968, 1963, 1958, 1956, 1950, 1947, 1942, 1938, 1934, 1931, 1927, 1923, 1920
273 W 125TH ST	2006, 2000, 1998, 1996, 1993, 1988, 1983, 1978, 1973, 1968, 1963, 1958, 1956, 1950, 1947, 1942, 1938, 1934, 1931, 1927, 1923, 1920
274 W 125 ST	2013, 2008, 2006, 2000, 1996, 1942, 1938, 1934, 1927, 1923, 1920
274 W 125TH ST	2013, 2008, 1998, 1996, 1993, 1988, 1983, 1978, 1973, 1968, 1963, 1958, 1956, 1950, 1947, 1942, 1938, 1934, 1931, 1927, 1923, 1920
274 W 125TH ST	2006, 2000, 1998, 1996, 1993, 1988, 1983, 1978, 1973, 1968, 1963, 1958, 1956, 1950, 1947, 1942, 1938, 1934, 1931, 1927, 1923, 1920
275 W 125 ST	2013, 2008, 2006, 2000, 1996, 1968, 1963, 1958, 1956, 1950, 1947, 1942, 1938, 1934, 1931, 1927, 1923, 1920
275 W 125TH ST	2013, 2008, 1998, 1996, 1993, 1988, 1983, 1978, 1973, 1968, 1963, 1958, 1956, 1950, 1947, 1942, 1938, 1934, 1931, 1927, 1923, 1920
275 W 125TH ST	2013, 2006, 2000, 1998, 1996, 1993, 1988, 1983, 1978, 1973, 1968, 1963, 1958, 1956, 1950, 1947, 1942, 1938, 1934, 1931, 1927, 1923, 1920

FINDINGS

Address Researched	Address Not Identified in Research Source
276 W 125 ST	2013, 2008, 2006, 2000, 1996, 1938, 1934, 1931, 1923, 1920
276 W 125TH ST	2013, 2008, 1998, 1996, 1993, 1988, 1983, 1978, 1973, 1968, 1963, 1958, 1956, 1950, 1947, 1942, 1938, 1934, 1931, 1927, 1923, 1920
276 W 125TH ST	2006, 2000, 1998, 1996, 1993, 1988, 1983, 1978, 1973, 1968, 1963, 1958, 1956, 1950, 1947, 1942, 1938, 1934, 1931, 1927, 1923, 1920
279 W 125 ST	2013, 2008, 2006, 2000, 1996, 1993, 1988, 1983, 1978, 1973, 1968, 1963, 1958, 1956, 1950, 1947, 1942, 1938, 1934, 1931, 1927, 1923, 1920
279 W 125TH ST	2013, 2008, 1998, 1996, 1993, 1988, 1983, 1978, 1973, 1968, 1963, 1958, 1956, 1950, 1947, 1942, 1938, 1934, 1931, 1927, 1923, 1920
279 W 125TH ST	2006, 2000, 1998, 1996, 1993, 1988, 1983, 1978, 1973, 1968, 1963, 1958, 1956, 1950, 1947, 1942, 1938, 1934, 1931, 1927, 1923, 1920
289 W 126TH	2013, 2008, 2006, 2000, 1998, 1996, 1993, 1988, 1983, 1978, 1973, 1968, 1963, 1958, 1956, 1950, 1947, 1942, 1938, 1934, 1931, 1927, 1923

APPENDIX E

HISTORIC AERIAL IMAGES

260 W. 126th Street

260 W. 126th Street

New York, NY 10027

Inquiry Number: 4753434.9

October 14, 2016

The EDR Aerial Photo Decade Package

6 Armstrong Road, 4th floor
Shelton, CT 06484
Toll Free: 800.352.0050
www.edrnet.com

EDR Aerial Photo Decade Package

10/14/16

Site Name:

260 W. 126th Street
260 W. 126th Street
New York, NY 10027
EDR Inquiry # 4753434.9

Client Name:

Env. Business Consultants
1808 Middle Country Road
Ridge, NY 11961
Contact: Rob Bennett

Environmental Data Resources, Inc. (EDR) Aerial Photo Decade Package is a screening tool designed to assist environmental professionals in evaluating potential liability on a target property resulting from past activities. EDR's professional researchers provide digitally reproduced historical aerial photographs, and when available, provide one photo per decade.

Search Results:

Year	Scale	Details	Source
2011	1"=500'	Flight Year: 2011	USDA/NAIP
2010	1"=500'	Flight Year: 2010	USDA/NAIP
2009	1"=500'	Flight Year: 2009	USDA/NAIP
2008	1"=500'	Flight Year: 2008	USDA/NAIP
2006	1"=500'	Flight Year: 2006	USDA/NAIP
1995	1"=500'	Acquisition Date: March 13, 1995	USGS/DOQQ
1991	1"=500'	Flight Date: March 09, 1991	USGS
1984	1"=500'	Flight Date: March 26, 1984	USGS
1974	1"=500'	Flight Date: March 25, 1974	EDR Proprietary Aerial Viewpoint
1966	1"=500'	Flight Date: February 23, 1966	USGS
1961	1"=500'	Flight Date: April 12, 1961	EDR Proprietary Aerial Viewpoint
1954	1"=500'	Flight Date: February 23, 1954	USGS
1951	1"=500'	Flight Date: April 21, 1951	EDR Proprietary Aerial Viewpoint
1945	1"=500'	Flight Date: January 01, 1945	FirstSearch
1924	1"=500'	Flight Date: July 01, 1924	NYPL


When delivered electronically by EDR, the aerial photo images included with this report are for ONE TIME USE ONLY. Further reproduction of these aerial photo images is prohibited without permission from EDR. For more information contact your EDR Account Executive.

Disclaimer - Copyright and Trademark Notice


This Report contains certain information obtained from a variety of public and other sources reasonably available to Environmental Data Resources, Inc. It cannot be concluded from this Report that coverage information for the target and surrounding properties does not exist from other sources. NO WARRANTY EXPRESSED OR IMPLIED, IS MADE WHATSOEVER IN CONNECTION WITH THIS REPORT. ENVIRONMENTAL DATA RESOURCES, INC. SPECIFICALLY DISCLAIMS THE MAKING OF ANY SUCH WARRANTIES, INCLUDING WITHOUT LIMITATION, MERCHANTABILITY OR FITNESS FOR A PARTICULAR USE OR PURPOSE. ALL RISK IS ASSUMED BY THE USER. IN NO EVENT SHALL ENVIRONMENTAL DATA RESOURCES, INC. BE LIABLE TO ANYONE, WHETHER ARISING OUT OF ERRORS OR OMISSIONS, NEGLIGENCE, ACCIDENT OR ANY OTHER CAUSE, FOR ANY LOSS OF DAMAGE, INCLUDING, WITHOUT LIMITATION, SPECIAL, INCIDENTAL, CONSEQUENTIAL, OR EXEMPLARY DAMAGES. ANY LIABILITY ON THE PART OF ENVIRONMENTAL DATA RESOURCES, INC. IS STRICTLY LIMITED TO A REFUND OF THE AMOUNT PAID FOR THIS REPORT. Purchaser accepts this Report "AS IS". Any analyses, estimates, ratings, environmental risk levels or risk codes provided in this Report are provided for illustrative purposes only, and are not intended to provide, nor should they be interpreted as providing any facts regarding, or prediction or forecast of, any environmental risk for any property. Only a Phase I Environmental Site Assessment performed by an environmental professional can provide information regarding the environmental risk for any property. Additionally, the information provided in this Report is not to be construed as legal advice.

Copyright 2016 by Environmental Data Resources, Inc. All rights reserved. Reproduction in any media or format, in whole or in part, of any report or map of Environmental Data Resources, Inc., or its affiliates, is prohibited without prior written permission.

EDR and its logos (including Sanborn and Sanborn Map) are trademarks of Environmental Data Resources, Inc. or its affiliates. All other trademarks used herein are the property of their respective owners.

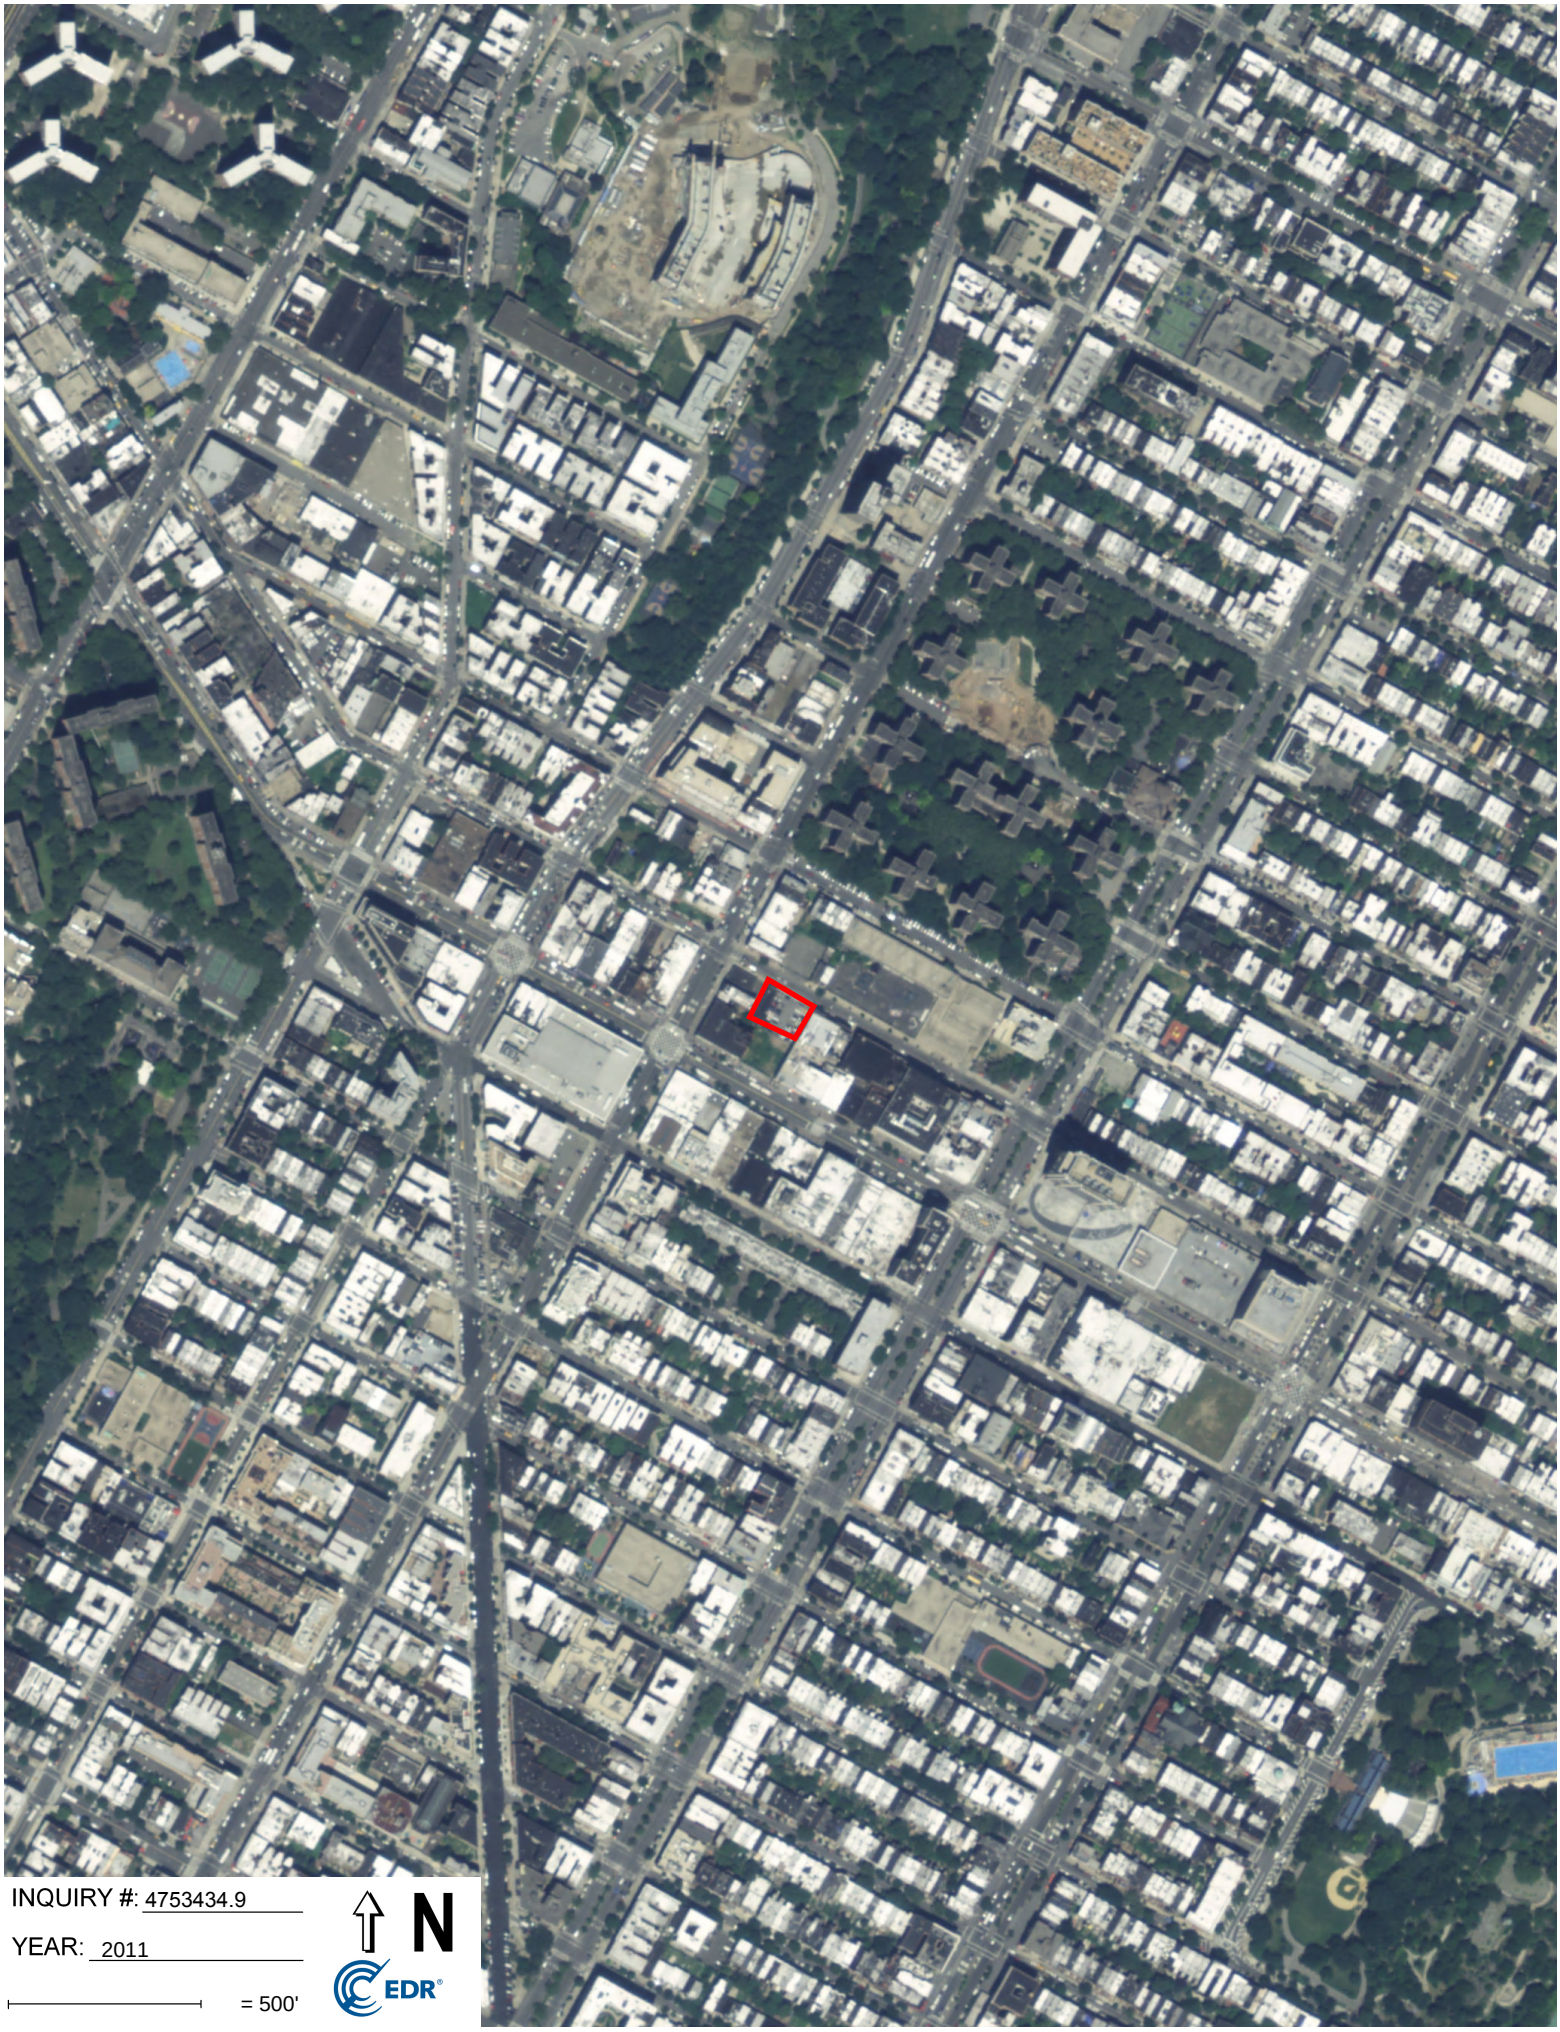

INQUIRY #: 4753434.9
YEAR: 2011
= 500'
N
EDR


INQUIRY #: 4753434.9
YEAR: 2010
= 500'
N
EDR

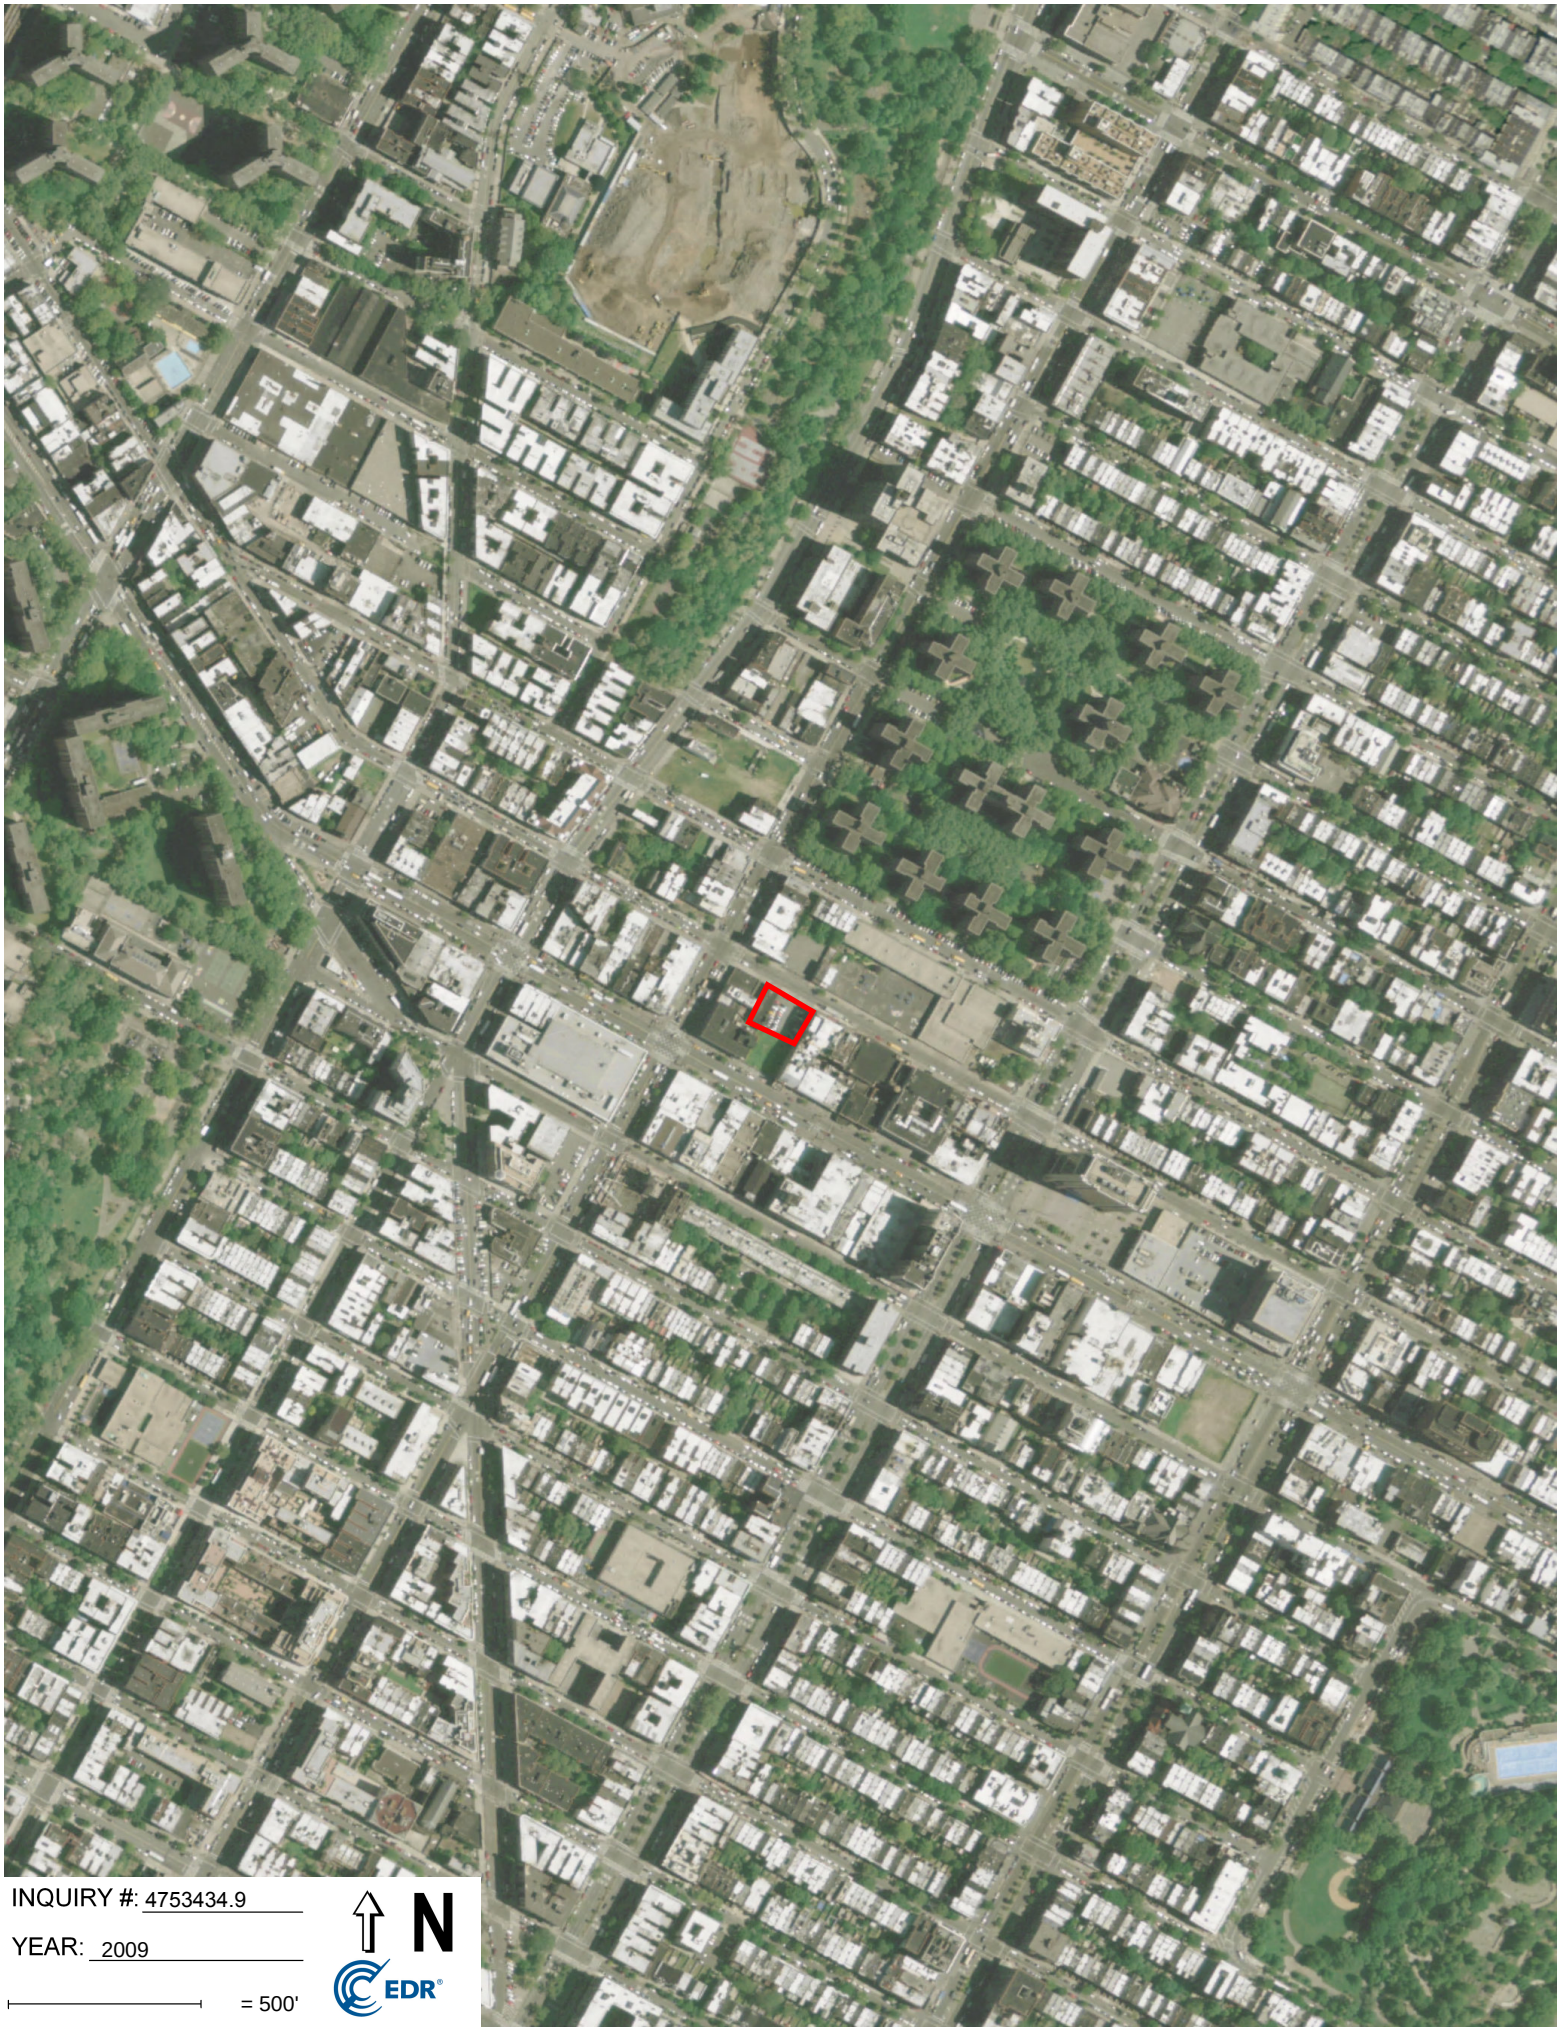
INQUIRY #: 4753434.9
YEAR: 2009
= 500'
N
EDR


INQUIRY #: 4753434.9
YEAR: 2008
= 500'
N
EDR


INQUIRY #: 4753434.9
YEAR: 2006
= 500'
N
EDR

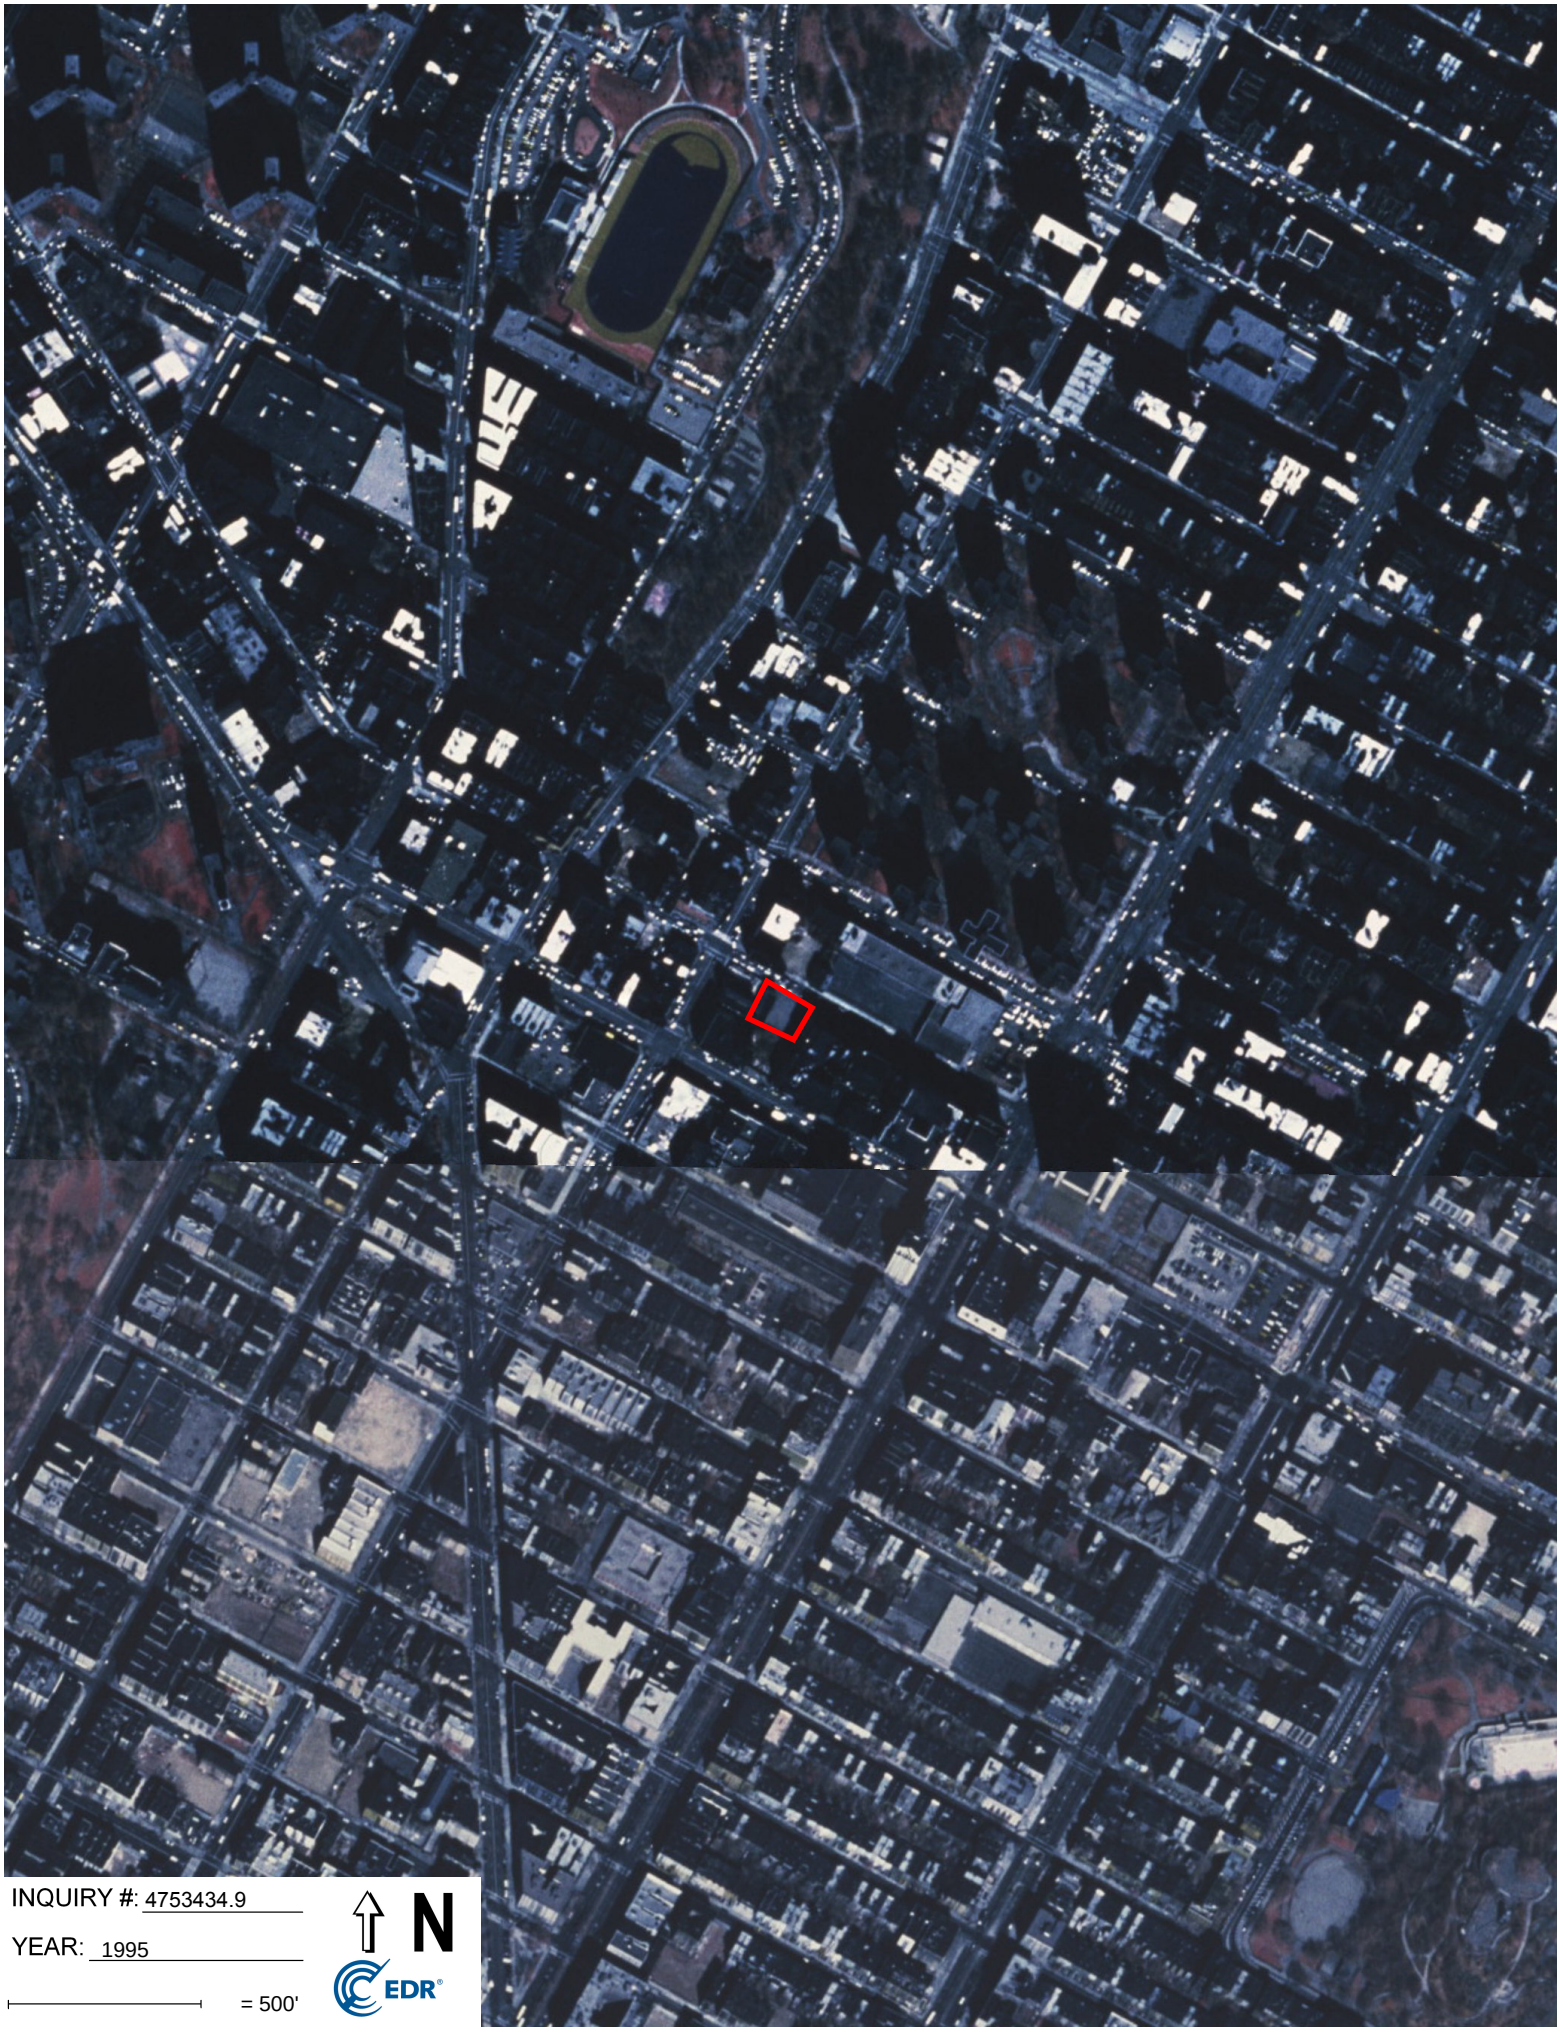

INQUIRY #: 4753434.9

YEAR: 1995

= 500'

N

EDR


INQUIRY #: 4753434.9
YEAR: 1991
= 500'
N
EDR


INQUIRY #: 4753434.9
YEAR: 1984
= 500'
N
EDR



INQUIRY #: 4753434.9

YEAR: 1974


= 500'

N

EDR


INQUIRY #: 4753434.9
YEAR: 1966
= 500'
N
EDR


INQUIRY #: 4753434.9
YEAR: 1961
= 500'
N
EDR

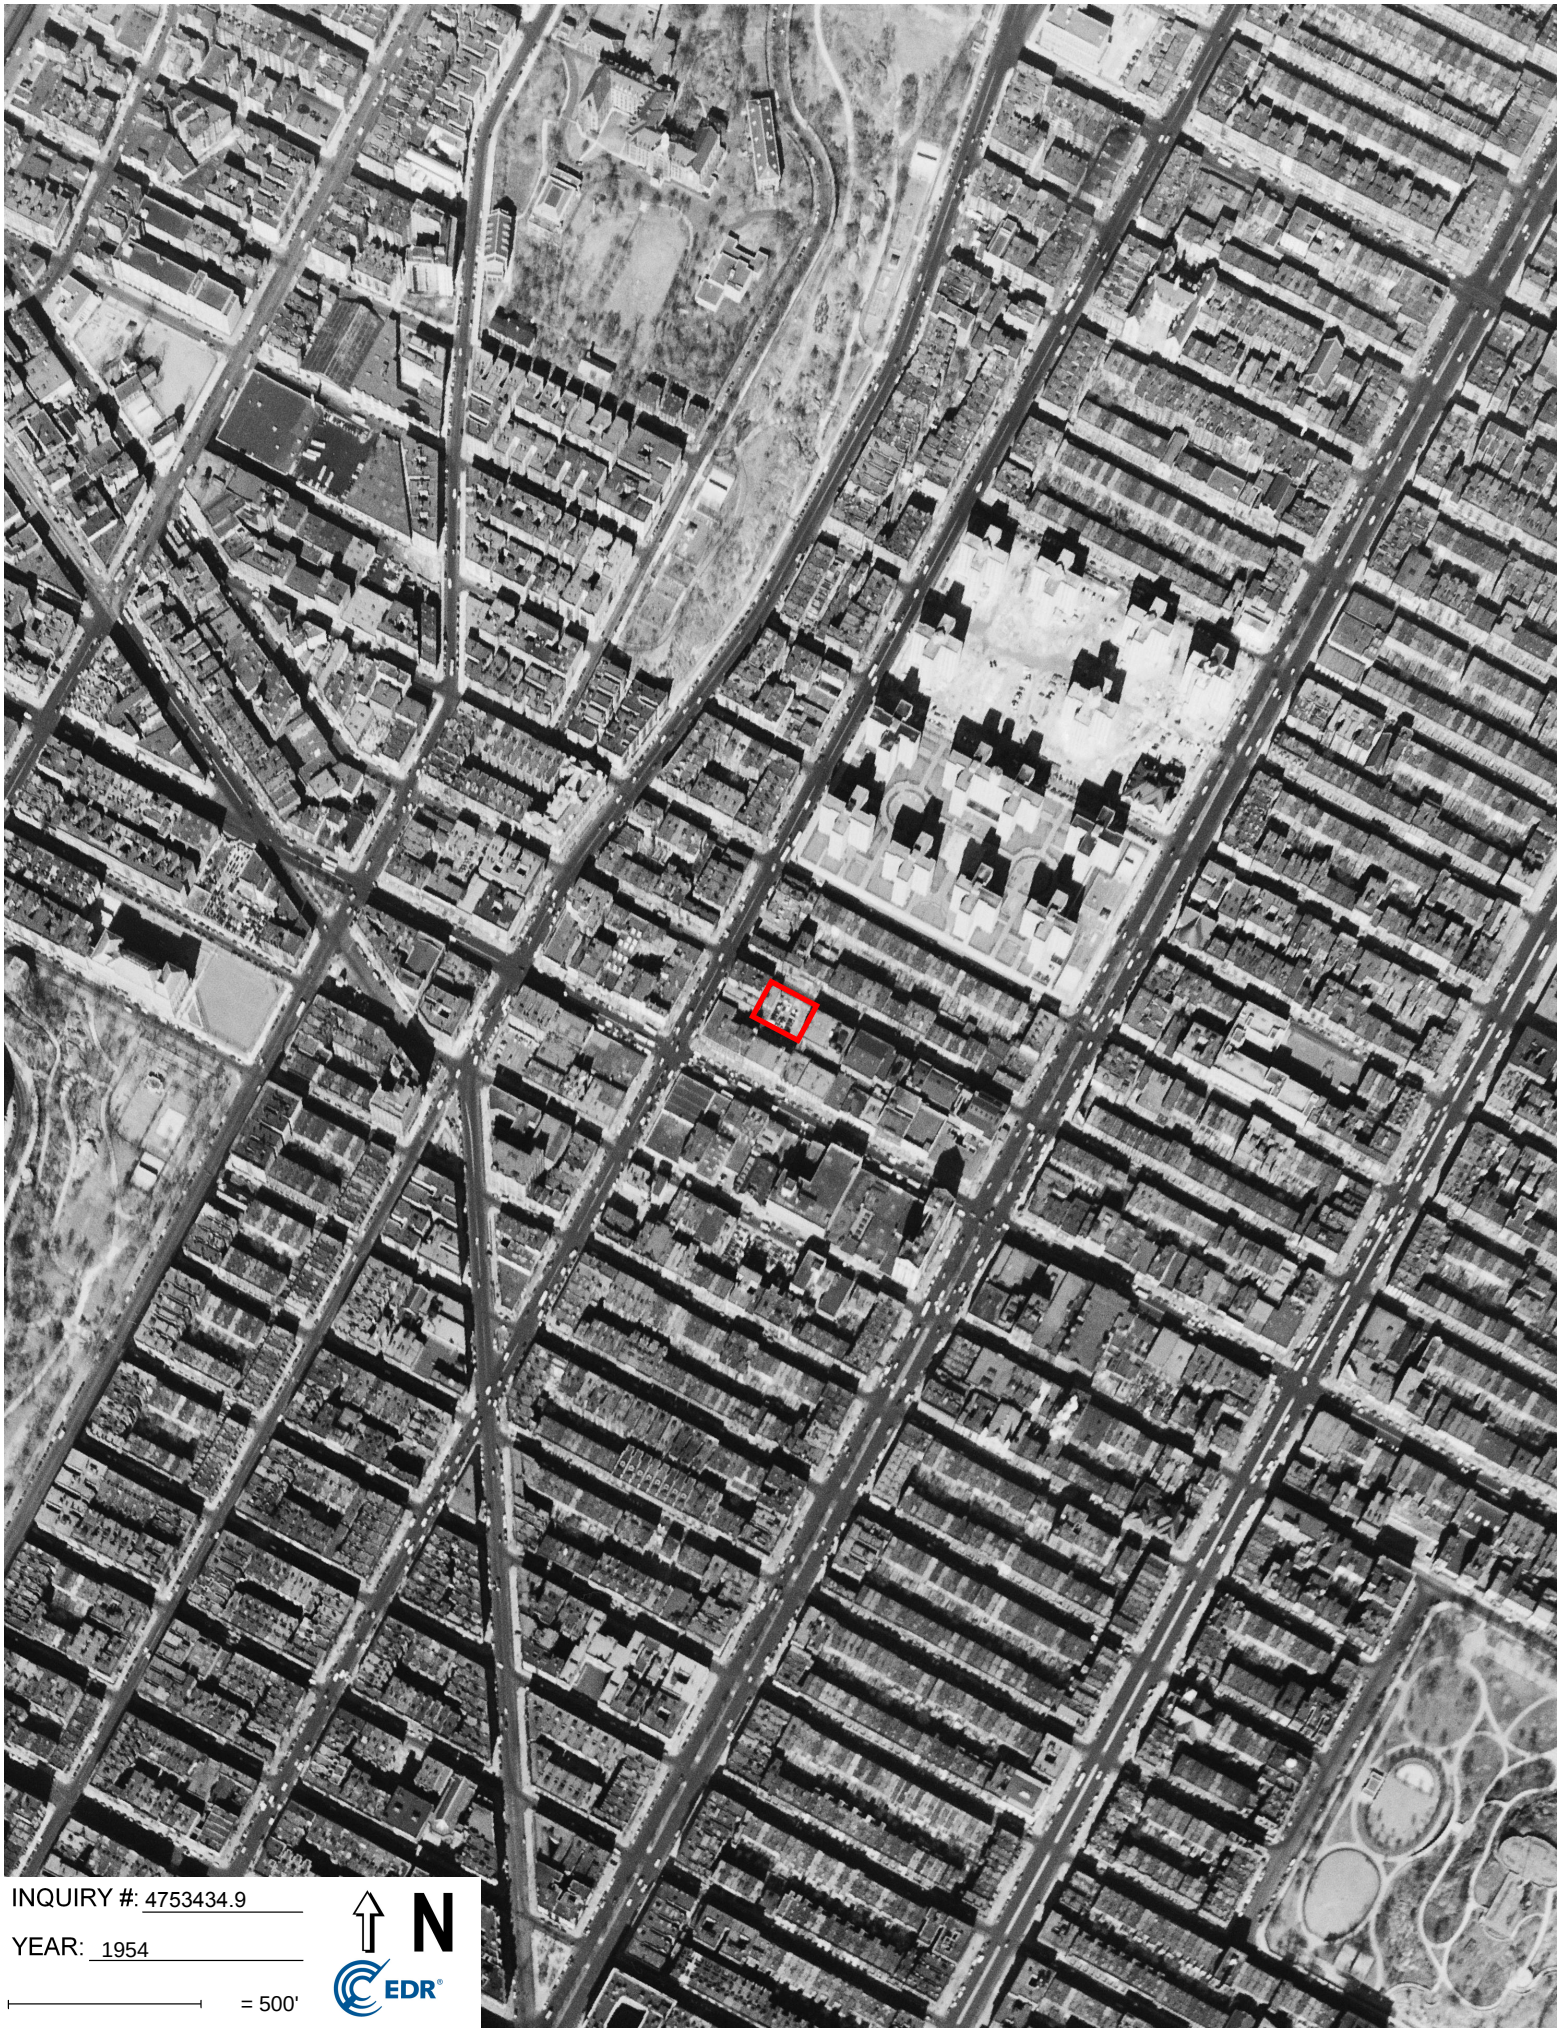

INQUIRY #: 4753434.9

YEAR: 1954

= 500'

N

EDR




INQUIRY #: 4753434.9

YEAR: 1951

= 500'

N

EDR

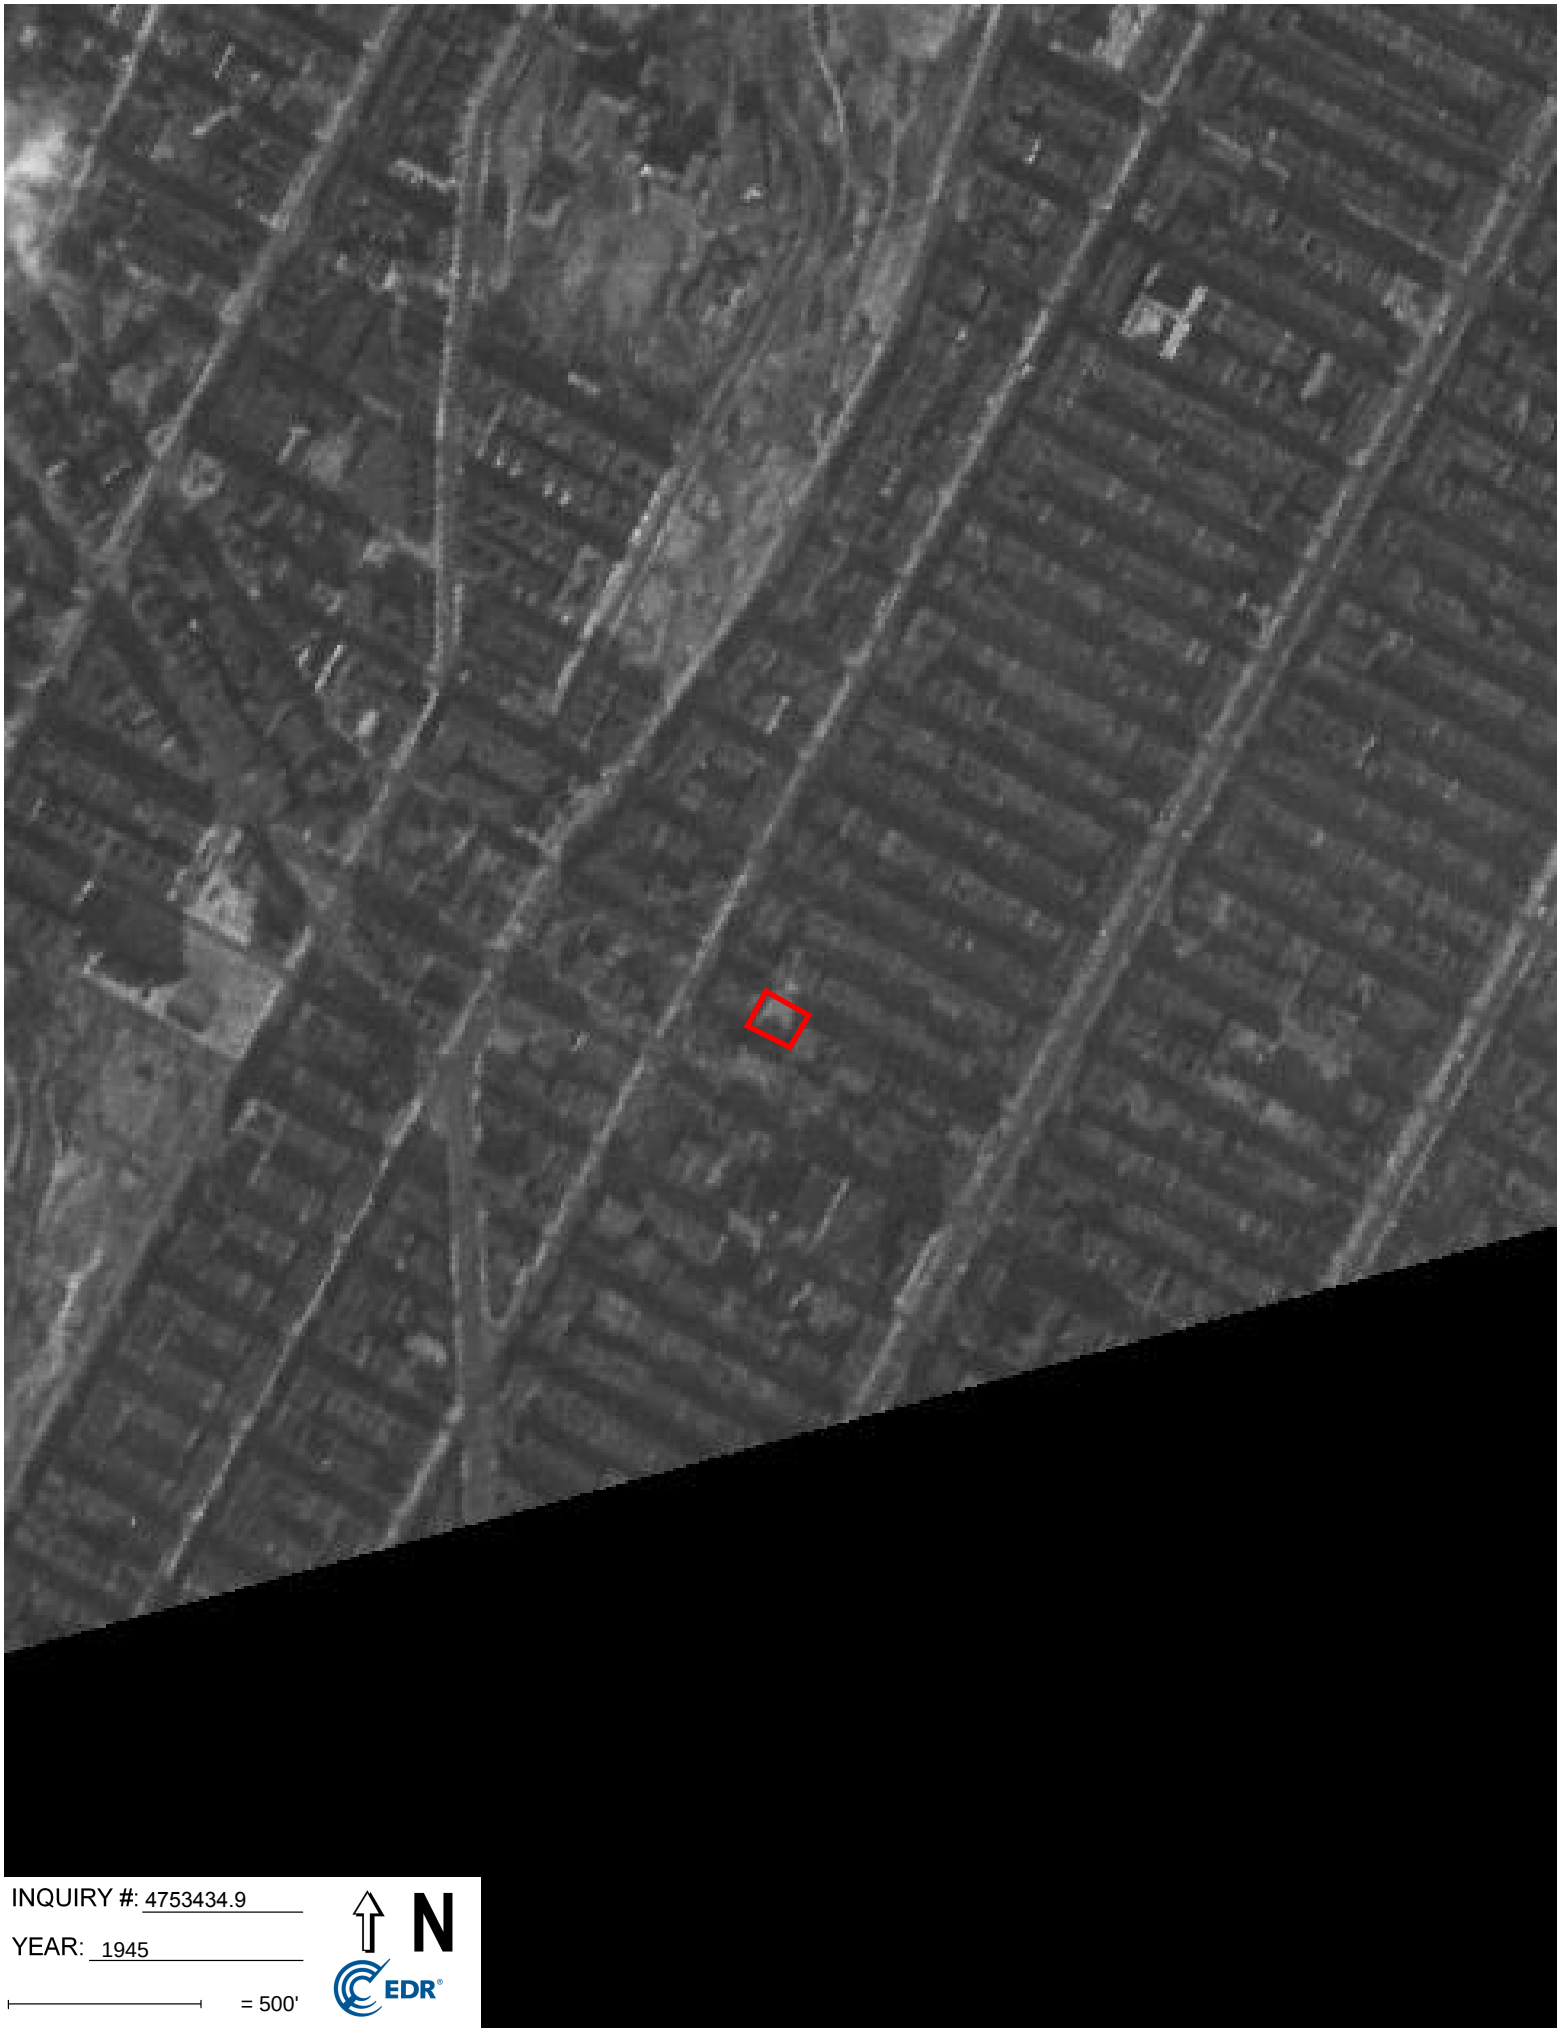


INQUIRY #: 4753434.9

YEAR: 1945

= 500'

N

EDR

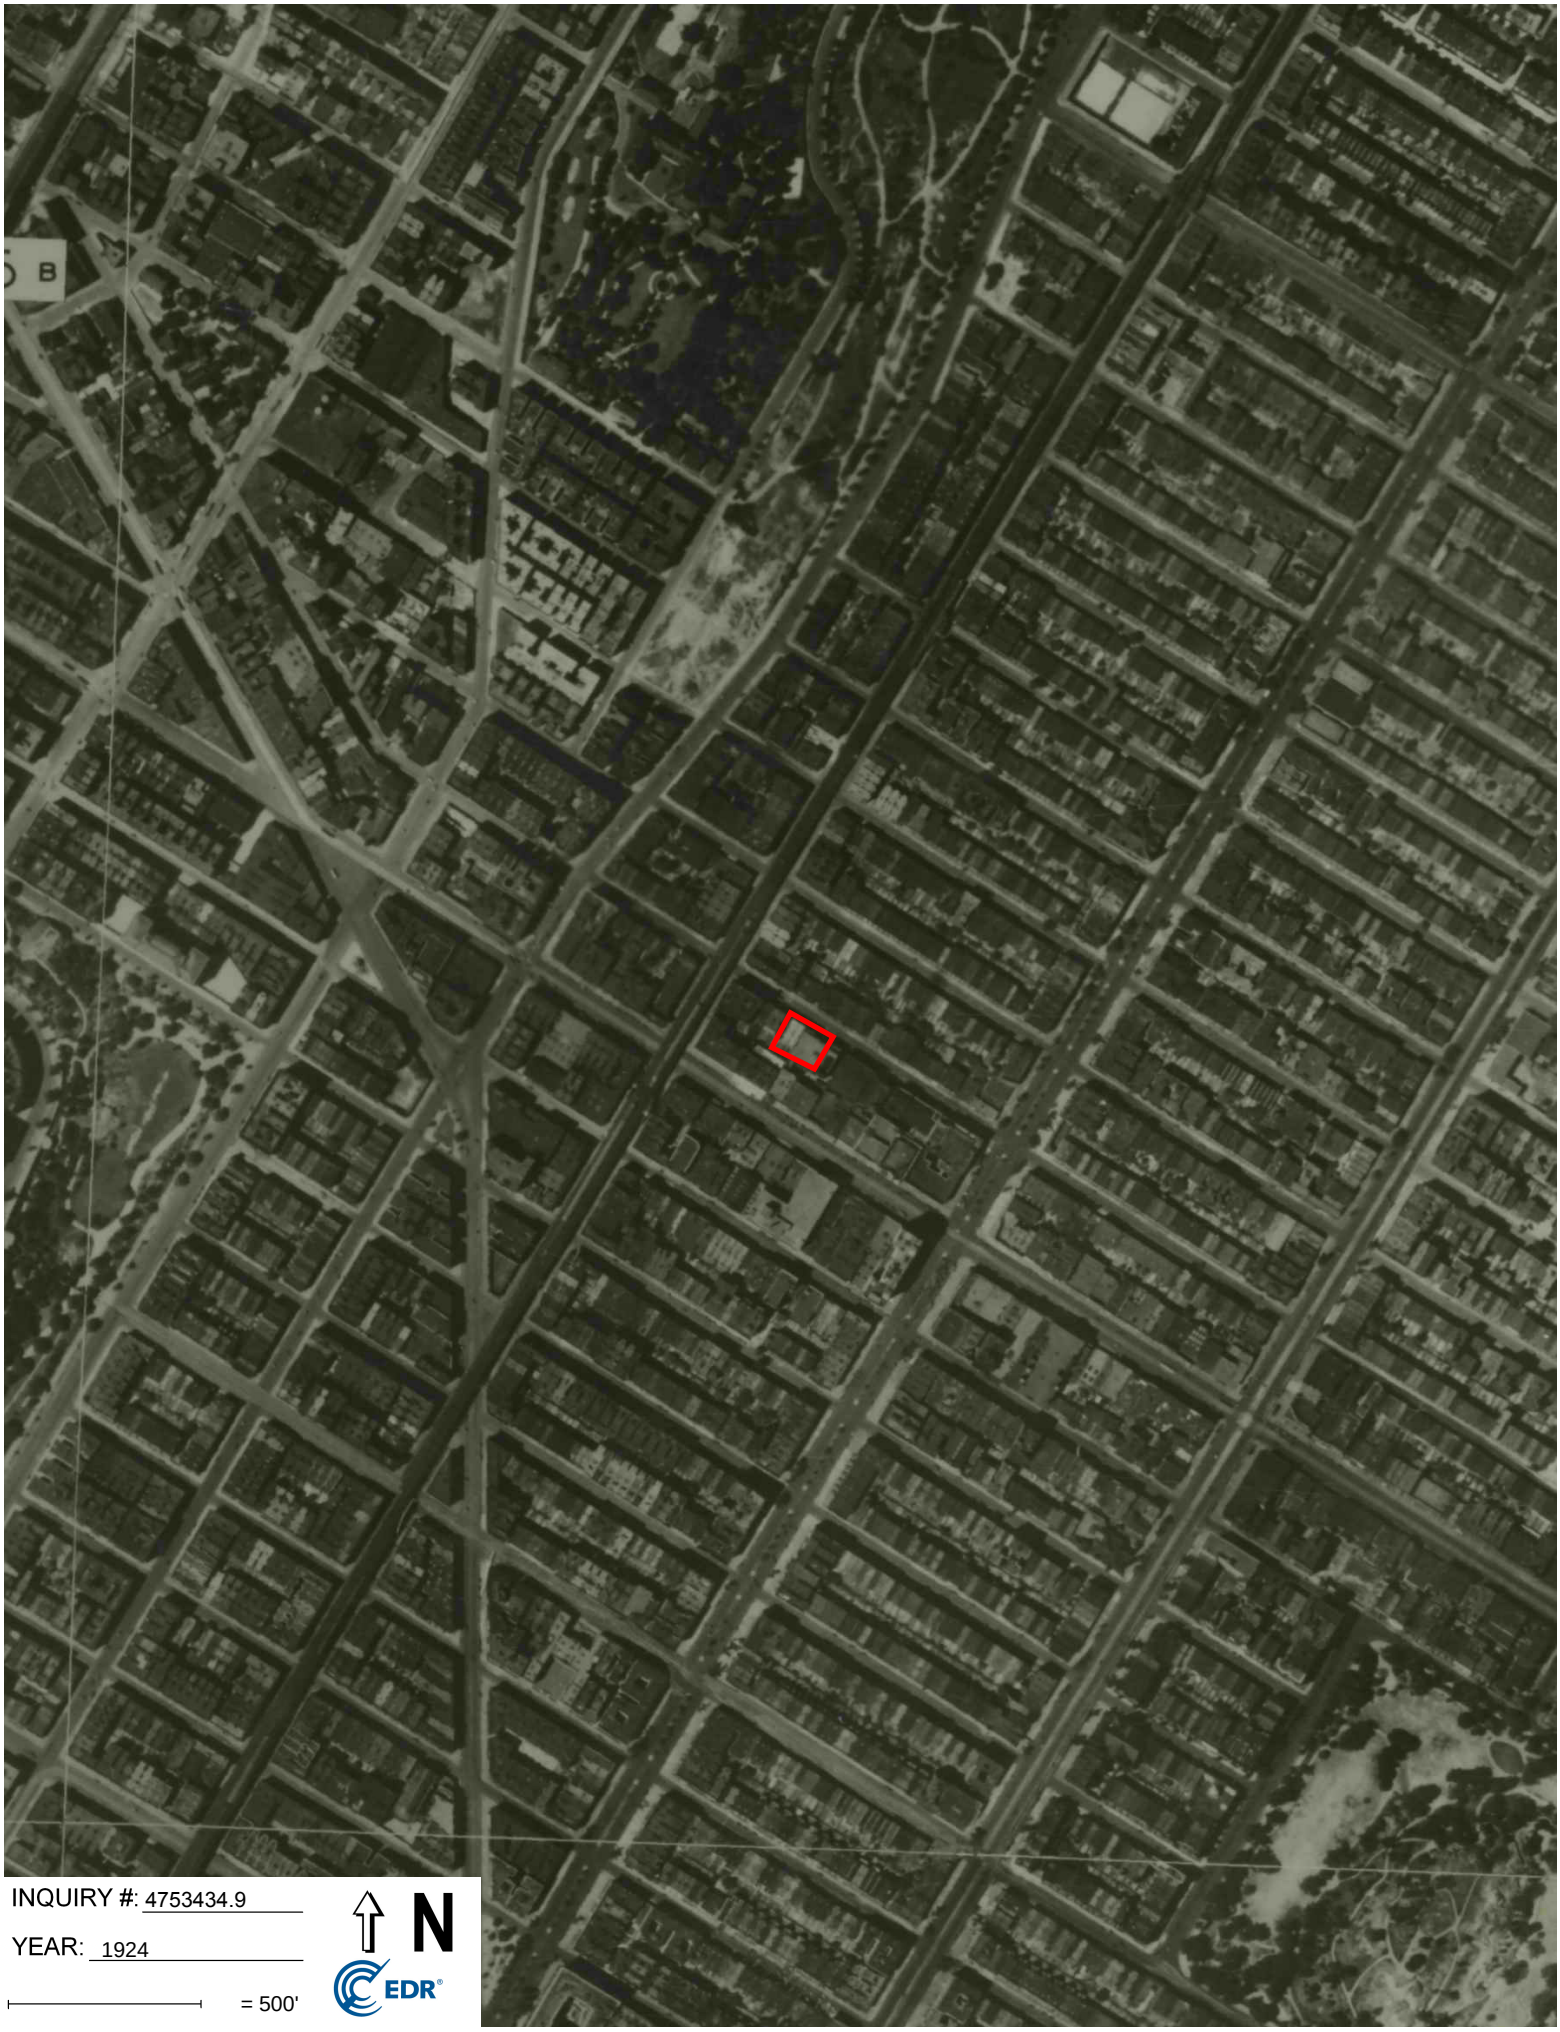

INQUIRY #: 4753434.9

YEAR: 1924

= 500'

N

EDR

APPENDIX F

HISTORIC TOPOGRAPHIC MAPS

260 W. 126th Street

260 W. 126th Street

New York, NY 10027

Inquiry Number: 4753434.4

October 14, 2016

EDR Historical Topo Map Report

with QuadMatch™

6 Armstrong Road, 4th floor
Shelton, CT 06484
Toll Free: 800.352.0050
www.edrnet.com

EDR Historical Topo Map Report

10/14/16

Site Name:

260 W. 126th Street
260 W. 126th Street
New York, NY 10027
EDR Inquiry # 4753434.4

Client Name:

Env. Business Consultants
1808 Middle Country Road
Ridge, NY 11961
Contact: Rob Bennett

EDR Topographic Map Library has been searched by EDR and maps covering the target property location as provided by Env. Business Consultants were identified for the years listed below. EDR's Historical Topo Map Report is designed to assist professionals in evaluating potential liability on a target property resulting from past activities. EDRs Historical Topo Map Report includes a search of a collection of public and private color historical topographic maps, dating back to the late 1800s.

Search Results:

P.O.# BGP1601
Project: 260 West 126th Street

Coordinates:

Latitude:	40.810368 40° 48' 37" North
Longitude:	-73.950153 -73° 57' 1" West
UTM Zone:	Zone 18 North
UTM X Meters:	588547.04
UTM Y Meters:	4518236.68
Elevation:	29.00' above sea level

Maps Provided:

2013
1997
1979
1966
1956
1947
1900
1898
1897

Disclaimer - Copyright and Trademark Notice

This Report contains certain information obtained from a variety of public and other sources reasonably available to Environmental Data Resources, Inc. It cannot be concluded from this Report that coverage information for the target and surrounding properties does not exist from other sources. NO WARRANTY EXPRESSED OR IMPLIED, IS MADE WHATSOEVER IN CONNECTION WITH THIS REPORT. ENVIRONMENTAL DATA RESOURCES, INC. SPECIFICALLY DISCLAIMS THE MAKING OF ANY SUCH WARRANTIES, INCLUDING WITHOUT LIMITATION, MERCHANTABILITY OR FITNESS FOR A PARTICULAR USE OR PURPOSE. ALL RISK IS ASSUMED BY THE USER. IN NO EVENT SHALL ENVIRONMENTAL DATA RESOURCES, INC. BE LIABLE TO ANYONE, WHETHER ARISING OUT OF ERRORS OR OMISSIONS, NEGLIGENCE, ACCIDENT OR ANY OTHER CAUSE, FOR ANY LOSS OF DAMAGE, INCLUDING, WITHOUT LIMITATION, SPECIAL, INCIDENTAL, CONSEQUENTIAL, OR EXEMPLARY DAMAGES. ANY LIABILITY ON THE PART OF ENVIRONMENTAL DATA RESOURCES, INC. IS STRICTLY LIMITED TO A REFUND OF THE AMOUNT PAID FOR THIS REPORT. Purchaser accepts this Report "AS IS". Any analyses, estimates, ratings, environmental risk levels or risk codes provided in this Report are provided for illustrative purposes only, and are not intended to provide, nor should they be interpreted as providing any facts regarding, or prediction or forecast of, any environmental risk for any property. Only a Phase I Environmental Site Assessment performed by an environmental professional can provide information regarding the environmental risk for any property. Additionally, the information provided in this Report is not to be construed as legal advice.

Copyright 2016 by Environmental Data Resources, Inc. All rights reserved. Reproduction in any media or format, in whole or in part, of any report or map of Environmental Data Resources, Inc., or its affiliates, is prohibited without prior written permission.

EDR and its logos (including Sanborn and Sanborn Map) are trademarks of Environmental Data Resources, Inc. or its affiliates. All other trademarks used herein are the property of their respective owners.

Topo Sheet Key


This EDR Topo Map Report is based upon the following USGS topographic map sheets.

2013 Source Sheets




Central Park
2013
7.5-minute, 24000

1997 Source Sheets

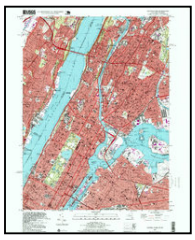


Central Park
1997
7.5-minute, 24000
Photo Inspected 1995
Aerial Photo Revised 1997

1979 Source Sheets

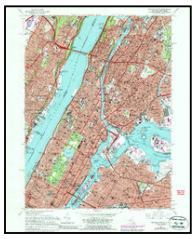

Central Park
1979
7.5-minute, 24000
Photo Revised 1979
Aerial Photo Revised 1977

1966 Source Sheets

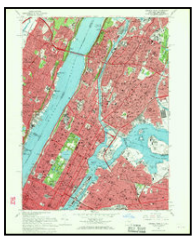


Central Park
1966
7.5-minute, 24000
Aerial Photo Revised 1966

Topo Sheet Key

This EDR Topo Map Report is based upon the following USGS topographic map sheets.

1956 Source Sheets

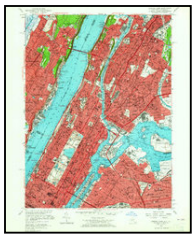

Central Park
1956
7.5-minute, 24000

1947 Source Sheets



Central Park
1947
7.5-minute, 24000
Aerial Photo Revised 1941

1900 Source Sheets



Harlem
1900
15-minute, 62500

1898 Source Sheets



Harlem
1898
15-minute, 62500

Topo Sheet Key

This EDR Topo Map Report is based upon the following USGS topographic map sheets.


1897 Source Sheets



Harlem
1897
15-minute, 62500

Historical Topo Map

2013

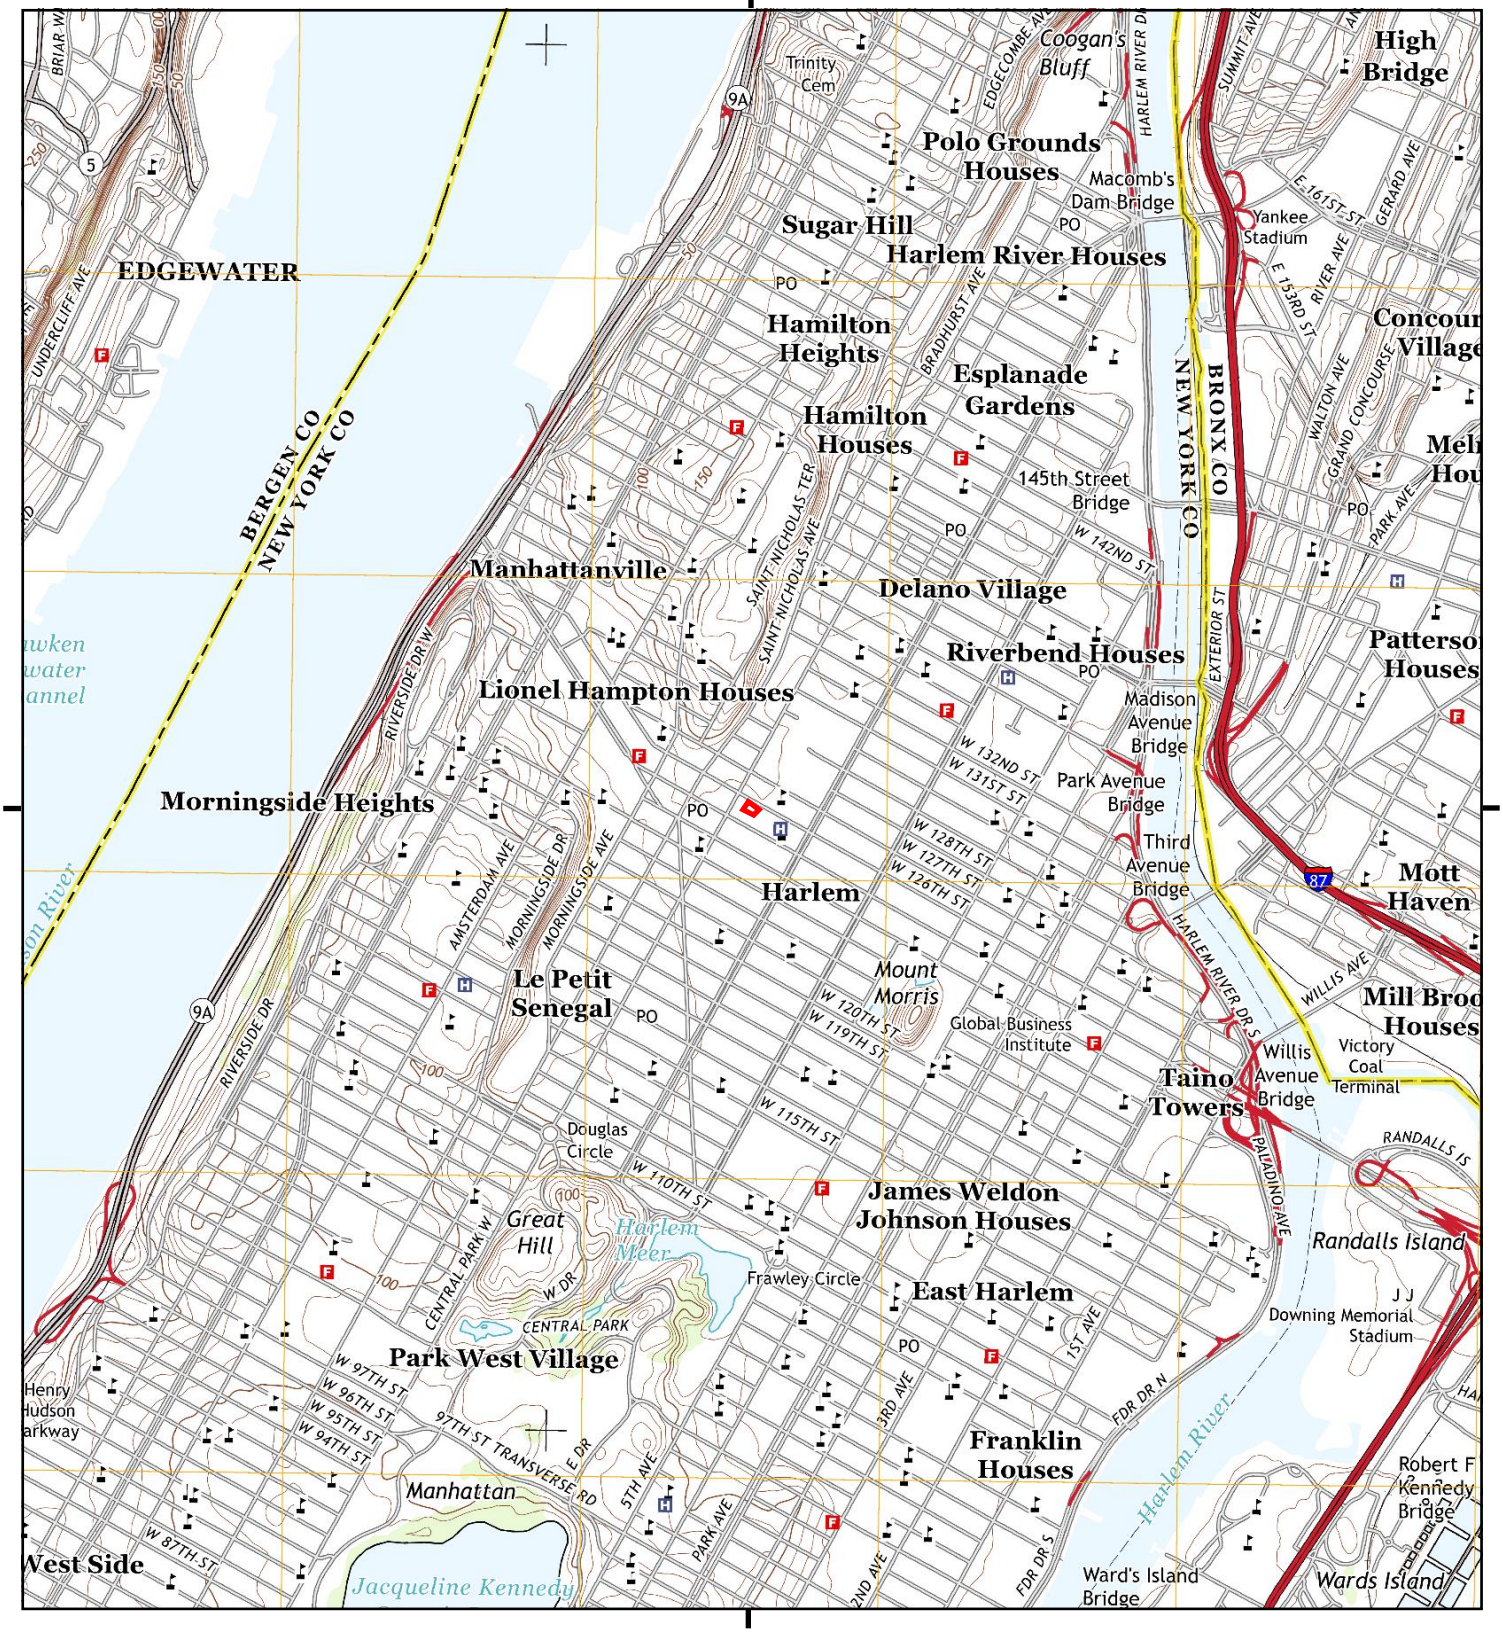

This report includes information from the following map sheet(s).


0 Miles 0.25 0.5 1 1.5

NW N NE
W E
SW S SE

TP, Central Park, 2013, 7.5-minute

SITE NAME: 260 W. 126th Street
ADDRESS: 260 W. 126th Street
New York, NY 10027
CLIENT: Env. Business Consultants

N

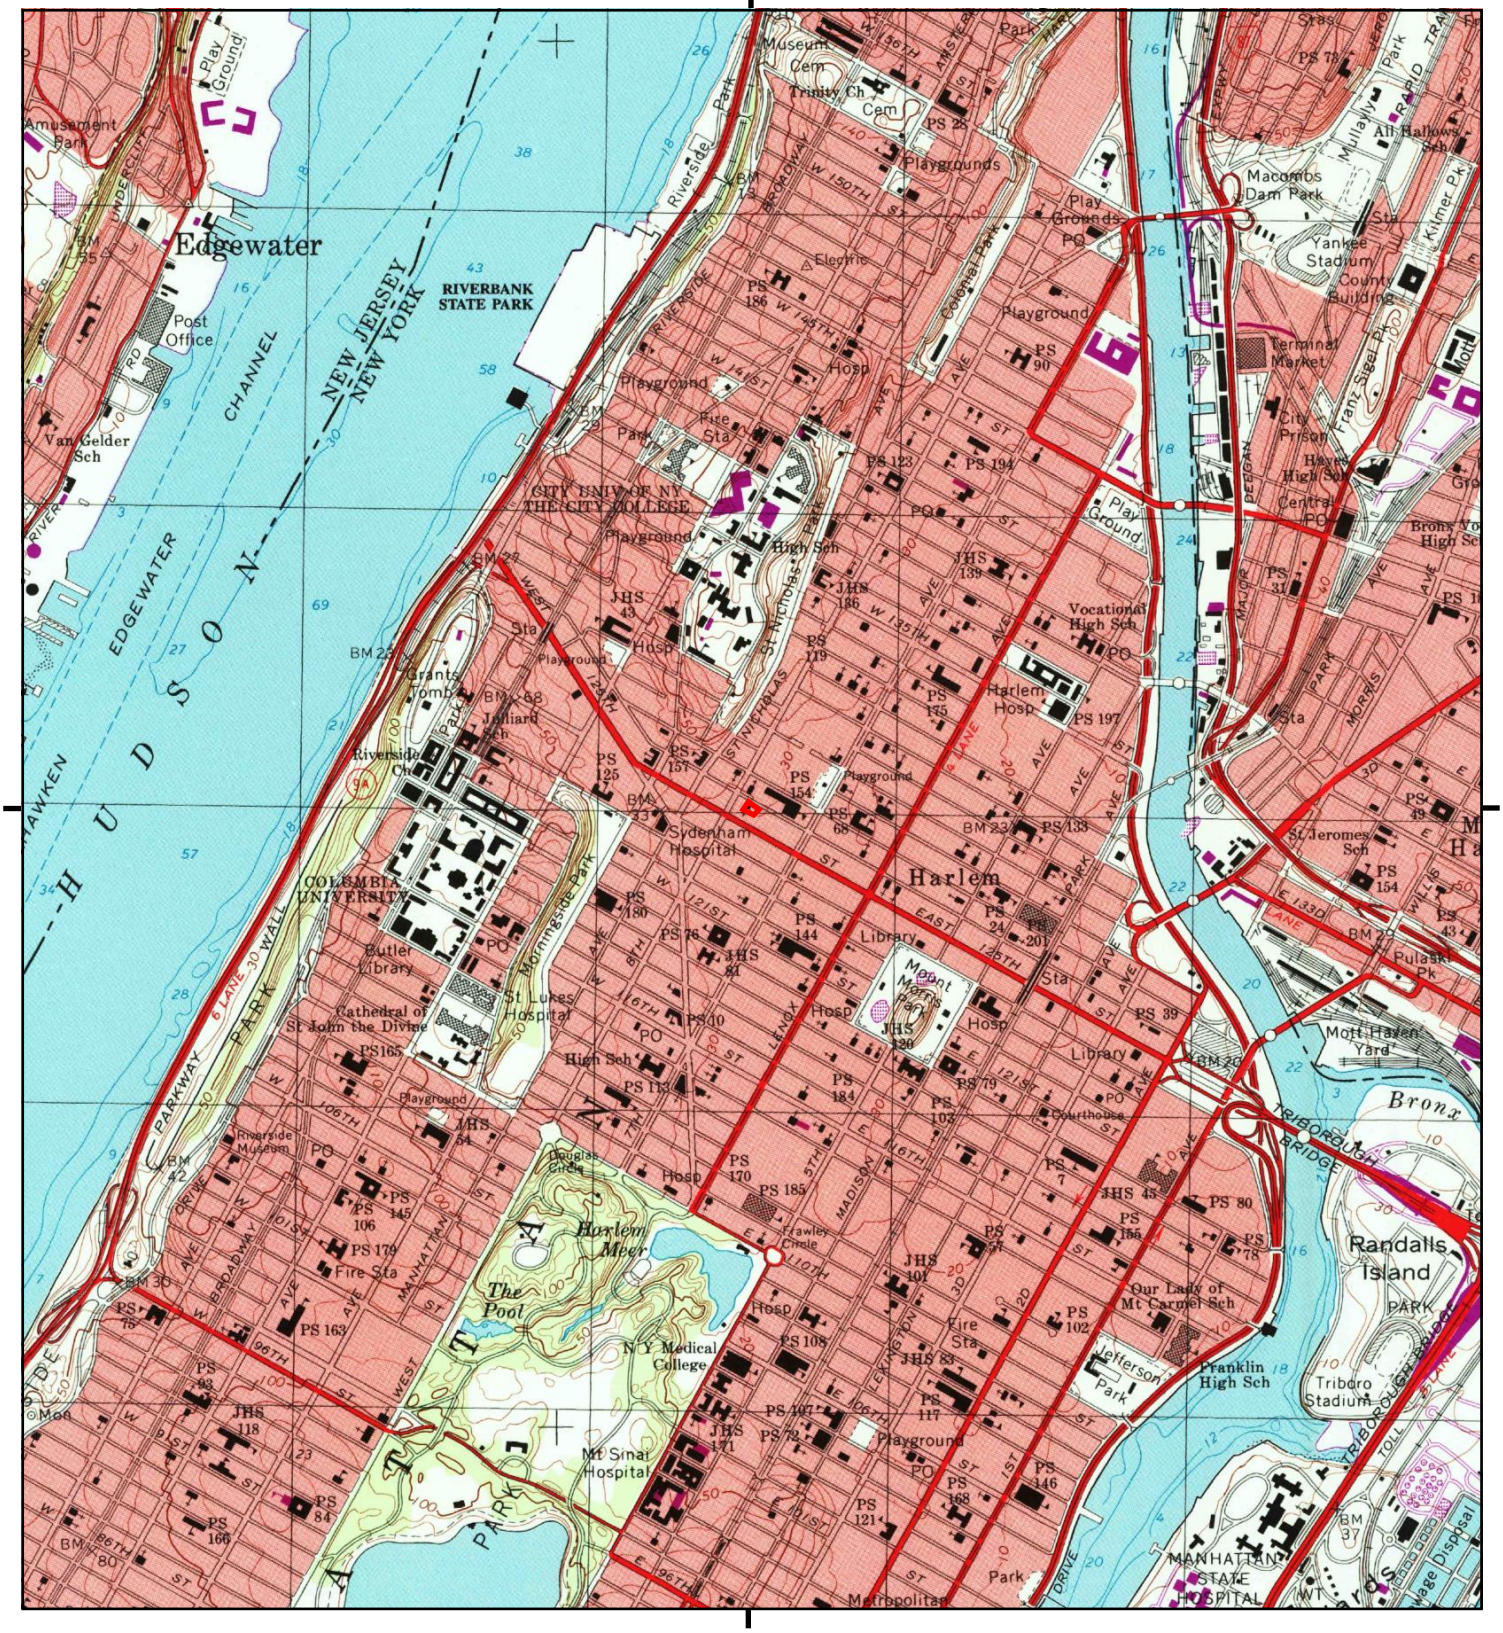

This report includes information from the following map sheet(s).


0 Miles 0.25 0.5 1 1.5


NW N NE
W E
SW S SE

TP, Central Park, 1997, 7.5-minute

SITE NAME: 260 W. 126th Street
ADDRESS: 260 W. 126th Street
New York, NY 10027
CLIENT: Env. Business Consultants

N

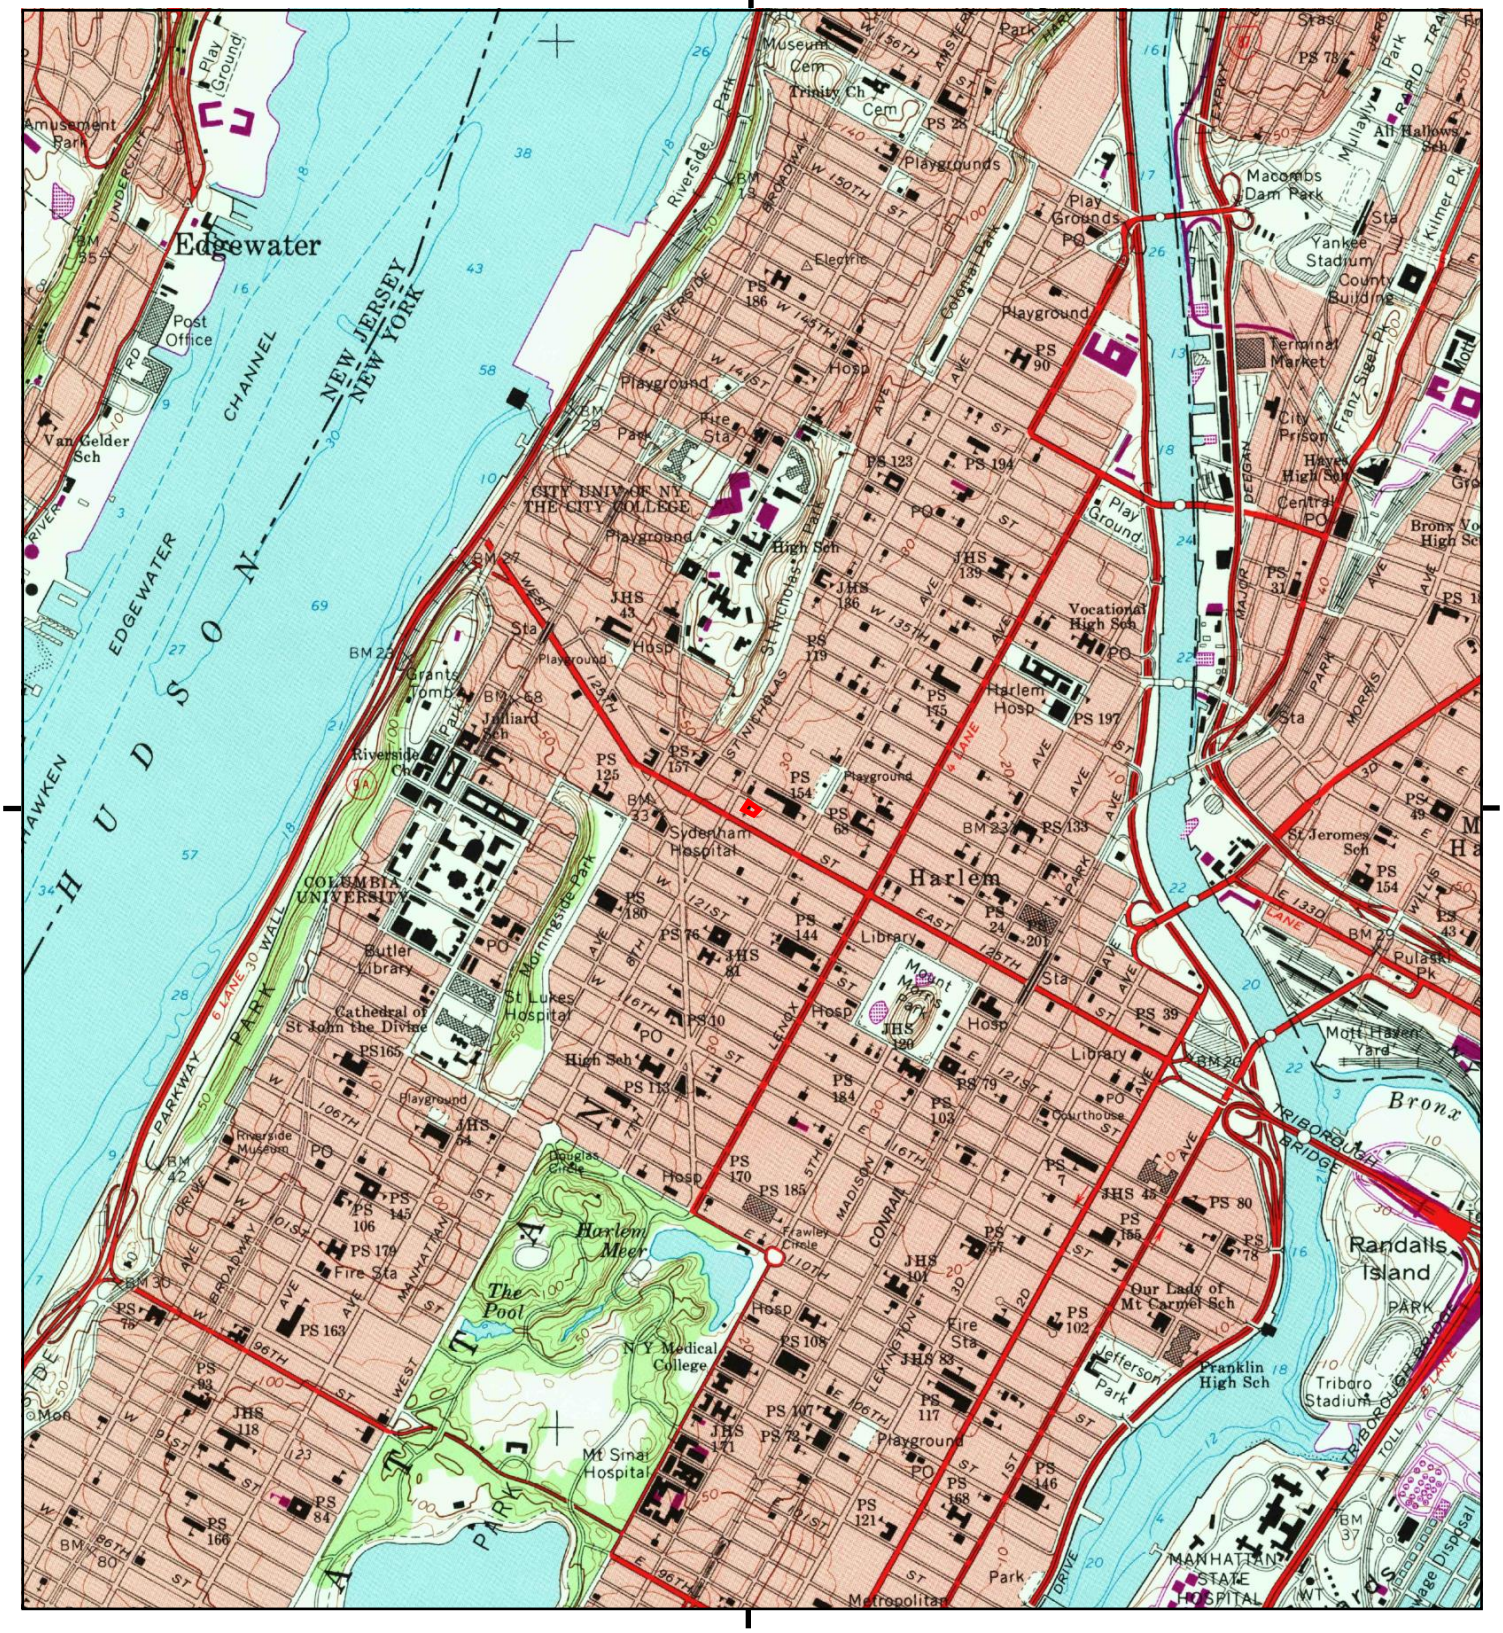
Edgewater
NEW JERSEY
NEW YORK
HUDSON
CHANNEL
Amusement Park
Post Office
Van Gelder Sch
Riverside Park
Grants Tomb
Juilliard Sch
CITY UNIV OF NY THE CITY COLLEGE
COLUMBIA UNIVERSITY
Butler Library
Cathedral of St John the Divine
St Lukes Hospital
Sydenham Hospital
Harlem
Harlem Hosp
Vocational High Sch
Library
Mount Morris Park
Morningside Park
Riverside Museum
Harlem Meer
The Pool
N Y Medical College
Mt Sinai Hospital
Metropolitan
Bronx
Randalls Island
Our Lady of Mt Carmel Sch
Franklin High Sch
Triboro Stadium
Jefferson Park
MANHATTAN STATE HOSPITAL
Macombs Dam Park
Yankee Stadium
Terminal Market
Courthouse
Mott Haven Yard
St Jeromes Sch
Pulaski Pk
Trinity Ch Cem
All Hallows Sch
Hayes High Sch
Central PO
City Prison
Colonial Park
Fire Sta
Playground
Park
Hosp
Library
PO
High Sch
Courthouse
Electric
Sta
PARK
DRIVE
AVE
ST
WEST
EAST
BROADWAY
RIVERSIDE
MORNINGSIDE
MANHATTAN
MADISON
CONRAIL
LENOX
PARKWAY
TRIBOROUGH BRIDGE
6 LANE
4 LANE
Douglas Circle
Frawley Circle
Lefferts Circle
Metropolitan
Park
Playground
Fire Sta
Hosp
Library
PO
Courthouse
High Sch

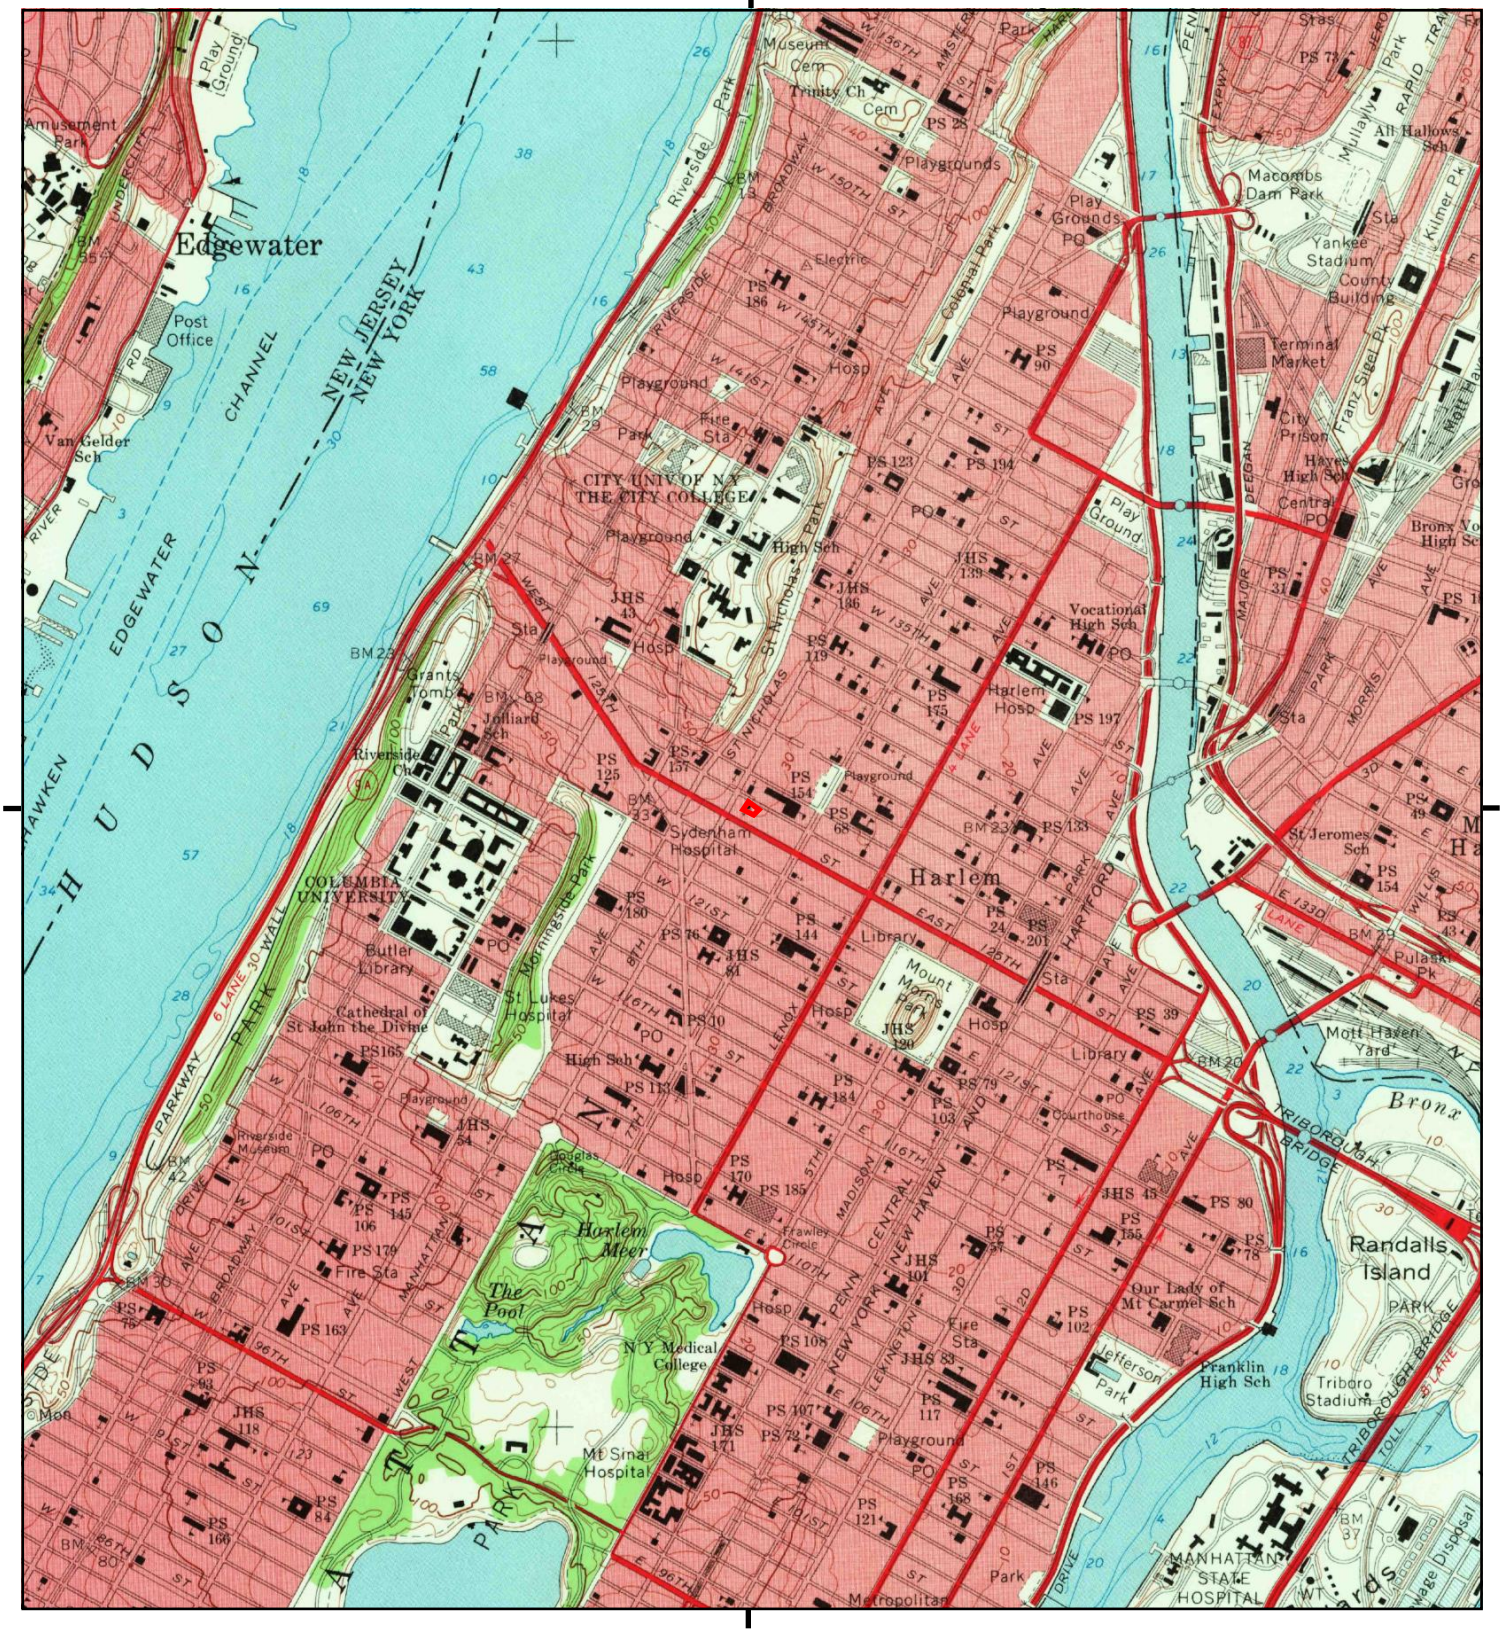

This report includes information from the following map sheet(s).


0 Miles 0.25 0.5 1 1.5

NW N NE
W E
SW S SE

TP, Central Park, 1966, 7.5-minute

SITE NAME: 260 W. 126th Street
ADDRESS: 260 W. 126th Street
New York, NY 10027
CLIENT: Env. Business Consultants

N

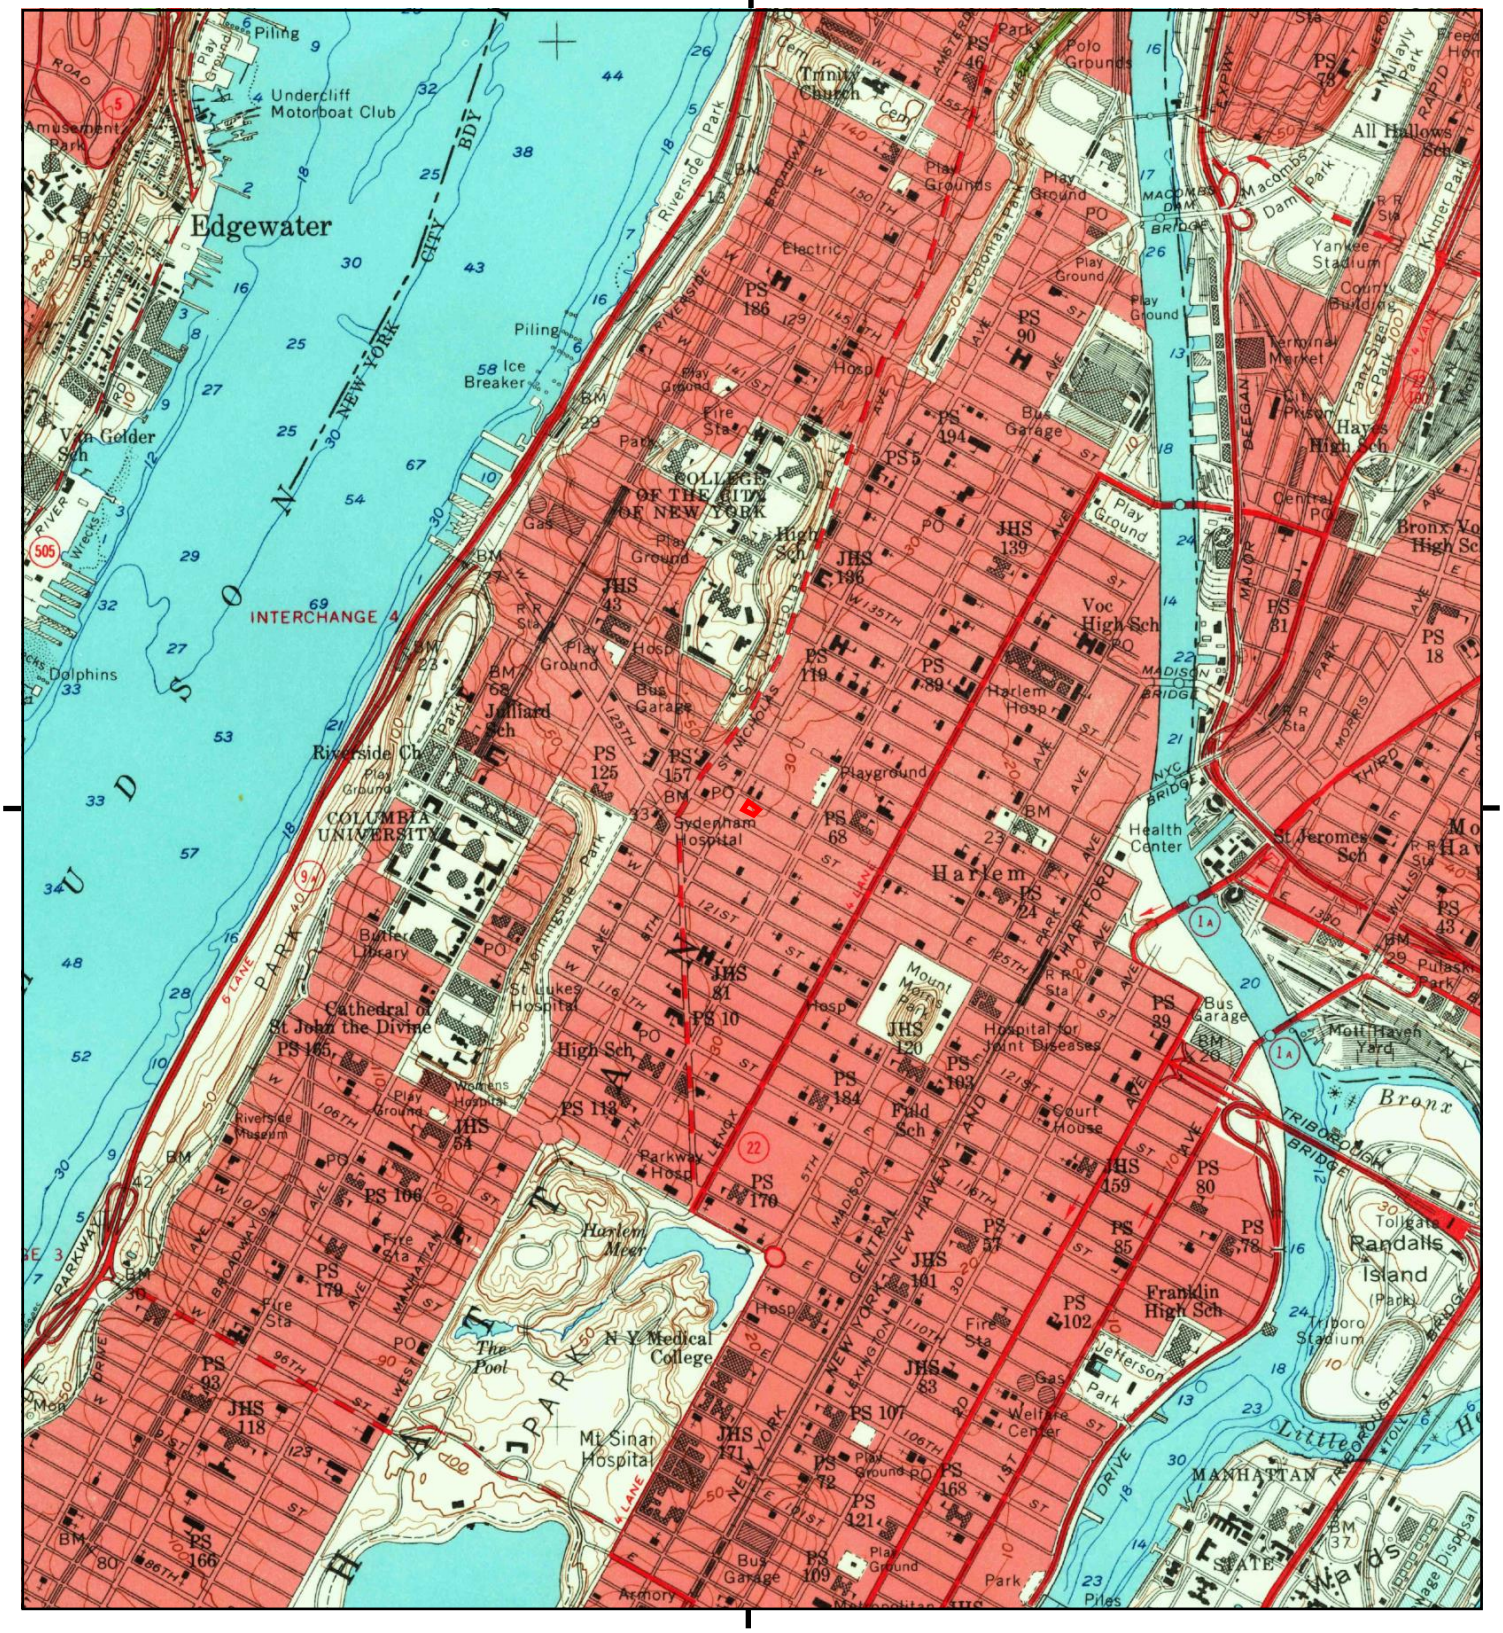

This report includes information from the following map sheet(s).


0 Miles 0.25 0.5 1 1.5

NW N NE
W E
SW S SE

TP, Central Park, 1956, 7.5-minute

SITE NAME: 260 W. 126th Street
ADDRESS: 260 W. 126th Street
New York, NY 10027
CLIENT: Env. Business Consultants

N

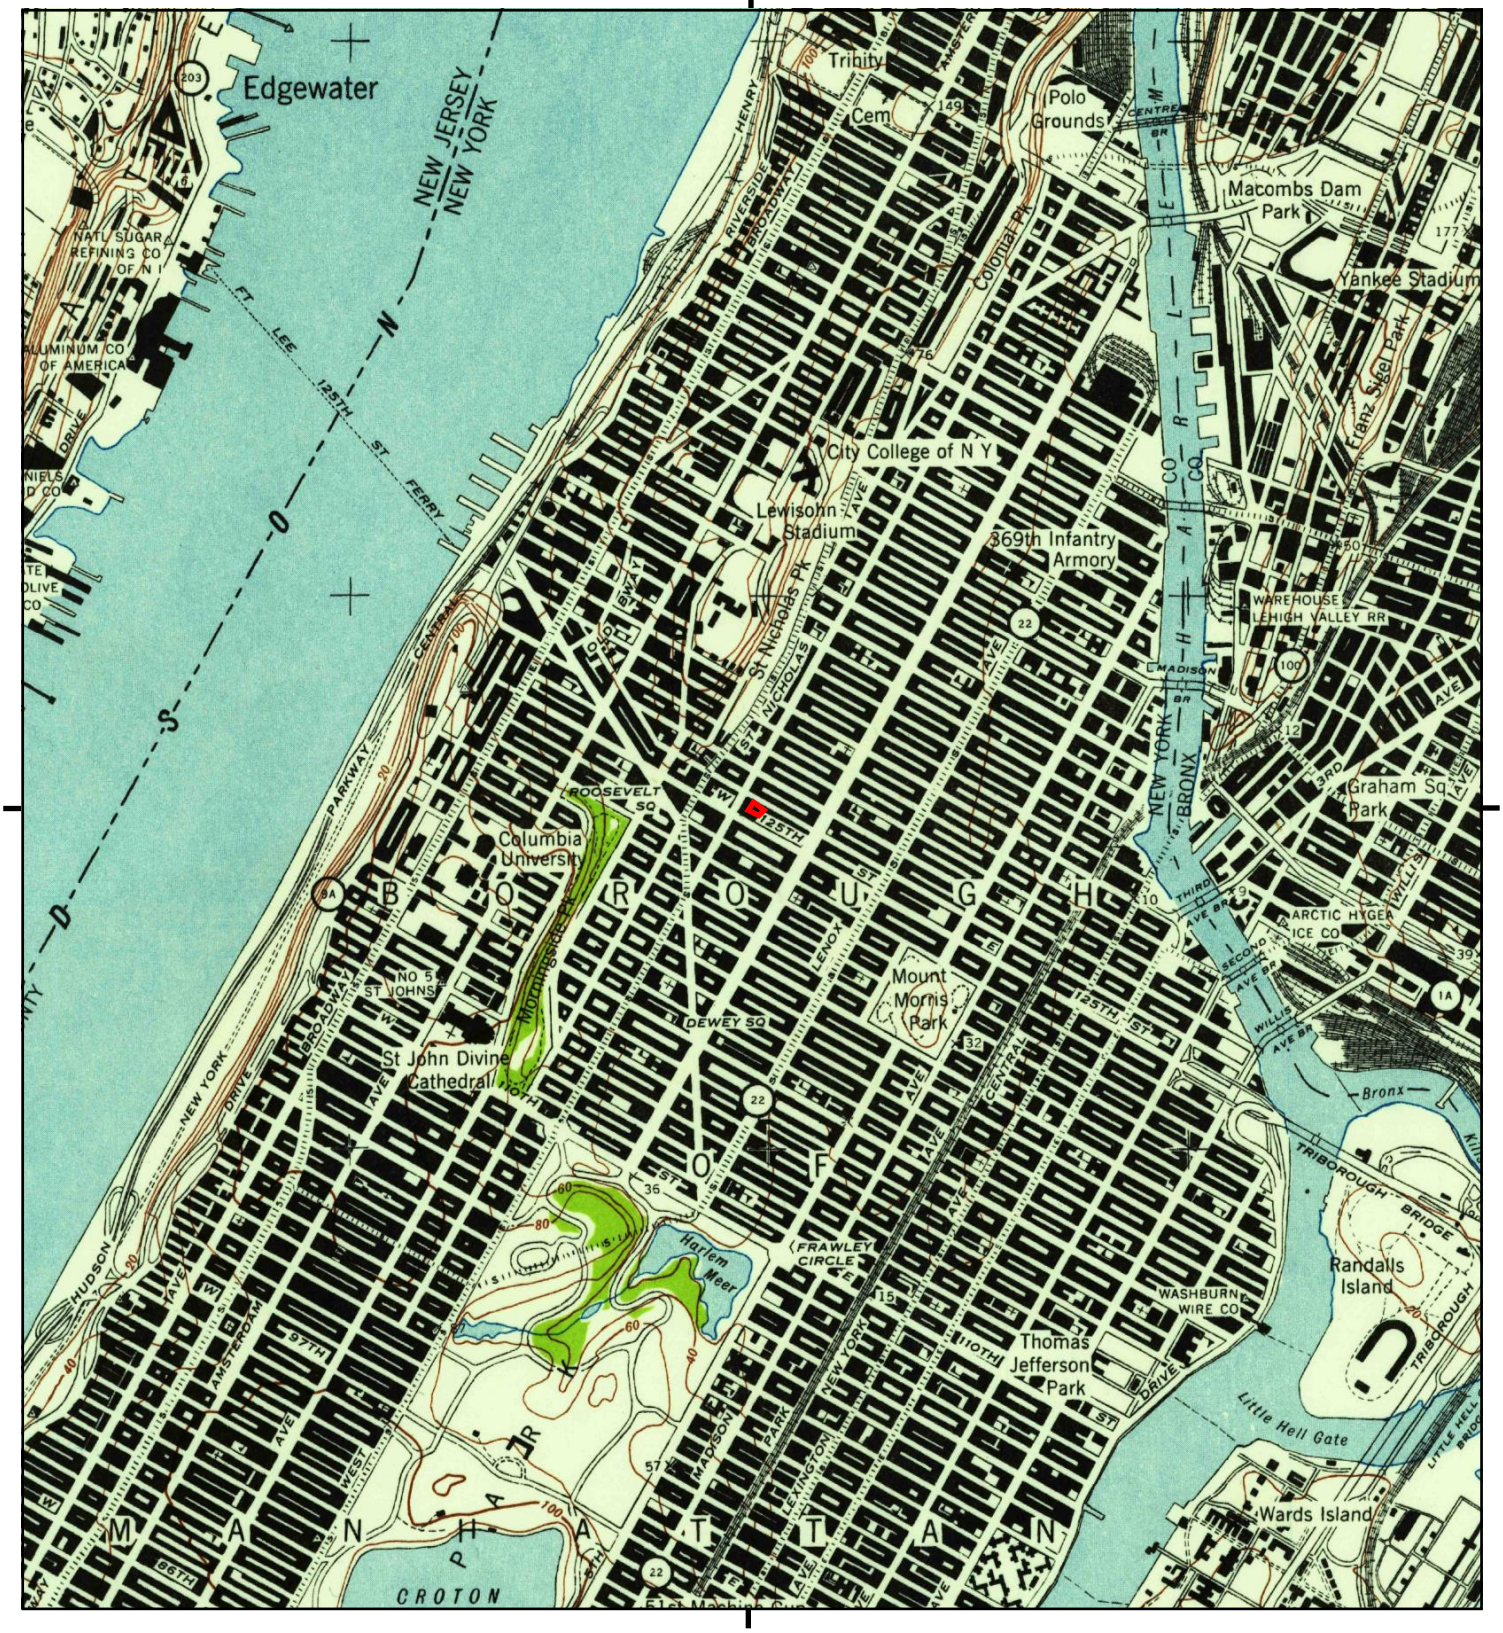

This report includes information from the following map sheet(s).

0 Miles 0.25 0.5 1 1.5

NW N NE
W E
SW S SE

TP, Central Park, 1947, 7.5-minute

SITE NAME: 260 W. 126th Street
ADDRESS: 260 W. 126th Street
New York, NY 10027
CLIENT: Env. Business Consultants

N

Historical Topo Map

1900



This report includes information from the following map sheet(s).

0 Miles 0.25 0.5 1 1.5

NW N NE
W E
SW S SE


TP, Harlem, 1900, 15-minute

SITE NAME: 260 W. 126th Street
ADDRESS: 260 W. 126th Street
New York, NY 10027
CLIENT: Env. Business Consultants

N

Historical Topo Map

1898

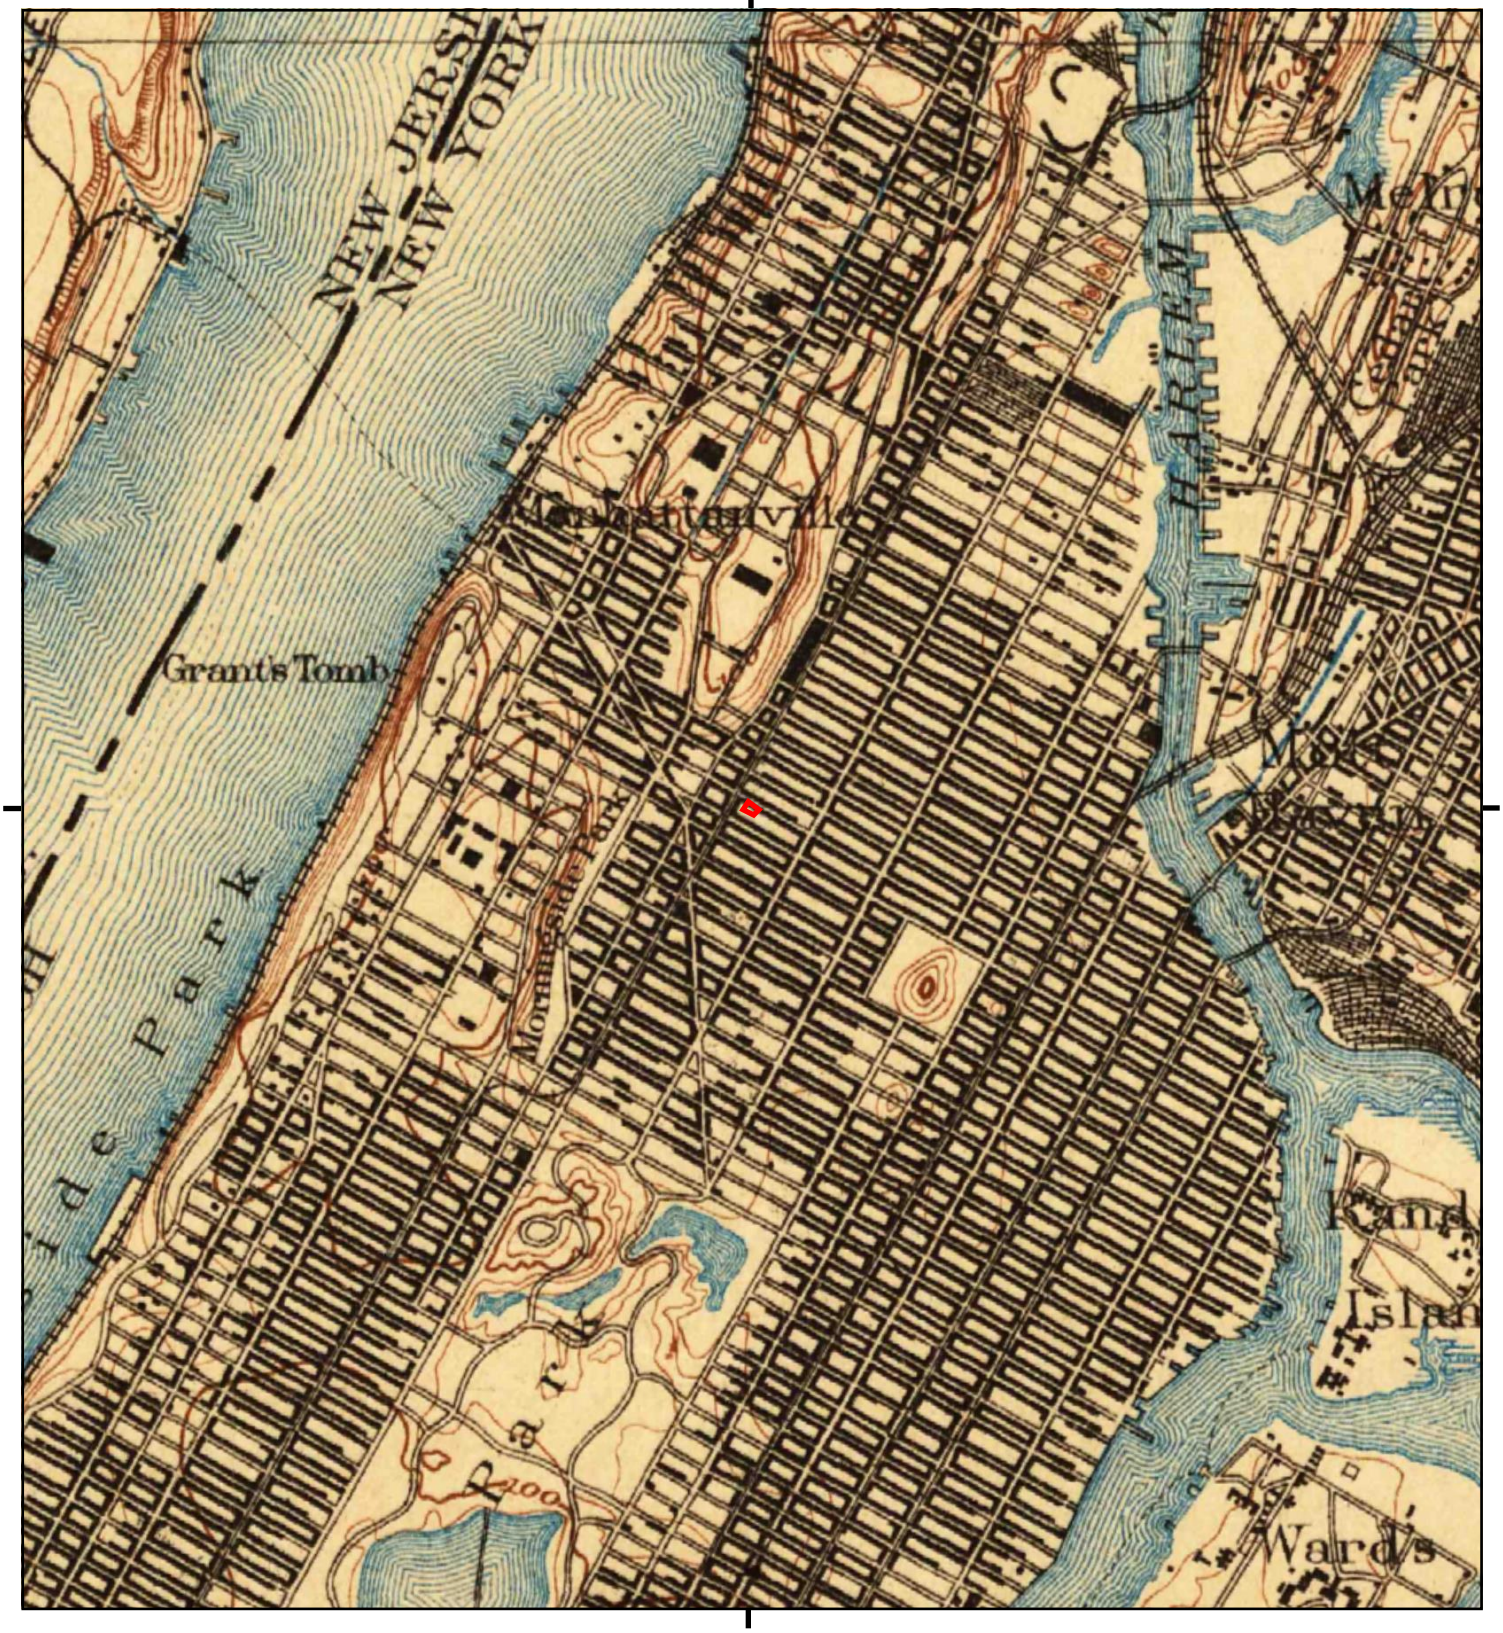

This report includes information from the following map sheet(s).

0 Miles 0.25 0.5 1 1.5

NW N NE
W E
SW S SE


TP, Harlem, 1898, 15-minute

SITE NAME: 260 W. 126th Street
ADDRESS: 260 W. 126th Street
New York, NY 10027
CLIENT: Env. Business Consultants

N

Historical Topo Map

1897

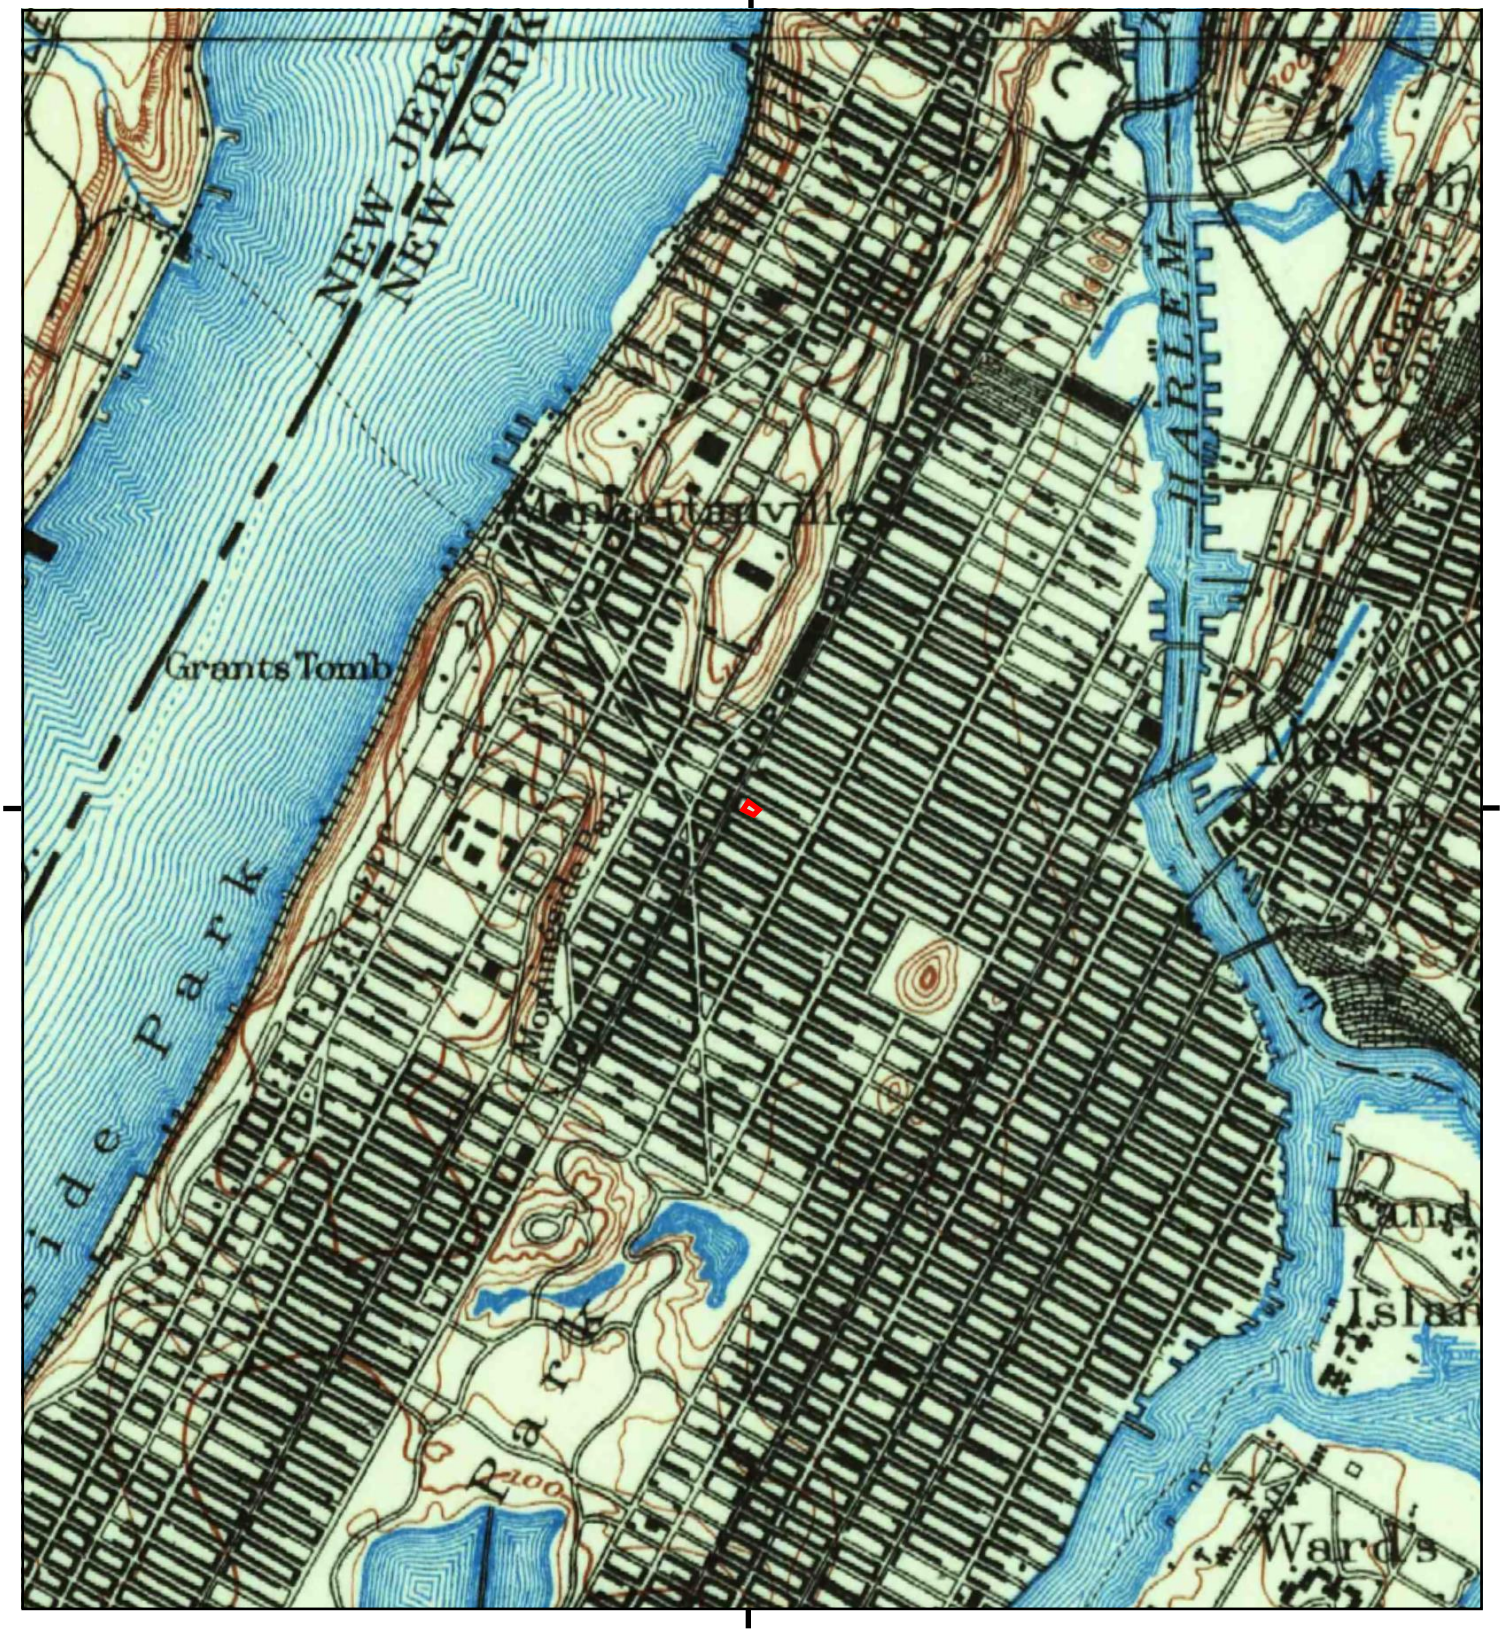

This report includes information from the following map sheet(s).

0 Miles 0.25 0.5 1 1.5

NW N NE
W E
SW S SE

TP, Harlem, 1897, 15-minute

SITE NAME: 260 W. 126th Street
ADDRESS: 260 W. 126th Street
New York, NY 10027
CLIENT: Env. Business Consultants

N

APPENDIX G

RADIUS MAP REPORT

260 W. 126th Street
260 W. 126th Street
New York, NY 10027

Inquiry Number: 4753434.2s
October 14, 2016

The EDR Radius Map™ Report with GeoCheck®

6 Armstrong Road, 4th floor
Shelton, CT 06484
Toll Free: 800.352.0050
www.edrnet.com

TABLE OF CONTENTS

SECTION	PAGE
Executive Summary	ES1
Overview Map	2
Detail Map	3
Map Findings Summary	4
Map Findings	8
Orphan Summary	1318
Government Records Searched/Data Currency Tracking	GR-1

GEOCHECK ADDENDUM

Physical Setting Source Addendum	A-1
Physical Setting Source Summary	A-2
Physical Setting Source Map	A-8
Physical Setting Source Map Findings	A-9
Physical Setting Source Records Searched	PSGR-1

Thank you for your business.
Please contact EDR at 1-800-352-0050
with any questions or comments.

Disclaimer - Copyright and Trademark Notice

This Report contains certain information obtained from a variety of public and other sources reasonably available to Environmental Data Resources, Inc. It cannot be concluded from this Report that coverage information for the target and surrounding properties does not exist from other sources. **NO WARRANTY EXPRESSED OR IMPLIED, IS MADE WHATSOEVER IN CONNECTION WITH THIS REPORT. ENVIRONMENTAL DATA RESOURCES, INC. SPECIFICALLY DISCLAIMS THE MAKING OF ANY SUCH WARRANTIES, INCLUDING WITHOUT LIMITATION, MERCHANTABILITY OR FITNESS FOR A PARTICULAR USE OR PURPOSE. ALL RISK IS ASSUMED BY THE USER. IN NO EVENT SHALL ENVIRONMENTAL DATA RESOURCES, INC. BE LIABLE TO ANYONE, WHETHER ARISING OUT OF ERRORS OR OMISSIONS, NEGLIGENCE, ACCIDENT OR ANY OTHER CAUSE, FOR ANY LOSS OF DAMAGE, INCLUDING, WITHOUT LIMITATION, SPECIAL, INCIDENTAL, CONSEQUENTIAL, OR EXEMPLARY DAMAGES. ANY LIABILITY ON THE PART OF ENVIRONMENTAL DATA RESOURCES, INC. IS STRICTLY LIMITED TO A REFUND OF THE AMOUNT PAID FOR THIS REPORT.** Purchaser accepts this Report "AS IS". Any analyses, estimates, ratings, environmental risk levels or risk codes provided in this Report are provided for illustrative purposes only, and are not intended to provide, nor should they be interpreted as providing any facts regarding, or prediction or forecast of, any environmental risk for any property. Only a Phase I Environmental Site Assessment performed by an environmental professional can provide information regarding the environmental risk for any property. Additionally, the information provided in this Report is not to be construed as legal advice.

Copyright 2016 by Environmental Data Resources, Inc. All rights reserved. Reproduction in any media or format, in whole or in part, of any report or map of Environmental Data Resources, Inc., or its affiliates, is prohibited without prior written permission.

EDR and its logos (including Sanborn and Sanborn Map) are trademarks of Environmental Data Resources, Inc. or its affiliates. All other trademarks used herein are the property of their respective owners.

EXECUTIVE SUMMARY

A search of available environmental records was conducted by Environmental Data Resources, Inc (EDR). The report was designed to assist parties seeking to meet the search requirements of EPA's Standards and Practices for All Appropriate Inquiries (40 CFR Part 312), the ASTM Standard Practice for Environmental Site Assessments (E 1527-13) or custom requirements developed for the evaluation of environmental risk associated with a parcel of real estate.

TARGET PROPERTY INFORMATION

ADDRESS

260 W. 126TH STREET
NEW YORK, NY 10027

COORDINATES

Latitude (North):	40.8103680 - 40° 48' 37.32''
Longitude (West):	73.9501530 - 73° 57' 0.55''
Universal Tranverse Mercator:	Zone 18
UTM X (Meters):	588549.4
UTM Y (Meters):	4518025.0
Elevation:	29 ft. above sea level

USGS TOPOGRAPHIC MAP ASSOCIATED WITH TARGET PROPERTY

Target Property Map:	5940599 CENTRAL PARK, NY
Version Date:	2013

AERIAL PHOTOGRAPHY IN THIS REPORT

Portions of Photo from:	20150729, 20150522
Source:	USDA

MAPPED SITES SUMMARY

Target Property Address:
260 W. 126TH STREET
NEW YORK, NY 10027

Click on Map ID to see full detail.

MAP ID	SITE NAME	ADDRESS	DATABASE ACRONYMS	RELATIVE ELEVATION	DIST (ft. & mi.) DIRECTION
A1	LOT 56,TAXBLOCK 1931	260 WEST 126 STREET	NY E DESIGNATION		TP
Reg	HUDSON RIVER PCBS	NO STREET APPLICABLE	NPL, SEMS, RCRA-SQG, US ENG CONTROLS, US INST...	Same	4240, 0.803, WNW
A2	LOT 64,TAXBLOCK 1931	2338 FREDRICK DOUGLA	NY E DESIGNATION	Higher	52, 0.010, West
A3	LOT 6,TAXBLOCK 1931	261 WEST 125 STREET	NY RES DECL	Higher	82, 0.016, SSW
A4	CON EDISON	261 W 125 ST	NY MANIFEST	Higher	82, 0.016, SSW
A5	LOT 1,TAXBLOCK 1932	2350 FREDRICK DOUGLA	NY E DESIGNATION	Higher	88, 0.017, NNW
A6		275 W 125TH ST	EDR Hist Cleaner	Lower	98, 0.019, SW
A7	LOT 107,TAXBLOCK 193	263 WEST 126 STREET	NY E DESIGNATION	Higher	98, 0.019, NE
A8	LOT 1,TAXBLOCK 1931	2330 FREDRICK DOUGLA	NY E DESIGNATION	Lower	98, 0.019, West
A9	271 WEST 125TH ST	271 WEST 125TH ST	NY LTANKS	Lower	98, 0.019, SW
A10	LOT 140,TAXBLOCK 190	283 WEST 125 STREET	NY E DESIGNATION	Lower	101, 0.019, WSW
A11	LOT 5,TAXBLOCK 1932	267 WEST 126 STREET	NY E DESIGNATION	Higher	111, 0.021, NNE
A12	LOT 7,TAXBLOCK 1932	265 WEST 126 STREET	NY E DESIGNATION	Higher	111, 0.021, NNE
A13	CON EDISON SERVICE B	243 W 125TH ST	RCRA NonGen / NLR, NY MANIFEST	Higher	120, 0.023, SSE
A14	LOT 61,TAXBLOCK 1931	2342 8 AVENUE	NY E DESIGNATION	Higher	130, 0.025, WNW
A15	CON EDISON SERVICE B	2338 8TH AVE	RCRA NonGen / NLR, NY MANIFEST	Higher	130, 0.025, WNW
A16	LOT 63,TAXBLOCK 1931	2340 8 AVENUE	NY E DESIGNATION	Higher	130, 0.025, WNW
A17	2350 8TH AVE	2350 8TH AVENUE	NY AST	Higher	136, 0.026, NW
A18	LOT 2,TAXBLOCK 1932	2352 FREDRICK DOUGLA	NY E DESIGNATION	Higher	139, 0.026, NNW
A19	LOT 55,TAXBLOCK 1930	260 WEST 125 STREET	NY E DESIGNATION	Lower	169, 0.032, South
A20	CON EDISON	2335 8TH AVE	RCRA NonGen / NLR, NY MANIFEST, NJ MANIFEST	Higher	170, 0.032, WNW
A21	CON EDISON SERVICE B	2323 8TH AVE	RCRA NonGen / NLR, NY MANIFEST	Lower	186, 0.035, West
A22	CON EDISON	272 W 125 ST	NY MANIFEST	Lower	196, 0.037, SW
A23	CON EDISON SERVICE B	272 W 125TH ST SB 20	RCRA NonGen / NLR, NY MANIFEST	Lower	196, 0.037, SW
A24	CON EDISON SERVICE B	272 W 125TH ST SB 20	RCRA NonGen / NLR, NY MANIFEST	Lower	196, 0.037, SW
B25	HARLEM USA	2319 FREDRICK DOUGLA	NY UST, NY HIST UST	Lower	198, 0.038, West
B26	HARLEM USA	2319 FREDERICK DOUGL	NY Spills	Lower	198, 0.038, West
A27	SERVICE BOX	280 WEST 125TH ST	NY Spills	Lower	198, 0.038, SW
A28	CON EDISON SERVICE B	262 W 125TH ST	RCRA NonGen / NLR, NY MANIFEST	Lower	198, 0.038, SSW
B29	CON EDISION - MH 326	W. 125TH ST. AT 8TH	RCRA NonGen / NLR, NY MANIFEST	Lower	207, 0.039, WSW
B30	8TH AVENUE WEST 125T	8TH AVE & W 125TH ST	NY Spills	Lower	209, 0.040, WSW
B31	SPILL NUMBER 0101178	8TH AVE & W 125TH ST	NY Spills	Lower	209, 0.040, WSW
B32	CON EDISON MANHOLE:	8TH AVE & 125TH ST	RCRA NonGen / NLR, NY MANIFEST	Lower	209, 0.040, WSW
B33	NYCT-125TH STREET ST	125TH STREET & 8TH A	RCRA-CESQG, NJ MANIFEST, NY MANIFEST	Lower	209, 0.040, WSW
C34	LOT 4,TAXBLOCK 1932	2358 8 AVENUE	NY E DESIGNATION	Higher	211, 0.040, NNW
B35	CON EDISON SERVICE B	2315 8TH AVE FRONT O	RCRA NonGen / NLR, NY MANIFEST	Lower	213, 0.040, West
B36	CON EDISON	2315 8TH AVE	NY MANIFEST	Lower	213, 0.040, West
B37	CON EDISON SERVICE B	2315 8TH AVE	RCRA NonGen / NLR	Lower	213, 0.040, West
B38	LOT 59,TAXBLOCK 1930	268 WEST 125 STREET	NY E DESIGNATION	Lower	213, 0.040, SW

MAPPED SITES SUMMARY

Target Property Address:
260 W. 126TH STREET
NEW YORK, NY 10027

Click on Map ID to see full detail.

MAP ID	SITE NAME	ADDRESS	DATABASE ACRONYMS	RELATIVE ELEVATION	DIST (ft. & mi.) DIRECTION
B39	CON EDISON SERVICE B	268 W 125TH ST FRONT	RCRA NonGen / NLR, NY MANIFEST	Lower	213, 0.040, SW
B40	CON EDISON SERVICE B	268 W 125TH ST	RCRA NonGen / NLR, NY MANIFEST	Lower	213, 0.040, SW
A41	LOT 57,TAXBLOCK 1930	264 WEST 125 STREET	NY E DESIGNATION	Lower	214, 0.041, SSW
A42	CON EDISON - MANHOLE	272 WEST 127 STREET	RCRA-LQG	Higher	214, 0.041, NE
A43	CON EDISON	272 WEST 127 STREET	NY MANIFEST	Higher	214, 0.041, NE
D44	CON EDISON SERVICE B	233 W 125TH ST	RCRA NonGen / NLR, NY MANIFEST	Lower	216, 0.041, SE
B45	CON EDISON SERVICE B	301 W 125TH ST	RCRA NonGen / NLR, NY MANIFEST	Lower	221, 0.042, West
B46	SUPERBRITE/S&S CLEAN	303 W 125TH STREET	NY DRYCLEANERS	Higher	226, 0.043, WNW
B47	SUPER BRITE CLEANERS	303 W 125TH ST	RCRA NonGen / NLR, FINDS, NY MANIFEST, ECHO	Higher	226, 0.043, WNW
D48	231 WEST 125TH ST	231 WEST 125TH ST	NY LTANKS	Lower	229, 0.043, SSE
D49	LOT 51,TAXBLOCK 1930	252 WEST 125 STREET	NY E DESIGNATION	Lower	236, 0.045, South
B50	LOT 28,TAXBLOCK 1952	305 WEST 125 STREET	NY E DESIGNATION	Lower	238, 0.045, West
B51	LOT 29,TAXBLOCK 1952	2329 FREDRICK DOUGLA	NY E DESIGNATION	Higher	247, 0.047, WNW
D52	LOT 53,TAXBLOCK 1930	256 WEST 125 STREET	NY E DESIGNATION	Lower	252, 0.048, South
D53	CON EDISON SERVICE B	256-258 W 125TH ST &	RCRA NonGen / NLR, NY MANIFEST	Lower	252, 0.048, South
D54	CON EDISON	256 W 125TH ST	NY MANIFEST	Lower	252, 0.048, South
D55	CON EDISON SERVICE B	256 W 125TH ST	RCRA NonGen / NLR, NY MANIFEST	Lower	252, 0.048, South
D56	LOT 50,TAXBLOCK 1930	250 WEST 125 STREET	NY E DESIGNATION	Lower	255, 0.048, South
D57	CON EDISON SERVICE B	250 W 125TH ST	RCRA NonGen / NLR, NY MANIFEST	Lower	255, 0.048, South
D58	CON EDISON SERVICE B	250 W 125TH ST	NJ MANIFEST	Lower	255, 0.048, South
C59		2366 FREDERICK DOUG	EDR Hist Cleaner	Higher	259, 0.049, North
C60	LOT 61,TAXBLOCK 1932	2366 FREDRICK DOUGLA	NY E DESIGNATION	Higher	259, 0.049, North
B61	LOT 27,TAXBLOCK 1952	307 WEST 125 STREET	NY E DESIGNATION	Lower	266, 0.050, West
C62	2359-61 8TH AVE	2359-61 8TH AVE	NY AST, NY HIST AST	Higher	277, 0.052, NNW
D63	LOT 49,TAXBLOCK 1930	246 WEST 125 STREET	NY E DESIGNATION	Lower	281, 0.053, South
C64	LOT 160,TAXBLOCK 193	WEST 127 STREET	NY E DESIGNATION	Higher	287, 0.054, NNE
C65	LOT 62,TAXBLOCK 1932	2364 8 AVENUE	NY E DESIGNATION	Higher	290, 0.055, North
B66	LOT 37,TAXBLOCK 1952	304 WEST 126 STREET	NY E DESIGNATION	Higher	308, 0.058, WNW
B67	CON EDISON SERVICE B	304 W 126TH ST	RCRA NonGen / NLR, NY MANIFEST	Higher	308, 0.058, WNW
B68	LOT 1,TAXBLOCK 1930	2310 FREDRICK DOUGLA	NY E DESIGNATION	Lower	311, 0.059, SW
C69	D & O PROFESSIONAL C	2366 8TH AVE	RCRA NonGen / NLR, NY MANIFEST	Higher	318, 0.060, North
C70	D & O PROFESSIONAL C	2366 8TH AVE.	NY DRYCLEANERS	Higher	318, 0.060, North
B71	LOT 138,TAXBLOCK 195	306 WEST 126 STREET	NY E DESIGNATION	Higher	325, 0.062, WNW
C72	CON EDISON	W 127TH ST & 8TH AVE	RCRA-CESQG, NJ MANIFEST, NY MANIFEST	Higher	334, 0.063, North
B73	LOT 38,TAXBLOCK 1952	308 WEST 126 STREET	NY E DESIGNATION	Higher	342, 0.065, WNW
C74	CON EDISON SERVICE B	305 W 126TH ST	RCRA NonGen / NLR, NY MANIFEST	Higher	350, 0.066, NW
C75	305 WEST 126 ST	305 WEST 126TH STREE	NY AST	Higher	350, 0.066, NW
D76	CON EDISON SERVICE B	215 W 125TH ST	RCRA NonGen / NLR, FINDS	Lower	359, 0.068, SE
D77	CON EDISON	215 W 125TH ST	NY MANIFEST	Lower	359, 0.068, SE

MAPPED SITES SUMMARY

Target Property Address:
260 W. 126TH STREET
NEW YORK, NY 10027

Click on Map ID to see full detail.

MAP ID	SITE NAME	ADDRESS	DATABASE ACRONYMS	RELATIVE ELEVATION	DIST (ft. & mi.) DIRECTION
C78	CON EDISON SERVICE B	302 W 127TH ST	RCRA NonGen / NLR	Higher	362, 0.069, NNW
C79	CON EDISON SERVICE B	302 W 127TH ST	RCRA NonGen / NLR	Higher	362, 0.069, NNW
C80	CON EDISON	302 W 127TH ST	NY MANIFEST	Higher	362, 0.069, NNW
C81	CONSOLIDATED EDISON	302 WEST 127 STREET	NY MANIFEST	Higher	362, 0.069, NNW
C82	CON EDISON	302 W 127TH ST	NY MANIFEST	Higher	362, 0.069, NNW
C83	CON EDISON MANHOLE 2	312 W 127TH W OF 8TH	RCRA NonGen / NLR, NY MANIFEST, NJ MANIFEST	Higher	375, 0.071, NNW
D84	LOT 41,TAXBLOCK 1930	226 WEST 125 STREET	NY E DESIGNATION	Lower	377, 0.071, SSE
C85	CON EDISON	312 W 127TH ST & ST	RCRA-CESQG, NJ MANIFEST, NY MANIFEST	Higher	383, 0.073, NNW
E86	CON EDISON SERVICE B	316 W 126TH ST	RCRA NonGen / NLR, NY MANIFEST	Higher	384, 0.073, WNW
B87	RITE AID #3733	309 W 125TH ST	RCRA NonGen / NLR, NY MANIFEST	Higher	390, 0.074, WNW
B88	LOT 25,TAXBLOCK 1952	309 WEST 125 STREET	NY E DESIGNATION	Higher	390, 0.074, WNW
F89	CON EDISON SERVICE B	208 W 124TH ST FRONT	RCRA NonGen / NLR, NY MANIFEST	Lower	390, 0.074, South
B90	CON EDISON	312 W 125TH ST OF ST	RCRA NonGen / NLR, NY MANIFEST, NJ MANIFEST	Higher	401, 0.076, West
B91	CON EDISON	312 W 125TH ST E OF	RCRA NonGen / NLR, FINDS, NY MANIFEST, NJ...	Higher	401, 0.076, West
G92	CON EDISON SERVICE B	244 W 124TH ST	RCRA NonGen / NLR, NY MANIFEST	Lower	403, 0.076, SW
F93	CON EDISON SERVICE B	202 W 124TH ST FRONT	RCRA NonGen / NLR, NY MANIFEST	Lower	404, 0.077, South
E94	CON EDISON SERVICE B	322 W 126TH ST	RCRA NonGen / NLR, NY MANIFEST	Higher	414, 0.078, WNW
D95	LOT 40,TAXBLOCK 1930	222 WEST 125 STREET	NY E DESIGNATION	Lower	415, 0.079, SSE
D96	UPTOWN REALITY	222-224/226-228 W.12	NY LTANKS	Lower	416, 0.079, SSE
D97	CON EDISON SERVICE B	211 W 125TH ST	RCRA NonGen / NLR, NY MANIFEST	Lower	418, 0.079, SE
E98	LOT 41,TAXBLOCK 1952	WEST 126 STREET	NY E DESIGNATION	Higher	425, 0.080, WNW
B99	CON EDISON	313 W 125 ST	NY MANIFEST	Higher	427, 0.081, WNW
B100	CON EDISON SERVICE B	313 W 125TH ST	RCRA NonGen / NLR, NY MANIFEST	Higher	427, 0.081, WNW
B101	LOT 23,TAXBLOCK 1952	313-325 WEST 125 STR	NY E DESIGNATION	Higher	427, 0.081, WNW
G102	CON EDISON SERVICE B	2310 8TH AVE FRONT O	RCRA NonGen / NLR, NY MANIFEST	Lower	436, 0.083, SW
G103	UNITED HOUSE OF PRAY	2310 8TH AVENUE	NY AST	Lower	436, 0.083, SW
C104	LOT 31,TAXBLOCK 1954	2371 FREDRICK DOUGLA	NY E DESIGNATION	Higher	441, 0.084, North
F105	CON EDISON SERVICE B	259 W 124TH ST	RCRA NonGen / NLR, NY MANIFEST	Lower	444, 0.084, South
D106	CON EDISON	214 W 125TH ST	NY MANIFEST	Lower	445, 0.084, SSE
D107	CON EDISON MANHOLE:	214 W 125TH ST	RCRA NonGen / NLR, NY MANIFEST	Lower	445, 0.084, SSE
C108	SPILL NUMBER 0110957	310 W 127TH ST	NY LTANKS	Higher	449, 0.085, NNW
G109	HARLEM COMMONWEALTH	124TH ST & 8TH AVE C	RCRA NonGen / NLR	Lower	450, 0.085, SW
G110	CON EDISON	W 124 ST & 8 AVE	NY MANIFEST	Lower	450, 0.085, SW
G111	CON EDISON VAULT: 33	W 124 ST & W 8TH AVE	RCRA NonGen / NLR, NY MANIFEST	Lower	450, 0.085, SW
G112	CON EDISON - GAS MAI	FREDERICK DOUGLAS BL	RCRA-LQG, NJ MANIFEST, NY MANIFEST	Lower	450, 0.085, SW
G113	CON EDISON SERVICE B	2323 8TH AVE & W 124	RCRA NonGen / NLR, FINDS, NY MANIFEST, ECHO	Lower	452, 0.086, SW
G114	CON EDISON	W 124TH ST & 8TH AVE	RCRA NonGen / NLR, NY MANIFEST, NJ MANIFEST	Lower	452, 0.086, SW
G115	FORMER GAS STATION	FREDERICK DOUGLASS B	NY Spills	Lower	464, 0.088, SW
G116	CON EDISON SERVICE B	252 W 124TH ST FRONT	RCRA NonGen / NLR, NY MANIFEST	Lower	465, 0.088, SW

MAPPED SITES SUMMARY

Target Property Address:
260 W. 126TH STREET
NEW YORK, NY 10027

Click on Map ID to see full detail.

MAP ID	SITE NAME	ADDRESS	DATABASE ACRONYMS	RELATIVE ELEVATION	DIST (ft. & mi.) DIRECTION
G117	CON EDISON SERVICE B	2309 8TH AVE	RCRA NonGen / NLR	Lower	466, 0.088, SW
G118	CON EDISON	2309 8TH AVE	NY MANIFEST	Lower	466, 0.088, SW
E119	LOT 22,TAXBLOCK 1952	317 WEST 125 STREET	NY E DESIGNATION	Higher	469, 0.089, WNW
H120	P.S. 154	250 WEST 127TH STREE	NY AST, NY HIST AST	Lower	473, 0.090, East
H121	NYC DEPT OF ED - PUB	250 W 127TH ST	RCRA-SQG, NY MANIFEST	Lower	473, 0.090, East
I122	LOT 37,TAXBLOCK 1930	208 WEST 125 STREET	NY E DESIGNATION	Lower	482, 0.091, SSE
I123	LOT 27,TAXBLOCK 1931	2100 ADAM C POWELL B	NY E DESIGNATION	Lower	483, 0.091, SE
E124	LOT 21,TAXBLOCK 1952	319 WEST 125 STREET	NY E DESIGNATION	Higher	494, 0.094, WNW
E125	LOT 43,TAXBLOCK 1951	324 WEST 125 STREET	NY E DESIGNATION	Higher	498, 0.094, West
E126	288 ST. NICHOLAS AVE	288 ST. NICHOLAS AVE	NY AST	Higher	498, 0.094, West
E127	SPILL NUMBER 0107208	288 ST NICHOLAS AV	NY Spills	Higher	498, 0.094, West
E128	CON EDISON	324 W 125TH ST E OF	RCRA NonGen / NLR, NY MANIFEST, NJ MANIFEST	Higher	498, 0.094, West
E129	CON EDISON SERVICE B	327 W 126TH ST	RCRA NonGen / NLR, NY MANIFEST	Higher	510, 0.097, NW
H130	ST NICHOLAS PLAYGROU	237 W 127TH ST	RCRA-CESQG, FINDS, NY MANIFEST, ECHO	Lower	516, 0.098, East
J131	ALP CLEANERS INC	2379 8TH AVE	RCRA NonGen / NLR, FINDS, ECHO	Higher	523, 0.099, North
J132	ALP CLEANERS INC	2379 8TH AVE	RCRA NonGen / NLR, FINDS, NY MANIFEST, ECHO	Higher	523, 0.099, North
J133	CON EDISON SERVICE B	2379 8TH AVE	RCRA NonGen / NLR, NY MANIFEST	Higher	523, 0.099, North
G134	SOIL	2300 FREDERICK DOUGL	NY Spills	Lower	530, 0.100, SW
G135	CONSTRUCTION SITE	2300 FREDERICK DOUGL	NY Spills	Lower	530, 0.100, SW
E136	LOT 19,TAXBLOCK 1952	321 WEST 125 STREET	NY E DESIGNATION	Higher	534, 0.101, WNW
E137	CON EDISON SERVICE B	321 W 125TH ST	RCRA NonGen / NLR, NY MANIFEST	Higher	534, 0.101, WNW
H138	CON EDISON	232 W 127TH ST FRONT	NY MANIFEST	Lower	535, 0.101, East
H139	CON EDISON VAULT SUB	232 W 127TH ST FRONT	RCRA NonGen / NLR	Lower	535, 0.101, East
H140	CON EDISON SERVICE B	228 W 127TH ST FRONT	RCRA NonGen / NLR, NY MANIFEST	Lower	549, 0.104, East
K141	CON EDISON SERVICE B	330 W 125TH ST	RCRA NonGen / NLR, NY MANIFEST	Higher	551, 0.104, West
I142	CON EDISON SERVICE B	201 W 125TH ST	RCRA NonGen / NLR, NY MANIFEST	Lower	559, 0.106, SE
E143	CON EDISON	302 ST NICHOLAS AVE	NY MANIFEST	Higher	560, 0.106, WNW
E144	CON EDISON SERVICE B	302 ST NICHOLAS AVE	RCRA NonGen / NLR	Higher	560, 0.106, WNW
J145	302 WEST 128TH STREE	302 WEST 128TH STREE	NY LTANKS, NY Spills	Higher	574, 0.109, North
J146	302 WEST 128TH ST/MA	302 WEST 128TH STREE	NY LTANKS	Higher	574, 0.109, North
H147	CON EDISON SERVICE B	220 W 127TH ST	RCRA NonGen / NLR, NY MANIFEST	Lower	578, 0.109, East
H148	UNK	215 W.127TH ST.	NY Spills	Lower	579, 0.110, East
G149	CON EDISON	2299 8 AV	NY MANIFEST	Lower	583, 0.110, SW
J150	LOT 136,TAXBLOCK 195	WEST 128 STREET	NY E DESIGNATION	Higher	587, 0.111, North
L151	CON EDISON VAULT: 66	100 W 126TH ST & 7TH	RCRA NonGen / NLR, FINDS	Lower	596, 0.113, ESE
L152	CON EDISON VAULT: 68	100 W 126TH ST & 7TH	RCRA NonGen / NLR, FINDS	Lower	596, 0.113, ESE
J153	ST NICHOLAS PARK APA	306 W 128TH ST	NJ MANIFEST	Higher	599, 0.113, North
J154	ST NICHOLAS PARK APA	306 W 128TH ST	RCRA-LQG, NY MANIFEST	Higher	599, 0.113, North
H155	CON EDISON SERVICE B	214 W 127TH ST FRONT	RCRA NonGen / NLR, NY MANIFEST	Lower	600, 0.114, East

MAPPED SITES SUMMARY

Target Property Address:
260 W. 126TH STREET
NEW YORK, NY 10027

Click on Map ID to see full detail.

MAP ID	SITE NAME	ADDRESS	DATABASE ACRONYMS	RELATIVE ELEVATION	DIST (ft. & mi.) DIRECTION
K156	CON EDISON SERVICE B	327 W 124TH ST	RCRA NonGen / NLR, NY MANIFEST	Higher	617, 0.117, WSW
K157	CONSTRUCTION SITE	288 ST NICHOLAS AVE	NY Spills	Higher	619, 0.117, West
K158	CON EDISON	W 125TH ST & ST NICH	NY MANIFEST	Higher	622, 0.118, WNW
K159	CON EDISON	W 125TH ST & ST NICH	RCRA NonGen / NLR	Higher	622, 0.118, WNW
K160	CON EDISON SERVICE B	125TH ST & ST NICHOL	RCRA NonGen / NLR, NY MANIFEST	Higher	622, 0.118, WNW
K161	CON EDISON	125TH ST & ST NICHOL	NY MANIFEST	Higher	622, 0.118, WNW
K162	CON EDISON	125TH ST & ST NICHOL	NY MANIFEST	Higher	622, 0.118, WNW
K163	CON EDISON - SERVICE	WEST 125TH & S SAINT	RCRA-LQG	Higher	622, 0.118, WNW
K164	BUS #5559	125TH ST & ST NICHOL	NY Spills	Higher	622, 0.118, WNW
L165	MANHOLE #44873	W 126TH ST & 7TH AV	NY Spills	Lower	625, 0.118, ESE
L166	MANHOLE 44877	126TH ST & 7TH AVE	NY Spills	Lower	625, 0.118, ESE
F167	CON EDISON SERVICE B	253 W 123RD ST	RCRA NonGen / NLR, NJ MANIFEST, NY MANIFEST, ECHO	Lower	629, 0.119, SSW
F168	CON EDISON SERVICE B	253 W 123RD ST E OF	RCRA-CESQG, NY MANIFEST	Lower	629, 0.119, SSW
F169	CON EDISON SERVICE B	253 W 123RD ST E OF	NJ MANIFEST	Lower	629, 0.119, SSW
F170	CON EDISON	253 W 123 ST	NY MANIFEST	Lower	629, 0.119, SSW
M171	CON EDISON SERVICE B	W 127TH & ST NICHOLA	RCRA NonGen / NLR	Higher	632, 0.120, NNW
M172	CON EDISON	W 127TH & ST NICHOLA	NY MANIFEST	Higher	632, 0.120, NNW
M173	CON EDISON SERVICE B	W 127TH ST & ST NICH	RCRA NonGen / NLR, NY MANIFEST	Higher	632, 0.120, NNW
F174	CON EDISON SERVICE B	245 W 123RD ST	RCRA NonGen / NLR, NY MANIFEST, NJ MANIFEST	Lower	633, 0.120, SSW
J175		2391 FREDERICK DOUG	EDR Hist Cleaner	Higher	640, 0.121, North
I176	2090 7TH AVE	2090 SEVENTH AVE	NY AST, NY HIST AST	Lower	642, 0.122, SE
M177	CON EDISON SERVICE B	348 ST NICHOLAS AVE	RCRA NonGen / NLR, NY MANIFEST	Higher	643, 0.122, NNW
N178	GARMAR REALTY CORP	265 W 123 ST	NY AST, NY HIST AST	Lower	653, 0.124, SW
K179	SPILL NUMBER 0009511	301 ST NICHOLAS AVE	NY Spills	Higher	658, 0.125, WNW
K180	ALPHA REALTY CO	301 ST NICHOLAS AVE	NY AST, NY HIST AST	Higher	658, 0.125, WNW
K181	CON EDISON SERVICE B	351 W 125TH ST	RCRA NonGen / NLR, NY MANIFEST	Higher	661, 0.125, WNW
K182	CON EDISON SERVICE B	362 W 125TH ST	RCRA NonGen / NLR, NY MANIFEST	Higher	662, 0.125, WNW
H183	CON EDISON SERVICE B	2132 7TH AVE	NJ MANIFEST	Lower	675, 0.128, East
H184	CON EDISON SERVICE B	2132 7TH AVE	RCRA NonGen / NLR, NY MANIFEST	Lower	675, 0.128, East
H185	CON EDISON SERVICE B	2132 7TH AVE	RCRA-CESQG, FINDS, NY MANIFEST, ECHO	Lower	675, 0.128, East
K186	CON EDISON	289 ST NICHOLAS AVE	NY MANIFEST	Higher	685, 0.130, West
K187	CON EDISON	289 ST NICHOLAS AVE	RCRA NonGen / NLR	Higher	685, 0.130, West
H188	CON EDISON SERVICE B	2136 7TH AVE	RCRA-CESQG, FINDS, NY MANIFEST, ECHO	Lower	692, 0.131, East
H189	CON EDISON SERVICE B	2136 7TH AVE	NJ MANIFEST	Lower	692, 0.131, East
K190	CON EDISON	287 ST NICHOLAS AVE	NY MANIFEST	Higher	698, 0.132, West
K191	CON EDISON SERVICE B	287 ST NICHOLAS AVE	RCRA NonGen / NLR, NY MANIFEST	Higher	698, 0.132, West
M192	341 ST. NICHOLAS AVE	341-343 ST. NICHOLAS	NY AST	Higher	700, 0.133, NNW
N193	CON EDISION - MH 326	123RD ST @ FREDRICK	RCRA NonGen / NLR, NY MANIFEST	Lower	707, 0.134, SW
M194	351 ST NICHOLAS AVE	351 ST NICHOLAS AVE	NY AST, NY HIST AST	Higher	707, 0.134, NNW

MAPPED SITES SUMMARY

Target Property Address:
260 W. 126TH STREET
NEW YORK, NY 10027

Click on Map ID to see full detail.

MAP ID	SITE NAME	ADDRESS	DATABASE ACRONYMS	RELATIVE ELEVATION	DIST (ft. & mi.) DIRECTION
N195	CON EDISON	W 123RD ST & 8TH AVE	RCRA NonGen / NLR, NY MANIFEST, NJ MANIFEST	Lower	710, 0.134, SW
N196	CON EDISON MANHOLE 3	8TH AVE & W 123RD ST	RCRA NonGen / NLR, NY MANIFEST, NJ MANIFEST	Lower	710, 0.134, SW
K197	TTF - APARTMENT BLDG	285 ST NICHOLAS AVE	NY LTANKS	Higher	714, 0.135, West
K198	279-285 ST NICHOLAS	285 ST. NICHOLAS AVE	NY AST	Higher	714, 0.135, West
N199	CON EDISON SERVICE B	2287 8TH AVE	RCRA NonGen / NLR, NY MANIFEST	Lower	716, 0.136, SW
K200	CON EDISON	ST NICHOLAS AVE & W	NY MANIFEST	Higher	728, 0.138, West
N201	270 WEST 123RD STREE	270 WEST 123RD STREE	NY AST, NY HIST AST	Lower	734, 0.139, SW
O202	270 ST. NICHOLAS AVE	270 ST. NICHOLAS AVE	NY AST	Lower	744, 0.141, WSW
L203	CON EDISON SERVICE B	177 W 126TH ST FRONT	RCRA NonGen / NLR, NY MANIFEST	Lower	748, 0.142, ESE
P204	CON EDISON SERVICE B	207 W 123RD ST	RCRA NonGen / NLR	Lower	758, 0.144, South
Q205	CONSOLIDATED EDISON	362 ST. NICHOLAS AVE	NY MANIFEST	Higher	765, 0.145, North
R206	359 WEST 126TH STREE	359 WEST 126TH STREE	NY AST, NY HIST AST	Higher	768, 0.145, NW
S207	CON EDISON SERVICE B	361 W 125TH ST	RCRA NonGen / NLR, NY MANIFEST	Higher	779, 0.148, WNW
T208	CON EDISON SERVICE B	2070 W 124TH & 7TH A	RCRA NonGen / NLR, FINDS	Lower	781, 0.148, SSE
L209	CON EDISON SERVICE B	228 W 126TH ST	RCRA NonGen / NLR, NY MANIFEST	Lower	787, 0.149, ESE
T210	CON EDISON SERVICE B	243 W 124TH ST	RCRA NonGen / NLR, NY MANIFEST	Lower	803, 0.152, SSE
T211	CON EDISON - SERVICE	158 W 125 ST	RCRA-LQG, NY MANIFEST	Lower	804, 0.152, SE
M212	CON EDISON SERVICE B	362 W 127TH ST FRONT	RCRA NonGen / NLR, NY MANIFEST	Higher	814, 0.154, NW
O213	CON EDISON MANHOLE:	W 123RD ST & ST NICH	RCRA NonGen / NLR, NY MANIFEST	Lower	815, 0.154, WSW
R214	363 WEST 126TH STREE	363 WEST 126TH STREE	NY AST	Higher	817, 0.155, NW
R215	CON EDISON	363 W 126 ST	NY MANIFEST	Higher	817, 0.155, NW
U216	2411 FREDRICK DOUGLA	2411 FREDRICK DOUGLA	NY UST	Higher	823, 0.156, NNE
U217	CON EDISON	W 129TH ST & FREDRIC	RCRA-CESQG, NJ MANIFEST, NY MANIFEST	Higher	830, 0.157, NNE
U218	CON EDISON MANHOLE:	8TH AVE & E 129TH ST	RCRA NonGen / NLR, NY MANIFEST	Higher	830, 0.157, NNE
M219	K.M. NICHOLAS CORPOR	2-4 ST. NICHOLAS TER	NY AST, NY HIST AST	Higher	839, 0.159, NW
M220	K.M. NICHOLAS CORP	2 SAINT NICHOLAS TER	NY AST	Higher	839, 0.159, NW
R221	THE YORICK CORP	365 WEST 126 ST	NY AST, NY HIST AST	Higher	842, 0.159, NW
V222	CON EDISON SERVICE B	162 W 127TH ST	RCRA NonGen / NLR	Lower	842, 0.159, East
V223	CON EDISON	162 W 127TH ST	NY MANIFEST	Lower	842, 0.159, East
N224	28 PCT	2271-89 8TH AVE	NY HIST UST	Lower	843, 0.160, SW
N225	28TH PRECINCT NYPD -	2271-89 EIGHTH AVE	NY LTANKS	Lower	843, 0.160, SW
N226	28TH PCT	2271 EIGHTH AVENUE	NY UST	Lower	843, 0.160, SW
N227	28TH PCT	2271 EIGHTH AVENUE	NY AST	Lower	843, 0.160, SW
Q228	CITY OF N.Y DEPT OF	370 ST NICHOLAS AVE	NY AST, NY HIST AST	Higher	844, 0.160, North
M229	APARTMENT BUILDING	8 ST NICHOLAS TERRAC	NY LTANKS	Higher	852, 0.161, NNW
S230	MANHATTANVILLE	365 WEST 125TH STREE	NY AST, NY HIST AST	Higher	853, 0.162, WNW
W231	CON EDISON SERVICE B	266 W 129TH ST	RCRA-CESQG, FINDS, NY MANIFEST, ECHO	Lower	853, 0.162, NE
W232	CON EDISON SERVICE B	266 W 129TH ST	NJ MANIFEST	Lower	853, 0.162, NE
T233	CON EDISON SERVICE B	205 W 124TH ST	RCRA NonGen / NLR, NY MANIFEST	Lower	858, 0.162, SSE

MAPPED SITES SUMMARY

Target Property Address:
260 W. 126TH STREET
NEW YORK, NY 10027

Click on Map ID to see full detail.

MAP ID	SITE NAME	ADDRESS	DATABASE ACRONYMS	RELATIVE ELEVATION	DIST (ft. & mi.) DIRECTION
W234	CON EDISON SERVICE B	262 W 129TH ST	RCRA-CESQG, FINDS, NY MANIFEST, ECHO	Lower	860, 0.163, NE
W235	CON EDISON SERVICE B	262 W 129TH ST	NJ MANIFEST	Lower	860, 0.163, NE
T236	CON EDISON SERVICE B	203 W 124TH ST FRONT	RCRA NonGen / NLR, NY MANIFEST	Lower	862, 0.163, SSE
V237	165 W 127	165 WEST 127TH STREE	NY AST	Higher	865, 0.164, East
V238	CON EDISON	165 W 127 ST	NY MANIFEST	Higher	865, 0.164, East
R239	CITY OF N.Y DEPARTME	367 W 126 ST	NY AST, NY HIST AST	Higher	866, 0.164, NW
X240	CON EDISON SERVICE B	2159 7TH AVE	RCRA NonGen / NLR, NY MANIFEST	Lower	867, 0.164, East
P241	CON EDISON	206 W 123RD ST	NY MANIFEST	Lower	874, 0.166, South
R242	CON EDISON SERVICE B	368 W 126TH ST	RCRA NonGen / NLR, NY MANIFEST	Higher	882, 0.167, WNW
O243	540 MANHATTAN AVE	540 MANHATTAN AVENUE	NY AST	Lower	891, 0.169, WSW
W244	CON EDISON SERVICE B	261 W 129TH ST	RCRA-CESQG, FINDS, NY MANIFEST, ECHO	Lower	900, 0.170, NE
W245	CON EDISON SERVICE B	261 W 129TH ST	NJ MANIFEST	Lower	900, 0.170, NE
W246	CON EDISON SERVICE B	257 W 129TH ST	NJ MANIFEST	Lower	907, 0.172, NE
W247	CON EDISON SERVICE B	257 W 129TH ST	RCRA-CESQG, FINDS, NY MANIFEST, ECHO	Lower	907, 0.172, NE
U248	ST. NICHOLAS HOUSES	2406 EIGHTH AVENUE	NY UST, NY AST, NY HIST UST	Higher	910, 0.172, NNE
U249	2406 EIGHTH AV	2406 8TH AVE	NY UST, NY HIST UST	Higher	910, 0.172, NNE
W250	CON EDISON SERVICE B	232 W 129TH ST E OF	RCRA-CESQG, NY MANIFEST	Lower	920, 0.174, ENE
W251	CON EDISON SERVICE B	232 W 129TH ST E OF	NJ MANIFEST	Lower	920, 0.174, ENE
V252	CON ED	157 W 126 ST OPP	NY MANIFEST	Lower	920, 0.174, ESE
Y253	TERRACE APARTMENTS,	1 ST. NICHOLAS TERRA	NY AST	Higher	920, 0.174, NW
W254	CON EDISON SERVICE B	239 W 129TH ST E OF	NJ MANIFEST	Lower	923, 0.175, NE
W255	CON EDISON SERVICE B	239 W 129TH ST E OF	RCRA-CESQG, NY MANIFEST	Lower	923, 0.175, NE
T256	CON EDISON - SERVICE	161 WEST 124TH ST.	RCRA-LQG, NY MANIFEST	Lower	924, 0.175, SE
W257	CON EDISON SERVICE B	235 W 129TH ST E OF	NJ MANIFEST	Lower	926, 0.175, NE
W258	CON EDISON SERVICE B	235 W 129TH ST E OF	RCRA-CESQG, NY MANIFEST	Lower	926, 0.175, NE
R259	368 WEST 127TH STREE	368 WEST 127TH STREE	NY AST	Higher	930, 0.176, NW
W260	CON EDISON SERVICE B	228 W 129TH ST E OF	RCRA-CESQG, NY MANIFEST	Lower	930, 0.176, ENE
W261	CON EDISON SERVICE B	228 W 129TH ST E OF	NJ MANIFEST	Lower	930, 0.176, ENE
W262	CON EDISON SERVICE B	227-229 W 129TH ST E	RCRA-CESQG, NY MANIFEST	Lower	932, 0.177, NE
W263	CON EDISON	227 W 129TH ST	NY MANIFEST	Lower	932, 0.177, NE
W264	CON EDISON SERVICE B	227-229 W 129TH ST E	NJ MANIFEST	Lower	932, 0.177, NE
W265	CON EDISON	227 W 129TH ST	RCRA NonGen / NLR	Lower	932, 0.177, NE
W266	CON EDISON	225 W 129TH ST	NY MANIFEST	Lower	934, 0.177, NE
W267	CON EDISON	225 W 129TH ST	NY MANIFEST	Lower	934, 0.177, NE
W268	CON EDISON	225 W 129TH ST	NY MANIFEST	Lower	934, 0.177, NE
W269	CON EDISON	225 W 129TH ST	NY MANIFEST	Lower	934, 0.177, NE
W270	CON EDISON	225 W 129TH ST	NY MANIFEST	Lower	934, 0.177, NE
W271	CON EDISON SERVICE B	223 W 129TH ST E OF	RCRA-CESQG, FINDS, NY MANIFEST, ECHO	Lower	936, 0.177, NE
W272	CON EDISON SERVICE B	223 W 129TH ST E OF	NJ MANIFEST	Lower	936, 0.177, NE

MAPPED SITES SUMMARY

Target Property Address:
260 W. 126TH STREET
NEW YORK, NY 10027

Click on Map ID to see full detail.

MAP ID	SITE NAME	ADDRESS	DATABASE ACRONYMS	RELATIVE ELEVATION	DIST (ft. & mi.) DIRECTION
Z273	355 WEST 124TH ST SE	355 W 124TH ST	RCRA NonGen / NLR, US AIRS	Higher	936, 0.177, West
R274	373 WEST 126 LLC	373 WEST 126TH STREE	NY AST	Higher	941, 0.178, NW
R275	171 MORNINGSIDE AVEN	171 MORNINGSIDE AVEN	NY AST	Higher	941, 0.178, NW
R276	CON EDISON SERVICE B	163 MORNINGSIDE AVE	RCRA NonGen / NLR, NY MANIFEST	Higher	941, 0.178, NW
Y277	TERRACE APARTMENTS,	5 ST. NICHOLAS TERRA	NY AST	Higher	941, 0.178, NW
W278	CON EDISON MANHOLE 2	215 W 129TH ST	RCRA NonGen / NLR, NY MANIFEST, NJ MANIFEST	Lower	943, 0.179, NE
V279	CON EDISON SERVICE B	153 W 126TH ST FRONT	RCRA NonGen / NLR, NY MANIFEST	Lower	945, 0.179, ESE
V280	CON EDISON SERVICE B	150 W 127TH ST	RCRA NonGen / NLR, NY MANIFEST	Lower	947, 0.179, ESE
AA281	CONSOLIDATED EDISON	W 122 ST AND 8 AVE	NY MANIFEST	Lower	963, 0.182, SW
AA282	CON EDISON GAS MAIN	W 122N ST & 8 AVE 17	RCRA NonGen / NLR, NY MANIFEST	Lower	963, 0.182, SW
AB283	ADAM CLAYTON POWELL	163 W 125TH ST	NY MANIFEST	Lower	964, 0.183, SE
AB284	ADAM CLAYTON POWELL	163 WEST 125 STREET	NY AST	Lower	964, 0.183, SE
AB285	NYS ADAM CLAYTON POW	163 W 125TH ST	RCRA-CESQG, NY MANIFEST	Lower	964, 0.183, SE
AA286	CON EDISON	260 W 122ND ST	NY MANIFEST	Lower	964, 0.183, SSW
AA287	CON EDISON	S/W/C 8 AVE & W 122	RCRA NonGen / NLR, NY MANIFEST	Lower	965, 0.183, SW
W288	CON EDISON SERVICE B	212 W 129TH ST E OF	RCRA-CESQG, NY MANIFEST	Lower	969, 0.184, ENE
W289	CON EDISON SERVICE B	212 W 129TH ST E OF	NJ MANIFEST	Lower	969, 0.184, ENE
AC290	303 W 122ND ST. HDFC	303 WEST 122ND STREE	NY AST	Lower	979, 0.185, SW
S291	CON EDISON SERVICE B	382 W 125TH ST	RCRA NonGen / NLR, NY MANIFEST	Lower	979, 0.185, WNW
T292	157 WEST 123RD STREE	157 WEST 123RD STREE	NY AST, NY HIST AST	Lower	983, 0.186, SSE
Z293	CON EDISON	352 W 124TH ST	RCRA-CESQG, NJ MANIFEST, NY MANIFEST	Higher	984, 0.186, West
AA294	CON EDISON GAS MAIN	W 122ND ST & ST NICH	RCRA NonGen / NLR, NY MANIFEST	Lower	988, 0.187, SW
AA295	CON EDISON SERVICE B	W 122ND ST & ST NICH	NJ MANIFEST	Lower	988, 0.187, SW
AA296	CON EDISON SERVICE B	W 122ND ST & ST NICH	RCRA-CESQG, NY MANIFEST	Lower	988, 0.187, SW
P297	CON EDISON SERVICE B	205 W 122ND ST	RCRA NonGen / NLR, FINDS	Lower	994, 0.188, South
P298	CON EDISON	205 W 122ND ST	NY MANIFEST	Lower	994, 0.188, South
Y299	400-408 WEST 128TH S	400-408 WEST 128TH S	NY AST	Higher	995, 0.188, NNW
O300	CON EDISON	551 MANHATTAN AVE	NY MANIFEST	Higher	1003, 0.190, WSW
Z301	CON EDISON SERVICE B	354 W 124TH ST OPP	RCRA NonGen / NLR, NY MANIFEST, NJ MANIFEST	Higher	1007, 0.191, West
Y302	TERRACE APARTMENTS,	375 WEST 127TH STREE	NY AST	Higher	1008, 0.191, NW
S303	CON EDISION	388 W 125 ST	NY MANIFEST	Lower	1009, 0.191, WNW
S304	CON EDISION	388 W 125 ST	NY MANIFEST	Lower	1009, 0.191, WNW
S305	CON EDISION	388 W 125 ST	NY MANIFEST	Lower	1009, 0.191, WNW
S306	CON EDISION	388 W 125 ST	NY MANIFEST	Lower	1009, 0.191, WNW
R307	CON EDISON	169 MORNINGSIDE AVE	NY MANIFEST	Higher	1010, 0.191, NW
AD308	148 W 124TH STREET	148 WEST 124TH STREE	NY AST	Lower	1014, 0.192, SE
AA309	CON EDISON SERVICE B	260 W 122ND ST	RCRA NonGen / NLR, FINDS	Lower	1018, 0.193, SSW
AB310	CON EDISON	155 W 125 ST	NY MANIFEST	Lower	1021, 0.193, SE
AB311	132 WEST 125TH STREE	132 WEST 125TH STREE	NY AST	Lower	1022, 0.194, SE

MAPPED SITES SUMMARY

Target Property Address:
260 W. 126TH STREET
NEW YORK, NY 10027

Click on Map ID to see full detail.

MAP ID	SITE NAME	ADDRESS	DATABASE ACRONYMS	RELATIVE ELEVATION	DIST (ft. & mi.) DIRECTION
AB312	COMMERCIAL BUILDING	132 WEST 125TH STREE	NY LTANKS	Lower	1022, 0.194, SE
AE313	CON EDISON	W 129TH ST & 7TH AVE	RCRA-CESQG, NJ MANIFEST, NY MANIFEST	Lower	1022, 0.194, ENE
AE314	CON EDISON SERVICE B	7TH AVE & W 129TH ST	RCRA NonGen / NLR, NY MANIFEST, NJ MANIFEST	Lower	1022, 0.194, ENE
X315	CON EDISON SERVICE B	204 W 129TH ST E OF	RCRA-CESQG, NY MANIFEST	Lower	1026, 0.194, ENE
X316	CON EDISON SERVICE B	204 W 129TH ST E OF	NJ MANIFEST	Lower	1026, 0.194, ENE
AC317	530 MANHATTAN AVE	530 MANHATTAN AVENUE	NY AST	Higher	1028, 0.195, WSW
Z318	YOUNG RESIDENCE	355 W. 123RD ST.	NY LTANKS	Higher	1038, 0.197, West
X319	CON EDISON	145 W 128TH ST	NY MANIFEST	Higher	1040, 0.197, East
AB320	HARLEM CENTER	105 W. 125TH STREET	NY UST	Lower	1042, 0.197, ESE
Y321	TERRACE APARTMENTS,	379 WEST 127TH STREE	NY AST	Higher	1052, 0.199, NW
AD322	CON EDISON SERVICE B	151 W 123RD ST FRONT	RCRA NonGen / NLR, NY MANIFEST	Lower	1057, 0.200, SSE
AD323	151 W 123 ST	151 W 123RD STREET	NY AST	Lower	1057, 0.200, SSE
AF324	CON EDISON	W 126TH ST & MORNING	NY MANIFEST	Lower	1058, 0.200, WNW
AF325	CON EDISON SERVICE B	W 126TH ST & MORNING	RCRA NonGen / NLR, FINDS	Lower	1058, 0.200, WNW
AF326	CON EDISON	126TH ST & MORNINGSI	NY MANIFEST	Lower	1058, 0.200, WNW
AF327	CON EDISON SERVICE B	126TH ST & MORNINGSI	RCRA NonGen / NLR	Lower	1058, 0.200, WNW
AG328	CON EDISON SERVICE B	W 125TH ST & MORNING	RCRA NonGen / NLR, NY MANIFEST	Lower	1060, 0.201, WNW
AG329	CON EDISON - SERVICE	W 125TH ST & MORNING	RCRA-LQG, NJ MANIFEST, NY MANIFEST	Lower	1060, 0.201, WNW
AG330	CON EDISON	W 125TH ST & MORNING	RCRA-CESQG, NJ MANIFEST, NY MANIFEST	Lower	1060, 0.201, WNW
AG331	CON EDISON MANHOLE:	W 125TH ST & MORNING	RCRA NonGen / NLR, NY MANIFEST	Lower	1060, 0.201, WNW
AH332	CON EDISON	2044 7 AV	NY MANIFEST	Lower	1064, 0.202, South
AI333	RESI: SINGER	25-35 ST NICHOLAS TE	NY LTANKS	Higher	1074, 0.203, NNW
U334	CON EDISON SERVICE B	2420 8TH AVE FRONT O	RCRA NonGen / NLR, NY MANIFEST	Higher	1074, 0.203, NNE
X335	166 WEST 129 ST CORP	166 WEST 129 ST	NY AST, NY HIST AST	Higher	1077, 0.204, ENE
AD336	CON EDISON	141 W 124 ST	NY MANIFEST	Lower	1080, 0.205, SE
AD337	CON EDISON	141 W 124 ST	NY MANIFEST	Lower	1080, 0.205, SE
AD338	146 WEST 124TH STREE	146 WEST 124TH STREE	NY AST, NY HIST AST	Lower	1082, 0.205, SSE
AA339	C&L AUTO CARE	235 SAINT NICHOLAS A	NY UST	Higher	1085, 0.205, SW
AA340	235 ST NICHOLAS AVE	235 ST NICHOLAS AVEN	NY LTANKS, NY Spills	Higher	1085, 0.205, SW
AA341	SHELL SERVICE STATIO	235 ST NICHOLAS AVE	RCRA NonGen / NLR, US AIRS, NY MANIFEST	Higher	1085, 0.205, SW
AA342	C&L AUTO CARE	235 SAINT NICHOLAS A	NY AST	Higher	1085, 0.205, SW
AJ343	CON EDISON	103 MORNINGSIDE AVE	NY MANIFEST	Higher	1085, 0.205, West
AE344	SALEM UNITED METHODI	2190 SEVENTH AVENUE	NY AST	Lower	1086, 0.206, ENE
AA345	ALBERTA LHARRISON	302 WEST 122ND STREE	NY AST	Higher	1088, 0.206, SW
AC346	CON EDISON	306 W 122ND ST	RCRA-CESQG, NJ MANIFEST, NY MANIFEST	Higher	1102, 0.209, SW
AC347	CONSOLIDATED EDISON	306 W 122ND ST E OF	NY MANIFEST	Higher	1102, 0.209, SW
AC348	CON EDISON	306 W 122ND ST E OF	RCRA-CESQG, NJ MANIFEST	Higher	1102, 0.209, SW
AB349	CON EDISON SERVICE B	148-50 W 125TH ST &	RCRA NonGen / NLR, FINDS, NY MANIFEST, ECHO	Lower	1102, 0.209, SE
AB350	CON EDISON SERVICE B	148-50 W 125TH ST &	RCRA NonGen / NLR, NY MANIFEST	Lower	1102, 0.209, SE

MAPPED SITES SUMMARY

Target Property Address:
260 W. 126TH STREET
NEW YORK, NY 10027

Click on Map ID to see full detail.

MAP ID	SITE NAME	ADDRESS	DATABASE ACRONYMS	RELATIVE ELEVATION	DIST (ft. & mi.) DIRECTION
Y351	ONE CONVENT AVENUE R	1 CONVENT AVENUE	NY AST, NY HIST AST	Higher	1104, 0.209, NW
Y352	410 WEST 128 STREET	410 WEST 128TH STREE	NY AST	Higher	1109, 0.210, NW
Z353	ROUTE 109 SERVICE ST	117 MORNINGSIDE AVE	RCRA NonGen / NLR, US AIRS	Lower	1113, 0.211, West
AH354	CONSOLIDATED EDISON	202 W 122	NY MANIFEST	Lower	1113, 0.211, South
Y355	NYNEX	127TH ST & CONVENT A	NY MANIFEST	Higher	1115, 0.211, NW
Y356	CON EDISON SERVICE B	W 127TH ST & MORNING	RCRA NonGen / NLR, NY MANIFEST	Higher	1115, 0.211, NW
Y357	CON EDISON SERVICE B	W 127TH ST & MORNING	NJ MANIFEST	Higher	1115, 0.211, NW
AF358	160-166 MORNINGSIDE	162 MORNINGSIDE AVEN	NY AST	Lower	1117, 0.212, NW
AD359	CON EDISON	137 W 124 ST	NY MANIFEST	Lower	1118, 0.212, SE
AA360	NICHOLAS PARKING COR	225 ST. NICHOLAS AVE	NY UST	Higher	1120, 0.212, SW
AA361	NICHOLAS PARKING COR	225 ST. NICHOLAS AVE	NY HIST UST	Higher	1120, 0.212, SW
AA362	FORMER SHELL SERVICE	225-237 ST. NICHOLAS	NY BROWNFIELDS	Higher	1120, 0.212, SW
X363	CON ED	158 W 129TH ST	NY MANIFEST	Higher	1122, 0.213, ENE
AC364	312 WEST 122 STREET	312 WEST 122ND STREE	NY AST	Higher	1124, 0.213, WSW
Y365	CON EDISON MANHOLE 4	370 MORNINGSIDE AVE	NJ MANIFEST	Higher	1126, 0.213, NW
Y366	CON EDISON MANHOLE 4	370 MORNINGSIDE AVE	RCRA NonGen / NLR, NY MANIFEST	Higher	1126, 0.213, NW
AK367	137 W 128 ST	137 W 128 ST	NY HIST UST	Higher	1127, 0.213, East
AK368	APT BUILDING	137 WEST 128TH ST	NY LTANKS	Higher	1127, 0.213, East
AK369	137 W 128 ST	137 WEST 128TH STREE	NY AST	Higher	1127, 0.213, East
AG370	CON EDISON	19 HANCOCK PL E OF M	RCRA NonGen / NLR, NY MANIFEST, NJ MANIFEST	Lower	1128, 0.214, WNW
AC371	CONSOLIDATED EDISON	MANHATTAN AVE & W 12	NY MANIFEST	Higher	1129, 0.214, WSW
AE372	CON EDISON SERVICE B	2185 7TH AVE	RCRA-CESQG, FINDS, NY MANIFEST, ECHO	Lower	1130, 0.214, ENE
AE373	CON EDISON SERVICE B	2185 7TH AVE	RCRA NonGen / NLR, NY MANIFEST	Lower	1130, 0.214, ENE
AE374	CON EDISON SERVICE B	2185 7TH AVE	NJ MANIFEST	Lower	1130, 0.214, ENE
Z375	CON EDISON MANHOLE:	124TH ST & MORNINGSI	RCRA NonGen / NLR, NY MANIFEST	Lower	1132, 0.214, West
Z376	CONSOLIDATED EDISON	W 124TH ST & MORNING	NY MANIFEST	Lower	1132, 0.214, West
Z377	CON EDISON MANHOLE:	124TH ST & MORNINSID	RCRA NonGen / NLR, NY MANIFEST	Lower	1132, 0.214, West
AI378	411 WEST 128 STREET	411 WEST 128 STREET	NY AST	Higher	1134, 0.215, NNW
Z379	CON EDISON TRANSFORM	500 W 124TH ST	RCRA NonGen / NLR	Lower	1135, 0.215, West
380	OBERIA DEMPSEY MULTI	127 WEST 127TH STREE	NY AST	Higher	1137, 0.215, East
AD381	152 WEST 124TH STREE	152 WEST 124TH STREE	NY LTANKS, NY AST, NY HIST AST	Lower	1139, 0.216, SE
Z382	CON EDISON SERVICE B	103 MORNINGSIDE AVE	RCRA NonGen / NLR, NY MANIFEST	Higher	1140, 0.216, West
AI383	CON EDISON SERVICE B	41 ST NICHOLAS TERR	RCRA NonGen / NLR, NY MANIFEST	Higher	1142, 0.216, NNW
AI384	41-47 ST NICHOLAS LL	41 ST NICHOLAS TERRA	NY AST, NY HIST AST	Higher	1142, 0.216, NNW
AG385	CON EDISON	25 HANCOCK PL E OF M	RCRA NonGen / NLR, NY MANIFEST, NJ MANIFEST	Lower	1142, 0.216, WNW
AF386	TEACHERS COLLEGE COM	168 MORNINGSIDE AVEN	NY AST	Higher	1143, 0.216, NW
AL387	231 WEST 121ST STREE	231 WEST 121ST STREE	NY AST	Lower	1146, 0.217, SSW
Z388	CON EDISON	105 MORNINGSIDE AVE	RCRA-CESQG, NJ MANIFEST, NY MANIFEST	Higher	1147, 0.217, West
AL389	229 WEST 121 STREET	229 WEST 121ST STREE	NY AST	Lower	1149, 0.218, SSW

MAPPED SITES SUMMARY

Target Property Address:
260 W. 126TH STREET
NEW YORK, NY 10027

Click on Map ID to see full detail.

MAP ID	SITE NAME	ADDRESS	DATABASE ACRONYMS	RELATIVE ELEVATION	DIST (ft. & mi.) DIRECTION
AA390	CON EDISON SERVICE B	ST NICHOLAS AVE & 8T	RCRA NonGen / NLR, NY MANIFEST	Higher	1152, 0.218, SW
AM391	CON EDISON SERVICE B	2423 8TH AVE FRONT O	RCRA NonGen / NLR, NY MANIFEST	Higher	1156, 0.219, NNE
AM392	CON EDISON	2423 FREDRICK DOUGLA	RCRA-CESQG, NJ MANIFEST, NY MANIFEST	Higher	1156, 0.219, NNE
AD393	CON EDISON	138-140 W 124TH ST	NY MANIFEST	Lower	1160, 0.220, SE
AE394	CON EDISON SERVICE B	2189 7TH AVE	RCRA NonGen / NLR, NY MANIFEST	Lower	1167, 0.221, ENE
AE395	CON EDISON SERVICE B	2189 7TH AVE	RCRA-CESQG, FINDS, NY MANIFEST, ECHO	Lower	1167, 0.221, ENE
AE396	CON EDISON SERVICE B	2189 7TH AVE	NJ MANIFEST	Lower	1167, 0.221, ENE
AB397	CON EDISON SERVICE B	133 W 125TH ST	RCRA NonGen / NLR, NY MANIFEST	Lower	1179, 0.223, SE
AF398	ST. JOSEPH OF THE HO	405 WEST 125TH STREE	NY UST, NY HIST UST	Lower	1182, 0.224, WNW
AL399	219 WEST 121ST STREE	219 WEST 121ST STREE	NY AST	Lower	1186, 0.225, SSW
AI400	CON EDISON SERVICE B	415 W 128TH ST	RCRA NonGen / NLR	Higher	1187, 0.225, NNW
AI401	415 WEST 128 STREET	415 WEST 128 STREET	NY AST	Higher	1187, 0.225, NNW
AI402	CON EDISON SERVICE B	415 W 128TH ST E OF	RCRA NonGen / NLR, NY MANIFEST	Higher	1187, 0.225, NNW
AI403	CON EDISON	415 W 128TH ST	NY MANIFEST	Higher	1187, 0.225, NNW
AK404	CON EDISON	148 W 129TH ST	NY MANIFEST	Higher	1188, 0.225, East
AK405	148 WEST 129 ST	148 WEST 129TH STREE	NY AST	Higher	1188, 0.225, East
AK406	148 WEST 129 ST	148 WEST 129 ST	NY HIST UST	Higher	1188, 0.225, East
AK407	CON EDISON	148 W 129TH ST	RCRA NonGen / NLR	Higher	1188, 0.225, East
AI408	CON EDISON	419 W 128TH ST	NY MANIFEST	Higher	1194, 0.226, NNW
AI409	CON EDISON SERVICE B	419 W 128TH ST	RCRA NonGen / NLR	Higher	1194, 0.226, NNW
AD410	CON EDISON SERVICE B	139 W 123RD ST FRONT	RCRA NonGen / NLR, NY MANIFEST	Lower	1197, 0.227, SSE
AF411	GENSTART INDUSTRIES	412 WEST 126TH STREE	NY AST	Lower	1211, 0.229, WNW
AI412	412 WEST 129TH STREE	412 WEST 129TH STREE	NY AST, NY HIST AST	Higher	1212, 0.230, NNW
AJ413	CON EDISON	353 W 122ND ST	RCRA-CESQG, NJ MANIFEST, NY MANIFEST	Higher	1214, 0.230, WSW
AN414	CON EDISON SERVICE B	W 121ST & ST NICHOAL	RCRA NonGen / NLR, NY MANIFEST	Higher	1219, 0.231, SW
AB415	CON EDISON SERVICE B	127 W 125TH ST	RCRA NonGen / NLR, NY MANIFEST	Lower	1222, 0.231, SE
AM416	410 ST NICHOLAS AVE	410 ST NICHOLAS AVE	NY AST	Higher	1227, 0.232, NNE
AM417	LIONEL HAMPTON HOUSE	410 ST NICHOLAS AVE	RCRA-SQG, NY MANIFEST	Higher	1227, 0.232, NNE
AO418	F/O 527 W 149TH ST	F/O 527 W 149TH ST	NY MANIFEST	Higher	1229, 0.233, WSW
AP419	CON EDISON SERVICE B	144 W 123RD ST FRONT	RCRA NonGen / NLR, NY MANIFEST	Lower	1229, 0.233, SSE
AF420	MISSIONARIES OF CHAR	406 WEST 127TH STREE	NY AST, NY HIST AST	Higher	1231, 0.233, NW
AE421	CON EDISON MANHOLE 4	7TH AVE & W 130TH ST	RCRA NonGen / NLR, NY MANIFEST, NJ MANIFEST	Lower	1237, 0.234, ENE
AL422	CON EDISON SERVICE B	236 W 121ST ST E OF	RCRA-CESQG, NY MANIFEST	Lower	1239, 0.235, SSW
AL423	CON EDISON SERVICE B	236 W 121ST ST E OF	NJ MANIFEST	Lower	1239, 0.235, SSW
AD424	CON EDISON SERVICE B	135 W 123RD ST FRONT	RCRA NonGen / NLR, NY MANIFEST	Lower	1246, 0.236, SSE
AJ425	98 MORNINGSIDE INC.	98 MORNINGSIDE AVENU	NY AST	Higher	1249, 0.237, West
AE426	CON EDISON	2195 7 AVENUE	NY MANIFEST	Lower	1251, 0.237, ENE
AJ427	NYC DEPT PARKS & REC	123RD ST & MORNINGSI	NJ MANIFEST	Higher	1253, 0.237, West
AJ428	CON EDISON	W 123RD ST & MORNING	NY MANIFEST	Higher	1253, 0.237, West

MAPPED SITES SUMMARY

Target Property Address:
260 W. 126TH STREET
NEW YORK, NY 10027

Click on Map ID to see full detail.

MAP ID	SITE NAME	ADDRESS	DATABASE ACRONYMS	RELATIVE ELEVATION	DIST (ft. & mi.) DIRECTION
AJ429	NYC DEPT PARKS & REC	123RD ST & MORNINGSI	RCRA NonGen / NLR, NY MANIFEST	Higher	1253, 0.237, West
AJ430	CON EDISON TRANSFORM	W 123RD ST & MORNING	RCRA NonGen / NLR, NY MANIFEST	Higher	1253, 0.237, West
AJ431	CON EDISON	361 W 122ND ST E OF	RCRA-CESQG, NY MANIFEST	Higher	1258, 0.238, WSW
AJ432	CONSOLIDATED EDISON	361 W 122 ST	NY MANIFEST	Higher	1258, 0.238, WSW
AL433	PS 76M SCHOOL	220 W 121ST ST	RCRA-LQG, NY MANIFEST	Lower	1261, 0.239, SSW
AL434	P.S. 76	220 WEST 121ST STREE	NY AST, NY HIST AST	Lower	1261, 0.239, SSW
AH435	CON EDISON SERVICE B	2031 7TH AVE FRONT O	RCRA NonGen / NLR, NY MANIFEST	Lower	1264, 0.239, South
AI436	MT. WILSON PARTNERS	412 W.129TH STREET	NY LTANKS	Higher	1264, 0.239, NNW
AL437	CON EDISON SERVICE B	252 W 121ST ST FRONT	RCRA NonGen / NLR, NY MANIFEST	Lower	1266, 0.240, SSW
AP438	CON EDISON SERVICE B	138 W 123RD ST FRONT	RCRA NonGen / NLR, NY MANIFEST	Lower	1268, 0.240, SSE
AP439	CON EDISON SERVICE B	131 W 123RD ST FRONT	RCRA NonGen / NLR, NY MANIFEST	Lower	1268, 0.240, SSE
AO440	344 WEST 122ND STREE	344 WEST 122ND STREE	NY LTANKS	Higher	1272, 0.241, WSW
AN441	CON EDISON SERVICE B	2237 8TH AVE N OF 12	RCRA NonGen / NLR, NY MANIFEST	Higher	1276, 0.242, SW
442	CON EDISON SERVICE B	126 W 124TH ST	RCRA-CESQG, FINDS, NY MANIFEST, ECHO	Lower	1276, 0.242, SE
443	CONSOLIDATED EDISON	113 W 126 ST	NY MANIFEST	Lower	1282, 0.243, ESE
AQ444	CON EDISON	407 W 127TH ST	NY MANIFEST	Higher	1284, 0.243, NW
AQ445	COOKS FURNITURE REFI	410 WEST 127TH STREE	NY MANIFEST	Higher	1293, 0.245, NW
446	ENGINE COMPANY 37	415 WEST 125TH STREE	NY UST, NY AST	Lower	1296, 0.245, WNW
AR447	CON EDISON SERVICE B	449 W 128TH ST	RCRA NonGen / NLR, NY MANIFEST	Higher	1305, 0.247, NNW
448	CVS PHARMACY #2737	115 W 125TH ST	RCRA-LQG, NY MANIFEST	Lower	1309, 0.248, SE
AM449	131ST STREET CLEANER	2439 8TH AVE	RCRA-CESQG, NY MANIFEST	Higher	1310, 0.248, NNE
AM450	131 STREET CLEANERS	2439 8TH AVE(FREDERI	NY DRYCLEANERS	Higher	1310, 0.248, NNE
AO451	CON EDISON	352 W 122ND ST	NY MANIFEST	Higher	1311, 0.248, WSW
AN452	CON EDISON - SERVICE	2235 FRED DOUGLAS BL	RCRA-LQG, NJ MANIFEST, NY MANIFEST	Higher	1311, 0.248, SW
AS453	49 TERRACE CORPORATI	49 ST. NICHOLAS TERR	NY AST	Higher	1313, 0.249, NNW
AS454	49 SAINT NICHOLAS PL	49 SAINT NICHOLAS PL	NY LTANKS	Higher	1313, 0.249, NNW
AI455	NORMAN & MARSHALL RE	416 W 129 ST	NY AST, NY HIST AST	Higher	1315, 0.249, NNW
AT456	NYCHA - ST NICHOLAS	236 W 131ST ST	NJ MANIFEST	Higher	1317, 0.249, NE
AT457	NYCHA - ST NICHOLAS	236 W 131ST ST	RCRA NonGen / NLR, FINDS, NY MANIFEST, ECHO	Higher	1317, 0.249, NE
AP458	129 WEST 122ND STREE	129 WEST 122ND STREE	NY LTANKS, NY Spills	Lower	1421, 0.269, SSE
459	APT BLD 203 - TTF	203 WEST 131ST ST	NY LTANKS	Higher	1478, 0.280, NE
AR460	34 CONVENT AVE	34 CONVENT AVE	NY LTANKS	Higher	1554, 0.294, NNW
461	275 LENOX AVE	275 LENOX AVE	NY LTANKS	Lower	1561, 0.296, SE
462	302 W 120TH ST	302 W 120TH ST	NY LTANKS	Higher	1574, 0.298, SW
AU463	COMMERCIAL BUILDING	310 LENOX AVE	NY LTANKS	Lower	1632, 0.309, ESE
464	273 W. 132ND ST.	273 W. 132ND ST.	NY LTANKS	Higher	1656, 0.314, NNE
465	NYC HPD	453 WEST 125TH ST	NY LTANKS	Lower	1676, 0.317, WNW
466	TANK TEST FAILURE TT	440 SAINT NICHOLAS A	NY LTANKS	Higher	1694, 0.321, NNE
AU467	SPILL NUMBER 9911165	75 W. 126TH ST	NY LTANKS	Lower	1719, 0.326, ESE

MAPPED SITES SUMMARY

Target Property Address:
260 W. 126TH STREET
NEW YORK, NY 10027

Click on Map ID to see full detail.

MAP ID	SITE NAME	ADDRESS	DATABASE ACRONYMS	RELATIVE ELEVATION	DIST (ft. & mi.) DIRECTION
468	APARTMENT BLDG - TTF	48 CONVENT ST	NY LTANKS	Higher	1787, 0.338, NNW
469	SPILL NUMBER 9814473	242 LENOX AV	NY LTANKS	Lower	1819, 0.345, SSE
470	52 PAYTON CORP - MAN	52 W 126TH ST	NY LTANKS	Lower	1959, 0.371, ESE
AV471	APARTMENT HOUSE	135 WEST 132ND ST	NY LTANKS	Lower	1977, 0.374, ENE
472	AMSTERDAM DEPOT	1381 AMSTERDAM AVENU	NY LTANKS	Higher	2004, 0.380, NW
473	COLLEGE BUILDING	106 MORNING SIDE DRI	NY LTANKS, NY Spills	Higher	2006, 0.380, West
474	127 W 119TH ST	127 W 119TH ST	NY LTANKS, NY Spills	Lower	2011, 0.381, South
475	34 MT MORRIS PARKWAY	34 MT MORRIS PARKWAY	NY LTANKS	Lower	2034, 0.385, SE
476	24 WEST 121 STREET	24 W 121ST STREET	NY LTANKS	Lower	2121, 0.402, SSE
477	CHURCH (UNKN NAME)	204 W 134TH ST	NY LTANKS	Higher	2152, 0.408, NE
AV478	ARDEN MANAGEMENT	151 WEST 133RD STREE	NY LTANKS	Lower	2178, 0.412, ENE
AV479	CON EDISON - WEST 13	12TH AVE. BETWEEN W.	EDR MGP	Lower	2192, 0.415, ENE
AW480	APARTMENT BLDG	1274 AMSTERDAM AVE	NY LTANKS	Higher	2195, 0.416, West
AX481	HPD - 123 W. 133 ST	123 WEST 133RD ST	NY LTANKS	Lower	2254, 0.427, ENE
AY482	ST THOMAS THE APOSTL	262 WEST 118TH STREE	NY LTANKS, NY HIST AST, NY Spills	Higher	2264, 0.429, SSW
AW483	THE DERMOT COMPANY	503 WEST 122ND STREE	NY LTANKS	Higher	2296, 0.435, West
AW484	APRT	505 WEST 122ND	NY LTANKS	Higher	2296, 0.435, West
AX485	ENGINE CO. 059/ LADD	111 WEST 133RD STREE	NY LTANKS, NY Spills	Lower	2305, 0.437, ENE
486	32ND PERC. NYPD	135TH ST HARLEM	NY LTANKS	Higher	2309, 0.437, NE
AZ487	ABOVE GROUND TANK -	17 WEST 125TH ST	NY LTANKS	Lower	2366, 0.448, ESE
BA488	APT COMPLEX TTF	80 LASALLE ST	NY LTANKS	Higher	2374, 0.450, WNW
BA489	SPILL NUMBER 0300855	80 LASALLE ST	NY LTANKS	Higher	2374, 0.450, WNW
AY490	TAFT HOUSES -NYCHA	131 SAINT NICHOLAS A	NY LTANKS, NY Spills	Higher	2374, 0.450, SSW
BB491	APRT BUILDING	400 WEST 119TH STREE	NY LTANKS	Higher	2399, 0.454, WSW
492	33 W 131ST ST	43 W 131ST ST	NY LTANKS	Lower	2418, 0.458, East
493	GRANT HOUSES -NYCHA	1320 AMSTERDAM AVE	NY LTANKS, NY Spills	Higher	2425, 0.459, WNW
BC494	MANHATTANVILLE HOUSE	1430 AMSTERDAM AVENU	NY LTANKS, NY AST, NY Spills	Higher	2433, 0.461, NNW
BC495	MANHATTANVILLE	1430 AMSTERDAM AV	NY LTANKS, NY Spills	Higher	2433, 0.461, NNW
BD496	APT COMPLEX	2299 ADAM CLAYTON PO	NY LTANKS	Higher	2437, 0.462, NE
BD497	190 WEST 135TH ST/MA	190 WEST 135TH ST	NY LTANKS	Higher	2437, 0.462, NE
AX498	PS 175	175 WEST 134TH STREE	NY LTANKS	Lower	2445, 0.463, ENE
499	APART	86 WEST 119TH STREET	NY LTANKS	Lower	2454, 0.465, SSE
BB500	APT BUILDING	419 WEST 119TH STREE	NY LTANKS	Higher	2455, 0.465, WSW
BD501	201 WEST 135 STREET	201 WEST 135TH ST	NY LTANKS, NY Spills	Higher	2499, 0.473, NE
502	301 WEST 116TH ST/MA	301 WEST 116TH STREE	NY LTANKS	Higher	2500, 0.473, SW
503	470 LENOX AVE	470 LENOX AVE	NY LTANKS, NY Spills	Lower	2501, 0.474, ENE
504	POMEROY COMPANY	526 WEST 123RD STREE	NY LTANKS, NY HIST AST	Higher	2503, 0.474, West
BE505	42 WEST 120TH STREET	42 WEST 120TH STREET	NY LTANKS	Lower	2516, 0.477, SSE
BE506	42 WEST 120TH ST/CIB	42 WEST 120TH STREET	NY LTANKS	Lower	2516, 0.477, SSE

MAPPED SITES SUMMARY

Target Property Address:
260 W. 126TH STREET
NEW YORK, NY 10027

Click on Map ID to see full detail.

MAP ID	SITE NAME	ADDRESS	DATABASE ACRONYMS	RELATIVE ELEVATION	DIST (ft. & mi.) DIRECTION
AZ507	2002 5TH AVENUE	2002 5TH AVENUE	NY LTANKS	Lower	2523, 0.478, SE
508	MANHATTANVILLE	549 WEST 126TH STREE	NY LTANKS	Lower	2526, 0.478, NW
BF509	MR TWERSKY	1925 7TH AVE	NY LTANKS, RCRA NonGen / NLR, NY MANIFEST	Higher	2547, 0.482, SSW
510	APT BUILDING	222 WEST 116TH ST	NY LTANKS	Higher	2556, 0.484, SSW
BF511	215 W 116TH ST	215 W 116TH ST	NY LTANKS	Higher	2571, 0.487, SSW
512	260 W. 136TH ST	260 W 136TH ST	NY LTANKS	Higher	2608, 0.494, NNE
513	ASHLAND INC	609 W 131ST ST	CORRACTS, RCRA NonGen / NLR, NY MANIFEST, NJ...	Higher	3400, 0.644, NW
514	CON EDISON - W 132ND	12TH AVE BETWEEN W 1	EDR MGP	Lower	4181, 0.792, NW
515	2350 FIFTH AVENUE CO	2350 5TH AVE	RCRA-CESQG, NY SHWS, NY VAPOR REOPENED, NY ENG...	Lower	4785, 0.906, ENE

EXECUTIVE SUMMARY

TARGET PROPERTY SEARCH RESULTS

The target property was identified in the following records. For more information on this property see page 8 of the attached EDR Radius Map report:

Site	Database(s)	EPA ID
LOT 56,TAXBLOCK 1931 260 WEST 126 STREET MANHATTAN, NY 10027	NY E DESIGNATION	N/A

DATABASES WITH NO MAPPED SITES

No mapped sites were found in EDR's search of available ("reasonably ascertainable ") government records either on the target property or within the search radius around the target property for the following databases:

STANDARD ENVIRONMENTAL RECORDS

Federal NPL site list

Proposed NPL ---------- Proposed National Priority List Sites
NPL LIENS ---------- Federal Superfund Liens

Federal Delisted NPL site list

Delisted NPL ---------- National Priority List Deletions

Federal CERCLIS list

FEDERAL FACILITY ---------- Federal Facility Site Information listing

Federal CERCLIS NFRAP site list

SEMS-ARCHIVE ---------- Superfund Enterprise Management System Archive

Federal RCRA non-CORRACTS TSD facilities list

RCRA-TSDF ---------- RCRA - Treatment, Storage and Disposal

Federal institutional controls / engineering controls registries

LUCIS ---------- Land Use Control Information System

Federal ERNS list

ERNS ---------- Emergency Response Notification System

State and tribal landfill and/or solid waste disposal site lists

NY SWF/LF ---------- Facility Register

State and tribal leaking storage tank lists

INDIAN LUST - Leaking Underground Storage Tanks on Indian Land
NY HIST LTANKS - Listing of Leaking Storage Tanks

State and tribal registered storage tank lists

FEMA UST - Underground Storage Tank Listing
NY CBS UST - Chemical Bulk Storage Database
NY MOSF UST - Major Oil Storage Facilities Database
NY CBS - Chemical Bulk Storage Site Listing
NY MOSF - Major Oil Storage Facility Site Listing
NY CBS AST - Chemical Bulk Storage Database
NY MOSF AST - Major Oil Storage Facilities Database
INDIAN UST - Underground Storage Tanks on Indian Land
NY TANKS - Storage Tank Faciliy Listing

State and tribal voluntary cleanup sites

NY VCP - Voluntary Cleanup Agreements
INDIAN VCP - Voluntary Cleanup Priority Listing

State and tribal Brownfields sites

NY ERP - Environmental Restoration Program Listing

ADDITIONAL ENVIRONMENTAL RECORDS

Local Brownfield lists

US BROWNFIELDS - A Listing of Brownfields Sites

Local Lists of Landfill / Solid Waste Disposal Sites

NY SWRCY - Registered Recycling Facility List
NY SWTIRE - Registered Waste Tire Storage & Facility List
INDIAN ODI - Report on the Status of Open Dumps on Indian Lands
ODI - Open Dump Inventory
DEBRIS REGION 9 - Torres Martinez Reservation Illegal Dump Site Locations

Local Lists of Hazardous waste / Contaminated Sites

US HIST CDL - Delisted National Clandestine Laboratory Register
NY DEL SHWS - Delisted Registry Sites
US CDL - National Clandestine Laboratory Register

Local Land Records

NY LIENS - Spill Liens Information
LIENS 2 - CERCLA Lien Information

Records of Emergency Release Reports

HMIRS - Hazardous Materials Information Reporting System

NY Hist Spills ---- SPILLS Database
NY SPILLS 90 ---- SPILLS 90 data from FirstSearch
NY SPILLS 80 ---- SPILLS 80 data from FirstSearch

Other Ascertainable Records

FUDS ---- Formerly Used Defense Sites
DOD ---- Department of Defense Sites
SCRD DRYCLEANERS ---- State Coalition for Remediation of Drycleaners Listing
US FIN ASSUR ---- Financial Assurance Information
EPA WATCH LIST ---- EPA WATCH LIST
2020 COR ACTION ---- 2020 Corrective Action Program List
TSCA ---- Toxic Substances Control Act
TRIS ---- Toxic Chemical Release Inventory System
SSTS ---- Section 7 Tracking Systems
RMP ---- Risk Management Plans
RAATS ---- RCRA Administrative Action Tracking System
PADS ---- PCB Activity Database System
ICIS ---- Integrated Compliance Information System
FTTS ---- FIFRA/ TSCA Tracking System - FIFRA (Federal Insecticide, Fungicide, & Rodenticide Act)/TSCA (Toxic Substances Control Act)
MLTS ---- Material Licensing Tracking System
COAL ASH DOE ---- Steam-Electric Plant Operation Data
COAL ASH EPA ---- Coal Combustion Residues Surface Impoundments List
PCB TRANSFORMER ---- PCB Transformer Registration Database
RADINFO ---- Radiation Information Database
HIST FTTS ---- FIFRA/TSCA Tracking System Administrative Case Listing
DOT OPS ---- Incident and Accident Data
INDIAN RESERV ---- Indian Reservations
FUSRAP ---- Formerly Utilized Sites Remedial Action Program
UMTRA ---- Uranium Mill Tailings Sites
LEAD SMELTERS ---- Lead Smelter Sites
US MINES ---- Mines Master Index File
DOCKET HWC ---- Hazardous Waste Compliance Docket Listing
UXO ---- Unexploded Ordnance Sites
NY AIRS ---- Air Emissions Data
NY COAL ASH ---- Coal Ash Disposal Site Listing
NY Financial Assurance ---- Financial Assurance Information Listing
NY HSWDS ---- Hazardous Substance Waste Disposal Site Inventory
NY SPDES ---- State Pollutant Discharge Elimination System
NY UIC ---- Underground Injection Control Wells
FUELS PROGRAM ---- EPA Fuels Program Registered Listing

EDR HIGH RISK HISTORICAL RECORDS

EDR Exclusive Records

EDR Hist Auto ---- EDR Exclusive Historic Gas Stations

EDR RECOVERED GOVERNMENT ARCHIVES

Exclusive Recovered Govt. Archives

NY RGA HWS ---- Recovered Government Archive State Hazardous Waste Facilities List

EXECUTIVE SUMMARY

NY RGA LF..... Recovered Government Archive Solid Waste Facilities List

SURROUNDING SITES: SEARCH RESULTS

Surrounding sites were identified in the following databases.

Elevations have been determined from the USGS Digital Elevation Model and should be evaluated on a relative (not an absolute) basis. Relative elevation information between sites of close proximity should be field verified. Sites with an elevation equal to or higher than the target property have been differentiated below from sites with an elevation lower than the target property.
Page numbers and map identification numbers refer to the EDR Radius Map report where detailed data on individual sites can be reviewed.

Sites listed in ***bold italics*** are in multiple databases.

Unmappable (orphan) sites are not considered in the foregoing analysis.

STANDARD ENVIRONMENTAL RECORDS

Federal NPL site list

NPL: Also known as Superfund, the National Priority List database is a subset of CERCLIS and identifies over 1,200 sites for priority cleanup under the Superfund program. The source of this database is the U.S. EPA.

A review of the NPL list, as provided by EDR, and dated 03/07/2016 has revealed that there is 1 NPL site within approximately 1 mile of the target property.

Equal/Higher Elevation	Address	Direction / Distance	Map ID	Page
HUDSON RIVER PCBS	***NO STREET APPLICABLE***	***WNW 1/2 - 1 (0.803 mi.)***	***0***	***8***

Federal RCRA CORRACTS facilities list

CORRACTS: CORRACTS is a list of handlers with RCRA Corrective Action Activity. This report shows which nationally-defined corrective action core events have occurred for every handler that has had corrective action activity.

A review of the CORRACTS list, as provided by EDR, and dated 06/27/2016 has revealed that there is 1 CORRACTS site within approximately 1 mile of the target property.

Equal/Higher Elevation	Address	Direction / Distance	Map ID	Page
ASHLAND INC	***609 W 131ST ST***	***NW 1/2 - 1 (0.644 mi.)***	***513***	***1250***

Federal RCRA generators list

RCRA-LQG: RCRAInfo is EPA's comprehensive information system, providing access to data supporting the Resource Conservation and Recovery Act (RCRA) of 1976 and the Hazardous and Solid Waste Amendments (HSWA) of 1984. The database includes selective information on sites which generate, transport, store, treat and/or

dispose of hazardous waste as defined by the Resource Conservation and Recovery Act (RCRA). Large quantity generators (LQGs) generate over 1,000 kilograms (kg) of hazardous waste, or over 1 kg of acutely hazardous waste per month.

A review of the RCRA-LQG list, as provided by EDR, and dated 06/21/2016 has revealed that there are 10 RCRA-LQG sites within approximately 0.25 miles of the target property.

Equal/Higher Elevation	Address	Direction / Distance	Map ID	Page
CON EDISON - MANHOLE	272 WEST 127 STREET	NE 0 - 1/8 (0.041 mi.)	A42	119
ST NICHOLAS PARK APA	***306 W 128TH ST***	***N 0 - 1/8 (0.113 mi.)***	***J154***	***375***
CON EDISON - SERVICE	WEST 125TH & S SAINT	WNW 0 - 1/8 (0.118 mi.)	K163	396
CON EDISON - SERVICE	***2235 FRED DOUGLAS BL***	***SW 1/8 - 1/4 (0.248 mi.)***	***AN452***	***1122***

Lower Elevation	Address	Direction / Distance	Map ID	Page
CON EDISON - GAS MAI	***FREDERICK DOUGLAS BL***	***SW 0 - 1/8 (0.085 mi.)***	***G112***	***276***
CON EDISON - SERVICE	***158 W 125 ST***	***SE 1/8 - 1/4 (0.152 mi.)***	***T211***	***498***
CON EDISON - SERVICE	***161 WEST 124TH ST.***	***SE 1/8 - 1/4 (0.175 mi.)***	***T256***	***613***
CON EDISON - SERVICE	***W 125TH ST & MORNING***	***WNW 1/8 - 1/4 (0.201 mi.)***	***AG329***	***790***
PS 76M SCHOOL	***220 W 121ST ST***	***SSW 1/8 - 1/4 (0.239 mi.)***	***AL433***	***1031***
CVS PHARMACY #2737	***115 W 125TH ST***	***SE 1/8 - 1/4 (0.248 mi.)***	***448***	***1072***

RCRA-SQG: RCRAInfo is EPA's comprehensive information system, providing access to data supporting the Resource Conservation and Recovery Act (RCRA) of 1976 and the Hazardous and Solid Waste Amendments (HSWA) of 1984. The database includes selective information on sites which generate, transport, store, treat and/or dispose of hazardous waste as defined by the Resource Conservation and Recovery Act (RCRA). Small quantity generators (SQGs) generate between 100 kg and 1,000 kg of hazardous waste per month.

A review of the RCRA-SQG list, as provided by EDR, and dated 06/21/2016 has revealed that there are 2 RCRA-SQG sites within approximately 0.25 miles of the target property.

Equal/Higher Elevation	Address	Direction / Distance	Map ID	Page
LIONEL HAMPTON HOUSE	***410 ST NICHOLAS AVE***	***NNE 1/8 - 1/4 (0.232 mi.)***	***AM417***	***996***

Lower Elevation	Address	Direction / Distance	Map ID	Page
NYC DEPT OF ED - PUB	***250 W 127TH ST***	***E 0 - 1/8 (0.090 mi.)***	***H121***	***300***

RCRA-CESQG: RCRAInfo is EPA's comprehensive information system, providing access to data supporting the Resource Conservation and Recovery Act (RCRA) of 1976 and the Hazardous and Solid Waste Amendments (HSWA) of 1984. The database includes selective information on sites which generate, transport, store, treat and/or dispose of hazardous waste as defined by the Resource Conservation and Recovery Act (RCRA). Conditionally exempt small quantity generators (CESQGs) generate less than 100 kg of hazardous waste, or less than 1 kg of acutely hazardous waste per month.

A review of the RCRA-CESQG list, as provided by EDR, and dated 06/21/2016 has revealed that there are 36 RCRA-CESQG sites within approximately 0.25 miles of the target property.

Equal/Higher Elevation	Address	Direction / Distance	Map ID	Page
CON EDISON	***W 127TH ST & 8TH AVE***	***N 0 - 1/8 (0.063 mi.)***	***C72***	***185***
CON EDISON	***312 W 127TH ST & ST***	***NNW 0 - 1/8 (0.073 mi.)***	***C85***	***206***
CON EDISON	***W 129TH ST & FREDRIC***	***NNE 1/8 - 1/4 (0.157 mi.)***	***U217***	***511***
CON EDISON	***352 W 124TH ST***	***W 1/8 - 1/4 (0.186 mi.)***	***Z293***	***709***
CON EDISON	***306 W 122ND ST***	***SW 1/8 - 1/4 (0.209 mi.)***	***AC346***	***841***

EXECUTIVE SUMMARY

Equal/Higher Elevation	Address	Direction / Distance	Map ID	Page
CON EDISON	*306 W 122ND ST E OF*	*SW 1/8 - 1/4 (0.209 mi.)*	*AC348*	*846*
CON EDISON	*105 MORNINGSIDE AVE*	*W 1/8 - 1/4 (0.217 mi.)*	*Z388*	*930*
CON EDISON	*2423 FREDRICK DOUGLA*	*NNE 1/8 - 1/4 (0.219 mi.)*	*AM392*	*940*
CON EDISON	*353 W 122ND ST*	*WSW 1/8 - 1/4 (0.230 mi.)*	*AJ413*	*986*
CON EDISON	*361 W 122ND ST E OF*	*WSW 1/8 - 1/4 (0.238 mi.)*	*AJ431*	*1028*
131ST STREET CLEANER	*2439 8TH AVE*	*NNE 1/8 - 1/4 (0.248 mi.)*	*AM449*	*1101*

Lower Elevation	Address	Direction / Distance	Map ID	Page
NYCT-125TH STREET ST	*125TH STREET & 8TH A*	*WSW 0 - 1/8 (0.040 mi.)*	*B33*	*94*
ST NICHOLAS PLAYGROU	*237 W 127TH ST*	*E 0 - 1/8 (0.098 mi.)*	*H130*	*318*
CON EDISON SERVICE B	*253 W 123RD ST E OF*	*SSW 0 - 1/8 (0.119 mi.)*	*F168*	*405*
CON EDISON SERVICE B	*2132 7TH AVE*	*E 1/8 - 1/4 (0.128 mi.)*	*H185*	*440*
CON EDISON SERVICE B	*2136 7TH AVE*	*E 1/8 - 1/4 (0.131 mi.)*	*H188*	*447*
CON EDISON SERVICE B	*266 W 129TH ST*	*NE 1/8 - 1/4 (0.162 mi.)*	*W231*	*552*
CON EDISON SERVICE B	*262 W 129TH ST*	*NE 1/8 - 1/4 (0.163 mi.)*	*W234*	*558*
CON EDISON SERVICE B	*261 W 129TH ST*	*NE 1/8 - 1/4 (0.170 mi.)*	*W244*	*579*
CON EDISON SERVICE B	*257 W 129TH ST*	*NE 1/8 - 1/4 (0.172 mi.)*	*W247*	*584*
CON EDISON SERVICE B	*232 W 129TH ST E OF*	*ENE 1/8 - 1/4 (0.174 mi.)*	*W250*	*601*
CON EDISON SERVICE B	*239 W 129TH ST E OF*	*NE 1/8 - 1/4 (0.175 mi.)*	*W255*	*611*
CON EDISON SERVICE B	*235 W 129TH ST E OF*	*NE 1/8 - 1/4 (0.175 mi.)*	*W258*	*617*
CON EDISON SERVICE B	*228 W 129TH ST E OF*	*ENE 1/8 - 1/4 (0.176 mi.)*	*W260*	*622*
CON EDISON SERVICE B	*227-229 W 129TH ST E*	*NE 1/8 - 1/4 (0.177 mi.)*	*W262*	*625*
CON EDISON SERVICE B	*223 W 129TH ST E OF*	*NE 1/8 - 1/4 (0.177 mi.)*	*W271*	*646*
NYS ADAM CLAYTON POW	*163 W 125TH ST*	*SE 1/8 - 1/4 (0.183 mi.)*	*AB285*	*678*
CON EDISON SERVICE B	*212 W 129TH ST E OF*	*ENE 1/8 - 1/4 (0.184 mi.)*	*W288*	*698*
CON EDISON SERVICE B	*W 122ND ST & ST NICH*	*SW 1/8 - 1/4 (0.187 mi.)*	*AA296*	*716*
CON EDISON	*W 129TH ST & 7TH AVE*	*ENE 1/8 - 1/4 (0.194 mi.)*	*AE313*	*758*
CON EDISON SERVICE B	*204 W 129TH ST E OF*	*ENE 1/8 - 1/4 (0.194 mi.)*	*X315*	*765*
CON EDISON	*W 125TH ST & MORNING*	*WNW 1/8 - 1/4 (0.201 mi.)*	*AG330*	*794*
CON EDISON SERVICE B	*2185 7TH AVE*	*ENE 1/8 - 1/4 (0.214 mi.)*	*AE372*	*891*
CON EDISON SERVICE B	*2189 7TH AVE*	*ENE 1/8 - 1/4 (0.221 mi.)*	*AE395*	*948*
CON EDISON SERVICE B	*236 W 121ST ST E OF*	*SSW 1/8 - 1/4 (0.235 mi.)*	*AL422*	*1009*
CON EDISON SERVICE B	*126 W 124TH ST*	*SE 1/8 - 1/4 (0.242 mi.)*	*442*	*1057*

State- and tribal - equivalent CERCLIS

NY SHWS: The State Hazardous Waste Sites records are the states' equivalent to CERCLIS. These sites may or may not already be listed on the federal CERCLIS list. Priority sites planned for cleanup using state funds (state equivalent of Superfund) are identified along with sites where cleanup will be paid for by potentially responsible parties. The data come from the Department of Environmental Conservation's Inactive Hazardous waste Disposal Sites in New York State.

A review of the NY SHWS list, as provided by EDR, and dated 05/17/2016 has revealed that there is 1 NY SHWS site within approximately 1 mile of the target property.

Lower Elevation	Address	Direction / Distance	Map ID	Page
2350 FIFTH AVENUE CO	*2350 5TH AVE*	*ENE 1/2 - 1 (0.906 mi.)*	*515*	*1278*

Site Code: 57691
Class Code: Site is properly closed - requires continued management.

NY VAPOR REOPENED: "Vapor intrusion" refers to the process by which volatile chemicals move from a subsurface source into the indoor air of overlying or adjacent buildings. The subsurface source can either be contaminated groundwater or contaminated soil which releases vapors into the pore spaces in the soil. Improvements in analytical techniques and knowledge gained from site investigations in New York and other states has led to an increased awareness of soil vapor as a medium of concern and of the potential for exposures from the soil vapor intrusion pathway. Based on this additional information, New York is currently re-evaluating previous assumptions and decisions regarding the potential for soil vapor intrusion exposures at sites. As a result, all past, current, and future contaminated sites will be evaluated to determine whether these sites have the potential for exposures related to soil vapor intrusion.

A review of the NY VAPOR REOPENED list, as provided by EDR, and dated 08/01/2015 has revealed that there is 1 NY VAPOR REOPENED site within approximately 1 mile of the target property.

Lower Elevation	Address	Direction / Distance	Map ID	Page
2350 FIFTH AVENUE CO	***2350 5TH AVE***	***ENE 1/2 - 1 (0.906 mi.)***	***515***	***1278***
Facility Status: Complete (Mitigate) Site Code: 231004				

State and tribal leaking storage tank lists

NY LTANKS: Leaking Storage Tank Incident Reports. These records contain an inventory of reported leaking storage tank incidents reported from 4/1/86 through the most recent update. They can be either leaking underground storage tanks or leaking aboveground storage tanks. The causes of the incidents are tank test failures, tank failures or tank overfills

A review of the NY LTANKS list, as provided by EDR, and dated 08/16/2016 has revealed that there are 72 NY LTANKS sites within approximately 0.5 miles of the target property.

Equal/Higher Elevation	Address	Direction / Distance	Map ID	Page
SPILL NUMBER 0110957 Spill Number/Closed Date: 0110957 / 2002-02-19 Site ID: 120441 Program Number: 0110957	310 W 127TH ST	NNW 0 - 1/8 (0.085 mi.)	C108	270
302 WEST 128TH STREE Spill Number/Closed Date: 9209732 / 1992-11-20 Site ID: 179497 Program Number: 9209732	***302 WEST 128TH STREE***	***N 0 - 1/8 (0.109 mi.)***	***J145***	***359***
302 WEST 128TH ST/MA Spill Number/Closed Date: 9104865 / 1991-08-05 Site ID: 179496 Program Number: 9104865	302 WEST 128TH STREE	N 0 - 1/8 (0.109 mi.)	J146	361
TTF - APARTMENT BLDG Spill Number/Closed Date: 1304829 / Not Reported Site ID: 485375 Program Number: 1304829	285 ST NICHOLAS AVE	W 1/8 - 1/4 (0.135 mi.)	K197	470
APARTMENT BUILDING Spill Number/Closed Date: 0210452 / 2006-10-18 Site ID: 111795 Program Number: 0210452	8 ST NICHOLAS TERRAC	NNW 1/8 - 1/4 (0.161 mi.)	M229	546
YOUNG RESIDENCE	355 W. 123RD ST.	W 1/8 - 1/4 (0.197 mi.)	Z318	771

Spill Number/Closed Date: 0508285 / 2006-09-29
Site ID: 353832
Program Number: 0508285

RESI: SINGER — 25-35 ST NICHOLAS TE — NNW 1/8 - 1/4 (0.203 mi.) — AI333 — 801
Spill Number/Closed Date: 0106979 / 2001-10-10
Site ID: 152556
Program Number: 0106979

235 ST NICHOLAS AVE — ***235 ST NICHOLAS AVEN*** — ***SW 1/8 - 1/4 (0.205 mi.)*** — ***AA340*** — ***826***
Spill Number/Closed Date: 9312945 / 2003-10-15
Spill Number/Closed Date: 8900371 / 2003-10-15
Site ID: 149164
Site ID: 273400
Program Number: 9312945
Program Number: 8900371

APT BUILDING — 137 WEST 128TH ST — E 1/8 - 1/4 (0.213 mi.) — AK368 — 884
Spill Number/Closed Date: 0103076 / 2005-12-21
Site ID: 137739
Program Number: 0103076

MT. WILSON PARTNERS — 412 W.129TH STREET — NNW 1/8 - 1/4 (0.239 mi.) — AI436 — 1046
Spill Number/Closed Date: 9401941 / 1994-07-10
Site ID: 298113
Program Number: 9401941

344 WEST 122ND STREE — 344 WEST 122ND STREE — WSW 1/8 - 1/4 (0.241 mi.) — AO440 — 1054
Spill Number/Closed Date: 9711778 / 1998-01-21
Site ID: 178948
Program Number: 9711778

49 SAINT NICHOLAS PL — 49 SAINT NICHOLAS PL — NNW 1/8 - 1/4 (0.249 mi.) — AS454 — 1128
Spill Number/Closed Date: 9509504 / 1995-11-01
Site ID: 214795
Program Number: 9509504

APT BLD 203 - TTF — 203 WEST 131ST ST — NE 1/4 - 1/2 (0.280 mi.) — 459 — 1143
Spill Number/Closed Date: 1205843 / Not Reported
Site ID: 468816
Program Number: 1205843

34 CONVENT AVE — 34 CONVENT AVE — NNW 1/4 - 1/2 (0.294 mi.) — AR460 — 1144
Spill Number/Closed Date: 0600235 / 2006-04-20
Site ID: 362197
Program Number: 0600235

302 W 120TH ST — 302 W 120TH ST — SW 1/4 - 1/2 (0.298 mi.) — 462 — 1147
Spill Number/Closed Date: 9108278 / 1991-11-04
Spill Number/Closed Date: 9201147 / 1992-04-29
Spill Number/Closed Date: 9302546 / 1993-05-26
Site ID: 183187
Site ID: 183188
Site ID: 183189
Program Number: 9108278
Program Number: 9201147
Program Number: 9302546

273 W. 132ND ST. — 273 W. 132ND ST. — NNE 1/4 - 1/2 (0.314 mi.) — 464 — 1151
Spill Number/Closed Date: 9210863 / 1992-12-18
Site ID: 225753

Program Number: 9210863

TANK TEST FAILURE TT Spill Number/Closed Date: 1009666 / 2013-09-30 Site ID: 443229 Program Number: 1009666	440 SAINT NICHOLAS A	NNE 1/4 - 1/2 (0.321 mi.)	466	1154
APARTMENT BLDG - TTF Spill Number/Closed Date: 1207017 / Not Reported Site ID: 470048 Program Number: 1207017	48 CONVENT ST	NNW 1/4 - 1/2 (0.338 mi.)	468	1156
AMSTERDAM DEPOT Spill Number/Closed Date: 9110838 / 2000-11-30 Site ID: 314695 Program Number: 9110838	1381 AMSTERDAM AVENU	NW 1/4 - 1/2 (0.380 mi.)	472	1161
COLLEGE BUILDING Spill Number/Closed Date: 0609745 / 2006-11-28 Site ID: 374050 Program Number: 0609745	***106 MORNING SIDE DRI***	***W 1/4 - 1/2 (0.380 mi.)***	***473***	***1162***
CHURCH (UNKN NAME) Spill Number/Closed Date: 1504355 / Not Reported Site ID: 510696 Program Number: 1504355	204 W 134TH ST	NE 1/4 - 1/2 (0.408 mi.)	477	1172
APARTMENT BLDG Spill Number/Closed Date: 0803747 / 2011-09-01 Site ID: 400528 Program Number: 0803747	1274 AMSTERDAM AVE	W 1/4 - 1/2 (0.416 mi.)	AW480	1175
ST THOMAS THE APOSTL Spill Number/Closed Date: 9814945 / 1999-03-19 Spill Number/Closed Date: 0307283 / 2003-10-10 Site ID: 273109 Site ID: 259834 Program Number: 9814945 Program Number: 0307283	***262 WEST 118TH STREE***	***SSW 1/4 - 1/2 (0.429 mi.)***	***AY482***	***1178***
THE DERMOT COMPANY Spill Number/Closed Date: 0801308 / 2008-11-19 Site ID: 397210 Program Number: 0801308	503 WEST 122ND STREE	W 1/4 - 1/2 (0.435 mi.)	AW483	1182
APRT Spill Number/Closed Date: 0801313 / 2008-07-07 Site ID: 397215 Program Number: 0801313	505 WEST 122ND	W 1/4 - 1/2 (0.435 mi.)	AW484	1184
32ND PERC. NYPD Spill Number/Closed Date: 0012735 / 2009-08-28 Site ID: 235237 Program Number: 0012735	135TH ST HARLEM	NE 1/4 - 1/2 (0.437 mi.)	486	1187
APT COMPLEX TTF Spill Number/Closed Date: 1300996 / Not Reported Site ID: 481356 Program Number: 1300996	80 LASALLE ST	WNW 1/4 - 1/2 (0.450 mi.)	BA488	1190
SPILL NUMBER 0300855 Spill Number/Closed Date: 0300854 / 2006-02-07 Spill Number/Closed Date: 0300855 / 2003-08-29	80 LASALLE ST	WNW 1/4 - 1/2 (0.450 mi.)	BA489	1191

Site ID: 211708
Site ID: 211709
Program Number: 0300854
Program Number: 0300855

TAFT HOUSES -NYCHA ***131 SAINT NICHOLAS A*** ***SSW 1/4 - 1/2 (0.450 mi.)*** ***AY490*** ***1193***
Spill Number/Closed Date: 9200615 / 1995-04-27
Spill Number/Closed Date: 9003741 / 1995-04-27
Spill Number/Closed Date: 9302271 / 2008-10-10
Site ID: 147652
Site ID: 299077
Site ID: 276232
Program Number: 9200615
Program Number: 9003741
Program Number: 9302271

APRT BUILDING 400 WEST 119TH STREE WSW 1/4 - 1/2 (0.454 mi.) BB491 1200
Spill Number/Closed Date: 0413193 / 2006-03-15
Site ID: 339054
Program Number: 0413193

GRANT HOUSES -NYCHA ***1320 AMSTERDAM AVE*** ***WNW 1/4 - 1/2 (0.459 mi.)*** ***493*** ***1202***
Spill Number/Closed Date: 9415543 / 2005-10-24
Spill Number/Closed Date: 9415378 / 2005-10-24
Site ID: 225886
Site ID: 59375
Program Number: 9415543
Program Number: 9415378

MANHATTANVILLE HOUSE ***1430 AMSTERDAM AVENU*** ***NNW 1/4 - 1/2 (0.461 mi.)*** ***BC494*** ***1206***
Spill Number/Closed Date: 9200116 / 2005-12-28
Spill Number/Closed Date: 9004122 / 2006-01-26
Spill Number/Closed Date: 9305361 / 2005-12-28
Spill Number/Closed Date: 9402164 / 1999-03-25
Site ID: 216699
Site ID: 292216
Site ID: 292219
Site ID: 292220
Program Number: 9200116
Program Number: 9004122
Program Number: 9305361
Program Number: 9402164

MANHATTANVILLE ***1430 AMSTERDAM AV*** ***NNW 1/4 - 1/2 (0.461 mi.)*** ***BC495*** ***1217***
Spill Number/Closed Date: 9808324 / 1999-03-25
Site ID: 229868
Program Number: 9808324

APT COMPLEX 2299 ADAM CLAYTON PO NE 1/4 - 1/2 (0.462 mi.) BD496 1221
Spill Number/Closed Date: 1205869 / 2013-06-14
Site ID: 468845
Program Number: 1205869

190 WEST 135TH ST/MA 190 WEST 135TH ST NE 1/4 - 1/2 (0.462 mi.) BD497 1222
Spill Number/Closed Date: 8710304 / 1991-11-14
Site ID: 129960
Program Number: 8710304

APT BUILDING 419 WEST 119TH STREE WSW 1/4 - 1/2 (0.465 mi.) BB500 1226
Spill Number/Closed Date: 1406779 / 2014-11-07

Site ID: 500270
Program Number: 1406779

201 WEST 135 STREET	***201 WEST 135TH ST***	***NE 1/4 - 1/2 (0.473 mi.)***	***BD501***	***1228***
Spill Number/Closed Date: 0305983 / 2006-05-09 Spill Number/Closed Date: 0650317 / 2006-06-02 Site ID: 137506 Site ID: 364888 Program Number: 0305983 Program Number: 0650317				
301 WEST 116TH ST/MA	301 WEST 116TH STREE	SW 1/4 - 1/2 (0.473 mi.)	502	1232
Spill Number/Closed Date: 8807849 / 2012-09-17 Site ID: 144555 Program Number: 8807849				
POMEROY COMPANY	***526 WEST 123RD STREE***	***W 1/4 - 1/2 (0.474 mi.)***	***504***	***1236***
Spill Number/Closed Date: 0803748 / 2011-09-01 Site ID: 400529 Program Number: 0803748				
MR TWERSKY	***1925 7TH AVE***	***SSW 1/4 - 1/2 (0.482 mi.)***	***BF509***	***1243***
Spill Number/Closed Date: 8801298 / 1989-02-27 Site ID: 219342 Program Number: 8801298				
APT BUILDING	222 WEST 116TH ST	SSW 1/4 - 1/2 (0.484 mi.)	510	1247
Spill Number/Closed Date: 9610840 / 1997-02-13 Site ID: 70988 Program Number: 9610840				
215 W 116TH ST	215 W 116TH ST	SSW 1/4 - 1/2 (0.487 mi.)	BF511	1248
Spill Number/Closed Date: 9515764 / 1996-08-14 Site ID: 108358 Program Number: 9515764				
260 W. 136TH ST	260 W 136TH ST	NNE 1/4 - 1/2 (0.494 mi.)	512	1249
Spill Number/Closed Date: 9908837 / 1999-12-08 Site ID: 60624 Program Number: 9908837				

Lower Elevation	**Address**	**Direction / Distance**	**Map ID**	**Page**
271 WEST 125TH ST	271 WEST 125TH ST	SW 0 - 1/8 (0.019 mi.)	A9	39
Spill Number/Closed Date: 0212531 / 2006-01-20 Site ID: 293784 Program Number: 0212531				
231 WEST 125TH ST	231 WEST 125TH ST	SSE 0 - 1/8 (0.043 mi.)	D48	144
Spill Number/Closed Date: 9209622 / 1995-03-31 Site ID: 137951 Program Number: 9209622				
UPTOWN REALITY	222-224/226-228 W.12	SSE 0 - 1/8 (0.079 mi.)	D96	249
Spill Number/Closed Date: 9808120 / 2001-01-02 Site ID: 164610 Program Number: 9808120				
28TH PRECINCT NYPD -	2271-89 EIGHTH AVE	SW 1/8 - 1/4 (0.160 mi.)	N225	535
Spill Number/Closed Date: 0550474 / 2005-06-17 Site ID: 347845				

Program Number: 0550474				
COMMERCIAL BUILDING Spill Number/Closed Date: 0602595 / 2007-01-18 Site ID: 365107 Program Number: 0602595	132 WEST 125TH STREE	SE 1/8 - 1/4 (0.194 mi.)	AB312	757
152 WEST 124TH STREE Spill Number/Closed Date: 9800366 / 2013-11-25 Site ID: 61618 Program Number: 9800366	***152 WEST 124TH STREE***	***SE 1/8 - 1/4 (0.216 mi.)***	***AD381***	***909***
129 WEST 122ND STREE Spill Number/Closed Date: 9212076 / 1993-01-22 Spill Number/Closed Date: 9313921 / 1994-02-25 Site ID: 142887 Site ID: 329710 Program Number: 9212076 Program Number: 9313921	***129 WEST 122ND STREE***	***SSE 1/4 - 1/2 (0.269 mi.)***	***AP458***	***1140***
275 LENOX AVE Spill Number/Closed Date: 0411801 / 2005-09-08 Site ID: 337082 Program Number: 0411801	275 LENOX AVE	SE 1/4 - 1/2 (0.296 mi.)	461	1145
COMMERCIAL BUILDING Spill Number/Closed Date: 0409042 / 2005-11-18 Site ID: 333720 Program Number: 0409042	310 LENOX AVE	ESE 1/4 - 1/2 (0.309 mi.)	AU463	1150
NYC HPD Spill Number/Closed Date: 0108752 / 2003-11-12 Site ID: 145519 Program Number: 0108752	453 WEST 125TH ST	WNW 1/4 - 1/2 (0.317 mi.)	465	1152
SPILL NUMBER 9911165 Spill Number/Closed Date: 9911165 / 1999-12-27 Site ID: 176347 Program Number: 9911165	75 W. 126TH ST	ESE 1/4 - 1/2 (0.326 mi.)	AU467	1155
SPILL NUMBER 9814473 Spill Number/Closed Date: 9814473 / 2003-11-03 Site ID: 254798 Program Number: 9814473	242 LENOX AV	SSE 1/4 - 1/2 (0.345 mi.)	469	1157
52 PAYTON CORP - MAN Spill Number/Closed Date: 8910155 / 1990-01-24 Site ID: 122925 Program Number: 8910155	52 W 126TH ST	ESE 1/4 - 1/2 (0.371 mi.)	470	1158
APARTMENT HOUSE Spill Number/Closed Date: 0100345 / 2005-10-17 Site ID: 118304 Program Number: 0100345	135 WEST 132ND ST	ENE 1/4 - 1/2 (0.374 mi.)	AV471	1159
127 W 119TH ST Spill Number/Closed Date: 9111198 / 1992-01-31 Site ID: 183065 Program Number: 9111198	***127 W 119TH ST***	***S 1/4 - 1/2 (0.381 mi.)***	***474***	***1167***
34 MT MORRIS PARKWAY Spill Number/Closed Date: 9412838 / 2006-01-03 Site ID: 84564	34 MT MORRIS PARKWAY	SE 1/4 - 1/2 (0.385 mi.)	475	1169

Program Number: 9412838

24 WEST 121 STREET Spill Number/Closed Date: 9908095 / 2005-10-17 Site ID: 157304 Program Number: 9908095	24 W 121ST STREET	SSE 1/4 - 1/2 (0.402 mi.)	476	1171
ARDEN MANAGEMENT Spill Number/Closed Date: 9911375 / 1999-12-28 Site ID: 217420 Program Number: 9911375	151 WEST 133RD STREE	ENE 1/4 - 1/2 (0.412 mi.)	AV478	1173
HPD - 123 W. 133 ST Spill Number/Closed Date: 0100281 / 2005-09-21 Site ID: 198641 Program Number: 0100281	123 WEST 133RD ST	ENE 1/4 - 1/2 (0.427 mi.)	AX481	1176
ENGINE CO. 059/ LADD Spill Number/Closed Date: 9711067 / 2002-05-08 Site ID: 66144 Program Number: 9711067	***111 WEST 133RD STREE***	***ENE 1/4 - 1/2 (0.437 mi.)***	***AX485***	***1185***
ABOVE GROUND TANK - Spill Number/Closed Date: 1307857 / Not Reported Site ID: 488555 Program Number: 1307857	17 WEST 125TH ST	ESE 1/4 - 1/2 (0.448 mi.)	AZ487	1189
33 W 131ST ST Spill Number/Closed Date: 8911311 / 1990-03-16 Site ID: 272102 Program Number: 8911311	43 W 131ST ST	E 1/4 - 1/2 (0.458 mi.)	492	1201
PS 175 Spill Number/Closed Date: 0801000 / 2008-12-05 Site ID: 396854 Program Number: 0801000	175 WEST 134TH STREE	ENE 1/4 - 1/2 (0.463 mi.)	AX498	1223
APART Spill Number/Closed Date: 0805163 / 2009-12-22 Site ID: 402208 Program Number: 0805163	86 WEST 119TH STREET	SSE 1/4 - 1/2 (0.465 mi.)	499	1225
470 LENOX AVE Spill Number/Closed Date: 9613251 / 2003-02-25 Site ID: 222152 Program Number: 9613251	***470 LENOX AVE***	***ENE 1/4 - 1/2 (0.474 mi.)***	***503***	***1234***
42 WEST 120TH STREET Spill Number/Closed Date: 9313894 / 1994-12-05 Site ID: 285604 Program Number: 9313894	42 WEST 120TH STREET	SSE 1/4 - 1/2 (0.477 mi.)	BE505	1239
42 WEST 120TH ST/CIB Spill Number/Closed Date: 8803777 / 2001-11-06 Site ID: 285603 Program Number: 8803777	42 WEST 120TH STREET	SSE 1/4 - 1/2 (0.477 mi.)	BE506	1240
2002 5TH AVENUE Spill Number/Closed Date: 9312897 / 1994-02-03 Site ID: 120713 Program Number: 9312897	2002 5TH AVENUE	SE 1/4 - 1/2 (0.478 mi.)	AZ507	1241
MANHATTANVILLE	549 WEST 126TH STREE	NW 1/4 - 1/2 (0.478 mi.)	508	1242

Spill Number/Closed Date: 9011363 / 1993-07-06
Site ID: 328950
Program Number: 9011363

State and tribal registered storage tank lists

NY UST: The Underground Storage Tank database contains registered USTs. USTs are regulated under Subtitle I of the Resource Conservation and Recovery Act (RCRA). The data come from the Department of Environmental Conservation's Petroleum Bulk Storage (PBS) Database

A review of the NY UST list, as provided by EDR, has revealed that there are 10 NY UST sites within approximately 0.25 miles of the target property.

Equal/Higher Elevation	Address	Direction / Distance	Map ID	Page
2411 FREDRICK DOUGLA Database: UST, Date of Government Version: 06/28/2016	2411 FREDRICK DOUGLA	NNE 1/8 - 1/4 (0.156 mi.)	U216	509
ST. NICHOLAS HOUSES Database: UST, Date of Government Version: 06/28/2016	***2406 EIGHTH AVENUE***	***NNE 1/8 - 1/4 (0.172 mi.)***	***U248***	***587***
2406 EIGHTH AV Database: UST, Date of Government Version: 06/28/2016	***2406 8TH AVE***	***NNE 1/8 - 1/4 (0.172 mi.)***	***U249***	***596***
C&L AUTO CARE Database: UST, Date of Government Version: 06/28/2016	235 SAINT NICHOLAS A	SW 1/8 - 1/4 (0.205 mi.)	AA339	814
NICHOLAS PARKING COR Database: UST, Date of Government Version: 06/28/2016	225 ST. NICHOLAS AVE	SW 1/8 - 1/4 (0.212 mi.)	AA360	869

Lower Elevation	Address	Direction / Distance	Map ID	Page
HARLEM USA Database: UST, Date of Government Version: 06/28/2016	***2319 FREDRICK DOUGLA***	***W 0 - 1/8 (0.038 mi.)***	***B25***	***62***
28TH PCT Database: UST, Date of Government Version: 06/28/2016	2271 EIGHTH AVENUE	SW 1/8 - 1/4 (0.160 mi.)	N226	536
HARLEM CENTER Database: UST, Date of Government Version: 06/28/2016	105 W. 125TH STREET	ESE 1/8 - 1/4 (0.197 mi.)	AB320	774
ST. JOSEPH OF THE HO Database: UST, Date of Government Version: 06/28/2016	***405 WEST 125TH STREE***	***WNW 1/8 - 1/4 (0.224 mi.)***	***AF398***	***954***
ENGINE COMPANY 37 Database: UST, Date of Government Version: 06/28/2016	***415 WEST 125TH STREE***	***WNW 1/8 - 1/4 (0.245 mi.)***	***446***	***1064***

NY AST: The Aboveground Storage Tank database contains registered ASTs. The data come from the Department of Environmental Conservation's Petroleum Bulk Storage (PBS) Database.

A review of the NY AST list, as provided by EDR, has revealed that there are 70 NY AST sites within approximately 0.25 miles of the target property.

Equal/Higher Elevation	Address	Direction / Distance	Map ID	Page
2350 8TH AVE Database: AST, Date of Government Version: 06/28/2016	2350 8TH AVENUE	NW 0 - 1/8 (0.026 mi.)	A17	47

Facility Id: 2-607670

2359-61 8TH AVE	***2359-61 8TH AVE***	***NNW 0 - 1/8 (0.052 mi.)***	***C62***	***157***
Database: AST, Date of Government Version: 06/28/2016 Facility Id: 2-400904				
305 WEST 126 ST	305 WEST 126TH STREE	NW 0 - 1/8 (0.066 mi.)	C75	191
Database: AST, Date of Government Version: 06/28/2016 Facility Id: 2-600993				
288 ST. NICHOLAS AVE	288 ST. NICHOLAS AVE	W 0 - 1/8 (0.094 mi.)	E126	308
Database: AST, Date of Government Version: 06/28/2016 Facility Id: 2-610400				
ALPHA REALTY CO	***301 ST NICHOLAS AVE***	***WNW 0 - 1/8 (0.125 mi.)***	***K180***	***429***
Database: AST, Date of Government Version: 06/28/2016 Facility Id: 2-297011				
341 ST. NICHOLAS AVE	341-343 ST. NICHOLAS	NNW 1/8 - 1/4 (0.133 mi.)	M192	456
Database: AST, Date of Government Version: 06/28/2016 Facility Id: 2-610065				
351 ST NICHOLAS AVE	***351 ST NICHOLAS AVE***	***NNW 1/8 - 1/4 (0.134 mi.)***	***M194***	***460***
Database: AST, Date of Government Version: 06/28/2016 Facility Id: 2-346160				
279-285 ST NICHOLAS	285 ST. NICHOLAS AVE	W 1/8 - 1/4 (0.135 mi.)	K198	472
Database: AST, Date of Government Version: 06/28/2016 Facility Id: 2-259837				
359 WEST 126TH STREE	***359 WEST 126TH STREE***	***NW 1/8 - 1/4 (0.145 mi.)***	***R206***	***487***
Database: AST, Date of Government Version: 06/28/2016 Facility Id: 2-046787				
363 WEST 126TH STREE	363 WEST 126TH STREE	NW 1/8 - 1/4 (0.155 mi.)	R214	506
Database: AST, Date of Government Version: 06/28/2016 Facility Id: 2-603813				
K.M. NICHOLAS CORPOR	***2-4 ST. NICHOLAS TER***	***NW 1/8 - 1/4 (0.159 mi.)***	***M219***	***517***
Database: AST, Date of Government Version: 06/28/2016 Facility Id: 2-603323 Facility Id: 2-146099				
K.M. NICHOLAS CORP	2 SAINT NICHOLAS TER	NW 1/8 - 1/4 (0.159 mi.)	M220	523
Database: AST, Date of Government Version: 06/28/2016 Facility Id: 2-211826				
THE YORICK CORP	***365 WEST 126 ST***	***NW 1/8 - 1/4 (0.159 mi.)***	***R221***	***526***
Database: AST, Date of Government Version: 06/28/2016 Facility Id: 2-331716				
CITY OF N.Y DEPT OF	***370 ST NICHOLAS AVE***	***N 1/8 - 1/4 (0.160 mi.)***	***Q228***	***543***
Database: AST, Date of Government Version: 06/28/2016 Facility Id: 2-600998				
MANHATTANVILLE	***365 WEST 125TH STREE***	***WNW 1/8 - 1/4 (0.162 mi.)***	***S230***	***548***
Database: AST, Date of Government Version: 06/28/2016 Facility Id: 2-365432				
165 W 127	165 WEST 127TH STREE	E 1/8 - 1/4 (0.164 mi.)	V237	564
Database: AST, Date of Government Version: 06/28/2016 Facility Id: 2-612164				
CITY OF N.Y DEPARTME	***367 W 126 ST***	***NW 1/8 - 1/4 (0.164 mi.)***	***R239***	***567***
Database: AST, Date of Government Version: 06/28/2016				

Facility Id: 2-600991				
ST. NICHOLAS HOUSES	***2406 EIGHTH AVENUE***	***NNE 1/8 - 1/4 (0.172 mi.)***	***U248***	***587***
Database: AST, Date of Government Version: 06/28/2016 Facility Id: 2-474894				
TERRACE APARTMENTS,	1 ST. NICHOLAS TERRA	NW 1/8 - 1/4 (0.174 mi.)	Y253	607
Database: AST, Date of Government Version: 06/28/2016 Facility Id: 2-602982				
368 WEST 127TH STREE	368 WEST 127TH STREE	NW 1/8 - 1/4 (0.176 mi.)	R259	619
Database: AST, Date of Government Version: 06/28/2016 Facility Id: 2-055360				
373 WEST 126 LLC	373 WEST 126TH STREE	NW 1/8 - 1/4 (0.178 mi.)	R274	652
Database: AST, Date of Government Version: 06/28/2016 Facility Id: 2-610969				
171 MORNINGSIDE AVEN	171 MORNINGSIDE AVEN	NW 1/8 - 1/4 (0.178 mi.)	R275	654
Database: AST, Date of Government Version: 06/28/2016 Facility Id: 2-610971				
TERRACE APARTMENTS,	5 ST. NICHOLAS TERRA	NW 1/8 - 1/4 (0.178 mi.)	Y277	661
Database: AST, Date of Government Version: 06/28/2016 Facility Id: 2-602981				
400-408 WEST 128TH S	400-408 WEST 128TH S	NNW 1/8 - 1/4 (0.188 mi.)	Y299	721
Database: AST, Date of Government Version: 06/28/2016 Facility Id: 2-607969				
TERRACE APARTMENTS,	375 WEST 127TH STREE	NW 1/8 - 1/4 (0.191 mi.)	Y302	730
Database: AST, Date of Government Version: 06/28/2016 Facility Id: 2-602979				
530 MANHATTAN AVE	530 MANHATTAN AVENUE	WSW 1/8 - 1/4 (0.195 mi.)	AC317	769
Database: AST, Date of Government Version: 06/28/2016 Facility Id: 2-348430				
TERRACE APARTMENTS,	379 WEST 127TH STREE	NW 1/8 - 1/4 (0.199 mi.)	Y321	777
Database: AST, Date of Government Version: 06/28/2016 Facility Id: 2-602980				
166 WEST 129 ST CORP	***166 WEST 129 ST***	***ENE 1/8 - 1/4 (0.204 mi.)***	***X335***	***804***
Database: AST, Date of Government Version: 06/28/2016 Facility Id: 2-295159				
C&L AUTO CARE	235 SAINT NICHOLAS A	SW 1/8 - 1/4 (0.205 mi.)	AA342	833
Database: AST, Date of Government Version: 06/28/2016 Facility Id: 2-190810				
ALBERTA LHARRISON	302 WEST 122ND STREE	SW 1/8 - 1/4 (0.206 mi.)	AA345	839
Database: AST, Date of Government Version: 06/28/2016 Facility Id: 2-606662				
ONE CONVENT AVENUE R	***1 CONVENT AVENUE***	***NW 1/8 - 1/4 (0.209 mi.)***	***Y351***	***853***
Database: AST, Date of Government Version: 06/28/2016 Facility Id: 2-603406				
410 WEST 128 STREET	410 WEST 128TH STREE	NW 1/8 - 1/4 (0.210 mi.)	Y352	856
Database: AST, Date of Government Version: 06/28/2016 Facility Id: 2-606739				
312 WEST 122 STREET	312 WEST 122ND STREE	WSW 1/8 - 1/4 (0.213 mi.)	AC364	876
Database: AST, Date of Government Version: 06/28/2016 Facility Id: 2-606736				
137 W 128 ST	137 WEST 128TH STREE	E 1/8 - 1/4 (0.213 mi.)	AK369	885
Database: AST, Date of Government Version: 06/28/2016				

Facility Id: 2-600990

411 WEST 128 STREET | 411 WEST 128 STREET | NNW 1/8 - 1/4 (0.215 mi.) | AI378 | 904
Database: AST, Date of Government Version: 06/28/2016
Facility Id: 2-600966

OBERIA DEMPSEY MULTI | 127 WEST 127TH STREE | E 1/8 - 1/4 (0.215 mi.) | 380 | 907
Database: AST, Date of Government Version: 06/28/2016
Facility Id: 2-604479

41-47 ST NICHOLAS LL | 41 ST NICHOLAS TERRA | NNW 1/8 - 1/4 (0.216 mi.) | AI384 | 919
Database: AST, Date of Government Version: 06/28/2016
Facility Id: 2-346861

TEACHERS COLLEGE COM | 168 MORNINGSIDE AVEN | NW 1/8 - 1/4 (0.216 mi.) | AF386 | 925
Database: AST, Date of Government Version: 06/28/2016
Facility Id: 2-606628

415 WEST 128 STREET | 415 WEST 128 STREET | NNW 1/8 - 1/4 (0.225 mi.) | AI401 | 961
Database: AST, Date of Government Version: 06/28/2016
Facility Id: 2-600943

148 WEST 129 ST | 148 WEST 129TH STREE | E 1/8 - 1/4 (0.225 mi.) | AK405 | 972
Database: AST, Date of Government Version: 06/28/2016
Facility Id: 2-600988

412 WEST 129TH STREE | 412 WEST 129TH STREE | NNW 1/8 - 1/4 (0.230 mi.) | AI412 | 983
Database: AST, Date of Government Version: 06/28/2016
Facility Id: 2-602938

410 ST NICHOLAS AVE | 410 ST NICHOLAS AVE | NNE 1/8 - 1/4 (0.232 mi.) | AM416 | 994
Database: AST, Date of Government Version: 06/28/2016
Facility Id: 2-089729

MISSIONARIES OF CHAR | 406 WEST 127TH STREE | NW 1/8 - 1/4 (0.233 mi.) | AF420 | 1003
Database: AST, Date of Government Version: 06/28/2016
Facility Id: 2-603672

98 MORNINGSIDE INC. | 98 MORNINGSIDE AVENU | W 1/8 - 1/4 (0.237 mi.) | AJ425 | 1014
Database: AST, Date of Government Version: 06/28/2016
Facility Id: 2-195790

49 TERRACE CORPORATI | 49 ST. NICHOLAS TERR | NNW 1/8 - 1/4 (0.249 mi.) | AS453 | 1126
Database: AST, Date of Government Version: 06/28/2016
Facility Id: 2-399825

NORMAN & MARSHALL RE | 416 W 129 ST | NNW 1/8 - 1/4 (0.249 mi.) | AI455 | 1129
Database: AST, Date of Government Version: 06/28/2016
Facility Id: 2-275042

Lower Elevation	Address	Direction / Distance	Map ID	Page

UNITED HOUSE OF PRAY | 2310 8TH AVENUE | SW 0 - 1/8 (0.083 mi.) | G103 | 262
Database: AST, Date of Government Version: 06/28/2016
Facility Id: 2-111597

P.S. 154 | 250 WEST 127TH STREE | E 0 - 1/8 (0.090 mi.) | H120 | 296
Database: AST, Date of Government Version: 06/28/2016
Facility Id: 2-354090

2090 7TH AVE | 2090 SEVENTH AVE | SE 0 - 1/8 (0.122 mi.) | I176 | 418
Database: AST, Date of Government Version: 06/28/2016
Facility Id: 2-210536

GARMAR REALTY CORP | 265 W 123 ST | SW 0 - 1/8 (0.124 mi.) | N178 | 423
Database: AST, Date of Government Version: 06/28/2016

Facility Id: 2-218243

270 WEST 123RD STREE	***270 WEST 123RD STREE***	***SW 1/8 - 1/4 (0.139 mi.)***	***N201***	***478***
Database: AST, Date of Government Version: 06/28/2016				
Facility Id: 2-470651				
270 ST. NICHOLAS AVE	270 ST. NICHOLAS AVE	WSW 1/8 - 1/4 (0.141 mi.)	O202	481
Database: AST, Date of Government Version: 06/28/2016				
Facility Id: 2-604598				
28TH PCT	2271 EIGHTH AVENUE	SW 1/8 - 1/4 (0.160 mi.)	N227	540
Database: AST, Date of Government Version: 06/28/2016				
Facility Id: 2-217522				
540 MANHATTAN AVE	540 MANHATTAN AVENUE	WSW 1/8 - 1/4 (0.169 mi.)	O243	576
Database: AST, Date of Government Version: 06/28/2016				
Facility Id: 2-316237				
ADAM CLAYTON POWELL	163 WEST 125 STREET	SE 1/8 - 1/4 (0.183 mi.)	AB284	676
Database: AST, Date of Government Version: 06/28/2016				
Facility Id: 2-398985				
303 W 122ND ST. HDFC	303 WEST 122ND STREE	SW 1/8 - 1/4 (0.185 mi.)	AC290	701
Database: AST, Date of Government Version: 06/28/2016				
Facility Id: 2-607133				
157 WEST 123RD STREE	***157 WEST 123RD STREE***	***SSE 1/8 - 1/4 (0.186 mi.)***	***T292***	***706***
Database: AST, Date of Government Version: 06/28/2016				
Facility Id: 2-470090				
148 W 124TH STREET	148 WEST 124TH STREE	SE 1/8 - 1/4 (0.192 mi.)	AD308	741
Database: AST, Date of Government Version: 06/28/2016				
Facility Id: 2-608524				
132 WEST 125TH STREE	132 WEST 125TH STREE	SE 1/8 - 1/4 (0.194 mi.)	AB311	747
Database: AST, Date of Government Version: 06/28/2016				
Facility Id: 2-607070				
Facility Id: 2-600333				
151 W 123 ST	151 W 123RD STREET	SSE 1/8 - 1/4 (0.200 mi.)	AD323	781
Database: AST, Date of Government Version: 06/28/2016				
Facility Id: 2-606757				
146 WEST 124TH STREE	***146 WEST 124TH STREE***	***SSE 1/8 - 1/4 (0.205 mi.)***	***AD338***	***811***
Database: AST, Date of Government Version: 06/28/2016				
Facility Id: 2-471046				
SALEM UNITED METHODI	2190 SEVENTH AVENUE	ENE 1/8 - 1/4 (0.206 mi.)	AE344	837
Database: AST, Date of Government Version: 06/28/2016				
Facility Id: 2-607058				
160-166 MORNINGSIDE	162 MORNINGSIDE AVEN	NW 1/8 - 1/4 (0.212 mi.)	AF358	866
Database: AST, Date of Government Version: 06/28/2016				
Facility Id: 2-605687				
152 WEST 124TH STREE	***152 WEST 124TH STREE***	***SE 1/8 - 1/4 (0.216 mi.)***	***AD381***	***909***
Database: AST, Date of Government Version: 06/28/2016				
Facility Id: 2-470287				
231 WEST 121ST STREE	231 WEST 121ST STREE	SSW 1/8 - 1/4 (0.217 mi.)	AL387	928
Database: AST, Date of Government Version: 06/28/2016				
Facility Id: 2-611720				
229 WEST 121 STREET	229 WEST 121ST STREE	SSW 1/8 - 1/4 (0.218 mi.)	AL389	933
Database: AST, Date of Government Version: 06/28/2016				

Facility Id: 2-606845

219 WEST 121ST STREE	219 WEST 121ST STREE	SSW 1/8 - 1/4 (0.225 mi.)	AL399	957
Database: AST, Date of Government Version: 06/28/2016 Facility Id: 2-611815				
GENSTART INDUSTRIES	412 WEST 126TH STREE	WNW 1/8 - 1/4 (0.229 mi.)	AF411	980
Database: AST, Date of Government Version: 06/28/2016 Facility Id: 2-611763				
P.S. 76	***220 WEST 121ST STREE***	***SSW 1/8 - 1/4 (0.239 mi.)***	***AL434***	***1040***
Database: AST, Date of Government Version: 06/28/2016 Facility Id: 2-353930				
ENGINE COMPANY 37	***415 WEST 125TH STREE***	***WNW 1/8 - 1/4 (0.245 mi.)***	***446***	***1064***
Database: AST, Date of Government Version: 06/28/2016 Facility Id: 2-357928				

State and tribal institutional control / engineering control registries

NY RES DECL: A restrictive declaration is a covenant running with the land which binds the present and future owners of the property. As a condition of certain special permits, the City Planning Commission may require an applicant to sign and record a restrictive declaration that places specified conditions on the future use and development of the property. Certain restrictive declarations are indicated by a D on zoning maps.

A review of the NY RES DECL list, as provided by EDR, has revealed that there is 1 NY RES DECL site within approximately 0.125 miles of the target property.

Equal/Higher Elevation	Address	Direction / Distance	Map ID	Page
LOT 6,TAXBLOCK 1931	261 WEST 125 STREET	SSW 0 - 1/8 (0.016 mi.)	A3	36
Database: RES DECL, Date of Government Version: 11/18/2010				

State and tribal Brownfields sites

NY BROWNFIELDS: Brownfields Site List

A review of the NY BROWNFIELDS list, as provided by EDR, and dated 05/17/2016 has revealed that there is 1 NY BROWNFIELDS site within approximately 0.5 miles of the target property.

Equal/Higher Elevation	Address	Direction / Distance	Map ID	Page
FORMER SHELL SERVICE	225-237 ST. NICHOLAS	SW 1/8 - 1/4 (0.212 mi.)	AA362	873
Site Code: 420721				

ADDITIONAL ENVIRONMENTAL RECORDS

Local Lists of Registered Storage Tanks

NY HIST UST: The Underground Storage Tank database contains registered USTs. USTs are regulated under Subtitle I of the Resource Conservation and Recovery Act (RCRA). The data come from the Department of Environmental Conservation's Petroleum Bulk Storage (PBS) Database

A review of the NY HIST UST list, as provided by EDR, and dated 01/01/2002 has revealed that there are 8 NY HIST UST sites within approximately 0.25 miles of the target property.

Equal/Higher Elevation	Address	Direction / Distance	Map ID	Page
ST. NICHOLAS HOUSES Facility Status: 1 PBS Number: 2-474894 Tank Status: 3	***2406 EIGHTH AVENUE***	***NNE 1/8 - 1/4 (0.172 mi.)***	***U248***	***587***
2406 EIGHTH AV Facility Status: 2 PBS Number: 2-480134 Tank Status: 6	***2406 8TH AVE***	***NNE 1/8 - 1/4 (0.172 mi.)***	***U249***	***596***
NICHOLAS PARKING COR Facility Status: 2 PBS Number: 2-604257 Tank Status: 4	225 ST. NICHOLAS AVE	SW 1/8 - 1/4 (0.212 mi.)	AA361	870
137 W 128 ST Facility Status: 1 PBS Number: 2-600990 Tank Status: 1	137 W 128 ST	E 1/8 - 1/4 (0.213 mi.)	AK367	882
148 WEST 129 ST Facility Status: 1 PBS Number: 2-600988 Tank Status: 1	148 WEST 129 ST	E 1/8 - 1/4 (0.225 mi.)	AK406	974

Lower Elevation	Address	Direction / Distance	Map ID	Page
HARLEM USA Facility Status: 2 PBS Number: 2-603381 Tank Status: 4 Tank Status: 3	***2319 FREDRICK DOUGLA***	***W 0 - 1/8 (0.038 mi.)***	***B25***	***62***
28 PCT Facility Status: 1 PBS Number: 2-217522 Tank Status: 1	2271-89 8TH AVE	SW 1/8 - 1/4 (0.160 mi.)	N224	533
ST. JOSEPH OF THE HO Facility Status: 2 PBS Number: 2-606489 Tank Status: 4	***405 WEST 125TH STREE***	***WNW 1/8 - 1/4 (0.224 mi.)***	***AF398***	***954***

Records of Emergency Release Reports

NY Spills: Data collected on spills reported to NYSDEC. is required by one or more of the following: Article 12 of the Navigation Law, 6 NYCRR Section 613.8 (from PBS regs), or 6 NYCRR Section 595.2 (from CBS regs). It includes spills active as of April 1, 1986, as well as spills occurring since this date.

A review of the NY Spills list, as provided by EDR, and dated 08/16/2016 has revealed that there are

EXECUTIVE SUMMARY

15 NY Spills sites within approximately 0.125 miles of the target property.

Equal/Higher Elevation	Address	Direction / Distance	Map ID	Page
SPILL NUMBER 0107208 Spill Number/Closed Date: 0107208 / 2001-10-12 spillno: 0107208 Site ID: 173592	288 ST NICHOLAS AV	W 0 - 1/8 (0.094 mi.)	E127	311
302 WEST 128TH STREE Spill Number/Closed Date: 9500164 / 1995-04-05 spillno: 9500164 Site ID: 179498	***302 WEST 128TH STREE***	***N 0 - 1/8 (0.109 mi.)***	***J145***	***359***
CONSTRUCTION SITE Spill Number/Closed Date: 1602387 / 2016-07-07 spillno: 1602387 Site ID: 528789	288 ST NICHOLAS AVE	W 0 - 1/8 (0.117 mi.)	K157	386
BUS #5559 Spill Number/Closed Date: 0504946 / 2005-07-27 spillno: 0504946 Site ID: 349869	125TH ST & ST NICHOL	WNW 0 - 1/8 (0.118 mi.)	K164	398
SPILL NUMBER 0009511 Spill Number/Closed Date: 1009301 / 2010-11-30 Spill Number/Closed Date: 0009511 / 2003-12-11 spillno: 0009511 spillno: 1009301 Site ID: 241978 Site ID: 442832	301 ST NICHOLAS AVE	WNW 0 - 1/8 (0.125 mi.)	K179	427

Lower Elevation	Address	Direction / Distance	Map ID	Page
HARLEM USA Spill Number/Closed Date: 9800505 / 2008-08-15 spillno: 9800505 Site ID: 237001	2319 FREDERICK DOUGL	W 0 - 1/8 (0.038 mi.)	B26	78
SERVICE BOX Spill Number/Closed Date: 0101189 / 2009-08-19 spillno: 0101189 Site ID: 196949	280 WEST 125TH ST	SW 0 - 1/8 (0.038 mi.)	A27	80
8TH AVENUE WEST 125T Spill Number/Closed Date: 9414589 / 2005-02-01 spillno: 9414589 Site ID: 141032	8TH AVE & W 125TH ST	WSW 0 - 1/8 (0.040 mi.)	B30	88
SPILL NUMBER 0101178 Spill Number/Closed Date: 0101178 / 2001-06-01 spillno: 0101178 Site ID: 277551	8TH AVE & W 125TH ST	WSW 0 - 1/8 (0.040 mi.)	B31	90
FORMER GAS STATION Spill Number/Closed Date: 9710405 / 1998-05-15 spillno: 9710405 Site ID: 162978	FREDERICK DOUGLASS B	SW 0 - 1/8 (0.088 mi.)	G115	289
SOIL Spill Number/Closed Date: 1009844 / 2011-01-21 spillno: 1009844	2300 FREDERICK DOUGL	SW 0 - 1/8 (0.100 mi.)	G134	342

Site ID: 443420				
CONSTRUCTION SITE Spill Number/Closed Date: 0807473 / 2010-10-25 spillno: 0807473 Site ID: 404822	2300 FREDERICK DOUGL	SW 0 - 1/8 (0.100 mi.)	G135	343
UNK Spill Number/Closed Date: 9409466 / 1997-10-03 spillno: 9409466 Site ID: 274801	215 W.127TH ST.	E 0 - 1/8 (0.110 mi.)	H148	364
MANHOLE #44873 Spill Number/Closed Date: 0010878 / 2001-05-30 spillno: 0010878 Site ID: 197667	W 126TH ST & 7TH AV	ESE 0 - 1/8 (0.118 mi.)	L165	399
MANHOLE 44877 Spill Number/Closed Date: 0513458 / 2006-04-17 spillno: 0513458 Site ID: 359935	126TH ST & 7TH AVE	ESE 0 - 1/8 (0.118 mi.)	L166	400

Other Ascertainable Records

RCRA NonGen / NLR: RCRAInfo is EPA's comprehensive information system, providing access to data supporting the Resource Conservation and Recovery Act (RCRA) of 1976 and the Hazardous and Solid Waste Amendments (HSWA) of 1984. The database includes selective information on sites which generate, transport, store, treat and/or dispose of hazardous waste as defined by the Resource Conservation and Recovery Act (RCRA). Non-Generators do not presently generate hazardous waste.

A review of the RCRA NonGen / NLR list, as provided by EDR, and dated 06/21/2016 has revealed that there are 148 RCRA NonGen / NLR sites within approximately 0.25 miles of the target property.

Equal/Higher Elevation	Address	Direction / Distance	Map ID	Page
CON EDISON SERVICE B	***243 W 125TH ST***	***SSE 0 - 1/8 (0.023 mi.)***	***A13***	***42***
CON EDISON SERVICE B	***2338 8TH AVE***	***WNW 0 - 1/8 (0.025 mi.)***	***A15***	***45***
CON EDISON	***2335 8TH AVE***	***WNW 0 - 1/8 (0.032 mi.)***	***A20***	***50***
SUPER BRITE CLEANERS	***303 W 125TH ST***	***WNW 0 - 1/8 (0.043 mi.)***	***B47***	***127***
CON EDISON SERVICE B	***304 W 126TH ST***	***WNW 0 - 1/8 (0.058 mi.)***	***B67***	***163***
D & O PROFESSIONAL C	***2366 8TH AVE***	***N 0 - 1/8 (0.060 mi.)***	***C69***	***165***
CON EDISON SERVICE B	***305 W 126TH ST***	***NW 0 - 1/8 (0.066 mi.)***	***C74***	***189***
CON EDISON SERVICE B	302 W 127TH ST	NNW 0 - 1/8 (0.069 mi.)	C78	196
CON EDISON SERVICE B	302 W 127TH ST	NNW 0 - 1/8 (0.069 mi.)	C79	197
CON EDISON MANHOLE 2	***312 W 127TH W OF 8TH***	***NNW 0 - 1/8 (0.071 mi.)***	***C83***	***202***
CON EDISON SERVICE B	***316 W 126TH ST***	***WNW 0 - 1/8 (0.073 mi.)***	***E86***	***210***
RITE AID #3733	***309 W 125TH ST***	***WNW 0 - 1/8 (0.074 mi.)***	***B87***	***212***
CON EDISON	***312 W 125TH ST OF ST***	***W 0 - 1/8 (0.076 mi.)***	***B90***	***235***
CON EDISON	***312 W 125TH ST E OF***	***W 0 - 1/8 (0.076 mi.)***	***B91***	***238***
CON EDISON SERVICE B	***322 W 126TH ST***	***WNW 0 - 1/8 (0.078 mi.)***	***E94***	***246***
CON EDISON SERVICE B	***313 W 125TH ST***	***WNW 0 - 1/8 (0.081 mi.)***	***B100***	***256***
CON EDISON	***324 W 125TH ST E OF***	***W 0 - 1/8 (0.094 mi.)***	***E128***	***312***
CON EDISON SERVICE B	***327 W 126TH ST***	***NW 0 - 1/8 (0.097 mi.)***	***E129***	***315***
ALP CLEANERS INC	***2379 8TH AVE***	***N 0 - 1/8 (0.099 mi.)***	***J131***	***322***
ALP CLEANERS INC	***2379 8TH AVE***	***N 0 - 1/8 (0.099 mi.)***	***J132***	***324***
CON EDISON SERVICE B	***2379 8TH AVE***	***N 0 - 1/8 (0.099 mi.)***	***J133***	***339***
CON EDISON SERVICE B	***321 W 125TH ST***	***WNW 0 - 1/8 (0.101 mi.)***	***E137***	***345***
CON EDISON SERVICE B	***330 W 125TH ST***	***W 0 - 1/8 (0.104 mi.)***	***K141***	***352***

EXECUTIVE SUMMARY

Equal/Higher Elevation	Address	Direction / Distance	Map ID	Page
CON EDISON SERVICE B	302 ST NICHOLAS AVE	WNW 0 - 1/8 (0.106 mi.)	E144	358
CON EDISON SERVICE B	***327 W 124TH ST***	***WSW 0 - 1/8 (0.117 mi.)***	***K156***	***384***
CON EDISON	W 125TH ST & ST NICH	WNW 0 - 1/8 (0.118 mi.)	K159	390
CON EDISON SERVICE B	***125TH ST & ST NICHOL***	***WNW 0 - 1/8 (0.118 mi.)***	***K160***	***391***
CON EDISON SERVICE B	W 127TH & ST NICHOLA	NNW 0 - 1/8 (0.120 mi.)	M171	410
CON EDISON SERVICE B	***W 127TH ST & ST NICH***	***NNW 0 - 1/8 (0.120 mi.)***	***M173***	***412***
CON EDISON SERVICE B	***348 ST NICHOLAS AVE***	***NNW 0 - 1/8 (0.122 mi.)***	***M177***	***421***
CON EDISON SERVICE B	***351 W 125TH ST***	***WNW 1/8 - 1/4 (0.125 mi.)***	***K181***	***432***
CON EDISON SERVICE B	***362 W 125TH ST***	***WNW 1/8 - 1/4 (0.125 mi.)***	***K182***	***435***
CON EDISON	289 ST NICHOLAS AVE	W 1/8 - 1/4 (0.130 mi.)	K187	446
CON EDISON SERVICE B	***287 ST NICHOLAS AVE***	***W 1/8 - 1/4 (0.132 mi.)***	***K191***	***452***
CON EDISON SERVICE B	***361 W 125TH ST***	***WNW 1/8 - 1/4 (0.148 mi.)***	***S207***	***491***
CON EDISON SERVICE B	***362 W 127TH ST FRONT***	***NW 1/8 - 1/4 (0.154 mi.)***	***M212***	***501***
CON EDISON MANHOLE:	***8TH AVE & E 129TH ST***	***NNE 1/8 - 1/4 (0.157 mi.)***	***U218***	***515***
CON EDISON SERVICE B	***368 W 126TH ST***	***WNW 1/8 - 1/4 (0.167 mi.)***	***R242***	***574***
355 WEST 124TH ST SE	***355 W 124TH ST***	***W 1/8 - 1/4 (0.177 mi.)***	***Z273***	***650***
CON EDISON SERVICE B	***163 MORNINGSIDE AVE***	***NW 1/8 - 1/4 (0.178 mi.)***	***R276***	***656***
CON EDISON SERVICE B	***354 W 124TH ST OPP***	***W 1/8 - 1/4 (0.191 mi.)***	***Z301***	***726***
CON EDISON SERVICE B	***2420 8TH AVE FRONT O***	***NNE 1/8 - 1/4 (0.203 mi.)***	***U334***	***802***
SHELL SERVICE STATIO	***235 ST NICHOLAS AVE***	***SW 1/8 - 1/4 (0.205 mi.)***	***AA341***	***829***
CON EDISON SERVICE B	***W 127TH ST & MORNING***	***NW 1/8 - 1/4 (0.211 mi.)***	***Y356***	***862***
CON EDISON MANHOLE 4	***370 MORNINGSIDE AVE***	***NW 1/8 - 1/4 (0.213 mi.)***	***Y366***	***880***
CON EDISON SERVICE B	***103 MORNINGSIDE AVE***	***W 1/8 - 1/4 (0.216 mi.)***	***Z382***	***914***
CON EDISON SERVICE B	***41 ST NICHOLAS TERR***	***NNW 1/8 - 1/4 (0.216 mi.)***	***AI383***	***917***
CON EDISON SERVICE B	***ST NICHOLAS AVE & 8T***	***SW 1/8 - 1/4 (0.218 mi.)***	***AA390***	***935***
CON EDISON SERVICE B	***2423 8TH AVE FRONT O***	***NNE 1/8 - 1/4 (0.219 mi.)***	***AM391***	***938***
CON EDISON SERVICE B	415 W 128TH ST	NNW 1/8 - 1/4 (0.225 mi.)	AI400	960
CON EDISON SERVICE B	***415 W 128TH ST E OF***	***NNW 1/8 - 1/4 (0.225 mi.)***	***AI402***	***963***
CON EDISON	148 W 129TH ST	E 1/8 - 1/4 (0.225 mi.)	AK407	975
CON EDISON SERVICE B	419 W 128TH ST	NNW 1/8 - 1/4 (0.226 mi.)	AI409	977
CON EDISON SERVICE B	***W 121ST & ST NICHOAL***	***SW 1/8 - 1/4 (0.231 mi.)***	***AN414***	***990***
NYC DEPT PARKS & REC	***123RD ST & MORNINGSI***	***W 1/8 - 1/4 (0.237 mi.)***	***AJ429***	***1022***
CON EDISON TRANSFORM	***W 123RD ST & MORNING***	***W 1/8 - 1/4 (0.237 mi.)***	***AJ430***	***1026***
CON EDISON SERVICE B	***2237 8TH AVE N OF 12***	***SW 1/8 - 1/4 (0.242 mi.)***	***AN441***	***1055***
CON EDISON SERVICE B	***449 W 128TH ST***	***NNW 1/8 - 1/4 (0.247 mi.)***	***AR447***	***1070***
NYCHA - ST NICHOLAS	***236 W 131ST ST***	***NE 1/8 - 1/4 (0.249 mi.)***	***AT457***	***1134***

Lower Elevation	Address	Direction / Distance	Map ID	Page
CON EDISON SERVICE B	***2323 8TH AVE***	***W 0 - 1/8 (0.035 mi.)***	***A21***	***54***
CON EDISON SERVICE B	***272 W 125TH ST SB 20***	***SW 0 - 1/8 (0.037 mi.)***	***A23***	***57***
CON EDISON SERVICE B	***272 W 125TH ST SB 20***	***SW 0 - 1/8 (0.037 mi.)***	***A24***	***59***
CON EDISON SERVICE B	***262 W 125TH ST***	***SSW 0 - 1/8 (0.038 mi.)***	***A28***	***81***
CON EDISION - MH 326	***W. 125TH ST. AT 8TH***	***WSW 0 - 1/8 (0.039 mi.)***	***B29***	***86***
CON EDISON MANHOLE:	***8TH AVE & 125TH ST***	***WSW 0 - 1/8 (0.040 mi.)***	***B32***	***91***
CON EDISON SERVICE B	***2315 8TH AVE FRONT O***	***W 0 - 1/8 (0.040 mi.)***	***B35***	***109***
CON EDISON SERVICE B	2315 8TH AVE	W 0 - 1/8 (0.040 mi.)	B37	113
CON EDISON SERVICE B	***268 W 125TH ST FRONT***	***SW 0 - 1/8 (0.040 mi.)***	***B39***	***114***
CON EDISON SERVICE B	***268 W 125TH ST***	***SW 0 - 1/8 (0.040 mi.)***	***B40***	***116***
CON EDISON SERVICE B	***233 W 125TH ST***	***SE 0 - 1/8 (0.041 mi.)***	***D44***	***122***
CON EDISON SERVICE B	***301 W 125TH ST***	***W 0 - 1/8 (0.042 mi.)***	***B45***	***124***
CON EDISON SERVICE B	***256-258 W 125TH ST &***	***S 0 - 1/8 (0.048 mi.)***	***D53***	***147***
CON EDISON SERVICE B	***256 W 125TH ST***	***S 0 - 1/8 (0.048 mi.)***	***D55***	***151***
CON EDISON SERVICE B	***250 W 125TH ST***	***S 0 - 1/8 (0.048 mi.)***	***D57***	***153***
CON EDISON SERVICE B	***215 W 125TH ST***	***SE 0 - 1/8 (0.068 mi.)***	***D76***	***193***
CON EDISON SERVICE B	***208 W 124TH ST FRONT***	***S 0 - 1/8 (0.074 mi.)***	***F89***	***233***

EXECUTIVE SUMMARY

Lower Elevation	Address	Direction / Distance	Map ID	Page
CON EDISON SERVICE B	***244 W 124TH ST***	***SW 0 - 1/8 (0.076 mi.)***	***G92***	***242***
CON EDISON SERVICE B	***202 W 124TH ST FRONT***	***S 0 - 1/8 (0.077 mi.)***	***F93***	***244***
CON EDISON SERVICE B	***211 W 125TH ST***	***SE 0 - 1/8 (0.079 mi.)***	***D97***	***250***
CON EDISON SERVICE B	***2310 8TH AVE FRONT O***	***SW 0 - 1/8 (0.083 mi.)***	***G102***	***259***
CON EDISON SERVICE B	***259 W 124TH ST***	***S 0 - 1/8 (0.084 mi.)***	***F105***	***264***
CON EDISON MANHOLE:	***214 W 125TH ST***	***SSE 0 - 1/8 (0.084 mi.)***	***D107***	***268***
HARLEM COMMONWEALTH	124TH ST & 8TH AVE C	SW 0 - 1/8 (0.085 mi.)	G109	271
CON EDISON VAULT: 33	***W 124 ST & W 8TH AVE***	***SW 0 - 1/8 (0.085 mi.)***	***G111***	***274***
CON EDISON SERVICE B	***2323 8TH AVE & W 124***	***SW 0 - 1/8 (0.086 mi.)***	***G113***	***284***
CON EDISON	***W 124TH ST & 8TH AVE***	***SW 0 - 1/8 (0.086 mi.)***	***G114***	***286***
CON EDISON SERVICE B	***252 W 124TH ST FRONT***	***SW 0 - 1/8 (0.088 mi.)***	***G116***	***290***
CON EDISON SERVICE B	2309 8TH AVE	SW 0 - 1/8 (0.088 mi.)	G117	293
CON EDISON VAULT SUB	232 W 127TH ST FRONT	E 0 - 1/8 (0.101 mi.)	H139	349
CON EDISON SERVICE B	***228 W 127TH ST FRONT***	***E 0 - 1/8 (0.104 mi.)***	***H140***	***350***
CON EDISON SERVICE B	***201 W 125TH ST***	***SE 0 - 1/8 (0.106 mi.)***	***I142***	***354***
CON EDISON SERVICE B	***220 W 127TH ST***	***E 0 - 1/8 (0.109 mi.)***	***H147***	***362***
CON EDISON VAULT: 66	***100 W 126TH ST & 7TH***	***ESE 0 - 1/8 (0.113 mi.)***	***L151***	***367***
CON EDISON VAULT: 68	***100 W 126TH ST & 7TH***	***ESE 0 - 1/8 (0.113 mi.)***	***L152***	***368***
CON EDISON SERVICE B	***214 W 127TH ST FRONT***	***E 0 - 1/8 (0.114 mi.)***	***H155***	***382***
CON EDISON SERVICE B	***253 W 123RD ST***	***SSW 0 - 1/8 (0.119 mi.)***	***F167***	***401***
CON EDISON SERVICE B	***245 W 123RD ST***	***SSW 0 - 1/8 (0.120 mi.)***	***F174***	***414***
CON EDISON SERVICE B	***2132 7TH AVE***	***E 1/8 - 1/4 (0.128 mi.)***	***H184***	***438***
CON EDISION - MH 326	***123RD ST @ FREDRICK***	***SW 1/8 - 1/4 (0.134 mi.)***	***N193***	***458***
CON EDISON	***W 123RD ST & 8TH AVE***	***SW 1/8 - 1/4 (0.134 mi.)***	***N195***	***464***
CON EDISON MANHOLE 3	***8TH AVE & W 123RD ST***	***SW 1/8 - 1/4 (0.134 mi.)***	***N196***	***467***
CON EDISON SERVICE B	***2287 8TH AVE***	***SW 1/8 - 1/4 (0.136 mi.)***	***N199***	***474***
CON EDISON SERVICE B	***177 W 126TH ST FRONT***	***ESE 1/8 - 1/4 (0.142 mi.)***	***L203***	***483***
CON EDISON SERVICE B	207 W 123RD ST	S 1/8 - 1/4 (0.144 mi.)	P204	485
CON EDISON SERVICE B	***2070 W 124TH & 7TH A***	***SSE 1/8 - 1/4 (0.148 mi.)***	***T208***	***493***
CON EDISON SERVICE B	***228 W 126TH ST***	***ESE 1/8 - 1/4 (0.149 mi.)***	***L209***	***494***
CON EDISON SERVICE B	***243 W 124TH ST***	***SSE 1/8 - 1/4 (0.152 mi.)***	***T210***	***496***
CON EDISON MANHOLE:	***W 123RD ST & ST NICH***	***WSW 1/8 - 1/4 (0.154 mi.)***	***O213***	***504***
CON EDISON SERVICE B	162 W 127TH ST	E 1/8 - 1/4 (0.159 mi.)	V222	529
CON EDISON SERVICE B	***205 W 124TH ST***	***SSE 1/8 - 1/4 (0.162 mi.)***	***T233***	***556***
CON EDISON SERVICE B	***203 W 124TH ST FRONT***	***SSE 1/8 - 1/4 (0.163 mi.)***	***T236***	***562***
CON EDISON SERVICE B	***2159 7TH AVE***	***E 1/8 - 1/4 (0.164 mi.)***	***X240***	***571***
CON EDISON	227 W 129TH ST	NE 1/8 - 1/4 (0.177 mi.)	W265	632
CON EDISON MANHOLE 2	***215 W 129TH ST***	***NE 1/8 - 1/4 (0.179 mi.)***	***W278***	***663***
CON EDISON SERVICE B	***153 W 126TH ST FRONT***	***ESE 1/8 - 1/4 (0.179 mi.)***	***V279***	***667***
CON EDISON SERVICE B	***150 W 127TH ST***	***ESE 1/8 - 1/4 (0.179 mi.)***	***V280***	***669***
CON EDISON GAS MAIN	***W 122N ST & 8 AVE 17***	***SW 1/8 - 1/4 (0.182 mi.)***	***AA282***	***672***
CON EDISON	***S/W/C 8 AVE & W 122***	***SW 1/8 - 1/4 (0.183 mi.)***	***AA287***	***696***
CON EDISON SERVICE B	***382 W 125TH ST***	***WNW 1/8 - 1/4 (0.185 mi.)***	***S291***	***704***
CON EDISON GAS MAIN	***W 122ND ST & ST NICH***	***SW 1/8 - 1/4 (0.187 mi.)***	***AA294***	***713***
CON EDISON SERVICE B	***205 W 122ND ST***	***S 1/8 - 1/4 (0.188 mi.)***	***P297***	***718***
CON EDISON SERVICE B	***260 W 122ND ST***	***SSW 1/8 - 1/4 (0.193 mi.)***	***AA309***	***743***
CON EDISON SERVICE B	***7TH AVE & W 129TH ST***	***ENE 1/8 - 1/4 (0.194 mi.)***	***AE314***	***762***
CON EDISON SERVICE B	***151 W 123RD ST FRONT***	***SSE 1/8 - 1/4 (0.200 mi.)***	***AD322***	***779***
CON EDISON SERVICE B	***W 126TH ST & MORNING***	***WNW 1/8 - 1/4 (0.200 mi.)***	***AF325***	***785***
CON EDISON SERVICE B	126TH ST & MORNINGSI	WNW 1/8 - 1/4 (0.200 mi.)	AF327	787
CON EDISON SERVICE B	***W 125TH ST & MORNING***	***WNW 1/8 - 1/4 (0.201 mi.)***	***AG328***	***788***
CON EDISON MANHOLE:	***W 125TH ST & MORNING***	***WNW 1/8 - 1/4 (0.201 mi.)***	***AG331***	***798***
CON EDISON SERVICE B	***148-50 W 125TH ST &***	***SE 1/8 - 1/4 (0.209 mi.)***	***AB349***	***848***
CON EDISON SERVICE B	***148-50 W 125TH ST &***	***SE 1/8 - 1/4 (0.209 mi.)***	***AB350***	***851***
ROUTE 109 SERVICE ST	***117 MORNINGSIDE AVE***	***W 1/8 - 1/4 (0.211 mi.)***	***Z353***	***858***
CON EDISON	***19 HANCOCK PL E OF M***	***WNW 1/8 - 1/4 (0.214 mi.)***	***AG370***	***887***

Lower Elevation	Address	Direction / Distance	Map ID	Page
CON EDISON SERVICE B	***2185 7TH AVE***	***ENE 1/8 - 1/4 (0.214 mi.)***	***AE373***	***894***
CON EDISON MANHOLE:	***124TH ST & MORNINGSI***	***W 1/8 - 1/4 (0.214 mi.)***	***Z375***	***898***
CON EDISON MANHOLE:	***124TH ST & MORNINSID***	***W 1/8 - 1/4 (0.214 mi.)***	***Z377***	***901***
CON EDISON TRANSFORM	500 W 124TH ST	W 1/8 - 1/4 (0.215 mi.)	Z379	906
CON EDISON	***25 HANCOCK PL E OF M***	***WNW 1/8 - 1/4 (0.216 mi.)***	***AG385***	***922***
CON EDISON SERVICE B	***2189 7TH AVE***	***ENE 1/8 - 1/4 (0.221 mi.)***	***AE394***	***946***
CON EDISON SERVICE B	***133 W 125TH ST***	***SE 1/8 - 1/4 (0.223 mi.)***	***AB397***	***952***
CON EDISON SERVICE B	***139 W 123RD ST FRONT***	***SSE 1/8 - 1/4 (0.227 mi.)***	***AD410***	***978***
CON EDISON SERVICE B	***127 W 125TH ST***	***SE 1/8 - 1/4 (0.231 mi.)***	***AB415***	***992***
CON EDISON SERVICE B	***144 W 123RD ST FRONT***	***SSE 1/8 - 1/4 (0.233 mi.)***	***AP419***	***1000***
CON EDISON MANHOLE 4	***7TH AVE & W 130TH ST***	***ENE 1/8 - 1/4 (0.234 mi.)***	***AE421***	***1006***
CON EDISON SERVICE B	***135 W 123RD ST FRONT***	***SSE 1/8 - 1/4 (0.236 mi.)***	***AD424***	***1012***
CON EDISON SERVICE B	***2031 7TH AVE FRONT O***	***S 1/8 - 1/4 (0.239 mi.)***	***AH435***	***1044***
CON EDISON SERVICE B	***252 W 121ST ST FRONT***	***SSW 1/8 - 1/4 (0.240 mi.)***	***AL437***	***1047***
CON EDISON SERVICE B	***138 W 123RD ST FRONT***	***SSE 1/8 - 1/4 (0.240 mi.)***	***AP438***	***1050***
CON EDISON SERVICE B	***131 W 123RD ST FRONT***	***SSE 1/8 - 1/4 (0.240 mi.)***	***AP439***	***1052***

ROD: Record of Decision. ROD documents mandate a permanent remedy at an NPL (Superfund) site containing technical and health information to aid the cleanup.

A review of the ROD list, as provided by EDR, and dated 11/25/2013 has revealed that there is 1 ROD site within approximately 1 mile of the target property.

Equal/Higher Elevation	Address	Direction / Distance	Map ID	Page
HUDSON RIVER PCBS	***NO STREET APPLICABLE***	***WNW 1/2 - 1 (0.803 mi.)***	***0***	***8***

CONSENT: Major Legal settlements that establish responsibility and standards for cleanup at NPL (superfund) sites. Released periodically by U.S. District Courts after settlement by parties to litigation matters.

A review of the CONSENT list, as provided by EDR, and dated 03/31/2016 has revealed that there is 1 CONSENT site within approximately 1 mile of the target property.

Equal/Higher Elevation	Address	Direction / Distance	Map ID	Page
HUDSON RIVER PCBS	***NO STREET APPLICABLE***	***WNW 1/2 - 1 (0.803 mi.)***	***0***	***8***

NY DRYCLEANERS: A listing of all registered drycleaning facilities.

A review of the NY DRYCLEANERS list, as provided by EDR, and dated 03/31/2016 has revealed that there are 3 NY DRYCLEANERS sites within approximately 0.25 miles of the target property.

Equal/Higher Elevation	Address	Direction / Distance	Map ID	Page
SUPERBRITE/S&S CLEAN Facility Id: 2-6202-01424	303 W 125TH STREET	WNW 0 - 1/8 (0.043 mi.)	B46	126
D & O PROFESSIONAL C Facility Id: 2-6202-00214	2366 8TH AVE.	N 0 - 1/8 (0.060 mi.)	C70	184
131 STREET CLEANERS	2439 8TH AVE(FREDERI	NNE 1/8 - 1/4 (0.248 mi.)	AM450	1120

EXECUTIVE SUMMARY

Facility Id: 2-6202-00248

NY E DESIGNATION: Lots designation with an ?E? on the Zoning Maps of the City of New York for potential hazardous material contamination, air and/or noise quality impacts.

A review of the NY E DESIGNATION list, as provided by EDR, and dated 06/16/2016 has revealed that there are 41 NY E DESIGNATION sites within approximately 0.125 miles of the target property.

Equal/Higher Elevation	Address	Direction / Distance	Map ID	Page
LOT 64,TAXBLOCK 1931	2338 FREDRICK DOUGLA	W 0 - 1/8 (0.010 mi.)	A2	35
LOT 1,TAXBLOCK 1932	2350 FREDRICK DOUGLA	NNW 0 - 1/8 (0.017 mi.)	A5	38
LOT 107,TAXBLOCK 193	263 WEST 126 STREET	NE 0 - 1/8 (0.019 mi.)	A7	38
LOT 5,TAXBLOCK 1932	267 WEST 126 STREET	NNE 0 - 1/8 (0.021 mi.)	A11	41
LOT 7,TAXBLOCK 1932	265 WEST 126 STREET	NNE 0 - 1/8 (0.021 mi.)	A12	42
LOT 61,TAXBLOCK 1931	2342 8 AVENUE	WNW 0 - 1/8 (0.025 mi.)	A14	44
LOT 63,TAXBLOCK 1931	2340 8 AVENUE	WNW 0 - 1/8 (0.025 mi.)	A16	47
LOT 2,TAXBLOCK 1932	2352 FREDRICK DOUGLA	NNW 0 - 1/8 (0.026 mi.)	A18	49
LOT 4,TAXBLOCK 1932	2358 8 AVENUE	NNW 0 - 1/8 (0.040 mi.)	C34	109
LOT 29,TAXBLOCK 1952	2329 FREDRICK DOUGLA	WNW 0 - 1/8 (0.047 mi.)	B51	146
LOT 61,TAXBLOCK 1932	2366 FREDRICK DOUGLA	N 0 - 1/8 (0.049 mi.)	C60	156
LOT 160,TAXBLOCK 193	WEST 127 STREET	NNE 0 - 1/8 (0.054 mi.)	C64	161
LOT 62,TAXBLOCK 1932	2364 8 AVENUE	N 0 - 1/8 (0.055 mi.)	C65	162
LOT 37,TAXBLOCK 1952	304 WEST 126 STREET	WNW 0 - 1/8 (0.058 mi.)	B66	162
LOT 138,TAXBLOCK 195	306 WEST 126 STREET	WNW 0 - 1/8 (0.062 mi.)	B71	184
LOT 38,TAXBLOCK 1952	308 WEST 126 STREET	WNW 0 - 1/8 (0.065 mi.)	B73	188
LOT 25,TAXBLOCK 1952	309 WEST 125 STREET	WNW 0 - 1/8 (0.074 mi.)	B88	232
LOT 41,TAXBLOCK 1952	WEST 126 STREET	WNW 0 - 1/8 (0.080 mi.)	E98	253
LOT 23,TAXBLOCK 1952	313-325 WEST 125 STR	WNW 0 - 1/8 (0.081 mi.)	B101	258
LOT 31,TAXBLOCK 1954	2371 FREDRICK DOUGLA	N 0 - 1/8 (0.084 mi.)	C104	264
LOT 22,TAXBLOCK 1952	317 WEST 125 STREET	WNW 0 - 1/8 (0.089 mi.)	E119	295
LOT 21,TAXBLOCK 1952	319 WEST 125 STREET	WNW 0 - 1/8 (0.094 mi.)	E124	307
LOT 43,TAXBLOCK 1951	324 WEST 125 STREET	W 0 - 1/8 (0.094 mi.)	E125	308
LOT 19,TAXBLOCK 1952	321 WEST 125 STREET	WNW 0 - 1/8 (0.101 mi.)	E136	345
LOT 136,TAXBLOCK 195	WEST 128 STREET	N 0 - 1/8 (0.111 mi.)	J150	366

Lower Elevation	Address	Direction / Distance	Map ID	Page
LOT 1,TAXBLOCK 1931	2330 FREDRICK DOUGLA	W 0 - 1/8 (0.019 mi.)	A8	39
LOT 140,TAXBLOCK 190	283 WEST 125 STREET	WSW 0 - 1/8 (0.019 mi.)	A10	41
LOT 55,TAXBLOCK 1930	260 WEST 125 STREET	S 0 - 1/8 (0.032 mi.)	A19	50
LOT 59,TAXBLOCK 1930	268 WEST 125 STREET	SW 0 - 1/8 (0.040 mi.)	B38	114
LOT 57,TAXBLOCK 1930	264 WEST 125 STREET	SSW 0 - 1/8 (0.041 mi.)	A41	118
LOT 51,TAXBLOCK 1930	252 WEST 125 STREET	S 0 - 1/8 (0.045 mi.)	D49	145
LOT 28,TAXBLOCK 1952	305 WEST 125 STREET	W 0 - 1/8 (0.045 mi.)	B50	146
LOT 53,TAXBLOCK 1930	256 WEST 125 STREET	S 0 - 1/8 (0.048 mi.)	D52	147
LOT 50,TAXBLOCK 1930	250 WEST 125 STREET	S 0 - 1/8 (0.048 mi.)	D56	152
LOT 27,TAXBLOCK 1952	307 WEST 125 STREET	W 0 - 1/8 (0.050 mi.)	B61	157
LOT 49,TAXBLOCK 1930	246 WEST 125 STREET	S 0 - 1/8 (0.053 mi.)	D63	161
LOT 1,TAXBLOCK 1930	2310 FREDRICK DOUGLA	SW 0 - 1/8 (0.059 mi.)	B68	165
LOT 41,TAXBLOCK 1930	226 WEST 125 STREET	SSE 0 - 1/8 (0.071 mi.)	D84	206
LOT 40,TAXBLOCK 1930	222 WEST 125 STREET	SSE 0 - 1/8 (0.079 mi.)	D95	248
LOT 37,TAXBLOCK 1930	208 WEST 125 STREET	SSE 0 - 1/8 (0.091 mi.)	I122	306
LOT 27,TAXBLOCK 1931	2100 ADAM C POWELL B	SE 0 - 1/8 (0.091 mi.)	I123	307

EXECUTIVE SUMMARY

NY MANIFEST: Manifest is a document that lists and tracks hazardous waste from the generator through transporters to a TSD facility.

A review of the NY MANIFEST list, as provided by EDR, and dated 08/01/2016 has revealed that there are 238 NY MANIFEST sites within approximately 0.25 miles of the target property.

Equal/Higher Elevation	Address	Direction / Distance	Map ID	Page
CON EDISON EPA ID: NYP004583746	261 W 125 ST	SSW 0 - 1/8 (0.016 mi.)	A4	36
CON EDISON SERVICE B EPA ID: NYP004348108	***243 W 125TH ST***	***SSE 0 - 1/8 (0.023 mi.)***	***A13***	***42***
CON EDISON SERVICE B EPA ID: NYP004348124	***2338 8TH AVE***	***WNW 0 - 1/8 (0.025 mi.)***	***A15***	***45***
CON EDISON EPA Id: NYP004203162	***2335 8TH AVE***	***WNW 0 - 1/8 (0.032 mi.)***	***A20***	***50***
CON EDISON EPA ID: NYP004378212	272 WEST 127 STREET	NE 0 - 1/8 (0.041 mi.)	A43	120
SUPER BRITE CLEANERS EPA ID: NYD981492689	***303 W 125TH ST***	***WNW 0 - 1/8 (0.043 mi.)***	***B47***	***127***
CON EDISON SERVICE B EPA ID: NYP004348884	***304 W 126TH ST***	***WNW 0 - 1/8 (0.058 mi.)***	***B67***	***163***
D & O PROFESSIONAL C EPA ID: NYD982535817	***2366 8TH AVE***	***N 0 - 1/8 (0.060 mi.)***	***C69***	***165***
CON EDISON EPA ID: NYP004171211	***W 127TH ST & 8TH AVE***	***N 0 - 1/8 (0.063 mi.)***	***C72***	***185***
CON EDISON SERVICE B EPA ID: NYP004348918	***305 W 126TH ST***	***NW 0 - 1/8 (0.066 mi.)***	***C74***	***189***
CON EDISON EPA ID: NYP004548335	302 W 127TH ST	NNW 0 - 1/8 (0.069 mi.)	C80	198
CONSOLIDATED EDISON EPA ID: NYP004178380	302 WEST 127 STREET	NNW 0 - 1/8 (0.069 mi.)	C81	200
CON EDISON EPA ID: NYP004564613	302 W 127TH ST	NNW 0 - 1/8 (0.069 mi.)	C82	201
CON EDISON MANHOLE 2 EPA Id: NYP004232203	***312 W 127TH W OF 8TH***	***NNW 0 - 1/8 (0.071 mi.)***	***C83***	***202***
CON EDISON EPA ID: NYP004192068	***312 W 127TH ST & ST***	***NNW 0 - 1/8 (0.073 mi.)***	***C85***	***206***
CON EDISON SERVICE B EPA ID: NYP004348892	***316 W 126TH ST***	***WNW 0 - 1/8 (0.073 mi.)***	***E86***	***210***
RITE AID #3733 EPA ID: NYR000188557	***309 W 125TH ST***	***WNW 0 - 1/8 (0.074 mi.)***	***B87***	***212***
CON EDISON EPA Id: NYP004203477	***312 W 125TH ST OF ST***	***W 0 - 1/8 (0.076 mi.)***	***B90***	***235***
CON EDISON EPA Id: NYP004203493	***312 W 125TH ST E OF***	***W 0 - 1/8 (0.076 mi.)***	***B91***	***238***
CON EDISON SERVICE B EPA ID: NYP004348900	***322 W 126TH ST***	***WNW 0 - 1/8 (0.078 mi.)***	***E94***	***246***
CON EDISON	313 W 125 ST	WNW 0 - 1/8 (0.081 mi.)	B99	253

EPA ID: NYP004721965				
CON EDISON SERVICE B EPA ID: NYP004348025	***313 W 125TH ST***	***WNW 0 - 1/8 (0.081 mi.)***	***B100***	***256***
CON EDISON EPA Id: NYP004203485	***324 W 125TH ST E OF***	***W 0 - 1/8 (0.094 mi.)***	***E128***	***312***
CON EDISON SERVICE B EPA ID: NYP004348926	***327 W 126TH ST***	***NW 0 - 1/8 (0.097 mi.)***	***E129***	***315***
ALP CLEANERS INC EPA ID: NYD021285333	***2379 8TH AVE***	***N 0 - 1/8 (0.099 mi.)***	***J132***	***324***
CON EDISON SERVICE B EPA ID: NYP004350161	***2379 8TH AVE***	***N 0 - 1/8 (0.099 mi.)***	***J133***	***339***
CON EDISON SERVICE B EPA ID: NYP004348082	***321 W 125TH ST***	***WNW 0 - 1/8 (0.101 mi.)***	***E137***	***345***
CON EDISON SERVICE B EPA ID: NYP004348132	***330 W 125TH ST***	***W 0 - 1/8 (0.104 mi.)***	***K141***	***352***
CON EDISON EPA ID: NYP004579280	302 ST NICHOLAS AVE	WNW 0 - 1/8 (0.106 mi.)	E143	356
ST NICHOLAS PARK APA EPA ID: NYR000195503	***306 W 128TH ST***	***N 0 - 1/8 (0.113 mi.)***	***J154***	***375***
CON EDISON SERVICE B EPA ID: NYP004348033	***327 W 124TH ST***	***WSW 0 - 1/8 (0.117 mi.)***	***K156***	***384***
CON EDISON EPA ID: NYP004753729	W 125TH ST & ST NICH	WNW 0 - 1/8 (0.118 mi.)	K158	387
CON EDISON SERVICE B EPA ID: NYP004347274	***125TH ST & ST NICHOL***	***WNW 0 - 1/8 (0.118 mi.)***	***K160***	***391***
CON EDISON EPA ID: NYP004347340	125TH ST & ST NICHOL	WNW 0 - 1/8 (0.118 mi.)	K161	393
CON EDISON EPA ID: NYP004347357	125TH ST & ST NICHOL	WNW 0 - 1/8 (0.118 mi.)	K162	395
CON EDISON EPA ID: NYP004517355	W 127TH & ST NICHOLA	NNW 0 - 1/8 (0.120 mi.)	M172	411
CON EDISON SERVICE B EPA ID: NYP004350096	***W 127TH ST & ST NICH***	***NNW 0 - 1/8 (0.120 mi.)***	***M173***	***412***
CON EDISON SERVICE B EPA ID: NYP004350112	***348 ST NICHOLAS AVE***	***NNW 0 - 1/8 (0.122 mi.)***	***M177***	***421***
CON EDISON SERVICE B EPA ID: NYP004347241	***351 W 125TH ST***	***WNW 1/8 - 1/4 (0.125 mi.)***	***K181***	***432***
CON EDISON SERVICE B EPA ID: NYP004347373	***362 W 125TH ST***	***WNW 1/8 - 1/4 (0.125 mi.)***	***K182***	***435***
CON EDISON EPA ID: NYP004753737	289 ST NICHOLAS AVE	W 1/8 - 1/4 (0.130 mi.)	K186	443
CON EDISON EPA ID: NYP004582052	287 ST NICHOLAS AVE	W 1/8 - 1/4 (0.132 mi.)	K190	451
CON EDISON SERVICE B EPA ID: NYP004347282	***287 ST NICHOLAS AVE***	***W 1/8 - 1/4 (0.132 mi.)***	***K191***	***452***
CON EDISON	ST NICHOLAS AVE & W	W 1/8 - 1/4 (0.138 mi.)	K200	476

EPA ID: NYP004706545				
CONSOLIDATED EDISON EPA ID: NYP004231288	362 ST. NICHOLAS AVE	N 1/8 - 1/4 (0.145 mi.)	Q205	486
CON EDISON SERVICE B EPA ID: NYP004347266	***361 W 125TH ST***	***WNW 1/8 - 1/4 (0.148 mi.)***	***S207***	***491***
CON EDISON SERVICE B EPA ID: NYP004352571	***362 W 127TH ST FRONT***	***NW 1/8 - 1/4 (0.154 mi.)***	***M212***	***501***
CON EDISON EPA ID: NYP004650057	363 W 126 ST	NW 1/8 - 1/4 (0.155 mi.)	R215	508
CON EDISON EPA ID: NYP004164448	***W 129TH ST & FREDRIC***	***NNE 1/8 - 1/4 (0.157 mi.)***	***U217***	***511***
CON EDISON MANHOLE: EPA ID: NYP004352621	***8TH AVE & E 129TH ST***	***NNE 1/8 - 1/4 (0.157 mi.)***	***U218***	***515***
CON EDISON EPA ID: NYP004643367	165 W 127 ST	E 1/8 - 1/4 (0.164 mi.)	V238	566
CON EDISON SERVICE B EPA ID: NYP004347258	***368 W 126TH ST***	***WNW 1/8 - 1/4 (0.167 mi.)***	***R242***	***574***
CON EDISON SERVICE B EPA ID: NYP004350625 EPA ID: NYP004830762	***163 MORNINGSIDE AVE***	***NW 1/8 - 1/4 (0.178 mi.)***	***R276***	***656***
CON EDISON EPA ID: NYP004165254	***352 W 124TH ST***	***W 1/8 - 1/4 (0.186 mi.)***	***Z293***	***709***
CON EDISON EPA ID: NYP004809459	551 MANHATTAN AVE	WSW 1/8 - 1/4 (0.190 mi.)	O300	723
CON EDISON SERVICE B EPA Id: NYP004245072	***354 W 124TH ST OPP***	***W 1/8 - 1/4 (0.191 mi.)***	***Z301***	***726***
CON EDISON EPA ID: NYP004830770	169 MORNINGSIDE AVE	NW 1/8 - 1/4 (0.191 mi.)	R307	737
CON EDISON EPA ID: NYP004402632	145 W 128TH ST	E 1/8 - 1/4 (0.197 mi.)	X319	772
CON EDISON SERVICE B EPA ID: NYP004352647	***2420 8TH AVE FRONT O***	***NNE 1/8 - 1/4 (0.203 mi.)***	***U334***	***802***
SHELL SERVICE STATIO EPA ID: NY0000968586	***235 ST NICHOLAS AVE***	***SW 1/8 - 1/4 (0.205 mi.)***	***AA341***	***829***
CON EDISON EPA ID: NYP004541983	103 MORNINGSIDE AVE	W 1/8 - 1/4 (0.205 mi.)	AJ343	835
CON EDISON EPA ID: NYP004164877	***306 W 122ND ST***	***SW 1/8 - 1/4 (0.209 mi.)***	***AC346***	***841***
CONSOLIDATED EDISON EPA ID: NYP004169199	306 W 122ND ST E OF	SW 1/8 - 1/4 (0.209 mi.)	AC347	845
NYNEX EPA ID: NYP000914440	127TH ST & CONVENT A	NW 1/8 - 1/4 (0.211 mi.)	Y355	861
CON EDISON SERVICE B EPA ID: NYP004249650	***W 127TH ST & MORNING***	***NW 1/8 - 1/4 (0.211 mi.)***	***Y356***	***862***
CON ED EPA ID: NYP004859009	158 W 129TH ST	ENE 1/8 - 1/4 (0.213 mi.)	X363	874
CON EDISON MANHOLE 4	***370 MORNINGSIDE AVE***	***NW 1/8 - 1/4 (0.213 mi.)***	***Y366***	***880***

EPA ID: NYP004250015				
CONSOLIDATED EDISON EPA ID: NYP004125316	MANHATTAN AVE & W 12	WSW 1/8 - 1/4 (0.214 mi.)	AC371	890
CON EDISON SERVICE B EPA ID: NYP004349023	***103 MORNINGSIDE AVE***	***W 1/8 - 1/4 (0.216 mi.)***	***Z382***	***914***
CON EDISON SERVICE B EPA ID: NYP004349759	***41 ST NICHOLAS TERR***	***NNW 1/8 - 1/4 (0.216 mi.)***	***AI383***	***917***
CON EDISON EPA ID: NYP004165106	***105 MORNINGSIDE AVE***	***W 1/8 - 1/4 (0.217 mi.)***	***Z388***	***930***
CON EDISON SERVICE B EPA ID: NYP004346540	***ST NICHOLAS AVE & 8T***	***SW 1/8 - 1/4 (0.218 mi.)***	***AA390***	***935***
CON EDISON SERVICE B EPA ID: NYP004352639	***2423 8TH AVE FRONT O***	***NNE 1/8 - 1/4 (0.219 mi.)***	***AM391***	***938***
CON EDISON EPA ID: NYP004167144	***2423 FREDRICK DOUGLA***	***NNE 1/8 - 1/4 (0.219 mi.)***	***AM392***	***940***
CON EDISON SERVICE B EPA ID: NYP004366597	***415 W 128TH ST E OF***	***NNW 1/8 - 1/4 (0.225 mi.)***	***AI402***	***963***
CON EDISON EPA ID: NYP004545315	415 W 128TH ST	NNW 1/8 - 1/4 (0.225 mi.)	AI403	965
CON EDISON EPA ID: NYP004756839 EPA ID: NYP004859017	148 W 129TH ST	E 1/8 - 1/4 (0.225 mi.)	AK404	966
CON EDISON EPA ID: NYP004546578	419 W 128TH ST	NNW 1/8 - 1/4 (0.226 mi.)	AI408	976
CON EDISON EPA ID: NYP004178018	***353 W 122ND ST***	***WSW 1/8 - 1/4 (0.230 mi.)***	***AJ413***	***986***
CON EDISON SERVICE B EPA ID: NYP004438396	***W 121ST & ST NICHOAL***	***SW 1/8 - 1/4 (0.231 mi.)***	***AN414***	***990***
LIONEL HAMPTON HOUSE EPA ID: NYR000184929	***410 ST NICHOLAS AVE***	***NNE 1/8 - 1/4 (0.232 mi.)***	***AM417***	***996***
F/O 527 W 149TH ST EPA ID: NYP004179255	F/O 527 W 149TH ST	WSW 1/8 - 1/4 (0.233 mi.)	AO418	999
CON EDISON EPA ID: NYP004695078	W 123RD ST & MORNING	W 1/8 - 1/4 (0.237 mi.)	AJ428	1021
NYC DEPT PARKS & REC EPA ID: NYR000076745	***123RD ST & MORNINGSI***	***W 1/8 - 1/4 (0.237 mi.)***	***AJ429***	***1022***
CON EDISON TRANSFORM EPA ID: NYP004344057	***W 123RD ST & MORNING***	***W 1/8 - 1/4 (0.237 mi.)***	***AJ430***	***1026***
CON EDISON EPA ID: NYP004200622	***361 W 122ND ST E OF***	***WSW 1/8 - 1/4 (0.238 mi.)***	***AJ431***	***1028***
CONSOLIDATED EDISON EPA ID: NYP004239883	361 W 122 ST	WSW 1/8 - 1/4 (0.238 mi.)	AJ432	1029
CON EDISON SERVICE B EPA ID: NYP004345450	***2237 8TH AVE N OF 12***	***SW 1/8 - 1/4 (0.242 mi.)***	***AN441***	***1055***
CON EDISON EPA ID: NYP004405197	407 W 127TH ST	NW 1/8 - 1/4 (0.243 mi.)	AQ444	1061
COOKS FURNITURE REFI	410 WEST 127TH STREE	NW 1/8 - 1/4 (0.245 mi.)	AQ445	1063

EPA ID: NYP000867721				
CON EDISON SERVICE B EPA ID: NYP004349502	***449 W 128TH ST***	***NNW 1/8 - 1/4 (0.247 mi.)***	***AR447***	***1070***
131ST STREET CLEANER EPA ID: NYD986961274	***2439 8TH AVE***	***NNE 1/8 - 1/4 (0.248 mi.)***	***AM449***	***1101***
CON EDISON EPA ID: NYP004677217	352 W 122ND ST	WSW 1/8 - 1/4 (0.248 mi.)	AO451	1121
CON EDISON - SERVICE EPA ID: NYP004177945	***2235 FRED DOUGLAS BL***	***SW 1/8 - 1/4 (0.248 mi.)***	***AN452***	***1122***
NYCHA - ST NICHOLAS EPA ID: NYR000091868	***236 W 131ST ST***	***NE 1/8 - 1/4 (0.249 mi.)***	***AT457***	***1134***

Lower Elevation	Address	Direction / Distance	Map ID	Page
CON EDISON SERVICE B EPA ID: NYP004425740	***2323 8TH AVE***	***W 0 - 1/8 (0.035 mi.)***	***A21***	***54***
CON EDISON EPA ID: NYP004581427	272 W 125 ST	SW 0 - 1/8 (0.037 mi.)	A22	56
CON EDISON SERVICE B EPA ID: NYP004348140	***272 W 125TH ST SB 20***	***SW 0 - 1/8 (0.037 mi.)***	***A23***	***57***
CON EDISON SERVICE B EPA ID: NYP004348165	***272 W 125TH ST SB 20***	***SW 0 - 1/8 (0.037 mi.)***	***A24***	***59***
CON EDISON SERVICE B EPA ID: NYP004790978 EPA ID: NYP004348066	***262 W 125TH ST***	***SSW 0 - 1/8 (0.038 mi.)***	***A28***	***81***
CON EDISION - MH 326 EPA ID: NYP004083176	***W. 125TH ST. AT 8TH***	***WSW 0 - 1/8 (0.039 mi.)***	***B29***	***86***
CON EDISON MANHOLE: EPA ID: NYP004348207	***8TH AVE & 125TH ST***	***WSW 0 - 1/8 (0.040 mi.)***	***B32***	***91***
NYCT-125TH STREET ST EPA ID: NYR000038992	***125TH STREET & 8TH A***	***WSW 0 - 1/8 (0.040 mi.)***	***B33***	***94***
CON EDISON SERVICE B EPA ID: NYP004354726	***2315 8TH AVE FRONT O***	***W 0 - 1/8 (0.040 mi.)***	***B35***	***109***
CON EDISON EPA ID: NYP004542007	2315 8TH AVE	W 0 - 1/8 (0.040 mi.)	B36	111
CON EDISON SERVICE B EPA ID: NYP004438347	***268 W 125TH ST FRONT***	***SW 0 - 1/8 (0.040 mi.)***	***B39***	***114***
CON EDISON SERVICE B EPA ID: NYP004348157	***268 W 125TH ST***	***SW 0 - 1/8 (0.040 mi.)***	***B40***	***116***
CON EDISON SERVICE B EPA ID: NYP004417143	***233 W 125TH ST***	***SE 0 - 1/8 (0.041 mi.)***	***D44***	***122***
CON EDISON SERVICE B EPA ID: NYP004348041	***301 W 125TH ST***	***W 0 - 1/8 (0.042 mi.)***	***B45***	***124***
CON EDISON SERVICE B EPA ID: NYP004438123	***256-258 W 125TH ST &***	***S 0 - 1/8 (0.048 mi.)***	***D53***	***147***
CON EDISON EPA ID: NYP004439212	256 W 125TH ST	S 0 - 1/8 (0.048 mi.)	D54	149
CON EDISON SERVICE B	***256 W 125TH ST***	***S 0 - 1/8 (0.048 mi.)***	***D55***	***151***

EPA ID: NYP004348058				
CON EDISON SERVICE B EPA ID: NYP004248403	***250 W 125TH ST***	***S 0 - 1/8 (0.048 mi.)***	***D57***	***153***
CON EDISON EPA ID: NYP004545299	215 W 125TH ST	SE 0 - 1/8 (0.068 mi.)	D77	194
CON EDISON SERVICE B EPA ID: NYP004420527	***208 W 124TH ST FRONT***	***S 0 - 1/8 (0.074 mi.)***	***F89***	***233***
CON EDISON SERVICE B EPA ID: NYP004348173	***244 W 124TH ST***	***SW 0 - 1/8 (0.076 mi.)***	***G92***	***242***
CON EDISON SERVICE B EPA ID: NYP004420543	***202 W 124TH ST FRONT***	***S 0 - 1/8 (0.077 mi.)***	***F93***	***244***
CON EDISON SERVICE B EPA ID: NYP004417226	***211 W 125TH ST***	***SE 0 - 1/8 (0.079 mi.)***	***D97***	***250***
CON EDISON SERVICE B EPA ID: NYP004352118	***2310 8TH AVE FRONT O***	***SW 0 - 1/8 (0.083 mi.)***	***G102***	***259***
CON EDISON SERVICE B EPA ID: NYP004348215	***259 W 124TH ST***	***S 0 - 1/8 (0.084 mi.)***	***F105***	***264***
CON EDISON EPA ID: NYP004421236	214 W 125TH ST	SSE 0 - 1/8 (0.084 mi.)	D106	267
CON EDISON MANHOLE: EPA ID: NYP004417150	***214 W 125TH ST***	***SSE 0 - 1/8 (0.084 mi.)***	***D107***	***268***
CON EDISON EPA ID: NYP004695912	W 124 ST & 8 AVE	SW 0 - 1/8 (0.085 mi.)	G110	273
CON EDISON VAULT: 33 EPA ID: NYP004374161	***W 124 ST & W 8TH AVE***	***SW 0 - 1/8 (0.085 mi.)***	***G111***	***274***
CON EDISON - GAS MAI EPA ID: NYP004155172	***FREDERICK DOUGLAS BL***	***SW 0 - 1/8 (0.085 mi.)***	***G112***	***276***
CON EDISON SERVICE B EPA ID: NYP004425815	***2323 8TH AVE & W 124***	***SW 0 - 1/8 (0.086 mi.)***	***G113***	***284***
CON EDISON EPA Id: NYP004208837	***W 124TH ST & 8TH AVE***	***SW 0 - 1/8 (0.086 mi.)***	***G114***	***286***
CON EDISON SERVICE B EPA ID: NYP004354569	***252 W 124TH ST FRONT***	***SW 0 - 1/8 (0.088 mi.)***	***G116***	***290***
CON EDISON EPA ID: NYP004541991	2309 8TH AVE	SW 0 - 1/8 (0.088 mi.)	G118	294
NYC DEPT OF ED - PUB EPA ID: NYR000178012	***250 W 127TH ST***	***E 0 - 1/8 (0.090 mi.)***	***H121***	***300***
ST NICHOLAS PLAYGROU EPA ID: NYR000053264	***237 W 127TH ST***	***E 0 - 1/8 (0.098 mi.)***	***H130***	***318***
CON EDISON EPA ID: NYP004544342	232 W 127TH ST FRONT	E 0 - 1/8 (0.101 mi.)	H138	347
CON EDISON SERVICE B EPA ID: NYP004352605	***228 W 127TH ST FRONT***	***E 0 - 1/8 (0.104 mi.)***	***H140***	***350***
CON EDISON SERVICE B EPA ID: NYP004417200	***201 W 125TH ST***	***SE 0 - 1/8 (0.106 mi.)***	***I142***	***354***
CON EDISON SERVICE B	***220 W 127TH ST***	***E 0 - 1/8 (0.109 mi.)***	***H147***	***362***

EPA ID: NYP004350120				
CON EDISON EPA ID: NYP004647582	2299 8 AV	SW 0 - 1/8 (0.110 mi.)	G149	365
CON EDISON SERVICE B EPA ID: NYP004350740	***214 W 127TH ST FRONT***	***E 0 - 1/8 (0.114 mi.)***	***H155***	***382***
CON EDISON SERVICE B EPA ID: NYP004233888	***253 W 123RD ST***	***SSW 0 - 1/8 (0.119 mi.)***	***F167***	***401***
CON EDISON SERVICE B EPA ID: NYP004263455	***253 W 123RD ST E OF***	***SSW 0 - 1/8 (0.119 mi.)***	***F168***	***405***
CON EDISON EPA ID: NYP004484283	253 W 123 ST	SSW 0 - 1/8 (0.119 mi.)	F170	408
CON EDISON SERVICE B EPA Id: NYP004233896	***245 W 123RD ST***	***SSW 0 - 1/8 (0.120 mi.)***	***F174***	***414***
CON EDISON SERVICE B EPA ID: NYP004351227	***2132 7TH AVE***	***E 1/8 - 1/4 (0.128 mi.)***	***H184***	***438***
CON EDISON SERVICE B EPA ID: NYP004264974	***2132 7TH AVE***	***E 1/8 - 1/4 (0.128 mi.)***	***H185***	***440***
CON EDISON SERVICE B EPA ID: NYP004261194	***2136 7TH AVE***	***E 1/8 - 1/4 (0.131 mi.)***	***H188***	***447***
CON EDISION - MH 326 EPA ID: NYP004071544	***123RD ST @ FREDRICK***	***SW 1/8 - 1/4 (0.134 mi.)***	***N193***	***458***
CON EDISON EPA Id: NYP004209407	***W 123RD ST & 8TH AVE***	***SW 1/8 - 1/4 (0.134 mi.)***	***N195***	***464***
CON EDISON MANHOLE 3 EPA Id: NYP004234472	***8TH AVE & W 123RD ST***	***SW 1/8 - 1/4 (0.134 mi.)***	***N196***	***467***
CON EDISON SERVICE B EPA ID: NYP004347324	***2287 8TH AVE***	***SW 1/8 - 1/4 (0.136 mi.)***	***N199***	***474***
CON EDISON SERVICE B EPA ID: NYP004299558	***177 W 126TH ST FRONT***	***ESE 1/8 - 1/4 (0.142 mi.)***	***L203***	***483***
CON EDISON SERVICE B EPA ID: NYP004348843	***228 W 126TH ST***	***ESE 1/8 - 1/4 (0.149 mi.)***	***L209***	***494***
CON EDISON SERVICE B EPA ID: NYP004348181	***243 W 124TH ST***	***SSE 1/8 - 1/4 (0.152 mi.)***	***T210***	***496***
CON EDISON - SERVICE EPA ID: NYP004299970	***158 W 125 ST***	***SE 1/8 - 1/4 (0.152 mi.)***	***T211***	***498***
CON EDISON MANHOLE: EPA ID: NYP004322061	***W 123RD ST & ST NICH***	***WSW 1/8 - 1/4 (0.154 mi.)***	***O213***	***504***
CON EDISON EPA ID: NYP004835621 EPA ID: NYP004548319	162 W 127TH ST	E 1/8 - 1/4 (0.159 mi.)	V223	530
CON EDISON SERVICE B EPA ID: NYP004274007	***266 W 129TH ST***	***NE 1/8 - 1/4 (0.162 mi.)***	***W231***	***552***
CON EDISON SERVICE B EPA ID: NYP004348199	***205 W 124TH ST***	***SSE 1/8 - 1/4 (0.162 mi.)***	***T233***	***556***
CON EDISON SERVICE B EPA ID: NYP004273991	***262 W 129TH ST***	***NE 1/8 - 1/4 (0.163 mi.)***	***W234***	***558***
CON EDISON SERVICE B	***203 W 124TH ST FRONT***	***SSE 1/8 - 1/4 (0.163 mi.)***	***T236***	***562***

EPA ID: NYP004300141				
CON EDISON SERVICE B EPA ID: NYP004351193	***2159 7TH AVE***	***E 1/8 - 1/4 (0.164 mi.)***	***X240***	***571***
CON EDISON EPA ID: NYP004421533	206 W 123RD ST	S 1/8 - 1/4 (0.166 mi.)	P241	573
CON EDISON SERVICE B EPA ID: NYP004273983	***261 W 129TH ST***	***NE 1/8 - 1/4 (0.170 mi.)***	***W244***	***579***
CON EDISON SERVICE B EPA ID: NYP004273959	***257 W 129TH ST***	***NE 1/8 - 1/4 (0.172 mi.)***	***W247***	***584***
CON EDISON SERVICE B EPA ID: NYP004273900	***232 W 129TH ST E OF***	***ENE 1/8 - 1/4 (0.174 mi.)***	***W250***	***601***
CON ED EPA ID: NYP004845208	157 W 126 ST OPP	ESE 1/8 - 1/4 (0.174 mi.)	V252	605
CON EDISON SERVICE B EPA ID: NYP004273967	***239 W 129TH ST E OF***	***NE 1/8 - 1/4 (0.175 mi.)***	***W255***	***611***
CON EDISON - SERVICE EPA ID: NYP004299426	***161 WEST 124TH ST.***	***SE 1/8 - 1/4 (0.175 mi.)***	***T256***	***613***
CON EDISON SERVICE B EPA ID: NYP004273926	***235 W 129TH ST E OF***	***NE 1/8 - 1/4 (0.175 mi.)***	***W258***	***617***
CON EDISON SERVICE B EPA ID: NYP004273892	***228 W 129TH ST E OF***	***ENE 1/8 - 1/4 (0.176 mi.)***	***W260***	***622***
CON EDISON SERVICE B EPA ID: NYP004273934	***227-229 W 129TH ST E***	***NE 1/8 - 1/4 (0.177 mi.)***	***W262***	***625***
CON EDISON EPA ID: NYP004723409	227 W 129TH ST	NE 1/8 - 1/4 (0.177 mi.)	W263	628
CON EDISON EPA ID: NYP004810152	225 W 129TH ST	NE 1/8 - 1/4 (0.177 mi.)	W266	633
CON EDISON EPA ID: NYP004838225	225 W 129TH ST	NE 1/8 - 1/4 (0.177 mi.)	W267	636
CON EDISON EPA ID: NYP004838191	225 W 129TH ST	NE 1/8 - 1/4 (0.177 mi.)	W268	638
CON EDISON EPA ID: NYP004838233	225 W 129TH ST	NE 1/8 - 1/4 (0.177 mi.)	W269	641
CON EDISON EPA ID: NYP004810178	225 W 129TH ST	NE 1/8 - 1/4 (0.177 mi.)	W270	643
CON EDISON SERVICE B EPA ID: NYP004273975	***223 W 129TH ST E OF***	***NE 1/8 - 1/4 (0.177 mi.)***	***W271***	***646***
CON EDISON MANHOLE 2 EPA Id: NYP004233532	***215 W 129TH ST***	***NE 1/8 - 1/4 (0.179 mi.)***	***W278***	***663***
CON EDISON SERVICE B EPA ID: NYP004299566	***153 W 126TH ST FRONT***	***ESE 1/8 - 1/4 (0.179 mi.)***	***V279***	***667***
CON EDISON SERVICE B EPA ID: NYP004482113	***150 W 127TH ST***	***ESE 1/8 - 1/4 (0.179 mi.)***	***V280***	***669***
CONSOLIDATED EDISON EPA ID: NYP004129250	W 122 ST AND 8 AVE	SW 1/8 - 1/4 (0.182 mi.)	AA281	671
CON EDISON GAS MAIN	***W 122N ST & 8 AVE 17***	***SW 1/8 - 1/4 (0.182 mi.)***	***AA282***	***672***

EPA ID: NYP004140802				
ADAM CLAYTON POWELL EPA ID: NYR986938660	163 W 125TH ST	SE 1/8 - 1/4 (0.183 mi.)	AB283	675
NYS ADAM CLAYTON POW EPA ID: NYD986938660	***163 W 125TH ST***	***SE 1/8 - 1/4 (0.183 mi.)***	***AB285***	***678***
CON EDISON EPA ID: NYP004543393	260 W 122ND ST	SSW 1/8 - 1/4 (0.183 mi.)	AA286	694
CON EDISON EPA ID: NYP004141479	***S/W/C 8 AVE & W 122***	***SW 1/8 - 1/4 (0.183 mi.)***	***AA287***	***696***
CON EDISON SERVICE B EPA ID: NYP004273884	***212 W 129TH ST E OF***	***ENE 1/8 - 1/4 (0.184 mi.)***	***W288***	***698***
CON EDISON SERVICE B EPA ID: NYP004347993	***382 W 125TH ST***	***WNW 1/8 - 1/4 (0.185 mi.)***	***S291***	***704***
CON EDISON GAS MAIN EPA ID: NYP004142808	***W 122ND ST & ST NICH***	***SW 1/8 - 1/4 (0.187 mi.)***	***AA294***	***713***
CON EDISON SERVICE B EPA ID: NYP004263265	***W 122ND ST & ST NICH***	***SW 1/8 - 1/4 (0.187 mi.)***	***AA296***	***716***
CON EDISON EPA ID: NYP004550224	205 W 122ND ST	S 1/8 - 1/4 (0.188 mi.)	P298	720
CON EDISION EPA ID: NYP004709168	388 W 125 ST	WNW 1/8 - 1/4 (0.191 mi.)	S303	732
CON EDISION EPA ID: NYP004709150	388 W 125 ST	WNW 1/8 - 1/4 (0.191 mi.)	S304	733
CON EDISION EPA ID: NYP004709143	388 W 125 ST	WNW 1/8 - 1/4 (0.191 mi.)	S305	735
CON EDISION EPA ID: NYP004709176	388 W 125 ST	WNW 1/8 - 1/4 (0.191 mi.)	S306	736
CON EDISON EPA ID: NYP004715389	155 W 125 ST	SE 1/8 - 1/4 (0.193 mi.)	AB310	744
CON EDISON EPA ID: NYP004188280	***W 129TH ST & 7TH AVE***	***ENE 1/8 - 1/4 (0.194 mi.)***	***AE313***	***758***
CON EDISON SERVICE B EPA Id: NYP004234399	***7TH AVE & W 129TH ST***	***ENE 1/8 - 1/4 (0.194 mi.)***	***AE314***	***762***
CON EDISON SERVICE B EPA ID: NYP004273876	***204 W 129TH ST E OF***	***ENE 1/8 - 1/4 (0.194 mi.)***	***X315***	***765***
CON EDISON SERVICE B EPA ID: NYP004299640	***151 W 123RD ST FRONT***	***SSE 1/8 - 1/4 (0.200 mi.)***	***AD322***	***779***
CON EDISON EPA ID: NYP004538161	W 126TH ST & MORNING	WNW 1/8 - 1/4 (0.200 mi.)	AF324	783
CON EDISON EPA ID: NYP004347290	126TH ST & MORNINGSI	WNW 1/8 - 1/4 (0.200 mi.)	AF326	786
CON EDISON SERVICE B EPA ID: NYP004348785	***W 125TH ST & MORNING***	***WNW 1/8 - 1/4 (0.201 mi.)***	***AG328***	***788***
CON EDISON - SERVICE EPA ID: NYP004165122	***W 125TH ST & MORNING***	***WNW 1/8 - 1/4 (0.201 mi.)***	***AG329***	***790***
CON EDISON	***W 125TH ST & MORNING***	***WNW 1/8 - 1/4 (0.201 mi.)***	***AG330***	***794***

EPA ID: NYP004165114				
CON EDISON MANHOLE: EPA ID: NYP004348801	***W 125TH ST & MORNING***	***WNW 1/8 - 1/4 (0.201 mi.)***	***AG331***	***798***
CON EDISON EPA ID: NYP004706578	2044 7 AV	S 1/8 - 1/4 (0.202 mi.)	AH332	800
CON EDISON EPA ID: NYP004700696	141 W 124 ST	SE 1/8 - 1/4 (0.205 mi.)	AD336	808
CON EDISON EPA ID: NYP004694964	141 W 124 ST	SE 1/8 - 1/4 (0.205 mi.)	AD337	809
CON EDISON SERVICE B EPA ID: NYP004414702	***148-50 W 125TH ST &***	***SE 1/8 - 1/4 (0.209 mi.)***	***AB349***	***848***
CON EDISON SERVICE B EPA ID: NYP004412508	***148-50 W 125TH ST &***	***SE 1/8 - 1/4 (0.209 mi.)***	***AB350***	***851***
CONSOLIDATED EDISON EPA ID: NYP004167199	202 W 122	S 1/8 - 1/4 (0.211 mi.)	AH354	860
CON EDISON EPA ID: NYP004700704	137 W 124 ST	SE 1/8 - 1/4 (0.212 mi.)	AD359	868
CON EDISON EPA Id: NYP004212585	***19 HANCOCK PL E OF M***	***WNW 1/8 - 1/4 (0.214 mi.)***	***AG370***	***887***
CON EDISON SERVICE B EPA ID: NYP004264933	***2185 7TH AVE***	***ENE 1/8 - 1/4 (0.214 mi.)***	***AE372***	***891***
CON EDISON SERVICE B EPA ID: NYP004351201	***2185 7TH AVE***	***ENE 1/8 - 1/4 (0.214 mi.)***	***AE373***	***894***
CON EDISON MANHOLE: EPA ID: NYP004347332	***124TH ST & MORNINGSI***	***W 1/8 - 1/4 (0.214 mi.)***	***Z375***	***898***
CONSOLIDATED EDISON EPA ID: NYP004129656	W 124TH ST & MORNING	W 1/8 - 1/4 (0.214 mi.)	Z376	900
CON EDISON MANHOLE: EPA ID: NYP004352902	***124TH ST & MORNINSID***	***W 1/8 - 1/4 (0.214 mi.)***	***Z377***	***901***
CON EDISON EPA Id: NYP004212577	***25 HANCOCK PL E OF M***	***WNW 1/8 - 1/4 (0.216 mi.)***	***AG385***	***922***
CON EDISON EPA ID: NYP004837092	138-140 W 124TH ST	SE 1/8 - 1/4 (0.220 mi.)	AD393	943
CON EDISON SERVICE B EPA ID: NYP004351219	***2189 7TH AVE***	***ENE 1/8 - 1/4 (0.221 mi.)***	***AE394***	***946***
CON EDISON SERVICE B EPA ID: NYP004264941	***2189 7TH AVE***	***ENE 1/8 - 1/4 (0.221 mi.)***	***AE395***	***948***
CON EDISON SERVICE B EPA ID: NYP004425245	***133 W 125TH ST***	***SE 1/8 - 1/4 (0.223 mi.)***	***AB397***	***952***
CON EDISON SERVICE B EPA ID: NYP004299772	***139 W 123RD ST FRONT***	***SSE 1/8 - 1/4 (0.227 mi.)***	***AD410***	***978***
CON EDISON SERVICE B EPA ID: NYP004425278	***127 W 125TH ST***	***SE 1/8 - 1/4 (0.231 mi.)***	***AB415***	***992***
CON EDISON SERVICE B EPA ID: NYP004299806	***144 W 123RD ST FRONT***	***SSE 1/8 - 1/4 (0.233 mi.)***	***AP419***	***1000***
CON EDISON MANHOLE 4	***7TH AVE & W 130TH ST***	***ENE 1/8 - 1/4 (0.234 mi.)***	***AE421***	***1006***

EPA Id: NYP004234407				
CON EDISON SERVICE B EPA ID: NYP004279303	***236 W 121ST ST E OF***	***SSW 1/8 - 1/4 (0.235 mi.)***	***AL422***	***1009***
CON EDISON SERVICE B EPA ID: NYP004299780	***135 W 123RD ST FRONT***	***SSE 1/8 - 1/4 (0.236 mi.)***	***AD424***	***1012***
CON EDISON EPA ID: NYP004780029	2195 7 AVENUE	ENE 1/8 - 1/4 (0.237 mi.)	AE426	1016
PS 76M SCHOOL EPA ID: NYR000009431	***220 W 121ST ST***	***SSW 1/8 - 1/4 (0.239 mi.)***	***AL433***	***1031***
CON EDISON SERVICE B EPA ID: NYP004299814	***2031 7TH AVE FRONT O***	***S 1/8 - 1/4 (0.239 mi.)***	***AH435***	***1044***
CON EDISON SERVICE B EPA ID: NYP004346045	***252 W 121ST ST FRONT***	***SSW 1/8 - 1/4 (0.240 mi.)***	***AL437***	***1047***
CON EDISON SERVICE B EPA ID: NYP004299665	***138 W 123RD ST FRONT***	***SSE 1/8 - 1/4 (0.240 mi.)***	***AP438***	***1050***
CON EDISON SERVICE B EPA ID: NYP004299798	***131 W 123RD ST FRONT***	***SSE 1/8 - 1/4 (0.240 mi.)***	***AP439***	***1052***
CON EDISON SERVICE B EPA ID: NYP004287900	***126 W 124TH ST***	***SE 1/8 - 1/4 (0.242 mi.)***	***442***	***1057***
CONSOLIDATED EDISON EPA ID: NYP004255568	113 W 126 ST	ESE 1/8 - 1/4 (0.243 mi.)	443	1060
CVS PHARMACY #2737 EPA ID: NYR000193441	***115 W 125TH ST***	***SE 1/8 - 1/4 (0.248 mi.)***	***448***	***1072***

NJ MANIFEST: Hazardous waste manifest information.

A review of the NJ MANIFEST list, as provided by EDR, and dated 12/31/2013 has revealed that there are 56 NJ MANIFEST sites within approximately 0.25 miles of the target property.

Equal/Higher Elevation	Address	Direction / Distance	Map ID	Page
CON EDISON EPA Id: NYP004203162	***2335 8TH AVE***	***WNW 0 - 1/8 (0.032 mi.)***	***A20***	***50***
CON EDISON EPA ID: NYP004171211	***W 127TH ST & 8TH AVE***	***N 0 - 1/8 (0.063 mi.)***	***C72***	***185***
CON EDISON MANHOLE 2 EPA Id: NYP004232203	***312 W 127TH W OF 8TH***	***NNW 0 - 1/8 (0.071 mi.)***	***C83***	***202***
CON EDISON EPA ID: NYP004192068	***312 W 127TH ST & ST***	***NNW 0 - 1/8 (0.073 mi.)***	***C85***	***206***
CON EDISON EPA Id: NYP004203477	***312 W 125TH ST OF ST***	***W 0 - 1/8 (0.076 mi.)***	***B90***	***235***
CON EDISON EPA Id: NYP004203493	***312 W 125TH ST E OF***	***W 0 - 1/8 (0.076 mi.)***	***B91***	***238***
CON EDISON EPA Id: NYP004203485	***324 W 125TH ST E OF***	***W 0 - 1/8 (0.094 mi.)***	***E128***	***312***
ST NICHOLAS PARK APA EPA Id: NYR000195503	306 W 128TH ST	N 0 - 1/8 (0.113 mi.)	J153	369
CON EDISON	***W 129TH ST & FREDRIC***	***NNE 1/8 - 1/4 (0.157 mi.)***	***U217***	***511***

EPA ID: NYP004164448				
CON EDISON EPA ID: NYP004165254	***352 W 124TH ST***	***W 1/8 - 1/4 (0.186 mi.)***	***Z293***	***709***
CON EDISON SERVICE B EPA Id: NYP004245072	***354 W 124TH ST OPP***	***W 1/8 - 1/4 (0.191 mi.)***	***Z301***	***726***
CON EDISON EPA ID: NYP004164877	***306 W 122ND ST***	***SW 1/8 - 1/4 (0.209 mi.)***	***AC346***	***841***
CON EDISON EPA Id: NYP004169199	***306 W 122ND ST E OF***	***SW 1/8 - 1/4 (0.209 mi.)***	***AC348***	***846***
CON EDISON SERVICE B EPA Id: NYP004249650	W 127TH ST & MORNING	NW 1/8 - 1/4 (0.211 mi.)	Y357	864
CON EDISON MANHOLE 4 EPA Id: NYP004250015	370 MORNINGSIDE AVE	NW 1/8 - 1/4 (0.213 mi.)	Y365	879
CON EDISON EPA ID: NYP004165106	***105 MORNINGSIDE AVE***	***W 1/8 - 1/4 (0.217 mi.)***	***Z388***	***930***
CON EDISON EPA ID: NYP004167144	***2423 FREDRICK DOUGLA***	***NNE 1/8 - 1/4 (0.219 mi.)***	***AM392***	***940***
CON EDISON EPA ID: NYP004178018	***353 W 122ND ST***	***WSW 1/8 - 1/4 (0.230 mi.)***	***AJ413***	***986***
NYC DEPT PARKS & REC EPA Id: NYR000076745	123RD ST & MORNINGSI	W 1/8 - 1/4 (0.237 mi.)	AJ427	1019
CON EDISON - SERVICE EPA ID: NYP004177945	***2235 FRED DOUGLAS BL***	***SW 1/8 - 1/4 (0.248 mi.)***	***AN452***	***1122***
NYCHA - ST NICHOLAS EPA Id: NYR000091868	236 W 131ST ST	NE 1/8 - 1/4 (0.249 mi.)	AT456	1132

Lower Elevation	Address	Direction / Distance	Map ID	Page
NYCT-125TH STREET ST EPA ID: NYR000038992	***125TH STREET & 8TH A***	***WSW 0 - 1/8 (0.040 mi.)***	***B33***	***94***
CON EDISON SERVICE B EPA Id: NYP004248403	250 W 125TH ST	S 0 - 1/8 (0.048 mi.)	D58	155
CON EDISON - GAS MAI EPA ID: NYP004155172	***FREDERICK DOUGLAS BL***	***SW 0 - 1/8 (0.085 mi.)***	***G112***	***276***
CON EDISON EPA Id: NYP004208837	***W 124TH ST & 8TH AVE***	***SW 0 - 1/8 (0.086 mi.)***	***G114***	***286***
CON EDISON SERVICE B EPA ID: NYP004233888	***253 W 123RD ST***	***SSW 0 - 1/8 (0.119 mi.)***	***F167***	***401***
CON EDISON SERVICE B EPA Id: NYP004263455	253 W 123RD ST E OF	SSW 0 - 1/8 (0.119 mi.)	F169	407
CON EDISON SERVICE B EPA Id: NYP004233896	***245 W 123RD ST***	***SSW 0 - 1/8 (0.120 mi.)***	***F174***	***414***
CON EDISON SERVICE B EPA Id: NYP004264974	2132 7TH AVE	E 1/8 - 1/4 (0.128 mi.)	H183	437
CON EDISON SERVICE B EPA Id: NYP004261194	2136 7TH AVE	E 1/8 - 1/4 (0.131 mi.)	H189	449
CON EDISON	***W 123RD ST & 8TH AVE***	***SW 1/8 - 1/4 (0.134 mi.)***	***N195***	***464***

EPA Id: NYP004209407				
CON EDISON MANHOLE 3 EPA Id: NYP004234472	***8TH AVE & W 123RD ST***	***SW 1/8 - 1/4 (0.134 mi.)***	***N196***	***467***
CON EDISON SERVICE B EPA Id: NYP004274007	266 W 129TH ST	NE 1/8 - 1/4 (0.162 mi.)	W232	554
CON EDISON SERVICE B EPA Id: NYP004273991	262 W 129TH ST	NE 1/8 - 1/4 (0.163 mi.)	W235	560
CON EDISON SERVICE B EPA Id: NYP004273983	261 W 129TH ST	NE 1/8 - 1/4 (0.170 mi.)	W245	581
CON EDISON SERVICE B EPA Id: NYP004273959	257 W 129TH ST	NE 1/8 - 1/4 (0.172 mi.)	W246	583
CON EDISON SERVICE B EPA Id: NYP004273900	232 W 129TH ST E OF	ENE 1/8 - 1/4 (0.174 mi.)	W251	604
CON EDISON SERVICE B EPA Id: NYP004273967	239 W 129TH ST E OF	NE 1/8 - 1/4 (0.175 mi.)	W254	609
CON EDISON SERVICE B EPA Id: NYP004273926	235 W 129TH ST E OF	NE 1/8 - 1/4 (0.175 mi.)	W257	616
CON EDISON SERVICE B EPA Id: NYP004273892	228 W 129TH ST E OF	ENE 1/8 - 1/4 (0.176 mi.)	W261	624
CON EDISON SERVICE B EPA Id: NYP004273934	227-229 W 129TH ST E	NE 1/8 - 1/4 (0.177 mi.)	W264	631
CON EDISON SERVICE B EPA Id: NYP004273975	223 W 129TH ST E OF	NE 1/8 - 1/4 (0.177 mi.)	W272	649
CON EDISON MANHOLE 2 EPA Id: NYP004233532	***215 W 129TH ST***	***NE 1/8 - 1/4 (0.179 mi.)***	***W278***	***663***
CON EDISON SERVICE B EPA Id: NYP004273884	212 W 129TH ST E OF	ENE 1/8 - 1/4 (0.184 mi.)	W289	700
CON EDISON SERVICE B EPA Id: NYP004263265	W 122ND ST & ST NICH	SW 1/8 - 1/4 (0.187 mi.)	AA295	715
CON EDISON EPA ID: NYP004188280	***W 129TH ST & 7TH AVE***	***ENE 1/8 - 1/4 (0.194 mi.)***	***AE313***	***758***
CON EDISON SERVICE B EPA Id: NYP004234399	***7TH AVE & W 129TH ST***	***ENE 1/8 - 1/4 (0.194 mi.)***	***AE314***	***762***
CON EDISON SERVICE B EPA Id: NYP004273876	204 W 129TH ST E OF	ENE 1/8 - 1/4 (0.194 mi.)	X316	767
CON EDISON - SERVICE EPA ID: NYP004165122	***W 125TH ST & MORNING***	***WNW 1/8 - 1/4 (0.201 mi.)***	***AG329***	***790***
CON EDISON EPA ID: NYP004165114	***W 125TH ST & MORNING***	***WNW 1/8 - 1/4 (0.201 mi.)***	***AG330***	***794***
CON EDISON EPA Id: NYP004212585	***19 HANCOCK PL E OF M***	***WNW 1/8 - 1/4 (0.214 mi.)***	***AG370***	***887***
CON EDISON SERVICE B EPA Id: NYP004264933	2185 7TH AVE	ENE 1/8 - 1/4 (0.214 mi.)	AE374	896
CON EDISON EPA Id: NYP004212577	***25 HANCOCK PL E OF M***	***WNW 1/8 - 1/4 (0.216 mi.)***	***AG385***	***922***
CON EDISON SERVICE B	2189 7TH AVE	ENE 1/8 - 1/4 (0.221 mi.)	AE396	950

EPA Id: NYP004264941				
CON EDISON MANHOLE 4	***7TH AVE & W 130TH ST***	***ENE 1/8 - 1/4 (0.234 mi.)***	***AE421***	***1006***
EPA Id: NYP004234407				
CON EDISON SERVICE B	236 W 121ST ST E OF	SSW 1/8 - 1/4 (0.235 mi.)	AL423	1011
EPA Id: NYP004279303				

EDR HIGH RISK HISTORICAL RECORDS

EDR Exclusive Records

EDR MGP: The EDR Proprietary Manufactured Gas Plant Database includes records of coal gas plants (manufactured gas plants) compiled by EDR's researchers. Manufactured gas sites were used in the United States from the 1800's to 1950's to produce a gas that could be distributed and used as fuel. These plants used whale oil, rosin, coal, or a mixture of coal, oil, and water that also produced a significant amount of waste. Many of the byproducts of the gas production, such as coal tar (oily waste containing volatile and non-volatile chemicals), sludges, oils and other compounds are potentially hazardous to human health and the environment. The byproduct from this process was frequently disposed of directly at the plant site and can remain or spread slowly, serving as a continuous source of soil and groundwater contamination.

A review of the EDR MGP list, as provided by EDR, has revealed that there are 2 EDR MGP sites within approximately 1 mile of the target property.

Lower Elevation	Address	Direction / Distance	Map ID	Page
CON EDISON - WEST 13	12TH AVE. BETWEEN W.	ENE 1/4 - 1/2 (0.415 mi.)	AV479	1175
CON EDISON - W 132ND	12TH AVE BETWEEN W 1	NW 1/2 - 1 (0.792 mi.)	514	1277

EDR Hist Cleaner: EDR has searched selected national collections of business directories and has collected listings of potential dry cleaner sites that were available to EDR researchers. EDR's review was limited to those categories of sources that might, in EDR's opinion, include dry cleaning establishments. The categories reviewed included, but were not limited to dry cleaners, cleaners, laundry, laundromat, cleaning/laundry, wash & dry etc. This database falls within a category of information EDR classifies as "High Risk Historical Records", or HRHR. EDR's HRHR effort presents unique and sometimes proprietary data about past sites and operations that typically create environmental concerns, but may not show up in current government records searches.

A review of the EDR Hist Cleaner list, as provided by EDR, has revealed that there are 3 EDR Hist Cleaner sites within approximately 0.125 miles of the target property.

Equal/Higher Elevation	Address	Direction / Distance	Map ID	Page
Not reported	2366 FREDERICK DOUG	N 0 - 1/8 (0.049 mi.)	C59	156
Not reported	2391 FREDERICK DOUG	N 0 - 1/8 (0.121 mi.)	J175	418


Lower Elevation	Address	Direction / Distance	Map ID	Page
Not reported	275 W 125TH ST	SW 0 - 1/8 (0.019 mi.)	A6	38

EXECUTIVE SUMMARY

Due to poor or inadequate address information, the following sites were not mapped. Count: 4 records.

Site Name	Database(s)
NEW YORK SOLDER CO.	SEMS, LEAD SMELTERS
MOTT HAVEN MGP PLUME TRACKDOWN	NY SHWS
CE - E. 115TH ST. MGP	NY VCP
CE - W. 132ND ST. STATION	NY VCP

OVERVIEW MAP - 4753434.2S

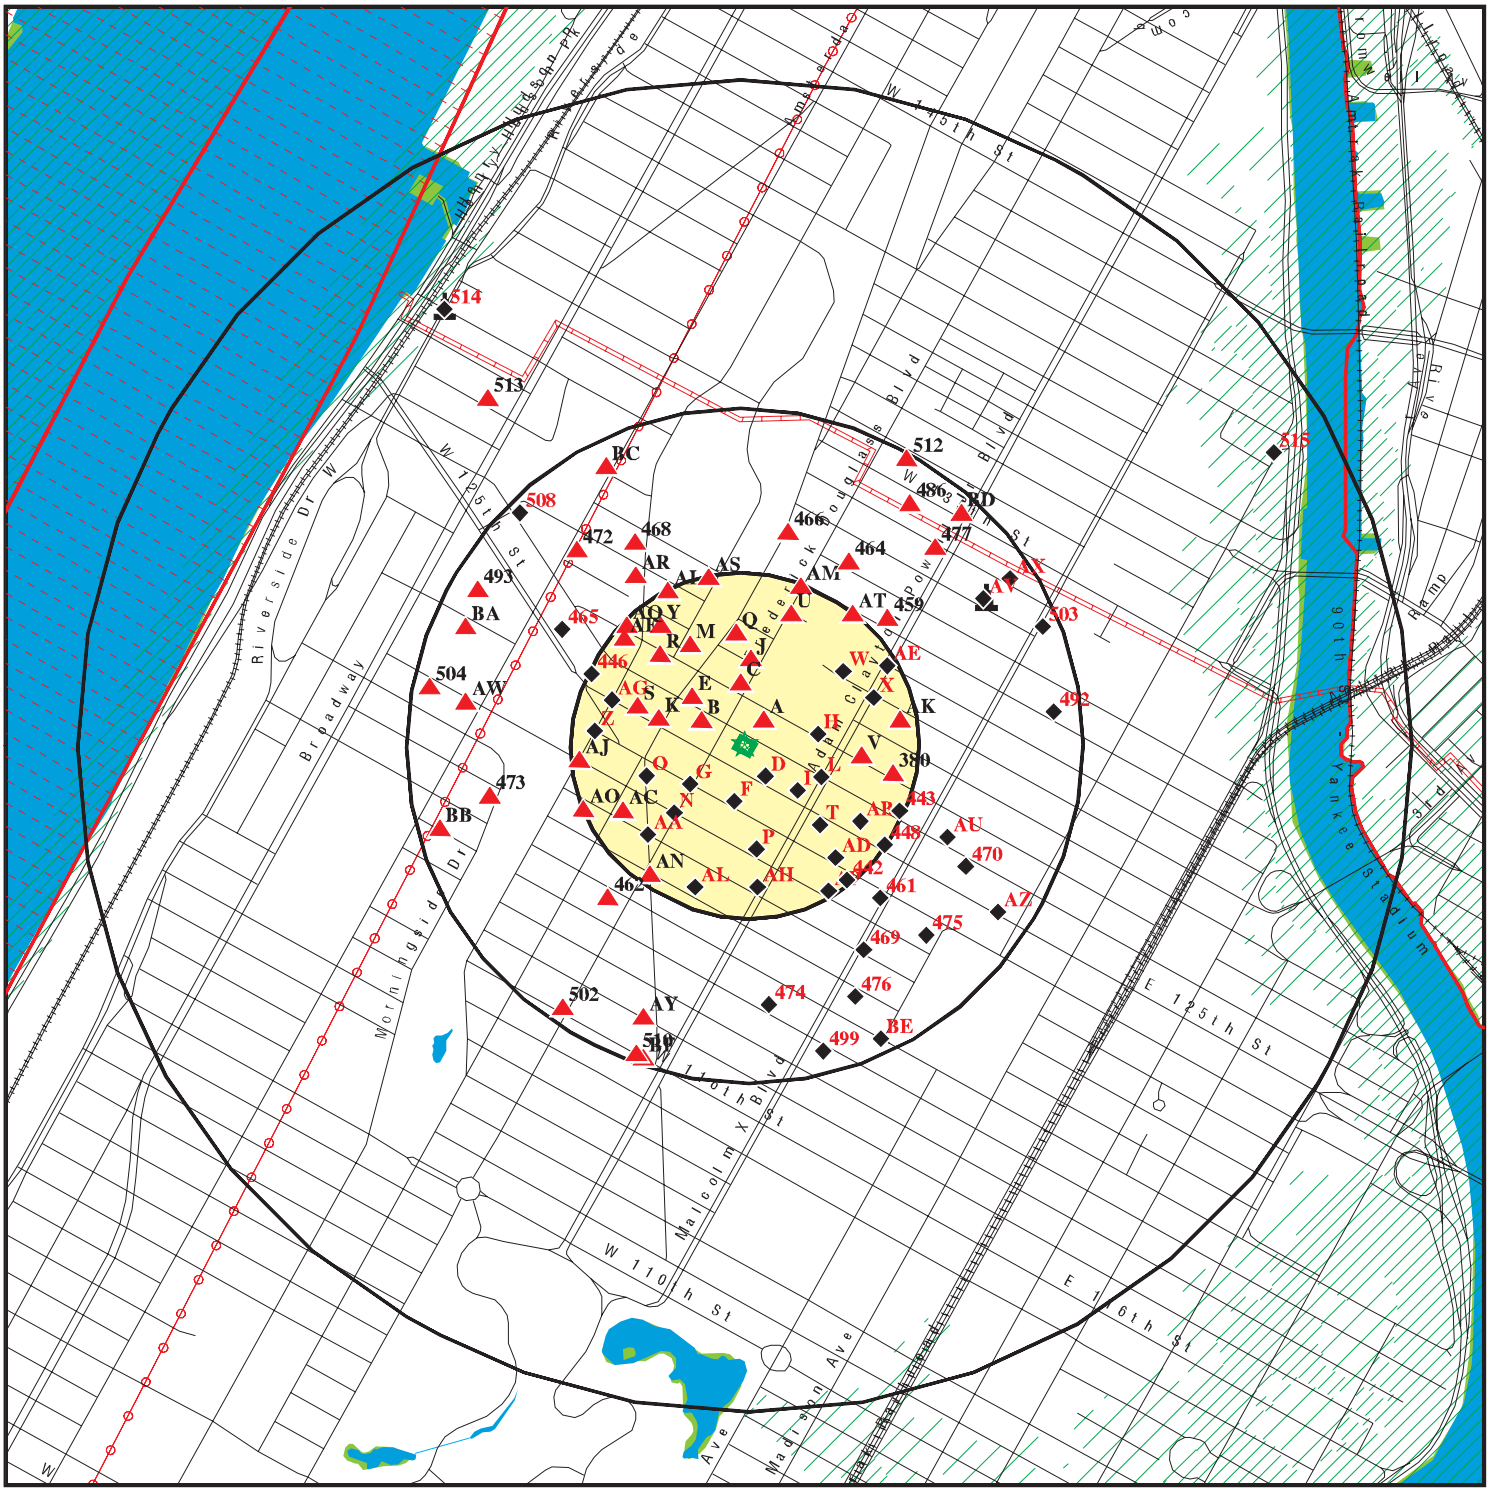

Target Property

Sites at elevations higher than or equal to the target property

Sites at elevations lower than the target property

Manufactured Gas Plants

National Priority List Sites

Dept. Defense Sites

0 1/4 1/2 1 Miles

Indian Reservations BIA

County Boundary

Power transmission lines

Pipelines

100-year flood zone

500-year flood zone

National Wetland Inventory


State Wetlands

This report includes Interactive Map Layers to display and/or hide map information. The legend includes only those icons for the default map view.

SITE NAME: 260 W. 126th Street	CLIENT: Env. Business Consultants
ADDRESS: 260 W. 126th Street New York NY 10027	CONTACT: Rob Bennett
LAT/LONG: 40.810368 / 73.950153	INQUIRY #: 4753434.2s DATE: October 14, 2016 10:32 am

Copyright © 2016 EDR, Inc. © 2015 TomTom Rel. 2015.

DETAIL MAP - 4753434.2S

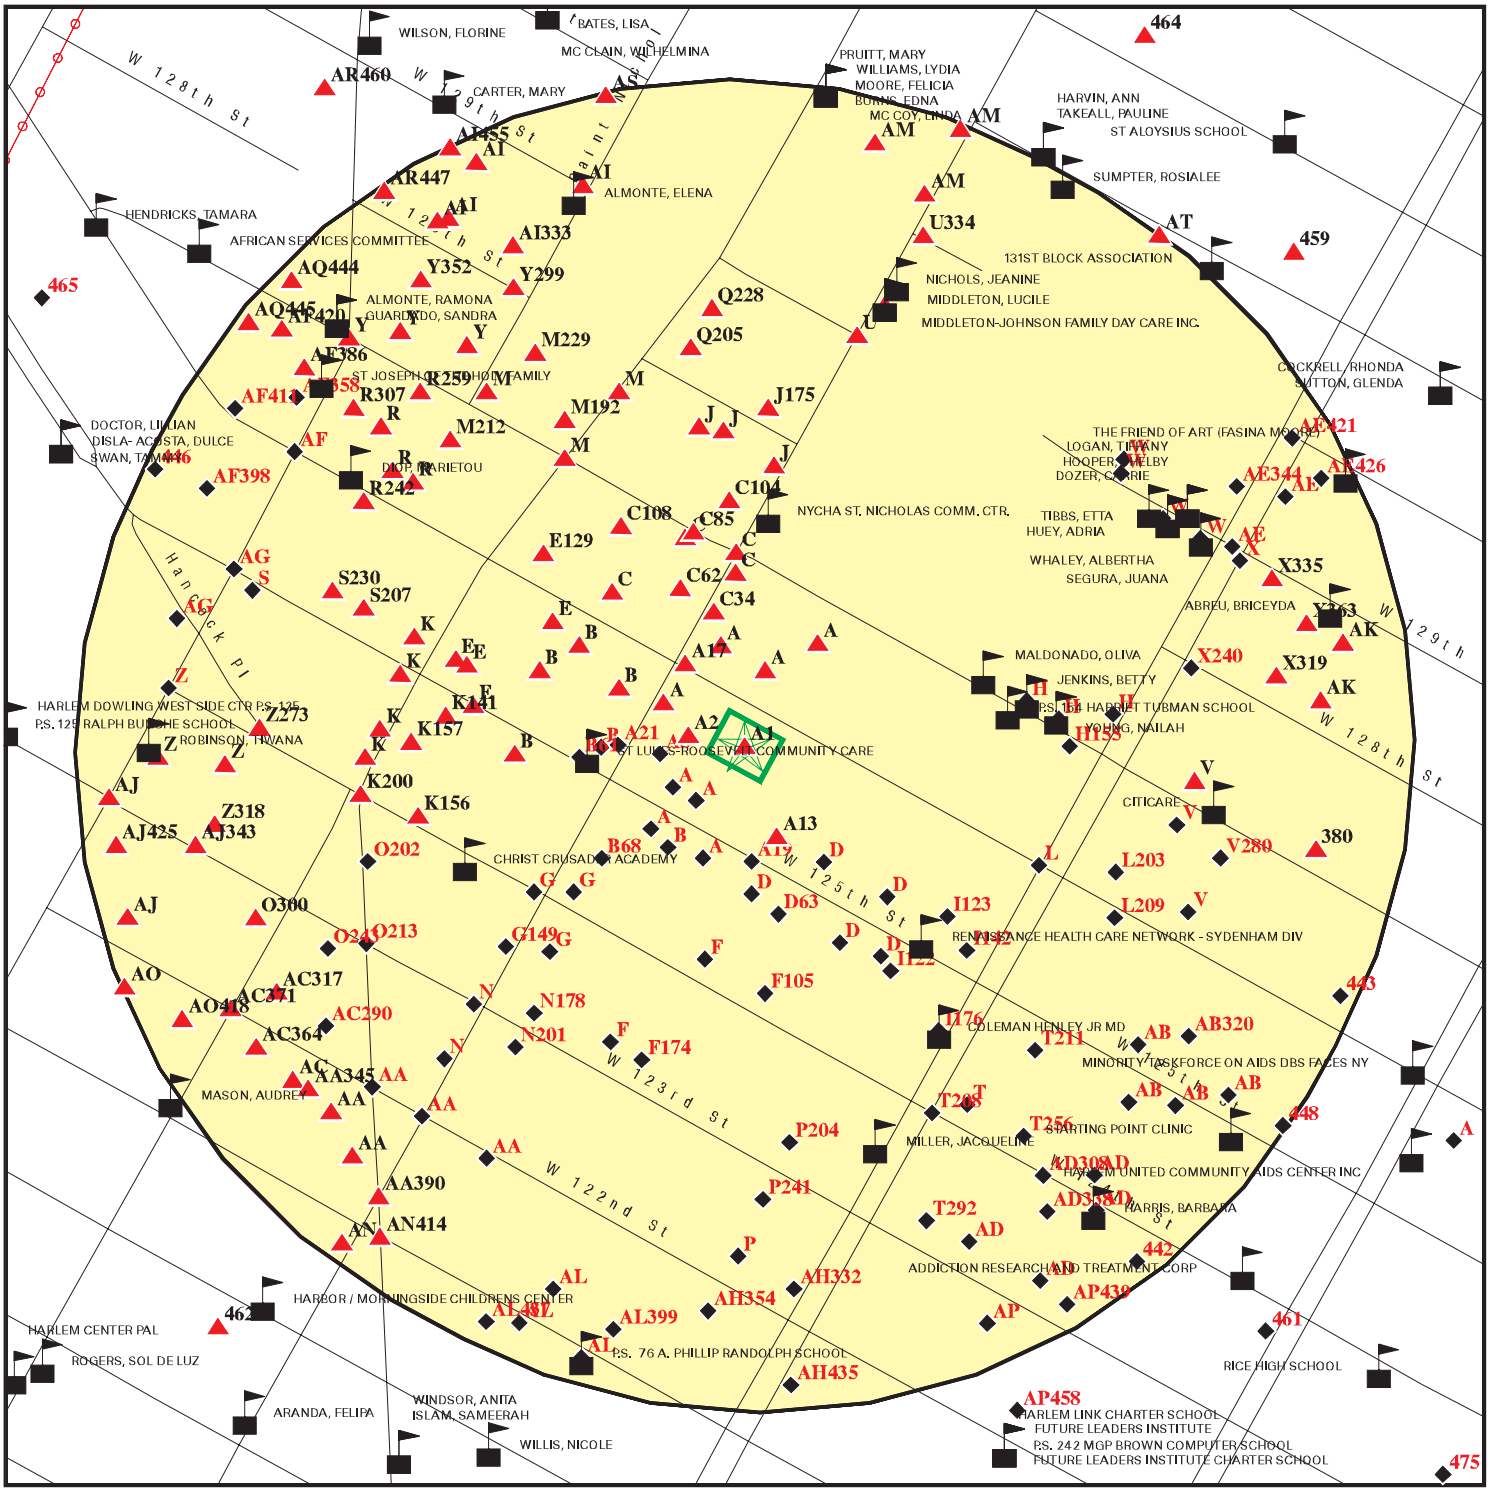

- Target Property
- Sites at elevations higher than or equal to the target property
- Sites at elevations lower than the target property
- Manufactured Gas Plants
- Sensitive Receptors
- National Priority List Sites
- Dept. Defense Sites
- Indian Reservations BIA
- Power transmission lines

This report includes Interactive Map Layers to display and/or hide map information. The legend includes only those icons for the default map view.

SITE NAME: 260 W. 126th Street	CLIENT: Env. Business Consultants
ADDRESS: 260 W. 126th Street New York NY 10027	CONTACT: Rob Bennett
LAT/LONG: 40.810368 / 73.950153	INQUIRY #: 4753434.2s DATE: October 14, 2016 10:39 am

Copyright © 2016 EDR, Inc. © 2015 TomTom Rel. 2015.

MAP FINDINGS SUMMARY

Database	Search Distance (Miles)	Target Property	< 1/8	1/8 - 1/4	1/4 - 1/2	1/2 - 1	> 1	Total Plotted
STANDARD ENVIRONMENTAL RECORDS								
Federal NPL site list								
NPL	1.000		0	0	0	1	NR	1
Proposed NPL	1.000		0	0	0	0	NR	0
NPL LIENS	TP		NR	NR	NR	NR	NR	0
Federal Delisted NPL site list								
Delisted NPL	1.000		0	0	0	0	NR	0
Federal CERCLIS list								
FEDERAL FACILITY	0.500		0	0	0	NR	NR	0
SEMS	0.500		0	0	0	NR	NR	0
Federal CERCLIS NFRAP site list								
SEMS-ARCHIVE	0.500		0	0	0	NR	NR	0
Federal RCRA CORRACTS facilities list								
CORRACTS	1.000		0	0	0	1	NR	1
Federal RCRA non-CORRACTS TSD facilities list								
RCRA-TSDF	0.500		0	0	0	NR	NR	0
Federal RCRA generators list								
RCRA-LQG	0.250		4	6	NR	NR	NR	10
RCRA-SQG	0.250		1	1	NR	NR	NR	2
RCRA-CESQG	0.250		5	31	NR	NR	NR	36
Federal institutional controls / engineering controls registries								
LUCIS	0.500		0	0	0	NR	NR	0
US ENG CONTROLS	0.500		0	0	0	NR	NR	0
US INST CONTROL	0.500		0	0	0	NR	NR	0
Federal ERNS list								
ERNS	TP		NR	NR	NR	NR	NR	0
State- and tribal - equivalent CERCLIS								
NY SHWS	1.000		0	0	0	1	NR	1
NY VAPOR REOPENED	1.000		0	0	0	1	NR	1
State and tribal landfill and/or solid waste disposal site lists								
NY SWF/LF	0.500		0	0	0	NR	NR	0
State and tribal leaking storage tank lists								
INDIAN LUST	0.500		0	0	0	NR	NR	0
NY LTANKS	0.500		6	12	54	NR	NR	72
NY HIST LTANKS	0.500		0	0	0	NR	NR	0

MAP FINDINGS SUMMARY

Database	Search Distance (Miles)	Target Property	< 1/8	1/8 - 1/4	1/4 - 1/2	1/2 - 1	> 1	Total Plotted
State and tribal registered storage tank lists								
FEMA UST	0.250		0	0	NR	NR	NR	0
NY UST	0.250		1	9	NR	NR	NR	10
NY CBS UST	0.250		0	0	NR	NR	NR	0
NY MOSF UST	0.500		0	0	0	NR	NR	0
NY CBS	0.250		0	0	NR	NR	NR	0
NY MOSF	0.500		0	0	0	NR	NR	0
NY AST	0.250		9	61	NR	NR	NR	70
NY CBS AST	0.250		0	0	NR	NR	NR	0
NY MOSF AST	0.500		0	0	0	NR	NR	0
INDIAN UST	0.250		0	0	NR	NR	NR	0
NY TANKS	0.250		0	0	NR	NR	NR	0
State and tribal institutional control / engineering control registries								
NY RES DECL	0.125		1	NR	NR	NR	NR	1
NY ENG CONTROLS	0.500		0	0	0	NR	NR	0
NY INST CONTROL	0.500		0	0	0	NR	NR	0
State and tribal voluntary cleanup sites								
NY VCP	0.500		0	0	0	NR	NR	0
INDIAN VCP	0.500		0	0	0	NR	NR	0
State and tribal Brownfields sites								
NY BROWNFIELDS	0.500		0	1	0	NR	NR	1
NY ERP	0.500		0	0	0	NR	NR	0
ADDITIONAL ENVIRONMENTAL RECORDS								
Local Brownfield lists								
US BROWNFIELDS	0.500		0	0	0	NR	NR	0
Local Lists of Landfill / Solid Waste Disposal Sites								
NY SWRCY	0.500		0	0	0	NR	NR	0
NY SWTIRE	0.500		0	0	0	NR	NR	0
INDIAN ODI	0.500		0	0	0	NR	NR	0
ODI	0.500		0	0	0	NR	NR	0
DEBRIS REGION 9	0.500		0	0	0	NR	NR	0
Local Lists of Hazardous waste / Contaminated Sites								
US HIST CDL	TP		NR	NR	NR	NR	NR	0
NY DEL SHWS	1.000		0	0	0	0	NR	0
US CDL	TP		NR	NR	NR	NR	NR	0
Local Lists of Registered Storage Tanks								
NY HIST UST	0.250		1	7	NR	NR	NR	8
NY HIST AST	TP		NR	NR	NR	NR	NR	0

MAP FINDINGS SUMMARY

Database	Search Distance (Miles)	Target Property	< 1/8	1/8 - 1/4	1/4 - 1/2	1/2 - 1	> 1	Total Plotted
Local Land Records								
NY LIENS	TP		NR	NR	NR	NR	NR	0
LIENS 2	TP		NR	NR	NR	NR	NR	0
Records of Emergency Release Reports								
HMIRS	TP		NR	NR	NR	NR	NR	0
NY Spills	0.125		15	NR	NR	NR	NR	15
NY Hist Spills	0.125		0	NR	NR	NR	NR	0
NY SPILLS 90	0.125		0	NR	NR	NR	NR	0
NY SPILLS 80	0.125		0	NR	NR	NR	NR	0
Other Ascertainable Records								
RCRA NonGen / NLR	0.250		68	80	NR	NR	NR	148
FUDS	1.000		0	0	0	0	NR	0
DOD	1.000		0	0	0	0	NR	0
SCRD DRYCLEANERS	0.500		0	0	0	NR	NR	0
US FIN ASSUR	TP		NR	NR	NR	NR	NR	0
EPA WATCH LIST	TP		NR	NR	NR	NR	NR	0
2020 COR ACTION	0.250		0	0	NR	NR	NR	0
TSCA	TP		NR	NR	NR	NR	NR	0
TRIS	TP		NR	NR	NR	NR	NR	0
SSTS	TP		NR	NR	NR	NR	NR	0
ROD	1.000		0	0	0	1	NR	1
RMP	TP		NR	NR	NR	NR	NR	0
RAATS	TP		NR	NR	NR	NR	NR	0
PRP	TP		NR	NR	NR	NR	NR	0
PADS	TP		NR	NR	NR	NR	NR	0
ICIS	TP		NR	NR	NR	NR	NR	0
FTTS	TP		NR	NR	NR	NR	NR	0
MLTS	TP		NR	NR	NR	NR	NR	0
COAL ASH DOE	TP		NR	NR	NR	NR	NR	0
COAL ASH EPA	0.500		0	0	0	NR	NR	0
PCB TRANSFORMER	TP		NR	NR	NR	NR	NR	0
RADINFO	TP		NR	NR	NR	NR	NR	0
HIST FTTS	TP		NR	NR	NR	NR	NR	0
DOT OPS	TP		NR	NR	NR	NR	NR	0
CONSENT	1.000		0	0	0	1	NR	1
INDIAN RESERV	1.000		0	0	0	0	NR	0
FUSRAP	1.000		0	0	0	0	NR	0
UMTRA	0.500		0	0	0	NR	NR	0
LEAD SMELTERS	TP		NR	NR	NR	NR	NR	0
US AIRS	TP		NR	NR	NR	NR	NR	0
US MINES	0.250		0	0	NR	NR	NR	0
FINDS	TP		NR	NR	NR	NR	NR	0
DOCKET HWC	TP		NR	NR	NR	NR	NR	0
UXO	1.000		0	0	0	0	NR	0
NY AIRS	TP		NR	NR	NR	NR	NR	0
NY COAL ASH	0.500		0	0	0	NR	NR	0
NY DRYCLEANERS	0.250		2	1	NR	NR	NR	3
NY E DESIGNATION	0.125	1	41	NR	NR	NR	NR	42

MAP FINDINGS SUMMARY

Database	Search Distance (Miles)	Target Property	< 1/8	1/8 - 1/4	1/4 - 1/2	1/2 - 1	> 1	Total Plotted
NY Financial Assurance	TP		NR	NR	NR	NR	NR	0
NY HSWDS	0.500		0	0	0	NR	NR	0
NY MANIFEST	0.250		84	154	NR	NR	NR	238
NJ MANIFEST	0.250		15	41	NR	NR	NR	56
NY SPDES	TP		NR	NR	NR	NR	NR	0
NY UIC	TP		NR	NR	NR	NR	NR	0
ECHO	TP		NR	NR	NR	NR	NR	0
FUELS PROGRAM	0.250		0	0	NR	NR	NR	0
EDR HIGH RISK HISTORICAL RECORDS								
EDR Exclusive Records								
EDR MGP	1.000		0	0	1	1	NR	2
EDR Hist Auto	0.125		0	NR	NR	NR	NR	0
EDR Hist Cleaner	0.125		3	NR	NR	NR	NR	3
EDR RECOVERED GOVERNMENT ARCHIVES								
Exclusive Recovered Govt. Archives								
NY RGA HWS	TP		NR	NR	NR	NR	NR	0
NY RGA LF	TP		NR	NR	NR	NR	NR	0
- Totals --		1	256	404	55	7	0	723

NOTES:

TP = Target Property

NR = Not Requested at this Search Distance

Sites may be listed in more than one database

A1
Target
Property

LOT 56,TAXBLOCK 1931
260 WEST 126 STREET
MANHATTAN, NY 10027

NY E DESIGNATION **S109155455**
N/A

Site 1 of 29 in cluster A

Actual:
29 ft.

E DESIGNATION:

Tax Lot(s):	56
Tax Block:	1931
Borough Code:	MN
E-No:	E-201
Effective Date:	4/30/2008
Satisfaction Date:	Not reported
Ceqr Number:	07DCP030M
Ulurp Number:	080099ZMM
Zoning Map No:	5c 6a 6b
Description:	Air Quality - #2 Fuel Oil or Natural Gas Heat and Hot Water
Lot Remediation Date:	Not reported
Description:	Exhaust stack location limitations
Lot Remediation Date:	Not reported
Description:	Underground Gasoline Storage Tanks* Testing Protocol.
Lot Remediation Date:	Not reported
Description:	Window Wall Attenuation & Alternate Ventilation
Lot Remediation Date:	Not reported

NPL
Region
WNW
1/2-1
4240 ft.

HUDSON RIVER PCBS
NO STREET APPLICABLE
HUDSON RIVER, NY 12801

NPL **1000384273**
SEMS **NYD980763841**
RCRA-SQG
US ENG CONTROLS
US INST CONTROL
NY Spills
ROD
PRP
CONSENT

NPL:

EPA ID:	NYD980763841
Cerclis ID:	202229
EPA Region:	2
Federal:	N
Final Date:	1984-09-21 00:00:00
Site Score:	54.659999999999997
Latitude:	43.110199999999999
Longitude:	-73.576499999999996

Category Details:

NPL Status:	Currently on the Final NPL
Category Description:	Depth To Aquifer-<= 10 Feet
Category Value:	0
NPL Status:	Currently on the Final NPL
Category Description:	Distance To Nearest Population-> 0 And <= 1/4 Mile
Category Value:	10

HUDSON RIVER PCBS (Continued) **1000384273**

Site Details:

Site Name:	HUDSON RIVER PCBS
Site Status:	Final
Site Zip:	12801
Site City:	HUDSON RIVER
Site State:	NY
Federal Site:	No
Site County:	WASHINGTON
EPA Region:	02
Date Proposed:	09/08/83
Date Deleted:	Not reported
Date Finalized:	09/21/84

Substance Details:

NPL Status:	Currently on the Final NPL
Substance ID:	Not reported
Substance:	Not reported
CAS #:	Not reported
Pathway:	Not reported
Scoring:	Not reported

NPL Status:	Currently on the Final NPL
Substance ID:	A046
Substance:	POLYCHLORINATED BIPHENYLS
CAS #:	1336-36-3
Pathway:	AIR PATHWAY
Scoring:	4

NPL Status:	Currently on the Final NPL
Substance ID:	A046
Substance:	POLYCHLORINATED BIPHENYLS
CAS #:	1336-36-3
Pathway:	SURFACE WATER PATHWAY
Scoring:	4

Summary Details:

Conditions at listing September 1983): The Hudson River PCBs Site is a 40-mile stretch of the Hudson River between Mechanicville and Fort Edward, New York. General Electric Co. discharged an estimated l.l million pounds of PCBs into this stretch of river. The State has identified 40 hot spots, defined as sediments contaminated with greater than 50 parts per million ppm) of PCBs. Also included in the site are five remnant areas, which are river sediments exposed when thelevel of the river was lowered due to removal of the Fort Edward Dam. The State has taken initial measures to stabili e the remnant areas from erosion. In September 1980, Congress passed an amendment to the Clean Water Act CWA) that included the Hudson River PCB Reclamation Demonstration Project. Under this legislation, the EPA Administrator could authori e a 75 percent grant, not to exceed 20 million. EPA issued a final Environmental Impact Statement in October 1982 evaluating various dredging alternatives for a demonstration project. EPA has prepared a feasibility study to evaluate alternative remedial actions under CERCLA. The Administrator has determined that CERCLA funds may be used for remedial action atthe remnant areas and for evaluating the effectiveness of the water supply system at Waterford, New York. Status June 1984): EPA has completed a draft feasibility study identifying alternatives for remedial action. A search for partiespotentially responsible for wastes associated with the site

HUDSON RIVER PCBS (Continued) **1000384273**

has been completed, and EPA has sent letters to two potentially responsible parties notifying them of possible legal action under CERCLA.

Site Status Details:
- NPL Status: Final
- Proposed Date: 09/08/1983
- Final Date: 09/21/1984
- Deleted Date: Not reported

Narratives Details:
- NPL Name: HUDSON RIVER PCBS
- City: HUDSON RIVER
- State: NY

SEMS:
- Site ID: 202229
- EPA ID: NYD980763841
- Federal Facility: N
- NPL: Currently on the Final NPL
- Non NPL Status: Not reported

Following information was gathered from the prior CERCLIS update completed in 10/2013:
- Site ID: 0202229
- EPA ID: NYD980763841
- Facility County: WASHINGTON
- Short Name: HUDSON RIVER PCBS
- Congressional District: 21
- IFMS ID: 0284
- SMSA Number: 2975
- USGC Hydro Unit: 02020003
- Federal Facility: Not a Federal Facility
- DMNSN Number: 0.00000
- Site Orphan Flag: N
- RCRA ID: Not reported
- USGS Quadrangle: Not reported
- Site Init By Prog: Not reported
- NFRAP Flag: Not reported
- Parent ID: Not reported
- RST Code: Not reported
- EPA Region: 02
- Classification: Waterways/Creeks/Rivers
- Site Settings Code: SU
- NPL Status: Currently on the Final NPL
- DMNSN Unit Code: Not reported
- RBRAC Code: Not reported
- RResp Fed Agency Code: Not reported
- Non NPL Status: Not reported
- Non NPL Status Date: / /
- Site Fips Code: 36115
- CC Concurrence Date: / /
- CC Concurrence FY: Not reported
- Alias EPA ID: Not reported
- Site FUDS Flag: Not reported

CERCLIS Site Contact Name(s):

HUDSON RIVER PCBS (Continued) **1000384273**

Contact ID: 13002796.00000
Contact Name: JENNIFER LAPOMA
Contact Tel: (212) 637-4328
Contact Title: Remedial Project Manager (RPM)
Contact Email: Not reported

CERCLIS Site Alias Name(s):
Alias ID: 101
Alias Name: HUDSON RIVER PCBS
Alias Address: Not reported
WARREN, NY
Alias ID: 102
Alias Name: HUDSON RIVER PCBS
Alias Address: NO STREET APPLICABLE
NO CITY APPLICABLE, NY 12801
Alias ID: 103
Alias Name: HUDSON RIVER PCBS
Alias Address: NO STREET APPLICABLE
HUDSON RIVER, NY 12801
Alias Comments: Not reported
Site Description: The Hudson River PCBs Site includes a nearly 200 river-mile stretch of the Hudson River in eastern New York State from the Village of Hudson Falls to the Battery in New York City. The Hudson River has been designated an American Heritage River because of its important role in American history and culture. This federal Superfund Record of Decision (ROD) addresses the risks to people and ecological receptors associated with polychlorinated biphenyls (PCBs) in the in-place sediments of the Upper Hudson River. The Site is divided into the Upper Hudson River which is the length of river between Hudson Falls and the Federal Dam at Troy, New York and the Lower Hudson River which is the length of river between Federal Dam at Troy and the Battery. For purposes of this project, EPA further divided the Upper Hudson River area into three main sections known as River Section 1, River Section 2, and River Section 3. The Site also includes five Remnant Deposits, which are areas of PCB-contaminated sediment that became exposed after the river water level dropped following removal of the Fort Edward Dam in 1973. The Upper Hudson River portion of the Site extends from the Fenimore Bridge in Hudson Falls to the Federal Dam at Troy, a distance of just over 43 river miles. The Lower Hudson River extends from the Federal Dam to the southern tip of Manhattan at the Battery in New York City. The Mid-Hudson River, which is primarily a subset of the Lower Hudson River, extends from the Federal Dam at Troy to just south of Poughkeepsie. The predominant sources of PCB contamination to the Upper Hudson River were two capacitor manufacturing plants owned and operated by GE. The plants are located adjacent to or near the Hudson River in the Village of Hudson Falls and the Town of Fort Edward. Over a 30-year period, the plants discharged a substantial amount of PCBs into the river. At the GE Hudson Falls plant, leakage of non-aqueous phase PCB-bearing oils through bedrock to the river continues to be a source of PCB contamination. Regarding the former outfall to the Hudson River from the GE Fort Edward plant, New York State Department of Environmental Conservation (NYSDEC) issued a Record of Decision in January 2000 that calls for the excavation of PCB-contaminated soil and sediment in this area of the Upper Hudson River shoreline in order to eliminate this source of PCBs to the river. EPA’s analysis assumes a significantly reduced PCB loading to the river from these sources once the State’s plans for remediation are implemented. PCBs, the chemicals of concern addressed in this decision document, have been classified by EPA as probable human carcinogens. They are also linked to other serious non- cancer adverse health effects based on observations in animals and emerging evidence in

HUDSON RIVER PCBS (Continued) **1000384273**

humans. Once discharged from the GE plants, the PCBs adhered to river sediment and accumulated downstream as they settled in impounded pools and other depositional areas. Historic fish and sediment data indicated PCBs were accumulating downstream of the old Fort Edward Dam as well as accumulating behind the dam. The removal of the dam in 1973 resulted in a remobilization and downstream distribution of PCBs that had accumulated behind the dam. Historically, the highest PCB sediment concentrations have been detected in the cohesive sediments within the Upper Hudson River. River scouring/ erosion and other mechanisms have mobilized PCB- contaminated sediments from the extensive cohesive deposits, redepositing them farther downstream all the way to the Battery. The preponderance of data indicates that burial of contaminated sediment by cleaner materials is not universally or uniformly occurring. Data also indicate that contaminated sediments in River Sections 1, 2 and 3 continue to serve as the major source of PCBs to the water column and the fish within the Upper Hudson River. During an approximate 30-year period ending in 1977, PCBs were used in capacitor manufacturing operations Hudson Falls and Fort Edward, New York facilities. PCB oils were discharged both directly and indirectly from these plants into the Hudson River. This included both non-permitted and permitted discharges. Even after permits were received in 1975, permit exceedances occurred. Estimates of the total quantity of PCBs discharged directly from the two plants into the river from the 1940s to 1977 are as high as 1,330,000 pounds (about 605,000 kg). Many of the PCBs discharged to the river adhered to sediments and accumulated with the sediments as they settled in the impounded pool behind the Fort Edward Dam, as well as other depositional areas farther downstream. Because of its deteriorating condition, the Fort Edward Dam was removed in 1973. Five areas of PCB-contaminated sediments were exposed due to the lowering of the river water level when the Fort Edward Dam was removed. These five areas are known as the Remnant Deposits. During subsequent floods, PCB-contaminated sediments from the Fort Edward Dam area were scoured and transported downstream. EPA notified the company that had the two plants of the remedy selected in the 1984 ROD and offered the company the opportunity to implement the selected remedy with respect to the Remnant Deposits and the Waterford drinking water supply evaluation. The company declined EPA's offer. NYSDEC, with funding provided by EPA, conducted the evaluation at the Waterford Water Works. In addition, NYSDEC prepared a design for the in- place containment of the Remnant Deposits. This design was completed in 1988. In March 1989, the company offered to assume responsibility for the implementation of the in-place containment remedy for the Remnant Deposits. EPA issued a September 27, 1989 Administrative Order on Consent to the company which required the company to prepare a remedial design report for the construction of access roads to the Remnant Deposits and to submit a design for the in-place containment of the Remnant Deposits incorporating the NYSDEC-prepared design, plus any EPA-approved refinements to that design. EPA also issued a September 27, 1989 Administrative Order to the company requiring the company to construct and maintain the access roads to the Remnant Deposits. The company constructed the in-place containment of the Remnant Deposits under a 1990 Consent Decree with EPA. EPA will evaluate the need for further remedial action for the Remnant Deposits after completion of a 5-year review of the Remnant Deposit containment remedy, performed pursuant to CERCLA ?121(c). The company's manufacturing plants in Hudson Falls and Fort Edward are listed under the New York State Inactive Hazardous Waste Disposal Sites Remedial program. The company currently is conducting remedial activities near the Hudson Falls and Fort Edward plants pursuant to Orders on Consent with NYSDEC. The company has thus far declined to implement the January 2000 NYSDEC Record of Decision for the Fort Edward plant Outfall 004. The NYSDEC is conducting the remedial design for that ROD. As one of America's great rivers, the Hudson has played and will continue to play a major role in the

HUDSON RIVER PCBS (Continued) **1000384273**

history, culture, and economy of the area. The Hudson has been designated an American Heritage River because of its important role in American history and culture. Current and reasonably-anticipated future land use and surface water use are described below. Current land use includes a variety of residential, commercial and industrial activities. Use of the river and lands surrounding the river are projected to remain the same. At this time, no changes in future land use are known, nor are any new uses expected. The Site passes through 14 different counties as the river flows to its final discharge point in New York Harbor. Four counties (Albany, Washington, Rensselaer, and Saratoga) lie adjacent to the more highly contaminated portions (areas of proposed active remediation in River Sections 1, 2 and 3) of the Upper Hudson River between Troy (Federal Dam) and Hudson Falls. Within these four counties, forests and farmlands surround urban centers and historic villages. There are apple orchards and dairy farms, parks, nature preserves and gardens. In addition to the GE Hudson Falls and Fort Edward plants, the area is home to technology companies, oil service companies and food companies. Saratoga and Washington Counties have experienced population growth between 1990 and 1999 of 10.2 percent and 1.4 percent, respectively, while Rensselaer and Albany Counties have experienced population declines of 1.9 percent and 0.3 percent, respectively. Total population of these four counties, according to July 1999 estimates by the US Department of Commerce Bureau of the Census, is just under 700,000. Warren County, in which the City of Glens Falls is located, has a population of just over 60,000 and is just to the northwest of the Hudson River PCBs Site. A Record of Decision (ROD) addressing operable unit 1 (OU 01) was completed in September 1984. A Record of Decision addressing OU 2 was completed in February 2002.

CERCLIS Assessment History:

Action Code:	001
Action:	DISCOVERY
Date Started:	/ /
Date Completed:	07/01/83
Priority Level:	Not reported
Operable Unit:	SITEWIDE
Primary Responsibility:	EPA Fund-Financed
Planning Status:	Not reported
Urgency Indicator:	Not reported
Action Anomaly:	Not reported

Action Code:	001
Action:	SITE INSPECTION
Date Started:	08/01/83
Date Completed:	09/01/83
Priority Level:	Higher priority for further assessment
Operable Unit:	SITEWIDE
Primary Responsibility:	EPA Fund-Financed
Planning Status:	Not reported
Urgency Indicator:	Not reported
Action Anomaly:	Not reported

Action Code:	001
Action:	PRELIMINARY ASSESSMENT
Date Started:	/ /
Date Completed:	09/01/83
Priority Level:	Low priority for further assessment

HUDSON RIVER PCBS (Continued) **1000384273**

Operable Unit: SITEWIDE
Primary Responsibility: EPA Fund-Financed
Planning Status: Not reported
Urgency Indicator: Not reported
Action Anomaly: Not reported

Action Code: 001
Action: PROPOSAL TO NATIONAL PRIORITIES LIST
Date Started: / /
Date Completed: 09/08/83
Priority Level: Not reported
Operable Unit: SITEWIDE
Primary Responsibility: EPA Fund-Financed
Planning Status: Not reported
Urgency Indicator: Not reported
Action Anomaly: Not reported

Action Code: 001
Action: NATIONAL PRIORITIES LIST RESPONSIBLE PARTY SEARCH
Date Started: / /
Date Completed: 11/15/83
Priority Level: Search Complete, Viable PRPs
Operable Unit: SITEWIDE
Primary Responsibility: Federal Enforcement
Planning Status: Not reported
Urgency Indicator: Not reported
Action Anomaly: Not reported

Action Code: 001
Action: FINAL LISTING ON NATIONAL PRIORITIES LIST
Date Started: / /
Date Completed: 09/21/84
Priority Level: Not reported
Operable Unit: SITEWIDE
Primary Responsibility: EPA Fund-Financed
Planning Status: Not reported
Urgency Indicator: Not reported
Action Anomaly: Not reported

Action Code: 001
Action: COMBINED REMEDIAL INVESTIGATION/FEASIBILITY STUDY
Date Started: 03/30/84
Date Completed: 09/25/84
Priority Level: Not reported
Operable Unit: REMNANT DEPOSIT CAPPING
Primary Responsibility: EPA Fund-Financed
Planning Status: Primary
Urgency Indicator: Not reported
Action Anomaly: Not reported

Action Code: 001
Action: RECORD OF DECISION
Date Started: / /

HUDSON RIVER PCBS (Continued) **1000384273**

Date Completed: 09/25/84
Priority Level: Not reported
Operable Unit: REMNANT DEPOSIT CAPPING
Primary Responsibility: EPA Fund-Financed
Planning Status: Primary
Urgency Indicator: Not reported
Action Anomaly: Not reported

Action Code: 001
Action: REMEDIAL DESIGN/REMEDIAL ACTION NEGOTIATIONS
Date Started: 10/27/83
Date Completed: 09/28/84
Priority Level: Not reported
Operable Unit: SITEWIDE
Primary Responsibility: Federal Enforcement
Planning Status: Primary
Urgency Indicator: Not reported
Action Anomaly: Not reported

Action Code: 001
Action: ADMINISTATIVE/VOLUNTARY COST RECOVERY
Date Started: / /
Date Completed: 05/04/88
Priority Level: Not reported
Operable Unit: SITEWIDE
Primary Responsibility: Federal Enforcement
Planning Status: Primary
Urgency Indicator: Not reported
Action Anomaly: Not reported

Action Code: 002
Action: REMEDIAL DESIGN
Date Started: 02/02/89
Date Completed: 06/05/89
Priority Level: Not reported
Operable Unit: REMNANT DEPOSIT CAPPING
Primary Responsibility: EPA Fund-Financed
Planning Status: Primary
Urgency Indicator: Not reported
Action Anomaly: Original Action Take Over

Action Code: 003
Action: REMEDIAL DESIGN/REMEDIAL ACTION NEGOTIATIONS
Date Started: 06/09/89
Date Completed: 09/27/89
Priority Level: Not reported
Operable Unit: SITEWIDE
Primary Responsibility: Federal Enforcement
Planning Status: Alternate
Urgency Indicator: Not reported
Action Anomaly: Not reported

Action Code: 002

HUDSON RIVER PCBS (Continued) **1000384273**

Action: REMEDIAL DESIGN/REMEDIAL ACTION NEGOTIATIONS
Date Started: 06/09/89
Date Completed: 09/27/89
Priority Level: Not reported
Operable Unit: SITEWIDE
Primary Responsibility: Federal Enforcement
Planning Status: Primary
Urgency Indicator: Not reported
Action Anomaly: Not reported

Action Code: 001
Action: ADMINISTRATIVE ORDER ON CONSENT
Date Started: / /
Date Completed: 09/27/89
Priority Level: Not reported
Operable Unit: REMNANT DEPOSIT CAPPING
Primary Responsibility: Federal Enforcement
Planning Status: Primary
Urgency Indicator: Not reported
Action Anomaly: Not reported

Action Code: 001
Action: UNILATERAL ADMIN ORDER
Date Started: / /
Date Completed: 09/27/89
Priority Level: Not reported
Operable Unit: SITEWIDE
Primary Responsibility: Federal Enforcement
Planning Status: Primary
Urgency Indicator: Not reported
Action Anomaly: Not reported

Action Code: 004
Action: REMEDIAL DESIGN/REMEDIAL ACTION NEGOTIATIONS
Date Started: 03/03/89
Date Completed: 04/06/90
Priority Level: Not reported
Operable Unit: SITEWIDE
Primary Responsibility: Federal Enforcement
Planning Status: Alternate
Urgency Indicator: Not reported
Action Anomaly: Not reported

Action Code: 001
Action: REMEDIAL DESIGN
Date Started: 09/28/84
Date Completed: 05/18/90
Priority Level: Not reported
Operable Unit: REMNANT DEPOSIT CAPPING
Primary Responsibility: State, Fund Financed
Planning Status: Primary
Urgency Indicator: Not reported
Action Anomaly: Original Action Take Over

HUDSON RIVER PCBS (Continued) **1000384273**

Action Code: 001
Action: Lodged By DOJ
Date Started: / /
Date Completed: 05/18/90
Priority Level: Not reported
Operable Unit: REMNANT DEPOSIT CAPPING
Primary Responsibility: Federal Enforcement
Planning Status: Not reported
Urgency Indicator: Not reported
Action Anomaly: Not reported

Action Code: 001
Action: CONSENT DECREE
Date Started: 04/06/90
Date Completed: 07/21/90
Priority Level: Not reported
Operable Unit: REMNANT DEPOSIT CAPPING
Primary Responsibility: Federal Enforcement
Planning Status: Primary
Urgency Indicator: Not reported
Action Anomaly: Not reported

Action Code: 001
Action: REMOVAL ASSESSMENT
Date Started: 04/17/90
Date Completed: 08/21/90
Priority Level: Stabilized
Operable Unit: SITEWIDE
Primary Responsibility: EPA Fund-Financed
Planning Status: Primary
Urgency Indicator: Not reported
Action Anomaly: Not reported

Action Code: 002
Action: POTENTIALLY RESPONSIBLE PARTY REMEDIAL DESIGN
Date Started: 09/27/89
Date Completed: 09/28/90
Priority Level: Not reported
Operable Unit: REMNANT DEPOSIT CAPPING
Primary Responsibility: Responsible Party
Planning Status: Primary
Urgency Indicator: Not reported
Action Anomaly: New Action Resulting from Take Over

Action Code: 001
Action: REMEDIAL INVESTIGATION/FEASIBILITY STUDY NEGOTIATIONS
Date Started: 03/12/90
Date Completed: 10/04/90
Priority Level: Not reported
Operable Unit: SITEWIDE
Primary Responsibility: Federal Enforcement
Planning Status: Alternate
Urgency Indicator: Not reported
Action Anomaly: Not reported

HUDSON RIVER PCBS (Continued) **1000384273**

Action Code: 001
Action: POTENTIALLY RESPONSIBLE PARTY REMEDIAL DESIGN
Date Started: 05/18/89
Date Completed: 01/07/91
Priority Level: Not reported
Operable Unit: REMNANT DEPOSIT CAPPING
Primary Responsibility: Responsible Party
Planning Status: Primary
Urgency Indicator: Not reported
Action Anomaly: New Action Resulting from Take Over

Action Code: 001
Action: POTENTIALLY RESPONSIBLE PARTY REMEDIAL ACTION
Date Started: 10/13/89
Date Completed: 09/29/92
Priority Level: Not reported
Operable Unit: REMNANT DEPOSIT CAPPING
Primary Responsibility: Responsible Party
Planning Status: Primary
Urgency Indicator: Not reported
Action Anomaly: Not reported

Action Code: 002
Action: POTENTIALLY RESPONSIBLE PARTY REMEDIAL ACTION
Date Started: 09/28/90
Date Completed: 09/29/92
Priority Level: Not reported
Operable Unit: REMNANT DEPOSIT CAPPING
Primary Responsibility: Responsible Party
Planning Status: Primary
Urgency Indicator: Not reported
Action Anomaly: Not reported

Action Code: 002
Action: REMOVAL ASSESSMENT
Date Started: 11/19/92
Date Completed: 12/01/92
Priority Level: Stabilized
Operable Unit: ROGER'S ISLAND
Primary Responsibility: EPA Fund-Financed
Planning Status: Primary
Urgency Indicator: Not reported
Action Anomaly: Not reported

Action Code: 001
Action: COMFORT/STATUS LETTER
Date Started: / /
Date Completed: 11/02/98
Priority Level: Not reported
Operable Unit: SITEWIDE
Primary Responsibility: Federal Enforcement
Planning Status: Not reported
Urgency Indicator: Not reported
Action Anomaly: Not reported

HUDSON RIVER PCBS (Continued) **1000384273**

Action Code: 004
Action: REMOVAL ASSESSMENT
Date Started: 10/14/98
Date Completed: 01/07/99
Priority Level: Not reported
Operable Unit: ROGER'S ISLAND
Primary Responsibility: EPA Fund-Financed
Planning Status: Not reported
Urgency Indicator: Not reported
Action Anomaly: Not reported

Action Code: 003
Action: REMOVAL ASSESSMENT
Date Started: 06/03/98
Date Completed: 06/24/99
Priority Level: Not reported
Operable Unit: ROGER'S ISLAND
Primary Responsibility: EPA Fund-Financed
Planning Status: Not reported
Urgency Indicator: Not reported
Action Anomaly: Not reported

Action Code: 001
Action: Public Notice Published
Date Started: / /
Date Completed: 03/28/00
Priority Level: Not reported
Operable Unit: SITEWIDE
Primary Responsibility: EPA Fund-Financed
Planning Status: Not reported
Urgency Indicator: Not reported
Action Anomaly: Not reported

Action Code: 001
Action: REMOVAL
Date Started: 10/06/99
Date Completed: 09/14/01
Priority Level: Stabilized
Operable Unit: ROGER'S ISLAND
Primary Responsibility: EPA Fund-Financed
Planning Status: Primary
Urgency Indicator: Time Critical
Action Anomaly: Not reported

Action Code: 002
Action: COMBINED REMEDIAL INVESTIGATION/FEASIBILITY STUDY
Date Started: 07/25/90
Date Completed: 02/01/02
Priority Level: Not reported
Operable Unit: REASSESSMENT RIVER
Primary Responsibility: EPA Fund-Financed
Planning Status: Primary
Urgency Indicator: Not reported
Action Anomaly: Not reported

Action Code: 002

HUDSON RIVER PCBS (Continued) **1000384273**

Action: RECORD OF DECISION
Date Started: / /
Date Completed: 02/01/02
Priority Level: Final Remedy Selected at Site
Operable Unit: REASSESSMENT RIVER
Primary Responsibility: EPA Fund-Financed
Planning Status: Primary
Urgency Indicator: Not reported
Action Anomaly: Not reported

Action Code: 002
Action: Special Notice Issued
Date Started: / /
Date Completed: 02/04/02
Priority Level: Not reported
Operable Unit: REASSESSMENT RIVER
Primary Responsibility: Federal Enforcement
Planning Status: Not reported
Urgency Indicator: Not reported
Action Anomaly: Not reported

Action Code: 003
Action: Special Notice Issued
Date Started: / /
Date Completed: 02/04/02
Priority Level: Not reported
Operable Unit: FLOODPLAINS OU
Primary Responsibility: Federal Enforcement
Planning Status: Not reported
Urgency Indicator: Not reported
Action Anomaly: Not reported

Action Code: 001
Action: Special Notice Issued
Date Started: / /
Date Completed: 02/04/02
Priority Level: Not reported
Operable Unit: REASSESSMENT RIVER
Primary Responsibility: Federal Enforcement
Planning Status: Not reported
Urgency Indicator: Not reported
Action Anomaly: Not reported

Action Code: 005
Action: REMEDIAL DESIGN/REMEDIAL ACTION NEGOTIATIONS
Date Started: 02/04/02
Date Completed: 07/23/02
Priority Level: Not reported
Operable Unit: REASSESSMENT RIVER
Primary Responsibility: Federal Enforcement
Planning Status: Primary
Urgency Indicator: Not reported
Action Anomaly: Not reported

HUDSON RIVER PCBS (Continued) **1000384273**

Action Code: 002
Action: ADMINISTRATIVE ORDER ON CONSENT
Date Started: / /
Date Completed: 07/23/02
Priority Level: Not reported
Operable Unit: REASSESSMENT RIVER
Primary Responsibility: Federal Enforcement
Planning Status: Not reported
Urgency Indicator: Not reported
Action Anomaly: Not reported

Action Code: 006
Action: REMEDIAL DESIGN/REMEDIAL ACTION NEGOTIATIONS
Date Started: 07/23/02
Date Completed: 08/13/03
Priority Level: Not reported
Operable Unit: REASSESSMENT RIVER
Primary Responsibility: Federal Enforcement
Planning Status: Not reported
Urgency Indicator: Not reported
Action Anomaly: Not reported

Action Code: 003
Action: ADMINISTRATIVE ORDER ON CONSENT
Date Started: / /
Date Completed: 08/13/03
Priority Level: Not reported
Operable Unit: REASSESSMENT RIVER
Primary Responsibility: Federal Enforcement
Planning Status: Not reported
Urgency Indicator: Not reported
Action Anomaly: Not reported

Action Code: 001
Action: EXPANDED SITE INSPECTION/REMEDIAL INVESTIGATION
Date Started: / /
Date Completed: 08/31/05
Priority Level: Referred to Removal, no further Rmdl Asmt
Operable Unit: SITEWIDE
Primary Responsibility: EPA Fund-Financed
Planning Status: Not reported
Urgency Indicator: Not reported
Action Anomaly: Not reported

Action Code: 007
Action: REMEDIAL DESIGN/REMEDIAL ACTION NEGOTIATIONS
Date Started: 02/04/02
Date Completed: 09/06/05
Priority Level: Not reported
Operable Unit: REASSESSMENT RIVER
Primary Responsibility: Federal Enforcement
Planning Status: Not reported
Urgency Indicator: Not reported

HUDSON RIVER PCBS (Continued) **1000384273**

Action Anomaly: Not reported

Action Code: 001
Action: TECHNICAL ASSISTANCE GRANT
Date Started: 09/29/95
Date Completed: 09/20/05
Priority Level: Not reported
Operable Unit: SITEWIDE
Primary Responsibility: EPA Fund-Financed
Planning Status: Not reported
Urgency Indicator: Not reported
Action Anomaly: Not reported

Action Code: 002
Action: Lodged By DOJ
Date Started: / /
Date Completed: 10/06/05
Priority Level: Not reported
Operable Unit: REASSESSMENT RIVER
Primary Responsibility: Federal Enforcement
Planning Status: Not reported
Urgency Indicator: Not reported
Action Anomaly: Not reported

Action Code: 002
Action: COMMUNITY INVOLVEMENT
Date Started: 03/25/02
Date Completed: 11/02/06
Priority Level: Not reported
Operable Unit: REASSESSMENT RIVER
Primary Responsibility: EPA Fund-Financed
Planning Status: Not reported
Urgency Indicator: Remedial
Action Anomaly: Not reported

Action Code: 002
Action: CONSENT DECREE
Date Started: 09/06/05
Date Completed: 11/02/06
Priority Level: Not reported
Operable Unit: REASSESSMENT RIVER
Primary Responsibility: Federal Enforcement
Planning Status: Not reported
Urgency Indicator: Not reported
Action Anomaly: Not reported

Action Code: 002
Action: UNILATERAL ADMIN ORDER
Date Started: / /
Date Completed: 03/29/07
Priority Level: Not reported
Operable Unit: SITEWIDE
Primary Responsibility: Federal Enforcement
Planning Status: Not reported

HUDSON RIVER PCBS (Continued) **1000384273**

Urgency Indicator: Not reported
Action Anomaly: Not reported

Action Code: 002
Action: STATE SUPPORT AGENCY COOPERATIVE AGREEMENT
Date Started: 02/22/91
Date Completed: 04/03/07
Priority Level: Not reported
Operable Unit: REASSESSMENT RIVER
Primary Responsibility: EPA Fund-Financed
Planning Status: Primary
Urgency Indicator: Not reported
Action Anomaly: Not reported

Action Code: 001
Action: REMOVAL NEGOTIATIONS
Date Started: / /
Date Completed: 07/11/07
Priority Level: Not reported
Operable Unit: FLOODPLAINS OU
Primary Responsibility: Federal Enforcement
Planning Status: Not reported
Urgency Indicator: Not reported
Action Anomaly: Not reported

Action Code: 005
Action: ADMINISTRATIVE ORDER ON CONSENT
Date Started: / /
Date Completed: 07/11/07
Priority Level: Not reported
Operable Unit: FLOODPLAINS OU
Primary Responsibility: Federal Enforcement
Planning Status: Not reported
Urgency Indicator: Not reported
Action Anomaly: Not reported

Action Code: 001
Action: POTENTIALLY RESPONSIBLE PARTY EMERGENCY REMOVAL
Date Started: 08/24/07
Date Completed: 08/27/07
Priority Level: Cleaned up
Operable Unit: SITEWIDE
Primary Responsibility: Responsible Party
Planning Status: Not reported
Urgency Indicator: Emergency
Action Anomaly: Not reported

Action Code: 004
Action: POTENTIALLY RESPONSIBLE PARTY REMEDIAL DESIGN
Date Started: 08/14/03
Date Completed: 01/25/08
Priority Level: Not reported
Operable Unit: REASSESSMENT RIVER

HUDSON RIVER PCBS (Continued) **1000384273**

Primary Responsibility: Responsible Party
Planning Status: Not reported
Urgency Indicator: Not reported
Action Anomaly: Phased Start

Action Code: 001
Action: SECTION 104(E) REF LITIGATION
Date Started: 09/27/07
Date Completed: 07/28/08
Priority Level: Not reported
Operable Unit: SITEWIDE
Primary Responsibility: Federal Enforcement
Planning Status: Not reported
Urgency Indicator: Not reported
Action Anomaly: Not reported

Action Code: 004
Action: UNILATERAL ADMIN ORDER
Date Started: / /
Date Completed: 09/05/08
Priority Level: Not reported
Operable Unit: SITEWIDE
Primary Responsibility: Federal Enforcement
Planning Status: Not reported
Urgency Indicator: Not reported
Action Anomaly: Not reported

Action Code: 003
Action: UNILATERAL ADMIN ORDER
Date Started: / /
Date Completed: 09/05/08
Priority Level: Not reported
Operable Unit: SITEWIDE
Primary Responsibility: Federal Enforcement
Planning Status: Not reported
Urgency Indicator: Not reported
Action Anomaly: Not reported

Action Code: 002
Action: REMEDIAL INVESTIGATION/FEASIBILITY STUDY NEGOTIATIONS
Date Started: 02/04/02
Date Completed: 09/08/08
Priority Level: Not reported
Operable Unit: FLOODPLAINS OU
Primary Responsibility: Federal Enforcement
Planning Status: Not reported
Urgency Indicator: Not reported
Action Anomaly: Not reported

Action Code: 006
Action: ADMINISTRATIVE ORDER ON CONSENT
Date Started: / /
Date Completed: 09/08/08

HUDSON RIVER PCBS (Continued) **1000384273**

Priority Level: Not reported
Operable Unit: FLOODPLAINS OU
Primary Responsibility: Federal Enforcement
Planning Status: Not reported
Urgency Indicator: Not reported
Action Anomaly: Not reported

Action Code: 005
Action: UNILATERAL ADMIN ORDER
Date Started: / /
Date Completed: 09/11/08
Priority Level: Not reported
Operable Unit: SITEWIDE
Primary Responsibility: Federal Enforcement
Planning Status: Not reported
Urgency Indicator: Not reported
Action Anomaly: Not reported

Action Code: 006
Action: UNILATERAL ADMIN ORDER
Date Started: / /
Date Completed: 10/14/08
Priority Level: Not reported
Operable Unit: SITEWIDE
Primary Responsibility: Federal Enforcement
Planning Status: Not reported
Urgency Indicator: Not reported
Action Anomaly: Not reported

Action Code: 007
Action: UNILATERAL ADMIN ORDER
Date Started: / /
Date Completed: 02/03/09
Priority Level: Not reported
Operable Unit: SITEWIDE
Primary Responsibility: Federal Enforcement
Planning Status: Not reported
Urgency Indicator: Not reported
Action Anomaly: Not reported

Action Code: 002
Action: REMEDIAL ACTION
Date Started: 05/09/08
Date Completed: 11/24/09
Priority Level: Final RA Report
Operable Unit: REASSESSMENT RIVER
Primary Responsibility: Special Account Financed Action - EPA
Planning Status: Not reported
Urgency Indicator: Not reported
Action Anomaly: Not reported

Action Code: 003
Action: REMEDIAL ACTION

HUDSON RIVER PCBS (Continued) **1000384273**

Date Started: 12/04/08
Date Completed: 12/23/09
Priority Level: Final RA Report
Operable Unit: REASSESSMENT RIVER
Primary Responsibility: Special Account Financed Action - EPA
Planning Status: Not reported
Urgency Indicator: Not reported
Action Anomaly: Not reported

Action Code: 006
Action: POTENTIALLY RESPONSIBLE PARTY REMEDIAL DESIGN
Date Started: 08/14/03
Date Completed: 04/26/11
Priority Level: Not reported
Operable Unit: REASSESSMENT RIVER
Primary Responsibility: Responsible Party
Planning Status: Not reported
Urgency Indicator: Not reported
Action Anomaly: Not reported

Action Code: 001
Action: POTENTIALLY RESPONSIBLE PARTY REMOVAL
Date Started: 09/11/07
Date Completed: 04/10/12
Priority Level: Stabilized
Operable Unit: FLOODPLAINS OU
Primary Responsibility: Responsible Party
Planning Status: Not reported
Urgency Indicator: Time Critical
Action Anomaly: Not reported

Action Code: 001
Action: FIVE-YEAR REVIEW
Date Started: / /
Date Completed: 06/01/12
Priority Level: Not reported
Operable Unit: SITEWIDE
Primary Responsibility: EPA Fund-Financed
Planning Status: Not reported
Urgency Indicator: Not reported
Action Anomaly: Not reported

Action Code: 003
Action: POTENTIALLY RESPONSIBLE PARTY REMEDIAL ACTION
Date Started: 09/06/05
Date Completed: 09/04/12
Priority Level: Not reported
Operable Unit: REASSESSMENT RIVER
Primary Responsibility: Responsible Party
Planning Status: Not reported
Urgency Indicator: Not reported
Action Anomaly: Not reported

Action Code: 001
Action: TECHNICAL ASSISTANCE

HUDSON RIVER PCBS (Continued) **1000384273**

Date Started: 09/30/97
Date Completed: / /
Priority Level: Not reported
Operable Unit: REASSESSMENT RIVER
Primary Responsibility: EPA Fund-Financed
Planning Status: Not reported
Urgency Indicator: Not reported
Action Anomaly: Not reported

Action Code: 003
Action: REMEDIAL DESIGN
Date Started: 02/15/02
Date Completed: / /
Priority Level: Not reported
Operable Unit: REASSESSMENT RIVER
Primary Responsibility: Special Account Financed Action - EPA
Planning Status: Primary
Urgency Indicator: Not reported
Action Anomaly: Other Completion Anomaly

Action Code: 003
Action: POTENTIALLY RESPONSIBLE PARTY REMEDIAL DESIGN
Date Started: 07/23/02
Date Completed: / /
Priority Level: Not reported
Operable Unit: REASSESSMENT RIVER
Primary Responsibility: Responsible Party
Planning Status: Not reported
Urgency Indicator: Not reported
Action Anomaly: Phased Start & Completion

Action Code: 002
Action: TECHNICAL ASSISTANCE
Date Started: 07/08/03
Date Completed: / /
Priority Level: Not reported
Operable Unit: REASSESSMENT RIVER
Primary Responsibility: EPA Fund-Financed
Planning Status: Not reported
Urgency Indicator: Not reported
Action Anomaly: Not reported

Action Code: 001
Action: REMEDIAL ACTION
Date Started: 01/19/07
Date Completed: / /
Priority Level: Not reported
Operable Unit: REASSESSMENT RIVER
Primary Responsibility: Special Account Financed Action - State
Planning Status: Not reported
Urgency Indicator: Not reported
Action Anomaly: Other Start and Completion Anomaly

Action Code: 001
Action: REAL PROPERTY ACQUISITION
Date Started: 02/15/08
Date Completed: / /

HUDSON RIVER PCBS (Continued) **1000384273**

Priority Level: Not reported
Operable Unit: REASSESSMENT RIVER
Primary Responsibility: Not reported
Planning Status: Not reported
Urgency Indicator: Not reported
Action Anomaly: Not reported

Action Code: 001
Action: POTENTIALLY RESPONSIBLE PARTY REMEDIAL INVESTIGATION/FEASIBILITY STUDY
Date Started: 09/08/08
Date Completed: / /
Priority Level: Not reported
Operable Unit: FLOODPLAINS OU
Primary Responsibility: Responsible Party
Planning Status: Not reported
Urgency Indicator: Not reported
Action Anomaly: Not reported

Action Code: 002
Action: TECHNICAL ASSISTANCE GRANT
Date Started: 11/17/09
Date Completed: / /
Priority Level: Not reported
Operable Unit: SITEWIDE
Primary Responsibility: EPA Fund-Financed
Planning Status: Not reported
Urgency Indicator: Not reported
Action Anomaly: Not reported

Action Code: 004
Action: POTENTIALLY RESPONSIBLE PARTY REMEDIAL ACTION
Date Started: 12/31/10
Date Completed: / /
Priority Level: Not reported
Operable Unit: REASSESSMENT RIVER
Primary Responsibility: Responsible Party
Planning Status: Not reported
Urgency Indicator: Not reported
Action Anomaly: Not reported

Federal Register Details:
Fed Register Date: 09/21/84
Fed Register Volume: 49
Page Number: 37070

Fed Register Date: 09/08/83
Fed Register Volume: 48
Page Number: 40674

RCRA-SQG:
Date form received by agency: 03/03/2014
Facility name: GE HUDSON RIVER SEDIMENT REMEDIATION PROCESSING AND TRANSPORTATION FACILITY
Facility address: 446 LOCK 8 WAY
HUDSON FALLS, NY 12839

HUDSON RIVER PCBS (Continued) **1000384273**

EPA ID:	NYD980763841
Mailing address:	BROADWAY BLDG 40 FORT EDWARD, NY 12828
Contact:	JAY SNOW
Contact address:	BROADWAY BLDG 40 FORT EDWARD, NY 12828
Contact country:	US
Contact telephone:	(518) 746-5678
Contact email:	JAY.SNOW@GE.COM
EPA Region:	02
Classification:	Small Small Quantity Generator
Description:	Handler: generates more than 100 and less than 1000 kg of hazardous waste during any calendar month and accumulates less than 6000 kg of hazardous waste at any time; or generates 100 kg or less of hazardous waste during any calendar month, and accumulates more than 1000 kg of hazardous waste at any time

Owner/Operator Summary:

Owner/operator name:	GE HUDSON RIVER SEDIMENT REMEDIATION
Owner/operator address:	BROADWAY FORT EDWARD, NY 12828
Owner/operator country:	US
Owner/operator telephone:	Not reported
Legal status:	Private
Owner/Operator Type:	Operator
Owner/Op start date:	04/23/2007
Owner/Op end date:	Not reported

Owner/operator name:	GE HUDSON RIVER SEDIMENT REMEDIATION
Owner/operator address:	BROADWAY FORT EDWARD, NY 12828
Owner/operator country:	US
Owner/operator telephone:	Not reported
Legal status:	Private
Owner/Operator Type:	Owner
Owner/Op start date:	04/23/2007
Owner/Op end date:	Not reported

Handler Activities Summary:

U.S. importer of hazardous waste:	No
Mixed waste (haz. and radioactive):	No
Recycler of hazardous waste:	No
Transporter of hazardous waste:	No
Treater, storer or disposer of HW:	No
Underground injection activity:	No
On-site burner exemption:	No
Furnace exemption:	No
Used oil fuel burner:	No
Used oil processor:	No
User oil refiner:	No
Used oil fuel marketer to burner:	No
Used oil Specification marketer:	No
Used oil transfer facility:	No
Used oil transporter:	No

HUDSON RIVER PCBS (Continued) **1000384273**

. Waste code: D006
. Waste name: CADMIUM

. Waste code: D007
. Waste name: CHROMIUM

. Waste code: D008
. Waste name: LEAD

. Waste code: B007
. Waste name: B007

Historical Generators:
Date form received by agency: 03/01/2012
Site name: GE HUDSON RIVER SEDIMENT REMEDIATION PROCESSING AND TRANSPORTATION FACILITY
Classification: Large Quantity Generator

. Waste code: B002
. Waste name: B002

. Waste code: B007
. Waste name: B007

Date form received by agency: 03/03/2010
Site name: GE HUDSON RIVER SEDIMENT REMEDIATION PROCESSING AND TRANSPORTATION FACILITY
Classification: Large Quantity Generator

. Waste code: B007
. Waste name: B007

Date form received by agency: 08/29/2008
Site name: HUDSON RIVER PCBS (ROGERS ISLAND) SUPERFUND USEPA
Classification: Large Quantity Generator

Date form received by agency: 01/01/2007
Site name: HUDSON RIVER PCBS (ROGERS ISLAND) USEPA
Classification: Not a generator, verified

Date form received by agency: 01/01/2006
Site name: HUDSON RIVER PCBS (ROGERS ISLAND) USEPA
Classification: Not a generator, verified

Date form received by agency: 01/01/2001
Site name: HUDSON RIVER PCBS (ROGERS ISLAND) USEPA
Classification: Large Quantity Generator

Violation Status: No violations found

US ENG CONTROLS:
EPA ID: NYD980763841
Site ID: 0202229
Name: HUDSON RIVER PCBS
Address: NO STREET APPLICABLE
HUDSON RIVER, NY 12801
EPA Region: 02

HUDSON RIVER PCBS (Continued) **1000384273**

County: WASHINGTON
Event Code: Not reported
Actual Date: 12/30/2001
Contact Name: Not reported
Contact Phone and Ext: Not reported
Latitude: Not reported
Longitude: Not reported
Event Code Description: Not reported
GIS Lat/Long Sequence: Not reported
GIS Sequence: Not reported

Action ID: 001
Action Name: RECORD OF DECISION
Action Completion date: 09/25/1984
Operable Unit: 01
Contaminated Media : Sediment
Engineering Control: Containment, (N.O.S.)
Contact Name: Not reported
Contact Phone and Ext: Not reported
Latitude: Not reported
Longitude: Not reported
Event Code Description: Not reported
GIS Lat/Long Sequence: Not reported
GIS Sequence: Not reported

Action ID: 001
Action Name: RECORD OF DECISION
Action Completion date: 09/25/1984
Operable Unit: 01
Contaminated Media : Sediment
Engineering Control: No Action
Contact Name: Not reported
Contact Phone and Ext: Not reported
Latitude: Not reported
Longitude: Not reported
Event Code Description: Not reported
GIS Lat/Long Sequence: Not reported
GIS Sequence: Not reported

Action ID: 001
Action Name: RECORD OF DECISION
Action Completion date: 09/25/1984
Operable Unit: 01
Contaminated Media : Sediment
Engineering Control: Revegetation
Contact Name: Not reported
Contact Phone and Ext: Not reported
Latitude: Not reported
Longitude: Not reported
Event Code Description: Not reported
GIS Lat/Long Sequence: Not reported
GIS Sequence: Not reported

Action ID: 001
Action Name: RECORD OF DECISION
Action Completion date: 09/25/1984
Operable Unit: 01

HUDSON RIVER PCBS (Continued) **1000384273**

Contaminated Media : Sediment
Engineering Control: Slope Stabilization
Contact Name: Not reported
Contact Phone and Ext: Not reported
Latitude: Not reported
Longitude: Not reported
Event Code Description: Not reported
GIS Lat/Long Sequence: Not reported
GIS Sequence: Not reported

Action ID: 002
Action Name: RECORD OF DECISION
Action Completion date: 02/01/2002
Operable Unit: 02
Contaminated Media : Sediment
Engineering Control: Dewatering
Contact Name: Not reported
Contact Phone and Ext: Not reported
Latitude: Not reported
Longitude: Not reported
Event Code Description: Not reported
GIS Lat/Long Sequence: Not reported
GIS Sequence: Not reported

Action ID: 002
Action Name: RECORD OF DECISION
Action Completion date: 02/01/2002
Operable Unit: 02
Contaminated Media : Sediment
Engineering Control: Disposal
Contact Name: Not reported
Contact Phone and Ext: Not reported
Latitude: Not reported
Longitude: Not reported
Event Code Description: Not reported
GIS Lat/Long Sequence: Not reported
GIS Sequence: Not reported

Action ID: 002
Action Name: RECORD OF DECISION
Action Completion date: 02/01/2002
Operable Unit: 02
Contaminated Media : Sediment
Engineering Control: Excavation
Contact Name: Not reported
Contact Phone and Ext: Not reported
Latitude: Not reported
Longitude: Not reported
Event Code Description: Not reported
GIS Lat/Long Sequence: Not reported
GIS Sequence: Not reported

Action ID: 002
Action Name: RECORD OF DECISION
Action Completion date: 02/01/2002
Operable Unit: 02
Contaminated Media : Sediment

HUDSON RIVER PCBS (Continued) **1000384273**

Engineering Control: Solidification/Stabilization (Ex-Situ)
Contact Name: Not reported
Contact Phone and Ext: Not reported
Latitude: Not reported
Longitude: Not reported
Event Code Description: Not reported
GIS Lat/Long Sequence: Not reported
GIS Sequence: Not reported

Action ID: 002
Action Name: RECORD OF DECISION
Action Completion date: 02/01/2002
Operable Unit: 02
Contaminated Media : Surface Water
Engineering Control: Monitoring
Contact Name: Not reported
Contact Phone and Ext: Not reported
Latitude: Not reported
Longitude: Not reported
Event Code Description: Not reported
GIS Lat/Long Sequence: Not reported
GIS Sequence: Not reported

Action ID: 002
Action Name: RECORD OF DECISION
Action Completion date: 02/01/2002
Operable Unit: 02
Contaminated Media : Surface Water
Engineering Control: Natural Attenuation
Contact Name: Not reported
Contact Phone and Ext: Not reported
Latitude: Not reported
Longitude: Not reported
Event Code Description: Not reported
GIS Lat/Long Sequence: Not reported
GIS Sequence: Not reported

US INST CONTROL:
EPA ID: NYD980763841
Site ID: 0202229
Name: HUDSON RIVER PCBS
Action Name: RECORD OF DECISION
Address: NO STREET APPLICABLE
HUDSON RIVER, NY 12801
EPA Region: 02
County: WASHINGTON
Event Code: Not reported
Inst. Control: Fishing Advisory
Actual Date: 12/30/2001
Complet. Date: 02/01/2002
Operable Unit: 02
Contaminated Media : Surface Water
Contact Name : Not reported
Contact Phone and Ext : Not reported
Latitude : Not reported
Longitude : Not reported

HUDSON RIVER PCBS (Continued) **1000384273**

Event Code Description: Not reported
GIS Lat/Long Sequence: Not reported
GIS Sequence: Not reported

SPILLS:

Facility ID:	0308107
Facility Type:	ER
DER Facility ID:	278391
Site ID:	237813
DEC Region:	3
Spill Date:	2003-10-31
Spill Number/Closed Date:	0308107 / 2003-10-31
Spill Cause:	Abandoned Drums
Spill Class:	Possible release with minimal potential for fire or hazard or Known release with no damage. DEC Response. Willing Responsible Party. Corrective action taken.
SWIS:	6000
Investigator:	rxamato
Referred To:	Not reported
Reported to Dept:	2003-10-31
CID:	297
Water Affected:	HUDSON RIVER
Spill Source:	Unknown
Spill Notifier:	Federal Government
Cleanup Ceased:	Not reported
Cleanup Meets Std:	True
Last Inspection:	Not reported
Recommended Penalty:	False
UST Trust:	False
Remediation Phase:	0
Date Entered In Computer:	2003-10-31
Spill Record Last Update:	2003-11-06
Spiller Name:	Not reported
Spiller Company:	UNKNOWN
Spiller Address:	Not reported
Spiller City,St,Zip:	ZZ -
Spiller Company:	001
Contact Name:	PETTY OFFFICER HAWKINS
Contact Phone:	(718) 354-4121
DEC Memo:	"Prior to Sept, 2004 data translation this spill Lead_DEC Field was SMITH 10/31/03: MEG hired by USCG to remove test and dispose. Container did not leak."
Remarks:	"CALL TO NRC REPORTING A 55 GALLON DRUM OF UNKNOWN PETROLEUM FLOATING - USCG IS REPOSNDING TO THE SITE"

Material:

Site ID:	237813
Operable Unit ID:	874400
Operable Unit:	01
Material ID:	501630
Material Code:	0066A
Material Name:	unknown petroleum
Case No.:	Not reported
Material FA:	Petroleum
Quantity:	55.00
Units:	Gallons
Recovered:	.00

HUDSON RIVER PCBS (Continued) **1000384273**

Resource Affected: Not reported
Oxygenate: Not reported

Tank Test:

ROD:
Full-text of USEPA Record of Decision(s) is available from EDR.

PRP:
PRP name: DELAWARE AND HUDSON RAILWAY CO INC
GENERAL ELECTRIC COMPANY
GENERAL ELECTRIC COMPANY
GENERAL ELECTRIC COMPANY
GENERAL ELECTRIC COMPANY
GENERAL ELECTRIC COMPANY
GENERAL ELECTRIC COMPANY
GENERAL ELECTRIC COMPANY
GENERAL ELECTRIC COMPANY
GOLUB PROPERTIES OF WATERVLIET INC
NEW YORK STATE CANAL CORPORATION
NIAGARA MOHAWK POWER COMPANY
TOWN OF HALFMOON NEW YORK
VILLAGE OF STILLWATER
WATER COMMISSIONERS OF THE TOWN OF WATERFORD

CONSENT:
EPA ID: NYD980763841
Site ID: 0284
Case Title: U.S.V. GENERAL ELECTRIC COMPANY (HUDSON RIVER) (EPA-SUPERFUND)
Court Num: 05-1270
District: New York, North
Entered Date: 11/02/06
Full-text of the consent decree for this site issued by the United States District Court is available from EDR. Contact your EDR Account Executive.

A2 **LOT 64,TAXBLOCK 1931** **NY E DESIGNATION** **S117676503**
West **2338 FREDRICK DOUGLASS BL** **N/A**
< 1/8 **MANHATTAN, NY 10027**
0.010 mi.
52 ft. **Site 2 of 29 in cluster A**

Relative:
Higher

Actual:
29 ft.

E DESIGNATION:
Tax Lot(s): 64
Tax Block: 1931
Borough Code: MN
E-No: E-201
Effective Date: 4/30/2008
Satisfaction Date: Not reported
Ceqr Number: 07DCP030M
Ulurp Number: 080099ZMM
Zoning Map No: 5c 6a 6b

Description: Underground Gasoline Storage Tanks* Testing Protocol.
Lot Remediation Date: Not reported

LOT 64,TAXBLOCK 1931 (Continued) **S117676503**

Description: Window Wall Attenuation & Alternate Ventilation
Lot Remediation Date: Not reported

Description: Air Quality - #2 Fuel Oil or Natural Gas Heat and Hot Water
Lot Remediation Date: Not reported

Description: Exhaust stack location limitations
Lot Remediation Date: Not reported

A3 **LOT 6,TAXBLOCK 1931** **NY RES DECL** **S116688238**
SSW **261 WEST 125 STREET** **N/A**
< 1/8 **MANHATTAN, NY 10027**
0.016 mi.
82 ft. **Site 3 of 29 in cluster A**

Relative:
Higher

RES DECL:
Borough Code: MN
Actual: Tax Block: 1931
29 ft. Tax Lot: 6

Restrictive Decl. No.: D-114
Cp ulurp No.: C860553 ZMM
Zoning Map No.: 6a

A4 **CON EDISON** **NY MANIFEST** **S117065784**
SSW **261 W 125 ST** **N/A**
< 1/8 **NEW YORK, NY 10027**
0.016 mi.
82 ft. **Site 4 of 29 in cluster A**

Relative:
Higher

NY MANIFEST:
Country: USA
EPA ID: NYP004583746
Actual: Facility Status: Not reported
29 ft. Location Address 1: 261 W 125 ST
Code: BP
Location Address 2: SB26546
Total Tanks: Not reported
Location City: NEW YORK
Location State: NY
Location Zip: 10027
Location Zip 4: Not reported

NY MANIFEST:
EPAID: NYP004583746
Mailing Name: CON EDISON
Mailing Contact: CON EDISION
Mailing Address 1: 4 IRVING PL
Mailing Address 2: 15TH FL
Mailing City: NEW YORK
Mailing State: NY
Mailing Zip: 10003
Mailing Zip 4: Not reported
Mailing Country: USA
Mailing Phone: Not reported

CON EDISON (Continued) **S117065784**

NY MANIFEST:

Document ID:	Not reported
Manifest Status:	Not reported
seq:	Not reported
Year:	2014
Trans1 State ID:	NJD003812047
Trans2 State ID:	Not reported
Generator Ship Date:	07/02/2014
Trans1 Recv Date:	07/02/2014
Trans2 Recv Date:	Not reported
TSD Site Recv Date:	07/07/2014
Part A Recv Date:	Not reported
Part B Recv Date:	Not reported
Generator EPA ID:	NYP004583746
Trans1 EPA ID:	Not reported
Trans2 EPA ID:	Not reported
TSDF ID 1:	NJD991291105
TSDF ID 2:	Not reported
Manifest Tracking Number:	002503275GBF
Import Indicator:	N
Export Indicator:	N
Discr Quantity Indicator:	N
Discr Type Indicator:	N
Discr Residue Indicator:	N
Discr Partial Reject Indicator:	N
Discr Full Reject Indicator:	N
Manifest Ref Number:	Not reported
Alt Facility RCRA ID:	Not reported
Alt Facility Sign Date:	Not reported
MGMT Method Type Code:	H110
Waste Code:	Not reported
Waste Code:	Not reported
Waste Code:	Not reported
Waste Code:	Not reported
Waste Code:	Not reported
Waste Code:	Not reported
Quantity:	1000
Units:	P - Pounds
Number of Containers:	1
Container Type:	TT - Cargo tank, tank trucks
Handling Method:	T Chemical, physical, or biological treatment.
Specific Gravity:	1
Waste Code:	D008
Waste Code 1_2:	Not reported
Waste Code 1_3:	Not reported
Waste Code 1_4:	Not reported
Waste Code 1_5:	Not reported
Waste Code 1_6:	Not reported

A5
NNW
< 1/8
0.017 mi.
88 ft.

LOT 1,TAXBLOCK 1932
2350 FREDRICK DOUGLASS BL
MANHATTAN, NY

NY E DESIGNATION | **S117675745** / **N/A**

Site 5 of 29 in cluster A

Relative:
Higher

Actual:
29 ft.

E DESIGNATION:

Tax Lot(s):	1
Tax Block:	1932
Borough Code:	Not reported
E-No:	E-204
Effective Date:	5/14/2008
Satisfaction Date:	Not reported
Ceqr Number:	07DME009M
Ulurp Number:	080132ZMM
Zoning Map No:	6a
Description:	Underground Gasoline Storage Tanks* Testing Protocol.
Lot Remediation Date:	Not reported

A6
SW
< 1/8
0.019 mi.
98 ft.

275 W 125TH ST
NEW YORK, NY 10027

EDR Hist Cleaner | **1015032923** / **N/A**

Site 6 of 29 in cluster A

Relative:
Lower

Actual:
28 ft.

EDR Historical Cleaners:

Name:	AFFORDABLE CARPET CLEANING
Year:	2004
Address:	275 W 125TH ST

A7
NE
< 1/8
0.019 mi.
98 ft.

LOT 107,TAXBLOCK 1932
263 WEST 126 STREET
MANHATTAN, NY 10027

NY E DESIGNATION | **S109155504** / **N/A**

Site 7 of 29 in cluster A

Relative:
Higher

Actual:
30 ft.

E DESIGNATION:

Tax Lot(s):	107
Tax Block:	1932
Borough Code:	MN
E-No:	E-204
Effective Date:	5/14/2008
Satisfaction Date:	Not reported
Ceqr Number:	07DME009M
Ulurp Number:	080132ZMM
Zoning Map No:	6a
Description:	Underground Gasoline Storage Tanks* Testing Protocol.
Lot Remediation Date:	Not reported

A8
West
< 1/8
0.019 mi.
98 ft.

LOT 1,TAXBLOCK 1931
2330 FREDRICK DOUGLASS BL
MANHATTAN, NY

Site 8 of 29 in cluster A

NY E DESIGNATION | **S109155353** | **N/A**

Relative:
Lower

Actual:
28 ft.

E DESIGNATION:

Tax Lot(s):	1
Tax Block:	1931
Borough Code:	Not reported
E-No:	E-201
Effective Date:	4/30/2008
Satisfaction Date:	Not reported
Ceqr Number:	07DCP030M
Ulurp Number:	080099ZMM
Zoning Map No:	5c 6a 6b
Description:	Air Quality - #2 Fuel Oil or Natural Gas Heat and Hot Water
Lot Remediation Date:	Not reported
Description:	Exhaust stack location limitations
Lot Remediation Date:	Not reported
Description:	Underground Gasoline Storage Tanks* Testing Protocol.
Lot Remediation Date:	Not reported
Description:	Window Wall Attenuation & Alternate Ventilation
Lot Remediation Date:	Not reported

A9
SW
< 1/8
0.019 mi.
98 ft.

271 WEST 125TH ST
271 WEST 125TH ST
NEW YORK CITY, NY

Site 9 of 29 in cluster A

NY LTANKS | **S105998440** | **N/A**

Relative:
Lower

Actual:
28 ft.

LTANKS:

Site ID:	293784
Spill Number/Closed Date:	0212531 / 2006-01-20
Spill Date:	2003-03-19
Spill Cause:	Tank Overfill
Spill Source:	Commercial/Industrial
Spill Class:	Known release with minimal potential for fire or hazard. DEC Response. Willing Responsible Party. Corrective action taken.
Cleanup Ceased:	Not reported
Cleanup Meets Standard:	False
SWIS:	3101
Investigator:	SXAHMED
Referred To:	Not reported
Reported to Dept:	2003-03-19
CID:	195
Water Affected:	Not reported
Spill Notifier:	Affected Persons
Last Inspection:	Not reported
Recommended Penalty:	False
UST Involvement:	False
Remediation Phase:	0
Date Entered In Computer:	2003-03-19
Spill Record Last Update:	2006-01-25
Spiller Name:	Not reported
Spiller Company:	UNKNOWN

271 WEST 125TH ST (Continued) **S105998440**

Spiller Address:	Not reported
Spiller City,St,Zip:	ZZ -
Spiller County:	001
Spiller Contact:	FRANK MONTEANO
Spiller Phone:	(212) 582-6688
Spiller Extention:	Not reported
DEC Region:	2
DER Facility ID:	237763
DEC Memo:	"Prior to Sept, 2004 data translation this spill Lead_DEC Field was SANGESLAND 10/12/2005: Talked to Mr Frank Monteano (212 483 8890). He informed that there was a environmental clean up after that spill. His assistant will be back on next Monday and requested to call back than. (Sadique) 10/21/2005: Called that no. and left message to call me back. (Sadique) 11/07/2005: Tried to contact with the Hillman Environmental (718 726 3336), the no. was not in service. Searched property shark for owner and sent a certified mail to the owner. (Sadique) 12/05/2005: Letter returned on 11/25/2005 due to wrong zip code. Checked the address and send another today.(Sadique) 12/15/2005: Second letter returned on 12/15/2005. (Sadique) 12/22/2005: Site visit may help to close the spill. (Sadique) 01/20/2006: John Grathwol and I visited the spill location on 01/18/2006 at 1:25pm. Met with building superintendent Mr. Francis Rivera. They changed to gas heating last summer. The old tank removed from the building. No spill visible. Nothing on the floor. Moldy smell but no petroleum smell noticed. Inspected out side, fill pipe removed. No sign of oil spill found. Took photos of inside and out side locations. Spill can be closed. (Sadique) 01/20/2006: Spill closed. (Sadique)"
Remarks:	"OIL TANK IN OFFICE BUILDING APPEARS TO HAVE BEEN OVERFILLED. SIGNS OF OIL IN VAULT WHERE FILL PIPE IS LOCATED. CALLER STATES IT IS A SMALL AMOUNT. HE DOES NOT KNOW NAME OF OIL COMPANY THAT FILLS TANK. CALLER WILL ADDRESS PROBLEM TOMORROW WITH HILLMAN ENVIRONMENTAL."

Material:

Site ID:	293784
Operable Unit ID:	865986
Operable Unit:	01
Material ID:	512265
Material Code:	0001A
Material Name:	#2 fuel oil
Case No.:	Not reported
Material FA:	Petroleum
Quantity:	.00
Units:	Gallons
Recovered:	.00
Resource Affected:	Not reported
Oxygenate:	Not reported

Tank Test:

A10
WSW
< 1/8
0.019 mi.
101 ft.

LOT 140,TAXBLOCK 1909
283 WEST 125 STREET
MANHATTAN, NY

Site 10 of 29 in cluster A

NY E DESIGNATION

S109155359
N/A

Relative:
Lower

Actual:
28 ft.

E DESIGNATION:

Tax Lot(s):	140
Tax Block:	1909
Borough Code:	Not reported
E-No:	E-201
Effective Date:	4/30/2008
Satisfaction Date:	Not reported
Ceqr Number:	07DCP030M
Ulurp Number:	080099ZMM
Zoning Map No:	5c 6a 6b
Description:	Air Quality - Natural Gas Heat & Hot Water
Lot Remediation Date:	Not reported
Description:	Underground Gasoline Storage Tanks* Testing Protocol.
Lot Remediation Date:	Not reported
Description:	Window Wall Attenuation & Alternate Ventilation
Lot Remediation Date:	Not reported
Description:	Exhaust stack location limitations
Lot Remediation Date:	Not reported

A11
NNE
< 1/8
0.021 mi.
111 ft.

LOT 5,TAXBLOCK 1932
267 WEST 126 STREET
MANHATTAN, NY 10027

Site 11 of 29 in cluster A

NY E DESIGNATION

S109155508
N/A

Relative:
Higher

Actual:
30 ft.

E DESIGNATION:

Tax Lot(s):	5
Tax Block:	1932
Borough Code:	MN
E-No:	E-204
Effective Date:	5/14/2008
Satisfaction Date:	Not reported
Ceqr Number:	07DME009M
Ulurp Number:	080132ZMM
Zoning Map No:	6a
Description:	Underground Gasoline Storage Tanks* Testing Protocol.
Lot Remediation Date:	Not reported

A12
NNE
< 1/8
0.021 mi.
111 ft.

LOT 7,TAXBLOCK 1932
265 WEST 126 STREET
MANHATTAN, NY

Site 12 of 29 in cluster A

NY E DESIGNATION | **S109155511** | **N/A**

Relative:
Higher

Actual:
30 ft.

E DESIGNATION:

Tax Lot(s):	7
Tax Block:	1932
Borough Code:	Not reported
E-No:	E-204
Effective Date:	5/14/2008
Satisfaction Date:	Not reported
Ceqr Number:	07DME009M
Ulurp Number:	080132ZMM
Zoning Map No:	6a
Description:	Underground Gasoline Storage Tanks* Testing Protocol.
Lot Remediation Date:	Not reported

A13
SSE
< 1/8
0.023 mi.
120 ft.

CON EDISON SERVICE BOX: 20547
243 W 125TH ST
NEW YORK, NY 10027

Site 13 of 29 in cluster A

RCRA NonGen / NLR | **1016961876**
NY MANIFEST | **NYP004348108**

Relative:
Higher

Actual:
29 ft.

RCRA NonGen / NLR:

Date form received by agency:	09/20/2013
Facility name:	CON EDISON SERVICE BOX: 20547
Facility address:	243 W 125TH ST NEW YORK, NY 10027
EPA ID:	NYP004348108
Mailing address:	IRVING PL, RM 828 NEW YORK, NY 10003
Contact:	BENJAMIN BAMONTE
Contact address:	Not reported Not reported
Contact country:	Not reported
Contact telephone:	(212) 894-9549
Contact email:	Not reported
EPA Region:	02
Classification:	Non-Generator
Description:	Handler: Non-Generators do not presently generate hazardous waste

Handler Activities Summary:

U.S. importer of hazardous waste:	No
Mixed waste (haz. and radioactive):	No
Recycler of hazardous waste:	No
Transporter of hazardous waste:	No
Treater, storer or disposer of HW:	No
Underground injection activity:	No
On-site burner exemption:	No
Furnace exemption:	No
Used oil fuel burner:	No
Used oil processor:	No
User oil refiner:	No
Used oil fuel marketer to burner:	No
Used oil Specification marketer:	No
Used oil transfer facility:	No

CON EDISON SERVICE BOX: 20547 (Continued) **1016961876**

Used oil transporter: No

Historical Generators:
Date form received by agency: 08/20/2013
Site name: CON EDISON SERVICE BOX: 20547
Classification: Conditionally Exempt Small Quantity Generator

Violation Status: No violations found

NY MANIFEST:
Country: USA
EPA ID: NYP004348108
Facility Status: Not reported
Location Address 1: FO 243 WEST 125TH ST
Code: BP
Location Address 2: SB 20547
Total Tanks: Not reported
Location City: NEW YORK
Location State: NY
Location Zip: 10027
Location Zip 4: Not reported

NY MANIFEST:
EPAID: NYP004348108
Mailing Name: CON EDISON
Mailing Contact: CON EDISON
Mailing Address 1: 4 IRVING PL 15TH FL
Mailing Address 2: Not reported
Mailing City: NEW YORK
Mailing State: NY
Mailing Zip: 10003
Mailing Zip 4: Not reported
Mailing Country: USA
Mailing Phone: 2124603770

NY MANIFEST:
Document ID: Not reported
Manifest Status: Not reported
seq: Not reported
Year: 2013
Trans1 State ID: NJD003812047
Trans2 State ID: Not reported
Generator Ship Date: 08/19/2013
Trans1 Recv Date: 08/19/2013
Trans2 Recv Date: Not reported
TSD Site Recv Date: 08/21/2013
Part A Recv Date: Not reported
Part B Recv Date: Not reported
Generator EPA ID: NYP004348108
Trans1 EPA ID: Not reported
Trans2 EPA ID: Not reported
TSDF ID 1: NJD991291105
TSDF ID 2: Not reported
Manifest Tracking Number: 002220749GBF
Import Indicator: N
Export Indicator: N
Discr Quantity Indicator: N

CON EDISON SERVICE BOX: 20547 (Continued) **1016961876**

Discr Type Indicator:	N
Discr Residue Indicator:	N
Discr Partial Reject Indicator:	N
Discr Full Reject Indicator:	N
Manifest Ref Number:	Not reported
Alt Facility RCRA ID:	Not reported
Alt Facility Sign Date:	Not reported
MGMT Method Type Code:	H110
Waste Code:	Not reported
Waste Code:	Not reported
Waste Code:	Not reported
Waste Code:	Not reported
Waste Code:	Not reported
Waste Code:	Not reported
Quantity:	100
Units:	P - Pounds
Number of Containers:	1
Container Type:	TT - Cargo tank, tank trucks
Handling Method:	T Chemical, physical, or biological treatment.
Specific Gravity:	1
Waste Code:	D008
Waste Code 1_2:	Not reported
Waste Code 1_3:	Not reported
Waste Code 1_4:	Not reported
Waste Code 1_5:	Not reported
Waste Code 1_6:	Not reported

A14 **LOT 61,TAXBLOCK 1931** **NY E DESIGNATION** **S117676489**
WNW **2342 8 AVENUE** **N/A**
< 1/8 **MANHATTAN, NY 10027**
0.025 mi.
130 ft. **Site 14 of 29 in cluster A**

Relative:
Higher

Actual:
29 ft.

E DESIGNATION:

Tax Lot(s):	61
Tax Block:	1931
Borough Code:	MN
E-No:	E-201
Effective Date:	4/30/2008
Satisfaction Date:	Not reported
Ceqr Number:	07DCP030M
Ulurp Number:	080099ZMM
Zoning Map No:	5c 6a 6b
Description:	Air Quality - #2 Fuel Oil or Natural Gas Heat and Hot Water
Lot Remediation Date:	Not reported
Description:	Exhaust stack location limitations
Lot Remediation Date:	Not reported
Description:	Underground Gasoline Storage Tanks* Testing Protocol.
Lot Remediation Date:	Not reported
Description:	Window Wall Attenuation & Alternate Ventilation
Lot Remediation Date:	Not reported

A15 **CON EDISON SERVICE BOX: 32666** **RCRA NonGen / NLR** **1016961878**
WNW **2338 8TH AVE** **NY MANIFEST** **NYP004348124**
< 1/8 **NEW YORK, NY 10027**
0.025 mi.
130 ft. **Site 15 of 29 in cluster A**

Relative:
Higher

Actual:
29 ft.

RCRA NonGen / NLR:

Date form received by agency:	09/20/2013
Facility name:	CON EDISON SERVICE BOX: 32666
Facility address:	2338 8TH AVE NEW YORK, NY 10027
EPA ID:	NYP004348124
Mailing address:	IRVING PL, RM 828 NEW YORK, NY 10003
Contact:	BENJAMIN BAMONTE
Contact address:	Not reported Not reported
Contact country:	Not reported
Contact telephone:	(212) 894-9549
Contact email:	Not reported
EPA Region:	02
Classification:	Non-Generator
Description:	Handler: Non-Generators do not presently generate hazardous waste

Handler Activities Summary:

U.S. importer of hazardous waste:	No
Mixed waste (haz. and radioactive):	No
Recycler of hazardous waste:	No
Transporter of hazardous waste:	No
Treater, storer or disposer of HW:	No
Underground injection activity:	No
On-site burner exemption:	No
Furnace exemption:	No
Used oil fuel burner:	No
Used oil processor:	No
User oil refiner:	No
Used oil fuel marketer to burner:	No
Used oil Specification marketer:	No
Used oil transfer facility:	No
Used oil transporter:	No

Historical Generators:

Date form received by agency:	08/20/2013
Site name:	CON EDISON SERVICE BOX: 32666
Classification:	Conditionally Exempt Small Quantity Generator
Violation Status:	No violations found

NY MANIFEST:

Country:	USA
EPA ID:	NYP004348124
Facility Status:	Not reported
Location Address 1:	FO 2338 8TH AVE
Code:	BP
Location Address 2:	SB 32666
Total Tanks:	Not reported
Location City:	NEW YORK
Location State:	NY
Location Zip:	10027

CON EDISON SERVICE BOX: 32666 (Continued) **1016961878**

Location Zip 4: Not reported

NY MANIFEST:
EPAID: NYP004348124
Mailing Name: CON EDISON
Mailing Contact: CON EDISON
Mailing Address 1: 4 IRVING PL 15TH FL
Mailing Address 2: Not reported
Mailing City: NEW YORK
Mailing State: NY
Mailing Zip: 10003
Mailing Zip 4: Not reported
Mailing Country: USA
Mailing Phone: 2124603770

NY MANIFEST:
Document ID: Not reported
Manifest Status: Not reported
seq: Not reported
Year: 2013
Trans1 State ID: NJD003812047
Trans2 State ID: Not reported
Generator Ship Date: 08/20/2013
Trans1 Recv Date: 08/20/2013
Trans2 Recv Date: Not reported
TSD Site Recv Date: 08/21/2013
Part A Recv Date: Not reported
Part B Recv Date: Not reported
Generator EPA ID: NYP004348124
Trans1 EPA ID: Not reported
Trans2 EPA ID: Not reported
TSDF ID 1: NJD991291105
TSDF ID 2: Not reported
Manifest Tracking Number: 002220727GBF
Import Indicator: N
Export Indicator: N
Discr Quantity Indicator: N
Discr Type Indicator: N
Discr Residue Indicator: N
Discr Partial Reject Indicator: N
Discr Full Reject Indicator: N
Manifest Ref Number: Not reported
Alt Facility RCRA ID: Not reported
Alt Facility Sign Date: Not reported
MGMT Method Type Code: H110
Waste Code: Not reported
Waste Code: Not reported
Waste Code: Not reported
Waste Code: Not reported
Waste Code: Not reported
Waste Code: Not reported
Quantity: 500
Units: P - Pounds
Number of Containers: 1
Container Type: TT - Cargo tank, tank trucks
Handling Method: T Chemical, physical, or biological treatment.
Specific Gravity: 1

CON EDISON SERVICE BOX: 32666 (Continued) **1016961878**

Waste Code: D008
Waste Code 1_2: Not reported
Waste Code 1_3: Not reported
Waste Code 1_4: Not reported
Waste Code 1_5: Not reported
Waste Code 1_6: Not reported

A16 **LOT 63,TAXBLOCK 1931** **NY E DESIGNATION** **S117676498**
WNW **2340 8 AVENUE** **N/A**
< 1/8 **MANHATTAN, NY 10027**
0.025 mi.
130 ft. **Site 16 of 29 in cluster A**

Relative:
Higher

Actual:
29 ft.

E DESIGNATION:
Tax Lot(s): 63
Tax Block: 1931
Borough Code: MN
E-No: E-201
Effective Date: 4/30/2008
Satisfaction Date: Not reported
Ceqr Number: 07DCP030M
Ulurp Number: 080099ZMM
Zoning Map No: 5c 6a 6b

Description: Air Quality - #2 Fuel Oil or Natural Gas Heat and Hot Water
Lot Remediation Date: Not reported

Description: Exhaust stack location limitations
Lot Remediation Date: Not reported

Description: Underground Gasoline Storage Tanks* Testing Protocol.
Lot Remediation Date: Not reported

Description: Window Wall Attenuation & Alternate Ventilation
Lot Remediation Date: Not reported

A17 **2350 8TH AVE** **NY AST** **A100291870**
NW **2350 8TH AVENUE** **N/A**
< 1/8 **NEW YORK, NY 10027**
0.026 mi.
136 ft. **Site 17 of 29 in cluster A**

Relative:
Higher

Actual:
29 ft.

AST:
Region: STATE
DEC Region: 2
Site Status: Active
Facility Id: 2-607670
Program Type: PBS
UTM X: 588510.60488
UTM Y: 4518292.75521
Expiration Date: 04/18/2017
Site Type: Apartment Building/Office Building

Affiliation Records:
Site Id: 29522
Affiliation Type: On-Site Operator

2350 8TH AVE (Continued) **A100291870**

Company Name:	2350 8TH AVE
Contact Type:	Not reported
Contact Name:	VICTOR HERNANDEZ
Address1:	Not reported
Address2:	Not reported
City:	Not reported
State:	NN
Zip Code:	Not reported
Country Code:	001
Phone:	(282) 863-6251
EMail:	Not reported
Fax Number:	Not reported
Modified By:	BVCAMPBE
Date Last Modified:	2012-03-29

Site Id:	29522
Affiliation Type:	Mail Contact
Company Name:	NYC HPD
Contact Type:	Not reported
Contact Name:	ASST COMM - DIV OF PROP DISPOSITION
Address1:	100 GOLD STREET
Address2:	9Y-3
City:	NEW YORK
State:	NY
Zip Code:	10038
Country Code:	001
Phone:	(212) 863-8590
EMail:	ALEXANDJ@HPD.NYC.GOV
Fax Number:	Not reported
Modified By:	BVCAMPBE
Date Last Modified:	2012-03-29

Site Id:	29522
Affiliation Type:	Emergency Contact
Company Name:	NYC HPD
Contact Type:	Not reported
Contact Name:	DEREK PARSONS
Address1:	Not reported
Address2:	Not reported
City:	Not reported
State:	NN
Zip Code:	Not reported
Country Code:	999
Phone:	(917) 559-4337
EMail:	Not reported
Fax Number:	Not reported
Modified By:	LSZINOMA
Date Last Modified:	2014-11-04

Site Id:	29522
Affiliation Type:	Facility Owner
Company Name:	NYC HPD
Contact Type:	NYC HPD EXEC DIR OF ENV POLICY
Contact Name:	JOHN E GEARRITY
Address1:	100 GOLD STREET
Address2:	Not reported
City:	NEW YORK

2350 8TH AVE (Continued) **A100291870**

State:	NY
Zip Code:	10038
Country Code:	001
Phone:	(212) 863-8590
EMail:	Not reported
Fax Number:	Not reported
Modified By:	BVCAMPBE
Date Last Modified:	2012-03-29

Tank Info:

Tank Number:	001
Tank Id:	63353
Material Code:	0001
Common Name of Substance:	#2 Fuel Oil (On-Site Consumption)

Equipment Records:

I05 - Overfill - Vent Whistle
D01 - Pipe Type - Steel/Carbon Steel/Iron
E00 - Piping Secondary Containment - None
F01 - Pipe External Protection - Painted/Asphalt Coating
J02 - Dispenser - Suction Dispenser
K00 - Spill Prevention - None
A00 - Tank Internal Protection - None
C03 - Pipe Location - Aboveground/Underground Combination
G00 - Tank Secondary Containment - None
L00 - Piping Leak Detection - None
B01 - Tank External Protection - Painted/Asphalt Coating
H00 - Tank Leak Detection - None

Tank Location:	1
Tank Type:	Steel/Carbon Steel/Iron
Tank Status:	In Service
Pipe Model:	Not reported
Install Date:	01/01/2001
Capacity Gallons:	2000
Tightness Test Method:	NN
Date Test:	Not reported
Next Test Date:	Not reported
Date Tank Closed:	Not reported
Register:	True
Modified By:	BVCAMPBE
Last Modified:	03/29/2012
Material Name:	Not reported

A18 **LOT 2,TAXBLOCK 1932** **NY E DESIGNATION** **S117675966**
NNW **2352 FREDRICK DOUGLASS BL** **N/A**
< 1/8 **MANHATTAN, NY 10027**
0.026 mi.
139 ft. **Site 18 of 29 in cluster A**

Relative:
Higher

Actual:
30 ft.

E DESIGNATION:

Tax Lot(s):	2
Tax Block:	1932
Borough Code:	MN
E-No:	E-204
Effective Date:	5/14/2008
Satisfaction Date:	Not reported

LOT 2,TAXBLOCK 1932 (Continued) **S117675966**

Ceqr Number: 07DME009M
Ulurp Number: 080132ZMM
Zoning Map No: 6a

Description: Underground Gasoline Storage Tanks* Testing Protocol.
Lot Remediation Date: Not reported

A19 **LOT 55,TAXBLOCK 1930** **NY E DESIGNATION** **S109155452**
South **260 WEST 125 STREET** **N/A**
< 1/8 **MANHATTAN, NY 10027**
0.032 mi.
169 ft. **Site 19 of 29 in cluster A**

Relative:
Lower

Actual:
28 ft.

E DESIGNATION:
Tax Lot(s): 55
Tax Block: 1930
Borough Code: MN
E-No: E-201
Effective Date: 4/30/2008
Satisfaction Date: Not reported
Ceqr Number: 07DCP030M
Ulurp Number: 080099ZMM
Zoning Map No: 5c 6a 6b

Description: Air Quality - Natural Gas Heat & Hot Water
Lot Remediation Date: Not reported

Description: Exhaust stack location limitations
Lot Remediation Date: Not reported

Description: Window Wall Attenuation & Alternate Ventilation
Lot Remediation Date: Not reported

A20 **CON EDISON** **RCRA NonGen / NLR** **1014397971**
WNW **2335 8TH AVE** **NY MANIFEST** **NYP004203162**
< 1/8 **NEW YORK, NY 10037** **NJ MANIFEST**
0.032 mi.
170 ft. **Site 20 of 29 in cluster A**

Relative:
Higher

Actual:
29 ft.

RCRA NonGen / NLR:
Date form received by agency: 02/27/2010
Facility name: CON EDISON
Facility address: 2335 8TH AVE
NEW YORK, NY 10037
EPA ID: NYP004203162
Mailing address: 4 IRVING PL, RM 828
NEW YORK, NY 10003
Contact: DAVID DUKE
Contact address: Not reported
Not reported
Contact country: Not reported
Contact telephone: (917) 559-8971
Contact email: Not reported
EPA Region: 02
Classification: Non-Generator
Description: Handler: Non-Generators do not presently generate hazardous waste

CON EDISON (Continued) **1014397971**

Handler Activities Summary:
U.S. importer of hazardous waste: No
Mixed waste (haz. and radioactive): No
Recycler of hazardous waste: No
Transporter of hazardous waste: No
Treater, storer or disposer of HW: No
Underground injection activity: No
On-site burner exemption: No
Furnace exemption: No
Used oil fuel burner: No
Used oil processor: No
User oil refiner: No
Used oil fuel marketer to burner: No
Used oil Specification marketer: No
Used oil transfer facility: No
Used oil transporter: No

Violation Status: No violations found

NY MANIFEST:
Country: USA
EPA ID: NYP004203162
Facility Status: Not reported
Location Address 1: F/O 2335 8TH AVE & W 125TH ST
Code: BP
Location Address 2: Not reported
Total Tanks: Not reported
Location City: NEW YORK
Location State: NY
Location Zip: 10037
Location Zip 4: Not reported

NY MANIFEST:
EPAID: NYP004203162
Mailing Name: CONSOLIDATED EDISON
Mailing Contact: THOMAS TEELING
Mailing Address 1: 4 IRVING PL RM 828
Mailing Address 2: Not reported
Mailing City: NEW YORK
Mailing State: NY
Mailing Zip: 10003
Mailing Zip 4: Not reported
Mailing Country: USA
Mailing Phone: 2124603770

NY MANIFEST:
Document ID: Not reported
Manifest Status: Not reported
seq: Not reported
Year: 2010
Trans1 State ID: NJ0000027193
Trans2 State ID: Not reported
Generator Ship Date: 02/27/2010
Trans1 Recv Date: 02/27/2010
Trans2 Recv Date: Not reported
TSD Site Recv Date: 03/02/2010
Part A Recv Date: Not reported

CON EDISON (Continued) **1014397971**

Part B Recv Date:	Not reported
Generator EPA ID:	NYP004203162
Trans1 EPA ID:	Not reported
Trans2 EPA ID:	Not reported
TSDF ID 1:	NJD002200046
TSDF ID 2:	Not reported
Manifest Tracking Number:	001084937GBF
Import Indicator:	N
Export Indicator:	N
Discr Quantity Indicator:	N
Discr Type Indicator:	N
Discr Residue Indicator:	N
Discr Partial Reject Indicator:	N
Discr Full Reject Indicator:	N
Manifest Ref Number:	Not reported
Alt Facility RCRA ID:	Not reported
Alt Facility Sign Date:	Not reported
MGMT Method Type Code:	H111
Waste Code:	Not reported
Waste Code:	Not reported
Waste Code:	Not reported
Waste Code:	Not reported
Waste Code:	Not reported
Waste Code:	Not reported
Quantity:	300.0
Units:	P - Pounds
Number of Containers:	1.0
Container Type:	TT - Cargo tank, tank trucks
Handling Method:	T Chemical, physical, or biological treatment.
Specific Gravity:	1.0
Waste Code:	D008
Waste Code 1_2:	Not reported
Waste Code 1_3:	Not reported
Waste Code 1_4:	Not reported
Waste Code 1_5:	Not reported
Waste Code 1_6:	Not reported

NJ MANIFEST:

EPA Id:	NYP004203162
Mail Address:	4 IRVING PL, RM 828
Mail City/State/Zip:	NEW YORK, NY 10003
Facility Phone:	Not reported
Emergency Phone:	Not reported
Contact:	DAVID DUKE
Comments:	Not reported
SIC Code:	Not reported
County:	NY061
Municipal:	Not reported
Previous EPA Id:	Not reported
Gen Flag:	Not reported
Trans Flag:	Not reported
TSDF Flag:	Not reported
Name Change:	Not reported
Date Change:	Not reported

Manifest:

CON EDISON (Continued) **1014397971**

Manifest Number:	001084937GBF
EPA ID:	NYP004203162
Date Shipped:	02/27/2010
TSDF EPA ID:	NJD002200046
Transporter EPA ID:	NJ0000027193
Transporter 2 EPA ID:	Not reported
Transporter 3 EPA ID:	Not reported
Transporter 4 EPA ID:	Not reported
Transporter 5 EPA ID:	Not reported
Transporter 6 EPA ID:	Not reported
Transporter 7 EPA ID:	Not reported
Transporter 8 EPA ID:	Not reported
Transporter 9 EPA ID:	Not reported
Transporter 10 EPA ID:	Not reported
Date Trans1 Transported Waste:	02/27/2010
Date Trans2 Transported Waste:	Not reported
Date Trans3 Transported Waste:	Not reported
Date Trans4 Transported Waste:	Not reported
Date Trans5 Transported Waste:	Not reported
Date Trans6 Transported Waste:	Not reported
Date Trans7 Transported Waste:	Not reported
Date Trans8 Transported Waste:	Not reported
Date Trans9 Transported Waste:	Not reported
Date Trans10 Transported Waste:	Not reported
Date TSDF Received Waste:	03/02/2010
TSDF EPA Facility Name:	Not reported
QTY Units:	Not reported
Transporter SEQ ID:	Not reported
Transporter-1 Date:	Not reported
Waste SEQ ID:	Not reported
Waste Type Code 2:	Not reported
Waste Type Code 3:	Not reported
Waste Type Code 4:	Not reported
Waste Type Code 5:	Not reported
Waste Type Code 6:	Not reported
Date Accepted:	Not reported
Manifest Discrepancy Type:	Not reported
Data Entry Number:	Not reported
Was Load Rejected:	NEW YORK, NY 10003
Reason Load Was Rejected:	Not reported

Waste:

Manifest Year:	Not reported
Waste Code:	D008
Hand Code:	H111
Quantity:	300 P

A21 **CON EDISON SERVICE BOX: 32652** **RCRA NonGen / NLR** **1016968936**
West **2323 8TH AVE** **NY MANIFEST** **NYP004425740**
< 1/8 **NEW YORK, NY 10027**
0.035 mi.
186 ft. **Site 21 of 29 in cluster A**

Relative:
Lower

Actual:
28 ft.

RCRA NonGen / NLR:

Date form received by agency:	02/25/2014
Facility name:	CON EDISON SERVICE BOX: 32652
Facility address:	2323 8TH AVE NEW YORK, NY 10027
EPA ID:	NYP004425740
Mailing address:	IRVING PL, 15TH FL NE NEW YORK, NY 10003
Contact:	THOMAS TEELING
Contact address:	Not reported Not reported
Contact country:	Not reported
Contact telephone:	(212) 460-3770
Contact email:	Not reported
EPA Region:	02
Classification:	Non-Generator
Description:	Handler: Non-Generators do not presently generate hazardous waste

Handler Activities Summary:

U.S. importer of hazardous waste:	No
Mixed waste (haz. and radioactive):	No
Recycler of hazardous waste:	No
Transporter of hazardous waste:	No
Treater, storer or disposer of HW:	No
Underground injection activity:	No
On-site burner exemption:	No
Furnace exemption:	No
Used oil fuel burner:	No
Used oil processor:	No
User oil refiner:	No
Used oil fuel marketer to burner:	No
Used oil Specification marketer:	No
Used oil transfer facility:	No
Used oil transporter:	No

Historical Generators:

Date form received by agency:	01/25/2014
Site name:	CON EDISON SERVICE BOX: 32652
Classification:	Conditionally Exempt Small Quantity Generator
Violation Status:	No violations found

NY MANIFEST:

Country:	USA
EPA ID:	NYP004425740
Facility Status:	Not reported
Location Address 1:	F/O 223 8TH AVE
Code:	BP
Location Address 2:	Not reported
Total Tanks:	Not reported
Location City:	NEW YORK
Location State:	NY
Location Zip:	10027

CON EDISON SERVICE BOX: 32652 (Continued) **1016968936**

Location Zip 4: Not reported

NY MANIFEST:
EPAID: NYP004425740
Mailing Name: CON EDISON
Mailing Contact: CON EDISON
Mailing Address 1: 4 IRVING PLACE
Mailing Address 2: 15TH FL
Mailing City: NEW YORK
Mailing State: NY
Mailing Zip: 10003
Mailing Zip 4: Not reported
Mailing Country: USA
Mailing Phone: Not reported

NY MANIFEST:
Document ID: Not reported
Manifest Status: Not reported
seq: Not reported
Year: 2014
Trans1 State ID: NJ0000027193
Trans2 State ID: Not reported
Generator Ship Date: 01/25/2014
Trans1 Recv Date: 01/25/2014
Trans2 Recv Date: Not reported
TSD Site Recv Date: 01/28/2014
Part A Recv Date: Not reported
Part B Recv Date: Not reported
Generator EPA ID: NYP004425740
Trans1 EPA ID: Not reported
Trans2 EPA ID: Not reported
TSDF ID 1: NJD002200046
TSDF ID 2: Not reported
Manifest Tracking Number: 011693437JJK
Import Indicator: N
Export Indicator: N
Discr Quantity Indicator: N
Discr Type Indicator: N
Discr Residue Indicator: N
Discr Partial Reject Indicator: N
Discr Full Reject Indicator: N
Manifest Ref Number: Not reported
Alt Facility RCRA ID: Not reported
Alt Facility Sign Date: Not reported
MGMT Method Type Code: H110
Waste Code: Not reported
Waste Code: Not reported
Waste Code: Not reported
Waste Code: Not reported
Waste Code: Not reported
Waste Code: Not reported
Quantity: 500
Units: P - Pounds
Number of Containers: 1
Container Type: TT - Cargo tank, tank trucks
Handling Method: T Chemical, physical, or biological treatment.
Specific Gravity: 1

CON EDISON SERVICE BOX: 32652 (Continued) **1016968936**

Waste Code:	D008
Waste Code 1_2:	Not reported
Waste Code 1_3:	Not reported
Waste Code 1_4:	Not reported
Waste Code 1_5:	Not reported
Waste Code 1_6:	Not reported

A22 **CON EDISON** **NY MANIFEST** **S117065572**
SW **272 W 125 ST** **N/A**
< 1/8 **NEW YORK, NY 10027**
0.037 mi.
196 ft. **Site 22 of 29 in cluster A**

Relative:
Lower

Actual:
28 ft.

NY MANIFEST:

Country:	USA
EPA ID:	NYP004581427
Facility Status:	Not reported
Location Address 1:	272 W 125 ST
Code:	BP
Location Address 2:	SB 20556
Total Tanks:	Not reported
Location City:	NEW YORK
Location State:	NY
Location Zip:	10027
Location Zip 4:	Not reported

NY MANIFEST:

EPAID:	NYP004581427
Mailing Name:	CON EDISON
Mailing Contact:	TOM TEELING
Mailing Address 1:	4 IRVING PLACE 15TH FLOOR
Mailing Address 2:	Not reported
Mailing City:	NEW YORK
Mailing State:	NY
Mailing Zip:	10003
Mailing Zip 4:	Not reported
Mailing Country:	USA
Mailing Phone:	Not reported

NY MANIFEST:

Document ID:	Not reported
Manifest Status:	Not reported
seq:	Not reported
Year:	2014
Trans1 State ID:	NJ0000027193
Trans2 State ID:	Not reported
Generator Ship Date:	06/30/2014
Trans1 Recv Date:	06/30/2014
Trans2 Recv Date:	Not reported
TSD Site Recv Date:	06/30/2014
Part A Recv Date:	Not reported
Part B Recv Date:	Not reported
Generator EPA ID:	NYP004581427
Trans1 EPA ID:	Not reported
Trans2 EPA ID:	Not reported
TSDF ID 1:	NJD002200046
TSDF ID 2:	Not reported

CON EDISON (Continued) **S117065572**

Manifest Tracking Number:	013254747JJK
Import Indicator:	N
Export Indicator:	N
Discr Quantity Indicator:	N
Discr Type Indicator:	N
Discr Residue Indicator:	N
Discr Partial Reject Indicator:	N
Discr Full Reject Indicator:	N
Manifest Ref Number:	Not reported
Alt Facility RCRA ID:	Not reported
Alt Facility Sign Date:	Not reported
MGMT Method Type Code:	H110
Waste Code:	Not reported
Waste Code:	Not reported
Waste Code:	Not reported
Waste Code:	Not reported
Waste Code:	Not reported
Waste Code:	Not reported
Quantity:	500
Units:	P - Pounds
Number of Containers:	1
Container Type:	TT - Cargo tank, tank trucks
Handling Method:	T Chemical, physical, or biological treatment.
Specific Gravity:	1
Waste Code:	D008
Waste Code 1_2:	Not reported
Waste Code 1_3:	Not reported
Waste Code 1_4:	Not reported
Waste Code 1_5:	Not reported
Waste Code 1_6:	Not reported

A23 **CON EDISON SERVICE BOX: 20556** **RCRA NonGen / NLR** **1016961880**
SW **272 W 125TH ST SB 20556** **NY MANIFEST** **NYP004348140**
< 1/8 **NEW YORK, NY 10027**
0.037 mi.
196 ft. **Site 23 of 29 in cluster A**

Relative:
Lower

Actual:
28 ft.

RCRA NonGen / NLR:

Date form received by agency:	09/20/2013
Facility name:	CON EDISON SERVICE BOX: 20556
Facility address:	272 W 125TH ST SB 20556 NEW YORK, NY 10027
EPA ID:	NYP004348140
Mailing address:	IRVING PL, RM 828 NEW YORK, NY 10003
Contact:	BENJAMIN BAMONTE
Contact address:	Not reported Not reported
Contact country:	Not reported
Contact telephone:	(212) 894-9549
Contact email:	Not reported
EPA Region:	02
Classification:	Non-Generator
Description:	Handler: Non-Generators do not presently generate hazardous waste

Handler Activities Summary:

CON EDISON SERVICE BOX: 20556 (Continued) **1016961880**

U.S. importer of hazardous waste: No
Mixed waste (haz. and radioactive): No
Recycler of hazardous waste: No
Transporter of hazardous waste: No
Treater, storer or disposer of HW: No
Underground injection activity: No
On-site burner exemption: No
Furnace exemption: No
Used oil fuel burner: No
Used oil processor: No
User oil refiner: No
Used oil fuel marketer to burner: No
Used oil Specification marketer: No
Used oil transfer facility: No
Used oil transporter: No

Historical Generators:
Date form received by agency: 08/20/2013
Site name: CON EDISON SERVICE BOX: 20556
Classification: Conditionally Exempt Small Quantity Generator

Violation Status: No violations found

NY MANIFEST:
Country: USA
EPA ID: NYP004348140
Facility Status: Not reported
Location Address 1: FO 272 WEST 125TH ST
Code: BP
Location Address 2: SB 20556
Total Tanks: Not reported
Location City: NEW YORK
Location State: NY
Location Zip: 10027
Location Zip 4: Not reported

NY MANIFEST:
EPAID: NYP004348140
Mailing Name: CON EDISON
Mailing Contact: CON EDISON
Mailing Address 1: 4 IRVING PL 15TH FL
Mailing Address 2: Not reported
Mailing City: NEW YORK
Mailing State: NY
Mailing Zip: 10003
Mailing Zip 4: Not reported
Mailing Country: USA
Mailing Phone: 2124603770

NY MANIFEST:
Document ID: Not reported
Manifest Status: Not reported
seq: Not reported
Year: 2013
Trans1 State ID: NJD003812047
Trans2 State ID: Not reported
Generator Ship Date: 08/19/2013

CON EDISON SERVICE BOX: 20556 (Continued) **1016961880**

Trans1 Recv Date:	08/19/2013
Trans2 Recv Date:	Not reported
TSD Site Recv Date:	08/21/2013
Part A Recv Date:	Not reported
Part B Recv Date:	Not reported
Generator EPA ID:	NYP004348140
Trans1 EPA ID:	Not reported
Trans2 EPA ID:	Not reported
TSDF ID 1:	NJD991291105
TSDF ID 2:	Not reported
Manifest Tracking Number:	002220750GBF
Import Indicator:	N
Export Indicator:	N
Discr Quantity Indicator:	N
Discr Type Indicator:	N
Discr Residue Indicator:	N
Discr Partial Reject Indicator:	N
Discr Full Reject Indicator:	N
Manifest Ref Number:	Not reported
Alt Facility RCRA ID:	Not reported
Alt Facility Sign Date:	Not reported
MGMT Method Type Code:	H110
Waste Code:	Not reported
Waste Code:	Not reported
Waste Code:	Not reported
Waste Code:	Not reported
Waste Code:	Not reported
Waste Code:	Not reported
Quantity:	200
Units:	P - Pounds
Number of Containers:	1
Container Type:	TT - Cargo tank, tank trucks
Handling Method:	T Chemical, physical, or biological treatment.
Specific Gravity:	1
Waste Code:	D008
Waste Code 1_2:	Not reported
Waste Code 1_3:	Not reported
Waste Code 1_4:	Not reported
Waste Code 1_5:	Not reported
Waste Code 1_6:	Not reported

A24 **CON EDISON SERVICE BOX: 20555** **RCRA NonGen / NLR** **1016961882**
SW **272 W 125TH ST SB 20555** **NY MANIFEST** **NYP004348165**
< 1/8 **NEW YORK, NY 10027**
0.037 mi.
196 ft. **Site 24 of 29 in cluster A**

Relative:
Lower

Actual:
28 ft.

RCRA NonGen / NLR:

Date form received by agency:	09/20/2013
Facility name:	CON EDISON SERVICE BOX: 20555
Facility address:	272 W 125TH ST SB 20555 NEW YORK, NY 10027
EPA ID:	NYP004348165
Mailing address:	IRVING PL, RM 828 NEW YORK, NY 10003
Contact:	BENJAMIN BAMONTE
Contact address:	Not reported

CON EDISON SERVICE BOX: 20555 (Continued) **1016961882**

Not reported
Contact country: Not reported
Contact telephone: (212) 894-9549
Contact email: Not reported
EPA Region: 02
Classification: Non-Generator
Description: Handler: Non-Generators do not presently generate hazardous waste

Handler Activities Summary:
U.S. importer of hazardous waste: No
Mixed waste (haz. and radioactive): No
Recycler of hazardous waste: No
Transporter of hazardous waste: No
Treater, storer or disposer of HW: No
Underground injection activity: No
On-site burner exemption: No
Furnace exemption: No
Used oil fuel burner: No
Used oil processor: No
User oil refiner: No
Used oil fuel marketer to burner: No
Used oil Specification marketer: No
Used oil transfer facility: No
Used oil transporter: No

Historical Generators:
Date form received by agency: 08/20/2013
Site name: CON EDISON SERVICE BOX: 20555
Classification: Conditionally Exempt Small Quantity Generator

Violation Status: No violations found

NY MANIFEST:
Country: USA
EPA ID: NYP004348165
Facility Status: Not reported
Location Address 1: FO 222 W 125TH ST
Code: BP
Location Address 2: SB 20555
Total Tanks: Not reported
Location City: NEW YORK
Location State: NY
Location Zip: 10027
Location Zip 4: Not reported

NY MANIFEST:
EPAID: NYP004348165
Mailing Name: CON EDISON
Mailing Contact: CON EDISON
Mailing Address 1: 4 IRVING PL 15TH FL
Mailing Address 2: Not reported
Mailing City: NEW YORK
Mailing State: NY
Mailing Zip: 10003
Mailing Zip 4: Not reported
Mailing Country: USA
Mailing Phone: 2124603770

CON EDISON SERVICE BOX: 20555 (Continued) **1016961882**

NY MANIFEST:

Document ID:	Not reported
Manifest Status:	Not reported
seq:	Not reported
Year:	2013
Trans1 State ID:	NJD003812047
Trans2 State ID:	Not reported
Generator Ship Date:	08/19/2013
Trans1 Recv Date:	08/19/2013
Trans2 Recv Date:	Not reported
TSD Site Recv Date:	08/23/2013
Part A Recv Date:	Not reported
Part B Recv Date:	Not reported
Generator EPA ID:	NYP004348165
Trans1 EPA ID:	Not reported
Trans2 EPA ID:	Not reported
TSDF ID 1:	NJD991291105
TSDF ID 2:	Not reported
Manifest Tracking Number:	002220788GBF
Import Indicator:	N
Export Indicator:	N
Discr Quantity Indicator:	N
Discr Type Indicator:	N
Discr Residue Indicator:	N
Discr Partial Reject Indicator:	N
Discr Full Reject Indicator:	N
Manifest Ref Number:	Not reported
Alt Facility RCRA ID:	Not reported
Alt Facility Sign Date:	Not reported
MGMT Method Type Code:	H110
Waste Code:	Not reported
Waste Code:	Not reported
Waste Code:	Not reported
Waste Code:	Not reported
Waste Code:	Not reported
Waste Code:	Not reported
Quantity:	1000
Units:	P - Pounds
Number of Containers:	1
Container Type:	TT - Cargo tank, tank trucks
Handling Method:	T Chemical, physical, or biological treatment.
Specific Gravity:	1
Waste Code:	D008
Waste Code 1_2:	Not reported
Waste Code 1_3:	Not reported
Waste Code 1_4:	Not reported
Waste Code 1_5:	Not reported
Waste Code 1_6:	Not reported

B25
West
< 1/8
0.038 mi.
198 ft.

HARLEM USA — **NY UST** **U003297831**
2319 FREDRICK DOUGLASS BLVD. #125TH ST. — **NY HIST UST** **N/A**
NEW YORK, NY 10027

Site 1 of 31 in cluster B

Relative:
Lower

Actual:
28 ft.

UST:

Id/Status:	2-603381 / Unregulated/Closed
Program Type:	PBS
Region:	STATE
DEC Region:	2
Expiration Date:	N/A
UTM X:	588472.48124
UTM Y:	4518192.01755
Site Type:	Unknown

Affiliation Records:

Site Id:	25299
Affiliation Type:	Facility Owner
Company Name:	COMMON WEALTH LOCAL DEVELOPMENT CORPORATION
Contact Type:	Not reported
Contact Name:	Not reported
Address1:	361 WESR 125TH STREET
Address2:	Not reported
City:	NEW YORK
State:	NY
Zip Code:	10027
Country Code:	001
Phone:	(212) 749-0900
EMail:	Not reported
Fax Number:	Not reported
Modified By:	TRANSLAT
Date Last Modified:	2004-03-04

Site Id:	25299
Affiliation Type:	Mail Contact
Company Name:	GOTHAN CONST.
Contact Type:	Not reported
Contact Name:	TREVOR MARSHALL
Address1:	201 EAST 42ND STREET
Address2:	Not reported
City:	NEW YORK
State:	NY
Zip Code:	10017
Country Code:	001
Phone:	(212) 599-0520
EMail:	Not reported
Fax Number:	Not reported
Modified By:	TRANSLAT
Date Last Modified:	2004-03-04

Site Id:	25299
Affiliation Type:	On-Site Operator
Company Name:	HARLEM USA
Contact Type:	Not reported
Contact Name:	BARBARA NORRIS
Address1:	Not reported
Address2:	Not reported
City:	Not reported
State:	NN

HARLEM USA (Continued) **U003297831**

Zip Code:	Not reported
Country Code:	001
Phone:	(212) 749-0900
EMail:	Not reported
Fax Number:	Not reported
Modified By:	TRANSLAT
Date Last Modified:	2004-03-04

Site Id:	25299
Affiliation Type:	Emergency Contact
Company Name:	COMMON WEALTH LOCAL DEVELOPMENT CORPORATION
Contact Type:	Not reported
Contact Name:	BARBARA NORRIS
Address1:	Not reported
Address2:	Not reported
City:	Not reported
State:	NN
Zip Code:	Not reported
Country Code:	001
Phone:	(212) 749-0900
EMail:	Not reported
Fax Number:	Not reported
Modified By:	TRANSLAT
Date Last Modified:	2004-03-04

Tank Info:

Tank Number:	001
Tank ID:	54070
Tank Status:	Closed - In Place
Material Name:	Closed - In Place
Capacity Gallons:	4000
Install Date:	Not reported
Date Tank Closed:	03/01/1998
Registered:	True
Tank Location:	Underground
Tank Type:	Steel/carbon steel
Material Code:	0000
Common Name of Substance:	Empty

Tightness Test Method:	NN
Date Test:	Not reported
Next Test Date:	Not reported
Pipe Model:	Not reported
Modified By:	TRANSLAT
Last Modified:	03/04/2004

Equipment Records:

D01 - Pipe Type - Steel/Carbon Steel/Iron
A00 - Tank Internal Protection - None
C02 - Pipe Location - Underground/On-ground
G00 - Tank Secondary Containment - None
I00 - Overfill - None
B00 - Tank External Protection - None
F00 - Pipe External Protection - None
H00 - Tank Leak Detection - None
J00 - Dispenser - None

HARLEM USA (Continued) **U003297831**

Tank Number: 002
Tank ID: 54071
Tank Status: Closed - In Place
Material Name: Closed - In Place
Capacity Gallons: 4000
Install Date: 03/01/1998
Date Tank Closed: 03/01/1998
Registered: True
Tank Location: Underground
Tank Type: Steel/carbon steel
Material Code: 0000
Common Name of Substance: Empty

Tightness Test Method: NN
Date Test: Not reported
Next Test Date: Not reported
Pipe Model: Not reported
Modified By: TRANSLAT
Last Modified: 03/04/2004

Equipment Records:

D01 - Pipe Type - Steel/Carbon Steel/Iron
A00 - Tank Internal Protection - None
C02 - Pipe Location - Underground/On-ground
G00 - Tank Secondary Containment - None
I00 - Overfill - None
B00 - Tank External Protection - None
F00 - Pipe External Protection - None
H00 - Tank Leak Detection - None
J00 - Dispenser - None

Tank Number: 003
Tank ID: 54072
Tank Status: Closed - In Place
Material Name: Closed - In Place
Capacity Gallons: 4000
Install Date: 03/01/1998
Date Tank Closed: 03/01/1998
Registered: True
Tank Location: Underground
Tank Type: Steel/carbon steel
Material Code: 0000
Common Name of Substance: Empty

Tightness Test Method: NN
Date Test: Not reported
Next Test Date: Not reported
Pipe Model: Not reported
Modified By: TRANSLAT
Last Modified: 03/04/2004

Equipment Records:

A00 - Tank Internal Protection - None
C02 - Pipe Location - Underground/On-ground
G00 - Tank Secondary Containment - None
I00 - Overfill - None
B00 - Tank External Protection - None

HARLEM USA (Continued) **U003297831**

F00 - Pipe External Protection - None
D01 - Pipe Type - Steel/Carbon Steel/Iron
H00 - Tank Leak Detection - None
J00 - Dispenser - None

Tank Number: 004
Tank ID: 54154
Tank Status: Closed - Removed
Material Name: Closed - Removed
Capacity Gallons: 550
Install Date: Not reported
Date Tank Closed: 03/01/1998
Registered: True
Tank Location: Underground
Tank Type: Steel/carbon steel
Material Code: 0000
Common Name of Substance: Empty

Tightness Test Method: NN
Date Test: Not reported
Next Test Date: Not reported
Pipe Model: Not reported
Modified By: TRANSLAT
Last Modified: 03/04/2004

Equipment Records:

B00 - Tank External Protection - None
F00 - Pipe External Protection - None
H00 - Tank Leak Detection - None
A00 - Tank Internal Protection - None
C02 - Pipe Location - Underground/On-ground
I01 - Overfill - Float Vent Valve
D01 - Pipe Type - Steel/Carbon Steel/Iron
G03 - Tank Secondary Containment - Vault (w/o access)
J01 - Dispenser - Pressurized Dispenser

Tank Number: 005
Tank ID: 54155
Tank Status: Closed - Removed
Material Name: Closed - Removed
Capacity Gallons: 550
Install Date: Not reported
Date Tank Closed: 03/01/1998
Registered: True
Tank Location: Underground
Tank Type: Steel/carbon steel
Material Code: 0000
Common Name of Substance: Empty

Tightness Test Method: NN
Date Test: Not reported
Next Test Date: Not reported
Pipe Model: Not reported
Modified By: TRANSLAT
Last Modified: 03/04/2004

HARLEM USA (Continued) **U003297831**

Equipment Records:

A00 - Tank Internal Protection - None
C02 - Pipe Location - Underground/On-ground
I01 - Overfill - Float Vent Valve
B00 - Tank External Protection - None
F00 - Pipe External Protection - None
D01 - Pipe Type - Steel/Carbon Steel/Iron
G03 - Tank Secondary Containment - Vault (w/o access)
H00 - Tank Leak Detection - None
J01 - Dispenser - Pressurized Dispenser

Tank Number: 006
Tank ID: 54156
Tank Status: Closed - Removed
Material Name: Closed - Removed
Capacity Gallons: 550
Install Date: Not reported
Date Tank Closed: 03/01/1998
Registered: True
Tank Location: Underground
Tank Type: Steel/carbon steel
Material Code: 0000
Common Name of Substance: Empty

Tightness Test Method: NN
Date Test: Not reported
Next Test Date: Not reported
Pipe Model: Not reported
Modified By: TRANSLAT
Last Modified: 03/04/2004

Equipment Records:

D01 - Pipe Type - Steel/Carbon Steel/Iron
G03 - Tank Secondary Containment - Vault (w/o access)
A00 - Tank Internal Protection - None
C02 - Pipe Location - Underground/On-ground
I01 - Overfill - Float Vent Valve
B00 - Tank External Protection - None
H00 - Tank Leak Detection - None
F00 - Pipe External Protection - None
J01 - Dispenser - Pressurized Dispenser

Tank Number: 007
Tank ID: 54157
Tank Status: Closed - Removed
Material Name: Closed - Removed
Capacity Gallons: 550
Install Date: Not reported
Date Tank Closed: 03/01/1998
Registered: True
Tank Location: Underground
Tank Type: Steel/carbon steel
Material Code: 0000
Common Name of Substance: Empty

HARLEM USA (Continued) **U003297831**

Tightness Test Method: NN
Date Test: Not reported
Next Test Date: Not reported
Pipe Model: Not reported
Modified By: TRANSLAT
Last Modified: 03/04/2004

Equipment Records:

B00 - Tank External Protection - None
F00 - Pipe External Protection - None
H00 - Tank Leak Detection - None
A00 - Tank Internal Protection - None
C02 - Pipe Location - Underground/On-ground
I01 - Overfill - Float Vent Valve
D01 - Pipe Type - Steel/Carbon Steel/Iron
G03 - Tank Secondary Containment - Vault (w/o access)
J01 - Dispenser - Pressurized Dispenser

Tank Number: 008
Tank ID: 54158
Tank Status: Closed - Removed
Material Name: Closed - Removed
Capacity Gallons: 550
Install Date: Not reported
Date Tank Closed: 03/01/1998
Registered: True
Tank Location: Underground
Tank Type: Steel/carbon steel
Material Code: 0000
Common Name of Substance: Empty

Tightness Test Method: NN
Date Test: Not reported
Next Test Date: Not reported
Pipe Model: Not reported
Modified By: TRANSLAT
Last Modified: 03/04/2004

Equipment Records:

B00 - Tank External Protection - None
F00 - Pipe External Protection - None
A00 - Tank Internal Protection - None
C02 - Pipe Location - Underground/On-ground
I01 - Overfill - Float Vent Valve
D01 - Pipe Type - Steel/Carbon Steel/Iron
G03 - Tank Secondary Containment - Vault (w/o access)
H00 - Tank Leak Detection - None
J01 - Dispenser - Pressurized Dispenser

Tank Number: 009
Tank ID: 54159
Tank Status: Closed - Removed
Material Name: Closed - Removed
Capacity Gallons: 550
Install Date: Not reported
Date Tank Closed: 03/01/1998

HARLEM USA (Continued) **U003297831**

Registered: True
Tank Location: Underground
Tank Type: Steel/carbon steel
Material Code: 0000
Common Name of Substance: Empty

Tightness Test Method: NN
Date Test: Not reported
Next Test Date: Not reported
Pipe Model: Not reported
Modified By: TRANSLAT
Last Modified: 03/04/2004

Equipment Records:

A00 - Tank Internal Protection - None
C02 - Pipe Location - Underground/On-ground
I01 - Overfill - Float Vent Valve
B00 - Tank External Protection - None
F00 - Pipe External Protection - None
H00 - Tank Leak Detection - None
D01 - Pipe Type - Steel/Carbon Steel/Iron
G03 - Tank Secondary Containment - Vault (w/o access)
J01 - Dispenser - Pressurized Dispenser

Tank Number: 010
Tank ID: 54160
Tank Status: Closed - Removed
Material Name: Closed - Removed
Capacity Gallons: 550
Install Date: Not reported
Date Tank Closed: 03/01/1998
Registered: True
Tank Location: Underground
Tank Type: Steel/carbon steel
Material Code: 0000
Common Name of Substance: Empty

Tightness Test Method: NN
Date Test: Not reported
Next Test Date: Not reported
Pipe Model: Not reported
Modified By: TRANSLAT
Last Modified: 03/04/2004

Equipment Records:

B00 - Tank External Protection - None
F00 - Pipe External Protection - None
H00 - Tank Leak Detection - None
A00 - Tank Internal Protection - None
C02 - Pipe Location - Underground/On-ground
I01 - Overfill - Float Vent Valve
D01 - Pipe Type - Steel/Carbon Steel/Iron
G03 - Tank Secondary Containment - Vault (w/o access)
J01 - Dispenser - Pressurized Dispenser

Tank Number: 011

HARLEM USA (Continued) **U003297831**

Tank ID:	54161
Tank Status:	Closed - Removed
Material Name:	Closed - Removed
Capacity Gallons:	550
Install Date:	Not reported
Date Tank Closed:	03/01/1998
Registered:	True
Tank Location:	Underground
Tank Type:	Steel/carbon steel
Material Code:	0000
Common Name of Substance:	Empty
Tightness Test Method:	NN
Date Test:	Not reported
Next Test Date:	Not reported
Pipe Model:	Not reported
Modified By:	TRANSLAT
Last Modified:	03/04/2004

Equipment Records:

J01 - Dispenser - Pressurized Dispenser
D01 - Pipe Type - Steel/Carbon Steel/Iron
G03 - Tank Secondary Containment - Vault (w/o access)
H00 - Tank Leak Detection - None
B00 - Tank External Protection - None
F00 - Pipe External Protection - None
A00 - Tank Internal Protection - None
C02 - Pipe Location - Underground/On-ground
I01 - Overfill - Float Vent Valve

Tank Number:	012
Tank ID:	54162
Tank Status:	Closed - Removed
Material Name:	Closed - Removed
Capacity Gallons:	550
Install Date:	Not reported
Date Tank Closed:	03/01/1998
Registered:	True
Tank Location:	Underground
Tank Type:	Steel/carbon steel
Material Code:	0000
Common Name of Substance:	Empty
Tightness Test Method:	NN
Date Test:	Not reported
Next Test Date:	Not reported
Pipe Model:	Not reported
Modified By:	TRANSLAT
Last Modified:	03/04/2004

Equipment Records:

H00 - Tank Leak Detection - None
B00 - Tank External Protection - None
F00 - Pipe External Protection - None
D01 - Pipe Type - Steel/Carbon Steel/Iron
G03 - Tank Secondary Containment - Vault (w/o access)
A00 - Tank Internal Protection - None

HARLEM USA (Continued) **U003297831**

C02 - Pipe Location - Underground/On-ground
I01 - Overfill - Float Vent Valve
J01 - Dispenser - Pressurized Dispenser

Tank Number: 013
Tank ID: 54163
Tank Status: Closed - Removed
Material Name: Closed - Removed
Capacity Gallons: 550
Install Date: Not reported
Date Tank Closed: 03/01/1998
Registered: True
Tank Location: Underground
Tank Type: Steel/carbon steel
Material Code: 0000
Common Name of Substance: Empty

Tightness Test Method: NN
Date Test: Not reported
Next Test Date: Not reported
Pipe Model: Not reported
Modified By: TRANSLAT
Last Modified: 03/04/2004

Equipment Records:

F00 - Pipe External Protection - None
B00 - Tank External Protection - None
H00 - Tank Leak Detection - None
C02 - Pipe Location - Underground/On-ground
I01 - Overfill - Float Vent Valve
A00 - Tank Internal Protection - None
D01 - Pipe Type - Steel/Carbon Steel/Iron
G03 - Tank Secondary Containment - Vault (w/o access)
J01 - Dispenser - Pressurized Dispenser

Tank Number: 014
Tank ID: 54164
Tank Status: Closed - Removed
Material Name: Closed - Removed
Capacity Gallons: 550
Install Date: Not reported
Date Tank Closed: 03/01/1998
Registered: True
Tank Location: Underground
Tank Type: Steel/carbon steel
Material Code: 0000
Common Name of Substance: Empty

Tightness Test Method: NN
Date Test: Not reported
Next Test Date: Not reported
Pipe Model: Not reported
Modified By: TRANSLAT
Last Modified: 03/04/2004

Equipment Records:

HARLEM USA (Continued) **U003297831**

J01 - Dispenser - Pressurized Dispenser
D01 - Pipe Type - Steel/Carbon Steel/Iron
G03 - Tank Secondary Containment - Vault (w/o access)
A00 - Tank Internal Protection - None
C02 - Pipe Location - Underground/On-ground
I01 - Overfill - Float Vent Valve
H00 - Tank Leak Detection - None
B00 - Tank External Protection - None
F00 - Pipe External Protection - None

Tank Number:	015
Tank ID:	54165
Tank Status:	Closed - Removed
Material Name:	Closed - Removed
Capacity Gallons:	550
Install Date:	Not reported
Date Tank Closed:	03/01/1998
Registered:	True
Tank Location:	Underground
Tank Type:	Steel/carbon steel
Material Code:	0000
Common Name of Substance:	Empty
Tightness Test Method:	NN
Date Test:	Not reported
Next Test Date:	Not reported
Pipe Model:	Not reported
Modified By:	TRANSLAT
Last Modified:	03/04/2004

Equipment Records:

A00 - Tank Internal Protection - None
C02 - Pipe Location - Underground/On-ground
I01 - Overfill - Float Vent Valve
H00 - Tank Leak Detection - None
D01 - Pipe Type - Steel/Carbon Steel/Iron
G03 - Tank Secondary Containment - Vault (w/o access)
B00 - Tank External Protection - None
F00 - Pipe External Protection - None
J01 - Dispenser - Pressurized Dispenser

HIST UST:

PBS Number:	2-603381
SPDES Number:	Not reported
Emergency Contact:	BARBARA NORRIS
Emergency Telephone:	(212) 749-0900
Operator:	BARBARA NORRIS
Operator Telephone:	(212) 749-0900
Owner Name:	COMMON WEALTH LOCAL DEVELOPMENT CORPORATION
Owner Address:	361 WESR 125TH STREET
Owner City,St,Zip:	NEW YORK, NY 10027
Owner Telephone:	(212) 749-0900
Owner Type:	Corporate/Commercial
Owner Subtype:	Not reported
Mailing Name:	GOTHAN CONST.
Mailing Address:	201 EAST 42ND STREET

HARLEM USA (Continued) **U003297831**

Mailing Address 2:	Not reported
Mailing City,St,Zip:	NEW YORK, NY 10017
Mailing Contact:	TREVOR MARSHALL
Mailing Telephone:	(212) 599-0520
Owner Mark:	First Owner
Facility Status:	2 - Unregulated by PBS (the total capacity is less than 1,101 gallons) and Subpart 360-14.
Facility Addr2:	FORMER MOBILE STATION
SWIS ID:	6201
Old PBS Number:	Not reported
Facility Type:	Not reported
Inspected Date:	Not reported
Inspector:	Not reported
Inspection Result:	Not reported
Federal ID:	Not reported
Certification Flag:	False
Certification Date:	Not reported
Expiration Date:	03/16/2003
Renew Flag:	False
Renewal Date:	Not reported
Total Capacity:	0
FAMT:	True
Facility Screen:	Minor Data Missing
Owner Screen:	No Missing Data
Tank Screen:	0
Dead Letter:	False
CBS Number:	Not reported
Town or City:	NEW YORK CITY
County Code:	62
Town or City:	01
Region:	2

Tank Id:	001
Tank Location:	UNDERGROUND
Tank Status:	Closed-In Place
Install Date:	Not reported
Capacity (gals):	4000
Product Stored:	EMPTY
Tank Type:	Steel/carbon steel
Tank Internal:	None
Tank External:	None
Pipe Location:	Underground
Pipe Type:	STEEL/IRON
Pipe Internal:	None
Pipe External:	None
Second Containment:	None
Leak Detection:	Not reported
Overfill Prot:	Not reported
Dispenser:	Not reported
Date Tested:	Not reported
Next Test Date:	Not reported
Missing Data for Tank:	Minor Data Missing
Date Closed:	03/01/1998
Test Method:	Not reported
Deleted:	False
Updated:	True
Lat/long:	Not reported

HARLEM USA (Continued) **U003297831**

Tank Id:	004
Tank Location:	UNDERGROUND
Tank Status:	Closed-Removed
Install Date:	Not reported
Capacity (gals):	550
Product Stored:	EMPTY
Tank Type:	Steel/carbon steel
Tank Internal:	None
Tank External:	None
Pipe Location:	Underground
Pipe Type:	STEEL/IRON
Pipe Internal:	None
Pipe External:	None
Second Containment:	Diking
Leak Detection:	None
Overfill Prot:	Float Vent Valve
Dispenser:	Submersible
Date Tested:	Not reported
Next Test Date:	Not reported
Missing Data for Tank:	No Missing Data
Date Closed:	03/01/1998
Test Method:	Not reported
Deleted:	False
Updated:	True
Lat/long:	Not reported

Tank Id:	005
Tank Location:	UNDERGROUND
Tank Status:	Closed-Removed
Install Date:	Not reported
Capacity (gals):	550
Product Stored:	EMPTY
Tank Type:	Steel/carbon steel
Tank Internal:	None
Tank External:	None
Pipe Location:	Underground
Pipe Type:	STEEL/IRON
Pipe Internal:	None
Pipe External:	None
Second Containment:	Diking
Leak Detection:	None
Overfill Prot:	Float Vent Valve
Dispenser:	Submersible
Date Tested:	Not reported
Next Test Date:	Not reported
Missing Data for Tank:	No Missing Data
Date Closed:	03/01/1998
Test Method:	Not reported
Deleted:	False
Updated:	True
Lat/long:	Not reported

Tank Id:	006
Tank Location:	UNDERGROUND
Tank Status:	Closed-Removed

HARLEM USA (Continued) **U003297831**

Install Date:	Not reported
Capacity (gals):	550
Product Stored:	EMPTY
Tank Type:	Steel/carbon steel
Tank Internal:	None
Tank External:	None
Pipe Location:	Underground
Pipe Type:	STEEL/IRON
Pipe Internal:	None
Pipe External:	None
Second Containment:	Diking
Leak Detection:	None
Overfill Prot:	Float Vent Valve
Dispenser:	Submersible
Date Tested:	Not reported
Next Test Date:	Not reported
Missing Data for Tank:	No Missing Data
Date Closed:	03/01/1998
Test Method:	Not reported
Deleted:	False
Updated:	True
Lat/long:	Not reported

Tank Id:	007
Tank Location:	UNDERGROUND
Tank Status:	Closed-Removed
Install Date:	Not reported
Capacity (gals):	550
Product Stored:	EMPTY
Tank Type:	Steel/carbon steel
Tank Internal:	None
Tank External:	None
Pipe Location:	Underground
Pipe Type:	STEEL/IRON
Pipe Internal:	None
Pipe External:	None
Second Containment:	Diking
Leak Detection:	None
Overfill Prot:	Float Vent Valve
Dispenser:	Submersible
Date Tested:	Not reported
Next Test Date:	Not reported
Missing Data for Tank:	No Missing Data
Date Closed:	03/01/1998
Test Method:	Not reported
Deleted:	False
Updated:	True
Lat/long:	Not reported

Tank Id:	008
Tank Location:	UNDERGROUND
Tank Status:	Closed-Removed
Install Date:	Not reported
Capacity (gals):	550
Product Stored:	EMPTY

HARLEM USA (Continued) **U003297831**

Tank Type:	Steel/carbon steel
Tank Internal:	None
Tank External:	None
Pipe Location:	Underground
Pipe Type:	STEEL/IRON
Pipe Internal:	None
Pipe External:	None
Second Containment:	Diking
Leak Detection:	None
Overfill Prot:	Float Vent Valve
Dispenser:	Submersible
Date Tested:	Not reported
Next Test Date:	Not reported
Missing Data for Tank:	No Missing Data
Date Closed:	03/01/1998
Test Method:	Not reported
Deleted:	False
Updated:	True
Lat/long:	Not reported

Tank Id:	009
Tank Location:	UNDERGROUND
Tank Status:	Closed-Removed
Install Date:	Not reported
Capacity (gals):	550
Product Stored:	EMPTY
Tank Type:	Steel/carbon steel
Tank Internal:	None
Tank External:	None
Pipe Location:	Underground
Pipe Type:	STEEL/IRON
Pipe Internal:	None
Pipe External:	None
Second Containment:	Diking
Leak Detection:	None
Overfill Prot:	Float Vent Valve
Dispenser:	Submersible
Date Tested:	Not reported
Next Test Date:	Not reported
Missing Data for Tank:	No Missing Data
Date Closed:	03/01/1998
Test Method:	Not reported
Deleted:	False
Updated:	True
Lat/long:	Not reported

Tank Id:	010
Tank Location:	UNDERGROUND
Tank Status:	Closed-Removed
Install Date:	Not reported
Capacity (gals):	550
Product Stored:	EMPTY
Tank Type:	Steel/carbon steel
Tank Internal:	None
Tank External:	None

HARLEM USA (Continued) **U003297831**

Pipe Location:	Underground
Pipe Type:	STEEL/IRON
Pipe Internal:	None
Pipe External:	None
Second Containment:	Diking
Leak Detection:	None
Overfill Prot:	Float Vent Valve
Dispenser:	Submersible
Date Tested:	Not reported
Next Test Date:	Not reported
Missing Data for Tank:	No Missing Data
Date Closed:	03/01/1998
Test Method:	Not reported
Deleted:	False
Updated:	True
Lat/long:	Not reported

Tank Id:	011
Tank Location:	UNDERGROUND
Tank Status:	Closed-Removed
Install Date:	Not reported
Capacity (gals):	550
Product Stored:	EMPTY
Tank Type:	Steel/carbon steel
Tank Internal:	None
Tank External:	None
Pipe Location:	Underground
Pipe Type:	STEEL/IRON
Pipe Internal:	None
Pipe External:	None
Second Containment:	Diking
Leak Detection:	None
Overfill Prot:	Float Vent Valve
Dispenser:	Submersible
Date Tested:	Not reported
Next Test Date:	Not reported
Missing Data for Tank:	No Missing Data
Date Closed:	03/01/1998
Test Method:	Not reported
Deleted:	False
Updated:	True
Lat/long:	Not reported

Tank Id:	012
Tank Location:	UNDERGROUND
Tank Status:	Closed-Removed
Install Date:	Not reported
Capacity (gals):	550
Product Stored:	EMPTY
Tank Type:	Steel/carbon steel
Tank Internal:	None
Tank External:	None
Pipe Location:	Underground
Pipe Type:	STEEL/IRON
Pipe Internal:	None

HARLEM USA (Continued) **U003297831**

Pipe External:	None
Second Containment:	Diking
Leak Detection:	None
Overfill Prot:	Float Vent Valve
Dispenser:	Submersible
Date Tested:	Not reported
Next Test Date:	Not reported
Missing Data for Tank:	No Missing Data
Date Closed:	03/01/1998
Test Method:	Not reported
Deleted:	False
Updated:	True
Lat/long:	Not reported

Tank Id:	013
Tank Location:	UNDERGROUND
Tank Status:	Closed-Removed
Install Date:	Not reported
Capacity (gals):	550
Product Stored:	EMPTY
Tank Type:	Steel/carbon steel
Tank Internal:	None
Tank External:	None
Pipe Location:	Underground
Pipe Type:	STEEL/IRON
Pipe Internal:	None
Pipe External:	None
Second Containment:	Diking
Leak Detection:	None
Overfill Prot:	Float Vent Valve
Dispenser:	Submersible
Date Tested:	Not reported
Next Test Date:	Not reported
Missing Data for Tank:	No Missing Data
Date Closed:	03/01/1998
Test Method:	Not reported
Deleted:	False
Updated:	True
Lat/long:	Not reported

Tank Id:	014
Tank Location:	UNDERGROUND
Tank Status:	Closed-Removed
Install Date:	Not reported
Capacity (gals):	550
Product Stored:	EMPTY
Tank Type:	Steel/carbon steel
Tank Internal:	None
Tank External:	None
Pipe Location:	Underground
Pipe Type:	STEEL/IRON
Pipe Internal:	None
Pipe External:	None
Second Containment:	Diking
Leak Detection:	None

HARLEM USA (Continued) **U003297831**

Overfill Prot:	Float Vent Valve
Dispenser:	Submersible
Date Tested:	Not reported
Next Test Date:	Not reported
Missing Data for Tank:	No Missing Data
Date Closed:	03/01/1998
Test Method:	Not reported
Deleted:	False
Updated:	True
Lat/long:	Not reported

Tank Id:	015
Tank Location:	UNDERGROUND
Tank Status:	Closed-Removed
Install Date:	Not reported
Capacity (gals):	550
Product Stored:	EMPTY
Tank Type:	Steel/carbon steel
Tank Internal:	None
Tank External:	None
Pipe Location:	Underground
Pipe Type:	STEEL/IRON
Pipe Internal:	None
Pipe External:	None
Second Containment:	Diking
Leak Detection:	None
Overfill Prot:	Float Vent Valve
Dispenser:	Submersible
Date Tested:	Not reported
Next Test Date:	Not reported
Missing Data for Tank:	No Missing Data
Date Closed:	03/01/1998
Test Method:	Not reported
Deleted:	False
Updated:	True
Lat/long:	Not reported

B26 **HARLEM USA** **NY Spills** **S103273516**
West **2319 FREDERICK DOUGLASS BLVD** **N/A**
< 1/8 **NEW YORK, NY**
0.038 mi.
198 ft. **Site 2 of 31 in cluster B**

Relative:
Lower

Actual:
28 ft.

SPILLS:

Facility ID:	9800505
Facility Type:	ER
DER Facility ID:	195252
Site ID:	237001
DEC Region:	2
Spill Date:	1998-03-27
Spill Number/Closed Date:	9800505 / 2008-08-15
Spill Cause:	Equipment Failure
Spill Class:	Known release that creates potential for fire or hazard. DEC Response. Willing Responsible Party. Corrective action taken.
SWIS:	3101
Investigator:	MJHAGGER
Referred To:	Not reported

HARLEM USA (Continued) **S103273516**

Reported to Dept:	1998-04-13
CID:	185
Water Affected:	Not reported
Spill Source:	Gasoline Station or other PBS Facility
Spill Notifier:	Affected Persons
Cleanup Ceased:	Not reported
Cleanup Meets Std:	False
Last Inspection:	Not reported
Recommended Penalty:	False
UST Trust:	True
Remediation Phase:	0
Date Entered In Computer:	1998-04-13
Spill Record Last Update:	2008-08-15
Spiller Name:	Not reported
Spiller Company:	UNKNOWN
Spiller Address:	Not reported
Spiller City,St,Zip:	NY
Spiller Company:	999
Contact Name:	GRID PROPERTIES
Contact Phone:	(212) 935-0740
DEC Memo:	"Prior to Sept, 2004 data translation this spill Lead_DEC Field was ROMMEL This spill case was reassigned from DEC (Sigona) to Rommel on 02/10/2004. WAS CHANGED FROM O'DOWD TO TOMASELLO 4-15-98. Bureau B, unassigned, due to low priority. Transferred from R-2 on April 27, 2005. Formerly R-2, unassigned. 10/24/06 - Haggerty - This site was previously mis-designated as an Exxon-Mobil site. This property was formerly a Harlem USA gas station. The property is now a multi-level retail center encompassing nearly the entire city block. Before construction was to begin in 1997, soil samples were taken in the southern most corner of the block where the gas station was located. Spill #9710405 was generated when soil sample contained gasoline compounds. Through the course of excavation and remediation, Chris Tomasello, former R2 employee closed out the 9710405 spill on 5/15/98. Unfortunetely, Spill #9800505 was called in on 4/13/98 for the same property a month before the original spill was closed out. There was only 1 composite endpoint sample taken with no description of which soil locations made up the composite sample. After exhausting every lead to find someone who knew why this additional spill was called in, I proposed the following to Jim Tuman of Grid Properties, property manager (212-678-4400 ext110): 2 samples either groundwater or soil gas on either side of the corner where the gas station stood. Spill to remain open until the samples are taken. All documents in Edocs 5/15/08 - Haggerty: received call from Mohammed Ahmed from Fleming Lee Shue. Apparently, Mr. Tuman, Property Manager, now wants to get this spill closed. PM informed him to prepare a brief work plan 6/16/08 - Haggerty: Approved work plan to install 2 grab GW samples using a GeoProbe on either side of the former gas station. 8/14/08 - Haggerty: reviewed SIR. Both grab groundwater samples clean. Spill Closed "
Remarks:	"CALLER'S COMPANY HAD OLD UNDERGROUND GASOLINE TANKS REMOVED. THEY HAD BEEN ENCASED IN CONCRETE. THE CRUSHED CONCRETE WAS TESTED BY AN OUTSIDE LAB LISTED ABOVE AND THE MATERIAL TESTED POSITIVE FOR GASOLINE."

Material:

Site ID:	237001
Operable Unit ID:	1057861
Operable Unit:	01

HARLEM USA (Continued) **S103273516**

Material ID:	556191
Material Code:	0009
Material Name:	gasoline
Case No.:	Not reported
Material FA:	Petroleum
Quantity:	.00
Units:	Gallons
Recovered:	.00
Resource Affected:	Not reported
Oxygenate:	Not reported

Tank Test:

A27 **SERVICE BOX** **NY Spills** **S105057011**
SW **280 WEST 125TH ST** **N/A**
< 1/8 **MANHATTAN, NY**
0.038 mi.
198 ft. **Site 25 of 29 in cluster A**

Relative:
Lower

Actual:
28 ft.

SPILLS:

Facility ID:	0101189
Facility Type:	ER
DER Facility ID:	163935
Site ID:	196949
DEC Region:	2
Spill Date:	2001-05-01
Spill Number/Closed Date:	0101189 / 2009-08-19
Spill Cause:	Human Error
Spill Class:	Known release with minimal potential for fire or hazard. DEC Response. Willing Responsible Party. Corrective action taken.
SWIS:	3101
Investigator:	RWAUSTIN
Referred To:	Not reported
Reported to Dept:	2001-05-01
CID:	382
Water Affected:	Not reported
Spill Source:	Commercial/Industrial
Spill Notifier:	Affected Persons
Cleanup Ceased:	Not reported
Cleanup Meets Std:	False
Last Inspection:	Not reported
Recommended Penalty:	False
UST Trust:	False
Remediation Phase:	0
Date Entered In Computer:	2001-05-01
Spill Record Last Update:	2009-08-19
Spiller Name:	UNKNOWN
Spiller Company:	KRISPY KREME DONUTS
Spiller Address:	Not reported
Spiller City,St,Zip:	ZZ
Spiller Company:	999
Contact Name:	SEAN MCKEEVER
Contact Phone:	(212) 580-6763
DEC Memo:	"Prior to Sept, 2004 data translation this spill Lead_DEC Field was FOLEY Austin - 8/19/09 - Vegetable oil from donut machine spilled onto sidewalk - washed into Con Ed vault - cleaned up - not a

SERVICE BOX (Continued) **S105057011**

regulated material under Spills program - closed - end "
Remarks: "SPILL OCURRED WHILE UNLOADING TRUCK FOR BUSINESS. CON ED SENDING CREWS THIS AFTERNOON TO CLEAN UP. "

Material:
Site ID: 196949
Operable Unit ID: 838125
Operable Unit: 01
Material ID: 536896
Material Code: 0046A
Material Name: cooking grease
Case No.: Not reported
Material FA: Other
Quantity: 10.00
Units: Gallons
Recovered: .00
Resource Affected: Not reported
Oxygenate: Not reported

Tank Test:

A28 **CON EDISON SERVICE BOX: 20558** **RCRA NonGen / NLR** **1016961872**
SSW **262 W 125TH ST** **NY MANIFEST** **NYP004348066**
< 1/8 **NEW YORK, NY 10027**
0.038 mi.
198 ft. **Site 26 of 29 in cluster A**

Relative:
Lower

Actual:
28 ft.

RCRA NonGen / NLR:
Date form received by agency: 09/19/2013
Facility name: CON EDISON SERVICE BOX: 20558
Facility address: 262 W 125TH ST
NEW YORK, NY 10027
EPA ID: NYP004348066
Mailing address: IRVING PL, RM 828
NEW YORK, NY 10003
Contact: BENJAMIN BAMONTE
Contact address: Not reported
Not reported
Contact country: Not reported
Contact telephone: (212) 894-9549
Contact email: Not reported
EPA Region: 02
Classification: Non-Generator
Description: Handler: Non-Generators do not presently generate hazardous waste

Handler Activities Summary:
U.S. importer of hazardous waste: No
Mixed waste (haz. and radioactive): No
Recycler of hazardous waste: No
Transporter of hazardous waste: No
Treater, storer or disposer of HW: No
Underground injection activity: No
On-site burner exemption: No
Furnace exemption: No
Used oil fuel burner: No
Used oil processor: No

CON EDISON SERVICE BOX: 20558 (Continued) **1016961872**

User oil refiner: No
Used oil fuel marketer to burner: No
Used oil Specification marketer: No
Used oil transfer facility: No
Used oil transporter: No

Historical Generators:
Date form received by agency: 08/19/2013
Site name: CON EDISON SERVICE BOX: 20558
Classification: Conditionally Exempt Small Quantity Generator

Violation Status: No violations found

NY MANIFEST:
Country: USA
EPA ID: NYP004790978
Facility Status: Not reported
Location Address 1: 26 125TH ST
Code: BP
Location Address 2: SB 20635
Total Tanks: Not reported
Location City: NEW YORK
Location State: NY
Location Zip: 10027
Location Zip 4: Not reported

NY MANIFEST:
EPAID: NYP004790978
Mailing Name: CON EDISON
Mailing Contact: DENNIS HUACON
Mailing Address 1: 4 IRVING PL 15TH FL
Mailing Address 2: Not reported
Mailing City: NEW YORK
Mailing State: NY
Mailing Zip: 10003
Mailing Zip 4: Not reported
Mailing Country: USA
Mailing Phone: 2124603770

NY MANIFEST:
Document ID: Not reported
Manifest Status: Not reported
seq: Not reported
Year: 2015
Trans1 State ID: NJD003812047
Trans2 State ID: Not reported
Generator Ship Date: 06/06/2015
Trans1 Recv Date: 06/06/2015
Trans2 Recv Date: Not reported
TSD Site Recv Date: 06/11/2015
Part A Recv Date: Not reported
Part B Recv Date: Not reported
Generator EPA ID: NYP004790978
Trans1 EPA ID: Not reported
Trans2 EPA ID: Not reported
TSDF ID 1: NJD991291105
TSDF ID 2: Not reported

CON EDISON SERVICE BOX: 20558 (Continued) **1016961872**

Manifest Tracking Number:	002614338GBF
Import Indicator:	N
Export Indicator:	N
Discr Quantity Indicator:	N
Discr Type Indicator:	N
Discr Residue Indicator:	N
Discr Partial Reject Indicator:	N
Discr Full Reject Indicator:	N
Manifest Ref Number:	Not reported
Alt Facility RCRA ID:	Not reported
Alt Facility Sign Date:	Not reported
MGMT Method Type Code:	H110
Waste Code:	Not reported
Waste Code:	Not reported
Waste Code:	Not reported
Waste Code:	Not reported
Waste Code:	Not reported
Waste Code:	Not reported
Quantity:	500
Units:	P - Pounds
Number of Containers:	1
Container Type:	TT - Cargo tank, tank trucks
Handling Method:	T Chemical, physical, or biological treatment.
Specific Gravity:	1
Waste Code:	D008
Waste Code 1_2:	Not reported
Waste Code 1_3:	Not reported
Waste Code 1_4:	Not reported
Waste Code 1_5:	Not reported
Waste Code 1_6:	Not reported
Document ID:	Not reported
Manifest Status:	Not reported
seq:	Not reported
Year:	2015
Trans1 State ID:	NJD003812047
Trans2 State ID:	Not reported
Generator Ship Date:	06/06/2015
Trans1 Recv Date:	06/06/2015
Trans2 Recv Date:	Not reported
TSD Site Recv Date:	06/11/2015
Part A Recv Date:	Not reported
Part B Recv Date:	Not reported
Generator EPA ID:	NYP004790978
Trans1 EPA ID:	Not reported
Trans2 EPA ID:	Not reported
TSDF ID 1:	NJD991291105
TSDF ID 2:	Not reported
Manifest Tracking Number:	002614338GBF
Import Indicator:	N
Export Indicator:	N
Discr Quantity Indicator:	N
Discr Type Indicator:	N
Discr Residue Indicator:	N
Discr Partial Reject Indicator:	N
Discr Full Reject Indicator:	N
Manifest Ref Number:	Not reported

CON EDISON SERVICE BOX: 20558 (Continued) **1016961872**

Alt Facility RCRA ID:	Not reported
Alt Facility Sign Date:	Not reported
MGMT Method Type Code:	H110
Waste Code:	Not reported
Waste Code:	Not reported
Waste Code:	Not reported
Waste Code:	Not reported
Waste Code:	Not reported
Waste Code:	Not reported
Quantity:	500
Units:	P - Pounds
Number of Containers:	1
Container Type:	TT - Cargo tank, tank trucks
Handling Method:	T Chemical, physical, or biological treatment.
Specific Gravity:	1
Waste Code:	D008
Waste Code 1_2:	Not reported
Waste Code 1_3:	Not reported
Waste Code 1_4:	Not reported
Waste Code 1_5:	Not reported
Waste Code 1_6:	Not reported

Document ID:	Not reported
Manifest Status:	Not reported
seq:	Not reported
Year:	2015
Trans1 State ID:	NJD003812047
Trans2 State ID:	Not reported
Generator Ship Date:	06/06/2015
Trans1 Recv Date:	06/06/2015
Trans2 Recv Date:	Not reported
TSD Site Recv Date:	06/11/2015
Part A Recv Date:	Not reported
Part B Recv Date:	Not reported
Generator EPA ID:	NYP004790978
Trans1 EPA ID:	Not reported
Trans2 EPA ID:	Not reported
TSDF ID 1:	NJD991291105
TSDF ID 2:	Not reported
Manifest Tracking Number:	002614338GBF
Import Indicator:	N
Export Indicator:	N
Discr Quantity Indicator:	N
Discr Type Indicator:	N
Discr Residue Indicator:	N
Discr Partial Reject Indicator:	N
Discr Full Reject Indicator:	N
Manifest Ref Number:	Not reported
Alt Facility RCRA ID:	Not reported
Alt Facility Sign Date:	Not reported
MGMT Method Type Code:	H110
Waste Code:	Not reported
Waste Code:	Not reported
Waste Code:	Not reported
Waste Code:	Not reported
Waste Code:	Not reported
Waste Code:	Not reported

CON EDISON SERVICE BOX: 20558 (Continued) **1016961872**

Quantity:	500
Units:	P - Pounds
Number of Containers:	1
Container Type:	TT - Cargo tank, tank trucks
Handling Method:	T Chemical, physical, or biological treatment.
Specific Gravity:	1
Waste Code:	D008
Waste Code 1_2:	Not reported
Waste Code 1_3:	Not reported
Waste Code 1_4:	Not reported
Waste Code 1_5:	Not reported
Waste Code 1_6:	Not reported

Country:	USA
EPA ID:	NYP004348066
Facility Status:	Not reported
Location Address 1:	FO 262 WEST 125TH ST
Code:	BP
Location Address 2:	SB 20558
Total Tanks:	Not reported
Location City:	NEW YORK
Location State:	NY
Location Zip:	10027
Location Zip 4:	Not reported

NY MANIFEST:

EPAID:	NYP004348066
Mailing Name:	CON EDISON
Mailing Contact:	CON EDISON
Mailing Address 1:	4 IRVING PL 15TH FL
Mailing Address 2:	Not reported
Mailing City:	NEW YORK
Mailing State:	NY
Mailing Zip:	10003
Mailing Zip 4:	Not reported
Mailing Country:	USA
Mailing Phone:	2124603770

NY MANIFEST:

Document ID:	Not reported
Manifest Status:	Not reported
seq:	Not reported
Year:	2013
Trans1 State ID:	NJD003812047
Trans2 State ID:	Not reported
Generator Ship Date:	08/19/2013
Trans1 Recv Date:	08/19/2013
Trans2 Recv Date:	Not reported
TSD Site Recv Date:	08/21/2013
Part A Recv Date:	Not reported
Part B Recv Date:	Not reported
Generator EPA ID:	NYP004348066
Trans1 EPA ID:	Not reported
Trans2 EPA ID:	Not reported
TSDF ID 1:	NJD991291105
TSDF ID 2:	Not reported

CON EDISON SERVICE BOX: 20558 (Continued) **1016961872**

Manifest Tracking Number:	002220752GBF
Import Indicator:	N
Export Indicator:	N
Discr Quantity Indicator:	N
Discr Type Indicator:	N
Discr Residue Indicator:	N
Discr Partial Reject Indicator:	N
Discr Full Reject Indicator:	N
Manifest Ref Number:	Not reported
Alt Facility RCRA ID:	Not reported
Alt Facility Sign Date:	Not reported
MGMT Method Type Code:	H110
Waste Code:	Not reported
Waste Code:	Not reported
Waste Code:	Not reported
Waste Code:	Not reported
Waste Code:	Not reported
Waste Code:	Not reported
Quantity:	100
Units:	P - Pounds
Number of Containers:	1
Container Type:	TT - Cargo tank, tank trucks
Handling Method:	T Chemical, physical, or biological treatment.
Specific Gravity:	1
Waste Code:	D008
Waste Code 1_2:	Not reported
Waste Code 1_3:	Not reported
Waste Code 1_4:	Not reported
Waste Code 1_5:	Not reported
Waste Code 1_6:	Not reported

B29
WSW
< 1/8
0.039 mi.
207 ft.

CON EDISION - MH 32653 **RCRA NonGen / NLR** **1007208157**
W. 125TH ST. AT 8TH AVE W. 125 **NY MANIFEST** **NYP004083176**
NEW YORK, NY 10003

Site 3 of 31 in cluster B

Relative:
Lower

Actual:
28 ft.

RCRA NonGen / NLR:

Date form received by agency:	06/02/2002
Facility name:	CON EDISION - MH 32653
Facility address:	W. 125TH ST. AT 8TH AVE W. 125 NEW YORK, NY 10003
EPA ID:	NYP004083176
Mailing address:	IRVING PLACE NEW YORK, NY 10003
Contact:	ANTHONY DRUMMINGS
Contact address:	IRVING PLACE NEW YORK, NY 10003
Contact country:	US
Contact telephone:	(212) 460-3770
Contact email:	Not reported
EPA Region:	02
Classification:	Non-Generator
Description:	Handler: Non-Generators do not presently generate hazardous waste

Handler Activities Summary:

CON EDISION - MH 32653 (Continued) **1007208157**

U.S. importer of hazardous waste: No
Mixed waste (haz. and radioactive): No
Recycler of hazardous waste: No
Transporter of hazardous waste: No
Treater, storer or disposer of HW: No
Underground injection activity: No
On-site burner exemption: No
Furnace exemption: No
Used oil fuel burner: No
Used oil processor: No
User oil refiner: No
Used oil fuel marketer to burner: No
Used oil Specification marketer: No
Used oil transfer facility: No
Used oil transporter: No

Historical Generators:
Date form received by agency: 06/01/2002
Site name: CON EDISION - MH 32653
Classification: Not a generator, verified

Date form received by agency: 05/31/2002
Site name: CON EDISION - MH 32653
Classification: Large Quantity Generator

Violation Status: No violations found

NY MANIFEST:
Country: USA
EPA ID: NYP004083176
Facility Status: Not reported
Location Address 1: MH32653 W 125TH ST & 8TH AVE
Code: BP
Location Address 2: Not reported
Total Tanks: Not reported
Location City: NEW YORK
Location State: NY
Location Zip: 10020
Location Zip 4: Not reported

NY MANIFEST:
EPAID: NYP004083176
Mailing Name: CONSOLIDATED EDISON
Mailing Contact: FRANKLIN MURRAY
Mailing Address 1: 4 IRVING PLACE RM 828
Mailing Address 2: Not reported
Mailing City: NEW YORK
Mailing State: NY
Mailing Zip: 10003
Mailing Zip 4: Not reported
Mailing Country: USA
Mailing Phone: 2124602808

NY MANIFEST:
Document ID: NJA3259186
Manifest Status: Not reported
seq: 01

CON EDISION - MH 32653 (Continued) **1007208157**

Year:	2001
Trans1 State ID:	Not reported
Trans2 State ID:	E07259
Generator Ship Date:	05/21/2001
Trans1 Recv Date:	05/21/2001
Trans2 Recv Date:	05/21/2001
TSD Site Recv Date:	05/21/2001
Part A Recv Date:	Not reported
Part B Recv Date:	Not reported
Generator EPA ID:	NYP004083176
Trans1 EPA ID:	MAD039322250
Trans2 EPA ID:	MAD039322250
TSDF ID 1:	NJD991291105
TSDF ID 2:	Not reported
Manifest Tracking Number:	Not reported
Import Indicator:	Not reported
Export Indicator:	Not reported
Discr Quantity Indicator:	Not reported
Discr Type Indicator:	Not reported
Discr Residue Indicator:	Not reported
Discr Partial Reject Indicator:	Not reported
Discr Full Reject Indicator:	Not reported
Manifest Ref Number:	Not reported
Alt Facility RCRA ID:	Not reported
Alt Facility Sign Date:	Not reported
MGMT Method Type Code:	Not reported
Waste Code:	D008 - LEAD 5.0 MG/L TCLP
Waste Code:	Not reported
Waste Code:	Not reported
Waste Code:	Not reported
Waste Code:	Not reported
Waste Code:	Not reported
Quantity:	00002
Units:	Y - Cubic yards* (.85 tons)
Number of Containers:	001
Container Type:	DT - Dump trucks
Handling Method:	T Chemical, physical, or biological treatment.
Specific Gravity:	01.00

B30 **8TH AVENUE WEST 125TH ST.** **NY Spills** **S102149510**
WSW **8TH AVE & W 125TH ST** **N/A**
< 1/8 **MANHATTAN, NY**
0.040 mi.
209 ft. **Site 4 of 31 in cluster B**

Relative:
Lower

Actual:
28 ft.

SPILLS:

Facility ID:	9414589
Facility Type:	ER
DER Facility ID:	225598
Site ID:	141032
DEC Region:	2
Spill Date:	1995-02-05
Spill Number/Closed Date:	9414589 / 2005-02-01
Spill Cause:	Equipment Failure
Spill Class:	Known release with minimal potential for fire or hazard. DEC Response. Willing Responsible Party. Corrective action taken.
SWIS:	3101

8TH AVENUE WEST 125TH ST. (Continued) **S102149510**

Investigator:	JHOCONNE
Referred To:	Not reported
Reported to Dept:	1995-02-05
CID:	Not reported
Water Affected:	Not reported
Spill Source:	Unknown
Spill Notifier:	Responsible Party
Cleanup Ceased:	Not reported
Cleanup Meets Std:	False
Last Inspection:	Not reported
Recommended Penalty:	False
UST Trust:	False
Remediation Phase:	0
Date Entered In Computer:	1995-02-13
Spill Record Last Update:	2005-02-01
Spiller Name:	Not reported
Spiller Company:	CON EDISON
Spiller Address:	4 IRVING PLACE
Spiller City,St,Zip:	NEW YORK, NY 10009
Spiller Company:	001
Contact Name:	Not reported
Contact Phone:	Not reported
DEC Memo:	"Prior to Sept, 2004 data translation this spill Lead_DEC Field was ENGLEHARDT 2/1/05: Con Ed submitted copy of OIL, TOXIC OR HAZARDOUS SUBSTANCE (INCLUDING PCB'S AND ASBESTOS) SPILLS AND FIRES NOTIFICATION FORM which states 13Kv Fdr 2M22 O/A and TM 2779 Transformer splashed oil onto street. Area covered is 400 Sq. Ft. ESTIMATED AMOUNT OF SPILL: Unknown. CONTAINMENT (DESCRIPTION): On the street and in vault. 10ppm PCB/List. Clean up complete 3/4/95. Close out. (JHO)"
Remarks:	"400 SQ. FT. ON PAVEMENT, OIL STAIN, PCB COUNT 10 PARTS PER MILLION, CON EDISON DOING CLEAN UP, EXPECT TO BE DONE, AT 0600. CALL BACK NEEDED."

Material:

Site ID:	141032
Operable Unit ID:	1008173
Operable Unit:	01
Material ID:	373328
Material Code:	0066A
Material Name:	unknown petroleum
Case No.:	Not reported
Material FA:	Petroleum
Quantity:	-1.00
Units:	Gallons
Recovered:	.00
Resource Affected:	Not reported
Oxygenate:	Not reported
Site ID:	141032
Operable Unit ID:	1008173
Operable Unit:	01
Material ID:	373327
Material Code:	0020A
Material Name:	transformer oil
Case No.:	Not reported
Material FA:	Petroleum
Quantity:	.00
Units:	Pounds

8TH AVENUE WEST 125TH ST. (Continued) **S102149510**

Recovered: .00
Resource Affected: Not reported
Oxygenate: Not reported

Tank Test:

B31
WSW
< 1/8
0.040 mi.
209 ft.

SPILL NUMBER 0101178 **NY Spills** **S105055674**
8TH AVE & W 125TH ST **N/A**
MANHATTAN, NY

Site 5 of 31 in cluster B

Relative:
Lower

Actual:
28 ft.

SPILLS:
Facility ID: 0101178
Facility Type: ER
DER Facility ID: 225598
Site ID: 277551
DEC Region: 2
Spill Date: 2001-05-01
Spill Number/Closed Date: 0101178 / 2001-06-01
Spill Cause: Unknown
Spill Class: Known release with minimal potential for fire or hazard. DEC Response. Willing Responsible Party. Corrective action taken.
SWIS: 3101
Investigator: SIGONA
Referred To: Not reported
Reported to Dept: 2001-05-01
CID: 404
Water Affected: Not reported
Spill Source: Unknown
Spill Notifier: Health Department
Cleanup Ceased: Not reported
Cleanup Meets Std: True
Last Inspection: Not reported
Recommended Penalty: False
UST Trust: False
Remediation Phase: 0
Date Entered In Computer: 2001-05-01
Spill Record Last Update: 2001-06-01
Spiller Name: Not reported
Spiller Company: UNKNOWN
Spiller Address: Not reported
Spiller City,St,Zip: NY
Spiller Company: 999
Contact Name: Not reported
Contact Phone: Not reported
DEC Memo: ""
Remarks: "caller was unsure of what spilled. also was not sure if it leaked into any sewers. no plans for cleanup yet."

Material:
Site ID: 277551
Operable Unit ID: 838118
Operable Unit: 01
Material ID: 536885
Material Code: 0064A
Material Name: unknown material

SPILL NUMBER 0101178 (Continued) **S105055674**

Case No.:	Not reported
Material FA:	Other
Quantity:	.00
Units:	Gallons
Recovered:	.00
Resource Affected:	Not reported
Oxygenate:	Not reported

Tank Test:

B32
WSW
< 1/8
0.040 mi.
209 ft.

Relative:
Lower

Actual:
28 ft.

CON EDISON MANHOLE: 20546 **RCRA NonGen / NLR** **1016961886**
8TH AVE & 125TH ST **NY MANIFEST** **NYP004348207**
NEW YORK, NY 10027

Site 6 of 31 in cluster B

RCRA NonGen / NLR:

Date form received by agency:	09/20/2013
Facility name:	CON EDISON MANHOLE: 20546
Facility address:	8TH AVE & 125TH ST NEW YORK, NY 10027
EPA ID:	NYP004348207
Mailing address:	IRVING PL, RM 828 NEW YORK, NY 10003
Contact:	BENJAMIN BAMONTE
Contact address:	Not reported Not reported
Contact country:	Not reported
Contact telephone:	(212) 894-9549
Contact email:	Not reported
EPA Region:	02
Classification:	Non-Generator
Description:	Handler: Non-Generators do not presently generate hazardous waste

Handler Activities Summary:

U.S. importer of hazardous waste:	No
Mixed waste (haz. and radioactive):	No
Recycler of hazardous waste:	No
Transporter of hazardous waste:	No
Treater, storer or disposer of HW:	No
Underground injection activity:	No
On-site burner exemption:	No
Furnace exemption:	No
Used oil fuel burner:	No
Used oil processor:	No
User oil refiner:	No
Used oil fuel marketer to burner:	No
Used oil Specification marketer:	No
Used oil transfer facility:	No
Used oil transporter:	No

Historical Generators:

Date form received by agency:	08/20/2013
Site name:	CON EDISON MANHOLE: 20546
Classification:	Conditionally Exempt Small Quantity Generator

CON EDISON MANHOLE: 20546 (Continued) **1016961886**

Violation Status: No violations found

NY MANIFEST:
Country: USA
EPA ID: NYP004348207
Facility Status: Not reported
Location Address 1: 8TH AVE & WEST 125TH ST
Code: BP
Location Address 2: SB 20546
Total Tanks: Not reported
Location City: NEW YORK
Location State: NY
Location Zip: 10027
Location Zip 4: Not reported

NY MANIFEST:
EPAID: NYP004348207
Mailing Name: CON EDISON
Mailing Contact: CON EDISON
Mailing Address 1: 4 IRVING PL 15TH FL
Mailing Address 2: Not reported
Mailing City: NEW YORK
Mailing State: NY
Mailing Zip: 10003
Mailing Zip 4: Not reported
Mailing Country: USA
Mailing Phone: 2124603770

NY MANIFEST:
Document ID: Not reported
Manifest Status: Not reported
seq: Not reported
Year: 2013
Trans1 State ID: NJD003812047
Trans2 State ID: NJD003812047
Generator Ship Date: 08/25/2013
Trans1 Recv Date: 08/25/2013
Trans2 Recv Date: 08/30/2013
TSD Site Recv Date: 08/30/2013
Part A Recv Date: Not reported
Part B Recv Date: Not reported
Generator EPA ID: NYP004348207
Trans1 EPA ID: Not reported
Trans2 EPA ID: Not reported
TSDF ID 1: NJD991291105
TSDF ID 2: Not reported
Manifest Tracking Number: 002086687GBF
Import Indicator: N
Export Indicator: N
Discr Quantity Indicator: N
Discr Type Indicator: N
Discr Residue Indicator: N
Discr Partial Reject Indicator: N
Discr Full Reject Indicator: N
Manifest Ref Number: Not reported
Alt Facility RCRA ID: Not reported
Alt Facility Sign Date: Not reported
MGMT Method Type Code: H110

CON EDISON MANHOLE: 20546 (Continued) **1016961886**

Waste Code:	Not reported
Waste Code:	Not reported
Waste Code:	Not reported
Waste Code:	Not reported
Waste Code:	Not reported
Waste Code:	Not reported
Quantity:	1500
Units:	P - Pounds
Number of Containers:	1
Container Type:	TT - Cargo tank, tank trucks
Handling Method:	T Chemical, physical, or biological treatment.
Specific Gravity:	1
Waste Code:	D008
Waste Code 1_2:	Not reported
Waste Code 1_3:	Not reported
Waste Code 1_4:	Not reported
Waste Code 1_5:	Not reported
Waste Code 1_6:	Not reported
Document ID:	Not reported
Manifest Status:	Not reported
seq:	Not reported
Year:	2013
Trans1 State ID:	NJD003812047
Trans2 State ID:	Not reported
Generator Ship Date:	08/19/2013
Trans1 Recv Date:	08/19/2013
Trans2 Recv Date:	Not reported
TSD Site Recv Date:	08/21/2013
Part A Recv Date:	Not reported
Part B Recv Date:	Not reported
Generator EPA ID:	NYP004348207
Trans1 EPA ID:	Not reported
Trans2 EPA ID:	Not reported
TSDF ID 1:	NJD991291105
TSDF ID 2:	Not reported
Manifest Tracking Number:	002220768GBF
Import Indicator:	N
Export Indicator:	N
Discr Quantity Indicator:	N
Discr Type Indicator:	N
Discr Residue Indicator:	N
Discr Partial Reject Indicator:	N
Discr Full Reject Indicator:	N
Manifest Ref Number:	Not reported
Alt Facility RCRA ID:	Not reported
Alt Facility Sign Date:	Not reported
MGMT Method Type Code:	H110
Waste Code:	Not reported
Waste Code:	Not reported
Waste Code:	Not reported
Waste Code:	Not reported
Waste Code:	Not reported
Waste Code:	Not reported
Quantity:	400
Units:	P - Pounds
Number of Containers:	1

CON EDISON MANHOLE: 20546 (Continued) **1016961886**

Container Type:	TT - Cargo tank, tank trucks
Handling Method:	T Chemical, physical, or biological treatment.
Specific Gravity:	1
Waste Code:	D008
Waste Code 1_2:	Not reported
Waste Code 1_3:	Not reported
Waste Code 1_4:	Not reported
Waste Code 1_5:	Not reported
Waste Code 1_6:	Not reported

B33 **NYCT-125TH STREET STATION (ABCD LINES)** **RCRA-CESQG** **1001197377**
WSW **125TH STREET & 8TH AVENUE** **NJ MANIFEST** **NYR000038992**
< 1/8 **NEW YORK, NY 10017** **NY MANIFEST**
0.040 mi.
209 ft. **Site 7 of 31 in cluster B**

Relative:
Lower

Actual:
28 ft.

RCRA-CESQG:

Date form received by agency:	01/01/2007
Facility name:	NYCT-125TH STREET STATION (ABCD LINES)
Facility address:	125TH STREET & 8TH AVENUE NEW YORK, NY 10017
EPA ID:	NYR000038992
Mailing address:	370 JAY STREET, ROOM 819 BROOKLYN, NY 11201
Contact:	JOSEPHINE F BROWN
Contact address:	370 JAY STREET, ROOM 819 BROOKLYN, NY 11201
Contact country:	US
Contact telephone:	(718) 243-4581
Contact email:	JOBROWN4@NYCT.COM
EPA Region:	02
Classification:	Conditionally Exempt Small Quantity Generator
Description:	Handler: generates 100 kg or less of hazardous waste per calendar month, and accumulates 1000 kg or less of hazardous waste at any time; or generates 1 kg or less of acutely hazardous waste per calendar month, and accumulates at any time: 1 kg or less of acutely hazardous waste; or 100 kg or less of any residue or contaminated soil, waste or other debris resulting from the cleanup of a spill, into or on any land or water, of acutely hazardous waste; or generates 100 kg or less of any residue or contaminated soil, waste or other debris resulting from the cleanup of a spill, into or on any land or water, of acutely hazardous waste during any calendar month, and accumulates at any time: 1 kg or less of acutely hazardous waste; or 100 kg or less of any residue or contaminated soil, waste or other debris resulting from the cleanup of a spill, into or on any land or water, of acutely hazardous waste

Owner/Operator Summary:

Owner/operator name:	NYCT
Owner/operator address:	Not reported Not reported
Owner/operator country:	US
Owner/operator telephone:	Not reported
Legal status:	State
Owner/Operator Type:	Operator
Owner/Op start date:	06/01/1953

NYCT-125TH STREET STATION (ABCD LINES) (Continued) **1001197377**

Owner/Op end date: Not reported

Owner/operator name: NYCT
Owner/operator address: 370 JAY ST - RM 819
BROOKLYN, NY 11201
Owner/operator country: US
Owner/operator telephone: Not reported
Legal status: State
Owner/Operator Type: Owner
Owner/Op start date: 06/01/1953
Owner/Op end date: Not reported

Owner/operator name: NO NAME FOUND
Owner/operator address: Not reported
Not reported
Owner/operator country: US
Owner/operator telephone: Not reported
Legal status: State
Owner/Operator Type: Operator
Owner/Op start date: 06/01/1953
Owner/Op end date: Not reported

Handler Activities Summary:
U.S. importer of hazardous waste: No
Mixed waste (haz. and radioactive): No
Recycler of hazardous waste: No
Transporter of hazardous waste: No
Treater, storer or disposer of HW: No
Underground injection activity: No
On-site burner exemption: No
Furnace exemption: No
Used oil fuel burner: No
Used oil processor: No
User oil refiner: No
Used oil fuel marketer to burner: No
Used oil Specification marketer: No
Used oil transfer facility: No
Used oil transporter: No

Historical Generators:
Date form received by agency: 01/01/2006
Site name: NYCT-125TH STREET STATION (ABCD LINES)
Classification: Small Quantity Generator

Date form received by agency: 02/11/2004
Site name: NYCT-125TH STREET STATION (ABCD LINES)
Classification: Large Quantity Generator

. Waste code: D008
. Waste name: LEAD

Date form received by agency: 02/08/1998
Site name: NYCTA-125TH STREET STATION
Classification: Large Quantity Generator

Date form received by agency: 05/12/1997

NYCT-125TH STREET STATION (ABCD LINES) (Continued) **1001197377**

Site name: MTA NYCT - 125TH STREET STATION
Classification: Large Quantity Generator

. Waste code: D000
. Waste name: Not Defined

. Waste code: D001
. Waste name: IGNITABLE WASTE

. Waste code: D007
. Waste name: CHROMIUM

Violation Status: No violations found

NJ MANIFEST:
EPA Id: NYR000038992
Mail Address: 370 JAY ST
Mail City/State/Zip: BROOKLYN 11201
Facility Phone: 7182434581
Emergency Phone: Not reported
Contact: Not reported
Comments: Not reported
SIC Code: Not reported
County: 00
Municipal: 00
Previous EPA Id: Not reported
Gen Flag: X
Trans Flag: Not reported
TSDF Flag: Not reported
Name Change: Not reported
Date Change: Not reported

Manifest:
Manifest Number: NJA5114395
EPA ID: NYR000038992
Date Shipped: 10/14/2004
TSDF EPA ID: NJD002200046
Transporter EPA ID: NJD071629976
Transporter 2 EPA ID: Not reported
Transporter 3 EPA ID: Not reported
Transporter 4 EPA ID: Not reported
Transporter 5 EPA ID: Not reported
Transporter 6 EPA ID: Not reported
Transporter 7 EPA ID: Not reported
Transporter 8 EPA ID: Not reported
Transporter 9 EPA ID: Not reported
Transporter 10 EPA ID: Not reported
Date Trans1 Transported Waste: 10/14/2004
Date Trans2 Transported Waste: Not reported
Date Trans3 Transported Waste: Not reported
Date Trans4 Transported Waste: Not reported
Date Trans5 Transported Waste: Not reported
Date Trans6 Transported Waste: Not reported
Date Trans7 Transported Waste: Not reported
Date Trans8 Transported Waste: Not reported
Date Trans9 Transported Waste: Not reported
Date Trans10 Transported Waste: Not reported
Date TSDF Received Waste: 10/14/2004

NYCT-125TH STREET STATION (ABCD LINES) (Continued) **1001197377**

TSDF EPA Facility Name:	Not reported
QTY Units:	Not reported
Transporter SEQ ID:	Not reported
Transporter-1 Date:	Not reported
Waste SEQ ID:	Not reported
Waste Type Code 2:	Not reported
Waste Type Code 3:	Not reported
Waste Type Code 4:	Not reported
Waste Type Code 5:	Not reported
Waste Type Code 6:	Not reported
Date Accepted:	Not reported
Manifest Discrepancy Type:	Not reported
Data Entry Number:	12030425
Was Load Rejected:	BROOKLYN 11201
Reason Load Was Rejected:	Not reported

Manifest Number:	000196482WAS
EPA ID:	NYR000038992
Date Shipped:	09/15/2008
TSDF EPA ID:	NJD991291105
Transporter EPA ID:	NYD046765574
Transporter 2 EPA ID:	Not reported
Transporter 3 EPA ID:	Not reported
Transporter 4 EPA ID:	Not reported
Transporter 5 EPA ID:	Not reported
Transporter 6 EPA ID:	Not reported
Transporter 7 EPA ID:	Not reported
Transporter 8 EPA ID:	Not reported
Transporter 9 EPA ID:	Not reported
Transporter 10 EPA ID:	Not reported
Date Trans1 Transported Waste:	09/15/2008
Date Trans2 Transported Waste:	Not reported
Date Trans3 Transported Waste:	Not reported
Date Trans4 Transported Waste:	Not reported
Date Trans5 Transported Waste:	Not reported
Date Trans6 Transported Waste:	Not reported
Date Trans7 Transported Waste:	Not reported
Date Trans8 Transported Waste:	Not reported
Date Trans9 Transported Waste:	Not reported
Date Trans10 Transported Waste:	Not reported
Date TSDF Received Waste:	09/17/2008
TSDF EPA Facility Name:	Not reported
QTY Units:	Not reported
Transporter SEQ ID:	Not reported
Transporter-1 Date:	Not reported
Waste SEQ ID:	Not reported
Waste Type Code 2:	Not reported
Waste Type Code 3:	Not reported
Waste Type Code 4:	Not reported
Waste Type Code 5:	Not reported
Waste Type Code 6:	Not reported
Date Accepted:	Not reported
Manifest Discrepancy Type:	Not reported
Data Entry Number:	Not reported
Was Load Rejected:	BROOKLYN 11201
Reason Load Was Rejected:	Not reported

NYCT-125TH STREET STATION (ABCD LINES) (Continued) **1001197377**

Waste:

Manifest Year:	Not reported
Waste Code:	D008
Hand Code:	H111
Quantity:	500 P

Manifest Number:	NJA5005142
EPA ID:	NYR000038992
Date Shipped:	07/16/2004
TSDF EPA ID:	NJD002200046
Transporter EPA ID:	NJD071629976
Transporter 2 EPA ID:	Not reported
Transporter 3 EPA ID:	Not reported
Transporter 4 EPA ID:	Not reported
Transporter 5 EPA ID:	Not reported
Transporter 6 EPA ID:	Not reported
Transporter 7 EPA ID:	Not reported
Transporter 8 EPA ID:	Not reported
Transporter 9 EPA ID:	Not reported
Transporter 10 EPA ID:	Not reported
Date Trans1 Transported Waste:	07/16/2004
Date Trans2 Transported Waste:	Not reported
Date Trans3 Transported Waste:	Not reported
Date Trans4 Transported Waste:	Not reported
Date Trans5 Transported Waste:	Not reported
Date Trans6 Transported Waste:	Not reported
Date Trans7 Transported Waste:	Not reported
Date Trans8 Transported Waste:	Not reported
Date Trans9 Transported Waste:	Not reported
Date Trans10 Transported Waste:	Not reported
Date TSDF Received Waste:	07/16/2004
TSDF EPA Facility Name:	Not reported
QTY Units:	Not reported
Transporter SEQ ID:	Not reported
Transporter-1 Date:	Not reported
Waste SEQ ID:	Not reported
Waste Type Code 2:	Not reported
Waste Type Code 3:	Not reported
Waste Type Code 4:	Not reported
Waste Type Code 5:	Not reported
Waste Type Code 6:	Not reported
Date Accepted:	Not reported
Manifest Discrepancy Type:	Not reported
Data Entry Number:	08270421
Was Load Rejected:	BROOKLYN 11201
Reason Load Was Rejected:	Not reported

NY MANIFEST:

Country:	USA
EPA ID:	NYR000038992
Facility Status:	Not reported
Location Address 1:	125 125TH STREET/8TH AVENUE
Code:	BP

NYCT-125TH STREET STATION (ABCD LINES) (Continued) **1001197377**

Location Address 2:	Not reported
Total Tanks:	Not reported
Location City:	NEW YORK
Location State:	NY
Location Zip:	10017
Location Zip 4:	Not reported

NY MANIFEST:

EPAID:	NYR000038992
Mailing Name:	MTA NYCT - 125TH ST STATION
Mailing Contact:	HOWARD MATZA
Mailing Address 1:	370 JAY ST - ROOM 819
Mailing Address 2:	Not reported
Mailing City:	BROOKLYN
Mailing State:	NY
Mailing Zip:	11201
Mailing Zip 4:	Not reported
Mailing Country:	USA
Mailing Phone:	7182434581

NY MANIFEST:

Document ID:	Not reported
Manifest Status:	Not reported
seq:	Not reported
Year:	2008
Trans1 State ID:	NYD046765574
Trans2 State ID:	Not reported
Generator Ship Date:	09/15/2008
Trans1 Recv Date:	09/15/2008
Trans2 Recv Date:	Not reported
TSD Site Recv Date:	09/17/2008
Part A Recv Date:	Not reported
Part B Recv Date:	Not reported
Generator EPA ID:	NYR000038992
Trans1 EPA ID:	Not reported
Trans2 EPA ID:	Not reported
TSDF ID 1:	NJD991291105
TSDF ID 2:	Not reported
Manifest Tracking Number:	000196482WAS
Import Indicator:	N
Export Indicator:	N
Discr Quantity Indicator:	N
Discr Type Indicator:	N
Discr Residue Indicator:	N
Discr Partial Reject Indicator:	N
Discr Full Reject Indicator:	N
Manifest Ref Number:	Not reported
Alt Facility RCRA ID:	Not reported
Alt Facility Sign Date:	Not reported
MGMT Method Type Code:	H111
Waste Code:	Not reported
Waste Code:	Not reported
Waste Code:	Not reported
Waste Code:	Not reported
Waste Code:	Not reported
Waste Code:	Not reported
Quantity:	500.0

NYCT-125TH STREET STATION (ABCD LINES) (Continued) **1001197377**

Units:	P - Pounds
Number of Containers:	1.0
Container Type:	DM - Metal drums, barrels
Handling Method:	T Chemical, physical, or biological treatment.
Specific Gravity:	1.0
Waste Code:	D008
Waste Code 1_2:	Not reported
Waste Code 1_3:	Not reported
Waste Code 1_4:	Not reported
Waste Code 1_5:	Not reported
Waste Code 1_6:	Not reported
Document ID:	NJA5005142
Manifest Status:	Not reported
seq:	Not reported
Year:	2004
Trans1 State ID:	03217
Trans2 State ID:	Not reported
Generator Ship Date:	07/16/2004
Trans1 Recv Date:	07/16/2004
Trans2 Recv Date:	Not reported
TSD Site Recv Date:	07/16/2004
Part A Recv Date:	Not reported
Part B Recv Date:	Not reported
Generator EPA ID:	NYR000038992
Trans1 EPA ID:	NJD071629976
Trans2 EPA ID:	Not reported
TSDF ID 1:	NJD002200
TSDF ID 2:	Not reported
Manifest Tracking Number:	Not reported
Import Indicator:	Not reported
Export Indicator:	Not reported
Discr Quantity Indicator:	Not reported
Discr Type Indicator:	Not reported
Discr Residue Indicator:	Not reported
Discr Partial Reject Indicator:	Not reported
Discr Full Reject Indicator:	Not reported
Manifest Ref Number:	Not reported
Alt Facility RCRA ID:	Not reported
Alt Facility Sign Date:	Not reported
MGMT Method Type Code:	Not reported
Waste Code:	D008 - LEAD 5.0 MG/L TCLP
Waste Code:	Not reported
Waste Code:	Not reported
Waste Code:	Not reported
Waste Code:	Not reported
Waste Code:	Not reported
Quantity:	02400
Units:	P - Pounds
Number of Containers:	008
Container Type:	DM - Metal drums, barrels
Handling Method:	T Chemical, physical, or biological treatment.
Specific Gravity:	01.00
Document ID:	NJA5114395
Manifest Status:	Not reported
seq:	Not reported

NYCT-125TH STREET STATION (ABCD LINES) (Continued) **1001197377**

Year:	2004
Trans1 State ID:	03217
Trans2 State ID:	Not reported
Generator Ship Date:	10/14/2004
Trans1 Recv Date:	10/14/2004
Trans2 Recv Date:	Not reported
TSD Site Recv Date:	10/14/2004
Part A Recv Date:	Not reported
Part B Recv Date:	Not reported
Generator EPA ID:	NYR000038992
Trans1 EPA ID:	NJD071629976
Trans2 EPA ID:	Not reported
TSDF ID 1:	NJD002200
TSDF ID 2:	Not reported
Manifest Tracking Number:	Not reported
Import Indicator:	Not reported
Export Indicator:	Not reported
Discr Quantity Indicator:	Not reported
Discr Type Indicator:	Not reported
Discr Residue Indicator:	Not reported
Discr Partial Reject Indicator:	Not reported
Discr Full Reject Indicator:	Not reported
Manifest Ref Number:	Not reported
Alt Facility RCRA ID:	Not reported
Alt Facility Sign Date:	Not reported
MGMT Method Type Code:	Not reported
Waste Code:	D008 - LEAD 5.0 MG/L TCLP
Waste Code:	Not reported
Waste Code:	Not reported
Waste Code:	Not reported
Waste Code:	Not reported
Waste Code:	Not reported
Quantity:	00300
Units:	P - Pounds
Number of Containers:	003
Container Type:	DM - Metal drums, barrels
Handling Method:	T Chemical, physical, or biological treatment.
Specific Gravity:	01.00
Document ID:	NJA5004583
Manifest Status:	Not reported
seq:	01
Year:	2003
Trans1 State ID:	S5811
Trans2 State ID:	Not reported
Generator Ship Date:	12/23/2003
Trans1 Recv Date:	12/23/2003
Trans2 Recv Date:	Not reported
TSD Site Recv Date:	01/02/2004
Part A Recv Date:	Not reported
Part B Recv Date:	Not reported
Generator EPA ID:	NYR000038992
Trans1 EPA ID:	NJD071629976
Trans2 EPA ID:	Not reported
TSDF ID 1:	NJD002200046
TSDF ID 2:	Not reported
Manifest Tracking Number:	Not reported

NYCT-125TH STREET STATION (ABCD LINES) (Continued) **1001197377**

Import Indicator:	Not reported
Export Indicator:	Not reported
Discr Quantity Indicator:	Not reported
Discr Type Indicator:	Not reported
Discr Residue Indicator:	Not reported
Discr Partial Reject Indicator:	Not reported
Discr Full Reject Indicator:	Not reported
Manifest Ref Number:	Not reported
Alt Facility RCRA ID:	Not reported
Alt Facility Sign Date:	Not reported
MGMT Method Type Code:	Not reported
Waste Code:	D008 - LEAD 5.0 MG/L TCLP
Waste Code:	Not reported
Waste Code:	Not reported
Waste Code:	Not reported
Waste Code:	Not reported
Waste Code:	Not reported
Quantity:	00605
Units:	G - Gallons (liquids only)* (8.3 pounds)
Number of Containers:	011
Container Type:	DM - Metal drums, barrels
Handling Method:	T Chemical, physical, or biological treatment.
Specific Gravity:	01.00
Document ID:	NJA2763093
Manifest Status:	K
seq:	Not reported
Year:	1997
Trans1 State ID:	NJDEPES58
Trans2 State ID:	Not reported
Generator Ship Date:	05/22/1997
Trans1 Recv Date:	05/22/1997
Trans2 Recv Date:	/ /
TSD Site Recv Date:	05/22/1997
Part A Recv Date:	06/09/1997
Part B Recv Date:	07/15/1997
Generator EPA ID:	NYR000038992
Trans1 EPA ID:	NJ0000027193
Trans2 EPA ID:	Not reported
TSDF ID 1:	NJD002200046
TSDF ID 2:	Not reported
Manifest Tracking Number:	Not reported
Import Indicator:	Not reported
Export Indicator:	Not reported
Discr Quantity Indicator:	Not reported
Discr Type Indicator:	Not reported
Discr Residue Indicator:	Not reported
Discr Partial Reject Indicator:	Not reported
Discr Full Reject Indicator:	Not reported
Manifest Ref Number:	Not reported
Alt Facility RCRA ID:	Not reported
Alt Facility Sign Date:	Not reported
MGMT Method Type Code:	Not reported
Waste Code:	F003 - UNKNOWN
Waste Code:	Not reported
Waste Code:	Not reported
Waste Code:	Not reported

NYCT-125TH STREET STATION (ABCD LINES) (Continued) **1001197377**

Waste Code:	Not reported
Waste Code:	Not reported
Quantity:	00240
Units:	P - Pounds
Number of Containers:	012
Container Type:	DM - Metal drums, barrels
Handling Method:	B Incineration, heat recovery, burning.
Specific Gravity:	100
Document ID:	NJA2761027
Manifest Status:	K
seq:	Not reported
Year:	1997
Trans1 State ID:	S5811
Trans2 State ID:	Not reported
Generator Ship Date:	11/25/1997
Trans1 Recv Date:	11/25/1997
Trans2 Recv Date:	/ /
TSD Site Recv Date:	11/25/1997
Part A Recv Date:	/ /
Part B Recv Date:	01/20/1998
Generator EPA ID:	NYR000038992
Trans1 EPA ID:	NJ0000027193
Trans2 EPA ID:	Not reported
TSDF ID 1:	NJD002200046
TSDF ID 2:	Not reported
Manifest Tracking Number:	Not reported
Import Indicator:	Not reported
Export Indicator:	Not reported
Discr Quantity Indicator:	Not reported
Discr Type Indicator:	Not reported
Discr Residue Indicator:	Not reported
Discr Partial Reject Indicator:	Not reported
Discr Full Reject Indicator:	Not reported
Manifest Ref Number:	Not reported
Alt Facility RCRA ID:	Not reported
Alt Facility Sign Date:	Not reported
MGMT Method Type Code:	Not reported
Waste Code:	F003 - UNKNOWN
Waste Code:	Not reported
Waste Code:	Not reported
Waste Code:	Not reported
Waste Code:	Not reported
Waste Code:	Not reported
Quantity:	00165
Units:	G - Gallons (liquids only)* (8.3 pounds)
Number of Containers:	003
Container Type:	DM - Metal drums, barrels
Handling Method:	B Incineration, heat recovery, burning.
Specific Gravity:	100
Document ID:	Not reported
Manifest Status:	Not reported
seq:	Not reported
Year:	2015
Trans1 State ID:	NJ0000027193
Trans2 State ID:	Not reported

NYCT-125TH STREET STATION (ABCD LINES) (Continued) **1001197377**

Generator Ship Date:	08/13/2015
Trans1 Recv Date:	08/13/2015
Trans2 Recv Date:	Not reported
TSD Site Recv Date:	08/13/2015
Part A Recv Date:	Not reported
Part B Recv Date:	Not reported
Generator EPA ID:	NYR000038992
Trans1 EPA ID:	Not reported
Trans2 EPA ID:	Not reported
TSDF ID 1:	NJD002200046
TSDF ID 2:	Not reported
Manifest Tracking Number:	014162222JJK
Import Indicator:	N
Export Indicator:	N
Discr Quantity Indicator:	N
Discr Type Indicator:	N
Discr Residue Indicator:	N
Discr Partial Reject Indicator:	N
Discr Full Reject Indicator:	N
Manifest Ref Number:	Not reported
Alt Facility RCRA ID:	Not reported
Alt Facility Sign Date:	Not reported
MGMT Method Type Code:	H110
Waste Code:	Not reported
Waste Code:	Not reported
Waste Code:	Not reported
Waste Code:	Not reported
Waste Code:	Not reported
Waste Code:	Not reported
Quantity:	1800
Units:	P - Pounds
Number of Containers:	10
Container Type:	DM - Metal drums, barrels
Handling Method:	T Chemical, physical, or biological treatment.
Specific Gravity:	1
Waste Code:	D008
Waste Code 1_2:	Not reported
Waste Code 1_3:	Not reported
Waste Code 1_4:	Not reported
Waste Code 1_5:	Not reported
Waste Code 1_6:	Not reported
Document ID:	Not reported
Manifest Status:	Not reported
seq:	Not reported
Year:	2015
Trans1 State ID:	NJ0000027193
Trans2 State ID:	Not reported
Generator Ship Date:	08/13/2015
Trans1 Recv Date:	08/13/2015
Trans2 Recv Date:	Not reported
TSD Site Recv Date:	08/13/2015
Part A Recv Date:	Not reported
Part B Recv Date:	Not reported
Generator EPA ID:	NYR000038992
Trans1 EPA ID:	Not reported
Trans2 EPA ID:	Not reported

NYCT-125TH STREET STATION (ABCD LINES) (Continued) **1001197377**

TSDF ID 1:	NJD002200046
TSDF ID 2:	Not reported
Manifest Tracking Number:	014162222JJK
Import Indicator:	N
Export Indicator:	N
Discr Quantity Indicator:	N
Discr Type Indicator:	N
Discr Residue Indicator:	N
Discr Partial Reject Indicator:	N
Discr Full Reject Indicator:	N
Manifest Ref Number:	Not reported
Alt Facility RCRA ID:	Not reported
Alt Facility Sign Date:	Not reported
MGMT Method Type Code:	H110
Waste Code:	Not reported
Waste Code:	Not reported
Waste Code:	Not reported
Waste Code:	Not reported
Waste Code:	Not reported
Waste Code:	Not reported
Quantity:	1800
Units:	P - Pounds
Number of Containers:	10
Container Type:	DM - Metal drums, barrels
Handling Method:	T Chemical, physical, or biological treatment.
Specific Gravity:	1
Waste Code:	D008
Waste Code 1_2:	Not reported
Waste Code 1_3:	Not reported
Waste Code 1_4:	Not reported
Waste Code 1_5:	Not reported
Waste Code 1_6:	Not reported
Document ID:	Not reported
Manifest Status:	Not reported
seq:	Not reported
Year:	2015
Trans1 State ID:	NJ0000027193
Trans2 State ID:	Not reported
Generator Ship Date:	11/06/2015
Trans1 Recv Date:	11/06/2015
Trans2 Recv Date:	Not reported
TSD Site Recv Date:	11/06/2015
Part A Recv Date:	Not reported
Part B Recv Date:	Not reported
Generator EPA ID:	NYR000038992
Trans1 EPA ID:	Not reported
Trans2 EPA ID:	Not reported
TSDF ID 1:	NJD002200046
TSDF ID 2:	Not reported
Manifest Tracking Number:	014168264JJK
Import Indicator:	N
Export Indicator:	N
Discr Quantity Indicator:	Y
Discr Type Indicator:	N
Discr Residue Indicator:	N
Discr Partial Reject Indicator:	N

NYCT-125TH STREET STATION (ABCD LINES) (Continued) **1001197377**

Discr Full Reject Indicator:	N
Manifest Ref Number:	Not reported
Alt Facility RCRA ID:	Not reported
Alt Facility Sign Date:	Not reported
MGMT Method Type Code:	H110
Waste Code:	Not reported
Waste Code:	Not reported
Waste Code:	Not reported
Waste Code:	Not reported
Waste Code:	Not reported
Waste Code:	Not reported
Quantity:	2079
Units:	P - Pounds
Number of Containers:	10
Container Type:	DM - Metal drums, barrels
Handling Method:	T Chemical, physical, or biological treatment.
Specific Gravity:	1
Waste Code:	D008
Waste Code 1_2:	Not reported
Waste Code 1_3:	Not reported
Waste Code 1_4:	Not reported
Waste Code 1_5:	Not reported
Waste Code 1_6:	Not reported
Document ID:	Not reported
Manifest Status:	Not reported
seq:	Not reported
Year:	2015
Trans1 State ID:	NJ0000027193
Trans2 State ID:	Not reported
Generator Ship Date:	08/13/2015
Trans1 Recv Date:	08/13/2015
Trans2 Recv Date:	Not reported
TSD Site Recv Date:	08/13/2015
Part A Recv Date:	Not reported
Part B Recv Date:	Not reported
Generator EPA ID:	NYR000038992
Trans1 EPA ID:	Not reported
Trans2 EPA ID:	Not reported
TSDF ID 1:	NJD002200046
TSDF ID 2:	Not reported
Manifest Tracking Number:	014162222JJK
Import Indicator:	N
Export Indicator:	N
Discr Quantity Indicator:	N
Discr Type Indicator:	N
Discr Residue Indicator:	N
Discr Partial Reject Indicator:	N
Discr Full Reject Indicator:	N
Manifest Ref Number:	Not reported
Alt Facility RCRA ID:	Not reported
Alt Facility Sign Date:	Not reported
MGMT Method Type Code:	H110
Waste Code:	Not reported
Waste Code:	Not reported
Waste Code:	Not reported
Waste Code:	Not reported

NYCT-125TH STREET STATION (ABCD LINES) (Continued) **1001197377**

Waste Code:	Not reported
Waste Code:	Not reported
Quantity:	1800
Units:	P - Pounds
Number of Containers:	10
Container Type:	DM - Metal drums, barrels
Handling Method:	T Chemical, physical, or biological treatment.
Specific Gravity:	1
Waste Code:	D008
Waste Code 1_2:	Not reported
Waste Code 1_3:	Not reported
Waste Code 1_4:	Not reported
Waste Code 1_5:	Not reported
Waste Code 1_6:	Not reported
Document ID:	Not reported
Manifest Status:	Not reported
seq:	Not reported
Year:	2015
Trans1 State ID:	NJ0000027193
Trans2 State ID:	Not reported
Generator Ship Date:	11/06/2015
Trans1 Recv Date:	11/06/2015
Trans2 Recv Date:	Not reported
TSD Site Recv Date:	11/06/2015
Part A Recv Date:	Not reported
Part B Recv Date:	Not reported
Generator EPA ID:	NYR000038992
Trans1 EPA ID:	Not reported
Trans2 EPA ID:	Not reported
TSDF ID 1:	NJD002200046
TSDF ID 2:	Not reported
Manifest Tracking Number:	014168264JJK
Import Indicator:	N
Export Indicator:	N
Discr Quantity Indicator:	Y
Discr Type Indicator:	N
Discr Residue Indicator:	N
Discr Partial Reject Indicator:	N
Discr Full Reject Indicator:	N
Manifest Ref Number:	Not reported
Alt Facility RCRA ID:	Not reported
Alt Facility Sign Date:	Not reported
MGMT Method Type Code:	H110
Waste Code:	Not reported
Waste Code:	Not reported
Waste Code:	Not reported
Waste Code:	Not reported
Waste Code:	Not reported
Waste Code:	Not reported
Quantity:	2079
Units:	P - Pounds
Number of Containers:	10
Container Type:	DM - Metal drums, barrels
Handling Method:	T Chemical, physical, or biological treatment.
Specific Gravity:	1
Waste Code:	D008

NYCT-125TH STREET STATION (ABCD LINES) (Continued) **1001197377**

Waste Code 1_2:	Not reported
Waste Code 1_3:	Not reported
Waste Code 1_4:	Not reported
Waste Code 1_5:	Not reported
Waste Code 1_6:	Not reported
Document ID:	Not reported
Manifest Status:	Not reported
seq:	Not reported
Year:	2016
Trans1 State ID:	NJ0000027193
Trans2 State ID:	Not reported
Generator Ship Date:	03/11/2016
Trans1 Recv Date:	03/11/2016
Trans2 Recv Date:	Not reported
TSD Site Recv Date:	03/11/2016
Part A Recv Date:	Not reported
Part B Recv Date:	Not reported
Generator EPA ID:	NYR000038992
Trans1 EPA ID:	Not reported
Trans2 EPA ID:	Not reported
TSDF ID 1:	NJD002200046
TSDF ID 2:	Not reported
Manifest Tracking Number:	010918445JJK
Import Indicator:	N
Export Indicator:	N
Discr Quantity Indicator:	N
Discr Type Indicator:	N
Discr Residue Indicator:	N
Discr Partial Reject Indicator:	N
Discr Full Reject Indicator:	N
Manifest Ref Number:	Not reported
Alt Facility RCRA ID:	Not reported
Alt Facility Sign Date:	Not reported
MGMT Method Type Code:	H110
Waste Code:	Not reported
Waste Code:	Not reported
Waste Code:	Not reported
Waste Code:	Not reported
Waste Code:	Not reported
Waste Code:	Not reported
Quantity:	110
Units:	P - Pounds
Number of Containers:	1
Container Type:	DM - Metal drums, barrels
Handling Method:	T Chemical, physical, or biological treatment.
Specific Gravity:	1
Waste Code:	D008
Waste Code 1_2:	Not reported
Waste Code 1_3:	Not reported
Waste Code 1_4:	Not reported
Waste Code 1_5:	Not reported
Waste Code 1_6:	Not reported

C34 **LOT 4,TAXBLOCK 1932** **NY E DESIGNATION** **S117676276**
NNW **2358 8 AVENUE** **N/A**
< 1/8 **MANHATTAN, NY 10027**
0.040 mi.
211 ft. **Site 1 of 20 in cluster C**

Relative:
Higher

Actual:
30 ft.

E DESIGNATION:

Tax Lot(s):	4
Tax Block:	1932
Borough Code:	MN
E-No:	E-204
Effective Date:	5/14/2008
Satisfaction Date:	Not reported
Ceqr Number:	07DME009M
Ulurp Number:	080132ZMM
Zoning Map No:	6a
Description:	Underground Gasoline Storage Tanks* Testing Protocol.
Lot Remediation Date:	Not reported

B35 **CON EDISON SERVICE BOX: 32655** **RCRA NonGen / NLR** **1016962446**
West **2315 8TH AVE FRONT OF** **NY MANIFEST** **NYP004354726**
< 1/8 **NEW YORK, NY 10027**
0.040 mi.
213 ft. **Site 8 of 31 in cluster B**

Relative:
Lower

Actual:
28 ft.

RCRA NonGen / NLR:

Date form received by agency:	10/04/2013
Facility name:	CON EDISON SERVICE BOX: 32655
Facility address:	2315 8TH AVE FRONT OF NEW YORK, NY 10027
EPA ID:	NYP004354726
Mailing address:	IRVING PL, RM 828 NEW YORK, NY 10003
Contact:	BENJAMIN BAMONTE
Contact address:	Not reported Not reported
Contact country:	Not reported
Contact telephone:	(212) 894-9549
Contact email:	Not reported
EPA Region:	02
Classification:	Non-Generator
Description:	Handler: Non-Generators do not presently generate hazardous waste

Handler Activities Summary:

U.S. importer of hazardous waste:	No
Mixed waste (haz. and radioactive):	No
Recycler of hazardous waste:	No
Transporter of hazardous waste:	No
Treater, storer or disposer of HW:	No
Underground injection activity:	No
On-site burner exemption:	No
Furnace exemption:	No
Used oil fuel burner:	No
Used oil processor:	No
User oil refiner:	No
Used oil fuel marketer to burner:	No
Used oil Specification marketer:	No
Used oil transfer facility:	No

CON EDISON SERVICE BOX: 32655 (Continued) **1016962446**

Used oil transporter: No

Historical Generators:
Date form received by agency: 09/04/2013
Site name: CON EDISON SERVICE BOX: 32655
Classification: Conditionally Exempt Small Quantity Generator

Violation Status: No violations found

NY MANIFEST:
Country: USA
EPA ID: NYP004354726
Facility Status: Not reported
Location Address 1: OPP 2315 8TH AVE
Code: BP
Location Address 2: MH 32655
Total Tanks: Not reported
Location City: MANHATTAN
Location State: NY
Location Zip: 10027
Location Zip 4: Not reported

NY MANIFEST:
EPAID: NYP004354726
Mailing Name: CON EDISON
Mailing Contact: TOM TEELING
Mailing Address 1: 4 IRVING PLACE 15 FLOOR
Mailing Address 2: Not reported
Mailing City: NEW YORK
Mailing State: NY
Mailing Zip: 10003
Mailing Zip 4: Not reported
Mailing Country: USA
Mailing Phone: 2124603770

NY MANIFEST:
Document ID: Not reported
Manifest Status: Not reported
seq: Not reported
Year: 2013
Trans1 State ID: NJD003812047
Trans2 State ID: NJD003812047
Generator Ship Date: 09/04/2013
Trans1 Recv Date: 09/04/2013
Trans2 Recv Date: 09/04/2013
TSD Site Recv Date: 09/04/2013
Part A Recv Date: Not reported
Part B Recv Date: Not reported
Generator EPA ID: NYP004354726
Trans1 EPA ID: Not reported
Trans2 EPA ID: Not reported
TSDF ID 1: NJD991291105
TSDF ID 2: Not reported
Manifest Tracking Number: 002221066GBF
Import Indicator: N
Export Indicator: N
Discr Quantity Indicator: N

CON EDISON SERVICE BOX: 32655 (Continued) **1016962446**

Discr Type Indicator:	N
Discr Residue Indicator:	N
Discr Partial Reject Indicator:	N
Discr Full Reject Indicator:	N
Manifest Ref Number:	Not reported
Alt Facility RCRA ID:	Not reported
Alt Facility Sign Date:	Not reported
MGMT Method Type Code:	H110
Waste Code:	Not reported
Waste Code:	Not reported
Waste Code:	Not reported
Waste Code:	Not reported
Waste Code:	Not reported
Waste Code:	Not reported
Quantity:	500
Units:	P - Pounds
Number of Containers:	1
Container Type:	TT - Cargo tank, tank trucks
Handling Method:	T Chemical, physical, or biological treatment.
Specific Gravity:	1
Waste Code:	D008
Waste Code 1_2:	Not reported
Waste Code 1_3:	Not reported
Waste Code 1_4:	Not reported
Waste Code 1_5:	Not reported
Waste Code 1_6:	Not reported

B36 **CON EDISON** **NY MANIFEST** **S117061876**
West **2315 8TH AVE** **N/A**
< 1/8 **NEW YORK, NY 10027**
0.040 mi.
213 ft. **Site 9 of 31 in cluster B**

Relative:
Lower

Actual:
28 ft.

NY MANIFEST:

Country:	USA
EPA ID:	NYP004542007
Facility Status:	Not reported
Location Address 1:	2315 8TH AVE
Code:	BP
Location Address 2:	SB 32655
Total Tanks:	Not reported
Location City:	NEW YORK
Location State:	NY
Location Zip:	10027
Location Zip 4:	Not reported

NY MANIFEST:

EPAID:	NYP004542007
Mailing Name:	CON EDISON
Mailing Contact:	TOM TEELING
Mailing Address 1:	4 IRVING PLACE 15TH FLOOR
Mailing Address 2:	Not reported
Mailing City:	NEW YORK
Mailing State:	NY
Mailing Zip:	10003
Mailing Zip 4:	Not reported
Mailing Country:	USA

CON EDISON (Continued) **S117061876**

Mailing Phone: Not reported

NY MANIFEST:

Document ID:	Not reported
Manifest Status:	Not reported
seq:	Not reported
Year:	2014
Trans1 State ID:	NJ0000027193
Trans2 State ID:	Not reported
Generator Ship Date:	05/23/2014
Trans1 Recv Date:	05/23/2014
Trans2 Recv Date:	Not reported
TSD Site Recv Date:	05/27/2014
Part A Recv Date:	Not reported
Part B Recv Date:	Not reported
Generator EPA ID:	NYP004542007
Trans1 EPA ID:	Not reported
Trans2 EPA ID:	Not reported
TSDF ID 1:	NJD002200046
TSDF ID 2:	Not reported
Manifest Tracking Number:	011694517JJK
Import Indicator:	N
Export Indicator:	N
Discr Quantity Indicator:	N
Discr Type Indicator:	N
Discr Residue Indicator:	N
Discr Partial Reject Indicator:	N
Discr Full Reject Indicator:	N
Manifest Ref Number:	Not reported
Alt Facility RCRA ID:	Not reported
Alt Facility Sign Date:	Not reported
MGMT Method Type Code:	H110
Waste Code:	Not reported
Waste Code:	Not reported
Waste Code:	Not reported
Waste Code:	Not reported
Waste Code:	Not reported
Waste Code:	Not reported
Quantity:	500
Units:	P - Pounds
Number of Containers:	1
Container Type:	TT - Cargo tank, tank trucks
Handling Method:	T Chemical, physical, or biological treatment.
Specific Gravity:	1
Waste Code:	D008
Waste Code 1_2:	Not reported
Waste Code 1_3:	Not reported
Waste Code 1_4:	Not reported
Waste Code 1_5:	Not reported
Waste Code 1_6:	Not reported

B37
West
< 1/8
0.040 mi.
213 ft.

CON EDISON SERVICE BOX: 32655
2315 8TH AVE
NEW YORK, NY 10027

Site 10 of 31 in cluster B

RCRA NonGen / NLR | **1017776344** | **NYP004542007**

Relative:
Lower

Actual:
28 ft.

RCRA NonGen / NLR:

Date form received by agency:	06/23/2014
Facility name:	CON EDISON SERVICE BOX: 32655
Facility address:	2315 8TH AVE NEW YORK, NY 10027
EPA ID:	NYP004542007
Mailing address:	IRVING PL, 15TH FL NE NEW YORK, NY 10003
Contact:	THOMAS TEELING
Contact address:	Not reported Not reported
Contact country:	Not reported
Contact telephone:	(212) 460-3770
Contact email:	Not reported
EPA Region:	02
Classification:	Non-Generator
Description:	Handler: Non-Generators do not presently generate hazardous waste

Handler Activities Summary:

U.S. importer of hazardous waste:	No
Mixed waste (haz. and radioactive):	No
Recycler of hazardous waste:	No
Transporter of hazardous waste:	No
Treater, storer or disposer of HW:	No
Underground injection activity:	No
On-site burner exemption:	No
Furnace exemption:	No
Used oil fuel burner:	No
Used oil processor:	No
User oil refiner:	No
Used oil fuel marketer to burner:	No
Used oil Specification marketer:	No
Used oil transfer facility:	No
Used oil transporter:	No

Historical Generators:

Date form received by agency:	05/23/2014
Site name:	CON EDISON
Classification:	Small Quantity Generator

Date form received by agency:	05/23/2014
Site name:	CON EDISON
Classification:	Not a generator, verified

Violation Status: No violations found

B38
SW
< 1/8
0.040 mi.
213 ft.

LOT 59,TAXBLOCK 1930
268 WEST 125 STREET
MANHATTAN, NY 10027

Site 11 of 31 in cluster B

NY E DESIGNATION **S109155462**
N/A

Relative:
Lower

Actual:
28 ft.

E DESIGNATION:

Tax Lot(s):	59
Tax Block:	1930
Borough Code:	MN
E-No:	E-201
Effective Date:	4/30/2008
Satisfaction Date:	Not reported
Ceqr Number:	07DCP030M
Ulurp Number:	080099ZMM
Zoning Map No:	5c 6a 6b
Description:	Air Quality - Natural Gas Heat & Hot Water
Lot Remediation Date:	Not reported
Description:	Underground Gasoline Storage Tanks* Testing Protocol.
Lot Remediation Date:	Not reported
Description:	Window Wall Attenuation & Alternate Ventilation
Lot Remediation Date:	Not reported
Description:	Exhaust stack location limitations
Lot Remediation Date:	Not reported

B39
SW
< 1/8
0.040 mi.
213 ft.

CON EDISON SERVICE BOX: 20557
268 W 125TH ST FRONT OF
NEW YORK, NY 10027

Site 12 of 31 in cluster B

RCRA NonGen / NLR **1016970135**
NY MANIFEST **NYP004438347**

Relative:
Lower

Actual:
28 ft.

RCRA NonGen / NLR:

Date form received by agency:	03/09/2014
Facility name:	CON EDISON SERVICE BOX: 20557
Facility address:	268 W 125TH ST FRONT OF NEW YORK, NY 10027
EPA ID:	NYP004438347
Mailing address:	IRVING PL, 15TH FL NE NEW YORK, NY 10003
Contact:	THOMAS TEELING
Contact address:	Not reported Not reported
Contact country:	Not reported
Contact telephone:	(212) 460-3770
Contact email:	Not reported
EPA Region:	02
Classification:	Non-Generator
Description:	Handler: Non-Generators do not presently generate hazardous waste

Handler Activities Summary:

U.S. importer of hazardous waste:	No
Mixed waste (haz. and radioactive):	No
Recycler of hazardous waste:	No
Transporter of hazardous waste:	No
Treater, storer or disposer of HW:	No

CON EDISON SERVICE BOX: 20557 (Continued) **1016970135**

Underground injection activity: No
On-site burner exemption: No
Furnace exemption: No
Used oil fuel burner: No
Used oil processor: No
User oil refiner: No
Used oil fuel marketer to burner: No
Used oil Specification marketer: No
Used oil transfer facility: No
Used oil transporter: No

Historical Generators:
Date form received by agency: 02/09/2014
Site name: CON EDISON SERVICE BOX: 20557
Classification: Conditionally Exempt Small Quantity Generator

Violation Status: No violations found

NY MANIFEST:
Country: USA
EPA ID: NYP004438347
Facility Status: Not reported
Location Address 1: 268 W 125TH ST
Code: BP
Location Address 2: SERVICE BOX # 20557
Total Tanks: Not reported
Location City: NEW YORK
Location State: NY
Location Zip: 10027
Location Zip 4: Not reported

NY MANIFEST:
EPAID: NYP004438347
Mailing Name: CON EDISON
Mailing Contact: TOM TEELING
Mailing Address 1: 4 IRVING PLACE 15TH FLOOR
Mailing Address 2: Not reported
Mailing City: NEW YORK
Mailing State: NY
Mailing Zip: 10003
Mailing Zip 4: Not reported
Mailing Country: USA
Mailing Phone: 2124603770

NY MANIFEST:
Document ID: Not reported
Manifest Status: Not reported
seq: Not reported
Year: 2014
Trans1 State ID: NJD003812047
Trans2 State ID: Not reported
Generator Ship Date: 02/09/2014
Trans1 Recv Date: 02/09/2014
Trans2 Recv Date: Not reported
TSD Site Recv Date: 02/10/2014
Part A Recv Date: Not reported
Part B Recv Date: Not reported

CON EDISON SERVICE BOX: 20557 (Continued) **1016970135**

Generator EPA ID:	NYP004438347
Trans1 EPA ID:	Not reported
Trans2 EPA ID:	Not reported
TSDF ID 1:	NJD991291105
TSDF ID 2:	Not reported
Manifest Tracking Number:	002330189GBF
Import Indicator:	N
Export Indicator:	N
Discr Quantity Indicator:	N
Discr Type Indicator:	N
Discr Residue Indicator:	N
Discr Partial Reject Indicator:	N
Discr Full Reject Indicator:	N
Manifest Ref Number:	Not reported
Alt Facility RCRA ID:	Not reported
Alt Facility Sign Date:	Not reported
MGMT Method Type Code:	H110
Waste Code:	Not reported
Waste Code:	Not reported
Waste Code:	Not reported
Waste Code:	Not reported
Waste Code:	Not reported
Waste Code:	Not reported
Quantity:	500
Units:	P - Pounds
Number of Containers:	1
Container Type:	TT - Cargo tank, tank trucks
Handling Method:	T Chemical, physical, or biological treatment.
Specific Gravity:	1
Waste Code:	D008
Waste Code 1_2:	Not reported
Waste Code 1_3:	Not reported
Waste Code 1_4:	Not reported
Waste Code 1_5:	Not reported
Waste Code 1_6:	Not reported

B40 **CON EDISON SERVICE BOX: 20557** **RCRA NonGen / NLR** **1016961881**
SW **268 W 125TH ST** **NY MANIFEST** **NYP004348157**
< 1/8 **NEW YORK, NY 10027**
0.040 mi.
213 ft. **Site 13 of 31 in cluster B**

Relative:
Lower

Actual:
28 ft.

RCRA NonGen / NLR:

Date form received by agency:	09/20/2013
Facility name:	CON EDISON SERVICE BOX: 20557
Facility address:	268 W 125TH ST NEW YORK, NY 10027
EPA ID:	NYP004348157
Mailing address:	IRVING PL, RM 828 NEW YORK, NY 10003
Contact:	BENJAMIN BAMONTE
Contact address:	Not reported Not reported
Contact country:	Not reported
Contact telephone:	(212) 894-9549
Contact email:	Not reported
EPA Region:	02

CON EDISON SERVICE BOX: 20557 (Continued) **1016961881**

Classification: Non-Generator
Description: Handler: Non-Generators do not presently generate hazardous waste

Handler Activities Summary:
U.S. importer of hazardous waste: No
Mixed waste (haz. and radioactive): No
Recycler of hazardous waste: No
Transporter of hazardous waste: No
Treater, storer or disposer of HW: No
Underground injection activity: No
On-site burner exemption: No
Furnace exemption: No
Used oil fuel burner: No
Used oil processor: No
User oil refiner: No
Used oil fuel marketer to burner: No
Used oil Specification marketer: No
Used oil transfer facility: No
Used oil transporter: No

Historical Generators:
Date form received by agency: 08/20/2013
Site name: CON EDISON SERVICE BOX: 20557
Classification: Conditionally Exempt Small Quantity Generator

Violation Status: No violations found

NY MANIFEST:
Country: USA
EPA ID: NYP004348157
Facility Status: Not reported
Location Address 1: FO 268 WEST 125TH ST
Code: BP
Location Address 2: SB 20551
Total Tanks: Not reported
Location City: NEW YORK
Location State: NY
Location Zip: 10027
Location Zip 4: Not reported

NY MANIFEST:
EPAID: NYP004348157
Mailing Name: CON EDISON
Mailing Contact: CON EDISON
Mailing Address 1: 4 IRVING PL 15TH FL
Mailing Address 2: Not reported
Mailing City: NEW YORK
Mailing State: NY
Mailing Zip: 10003
Mailing Zip 4: Not reported
Mailing Country: USA
Mailing Phone: 2124603770

NY MANIFEST:
Document ID: Not reported
Manifest Status: Not reported
seq: Not reported

CON EDISON SERVICE BOX: 20557 (Continued) **1016961881**

Year:	2013
Trans1 State ID:	NJD003812047
Trans2 State ID:	Not reported
Generator Ship Date:	08/19/2013
Trans1 Recv Date:	08/19/2013
Trans2 Recv Date:	Not reported
TSD Site Recv Date:	08/21/2013
Part A Recv Date:	Not reported
Part B Recv Date:	Not reported
Generator EPA ID:	NYP004348157
Trans1 EPA ID:	Not reported
Trans2 EPA ID:	Not reported
TSDF ID 1:	NJD991291105
TSDF ID 2:	Not reported
Manifest Tracking Number:	002220751GBF
Import Indicator:	N
Export Indicator:	N
Discr Quantity Indicator:	N
Discr Type Indicator:	N
Discr Residue Indicator:	N
Discr Partial Reject Indicator:	N
Discr Full Reject Indicator:	N
Manifest Ref Number:	Not reported
Alt Facility RCRA ID:	Not reported
Alt Facility Sign Date:	Not reported
MGMT Method Type Code:	H110
Waste Code:	Not reported
Waste Code:	Not reported
Waste Code:	Not reported
Waste Code:	Not reported
Waste Code:	Not reported
Waste Code:	Not reported
Quantity:	100
Units:	P - Pounds
Number of Containers:	1
Container Type:	TT - Cargo tank, tank trucks
Handling Method:	T Chemical, physical, or biological treatment.
Specific Gravity:	1
Waste Code:	D008
Waste Code 1_2:	Not reported
Waste Code 1_3:	Not reported
Waste Code 1_4:	Not reported
Waste Code 1_5:	Not reported
Waste Code 1_6:	Not reported

A41 **LOT 57,TAXBLOCK 1930** **NY E DESIGNATION** **S109155457**
SSW **264 WEST 125 STREET** **N/A**
< 1/8 **MANHATTAN, NY 10027**
0.041 mi.
214 ft. **Site 27 of 29 in cluster A**

Relative:
Lower

Actual:
28 ft.

E DESIGNATION:

Tax Lot(s):	57
Tax Block:	1930
Borough Code:	MN
E-No:	E-201
Effective Date:	4/30/2008

LOT 57,TAXBLOCK 1930 (Continued) **S109155457**

Satisfaction Date: Not reported
Ceqr Number: 07DCP030M
Ulurp Number: 080099ZMM
Zoning Map No: 5c 6a 6b

Description: Air Quality - Natural Gas Heat & Hot Water
Lot Remediation Date: Not reported

Description: Window Wall Attenuation & Alternate Ventilation
Lot Remediation Date: Not reported

Description: Exhaust stack location limitations
Lot Remediation Date: Not reported

Description: Underground Gasoline Storage Tanks* Testing Protocol.
Lot Remediation Date: Not reported

A42 **CON EDISON - MANHOLE 20896** **RCRA-LQG** **1016964918**
NE **272 WEST 127 STREET** **NYP004378212**
< 1/8 **NEW YORK, NY 10027**
0.041 mi.
214 ft. **Site 28 of 29 in cluster A**

Relative:
Higher

Actual:
31 ft.

RCRA-LQG:
Date form received by agency: 03/27/2014
Facility name: CON EDISON - MANHOLE 20896
Facility address: 272 WEST 127 STREET
NEW YORK, NY 10027
EPA ID: NYP004378212
Mailing address: IRVING PLACE, 15TH FL NE
NEW YORK, NY 10003
Contact: DENNIS HUACON
Contact address: IRVING PLACE, 15TH FL NE
NEW YORK, NY 10003
Contact country: US
Contact telephone: (212) 460-2757
Contact email: HUACOND@CONED.COM
EPA Region: 02
Classification: Large Quantity Generator
Description: Handler: generates 1,000 kg or more of hazardous waste during any calendar month; or generates more than 1 kg of acutely hazardous waste during any calendar month; or generates more than 100 kg of any residue or contaminated soil, waste or other debris resulting from the cleanup of a spill, into or on any land or water, of acutely hazardous waste during any calendar month; or generates 1 kg or less of acutely hazardous waste during any calendar month, and accumulates more than 1 kg of acutely hazardous waste at any time; or generates 100 kg or less of any residue or contaminated soil, waste or other debris resulting from the cleanup of a spill, into or on any land or water, of acutely hazardous waste during any calendar month, and accumulates more than 100 kg of that material at any time

Owner/Operator Summary:
Owner/operator name: CONSOLIDATED EDISON COMPANY OF NY, INC.
Owner/operator address: IRVING PLACE
NEW YORK, NY 10003
Owner/operator country: US

CON EDISON - MANHOLE 20896 (Continued) **1016964918**

Owner/operator telephone: Not reported
Legal status: Private
Owner/Operator Type: Operator
Owner/Op start date: 10/22/2013
Owner/Op end date: Not reported

Owner/operator name: CONSOLIDATED EDISON COMPANY OF NY, INC.
Owner/operator address: IRVING PLACE
NEW YORK, NY 10003
Owner/operator country: US
Owner/operator telephone: Not reported
Legal status: Private
Owner/Operator Type: Owner
Owner/Op start date: 10/22/2013
Owner/Op end date: Not reported

Handler Activities Summary:
U.S. importer of hazardous waste: No
Mixed waste (haz. and radioactive): No
Recycler of hazardous waste: No
Transporter of hazardous waste: No
Treater, storer or disposer of HW: No
Underground injection activity: No
On-site burner exemption: No
Furnace exemption: No
Used oil fuel burner: No
Used oil processor: No
User oil refiner: No
Used oil fuel marketer to burner: No
Used oil Specification marketer: No
Used oil transfer facility: No
Used oil transporter: No

. Waste code: D008
. Waste name: LEAD

Historical Generators:
Date form received by agency: 11/22/2013
Site name: CON EDISON MANHOLE: 20896
Classification: Not a generator, verified

Date form received by agency: 10/22/2013
Site name: CON EDISON MANHOLE: 20896
Classification: Conditionally Exempt Small Quantity Generator

Violation Status: No violations found

A43 **CON EDISON** **NY MANIFEST** **1016964917**
NE **272 WEST 127 STREET** **N/A**
< 1/8 **NEW YORK, NY 10027**
0.041 mi.
214 ft. **Site 29 of 29 in cluster A**

Relative:
Higher

Actual:
31 ft.

NY MANIFEST:
Country: USA
EPA ID: NYP004378212
Facility Status: Not reported
Location Address 1: 272 WEST 127TH ST

CON EDISON (Continued) **1016964917**

Code:	BP
Location Address 2:	SB20986
Total Tanks:	Not reported
Location City:	NEW YORK
Location State:	NY
Location Zip:	10027
Location Zip 4:	Not reported

NY MANIFEST:

EPAID:	NYP004378212
Mailing Name:	CON EDISON
Mailing Contact:	CON EDISON
Mailing Address 1:	4 IRVING PLACE
Mailing Address 2:	15TH FL
Mailing City:	NEW YORK
Mailing State:	NY
Mailing Zip:	10003
Mailing Zip 4:	Not reported
Mailing Country:	USA
Mailing Phone:	Not reported

NY MANIFEST:

Document ID:	Not reported
Manifest Status:	Not reported
seq:	Not reported
Year:	2013
Trans1 State ID:	NJD003812047
Trans2 State ID:	NJD003812047
Generator Ship Date:	10/22/2013
Trans1 Recv Date:	10/22/2013
Trans2 Recv Date:	10/23/2013
TSD Site Recv Date:	10/23/2013
Part A Recv Date:	Not reported
Part B Recv Date:	Not reported
Generator EPA ID:	NYP004378212
Trans1 EPA ID:	Not reported
Trans2 EPA ID:	Not reported
TSDF ID 1:	NJD991291105
TSDF ID 2:	Not reported
Manifest Tracking Number:	002236216GBF
Import Indicator:	N
Export Indicator:	N
Discr Quantity Indicator:	N
Discr Type Indicator:	N
Discr Residue Indicator:	N
Discr Partial Reject Indicator:	N
Discr Full Reject Indicator:	N
Manifest Ref Number:	Not reported
Alt Facility RCRA ID:	Not reported
Alt Facility Sign Date:	Not reported
MGMT Method Type Code:	H110
Waste Code:	Not reported
Waste Code:	Not reported
Waste Code:	Not reported
Waste Code:	Not reported
Waste Code:	Not reported
Waste Code:	Not reported

CON EDISON (Continued) **1016964917**

Quantity:	2500
Units:	P - Pounds
Number of Containers:	1
Container Type:	TT - Cargo tank, tank trucks
Handling Method:	T Chemical, physical, or biological treatment.
Specific Gravity:	1
Waste Code:	D008
Waste Code 1_2:	Not reported
Waste Code 1_3:	Not reported
Waste Code 1_4:	Not reported
Waste Code 1_5:	Not reported
Waste Code 1_6:	Not reported

D44 **CON EDISON SERVICE BOX: 20459** **RCRA NonGen / NLR** **1016968110**
SE **233 W 125TH ST** **NY MANIFEST** **NYP004417143**
< 1/8 **NEW YORK, NY 10027**
0.041 mi.
216 ft. **Site 1 of 19 in cluster D**

Relative:
Lower

Actual:
28 ft.

RCRA NonGen / NLR:

Date form received by agency:	02/13/2014
Facility name:	CON EDISON SERVICE BOX: 20459
Facility address:	233 W 125TH ST NEW YORK, NY 10027
EPA ID:	NYP004417143
Mailing address:	IRVING PL, 15TH FL NE NEW YORK, NY 10003
Contact:	THOMAS TEELING
Contact address:	Not reported Not reported
Contact country:	Not reported
Contact telephone:	(212) 460-3770
Contact email:	Not reported
EPA Region:	02
Classification:	Non-Generator
Description:	Handler: Non-Generators do not presently generate hazardous waste

Handler Activities Summary:

U.S. importer of hazardous waste:	No
Mixed waste (haz. and radioactive):	No
Recycler of hazardous waste:	No
Transporter of hazardous waste:	No
Treater, storer or disposer of HW:	No
Underground injection activity:	No
On-site burner exemption:	No
Furnace exemption:	No
Used oil fuel burner:	No
Used oil processor:	No
User oil refiner:	No
Used oil fuel marketer to burner:	No
Used oil Specification marketer:	No
Used oil transfer facility:	No
Used oil transporter:	No

Historical Generators:

Date form received by agency:	01/13/2014

CON EDISON SERVICE BOX: 20459 (Continued) **1016968110**

Site name: CON EDISON SERVICE BOX: 20459
Classification: Conditionally Exempt Small Quantity Generator

Violation Status: No violations found

NY MANIFEST:
Country: USA
EPA ID: NYP004417143
Facility Status: Not reported
Location Address 1: 233 W 125 ST
Code: BP
Location Address 2: Not reported
Total Tanks: Not reported
Location City: NEW YORK
Location State: NY
Location Zip: 10027
Location Zip 4: Not reported

NY MANIFEST:
EPAID: NYP004417143
Mailing Name: CON EDISON
Mailing Contact: CON EDISON
Mailing Address 1: 4 IRVING PLACE
Mailing Address 2: 15TH FL
Mailing City: NEW YORK
Mailing State: NY
Mailing Zip: 10003
Mailing Zip 4: Not reported
Mailing Country: USA
Mailing Phone: Not reported

NY MANIFEST:
Document ID: Not reported
Manifest Status: Not reported
seq: Not reported
Year: 2014
Trans1 State ID: NJD003812047
Trans2 State ID: Not reported
Generator Ship Date: 01/13/2014
Trans1 Recv Date: 01/13/2014
Trans2 Recv Date: Not reported
TSD Site Recv Date: 01/13/2014
Part A Recv Date: Not reported
Part B Recv Date: Not reported
Generator EPA ID: NYP004417143
Trans1 EPA ID: Not reported
Trans2 EPA ID: Not reported
TSDF ID 1: NJD991291105
TSDF ID 2: Not reported
Manifest Tracking Number: 002328773GBF
Import Indicator: N
Export Indicator: N
Discr Quantity Indicator: N
Discr Type Indicator: N
Discr Residue Indicator: N
Discr Partial Reject Indicator: N
Discr Full Reject Indicator: N
Manifest Ref Number: Not reported

CON EDISON SERVICE BOX: 20459 (Continued) **1016968110**

Alt Facility RCRA ID:	Not reported
Alt Facility Sign Date:	Not reported
MGMT Method Type Code:	H110
Waste Code:	Not reported
Waste Code:	Not reported
Waste Code:	Not reported
Waste Code:	Not reported
Waste Code:	Not reported
Waste Code:	Not reported
Quantity:	3000
Units:	P - Pounds
Number of Containers:	1
Container Type:	TT - Cargo tank, tank trucks
Handling Method:	T Chemical, physical, or biological treatment.
Specific Gravity:	1
Waste Code:	D008
Waste Code 1_2:	Not reported
Waste Code 1_3:	Not reported
Waste Code 1_4:	Not reported
Waste Code 1_5:	Not reported
Waste Code 1_6:	Not reported

B45 **CON EDISON SERVICE BOX: 20539** **RCRA NonGen / NLR** **1016961870**
West **301 W 125TH ST** **NY MANIFEST** **NYP004348041**
< 1/8 **NEW YORK, NY 10027**
0.042 mi.
221 ft. **Site 14 of 31 in cluster B**

Relative:
Lower

Actual:
28 ft.

RCRA NonGen / NLR:

Date form received by agency:	09/19/2013
Facility name:	CON EDISON SERVICE BOX: 20539
Facility address:	301 W 125TH ST NEW YORK, NY 10027
EPA ID:	NYP004348041
Mailing address:	IRVING PL, RM 828 NEW YORK, NY 10003
Contact:	BENJAMIN BAMONTE
Contact address:	Not reported Not reported
Contact country:	Not reported
Contact telephone:	(212) 894-9549
Contact email:	Not reported
EPA Region:	02
Classification:	Non-Generator
Description:	Handler: Non-Generators do not presently generate hazardous waste

Handler Activities Summary:

U.S. importer of hazardous waste:	No
Mixed waste (haz. and radioactive):	No
Recycler of hazardous waste:	No
Transporter of hazardous waste:	No
Treater, storer or disposer of HW:	No
Underground injection activity:	No
On-site burner exemption:	No
Furnace exemption:	No
Used oil fuel burner:	No

CON EDISON SERVICE BOX: 20539 (Continued) **1016961870**

Used oil processor: No
User oil refiner: No
Used oil fuel marketer to burner: No
Used oil Specification marketer: No
Used oil transfer facility: No
Used oil transporter: No

Historical Generators:
Date form received by agency: 08/19/2013
Site name: CON EDISON SERVICE BOX: 20539
Classification: Conditionally Exempt Small Quantity Generator

Violation Status: No violations found

NY MANIFEST:
Country: USA
EPA ID: NYP004348041
Facility Status: Not reported
Location Address 1: FO 301 W 125TH ST
Code: BP
Location Address 2: SB 20539
Total Tanks: Not reported
Location City: NEW YORK
Location State: NY
Location Zip: 10027
Location Zip 4: Not reported

NY MANIFEST:
EPAID: NYP004348041
Mailing Name: CON EDISON
Mailing Contact: CON EDISON
Mailing Address 1: 4 IRVING PL 15TH FL
Mailing Address 2: Not reported
Mailing City: NEW YORK
Mailing State: NY
Mailing Zip: 10003
Mailing Zip 4: Not reported
Mailing Country: USA
Mailing Phone: 2124603770

NY MANIFEST:
Document ID: Not reported
Manifest Status: Not reported
seq: Not reported
Year: 2013
Trans1 State ID: NJD003812047
Trans2 State ID: Not reported
Generator Ship Date: 08/19/2013
Trans1 Recv Date: 08/19/2013
Trans2 Recv Date: Not reported
TSD Site Recv Date: 08/23/2013
Part A Recv Date: Not reported
Part B Recv Date: Not reported
Generator EPA ID: NYP004348041
Trans1 EPA ID: Not reported
Trans2 EPA ID: Not reported
TSDF ID 1: NJD991291105

CON EDISON SERVICE BOX: 20539 (Continued) **1016961870**

TSDF ID 2:	Not reported
Manifest Tracking Number:	002220790GBF
Import Indicator:	N
Export Indicator:	N
Discr Quantity Indicator:	N
Discr Type Indicator:	N
Discr Residue Indicator:	N
Discr Partial Reject Indicator:	N
Discr Full Reject Indicator:	N
Manifest Ref Number:	Not reported
Alt Facility RCRA ID:	Not reported
Alt Facility Sign Date:	Not reported
MGMT Method Type Code:	H110
Waste Code:	Not reported
Waste Code:	Not reported
Waste Code:	Not reported
Waste Code:	Not reported
Waste Code:	Not reported
Waste Code:	Not reported
Quantity:	500
Units:	P - Pounds
Number of Containers:	1
Container Type:	TT - Cargo tank, tank trucks
Handling Method:	T Chemical, physical, or biological treatment.
Specific Gravity:	1
Waste Code:	D008
Waste Code 1_2:	Not reported
Waste Code 1_3:	Not reported
Waste Code 1_4:	Not reported
Waste Code 1_5:	Not reported
Waste Code 1_6:	Not reported

B46 **SUPERBRITE/S&S CLEANERS** **NY DRYCLEANERS** **S110248051**
WNW **303 W 125TH STREET** **N/A**
< 1/8 **NEW YORK, NY 10027**
0.043 mi.
226 ft. **Site 15 of 31 in cluster B**

Relative:
Higher

Actual:
29 ft.

DRYCLEANERS:

Facility ID:	2-6202-01424
Phone Number:	212-678-2146
Region:	Not reported
Registration Effective Date:	N/A
Inspection Date:	03OCT20
Install Date:	Not reported
Drop Shop:	Not reported
Shutdown:	Y
Alternate Solvent:	Not reported
Current Business:	Not reported

B47 **SUPER BRITE CLEANERS-S & S CLEANERS INC** **RCRA NonGen / NLR** **1000130516**
WNW **303 W 125TH ST** **FINDS** **NYD981492689**
< 1/8 **NEW YORK, NY 10027** **NY MANIFEST**
0.043 mi. **ECHO**
226 ft. **Site 16 of 31 in cluster B**

Relative:
Higher

Actual:
29 ft.

RCRA NonGen / NLR:

Date form received by agency:	01/01/2007
Facility name:	SUPER BRITE CLEANERS-S & S CLEANERS INC
Facility address:	303 W 125TH ST NEW YORK, NY 10027
EPA ID:	NYD981492689
Mailing address:	W 125TH ST NEW YORK, NY 10027
Contact:	Not reported
Contact address:	W 125TH ST NEW YORK, NY 10027
Contact country:	US
Contact telephone:	Not reported
Contact email:	Not reported
EPA Region:	02
Classification:	Non-Generator
Description:	Handler: Non-Generators do not presently generate hazardous waste

Owner/Operator Summary:

Owner/operator name:	S & S DRY CLEANERS INC
Owner/operator address:	NOT REQUIRED NOT REQUIRED, WY 99999
Owner/operator country:	US
Owner/operator telephone:	(212) 555-1212
Legal status:	Private
Owner/Operator Type:	Owner
Owner/Op start date:	Not reported
Owner/Op end date:	Not reported

Owner/operator name:	S & S DRY CLEANERS INC
Owner/operator address:	NOT REQUIRED NOT REQUIRED, WY 99999
Owner/operator country:	US
Owner/operator telephone:	(212) 555-1212
Legal status:	Private
Owner/Operator Type:	Operator
Owner/Op start date:	Not reported
Owner/Op end date:	Not reported

Handler Activities Summary:

U.S. importer of hazardous waste:	No
Mixed waste (haz. and radioactive):	No
Recycler of hazardous waste:	No
Transporter of hazardous waste:	No
Treater, storer or disposer of HW:	No
Underground injection activity:	No
On-site burner exemption:	No
Furnace exemption:	No
Used oil fuel burner:	No
Used oil processor:	No
User oil refiner:	No
Used oil fuel marketer to burner:	No

SUPER BRITE CLEANERS-S & S CLEANERS INC (Continued) **1000130516**

Used oil Specification marketer: No
Used oil transfer facility: No
Used oil transporter: No

Historical Generators:
Date form received by agency: 01/01/2006
Site name: SUPER BRITE CLEANERS-S & S CLEANERS INC
Classification: Not a generator, verified

Date form received by agency: 05/04/1995
Site name: SUPER BRITE CLEANERS-S & S CLEANERS INC
Classification: Not a generator, verified

. Waste code: NONE
. Waste name: None

Date form received by agency: 07/09/1986
Site name: SUPER BRITE CLEANERS-S & S CLEANERS INC
Classification: Small Quantity Generator

. Waste code: F002
. Waste name: THE FOLLOWING SPENT HALOGENATED SOLVENTS: TETRACHLOROETHYLENE, METHYLENE CHLORIDE, TRICHLOROETHYLENE, 1,1,1-TRICHLOROETHANE, CHLOROBENZENE, 1,1,2-TRICHLORO-1,2,2-TRIFLUOROETHANE, ORTHO-DICHLOROBENZENE, TRICHLOROFLUOROMETHANE, AND 1,1,2, TRICHLOROETHANE; ALL SPENT SOLVENT MIXTURES/BLENDS CONTAINING, BEFORE USE, A TOTAL OF TEN PERCENT OR MORE (BY VOLUME) OF ONE OR MORE OF THE ABOVE HALOGENATED SOLVENTS OR THOSE SOLVENTS LISTED IN F001, F004, AND F005; AND STILL BOTTOMS FROM THE RECOVERY OF THESE SPENT SOLVENTS AND SPENT SOLVENT MIXTURES.

Violation Status: No violations found

FINDS:

Registry ID: 110004407160

Environmental Interest/Information System
RCRAInfo is a national information system that supports the Resource Conservation and Recovery Act (RCRA) program through the tracking of events and activities related to facilities that generate, transport, and treat, store, or dispose of hazardous waste. RCRAInfo allows RCRA program staff to track the notification, permit, compliance, and corrective action activities required under RCRA.

FIS (New York - Facility Information System) is New York's Department of Environmental Conservation (DEC) information system for tracking environmental facility information found across the State.

NY MANIFEST:
Country: USA
EPA ID: NYD981492689
Facility Status: Not reported
Location Address 1: 303 WEST 125TH STREET
Code: BP
Location Address 2: Not reported

SUPER BRITE CLEANERS-S & S CLEANERS INC (Continued) **1000130516**

Total Tanks:	Not reported
Location City:	NEW YORK
Location State:	NY
Location Zip:	10027
Location Zip 4:	Not reported

NY MANIFEST:

EPAID:	NYD981492689
Mailing Name:	SUPERBRITE CLEANERS
Mailing Contact:	SUPERBRITE CLEANERS
Mailing Address 1:	303 WEST 125TH STREET
Mailing Address 2:	Not reported
Mailing City:	NEW YORK
Mailing State:	NY
Mailing Zip:	10027
Mailing Zip 4:	Not reported
Mailing Country:	USA
Mailing Phone:	2127492160

NY MANIFEST:

Document ID:	NJA2696934
Manifest Status:	K
seq:	Not reported
Year:	1996
Trans1 State ID:	08690
Trans2 State ID:	Not reported
Generator Ship Date:	10/25/1996
Trans1 Recv Date:	10/25/1996
Trans2 Recv Date:	/ /
TSD Site Recv Date:	10/25/1996
Part A Recv Date:	11/13/1996
Part B Recv Date:	11/21/1996
Generator EPA ID:	NYD981492689
Trans1 EPA ID:	ILD984908202
Trans2 EPA ID:	Not reported
TSDF ID 1:	NJD000768093
TSDF ID 2:	Not reported
Manifest Tracking Number:	Not reported
Import Indicator:	Not reported
Export Indicator:	Not reported
Discr Quantity Indicator:	Not reported
Discr Type Indicator:	Not reported
Discr Residue Indicator:	Not reported
Discr Partial Reject Indicator:	Not reported
Discr Full Reject Indicator:	Not reported
Manifest Ref Number:	Not reported
Alt Facility RCRA ID:	Not reported
Alt Facility Sign Date:	Not reported
MGMT Method Type Code:	Not reported
Waste Code:	F002 - HALO SOLV + STILL BOTTOMS FM REC OF SOLV
Waste Code:	Not reported
Waste Code:	Not reported
Waste Code:	Not reported
Waste Code:	Not reported
Waste Code:	Not reported
Quantity:	00195
Units:	P - Pounds

SUPER BRITE CLEANERS-S & S CLEANERS INC (Continued) **1000130516**

Number of Containers:	001
Container Type:	DM - Metal drums, barrels
Handling Method:	B Incineration, heat recovery, burning.
Specific Gravity:	100
Document ID:	NJA2535585
Manifest Status:	C
seq:	Not reported
Year:	1996
Trans1 State ID:	S8690
Trans2 State ID:	Not reported
Generator Ship Date:	07/16/1996
Trans1 Recv Date:	07/16/1996
Trans2 Recv Date:	/ /
TSD Site Recv Date:	07/16/1996
Part A Recv Date:	07/26/1996
Part B Recv Date:	08/01/1996
Generator EPA ID:	NYD981492689
Trans1 EPA ID:	ILD984908202
Trans2 EPA ID:	Not reported
TSDF ID 1:	NJD000768093
TSDF ID 2:	Not reported
Manifest Tracking Number:	Not reported
Import Indicator:	Not reported
Export Indicator:	Not reported
Discr Quantity Indicator:	Not reported
Discr Type Indicator:	Not reported
Discr Residue Indicator:	Not reported
Discr Partial Reject Indicator:	Not reported
Discr Full Reject Indicator:	Not reported
Manifest Ref Number:	Not reported
Alt Facility RCRA ID:	Not reported
Alt Facility Sign Date:	Not reported
MGMT Method Type Code:	Not reported
Waste Code:	F002 - HALO SOLV + STILL BOTTOMS FM REC OF SOLV
Waste Code:	Not reported
Waste Code:	Not reported
Waste Code:	Not reported
Waste Code:	Not reported
Waste Code:	Not reported
Quantity:	00195
Units:	P - Pounds
Number of Containers:	001
Container Type:	DF - Fiberboard or plastic drums (glass)
Handling Method:	B Incineration, heat recovery, burning.
Specific Gravity:	100
Document ID:	NJA2098854
Manifest Status:	C
seq:	Not reported
Year:	1995
Trans1 State ID:	NJDEPS869
Trans2 State ID:	Not reported
Generator Ship Date:	07/05/1995
Trans1 Recv Date:	07/05/1995
Trans2 Recv Date:	/ /
TSD Site Recv Date:	07/05/1995

SUPER BRITE CLEANERS-S & S CLEANERS INC (Continued) **1000130516**

Part A Recv Date:	07/14/1995
Part B Recv Date:	07/19/1995
Generator EPA ID:	NYD981492689
Trans1 EPA ID:	ILD984908202
Trans2 EPA ID:	Not reported
TSDF ID 1:	NJD000768093
TSDF ID 2:	Not reported
Manifest Tracking Number:	Not reported
Import Indicator:	Not reported
Export Indicator:	Not reported
Discr Quantity Indicator:	Not reported
Discr Type Indicator:	Not reported
Discr Residue Indicator:	Not reported
Discr Partial Reject Indicator:	Not reported
Discr Full Reject Indicator:	Not reported
Manifest Ref Number:	Not reported
Alt Facility RCRA ID:	Not reported
Alt Facility Sign Date:	Not reported
MGMT Method Type Code:	Not reported
Waste Code:	F002 - HALO SOLV + STILL BOTTOMS FM REC OF SOLV
Waste Code:	Not reported
Waste Code:	Not reported
Waste Code:	Not reported
Waste Code:	Not reported
Waste Code:	Not reported
Quantity:	00195
Units:	P - Pounds
Number of Containers:	001
Container Type:	DF - Fiberboard or plastic drums (glass)
Handling Method:	B Incineration, heat recovery, burning.
Specific Gravity:	100

Document ID:	NJA2045353
Manifest Status:	C
seq:	Not reported
Year:	1995
Trans1 State ID:	NJDEPS869
Trans2 State ID:	Not reported
Generator Ship Date:	01/18/1995
Trans1 Recv Date:	01/18/1995
Trans2 Recv Date:	/ /
TSD Site Recv Date:	01/18/1995
Part A Recv Date:	01/26/1995
Part B Recv Date:	02/07/1995
Generator EPA ID:	NYD981492689
Trans1 EPA ID:	ILD984908202
Trans2 EPA ID:	Not reported
TSDF ID 1:	NJD000768093
TSDF ID 2:	Not reported
Manifest Tracking Number:	Not reported
Import Indicator:	Not reported
Export Indicator:	Not reported
Discr Quantity Indicator:	Not reported
Discr Type Indicator:	Not reported
Discr Residue Indicator:	Not reported
Discr Partial Reject Indicator:	Not reported
Discr Full Reject Indicator:	Not reported

SUPER BRITE CLEANERS-S & S CLEANERS INC (Continued) **1000130516**

Manifest Ref Number:	Not reported
Alt Facility RCRA ID:	Not reported
Alt Facility Sign Date:	Not reported
MGMT Method Type Code:	Not reported
Waste Code:	F002 - HALO SOLV + STILL BOTTOMS FM REC OF SOLV
Waste Code:	Not reported
Waste Code:	Not reported
Waste Code:	Not reported
Waste Code:	Not reported
Waste Code:	Not reported
Quantity:	00060
Units:	P - Pounds
Number of Containers:	001
Container Type:	DM - Metal drums, barrels
Handling Method:	B Incineration, heat recovery, burning.
Specific Gravity:	100

Document ID:	NJA2231956
Manifest Status:	C
seq:	Not reported
Year:	1995
Trans1 State ID:	NJDEPS869
Trans2 State ID:	Not reported
Generator Ship Date:	12/22/1995
Trans1 Recv Date:	12/22/1995
Trans2 Recv Date:	/ /
TSD Site Recv Date:	12/22/1995
Part A Recv Date:	01/05/1996
Part B Recv Date:	01/08/1996
Generator EPA ID:	NYD981492689
Trans1 EPA ID:	ILD984908202
Trans2 EPA ID:	Not reported
TSDF ID 1:	NJD000768093
TSDF ID 2:	Not reported
Manifest Tracking Number:	Not reported
Import Indicator:	Not reported
Export Indicator:	Not reported
Discr Quantity Indicator:	Not reported
Discr Type Indicator:	Not reported
Discr Residue Indicator:	Not reported
Discr Partial Reject Indicator:	Not reported
Discr Full Reject Indicator:	Not reported
Manifest Ref Number:	Not reported
Alt Facility RCRA ID:	Not reported
Alt Facility Sign Date:	Not reported
MGMT Method Type Code:	Not reported
Waste Code:	F002 - HALO SOLV + STILL BOTTOMS FM REC OF SOLV
Waste Code:	Not reported
Waste Code:	Not reported
Waste Code:	Not reported
Waste Code:	Not reported
Waste Code:	Not reported
Quantity:	00195
Units:	P - Pounds
Number of Containers:	001
Container Type:	DF - Fiberboard or plastic drums (glass)
Handling Method:	B Incineration, heat recovery, burning.

SUPER BRITE CLEANERS-S & S CLEANERS INC (Continued) **1000130516**

Specific Gravity:	100
Document ID:	NJA2115260
Manifest Status:	C
seq:	Not reported
Year:	1995
Trans1 State ID:	NJDEPS869
Trans2 State ID:	Not reported
Generator Ship Date:	03/13/1995
Trans1 Recv Date:	03/13/1995
Trans2 Recv Date:	/ /
TSD Site Recv Date:	03/13/1995
Part A Recv Date:	03/21/1995
Part B Recv Date:	03/28/1995
Generator EPA ID:	NYD981492689
Trans1 EPA ID:	ILD984908202
Trans2 EPA ID:	Not reported
TSDF ID 1:	NJD000768093
TSDF ID 2:	Not reported
Manifest Tracking Number:	Not reported
Import Indicator:	Not reported
Export Indicator:	Not reported
Discr Quantity Indicator:	Not reported
Discr Type Indicator:	Not reported
Discr Residue Indicator:	Not reported
Discr Partial Reject Indicator:	Not reported
Discr Full Reject Indicator:	Not reported
Manifest Ref Number:	Not reported
Alt Facility RCRA ID:	Not reported
Alt Facility Sign Date:	Not reported
MGMT Method Type Code:	Not reported
Waste Code:	F002 - HALO SOLV + STILL BOTTOMS FM REC OF SOLV
Waste Code:	Not reported
Waste Code:	Not reported
Waste Code:	Not reported
Waste Code:	Not reported
Waste Code:	Not reported
Quantity:	00195
Units:	P - Pounds
Number of Containers:	001
Container Type:	DF - Fiberboard or plastic drums (glass)
Handling Method:	B Incineration, heat recovery, burning.
Specific Gravity:	100
Document ID:	NJA1839072
Manifest Status:	C
seq:	Not reported
Year:	1994
Trans1 State ID:	NJDEPS869
Trans2 State ID:	Not reported
Generator Ship Date:	05/10/1994
Trans1 Recv Date:	05/10/1994
Trans2 Recv Date:	/ /
TSD Site Recv Date:	05/10/1994
Part A Recv Date:	05/18/1994
Part B Recv Date:	05/20/1994
Generator EPA ID:	NYD981492689

SUPER BRITE CLEANERS-S & S CLEANERS INC (Continued) **1000130516**

Trans1 EPA ID:	ILD984908202
Trans2 EPA ID:	Not reported
TSDF ID 1:	NJD000768093
TSDF ID 2:	Not reported
Manifest Tracking Number:	Not reported
Import Indicator:	Not reported
Export Indicator:	Not reported
Discr Quantity Indicator:	Not reported
Discr Type Indicator:	Not reported
Discr Residue Indicator:	Not reported
Discr Partial Reject Indicator:	Not reported
Discr Full Reject Indicator:	Not reported
Manifest Ref Number:	Not reported
Alt Facility RCRA ID:	Not reported
Alt Facility Sign Date:	Not reported
MGMT Method Type Code:	Not reported
Waste Code:	F002 - HALO SOLV + STILL BOTTOMS FM REC OF SOLV
Waste Code:	Not reported
Waste Code:	Not reported
Waste Code:	Not reported
Waste Code:	Not reported
Waste Code:	Not reported
Quantity:	00060
Units:	P - Pounds
Number of Containers:	001
Container Type:	DM - Metal drums, barrels
Handling Method:	B Incineration, heat recovery, burning.
Specific Gravity:	100

Document ID:	NJA1939797
Manifest Status:	C
seq:	Not reported
Year:	1994
Trans1 State ID:	NJDEPS869
Trans2 State ID:	Not reported
Generator Ship Date:	09/26/1994
Trans1 Recv Date:	09/26/1994
Trans2 Recv Date:	/ /
TSD Site Recv Date:	09/26/1994
Part A Recv Date:	10/05/1994
Part B Recv Date:	10/07/1994
Generator EPA ID:	NYD981492689
Trans1 EPA ID:	ILD984908202
Trans2 EPA ID:	Not reported
TSDF ID 1:	NJD000768093
TSDF ID 2:	Not reported
Manifest Tracking Number:	Not reported
Import Indicator:	Not reported
Export Indicator:	Not reported
Discr Quantity Indicator:	Not reported
Discr Type Indicator:	Not reported
Discr Residue Indicator:	Not reported
Discr Partial Reject Indicator:	Not reported
Discr Full Reject Indicator:	Not reported
Manifest Ref Number:	Not reported
Alt Facility RCRA ID:	Not reported
Alt Facility Sign Date:	Not reported

SUPER BRITE CLEANERS-S & S CLEANERS INC (Continued) **1000130516**

MGMT Method Type Code:	Not reported
Waste Code:	F002 - HALO SOLV + STILL BOTTOMS FM REC OF SOLV
Waste Code:	Not reported
Waste Code:	Not reported
Waste Code:	Not reported
Waste Code:	Not reported
Waste Code:	Not reported
Quantity:	00060
Units:	P - Pounds
Number of Containers:	001
Container Type:	DM - Metal drums, barrels
Handling Method:	B Incineration, heat recovery, burning.
Specific Gravity:	100

Document ID:	NJA1833929
Manifest Status:	C
seq:	Not reported
Year:	1994
Trans1 State ID:	NJDEPS869
Trans2 State ID:	Not reported
Generator Ship Date:	03/01/1994
Trans1 Recv Date:	03/01/1994
Trans2 Recv Date:	/ /
TSD Site Recv Date:	03/01/1994
Part A Recv Date:	03/22/1994
Part B Recv Date:	03/09/1994
Generator EPA ID:	NYD981492689
Trans1 EPA ID:	ILD984908202
Trans2 EPA ID:	Not reported
TSDF ID 1:	NJD000768093
TSDF ID 2:	Not reported
Manifest Tracking Number:	Not reported
Import Indicator:	Not reported
Export Indicator:	Not reported
Discr Quantity Indicator:	Not reported
Discr Type Indicator:	Not reported
Discr Residue Indicator:	Not reported
Discr Partial Reject Indicator:	Not reported
Discr Full Reject Indicator:	Not reported
Manifest Ref Number:	Not reported
Alt Facility RCRA ID:	Not reported
Alt Facility Sign Date:	Not reported
MGMT Method Type Code:	Not reported
Waste Code:	F002 - HALO SOLV + STILL BOTTOMS FM REC OF SOLV
Waste Code:	Not reported
Waste Code:	Not reported
Waste Code:	Not reported
Waste Code:	Not reported
Waste Code:	Not reported
Quantity:	00195
Units:	P - Pounds
Number of Containers:	001
Container Type:	DF - Fiberboard or plastic drums (glass)
Handling Method:	B Incineration, heat recovery, burning.
Specific Gravity:	100

Document ID:	NJA2051964

SUPER BRITE CLEANERS-S & S CLEANERS INC (Continued) **1000130516**

Manifest Status:	C
seq:	Not reported
Year:	1994
Trans1 State ID:	NJDEPS869
Trans2 State ID:	Not reported
Generator Ship Date:	12/20/1994
Trans1 Recv Date:	12/20/1994
Trans2 Recv Date:	/ /
TSD Site Recv Date:	12/20/1994
Part A Recv Date:	12/29/1994
Part B Recv Date:	01/12/1995
Generator EPA ID:	NYD981492689
Trans1 EPA ID:	ILD984908202
Trans2 EPA ID:	Not reported
TSDF ID 1:	NJD000768093
TSDF ID 2:	Not reported
Manifest Tracking Number:	Not reported
Import Indicator:	Not reported
Export Indicator:	Not reported
Discr Quantity Indicator:	Not reported
Discr Type Indicator:	Not reported
Discr Residue Indicator:	Not reported
Discr Partial Reject Indicator:	Not reported
Discr Full Reject Indicator:	Not reported
Manifest Ref Number:	Not reported
Alt Facility RCRA ID:	Not reported
Alt Facility Sign Date:	Not reported
MGMT Method Type Code:	Not reported
Waste Code:	F002 - HALO SOLV + STILL BOTTOMS FM REC OF SOLV
Waste Code:	Not reported
Waste Code:	Not reported
Waste Code:	Not reported
Waste Code:	Not reported
Waste Code:	Not reported
Quantity:	00060
Units:	P - Pounds
Number of Containers:	001
Container Type:	DM - Metal drums, barrels
Handling Method:	B Incineration, heat recovery, burning.
Specific Gravity:	100

Document ID:	NJA1924258
Manifest Status:	C
seq:	Not reported
Year:	1994
Trans1 State ID:	NJDEPS869
Trans2 State ID:	Not reported
Generator Ship Date:	11/21/1994
Trans1 Recv Date:	11/21/1994
Trans2 Recv Date:	/ /
TSD Site Recv Date:	11/21/1994
Part A Recv Date:	12/08/1994
Part B Recv Date:	12/05/1994
Generator EPA ID:	NYD981492689
Trans1 EPA ID:	ILD984908202
Trans2 EPA ID:	Not reported
TSDF ID 1:	NJD000768093

SUPER BRITE CLEANERS-S & S CLEANERS INC (Continued) **1000130516**

TSDF ID 2:	Not reported
Manifest Tracking Number:	Not reported
Import Indicator:	Not reported
Export Indicator:	Not reported
Discr Quantity Indicator:	Not reported
Discr Type Indicator:	Not reported
Discr Residue Indicator:	Not reported
Discr Partial Reject Indicator:	Not reported
Discr Full Reject Indicator:	Not reported
Manifest Ref Number:	Not reported
Alt Facility RCRA ID:	Not reported
Alt Facility Sign Date:	Not reported
MGMT Method Type Code:	Not reported
Waste Code:	F002 - HALO SOLV + STILL BOTTOMS FM REC OF SOLV
Waste Code:	Not reported
Waste Code:	Not reported
Waste Code:	Not reported
Waste Code:	Not reported
Waste Code:	Not reported
Quantity:	00195
Units:	P - Pounds
Number of Containers:	001
Container Type:	DF - Fiberboard or plastic drums (glass)
Handling Method:	B Incineration, heat recovery, burning.
Specific Gravity:	100

Document ID:	NJA1947683
Manifest Status:	C
seq:	Not reported
Year:	1994
Trans1 State ID:	NJDEPS869
Trans2 State ID:	Not reported
Generator Ship Date:	07/13/1994
Trans1 Recv Date:	07/13/1994
Trans2 Recv Date:	/ /
TSD Site Recv Date:	07/13/1994
Part A Recv Date:	07/21/1994
Part B Recv Date:	07/28/1994
Generator EPA ID:	NYD981492689
Trans1 EPA ID:	ILD984908202
Trans2 EPA ID:	Not reported
TSDF ID 1:	NJD000768093
TSDF ID 2:	Not reported
Manifest Tracking Number:	Not reported
Import Indicator:	Not reported
Export Indicator:	Not reported
Discr Quantity Indicator:	Not reported
Discr Type Indicator:	Not reported
Discr Residue Indicator:	Not reported
Discr Partial Reject Indicator:	Not reported
Discr Full Reject Indicator:	Not reported
Manifest Ref Number:	Not reported
Alt Facility RCRA ID:	Not reported
Alt Facility Sign Date:	Not reported
MGMT Method Type Code:	Not reported
Waste Code:	F002 - HALO SOLV + STILL BOTTOMS FM REC OF SOLV
Waste Code:	Not reported

SUPER BRITE CLEANERS-S & S CLEANERS INC (Continued) **1000130516**

Waste Code:	Not reported
Waste Code:	Not reported
Waste Code:	Not reported
Waste Code:	Not reported
Quantity:	00195
Units:	P - Pounds
Number of Containers:	001
Container Type:	DF - Fiberboard or plastic drums (glass)
Handling Method:	B Incineration, heat recovery, burning.
Specific Gravity:	100

Document ID:	NJA1932868
Manifest Status:	C
seq:	Not reported
Year:	1994
Trans1 State ID:	NJDEPS869
Trans2 State ID:	Not reported
Generator Ship Date:	10/26/1994
Trans1 Recv Date:	10/26/1994
Trans2 Recv Date:	/ /
TSD Site Recv Date:	10/26/1994
Part A Recv Date:	11/04/1994
Part B Recv Date:	11/14/1994
Generator EPA ID:	NYD981492689
Trans1 EPA ID:	ILD984908202
Trans2 EPA ID:	Not reported
TSDF ID 1:	NJD000768093
TSDF ID 2:	Not reported
Manifest Tracking Number:	Not reported
Import Indicator:	Not reported
Export Indicator:	Not reported
Discr Quantity Indicator:	Not reported
Discr Type Indicator:	Not reported
Discr Residue Indicator:	Not reported
Discr Partial Reject Indicator:	Not reported
Discr Full Reject Indicator:	Not reported
Manifest Ref Number:	Not reported
Alt Facility RCRA ID:	Not reported
Alt Facility Sign Date:	Not reported
MGMT Method Type Code:	Not reported
Waste Code:	F002 - HALO SOLV + STILL BOTTOMS FM REC OF SOLV
Waste Code:	Not reported
Waste Code:	Not reported
Waste Code:	Not reported
Waste Code:	Not reported
Waste Code:	Not reported
Quantity:	00060
Units:	P - Pounds
Number of Containers:	001
Container Type:	DM - Metal drums, barrels
Handling Method:	B Incineration, heat recovery, burning.
Specific Gravity:	100

Document ID:	NJA1921896
Manifest Status:	C
seq:	Not reported
Year:	1994

SUPER BRITE CLEANERS-S & S CLEANERS INC (Continued) **1000130516**

Trans1 State ID:	NJDEPS869
Trans2 State ID:	Not reported
Generator Ship Date:	06/07/1994
Trans1 Recv Date:	06/07/1994
Trans2 Recv Date:	/ /
TSD Site Recv Date:	06/07/1994
Part A Recv Date:	06/17/1994
Part B Recv Date:	06/21/1994
Generator EPA ID:	NYD981492689
Trans1 EPA ID:	ILD984908202
Trans2 EPA ID:	Not reported
TSDF ID 1:	NJD000768093
TSDF ID 2:	Not reported
Manifest Tracking Number:	Not reported
Import Indicator:	Not reported
Export Indicator:	Not reported
Discr Quantity Indicator:	Not reported
Discr Type Indicator:	Not reported
Discr Residue Indicator:	Not reported
Discr Partial Reject Indicator:	Not reported
Discr Full Reject Indicator:	Not reported
Manifest Ref Number:	Not reported
Alt Facility RCRA ID:	Not reported
Alt Facility Sign Date:	Not reported
MGMT Method Type Code:	Not reported
Waste Code:	F002 - HALO SOLV + STILL BOTTOMS FM REC OF SOLV
Waste Code:	Not reported
Waste Code:	Not reported
Waste Code:	Not reported
Waste Code:	Not reported
Waste Code:	Not reported
Quantity:	00060
Units:	P - Pounds
Number of Containers:	001
Container Type:	DM - Metal drums, barrels
Handling Method:	B Incineration, heat recovery, burning.
Specific Gravity:	100

Document ID:	NJA1821879
Manifest Status:	C
seq:	Not reported
Year:	1994
Trans1 State ID:	NJDEPS869
Trans2 State ID:	Not reported
Generator Ship Date:	04/14/1994
Trans1 Recv Date:	04/14/1994
Trans2 Recv Date:	/ /
TSD Site Recv Date:	04/14/1994
Part A Recv Date:	04/29/1994
Part B Recv Date:	04/27/1994
Generator EPA ID:	NYD981492689
Trans1 EPA ID:	ILD984908202
Trans2 EPA ID:	Not reported
TSDF ID 1:	NJD000768093
TSDF ID 2:	Not reported
Manifest Tracking Number:	Not reported
Import Indicator:	Not reported

SUPER BRITE CLEANERS-S & S CLEANERS INC (Continued) **1000130516**

Export Indicator:	Not reported
Discr Quantity Indicator:	Not reported
Discr Type Indicator:	Not reported
Discr Residue Indicator:	Not reported
Discr Partial Reject Indicator:	Not reported
Discr Full Reject Indicator:	Not reported
Manifest Ref Number:	Not reported
Alt Facility RCRA ID:	Not reported
Alt Facility Sign Date:	Not reported
MGMT Method Type Code:	Not reported
Waste Code:	F002 - HALO SOLV + STILL BOTTOMS FM REC OF SOLV
Waste Code:	Not reported
Waste Code:	Not reported
Waste Code:	Not reported
Waste Code:	Not reported
Waste Code:	Not reported
Quantity:	00060
Units:	P - Pounds
Number of Containers:	001
Container Type:	DM - Metal drums, barrels
Handling Method:	B Incineration, heat recovery, burning.
Specific Gravity:	100

Document ID:	NJA1801569
Manifest Status:	C
seq:	Not reported
Year:	1994
Trans1 State ID:	NJDEPS869
Trans2 State ID:	Not reported
Generator Ship Date:	02/07/1994
Trans1 Recv Date:	02/07/1994
Trans2 Recv Date:	/ /
TSD Site Recv Date:	02/07/1994
Part A Recv Date:	02/22/1994
Part B Recv Date:	03/01/1994
Generator EPA ID:	NYD981492689
Trans1 EPA ID:	ILD984908202
Trans2 EPA ID:	Not reported
TSDF ID 1:	NJD000768093
TSDF ID 2:	Not reported
Manifest Tracking Number:	Not reported
Import Indicator:	Not reported
Export Indicator:	Not reported
Discr Quantity Indicator:	Not reported
Discr Type Indicator:	Not reported
Discr Residue Indicator:	Not reported
Discr Partial Reject Indicator:	Not reported
Discr Full Reject Indicator:	Not reported
Manifest Ref Number:	Not reported
Alt Facility RCRA ID:	Not reported
Alt Facility Sign Date:	Not reported
MGMT Method Type Code:	Not reported
Waste Code:	F002 - HALO SOLV + STILL BOTTOMS FM REC OF SOLV
Waste Code:	Not reported
Waste Code:	Not reported
Waste Code:	Not reported
Waste Code:	Not reported

SUPER BRITE CLEANERS-S & S CLEANERS INC (Continued) **1000130516**

Waste Code:	Not reported
Quantity:	00195
Units:	P - Pounds
Number of Containers:	001
Container Type:	DF - Fiberboard or plastic drums (glass)
Handling Method:	B Incineration, heat recovery, burning.
Specific Gravity:	100
Document ID:	NJA1837297
Manifest Status:	C
seq:	Not reported
Year:	1993
Trans1 State ID:	NJDEPS869
Trans2 State ID:	Not reported
Generator Ship Date:	12/28/1993
Trans1 Recv Date:	12/28/1993
Trans2 Recv Date:	/ /
TSD Site Recv Date:	12/28/1993
Part A Recv Date:	01/18/1994
Part B Recv Date:	01/20/1994
Generator EPA ID:	NYD981492689
Trans1 EPA ID:	ILD984908202
Trans2 EPA ID:	Not reported
TSDF ID 1:	NJD000768093
TSDF ID 2:	Not reported
Manifest Tracking Number:	Not reported
Import Indicator:	Not reported
Export Indicator:	Not reported
Discr Quantity Indicator:	Not reported
Discr Type Indicator:	Not reported
Discr Residue Indicator:	Not reported
Discr Partial Reject Indicator:	Not reported
Discr Full Reject Indicator:	Not reported
Manifest Ref Number:	Not reported
Alt Facility RCRA ID:	Not reported
Alt Facility Sign Date:	Not reported
MGMT Method Type Code:	Not reported
Waste Code:	F002 - HALO SOLV + STILL BOTTOMS FM REC OF SOLV
Waste Code:	Not reported
Waste Code:	Not reported
Waste Code:	Not reported
Waste Code:	Not reported
Waste Code:	Not reported
Quantity:	00195
Units:	P - Pounds
Number of Containers:	001
Container Type:	DF - Fiberboard or plastic drums (glass)
Handling Method:	B Incineration, heat recovery, burning.
Specific Gravity:	100
Document ID:	NJA1659794
Manifest Status:	K
seq:	Not reported
Year:	1993
Trans1 State ID:	NJDEPS869
Trans2 State ID:	Not reported
Generator Ship Date:	05/20/1993

SUPER BRITE CLEANERS-S & S CLEANERS INC (Continued) **1000130516**

Trans1 Recv Date:	05/20/1993
Trans2 Recv Date:	/ /
TSD Site Recv Date:	05/20/1993
Part A Recv Date:	06/01/1993
Part B Recv Date:	06/16/1993
Generator EPA ID:	NYD981492689
Trans1 EPA ID:	ILD051060408
Trans2 EPA ID:	Not reported
TSDF ID 1:	NJD000768093
TSDF ID 2:	Not reported
Manifest Tracking Number:	Not reported
Import Indicator:	Not reported
Export Indicator:	Not reported
Discr Quantity Indicator:	Not reported
Discr Type Indicator:	Not reported
Discr Residue Indicator:	Not reported
Discr Partial Reject Indicator:	Not reported
Discr Full Reject Indicator:	Not reported
Manifest Ref Number:	Not reported
Alt Facility RCRA ID:	Not reported
Alt Facility Sign Date:	Not reported
MGMT Method Type Code:	Not reported
Waste Code:	F002 - HALO SOLV + STILL BOTTOMS FM REC OF SOLV
Waste Code:	Not reported
Waste Code:	Not reported
Waste Code:	Not reported
Waste Code:	Not reported
Waste Code:	Not reported
Quantity:	00036
Units:	P - Pounds
Number of Containers:	001
Container Type:	DM - Metal drums, barrels
Handling Method:	B Incineration, heat recovery, burning.
Specific Gravity:	100
Document ID:	NJA1842559
Manifest Status:	K
seq:	Not reported
Year:	1993
Trans1 State ID:	NJDEPS869
Trans2 State ID:	Not reported
Generator Ship Date:	11/15/1993
Trans1 Recv Date:	11/15/1993
Trans2 Recv Date:	/ /
TSD Site Recv Date:	11/15/1993
Part A Recv Date:	11/26/1993
Part B Recv Date:	12/20/1993
Generator EPA ID:	NYD981492689
Trans1 EPA ID:	ILD984908202
Trans2 EPA ID:	Not reported
TSDF ID 1:	NJD000768093
TSDF ID 2:	Not reported
Manifest Tracking Number:	Not reported
Import Indicator:	Not reported
Export Indicator:	Not reported
Discr Quantity Indicator:	Not reported
Discr Type Indicator:	Not reported

SUPER BRITE CLEANERS-S & S CLEANERS INC (Continued) **1000130516**

Discr Residue Indicator:	Not reported
Discr Partial Reject Indicator:	Not reported
Discr Full Reject Indicator:	Not reported
Manifest Ref Number:	Not reported
Alt Facility RCRA ID:	Not reported
Alt Facility Sign Date:	Not reported
MGMT Method Type Code:	Not reported
Waste Code:	F002 - HALO SOLV + STILL BOTTOMS FM REC OF SOLV
Waste Code:	Not reported
Waste Code:	Not reported
Waste Code:	Not reported
Waste Code:	Not reported
Waste Code:	Not reported
Quantity:	00060
Units:	P - Pounds
Number of Containers:	001
Container Type:	DM - Metal drums, barrels
Handling Method:	B Incineration, heat recovery, burning.
Specific Gravity:	100

Document ID:	NJA1621187
Manifest Status:	C
seq:	Not reported
Year:	1993
Trans1 State ID:	NJDEPS869
Trans2 State ID:	Not reported
Generator Ship Date:	07/01/1993
Trans1 Recv Date:	07/01/1993
Trans2 Recv Date:	/ /
TSD Site Recv Date:	07/01/1993
Part A Recv Date:	07/15/1993
Part B Recv Date:	07/19/1993
Generator EPA ID:	NYD981492689
Trans1 EPA ID:	ILD984908202
Trans2 EPA ID:	Not reported
TSDF ID 1:	NJD000768093
TSDF ID 2:	Not reported
Manifest Tracking Number:	Not reported
Import Indicator:	Not reported
Export Indicator:	Not reported
Discr Quantity Indicator:	Not reported
Discr Type Indicator:	Not reported
Discr Residue Indicator:	Not reported
Discr Partial Reject Indicator:	Not reported
Discr Full Reject Indicator:	Not reported
Manifest Ref Number:	Not reported
Alt Facility RCRA ID:	Not reported
Alt Facility Sign Date:	Not reported
MGMT Method Type Code:	Not reported
Waste Code:	F002 - HALO SOLV + STILL BOTTOMS FM REC OF SOLV
Waste Code:	Not reported
Waste Code:	Not reported
Waste Code:	Not reported
Waste Code:	Not reported
Waste Code:	Not reported
Quantity:	00060
Units:	P - Pounds

SUPER BRITE CLEANERS-S & S CLEANERS INC (Continued) **1000130516**

Number of Containers: 001
Container Type: DM - Metal drums, barrels
Handling Method: B Incineration, heat recovery, burning.
Specific Gravity: 100

Click this hyperlink while viewing on your computer to access
73 additional NY_MANIFEST: record(s) in the EDR Site Report.

ECHO:
Envid: 1000130516
Registry ID: 110004407160
DFR URL: http://echo.epa.gov/detailed_facility_report?fid=110004407160

D48 **231 WEST 125TH ST** **NY LTANKS** **S102671989**
SSE **231 WEST 125TH ST** **N/A**
< 1/8 **NEW YORK, NY**
0.043 mi.
229 ft. **Site 2 of 19 in cluster D**

Relative:
Lower

Actual:
28 ft.

LTANKS:
Site ID: 137951
Spill Number/Closed Date: 9209622 / 1995-03-31
Spill Date: 1992-11-15
Spill Cause: Tank Overfill
Spill Source: Tank Truck
Spill Class: Known release with minimal potential for fire or hazard. DEC Response. Willing Responsible Party. Corrective action taken.
Cleanup Ceased: 1995-03-31
Cleanup Meets Standard: True
SWIS: 3101
Investigator: KSTANG
Referred To: Not reported
Reported to Dept: 1992-11-18
CID: Not reported
Water Affected: Not reported
Spill Notifier: Responsible Party
Last Inspection: Not reported
Recommended Penalty: False
UST Involvement: False
Remediation Phase: 0
Date Entered In Computer: 1992-11-23
Spill Record Last Update: 2004-09-03
Spiller Name: Not reported
Spiller Company: Not reported
Spiller Address: Not reported
Spiller City,St,Zip: ***Update***, ZZ
Spiller County: 001
Spiller Contact: Not reported
Spiller Phone: Not reported
Spiller Extention: Not reported
DEC Region: 2
DER Facility ID: 117965
DEC Memo: "Prior to Sept, 2004 data translation this spill Lead_DEC Field was TANG "
Remarks: "CAME OUT VENT AFTER DELIVERY-COMBINED CLEANUP CREW ON SCENE"

231 WEST 125TH ST (Continued) **S102671989**

Material:

Site ID:	137951
Operable Unit ID:	973442
Operable Unit:	01
Material ID:	406665
Material Code:	0001A
Material Name:	#2 fuel oil
Case No.:	Not reported
Material FA:	Petroleum
Quantity:	3.00
Units:	Gallons
Recovered:	.00
Resource Affected:	Not reported
Oxygenate:	Not reported

Tank Test:

D49 **LOT 51,TAXBLOCK 1930** **NY E DESIGNATION** **S109155447**
South **252 WEST 125 STREET** **N/A**
< 1/8 **MANHATTAN, NY 10027**
0.045 mi.
236 ft. **Site 3 of 19 in cluster D**

Relative:
Lower

Actual:
28 ft.

E DESIGNATION:

Tax Lot(s):	51
Tax Block:	1930
Borough Code:	MN
E-No:	E-201
Effective Date:	4/30/2008
Satisfaction Date:	Not reported
Ceqr Number:	07DCP030M
Ulurp Number:	080099ZMM
Zoning Map No:	5c 6a 6b
Description:	Air Quality - #2 Fuel Oil or Natural Gas Heat and Hot Water
Lot Remediation Date:	Not reported
Description:	Exhaust stack location limitations
Lot Remediation Date:	Not reported
Description:	Underground Gasoline Storage Tanks* Testing Protocol.
Lot Remediation Date:	Not reported
Description:	Window Wall Attenuation & Alternate Ventilation
Lot Remediation Date:	Not reported

B50
West
< 1/8
0.045 mi.
238 ft.

LOT 28,TAXBLOCK 1952
305 WEST 125 STREET
MANHATTAN, NY

Site 17 of 31 in cluster B

NY E DESIGNATION

S109155400
N/A

Relative:
Lower

Actual:
28 ft.

E DESIGNATION:

Tax Lot(s):	28
Tax Block:	1952
Borough Code:	Not reported
E-No:	E-201
Effective Date:	4/30/2008
Satisfaction Date:	Not reported
Ceqr Number:	07DCP030M
Ulurp Number:	080099ZMM
Zoning Map No:	5c 6a 6b
Description:	Air Quality - #2 Fuel Oil or Natural Gas Heat and Hot Water
Lot Remediation Date:	Not reported
Description:	Exhaust stack location limitations
Lot Remediation Date:	Not reported
Description:	Underground Gasoline Storage Tanks* Testing Protocol.
Lot Remediation Date:	Not reported
Description:	Window Wall Attenuation & Alternate Ventilation
Lot Remediation Date:	Not reported

B51
WNW
< 1/8
0.047 mi.
247 ft.

LOT 29,TAXBLOCK 1952
2329 FREDRICK DOUGLASS BL
MANHATTAN, NY

Site 18 of 31 in cluster B

NY E DESIGNATION

S111239354
N/A

Relative:
Higher

Actual:
29 ft.

E DESIGNATION:

Tax Lot(s):	29
Tax Block:	1952
Borough Code:	Not reported
E-No:	E-201
Effective Date:	4/30/2008
Satisfaction Date:	Not reported
Ceqr Number:	07DCP030M
Ulurp Number:	080099ZMM
Zoning Map No:	5c 6a 6b
Description:	Underground Gasoline Storage Tanks* Testing Protocol.
Lot Remediation Date:	Not reported
Description:	Window Wall Attenuation & Alternate Ventilation
Lot Remediation Date:	Not reported
Description:	Air Quality - #2 Fuel Oil or Natural Gas Heat and Hot Water
Lot Remediation Date:	Not reported
Description:	Exhaust stack location limitations
Lot Remediation Date:	Not reported

D52 **LOT 53,TAXBLOCK 1930** **NY E DESIGNATION** **S109155450**
South **256 WEST 125 STREET** **N/A**
< 1/8 **MANHATTAN, NY 10027**
0.048 mi.
252 ft. **Site 4 of 19 in cluster D**

Relative:
Lower

Actual:
28 ft.

E DESIGNATION:

Tax Lot(s):	53
Tax Block:	1930
Borough Code:	MN
E-No:	E-201
Effective Date:	4/30/2008
Satisfaction Date:	Not reported
Ceqr Number:	07DCP030M
Ulurp Number:	080099ZMM
Zoning Map No:	5c 6a 6b
Description:	Air Quality - #2 Fuel Oil or Natural Gas Heat and Hot Water
Lot Remediation Date:	Not reported
Description:	Exhaust stack location limitations
Lot Remediation Date:	Not reported
Description:	Underground Gasoline Storage Tanks* Testing Protocol.
Lot Remediation Date:	Not reported
Description:	Window Wall Attenuation & Alternate Ventilation
Lot Remediation Date:	Not reported

D53 **CON EDISON SERVICE BOX: 20559** **RCRA NonGen / NLR** **1016970113**
South **256-258 W 125TH ST & 8TH AVE E OF** **NY MANIFEST** **NYP004438123**
< 1/8 **NEW YORK, NY 10027**
0.048 mi.
252 ft. **Site 5 of 19 in cluster D**

Relative:
Lower

Actual:
28 ft.

RCRA NonGen / NLR:

Date form received by agency:	03/09/2014
Facility name:	CON EDISON SERVICE BOX: 20559
Facility address:	256-258 W 125TH ST & 8TH AVE E OF NEW YORK, NY 10027
EPA ID:	NYP004438123
Mailing address:	IRVING PL, 15TH FL NE NEW YORK, NY 10003
Contact:	THOMAS TEELING
Contact address:	Not reported Not reported
Contact country:	Not reported
Contact telephone:	(212) 460-3770
Contact email:	Not reported
EPA Region:	02
Classification:	Non-Generator
Description:	Handler: Non-Generators do not presently generate hazardous waste

Handler Activities Summary:

U.S. importer of hazardous waste:	No
Mixed waste (haz. and radioactive):	No
Recycler of hazardous waste:	No
Transporter of hazardous waste:	No
Treater, storer or disposer of HW:	No

CON EDISON SERVICE BOX: 20559 (Continued) **1016970113**

Underground injection activity: No
On-site burner exemption: No
Furnace exemption: No
Used oil fuel burner: No
Used oil processor: No
User oil refiner: No
Used oil fuel marketer to burner: No
Used oil Specification marketer: No
Used oil transfer facility: No
Used oil transporter: No

Historical Generators:
Date form received by agency: 02/09/2014
Site name: CON EDISON SERVICE BOX: 20559
Classification: Conditionally Exempt Small Quantity Generator

Violation Status: No violations found

NY MANIFEST:
Country: USA
EPA ID: NYP004438123
Facility Status: Not reported
Location Address 1: 258 W 125 ST & 8TH AVE
Code: BP
Location Address 2: Not reported
Total Tanks: Not reported
Location City: NEW YORK
Location State: NY
Location Zip: 10027
Location Zip 4: Not reported

NY MANIFEST:
EPAID: NYP004438123
Mailing Name: CON EDISON
Mailing Contact: CON EDISON
Mailing Address 1: 4 IRVING PLACE
Mailing Address 2: 15TH FL
Mailing City: NEW YORK
Mailing State: NY
Mailing Zip: 10003
Mailing Zip 4: Not reported
Mailing Country: USA
Mailing Phone: Not reported

NY MANIFEST:
Document ID: Not reported
Manifest Status: Not reported
seq: Not reported
Year: 2014
Trans1 State ID: NJD003812047
Trans2 State ID: Not reported
Generator Ship Date: 02/08/2014
Trans1 Recv Date: 02/08/2014
Trans2 Recv Date: Not reported
TSD Site Recv Date: 02/10/2014
Part A Recv Date: Not reported
Part B Recv Date: Not reported

CON EDISON SERVICE BOX: 20559 (Continued) **1016970113**

Generator EPA ID:	NYP004438123
Trans1 EPA ID:	Not reported
Trans2 EPA ID:	Not reported
TSDF ID 1:	NJD991291105
TSDF ID 2:	Not reported
Manifest Tracking Number:	002330243GBF
Import Indicator:	N
Export Indicator:	N
Discr Quantity Indicator:	N
Discr Type Indicator:	N
Discr Residue Indicator:	N
Discr Partial Reject Indicator:	N
Discr Full Reject Indicator:	N
Manifest Ref Number:	Not reported
Alt Facility RCRA ID:	Not reported
Alt Facility Sign Date:	Not reported
MGMT Method Type Code:	H110
Waste Code:	Not reported
Waste Code:	Not reported
Waste Code:	Not reported
Waste Code:	Not reported
Waste Code:	Not reported
Waste Code:	Not reported
Quantity:	500
Units:	P - Pounds
Number of Containers:	1
Container Type:	TT - Cargo tank, tank trucks
Handling Method:	T Chemical, physical, or biological treatment.
Specific Gravity:	1
Waste Code:	D008
Waste Code 1_2:	Not reported
Waste Code 1_3:	Not reported
Waste Code 1_4:	Not reported
Waste Code 1_5:	Not reported
Waste Code 1_6:	Not reported

D54 **CON EDISON** **NY MANIFEST** **S116292798**
South **256 W 125TH ST** **N/A**
< 1/8 **NEW YORK, NY 10027**
0.048 mi.
252 ft. **Site 6 of 19 in cluster D**

Relative:
Lower

Actual:
28 ft.

NY MANIFEST:

Country:	USA
EPA ID:	NYP004439212
Facility Status:	Not reported
Location Address 1:	256 W 125TH ST
Code:	BP
Location Address 2:	SB20559
Total Tanks:	Not reported
Location City:	NEW YORK
Location State:	NY
Location Zip:	10027
Location Zip 4:	Not reported

NY MANIFEST:

EPAID:	NYP004439212

CON EDISON (Continued) **S116292798**

Mailing Name:	CON EDISON
Mailing Contact:	CON EDISON
Mailing Address 1:	4 IRVING PLACE
Mailing Address 2:	15TH FL
Mailing City:	NEW YORK
Mailing State:	NY
Mailing Zip:	10003
Mailing Zip 4:	Not reported
Mailing Country:	USA
Mailing Phone:	Not reported

NY MANIFEST:

Document ID:	Not reported
Manifest Status:	Not reported
seq:	Not reported
Year:	2014
Trans1 State ID:	NJD003812047
Trans2 State ID:	Not reported
Generator Ship Date:	02/11/2014
Trans1 Recv Date:	02/11/2014
Trans2 Recv Date:	Not reported
TSD Site Recv Date:	02/17/2014
Part A Recv Date:	Not reported
Part B Recv Date:	Not reported
Generator EPA ID:	NYP004439212
Trans1 EPA ID:	Not reported
Trans2 EPA ID:	Not reported
TSDF ID 1:	NJD991291105
TSDF ID 2:	Not reported
Manifest Tracking Number:	002330166GBF
Import Indicator:	N
Export Indicator:	N
Discr Quantity Indicator:	N
Discr Type Indicator:	N
Discr Residue Indicator:	N
Discr Partial Reject Indicator:	N
Discr Full Reject Indicator:	N
Manifest Ref Number:	Not reported
Alt Facility RCRA ID:	Not reported
Alt Facility Sign Date:	Not reported
MGMT Method Type Code:	H110
Waste Code:	Not reported
Waste Code:	Not reported
Waste Code:	Not reported
Waste Code:	Not reported
Waste Code:	Not reported
Waste Code:	Not reported
Quantity:	1000
Units:	P - Pounds
Number of Containers:	1
Container Type:	TT - Cargo tank, tank trucks
Handling Method:	T Chemical, physical, or biological treatment.
Specific Gravity:	1
Waste Code:	D008
Waste Code 1_2:	Not reported
Waste Code 1_3:	Not reported
Waste Code 1_4:	Not reported

CON EDISON (Continued) **S116292798**

Waste Code 1_5: Not reported
Waste Code 1_6: Not reported

D55 **CON EDISON SERVICE BOX: 20559** **RCRA NonGen / NLR** **1016961871**
South **256 W 125TH ST** **NY MANIFEST** **NYP004348058**
< 1/8 **NEW YORK, NY 10027**
0.048 mi.
252 ft. **Site 7 of 19 in cluster D**

Relative:
Lower

Actual:
28 ft.

RCRA NonGen / NLR:
Date form received by agency: 03/11/2014
Facility name: CON EDISON SERVICE BOX: 20559
Facility address: 256 W 125TH ST
NEW YORK, NY 10027
EPA ID: NYP004348058
Mailing address: IRVING PL, 15TH FL NE
NEW YORK, NY 10003
Contact: THOMAS TEELING
Contact address: Not reported
Not reported
Contact country: Not reported
Contact telephone: (212) 460-3770
Contact email: Not reported
EPA Region: 02
Classification: Non-Generator
Description: Handler: Non-Generators do not presently generate hazardous waste

Handler Activities Summary:
U.S. importer of hazardous waste: No
Mixed waste (haz. and radioactive): No
Recycler of hazardous waste: No
Transporter of hazardous waste: No
Treater, storer or disposer of HW: No
Underground injection activity: No
On-site burner exemption: No
Furnace exemption: No
Used oil fuel burner: No
Used oil processor: No
User oil refiner: No
Used oil fuel marketer to burner: No
Used oil Specification marketer: No
Used oil transfer facility: No
Used oil transporter: No

Historical Generators:
Date form received by agency: 02/11/2014
Site name: CON EDISON SERVICE BOX: 20559
Classification: Conditionally Exempt Small Quantity Generator

Violation Status: No violations found

NY MANIFEST:
Country: USA
EPA ID: NYP004348058
Facility Status: Not reported
Location Address 1: FO 256 WEST 125TH ST

CON EDISON SERVICE BOX: 20559 (Continued) **1016961871**

Code:	BP
Location Address 2:	SB 20554
Total Tanks:	Not reported
Location City:	NEW YORK
Location State:	NY
Location Zip:	10027
Location Zip 4:	Not reported

NY MANIFEST:

EPAID:	NYP004348058
Mailing Name:	CON EDISON
Mailing Contact:	CON EDISON
Mailing Address 1:	4 IRVING PL 15TH FL
Mailing Address 2:	Not reported
Mailing City:	NEW YORK
Mailing State:	NY
Mailing Zip:	10003
Mailing Zip 4:	Not reported
Mailing Country:	USA
Mailing Phone:	2124603770

D56 **LOT 50,TAXBLOCK 1930** **NY E DESIGNATION** **S109155446**
South **250 WEST 125 STREET** **N/A**
< 1/8 **MANHATTAN, NY**
0.048 mi.
255 ft. **Site 8 of 19 in cluster D**

Relative:
Lower

Actual:
28 ft.

E DESIGNATION:

Tax Lot(s):	50
Tax Block:	1930
Borough Code:	Not reported
E-No:	E-201
Effective Date:	4/30/2008
Satisfaction Date:	Not reported
Ceqr Number:	07DCP030M
Ulurp Number:	080099ZMM
Zoning Map No:	5c 6a 6b
Description:	Air Quality - #2 Fuel Oil or Natural Gas Heat and Hot Water
Lot Remediation Date:	Not reported
Description:	Exhaust stack location limitations
Lot Remediation Date:	Not reported
Description:	Underground Gasoline Storage Tanks* Testing Protocol.
Lot Remediation Date:	Not reported
Description:	Window Wall Attenuation & Alternate Ventilation
Lot Remediation Date:	Not reported

D57 **CON EDISON SERVICE BOX 20561** **RCRA NonGen / NLR** **1015746842**
South **250 W 125TH ST** **NY MANIFEST** **NYP004248403**
< 1/8 **NEW YORK, NY 10027**
0.048 mi.
255 ft. **Site 9 of 19 in cluster D**

Relative:
Lower

Actual:
28 ft.

RCRA NonGen / NLR:

Date form received by agency:	03/23/2012
Facility name:	CON EDISON SERVICE BOX 20561
Facility address:	250 W 125TH ST NEW YORK, NY 10027
EPA ID:	NYP004248403
Mailing address:	4 IRVING PL, RM 828 NEW YORK, NY 10003
Contact:	JUAN RODRIGUEZ
Contact address:	Not reported Not reported
Contact country:	Not reported
Contact telephone:	(347) 865-5931
Contact email:	Not reported
EPA Region:	02
Classification:	Non-Generator
Description:	Handler: Non-Generators do not presently generate hazardous waste

Handler Activities Summary:

U.S. importer of hazardous waste:	No
Mixed waste (haz. and radioactive):	No
Recycler of hazardous waste:	No
Transporter of hazardous waste:	No
Treater, storer or disposer of HW:	No
Underground injection activity:	No
On-site burner exemption:	No
Furnace exemption:	No
Used oil fuel burner:	No
Used oil processor:	No
User oil refiner:	No
Used oil fuel marketer to burner:	No
Used oil Specification marketer:	No
Used oil transfer facility:	No
Used oil transporter:	No

Historical Generators:

Date form received by agency:	02/22/2012
Site name:	CON EDISON SERVICE BOX 20561
Classification:	Conditionally Exempt Small Quantity Generator
Violation Status:	No violations found

NY MANIFEST:

Country:	USA
EPA ID:	NYP004248403
Facility Status:	Not reported
Location Address 1:	250 WEST 125TH STREET
Code:	BP
Location Address 2:	Not reported
Total Tanks:	Not reported
Location City:	NEW YORK
Location State:	NY
Location Zip:	10027

CON EDISON SERVICE BOX 20561 (Continued) **1015746842**

Location Zip 4: Not reported

NY MANIFEST:
EPAID: NYP004248403
Mailing Name: CONSOLIDATED EDISON - SERV BOX 20561
Mailing Contact: TOM TEELING
Mailing Address 1: 4 IRVING PLACE - 15TH FLOOR
Mailing Address 2: Not reported
Mailing City: NEW YORK
Mailing State: NY
Mailing Zip: 10003
Mailing Zip 4: Not reported
Mailing Country: USA
Mailing Phone: 2124603770

NY MANIFEST:
Document ID: Not reported
Manifest Status: Not reported
seq: Not reported
Year: 2012
Trans1 State ID: NJ0000027193
Trans2 State ID: Not reported
Generator Ship Date: 02/22/2012
Trans1 Recv Date: 02/22/2012
Trans2 Recv Date: Not reported
TSD Site Recv Date: 02/23/2012
Part A Recv Date: Not reported
Part B Recv Date: Not reported
Generator EPA ID: NYP004248403
Trans1 EPA ID: Not reported
Trans2 EPA ID: Not reported
TSDF ID 1: NJD002200046
TSDF ID 2: Not reported
Manifest Tracking Number: 009204801JJK
Import Indicator: N
Export Indicator: N
Discr Quantity Indicator: N
Discr Type Indicator: N
Discr Residue Indicator: N
Discr Partial Reject Indicator: N
Discr Full Reject Indicator: N
Manifest Ref Number: Not reported
Alt Facility RCRA ID: Not reported
Alt Facility Sign Date: Not reported
MGMT Method Type Code: H111
Waste Code: Not reported
Waste Code: Not reported
Waste Code: Not reported
Waste Code: Not reported
Waste Code: Not reported
Waste Code: Not reported
Quantity: 500.0
Units: P - Pounds
Number of Containers: 1.0
Container Type: TT - Cargo tank, tank trucks
Handling Method: T Chemical, physical, or biological treatment.
Specific Gravity: 1.0

CON EDISON SERVICE BOX 20561 (Continued) **1015746842**

Waste Code:	D008
Waste Code 1_2:	Not reported
Waste Code 1_3:	Not reported
Waste Code 1_4:	Not reported
Waste Code 1_5:	Not reported
Waste Code 1_6:	Not reported

D58 **CON EDISON SERVICE BOX 20561** **NJ MANIFEST** **S117985135**
South **250 W 125TH ST** **N/A**
< 1/8 **NEW YORK, NY 10027**
0.048 mi.
255 ft. **Site 10 of 19 in cluster D**

Relative:
Lower

Actual:
28 ft.

NJ MANIFEST:

EPA Id:	NYP004248403
Mail Address:	4 IRVING PL, RM 828
Mail City/State/Zip:	NEW YORK, NY 10003
Facility Phone:	Not reported
Emergency Phone:	Not reported
Contact:	JUAN RODRIGUEZ
Comments:	Not reported
SIC Code:	Not reported
County:	NY061
Municipal:	Not reported
Previous EPA Id:	Not reported
Gen Flag:	Not reported
Trans Flag:	Not reported
TSDF Flag:	Not reported
Name Change:	Not reported
Date Change:	Not reported

Manifest:

Manifest Number:	009204801JJK
EPA ID:	NYP004248403
Date Shipped:	2/22/2012
TSDF EPA ID:	NJD002200046
Transporter EPA ID:	NJ0000027193
Transporter 2 EPA ID:	Not reported
Transporter 3 EPA ID:	Not reported
Transporter 4 EPA ID:	Not reported
Transporter 5 EPA ID:	Not reported
Transporter 6 EPA ID:	Not reported
Transporter 7 EPA ID:	Not reported
Transporter 8 EPA ID:	Not reported
Transporter 9 EPA ID:	Not reported
Transporter 10 EPA ID:	Not reported
Date Trans1 Transported Waste:	Not reported
Date Trans2 Transported Waste:	Not reported
Date Trans3 Transported Waste:	Not reported
Date Trans4 Transported Waste:	Not reported
Date Trans5 Transported Waste:	Not reported
Date Trans6 Transported Waste:	Not reported
Date Trans7 Transported Waste:	Not reported
Date Trans8 Transported Waste:	Not reported
Date Trans9 Transported Waste:	Not reported
Date Trans10 Transported Waste:	Not reported
Date TSDF Received Waste:	Not reported

CON EDISON SERVICE BOX 20561 (Continued) **S117985135**

TSDF EPA Facility Name:	Not reported
QTY Units:	Not reported
Transporter SEQ ID:	Not reported
Transporter-1 Date:	Not reported
Waste SEQ ID:	Not reported
Waste Type Code 2:	Not reported
Waste Type Code 3:	Not reported
Waste Type Code 4:	Not reported
Waste Type Code 5:	Not reported
Waste Type Code 6:	Not reported
Date Accepted:	Not reported
Manifest Discrepancy Type:	Not reported
Data Entry Number:	Not reported
Was Load Rejected:	NEW YORK, NY 10003
Reason Load Was Rejected:	Not reported

Waste:

Manifest Year:	Not reported
Waste Code:	D008
Hand Code:	Not reported
Quantity:	500.00 Pounds

C59 **EDR Hist Cleaner** **1015024792**
North **2366 FREDERICK DOUGLASS BLVD** **N/A**
< 1/8 **NEW YORK, NY 10027**
0.049 mi.
259 ft. **Site 2 of 20 in cluster C**

Relative:
Higher

Actual:
32 ft.

EDR Historical Cleaners:

Name:	D & O PROFESSIONAL CLEANERS
Year:	2001
Address:	2366 FREDERICK DOUGLASS BLVD

C60 **LOT 61,TAXBLOCK 1932** **NY E DESIGNATION** **S117676490**
North **2366 FREDRICK DOUGLASS BL** **N/A**
< 1/8 **MANHATTAN, NY 10027**
0.049 mi.
259 ft. **Site 3 of 20 in cluster C**

Relative:
Higher

Actual:
32 ft.

E DESIGNATION:

Tax Lot(s):	61
Tax Block:	1932
Borough Code:	MN
E-No:	E-204
Effective Date:	5/14/2008
Satisfaction Date:	Not reported
Ceqr Number:	07DME009M
Ulurp Number:	080132ZMM
Zoning Map No:	6a
Description:	Underground Gasoline Storage Tanks* Testing Protocol.
Lot Remediation Date:	Not reported

B61 **LOT 27,TAXBLOCK 1952** **NY E DESIGNATION** **S109155397**
West **307 WEST 125 STREET** **N/A**
< 1/8 **MANHATTAN, NY**
0.050 mi.
266 ft. **Site 19 of 31 in cluster B**

Relative:
Lower

Actual:
28 ft.

E DESIGNATION:

Tax Lot(s):	27
Tax Block:	1952
Borough Code:	Not reported
E-No:	E-201
Effective Date:	4/30/2008
Satisfaction Date:	Not reported
Ceqr Number:	07DCP030M
Ulurp Number:	080099ZMM
Zoning Map No:	5c 6a 6b
Description:	Air Quality - #2 Fuel Oil or Natural Gas Heat and Hot Water
Lot Remediation Date:	Not reported
Description:	Exhaust stack location limitations
Lot Remediation Date:	Not reported
Description:	Underground Gasoline Storage Tanks* Testing Protocol.
Lot Remediation Date:	Not reported
Description:	Window Wall Attenuation & Alternate Ventilation
Lot Remediation Date:	Not reported

C62 **2359-61 8TH AVE** **NY AST** **U003391559**
NNW **2359-61 8TH AVE** **NY HIST AST** **N/A**
< 1/8 **NEW YORK, NY 10027**
0.052 mi.
277 ft. **Site 4 of 20 in cluster C**

Relative:
Higher

Actual:
31 ft.

AST:

Region:	STATE
DEC Region:	2
Site Status:	Active
Facility Id:	2-400904
Program Type:	PBS
UTM X:	588522.30076
UTM Y:	4518330.89418
Expiration Date:	09/06/2017
Site Type:	Apartment Building/Office Building

Affiliation Records:

Site Id:	19148
Affiliation Type:	Emergency Contact
Company Name:	EMO REALTY PARTNERS LLC
Contact Type:	Not reported
Contact Name:	MAURICE MCKANZIE
Address1:	Not reported
Address2:	Not reported
City:	Not reported
State:	NN
Zip Code:	Not reported
Country Code:	999
Phone:	(212) 923-4840
EMail:	Not reported

2359-61 8TH AVE (Continued) **U003391559**

Fax Number:	Not reported
Modified By:	KAKYER
Date Last Modified:	2012-09-10
Site Id:	19148
Affiliation Type:	Facility Owner
Company Name:	EMO REALTY PARTNERS LLC
Contact Type:	MANAGING AGENT
Contact Name:	MAURICE MCKENZIE
Address1:	507 WEST 186TH ST A4
Address2:	Not reported
City:	NEW YORK
State:	NY
Zip Code:	10033
Country Code:	001
Phone:	(212) 923-4840
EMail:	Not reported
Fax Number:	Not reported
Modified By:	BVCAMPBE
Date Last Modified:	2010-07-06
Site Id:	19148
Affiliation Type:	Mail Contact
Company Name:	EMO REALTY PARTNERS LLC
Contact Type:	MANAGING AGENT
Contact Name:	MAURICE MCKENZIE
Address1:	507 WEST 186TH ST A4
Address2:	Not reported
City:	NEW YORK
State:	NY
Zip Code:	10033
Country Code:	001
Phone:	(212) 923-4840
EMail:	Not reported
Fax Number:	Not reported
Modified By:	BVCAMPBE
Date Last Modified:	2010-07-06
Site Id:	19148
Affiliation Type:	On-Site Operator
Company Name:	EMO REALTY PARTNERS LLC
Contact Type:	Not reported
Contact Name:	JONES BOHENA
Address1:	Not reported
Address2:	Not reported
City:	Not reported
State:	NN
Zip Code:	Not reported
Country Code:	001
Phone:	3473) 718-166
EMail:	Not reported
Fax Number:	Not reported
Modified By:	KAKYER
Date Last Modified:	2012-09-10

Tank Info:

2359-61 8TH AVE (Continued) **U003391559**

Tank Number: 001
Tank Id: 21745
Material Code: 0001
Common Name of Substance: #2 Fuel Oil (On-Site Consumption)

Equipment Records:
I05 - Overfill - Vent Whistle
D01 - Pipe Type - Steel/Carbon Steel/Iron
E00 - Piping Secondary Containment - None
F01 - Pipe External Protection - Painted/Asphalt Coating
J02 - Dispenser - Suction Dispenser
K00 - Spill Prevention - None
A00 - Tank Internal Protection - None
G00 - Tank Secondary Containment - None
L09 - Piping Leak Detection - Exempt Suction Piping
B01 - Tank External Protection - Painted/Asphalt Coating
H00 - Tank Leak Detection - None
C01 - Pipe Location - Aboveground

Tank Location: 1
Tank Type: Steel/Carbon Steel/Iron
Tank Status: In Service
Pipe Model: Not reported
Install Date: 04/03/2002
Capacity Gallons: 2000
Tightness Test Method: NN
Date Test: Not reported
Next Test Date: Not reported
Date Tank Closed: Not reported
Register: True
Modified By: BVCAMPBE
Last Modified: 07/06/2010
Material Name: Not reported

HIST AST:
PBS Number: 2-400904
SWIS Code: 6201
Operator: BROWN
Facility Phone: (212) 866-6108
Facility Addr2: 2359 8TH AVE
Facility Type: APARTMENT BUILDING
Emergency: DANNEY COBRERA
Emergency Tel: (212) 796-9595
Old PBSNO: Not reported
Date Inspected: Not reported
Inspector: Not reported
Result of Inspection: Not reported
Owner Name: PRANA ASSOC. 2O
Owner Address: 3154 ALBANY CRESCENT, 2ND FLOOR
Owner City,St,Zip: BRONX, NY 10463
Federal ID: Not reported
Owner Tel: (718) 796-9595
Owner Type: Corporate/Commercial
Owner Subtype: Not reported
Mailing Contact: JONATHAN HOCHHAUSER
Mailing Name: PMG
Mailing Address: 3154 ALBANY CRESCENT, 2ND FLOOR

2359-61 8TH AVE (Continued) **U003391559**

Mailing Address 2:	Not reported
Mailing City,St,Zip:	BRONX, NY 10463
Mailing Telephone:	(718) 796-9595
Owner Mark:	First Owner
Facility Status:	1 - Active PBS facility, i.e. total capacity of the PBS tanks is greater than 1,100 gallons, regardless if Subpart 360-14 tanks exist or not at the facility.
Certification Flag:	False
Certification Date:	01/12/2000
Expiration:	11/16/2002
Renew Flag:	False
Renew Date:	Not reported
Total Capacity:	2000
FAMT:	True
Facility Screen:	No Missing Data
Owner Screen:	No Missing Data
Tank Screen:	No Missing Data
Dead Letter:	False
CBS Number:	Not reported
Town or City:	NEW YORK CITY
County Code:	62
Town or City Code:	01
Region:	2

Tank ID:	001
Tank Location:	ABOVEGROUND
Tank Status:	In Service
Install Date:	Not reported
Capacity (Gal):	2000
Product Stored:	NOS 1,2, OR 4 FUEL OIL
Tank Type:	Steel/carbon steel
Tank Internal:	0
Tank External:	5
Pipe Location:	Aboveground/Underground Combination
Pipe Type:	STEEL/IRON
Pipe Internal:	None
Pipe External:	0
Tank Containment:	Diking
Leak Detection:	0
Overfill Protection:	4
Dispenser Method:	Suction
Date Tested:	Not reported
Next Test Date:	Not reported
Missing Data for Tank:	No Missing Data
Date Closed:	Not reported
Test Method:	Not reported
Deleted:	False
Updated:	True
SPDES Number:	Not reported
Lat/Long:	Not reported

D63 **LOT 49,TAXBLOCK 1930** **NY E DESIGNATION** **S109155443**
South **246 WEST 125 STREET** **N/A**
< 1/8 **MANHATTAN, NY**
0.053 mi.
281 ft. **Site 11 of 19 in cluster D**

Relative:
Lower

Actual:
28 ft.

E DESIGNATION:

Tax Lot(s):	49
Tax Block:	1930
Borough Code:	Not reported
E-No:	E-201
Effective Date:	4/30/2008
Satisfaction Date:	Not reported
Ceqr Number:	07DCP030M
Ulurp Number:	080099ZMM
Zoning Map No:	5c 6a 6b
Description:	Air Quality - #2 Fuel Oil or Natural Gas Heat and Hot Water
Lot Remediation Date:	Not reported
Description:	Exhaust stack location limitations
Lot Remediation Date:	Not reported
Description:	Underground Gasoline Storage Tanks* Testing Protocol.
Lot Remediation Date:	Not reported
Description:	Window Wall Attenuation & Alternate Ventilation
Lot Remediation Date:	Not reported

C64 **LOT 160,TAXBLOCK 1932** **NY E DESIGNATION** **S109155505**
NNE **WEST 127 STREET** **N/A**
< 1/8 **MANHATTAN, NY 10027**
0.054 mi.
287 ft. **Site 5 of 20 in cluster C**

Relative:
Higher

Actual:
32 ft.

E DESIGNATION:

Tax Lot(s):	160
Tax Block:	1932
Borough Code:	MN
E-No:	E-204
Effective Date:	5/14/2008
Satisfaction Date:	Not reported
Ceqr Number:	07DME009M
Ulurp Number:	080132ZMM
Zoning Map No:	6a
Description:	Underground Gasoline Storage Tanks* Testing Protocol.
Lot Remediation Date:	Not reported

C65 **LOT 62,TAXBLOCK 1932** **NY E DESIGNATION** **S117676494**
North **2364 8 AVENUE** **N/A**
< 1/8 **MANHATTAN, NY 10027**
0.055 mi.
290 ft. **Site 6 of 20 in cluster C**

Relative:
Higher

Actual:
32 ft.

E DESIGNATION:

Tax Lot(s):	62
Tax Block:	1932
Borough Code:	MN
E-No:	E-204
Effective Date:	5/14/2008
Satisfaction Date:	Not reported
Ceqr Number:	07DME009M
Ulurp Number:	080132ZMM
Zoning Map No:	6a
Description:	Underground Gasoline Storage Tanks* Testing Protocol.
Lot Remediation Date:	Not reported

B66 **LOT 37,TAXBLOCK 1952** **NY E DESIGNATION** **S109155420**
WNW **304 WEST 126 STREET** **N/A**
< 1/8 **MANHATTAN, NY**
0.058 mi.
308 ft. **Site 20 of 31 in cluster B**

Relative:
Higher

Actual:
29 ft.

E DESIGNATION:

Tax Lot(s):	37
Tax Block:	1952
Borough Code:	Not reported
E-No:	E-201
Effective Date:	4/30/2008
Satisfaction Date:	Not reported
Ceqr Number:	07DCP030M
Ulurp Number:	080099ZMM
Zoning Map No:	5c 6a 6b
Description:	Underground Gasoline Storage Tanks* Testing Protocol.
Lot Remediation Date:	Not reported
Description:	Window Wall Attenuation & Alternate Ventilation
Lot Remediation Date:	Not reported
Description:	Air Quality - #2 Fuel Oil or Natural Gas Heat and Hot Water
Lot Remediation Date:	Not reported
Description:	Exhaust stack location limitations
Lot Remediation Date:	Not reported

B67 **CON EDISON SERVICE BOX: 20757** **RCRA NonGen / NLR** **1016961947**
WNW **304 W 126TH ST** **NY MANIFEST** **NYP004348884**
< 1/8 **NEW YORK, NY 10027**
0.058 mi.
308 ft. **Site 21 of 31 in cluster B**

Relative:
Higher

Actual:
29 ft.

RCRA NonGen / NLR:

Date form received by agency:	09/21/2013
Facility name:	CON EDISON SERVICE BOX: 20757
Facility address:	304 W 126TH ST NEW YORK, NY 10027
EPA ID:	NYP004348884
Mailing address:	IRVING PL, RM 828 NEW YORK, NY 10003
Contact:	BENJAMIN BAMONTE
Contact address:	Not reported Not reported
Contact country:	Not reported
Contact telephone:	(212) 894-9549
Contact email:	Not reported
EPA Region:	02
Classification:	Non-Generator
Description:	Handler: Non-Generators do not presently generate hazardous waste

Handler Activities Summary:

U.S. importer of hazardous waste:	No
Mixed waste (haz. and radioactive):	No
Recycler of hazardous waste:	No
Transporter of hazardous waste:	No
Treater, storer or disposer of HW:	No
Underground injection activity:	No
On-site burner exemption:	No
Furnace exemption:	No
Used oil fuel burner:	No
Used oil processor:	No
User oil refiner:	No
Used oil fuel marketer to burner:	No
Used oil Specification marketer:	No
Used oil transfer facility:	No
Used oil transporter:	No

Historical Generators:

Date form received by agency:	08/21/2013
Site name:	CON EDISON SERVICE BOX: 20757
Classification:	Conditionally Exempt Small Quantity Generator
Violation Status:	No violations found

NY MANIFEST:

Country:	USA
EPA ID:	NYP004348884
Facility Status:	Not reported
Location Address 1:	FO 304 W 126TH ST
Code:	BP
Location Address 2:	SB 20757
Total Tanks:	Not reported
Location City:	NEW YORK
Location State:	NY
Location Zip:	10027

CON EDISON SERVICE BOX: 20757 (Continued) **1016961947**

Location Zip 4: Not reported

NY MANIFEST:
EPAID: NYP004348884
Mailing Name: CON EDISON
Mailing Contact: CON EDISON
Mailing Address 1: 4 IRVING PL 15TH FL
Mailing Address 2: Not reported
Mailing City: NEW YORK
Mailing State: NY
Mailing Zip: 10003
Mailing Zip 4: Not reported
Mailing Country: USA
Mailing Phone: 2124603770

NY MANIFEST:
Document ID: Not reported
Manifest Status: Not reported
seq: Not reported
Year: 2013
Trans1 State ID: NJD003812047
Trans2 State ID: Not reported
Generator Ship Date: 08/21/2013
Trans1 Recv Date: 08/21/2013
Trans2 Recv Date: Not reported
TSD Site Recv Date: 08/23/2013
Part A Recv Date: Not reported
Part B Recv Date: Not reported
Generator EPA ID: NYP004348884
Trans1 EPA ID: Not reported
Trans2 EPA ID: Not reported
TSDF ID 1: NJD991291105
TSDF ID 2: Not reported
Manifest Tracking Number: 002220772GBF
Import Indicator: N
Export Indicator: N
Discr Quantity Indicator: N
Discr Type Indicator: N
Discr Residue Indicator: N
Discr Partial Reject Indicator: N
Discr Full Reject Indicator: N
Manifest Ref Number: Not reported
Alt Facility RCRA ID: Not reported
Alt Facility Sign Date: Not reported
MGMT Method Type Code: H110
Waste Code: Not reported
Waste Code: Not reported
Waste Code: Not reported
Waste Code: Not reported
Waste Code: Not reported
Waste Code: Not reported
Quantity: 500
Units: P - Pounds
Number of Containers: 1
Container Type: TT - Cargo tank, tank trucks
Handling Method: T Chemical, physical, or biological treatment.
Specific Gravity: 1

CON EDISON SERVICE BOX: 20757 (Continued) **1016961947**

Waste Code:	D008
Waste Code 1_2:	Not reported
Waste Code 1_3:	Not reported
Waste Code 1_4:	Not reported
Waste Code 1_5:	Not reported
Waste Code 1_6:	Not reported

B68 **LOT 1,TAXBLOCK 1930** **NY E DESIGNATION** **S117675743**
SW **2310 FREDRICK DOUGLASS BL** **N/A**
< 1/8 **MANHATTAN, NY**
0.059 mi.
311 ft. **Site 22 of 31 in cluster B**

Relative:
Lower

Actual:
28 ft.

E DESIGNATION:

Tax Lot(s):	1
Tax Block:	1930
Borough Code:	Not reported
E-No:	E-201
Effective Date:	4/30/2008
Satisfaction Date:	Not reported
Ceqr Number:	07DCP030M
Ulurp Number:	080099ZMM
Zoning Map No:	5c 6a 6b
Description:	Air Quality - #2 Fuel Oil or Natural Gas Heat and Hot Water
Lot Remediation Date:	Not reported
Description:	Exhaust stack location limitations
Lot Remediation Date:	Not reported
Description:	Underground Gasoline Storage Tanks* Testing Protocol.
Lot Remediation Date:	Not reported
Description:	Window Wall Attenuation & Alternate Ventilation
Lot Remediation Date:	Not reported

C69 **D & O PROFESSIONAL CLEANERS** **RCRA NonGen / NLR** **1000125290**
North **2366 8TH AVE** **NY MANIFEST** **NYD982535817**
< 1/8 **NEW YORK, NY 10027**
0.060 mi.
318 ft. **Site 7 of 20 in cluster C**

Relative:
Higher

Actual:
32 ft.

RCRA NonGen / NLR:

Date form received by agency:	01/01/2007
Facility name:	D & O PROFESSIONAL CLEANERS
Facility address:	2366 8TH AVE NEW YORK, NY 10027
EPA ID:	NYD982535817
Mailing address:	8TH AVE NEW YORK, NY 10027
Contact:	Not reported
Contact address:	8TH AVE NEW YORK, NY 10027
Contact country:	US
Contact telephone:	Not reported

D & O PROFESSIONAL CLEANERS (Continued) **1000125290**

Contact email: Not reported
EPA Region: 02
Classification: Non-Generator
Description: Handler: Non-Generators do not presently generate hazardous waste

Owner/Operator Summary:
Owner/operator name: ODIS RICHARDSON
Owner/operator address: NOT REQUIRED
NOT REQUIRED, WY 99999
Owner/operator country: US
Owner/operator telephone: (212) 555-1212
Legal status: Private
Owner/Operator Type: Owner
Owner/Op start date: Not reported
Owner/Op end date: Not reported

Owner/operator name: ODIS RICHARDSON
Owner/operator address: NOT REQUIRED
NOT REQUIRED, WY 99999
Owner/operator country: US
Owner/operator telephone: (212) 555-1212
Legal status: Private
Owner/Operator Type: Operator
Owner/Op start date: Not reported
Owner/Op end date: Not reported

Handler Activities Summary:
U.S. importer of hazardous waste: No
Mixed waste (haz. and radioactive): No
Recycler of hazardous waste: No
Transporter of hazardous waste: No
Treater, storer or disposer of HW: No
Underground injection activity: No
On-site burner exemption: No
Furnace exemption: No
Used oil fuel burner: No
Used oil processor: No
User oil refiner: No
Used oil fuel marketer to burner: No
Used oil Specification marketer: No
Used oil transfer facility: No
Used oil transporter: No

Historical Generators:
Date form received by agency: 01/01/2006
Site name: D & O PROFESSIONAL CLEANERS
Classification: Not a generator, verified

Date form received by agency: 07/14/1999
Site name: D & O PROFESSIONAL CLEANERS
Classification: Small Quantity Generator

Date form received by agency: 04/15/1988
Site name: D & O PROFESSIONAL CLEANERS
Classification: Large Quantity Generator

D & O PROFESSIONAL CLEANERS (Continued) **1000125290**

. Waste code: F002
. Waste name: THE FOLLOWING SPENT HALOGENATED SOLVENTS: TETRACHLOROETHYLENE, METHYLENE CHLORIDE, TRICHLOROETHYLENE, 1,1,1-TRICHLOROETHANE, CHLOROBENZENE, 1,1,2-TRICHLORO-1,2,2-TRIFLUOROETHANE, ORTHO-DICHLOROBENZENE, TRICHLOROFLUOROMETHANE, AND 1,1,2, TRICHLOROETHANE; ALL SPENT SOLVENT MIXTURES/BLENDS CONTAINING, BEFORE USE, A TOTAL OF TEN PERCENT OR MORE (BY VOLUME) OF ONE OR MORE OF THE ABOVE HALOGENATED SOLVENTS OR THOSE SOLVENTS LISTED IN F001, F004, AND F005; AND STILL BOTTOMS FROM THE RECOVERY OF THESE SPENT SOLVENTS AND SPENT SOLVENT MIXTURES.

Violation Status: No violations found

NY MANIFEST:
Country: USA
EPA ID: NYD982535817
Facility Status: Not reported
Location Address 1: 2366 8TH AVE
Code: BP
Location Address 2: Not reported
Total Tanks: Not reported
Location City: NEW YORK
Location State: NY
Location Zip: 10027
Location Zip 4: Not reported

NY MANIFEST:
EPAID: NYD982535817
Mailing Name: D & O PROFESSIONAL CLEANERS
Mailing Contact: D & O PROFESSIONAL CLEANERS
Mailing Address 1: 2366 8TH AVE
Mailing Address 2: Not reported
Mailing City: NEW YORK
Mailing State: NY
Mailing Zip: 10027
Mailing Zip 4: Not reported
Mailing Country: USA
Mailing Phone: 2128649250

NY MANIFEST:
Document ID: NYC6159960
Manifest Status: Not reported
seq: 01
Year: 2000
Trans1 State ID: 08690
Trans2 State ID: Not reported
Generator Ship Date: 08/02/2000
Trans1 Recv Date: 08/02/2000
Trans2 Recv Date: 08/03/2000
TSD Site Recv Date: 08/08/2000
Part A Recv Date: Not reported
Part B Recv Date: Not reported
Generator EPA ID: NYD982535817
Trans1 EPA ID: SCR000075150
Trans2 EPA ID: SCR000074591
TSDF ID 1: OHD980587364
TSDF ID 2: Not reported
Manifest Tracking Number: Not reported

D & O PROFESSIONAL CLEANERS (Continued) **1000125290**

Import Indicator:	Not reported
Export Indicator:	Not reported
Discr Quantity Indicator:	Not reported
Discr Type Indicator:	Not reported
Discr Residue Indicator:	Not reported
Discr Partial Reject Indicator:	Not reported
Discr Full Reject Indicator:	Not reported
Manifest Ref Number:	Not reported
Alt Facility RCRA ID:	Not reported
Alt Facility Sign Date:	Not reported
MGMT Method Type Code:	Not reported
Waste Code:	F002 - HALO SOLV + STILL BOTTOMS FM REC OF SOLV
Waste Code:	Not reported
Waste Code:	Not reported
Waste Code:	Not reported
Waste Code:	Not reported
Waste Code:	Not reported
Quantity:	00060
Units:	P - Pounds
Number of Containers:	001
Container Type:	DF - Fiberboard or plastic drums (glass)
Handling Method:	B Incineration, heat recovery, burning.
Specific Gravity:	01.00
Waste Code:	F002 - HALO SOLV + STILL BOTTOMS FM REC OF SOLV
Waste Code:	Not reported
Waste Code:	Not reported
Waste Code:	Not reported
Waste Code:	Not reported
Quantity:	00140
Units:	P - Pounds
Number of Containers:	001
Container Type:	DF - Fiberboard or plastic drums (glass)
Handling Method:	B Incineration, heat recovery, burning.
Specific Gravity:	01.00
Waste Code:	F002 - HALO SOLV + STILL BOTTOMS FM REC OF SOLV
Waste Code:	Not reported
Waste Code:	Not reported
Waste Code:	Not reported
Waste Code:	Not reported
Quantity:	00140
Units:	P - Pounds
Number of Containers:	001
Container Type:	DF - Fiberboard or plastic drums (glass)
Handling Method:	B Incineration, heat recovery, burning.
Specific Gravity:	01.00

Document ID:	NYC6269174
Manifest Status:	Not reported
seq:	01
Year:	2000
Trans1 State ID:	08690
Trans2 State ID:	Not reported
Generator Ship Date:	09/28/2000
Trans1 Recv Date:	09/28/2000
Trans2 Recv Date:	10/05/2000
TSD Site Recv Date:	10/09/2000
Part A Recv Date:	Not reported

D & O PROFESSIONAL CLEANERS (Continued) **1000125290**

Part B Recv Date:	Not reported
Generator EPA ID:	NYD982535817
Trans1 EPA ID:	SCR000075150
Trans2 EPA ID:	SCR000074591
TSDF ID 1:	OHD980587364
TSDF ID 2:	Not reported
Manifest Tracking Number:	Not reported
Import Indicator:	Not reported
Export Indicator:	Not reported
Discr Quantity Indicator:	Not reported
Discr Type Indicator:	Not reported
Discr Residue Indicator:	Not reported
Discr Partial Reject Indicator:	Not reported
Discr Full Reject Indicator:	Not reported
Manifest Ref Number:	Not reported
Alt Facility RCRA ID:	Not reported
Alt Facility Sign Date:	Not reported
MGMT Method Type Code:	Not reported
Waste Code:	F002 - HALO SOLV + STILL BOTTOMS FM REC OF SOLV
Waste Code:	Not reported
Waste Code:	Not reported
Waste Code:	Not reported
Waste Code:	Not reported
Waste Code:	Not reported
Quantity:	00280
Units:	P - Pounds
Number of Containers:	002
Container Type:	DF - Fiberboard or plastic drums (glass)
Handling Method:	B Incineration, heat recovery, burning.
Specific Gravity:	01.00
Waste Code:	F002 - HALO SOLV + STILL BOTTOMS FM REC OF SOLV
Waste Code:	Not reported
Waste Code:	Not reported
Waste Code:	Not reported
Waste Code:	Not reported
Quantity:	00220
Units:	P - Pounds
Number of Containers:	004
Container Type:	DF - Fiberboard or plastic drums (glass)
Handling Method:	B Incineration, heat recovery, burning.
Specific Gravity:	01.00
Waste Code:	F002 - HALO SOLV + STILL BOTTOMS FM REC OF SOLV
Waste Code:	Not reported
Waste Code:	Not reported
Waste Code:	Not reported
Waste Code:	Not reported
Quantity:	00195
Units:	P - Pounds
Number of Containers:	001
Container Type:	DF - Fiberboard or plastic drums (glass)
Handling Method:	B Incineration, heat recovery, burning.
Specific Gravity:	01.00
Document ID:	NYC6168172
Manifest Status:	Not reported
seq:	01
Year:	2000

D & O PROFESSIONAL CLEANERS (Continued) **1000125290**

Trans1 State ID:	08690
Trans2 State ID:	NJT162VW
Generator Ship Date:	06/28/2000
Trans1 Recv Date:	06/28/2000
Trans2 Recv Date:	06/29/2000
TSD Site Recv Date:	07/06/2000
Part A Recv Date:	Not reported
Part B Recv Date:	Not reported
Generator EPA ID:	NYD982535817
Trans1 EPA ID:	SCR000075150
Trans2 EPA ID:	SCR000074591
TSDF ID 1:	OHD980587364
TSDF ID 2:	Not reported
Manifest Tracking Number:	Not reported
Import Indicator:	Not reported
Export Indicator:	Not reported
Discr Quantity Indicator:	Not reported
Discr Type Indicator:	Not reported
Discr Residue Indicator:	Not reported
Discr Partial Reject Indicator:	Not reported
Discr Full Reject Indicator:	Not reported
Manifest Ref Number:	Not reported
Alt Facility RCRA ID:	Not reported
Alt Facility Sign Date:	Not reported
MGMT Method Type Code:	Not reported
Waste Code:	F002 - HALO SOLV + STILL BOTTOMS FM REC OF SOLV
Waste Code:	Not reported
Waste Code:	Not reported
Waste Code:	Not reported
Waste Code:	Not reported
Waste Code:	Not reported
Quantity:	00280
Units:	P - Pounds
Number of Containers:	002
Container Type:	DF - Fiberboard or plastic drums (glass)
Handling Method:	B Incineration, heat recovery, burning.
Specific Gravity:	01.00
Document ID:	NYC6119864
Manifest Status:	Not reported
seq:	01
Year:	2000
Trans1 State ID:	NJDEP0869
Trans2 State ID:	T913LYNJ
Generator Ship Date:	04/12/2000
Trans1 Recv Date:	04/12/2000
Trans2 Recv Date:	04/14/2000
TSD Site Recv Date:	04/20/2000
Part A Recv Date:	Not reported
Part B Recv Date:	Not reported
Generator EPA ID:	NYD982535817
Trans1 EPA ID:	ILD984908202
Trans2 EPA ID:	SCR000074591
TSDF ID 1:	OHD980587364
TSDF ID 2:	Not reported
Manifest Tracking Number:	Not reported
Import Indicator:	Not reported

D & O PROFESSIONAL CLEANERS (Continued) **1000125290**

Export Indicator:	Not reported
Discr Quantity Indicator:	Not reported
Discr Type Indicator:	Not reported
Discr Residue Indicator:	Not reported
Discr Partial Reject Indicator:	Not reported
Discr Full Reject Indicator:	Not reported
Manifest Ref Number:	Not reported
Alt Facility RCRA ID:	Not reported
Alt Facility Sign Date:	Not reported
MGMT Method Type Code:	Not reported
Waste Code:	F002 - HALO SOLV + STILL BOTTOMS FM REC OF SOLV
Waste Code:	Not reported
Waste Code:	Not reported
Waste Code:	Not reported
Waste Code:	Not reported
Waste Code:	Not reported
Quantity:	00240
Units:	P - Pounds
Number of Containers:	004
Container Type:	DF - Fiberboard or plastic drums (glass)
Handling Method:	B Incineration, heat recovery, burning.
Specific Gravity:	01.00
Waste Code:	F002 - HALO SOLV + STILL BOTTOMS FM REC OF SOLV
Waste Code:	Not reported
Waste Code:	Not reported
Waste Code:	Not reported
Waste Code:	Not reported
Quantity:	00975
Units:	P - Pounds
Number of Containers:	005
Container Type:	DF - Fiberboard or plastic drums (glass)
Handling Method:	B Incineration, heat recovery, burning.
Specific Gravity:	01.00

Document ID:	NYC6251602
Manifest Status:	Not reported
seq:	01
Year:	2000
Trans1 State ID:	08690
Trans2 State ID:	Not reported
Generator Ship Date:	11/20/2000
Trans1 Recv Date:	11/20/2000
Trans2 Recv Date:	11/22/2000
TSD Site Recv Date:	11/29/2000
Part A Recv Date:	Not reported
Part B Recv Date:	Not reported
Generator EPA ID:	NYD982535817
Trans1 EPA ID:	SCR000075150
Trans2 EPA ID:	SCR000074591
TSDF ID 1:	OHD980587364
TSDF ID 2:	Not reported
Manifest Tracking Number:	Not reported
Import Indicator:	Not reported
Export Indicator:	Not reported
Discr Quantity Indicator:	Not reported
Discr Type Indicator:	Not reported
Discr Residue Indicator:	Not reported

D & O PROFESSIONAL CLEANERS (Continued) **1000125290**

Discr Partial Reject Indicator:	Not reported
Discr Full Reject Indicator:	Not reported
Manifest Ref Number:	Not reported
Alt Facility RCRA ID:	Not reported
Alt Facility Sign Date:	Not reported
MGMT Method Type Code:	Not reported
Waste Code:	F002 - HALO SOLV + STILL BOTTOMS FM REC OF SOLV
Waste Code:	Not reported
Waste Code:	Not reported
Waste Code:	Not reported
Waste Code:	Not reported
Waste Code:	Not reported
Quantity:	00140
Units:	P - Pounds
Number of Containers:	001
Container Type:	DF - Fiberboard or plastic drums (glass)
Handling Method:	B Incineration, heat recovery, burning.
Specific Gravity:	01.00

Document ID:	NYC6048156
Manifest Status:	Not reported
seq:	01
Year:	2000
Trans1 State ID:	NJDEP0869
Trans2 State ID:	Not reported
Generator Ship Date:	01/19/2000
Trans1 Recv Date:	01/19/2000
Trans2 Recv Date:	01/20/2000
TSD Site Recv Date:	01/25/2000
Part A Recv Date:	Not reported
Part B Recv Date:	Not reported
Generator EPA ID:	NYD982535817
Trans1 EPA ID:	ILD984908202
Trans2 EPA ID:	SCR000074591
TSDF ID 1:	OHD980587364
TSDF ID 2:	Not reported
Manifest Tracking Number:	Not reported
Import Indicator:	Not reported
Export Indicator:	Not reported
Discr Quantity Indicator:	Not reported
Discr Type Indicator:	Not reported
Discr Residue Indicator:	Not reported
Discr Partial Reject Indicator:	Not reported
Discr Full Reject Indicator:	Not reported
Manifest Ref Number:	Not reported
Alt Facility RCRA ID:	Not reported
Alt Facility Sign Date:	Not reported
MGMT Method Type Code:	Not reported
Waste Code:	F002 - HALO SOLV + STILL BOTTOMS FM REC OF SOLV
Waste Code:	Not reported
Waste Code:	Not reported
Waste Code:	Not reported
Waste Code:	Not reported
Waste Code:	Not reported
Quantity:	00195
Units:	P - Pounds
Number of Containers:	001

D & O PROFESSIONAL CLEANERS (Continued) **1000125290**

Container Type:	DF - Fiberboard or plastic drums (glass)
Handling Method:	B Incineration, heat recovery, burning.
Specific Gravity:	01.00
Document ID:	NYC5633313
Manifest Status:	Not reported
seq:	01
Year:	1999
Trans1 State ID:	NJDEP0869
Trans2 State ID:	16835
Generator Ship Date:	05/12/1999
Trans1 Recv Date:	05/12/1999
Trans2 Recv Date:	05/13/1999
TSD Site Recv Date:	05/19/1999
Part A Recv Date:	Not reported
Part B Recv Date:	Not reported
Generator EPA ID:	NYD982535817
Trans1 EPA ID:	ILD984908202
Trans2 EPA ID:	SCD987574647
TSDF ID 1:	OHD980587364
TSDF ID 2:	Not reported
Manifest Tracking Number:	Not reported
Import Indicator:	Not reported
Export Indicator:	Not reported
Discr Quantity Indicator:	Not reported
Discr Type Indicator:	Not reported
Discr Residue Indicator:	Not reported
Discr Partial Reject Indicator:	Not reported
Discr Full Reject Indicator:	Not reported
Manifest Ref Number:	Not reported
Alt Facility RCRA ID:	Not reported
Alt Facility Sign Date:	Not reported
MGMT Method Type Code:	Not reported
Waste Code:	F002 - HALO SOLV + STILL BOTTOMS FM REC OF SOLV
Waste Code:	Not reported
Waste Code:	Not reported
Waste Code:	Not reported
Waste Code:	Not reported
Waste Code:	Not reported
Quantity:	00060
Units:	P - Pounds
Number of Containers:	001
Container Type:	DF - Fiberboard or plastic drums (glass)
Handling Method:	B Incineration, heat recovery, burning.
Specific Gravity:	01.00
Document ID:	NYC5900534
Manifest Status:	Not reported
seq:	01
Year:	1999
Trans1 State ID:	NJDEP0869
Trans2 State ID:	Not reported
Generator Ship Date:	10/14/1999
Trans1 Recv Date:	10/14/1999
Trans2 Recv Date:	10/21/1999
TSD Site Recv Date:	10/26/1999
Part A Recv Date:	Not reported

D & O PROFESSIONAL CLEANERS (Continued) **1000125290**

Part B Recv Date:	Not reported
Generator EPA ID:	NYD982535817
Trans1 EPA ID:	ILD984908202
Trans2 EPA ID:	SCD987574647
TSDF ID 1:	OHD980587364
TSDF ID 2:	Not reported
Manifest Tracking Number:	Not reported
Import Indicator:	Not reported
Export Indicator:	Not reported
Discr Quantity Indicator:	Not reported
Discr Type Indicator:	Not reported
Discr Residue Indicator:	Not reported
Discr Partial Reject Indicator:	Not reported
Discr Full Reject Indicator:	Not reported
Manifest Ref Number:	Not reported
Alt Facility RCRA ID:	Not reported
Alt Facility Sign Date:	Not reported
MGMT Method Type Code:	Not reported
Waste Code:	F002 - HALO SOLV + STILL BOTTOMS FM REC OF SOLV
Waste Code:	Not reported
Waste Code:	Not reported
Waste Code:	Not reported
Waste Code:	Not reported
Waste Code:	Not reported
Quantity:	00195
Units:	P - Pounds
Number of Containers:	001
Container Type:	DF - Fiberboard or plastic drums (glass)
Handling Method:	B Incineration, heat recovery, burning.
Specific Gravity:	01.00

Document ID:	NYC5571101
Manifest Status:	Not reported
seq:	01
Year:	1999
Trans1 State ID:	NJDEP0869
Trans2 State ID:	T335LUNJ
Generator Ship Date:	04/07/1999
Trans1 Recv Date:	04/07/1999
Trans2 Recv Date:	04/08/1999
TSD Site Recv Date:	04/14/1999
Part A Recv Date:	Not reported
Part B Recv Date:	Not reported
Generator EPA ID:	NYD982535817
Trans1 EPA ID:	ILD984908202
Trans2 EPA ID:	SCD987574647
TSDF ID 1:	OHD980587364
TSDF ID 2:	Not reported
Manifest Tracking Number:	Not reported
Import Indicator:	Not reported
Export Indicator:	Not reported
Discr Quantity Indicator:	Not reported
Discr Type Indicator:	Not reported
Discr Residue Indicator:	Not reported
Discr Partial Reject Indicator:	Not reported
Discr Full Reject Indicator:	Not reported
Manifest Ref Number:	Not reported

D & O PROFESSIONAL CLEANERS (Continued) **1000125290**

Alt Facility RCRA ID:	Not reported
Alt Facility Sign Date:	Not reported
MGMT Method Type Code:	Not reported
Waste Code:	F002 - HALO SOLV + STILL BOTTOMS FM REC OF SOLV
Waste Code:	Not reported
Waste Code:	Not reported
Waste Code:	Not reported
Waste Code:	Not reported
Waste Code:	Not reported
Quantity:	00180
Units:	P - Pounds
Number of Containers:	003
Container Type:	DF - Fiberboard or plastic drums (glass)
Handling Method:	B Incineration, heat recovery, burning.
Specific Gravity:	01.00
Waste Code:	F002 - HALO SOLV + STILL BOTTOMS FM REC OF SOLV
Waste Code:	Not reported
Waste Code:	Not reported
Waste Code:	Not reported
Waste Code:	Not reported
Quantity:	00390
Units:	P - Pounds
Number of Containers:	002
Container Type:	DF - Fiberboard or plastic drums (glass)
Handling Method:	B Incineration, heat recovery, burning.
Specific Gravity:	01.00

Document ID:	NYC5680078
Manifest Status:	Not reported
seq:	01
Year:	1999
Trans1 State ID:	NJDEP0869
Trans2 State ID:	M0001
Generator Ship Date:	07/09/1999
Trans1 Recv Date:	07/09/1999
Trans2 Recv Date:	07/15/1999
TSD Site Recv Date:	07/16/1999
Part A Recv Date:	Not reported
Part B Recv Date:	Not reported
Generator EPA ID:	NYD982535817
Trans1 EPA ID:	ILD984908202
Trans2 EPA ID:	MOD095038998
TSDF ID 1:	OHD980587364
TSDF ID 2:	Not reported
Manifest Tracking Number:	Not reported
Import Indicator:	Not reported
Export Indicator:	Not reported
Discr Quantity Indicator:	Not reported
Discr Type Indicator:	Not reported
Discr Residue Indicator:	Not reported
Discr Partial Reject Indicator:	Not reported
Discr Full Reject Indicator:	Not reported
Manifest Ref Number:	Not reported
Alt Facility RCRA ID:	Not reported
Alt Facility Sign Date:	Not reported
MGMT Method Type Code:	Not reported
Waste Code:	F002 - HALO SOLV + STILL BOTTOMS FM REC OF SOLV

D & O PROFESSIONAL CLEANERS (Continued) **1000125290**

Waste Code:	Not reported
Waste Code:	Not reported
Waste Code:	Not reported
Waste Code:	Not reported
Waste Code:	Not reported
Quantity:	00195
Units:	P - Pounds
Number of Containers:	001
Container Type:	DF - Fiberboard or plastic drums (glass)
Handling Method:	B Incineration, heat recovery, burning.
Specific Gravity:	01.00

Document ID:	NYC5953994
Manifest Status:	Not reported
seq:	01
Year:	1999
Trans1 State ID:	NJDEP0869
Trans2 State ID:	Not reported
Generator Ship Date:	11/04/1999
Trans1 Recv Date:	11/04/1999
Trans2 Recv Date:	11/11/1999
TSD Site Recv Date:	11/16/1999
Part A Recv Date:	Not reported
Part B Recv Date:	Not reported
Generator EPA ID:	NYD982535817
Trans1 EPA ID:	ILD984908202
Trans2 EPA ID:	SCD987574647
TSDF ID 1:	OHD980587364
TSDF ID 2:	Not reported
Manifest Tracking Number:	Not reported
Import Indicator:	Not reported
Export Indicator:	Not reported
Discr Quantity Indicator:	Not reported
Discr Type Indicator:	Not reported
Discr Residue Indicator:	Not reported
Discr Partial Reject Indicator:	Not reported
Discr Full Reject Indicator:	Not reported
Manifest Ref Number:	Not reported
Alt Facility RCRA ID:	Not reported
Alt Facility Sign Date:	Not reported
MGMT Method Type Code:	Not reported
Waste Code:	F002 - HALO SOLV + STILL BOTTOMS FM REC OF SOLV
Waste Code:	Not reported
Waste Code:	Not reported
Waste Code:	Not reported
Waste Code:	Not reported
Waste Code:	Not reported
Quantity:	00195
Units:	P - Pounds
Number of Containers:	001
Container Type:	DF - Fiberboard or plastic drums (glass)
Handling Method:	B Incineration, heat recovery, burning.
Specific Gravity:	01.00

Document ID:	NYC5865107
Manifest Status:	Not reported
seq:	01

D & O PROFESSIONAL CLEANERS (Continued) **1000125290**

Year:	1999
Trans1 State ID:	NJDEP0869
Trans2 State ID:	T335LL1NY
Generator Ship Date:	07/29/1999
Trans1 Recv Date:	07/29/1999
Trans2 Recv Date:	08/05/1999
TSD Site Recv Date:	08/11/1999
Part A Recv Date:	Not reported
Part B Recv Date:	Not reported
Generator EPA ID:	NYD982535817
Trans1 EPA ID:	ILD984908202
Trans2 EPA ID:	SCD987574647
TSDF ID 1:	OHD980587364
TSDF ID 2:	Not reported
Manifest Tracking Number:	Not reported
Import Indicator:	Not reported
Export Indicator:	Not reported
Discr Quantity Indicator:	Not reported
Discr Type Indicator:	Not reported
Discr Residue Indicator:	Not reported
Discr Partial Reject Indicator:	Not reported
Discr Full Reject Indicator:	Not reported
Manifest Ref Number:	Not reported
Alt Facility RCRA ID:	Not reported
Alt Facility Sign Date:	Not reported
MGMT Method Type Code:	Not reported
Waste Code:	F002 - HALO SOLV + STILL BOTTOMS FM REC OF SOLV
Waste Code:	Not reported
Waste Code:	Not reported
Waste Code:	Not reported
Waste Code:	Not reported
Waste Code:	Not reported
Quantity:	00195
Units:	P - Pounds
Number of Containers:	001
Container Type:	DF - Fiberboard or plastic drums (glass)
Handling Method:	B Incineration, heat recovery, burning.
Specific Gravity:	01.00
Document ID:	NYC5219201
Manifest Status:	Not reported
seq:	01
Year:	1998
Trans1 State ID:	85587
Trans2 State ID:	Not reported
Generator Ship Date:	05/13/1998
Trans1 Recv Date:	05/13/1998
Trans2 Recv Date:	Not reported
TSD Site Recv Date:	05/19/1998
Part A Recv Date:	Not reported
Part B Recv Date:	Not reported
Generator EPA ID:	NYD982535817
Trans1 EPA ID:	ILD984908202
Trans2 EPA ID:	Not reported
TSDF ID 1:	OHD980587364
TSDF ID 2:	Not reported
Manifest Tracking Number:	Not reported

D & O PROFESSIONAL CLEANERS (Continued) **1000125290**

Import Indicator:	Not reported
Export Indicator:	Not reported
Discr Quantity Indicator:	Not reported
Discr Type Indicator:	Not reported
Discr Residue Indicator:	Not reported
Discr Partial Reject Indicator:	Not reported
Discr Full Reject Indicator:	Not reported
Manifest Ref Number:	Not reported
Alt Facility RCRA ID:	Not reported
Alt Facility Sign Date:	Not reported
MGMT Method Type Code:	Not reported
Waste Code:	F002 - HALO SOLV + STILL BOTTOMS FM REC OF SOLV
Waste Code:	Not reported
Waste Code:	Not reported
Waste Code:	Not reported
Waste Code:	Not reported
Waste Code:	Not reported
Quantity:	00120
Units:	P - Pounds
Number of Containers:	002
Container Type:	DF - Fiberboard or plastic drums (glass)
Handling Method:	B Incineration, heat recovery, burning.
Specific Gravity:	01.00
Waste Code:	F002 - HALO SOLV + STILL BOTTOMS FM REC OF SOLV
Waste Code:	Not reported
Waste Code:	Not reported
Waste Code:	Not reported
Waste Code:	Not reported
Quantity:	00195
Units:	P - Pounds
Number of Containers:	001
Container Type:	DF - Fiberboard or plastic drums (glass)
Handling Method:	B Incineration, heat recovery, burning.
Specific Gravity:	01.00

Document ID:	NYC4879337
Manifest Status:	Not reported
seq:	01
Year:	1998
Trans1 State ID:	85587
Trans2 State ID:	40810
Generator Ship Date:	02/17/1998
Trans1 Recv Date:	02/17/1998
Trans2 Recv Date:	02/24/1998
TSD Site Recv Date:	02/26/1998
Part A Recv Date:	Not reported
Part B Recv Date:	Not reported
Generator EPA ID:	NYD982535817
Trans1 EPA ID:	ILD984908202
Trans2 EPA ID:	DER000000273
TSDF ID 1:	OHD980587364
TSDF ID 2:	Not reported
Manifest Tracking Number:	Not reported
Import Indicator:	Not reported
Export Indicator:	Not reported
Discr Quantity Indicator:	Not reported
Discr Type Indicator:	Not reported

D & O PROFESSIONAL CLEANERS (Continued) **1000125290**

Discr Residue Indicator:	Not reported
Discr Partial Reject Indicator:	Not reported
Discr Full Reject Indicator:	Not reported
Manifest Ref Number:	Not reported
Alt Facility RCRA ID:	Not reported
Alt Facility Sign Date:	Not reported
MGMT Method Type Code:	Not reported
Waste Code:	F002 - HALO SOLV + STILL BOTTOMS FM REC OF SOLV
Waste Code:	Not reported
Waste Code:	Not reported
Waste Code:	Not reported
Waste Code:	Not reported
Waste Code:	Not reported
Quantity:	00390
Units:	P - Pounds
Number of Containers:	002
Container Type:	DF - Fiberboard or plastic drums (glass)
Handling Method:	B Incineration, heat recovery, burning.
Specific Gravity:	01.00

Document ID:	NYC5015160
Manifest Status:	Not reported
seq:	01
Year:	1998
Trans1 State ID:	85587
Trans2 State ID:	40810
Generator Ship Date:	03/13/1998
Trans1 Recv Date:	03/13/1998
Trans2 Recv Date:	03/24/1998
TSD Site Recv Date:	03/25/1998
Part A Recv Date:	Not reported
Part B Recv Date:	Not reported
Generator EPA ID:	NYD982535817
Trans1 EPA ID:	ILD984908202
Trans2 EPA ID:	DER000000273
TSDF ID 1:	OHD980587364
TSDF ID 2:	Not reported
Manifest Tracking Number:	Not reported
Import Indicator:	Not reported
Export Indicator:	Not reported
Discr Quantity Indicator:	Not reported
Discr Type Indicator:	Not reported
Discr Residue Indicator:	Not reported
Discr Partial Reject Indicator:	Not reported
Discr Full Reject Indicator:	Not reported
Manifest Ref Number:	Not reported
Alt Facility RCRA ID:	Not reported
Alt Facility Sign Date:	Not reported
MGMT Method Type Code:	Not reported
Waste Code:	F002 - HALO SOLV + STILL BOTTOMS FM REC OF SOLV
Waste Code:	Not reported
Waste Code:	Not reported
Waste Code:	Not reported
Waste Code:	Not reported
Waste Code:	Not reported
Quantity:	00390
Units:	P - Pounds

D & O PROFESSIONAL CLEANERS (Continued) **1000125290**

Number of Containers:	002
Container Type:	DF - Fiberboard or plastic drums (glass)
Handling Method:	B Incineration, heat recovery, burning.
Specific Gravity:	01.00
Document ID:	NYC4960934
Manifest Status:	Not reported
seq:	01
Year:	1998
Trans1 State ID:	85587
Trans2 State ID:	Not reported
Generator Ship Date:	01/20/1998
Trans1 Recv Date:	01/20/1998
Trans2 Recv Date:	Not reported
TSD Site Recv Date:	01/27/1998
Part A Recv Date:	Not reported
Part B Recv Date:	Not reported
Generator EPA ID:	NYD982535817
Trans1 EPA ID:	ILD984908202
Trans2 EPA ID:	Not reported
TSDF ID 1:	OHD980587364
TSDF ID 2:	Not reported
Manifest Tracking Number:	Not reported
Import Indicator:	Not reported
Export Indicator:	Not reported
Discr Quantity Indicator:	Not reported
Discr Type Indicator:	Not reported
Discr Residue Indicator:	Not reported
Discr Partial Reject Indicator:	Not reported
Discr Full Reject Indicator:	Not reported
Manifest Ref Number:	Not reported
Alt Facility RCRA ID:	Not reported
Alt Facility Sign Date:	Not reported
MGMT Method Type Code:	Not reported
Waste Code:	F002 - HALO SOLV + STILL BOTTOMS FM REC OF SOLV
Waste Code:	Not reported
Waste Code:	Not reported
Waste Code:	Not reported
Waste Code:	Not reported
Waste Code:	Not reported
Quantity:	00060
Units:	P - Pounds
Number of Containers:	001
Container Type:	DF - Fiberboard or plastic drums (glass)
Handling Method:	B Incineration, heat recovery, burning.
Specific Gravity:	01.00
Document ID:	NYC5457341
Manifest Status:	Not reported
seq:	01
Year:	1998
Trans1 State ID:	NJDEP0869
Trans2 State ID:	M0001
Generator Ship Date:	12/08/1998
Trans1 Recv Date:	12/08/1998
Trans2 Recv Date:	12/09/1998
TSD Site Recv Date:	12/10/1998

D & O PROFESSIONAL CLEANERS (Continued) **1000125290**

Part A Recv Date:	Not reported
Part B Recv Date:	Not reported
Generator EPA ID:	NYD982535817
Trans1 EPA ID:	ILD984908202
Trans2 EPA ID:	MOD095038998
TSDF ID 1:	OHD980587364
TSDF ID 2:	Not reported
Manifest Tracking Number:	Not reported
Import Indicator:	Not reported
Export Indicator:	Not reported
Discr Quantity Indicator:	Not reported
Discr Type Indicator:	Not reported
Discr Residue Indicator:	Not reported
Discr Partial Reject Indicator:	Not reported
Discr Full Reject Indicator:	Not reported
Manifest Ref Number:	Not reported
Alt Facility RCRA ID:	Not reported
Alt Facility Sign Date:	Not reported
MGMT Method Type Code:	Not reported
Waste Code:	F002 - HALO SOLV + STILL BOTTOMS FM REC OF SOLV
Waste Code:	Not reported
Waste Code:	Not reported
Waste Code:	Not reported
Waste Code:	Not reported
Waste Code:	Not reported
Quantity:	00120
Units:	P - Pounds
Number of Containers:	002
Container Type:	DF - Fiberboard or plastic drums (glass)
Handling Method:	B Incineration, heat recovery, burning.
Specific Gravity:	01.00
Waste Code:	F002 - HALO SOLV + STILL BOTTOMS FM REC OF SOLV
Waste Code:	Not reported
Waste Code:	Not reported
Waste Code:	Not reported
Waste Code:	Not reported
Quantity:	00195
Units:	P - Pounds
Number of Containers:	001
Container Type:	DF - Fiberboard or plastic drums (glass)
Handling Method:	B Incineration, heat recovery, burning.
Specific Gravity:	01.00

Document ID:	NYC5396253
Manifest Status:	Not reported
seq:	01
Year:	1998
Trans1 State ID:	85587
Trans2 State ID:	MO001
Generator Ship Date:	10/01/1998
Trans1 Recv Date:	10/01/1998
Trans2 Recv Date:	10/09/1998
TSD Site Recv Date:	10/10/1998
Part A Recv Date:	Not reported
Part B Recv Date:	Not reported
Generator EPA ID:	NYD982535817
Trans1 EPA ID:	MOD095038998

D & O PROFESSIONAL CLEANERS (Continued) **1000125290**

Trans2 EPA ID:	MOD095038998
TSDF ID 1:	OHD980587364
TSDF ID 2:	Not reported
Manifest Tracking Number:	Not reported
Import Indicator:	Not reported
Export Indicator:	Not reported
Discr Quantity Indicator:	Not reported
Discr Type Indicator:	Not reported
Discr Residue Indicator:	Not reported
Discr Partial Reject Indicator:	Not reported
Discr Full Reject Indicator:	Not reported
Manifest Ref Number:	Not reported
Alt Facility RCRA ID:	Not reported
Alt Facility Sign Date:	Not reported
MGMT Method Type Code:	Not reported
Waste Code:	F002 - HALO SOLV + STILL BOTTOMS FM REC OF SOLV
Waste Code:	Not reported
Waste Code:	Not reported
Waste Code:	Not reported
Waste Code:	Not reported
Waste Code:	Not reported
Quantity:	00195
Units:	P - Pounds
Number of Containers:	001
Container Type:	DF - Fiberboard or plastic drums (glass)
Handling Method:	B Incineration, heat recovery, burning.
Specific Gravity:	01.00

Document ID:	NYC5316816
Manifest Status:	Not reported
seq:	01
Year:	1998
Trans1 State ID:	85419
Trans2 State ID:	MO001
Generator Ship Date:	07/16/1998
Trans1 Recv Date:	07/16/1998
Trans2 Recv Date:	07/30/1998
TSD Site Recv Date:	07/31/1998
Part A Recv Date:	Not reported
Part B Recv Date:	Not reported
Generator EPA ID:	NYD982535817
Trans1 EPA ID:	ILD984908202
Trans2 EPA ID:	MOD095038998
TSDF ID 1:	OHD980587364
TSDF ID 2:	Not reported
Manifest Tracking Number:	Not reported
Import Indicator:	Not reported
Export Indicator:	Not reported
Discr Quantity Indicator:	Not reported
Discr Type Indicator:	Not reported
Discr Residue Indicator:	Not reported
Discr Partial Reject Indicator:	Not reported
Discr Full Reject Indicator:	Not reported
Manifest Ref Number:	Not reported
Alt Facility RCRA ID:	Not reported
Alt Facility Sign Date:	Not reported
MGMT Method Type Code:	Not reported

D & O PROFESSIONAL CLEANERS (Continued) **1000125290**

Waste Code:	F002 - HALO SOLV + STILL BOTTOMS FM REC OF SOLV
Waste Code:	Not reported
Waste Code:	Not reported
Waste Code:	Not reported
Waste Code:	Not reported
Waste Code:	Not reported
Quantity:	00120
Units:	P - Pounds
Number of Containers:	002
Container Type:	DF - Fiberboard or plastic drums (glass)
Handling Method:	B Incineration, heat recovery, burning.
Specific Gravity:	01.00
Waste Code:	F002 - HALO SOLV + STILL BOTTOMS FM REC OF SOLV
Waste Code:	Not reported
Waste Code:	Not reported
Waste Code:	Not reported
Waste Code:	Not reported
Quantity:	00140
Units:	P - Pounds
Number of Containers:	001
Container Type:	DF - Fiberboard or plastic drums (glass)
Handling Method:	B Incineration, heat recovery, burning.
Specific Gravity:	01.00

Document ID:	NJA2684419
Manifest Status:	K
seq:	Not reported
Year:	1997
Trans1 State ID:	08690
Trans2 State ID:	Not reported
Generator Ship Date:	01/10/1997
Trans1 Recv Date:	01/10/1997
Trans2 Recv Date:	/ /
TSD Site Recv Date:	01/10/1997
Part A Recv Date:	02/19/1997
Part B Recv Date:	02/10/1997
Generator EPA ID:	NYD982535817
Trans1 EPA ID:	ILD984908202
Trans2 EPA ID:	Not reported
TSDF ID 1:	NJD000768093
TSDF ID 2:	Not reported
Manifest Tracking Number:	Not reported
Import Indicator:	Not reported
Export Indicator:	Not reported
Discr Quantity Indicator:	Not reported
Discr Type Indicator:	Not reported
Discr Residue Indicator:	Not reported
Discr Partial Reject Indicator:	Not reported
Discr Full Reject Indicator:	Not reported
Manifest Ref Number:	Not reported
Alt Facility RCRA ID:	Not reported
Alt Facility Sign Date:	Not reported
MGMT Method Type Code:	Not reported
Waste Code:	F002 - HALO SOLV + STILL BOTTOMS FM REC OF SOLV
Waste Code:	Not reported
Waste Code:	Not reported
Waste Code:	Not reported

D & O PROFESSIONAL CLEANERS (Continued) **1000125290**

Waste Code:	Not reported
Waste Code:	Not reported
Quantity:	00060
Units:	P - Pounds
Number of Containers:	001
Container Type:	DF - Fiberboard or plastic drums (glass)
Handling Method:	B Incineration, heat recovery, burning.
Specific Gravity:	100

Click this hyperlink while viewing on your computer to access
82 additional NY_MANIFEST: record(s) in the EDR Site Report.

C70 **D & O PROFESSIONAL CLEANERS** **NY DRYCLEANERS** **S110246344**
North **2366 8TH AVE.** **N/A**
< 1/8 **NEW YORK, NY 10027**
0.060 mi.
318 ft. **Site 8 of 20 in cluster C**

Relative:
Higher

Actual:
32 ft.

DRYCLEANERS:

Facility ID:	2-6202-00214
Phone Number:	NOT LISTED
Region:	Not reported
Registration Effective Date:	N/A
Inspection Date:	03OCT20
Install Date:	Not reported
Drop Shop:	Not reported
Shutdown:	Y
Alternate Solvent:	Not reported
Current Business:	Not reported

B71 **LOT 138,TAXBLOCK 1952** **NY E DESIGNATION** **S109155358**
WNW **306 WEST 126 STREET** **N/A**
< 1/8 **MANHATTAN, NY 10027**
0.062 mi.
325 ft. **Site 23 of 31 in cluster B**

Relative:
Higher

Actual:
29 ft.

E DESIGNATION:

Tax Lot(s):	138
Tax Block:	1952
Borough Code:	MN
E-No:	E-201
Effective Date:	4/30/2008
Satisfaction Date:	Not reported
Ceqr Number:	07DCP030M
Ulurp Number:	080099ZMM
Zoning Map No:	5c 6a 6b
Description:	Air Quality - #2 Fuel Oil or Natural Gas Heat and Hot Water
Lot Remediation Date:	Not reported
Description:	Exhaust stack location limitations
Lot Remediation Date:	Not reported
Description:	Underground Gasoline Storage Tanks* Testing Protocol.
Lot Remediation Date:	Not reported

LOT 138,TAXBLOCK 1952 (Continued) **S109155358**

Description: Window Wall Attenuation & Alternate Ventilation
Lot Remediation Date: Not reported

C72 **CON EDISON** **RCRA-CESQG** **1014395656**
North **W 127TH ST & 8TH AVE** **NJ MANIFEST** **NYP004171211**
< 1/8 **NEW YORK, NY 10027** **NY MANIFEST**
0.063 mi.
334 ft. **Site 9 of 20 in cluster C**

Relative:
Higher

Actual:
32 ft.

RCRA-CESQG:

Date form received by agency:	06/08/2009
Facility name:	CON EDISON
Facility address:	W 127TH ST & 8TH AVE NEW YORK, NY 10027
EPA ID:	NYP004171211
Mailing address:	4 IRVING PL, RM 828 NEW YORK, NY 10003
Contact:	NEIL SKOW
Contact address:	Not reported Not reported
Contact country:	Not reported
Contact telephone:	(718) 204-4249
Contact email:	Not reported
EPA Region:	02
Classification:	Conditionally Exempt Small Quantity Generator
Description:	Handler: generates 100 kg or less of hazardous waste per calendar month, and accumulates 1000 kg or less of hazardous waste at any time; or generates 1 kg or less of acutely hazardous waste per calendar month, and accumulates at any time: 1 kg or less of acutely hazardous waste; or 100 kg or less of any residue or contaminated soil, waste or other debris resulting from the cleanup of a spill, into or on any land or water, of acutely hazardous waste; or generates 100 kg or less of any residue or contaminated soil, waste or other debris resulting from the cleanup of a spill, into or on any land or water, of acutely hazardous waste during any calendar month, and accumulates at any time: 1 kg or less of acutely hazardous waste; or 100 kg or less of any residue or contaminated soil, waste or other debris resulting from the cleanup of a spill, into or on any land or water, of acutely hazardous waste

Handler Activities Summary:

U.S. importer of hazardous waste:	No
Mixed waste (haz. and radioactive):	No
Recycler of hazardous waste:	No
Transporter of hazardous waste:	No
Treater, storer or disposer of HW:	No
Underground injection activity:	No
On-site burner exemption:	No
Furnace exemption:	No
Used oil fuel burner:	No
Used oil processor:	No
User oil refiner:	No
Used oil fuel marketer to burner:	No
Used oil Specification marketer:	No
Used oil transfer facility:	No
Used oil transporter:	No

CON EDISON (Continued) **1014395656**

Violation Status: No violations found

NJ MANIFEST:

EPA Id:	NYP004171211
Mail Address:	4 IRVING PL, RM 828
Mail City/State/Zip:	NEW YORK, NY 10003
Facility Phone:	Not reported
Emergency Phone:	Not reported
Contact:	NEIL SKOW
Comments:	Not reported
SIC Code:	Not reported
County:	NY061
Municipal:	Not reported
Previous EPA Id:	Not reported
Gen Flag:	Not reported
Trans Flag:	Not reported
TSDF Flag:	Not reported
Name Change:	Not reported
Date Change:	Not reported

Manifest:

Manifest Number:	003532370JJK
EPA ID:	NYP004171211
Date Shipped:	06/11/2009
TSDF EPA ID:	NJD002200046
Transporter EPA ID:	NJ0000027193
Transporter 2 EPA ID:	Not reported
Transporter 3 EPA ID:	Not reported
Transporter 4 EPA ID:	Not reported
Transporter 5 EPA ID:	Not reported
Transporter 6 EPA ID:	Not reported
Transporter 7 EPA ID:	Not reported
Transporter 8 EPA ID:	Not reported
Transporter 9 EPA ID:	Not reported
Transporter 10 EPA ID:	Not reported
Date Trans1 Transported Waste:	06/11/2009
Date Trans2 Transported Waste:	Not reported
Date Trans3 Transported Waste:	Not reported
Date Trans4 Transported Waste:	Not reported
Date Trans5 Transported Waste:	Not reported
Date Trans6 Transported Waste:	Not reported
Date Trans7 Transported Waste:	Not reported
Date Trans8 Transported Waste:	Not reported
Date Trans9 Transported Waste:	Not reported
Date Trans10 Transported Waste:	Not reported
Date TSDF Received Waste:	06/11/2009
TSDF EPA Facility Name:	Not reported
QTY Units:	Not reported
Transporter SEQ ID:	Not reported
Transporter-1 Date:	Not reported
Waste SEQ ID:	Not reported
Waste Type Code 2:	Not reported
Waste Type Code 3:	Not reported
Waste Type Code 4:	Not reported
Waste Type Code 5:	Not reported
Waste Type Code 6:	Not reported
Date Accepted:	Not reported
Manifest Discrepancy Type:	Not reported

CON EDISON (Continued) **1014395656**

Data Entry Number: Not reported
Was Load Rejected: NEW YORK, NY 10003
Reason Load Was Rejected: Not reported

Waste:
Manifest Year: Not reported
Waste Code: D008
Hand Code: H111
Quantity: 200 P

NY MANIFEST:
Country: USA
EPA ID: NYP004171211
Facility Status: Not reported
Location Address 1: OPP/217 W 127TH ST
Code: BP
Location Address 2: Not reported
Total Tanks: Not reported
Location City: NEW YORK
Location State: NY
Location Zip: Not reported
Location Zip 4: Not reported

NY MANIFEST:
EPAID: NYP004171211
Mailing Name: CONSOLIDATED EDISON
Mailing Contact: FRANKLKYN MURRAY
Mailing Address 1: 4 IRVING PLACE RM 828
Mailing Address 2: Not reported
Mailing City: NEW YORK
Mailing State: NY
Mailing Zip: 10003
Mailing Zip 4: Not reported
Mailing Country: USA
Mailing Phone: 2124602808

NY MANIFEST:
Document ID: Not reported
Manifest Status: Not reported
seq: Not reported
Year: 2009
Trans1 State ID: NJ0000027193
Trans2 State ID: Not reported
Generator Ship Date: 06/11/2009
Trans1 Recv Date: 06/11/2009
Trans2 Recv Date: Not reported
TSD Site Recv Date: 06/11/2009
Part A Recv Date: Not reported
Part B Recv Date: Not reported
Generator EPA ID: NYP004171211
Trans1 EPA ID: Not reported
Trans2 EPA ID: Not reported
TSDF ID 1: NJD002200046
TSDF ID 2: Not reported

CON EDISON (Continued) **1014395656**

Manifest Tracking Number:	003532370JJK
Import Indicator:	N
Export Indicator:	N
Discr Quantity Indicator:	N
Discr Type Indicator:	N
Discr Residue Indicator:	N
Discr Partial Reject Indicator:	N
Discr Full Reject Indicator:	N
Manifest Ref Number:	Not reported
Alt Facility RCRA ID:	Not reported
Alt Facility Sign Date:	Not reported
MGMT Method Type Code:	H111
Waste Code:	Not reported
Waste Code:	Not reported
Waste Code:	Not reported
Waste Code:	Not reported
Waste Code:	Not reported
Waste Code:	Not reported
Quantity:	200.0
Units:	P - Pounds
Number of Containers:	1.0
Container Type:	TT - Cargo tank, tank trucks
Handling Method:	T Chemical, physical, or biological treatment.
Specific Gravity:	1.0
Waste Code:	D008
Waste Code 1_2:	Not reported
Waste Code 1_3:	Not reported
Waste Code 1_4:	Not reported
Waste Code 1_5:	Not reported
Waste Code 1_6:	Not reported

B73 **LOT 38,TAXBLOCK 1952** **NY E DESIGNATION** **S109155422**
WNW **308 WEST 126 STREET** **N/A**
< 1/8 **MANHATTAN, NY 10027**
0.065 mi.
342 ft. **Site 24 of 31 in cluster B**

Relative:
Higher

Actual:
30 ft.

E DESIGNATION:

Tax Lot(s):	38
Tax Block:	1952
Borough Code:	MN
E-No:	E-201
Effective Date:	4/30/2008
Satisfaction Date:	Not reported
Ceqr Number:	07DCP030M
Ulurp Number:	080099ZMM
Zoning Map No:	5c 6a 6b
Description:	Air Quality - #2 Fuel Oil or Natural Gas Heat and Hot Water
Lot Remediation Date:	Not reported
Description:	Exhaust stack location limitations
Lot Remediation Date:	Not reported
Description:	Underground Gasoline Storage Tanks* Testing Protocol.
Lot Remediation Date:	Not reported

LOT 38,TAXBLOCK 1952 (Continued) **S109155422**

Description: Window Wall Attenuation & Alternate Ventilation
Lot Remediation Date: Not reported

C74 **CON EDISON SERVICE BOX: 20753** **RCRA NonGen / NLR** **1016961950**
NW **305 W 126TH ST** **NY MANIFEST** **NYP004348918**
< 1/8 **NEW YORK, NY 10027**
0.066 mi.
350 ft. **Site 10 of 20 in cluster C**

Relative:
Higher

Actual:
30 ft.

RCRA NonGen / NLR:
Date form received by agency: 09/21/2013
Facility name: CON EDISON SERVICE BOX: 20753
Facility address: 305 W 126TH ST
NEW YORK, NY 10027
EPA ID: NYP004348918
Mailing address: IRVING PL, RM 828
NEW YORK, NY 10003
Contact: BENJAMIN BAMONTE
Contact address: Not reported
Not reported
Contact country: Not reported
Contact telephone: (212) 894-9549
Contact email: Not reported
EPA Region: 02
Classification: Non-Generator
Description: Handler: Non-Generators do not presently generate hazardous waste

Handler Activities Summary:
U.S. importer of hazardous waste: No
Mixed waste (haz. and radioactive): No
Recycler of hazardous waste: No
Transporter of hazardous waste: No
Treater, storer or disposer of HW: No
Underground injection activity: No
On-site burner exemption: No
Furnace exemption: No
Used oil fuel burner: No
Used oil processor: No
User oil refiner: No
Used oil fuel marketer to burner: No
Used oil Specification marketer: No
Used oil transfer facility: No
Used oil transporter: No

Historical Generators:
Date form received by agency: 08/21/2013
Site name: CON EDISON SERVICE BOX: 20753
Classification: Conditionally Exempt Small Quantity Generator

Violation Status: No violations found

NY MANIFEST:
Country: USA
EPA ID: NYP004348918
Facility Status: Not reported
Location Address 1: FO 305 W 126TH ST
Code: BP

CON EDISON SERVICE BOX: 20753 (Continued) **1016961950**

Location Address 2:	SB 20753
Total Tanks:	Not reported
Location City:	NEW YORK
Location State:	NY
Location Zip:	10027
Location Zip 4:	Not reported

NY MANIFEST:

EPAID:	NYP004348918
Mailing Name:	CON EDISON
Mailing Contact:	CON EDISON
Mailing Address 1:	4 IRVING PL 15TH FL
Mailing Address 2:	Not reported
Mailing City:	NEW YORK
Mailing State:	NY
Mailing Zip:	10003
Mailing Zip 4:	Not reported
Mailing Country:	USA
Mailing Phone:	2124603770

NY MANIFEST:

Document ID:	Not reported
Manifest Status:	Not reported
seq:	Not reported
Year:	2013
Trans1 State ID:	NJD003812047
Trans2 State ID:	Not reported
Generator Ship Date:	08/21/2013
Trans1 Recv Date:	08/21/2013
Trans2 Recv Date:	Not reported
TSD Site Recv Date:	08/23/2013
Part A Recv Date:	Not reported
Part B Recv Date:	Not reported
Generator EPA ID:	NYP004348918
Trans1 EPA ID:	Not reported
Trans2 EPA ID:	Not reported
TSDF ID 1:	NJD991291105
TSDF ID 2:	Not reported
Manifest Tracking Number:	002220745GBF
Import Indicator:	N
Export Indicator:	N
Discr Quantity Indicator:	N
Discr Type Indicator:	N
Discr Residue Indicator:	N
Discr Partial Reject Indicator:	N
Discr Full Reject Indicator:	N
Manifest Ref Number:	Not reported
Alt Facility RCRA ID:	Not reported
Alt Facility Sign Date:	Not reported
MGMT Method Type Code:	H110
Waste Code:	Not reported
Waste Code:	Not reported
Waste Code:	Not reported
Waste Code:	Not reported
Waste Code:	Not reported
Waste Code:	Not reported
Quantity:	500

CON EDISON SERVICE BOX: 20753 (Continued) **1016961950**

Units:	P - Pounds
Number of Containers:	1
Container Type:	TT - Cargo tank, tank trucks
Handling Method:	T Chemical, physical, or biological treatment.
Specific Gravity:	1
Waste Code:	D008
Waste Code 1_2:	Not reported
Waste Code 1_3:	Not reported
Waste Code 1_4:	Not reported
Waste Code 1_5:	Not reported
Waste Code 1_6:	Not reported

C75 **305 WEST 126 ST** **NY AST** **A100175196**
NW **305 WEST 126TH STREET** **N/A**
< 1/8 **NEW YORK, NY 10027**
0.066 mi.
350 ft. **Site 11 of 20 in cluster C**

Relative:
Higher

Actual:
30 ft.

AST:

Region:	STATE
DEC Region:	2
Site Status:	Active
Facility Id:	2-600993
Program Type:	PBS
UTM X:	588524.99239
UTM Y:	4518315.54829
Expiration Date:	10/20/2017
Site Type:	Apartment Building/Office Building

Affiliation Records:

Site Id:	22963
Affiliation Type:	On-Site Operator
Company Name:	305 WEST 126 ST
Contact Type:	Not reported
Contact Name:	ASST. COMMISSIONER/DAMP
Address1:	Not reported
Address2:	Not reported
City:	Not reported
State:	NN
Zip Code:	Not reported
Country Code:	001
Phone:	(212) 863-7305
EMail:	Not reported
Fax Number:	Not reported
Modified By:	KXTANG
Date Last Modified:	2006-12-12

Site Id:	22963
Affiliation Type:	Mail Contact
Company Name:	NYC/HPD/DAMP
Contact Type:	Not reported
Contact Name:	ASST. COMMISSIONER/DAMP
Address1:	100 GOLD ST
Address2:	7-T3
City:	NEW YORK
State:	NY
Zip Code:	10038

305 WEST 126 ST (Continued) **A100175196**

Country Code:	001
Phone:	(212) 863-7087
EMail:	LOUIEV@HPD.NYC.GOV
Fax Number:	Not reported
Modified By:	KAKYER
Date Last Modified:	2012-11-30

Site Id:	22963
Affiliation Type:	Emergency Contact
Company Name:	NYC/HPD/DAMP
Contact Type:	Not reported
Contact Name:	DEREK PARSONS
Address1:	Not reported
Address2:	Not reported
City:	Not reported
State:	NN
Zip Code:	Not reported
Country Code:	999
Phone:	(917) 599-4337
EMail:	Not reported
Fax Number:	Not reported
Modified By:	KAKYER
Date Last Modified:	2012-11-28

Site Id:	22963
Affiliation Type:	Facility Owner
Company Name:	NYC/HPD/DAMP
Contact Type:	DIRECTOR
Contact Name:	DEREK PARSONS
Address1:	100 GOLD ST
Address2:	Not reported
City:	NEW YORK
State:	NY
Zip Code:	10038
Country Code:	001
Phone:	(212) 863-8590
EMail:	Not reported
Fax Number:	Not reported
Modified By:	KAKYER
Date Last Modified:	2012-11-28

Tank Info:

Tank Number:	1
Tank Id:	44691
Material Code:	0001
Common Name of Substance:	#2 Fuel Oil (On-Site Consumption)

Equipment Records:

D01 - Pipe Type - Steel/Carbon Steel/Iron
E00 - Piping Secondary Containment - None
F01 - Pipe External Protection - Painted/Asphalt Coating
J02 - Dispenser - Suction Dispenser
K00 - Spill Prevention - None
I05 - Overfill - Vent Whistle
B01 - Tank External Protection - Painted/Asphalt Coating

305 WEST 126 ST (Continued) **A100175196**

H00 - Tank Leak Detection - None
A00 - Tank Internal Protection - None
C03 - Pipe Location - Aboveground/Underground Combination
G00 - Tank Secondary Containment - None
L00 - Piping Leak Detection - None

Tank Location:	1
Tank Type:	Steel/Carbon Steel/Iron
Tank Status:	In Service
Pipe Model:	Not reported
Install Date:	12/22/1992
Capacity Gallons:	1500
Tightness Test Method:	NN
Date Test:	Not reported
Next Test Date:	Not reported
Date Tank Closed:	Not reported
Register:	True
Modified By:	KXTANG
Last Modified:	12/12/2006
Material Name:	Not reported

D76 **CON EDISON SERVICE BOX: 20552** **RCRA NonGen / NLR** **1017776664**
SE **215 W 125TH ST** **FINDS** **NYP004545299**
< 1/8 **NEW YORK, NY 10027**
0.068 mi.
359 ft. **Site 12 of 19 in cluster D**

Relative:
Lower

Actual:
28 ft.

RCRA NonGen / NLR:

Date form received by agency:	06/28/2014
Facility name:	CON EDISON SERVICE BOX: 20552
Facility address:	215 W 125TH ST NEW YORK, NY 10027
EPA ID:	NYP004545299
Mailing address:	IRVING PL, 15TH FL NE NEW YORK, NY 10003
Contact:	THOMAS TEELING
Contact address:	Not reported Not reported
Contact country:	Not reported
Contact telephone:	(212) 460-3770
Contact email:	Not reported
EPA Region:	02
Classification:	Non-Generator
Description:	Handler: Non-Generators do not presently generate hazardous waste

Handler Activities Summary:

U.S. importer of hazardous waste:	No
Mixed waste (haz. and radioactive):	No
Recycler of hazardous waste:	No
Transporter of hazardous waste:	No
Treater, storer or disposer of HW:	No
Underground injection activity:	No
On-site burner exemption:	No
Furnace exemption:	No
Used oil fuel burner:	No
Used oil processor:	No
User oil refiner:	No
Used oil fuel marketer to burner:	No

CON EDISON SERVICE BOX: 20552 (Continued) **1017776664**

Used oil Specification marketer: No
Used oil transfer facility: No
Used oil transporter: No

Historical Generators:
Date form received by agency: 05/28/2014
Site name: CON EDISON
Classification: Small Quantity Generator

Date form received by agency: 05/28/2014
Site name: CON EDISON
Classification: Not a generator, verified

Violation Status: No violations found

FINDS:

Registry ID: 110063809801

Environmental Interest/Information System
RCRAInfo is a national information system that supports the Resource Conservation and Recovery Act (RCRA) program through the tracking of events and activities related to facilities that generate, transport, and treat, store, or dispose of hazardous waste. RCRAInfo allows RCRA program staff to track the notification, permit, compliance, and corrective action activities required under RCRA.

D77 **CON EDISON** **NY MANIFEST** **S117062194**
SE **215 W 125TH ST** **N/A**
< 1/8 **NEW YORK, NY 10027**
0.068 mi.
359 ft. **Site 13 of 19 in cluster D**

Relative:
Lower

Actual:
28 ft.

NY MANIFEST:
Country: USA
EPA ID: NYP004545299
Facility Status: Not reported
Location Address 1: 215 W 125 ST
Code: BP
Location Address 2: SB 20552
Total Tanks: Not reported
Location City: NEW YORK
Location State: NY
Location Zip: 10027
Location Zip 4: Not reported

NY MANIFEST:
EPAID: NYP004545299
Mailing Name: CON EDISON
Mailing Contact: TOM TEELING
Mailing Address 1: 4 IRVING PLACE 15TH FLOOR
Mailing Address 2: Not reported
Mailing City: NEW YORK
Mailing State: NY
Mailing Zip: 10003
Mailing Zip 4: Not reported
Mailing Country: USA

CON EDISON (Continued) **S117062194**

Mailing Phone: Not reported

NY MANIFEST:
Document ID: Not reported
Manifest Status: Not reported
seq: Not reported
Year: 2014
Trans1 State ID: NJD003812047
Trans2 State ID: Not reported
Generator Ship Date: 05/28/2014
Trans1 Recv Date: 05/28/2014
Trans2 Recv Date: Not reported
TSD Site Recv Date: 05/28/2014
Part A Recv Date: Not reported
Part B Recv Date: Not reported
Generator EPA ID: NYP004545299
Trans1 EPA ID: Not reported
Trans2 EPA ID: Not reported
TSDF ID 1: NJD991291105
TSDF ID 2: Not reported
Manifest Tracking Number: 002422513GBF
Import Indicator: N
Export Indicator: N
Discr Quantity Indicator: N
Discr Type Indicator: N
Discr Residue Indicator: N
Discr Partial Reject Indicator: N
Discr Full Reject Indicator: N
Manifest Ref Number: Not reported
Alt Facility RCRA ID: Not reported
Alt Facility Sign Date: Not reported
MGMT Method Type Code: H110
Waste Code: Not reported
Waste Code: Not reported
Waste Code: Not reported
Waste Code: Not reported
Waste Code: Not reported
Waste Code: Not reported
Quantity: 500
Units: P - Pounds
Number of Containers: 1
Container Type: TT - Cargo tank, tank trucks
Handling Method: T Chemical, physical, or biological treatment.
Specific Gravity: 1
Waste Code: D008
Waste Code 1_2: Not reported
Waste Code 1_3: Not reported
Waste Code 1_4: Not reported
Waste Code 1_5: Not reported
Waste Code 1_6: Not reported

Document ID: Not reported
Manifest Status: Not reported
seq: Not reported
Year: 2014
Trans1 State ID: NJD003812047
Trans2 State ID: Not reported

CON EDISON (Continued) **S117062194**

Generator Ship Date:	05/29/2014
Trans1 Recv Date:	05/29/2014
Trans2 Recv Date:	Not reported
TSD Site Recv Date:	06/02/2014
Part A Recv Date:	Not reported
Part B Recv Date:	Not reported
Generator EPA ID:	NYP004545299
Trans1 EPA ID:	Not reported
Trans2 EPA ID:	Not reported
TSDF ID 1:	NJD991291105
TSDF ID 2:	Not reported
Manifest Tracking Number:	002422589GBF
Import Indicator:	N
Export Indicator:	N
Discr Quantity Indicator:	N
Discr Type Indicator:	N
Discr Residue Indicator:	N
Discr Partial Reject Indicator:	N
Discr Full Reject Indicator:	N
Manifest Ref Number:	Not reported
Alt Facility RCRA ID:	Not reported
Alt Facility Sign Date:	Not reported
MGMT Method Type Code:	H110
Waste Code:	Not reported
Waste Code:	Not reported
Waste Code:	Not reported
Waste Code:	Not reported
Waste Code:	Not reported
Waste Code:	Not reported
Quantity:	1000
Units:	P - Pounds
Number of Containers:	1
Container Type:	TT - Cargo tank, tank trucks
Handling Method:	T Chemical, physical, or biological treatment.
Specific Gravity:	1
Waste Code:	D008
Waste Code 1_2:	Not reported
Waste Code 1_3:	Not reported
Waste Code 1_4:	Not reported
Waste Code 1_5:	Not reported
Waste Code 1_6:	Not reported

C78 **CON EDISON SERVICE BOX: 20883** **RCRA NonGen / NLR** **1017778526**
NNW **302 W 127TH ST** **NYP004564613**
< 1/8 **NEW YORK, NY 10027**
0.069 mi.
362 ft. **Site 12 of 20 in cluster C**

Relative:
Higher

Actual:
32 ft.

RCRA NonGen / NLR:

Date form received by agency:	07/13/2014
Facility name:	CON EDISON SERVICE BOX: 20883
Facility address:	302 W 127TH ST NEW YORK, NY 10027
EPA ID:	NYP004564613
Mailing address:	IRVING PL, 15TH FL NE NEW YORK, NY 10003
Contact:	THOMAS TEELING

CON EDISON SERVICE BOX: 20883 (Continued) **1017778526**

Contact address: Not reported
Not reported
Contact country: Not reported
Contact telephone: (212) 460-3770
Contact email: Not reported
EPA Region: 02
Classification: Non-Generator
Description: Handler: Non-Generators do not presently generate hazardous waste

Handler Activities Summary:
U.S. importer of hazardous waste: No
Mixed waste (haz. and radioactive): No
Recycler of hazardous waste: No
Transporter of hazardous waste: No
Treater, storer or disposer of HW: No
Underground injection activity: No
On-site burner exemption: No
Furnace exemption: No
Used oil fuel burner: No
Used oil processor: No
User oil refiner: No
Used oil fuel marketer to burner: No
Used oil Specification marketer: No
Used oil transfer facility: No
Used oil transporter: No

Historical Generators:
Date form received by agency: 06/13/2014
Site name: CON EDISON
Classification: Small Quantity Generator

Date form received by agency: 06/13/2014
Site name: CON EDISON
Classification: Not a generator, verified

Violation Status: No violations found

C79 **CON EDISON SERVICE BOX: 20883** **RCRA NonGen / NLR** **1017776952**
NNW **302 W 127TH ST** **NYP004548335**
< 1/8 **NEW YORK, NY 10027**
0.069 mi.
362 ft. **Site 13 of 20 in cluster C**

Relative:
Higher

Actual:
32 ft.

RCRA NonGen / NLR:
Date form received by agency: 06/30/2014
Facility name: CON EDISON SERVICE BOX: 20883
Facility address: 302 W 127TH ST
NEW YORK, NY 10027
EPA ID: NYP004548335
Mailing address: IRVING PL, 15TH FL NE
NEW YORK, NY 10003
Contact: THOMAS TEELING
Contact address: Not reported
Not reported
Contact country: Not reported
Contact telephone: (212) 460-3770
Contact email: Not reported
EPA Region: 02

CON EDISON SERVICE BOX: 20883 (Continued) **1017776952**

Classification: Non-Generator
Description: Handler: Non-Generators do not presently generate hazardous waste

Handler Activities Summary:
U.S. importer of hazardous waste: No
Mixed waste (haz. and radioactive): No
Recycler of hazardous waste: No
Transporter of hazardous waste: No
Treater, storer or disposer of HW: No
Underground injection activity: No
On-site burner exemption: No
Furnace exemption: No
Used oil fuel burner: No
Used oil processor: No
User oil refiner: No
Used oil fuel marketer to burner: No
Used oil Specification marketer: No
Used oil transfer facility: No
Used oil transporter: No

Historical Generators:
Date form received by agency: 05/30/2014
Site name: CON EDISON
Classification: Small Quantity Generator

Date form received by agency: 05/30/2014
Site name: CON EDISON
Classification: Not a generator, verified

Violation Status: No violations found

C80 **CON EDISON** **NY MANIFEST** **S117062481**
NNW **302 W 127TH ST** **N/A**
< 1/8 **NEW YORK, NY 10027**
0.069 mi.
362 ft. **Site 14 of 20 in cluster C**

Relative:
Higher

Actual:
32 ft.

NY MANIFEST:
Country: USA
EPA ID: NYP004548335
Facility Status: Not reported
Location Address 1: 302 W 127 ST
Code: BP
Location Address 2: SB 20883
Total Tanks: Not reported
Location City: NEW YORK
Location State: NY
Location Zip: 10027
Location Zip 4: Not reported

NY MANIFEST:
EPAID: NYP004548335
Mailing Name: CON EDISON
Mailing Contact: TOM TEELING
Mailing Address 1: 4 IRVING PLACE 15TH FLOOR
Mailing Address 2: Not reported
Mailing City: NEW YORK
Mailing State: NY

CON EDISON (Continued) **S117062481**

Mailing Zip:	10003
Mailing Zip 4:	Not reported
Mailing Country:	USA
Mailing Phone:	Not reported

NY MANIFEST:

Document ID:	Not reported
Manifest Status:	Not reported
seq:	Not reported
Year:	2014
Trans1 State ID:	NJD003812047
Trans2 State ID:	Not reported
Generator Ship Date:	05/30/2014
Trans1 Recv Date:	05/30/2014
Trans2 Recv Date:	Not reported
TSD Site Recv Date:	06/02/2014
Part A Recv Date:	Not reported
Part B Recv Date:	Not reported
Generator EPA ID:	NYP004548335
Trans1 EPA ID:	Not reported
Trans2 EPA ID:	Not reported
TSDF ID 1:	NJD991291105
TSDF ID 2:	Not reported
Manifest Tracking Number:	002422568GBF
Import Indicator:	N
Export Indicator:	N
Discr Quantity Indicator:	N
Discr Type Indicator:	N
Discr Residue Indicator:	N
Discr Partial Reject Indicator:	N
Discr Full Reject Indicator:	N
Manifest Ref Number:	Not reported
Alt Facility RCRA ID:	Not reported
Alt Facility Sign Date:	Not reported
MGMT Method Type Code:	H110
Waste Code:	Not reported
Waste Code:	Not reported
Waste Code:	Not reported
Waste Code:	Not reported
Waste Code:	Not reported
Waste Code:	Not reported
Quantity:	500
Units:	P - Pounds
Number of Containers:	1
Container Type:	TT - Cargo tank, tank trucks
Handling Method:	T Chemical, physical, or biological treatment.
Specific Gravity:	1
Waste Code:	D008
Waste Code 1_2:	Not reported
Waste Code 1_3:	Not reported
Waste Code 1_4:	Not reported
Waste Code 1_5:	Not reported
Waste Code 1_6:	Not reported

C81 **CONSOLIDATED EDISON** **NY MANIFEST** **S109825450**
NNW **302 WEST 127 STREET** **N/A**
< 1/8 **NEW YORK, NY 10020**
0.069 mi.
362 ft. **Site 15 of 20 in cluster C**

Relative:
Higher

Actual:
32 ft.

NY MANIFEST:

Country:	USA
EPA ID:	NYP004178380
Facility Status:	Not reported
Location Address 1:	302 WEST 127 STREET
Code:	BP
Location Address 2:	Not reported
Total Tanks:	Not reported
Location City:	NEW YORK
Location State:	NY
Location Zip:	10020
Location Zip 4:	Not reported

NY MANIFEST:

EPAID:	NYP004178380
Mailing Name:	CONSOLIDATED EDISON
Mailing Contact:	FRANKLYN MURRAY
Mailing Address 1:	4 IRVING PLACE RM 828
Mailing Address 2:	Not reported
Mailing City:	NEW YORK
Mailing State:	NY
Mailing Zip:	10003
Mailing Zip 4:	Not reported
Mailing Country:	USA
Mailing Phone:	2124602808

NY MANIFEST:

Document ID:	Not reported
Manifest Status:	Not reported
seq:	Not reported
Year:	2009
Trans1 State ID:	NJ0000027193
Trans2 State ID:	Not reported
Generator Ship Date:	06/25/2009
Trans1 Recv Date:	06/25/2009
Trans2 Recv Date:	Not reported
TSD Site Recv Date:	06/25/2009
Part A Recv Date:	Not reported
Part B Recv Date:	Not reported
Generator EPA ID:	NYP004178380
Trans1 EPA ID:	Not reported
Trans2 EPA ID:	Not reported
TSDF ID 1:	NJD002200046
TSDF ID 2:	Not reported
Manifest Tracking Number:	001083627GBF
Import Indicator:	N
Export Indicator:	N
Discr Quantity Indicator:	N
Discr Type Indicator:	N
Discr Residue Indicator:	N
Discr Partial Reject Indicator:	N
Discr Full Reject Indicator:	N
Manifest Ref Number:	Not reported

CONSOLIDATED EDISON (Continued) **S109825450**

Alt Facility RCRA ID:	Not reported
Alt Facility Sign Date:	Not reported
MGMT Method Type Code:	H111
Waste Code:	Not reported
Waste Code:	Not reported
Waste Code:	Not reported
Waste Code:	Not reported
Waste Code:	Not reported
Waste Code:	Not reported
Quantity:	750.0
Units:	P - Pounds
Number of Containers:	1.0
Container Type:	TT - Cargo tank, tank trucks
Handling Method:	T Chemical, physical, or biological treatment.
Specific Gravity:	1.0
Waste Code:	D008
Waste Code 1_2:	Not reported
Waste Code 1_3:	Not reported
Waste Code 1_4:	Not reported
Waste Code 1_5:	Not reported
Waste Code 1_6:	Not reported

C82 **CON EDISON** **NY MANIFEST** **S117736761**
NNW **302 W 127TH ST** **N/A**
< 1/8 **NEW YORK, NY 10027**
0.069 mi.
362 ft. **Site 16 of 20 in cluster C**

Relative:
Higher

Actual:
32 ft.

NY MANIFEST:

Country:	USA
EPA ID:	NYP004564613
Facility Status:	Not reported
Location Address 1:	302 WEST 127TH ST.
Code:	BP
Location Address 2:	Not reported
Total Tanks:	Not reported
Location City:	NEW YORK
Location State:	NY
Location Zip:	10027
Location Zip 4:	Not reported

NY MANIFEST:

EPAID:	NYP004564613
Mailing Name:	CON EDISON
Mailing Contact:	CON EDISON
Mailing Address 1:	4 IRVING PL
Mailing Address 2:	15TH FL
Mailing City:	NEW YORK
Mailing State:	NY
Mailing Zip:	10003
Mailing Zip 4:	Not reported
Mailing Country:	USA
Mailing Phone:	Not reported

NY MANIFEST:

Document ID:	Not reported
Manifest Status:	Not reported

CON EDISON (Continued) **S117736761**

seq:	Not reported
Year:	2014
Trans1 State ID:	NJD003812047
Trans2 State ID:	Not reported
Generator Ship Date:	06/13/2014
Trans1 Recv Date:	06/13/2014
Trans2 Recv Date:	Not reported
TSD Site Recv Date:	06/17/2014
Part A Recv Date:	Not reported
Part B Recv Date:	Not reported
Generator EPA ID:	NYP004564613
Trans1 EPA ID:	Not reported
Trans2 EPA ID:	Not reported
TSDF ID 1:	NJD991291105
TSDF ID 2:	Not reported
Manifest Tracking Number:	002422745GBF
Import Indicator:	N
Export Indicator:	N
Discr Quantity Indicator:	N
Discr Type Indicator:	N
Discr Residue Indicator:	N
Discr Partial Reject Indicator:	N
Discr Full Reject Indicator:	N
Manifest Ref Number:	Not reported
Alt Facility RCRA ID:	Not reported
Alt Facility Sign Date:	Not reported
MGMT Method Type Code:	H110
Waste Code:	Not reported
Waste Code:	Not reported
Waste Code:	Not reported
Waste Code:	Not reported
Waste Code:	Not reported
Waste Code:	Not reported
Quantity:	2500
Units:	P - Pounds
Number of Containers:	1
Container Type:	TT - Cargo tank, tank trucks
Handling Method:	T Chemical, physical, or biological treatment.
Specific Gravity:	1
Waste Code:	D008
Waste Code 1_2:	Not reported
Waste Code 1_3:	Not reported
Waste Code 1_4:	Not reported
Waste Code 1_5:	Not reported
Waste Code 1_6:	Not reported

C83 **CON EDISON MANHOLE 20882** **RCRA NonGen / NLR** **1014919066**
NNW **312 W 127TH W OF 8TH AVE MH 20882** **NY MANIFEST** **NYP004232203**
< 1/8 **NEW YORK, NY 10030** **NJ MANIFEST**
0.071 mi.
375 ft. **Site 17 of 20 in cluster C**

Relative:
Higher

Actual:
33 ft.

RCRA NonGen / NLR:

Date form received by agency:	04/23/2011
Facility name:	CON EDISON MANHOLE 20882
Facility address:	312 W 127TH W OF 8TH AVE MH 20882 NEW YORK, NY 10030

CON EDISON MANHOLE 20882 (Continued) **1014919066**

EPA ID: NYP004232203
Mailing address: IRVING PLAZA RM 828
NEW YORK, NY 10003
Contact: JOSE MONTALVO
Contact address: Not reported
Not reported
Contact country: Not reported
Contact telephone: (212) 427-1331
Contact email: Not reported
EPA Region: 02
Classification: Non-Generator
Description: Handler: Non-Generators do not presently generate hazardous waste

Handler Activities Summary:
U.S. importer of hazardous waste: No
Mixed waste (haz. and radioactive): No
Recycler of hazardous waste: No
Transporter of hazardous waste: No
Treater, storer or disposer of HW: No
Underground injection activity: No
On-site burner exemption: No
Furnace exemption: No
Used oil fuel burner: No
Used oil processor: No
User oil refiner: No
Used oil fuel marketer to burner: No
Used oil Specification marketer: No
Used oil transfer facility: No
Used oil transporter: No

Historical Generators:
Date form received by agency: 03/24/2011
Site name: CON EDISON MANHOLE 20882
Classification: Conditionally Exempt Small Quantity Generator

Violation Status: No violations found

NY MANIFEST:
Country: USA
EPA ID: NYP004232203
Facility Status: Not reported
Location Address 1: F/O 312 W 127 ST & 8TH AVE
Code: BP
Location Address 2: Not reported
Total Tanks: Not reported
Location City: NEW YORK
Location State: NY
Location Zip: 10030
Location Zip 4: Not reported

NY MANIFEST:
EPAID: NYP004232203
Mailing Name: CONSOLIDATED EDISON
Mailing Contact: TOM TEELING
Mailing Address 1: 4 IRVING PLACE RM 828
Mailing Address 2: Not reported
Mailing City: NEW YORK

CON EDISON MANHOLE 20882 (Continued) **1014919066**

Mailing State:	NY
Mailing Zip:	10003
Mailing Zip 4:	Not reported
Mailing Country:	USA
Mailing Phone:	2124603770

NY MANIFEST:

Document ID:	Not reported
Manifest Status:	Not reported
seq:	Not reported
Year:	2011
Trans1 State ID:	NJ0000027193
Trans2 State ID:	Not reported
Generator Ship Date:	03/24/2011
Trans1 Recv Date:	03/24/2011
Trans2 Recv Date:	Not reported
TSD Site Recv Date:	03/25/2011
Part A Recv Date:	Not reported
Part B Recv Date:	Not reported
Generator EPA ID:	NYP004232203
Trans1 EPA ID:	Not reported
Trans2 EPA ID:	Not reported
TSDF ID 1:	NJD002200046
TSDF ID 2:	Not reported
Manifest Tracking Number:	007658462JJK
Import Indicator:	N
Export Indicator:	N
Discr Quantity Indicator:	N
Discr Type Indicator:	N
Discr Residue Indicator:	N
Discr Partial Reject Indicator:	N
Discr Full Reject Indicator:	N
Manifest Ref Number:	Not reported
Alt Facility RCRA ID:	Not reported
Alt Facility Sign Date:	Not reported
MGMT Method Type Code:	H111
Waste Code:	Not reported
Waste Code:	Not reported
Waste Code:	Not reported
Waste Code:	Not reported
Waste Code:	Not reported
Waste Code:	Not reported
Quantity:	1000.0
Units:	P - Pounds
Number of Containers:	1.0
Container Type:	TT - Cargo tank, tank trucks
Handling Method:	T Chemical, physical, or biological treatment.
Specific Gravity:	1.0
Waste Code:	D008
Waste Code 1_2:	Not reported
Waste Code 1_3:	Not reported
Waste Code 1_4:	Not reported
Waste Code 1_5:	Not reported
Waste Code 1_6:	Not reported

CON EDISON MANHOLE 20882 (Continued) **1014919066**

NJ MANIFEST:

EPA Id:	NYP004232203
Mail Address:	IRVING PLAZA RM 828
Mail City/State/Zip:	NEW YORK, NY 10003
Facility Phone:	Not reported
Emergency Phone:	Not reported
Contact:	JOSE MONTALVO
Comments:	Not reported
SIC Code:	Not reported
County:	NY061
Municipal:	Not reported
Previous EPA Id:	Not reported
Gen Flag:	Not reported
Trans Flag:	Not reported
TSDF Flag:	Not reported
Name Change:	Not reported
Date Change:	Not reported

Manifest:

Manifest Number:	007658462JJK
EPA ID:	NYP004232203
Date Shipped:	3/24/2011
TSDF EPA ID:	NJD002200046
Transporter EPA ID:	NJ0000027193
Transporter 2 EPA ID:	Not reported
Transporter 3 EPA ID:	Not reported
Transporter 4 EPA ID:	Not reported
Transporter 5 EPA ID:	Not reported
Transporter 6 EPA ID:	Not reported
Transporter 7 EPA ID:	Not reported
Transporter 8 EPA ID:	Not reported
Transporter 9 EPA ID:	Not reported
Transporter 10 EPA ID:	Not reported
Date Trans1 Transported Waste:	Not reported
Date Trans2 Transported Waste:	Not reported
Date Trans3 Transported Waste:	Not reported
Date Trans4 Transported Waste:	Not reported
Date Trans5 Transported Waste:	Not reported
Date Trans6 Transported Waste:	Not reported
Date Trans7 Transported Waste:	Not reported
Date Trans8 Transported Waste:	Not reported
Date Trans9 Transported Waste:	Not reported
Date Trans10 Transported Waste:	Not reported
Date TSDF Received Waste:	Not reported
TSDF EPA Facility Name:	Not reported
QTY Units:	Not reported
Transporter SEQ ID:	Not reported
Transporter-1 Date:	Not reported
Waste SEQ ID:	Not reported
Waste Type Code 2:	Not reported
Waste Type Code 3:	Not reported
Waste Type Code 4:	Not reported
Waste Type Code 5:	Not reported
Waste Type Code 6:	Not reported
Date Accepted:	Not reported
Manifest Discrepancy Type:	Not reported
Data Entry Number:	Not reported

CON EDISON MANHOLE 20882 (Continued) **1014919066**

Was Load Rejected: NEW YORK, NY 10003
Reason Load Was Rejected: Not reported

Waste:
Manifest Year: Not reported
Waste Code: D008
Hand Code: H111
Quantity: 1,000.00 Pounds

D84 **LOT 41,TAXBLOCK 1930** **NY E DESIGNATION** **S109155429**
SSE **226 WEST 125 STREET** **N/A**
< 1/8 **MANHATTAN, NY 10027**
0.071 mi.
377 ft. **Site 14 of 19 in cluster D**

Relative:
Lower

Actual:
28 ft.

E DESIGNATION:
Tax Lot(s): 41
Tax Block: 1930
Borough Code: MN
E-No: E-201
Effective Date: 4/30/2008
Satisfaction Date: Not reported
Ceqr Number: 07DCP030M
Ulurp Number: 080099ZMM
Zoning Map No: 5c 6a 6b

Description: Underground Gasoline Storage Tanks* Testing Protocol.
Lot Remediation Date: Not reported

Description: Window Wall Attenuation & Alternate Ventilation
Lot Remediation Date: Not reported

C85 **CON EDISON** **RCRA-CESQG** **1014396890**
NNW **312 W 127TH ST & ST NICHOLAS AVE** **NJ MANIFEST** **NYP004192068**
< 1/8 **NEW YORK, NY 10027** **NY MANIFEST**
0.073 mi.
383 ft. **Site 18 of 20 in cluster C**

Relative:
Higher

Actual:
33 ft.

RCRA-CESQG:
Date form received by agency: 08/25/2009
Facility name: CON EDISON
Facility address: 312 W 127TH ST & ST NICHOLAS AVE
NEW YORK, NY 10027
EPA ID: NYP004192068
Mailing address: 4 IRVING PL, RM 828
NEW YORK, NY 10003
Contact: ANTONIO DELGADO
Contact address: Not reported
Not reported
Contact country: Not reported
Contact telephone: (212) 580-8383
Contact email: Not reported
EPA Region: 02
Classification: Conditionally Exempt Small Quantity Generator

CON EDISON (Continued) **1014396890**

Description: Handler: generates 100 kg or less of hazardous waste per calendar month, and accumulates 1000 kg or less of hazardous waste at any time; or generates 1 kg or less of acutely hazardous waste per calendar month, and accumulates at any time: 1 kg or less of acutely hazardous waste; or 100 kg or less of any residue or contaminated soil, waste or other debris resulting from the cleanup of a spill, into or on any land or water, of acutely hazardous waste; or generates 100 kg or less of any residue or contaminated soil, waste or other debris resulting from the cleanup of a spill, into or on any land or water, of acutely hazardous waste during any calendar month, and accumulates at any time: 1 kg or less of acutely hazardous waste; or 100 kg or less of any residue or contaminated soil, waste or other debris resulting from the cleanup of a spill, into or on any land or water, of acutely hazardous waste

Handler Activities Summary:

U.S. importer of hazardous waste:	No
Mixed waste (haz. and radioactive):	No
Recycler of hazardous waste:	No
Transporter of hazardous waste:	No
Treater, storer or disposer of HW:	No
Underground injection activity:	No
On-site burner exemption:	No
Furnace exemption:	No
Used oil fuel burner:	No
Used oil processor:	No
User oil refiner:	No
Used oil fuel marketer to burner:	No
Used oil Specification marketer:	No
Used oil transfer facility:	No
Used oil transporter:	No

Violation Status: No violations found

NJ MANIFEST:

EPA Id:	NYP004192068
Mail Address:	4 IRVING PL, RM 828
Mail City/State/Zip:	NEW YORK, NY 10003
Facility Phone:	Not reported
Emergency Phone:	Not reported
Contact:	ANTONIO DELGADO
Comments:	Not reported
SIC Code:	Not reported
County:	NY061
Municipal:	Not reported
Previous EPA Id:	Not reported
Gen Flag:	Not reported
Trans Flag:	Not reported
TSDF Flag:	Not reported
Name Change:	Not reported
Date Change:	Not reported

Manifest:

Manifest Number:	000961763GBF
EPA ID:	NYP004192068
Date Shipped:	08/25/2009
TSDF EPA ID:	NJD002200046
Transporter EPA ID:	NJ0000027193

CON EDISON (Continued) **1014396890**

Transporter 2 EPA ID:	Not reported
Transporter 3 EPA ID:	Not reported
Transporter 4 EPA ID:	Not reported
Transporter 5 EPA ID:	Not reported
Transporter 6 EPA ID:	Not reported
Transporter 7 EPA ID:	Not reported
Transporter 8 EPA ID:	Not reported
Transporter 9 EPA ID:	Not reported
Transporter 10 EPA ID:	Not reported
Date Trans1 Transported Waste:	08/25/2009
Date Trans2 Transported Waste:	Not reported
Date Trans3 Transported Waste:	Not reported
Date Trans4 Transported Waste:	Not reported
Date Trans5 Transported Waste:	Not reported
Date Trans6 Transported Waste:	Not reported
Date Trans7 Transported Waste:	Not reported
Date Trans8 Transported Waste:	Not reported
Date Trans9 Transported Waste:	Not reported
Date Trans10 Transported Waste:	Not reported
Date TSDF Received Waste:	08/25/2009
TSDF EPA Facility Name:	Not reported
QTY Units:	Not reported
Transporter SEQ ID:	Not reported
Transporter-1 Date:	Not reported
Waste SEQ ID:	Not reported
Waste Type Code 2:	Not reported
Waste Type Code 3:	Not reported
Waste Type Code 4:	Not reported
Waste Type Code 5:	Not reported
Waste Type Code 6:	Not reported
Date Accepted:	Not reported
Manifest Discrepancy Type:	Not reported
Data Entry Number:	Not reported
Was Load Rejected:	NEW YORK, NY 10003
Reason Load Was Rejected:	Not reported

Waste:

Manifest Year:	Not reported
Waste Code:	D008
Hand Code:	H111
Quantity:	2000 P

NY MANIFEST:

Country:	USA
EPA ID:	NYP004192068
Facility Status:	Not reported
Location Address 1:	SB20882 - F/O 312 W 127TH ST
Code:	BP
Location Address 2:	Not reported
Total Tanks:	Not reported
Location City:	NEW YORK
Location State:	NY
Location Zip:	Not reported
Location Zip 4:	Not reported

CON EDISON (Continued) **1014396890**

NY MANIFEST:

EPAID:	NYP004192068
Mailing Name:	CONSOLIDATED EDISON SB20882
Mailing Contact:	CONSOLIDATED EDISON
Mailing Address 1:	4 IRVING PL RM 828
Mailing Address 2:	Not reported
Mailing City:	NEW YORK
Mailing State:	NY
Mailing Zip:	10003
Mailing Zip 4:	Not reported
Mailing Country:	USA
Mailing Phone:	2124602808

NY MANIFEST:

Document ID:	Not reported
Manifest Status:	Not reported
seq:	Not reported
Year:	2009
Trans1 State ID:	NJ0000027193
Trans2 State ID:	Not reported
Generator Ship Date:	08/25/2009
Trans1 Recv Date:	08/25/2009
Trans2 Recv Date:	Not reported
TSD Site Recv Date:	08/25/2009
Part A Recv Date:	Not reported
Part B Recv Date:	Not reported
Generator EPA ID:	NYP004192068
Trans1 EPA ID:	Not reported
Trans2 EPA ID:	Not reported
TSDF ID 1:	NJD002200046
TSDF ID 2:	Not reported
Manifest Tracking Number:	000961763GBF
Import Indicator:	N
Export Indicator:	N
Discr Quantity Indicator:	N
Discr Type Indicator:	N
Discr Residue Indicator:	N
Discr Partial Reject Indicator:	N
Discr Full Reject Indicator:	N
Manifest Ref Number:	Not reported
Alt Facility RCRA ID:	Not reported
Alt Facility Sign Date:	Not reported
MGMT Method Type Code:	H111
Waste Code:	Not reported
Waste Code:	Not reported
Waste Code:	Not reported
Waste Code:	Not reported
Waste Code:	Not reported
Waste Code:	Not reported
Quantity:	2000.0
Units:	P - Pounds
Number of Containers:	1.0
Container Type:	TT - Cargo tank, tank trucks
Handling Method:	T Chemical, physical, or biological treatment.
Specific Gravity:	1.0
Waste Code:	D008

CON EDISON (Continued) **1014396890**

Waste Code 1_2: Not reported
Waste Code 1_3: Not reported
Waste Code 1_4: Not reported
Waste Code 1_5: Not reported
Waste Code 1_6: Not reported

E86 **CON EDISON SERVICE BOX: 20755** **RCRA NonGen / NLR** **1016961948**
WNW **316 W 126TH ST** **NY MANIFEST** **NYP004348892**
< 1/8 **NEW YORK, NY 10027**
0.073 mi.
384 ft. **Site 1 of 14 in cluster E**

Relative:
Higher

Actual:
31 ft.

RCRA NonGen / NLR:
Date form received by agency: 09/21/2013
Facility name: CON EDISON SERVICE BOX: 20755
Facility address: 316 W 126TH ST
NEW YORK, NY 10027
EPA ID: NYP004348892
Mailing address: IRVING PL, RM 828
NEW YORK, NY 10003
Contact: BENJAMIN BAMONTE
Contact address: Not reported
Not reported
Contact country: Not reported
Contact telephone: (212) 894-9549
Contact email: Not reported
EPA Region: 02
Classification: Non-Generator
Description: Handler: Non-Generators do not presently generate hazardous waste

Handler Activities Summary:
U.S. importer of hazardous waste: No
Mixed waste (haz. and radioactive): No
Recycler of hazardous waste: No
Transporter of hazardous waste: No
Treater, storer or disposer of HW: No
Underground injection activity: No
On-site burner exemption: No
Furnace exemption: No
Used oil fuel burner: No
Used oil processor: No
User oil refiner: No
Used oil fuel marketer to burner: No
Used oil Specification marketer: No
Used oil transfer facility: No
Used oil transporter: No

Historical Generators:
Date form received by agency: 08/21/2013
Site name: CON EDISON SERVICE BOX: 20755
Classification: Conditionally Exempt Small Quantity Generator

Violation Status: No violations found

NY MANIFEST:
Country: USA

CON EDISON SERVICE BOX: 20755 (Continued) **1016961948**

EPA ID:	NYP004348892
Facility Status:	Not reported
Location Address 1:	FO 316 W 126TH ST
Code:	BP
Location Address 2:	SB 20755
Total Tanks:	Not reported
Location City:	NEW YORK
Location State:	NY
Location Zip:	10027
Location Zip 4:	Not reported

NY MANIFEST:

EPAID:	NYP004348892
Mailing Name:	CON EDISON
Mailing Contact:	CON EDISON
Mailing Address 1:	4 IRVING PL 15TH FL
Mailing Address 2:	Not reported
Mailing City:	NEW YORK
Mailing State:	NY
Mailing Zip:	10003
Mailing Zip 4:	Not reported
Mailing Country:	USA
Mailing Phone:	2124603770

NY MANIFEST:

Document ID:	Not reported
Manifest Status:	Not reported
seq:	Not reported
Year:	2013
Trans1 State ID:	NJD003812047
Trans2 State ID:	Not reported
Generator Ship Date:	08/21/2013
Trans1 Recv Date:	08/21/2013
Trans2 Recv Date:	Not reported
TSD Site Recv Date:	08/23/2013
Part A Recv Date:	Not reported
Part B Recv Date:	Not reported
Generator EPA ID:	NYP004348892
Trans1 EPA ID:	Not reported
Trans2 EPA ID:	Not reported
TSDF ID 1:	NJD991291105
TSDF ID 2:	Not reported
Manifest Tracking Number:	002220771GBF
Import Indicator:	N
Export Indicator:	N
Discr Quantity Indicator:	N
Discr Type Indicator:	N
Discr Residue Indicator:	N
Discr Partial Reject Indicator:	N
Discr Full Reject Indicator:	N
Manifest Ref Number:	Not reported
Alt Facility RCRA ID:	Not reported
Alt Facility Sign Date:	Not reported
MGMT Method Type Code:	H110
Waste Code:	Not reported
Waste Code:	Not reported
Waste Code:	Not reported

CON EDISON SERVICE BOX: 20755 (Continued) **1016961948**

Waste Code:	Not reported
Waste Code:	Not reported
Waste Code:	Not reported
Quantity:	500
Units:	P - Pounds
Number of Containers:	1
Container Type:	TT - Cargo tank, tank trucks
Handling Method:	T Chemical, physical, or biological treatment.
Specific Gravity:	1
Waste Code:	D008
Waste Code 1_2:	Not reported
Waste Code 1_3:	Not reported
Waste Code 1_4:	Not reported
Waste Code 1_5:	Not reported
Waste Code 1_6:	Not reported

B87 **RITE AID #3733** **RCRA NonGen / NLR** **1014927065**
WNW **309 W 125TH ST** **NY MANIFEST** **NYR000188557**
< 1/8 **NEW YORK, NY 10027**
0.074 mi.
390 ft. **Site 25 of 31 in cluster B**

Relative:
Higher

Actual:
30 ft.

RCRA NonGen / NLR:

Date form received by agency:	07/21/2015
Facility name:	RITE AID #3733
Facility address:	309 W 125TH ST NEW YORK, NY 10027
EPA ID:	NYR000188557
Mailing address:	HUNTER LANE CAMP HILL, PA 17011
Contact:	CHRIS HANSEN
Contact address:	HUNTER LANE CAMP HILL, PA 17011
Contact country:	US
Contact telephone:	(717) 975-8643
Contact email:	EHS@RITEAID.COM
EPA Region:	02
Classification:	Non-Generator
Description:	Handler: Non-Generators do not presently generate hazardous waste

Owner/Operator Summary:

Owner/operator name:	RITE AID CORP
Owner/operator address:	HUNTER LN CAMP HILL, PA 17011
Owner/operator country:	US
Owner/operator telephone:	(717) 761-2633
Legal status:	Private
Owner/Operator Type:	Owner
Owner/Op start date:	09/11/1994
Owner/Op end date:	Not reported

Owner/operator name:	RITE AID CORP
Owner/operator address:	HUNTER LN CAMP HILL, PA 17011
Owner/operator country:	US
Owner/operator telephone:	(717) 761-2633

RITE AID #3733 (Continued) **1014927065**

Legal status: Private
Owner/Operator Type: Operator
Owner/Op start date: 09/11/1994
Owner/Op end date: Not reported

Handler Activities Summary:
U.S. importer of hazardous waste: No
Mixed waste (haz. and radioactive): No
Recycler of hazardous waste: No
Transporter of hazardous waste: No
Treater, storer or disposer of HW: No
Underground injection activity: No
On-site burner exemption: No
Furnace exemption: No
Used oil fuel burner: No
Used oil processor: No
User oil refiner: No
Used oil fuel marketer to burner: No
Used oil Specification marketer: No
Used oil transfer facility: No
Used oil transporter: No

. Waste code: D001
. Waste name: IGNITABLE WASTE

. Waste code: D002
. Waste name: CORROSIVE WASTE

. Waste code: D007
. Waste name: CHROMIUM

. Waste code: D009
. Waste name: MERCURY

. Waste code: D010
. Waste name: SELENIUM

. Waste code: D024
. Waste name: M-CRESOL

. Waste code: P001
. Waste name: 2H-1-BENZOPYRAN-2-ONE, 4-HYDROXY-3-(3-OXO-1-PHENYLBUTYL)-, & SALTS, WHEN PRESENT AT CONCENTRATIONS GREATER THAN 0.3% (OR) WARFARIN, & SALTS, WHEN PRESENT AT CONCENTRATIONS GREATER THAN 0.3%

. Waste code: P075
. Waste name: NICOTINE, & SALTS (OR) PYRIDINE, 3-(1-METHYL-2-PYRROLIDINYL)-,(S)-, & SALTS

Historical Generators:
Date form received by agency: 05/10/2013
Site name: RITE AID #3733
Classification: Large Quantity Generator

. Waste code: D001
. Waste name: IGNITABLE WASTE

RITE AID #3733 (Continued) **1014927065**

. Waste code: D002
. Waste name: CORROSIVE WASTE

. Waste code: D007
. Waste name: CHROMIUM

. Waste code: D009
. Waste name: MERCURY

. Waste code: D010
. Waste name: SELENIUM

. Waste code: D024
. Waste name: M-CRESOL

. Waste code: P001
. Waste name: 2H-1-BENZOPYRAN-2-ONE, 4-HYDROXY-3-(3-OXO-1-PHENYLBUTYL)-, & SALTS, WHEN PRESENT AT CONCENTRATIONS GREATER THAN 0.3% (OR) WARFARIN, & SALTS, WHEN PRESENT AT CONCENTRATIONS GREATER THAN 0.3%

. Waste code: P075
. Waste name: NICOTINE, & SALTS (OR) PYRIDINE, 3-(1-METHYL-2-PYRROLIDINYL)-,(S)-, & SALTS

Date form received by agency: 11/04/2011
Site name: RITE AID #3733
Classification: Conditionally Exempt Small Quantity Generator

. Waste code: D001
. Waste name: IGNITABLE WASTE

. Waste code: D002
. Waste name: CORROSIVE WASTE

. Waste code: D007
. Waste name: CHROMIUM

. Waste code: D009
. Waste name: MERCURY

. Waste code: D010
. Waste name: SELENIUM

. Waste code: D024
. Waste name: M-CRESOL

. Waste code: P001
. Waste name: 2H-1-BENZOPYRAN-2-ONE, 4-HYDROXY-3-(3-OXO-1-PHENYLBUTYL)-, & SALTS, WHEN PRESENT AT CONCENTRATIONS GREATER THAN 0.3% (OR) WARFARIN, & SALTS, WHEN PRESENT AT CONCENTRATIONS GREATER THAN 0.3%

. Waste code: P075
. Waste name: NICOTINE, & SALTS (OR) PYRIDINE, 3-(1-METHYL-2-PYRROLIDINYL)-,(S)-, & SALTS

Violation Status: No violations found

RITE AID #3733 (Continued) **1014927065**

NY MANIFEST:

Country:	USA
EPA ID:	NYR000188557
Facility Status:	Not reported
Location Address 1:	309 WEST 125TH ST
Code:	BP
Location Address 2:	Not reported
Total Tanks:	Not reported
Location City:	NEW YORK
Location State:	NY
Location Zip:	10027
Location Zip 4:	Not reported

NY MANIFEST:

EPAID:	NYR000188557
Mailing Name:	RITE AID #3733
Mailing Contact:	RITE AID
Mailing Address 1:	309 W 125TH ST
Mailing Address 2:	Not reported
Mailing City:	NEW YORK
Mailing State:	NY
Mailing Zip:	10027
Mailing Zip 4:	Not reported
Mailing Country:	USA
Mailing Phone:	2129611246

NY MANIFEST:

Document ID:	Not reported
Manifest Status:	Not reported
seq:	Not reported
Year:	2013
Trans1 State ID:	CTD983872698
Trans2 State ID:	NJR000063677
Generator Ship Date:	05/06/2013
Trans1 Recv Date:	05/06/2013
Trans2 Recv Date:	05/13/2013
TSD Site Recv Date:	05/24/2013
Part A Recv Date:	Not reported
Part B Recv Date:	Not reported
Generator EPA ID:	NYR000188557
Trans1 EPA ID:	Not reported
Trans2 EPA ID:	Not reported
TSDF ID 1:	INR000110197
TSDF ID 2:	Not reported
Manifest Tracking Number:	005065602FLE
Import Indicator:	N
Export Indicator:	N
Discr Quantity Indicator:	N
Discr Type Indicator:	N
Discr Residue Indicator:	N
Discr Partial Reject Indicator:	N
Discr Full Reject Indicator:	N
Manifest Ref Number:	Not reported
Alt Facility RCRA ID:	Not reported
Alt Facility Sign Date:	Not reported
MGMT Method Type Code:	H141
Waste Code:	Not reported

RITE AID #3733 (Continued) **1014927065**

Waste Code:	Not reported
Waste Code:	Not reported
Waste Code:	Not reported
Waste Code:	Not reported
Waste Code:	Not reported
Quantity:	4
Units:	P - Pounds
Number of Containers:	1
Container Type:	CF - Fiber or plastic boxes, cartons
Handling Method:	L Landfill.
Specific Gravity:	1
Waste Code:	D002
Waste Code 1_2:	Not reported
Waste Code 1_3:	Not reported
Waste Code 1_4:	Not reported
Waste Code 1_5:	Not reported
Waste Code 1_6:	Not reported
Document ID:	Not reported
Manifest Status:	Not reported
seq:	Not reported
Year:	2013
Trans1 State ID:	CTD983872698
Trans2 State ID:	NJR000063677
Generator Ship Date:	05/06/2013
Trans1 Recv Date:	05/06/2013
Trans2 Recv Date:	05/13/2013
TSD Site Recv Date:	05/24/2013
Part A Recv Date:	Not reported
Part B Recv Date:	Not reported
Generator EPA ID:	NYR000188557
Trans1 EPA ID:	Not reported
Trans2 EPA ID:	Not reported
TSDF ID 1:	INR000110197
TSDF ID 2:	Not reported
Manifest Tracking Number:	005065602FLE
Import Indicator:	N
Export Indicator:	N
Discr Quantity Indicator:	N
Discr Type Indicator:	N
Discr Residue Indicator:	N
Discr Partial Reject Indicator:	N
Discr Full Reject Indicator:	N
Manifest Ref Number:	Not reported
Alt Facility RCRA ID:	Not reported
Alt Facility Sign Date:	Not reported
MGMT Method Type Code:	H141
Waste Code:	Not reported
Waste Code:	Not reported
Waste Code:	Not reported
Waste Code:	Not reported
Waste Code:	Not reported
Waste Code:	Not reported
Quantity:	3
Units:	P - Pounds
Number of Containers:	1
Container Type:	CF - Fiber or plastic boxes, cartons

RITE AID #3733 (Continued) **1014927065**

Handling Method:	L Landfill.
Specific Gravity:	1
Waste Code:	D007
Waste Code 1_2:	D010
Waste Code 1_3:	Not reported
Waste Code 1_4:	Not reported
Waste Code 1_5:	Not reported
Waste Code 1_6:	Not reported
Document ID:	Not reported
Manifest Status:	Not reported
seq:	Not reported
Year:	2013
Trans1 State ID:	CTD983872698
Trans2 State ID:	NJR000063677
Generator Ship Date:	02/11/2013
Trans1 Recv Date:	02/11/2013
Trans2 Recv Date:	02/12/2013
TSD Site Recv Date:	02/20/2013
Part A Recv Date:	Not reported
Part B Recv Date:	Not reported
Generator EPA ID:	NYR000188557
Trans1 EPA ID:	Not reported
Trans2 EPA ID:	Not reported
TSDF ID 1:	INR000110197
TSDF ID 2:	Not reported
Manifest Tracking Number:	005194341FLE
Import Indicator:	N
Export Indicator:	N
Discr Quantity Indicator:	N
Discr Type Indicator:	N
Discr Residue Indicator:	N
Discr Partial Reject Indicator:	N
Discr Full Reject Indicator:	N
Manifest Ref Number:	Not reported
Alt Facility RCRA ID:	Not reported
Alt Facility Sign Date:	Not reported
MGMT Method Type Code:	H141
Waste Code:	Not reported
Waste Code:	Not reported
Waste Code:	Not reported
Waste Code:	Not reported
Waste Code:	Not reported
Waste Code:	Not reported
Quantity:	4
Units:	P - Pounds
Number of Containers:	1
Container Type:	CF - Fiber or plastic boxes, cartons
Handling Method:	L Landfill.
Specific Gravity:	1
Waste Code:	D007
Waste Code 1_2:	D010
Waste Code 1_3:	Not reported
Waste Code 1_4:	Not reported
Waste Code 1_5:	Not reported
Waste Code 1_6:	Not reported

RITE AID #3733 (Continued) **1014927065**

Document ID:	Not reported
Manifest Status:	Not reported
seq:	Not reported
Year:	2013
Trans1 State ID:	MNS000110924
Trans2 State ID:	NJD054126164
Generator Ship Date:	07/31/2013
Trans1 Recv Date:	07/31/2013
Trans2 Recv Date:	08/05/2013
TSD Site Recv Date:	08/07/2013
Part A Recv Date:	Not reported
Part B Recv Date:	Not reported
Generator EPA ID:	NYR000188557
Trans1 EPA ID:	Not reported
Trans2 EPA ID:	Not reported
TSDF ID 1:	INR000110197
TSDF ID 2:	Not reported
Manifest Tracking Number:	005519255FLE
Import Indicator:	N
Export Indicator:	N
Discr Quantity Indicator:	N
Discr Type Indicator:	N
Discr Residue Indicator:	N
Discr Partial Reject Indicator:	N
Discr Full Reject Indicator:	N
Manifest Ref Number:	Not reported
Alt Facility RCRA ID:	Not reported
Alt Facility Sign Date:	Not reported
MGMT Method Type Code:	H141
Waste Code:	Not reported
Waste Code:	Not reported
Waste Code:	Not reported
Waste Code:	Not reported
Waste Code:	Not reported
Waste Code:	Not reported
Quantity:	1
Units:	P - Pounds
Number of Containers:	1
Container Type:	CF - Fiber or plastic boxes, cartons
Handling Method:	L Landfill.
Specific Gravity:	1
Waste Code:	D007
Waste Code 1_2:	D010
Waste Code 1_3:	Not reported
Waste Code 1_4:	Not reported
Waste Code 1_5:	Not reported
Waste Code 1_6:	Not reported

Document ID:	Not reported
Manifest Status:	Not reported
seq:	Not reported
Year:	2013
Trans1 State ID:	MNS000110924
Trans2 State ID:	NJD054126164
Generator Ship Date:	07/31/2013
Trans1 Recv Date:	07/31/2013
Trans2 Recv Date:	08/05/2013

RITE AID #3733 (Continued) **1014927065**

TSD Site Recv Date:	08/07/2013
Part A Recv Date:	Not reported
Part B Recv Date:	Not reported
Generator EPA ID:	NYR000188557
Trans1 EPA ID:	Not reported
Trans2 EPA ID:	Not reported
TSDF ID 1:	INR000110197
TSDF ID 2:	Not reported
Manifest Tracking Number:	005519255FLE
Import Indicator:	N
Export Indicator:	N
Discr Quantity Indicator:	N
Discr Type Indicator:	N
Discr Residue Indicator:	N
Discr Partial Reject Indicator:	N
Discr Full Reject Indicator:	N
Manifest Ref Number:	Not reported
Alt Facility RCRA ID:	Not reported
Alt Facility Sign Date:	Not reported
MGMT Method Type Code:	H141
Waste Code:	Not reported
Waste Code:	Not reported
Waste Code:	Not reported
Waste Code:	Not reported
Waste Code:	Not reported
Waste Code:	Not reported
Quantity:	1
Units:	P - Pounds
Number of Containers:	1
Container Type:	CF - Fiber or plastic boxes, cartons
Handling Method:	L Landfill.
Specific Gravity:	1
Waste Code:	P075
Waste Code 1_2:	P001
Waste Code 1_3:	Not reported
Waste Code 1_4:	Not reported
Waste Code 1_5:	Not reported
Waste Code 1_6:	Not reported
Document ID:	Not reported
Manifest Status:	Not reported
seq:	Not reported
Year:	2013
Trans1 State ID:	CTD983872698
Trans2 State ID:	NJD054126164
Generator Ship Date:	10/19/2013
Trans1 Recv Date:	10/19/2013
Trans2 Recv Date:	10/30/2013
TSD Site Recv Date:	10/31/2013
Part A Recv Date:	Not reported
Part B Recv Date:	Not reported
Generator EPA ID:	NYR000188557
Trans1 EPA ID:	Not reported
Trans2 EPA ID:	Not reported
TSDF ID 1:	INR000110197
TSDF ID 2:	Not reported
Manifest Tracking Number:	006299446FLE

RITE AID #3733 (Continued) **1014927065**

Import Indicator:	N
Export Indicator:	N
Discr Quantity Indicator:	N
Discr Type Indicator:	N
Discr Residue Indicator:	N
Discr Partial Reject Indicator:	N
Discr Full Reject Indicator:	N
Manifest Ref Number:	Not reported
Alt Facility RCRA ID:	Not reported
Alt Facility Sign Date:	Not reported
MGMT Method Type Code:	H141
Waste Code:	Not reported
Waste Code:	Not reported
Waste Code:	Not reported
Waste Code:	Not reported
Waste Code:	Not reported
Waste Code:	Not reported
Quantity:	2
Units:	P - Pounds
Number of Containers:	1
Container Type:	BA - Burlap, plastic, paper bags
Handling Method:	L Landfill.
Specific Gravity:	1
Waste Code:	D001
Waste Code 1_2:	Not reported
Waste Code 1_3:	Not reported
Waste Code 1_4:	Not reported
Waste Code 1_5:	Not reported
Waste Code 1_6:	Not reported
Document ID:	Not reported
Manifest Status:	Not reported
seq:	Not reported
Year:	2013
Trans1 State ID:	CTD983872698
Trans2 State ID:	NJD054126164
Generator Ship Date:	10/19/2013
Trans1 Recv Date:	10/19/2013
Trans2 Recv Date:	10/30/2013
TSD Site Recv Date:	10/31/2013
Part A Recv Date:	Not reported
Part B Recv Date:	Not reported
Generator EPA ID:	NYR000188557
Trans1 EPA ID:	Not reported
Trans2 EPA ID:	Not reported
TSDF ID 1:	INR000110197
TSDF ID 2:	Not reported
Manifest Tracking Number:	006299446FLE
Import Indicator:	N
Export Indicator:	N
Discr Quantity Indicator:	N
Discr Type Indicator:	N
Discr Residue Indicator:	N
Discr Partial Reject Indicator:	N
Discr Full Reject Indicator:	N
Manifest Ref Number:	Not reported
Alt Facility RCRA ID:	Not reported

RITE AID #3733 (Continued) **1014927065**

Alt Facility Sign Date:	Not reported
MGMT Method Type Code:	H141
Waste Code:	Not reported
Waste Code:	Not reported
Waste Code:	Not reported
Waste Code:	Not reported
Waste Code:	Not reported
Waste Code:	Not reported
Quantity:	1
Units:	P - Pounds
Number of Containers:	1
Container Type:	CF - Fiber or plastic boxes, cartons
Handling Method:	L Landfill.
Specific Gravity:	1
Waste Code:	D002
Waste Code 1_2:	Not reported
Waste Code 1_3:	Not reported
Waste Code 1_4:	Not reported
Waste Code 1_5:	Not reported
Waste Code 1_6:	Not reported

Document ID:	Not reported
Manifest Status:	Not reported
seq:	Not reported
Year:	2013
Trans1 State ID:	CTD983872698
Trans2 State ID:	NJD054126164
Generator Ship Date:	10/19/2013
Trans1 Recv Date:	10/19/2013
Trans2 Recv Date:	10/30/2013
TSD Site Recv Date:	10/31/2013
Part A Recv Date:	Not reported
Part B Recv Date:	Not reported
Generator EPA ID:	NYR000188557
Trans1 EPA ID:	Not reported
Trans2 EPA ID:	Not reported
TSDF ID 1:	INR000110197
TSDF ID 2:	Not reported
Manifest Tracking Number:	006299446FLE
Import Indicator:	N
Export Indicator:	N
Discr Quantity Indicator:	N
Discr Type Indicator:	N
Discr Residue Indicator:	N
Discr Partial Reject Indicator:	N
Discr Full Reject Indicator:	N
Manifest Ref Number:	Not reported
Alt Facility RCRA ID:	Not reported
Alt Facility Sign Date:	Not reported
MGMT Method Type Code:	H141
Waste Code:	Not reported
Waste Code:	Not reported
Waste Code:	Not reported
Waste Code:	Not reported
Waste Code:	Not reported
Waste Code:	Not reported
Quantity:	4

RITE AID #3733 (Continued) **1014927065**

Units:	P - Pounds
Number of Containers:	1
Container Type:	CF - Fiber or plastic boxes, cartons
Handling Method:	L Landfill.
Specific Gravity:	1
Waste Code:	D007
Waste Code 1_2:	D010
Waste Code 1_3:	Not reported
Waste Code 1_4:	Not reported
Waste Code 1_5:	Not reported
Waste Code 1_6:	Not reported
Document ID:	Not reported
Manifest Status:	Not reported
seq:	Not reported
Year:	2013
Trans1 State ID:	CTD983872698
Trans2 State ID:	NJD054126164
Generator Ship Date:	10/19/2013
Trans1 Recv Date:	10/19/2013
Trans2 Recv Date:	10/30/2013
TSD Site Recv Date:	10/31/2013
Part A Recv Date:	Not reported
Part B Recv Date:	Not reported
Generator EPA ID:	NYR000188557
Trans1 EPA ID:	Not reported
Trans2 EPA ID:	Not reported
TSDF ID 1:	INR000110197
TSDF ID 2:	Not reported
Manifest Tracking Number:	006299446FLE
Import Indicator:	N
Export Indicator:	N
Discr Quantity Indicator:	N
Discr Type Indicator:	N
Discr Residue Indicator:	N
Discr Partial Reject Indicator:	N
Discr Full Reject Indicator:	N
Manifest Ref Number:	Not reported
Alt Facility RCRA ID:	Not reported
Alt Facility Sign Date:	Not reported
MGMT Method Type Code:	H141
Waste Code:	Not reported
Waste Code:	Not reported
Waste Code:	Not reported
Waste Code:	Not reported
Waste Code:	Not reported
Waste Code:	Not reported
Quantity:	0.01
Units:	P - Pounds
Number of Containers:	1
Container Type:	CF - Fiber or plastic boxes, cartons
Handling Method:	L Landfill.
Specific Gravity:	1
Waste Code:	P001
Waste Code 1_2:	Not reported
Waste Code 1_3:	Not reported
Waste Code 1_4:	Not reported

RITE AID #3733 (Continued) **1014927065**

Waste Code 1_5:	Not reported
Waste Code 1_6:	Not reported
Document ID:	Not reported
Manifest Status:	Not reported
seq:	Not reported
Year:	2012
Trans1 State ID:	CTD983872698
Trans2 State ID:	NJR000063677
Generator Ship Date:	11/13/2012
Trans1 Recv Date:	11/13/2012
Trans2 Recv Date:	11/19/2012
TSD Site Recv Date:	12/04/2012
Part A Recv Date:	Not reported
Part B Recv Date:	Not reported
Generator EPA ID:	NYR000188557
Trans1 EPA ID:	Not reported
Trans2 EPA ID:	Not reported
TSDF ID 1:	INR000110197
TSDF ID 2:	Not reported
Manifest Tracking Number:	005194178FLE
Import Indicator:	N
Export Indicator:	N
Discr Quantity Indicator:	N
Discr Type Indicator:	N
Discr Residue Indicator:	N
Discr Partial Reject Indicator:	N
Discr Full Reject Indicator:	N
Manifest Ref Number:	Not reported
Alt Facility RCRA ID:	Not reported
Alt Facility Sign Date:	Not reported
MGMT Method Type Code:	H141
Waste Code:	Not reported
Waste Code:	Not reported
Waste Code:	Not reported
Waste Code:	Not reported
Waste Code:	Not reported
Waste Code:	Not reported
Quantity:	1.0
Units:	P - Pounds
Number of Containers:	1.0
Container Type:	CF - Fiber or plastic boxes, cartons
Handling Method:	L Landfill.
Specific Gravity:	1.0
Waste Code:	D002
Waste Code 1_2:	Not reported
Waste Code 1_3:	Not reported
Waste Code 1_4:	Not reported
Waste Code 1_5:	Not reported
Waste Code 1_6:	Not reported
Document ID:	Not reported
Manifest Status:	Not reported
seq:	Not reported
Year:	2012
Trans1 State ID:	CTD983872698
Trans2 State ID:	NJR000063677

RITE AID #3733 (Continued) **1014927065**

Generator Ship Date:	11/13/2012
Trans1 Recv Date:	11/13/2012
Trans2 Recv Date:	11/19/2012
TSD Site Recv Date:	12/04/2012
Part A Recv Date:	Not reported
Part B Recv Date:	Not reported
Generator EPA ID:	NYR000188557
Trans1 EPA ID:	Not reported
Trans2 EPA ID:	Not reported
TSDF ID 1:	INR000110197
TSDF ID 2:	Not reported
Manifest Tracking Number:	005194178FLE
Import Indicator:	N
Export Indicator:	N
Discr Quantity Indicator:	N
Discr Type Indicator:	N
Discr Residue Indicator:	N
Discr Partial Reject Indicator:	N
Discr Full Reject Indicator:	N
Manifest Ref Number:	Not reported
Alt Facility RCRA ID:	Not reported
Alt Facility Sign Date:	Not reported
MGMT Method Type Code:	H141
Waste Code:	Not reported
Waste Code:	Not reported
Waste Code:	Not reported
Waste Code:	Not reported
Waste Code:	Not reported
Waste Code:	Not reported
Quantity:	2.0
Units:	P - Pounds
Number of Containers:	1.0
Container Type:	CF - Fiber or plastic boxes, cartons
Handling Method:	L Landfill.
Specific Gravity:	1.0
Waste Code:	D007
Waste Code 1_2:	D010
Waste Code 1_3:	Not reported
Waste Code 1_4:	Not reported
Waste Code 1_5:	Not reported
Waste Code 1_6:	Not reported
Document ID:	Not reported
Manifest Status:	Not reported
seq:	Not reported
Year:	2012
Trans1 State ID:	CTD983872698
Trans2 State ID:	NJR000063677
Generator Ship Date:	11/13/2012
Trans1 Recv Date:	11/13/2012
Trans2 Recv Date:	11/19/2012
TSD Site Recv Date:	12/04/2012
Part A Recv Date:	Not reported
Part B Recv Date:	Not reported
Generator EPA ID:	NYR000188557
Trans1 EPA ID:	Not reported
Trans2 EPA ID:	Not reported

RITE AID #3733 (Continued) **1014927065**

TSDF ID 1:	INR000110197
TSDF ID 2:	Not reported
Manifest Tracking Number:	005194178FLE
Import Indicator:	N
Export Indicator:	N
Discr Quantity Indicator:	N
Discr Type Indicator:	N
Discr Residue Indicator:	N
Discr Partial Reject Indicator:	N
Discr Full Reject Indicator:	N
Manifest Ref Number:	Not reported
Alt Facility RCRA ID:	Not reported
Alt Facility Sign Date:	Not reported
MGMT Method Type Code:	H141
Waste Code:	Not reported
Waste Code:	Not reported
Waste Code:	Not reported
Waste Code:	Not reported
Waste Code:	Not reported
Waste Code:	Not reported
Quantity:	7.0
Units:	P - Pounds
Number of Containers:	1.0
Container Type:	CF - Fiber or plastic boxes, cartons
Handling Method:	L Landfill.
Specific Gravity:	1.0
Waste Code:	P075
Waste Code 1_2:	P001
Waste Code 1_3:	Not reported
Waste Code 1_4:	Not reported
Waste Code 1_5:	Not reported
Waste Code 1_6:	Not reported
Document ID:	Not reported
Manifest Status:	Not reported
seq:	Not reported
Year:	2012
Trans1 State ID:	CTD983872698
Trans2 State ID:	NJD054126164
Generator Ship Date:	08/28/2012
Trans1 Recv Date:	08/28/2012
Trans2 Recv Date:	09/07/2012
TSD Site Recv Date:	09/11/2012
Part A Recv Date:	Not reported
Part B Recv Date:	Not reported
Generator EPA ID:	NYR000188557
Trans1 EPA ID:	Not reported
Trans2 EPA ID:	Not reported
TSDF ID 1:	INR000110197
TSDF ID 2:	Not reported
Manifest Tracking Number:	005422287FLE
Import Indicator:	N
Export Indicator:	N
Discr Quantity Indicator:	N
Discr Type Indicator:	N
Discr Residue Indicator:	N
Discr Partial Reject Indicator:	N

RITE AID #3733 (Continued) **1014927065**

Discr Full Reject Indicator:	N
Manifest Ref Number:	Not reported
Alt Facility RCRA ID:	Not reported
Alt Facility Sign Date:	Not reported
MGMT Method Type Code:	H141
Waste Code:	Not reported
Waste Code:	Not reported
Waste Code:	Not reported
Waste Code:	Not reported
Waste Code:	Not reported
Waste Code:	Not reported
Quantity:	26.0
Units:	P - Pounds
Number of Containers:	2.0
Container Type:	CF - Fiber or plastic boxes, cartons
Handling Method:	L Landfill.
Specific Gravity:	1.0
Waste Code:	D002
Waste Code 1_2:	Not reported
Waste Code 1_3:	Not reported
Waste Code 1_4:	Not reported
Waste Code 1_5:	Not reported
Waste Code 1_6:	Not reported
Document ID:	Not reported
Manifest Status:	Not reported
seq:	Not reported
Year:	2014
Trans1 State ID:	MNS000110924
Trans2 State ID:	NJD054126164
Generator Ship Date:	01/17/2014
Trans1 Recv Date:	01/17/2014
Trans2 Recv Date:	01/20/2014
TSD Site Recv Date:	01/22/2014
Part A Recv Date:	Not reported
Part B Recv Date:	Not reported
Generator EPA ID:	NYR000188557
Trans1 EPA ID:	Not reported
Trans2 EPA ID:	Not reported
TSDF ID 1:	INR000110197
TSDF ID 2:	Not reported
Manifest Tracking Number:	005855409FLE
Import Indicator:	N
Export Indicator:	N
Discr Quantity Indicator:	N
Discr Type Indicator:	N
Discr Residue Indicator:	N
Discr Partial Reject Indicator:	N
Discr Full Reject Indicator:	N
Manifest Ref Number:	Not reported
Alt Facility RCRA ID:	Not reported
Alt Facility Sign Date:	Not reported
MGMT Method Type Code:	H141
Waste Code:	Not reported
Waste Code:	Not reported
Waste Code:	Not reported
Waste Code:	Not reported

RITE AID #3733 (Continued) **1014927065**

Waste Code:	Not reported
Waste Code:	Not reported
Quantity:	0.01
Units:	P - Pounds
Number of Containers:	2
Container Type:	CF - Fiber or plastic boxes, cartons
Handling Method:	T Chemical, physical, or biological treatment.
Specific Gravity:	1
Waste Code:	D002
Waste Code 1_2:	Not reported
Waste Code 1_3:	Not reported
Waste Code 1_4:	Not reported
Waste Code 1_5:	Not reported
Waste Code 1_6:	Not reported
Document ID:	Not reported
Manifest Status:	Not reported
seq:	Not reported
Year:	2014
Trans1 State ID:	MNS000110924
Trans2 State ID:	NJD054126164
Generator Ship Date:	01/17/2014
Trans1 Recv Date:	01/17/2014
Trans2 Recv Date:	01/20/2014
TSD Site Recv Date:	01/22/2014
Part A Recv Date:	Not reported
Part B Recv Date:	Not reported
Generator EPA ID:	NYR000188557
Trans1 EPA ID:	Not reported
Trans2 EPA ID:	Not reported
TSDF ID 1:	INR000110197
TSDF ID 2:	Not reported
Manifest Tracking Number:	005855409FLE
Import Indicator:	N
Export Indicator:	N
Discr Quantity Indicator:	N
Discr Type Indicator:	N
Discr Residue Indicator:	N
Discr Partial Reject Indicator:	N
Discr Full Reject Indicator:	N
Manifest Ref Number:	Not reported
Alt Facility RCRA ID:	Not reported
Alt Facility Sign Date:	Not reported
MGMT Method Type Code:	H141
Waste Code:	Not reported
Waste Code:	Not reported
Waste Code:	Not reported
Waste Code:	Not reported
Waste Code:	Not reported
Waste Code:	Not reported
Quantity:	1
Units:	P - Pounds
Number of Containers:	1
Container Type:	CF - Fiber or plastic boxes, cartons
Handling Method:	B Incineration, heat recovery, burning.
Specific Gravity:	1
Waste Code:	D007

RITE AID #3733 (Continued) **1014927065**

Waste Code 1_2:	D010
Waste Code 1_3:	Not reported
Waste Code 1_4:	Not reported
Waste Code 1_5:	Not reported
Waste Code 1_6:	Not reported
Document ID:	Not reported
Manifest Status:	Not reported
seq:	Not reported
Year:	2014
Trans1 State ID:	MNS000110924
Trans2 State ID:	NJD054126164
Generator Ship Date:	01/17/2014
Trans1 Recv Date:	01/17/2014
Trans2 Recv Date:	01/20/2014
TSD Site Recv Date:	01/22/2014
Part A Recv Date:	Not reported
Part B Recv Date:	Not reported
Generator EPA ID:	NYR000188557
Trans1 EPA ID:	Not reported
Trans2 EPA ID:	Not reported
TSDF ID 1:	INR000110197
TSDF ID 2:	Not reported
Manifest Tracking Number:	005855409FLE
Import Indicator:	N
Export Indicator:	N
Discr Quantity Indicator:	N
Discr Type Indicator:	N
Discr Residue Indicator:	N
Discr Partial Reject Indicator:	N
Discr Full Reject Indicator:	N
Manifest Ref Number:	Not reported
Alt Facility RCRA ID:	Not reported
Alt Facility Sign Date:	Not reported
MGMT Method Type Code:	H141
Waste Code:	Not reported
Waste Code:	Not reported
Waste Code:	Not reported
Waste Code:	Not reported
Waste Code:	Not reported
Waste Code:	Not reported
Quantity:	1
Units:	P - Pounds
Number of Containers:	1
Container Type:	CF - Fiber or plastic boxes, cartons
Handling Method:	B Incineration, heat recovery, burning.
Specific Gravity:	1
Waste Code:	P001
Waste Code 1_2:	Not reported
Waste Code 1_3:	Not reported
Waste Code 1_4:	Not reported
Waste Code 1_5:	Not reported
Waste Code 1_6:	Not reported
Document ID:	Not reported
Manifest Status:	Not reported
seq:	Not reported

RITE AID #3733 (Continued) **1014927065**

Year:	2014
Trans1 State ID:	MNS000110924
Trans2 State ID:	NJD054126164
Generator Ship Date:	04/16/2014
Trans1 Recv Date:	04/16/2014
Trans2 Recv Date:	04/24/2014
TSD Site Recv Date:	04/30/2014
Part A Recv Date:	Not reported
Part B Recv Date:	Not reported
Generator EPA ID:	NYR000188557
Trans1 EPA ID:	Not reported
Trans2 EPA ID:	Not reported
TSDF ID 1:	INR000110197
TSDF ID 2:	Not reported
Manifest Tracking Number:	005855717FLE
Import Indicator:	N
Export Indicator:	N
Discr Quantity Indicator:	N
Discr Type Indicator:	N
Discr Residue Indicator:	N
Discr Partial Reject Indicator:	N
Discr Full Reject Indicator:	N
Manifest Ref Number:	Not reported
Alt Facility RCRA ID:	Not reported
Alt Facility Sign Date:	Not reported
MGMT Method Type Code:	H141
Waste Code:	Not reported
Waste Code:	Not reported
Waste Code:	Not reported
Waste Code:	Not reported
Waste Code:	Not reported
Waste Code:	Not reported
Quantity:	1
Units:	P - Pounds
Number of Containers:	1
Container Type:	CF - Fiber or plastic boxes, cartons
Handling Method:	B Incineration, heat recovery, burning.
Specific Gravity:	1
Waste Code:	D007
Waste Code 1_2:	D010
Waste Code 1_3:	Not reported
Waste Code 1_4:	Not reported
Waste Code 1_5:	Not reported
Waste Code 1_6:	Not reported
Document ID:	Not reported
Manifest Status:	Not reported
seq:	Not reported
Year:	2014
Trans1 State ID:	MNS000110924
Trans2 State ID:	NJD054126164
Generator Ship Date:	04/16/2014
Trans1 Recv Date:	04/16/2014
Trans2 Recv Date:	04/24/2014
TSD Site Recv Date:	04/30/2014
Part A Recv Date:	Not reported
Part B Recv Date:	Not reported

RITE AID #3733 (Continued) **1014927065**

Generator EPA ID:	NYR000188557
Trans1 EPA ID:	Not reported
Trans2 EPA ID:	Not reported
TSDF ID 1:	INR000110197
TSDF ID 2:	Not reported
Manifest Tracking Number:	005855717FLE
Import Indicator:	N
Export Indicator:	N
Discr Quantity Indicator:	N
Discr Type Indicator:	N
Discr Residue Indicator:	N
Discr Partial Reject Indicator:	N
Discr Full Reject Indicator:	N
Manifest Ref Number:	Not reported
Alt Facility RCRA ID:	Not reported
Alt Facility Sign Date:	Not reported
MGMT Method Type Code:	H141
Waste Code:	Not reported
Waste Code:	Not reported
Waste Code:	Not reported
Waste Code:	Not reported
Waste Code:	Not reported
Waste Code:	Not reported
Quantity:	0.01
Units:	P - Pounds
Number of Containers:	1
Container Type:	CF - Fiber or plastic boxes, cartons
Handling Method:	B Incineration, heat recovery, burning.
Specific Gravity:	1
Waste Code:	P001
Waste Code 1_2:	Not reported
Waste Code 1_3:	Not reported
Waste Code 1_4:	Not reported
Waste Code 1_5:	Not reported
Waste Code 1_6:	Not reported
Document ID:	Not reported
Manifest Status:	Not reported
seq:	Not reported
Year:	2014
Trans1 State ID:	CTD983872698
Trans2 State ID:	NJR000063677
Generator Ship Date:	06/18/2014
Trans1 Recv Date:	06/18/2014
Trans2 Recv Date:	06/19/2014
TSD Site Recv Date:	06/26/2014
Part A Recv Date:	Not reported
Part B Recv Date:	Not reported
Generator EPA ID:	NYR000188557
Trans1 EPA ID:	Not reported
Trans2 EPA ID:	Not reported
TSDF ID 1:	INR000110197
TSDF ID 2:	Not reported
Manifest Tracking Number:	006294224FLE
Import Indicator:	N
Export Indicator:	N
Discr Quantity Indicator:	N

RITE AID #3733 (Continued) **1014927065**

Discr Type Indicator:	N
Discr Residue Indicator:	N
Discr Partial Reject Indicator:	N
Discr Full Reject Indicator:	N
Manifest Ref Number:	Not reported
Alt Facility RCRA ID:	Not reported
Alt Facility Sign Date:	Not reported
MGMT Method Type Code:	H141
Waste Code:	Not reported
Waste Code:	Not reported
Waste Code:	Not reported
Waste Code:	Not reported
Waste Code:	Not reported
Waste Code:	Not reported
Quantity:	3
Units:	P - Pounds
Number of Containers:	1
Container Type:	BA - Burlap, plastic, paper bags
Handling Method:	B Incineration, heat recovery, burning.
Specific Gravity:	1
Waste Code:	D001
Waste Code 1_2:	Not reported
Waste Code 1_3:	Not reported
Waste Code 1_4:	Not reported
Waste Code 1_5:	Not reported
Waste Code 1_6:	Not reported
Document ID:	Not reported
Manifest Status:	Not reported
seq:	Not reported
Year:	2014
Trans1 State ID:	CTD983872698
Trans2 State ID:	NJR000063677
Generator Ship Date:	06/18/2014
Trans1 Recv Date:	06/18/2014
Trans2 Recv Date:	06/19/2014
TSD Site Recv Date:	06/26/2014
Part A Recv Date:	Not reported
Part B Recv Date:	Not reported
Generator EPA ID:	NYR000188557
Trans1 EPA ID:	Not reported
Trans2 EPA ID:	Not reported
TSDF ID 1:	INR000110197
TSDF ID 2:	Not reported
Manifest Tracking Number:	006294224FLE
Import Indicator:	N
Export Indicator:	N
Discr Quantity Indicator:	N
Discr Type Indicator:	N
Discr Residue Indicator:	N
Discr Partial Reject Indicator:	N
Discr Full Reject Indicator:	N
Manifest Ref Number:	Not reported
Alt Facility RCRA ID:	Not reported
Alt Facility Sign Date:	Not reported
MGMT Method Type Code:	H141
Waste Code:	Not reported

RITE AID #3733 (Continued) **1014927065**

Waste Code:	Not reported
Waste Code:	Not reported
Waste Code:	Not reported
Waste Code:	Not reported
Waste Code:	Not reported
Quantity:	3
Units:	P - Pounds
Number of Containers:	1
Container Type:	CF - Fiber or plastic boxes, cartons
Handling Method:	T Chemical, physical, or biological treatment.
Specific Gravity:	1
Waste Code:	D001
Waste Code 1_2:	Not reported
Waste Code 1_3:	Not reported
Waste Code 1_4:	Not reported
Waste Code 1_5:	Not reported
Waste Code 1_6:	Not reported

Click this hyperlink while viewing on your computer to access
7 additional NY_MANIFEST: record(s) in the EDR Site Report.

B88 **LOT 25,TAXBLOCK 1952** **NY E DESIGNATION** **S109155392**
WNW **309 WEST 125 STREET** **N/A**
< 1/8 **MANHATTAN, NY**
0.074 mi.
390 ft. **Site 26 of 31 in cluster B**

Relative:
Higher

Actual:
30 ft.

E DESIGNATION:

Tax Lot(s):	25
Tax Block:	1952
Borough Code:	Not reported
E-No:	E-201
Effective Date:	4/30/2008
Satisfaction Date:	Not reported
Ceqr Number:	07DCP030M
Ulurp Number:	080099ZMM
Zoning Map No:	5c 6a 6b
Description:	Air Quality - #2 Fuel Oil or Natural Gas Heat and Hot Water
Lot Remediation Date:	Not reported
Description:	Exhaust stack location limitations
Lot Remediation Date:	Not reported
Description:	Underground Gasoline Storage Tanks* Testing Protocol.
Lot Remediation Date:	Not reported
Description:	Window Wall Attenuation & Alternate Ventilation
Lot Remediation Date:	Not reported

F89 **CON EDISON SERVICE BOX: 20372** **RCRA NonGen / NLR** **1016968441**
South **208 W 124TH ST FRONT OF** **NY MANIFEST** **NYP004420527**
< 1/8 **NEW YORK, NY 10027**
0.074 mi.
390 ft. **Site 1 of 8 in cluster F**

Relative:
Lower

Actual:
28 ft.

RCRA NonGen / NLR:

Date form received by agency:	02/16/2014
Facility name:	CON EDISON SERVICE BOX: 20372
Facility address:	208 W 124TH ST FRONT OF NEW YORK, NY 10027
EPA ID:	NYP004420527
Mailing address:	IRVING PL, 15TH FL NE NEW YORK, NY 10003
Contact:	THOMAS TEELING
Contact address:	Not reported Not reported
Contact country:	Not reported
Contact telephone:	(212) 460-3770
Contact email:	Not reported
EPA Region:	02
Classification:	Non-Generator
Description:	Handler: Non-Generators do not presently generate hazardous waste

Handler Activities Summary:

U.S. importer of hazardous waste:	No
Mixed waste (haz. and radioactive):	No
Recycler of hazardous waste:	No
Transporter of hazardous waste:	No
Treater, storer or disposer of HW:	No
Underground injection activity:	No
On-site burner exemption:	No
Furnace exemption:	No
Used oil fuel burner:	No
Used oil processor:	No
User oil refiner:	No
Used oil fuel marketer to burner:	No
Used oil Specification marketer:	No
Used oil transfer facility:	No
Used oil transporter:	No

Historical Generators:

Date form received by agency:	01/16/2014
Site name:	CON EDISON SERVICE BOX: 20372
Classification:	Conditionally Exempt Small Quantity Generator
Violation Status:	No violations found

NY MANIFEST:

Country:	USA
EPA ID:	NYP004420527
Facility Status:	Not reported
Location Address 1:	208 W 124TH ST
Code:	BP
Location Address 2:	SB20372
Total Tanks:	Not reported
Location City:	NEW YORK
Location State:	NY
Location Zip:	10027

CON EDISON SERVICE BOX: 20372 (Continued) **1016968441**

Location Zip 4:	Not reported

NY MANIFEST:

EPAID:	NYP004420527
Mailing Name:	CON EDISON
Mailing Contact:	CON EDISON
Mailing Address 1:	4 IRVING PLACE
Mailing Address 2:	15TH FL
Mailing City:	NEW YORK
Mailing State:	NY
Mailing Zip:	10003
Mailing Zip 4:	Not reported
Mailing Country:	USA
Mailing Phone:	Not reported

NY MANIFEST:

Document ID:	Not reported
Manifest Status:	Not reported
seq:	Not reported
Year:	2014
Trans1 State ID:	NJD003812047
Trans2 State ID:	Not reported
Generator Ship Date:	01/16/2014
Trans1 Recv Date:	01/16/2014
Trans2 Recv Date:	Not reported
TSD Site Recv Date:	01/17/2014
Part A Recv Date:	Not reported
Part B Recv Date:	Not reported
Generator EPA ID:	NYP004420527
Trans1 EPA ID:	Not reported
Trans2 EPA ID:	Not reported
TSDF ID 1:	NJD991291105
TSDF ID 2:	Not reported
Manifest Tracking Number:	002330020GBF
Import Indicator:	N
Export Indicator:	N
Discr Quantity Indicator:	N
Discr Type Indicator:	N
Discr Residue Indicator:	N
Discr Partial Reject Indicator:	N
Discr Full Reject Indicator:	N
Manifest Ref Number:	Not reported
Alt Facility RCRA ID:	Not reported
Alt Facility Sign Date:	Not reported
MGMT Method Type Code:	H110
Waste Code:	Not reported
Waste Code:	Not reported
Waste Code:	Not reported
Waste Code:	Not reported
Waste Code:	Not reported
Waste Code:	Not reported
Quantity:	500
Units:	P - Pounds
Number of Containers:	1
Container Type:	TT - Cargo tank, tank trucks
Handling Method:	T Chemical, physical, or biological treatment.
Specific Gravity:	1

CON EDISON SERVICE BOX: 20372 (Continued) **1016968441**

Waste Code:	D008
Waste Code 1_2:	Not reported
Waste Code 1_3:	Not reported
Waste Code 1_4:	Not reported
Waste Code 1_5:	Not reported
Waste Code 1_6:	Not reported

B90 **CON EDISON** **RCRA NonGen / NLR** **1014398002**
West **312 W 125TH ST OF ST NICHOLAS AVE** **NY MANIFEST** **NYP004203477**
< 1/8 **NEW YORK, NY 10027** **NJ MANIFEST**
0.076 mi.
401 ft. **Site 27 of 31 in cluster B**

Relative:
Higher

Actual:
29 ft.

RCRA NonGen / NLR:

Date form received by agency:	03/01/2010
Facility name:	CON EDISON
Facility address:	312 W 125TH ST OF ST NICHOLAS AVE SB20542 NEW YORK, NY 10027
EPA ID:	NYP004203477
Mailing address:	4 IRVING PL, RM 828 NEW YORK, NY 10003
Contact:	HERMAN BAKER
Contact address:	Not reported Not reported
Contact country:	Not reported
Contact telephone:	(718) 267-3853
Contact email:	Not reported
EPA Region:	02
Classification:	Non-Generator
Description:	Handler: Non-Generators do not presently generate hazardous waste

Handler Activities Summary:

U.S. importer of hazardous waste:	No
Mixed waste (haz. and radioactive):	No
Recycler of hazardous waste:	No
Transporter of hazardous waste:	No
Treater, storer or disposer of HW:	No
Underground injection activity:	No
On-site burner exemption:	No
Furnace exemption:	No
Used oil fuel burner:	No
Used oil processor:	No
User oil refiner:	No
Used oil fuel marketer to burner:	No
Used oil Specification marketer:	No
Used oil transfer facility:	No
Used oil transporter:	No

Violation Status: No violations found

NY MANIFEST:

Country:	USA
EPA ID:	NYP004203477
Facility Status:	Not reported
Location Address 1:	F/O 312 W 125th ST & ST NICHOLAS AVE
Code:	BP

CON EDISON (Continued) **1014398002**

Location Address 2: Not reported
Total Tanks: Not reported
Location City: NEW YORK
Location State: NY
Location Zip: 10003
Location Zip 4: Not reported

NY MANIFEST:
EPAID: NYP004203477
Mailing Name: CONSOLIDATED EDISON
Mailing Contact: TOM TEELING
Mailing Address 1: 4 IRVING PLACE RM 828
Mailing Address 2: Not reported
Mailing City: NEW YORK
Mailing State: NY
Mailing Zip: 10003
Mailing Zip 4: Not reported
Mailing Country: USA
Mailing Phone: 2124603770

NY MANIFEST:
Document ID: Not reported
Manifest Status: Not reported
seq: Not reported
Year: 2010
Trans1 State ID: NJ0000027193
Trans2 State ID: Not reported
Generator Ship Date: 03/01/2010
Trans1 Recv Date: 03/01/2010
Trans2 Recv Date: Not reported
TSD Site Recv Date: 03/03/2010
Part A Recv Date: Not reported
Part B Recv Date: Not reported
Generator EPA ID: NYP004203477
Trans1 EPA ID: Not reported
Trans2 EPA ID: Not reported
TSDF ID 1: NJD002200046
TSDF ID 2: Not reported
Manifest Tracking Number: 001084947GBF
Import Indicator: N
Export Indicator: N
Discr Quantity Indicator: N
Discr Type Indicator: N
Discr Residue Indicator: N
Discr Partial Reject Indicator: N
Discr Full Reject Indicator: N
Manifest Ref Number: Not reported
Alt Facility RCRA ID: Not reported
Alt Facility Sign Date: Not reported
MGMT Method Type Code: H111
Waste Code: Not reported
Waste Code: Not reported
Waste Code: Not reported
Waste Code: Not reported
Waste Code: Not reported
Waste Code: Not reported
Quantity: 150.0

CON EDISON (Continued) **1014398002**

Units:	P - Pounds
Number of Containers:	1.0
Container Type:	TT - Cargo tank, tank trucks
Handling Method:	T Chemical, physical, or biological treatment.
Specific Gravity:	1.0
Waste Code:	D008
Waste Code 1_2:	Not reported
Waste Code 1_3:	Not reported
Waste Code 1_4:	Not reported
Waste Code 1_5:	Not reported
Waste Code 1_6:	Not reported

NJ MANIFEST:

EPA Id:	NYP004203477
Mail Address:	4 IRVING PL, RM 828
Mail City/State/Zip:	NEW YORK, NY 10003
Facility Phone:	Not reported
Emergency Phone:	Not reported
Contact:	HERMAN BAKER
Comments:	Not reported
SIC Code:	Not reported
County:	NY061
Municipal:	Not reported
Previous EPA Id:	Not reported
Gen Flag:	Not reported
Trans Flag:	Not reported
TSDF Flag:	Not reported
Name Change:	Not reported
Date Change:	Not reported

Manifest:

Manifest Number:	001084947GBF
EPA ID:	NYP004203477
Date Shipped:	03/01/2010
TSDF EPA ID:	NJD002200046
Transporter EPA ID:	NJ0000027193
Transporter 2 EPA ID:	Not reported
Transporter 3 EPA ID:	Not reported
Transporter 4 EPA ID:	Not reported
Transporter 5 EPA ID:	Not reported
Transporter 6 EPA ID:	Not reported
Transporter 7 EPA ID:	Not reported
Transporter 8 EPA ID:	Not reported
Transporter 9 EPA ID:	Not reported
Transporter 10 EPA ID:	Not reported
Date Trans1 Transported Waste:	03/01/2010
Date Trans2 Transported Waste:	Not reported
Date Trans3 Transported Waste:	Not reported
Date Trans4 Transported Waste:	Not reported
Date Trans5 Transported Waste:	Not reported
Date Trans6 Transported Waste:	Not reported
Date Trans7 Transported Waste:	Not reported
Date Trans8 Transported Waste:	Not reported
Date Trans9 Transported Waste:	Not reported
Date Trans10 Transported Waste:	Not reported
Date TSDF Received Waste:	03/03/2010

CON EDISON (Continued) **1014398002**

TSDF EPA Facility Name:	Not reported
QTY Units:	Not reported
Transporter SEQ ID:	Not reported
Transporter-1 Date:	Not reported
Waste SEQ ID:	Not reported
Waste Type Code 2:	Not reported
Waste Type Code 3:	Not reported
Waste Type Code 4:	Not reported
Waste Type Code 5:	Not reported
Waste Type Code 6:	Not reported
Date Accepted:	Not reported
Manifest Discrepancy Type:	Not reported
Data Entry Number:	Not reported
Was Load Rejected:	NEW YORK, NY 10003
Reason Load Was Rejected:	Not reported

Waste:

Manifest Year:	Not reported
Waste Code:	D008
Hand Code:	H111
Quantity:	150 P

B91 **CON EDISON** **RCRA NonGen / NLR** **1014398004**
West **312 W 125TH ST E OF ST NICHOLAS** **FINDS** **NYP004203493**
< 1/8 **NEW YORK, NY 10027** **NY MANIFEST**
0.076 mi. **NJ MANIFEST**
401 ft. **Site 28 of 31 in cluster B** **ECHO**

Relative:
Higher

Actual:
29 ft.

RCRA NonGen / NLR:

Date form received by agency:	03/01/2010
Facility name:	CON EDISON
Facility address:	312 W 125TH ST E OF ST NICHOLAS AVE MH58707 NEW YORK, NY 10027
EPA ID:	NYP004203493
Mailing address:	4 IRVING PL, RM 828 NEW YORK, NY 10003
Contact:	DENNIS MICHAELIDES
Contact address:	Not reported Not reported
Contact country:	Not reported
Contact telephone:	(718) 204-4297
Contact email:	Not reported
EPA Region:	02
Classification:	Non-Generator
Description:	Handler: Non-Generators do not presently generate hazardous waste

Handler Activities Summary:

U.S. importer of hazardous waste:	No
Mixed waste (haz. and radioactive):	No
Recycler of hazardous waste:	No
Transporter of hazardous waste:	No
Treater, storer or disposer of HW:	No
Underground injection activity:	No
On-site burner exemption:	No

CON EDISON (Continued) **1014398004**

Furnace exemption: No
Used oil fuel burner: No
Used oil processor: No
User oil refiner: No
Used oil fuel marketer to burner: No
Used oil Specification marketer: No
Used oil transfer facility: No
Used oil transporter: No

Violation Status: No violations found

FINDS:

Registry ID: 110042180519

Environmental Interest/Information System
RCRAInfo is a national information system that supports the Resource Conservation and Recovery Act (RCRA) program through the tracking of events and activities related to facilities that generate, transport, and treat, store, or dispose of hazardous waste. RCRAInfo allows RCRA program staff to track the notification, permit, compliance, and corrective action activities required under RCRA.

NY MANIFEST:
Country: USA
EPA ID: NYP004203493
Facility Status: Not reported
Location Address 1: F/O 312 WEST 125th ST - MH 58707
Code: BP
Location Address 2: Not reported
Total Tanks: Not reported
Location City: NEW YORK
Location State: NY
Location Zip: 10002
Location Zip 4: Not reported

NY MANIFEST:
EPAID: NYP004203493
Mailing Name: CONSOLIDATED EDISON
Mailing Contact: TOM TEELING
Mailing Address 1: 4 IRVING PLACE RM 828
Mailing Address 2: Not reported
Mailing City: NEW YORK
Mailing State: NY
Mailing Zip: 10003
Mailing Zip 4: Not reported
Mailing Country: USA
Mailing Phone: 2124603770

NY MANIFEST:
Document ID: Not reported
Manifest Status: Not reported
seq: Not reported
Year: 2010
Trans1 State ID: NJ0000027193
Trans2 State ID: Not reported

CON EDISON (Continued) **1014398004**

Generator Ship Date:	03/01/2010
Trans1 Recv Date:	03/01/2010
Trans2 Recv Date:	Not reported
TSD Site Recv Date:	03/03/2010
Part A Recv Date:	Not reported
Part B Recv Date:	Not reported
Generator EPA ID:	NYP004203493
Trans1 EPA ID:	Not reported
Trans2 EPA ID:	Not reported
TSDF ID 1:	NJD002200046
TSDF ID 2:	Not reported
Manifest Tracking Number:	001084831GBF
Import Indicator:	N
Export Indicator:	N
Discr Quantity Indicator:	N
Discr Type Indicator:	N
Discr Residue Indicator:	N
Discr Partial Reject Indicator:	N
Discr Full Reject Indicator:	N
Manifest Ref Number:	Not reported
Alt Facility RCRA ID:	Not reported
Alt Facility Sign Date:	Not reported
MGMT Method Type Code:	H111
Waste Code:	Not reported
Waste Code:	Not reported
Waste Code:	Not reported
Waste Code:	Not reported
Waste Code:	Not reported
Waste Code:	Not reported
Quantity:	1000.0
Units:	P - Pounds
Number of Containers:	1.0
Container Type:	TT - Cargo tank, tank trucks
Handling Method:	T Chemical, physical, or biological treatment.
Specific Gravity:	1.0
Waste Code:	D008
Waste Code 1_2:	Not reported
Waste Code 1_3:	Not reported
Waste Code 1_4:	Not reported
Waste Code 1_5:	Not reported
Waste Code 1_6:	Not reported

NJ MANIFEST:

EPA Id:	NYP004203493
Mail Address:	4 IRVING PL, RM 828
Mail City/State/Zip:	NEW YORK, NY 10003
Facility Phone:	Not reported
Emergency Phone:	Not reported
Contact:	DENNIS MICHAELIDES
Comments:	Not reported
SIC Code:	Not reported
County:	NY061
Municipal:	Not reported
Previous EPA Id:	Not reported
Gen Flag:	Not reported
Trans Flag:	Not reported

CON EDISON (Continued) **1014398004**

TSDF Flag: Not reported
Name Change: Not reported
Date Change: Not reported

Manifest:
Manifest Number: 001084831GBF
EPA ID: NYP004203493
Date Shipped: 03/01/2010
TSDF EPA ID: NJD002200046
Transporter EPA ID: NJ0000027193
Transporter 2 EPA ID: Not reported
Transporter 3 EPA ID: Not reported
Transporter 4 EPA ID: Not reported
Transporter 5 EPA ID: Not reported
Transporter 6 EPA ID: Not reported
Transporter 7 EPA ID: Not reported
Transporter 8 EPA ID: Not reported
Transporter 9 EPA ID: Not reported
Transporter 10 EPA ID: Not reported
Date Trans1 Transported Waste: 03/01/2010
Date Trans2 Transported Waste: Not reported
Date Trans3 Transported Waste: Not reported
Date Trans4 Transported Waste: Not reported
Date Trans5 Transported Waste: Not reported
Date Trans6 Transported Waste: Not reported
Date Trans7 Transported Waste: Not reported
Date Trans8 Transported Waste: Not reported
Date Trans9 Transported Waste: Not reported
Date Trans10 Transported Waste: Not reported
Date TSDF Received Waste: 03/03/2010
TSDF EPA Facility Name: Not reported
QTY Units: Not reported
Transporter SEQ ID: Not reported
Transporter-1 Date: Not reported
Waste SEQ ID: Not reported
Waste Type Code 2: Not reported
Waste Type Code 3: Not reported
Waste Type Code 4: Not reported
Waste Type Code 5: Not reported
Waste Type Code 6: Not reported
Date Accepted: Not reported
Manifest Discrepancy Type: Not reported
Data Entry Number: Not reported
Was Load Rejected: NEW YORK, NY 10003
Reason Load Was Rejected: Not reported

Waste:
Manifest Year: Not reported
Waste Code: D008
Hand Code: H111
Quantity: 1000 P

ECHO:
Envid: 1014398004
Registry ID: 110042180519

CON EDISON (Continued) **1014398004**

DFR URL: http://echo.epa.gov/detailed_facility_report?fid=110042180519

G92 **CON EDISON SERVICE BOX: 20365** **RCRA NonGen / NLR** **1016961883**
SW **244 W 124TH ST** **NY MANIFEST** **NYP004348173**
< 1/8 **NEW YORK, NY 10027**
0.076 mi.
403 ft. **Site 1 of 16 in cluster G**

Relative:
Lower

Actual:
28 ft.

RCRA NonGen / NLR:

Date form received by agency:	09/20/2013
Facility name:	CON EDISON SERVICE BOX: 20365
Facility address:	244 W 124TH ST NEW YORK, NY 10027
EPA ID:	NYP004348173
Mailing address:	IRVING PL, RM 828 NEW YORK, NY 10003
Contact:	BENJAMIN BAMONTE
Contact address:	Not reported Not reported
Contact country:	Not reported
Contact telephone:	(212) 894-9549
Contact email:	Not reported
EPA Region:	02
Classification:	Non-Generator
Description:	Handler: Non-Generators do not presently generate hazardous waste

Handler Activities Summary:

U.S. importer of hazardous waste:	No
Mixed waste (haz. and radioactive):	No
Recycler of hazardous waste:	No
Transporter of hazardous waste:	No
Treater, storer or disposer of HW:	No
Underground injection activity:	No
On-site burner exemption:	No
Furnace exemption:	No
Used oil fuel burner:	No
Used oil processor:	No
User oil refiner:	No
Used oil fuel marketer to burner:	No
Used oil Specification marketer:	No
Used oil transfer facility:	No
Used oil transporter:	No

Historical Generators:

Date form received by agency:	08/20/2013
Site name:	CON EDISON SERVICE BOX: 20365
Classification:	Conditionally Exempt Small Quantity Generator
Violation Status:	No violations found

NY MANIFEST:

Country:	USA
EPA ID:	NYP004348173
Facility Status:	Not reported
Location Address 1:	FO 244 WEST 124TH ST
Code:	BP
Location Address 2:	SB 20365

CON EDISON SERVICE BOX: 20365 (Continued) **1016961883**

Total Tanks:	Not reported
Location City:	NEW YORK
Location State:	NY
Location Zip:	10027
Location Zip 4:	Not reported

NY MANIFEST:

EPAID:	NYP004348173
Mailing Name:	CON EDISON
Mailing Contact:	CON EDISON
Mailing Address 1:	4 IRVING PL 15TH FL
Mailing Address 2:	Not reported
Mailing City:	NEW YORK
Mailing State:	NY
Mailing Zip:	10003
Mailing Zip 4:	Not reported
Mailing Country:	USA
Mailing Phone:	2124603770

NY MANIFEST:

Document ID:	Not reported
Manifest Status:	Not reported
seq:	Not reported
Year:	2013
Trans1 State ID:	NJD003812047
Trans2 State ID:	Not reported
Generator Ship Date:	08/20/2013
Trans1 Recv Date:	08/20/2013
Trans2 Recv Date:	Not reported
TSD Site Recv Date:	08/21/2013
Part A Recv Date:	Not reported
Part B Recv Date:	Not reported
Generator EPA ID:	NYP004348173
Trans1 EPA ID:	Not reported
Trans2 EPA ID:	Not reported
TSDF ID 1:	NJD991291105
TSDF ID 2:	Not reported
Manifest Tracking Number:	002220730GBF
Import Indicator:	N
Export Indicator:	N
Discr Quantity Indicator:	N
Discr Type Indicator:	N
Discr Residue Indicator:	N
Discr Partial Reject Indicator:	N
Discr Full Reject Indicator:	N
Manifest Ref Number:	Not reported
Alt Facility RCRA ID:	Not reported
Alt Facility Sign Date:	Not reported
MGMT Method Type Code:	H110
Waste Code:	Not reported
Waste Code:	Not reported
Waste Code:	Not reported
Waste Code:	Not reported
Waste Code:	Not reported
Waste Code:	Not reported
Quantity:	500
Units:	P - Pounds

CON EDISON SERVICE BOX: 20365 (Continued) **1016961883**

Number of Containers:	1
Container Type:	TT - Cargo tank, tank trucks
Handling Method:	T Chemical, physical, or biological treatment.
Specific Gravity:	1
Waste Code:	D008
Waste Code 1_2:	Not reported
Waste Code 1_3:	Not reported
Waste Code 1_4:	Not reported
Waste Code 1_5:	Not reported
Waste Code 1_6:	Not reported

F93
South
< 1/8
0.077 mi.
404 ft.

Relative:
Lower

Actual:
28 ft.

CON EDISON SERVICE BOX: 20373 **RCRA NonGen / NLR** **1016968443**
202 W 124TH ST FRONT OF **NY MANIFEST** **NYP004420543**
NEW YORK, NY 10027

Site 2 of 8 in cluster F

RCRA NonGen / NLR:

Date form received by agency:	02/16/2014
Facility name:	CON EDISON SERVICE BOX: 20373
Facility address:	202 W 124TH ST FRONT OF NEW YORK, NY 10027
EPA ID:	NYP004420543
Mailing address:	IRVING PL, 15TH FL NE NEW YORK, NY 10003
Contact:	THOMAS TEELING
Contact address:	Not reported Not reported
Contact country:	Not reported
Contact telephone:	(212) 460-3770
Contact email:	Not reported
EPA Region:	02
Classification:	Non-Generator
Description:	Handler: Non-Generators do not presently generate hazardous waste

Handler Activities Summary:

U.S. importer of hazardous waste:	No
Mixed waste (haz. and radioactive):	No
Recycler of hazardous waste:	No
Transporter of hazardous waste:	No
Treater, storer or disposer of HW:	No
Underground injection activity:	No
On-site burner exemption:	No
Furnace exemption:	No
Used oil fuel burner:	No
Used oil processor:	No
User oil refiner:	No
Used oil fuel marketer to burner:	No
Used oil Specification marketer:	No
Used oil transfer facility:	No
Used oil transporter:	No

Historical Generators:

Date form received by agency:	01/16/2014
Site name:	CON EDISON SERVICE BOX: 20373
Classification:	Conditionally Exempt Small Quantity Generator

CON EDISON SERVICE BOX: 20373 (Continued) **1016968443**

Violation Status: No violations found

NY MANIFEST:
Country: USA
EPA ID: NYP004420543
Facility Status: Not reported
Location Address 1: 202 W 124TH ST
Code: BP
Location Address 2: SB20373
Total Tanks: Not reported
Location City: NEW YORK
Location State: NY
Location Zip: 10027
Location Zip 4: Not reported

NY MANIFEST:
EPAID: NYP004420543
Mailing Name: CON EDISON
Mailing Contact: CON EDISON
Mailing Address 1: 4 IRVING PLACE
Mailing Address 2: 15TH FL
Mailing City: NEW YORK
Mailing State: NY
Mailing Zip: 10003
Mailing Zip 4: Not reported
Mailing Country: USA
Mailing Phone: Not reported

NY MANIFEST:
Document ID: Not reported
Manifest Status: Not reported
seq: Not reported
Year: 2014
Trans1 State ID: NJD003812047
Trans2 State ID: Not reported
Generator Ship Date: 01/16/2014
Trans1 Recv Date: 01/16/2014
Trans2 Recv Date: Not reported
TSD Site Recv Date: 01/17/2014
Part A Recv Date: Not reported
Part B Recv Date: Not reported
Generator EPA ID: NYP004420543
Trans1 EPA ID: Not reported
Trans2 EPA ID: Not reported
TSDF ID 1: NJD991291105
TSDF ID 2: Not reported
Manifest Tracking Number: 002330019GBF
Import Indicator: N
Export Indicator: N
Discr Quantity Indicator: N
Discr Type Indicator: N
Discr Residue Indicator: N
Discr Partial Reject Indicator: N
Discr Full Reject Indicator: N
Manifest Ref Number: Not reported
Alt Facility RCRA ID: Not reported
Alt Facility Sign Date: Not reported
MGMT Method Type Code: H110

CON EDISON SERVICE BOX: 20373 (Continued) **1016968443**

Waste Code:	Not reported
Waste Code:	Not reported
Waste Code:	Not reported
Waste Code:	Not reported
Waste Code:	Not reported
Waste Code:	Not reported
Quantity:	500
Units:	P - Pounds
Number of Containers:	1
Container Type:	TT - Cargo tank, tank trucks
Handling Method:	T Chemical, physical, or biological treatment.
Specific Gravity:	1
Waste Code:	D008
Waste Code 1_2:	Not reported
Waste Code 1_3:	Not reported
Waste Code 1_4:	Not reported
Waste Code 1_5:	Not reported
Waste Code 1_6:	Not reported

E94 **CON EDISON SERVICE BOX: 20754** **RCRA NonGen / NLR** **1016961949**
WNW **322 W 126TH ST** **NY MANIFEST** **NYP004348900**
< 1/8 **NEW YORK, NY 10027**
0.078 mi.
414 ft. **Site 2 of 14 in cluster E**

Relative:
Higher

Actual:
31 ft.

RCRA NonGen / NLR:

Date form received by agency:	09/21/2013
Facility name:	CON EDISON SERVICE BOX: 20754
Facility address:	322 W 126TH ST NEW YORK, NY 10027
EPA ID:	NYP004348900
Mailing address:	IRVING PL, RM 828 NEW YORK, NY 10003
Contact:	BENJAMIN BAMONTE
Contact address:	Not reported Not reported
Contact country:	Not reported
Contact telephone:	(212) 894-9549
Contact email:	Not reported
EPA Region:	02
Classification:	Non-Generator
Description:	Handler: Non-Generators do not presently generate hazardous waste

Handler Activities Summary:

U.S. importer of hazardous waste:	No
Mixed waste (haz. and radioactive):	No
Recycler of hazardous waste:	No
Transporter of hazardous waste:	No
Treater, storer or disposer of HW:	No
Underground injection activity:	No
On-site burner exemption:	No
Furnace exemption:	No
Used oil fuel burner:	No
Used oil processor:	No
User oil refiner:	No
Used oil fuel marketer to burner:	No

CON EDISON SERVICE BOX: 20754 (Continued) **1016961949**

Used oil Specification marketer: No
Used oil transfer facility: No
Used oil transporter: No

Historical Generators:
Date form received by agency: 08/21/2013
Site name: CON EDISON SERVICE BOX: 20754
Classification: Conditionally Exempt Small Quantity Generator

Violation Status: No violations found

NY MANIFEST:
Country: USA
EPA ID: NYP004348900
Facility Status: Not reported
Location Address 1: FO 322 W 126TH ST
Code: BP
Location Address 2: SB 20754
Total Tanks: Not reported
Location City: NEW YORK
Location State: NY
Location Zip: 10027
Location Zip 4: Not reported

NY MANIFEST:
EPAID: NYP004348900
Mailing Name: CON EDISON
Mailing Contact: CON EDISON
Mailing Address 1: 4 IRVING PL 15TH FL
Mailing Address 2: Not reported
Mailing City: NEW YORK
Mailing State: NY
Mailing Zip: 10003
Mailing Zip 4: Not reported
Mailing Country: USA
Mailing Phone: 2124603770

NY MANIFEST:
Document ID: Not reported
Manifest Status: Not reported
seq: Not reported
Year: 2013
Trans1 State ID: NJD003812047
Trans2 State ID: Not reported
Generator Ship Date: 08/21/2013
Trans1 Recv Date: 08/21/2013
Trans2 Recv Date: Not reported
TSD Site Recv Date: 08/23/2013
Part A Recv Date: Not reported
Part B Recv Date: Not reported
Generator EPA ID: NYP004348900
Trans1 EPA ID: Not reported
Trans2 EPA ID: Not reported
TSDF ID 1: NJD991291105
TSDF ID 2: Not reported
Manifest Tracking Number: 002220744GBF
Import Indicator: N

CON EDISON SERVICE BOX: 20754 (Continued) **1016961949**

Export Indicator:	N
Discr Quantity Indicator:	N
Discr Type Indicator:	N
Discr Residue Indicator:	N
Discr Partial Reject Indicator:	N
Discr Full Reject Indicator:	N
Manifest Ref Number:	Not reported
Alt Facility RCRA ID:	Not reported
Alt Facility Sign Date:	Not reported
MGMT Method Type Code:	H110
Waste Code:	Not reported
Waste Code:	Not reported
Waste Code:	Not reported
Waste Code:	Not reported
Waste Code:	Not reported
Waste Code:	Not reported
Quantity:	500
Units:	P - Pounds
Number of Containers:	1
Container Type:	TT - Cargo tank, tank trucks
Handling Method:	T Chemical, physical, or biological treatment.
Specific Gravity:	1
Waste Code:	D008
Waste Code 1_2:	Not reported
Waste Code 1_3:	Not reported
Waste Code 1_4:	Not reported
Waste Code 1_5:	Not reported
Waste Code 1_6:	Not reported

D95 **LOT 40,TAXBLOCK 1930** **NY E DESIGNATION** **S109155427**
SSE **222 WEST 125 STREET** **N/A**
< 1/8 **MANHATTAN, NY**
0.079 mi.
415 ft. **Site 15 of 19 in cluster D**

Relative:
Lower

Actual:
27 ft.

E DESIGNATION:

Tax Lot(s):	40
Tax Block:	1930
Borough Code:	Not reported
E-No:	E-201
Effective Date:	4/30/2008
Satisfaction Date:	Not reported
Ceqr Number:	07DCP030M
Ulurp Number:	080099ZMM
Zoning Map No:	5c 6a 6b
Description:	Underground Gasoline Storage Tanks* Testing Protocol.
Lot Remediation Date:	Not reported
Description:	Window Wall Attenuation & Alternate Ventilation
Lot Remediation Date:	Not reported

D96 **UPTOWN REALITY** **NY LTANKS** **S103479726**
SSE **222-224/226-228 W.125TH** **N/A**
< 1/8 **MANHATTAN, NY**
0.079 mi.
416 ft. **Site 16 of 19 in cluster D**

Relative:
Lower

Actual:
27 ft.

LTANKS:

Site ID:	164610
Spill Number/Closed Date:	9808120 / 2001-01-02
Spill Date:	1998-09-16
Spill Cause:	Tank Failure
Spill Source:	Commercial/Industrial
Spill Class:	Known release that creates potential for fire or hazard. DEC Response. Unable/unwilling Responsible Party. Corrective action taken. (ISR)
Cleanup Ceased:	Not reported
Cleanup Meets Standard:	False
SWIS:	3101
Investigator:	SMSANGES
Referred To:	Not reported
Reported to Dept:	1998-10-01
CID:	199
Water Affected:	Not reported
Spill Notifier:	Other
Last Inspection:	Not reported
Recommended Penalty:	False
UST Involvement:	False
Remediation Phase:	0
Date Entered In Computer:	1998-10-01
Spill Record Last Update:	2001-01-02
Spiller Name:	Not reported
Spiller Company:	Not reported
Spiller Address:	Not reported
Spiller City,St,Zip:	***Update***, ZZ
Spiller County:	001
Spiller Contact:	NINA LUBAN
Spiller Phone:	(212) 407-4908
Spiller Extention:	Not reported
DEC Region:	2
DER Facility ID:	138792
DEC Memo:	"Prior to Sept, 2004 data translation this spill Lead_DEC Field was SANGESLAND 7/29/99 Bob Abramo (718-624-7490)- Abra Consulting -called - He has just been hired by the owner to close out this spill. He has a copy of soil boring work & test results for borings done around the abandoned 3,000 gal fuel oil storage tank buried in rear of shoe store. Sangesland asked Mr. Obrano to send a copy of these test results along with a 1-2 page description of Proposed Plan Of Action for work to be done to clean up the site. Some sort of Bio may be called for since the tank can not be moved. 8/26/99 - Sangesland read the report forwarded by Mr. Abramo and agreed with Mr. Abramo's plan to install 1 or 2 wells in the area around the abandoned tank in the sidewalk. Sangesland said if the depth to ground water was too much (50+ ft) then it would not be representitive of the tank (problems could be from further away)..... Problem still remains what to do about the confirmed contamination. 2/11/2000 - Mr. Abramo called to say one well was installed to 27' Sample tested to 8021 and 8270 All results were below limits except (enbyutel benzene 52 ppm). There still is contamination of soil between tank and building. Sangesland asked Mr. Abramo to propose some type of remediation (Bio?) on the trapped soil contamination. Mr. Abramo proposed ORC. Sangesland said

UPTOWN REALITY (Continued) **S103479726**

no. DEC requires some type of biological bugs which will be injected into the soil to work on the problem above the groundwater line. 5/2/2000 - Mr. Abramo said Bio Rem Rep suggests 4 geoprobe type injection wells around the tank along with 1,000 gal of Biorem. Sangesland said to go ahead, leave the site until Sept 1st and then retest the monitoring well. Hopefully it will be clean and can be closed out. 9/25/2000 - Mr. Ed Correll (Soil Mechanics 516-221-7500) was hired by the owner do what it takes to close out the case. Mr. Correll was told of the DEC history on the site. Sangesland asked Mr. Correll to do the following: 1) Get specific details on what type of Bio work was done in July 2000 (DEC has no records). 2) After a couple of months, retest the existing well and conduct another geoprobe between the tank and the building to check the condition. 3) Prepare a report that either shows the site is clean or Justifies why the existing contamination is not a problem Contamination is contained, encapsulated and would undermine the building if it were removed. If a report is submitted, DEC will review it and determine if additional work is needed. 12/13/2000 - Thomas McCurdy of The Breakthrough Group (856-810-3402) submitted a closure request letter. It states that at some point (approx 8/2000) an application of Bio-Rem was made at two points between the tank and the building. On 10/24/2000 MW-1 was sampled and found non-detect for all contaminants within 8270 & 8021. MTBE = 1 ppb 1/2/2001 - Spill has been closed"

Remarks: "CALLER WAS EMPLOYED TO DO SOIL SAMPLES AND TEST FROM AN ABANDONED TANK USING METHOD 82-70 -- CANTAMINATED SOIL FOUND -- MIKE MULQUENE HAS ALREADY TALKED TO CALLER ABOUT THIS CONDITION "

Material:

Site ID:	164610
Operable Unit ID:	1069296
Operable Unit:	01
Material ID:	315651
Material Code:	0001A
Material Name:	#2 fuel oil
Case No.:	Not reported
Material FA:	Petroleum
Quantity:	.00
Units:	Gallons
Recovered:	.00
Resource Affected:	Not reported
Oxygenate:	Not reported

Tank Test:

D97 **CON EDISON SERVICE BOX: 20552** **RCRA NonGen / NLR** **1016968118**
SE **211 W 125TH ST** **NY MANIFEST** **NYP004417226**
< 1/8 **NEW YORK, NY 10027**
0.079 mi.
418 ft. **Site 17 of 19 in cluster D**

Relative:
Lower

Actual:
27 ft.

RCRA NonGen / NLR:

Date form received by agency:	02/13/2014
Facility name:	CON EDISON SERVICE BOX: 20552
Facility address:	211 W 125TH ST NEW YORK, NY 10027
EPA ID:	NYP004417226

CON EDISON SERVICE BOX: 20552 (Continued) **1016968118**

Mailing address: IRVING PL, 15TH FL NE
NEW YORK, NY 10003
Contact: THOMAS TEELING
Contact address: Not reported
Not reported
Contact country: Not reported
Contact telephone: (212) 460-3770
Contact email: Not reported
EPA Region: 02
Classification: Non-Generator
Description: Handler: Non-Generators do not presently generate hazardous waste

Handler Activities Summary:
U.S. importer of hazardous waste: No
Mixed waste (haz. and radioactive): No
Recycler of hazardous waste: No
Transporter of hazardous waste: No
Treater, storer or disposer of HW: No
Underground injection activity: No
On-site burner exemption: No
Furnace exemption: No
Used oil fuel burner: No
Used oil processor: No
User oil refiner: No
Used oil fuel marketer to burner: No
Used oil Specification marketer: No
Used oil transfer facility: No
Used oil transporter: No

Historical Generators:
Date form received by agency: 01/13/2014
Site name: CON EDISON SERVICE BOX: 20552
Classification: Conditionally Exempt Small Quantity Generator

Violation Status: No violations found

NY MANIFEST:
Country: USA
EPA ID: NYP004417226
Facility Status: Not reported
Location Address 1: 211 W 125 ST
Code: BP
Location Address 2: SERVICE BOX # 20552
Total Tanks: Not reported
Location City: NEW YORK
Location State: NY
Location Zip: 10027
Location Zip 4: Not reported

NY MANIFEST:
EPAID: NYP004417226
Mailing Name: CON EDISON
Mailing Contact: TOM TEELING
Mailing Address 1: 4 IRVING PLACE 15TH FLOOR
Mailing Address 2: Not reported
Mailing City: NEW YORK
Mailing State: NY

CON EDISON SERVICE BOX: 20552 (Continued) **1016968118**

Mailing Zip:	10003
Mailing Zip 4:	Not reported
Mailing Country:	USA
Mailing Phone:	2124603770

NY MANIFEST:

Document ID:	Not reported
Manifest Status:	Not reported
seq:	Not reported
Year:	2014
Trans1 State ID:	NJD003812047
Trans2 State ID:	Not reported
Generator Ship Date:	01/13/2014
Trans1 Recv Date:	01/13/2014
Trans2 Recv Date:	Not reported
TSD Site Recv Date:	01/20/2014
Part A Recv Date:	Not reported
Part B Recv Date:	Not reported
Generator EPA ID:	NYP004417226
Trans1 EPA ID:	Not reported
Trans2 EPA ID:	Not reported
TSDF ID 1:	NJD991291105
TSDF ID 2:	Not reported
Manifest Tracking Number:	002299416GBF
Import Indicator:	N
Export Indicator:	N
Discr Quantity Indicator:	N
Discr Type Indicator:	N
Discr Residue Indicator:	N
Discr Partial Reject Indicator:	N
Discr Full Reject Indicator:	N
Manifest Ref Number:	Not reported
Alt Facility RCRA ID:	Not reported
Alt Facility Sign Date:	Not reported
MGMT Method Type Code:	H110
Waste Code:	Not reported
Waste Code:	Not reported
Waste Code:	Not reported
Waste Code:	Not reported
Waste Code:	Not reported
Waste Code:	Not reported
Quantity:	1000
Units:	P - Pounds
Number of Containers:	1
Container Type:	TT - Cargo tank, tank trucks
Handling Method:	T Chemical, physical, or biological treatment.
Specific Gravity:	1
Waste Code:	D008
Waste Code 1_2:	Not reported
Waste Code 1_3:	Not reported
Waste Code 1_4:	Not reported
Waste Code 1_5:	Not reported
Waste Code 1_6:	Not reported

E98
WNW
< 1/8
0.080 mi.
425 ft.

LOT 41,TAXBLOCK 1952
WEST 126 STREET
MANHATTAN, NY

Site 3 of 14 in cluster E

NY E DESIGNATION **S109155430**
N/A

Relative:
Higher

Actual:
31 ft.

E DESIGNATION:

Tax Lot(s):	41
Tax Block:	1952
Borough Code:	Not reported
E-No:	E-201
Effective Date:	4/30/2008
Satisfaction Date:	Not reported
Ceqr Number:	07DCP030M
Ulurp Number:	080099ZMM
Zoning Map No:	5c 6a 6b
Description:	Window Wall Attenuation & Alternate Ventilation
Lot Remediation Date:	Not reported
Description:	Air Quality - #2 Fuel Oil or Natural Gas Heat and Hot Water
Lot Remediation Date:	Not reported
Description:	Exhaust stack location limitations
Lot Remediation Date:	Not reported
Description:	Underground Gasoline Storage Tanks* Testing Protocol.
Lot Remediation Date:	Not reported

B99
WNW
< 1/8
0.081 mi.
427 ft.

CON EDISON
313 W 125 ST
NEW YORK, NY 10001

Site 29 of 31 in cluster B

NY MANIFEST **S117739101**
N/A

Relative:
Higher

Actual:
30 ft.

NY MANIFEST:

Country:	USA
EPA ID:	NYP004721965
Facility Status:	Not reported
Location Address 1:	313 W 125 ST
Code:	BP
Location Address 2:	SB20536
Total Tanks:	Not reported
Location City:	NEW YORK
Location State:	NY
Location Zip:	10001
Location Zip 4:	Not reported

NY MANIFEST:

EPAID:	NYP004721965
Mailing Name:	CON EDISON
Mailing Contact:	CON EDISON
Mailing Address 1:	4 IRVING PL
Mailing Address 2:	15TH FL
Mailing City:	NEW YORK
Mailing State:	NY
Mailing Zip:	10003
Mailing Zip 4:	Not reported
Mailing Country:	USA
Mailing Phone:	Not reported

CON EDISON (Continued) **S117739101**

NY MANIFEST:

Document ID:	Not reported
Manifest Status:	Not reported
seq:	Not reported
Year:	2015
Trans1 State ID:	NJD003812047
Trans2 State ID:	Not reported
Generator Ship Date:	01/30/2015
Trans1 Recv Date:	01/30/2015
Trans2 Recv Date:	Not reported
TSD Site Recv Date:	02/10/2015
Part A Recv Date:	Not reported
Part B Recv Date:	Not reported
Generator EPA ID:	NYP004721965
Trans1 EPA ID:	Not reported
Trans2 EPA ID:	Not reported
TSDF ID 1:	PAD085690592
TSDF ID 2:	Not reported
Manifest Tracking Number:	002659278GBF
Import Indicator:	N
Export Indicator:	N
Discr Quantity Indicator:	Y
Discr Type Indicator:	N
Discr Residue Indicator:	N
Discr Partial Reject Indicator:	N
Discr Full Reject Indicator:	N
Manifest Ref Number:	Not reported
Alt Facility RCRA ID:	Not reported
Alt Facility Sign Date:	Not reported
MGMT Method Type Code:	H110
Waste Code:	Not reported
Waste Code:	Not reported
Waste Code:	Not reported
Waste Code:	Not reported
Waste Code:	Not reported
Waste Code:	Not reported
Quantity:	1190
Units:	P - Pounds
Number of Containers:	1
Container Type:	TT - Cargo tank, tank trucks
Handling Method:	T Chemical, physical, or biological treatment.
Specific Gravity:	1
Waste Code:	D008
Waste Code 1_2:	Not reported
Waste Code 1_3:	Not reported
Waste Code 1_4:	Not reported
Waste Code 1_5:	Not reported
Waste Code 1_6:	Not reported

Document ID:	Not reported
Manifest Status:	Not reported
seq:	Not reported
Year:	2015
Trans1 State ID:	NJD003812047
Trans2 State ID:	Not reported
Generator Ship Date:	01/30/2015
Trans1 Recv Date:	01/30/2015

CON EDISON (Continued) **S117739101**

Trans2 Recv Date:	Not reported
TSD Site Recv Date:	02/10/2015
Part A Recv Date:	Not reported
Part B Recv Date:	Not reported
Generator EPA ID:	NYP004721965
Trans1 EPA ID:	Not reported
Trans2 EPA ID:	Not reported
TSDF ID 1:	PAD085690592
TSDF ID 2:	Not reported
Manifest Tracking Number:	002659278GBF
Import Indicator:	N
Export Indicator:	N
Discr Quantity Indicator:	Y
Discr Type Indicator:	N
Discr Residue Indicator:	N
Discr Partial Reject Indicator:	N
Discr Full Reject Indicator:	N
Manifest Ref Number:	Not reported
Alt Facility RCRA ID:	Not reported
Alt Facility Sign Date:	Not reported
MGMT Method Type Code:	H110
Waste Code:	Not reported
Waste Code:	Not reported
Waste Code:	Not reported
Waste Code:	Not reported
Waste Code:	Not reported
Waste Code:	Not reported
Quantity:	1190
Units:	P - Pounds
Number of Containers:	1
Container Type:	TT - Cargo tank, tank trucks
Handling Method:	T Chemical, physical, or biological treatment.
Specific Gravity:	1
Waste Code:	D008
Waste Code 1_2:	Not reported
Waste Code 1_3:	Not reported
Waste Code 1_4:	Not reported
Waste Code 1_5:	Not reported
Waste Code 1_6:	Not reported
Document ID:	Not reported
Manifest Status:	Not reported
seq:	Not reported
Year:	2015
Trans1 State ID:	NJD003812047
Trans2 State ID:	Not reported
Generator Ship Date:	01/30/2015
Trans1 Recv Date:	01/30/2015
Trans2 Recv Date:	Not reported
TSD Site Recv Date:	02/10/2015
Part A Recv Date:	Not reported
Part B Recv Date:	Not reported
Generator EPA ID:	NYP004721965
Trans1 EPA ID:	Not reported
Trans2 EPA ID:	Not reported
TSDF ID 1:	PAD085690592
TSDF ID 2:	Not reported

CON EDISON (Continued) **S117739101**

Manifest Tracking Number:	002659278GBF
Import Indicator:	N
Export Indicator:	N
Discr Quantity Indicator:	Y
Discr Type Indicator:	N
Discr Residue Indicator:	N
Discr Partial Reject Indicator:	N
Discr Full Reject Indicator:	N
Manifest Ref Number:	Not reported
Alt Facility RCRA ID:	Not reported
Alt Facility Sign Date:	Not reported
MGMT Method Type Code:	H110
Waste Code:	Not reported
Waste Code:	Not reported
Waste Code:	Not reported
Waste Code:	Not reported
Waste Code:	Not reported
Waste Code:	Not reported
Quantity:	1190
Units:	P - Pounds
Number of Containers:	1
Container Type:	TT - Cargo tank, tank trucks
Handling Method:	T Chemical, physical, or biological treatment.
Specific Gravity:	1
Waste Code:	D008
Waste Code 1_2:	Not reported
Waste Code 1_3:	Not reported
Waste Code 1_4:	Not reported
Waste Code 1_5:	Not reported
Waste Code 1_6:	Not reported

B100 **CON EDISON SERVICE BOX: 20536** **RCRA NonGen / NLR** **1016961868**
WNW **313 W 125TH ST** **NY MANIFEST** **NYP004348025**
< 1/8 **NEW YORK, NY 10027**
0.081 mi.
427 ft. **Site 30 of 31 in cluster B**

Relative:
Higher

Actual:
30 ft.

RCRA NonGen / NLR:

Date form received by agency:	09/19/2013
Facility name:	CON EDISON SERVICE BOX: 20536
Facility address:	313 W 125TH ST NEW YORK, NY 10027
EPA ID:	NYP004348025
Mailing address:	IRVING PL, RM 828 NEW YORK, NY 10003
Contact:	BENJAMIN BAMONTE
Contact address:	Not reported Not reported
Contact country:	Not reported
Contact telephone:	(212) 894-9549
Contact email:	Not reported
EPA Region:	02
Classification:	Non-Generator
Description:	Handler: Non-Generators do not presently generate hazardous waste

Handler Activities Summary:

CON EDISON SERVICE BOX: 20536 (Continued) **1016961868**

U.S. importer of hazardous waste: No
Mixed waste (haz. and radioactive): No
Recycler of hazardous waste: No
Transporter of hazardous waste: No
Treater, storer or disposer of HW: No
Underground injection activity: No
On-site burner exemption: No
Furnace exemption: No
Used oil fuel burner: No
Used oil processor: No
User oil refiner: No
Used oil fuel marketer to burner: No
Used oil Specification marketer: No
Used oil transfer facility: No
Used oil transporter: No

Historical Generators:
Date form received by agency: 08/19/2013
Site name: CON EDISON SERVICE BOX: 20536
Classification: Conditionally Exempt Small Quantity Generator

Violation Status: No violations found

NY MANIFEST:
Country: USA
EPA ID: NYP004348025
Facility Status: Not reported
Location Address 1: FO 313 W 125TH ST
Code: BP
Location Address 2: SB 20536
Total Tanks: Not reported
Location City: NEW YORK
Location State: NY
Location Zip: 10027
Location Zip 4: Not reported

NY MANIFEST:
EPAID: NYP004348025
Mailing Name: CON EDISON
Mailing Contact: CON EDISON
Mailing Address 1: 4 IRVING PL 15TH FL
Mailing Address 2: Not reported
Mailing City: NEW YORK
Mailing State: NY
Mailing Zip: 10003
Mailing Zip 4: Not reported
Mailing Country: USA
Mailing Phone: 2124603770

NY MANIFEST:
Document ID: Not reported
Manifest Status: Not reported
seq: Not reported
Year: 2013
Trans1 State ID: NJD003812047
Trans2 State ID: Not reported
Generator Ship Date: 08/19/2013

CON EDISON SERVICE BOX: 20536 (Continued) **1016961868**

Trans1 Recv Date:	08/19/2013
Trans2 Recv Date:	Not reported
TSD Site Recv Date:	08/20/2013
Part A Recv Date:	Not reported
Part B Recv Date:	Not reported
Generator EPA ID:	NYP004348025
Trans1 EPA ID:	Not reported
Trans2 EPA ID:	Not reported
TSDF ID 1:	NJD991291105
TSDF ID 2:	Not reported
Manifest Tracking Number:	002220791GBF
Import Indicator:	N
Export Indicator:	N
Discr Quantity Indicator:	N
Discr Type Indicator:	N
Discr Residue Indicator:	N
Discr Partial Reject Indicator:	N
Discr Full Reject Indicator:	N
Manifest Ref Number:	Not reported
Alt Facility RCRA ID:	Not reported
Alt Facility Sign Date:	Not reported
MGMT Method Type Code:	H110
Waste Code:	Not reported
Waste Code:	Not reported
Waste Code:	Not reported
Waste Code:	Not reported
Waste Code:	Not reported
Waste Code:	Not reported
Quantity:	2000
Units:	P - Pounds
Number of Containers:	1
Container Type:	TT - Cargo tank, tank trucks
Handling Method:	T Chemical, physical, or biological treatment.
Specific Gravity:	1
Waste Code:	D008
Waste Code 1_2:	Not reported
Waste Code 1_3:	Not reported
Waste Code 1_4:	Not reported
Waste Code 1_5:	Not reported
Waste Code 1_6:	Not reported

B101 **LOT 23,TAXBLOCK 1952** **NY E DESIGNATION** **S109155385**
WNW **313-325 WEST 125 STREET** **N/A**
< 1/8 **MANHATTAN, NY**
0.081 mi.
427 ft. **Site 31 of 31 in cluster B**

Relative:
Higher

Actual:
30 ft.

E DESIGNATION:

Tax Lot(s):	23
Tax Block:	1952
Borough Code:	Not reported
E-No:	E-201
Effective Date:	4/30/2008
Satisfaction Date:	Not reported
Ceqr Number:	07DCP030M
Ulurp Number:	080099ZMM
Zoning Map No:	5c 6a 6b

LOT 23,TAXBLOCK 1952 (Continued) **S109155385**

Description: Underground Gasoline Storage Tanks* Testing Protocol.
Lot Remediation Date: Not reported

Description: Window Wall Attenuation & Alternate Ventilation
Lot Remediation Date: Not reported

Description: Air Quality - #2 Fuel Oil or Natural Gas Heat and Hot Water
Lot Remediation Date: Not reported

Description: Exhaust stack location limitations
Lot Remediation Date: Not reported

G102 **CON EDISON SERVICE BOX: 32654** **RCRA NonGen / NLR** **1016962205**
SW **2310 8TH AVE FRONT OF** **NY MANIFEST** **NYP004352118**
< 1/8 **NEW YORK, NY 10027**
0.083 mi.
436 ft. **Site 2 of 16 in cluster G**

Relative:
Lower

Actual:
28 ft.

RCRA NonGen / NLR:
Date form received by agency: 09/28/2013
Facility name: CON EDISON SERVICE BOX: 32654
Facility address: 2310 8TH AVE FRONT OF
NEW YORK, NY 10027
EPA ID: NYP004352118
Mailing address: IRVING PL, RM 828
NEW YORK, NY 10003
Contact: JUAN RODRIGUEZ
Contact address: Not reported
Not reported
Contact country: Not reported
Contact telephone: (347) 865-5931
Contact email: Not reported
EPA Region: 02
Classification: Non-Generator
Description: Handler: Non-Generators do not presently generate hazardous waste

Handler Activities Summary:
U.S. importer of hazardous waste: No
Mixed waste (haz. and radioactive): No
Recycler of hazardous waste: No
Transporter of hazardous waste: No
Treater, storer or disposer of HW: No
Underground injection activity: No
On-site burner exemption: No
Furnace exemption: No
Used oil fuel burner: No
Used oil processor: No
User oil refiner: No
Used oil fuel marketer to burner: No
Used oil Specification marketer: No
Used oil transfer facility: No
Used oil transporter: No

Historical Generators:
Date form received by agency: 08/28/2013
Site name: CON EDISON SERVICE BOX: 32654
Classification: Conditionally Exempt Small Quantity Generator

CON EDISON SERVICE BOX: 32654 (Continued) **1016962205**

Violation Status: No violations found

NY MANIFEST:
Country: USA
EPA ID: NYP004352118
Facility Status: Not reported
Location Address 1: 2310 8TH AVE
Code: BP
Location Address 2: SB 32654
Total Tanks: Not reported
Location City: NEW YORK
Location State: NY
Location Zip: 10027
Location Zip 4: Not reported

NY MANIFEST:
EPAID: NYP004352118
Mailing Name: CON EDISON
Mailing Contact: TOM TEELING
Mailing Address 1: 4 IRVING PLACE - 15TH FLOOR
Mailing Address 2: Not reported
Mailing City: NEW YORK
Mailing State: NY
Mailing Zip: 10003
Mailing Zip 4: Not reported
Mailing Country: USA
Mailing Phone: 2124603770

NY MANIFEST:
Document ID: Not reported
Manifest Status: Not reported
seq: Not reported
Year: 2013
Trans1 State ID: NJD003812047
Trans2 State ID: Not reported
Generator Ship Date: 08/28/2013
Trans1 Recv Date: 08/28/2013
Trans2 Recv Date: Not reported
TSD Site Recv Date: 08/30/2013
Part A Recv Date: Not reported
Part B Recv Date: Not reported
Generator EPA ID: NYP004352118
Trans1 EPA ID: Not reported
Trans2 EPA ID: Not reported
TSDF ID 1: NJD991291105
TSDF ID 2: Not reported
Manifest Tracking Number: 002220944GBF
Import Indicator: N
Export Indicator: N
Discr Quantity Indicator: N
Discr Type Indicator: N
Discr Residue Indicator: N
Discr Partial Reject Indicator: N
Discr Full Reject Indicator: N
Manifest Ref Number: Not reported
Alt Facility RCRA ID: Not reported
Alt Facility Sign Date: Not reported
MGMT Method Type Code: H110

CON EDISON SERVICE BOX: 32654 (Continued) **1016962205**

Waste Code:	Not reported
Waste Code:	Not reported
Waste Code:	Not reported
Waste Code:	Not reported
Waste Code:	Not reported
Waste Code:	Not reported
Quantity:	500
Units:	P - Pounds
Number of Containers:	1
Container Type:	TT - Cargo tank, tank trucks
Handling Method:	T Chemical, physical, or biological treatment.
Specific Gravity:	1
Waste Code:	D008
Waste Code 1_2:	Not reported
Waste Code 1_3:	Not reported
Waste Code 1_4:	Not reported
Waste Code 1_5:	Not reported
Waste Code 1_6:	Not reported
Document ID:	Not reported
Manifest Status:	Not reported
seq:	Not reported
Year:	2013
Trans1 State ID:	NJD003812047
Trans2 State ID:	Not reported
Generator Ship Date:	09/04/2013
Trans1 Recv Date:	09/04/2013
Trans2 Recv Date:	Not reported
TSD Site Recv Date:	09/04/2013
Part A Recv Date:	Not reported
Part B Recv Date:	Not reported
Generator EPA ID:	NYP004352118
Trans1 EPA ID:	Not reported
Trans2 EPA ID:	Not reported
TSDF ID 1:	NJD991291105
TSDF ID 2:	Not reported
Manifest Tracking Number:	002221063GBF
Import Indicator:	N
Export Indicator:	N
Discr Quantity Indicator:	N
Discr Type Indicator:	N
Discr Residue Indicator:	N
Discr Partial Reject Indicator:	N
Discr Full Reject Indicator:	N
Manifest Ref Number:	Not reported
Alt Facility RCRA ID:	Not reported
Alt Facility Sign Date:	Not reported
MGMT Method Type Code:	H110
Waste Code:	Not reported
Waste Code:	Not reported
Waste Code:	Not reported
Waste Code:	Not reported
Waste Code:	Not reported
Waste Code:	Not reported
Quantity:	500
Units:	P - Pounds
Number of Containers:	1

CON EDISON SERVICE BOX: 32654 (Continued) **1016962205**

Container Type:	TT - Cargo tank, tank trucks
Handling Method:	T Chemical, physical, or biological treatment.
Specific Gravity:	1
Waste Code:	D008
Waste Code 1_2:	Not reported
Waste Code 1_3:	Not reported
Waste Code 1_4:	Not reported
Waste Code 1_5:	Not reported
Waste Code 1_6:	Not reported

G103 **UNITED HOUSE OF PRAYER FOR ALL PEOPLE** **NY AST** **U004048625**
SW **2310 8TH AVENUE** **N/A**
< 1/8 **NEW YORK, NY 10027**
0.083 mi.
436 ft. **Site 3 of 16 in cluster G**

Relative:
Lower

Actual:
28 ft.

AST:

Region:	STATE
DEC Region:	2
Site Status:	Unregulated/Closed
Facility Id:	2-111597
Program Type:	PBS
UTM X:	588464.02644
UTM Y:	4518151.28210
Expiration Date:	N/A
Site Type:	Other

Affiliation Records:

Site Id:	3482
Affiliation Type:	Facility Owner
Company Name:	UNITED HOUSE OF PRAYER FOR ALL PEOPLE
Contact Type:	Not reported
Contact Name:	Not reported
Address1:	1665 NORTH PORTAL DRIVE, NW
Address2:	Not reported
City:	WASHINGTON
State:	DC
Zip Code:	20012
Country Code:	001
Phone:	(202) 882-3956
EMail:	Not reported
Fax Number:	Not reported
Modified By:	TRANSLAT
Date Last Modified:	2004-03-04

Site Id:	3482
Affiliation Type:	Mail Contact
Company Name:	UNITED HOUSE OF PRAYER
Contact Type:	Not reported
Contact Name:	MR. RONALD SYKES
Address1:	FOR ALL PEOPLE
Address2:	2320 FREDERICK DOUGLASS BLVD.
City:	NEW YORK
State:	NY
Zip Code:	10027
Country Code:	001
Phone:	(212) 866-2406

UNITED HOUSE OF PRAYER FOR ALL PEOPLE (Continued) **U004048625**

EMail:	Not reported
Fax Number:	Not reported
Modified By:	TRANSLAT
Date Last Modified:	2004-03-04

Site Id:	3482
Affiliation Type:	On-Site Operator
Company Name:	UNITED HOUSE OF PRAYER FOR ALL PEOPLE
Contact Type:	Not reported
Contact Name:	RONALD SYKES
Address1:	Not reported
Address2:	Not reported
City:	Not reported
State:	NN
Zip Code:	Not reported
Country Code:	001
Phone:	(212) 866-2406
EMail:	Not reported
Fax Number:	Not reported
Modified By:	TRANSLAT
Date Last Modified:	2004-03-04

Site Id:	3482
Affiliation Type:	Emergency Contact
Company Name:	UNITED HOUSE OF PRAYER FOR ALL PEOPLE
Contact Type:	Not reported
Contact Name:	RONALD SYKES
Address1:	Not reported
Address2:	Not reported
City:	Not reported
State:	NN
Zip Code:	Not reported
Country Code:	001
Phone:	(212) 866-2406
EMail:	Not reported
Fax Number:	Not reported
Modified By:	TRANSLAT
Date Last Modified:	2004-03-04

Tank Info:

Tank Number:	001
Tank Id:	4944
Material Code:	0001
Common Name of Substance:	#2 Fuel Oil (On-Site Consumption)

Equipment Records:

I04 - Overfill - Product Level Gauge (A/G)
H00 - Tank Leak Detection - None
J02 - Dispenser - Suction Dispenser
G00 - Tank Secondary Containment - None
D01 - Pipe Type - Steel/Carbon Steel/Iron
A00 - Tank Internal Protection - None
C02 - Pipe Location - Underground/On-ground
B00 - Tank External Protection - None
F00 - Pipe External Protection - None

UNITED HOUSE OF PRAYER FOR ALL PEOPLE (Continued) **U004048625**

Tank Location:	1
Tank Type:	Steel/Carbon Steel/Iron
Tank Status:	Closed - Removed
Pipe Model:	Not reported
Install Date:	Not reported
Capacity Gallons:	1500
Tightness Test Method:	NN
Date Test:	Not reported
Next Test Date:	Not reported
Date Tank Closed:	09/01/1994
Register:	True
Modified By:	TRANSLAT
Last Modified:	03/04/2004
Material Name:	Not reported

C104 **LOT 31,TAXBLOCK 1954** **NY E DESIGNATION** **S109155518**
North **2371 FREDRICK DOUGLASS BL** **N/A**
< 1/8 **MANHATTAN, NY**
0.084 mi.
441 ft. **Site 19 of 20 in cluster C**

Relative:
Higher

Actual:
33 ft.

E DESIGNATION:

Tax Lot(s):	31
Tax Block:	1954
Borough Code:	Not reported
E-No:	E-212
Effective Date:	6/29/2008
Satisfaction Date:	Not reported
Ceqr Number:	03HPD020M
Ulurp Number:	080219ZMM
Zoning Map No:	6a
Description:	Air Quality - Natural Gas Heat & Hot Water
Lot Remediation Date:	Not reported
Description:	Underground Gasoline Storage Tanks* Testing Protocol.
Lot Remediation Date:	Not reported
Description:	Window Wall Attenuation & Alternate Ventilation
Lot Remediation Date:	Not reported

F105 **CON EDISON SERVICE BOX: 20354** **RCRA NonGen / NLR** **1016961887**
South **259 W 124TH ST** **NY MANIFEST** **NYP004348215**
< 1/8 **NEW YORK, NY 10027**
0.084 mi.
444 ft. **Site 3 of 8 in cluster F**

Relative:
Lower

Actual:
27 ft.

RCRA NonGen / NLR:

Date form received by agency:	09/20/2013
Facility name:	CON EDISON SERVICE BOX: 20354
Facility address:	259 W 124TH ST NEW YORK, NY 10027
EPA ID:	NYP004348215
Mailing address:	IRVING PL, RM 828 NEW YORK, NY 10003
Contact:	BENJAMIN BAMONTE

CON EDISON SERVICE BOX: 20354 (Continued) **1016961887**

Contact address: Not reported
Not reported
Contact country: Not reported
Contact telephone: (212) 894-9549
Contact email: Not reported
EPA Region: 02
Classification: Non-Generator
Description: Handler: Non-Generators do not presently generate hazardous waste

Handler Activities Summary:
U.S. importer of hazardous waste: No
Mixed waste (haz. and radioactive): No
Recycler of hazardous waste: No
Transporter of hazardous waste: No
Treater, storer or disposer of HW: No
Underground injection activity: No
On-site burner exemption: No
Furnace exemption: No
Used oil fuel burner: No
Used oil processor: No
User oil refiner: No
Used oil fuel marketer to burner: No
Used oil Specification marketer: No
Used oil transfer facility: No
Used oil transporter: No

Historical Generators:
Date form received by agency: 08/20/2013
Site name: CON EDISON SERVICE BOX: 20354
Classification: Conditionally Exempt Small Quantity Generator

Violation Status: No violations found

NY MANIFEST:
Country: USA
EPA ID: NYP004348215
Facility Status: Not reported
Location Address 1: FO 259 WEST 124TH ST
Code: BP
Location Address 2: SB 20354
Total Tanks: Not reported
Location City: NEW YORK
Location State: NY
Location Zip: 10027
Location Zip 4: Not reported

NY MANIFEST:
EPAID: NYP004348215
Mailing Name: CON EDISON
Mailing Contact: CON EDISON
Mailing Address 1: 4 IRVING PL 15TH FL
Mailing Address 2: Not reported
Mailing City: NEW YORK
Mailing State: NY
Mailing Zip: 10003
Mailing Zip 4: Not reported
Mailing Country: USA

CON EDISON SERVICE BOX: 20354 (Continued) **1016961887**

Mailing Phone: 2124603770

NY MANIFEST:

Document ID:	Not reported
Manifest Status:	Not reported
seq:	Not reported
Year:	2013
Trans1 State ID:	NJD003812047
Trans2 State ID:	Not reported
Generator Ship Date:	08/20/2013
Trans1 Recv Date:	08/20/2013
Trans2 Recv Date:	Not reported
TSD Site Recv Date:	08/21/2013
Part A Recv Date:	Not reported
Part B Recv Date:	Not reported
Generator EPA ID:	NYP004348215
Trans1 EPA ID:	Not reported
Trans2 EPA ID:	Not reported
TSDF ID 1:	NJD991291105
TSDF ID 2:	Not reported
Manifest Tracking Number:	002220728GBF
Import Indicator:	N
Export Indicator:	N
Discr Quantity Indicator:	N
Discr Type Indicator:	N
Discr Residue Indicator:	N
Discr Partial Reject Indicator:	N
Discr Full Reject Indicator:	N
Manifest Ref Number:	Not reported
Alt Facility RCRA ID:	Not reported
Alt Facility Sign Date:	Not reported
MGMT Method Type Code:	H110
Waste Code:	Not reported
Waste Code:	Not reported
Waste Code:	Not reported
Waste Code:	Not reported
Waste Code:	Not reported
Waste Code:	Not reported
Quantity:	750
Units:	P - Pounds
Number of Containers:	1
Container Type:	TT - Cargo tank, tank trucks
Handling Method:	T Chemical, physical, or biological treatment.
Specific Gravity:	1
Waste Code:	D008
Waste Code 1_2:	Not reported
Waste Code 1_3:	Not reported
Waste Code 1_4:	Not reported
Waste Code 1_5:	Not reported
Waste Code 1_6:	Not reported

D106 **CON EDISON** **NY MANIFEST** **S116045658**
SSE **214 W 125TH ST** **N/A**
< 1/8 **NEW YORK, NY 10027**
0.084 mi.
445 ft. **Site 18 of 19 in cluster D**

Relative:
Lower

Actual:
27 ft.

NY MANIFEST:

Country:	USA
EPA ID:	NYP004421236
Facility Status:	Not reported
Location Address 1:	214 W 125TH ST
Code:	BP
Location Address 2:	SB56562
Total Tanks:	Not reported
Location City:	NEW YORK
Location State:	NY
Location Zip:	10027
Location Zip 4:	Not reported

NY MANIFEST:

EPAID:	NYP004421236
Mailing Name:	CON EDISON
Mailing Contact:	CON EDISON
Mailing Address 1:	4 IRVING PLACE
Mailing Address 2:	15TH FL
Mailing City:	NEW YORK
Mailing State:	NY
Mailing Zip:	10003
Mailing Zip 4:	Not reported
Mailing Country:	USA
Mailing Phone:	Not reported

NY MANIFEST:

Document ID:	Not reported
Manifest Status:	Not reported
seq:	Not reported
Year:	2014
Trans1 State ID:	NJD003812047
Trans2 State ID:	NJD003812047
Generator Ship Date:	01/17/2014
Trans1 Recv Date:	01/17/2014
Trans2 Recv Date:	01/17/2014
TSD Site Recv Date:	01/17/2014
Part A Recv Date:	Not reported
Part B Recv Date:	Not reported
Generator EPA ID:	NYP004421236
Trans1 EPA ID:	Not reported
Trans2 EPA ID:	Not reported
TSDF ID 1:	NJD991291105
TSDF ID 2:	Not reported
Manifest Tracking Number:	002329345GBF
Import Indicator:	N
Export Indicator:	N
Discr Quantity Indicator:	N
Discr Type Indicator:	N
Discr Residue Indicator:	N
Discr Partial Reject Indicator:	N
Discr Full Reject Indicator:	N
Manifest Ref Number:	Not reported

CON EDISON (Continued) **S116045658**

Alt Facility RCRA ID:	Not reported
Alt Facility Sign Date:	Not reported
MGMT Method Type Code:	H110
Waste Code:	Not reported
Waste Code:	Not reported
Waste Code:	Not reported
Waste Code:	Not reported
Waste Code:	Not reported
Waste Code:	Not reported
Quantity:	1500
Units:	P - Pounds
Number of Containers:	1
Container Type:	TT - Cargo tank, tank trucks
Handling Method:	T Chemical, physical, or biological treatment.
Specific Gravity:	1
Waste Code:	D008
Waste Code 1_2:	Not reported
Waste Code 1_3:	Not reported
Waste Code 1_4:	Not reported
Waste Code 1_5:	Not reported
Waste Code 1_6:	Not reported

D107 **CON EDISON MANHOLE: 56562** **RCRA NonGen / NLR** **1016968111**
SSE **214 W 125TH ST** **NY MANIFEST** **NYP004417150**
< 1/8 **NEW YORK, NY 10027**
0.084 mi.
445 ft. **Site 19 of 19 in cluster D**

Relative:
Lower

Actual:
27 ft.

RCRA NonGen / NLR:

Date form received by agency:	02/13/2014
Facility name:	CON EDISON MANHOLE: 56562
Facility address:	214 W 125TH ST NEW YORK, NY 10027
EPA ID:	NYP004417150
Mailing address:	IRVING PL, 15TH FL NE NEW YORK, NY 10003
Contact:	THOMAS TEELING
Contact address:	Not reported Not reported
Contact country:	Not reported
Contact telephone:	(212) 460-3770
Contact email:	Not reported
EPA Region:	02
Classification:	Non-Generator
Description:	Handler: Non-Generators do not presently generate hazardous waste

Handler Activities Summary:

U.S. importer of hazardous waste:	No
Mixed waste (haz. and radioactive):	No
Recycler of hazardous waste:	No
Transporter of hazardous waste:	No
Treater, storer or disposer of HW:	No
Underground injection activity:	No
On-site burner exemption:	No
Furnace exemption:	No
Used oil fuel burner:	No

CON EDISON MANHOLE: 56562 (Continued) **1016968111**

Used oil processor: No
User oil refiner: No
Used oil fuel marketer to burner: No
Used oil Specification marketer: No
Used oil transfer facility: No
Used oil transporter: No

Historical Generators:
Date form received by agency: 01/13/2014
Site name: CON EDISON MANHOLE: 56562
Classification: Conditionally Exempt Small Quantity Generator

Violation Status: No violations found

NY MANIFEST:
Country: USA
EPA ID: NYP004417150
Facility Status: Not reported
Location Address 1: 214 W 125 ST
Code: BP
Location Address 2: Not reported
Total Tanks: Not reported
Location City: NEW YORK
Location State: NY
Location Zip: 10027
Location Zip 4: Not reported

NY MANIFEST:
EPAID: NYP004417150
Mailing Name: CON EDISON
Mailing Contact: CON EDISON
Mailing Address 1: 4 IRVING PLACE
Mailing Address 2: 15TH FL
Mailing City: NEW YORK
Mailing State: NY
Mailing Zip: 10003
Mailing Zip 4: Not reported
Mailing Country: USA
Mailing Phone: Not reported

NY MANIFEST:
Document ID: Not reported
Manifest Status: Not reported
seq: Not reported
Year: 2014
Trans1 State ID: NJD003812047
Trans2 State ID: Not reported
Generator Ship Date: 01/13/2014
Trans1 Recv Date: 01/13/2014
Trans2 Recv Date: Not reported
TSD Site Recv Date: 01/13/2014
Part A Recv Date: Not reported
Part B Recv Date: Not reported
Generator EPA ID: NYP004417150
Trans1 EPA ID: Not reported
Trans2 EPA ID: Not reported
TSDF ID 1: NJD991291105

CON EDISON MANHOLE: 56562 (Continued) **1016968111**

TSDF ID 2:	Not reported
Manifest Tracking Number:	002328772GBF
Import Indicator:	N
Export Indicator:	N
Discr Quantity Indicator:	N
Discr Type Indicator:	N
Discr Residue Indicator:	N
Discr Partial Reject Indicator:	N
Discr Full Reject Indicator:	N
Manifest Ref Number:	Not reported
Alt Facility RCRA ID:	Not reported
Alt Facility Sign Date:	Not reported
MGMT Method Type Code:	H110
Waste Code:	Not reported
Waste Code:	Not reported
Waste Code:	Not reported
Waste Code:	Not reported
Waste Code:	Not reported
Waste Code:	Not reported
Quantity:	6000
Units:	P - Pounds
Number of Containers:	1
Container Type:	TT - Cargo tank, tank trucks
Handling Method:	T Chemical, physical, or biological treatment.
Specific Gravity:	1
Waste Code:	D008
Waste Code 1_2:	Not reported
Waste Code 1_3:	Not reported
Waste Code 1_4:	Not reported
Waste Code 1_5:	Not reported
Waste Code 1_6:	Not reported

C108 **SPILL NUMBER 0110957** **NY LTANKS** **S105995200**
NNW **310 W 127TH ST** **N/A**
< 1/8 **MANHATTAN, NY**
0.085 mi.
449 ft. **Site 20 of 20 in cluster C**

Relative:
Higher

Actual:
33 ft.

LTANKS:

Site ID:	120441
Spill Number/Closed Date:	0110957 / 2002-02-19
Spill Date:	2002-02-16
Spill Cause:	Tank Overfill
Spill Source:	Commercial Vehicle
Spill Class:	Known release with minimal potential for fire or hazard. DEC Response. Willing Responsible Party. Corrective action taken.
Cleanup Ceased:	Not reported
Cleanup Meets Standard:	False
SWIS:	3101
Investigator:	JMKRIMGO
Referred To:	Not reported
Reported to Dept:	2002-02-16
CID:	257
Water Affected:	Not reported
Spill Notifier:	Responsible Party
Last Inspection:	Not reported
Recommended Penalty:	False

SPILL NUMBER 0110957 (Continued) **S105995200**

UST Involvement:	False
Remediation Phase:	0
Date Entered In Computer:	2002-02-16
Spill Record Last Update:	2002-02-19
Spiller Name:	Not reported
Spiller Company:	INTERBORO PET. TRANSPORT
Spiller Address:	1045 1045 ATLANTIC AVE
Spiller City,St,Zip:	BROOKLYN, NY
Spiller County:	001
Spiller Contact:	CARMIN DESANTO
Spiller Phone:	(718) 488-0073
Spiller Extention:	Not reported
DEC Region:	2
DER Facility ID:	104573
DEC Memo:	"Prior to Sept, 2004 data translation this spill Lead_DEC Field was KRIMGOLD 02/16/02. Temp. tank overfill. All cleaned up by the Interboro Petrol. Transport."
Remarks:	"temp. truck there and was full and caller was sent to deliver "

Material:

Site ID:	120441
Operable Unit ID:	849441
Operable Unit:	01
Material ID:	528560
Material Code:	0001A
Material Name:	#2 fuel oil
Case No.:	Not reported
Material FA:	Petroleum
Quantity:	3.00
Units:	Gallons
Recovered:	3.00
Resource Affected:	Not reported
Oxygenate:	Not reported

Tank Test:

G109 **HARLEM COMMONWEALTH DEV CORP** **RCRA NonGen / NLR** **1001233068**
SW **124TH ST & 8TH AVE CORNER** **NYR000061283**
< 1/8 **NEW YORK, NY 10027**
0.085 mi.
450 ft. **Site 4 of 16 in cluster G**

Relative:
Lower

Actual:
28 ft.

RCRA NonGen / NLR:

Date form received by agency:	01/01/2007
Facility name:	HARLEM COMMONWEALTH DEV CORP
Facility address:	124TH ST & 8TH AVE CORNER NEW YORK, NY 10027
EPA ID:	NYR000061283
Mailing address:	W 125TH ST NEW YORK, NY 10027
Contact:	ROBERT BURKE
Contact address:	W 125TH ST NEW YORK, NY 10027
Contact country:	US
Contact telephone:	(973) 482-0400
Contact email:	Not reported

HARLEM COMMONWEALTH DEV CORP (Continued) **1001233068**

EPA Region: 02
Classification: Non-Generator
Description: Handler: Non-Generators do not presently generate hazardous waste

Owner/Operator Summary:
Owner/operator name: HARLEM COMMONWEALTH DEV CORP
Owner/operator address: 361 W 125TH ST
NEW YORK, NY 10027
Owner/operator country: US
Owner/operator telephone: (212) 749-0900
Legal status: Private
Owner/Operator Type: Owner
Owner/Op start date: Not reported
Owner/Op end date: Not reported

Owner/operator name: HARLEM COMMONWEALTH DEV CORP
Owner/operator address: 361 W 125TH ST
NEW YORK, NY 10027
Owner/operator country: US
Owner/operator telephone: (212) 749-0900
Legal status: Private
Owner/Operator Type: Operator
Owner/Op start date: Not reported
Owner/Op end date: Not reported

Handler Activities Summary:
U.S. importer of hazardous waste: No
Mixed waste (haz. and radioactive): No
Recycler of hazardous waste: No
Transporter of hazardous waste: No
Treater, storer or disposer of HW: No
Underground injection activity: No
On-site burner exemption: No
Furnace exemption: No
Used oil fuel burner: No
Used oil processor: No
User oil refiner: No
Used oil fuel marketer to burner: No
Used oil Specification marketer: No
Used oil transfer facility: No
Used oil transporter: No

Historical Generators:
Date form received by agency: 01/01/2006
Site name: HARLEM COMMONWEALTH DEV CORP
Classification: Not a generator, verified

Date form received by agency: 10/06/1998
Site name: HARLEM COMMONWEALTH DEV CORP
Classification: Large Quantity Generator

. Waste code: D000
. Waste name: Not Defined

. Waste code: D001
. Waste name: IGNITABLE WASTE

HARLEM COMMONWEALTH DEV CORP (Continued) **1001233068**

. Waste code: D018
. Waste name: BENZENE

Violation Status: No violations found

G110 **CON EDISON** **NY MANIFEST** **S117537065**
SW **W 124 ST & 8 AVE** **N/A**
< 1/8 **NEW YORK, NY 10027**
0.085 mi.
450 ft. **Site 5 of 16 in cluster G**

Relative:
Lower

Actual:
28 ft.

NY MANIFEST:

Country:	USA
EPA ID:	NYP004695912
Facility Status:	Not reported
Location Address 1:	W 124 ST & 8 AVE
Code:	BP
Location Address 2:	TM3340
Total Tanks:	Not reported
Location City:	NEW YORK
Location State:	NY
Location Zip:	10027
Location Zip 4:	Not reported

NY MANIFEST:

EPAID:	NYP004695912
Mailing Name:	CON EDISON
Mailing Contact:	CON EDISON
Mailing Address 1:	4 IRVING PL
Mailing Address 2:	15TH FL
Mailing City:	NEW YORK
Mailing State:	NY
Mailing Zip:	10003
Mailing Zip 4:	Not reported
Mailing Country:	USA
Mailing Phone:	Not reported

NY MANIFEST:

Document ID:	Not reported
Manifest Status:	Not reported
seq:	Not reported
Year:	2014
Trans1 State ID:	NJ0000027193
Trans2 State ID:	Not reported
Generator Ship Date:	11/16/2014
Trans1 Recv Date:	11/16/2014
Trans2 Recv Date:	Not reported
TSD Site Recv Date:	11/19/2014
Part A Recv Date:	Not reported
Part B Recv Date:	Not reported
Generator EPA ID:	NYP004695912
Trans1 EPA ID:	Not reported
Trans2 EPA ID:	Not reported
TSDF ID 1:	NJD002200046
TSDF ID 2:	Not reported
Manifest Tracking Number:	012772313JJK
Import Indicator:	N
Export Indicator:	N
Discr Quantity Indicator:	N

CON EDISON (Continued) **S117537065**

Discr Type Indicator:	N
Discr Residue Indicator:	N
Discr Partial Reject Indicator:	N
Discr Full Reject Indicator:	N
Manifest Ref Number:	Not reported
Alt Facility RCRA ID:	Not reported
Alt Facility Sign Date:	Not reported
MGMT Method Type Code:	H110
Waste Code:	Not reported
Waste Code:	Not reported
Waste Code:	Not reported
Waste Code:	Not reported
Waste Code:	Not reported
Waste Code:	Not reported
Quantity:	2000
Units:	P - Pounds
Number of Containers:	1
Container Type:	TT - Cargo tank, tank trucks
Handling Method:	T Chemical, physical, or biological treatment.
Specific Gravity:	1
Waste Code:	D008
Waste Code 1_2:	Not reported
Waste Code 1_3:	Not reported
Waste Code 1_4:	Not reported
Waste Code 1_5:	Not reported
Waste Code 1_6:	Not reported

G111 **CON EDISON VAULT: 3340** **RCRA NonGen / NLR** **1016964497**
SW **W 124 ST & W 8TH AVE** **NY MANIFEST** **NYP004374161**
< 1/8 **NEW YORK, NY 10027**
0.085 mi.
450 ft. **Site 6 of 16 in cluster G**

Relative:
Lower

Actual:
28 ft.

RCRA NonGen / NLR:

Date form received by agency:	11/15/2013
Facility name:	CON EDISON VAULT: 3340
Facility address:	W 124 ST & W 8TH AVE NEW YORK, NY 10027
EPA ID:	NYP004374161
Mailing address:	IRVING PL, 15TH FL NE NEW YORK, NY 10003
Contact:	THOMAS TEELING
Contact address:	Not reported Not reported
Contact country:	Not reported
Contact telephone:	(212) 460-3770
Contact email:	Not reported
EPA Region:	02
Classification:	Non-Generator
Description:	Handler: Non-Generators do not presently generate hazardous waste

Handler Activities Summary:

U.S. importer of hazardous waste:	No
Mixed waste (haz. and radioactive):	No
Recycler of hazardous waste:	No
Transporter of hazardous waste:	No

CON EDISON VAULT: 3340 (Continued) **1016964497**

Treater, storer or disposer of HW: No
Underground injection activity: No
On-site burner exemption: No
Furnace exemption: No
Used oil fuel burner: No
Used oil processor: No
User oil refiner: No
Used oil fuel marketer to burner: No
Used oil Specification marketer: No
Used oil transfer facility: No
Used oil transporter: No

Historical Generators:
Date form received by agency: 10/15/2013
Site name: CON EDISON VAULT: 3340
Classification: Conditionally Exempt Small Quantity Generator

Violation Status: No violations found

NY MANIFEST:
Country: USA
EPA ID: NYP004374161
Facility Status: Not reported
Location Address 1: W 124TH ST CAS W 8TH AVE
Code: BP
Location Address 2: V3340
Total Tanks: Not reported
Location City: NEW YORK
Location State: NY
Location Zip: Not reported
Location Zip 4: Not reported

NY MANIFEST:
EPAID: NYP004374161
Mailing Name: CON EDISON
Mailing Contact: CON EDISON
Mailing Address 1: 4 IRVING PLACE
Mailing Address 2: Not reported
Mailing City: NEW YORK
Mailing State: NY
Mailing Zip: 10003
Mailing Zip 4: Not reported
Mailing Country: USA
Mailing Phone: Not reported

NY MANIFEST:
Document ID: Not reported
Manifest Status: Not reported
seq: Not reported
Year: 2013
Trans1 State ID: NJD003812047
Trans2 State ID: Not reported
Generator Ship Date: 10/15/2013
Trans1 Recv Date: 10/15/2013
Trans2 Recv Date: Not reported
TSD Site Recv Date: 10/16/2013
Part A Recv Date: Not reported

CON EDISON VAULT: 3340 (Continued) **1016964497**

Part B Recv Date:	Not reported
Generator EPA ID:	NYP004374161
Trans1 EPA ID:	Not reported
Trans2 EPA ID:	Not reported
TSDF ID 1:	NJD991291105
TSDF ID 2:	Not reported
Manifest Tracking Number:	002236267GBF
Import Indicator:	N
Export Indicator:	N
Discr Quantity Indicator:	N
Discr Type Indicator:	N
Discr Residue Indicator:	N
Discr Partial Reject Indicator:	N
Discr Full Reject Indicator:	N
Manifest Ref Number:	Not reported
Alt Facility RCRA ID:	Not reported
Alt Facility Sign Date:	Not reported
MGMT Method Type Code:	H110
Waste Code:	Not reported
Waste Code:	Not reported
Waste Code:	Not reported
Waste Code:	Not reported
Waste Code:	Not reported
Waste Code:	Not reported
Quantity:	1000
Units:	P - Pounds
Number of Containers:	1
Container Type:	TT - Cargo tank, tank trucks
Handling Method:	T Chemical, physical, or biological treatment.
Specific Gravity:	1
Waste Code:	D008
Waste Code 1_2:	Not reported
Waste Code 1_3:	Not reported
Waste Code 1_4:	Not reported
Waste Code 1_5:	Not reported
Waste Code 1_6:	Not reported

G112 **CON EDISON - GAS MAIN GAS~MAIN** **RCRA-LQG** **1012184924**
SW **FREDERICK DOUGLAS BLVD & W.124** **NJ MANIFEST** **NYP004155172**
< 1/8 **NEW YORK, NY 10034** **NY MANIFEST**
0.085 mi.
450 ft. **Site 7 of 16 in cluster G**

Relative:
Lower

Actual:
28 ft.

RCRA-LQG:

Date form received by agency:	02/21/2008
Facility name:	CON EDISON - GAS MAIN GAS~MAIN
Facility address:	FREDERICK DOUGLAS BLVD & W.124 ST NEW YORK, NY 10034
EPA ID:	NYP004155172
Mailing address:	4 IRVING PLACE NEW YORK, NY 10003
Contact:	FRANKLIN MURRAY
Contact address:	Not reported Not reported
Contact country:	Not reported
Contact telephone:	(212) 460-2808

CON EDISON - GAS MAIN GAS~MAIN (Continued) **1012184924**

Contact email: MURRAYFR@CONED.COM
EPA Region: 02
Classification: Large Quantity Generator
Description: Handler: generates 1,000 kg or more of hazardous waste during any calendar month; or generates more than 1 kg of acutely hazardous waste during any calendar month; or generates more than 100 kg of any residue or contaminated soil, waste or other debris resulting from the cleanup of a spill, into or on any land or water, of acutely hazardous waste during any calendar month; or generates 1 kg or less of acutely hazardous waste during any calendar month, and accumulates more than 1 kg of acutely hazardous waste at any time; or generates 100 kg or less of any residue or contaminated soil, waste or other debris resulting from the cleanup of a spill, into or on any land or water, of acutely hazardous waste during any calendar month, and accumulates more than 100 kg of that material at any time

Owner/Operator Summary:
Owner/operator name: CONSOLIDATED EDISON COMPANY OF NY, INC.
Owner/operator address: 4 IRVING PLACE
NEW YORK, NY 10003
Owner/operator country: US
Owner/operator telephone: Not reported
Legal status: Private
Owner/Operator Type: Owner
Owner/Op start date: 11/28/2007
Owner/Op end date: Not reported

Owner/operator name: CONSOLIDATED EDISON COMPANY OF NY, INC.
Owner/operator address: 4 IRVING PLACE
NEW YORK, NY 10003
Owner/operator country: US
Owner/operator telephone: Not reported
Legal status: Private
Owner/Operator Type: Operator
Owner/Op start date: 11/28/2007
Owner/Op end date: Not reported

Handler Activities Summary:
U.S. importer of hazardous waste: No
Mixed waste (haz. and radioactive): No
Recycler of hazardous waste: No
Transporter of hazardous waste: No
Treater, storer or disposer of HW: No
Underground injection activity: No
On-site burner exemption: No
Furnace exemption: No
Used oil fuel burner: No
Used oil processor: No
User oil refiner: No
Used oil fuel marketer to burner: No
Used oil Specification marketer: No
Used oil transfer facility: No
Used oil transporter: No

. Waste code: D018
. Waste name: BENZENE

CON EDISON - GAS MAIN GAS~MAIN (Continued) **1012184924**

. Waste code: B007
. Waste name: B007

Violation Status: No violations found

NJ MANIFEST:

EPA Id:	NYP004155172
Mail Address:	4 IRVING PLACE
Mail City/State/Zip:	NEW YORK, NY 10003
Facility Phone:	Not reported
Emergency Phone:	Not reported
Contact:	FRANKLIN MURRAY
Comments:	Not reported
SIC Code:	Not reported
County:	NY061
Municipal:	Not reported
Previous EPA Id:	Not reported
Gen Flag:	Not reported
Trans Flag:	Not reported
TSDF Flag:	Not reported
Name Change:	Not reported
Date Change:	Not reported

Manifest:

Manifest Number:	003535166JJK
EPA ID:	NYP004155172
Date Shipped:	12/13/2007
TSDF EPA ID:	NJD002200046
Transporter EPA ID:	NJ0000027193
Transporter 2 EPA ID:	Not reported
Transporter 3 EPA ID:	Not reported
Transporter 4 EPA ID:	Not reported
Transporter 5 EPA ID:	Not reported
Transporter 6 EPA ID:	Not reported
Transporter 7 EPA ID:	Not reported
Transporter 8 EPA ID:	Not reported
Transporter 9 EPA ID:	Not reported
Transporter 10 EPA ID:	Not reported
Date Trans1 Transported Waste:	12/13/2007
Date Trans2 Transported Waste:	Not reported
Date Trans3 Transported Waste:	Not reported
Date Trans4 Transported Waste:	Not reported
Date Trans5 Transported Waste:	Not reported
Date Trans6 Transported Waste:	Not reported
Date Trans7 Transported Waste:	Not reported
Date Trans8 Transported Waste:	Not reported
Date Trans9 Transported Waste:	Not reported
Date Trans10 Transported Waste:	Not reported
Date TSDF Received Waste:	12/13/2007
TSDF EPA Facility Name:	Not reported
QTY Units:	Not reported
Transporter SEQ ID:	Not reported
Transporter-1 Date:	Not reported
Waste SEQ ID:	Not reported
Waste Type Code 2:	Not reported
Waste Type Code 3:	Not reported
Waste Type Code 4:	Not reported
Waste Type Code 5:	Not reported

CON EDISON - GAS MAIN GAS~MAIN (Continued) **1012184924**

Waste Type Code 6:	Not reported
Date Accepted:	Not reported
Manifest Discrepancy Type:	Not reported
Data Entry Number:	Not reported
Was Load Rejected:	NEW YORK, NY 10003
Reason Load Was Rejected:	Not reported

NY MANIFEST:

Country:	USA
EPA ID:	NYP004155172
Facility Status:	Not reported
Location Address 1:	FREDERICK DOUGLAS BLVD & W.124
Code:	BP
Location Address 2:	ST
Total Tanks:	Not reported
Location City:	NEW YORK
Location State:	NY
Location Zip:	10034
Location Zip 4:	Not reported

NY MANIFEST:

EPAID:	NYP004155172
Mailing Name:	consolidated edison
Mailing Contact:	FRANKLYN MURRAY
Mailing Address 1:	4 irving pl rm 828
Mailing Address 2:	Not reported
Mailing City:	NEW YORK
Mailing State:	NY
Mailing Zip:	10003
Mailing Zip 4:	Not reported
Mailing Country:	USA
Mailing Phone:	Not reported

NY MANIFEST:

Document ID:	Not reported
Manifest Status:	Not reported
seq:	Not reported
Year:	2007
Trans1 State ID:	NJ0000027193
Trans2 State ID:	Not reported
Generator Ship Date:	12/13/2007
Trans1 Recv Date:	12/13/2007
Trans2 Recv Date:	Not reported
TSD Site Recv Date:	12/27/2007
Part A Recv Date:	Not reported
Part B Recv Date:	Not reported
Generator EPA ID:	NYP004155172
Trans1 EPA ID:	Not reported
Trans2 EPA ID:	Not reported
TSDF ID 1:	NJD002200046
TSDF ID 2:	Not reported
Manifest Tracking Number:	003535166JJK
Import Indicator:	N
Export Indicator:	N
Discr Quantity Indicator:	N

CON EDISON - GAS MAIN GAS~MAIN (Continued) **1012184924**

Discr Type Indicator:	N
Discr Residue Indicator:	N
Discr Partial Reject Indicator:	N
Discr Full Reject Indicator:	N
Manifest Ref Number:	Not reported
Alt Facility RCRA ID:	Not reported
Alt Facility Sign Date:	Not reported
MGMT Method Type Code:	H141
Waste Code:	Not reported
Waste Code:	Not reported
Waste Code:	Not reported
Waste Code:	Not reported
Waste Code:	Not reported
Waste Code:	Not reported
Quantity:	20
Units:	K - Kilograms (2.2 pounds)
Number of Containers:	4
Container Type:	CM - Metal boxes, cases, roll-offs
Handling Method:	L Landfill.
Specific Gravity:	1
Waste Code:	D018
Waste Code 1_2:	B007
Waste Code 1_3:	Not reported
Waste Code 1_4:	Not reported
Waste Code 1_5:	Not reported
Waste Code 1_6:	Not reported
Document ID:	Not reported
Manifest Status:	Not reported
seq:	Not reported
Year:	2007
Trans1 State ID:	NYD006982359
Trans2 State ID:	Not reported
Generator Ship Date:	12/10/2007
Trans1 Recv Date:	12/10/2007
Trans2 Recv Date:	Not reported
TSD Site Recv Date:	12/11/2007
Part A Recv Date:	Not reported
Part B Recv Date:	Not reported
Generator EPA ID:	NYP004155172
Trans1 EPA ID:	Not reported
Trans2 EPA ID:	Not reported
TSDF ID 1:	NYD077444263
TSDF ID 2:	Not reported
Manifest Tracking Number:	001450255FLE
Import Indicator:	N
Export Indicator:	N
Discr Quantity Indicator:	N
Discr Type Indicator:	N
Discr Residue Indicator:	N
Discr Partial Reject Indicator:	N
Discr Full Reject Indicator:	N
Manifest Ref Number:	Not reported
Alt Facility RCRA ID:	Not reported
Alt Facility Sign Date:	Not reported
MGMT Method Type Code:	H141
Waste Code:	Not reported

CON EDISON - GAS MAIN GAS~MAIN (Continued) **1012184924**

Waste Code:	Not reported
Waste Code:	Not reported
Waste Code:	Not reported
Waste Code:	Not reported
Waste Code:	Not reported
Quantity:	50
Units:	P - Pounds
Number of Containers:	1
Container Type:	DM - Metal drums, barrels
Handling Method:	L Landfill.
Specific Gravity:	1
Waste Code:	D018
Waste Code 1_2:	Not reported
Waste Code 1_3:	Not reported
Waste Code 1_4:	Not reported
Waste Code 1_5:	Not reported
Waste Code 1_6:	Not reported
Document ID:	Not reported
Manifest Status:	Not reported
seq:	Not reported
Year:	2007
Trans1 State ID:	NYD006982359
Trans2 State ID:	Not reported
Generator Ship Date:	12/10/2007
Trans1 Recv Date:	12/10/2007
Trans2 Recv Date:	Not reported
TSD Site Recv Date:	12/11/2007
Part A Recv Date:	Not reported
Part B Recv Date:	Not reported
Generator EPA ID:	NYP004155172
Trans1 EPA ID:	Not reported
Trans2 EPA ID:	Not reported
TSDF ID 1:	NYD077444263
TSDF ID 2:	Not reported
Manifest Tracking Number:	001450255FLE
Import Indicator:	N
Export Indicator:	N
Discr Quantity Indicator:	N
Discr Type Indicator:	N
Discr Residue Indicator:	N
Discr Partial Reject Indicator:	N
Discr Full Reject Indicator:	N
Manifest Ref Number:	Not reported
Alt Facility RCRA ID:	Not reported
Alt Facility Sign Date:	Not reported
MGMT Method Type Code:	H141
Waste Code:	Not reported
Waste Code:	Not reported
Waste Code:	Not reported
Waste Code:	Not reported
Waste Code:	Not reported
Waste Code:	Not reported
Quantity:	55
Units:	G - Gallons (liquids only)* (8.3 pounds)
Number of Containers:	1
Container Type:	DM - Metal drums, barrels

CON EDISON - GAS MAIN GAS~MAIN (Continued) **1012184924**

Handling Method:	B Incineration, heat recovery, burning.
Specific Gravity:	1
Waste Code:	D018
Waste Code 1_2:	Not reported
Waste Code 1_3:	Not reported
Waste Code 1_4:	Not reported
Waste Code 1_5:	Not reported
Waste Code 1_6:	Not reported
Document ID:	Not reported
Manifest Status:	Not reported
seq:	Not reported
Year:	2007
Trans1 State ID:	NYD006982359
Trans2 State ID:	Not reported
Generator Ship Date:	12/13/2007
Trans1 Recv Date:	12/13/2007
Trans2 Recv Date:	Not reported
TSD Site Recv Date:	12/14/2007
Part A Recv Date:	Not reported
Part B Recv Date:	Not reported
Generator EPA ID:	NYP004155172
Trans1 EPA ID:	Not reported
Trans2 EPA ID:	Not reported
TSDF ID 1:	NYD077444263
TSDF ID 2:	Not reported
Manifest Tracking Number:	001451402FLE
Import Indicator:	N
Export Indicator:	N
Discr Quantity Indicator:	N
Discr Type Indicator:	N
Discr Residue Indicator:	N
Discr Partial Reject Indicator:	N
Discr Full Reject Indicator:	N
Manifest Ref Number:	Not reported
Alt Facility RCRA ID:	Not reported
Alt Facility Sign Date:	Not reported
MGMT Method Type Code:	H141
Waste Code:	Not reported
Waste Code:	Not reported
Waste Code:	Not reported
Waste Code:	Not reported
Waste Code:	Not reported
Waste Code:	Not reported
Quantity:	50
Units:	K - Kilograms (2.2 pounds)
Number of Containers:	1
Container Type:	DM - Metal drums, barrels
Handling Method:	B Incineration, heat recovery, burning.
Specific Gravity:	1
Waste Code:	D018
Waste Code 1_2:	B007
Waste Code 1_3:	Not reported
Waste Code 1_4:	Not reported
Waste Code 1_5:	Not reported
Waste Code 1_6:	Not reported

CON EDISON - GAS MAIN GAS~MAIN (Continued) **1012184924**

Document ID:	Not reported
Manifest Status:	Not reported
seq:	Not reported
Year:	2007
Trans1 State ID:	NYD006982359
Trans2 State ID:	Not reported
Generator Ship Date:	12/11/2007
Trans1 Recv Date:	12/11/2007
Trans2 Recv Date:	Not reported
TSD Site Recv Date:	12/11/2007
Part A Recv Date:	Not reported
Part B Recv Date:	Not reported
Generator EPA ID:	NYP004155172
Trans1 EPA ID:	Not reported
Trans2 EPA ID:	Not reported
TSDF ID 1:	NYD077444263
TSDF ID 2:	Not reported
Manifest Tracking Number:	001451410FLE
Import Indicator:	N
Export Indicator:	N
Discr Quantity Indicator:	N
Discr Type Indicator:	N
Discr Residue Indicator:	N
Discr Partial Reject Indicator:	N
Discr Full Reject Indicator:	N
Manifest Ref Number:	Not reported
Alt Facility RCRA ID:	Not reported
Alt Facility Sign Date:	Not reported
MGMT Method Type Code:	H141
Waste Code:	Not reported
Waste Code:	Not reported
Waste Code:	Not reported
Waste Code:	Not reported
Waste Code:	Not reported
Waste Code:	Not reported
Quantity:	50
Units:	K - Kilograms (2.2 pounds)
Number of Containers:	1
Container Type:	DM - Metal drums, barrels
Handling Method:	L Landfill.
Specific Gravity:	1
Waste Code:	D018
Waste Code 1_2:	B007
Waste Code 1_3:	Not reported
Waste Code 1_4:	Not reported
Waste Code 1_5:	Not reported
Waste Code 1_6:	Not reported

G113 **CON EDISON SERVICE BOX: 32652** **RCRA NonGen / NLR** **1016968942**
SW **2323 8TH AVE & W 124TH ST** **FINDS** **NYP004425815**
< 1/8 **NEW YORK, NY 10027** **NY MANIFEST**
0.086 mi. **ECHO**
452 ft. **Site 8 of 16 in cluster G**

Relative:
Lower

Actual:
28 ft.

RCRA NonGen / NLR:

Date form received by agency:	02/26/2014
Facility name:	CON EDISON SERVICE BOX: 32652
Facility address:	2323 8TH AVE & W 124TH ST NEW YORK, NY 10027
EPA ID:	NYP004425815
Mailing address:	IRVING PL, 15TH FL NE NEW YORK, NY 10003
Contact:	THOMAS TEELING
Contact address:	Not reported Not reported
Contact country:	Not reported
Contact telephone:	(212) 460-3770
Contact email:	Not reported
EPA Region:	02
Classification:	Non-Generator
Description:	Handler: Non-Generators do not presently generate hazardous waste

Handler Activities Summary:

U.S. importer of hazardous waste:	No
Mixed waste (haz. and radioactive):	No
Recycler of hazardous waste:	No
Transporter of hazardous waste:	No
Treater, storer or disposer of HW:	No
Underground injection activity:	No
On-site burner exemption:	No
Furnace exemption:	No
Used oil fuel burner:	No
Used oil processor:	No
User oil refiner:	No
Used oil fuel marketer to burner:	No
Used oil Specification marketer:	No
Used oil transfer facility:	No
Used oil transporter:	No

Historical Generators:

Date form received by agency:	01/26/2014
Site name:	CON EDISON SERVICE BOX: 32652
Classification:	Conditionally Exempt Small Quantity Generator
Violation Status:	No violations found

FINDS:

Registry ID: 110064110215

Environmental Interest/Information System

RCRAInfo is a national information system that supports the Resource Conservation and Recovery Act (RCRA) program through the tracking of events and activities related to facilities that generate, transport, and treat, store, or dispose of hazardous waste. RCRAInfo allows RCRA program staff to track the notification, permit, compliance, and corrective action activities required under RCRA.

CON EDISON SERVICE BOX: 32652 (Continued) **1016968942**

NY MANIFEST:

Country:	USA
EPA ID:	NYP004425815
Facility Status:	Not reported
Location Address 1:	2323 25 8TH AVE & W 124TH ST
Code:	BP
Location Address 2:	Not reported
Total Tanks:	Not reported
Location City:	NEW YORK
Location State:	NY
Location Zip:	10027
Location Zip 4:	Not reported

NY MANIFEST:

EPAID:	NYP004425815
Mailing Name:	CON EDISON
Mailing Contact:	CON EDISON
Mailing Address 1:	4 IRVING PLACE
Mailing Address 2:	15TH FL
Mailing City:	NEW YORK
Mailing State:	NY
Mailing Zip:	10003
Mailing Zip 4:	Not reported
Mailing Country:	USA
Mailing Phone:	Not reported

NY MANIFEST:

Document ID:	Not reported
Manifest Status:	Not reported
seq:	Not reported
Year:	2014
Trans1 State ID:	NJD003812047
Trans2 State ID:	NJD003812047
Generator Ship Date:	01/25/2014
Trans1 Recv Date:	01/25/2014
Trans2 Recv Date:	01/27/2014
TSD Site Recv Date:	01/27/2014
Part A Recv Date:	Not reported
Part B Recv Date:	Not reported
Generator EPA ID:	NYP004425815
Trans1 EPA ID:	Not reported
Trans2 EPA ID:	Not reported
TSDF ID 1:	NJD991291105
TSDF ID 2:	Not reported
Manifest Tracking Number:	002328787GBF
Import Indicator:	N
Export Indicator:	N
Discr Quantity Indicator:	N
Discr Type Indicator:	N
Discr Residue Indicator:	N
Discr Partial Reject Indicator:	N
Discr Full Reject Indicator:	N
Manifest Ref Number:	Not reported
Alt Facility RCRA ID:	Not reported
Alt Facility Sign Date:	Not reported
MGMT Method Type Code:	H110
Waste Code:	Not reported

CON EDISON SERVICE BOX: 32652 (Continued) **1016968942**

Waste Code:	Not reported
Waste Code:	Not reported
Waste Code:	Not reported
Waste Code:	Not reported
Waste Code:	Not reported
Quantity:	40
Units:	P - Pounds
Number of Containers:	1
Container Type:	TT - Cargo tank, tank trucks
Handling Method:	T Chemical, physical, or biological treatment.
Specific Gravity:	1
Waste Code:	D008
Waste Code 1_2:	Not reported
Waste Code 1_3:	Not reported
Waste Code 1_4:	Not reported
Waste Code 1_5:	Not reported
Waste Code 1_6:	Not reported

ECHO:

Envid:	1016968942
Registry ID:	110064110215
DFR URL:	http://echo.epa.gov/detailed_facility_report?fid=110064110215

G114 **CON EDISON** **RCRA NonGen / NLR** **1014398529**
SW **W 124TH ST & 8TH AVE SE COR** **NY MANIFEST** **NYP004208837**
< 1/8 **NEW YORK, NY 10030** **NJ MANIFEST**
0.086 mi.
452 ft. **Site 9 of 16 in cluster G**

Relative:
Lower

Actual:
28 ft.

RCRA NonGen / NLR:

Date form received by agency:	06/16/2010
Facility name:	CON EDISON
Facility address:	W 124TH ST & 8TH AVE SE COR NEW YORK, NY 10030
EPA ID:	NYP004208837
Mailing address:	4 IRVING PL, RM 828 NEW YORK, NY 10003
Contact:	DAVID DUKE
Contact address:	Not reported Not reported
Contact country:	Not reported
Contact telephone:	(917) 559-8971
Contact email:	Not reported
EPA Region:	02
Classification:	Non-Generator
Description:	Handler: Non-Generators do not presently generate hazardous waste

Handler Activities Summary:

U.S. importer of hazardous waste:	No
Mixed waste (haz. and radioactive):	No
Recycler of hazardous waste:	No
Transporter of hazardous waste:	No
Treater, storer or disposer of HW:	No
Underground injection activity:	No
On-site burner exemption:	No
Furnace exemption:	No

CON EDISON (Continued) **1014398529**

Used oil fuel burner: No
Used oil processor: No
User oil refiner: No
Used oil fuel marketer to burner: No
Used oil Specification marketer: No
Used oil transfer facility: No
Used oil transporter: No

Violation Status: No violations found

NY MANIFEST:
Country: USA
EPA ID: NYP004208837
Facility Status: Not reported
Location Address 1: S/E/C W 124 ST & 8th AVE
Code: BP
Location Address 2: Not reported
Total Tanks: Not reported
Location City: NEW YORK
Location State: NY
Location Zip: 10030
Location Zip 4: Not reported

NY MANIFEST:
EPAID: NYP004208837
Mailing Name: CONSOLIDATED EDISON
Mailing Contact: TOM TEELING
Mailing Address 1: 4 IRVING PLACE RM 828
Mailing Address 2: Not reported
Mailing City: NEW YORK
Mailing State: NY
Mailing Zip: 10003
Mailing Zip 4: Not reported
Mailing Country: USA
Mailing Phone: 2124603770

NY MANIFEST:
Document ID: Not reported
Manifest Status: Not reported
seq: Not reported
Year: 2010
Trans1 State ID: NJD003812047
Trans2 State ID: NJD003812047
Generator Ship Date: 06/16/2010
Trans1 Recv Date: 06/16/2010
Trans2 Recv Date: 06/17/2010
TSD Site Recv Date: 06/17/2010
Part A Recv Date: Not reported
Part B Recv Date: Not reported
Generator EPA ID: NYP004208837
Trans1 EPA ID: Not reported
Trans2 EPA ID: Not reported
TSDF ID 1: NJD991291105
TSDF ID 2: Not reported
Manifest Tracking Number: 000894953GBF
Import Indicator: N
Export Indicator: N
Discr Quantity Indicator: N

CON EDISON (Continued) **1014398529**

Discr Type Indicator:	N
Discr Residue Indicator:	N
Discr Partial Reject Indicator:	N
Discr Full Reject Indicator:	N
Manifest Ref Number:	Not reported
Alt Facility RCRA ID:	Not reported
Alt Facility Sign Date:	Not reported
MGMT Method Type Code:	H141
Waste Code:	Not reported
Waste Code:	Not reported
Waste Code:	Not reported
Waste Code:	Not reported
Waste Code:	Not reported
Waste Code:	Not reported
Quantity:	300.0
Units:	P - Pounds
Number of Containers:	1.0
Container Type:	TT - Cargo tank, tank trucks
Handling Method:	T Chemical, physical, or biological treatment.
Specific Gravity:	1.0
Waste Code:	D008
Waste Code 1_2:	Not reported
Waste Code 1_3:	Not reported
Waste Code 1_4:	Not reported
Waste Code 1_5:	Not reported
Waste Code 1_6:	Not reported

NJ MANIFEST:

EPA Id:	NYP004208837
Mail Address:	4 IRVING PL, RM 828
Mail City/State/Zip:	NEW YORK, NY 10003
Facility Phone:	Not reported
Emergency Phone:	Not reported
Contact:	DAVID DUKE
Comments:	Not reported
SIC Code:	Not reported
County:	NY061
Municipal:	Not reported
Previous EPA Id:	Not reported
Gen Flag:	Not reported
Trans Flag:	Not reported
TSDF Flag:	Not reported
Name Change:	Not reported
Date Change:	Not reported

Manifest:

Manifest Number:	000894953GBF
EPA ID:	NYP004208837
Date Shipped:	06/16/2010
TSDF EPA ID:	NJD991291105
Transporter EPA ID:	NJD003812047
Transporter 2 EPA ID:	NJD003812047
Transporter 3 EPA ID:	Not reported
Transporter 4 EPA ID:	Not reported
Transporter 5 EPA ID:	Not reported
Transporter 6 EPA ID:	Not reported

CON EDISON (Continued) **1014398529**

Transporter 7 EPA ID:	Not reported
Transporter 8 EPA ID:	Not reported
Transporter 9 EPA ID:	Not reported
Transporter 10 EPA ID:	Not reported
Date Trans1 Transported Waste:	06/16/2010
Date Trans2 Transported Waste:	06/17/2010
Date Trans3 Transported Waste:	Not reported
Date Trans4 Transported Waste:	Not reported
Date Trans5 Transported Waste:	Not reported
Date Trans6 Transported Waste:	Not reported
Date Trans7 Transported Waste:	Not reported
Date Trans8 Transported Waste:	Not reported
Date Trans9 Transported Waste:	Not reported
Date Trans10 Transported Waste:	Not reported
Date TSDF Received Waste:	06/17/2010
TSDF EPA Facility Name:	Not reported
QTY Units:	Not reported
Transporter SEQ ID:	Not reported
Transporter-1 Date:	Not reported
Waste SEQ ID:	Not reported
Waste Type Code 2:	Not reported
Waste Type Code 3:	Not reported
Waste Type Code 4:	Not reported
Waste Type Code 5:	Not reported
Waste Type Code 6:	Not reported
Date Accepted:	Not reported
Manifest Discrepancy Type:	Not reported
Data Entry Number:	Not reported
Was Load Rejected:	NEW YORK, NY 10003
Reason Load Was Rejected:	Not reported

Waste:

Manifest Year:	Not reported
Waste Code:	D008
Hand Code:	H141
Quantity:	300 P

G115 **FORMER GAS STATION** **NY Spills** **S102961937**
SW **FREDERICK DOUGLASS BLVD** **N/A**
< 1/8 **MANHATTAN, NY**
0.088 mi.
464 ft. **Site 10 of 16 in cluster G**

Relative:
Lower

Actual:
28 ft.

SPILLS:

Facility ID:	9710405
Facility Type:	ER
DER Facility ID:	137454
Site ID:	162978
DEC Region:	2
Spill Date:	1997-12-10
Spill Number/Closed Date:	9710405 / 1998-05-15
Spill Cause:	Unknown
Spill Class:	Known release that creates potential for fire or hazard. DEC Response. Willing Responsible Party. Corrective action taken.
SWIS:	3101

FORMER GAS STATION (Continued) **S102961937**

Investigator:	TOMASELLO
Referred To:	Not reported
Reported to Dept:	1997-12-10
CID:	323
Water Affected:	Not reported
Spill Source:	Gasoline Station or other PBS Facility
Spill Notifier:	Other
Cleanup Ceased:	Not reported
Cleanup Meets Std:	False
Last Inspection:	Not reported
Recommended Penalty:	False
UST Trust:	False
Remediation Phase:	0
Date Entered In Computer:	1997-12-10
Spill Record Last Update:	2006-10-25
Spiller Name:	Not reported
Spiller Company:	UNKNOWN
Spiller Address:	Not reported
Spiller City,St,Zip:	NY
Spiller Company:	999
Contact Name:	GEORGE RUPP
Contact Phone:	(212) 736-9191
DEC Memo:	""
Remarks:	"BUSINESS IS ON THE CORNER OF W124TH ST. OLD GAS STATION HAD CONTAMINATED SOIL. TESTS SHOW POSITIVE FOR GASOLINE PRODUCTS. SOIL WILL BE STOCK PILED."

Material:

Site ID:	162978
Operable Unit ID:	1053440
Operable Unit:	01
Material ID:	328703
Material Code:	0009
Material Name:	gasoline
Case No.:	Not reported
Material FA:	Petroleum
Quantity:	.00
Units:	Gallons
Recovered:	.00
Resource Affected:	Not reported
Oxygenate:	Not reported

Tank Test:

G116 **CON EDISON SERVICE BOX: 20364** **RCRA NonGen / NLR** **1016962436**
SW **252 W 124TH ST FRONT OF** **NY MANIFEST** **NYP004354569**
< 1/8 **NEW YORK, NY 10027**
0.088 mi.
465 ft. **Site 11 of 16 in cluster G**

Relative:
Lower

Actual:
28 ft.

RCRA NonGen / NLR:

Date form received by agency:	10/04/2013
Facility name:	CON EDISON SERVICE BOX: 20364
Facility address:	252 W 124TH ST FRONT OF NEW YORK, NY 10027
EPA ID:	NYP004354569
Mailing address:	IRVING PL, RM 828

CON EDISON SERVICE BOX: 20364 (Continued) **1016962436**

NEW YORK, NY 10003
Contact: RICARDO CARTY
Contact address: Not reported
Not reported
Contact country: Not reported
Contact telephone: (646) 772-3407
Contact email: Not reported
EPA Region: 02
Classification: Non-Generator
Description: Handler: Non-Generators do not presently generate hazardous waste

Handler Activities Summary:
U.S. importer of hazardous waste: No
Mixed waste (haz. and radioactive): No
Recycler of hazardous waste: No
Transporter of hazardous waste: No
Treater, storer or disposer of HW: No
Underground injection activity: No
On-site burner exemption: No
Furnace exemption: No
Used oil fuel burner: No
Used oil processor: No
User oil refiner: No
Used oil fuel marketer to burner: No
Used oil Specification marketer: No
Used oil transfer facility: No
Used oil transporter: No

Historical Generators:
Date form received by agency: 09/04/2013
Site name: CON EDISON SERVICE BOX: 20364
Classification: Conditionally Exempt Small Quantity Generator

Violation Status: No violations found

NY MANIFEST:
Country: USA
EPA ID: NYP004354569
Facility Status: Not reported
Location Address 1: FO 252 N 124TH ST
Code: BP
Location Address 2: SB 20364-301
Total Tanks: Not reported
Location City: NEW YORK
Location State: NY
Location Zip: 10027
Location Zip 4: Not reported

NY MANIFEST:
EPAID: NYP004354569
Mailing Name: CON EDISON
Mailing Contact: TOM TEELING
Mailing Address 1: 4 IRVING PLACE 15 FLOOR
Mailing Address 2: Not reported
Mailing City: NEW YORK
Mailing State: NY
Mailing Zip: 10003

CON EDISON SERVICE BOX: 20364 (Continued) **1016962436**

Mailing Zip 4:	Not reported
Mailing Country:	USA
Mailing Phone:	2124603770

NY MANIFEST:

Document ID:	Not reported
Manifest Status:	Not reported
seq:	Not reported
Year:	2013
Trans1 State ID:	NJD003812047
Trans2 State ID:	Not reported
Generator Ship Date:	09/04/2013
Trans1 Recv Date:	09/04/2013
Trans2 Recv Date:	Not reported
TSD Site Recv Date:	09/06/2013
Part A Recv Date:	Not reported
Part B Recv Date:	Not reported
Generator EPA ID:	NYP004354569
Trans1 EPA ID:	Not reported
Trans2 EPA ID:	Not reported
TSDF ID 1:	NJD991291105
TSDF ID 2:	Not reported
Manifest Tracking Number:	002221049GBF
Import Indicator:	N
Export Indicator:	N
Discr Quantity Indicator:	N
Discr Type Indicator:	N
Discr Residue Indicator:	N
Discr Partial Reject Indicator:	N
Discr Full Reject Indicator:	N
Manifest Ref Number:	Not reported
Alt Facility RCRA ID:	Not reported
Alt Facility Sign Date:	Not reported
MGMT Method Type Code:	H110
Waste Code:	Not reported
Waste Code:	Not reported
Waste Code:	Not reported
Waste Code:	Not reported
Waste Code:	Not reported
Waste Code:	Not reported
Quantity:	500
Units:	P - Pounds
Number of Containers:	1
Container Type:	TT - Cargo tank, tank trucks
Handling Method:	T Chemical, physical, or biological treatment.
Specific Gravity:	1
Waste Code:	D008
Waste Code 1_2:	Not reported
Waste Code 1_3:	Not reported
Waste Code 1_4:	Not reported
Waste Code 1_5:	Not reported
Waste Code 1_6:	Not reported

G117 **CON EDISON SERVICE BOX: 32650** **RCRA NonGen / NLR** **1017776343**
SW **2309 8TH AVE** **NYP004541991**
< 1/8 **NEW YORK, NY 10027**
0.088 mi.
466 ft. **Site 12 of 16 in cluster G**

Relative:
Lower

Actual:
28 ft.

RCRA NonGen / NLR:

Date form received by agency:	06/23/2014
Facility name:	CON EDISON SERVICE BOX: 32650
Facility address:	2309 8TH AVE NEW YORK, NY 10027
EPA ID:	NYP004541991
Mailing address:	IRVING PL, 15TH FL NE NEW YORK, NY 10003
Contact:	THOMAS TEELING
Contact address:	Not reported Not reported
Contact country:	Not reported
Contact telephone:	(212) 460-3770
Contact email:	Not reported
EPA Region:	02
Classification:	Non-Generator
Description:	Handler: Non-Generators do not presently generate hazardous waste

Handler Activities Summary:

U.S. importer of hazardous waste:	No
Mixed waste (haz. and radioactive):	No
Recycler of hazardous waste:	No
Transporter of hazardous waste:	No
Treater, storer or disposer of HW:	No
Underground injection activity:	No
On-site burner exemption:	No
Furnace exemption:	No
Used oil fuel burner:	No
Used oil processor:	No
User oil refiner:	No
Used oil fuel marketer to burner:	No
Used oil Specification marketer:	No
Used oil transfer facility:	No
Used oil transporter:	No

Historical Generators:

Date form received by agency:	05/23/2014
Site name:	CON EDISON
Classification:	Small Quantity Generator

Date form received by agency:	05/23/2014
Site name:	CON EDISON
Classification:	Not a generator, verified

Violation Status: No violations found

G118 **CON EDISON** **NY MANIFEST** **S117061875**
SW **2309 8TH AVE** **N/A**
< 1/8 **NEW YORK, NY 10027**
0.088 mi.
466 ft. **Site 13 of 16 in cluster G**

Relative:
Lower

Actual:
28 ft.

NY MANIFEST:

Country:	USA
EPA ID:	NYP004541991
Facility Status:	Not reported
Location Address 1:	2309 8TH AVE
Code:	BP
Location Address 2:	SB 32650
Total Tanks:	Not reported
Location City:	NEW YORK
Location State:	NY
Location Zip:	10027
Location Zip 4:	Not reported

NY MANIFEST:

EPAID:	NYP004541991
Mailing Name:	CON EDISON
Mailing Contact:	TOM TEELING
Mailing Address 1:	4 IRVING PLACE 15TH FLOOR
Mailing Address 2:	Not reported
Mailing City:	NEW YORK
Mailing State:	NY
Mailing Zip:	10003
Mailing Zip 4:	Not reported
Mailing Country:	USA
Mailing Phone:	Not reported

NY MANIFEST:

Document ID:	Not reported
Manifest Status:	Not reported
seq:	Not reported
Year:	2014
Trans1 State ID:	NJ0000027193
Trans2 State ID:	Not reported
Generator Ship Date:	05/23/2014
Trans1 Recv Date:	05/23/2014
Trans2 Recv Date:	Not reported
TSD Site Recv Date:	05/27/2014
Part A Recv Date:	Not reported
Part B Recv Date:	Not reported
Generator EPA ID:	NYP004541991
Trans1 EPA ID:	Not reported
Trans2 EPA ID:	Not reported
TSDF ID 1:	NJD002200046
TSDF ID 2:	Not reported
Manifest Tracking Number:	011694521JJK
Import Indicator:	N
Export Indicator:	N
Discr Quantity Indicator:	N
Discr Type Indicator:	N
Discr Residue Indicator:	N
Discr Partial Reject Indicator:	N
Discr Full Reject Indicator:	N
Manifest Ref Number:	Not reported

CON EDISON (Continued) **S117061875**

Alt Facility RCRA ID:	Not reported
Alt Facility Sign Date:	Not reported
MGMT Method Type Code:	H110
Waste Code:	Not reported
Waste Code:	Not reported
Waste Code:	Not reported
Waste Code:	Not reported
Waste Code:	Not reported
Waste Code:	Not reported
Quantity:	1000
Units:	P - Pounds
Number of Containers:	1
Container Type:	TT - Cargo tank, tank trucks
Handling Method:	T Chemical, physical, or biological treatment.
Specific Gravity:	1
Waste Code:	D008
Waste Code 1_2:	Not reported
Waste Code 1_3:	Not reported
Waste Code 1_4:	Not reported
Waste Code 1_5:	Not reported
Waste Code 1_6:	Not reported

E119
WNW
< 1/8
0.089 mi.
469 ft.

Relative:
Higher

Actual:
29 ft.

LOT 22,TAXBLOCK 1952
317 WEST 125 STREET
MANHATTAN, NY

Site 4 of 14 in cluster E

NY E DESIGNATION **S109155382**
N/A

E DESIGNATION:

Tax Lot(s):	22
Tax Block:	1952
Borough Code:	Not reported
E-No:	E-201
Effective Date:	4/30/2008
Satisfaction Date:	Not reported
Ceqr Number:	07DCP030M
Ulurp Number:	080099ZMM
Zoning Map No:	5c 6a 6b
Description:	Air Quality - #2 Fuel Oil or Natural Gas Heat and Hot Water
Lot Remediation Date:	Not reported
Description:	Exhaust stack location limitations
Lot Remediation Date:	Not reported
Description:	Underground Gasoline Storage Tanks* Testing Protocol.
Lot Remediation Date:	Not reported
Description:	Window Wall Attenuation & Alternate Ventilation
Lot Remediation Date:	Not reported

H120 **P.S. 154** **NY AST** **U003394204**
East **250 WEST 127TH STREET** **NY HIST AST** **N/A**
< 1/8 **NEW YORK, NY 10027**
0.090 mi.
473 ft. **Site 1 of 14 in cluster H**

Relative:
Lower

Actual:
28 ft.

AST:

Region:	STATE
DEC Region:	2
Site Status:	Active
Facility Id:	2-354090
Program Type:	PBS
UTM X:	588687.70629
UTM Y:	4518302.51077
Expiration Date:	06/28/2018
Site Type:	School

Affiliation Records:

Site Id:	17593
Affiliation Type:	Mail Contact
Company Name:	NYC DEPARTMENT OF EDUCATION
Contact Type:	Not reported
Contact Name:	MUNENDRA SHARMA
Address1:	FIELD OPERATIONS-FUEL DIVISION
Address2:	44-36 VERNON BOULEVARD
City:	LONG ISLAND CITY
State:	NY
Zip Code:	11101
Country Code:	001
Phone:	(718) 349-5752
EMail:	MSHARMA@SCHOOLS.NYC.GOV
Fax Number:	Not reported
Modified By:	MRBARROW
Date Last Modified:	2016-05-11

Site Id:	17593
Affiliation Type:	Facility Owner
Company Name:	NEW YORK CITY DEPARTMENT OF EDUCATION
Contact Type:	Not reported
Contact Name:	Not reported
Address1:	44-36 VERNON BOULEVARD
Address2:	Not reported
City:	LONG ISLAND CITY
State:	NY
Zip Code:	11101
Country Code:	001
Phone:	(718) 349-5752
EMail:	Not reported
Fax Number:	Not reported
Modified By:	MXLAY
Date Last Modified:	2016-06-22

Site Id:	17593
Affiliation Type:	Emergency Contact
Company Name:	NEW YORK CITY DEPARTMENT OF EDUCATION
Contact Type:	Not reported
Contact Name:	KEN MAHADEO
Address1:	Not reported
Address2:	Not reported
City:	Not reported

P.S. 154 (Continued) **U003394204**

State: NN
Zip Code: Not reported
Country Code: 999
Phone: (646) 210-7918
EMail: Not reported
Fax Number: Not reported
Modified By: MRBARROW
Date Last Modified: 2016-06-24

Site Id: 17593
Affiliation Type: On-Site Operator
Company Name: PUBLIC SCHOOL 154 - MANHATTAN M154
Contact Type: Not reported
Contact Name: MICHAEL GUSEK
Address1: Not reported
Address2: Not reported
City: Not reported
State: NN
Zip Code: Not reported
Country Code: 001
Phone: (212) 531-0903
EMail: Not reported
Fax Number: Not reported
Modified By: NRLOMBAR
Date Last Modified: 2014-11-20

Tank Info:

Tank Number: 001
Tank Id: 34456
Material Code: 0003
Common Name of Substance: #6 Fuel Oil (On-Site Consumption)

Equipment Records:

B01 - Tank External Protection - Painted/Asphalt Coating
D01 - Pipe Type - Steel/Carbon Steel/Iron
E00 - Piping Secondary Containment - None
F01 - Pipe External Protection - Painted/Asphalt Coating
H06 - Tank Leak Detection - Impervious Barrier/Concrete Pad (A/G)
J02 - Dispenser - Suction Dispenser
K01 - Spill Prevention - Catch Basin
A00 - Tank Internal Protection - None
C03 - Pipe Location - Aboveground/Underground Combination
L00 - Piping Leak Detection - None
G02 - Tank Secondary Containment - Vault (w/access)
I05 - Overfill - Vent Whistle
I04 - Overfill - Product Level Gauge (A/G)

Tank Location: 3
Tank Type: Steel/Carbon Steel/Iron
Tank Status: In Service
Pipe Model: Not reported
Install Date: 06/02/1964
Capacity Gallons: 7500
Tightness Test Method: NN
Date Test: Not reported
Next Test Date: Not reported

P.S. 154 (Continued) **U003394204**

Date Tank Closed: Not reported
Register: True
Modified By: HDDUPIGN
Last Modified: 02/10/2016
Material Name: Not reported

Tank Number: 002
Tank Id: 34457
Material Code: 0003
Common Name of Substance: #6 Fuel Oil (On-Site Consumption)

Equipment Records:
B01 - Tank External Protection - Painted/Asphalt Coating
D01 - Pipe Type - Steel/Carbon Steel/Iron
E00 - Piping Secondary Containment - None
F01 - Pipe External Protection - Painted/Asphalt Coating
H06 - Tank Leak Detection - Impervious Barrier/Concrete Pad (A/G)
J02 - Dispenser - Suction Dispenser
K01 - Spill Prevention - Catch Basin
A00 - Tank Internal Protection - None
C03 - Pipe Location - Aboveground/Underground Combination
L00 - Piping Leak Detection - None
I04 - Overfill - Product Level Gauge (A/G)
G02 - Tank Secondary Containment - Vault (w/access)
I05 - Overfill - Vent Whistle

Tank Location: 3
Tank Type: Steel/Carbon Steel/Iron
Tank Status: In Service
Pipe Model: Not reported
Install Date: 06/02/1964
Capacity Gallons: 7500
Tightness Test Method: NN
Date Test: Not reported
Next Test Date: Not reported
Date Tank Closed: Not reported
Register: True
Modified By: HDDUPIGN
Last Modified: 02/10/2016
Material Name: Not reported

HIST AST:
PBS Number: 2-354090
SWIS Code: 6201
Operator: PLANT OPERATION
Facility Phone: (718) 391-6000
Facility Addr2: 250 WEST 127TH STREET
Facility Type: SCHOOL
Emergency: SCHOOL SAFETY
Emergency Tel: (212) 979-3300
Old PBSNO: Not reported
Date Inspected: Not reported
Inspector: Not reported
Result of Inspection: Not reported
Owner Name: CITY OF NEW YORK C/O BOARD OF EDUCATION
Owner Address: 28-11 QUEENS PLAZA NORTH

P.S. 154 (Continued) **U003394204**

Owner City,St,Zip:	LONG ISLAND CITY, NY 11101
Federal ID:	Not reported
Owner Tel:	(718) 391-6832
Owner Type:	Local Government
Owner Subtype:	Not reported
Mailing Contact:	FRANK CARDELLO NTROL
Mailing Name:	BOARD OF EDUCATION
Mailing Address:	28-11 QUEENS PLAZA NORTH
Mailing Address 2:	5 FLOOR
Mailing City,St,Zip:	LONG ISLAND CITY, NY 11101
Mailing Telephone:	(718) 391-6832
Owner Mark:	First Owner
Facility Status:	1 - Active PBS facility, i.e. total capacity of the PBS tanks is greater than 1,100 gallons, regardless if Subpart 360-14 tanks exist or not at the facility.
Certification Flag:	False
Certification Date:	08/26/1998
Expiration:	06/28/2003
Renew Flag:	False
Renew Date:	Not reported
Total Capacity:	15000
FAMT:	True
Facility Screen:	No Missing Data
Owner Screen:	Minor Data Missing
Tank Screen:	Minor Data Missing
Dead Letter:	False
CBS Number:	Not reported
Town or City:	NEW YORK CITY
County Code:	62
Town or City Code:	01
Region:	2

Tank ID:	001
Tank Location:	ABOVEGROUND ON SADDLES LEGS, STILTS, RACK, OR CRADLE
Tank Status:	In Service
Install Date:	Not reported
Capacity (Gal):	7500
Product Stored:	NOS 5 OR 6 FUEL OIL
Tank Type:	Steel/carbon steel
Tank Internal:	Not reported
Tank External:	Not reported
Pipe Location:	Not reported
Pipe Type:	STEEL/IRON
Pipe Internal:	Not reported
Pipe External:	Not reported
Tank Containment:	Diking
Leak Detection:	0
Overfill Protection:	4
Dispenser Method:	Suction
Date Tested:	Not reported
Next Test Date:	Not reported
Missing Data for Tank:	Minor Data Missing
Date Closed:	Not reported
Test Method:	Not reported
Deleted:	False
Updated:	True
SPDES Number:	Not reported

P.S. 154 (Continued) **U003394204**

Lat/Long: Not reported

Tank ID: 002
Tank Location: ABOVEGROUND ON SADDLES LEGS, STILTS, RACK, OR CRADLE
Tank Status: In Service
Install Date: Not reported
Capacity (Gal): 7500
Product Stored: NOS 5 OR 6 FUEL OIL
Tank Type: Steel/carbon steel
Tank Internal: Not reported
Tank External: Not reported
Pipe Location: Not reported
Pipe Type: STEEL/IRON
Pipe Internal: Not reported
Pipe External: Not reported
Tank Containment: Diking
Leak Detection: 0
Overfill Protection: 4
Dispenser Method: Suction
Date Tested: Not reported
Next Test Date: Not reported
Missing Data for Tank: Minor Data Missing
Date Closed: Not reported
Test Method: Not reported
Deleted: False
Updated: True
SPDES Number: Not reported
Lat/Long: Not reported

H121 **NYC DEPT OF ED - PUBLIC SCHOOL 154 M** **RCRA-SQG 1014399712**
East **250 W 127TH ST** **NY MANIFEST NYR000178012**
< 1/8 **NEW YORK, NY 10027**
0.090 mi.
473 ft. **Site 2 of 14 in cluster H**

Relative:
Lower

Actual:
28 ft.

RCRA-SQG:
Date form received by agency: 09/23/2010
Facility name: NYC DEPT OF ED - PUBLIC SCHOOL 154 M
Facility address: 250 W 127TH ST
NEW YORK, NY 10027
EPA ID: NYR000178012
Mailing address: W 127TH ST
NEW YORK, NY 10027
Contact: ALEXANDER LEMPERT
Contact address: THOMSON AVE
LONG ISLAND CITY, NY 11101
Contact country: US
Contact telephone: (718) 472-8501
Contact email: ALEMPERT@NYCSCA.ORG
EPA Region: 02
Classification: Small Small Quantity Generator
Description: Handler: generates more than 100 and less than 1000 kg of hazardous waste during any calendar month and accumulates less than 6000 kg of hazardous waste at any time; or generates 100 kg or less of hazardous waste during any calendar month, and accumulates more than 1000 kg of hazardous waste at any time

NYC DEPT OF ED - PUBLIC SCHOOL 154 M (Continued) **1014399712**

Owner/Operator Summary:
Owner/operator name: NYC DEPT OF SCHOOL FACILITIES
Owner/operator address: Not reported
Not reported
Owner/operator country: US
Owner/operator telephone: Not reported
Legal status: Municipal
Owner/Operator Type: Operator
Owner/Op start date: 08/27/1965
Owner/Op end date: Not reported

Owner/operator name: NYC DEPT OF ED
Owner/operator address: THOMSON AVE
LONG ISLAND CITY, NY 11101
Owner/operator country: US
Owner/operator telephone: (718) 472-8501
Legal status: Municipal
Owner/Operator Type: Owner
Owner/Op start date: 08/27/1965
Owner/Op end date: Not reported

Handler Activities Summary:
U.S. importer of hazardous waste: No
Mixed waste (haz. and radioactive): No
Recycler of hazardous waste: No
Transporter of hazardous waste: No
Treater, storer or disposer of HW: No
Underground injection activity: No
On-site burner exemption: No
Furnace exemption: No
Used oil fuel burner: No
Used oil processor: No
User oil refiner: No
Used oil fuel marketer to burner: No
Used oil Specification marketer: No
Used oil transfer facility: No
Used oil transporter: No

. Waste code: B007
. Waste name: B007

Violation Status: No violations found

NY MANIFEST:
Country: USA
EPA ID: NYR000178012
Facility Status: Not reported
Location Address 1: 250 W 127TH ST
Code: BP
Location Address 2: Not reported
Total Tanks: Not reported
Location City: NEW YORK
Location State: NY
Location Zip: 10027
Location Zip 4: Not reported

NY MANIFEST:

NYC DEPT OF ED - PUBLIC SCHOOL 154 M (Continued) **1014399712**

EPAID:	NYR000178012
Mailing Name:	NYC DEPT OF ED - PUBLIC SCHOOL 154 M
Mailing Contact:	NYC DEPT OF ED - PUBLIC SCHOOL 154 M
Mailing Address 1:	250 W 127TH ST
Mailing Address 2:	Not reported
Mailing City:	NEW YORK
Mailing State:	NY
Mailing Zip:	10027
Mailing Zip 4:	Not reported
Mailing Country:	USA
Mailing Phone:	Not reported

NY MANIFEST:

Document ID:	Not reported
Manifest Status:	Not reported
seq:	Not reported
Year:	2010
Trans1 State ID:	NJR000003749
Trans2 State ID:	Not reported
Generator Ship Date:	12/16/2010
Trans1 Recv Date:	12/16/2010
Trans2 Recv Date:	Not reported
TSD Site Recv Date:	12/16/2010
Part A Recv Date:	Not reported
Part B Recv Date:	Not reported
Generator EPA ID:	NYR000178012
Trans1 EPA ID:	Not reported
Trans2 EPA ID:	Not reported
TSDF ID 1:	NJD991291105
TSDF ID 2:	Not reported
Manifest Tracking Number:	007936841JJK
Import Indicator:	N
Export Indicator:	N
Discr Quantity Indicator:	N
Discr Type Indicator:	N
Discr Residue Indicator:	N
Discr Partial Reject Indicator:	N
Discr Full Reject Indicator:	N
Manifest Ref Number:	Not reported
Alt Facility RCRA ID:	Not reported
Alt Facility Sign Date:	Not reported
MGMT Method Type Code:	H141
Waste Code:	Not reported
Waste Code:	Not reported
Waste Code:	Not reported
Waste Code:	Not reported
Waste Code:	Not reported
Waste Code:	Not reported
Quantity:	500.0
Units:	P - Pounds
Number of Containers:	4.0
Container Type:	DM - Metal drums, barrels
Handling Method:	L Landfill.
Specific Gravity:	1.0
Waste Code:	B007
Waste Code 1_2:	Not reported
Waste Code 1_3:	Not reported

NYC DEPT OF ED - PUBLIC SCHOOL 154 M (Continued) **1014399712**

Waste Code 1_4:	Not reported
Waste Code 1_5:	Not reported
Waste Code 1_6:	Not reported
Document ID:	Not reported
Manifest Status:	Not reported
seq:	Not reported
Year:	2010
Trans1 State ID:	NJR000003749
Trans2 State ID:	Not reported
Generator Ship Date:	10/29/2010
Trans1 Recv Date:	10/29/2010
Trans2 Recv Date:	Not reported
TSD Site Recv Date:	10/29/2010
Part A Recv Date:	Not reported
Part B Recv Date:	Not reported
Generator EPA ID:	NYR000178012
Trans1 EPA ID:	Not reported
Trans2 EPA ID:	Not reported
TSDF ID 1:	NJD991291105
TSDF ID 2:	Not reported
Manifest Tracking Number:	007938341JJK
Import Indicator:	N
Export Indicator:	N
Discr Quantity Indicator:	N
Discr Type Indicator:	N
Discr Residue Indicator:	N
Discr Partial Reject Indicator:	N
Discr Full Reject Indicator:	N
Manifest Ref Number:	Not reported
Alt Facility RCRA ID:	Not reported
Alt Facility Sign Date:	Not reported
MGMT Method Type Code:	H141
Waste Code:	Not reported
Waste Code:	Not reported
Waste Code:	Not reported
Waste Code:	Not reported
Waste Code:	Not reported
Waste Code:	Not reported
Quantity:	400.0
Units:	P - Pounds
Number of Containers:	3.0
Container Type:	DM - Metal drums, barrels
Handling Method:	L Landfill.
Specific Gravity:	1.0
Waste Code:	B007
Waste Code 1_2:	Not reported
Waste Code 1_3:	Not reported
Waste Code 1_4:	Not reported
Waste Code 1_5:	Not reported
Waste Code 1_6:	Not reported
Document ID:	Not reported
Manifest Status:	Not reported
seq:	Not reported
Year:	2015
Trans1 State ID:	NYR000185041

NYC DEPT OF ED - PUBLIC SCHOOL 154 M (Continued) **1014399712**

Trans2 State ID:	NJD080631369
Generator Ship Date:	04/14/2015
Trans1 Recv Date:	04/14/2015
Trans2 Recv Date:	04/20/2015
TSD Site Recv Date:	04/23/2015
Part A Recv Date:	Not reported
Part B Recv Date:	Not reported
Generator EPA ID:	NYR000178012
Trans1 EPA ID:	Not reported
Trans2 EPA ID:	Not reported
TSDF ID 1:	NJD980536593
TSDF ID 2:	Not reported
Manifest Tracking Number:	009679278JJK
Import Indicator:	N
Export Indicator:	N
Discr Quantity Indicator:	N
Discr Type Indicator:	N
Discr Residue Indicator:	N
Discr Partial Reject Indicator:	N
Discr Full Reject Indicator:	N
Manifest Ref Number:	Not reported
Alt Facility RCRA ID:	Not reported
Alt Facility Sign Date:	Not reported
MGMT Method Type Code:	H141
Waste Code:	Not reported
Waste Code:	Not reported
Waste Code:	Not reported
Waste Code:	Not reported
Waste Code:	Not reported
Waste Code:	Not reported
Quantity:	506
Units:	K - Kilograms (2.2 pounds)
Number of Containers:	5
Container Type:	DM - Metal drums, barrels
Handling Method:	R Material recovery of more than 75 percent of the total material.
Specific Gravity:	1
Waste Code:	B004
Waste Code 1_2:	Not reported
Waste Code 1_3:	Not reported
Waste Code 1_4:	Not reported
Waste Code 1_5:	Not reported
Waste Code 1_6:	Not reported
Document ID:	Not reported
Manifest Status:	Not reported
seq:	Not reported
Year:	2015
Trans1 State ID:	NYR000185041
Trans2 State ID:	NJD080631369
Generator Ship Date:	04/14/2015
Trans1 Recv Date:	04/14/2015
Trans2 Recv Date:	04/20/2015
TSD Site Recv Date:	04/23/2015
Part A Recv Date:	Not reported
Part B Recv Date:	Not reported
Generator EPA ID:	NYR000178012
Trans1 EPA ID:	Not reported

NYC DEPT OF ED - PUBLIC SCHOOL 154 M (Continued) **1014399712**

Trans2 EPA ID:	Not reported
TSDF ID 1:	NJD980536593
TSDF ID 2:	Not reported
Manifest Tracking Number:	009679278JJK
Import Indicator:	N
Export Indicator:	N
Discr Quantity Indicator:	N
Discr Type Indicator:	N
Discr Residue Indicator:	N
Discr Partial Reject Indicator:	N
Discr Full Reject Indicator:	N
Manifest Ref Number:	Not reported
Alt Facility RCRA ID:	Not reported
Alt Facility Sign Date:	Not reported
MGMT Method Type Code:	H141
Waste Code:	Not reported
Waste Code:	Not reported
Waste Code:	Not reported
Waste Code:	Not reported
Waste Code:	Not reported
Waste Code:	Not reported
Quantity:	506
Units:	K - Kilograms (2.2 pounds)
Number of Containers:	5
Container Type:	DM - Metal drums, barrels
Handling Method:	R Material recovery of more than 75 percent of the total material.
Specific Gravity:	1
Waste Code:	B004
Waste Code 1_2:	Not reported
Waste Code 1_3:	Not reported
Waste Code 1_4:	Not reported
Waste Code 1_5:	Not reported
Waste Code 1_6:	Not reported
Document ID:	Not reported
Manifest Status:	Not reported
seq:	Not reported
Year:	2015
Trans1 State ID:	NYR000185041
Trans2 State ID:	NJD080631369
Generator Ship Date:	04/14/2015
Trans1 Recv Date:	04/14/2015
Trans2 Recv Date:	04/20/2015
TSD Site Recv Date:	04/23/2015
Part A Recv Date:	Not reported
Part B Recv Date:	Not reported
Generator EPA ID:	NYR000178012
Trans1 EPA ID:	Not reported
Trans2 EPA ID:	Not reported
TSDF ID 1:	NJD980536593
TSDF ID 2:	Not reported
Manifest Tracking Number:	009679278JJK
Import Indicator:	N
Export Indicator:	N
Discr Quantity Indicator:	N
Discr Type Indicator:	N
Discr Residue Indicator:	N

NYC DEPT OF ED - PUBLIC SCHOOL 154 M (Continued) **1014399712**

Discr Partial Reject Indicator:	N
Discr Full Reject Indicator:	N
Manifest Ref Number:	Not reported
Alt Facility RCRA ID:	Not reported
Alt Facility Sign Date:	Not reported
MGMT Method Type Code:	H141
Waste Code:	Not reported
Waste Code:	Not reported
Waste Code:	Not reported
Waste Code:	Not reported
Waste Code:	Not reported
Waste Code:	Not reported
Quantity:	506
Units:	K - Kilograms (2.2 pounds)
Number of Containers:	5
Container Type:	DM - Metal drums, barrels
Handling Method:	R Material recovery of more than 75 percent of the total material.
Specific Gravity:	1
Waste Code:	B004
Waste Code 1_2:	Not reported
Waste Code 1_3:	Not reported
Waste Code 1_4:	Not reported
Waste Code 1_5:	Not reported
Waste Code 1_6:	Not reported

I122 **LOT 37,TAXBLOCK 1930** **NY E DESIGNATION** **S109155419**
SSE **208 WEST 125 STREET** **N/A**
< 1/8 **MANHATTAN, NY 10027**
0.091 mi.
482 ft. **Site 1 of 4 in cluster I**

Relative:
Lower

Actual:
27 ft.

E DESIGNATION:

Tax Lot(s):	37
Tax Block:	1930
Borough Code:	MN
E-No:	E-201
Effective Date:	4/30/2008
Satisfaction Date:	Not reported
Ceqr Number:	07DCP030M
Ulurp Number:	080099ZMM
Zoning Map No:	5c 6a 6b
Description:	Underground Gasoline Storage Tanks* Testing Protocol.
Lot Remediation Date:	Not reported
Description:	Window Wall Attenuation & Alternate Ventilation
Lot Remediation Date:	Not reported

I123
SE
< 1/8
0.091 mi.
483 ft.

LOT 27,TAXBLOCK 1931
2100 ADAM C POWELL BLVD
MANHATTAN, NY

Site 2 of 4 in cluster I

NY E DESIGNATION

S109155396
N/A

Relative:
Lower

Actual:
27 ft.

E DESIGNATION:

Tax Lot(s):	27
Tax Block:	1931
Borough Code:	Not reported
E-No:	E-201
Effective Date:	4/30/2008
Satisfaction Date:	Not reported
Ceqr Number:	07DCP030M
Ulurp Number:	080099ZMM
Zoning Map No:	5c 6a 6b
Description:	Underground Gasoline Storage Tanks* Testing Protocol.
Lot Remediation Date:	Not reported
Description:	Window Wall Attenuation & Alternate Ventilation
Lot Remediation Date:	Not reported

E124
WNW
< 1/8
0.094 mi.
494 ft.

LOT 21,TAXBLOCK 1952
319 WEST 125 STREET
MANHATTAN, NY

Site 5 of 14 in cluster E

NY E DESIGNATION

S109155379
N/A

Relative:
Higher

Actual:
30 ft.

E DESIGNATION:

Tax Lot(s):	21
Tax Block:	1952
Borough Code:	Not reported
E-No:	E-201
Effective Date:	4/30/2008
Satisfaction Date:	Not reported
Ceqr Number:	07DCP030M
Ulurp Number:	080099ZMM
Zoning Map No:	5c 6a 6b
Description:	Air Quality - #2 Fuel Oil or Natural Gas Heat and Hot Water
Lot Remediation Date:	Not reported
Description:	Exhaust stack location limitations
Lot Remediation Date:	Not reported
Description:	Underground Gasoline Storage Tanks* Testing Protocol.
Lot Remediation Date:	Not reported
Description:	Window Wall Attenuation & Alternate Ventilation
Lot Remediation Date:	Not reported

E125 **LOT 43,TAXBLOCK 1951** **NY E DESIGNATION** **S109155434**
West **324 WEST 125 STREET** **N/A**
< 1/8 **MANHATTAN, NY**
0.094 mi.
498 ft. **Site 6 of 14 in cluster E**

Relative:
Higher

Actual:
29 ft.

E DESIGNATION:

Tax Lot(s):	43
Tax Block:	1951
Borough Code:	Not reported
E-No:	E-201
Effective Date:	4/30/2008
Satisfaction Date:	Not reported
Ceqr Number:	07DCP030M
Ulurp Number:	080099ZMM
Zoning Map No:	5c 6a 6b
Description:	Underground Gasoline Storage Tanks* Testing Protocol.
Lot Remediation Date:	Not reported
Description:	Window Wall Attenuation & Alternate Ventilation
Lot Remediation Date:	Not reported

E126 **288 ST. NICHOLAS AVENUE** **NY AST** **A100300194**
West **288 ST. NICHOLAS AVENUE** **N/A**
< 1/8 **NEW YORK, NY 10027**
0.094 mi.
498 ft. **Site 7 of 14 in cluster E**

Relative:
Higher

Actual:
29 ft.

AST:

Region:	STATE
DEC Region:	2
Site Status:	Unregulated/Closed
Facility Id:	2-610400
Program Type:	PBS
UTM X:	588325.29242
UTM Y:	4518233.32014
Expiration Date:	N/A
Site Type:	Other Wholesale/Retail Sales

Affiliation Records:

Site Id:	373537
Affiliation Type:	Facility Owner
Company Name:	288 ST. NICK LLC
Contact Type:	MANAGING AGENT
Contact Name:	AARON DWECK
Address1:	114 AVENUE T
Address2:	Not reported
City:	BROOKLYN
State:	NY
Zip Code:	11223
Country Code:	001
Phone:	(718) 265-1200
EMail:	Not reported
Fax Number:	Not reported
Modified By:	KXTANG
Date Last Modified:	2006-11-14
Site Id:	373537
Affiliation Type:	Mail Contact

288 ST. NICHOLAS AVENUE (Continued) **A100300194**

Company Name:	ABECO MANAGEMENT CORP.
Contact Type:	Not reported
Contact Name:	AARON DWECK
Address1:	114 AVENUE T
Address2:	Not reported
City:	BROOKLYN
State:	NY
Zip Code:	11223
Country Code:	001
Phone:	(718) 265-1200
EMail:	Not reported
Fax Number:	Not reported
Modified By:	KXTANG
Date Last Modified:	2006-11-14

Site Id:	373537
Affiliation Type:	On-Site Operator
Company Name:	288 ST. NICHOLAS AVENUE
Contact Type:	Not reported
Contact Name:	MBAYE SAMBA
Address1:	Not reported
Address2:	Not reported
City:	Not reported
State:	NN
Zip Code:	Not reported
Country Code:	001
Phone:	(917) 939-5408
EMail:	Not reported
Fax Number:	Not reported
Modified By:	KXTANG
Date Last Modified:	2006-11-14

Site Id:	373537
Affiliation Type:	Emergency Contact
Company Name:	288 ST. NICK LLC
Contact Type:	Not reported
Contact Name:	ABE BETESH
Address1:	Not reported
Address2:	Not reported
City:	Not reported
State:	NN
Zip Code:	Not reported
Country Code:	001
Phone:	(718) 265-1200
EMail:	Not reported
Fax Number:	Not reported
Modified By:	KXTANG
Date Last Modified:	2006-11-14

Tank Info:

Tank Number:	001
Tank Id:	214462
Material Code:	0001
Common Name of Substance:	#2 Fuel Oil (On-Site Consumption)

288 ST. NICHOLAS AVENUE (Continued) **A100300194**

Equipment Records:

F00 - Pipe External Protection - None
I05 - Overfill - Vent Whistle
A00 - Tank Internal Protection - None
L00 - Piping Leak Detection - None
D01 - Pipe Type - Steel/Carbon Steel/Iron
E00 - Piping Secondary Containment - None
G03 - Tank Secondary Containment - Vault (w/o access)
H06 - Tank Leak Detection - Impervious Barrier/Concrete Pad (A/G)
J02 - Dispenser - Suction Dispenser
K01 - Spill Prevention - Catch Basin
B01 - Tank External Protection - Painted/Asphalt Coating
C01 - Pipe Location - Aboveground

Tank Location:	3
Tank Type:	Steel/Carbon Steel/Iron
Tank Status:	Closed - Removed
Pipe Model:	Not reported
Install Date:	01/01/2003
Capacity Gallons:	4000
Tightness Test Method:	NN
Date Test:	Not reported
Next Test Date:	Not reported
Date Tank Closed:	01/01/2006
Register:	True
Modified By:	KXTANG
Last Modified:	01/26/2007
Material Name:	Not reported

Tank Number:	002
Tank Id:	215584
Material Code:	0001
Common Name of Substance:	#2 Fuel Oil (On-Site Consumption)

Equipment Records:

L00 - Piping Leak Detection - None
A00 - Tank Internal Protection - None
J02 - Dispenser - Suction Dispenser
K01 - Spill Prevention - Catch Basin
D01 - Pipe Type - Steel/Carbon Steel/Iron
E00 - Piping Secondary Containment - None
G03 - Tank Secondary Containment - Vault (w/o access)
H06 - Tank Leak Detection - Impervious Barrier/Concrete Pad (A/G)
F00 - Pipe External Protection - None
I05 - Overfill - Vent Whistle
B01 - Tank External Protection - Painted/Asphalt Coating
C01 - Pipe Location - Aboveground

Tank Location:	3
Tank Type:	Steel/Carbon Steel/Iron
Tank Status:	In Service
Pipe Model:	Not reported
Install Date:	01/01/2006
Capacity Gallons:	1080
Tightness Test Method:	NN
Date Test:	Not reported
Next Test Date:	Not reported

288 ST. NICHOLAS AVENUE (Continued) **A100300194**

Date Tank Closed:	Not reported
Register:	True
Modified By:	KXTANG
Last Modified:	01/26/2007
Material Name:	Not reported

E127 **SPILL NUMBER 0107208** **NY Spills** **S105234743**
West **288 ST NICHOLAS AV** **N/A**
< 1/8 **NEW YORK, NY**
0.094 mi.
498 ft. **Site 8 of 14 in cluster E**

Relative:
Higher

Actual:
29 ft.

SPILLS:

Facility ID:	0107208
Facility Type:	ER
DER Facility ID:	146045
Site ID:	173592
DEC Region:	2
Spill Date:	2001-10-12
Spill Number/Closed Date:	0107208 / 2001-10-12
Spill Cause:	Equipment Failure
Spill Class:	Known release with minimal potential for fire or hazard. DEC Response. Willing Responsible Party. Corrective action taken.
SWIS:	3101
Investigator:	SMSANGES
Referred To:	Not reported
Reported to Dept:	2001-10-12
CID:	405
Water Affected:	Not reported
Spill Source:	Private Dwelling
Spill Notifier:	Local Agency
Cleanup Ceased:	Not reported
Cleanup Meets Std:	False
Last Inspection:	Not reported
Recommended Penalty:	False
UST Trust:	False
Remediation Phase:	0
Date Entered In Computer:	2001-10-12
Spill Record Last Update:	2004-03-26
Spiller Name:	FREERICK CAPUTO
Spiller Company:	BAYSIDE FUEL OIL CO
Spiller Address:	1820 CROSPEY AV
Spiller City,St,Zip:	BROOKLYN, NY 11214-
Spiller Company:	001
Contact Name:	ABECO MANAGEMENT CO
Contact Phone:	(718) 265-1200
DEC Memo:	"Prior to Sept, 2004 data translation this spill Lead_DEC Field was SANGESLAND 10/12/2001 - Sangesland spoke with Fred Caputo of Bayside Fuel. He said it was a minor spill from an overfill out the vent line. Sangesland then called the building super Samba (cell# 914-760-9832). Super says the oil company did a good job cleaning up and there was no longer a problem. Super says the spill was only outside on the sidewalk and no problems in the basement. Spill Closed This building has a history of bad spill in the basement. Cross ref spill #9805070 Harlem USA Project . When excavation was done to build the Harlem USA Project an endless flow of oil poured out from under this building - see photos in file The developers at Harlem USA solved the problem by building a watertight wall around the base of

SPILL NUMBER 0107208 (Continued) **S105234743**

#288 St.Nicholas Ave In 1999 a new tank was installed in the basement of this building and a 5'x 5' x 5' hole dug in the boiler room did not show any contamination. It is unknown what was the source of the oil under this building."

Remarks: "DUE TO A BAD VENT PIPE - ALL HAS BEEN CLEANED UP - BLEW THE LINE WHICH CAUSED OIL TO SPILL OUT"

Material:

Site ID:	173592
Operable Unit ID:	844270
Operable Unit:	01
Material ID:	532037
Material Code:	0002A
Material Name:	#4 fuel oil
Case No.:	Not reported
Material FA:	Petroleum
Quantity:	5.00
Units:	Gallons
Recovered:	5.00
Resource Affected:	Not reported
Oxygenate:	Not reported

Tank Test:

E128
West
< 1/8
0.094 mi.
498 ft.

CON EDISON **RCRA NonGen / NLR** **1014398003**
324 W 125TH ST E OF ST NICHOLAS **NY MANIFEST** **NYP004203485**
NEW YORK, NY 10027 **NJ MANIFEST**

Site 9 of 14 in cluster E

Relative: Higher

Actual: 29 ft.

RCRA NonGen / NLR:

Date form received by agency:	03/01/2010
Facility name:	CON EDISON
Facility address:	324 W 125TH ST E OF ST NICHOLAS AVE NEW YORK, NY 10027
EPA ID:	NYP004203485
Mailing address:	4 IRVING PL, RM 828 NEW YORK, NY 10003
Contact:	DENNIS MICHAELIDES
Contact address:	Not reported Not reported
Contact country:	Not reported
Contact telephone:	(718) 204-4297
Contact email:	Not reported
EPA Region:	02
Classification:	Non-Generator
Description:	Handler: Non-Generators do not presently generate hazardous waste

Handler Activities Summary:

U.S. importer of hazardous waste:	No
Mixed waste (haz. and radioactive):	No
Recycler of hazardous waste:	No
Transporter of hazardous waste:	No
Treater, storer or disposer of HW:	No
Underground injection activity:	No

CON EDISON (Continued) **1014398003**

On-site burner exemption: No
Furnace exemption: No
Used oil fuel burner: No
Used oil processor: No
User oil refiner: No
Used oil fuel marketer to burner: No
Used oil Specification marketer: No
Used oil transfer facility: No
Used oil transporter: No

Violation Status: No violations found

NY MANIFEST:
Country: USA
EPA ID: NYP004203485
Facility Status: Not reported
Location Address 1: F/O 324 WEST 125 ST
Code: BP
Location Address 2: Not reported
Total Tanks: Not reported
Location City: NEW YORK
Location State: NY
Location Zip: 10025
Location Zip 4: Not reported

NY MANIFEST:
EPAID: NYP004203485
Mailing Name: CONSOLIDATED EDISON
Mailing Contact: TOM TEELING
Mailing Address 1: 4 IRVING PLACE RM 828
Mailing Address 2: Not reported
Mailing City: NEW YORK
Mailing State: NY
Mailing Zip: 10003
Mailing Zip 4: Not reported
Mailing Country: USA
Mailing Phone: 2124603770

NY MANIFEST:
Document ID: Not reported
Manifest Status: Not reported
seq: Not reported
Year: 2010
Trans1 State ID: NJ0000027193
Trans2 State ID: Not reported
Generator Ship Date: 03/01/2010
Trans1 Recv Date: 03/01/2010
Trans2 Recv Date: Not reported
TSD Site Recv Date: 03/03/2010
Part A Recv Date: Not reported
Part B Recv Date: Not reported
Generator EPA ID: NYP004203485
Trans1 EPA ID: Not reported
Trans2 EPA ID: Not reported
TSDF ID 1: NJD002200046
TSDF ID 2: Not reported
Manifest Tracking Number: 001085312GBF
Import Indicator: N

CON EDISON (Continued) **1014398003**

Export Indicator:	N
Discr Quantity Indicator:	N
Discr Type Indicator:	N
Discr Residue Indicator:	N
Discr Partial Reject Indicator:	N
Discr Full Reject Indicator:	N
Manifest Ref Number:	Not reported
Alt Facility RCRA ID:	Not reported
Alt Facility Sign Date:	Not reported
MGMT Method Type Code:	H111
Waste Code:	Not reported
Waste Code:	Not reported
Waste Code:	Not reported
Waste Code:	Not reported
Waste Code:	Not reported
Waste Code:	Not reported
Quantity:	150.0
Units:	P - Pounds
Number of Containers:	1.0
Container Type:	TT - Cargo tank, tank trucks
Handling Method:	T Chemical, physical, or biological treatment.
Specific Gravity:	1.0
Waste Code:	D008
Waste Code 1_2:	Not reported
Waste Code 1_3:	Not reported
Waste Code 1_4:	Not reported
Waste Code 1_5:	Not reported
Waste Code 1_6:	Not reported

NJ MANIFEST:

EPA Id:	NYP004203485
Mail Address:	4 IRVING PL, RM 828
Mail City/State/Zip:	NEW YORK, NY 10003
Facility Phone:	Not reported
Emergency Phone:	Not reported
Contact:	DENNIS MICHAELIDES
Comments:	Not reported
SIC Code:	Not reported
County:	NY061
Municipal:	Not reported
Previous EPA Id:	Not reported
Gen Flag:	Not reported
Trans Flag:	Not reported
TSDF Flag:	Not reported
Name Change:	Not reported
Date Change:	Not reported

Manifest:

Manifest Number:	001085312GBF
EPA ID:	NYP004203485
Date Shipped:	03/01/2010
TSDF EPA ID:	NJD002200046
Transporter EPA ID:	NJ0000027193
Transporter 2 EPA ID:	Not reported
Transporter 3 EPA ID:	Not reported
Transporter 4 EPA ID:	Not reported

CON EDISON (Continued) **1014398003**

Transporter 5 EPA ID:	Not reported
Transporter 6 EPA ID:	Not reported
Transporter 7 EPA ID:	Not reported
Transporter 8 EPA ID:	Not reported
Transporter 9 EPA ID:	Not reported
Transporter 10 EPA ID:	Not reported
Date Trans1 Transported Waste:	03/01/2010
Date Trans2 Transported Waste:	Not reported
Date Trans3 Transported Waste:	Not reported
Date Trans4 Transported Waste:	Not reported
Date Trans5 Transported Waste:	Not reported
Date Trans6 Transported Waste:	Not reported
Date Trans7 Transported Waste:	Not reported
Date Trans8 Transported Waste:	Not reported
Date Trans9 Transported Waste:	Not reported
Date Trans10 Transported Waste:	Not reported
Date TSDF Received Waste:	03/03/2010
TSDF EPA Facility Name:	Not reported
QTY Units:	Not reported
Transporter SEQ ID:	Not reported
Transporter-1 Date:	Not reported
Waste SEQ ID:	Not reported
Waste Type Code 2:	Not reported
Waste Type Code 3:	Not reported
Waste Type Code 4:	Not reported
Waste Type Code 5:	Not reported
Waste Type Code 6:	Not reported
Date Accepted:	Not reported
Manifest Discrepancy Type:	Not reported
Data Entry Number:	Not reported
Was Load Rejected:	NEW YORK, NY 10003
Reason Load Was Rejected:	Not reported

Waste:

Manifest Year:	Not reported
Waste Code:	D008
Hand Code:	H111
Quantity:	150 P

E129 **CON EDISON SERVICE BOX: 20751** **RCRA NonGen / NLR** **1016961951**
NW **327 W 126TH ST** **NY MANIFEST** **NYP004348926**
< 1/8 **NEW YORK, NY 10027**
0.097 mi.
510 ft. **Site 10 of 14 in cluster E**

Relative:
Higher

Actual:
33 ft.

RCRA NonGen / NLR:

Date form received by agency:	09/21/2013
Facility name:	CON EDISON SERVICE BOX: 20751
Facility address:	327 W 126TH ST NEW YORK, NY 10027
EPA ID:	NYP004348926
Mailing address:	IRVING PL, RM 828 NEW YORK, NY 10003
Contact:	BENJAMIN BAMONTE
Contact address:	Not reported

CON EDISON SERVICE BOX: 20751 (Continued) **1016961951**

Not reported
Contact country: Not reported
Contact telephone: (212) 894-9549
Contact email: Not reported
EPA Region: 02
Classification: Non-Generator
Description: Handler: Non-Generators do not presently generate hazardous waste

Handler Activities Summary:
U.S. importer of hazardous waste: No
Mixed waste (haz. and radioactive): No
Recycler of hazardous waste: No
Transporter of hazardous waste: No
Treater, storer or disposer of HW: No
Underground injection activity: No
On-site burner exemption: No
Furnace exemption: No
Used oil fuel burner: No
Used oil processor: No
User oil refiner: No
Used oil fuel marketer to burner: No
Used oil Specification marketer: No
Used oil transfer facility: No
Used oil transporter: No

Historical Generators:
Date form received by agency: 08/21/2013
Site name: CON EDISON SERVICE BOX: 20751
Classification: Conditionally Exempt Small Quantity Generator

Violation Status: No violations found

NY MANIFEST:
Country: USA
EPA ID: NYP004348926
Facility Status: Not reported
Location Address 1: F/O 327 W. 126TH ST
Code: BP
Location Address 2: SERVICE BOX # 20751
Total Tanks: Not reported
Location City: NEW YORK
Location State: NY
Location Zip: 10027
Location Zip 4: Not reported

NY MANIFEST:
EPAID: NYP004348926
Mailing Name: CON EDISON
Mailing Contact: TOM TEELING
Mailing Address 1: 4 IRVING PLACE 15TH FLOOR
Mailing Address 2: Not reported
Mailing City: NEW YORK
Mailing State: NY
Mailing Zip: 10003
Mailing Zip 4: Not reported
Mailing Country: USA
Mailing Phone: 2124603770

CON EDISON SERVICE BOX: 20751 (Continued) **1016961951**

NY MANIFEST:

Document ID:	Not reported
Manifest Status:	Not reported
seq:	Not reported
Year:	2013
Trans1 State ID:	NJD003812047
Trans2 State ID:	Not reported
Generator Ship Date:	08/21/2013
Trans1 Recv Date:	08/21/2013
Trans2 Recv Date:	Not reported
TSD Site Recv Date:	08/23/2013
Part A Recv Date:	Not reported
Part B Recv Date:	Not reported
Generator EPA ID:	NYP004348926
Trans1 EPA ID:	Not reported
Trans2 EPA ID:	Not reported
TSDF ID 1:	NJD991291105
TSDF ID 2:	Not reported
Manifest Tracking Number:	002220743GBF
Import Indicator:	N
Export Indicator:	N
Discr Quantity Indicator:	N
Discr Type Indicator:	N
Discr Residue Indicator:	N
Discr Partial Reject Indicator:	N
Discr Full Reject Indicator:	N
Manifest Ref Number:	Not reported
Alt Facility RCRA ID:	Not reported
Alt Facility Sign Date:	Not reported
MGMT Method Type Code:	H110
Waste Code:	Not reported
Waste Code:	Not reported
Waste Code:	Not reported
Waste Code:	Not reported
Waste Code:	Not reported
Waste Code:	Not reported
Quantity:	500
Units:	P - Pounds
Number of Containers:	1
Container Type:	TT - Cargo tank, tank trucks
Handling Method:	T Chemical, physical, or biological treatment.
Specific Gravity:	1
Waste Code:	D008
Waste Code 1_2:	Not reported
Waste Code 1_3:	Not reported
Waste Code 1_4:	Not reported
Waste Code 1_5:	Not reported
Waste Code 1_6:	Not reported

H130 **ST NICHOLAS PLAYGROUND NORTH COMFORT STATION** **RCRA-CESQG** **1001224110**
East **237 W 127TH ST** **FINDS** **NYR000053264**
< 1/8 **NEW YORK, NY 10027** **NY MANIFEST**
0.098 mi. **ECHO**
516 ft. **Site 3 of 14 in cluster H**

Relative:
Lower

Actual:
28 ft.

RCRA-CESQG:

Date form received by agency:	04/29/2010
Facility name:	ST NICHOLAS PLAYGROUND NORTH COMFORT STATION
Facility address:	237 W 127TH ST BLOCK #01933 LOT 0001 NEW YORK, NY 10027
EPA ID:	NYR000053264
Mailing address:	BRIDGEWATER ST BROOKLYN, NY 11222
Contact:	BRIAN DUNCAN
Contact address:	BRIDGEWATER ST BROOKLYN, NY 11222
Contact country:	US
Contact telephone:	(718) 760-6727
Contact email:	BRIAN.DUNCAN@PARKS.NYC.GOV
EPA Region:	02
Classification:	Conditionally Exempt Small Quantity Generator
Description:	Handler: generates 100 kg or less of hazardous waste per calendar month, and accumulates 1000 kg or less of hazardous waste at any time; or generates 1 kg or less of acutely hazardous waste per calendar month, and accumulates at any time: 1 kg or less of acutely hazardous waste; or 100 kg or less of any residue or contaminated soil, waste or other debris resulting from the cleanup of a spill, into or on any land or water, of acutely hazardous waste; or generates 100 kg or less of any residue or contaminated soil, waste or other debris resulting from the cleanup of a spill, into or on any land or water, of acutely hazardous waste during any calendar month, and accumulates at any time: 1 kg or less of acutely hazardous waste; or 100 kg or less of any residue or contaminated soil, waste or other debris resulting from the cleanup of a spill, into or on any land or water, of acutely hazardous waste

Owner/Operator Summary:

Owner/operator name:	NYCHA
Owner/operator address:	250 BROADWAY 16TH FLOOR NEW YORK, NY 10007
Owner/operator country:	US
Owner/operator telephone:	(212) 306-3229
Legal status:	Municipal
Owner/Operator Type:	Owner
Owner/Op start date:	Not reported
Owner/Op end date:	Not reported

Owner/operator name:	NYCHA
Owner/operator address:	250 BROADWAY 16TH FLOOR NEW YORK, NY 10007
Owner/operator country:	US
Owner/operator telephone:	(212) 306-3229
Legal status:	Municipal
Owner/Operator Type:	Operator
Owner/Op start date:	Not reported
Owner/Op end date:	Not reported

ST NICHOLAS PLAYGROUND NORTH COMFORT STATION (Continued) **1001224110**

Owner/operator name: NYC DEPT OF PARKS & RECREATION
Owner/operator address: OLMSTED CENTER - CORONA PARK
FLUSHING, NY 11368
Owner/operator country: US
Owner/operator telephone: Not reported
Legal status: Municipal
Owner/Operator Type: Owner
Owner/Op start date: 10/14/1894
Owner/Op end date: Not reported

Owner/operator name: REGIONAL MANAGEMENT & CONSULTING INC
Owner/operator address: Not reported
Not reported
Owner/operator country: US
Owner/operator telephone: Not reported
Legal status: Municipal
Owner/Operator Type: Operator
Owner/Op start date: 10/14/1894
Owner/Op end date: Not reported

Handler Activities Summary:
U.S. importer of hazardous waste: No
Mixed waste (haz. and radioactive): No
Recycler of hazardous waste: No
Transporter of hazardous waste: Yes
Treater, storer or disposer of HW: No
Underground injection activity: No
On-site burner exemption: No
Furnace exemption: No
Used oil fuel burner: No
Used oil processor: No
User oil refiner: No
Used oil fuel marketer to burner: No
Used oil Specification marketer: No
Used oil transfer facility: No
Used oil transporter: No

Universal Waste Summary:
Waste type: Batteries
Accumulated waste on-site: No
Generated waste on-site: Not reported

Waste type: Lamps
Accumulated waste on-site: No
Generated waste on-site: Not reported

Waste type: Pesticides
Accumulated waste on-site: No
Generated waste on-site: Not reported

Waste type: Thermostats
Accumulated waste on-site: No
Generated waste on-site: Not reported

. Waste code: D008
. Waste name: LEAD

ST NICHOLAS PLAYGROUND NORTH COMFORT STATION (Continued) **1001224110**

Historical Generators:
Date form received by agency: 01/01/2007
Site name: NYCHA - SAINT NICHOLAS
Classification: Not a generator, verified

Date form received by agency: 01/01/2006
Site name: NYCHA - SAINT NICHOLAS
Classification: Not a generator, verified

Date form received by agency: 04/02/1998
Site name: NYCHA - SAINT NICHOLAS
Classification: Small Quantity Generator

. Waste code: U240
. Waste name: 2,4-D, SALTS & ESTERS (OR) ACETIC ACID, (2,4-DICHLOROPHENOXY)-, SALTS & ESTERS (OR) DICHLOROPHENOXYACETIC ACID 2,4-D

Violation Status: No violations found

FINDS:

Registry ID: 110004542120

Environmental Interest/Information System
RCRAInfo is a national information system that supports the Resource Conservation and Recovery Act (RCRA) program through the tracking of events and activities related to facilities that generate, transport, and treat, store, or dispose of hazardous waste. RCRAInfo allows RCRA program staff to track the notification, permit, compliance, and corrective action activities required under RCRA.

NY MANIFEST:
Country: USA
EPA ID: NYR000053264
Facility Status: Not reported
Location Address 1: 237 W 127TH AVE
Code: BP
Location Address 2: Not reported
Total Tanks: Not reported
Location City: NEW YORK
Location State: NY
Location Zip: 10029
Location Zip 4: Not reported

NY MANIFEST:
EPAID: NYR000053264
Mailing Name: NYC HOUSING AUTHORITY - ST NICHOLAS
Mailing Contact: P VALEZ
Mailing Address 1: 250 BROADWAY
Mailing Address 2: Not reported
Mailing City: NEW YORK
Mailing State: NY
Mailing Zip: 10007
Mailing Zip 4: Not reported
Mailing Country: USA
Mailing Phone: 2123063142

ST NICHOLAS PLAYGROUND NORTH COMFORT STATION (Continued) **1001224110**

NY MANIFEST:

Document ID:	Not reported
Manifest Status:	Not reported
seq:	Not reported
Year:	2010
Trans1 State ID:	NYR00081570
Trans2 State ID:	NYD049178296
Generator Ship Date:	03/05/2010
Trans1 Recv Date:	03/05/2010
Trans2 Recv Date:	05/21/2010
TSD Site Recv Date:	05/27/2010
Part A Recv Date:	Not reported
Part B Recv Date:	Not reported
Generator EPA ID:	NYR000053264
Trans1 EPA ID:	Not reported
Trans2 EPA ID:	Not reported
TSDF ID 1:	OHD083377010
TSDF ID 2:	Not reported
Manifest Tracking Number:	000078461JJK
Import Indicator:	N
Export Indicator:	Y
Discr Quantity Indicator:	N
Discr Type Indicator:	N
Discr Residue Indicator:	N
Discr Partial Reject Indicator:	N
Discr Full Reject Indicator:	N
Manifest Ref Number:	Not reported
Alt Facility RCRA ID:	Not reported
Alt Facility Sign Date:	Not reported
MGMT Method Type Code:	H141
Waste Code:	Not reported
Waste Code:	Not reported
Waste Code:	Not reported
Waste Code:	Not reported
Waste Code:	Not reported
Waste Code:	Not reported
Quantity:	40.0
Units:	P - Pounds
Number of Containers:	1.0
Container Type:	DM - Metal drums, barrels
Handling Method:	L Landfill.
Specific Gravity:	1.0
Waste Code:	D008
Waste Code 1_2:	Not reported
Waste Code 1_3:	Not reported
Waste Code 1_4:	Not reported
Waste Code 1_5:	Not reported
Waste Code 1_6:	Not reported

Document ID:	NJA2784414
Manifest Status:	Not reported
seq:	01
Year:	1998
Trans1 State ID:	S5811NY10
Trans2 State ID:	Not reported
Generator Ship Date:	06/04/1998
Trans1 Recv Date:	06/04/1998

ST NICHOLAS PLAYGROUND NORTH COMFORT STATION (Continued) **1001224110**

Trans2 Recv Date:	Not reported
TSD Site Recv Date:	06/04/1998
Part A Recv Date:	Not reported
Part B Recv Date:	Not reported
Generator EPA ID:	NYR000053264
Trans1 EPA ID:	NJ0000027193
Trans2 EPA ID:	Not reported
TSDF ID 1:	NJD002200046
TSDF ID 2:	Not reported
Manifest Tracking Number:	Not reported
Import Indicator:	Not reported
Export Indicator:	Not reported
Discr Quantity Indicator:	Not reported
Discr Type Indicator:	Not reported
Discr Residue Indicator:	Not reported
Discr Partial Reject Indicator:	Not reported
Discr Full Reject Indicator:	Not reported
Manifest Ref Number:	Not reported
Alt Facility RCRA ID:	Not reported
Alt Facility Sign Date:	Not reported
MGMT Method Type Code:	Not reported
Waste Code:	U240 - 2,4 D,SALTS + ESTERS
Waste Code:	Not reported
Waste Code:	Not reported
Waste Code:	Not reported
Waste Code:	Not reported
Waste Code:	Not reported
Quantity:	00165
Units:	G - Gallons (liquids only)* (8.3 pounds)
Number of Containers:	003
Container Type:	DM - Metal drums, barrels
Handling Method:	B Incineration, heat recovery, burning.
Specific Gravity:	01.00

ECHO:

Envid:	1001224110
Registry ID:	110004542120
DFR URL:	http://echo.epa.gov/detailed_facility_report?fid=110004542120

J131 **ALP CLEANERS INC** **RCRA NonGen / NLR** **1000107322**
North **2379 8TH AVE** **FINDS** **NYD981482201**
< 1/8 **NEW YORK, NY 10027** **ECHO**
0.099 mi.
523 ft. **Site 1 of 9 in cluster J**

Relative:
Higher

Actual:
33 ft.

RCRA NonGen / NLR:

Date form received by agency:	01/01/2007
Facility name:	ALP CLEANERS INC
Facility address:	2379 8TH AVE NEW YORK, NY 10027
EPA ID:	NYD981482201
Mailing address:	8TH AVE NEW YORK, NY 10027
Contact:	Not reported
Contact address:	8TH AVE NEW YORK, NY 10027

ALP CLEANERS INC (Continued) **1000107322**

Contact country: US
Contact telephone: Not reported
Contact email: Not reported
EPA Region: 02
Classification: Non-Generator
Description: Handler: Non-Generators do not presently generate hazardous waste

Owner/Operator Summary:
Owner/operator name: YOUNG DAE AHN
Owner/operator address: NOT REQUIRED
NOT REQUIRED, WY 99999
Owner/operator country: US
Owner/operator telephone: (212) 555-1212
Legal status: Private
Owner/Operator Type: Operator
Owner/Op start date: Not reported
Owner/Op end date: Not reported

Owner/operator name: YOUNG DAE AHN
Owner/operator address: NOT REQUIRED
NOT REQUIRED, WY 99999
Owner/operator country: US
Owner/operator telephone: (212) 555-1212
Legal status: Private
Owner/Operator Type: Owner
Owner/Op start date: Not reported
Owner/Op end date: Not reported

Handler Activities Summary:
U.S. importer of hazardous waste: No
Mixed waste (haz. and radioactive): No
Recycler of hazardous waste: No
Transporter of hazardous waste: No
Treater, storer or disposer of HW: No
Underground injection activity: No
On-site burner exemption: No
Furnace exemption: No
Used oil fuel burner: No
Used oil processor: No
User oil refiner: No
Used oil fuel marketer to burner: No
Used oil Specification marketer: No
Used oil transfer facility: No
Used oil transporter: No

Historical Generators:
Date form received by agency: 01/01/2006
Site name: ALP CLEANERS INC
Classification: Not a generator, verified

Date form received by agency: 07/08/1999
Site name: ALP CLEANERS INC
Classification: Not a generator, verified

Date form received by agency: 04/22/1986
Site name: ALP CLEANERS INC

ALP CLEANERS INC (Continued) **1000107322**

Classification: Large Quantity Generator

. Waste code: F002
. Waste name: THE FOLLOWING SPENT HALOGENATED SOLVENTS: TETRACHLOROETHYLENE, METHYLENE CHLORIDE, TRICHLOROETHYLENE, 1,1,1-TRICHLOROETHANE, CHLOROBENZENE, 1,1,2-TRICHLORO-1,2,2-TRIFLUOROETHANE, ORTHO-DICHLOROBENZENE, TRICHLOROFLUOROMETHANE, AND 1,1,2, TRICHLOROETHANE; ALL SPENT SOLVENT MIXTURES/BLENDS CONTAINING, BEFORE USE, A TOTAL OF TEN PERCENT OR MORE (BY VOLUME) OF ONE OR MORE OF THE ABOVE HALOGENATED SOLVENTS OR THOSE SOLVENTS LISTED IN F001, F004, AND F005; AND STILL BOTTOMS FROM THE RECOVERY OF THESE SPENT SOLVENTS AND SPENT SOLVENT MIXTURES.

Violation Status: No violations found

FINDS:

Registry ID: 110060203925

Environmental Interest/Information System
RCRAInfo is a national information system that supports the Resource Conservation and Recovery Act (RCRA) program through the tracking of events and activities related to facilities that generate, transport, and treat, store, or dispose of hazardous waste. RCRAInfo allows RCRA program staff to track the notification, permit, compliance, and corrective action activities required under RCRA.

ECHO:
Envid: 1000107322
Registry ID: 110060203925
DFR URL: http://echo.epa.gov/detailed_facility_report?fid=110060203925

J132 **ALP CLEANERS INC** **RCRA NonGen / NLR** **1000340046**
North **2379 8TH AVE** **FINDS** **NYD021285333**
< 1/8 **NEW YORK, NY 10027** **NY MANIFEST**
0.099 mi. **ECHO**
523 ft. **Site 2 of 9 in cluster J**

Relative:
Higher

Actual:
33 ft.

RCRA NonGen / NLR:
Date form received by agency: 01/01/2007
Facility name: CO-OP FRENCH CLEANERS
Facility address: 2379 8TH AVE
NEW YORK, NY 10027
EPA ID: NYD021285333
Mailing address: 8TH AVE
NEW YORK, NY 10027
Contact: Not reported
Contact address: 8TH AVE
NEW YORK, NY 10027
Contact country: US
Contact telephone: Not reported
Contact email: Not reported
EPA Region: 02
Land type: Facility is not located on Indian land. Additional information is not known.
Classification: Non-Generator
Description: Handler: Non-Generators do not presently generate hazardous waste

ALP CLEANERS INC (Continued) **1000340046**

Owner/Operator Summary:
Owner/operator name: DANIEL LEE
Owner/operator address: NOT REQUIRED
NOT REQUIRED, WY 99999
Owner/operator country: US
Owner/operator telephone: (212) 555-1212
Legal status: Private
Owner/Operator Type: Owner
Owner/Op start date: Not reported
Owner/Op end date: Not reported

Owner/operator name: DANIEL LEE
Owner/operator address: NOT REQUIRED
NOT REQUIRED, WY 99999
Owner/operator country: US
Owner/operator telephone: (212) 555-1212
Legal status: Private
Owner/Operator Type: Operator
Owner/Op start date: Not reported
Owner/Op end date: Not reported

Handler Activities Summary:
U.S. importer of hazardous waste: No
Mixed waste (haz. and radioactive): No
Recycler of hazardous waste: No
Transporter of hazardous waste: No
Treater, storer or disposer of HW: No
Underground injection activity: No
On-site burner exemption: No
Furnace exemption: No
Used oil fuel burner: No
Used oil processor: No
User oil refiner: No
Used oil fuel marketer to burner: No
Used oil Specification marketer: No
Used oil transfer facility: No
Used oil transporter: No

Historical Generators:
Date form received by agency: 01/01/2006
Site name: CO-OP FRENCH CLEANERS
Classification: Not a generator, verified

Date form received by agency: 07/08/1999
Site name: CO-OP FRENCH CLEANERS
Classification: Not a generator, verified

Date form received by agency: 11/13/1987
Site name: CO-OP FRENCH CLEANERS
Classification: Small Quantity Generator

. Waste code: F002
. Waste name: THE FOLLOWING SPENT HALOGENATED SOLVENTS: TETRACHLOROETHYLENE, METHYLENE CHLORIDE, TRICHLOROETHYLENE, 1,1,1-TRICHLOROETHANE, CHLOROBENZENE, 1,1,2-TRICHLORO-1,2,2-TRIFLUOROETHANE, ORTHO-DICHLOROBENZENE, TRICHLOROFLUOROMETHANE, AND 1,1,2,

ALP CLEANERS INC (Continued) **1000340046**

TRICHLOROETHANE; ALL SPENT SOLVENT MIXTURES/BLENDS CONTAINING, BEFORE USE, A TOTAL OF TEN PERCENT OR MORE (BY VOLUME) OF ONE OR MORE OF THE ABOVE HALOGENATED SOLVENTS OR THOSE SOLVENTS LISTED IN F001, F004, AND F005; AND STILL BOTTOMS FROM THE RECOVERY OF THESE SPENT SOLVENTS AND SPENT SOLVENT MIXTURES.

Facility Has Received Notices of Violations:
- Regulation violated: Not reported
- Area of violation: Generators - General
- Date violation determined: 09/21/1989
- Date achieved compliance: 09/21/1989
- Violation lead agency: State
  - Enforcement action: Not reported
  - Enforcement action date: Not reported
  - Enf. disposition status: Not reported
  - Enf. disp. status date: Not reported
  - Enforcement lead agency: Not reported
  - Proposed penalty amount: Not reported
  - Final penalty amount: Not reported
  - Paid penalty amount: Not reported

Evaluation Action Summary:
- Evaluation date: 09/21/1989
- Evaluation: NON-FINANCIAL RECORD REVIEW
- Area of violation: Generators - General
- Date achieved compliance: 09/21/1989
- Evaluation lead agency: State

FINDS:

Registry ID: 110004351460

Environmental Interest/Information System

RCRAInfo is a national information system that supports the Resource Conservation and Recovery Act (RCRA) program through the tracking of events and activities related to facilities that generate, transport, and treat, store, or dispose of hazardous waste. RCRAInfo allows RCRA program staff to track the notification, permit, compliance, and corrective action activities required under RCRA.

NY MANIFEST:
- Country: USA
- EPA ID: NYD021285333
- Facility Status: Not reported
- Location Address 1: 2379 8TH AVE
- Code: BP
- Location Address 2: Not reported
- Total Tanks: Not reported
- Location City: NEW YORK
- Location State: NY
- Location Zip: 10027
- Location Zip 4: Not reported

NY MANIFEST:
- EPAID: NYD021285333
- Mailing Name: COOP FRENCH CLEANERS

ALP CLEANERS INC (Continued) **1000340046**

Mailing Contact:	COOP FRENCH CLEANERS
Mailing Address 1:	2379 8TH AVE
Mailing Address 2:	Not reported
Mailing City:	NEW YORK
Mailing State:	NY
Mailing Zip:	10027
Mailing Zip 4:	Not reported
Mailing Country:	USA
Mailing Phone:	2128649377

NY MANIFEST:

Document ID:	NJA0956713
Manifest Status:	C
seq:	Not reported
Year:	1990
Trans1 State ID:	NJDEPS869
Trans2 State ID:	Not reported
Generator Ship Date:	09/25/1990
Trans1 Recv Date:	09/25/1990
Trans2 Recv Date:	/ /
TSD Site Recv Date:	09/25/1990
Part A Recv Date:	10/10/1990
Part B Recv Date:	10/17/1990
Generator EPA ID:	NYD021285333
Trans1 EPA ID:	ILD051060408
Trans2 EPA ID:	Not reported
TSDF ID 1:	NJD000768093
TSDF ID 2:	Not reported
Manifest Tracking Number:	Not reported
Import Indicator:	Not reported
Export Indicator:	Not reported
Discr Quantity Indicator:	Not reported
Discr Type Indicator:	Not reported
Discr Residue Indicator:	Not reported
Discr Partial Reject Indicator:	Not reported
Discr Full Reject Indicator:	Not reported
Manifest Ref Number:	Not reported
Alt Facility RCRA ID:	Not reported
Alt Facility Sign Date:	Not reported
MGMT Method Type Code:	Not reported
Waste Code:	F002 - HALO SOLV + STILL BOTTOMS FM REC OF SOLV
Waste Code:	Not reported
Waste Code:	Not reported
Waste Code:	Not reported
Waste Code:	Not reported
Waste Code:	Not reported
Quantity:	00280
Units:	P - Pounds
Number of Containers:	004
Container Type:	DM - Metal drums, barrels
Handling Method:	B Incineration, heat recovery, burning.
Specific Gravity:	100

Document ID:	NJA0802572
Manifest Status:	K
seq:	Not reported
Year:	1990

ALP CLEANERS INC (Continued) **1000340046**

Trans1 State ID:	000000000
Trans2 State ID:	000000000
Generator Ship Date:	05/30/1990
Trans1 Recv Date:	05/30/1990
Trans2 Recv Date:	/ /
TSD Site Recv Date:	05/30/1990
Part A Recv Date:	07/31/1990
Part B Recv Date:	06/06/1990
Generator EPA ID:	NYD021285333
Trans1 EPA ID:	ILD051060408
Trans2 EPA ID:	Not reported
TSDF ID 1:	NJD000768093
TSDF ID 2:	Not reported
Manifest Tracking Number:	Not reported
Import Indicator:	Not reported
Export Indicator:	Not reported
Discr Quantity Indicator:	Not reported
Discr Type Indicator:	Not reported
Discr Residue Indicator:	Not reported
Discr Partial Reject Indicator:	Not reported
Discr Full Reject Indicator:	Not reported
Manifest Ref Number:	Not reported
Alt Facility RCRA ID:	Not reported
Alt Facility Sign Date:	Not reported
MGMT Method Type Code:	Not reported
Waste Code:	F002 - HALO SOLV + STILL BOTTOMS FM REC OF SOLV
Waste Code:	Not reported
Waste Code:	Not reported
Waste Code:	Not reported
Waste Code:	Not reported
Waste Code:	Not reported
Quantity:	00280
Units:	P - Pounds
Number of Containers:	004
Container Type:	DM - Metal drums, barrels
Handling Method:	B Incineration, heat recovery, burning.
Specific Gravity:	100
Document ID:	NJA0796629
Manifest Status:	K
seq:	Not reported
Year:	1990
Trans1 State ID:	000000000
Trans2 State ID:	000000000
Generator Ship Date:	05/04/1990
Trans1 Recv Date:	05/04/1990
Trans2 Recv Date:	/ /
TSD Site Recv Date:	05/04/1990
Part A Recv Date:	06/29/1990
Part B Recv Date:	05/10/1990
Generator EPA ID:	NYD021285333
Trans1 EPA ID:	ILD051060408
Trans2 EPA ID:	Not reported
TSDF ID 1:	NJD000768093
TSDF ID 2:	Not reported
Manifest Tracking Number:	Not reported
Import Indicator:	Not reported

ALP CLEANERS INC (Continued) **1000340046**

Export Indicator:	Not reported
Discr Quantity Indicator:	Not reported
Discr Type Indicator:	Not reported
Discr Residue Indicator:	Not reported
Discr Partial Reject Indicator:	Not reported
Discr Full Reject Indicator:	Not reported
Manifest Ref Number:	Not reported
Alt Facility RCRA ID:	Not reported
Alt Facility Sign Date:	Not reported
MGMT Method Type Code:	Not reported
Waste Code:	F002 - HALO SOLV + STILL BOTTOMS FM REC OF SOLV
Waste Code:	Not reported
Waste Code:	Not reported
Waste Code:	Not reported
Waste Code:	Not reported
Waste Code:	Not reported
Quantity:	00280
Units:	P - Pounds
Number of Containers:	004
Container Type:	DF - Fiberboard or plastic drums (glass)
Handling Method:	B Incineration, heat recovery, burning.
Specific Gravity:	100

Document ID:	NJA0508450
Manifest Status:	C
seq:	Not reported
Year:	1989
Trans1 State ID:	NJDEPS869
Trans2 State ID:	Not reported
Generator Ship Date:	01/13/1989
Trans1 Recv Date:	01/13/1989
Trans2 Recv Date:	/ /
TSD Site Recv Date:	01/13/1989
Part A Recv Date:	01/26/1989
Part B Recv Date:	01/23/1989
Generator EPA ID:	NYD021285333
Trans1 EPA ID:	ILD051060408
Trans2 EPA ID:	Not reported
TSDF ID 1:	NJD000768093
TSDF ID 2:	Not reported
Manifest Tracking Number:	Not reported
Import Indicator:	Not reported
Export Indicator:	Not reported
Discr Quantity Indicator:	Not reported
Discr Type Indicator:	Not reported
Discr Residue Indicator:	Not reported
Discr Partial Reject Indicator:	Not reported
Discr Full Reject Indicator:	Not reported
Manifest Ref Number:	Not reported
Alt Facility RCRA ID:	Not reported
Alt Facility Sign Date:	Not reported
MGMT Method Type Code:	Not reported
Waste Code:	F002 - HALO SOLV + STILL BOTTOMS FM REC OF SOLV
Waste Code:	Not reported
Waste Code:	Not reported
Waste Code:	Not reported
Waste Code:	Not reported

ALP CLEANERS INC (Continued) **1000340046**

Waste Code:	Not reported
Quantity:	00210
Units:	P - Pounds
Number of Containers:	003
Container Type:	DM - Metal drums, barrels
Handling Method:	R Material recovery of more than 75 percent of the total material.
Specific Gravity:	100

Document ID:	NJA0716791
Manifest Status:	C
seq:	Not reported
Year:	1989
Trans1 State ID:	000000000
Trans2 State ID:	000000000
Generator Ship Date:	12/15/1989
Trans1 Recv Date:	12/15/1989
Trans2 Recv Date:	/ /
TSD Site Recv Date:	12/15/1989
Part A Recv Date:	12/21/1989
Part B Recv Date:	12/27/1989
Generator EPA ID:	NYD021285333
Trans1 EPA ID:	ILD051060408
Trans2 EPA ID:	Not reported
TSDF ID 1:	NJD000768093
TSDF ID 2:	Not reported
Manifest Tracking Number:	Not reported
Import Indicator:	Not reported
Export Indicator:	Not reported
Discr Quantity Indicator:	Not reported
Discr Type Indicator:	Not reported
Discr Residue Indicator:	Not reported
Discr Partial Reject Indicator:	Not reported
Discr Full Reject Indicator:	Not reported
Manifest Ref Number:	Not reported
Alt Facility RCRA ID:	Not reported
Alt Facility Sign Date:	Not reported
MGMT Method Type Code:	Not reported
Waste Code:	F002 - HALO SOLV + STILL BOTTOMS FM REC OF SOLV
Waste Code:	Not reported
Waste Code:	Not reported
Waste Code:	Not reported
Waste Code:	Not reported
Waste Code:	Not reported
Quantity:	00070
Units:	P - Pounds
Number of Containers:	001
Container Type:	DM - Metal drums, barrels
Handling Method:	B Incineration, heat recovery, burning.
Specific Gravity:	100

Document ID:	NJA0634920
Manifest Status:	C
seq:	Not reported
Year:	1989
Trans1 State ID:	NJDEPS869
Trans2 State ID:	Not reported
Generator Ship Date:	05/22/1989

ALP CLEANERS INC (Continued) **1000340046**

Trans1 Recv Date:	05/22/1989
Trans2 Recv Date:	/ /
TSD Site Recv Date:	05/22/1989
Part A Recv Date:	06/05/1989
Part B Recv Date:	05/30/1989
Generator EPA ID:	NYD021285333
Trans1 EPA ID:	ILD051060408
Trans2 EPA ID:	Not reported
TSDF ID 1:	NJD000768093
TSDF ID 2:	Not reported
Manifest Tracking Number:	Not reported
Import Indicator:	Not reported
Export Indicator:	Not reported
Discr Quantity Indicator:	Not reported
Discr Type Indicator:	Not reported
Discr Residue Indicator:	Not reported
Discr Partial Reject Indicator:	Not reported
Discr Full Reject Indicator:	Not reported
Manifest Ref Number:	Not reported
Alt Facility RCRA ID:	Not reported
Alt Facility Sign Date:	Not reported
MGMT Method Type Code:	Not reported
Waste Code:	F002 - HALO SOLV + STILL BOTTOMS FM REC OF SOLV
Waste Code:	Not reported
Waste Code:	Not reported
Waste Code:	Not reported
Waste Code:	Not reported
Waste Code:	Not reported
Quantity:	00280
Units:	P - Pounds
Number of Containers:	004
Container Type:	DM - Metal drums, barrels
Handling Method:	R Material recovery of more than 75 percent of the total material.
Specific Gravity:	100

Document ID:	NJA0509769
Manifest Status:	C
seq:	Not reported
Year:	1989
Trans1 State ID:	NJDEPS869
Trans2 State ID:	Not reported
Generator Ship Date:	02/24/1989
Trans1 Recv Date:	02/24/1989
Trans2 Recv Date:	/ /
TSD Site Recv Date:	02/24/1989
Part A Recv Date:	03/07/1989
Part B Recv Date:	03/03/1989
Generator EPA ID:	NYD021285333
Trans1 EPA ID:	ILD051060408
Trans2 EPA ID:	Not reported
TSDF ID 1:	NJD000768093
TSDF ID 2:	Not reported
Manifest Tracking Number:	Not reported
Import Indicator:	Not reported
Export Indicator:	Not reported
Discr Quantity Indicator:	Not reported
Discr Type Indicator:	Not reported

ALP CLEANERS INC (Continued) **1000340046**

Discr Residue Indicator:	Not reported
Discr Partial Reject Indicator:	Not reported
Discr Full Reject Indicator:	Not reported
Manifest Ref Number:	Not reported
Alt Facility RCRA ID:	Not reported
Alt Facility Sign Date:	Not reported
MGMT Method Type Code:	Not reported
Waste Code:	F002 - HALO SOLV + STILL BOTTOMS FM REC OF SOLV
Waste Code:	Not reported
Waste Code:	Not reported
Waste Code:	Not reported
Waste Code:	Not reported
Waste Code:	Not reported
Quantity:	00210
Units:	P - Pounds
Number of Containers:	003
Container Type:	DM - Metal drums, barrels
Handling Method:	R Material recovery of more than 75 percent of the total material.
Specific Gravity:	100

Document ID:	NYA9631168
Manifest Status:	C
seq:	Not reported
Year:	1989
Trans1 State ID:	000000000
Trans2 State ID:	000000000
Generator Ship Date:	08/22/1989
Trans1 Recv Date:	08/22/1989
Trans2 Recv Date:	/ /
TSD Site Recv Date:	08/22/1989
Part A Recv Date:	08/28/1989
Part B Recv Date:	08/29/1989
Generator EPA ID:	NYD021285333
Trans1 EPA ID:	ILD051060408
Trans2 EPA ID:	Not reported
TSDF ID 1:	NJD000768093
TSDF ID 2:	Not reported
Manifest Tracking Number:	Not reported
Import Indicator:	Not reported
Export Indicator:	Not reported
Discr Quantity Indicator:	Not reported
Discr Type Indicator:	Not reported
Discr Residue Indicator:	Not reported
Discr Partial Reject Indicator:	Not reported
Discr Full Reject Indicator:	Not reported
Manifest Ref Number:	Not reported
Alt Facility RCRA ID:	Not reported
Alt Facility Sign Date:	Not reported
MGMT Method Type Code:	Not reported
Waste Code:	F002 - HALO SOLV + STILL BOTTOMS FM REC OF SOLV
Waste Code:	Not reported
Waste Code:	Not reported
Waste Code:	Not reported
Waste Code:	Not reported
Waste Code:	Not reported
Quantity:	00280
Units:	P - Pounds

ALP CLEANERS INC (Continued) **1000340046**

Number of Containers:	004
Container Type:	CF - Fiber or plastic boxes, cartons
Handling Method:	R Material recovery of more than 75 percent of the total material.
Specific Gravity:	100
Document ID:	NJA9625163
Manifest Status:	K
seq:	Not reported
Year:	1989
Trans1 State ID:	NJDEPS869
Trans2 State ID:	Not reported
Generator Ship Date:	07/17/1989
Trans1 Recv Date:	07/17/1989
Trans2 Recv Date:	/ /
TSD Site Recv Date:	07/17/1989
Part A Recv Date:	09/07/1989
Part B Recv Date:	07/26/1989
Generator EPA ID:	NYD021285333
Trans1 EPA ID:	ILD051060408
Trans2 EPA ID:	Not reported
TSDF ID 1:	NJD000768093
TSDF ID 2:	Not reported
Manifest Tracking Number:	Not reported
Import Indicator:	Not reported
Export Indicator:	Not reported
Discr Quantity Indicator:	Not reported
Discr Type Indicator:	Not reported
Discr Residue Indicator:	Not reported
Discr Partial Reject Indicator:	Not reported
Discr Full Reject Indicator:	Not reported
Manifest Ref Number:	Not reported
Alt Facility RCRA ID:	Not reported
Alt Facility Sign Date:	Not reported
MGMT Method Type Code:	Not reported
Waste Code:	F002 - HALO SOLV + STILL BOTTOMS FM REC OF SOLV
Waste Code:	Not reported
Waste Code:	Not reported
Waste Code:	Not reported
Waste Code:	Not reported
Waste Code:	Not reported
Quantity:	00280
Units:	P - Pounds
Number of Containers:	004
Container Type:	DM - Metal drums, barrels
Handling Method:	R Material recovery of more than 75 percent of the total material.
Specific Gravity:	100
Document ID:	NJA0708581
Manifest Status:	C
seq:	Not reported
Year:	1989
Trans1 State ID:	000000000
Trans2 State ID:	000000000
Generator Ship Date:	11/21/1989
Trans1 Recv Date:	11/21/1989
Trans2 Recv Date:	/ /
TSD Site Recv Date:	11/21/1989

ALP CLEANERS INC (Continued) **1000340046**

Part A Recv Date:	11/28/1989
Part B Recv Date:	11/29/1989
Generator EPA ID:	NYD021285333
Trans1 EPA ID:	ILD051060408
Trans2 EPA ID:	Not reported
TSDF ID 1:	NJD000768093
TSDF ID 2:	Not reported
Manifest Tracking Number:	Not reported
Import Indicator:	Not reported
Export Indicator:	Not reported
Discr Quantity Indicator:	Not reported
Discr Type Indicator:	Not reported
Discr Residue Indicator:	Not reported
Discr Partial Reject Indicator:	Not reported
Discr Full Reject Indicator:	Not reported
Manifest Ref Number:	Not reported
Alt Facility RCRA ID:	Not reported
Alt Facility Sign Date:	Not reported
MGMT Method Type Code:	Not reported
Waste Code:	F002 - HALO SOLV + STILL BOTTOMS FM REC OF SOLV
Waste Code:	Not reported
Waste Code:	Not reported
Waste Code:	Not reported
Waste Code:	Not reported
Waste Code:	Not reported
Quantity:	00210
Units:	P - Pounds
Number of Containers:	003
Container Type:	DM - Metal drums, barrels
Handling Method:	B Incineration, heat recovery, burning.
Specific Gravity:	100

Document ID:	NJA0619425
Manifest Status:	C
seq:	Not reported
Year:	1989
Trans1 State ID:	NJDEPS869
Trans2 State ID:	Not reported
Generator Ship Date:	04/14/1989
Trans1 Recv Date:	04/14/1989
Trans2 Recv Date:	/ /
TSD Site Recv Date:	04/14/1989
Part A Recv Date:	04/25/1989
Part B Recv Date:	04/21/1989
Generator EPA ID:	NYD021285333
Trans1 EPA ID:	ILD051060408
Trans2 EPA ID:	Not reported
TSDF ID 1:	NJD000768093
TSDF ID 2:	Not reported
Manifest Tracking Number:	Not reported
Import Indicator:	Not reported
Export Indicator:	Not reported
Discr Quantity Indicator:	Not reported
Discr Type Indicator:	Not reported
Discr Residue Indicator:	Not reported
Discr Partial Reject Indicator:	Not reported
Discr Full Reject Indicator:	Not reported

ALP CLEANERS INC (Continued) **1000340046**

Manifest Ref Number:	Not reported
Alt Facility RCRA ID:	Not reported
Alt Facility Sign Date:	Not reported
MGMT Method Type Code:	Not reported
Waste Code:	F002 - HALO SOLV + STILL BOTTOMS FM REC OF SOLV
Waste Code:	Not reported
Waste Code:	Not reported
Waste Code:	Not reported
Waste Code:	Not reported
Waste Code:	Not reported
Quantity:	00350
Units:	P - Pounds
Number of Containers:	005
Container Type:	DM - Metal drums, barrels
Handling Method:	R Material recovery of more than 75 percent of the total material.
Specific Gravity:	100

Document ID:	NJA0922515
Manifest Status:	K
seq:	Not reported
Year:	1990
Trans1 State ID:	000000000
Trans2 State ID:	000000000
Generator Ship Date:	08/30/1990
Trans1 Recv Date:	08/30/1990
Trans2 Recv Date:	/ /
TSD Site Recv Date:	08/30/1990
Part A Recv Date:	10/03/1990
Part B Recv Date:	09/07/1990
Generator EPA ID:	NYD021285333
Trans1 EPA ID:	ILD051060408
Trans2 EPA ID:	Not reported
TSDF ID 1:	NJD000768093
TSDF ID 2:	Not reported
Manifest Tracking Number:	Not reported
Import Indicator:	Not reported
Export Indicator:	Not reported
Discr Quantity Indicator:	Not reported
Discr Type Indicator:	Not reported
Discr Residue Indicator:	Not reported
Discr Partial Reject Indicator:	Not reported
Discr Full Reject Indicator:	Not reported
Manifest Ref Number:	Not reported
Alt Facility RCRA ID:	Not reported
Alt Facility Sign Date:	Not reported
MGMT Method Type Code:	Not reported
Waste Code:	F002 - HALO SOLV + STILL BOTTOMS FM REC OF SOLV
Waste Code:	Not reported
Waste Code:	Not reported
Waste Code:	Not reported
Waste Code:	Not reported
Waste Code:	Not reported
Quantity:	00280
Units:	P - Pounds
Number of Containers:	004
Container Type:	DF - Fiberboard or plastic drums (glass)
Handling Method:	R Material recovery of more than 75 percent of the total material.

ALP CLEANERS INC (Continued) **1000340046**

Specific Gravity:	100
Document ID:	NJA0362459
Manifest Status:	C
seq:	Not reported
Year:	1987
Trans1 State ID:	NJDEPS869
Trans2 State ID:	Not reported
Generator Ship Date:	11/13/1987
Trans1 Recv Date:	11/13/1987
Trans2 Recv Date:	/ /
TSD Site Recv Date:	11/13/1987
Part A Recv Date:	11/20/1987
Part B Recv Date:	11/24/1987
Generator EPA ID:	NYD021285333
Trans1 EPA ID:	NJD000768093
Trans2 EPA ID:	Not reported
TSDF ID 1:	NJD000768093
TSDF ID 2:	Not reported
Manifest Tracking Number:	Not reported
Import Indicator:	Not reported
Export Indicator:	Not reported
Discr Quantity Indicator:	Not reported
Discr Type Indicator:	Not reported
Discr Residue Indicator:	Not reported
Discr Partial Reject Indicator:	Not reported
Discr Full Reject Indicator:	Not reported
Manifest Ref Number:	Not reported
Alt Facility RCRA ID:	Not reported
Alt Facility Sign Date:	Not reported
MGMT Method Type Code:	Not reported
Waste Code:	F002 - HALO SOLV + STILL BOTTOMS FM REC OF SOLV
Waste Code:	Not reported
Waste Code:	Not reported
Waste Code:	Not reported
Waste Code:	Not reported
Waste Code:	Not reported
Quantity:	01260
Units:	P - Pounds
Number of Containers:	018
Container Type:	DM - Metal drums, barrels
Handling Method:	R Material recovery of more than 75 percent of the total material.
Specific Gravity:	100
Document ID:	NJA0363051
Manifest Status:	C
seq:	Not reported
Year:	1988
Trans1 State ID:	NJDEPS869
Trans2 State ID:	Not reported
Generator Ship Date:	01/29/1988
Trans1 Recv Date:	01/29/1988
Trans2 Recv Date:	/ /
TSD Site Recv Date:	01/29/1988
Part A Recv Date:	02/08/1988
Part B Recv Date:	02/08/1988
Generator EPA ID:	NYD021285333

ALP CLEANERS INC (Continued) **1000340046**

Trans1 EPA ID:	ILD051060408
Trans2 EPA ID:	Not reported
TSDF ID 1:	NJD000768093
TSDF ID 2:	Not reported
Manifest Tracking Number:	Not reported
Import Indicator:	Not reported
Export Indicator:	Not reported
Discr Quantity Indicator:	Not reported
Discr Type Indicator:	Not reported
Discr Residue Indicator:	Not reported
Discr Partial Reject Indicator:	Not reported
Discr Full Reject Indicator:	Not reported
Manifest Ref Number:	Not reported
Alt Facility RCRA ID:	Not reported
Alt Facility Sign Date:	Not reported
MGMT Method Type Code:	Not reported
Waste Code:	F002 - HALO SOLV + STILL BOTTOMS FM REC OF SOLV
Waste Code:	Not reported
Waste Code:	Not reported
Waste Code:	Not reported
Waste Code:	Not reported
Waste Code:	Not reported
Quantity:	00280
Units:	P - Pounds
Number of Containers:	004
Container Type:	DM - Metal drums, barrels
Handling Method:	R Material recovery of more than 75 percent of the total material.
Specific Gravity:	100

Document ID:	NYA8621853
Manifest Status:	C
seq:	Not reported
Year:	1987
Trans1 State ID:	NJDEPS869
Trans2 State ID:	Not reported
Generator Ship Date:	12/30/1987
Trans1 Recv Date:	12/30/1987
Trans2 Recv Date:	/ /
TSD Site Recv Date:	12/30/1987
Part A Recv Date:	01/14/1988
Part B Recv Date:	01/20/1988
Generator EPA ID:	NYD021285333
Trans1 EPA ID:	ILD051060408
Trans2 EPA ID:	Not reported
TSDF ID 1:	NJD000768093
TSDF ID 2:	Not reported
Manifest Tracking Number:	Not reported
Import Indicator:	Not reported
Export Indicator:	Not reported
Discr Quantity Indicator:	Not reported
Discr Type Indicator:	Not reported
Discr Residue Indicator:	Not reported
Discr Partial Reject Indicator:	Not reported
Discr Full Reject Indicator:	Not reported
Manifest Ref Number:	Not reported
Alt Facility RCRA ID:	Not reported
Alt Facility Sign Date:	Not reported

ALP CLEANERS INC (Continued) **1000340046**

MGMT Method Type Code:	Not reported
Waste Code:	F002 - HALO SOLV + STILL BOTTOMS FM REC OF SOLV
Waste Code:	Not reported
Waste Code:	Not reported
Waste Code:	Not reported
Waste Code:	Not reported
Waste Code:	Not reported
Quantity:	00280
Units:	P - Pounds
Number of Containers:	004
Container Type:	DM - Metal drums, barrels
Handling Method:	R Material recovery of more than 75 percent of the total material.
Specific Gravity:	100

Document ID:	NYA8674165
Manifest Status:	C
seq:	Not reported
Year:	1988
Trans1 State ID:	NJDEPS869
Trans2 State ID:	Not reported
Generator Ship Date:	02/19/1988
Trans1 Recv Date:	02/19/1988
Trans2 Recv Date:	/ /
TSD Site Recv Date:	02/19/1988
Part A Recv Date:	03/01/1988
Part B Recv Date:	03/01/1988
Generator EPA ID:	NYD021285333
Trans1 EPA ID:	ILD051060408
Trans2 EPA ID:	Not reported
TSDF ID 1:	NJD000768093
TSDF ID 2:	Not reported
Manifest Tracking Number:	Not reported
Import Indicator:	Not reported
Export Indicator:	Not reported
Discr Quantity Indicator:	Not reported
Discr Type Indicator:	Not reported
Discr Residue Indicator:	Not reported
Discr Partial Reject Indicator:	Not reported
Discr Full Reject Indicator:	Not reported
Manifest Ref Number:	Not reported
Alt Facility RCRA ID:	Not reported
Alt Facility Sign Date:	Not reported
MGMT Method Type Code:	Not reported
Waste Code:	F002 - HALO SOLV + STILL BOTTOMS FM REC OF SOLV
Waste Code:	Not reported
Waste Code:	Not reported
Waste Code:	Not reported
Waste Code:	Not reported
Waste Code:	Not reported
Quantity:	00280
Units:	P - Pounds
Number of Containers:	004
Container Type:	DM - Metal drums, barrels
Handling Method:	R Material recovery of more than 75 percent of the total material.
Specific Gravity:	100

Document ID:	NJA0512891

ALP CLEANERS INC (Continued) **1000340046**

Manifest Status:	K
seq:	Not reported
Year:	1988
Trans1 State ID:	NJDEPS869
Trans2 State ID:	Not reported
Generator Ship Date:	12/21/1988
Trans1 Recv Date:	12/21/1988
Trans2 Recv Date:	/ /
TSD Site Recv Date:	12/21/1988
Part A Recv Date:	02/14/1989
Part B Recv Date:	01/10/1989
Generator EPA ID:	NYD021285333
Trans1 EPA ID:	ILD051060408
Trans2 EPA ID:	Not reported
TSDF ID 1:	NJD000768093
TSDF ID 2:	Not reported
Manifest Tracking Number:	Not reported
Import Indicator:	Not reported
Export Indicator:	Not reported
Discr Quantity Indicator:	Not reported
Discr Type Indicator:	Not reported
Discr Residue Indicator:	Not reported
Discr Partial Reject Indicator:	Not reported
Discr Full Reject Indicator:	Not reported
Manifest Ref Number:	Not reported
Alt Facility RCRA ID:	Not reported
Alt Facility Sign Date:	Not reported
MGMT Method Type Code:	Not reported
Waste Code:	F002 - HALO SOLV + STILL BOTTOMS FM REC OF SOLV
Waste Code:	Not reported
Waste Code:	Not reported
Waste Code:	Not reported
Waste Code:	Not reported
Waste Code:	Not reported
Quantity:	02100
Units:	P - Pounds
Number of Containers:	030
Container Type:	DM - Metal drums, barrels
Handling Method:	R Material recovery of more than 75 percent of the total material.
Specific Gravity:	100

ECHO:

Envid:	1000340046
Registry ID:	110004351460
DFR URL:	http://echo.epa.gov/detailed_facility_report?fid=110004351460

J133 **CON EDISON SERVICE BOX: 32678** **RCRA NonGen / NLR** **1016962050**
North **2379 8TH AVE** **NY MANIFEST** **NYP004350161**
< 1/8 **NEW YORK, NY 10027**
0.099 mi.
523 ft. **Site 3 of 9 in cluster J**

Relative:
Higher

Actual:
33 ft.

RCRA NonGen / NLR:

Date form received by agency:	09/23/2013
Facility name:	CON EDISON SERVICE BOX: 32678
Facility address:	2379 8TH AVE

CON EDISON SERVICE BOX: 32678 (Continued) **1016962050**

NEW YORK, NY 10027
EPA ID: NYP004350161
Mailing address: IRVING PL, RM 828
NEW YORK, NY 10003
Contact: BENJAMIN BAMONTE
Contact address: Not reported
Not reported
Contact country: Not reported
Contact telephone: (212) 894-9549
Contact email: Not reported
EPA Region: 02
Classification: Non-Generator
Description: Handler: Non-Generators do not presently generate hazardous waste

Handler Activities Summary:
U.S. importer of hazardous waste: No
Mixed waste (haz. and radioactive): No
Recycler of hazardous waste: No
Transporter of hazardous waste: No
Treater, storer or disposer of HW: No
Underground injection activity: No
On-site burner exemption: No
Furnace exemption: No
Used oil fuel burner: No
Used oil processor: No
User oil refiner: No
Used oil fuel marketer to burner: No
Used oil Specification marketer: No
Used oil transfer facility: No
Used oil transporter: No

Historical Generators:
Date form received by agency: 08/23/2013
Site name: CON EDISON SERVICE BOX: 32678
Classification: Conditionally Exempt Small Quantity Generator

Violation Status: No violations found

NY MANIFEST:
Country: USA
EPA ID: NYP004350161
Facility Status: Not reported
Location Address 1: F/O 2379 8TH AVE
Code: BP
Location Address 2: SERVICE BOX # 32678
Total Tanks: Not reported
Location City: NEW YORK
Location State: NY
Location Zip: 10027
Location Zip 4: Not reported

NY MANIFEST:
EPAID: NYP004350161
Mailing Name: CON EDISON
Mailing Contact: TOM TEELING
Mailing Address 1: 4 IRVING PLACE 15TH FLOOR
Mailing Address 2: Not reported

CON EDISON SERVICE BOX: 32678 (Continued) **1016962050**

Mailing City:	NEW YORK
Mailing State:	NY
Mailing Zip:	10003
Mailing Zip 4:	Not reported
Mailing Country:	USA
Mailing Phone:	2124603770

NY MANIFEST:

Document ID:	Not reported
Manifest Status:	Not reported
seq:	Not reported
Year:	2013
Trans1 State ID:	NJD003812047
Trans2 State ID:	Not reported
Generator Ship Date:	08/23/2013
Trans1 Recv Date:	08/23/2013
Trans2 Recv Date:	Not reported
TSD Site Recv Date:	08/23/2013
Part A Recv Date:	Not reported
Part B Recv Date:	Not reported
Generator EPA ID:	NYP004350161
Trans1 EPA ID:	Not reported
Trans2 EPA ID:	Not reported
TSDF ID 1:	NJD991291105
TSDF ID 2:	Not reported
Manifest Tracking Number:	002220829GBF
Import Indicator:	N
Export Indicator:	N
Discr Quantity Indicator:	N
Discr Type Indicator:	N
Discr Residue Indicator:	N
Discr Partial Reject Indicator:	N
Discr Full Reject Indicator:	N
Manifest Ref Number:	Not reported
Alt Facility RCRA ID:	Not reported
Alt Facility Sign Date:	Not reported
MGMT Method Type Code:	H110
Waste Code:	Not reported
Waste Code:	Not reported
Waste Code:	Not reported
Waste Code:	Not reported
Waste Code:	Not reported
Waste Code:	Not reported
Quantity:	500
Units:	P - Pounds
Number of Containers:	1
Container Type:	TT - Cargo tank, tank trucks
Handling Method:	T Chemical, physical, or biological treatment.
Specific Gravity:	1
Waste Code:	D008
Waste Code 1_2:	Not reported
Waste Code 1_3:	Not reported
Waste Code 1_4:	Not reported
Waste Code 1_5:	Not reported
Waste Code 1_6:	Not reported

G134 **SOIL** **NY Spills** **S110751082**
SW **2300 FREDERICK DOUGLAS BLVD** **N/A**
< 1/8 **NEW YORK, NY**
0.100 mi.
530 ft. **Site 14 of 16 in cluster G**

Relative:
Lower

Actual:
28 ft.

SPILLS:

Facility ID:	1009844
Facility Type:	ER
DER Facility ID:	398358
Site ID:	443420
DEC Region:	2
Spill Date:	2010-12-15
Spill Number/Closed Date:	1009844 / 2011-01-21
Spill Cause:	Equipment Failure
Spill Class:	Known release with minimal potential for fire or hazard. DEC Response. Willing Responsible Party. Corrective action taken.
SWIS:	3101
Investigator:	smsanges
Referred To:	Not reported
Reported to Dept:	2010-12-15
CID:	Not reported
Water Affected:	Not reported
Spill Source:	Unknown
Spill Notifier:	Other
Cleanup Ceased:	Not reported
Cleanup Meets Std:	False
Last Inspection:	Not reported
Recommended Penalty:	False
UST Trust:	False
Remediation Phase:	0
Date Entered In Computer:	2010-12-15
Spill Record Last Update:	2011-01-21
Spiller Name:	SCOTT
Spiller Company:	NES RENTAL
Spiller Address:	2300 FREDERICK DOUGLAS BLVD
Spiller City,St,Zip:	NEW YORK, NY
Spiller Company:	999
Contact Name:	SCOTT
Contact Phone:	Not reported
DEC Memo:	""
Remarks:	"Hose broke, Clean up is done."

Material:

Site ID:	443420
Operable Unit ID:	1193879
Operable Unit:	01
Material ID:	2189454
Material Code:	0010
Material Name:	hydraulic oil
Case No.:	Not reported
Material FA:	Petroleum
Quantity:	1.00
Units:	Gallons
Recovered:	Not reported
Resource Affected:	Not reported
Oxygenate:	Not reported

Tank Test:

G135 **CONSTRUCTION SITE** **NY Spills** **S109372113**
SW **2300 FREDERICK DOUGLAS BLVD** **N/A**
< 1/8 **MANHATTAN, NY**
0.100 mi.
530 ft. **Site 15 of 16 in cluster G**

Relative:
Lower

Actual:
28 ft.

SPILLS:

Facility ID:	0807473
Facility Type:	ER
DER Facility ID:	354084
Site ID:	404822
DEC Region:	2
Spill Date:	2008-10-02
Spill Number/Closed Date:	0807473 / 2010-10-25
Spill Cause:	Unknown
Spill Class:	Known release with minimal potential for fire or hazard. DEC Response. Willing Responsible Party. Corrective action taken.
SWIS:	3101
Investigator:	HRAHMED
Referred To:	Not reported
Reported to Dept:	2008-10-03
CID:	Not reported
Water Affected:	Not reported
Spill Source:	Commercial/Industrial
Spill Notifier:	Other
Cleanup Ceased:	Not reported
Cleanup Meets Std:	False
Last Inspection:	Not reported
Recommended Penalty:	False
UST Trust:	False
Remediation Phase:	0
Date Entered In Computer:	2008-10-03
Spill Record Last Update:	2010-10-25
Spiller Name:	BILL SCHLAGETER
Spiller Company:	CAPITAL DREAMS
Spiller Address:	2300 FREDERICK DOUGLAS BLVD
Spiller City,St,Zip:	MANHATTAN, NY
Spiller Company:	999
Contact Name:	BILL SCHLAGETER
Contact Phone:	(917) 715-0752
DEC Memo:	"10/03/08 Sangesland spoke to Bill Schlageter. He said the contractors are moving quickly on this site. They discovered some contaminated soil during excavation. They staged the contaminated soil on plastic and will have it properly removed with manifests. They already took end point samples from the open excavation and will forward a report to DEC with end point test results. 10/03/08-HRAHMED-Bill Schlageter of Preferred Environmental called. As per him they excavated 20'X25' and 12' deep. At 12' they found shin on groundwater. 10/22/09-HRAHMED-Received email from Bill Schlageter on 10/03/08 outlining the remedial action plan: The subject property is currently undergoing an entire redevelopment of the property which includes the excavation of soils to 18 feet below grade surface (bgs) and dewatering of the water table an estimated (three to four feet). An existing dewatering system is operating at the property which includes an oil/water separator, etc and discharges to the municipal sewer system. The site is listed as an E -designated parcel by the New York City Department of Planning and a Remedial Action Plan was prepared by Impact Environmental, submitted to and approved by the New York City Department of Environmental

CONSTRUCTION SITE (Continued) **S109372113**

Protection for the removal of historical fill from the property and dewatering of groundwater. As part of the process of preparing a RAP to the NYCDEP, Impact collected and analyzed groundwater samples from the property. No petroleum-impacts were identified in the groundwater samples indicative of a petroleum-release at the property. Minor impairments were detected but were contributed by Impact to an upgradient off-site source. An excavator was utilized to delineate the on-site soil impacts. Impacts were observed to extend to a depth of 12 to 14 feet below grade surface, at which point groundwater was encountered. What appeared to be a slight sheen was observed atop of the groundwater. As part of the overall site re-development, the area of petroleum-impacted soils will to be excavated. Based upon observations, made by Preferred, the following Remedial Activities will be conducted: 1. Petroleum-impacted soils will be excavated, temporarily stockpiled on-site and eventually transported off-site to a licensed/permitted facility; 2. Preferred will collect a series of endpoint soil samples from sidewalls of the excavation. No bottom endpoint sample will be collected as the bottom of the excavation will be in groundwater; 3. As the site is going to be de-watered by three to four feet, and prior groundwater data did not reveal the present of significant petroleum-related groundwater impacts, Preferred does not propose to collected groundwater quality samples; and 4. The results of the endpoint samples will be included in a spill closure report submitted to the NYSDEC for review. 10/25/10-HRAHMED-Received closure report from Bill of preffered Env. As per the report, the whole site was excavated upto 18 ft below grade. Groundwater level at this was 12 ft. A dewatering system was set up to draw down the water table and allow for deeper excavation. As part of the dewatering system, the groundwater is pumped into a frac tank and through an activated carbon filtration unit before final discharge into the municipal sewer system. Water sample results from effluent and influent was below TAGM limit or not detected. Since the entire site a excavated upto 18 ft no end point soil samples were collected. Based on the report, the spill case is closed. A SCL was sent to: 124 Owners Longview LLC c/o RCG Longview Seven Penn Plaza New York, NY 10001 Att: Richard Gorsky "

Remarks: "Contractor discovered impacted soils, soil will be excavated and placed on plastic for disposal."

Material:

Site ID:	404822
Operable Unit ID:	1161469
Operable Unit:	01
Material ID:	2152669
Material Code:	0001A
Material Name:	#2 fuel oil
Case No.:	Not reported
Material FA:	Petroleum
Quantity:	25.00
Units:	Gallons
Recovered:	Not reported
Resource Affected:	Not reported
Oxygenate:	Not reported

Tank Test:

E136
WNW
< 1/8
0.101 mi.
534 ft.

LOT 19,TAXBLOCK 1952
321 WEST 125 STREET
MANHATTAN, NY

Site 11 of 14 in cluster E

NY E DESIGNATION **S109155372**
N/A

Relative:
Higher

Actual:
31 ft.

E DESIGNATION:

Tax Lot(s):	19
Tax Block:	1952
Borough Code:	Not reported
E-No:	E-201
Effective Date:	4/30/2008
Satisfaction Date:	Not reported
Ceqr Number:	07DCP030M
Ulurp Number:	080099ZMM
Zoning Map No:	5c 6a 6b
Description:	Air Quality - #2 Fuel Oil or Natural Gas Heat and Hot Water
Lot Remediation Date:	Not reported
Description:	Exhaust stack location limitations
Lot Remediation Date:	Not reported
Description:	Underground Gasoline Storage Tanks* Testing Protocol.
Lot Remediation Date:	Not reported
Description:	Window Wall Attenuation & Alternate Ventilation
Lot Remediation Date:	Not reported

E137
WNW
< 1/8
0.101 mi.
534 ft.

CON EDISON SERVICE BOX: 20534
321 W 125TH ST
NEW YORK, NY 10027

Site 12 of 14 in cluster E

RCRA NonGen / NLR **1016961874**
NY MANIFEST **NYP004348082**

Relative:
Higher

Actual:
31 ft.

RCRA NonGen / NLR:

Date form received by agency:	09/20/2013
Facility name:	CON EDISON SERVICE BOX: 20534
Facility address:	321 W 125TH ST NEW YORK, NY 10027
EPA ID:	NYP004348082
Mailing address:	IRVING PL, RM 828 NEW YORK, NY 10003
Contact:	BENJAMIN BAMONTE
Contact address:	Not reported Not reported
Contact country:	Not reported
Contact telephone:	(212) 894-9549
Contact email:	Not reported
EPA Region:	02
Classification:	Non-Generator
Description:	Handler: Non-Generators do not presently generate hazardous waste

Handler Activities Summary:

U.S. importer of hazardous waste:	No
Mixed waste (haz. and radioactive):	No
Recycler of hazardous waste:	No
Transporter of hazardous waste:	No
Treater, storer or disposer of HW:	No

CON EDISON SERVICE BOX: 20534 (Continued) **1016961874**

Underground injection activity: No
On-site burner exemption: No
Furnace exemption: No
Used oil fuel burner: No
Used oil processor: No
User oil refiner: No
Used oil fuel marketer to burner: No
Used oil Specification marketer: No
Used oil transfer facility: No
Used oil transporter: No

Historical Generators:
Date form received by agency: 08/20/2013
Site name: CON EDISON SERVICE BOX: 20534
Classification: Conditionally Exempt Small Quantity Generator

Violation Status: No violations found

NY MANIFEST:
Country: USA
EPA ID: NYP004348082
Facility Status: Not reported
Location Address 1: FO 321 W 125TH ST
Code: BP
Location Address 2: SB 20534
Total Tanks: Not reported
Location City: NEW YORK
Location State: NY
Location Zip: 10027
Location Zip 4: Not reported

NY MANIFEST:
EPAID: NYP004348082
Mailing Name: CON EDISON
Mailing Contact: CON EDISON
Mailing Address 1: 4 IRVING PL 15TH FL
Mailing Address 2: Not reported
Mailing City: NEW YORK
Mailing State: NY
Mailing Zip: 10003
Mailing Zip 4: Not reported
Mailing Country: USA
Mailing Phone: 2124603770

NY MANIFEST:
Document ID: Not reported
Manifest Status: Not reported
seq: Not reported
Year: 2013
Trans1 State ID: NJD003812047
Trans2 State ID: Not reported
Generator Ship Date: 08/19/2013
Trans1 Recv Date: 08/19/2013
Trans2 Recv Date: Not reported
TSD Site Recv Date: 08/23/2013
Part A Recv Date: Not reported
Part B Recv Date: Not reported

CON EDISON SERVICE BOX: 20534 (Continued) **1016961874**

Generator EPA ID:	NYP004348082
Trans1 EPA ID:	Not reported
Trans2 EPA ID:	Not reported
TSDF ID 1:	NJD991291105
TSDF ID 2:	Not reported
Manifest Tracking Number:	002220792GBF
Import Indicator:	N
Export Indicator:	N
Discr Quantity Indicator:	N
Discr Type Indicator:	N
Discr Residue Indicator:	N
Discr Partial Reject Indicator:	N
Discr Full Reject Indicator:	N
Manifest Ref Number:	Not reported
Alt Facility RCRA ID:	Not reported
Alt Facility Sign Date:	Not reported
MGMT Method Type Code:	H110
Waste Code:	Not reported
Waste Code:	Not reported
Waste Code:	Not reported
Waste Code:	Not reported
Waste Code:	Not reported
Waste Code:	Not reported
Quantity:	500
Units:	P - Pounds
Number of Containers:	1
Container Type:	TT - Cargo tank, tank trucks
Handling Method:	T Chemical, physical, or biological treatment.
Specific Gravity:	1
Waste Code:	D008
Waste Code 1_2:	Not reported
Waste Code 1_3:	Not reported
Waste Code 1_4:	Not reported
Waste Code 1_5:	Not reported
Waste Code 1_6:	Not reported

H138 **CON EDISON** **NY MANIFEST** **S117062102**
East **232 W 127TH ST FRONT OF** **N/A**
< 1/8 **NEW YORK, NY 10035**
0.101 mi.
535 ft. **Site 4 of 14 in cluster H**

Relative:
Lower

Actual:
28 ft.

NY MANIFEST:

Country:	USA
EPA ID:	NYP004544342
Facility Status:	Not reported
Location Address 1:	W 127 ST & 232 WIY
Code:	BP
Location Address 2:	V 4944
Total Tanks:	Not reported
Location City:	NEW YORK
Location State:	NY
Location Zip:	10035
Location Zip 4:	Not reported

NY MANIFEST:

EPAID:	NYP004544342

CON EDISON (Continued) **S117062102**

Mailing Name:	CON EDISON
Mailing Contact:	TOM TEELING
Mailing Address 1:	4 IRVING PLACE 15TH FLOOR
Mailing Address 2:	Not reported
Mailing City:	NEW YORK
Mailing State:	NY
Mailing Zip:	10003
Mailing Zip 4:	Not reported
Mailing Country:	USA
Mailing Phone:	Not reported

NY MANIFEST:

Document ID:	Not reported
Manifest Status:	Not reported
seq:	Not reported
Year:	2014
Trans1 State ID:	NJ0000027193
Trans2 State ID:	Not reported
Generator Ship Date:	05/27/2014
Trans1 Recv Date:	05/27/2014
Trans2 Recv Date:	Not reported
TSD Site Recv Date:	05/29/2014
Part A Recv Date:	Not reported
Part B Recv Date:	Not reported
Generator EPA ID:	NYP004544342
Trans1 EPA ID:	Not reported
Trans2 EPA ID:	Not reported
TSDF ID 1:	NJD002200046
TSDF ID 2:	Not reported
Manifest Tracking Number:	011697722JJK
Import Indicator:	N
Export Indicator:	N
Discr Quantity Indicator:	N
Discr Type Indicator:	N
Discr Residue Indicator:	N
Discr Partial Reject Indicator:	N
Discr Full Reject Indicator:	N
Manifest Ref Number:	Not reported
Alt Facility RCRA ID:	Not reported
Alt Facility Sign Date:	Not reported
MGMT Method Type Code:	H110
Waste Code:	Not reported
Waste Code:	Not reported
Waste Code:	Not reported
Waste Code:	Not reported
Waste Code:	Not reported
Waste Code:	Not reported
Quantity:	1000
Units:	P - Pounds
Number of Containers:	1
Container Type:	TT - Cargo tank, tank trucks
Handling Method:	T Chemical, physical, or biological treatment.
Specific Gravity:	1
Waste Code:	D008
Waste Code 1_2:	Not reported
Waste Code 1_3:	Not reported
Waste Code 1_4:	Not reported

CON EDISON (Continued) **S117062102**

Waste Code 1_5: Not reported
Waste Code 1_6: Not reported

H139 **CON EDISON VAULT SUBMERSIBLE: 4944** **RCRA NonGen / NLR** **1017776572**
East **232 W 127TH ST FRONT OF** **NYP004544342**
< 1/8 **NEW YORK, NY 10035**
0.101 mi.
535 ft. **Site 5 of 14 in cluster H**

Relative:
Lower

Actual:
28 ft.

RCRA NonGen / NLR:
Date form received by agency: 06/27/2014
Facility name: CON EDISON VAULT SUBMERSIBLE: 4944
Facility address: 232 W 127TH ST FRONT OF
NEW YORK, NY 10035
EPA ID: NYP004544342
Mailing address: IRVING PL, 15TH FL NE
NEW YORK, NY 10003
Contact: THOMAS TEELING
Contact address: Not reported
Not reported
Contact country: Not reported
Contact telephone: (212) 460-3770
Contact email: Not reported
EPA Region: 02
Classification: Non-Generator
Description: Handler: Non-Generators do not presently generate hazardous waste

Handler Activities Summary:
U.S. importer of hazardous waste: No
Mixed waste (haz. and radioactive): No
Recycler of hazardous waste: No
Transporter of hazardous waste: No
Treater, storer or disposer of HW: No
Underground injection activity: No
On-site burner exemption: No
Furnace exemption: No
Used oil fuel burner: No
Used oil processor: No
User oil refiner: No
Used oil fuel marketer to burner: No
Used oil Specification marketer: No
Used oil transfer facility: No
Used oil transporter: No

Historical Generators:
Date form received by agency: 05/27/2014
Site name: CON EDISON
Classification: Large Quantity Generator

Date form received by agency: 05/27/2014
Site name: CON EDISON
Classification: Not a generator, verified

Violation Status: No violations found

H140 **CON EDISON SERVICE BOX: 20901** **RCRA NonGen / NLR** **1016962254**
East **228 W 127TH ST FRONT OF** **NY MANIFEST** **NYP004352605**
< 1/8 **NEW YORK, NY 10027**
0.104 mi.
549 ft. **Site 6 of 14 in cluster H**

Relative:
Lower

Actual:
28 ft.

RCRA NonGen / NLR:

Date form received by agency:	09/29/2013
Facility name:	CON EDISON SERVICE BOX: 20901
Facility address:	228 W 127TH ST FRONT OF NEW YORK, NY 10027
EPA ID:	NYP004352605
Mailing address:	IRVING PL, RM 828 NEW YORK, NY 10003
Contact:	RICARDO CARTY
Contact address:	Not reported Not reported
Contact country:	Not reported
Contact telephone:	(646) 772-3407
Contact email:	Not reported
EPA Region:	02
Classification:	Non-Generator
Description:	Handler: Non-Generators do not presently generate hazardous waste

Handler Activities Summary:

U.S. importer of hazardous waste:	No
Mixed waste (haz. and radioactive):	No
Recycler of hazardous waste:	No
Transporter of hazardous waste:	No
Treater, storer or disposer of HW:	No
Underground injection activity:	No
On-site burner exemption:	No
Furnace exemption:	No
Used oil fuel burner:	No
Used oil processor:	No
User oil refiner:	No
Used oil fuel marketer to burner:	No
Used oil Specification marketer:	No
Used oil transfer facility:	No
Used oil transporter:	No

Historical Generators:

Date form received by agency:	08/29/2013
Site name:	CON EDISON SERVICE BOX: 20901
Classification:	Conditionally Exempt Small Quantity Generator
Violation Status:	No violations found

NY MANIFEST:

Country:	USA
EPA ID:	NYP004352605
Facility Status:	Not reported
Location Address 1:	FO 228 W 127TH ST
Code:	BP
Location Address 2:	SB 20901
Total Tanks:	Not reported
Location City:	NEW YORK
Location State:	NY
Location Zip:	10027

CON EDISON SERVICE BOX: 20901 (Continued) **1016962254**

Location Zip 4: Not reported

NY MANIFEST:
EPAID: NYP004352605
Mailing Name: CON EDISON
Mailing Contact: TOM TEELING
Mailing Address 1: 4 IRVING PLACE 15 FLOOR
Mailing Address 2: Not reported
Mailing City: NEW YORK
Mailing State: NY
Mailing Zip: 10003
Mailing Zip 4: Not reported
Mailing Country: USA
Mailing Phone: 2124603770

NY MANIFEST:
Document ID: Not reported
Manifest Status: Not reported
seq: Not reported
Year: 2013
Trans1 State ID: NJD003812047
Trans2 State ID: Not reported
Generator Ship Date: 08/28/2013
Trans1 Recv Date: 08/28/2013
Trans2 Recv Date: Not reported
TSD Site Recv Date: 08/30/2013
Part A Recv Date: Not reported
Part B Recv Date: Not reported
Generator EPA ID: NYP004352605
Trans1 EPA ID: Not reported
Trans2 EPA ID: Not reported
TSDF ID 1: NJD991291105
TSDF ID 2: Not reported
Manifest Tracking Number: 002220906GBF
Import Indicator: N
Export Indicator: N
Discr Quantity Indicator: N
Discr Type Indicator: N
Discr Residue Indicator: N
Discr Partial Reject Indicator: N
Discr Full Reject Indicator: N
Manifest Ref Number: Not reported
Alt Facility RCRA ID: Not reported
Alt Facility Sign Date: Not reported
MGMT Method Type Code: H110
Waste Code: Not reported
Waste Code: Not reported
Waste Code: Not reported
Waste Code: Not reported
Waste Code: Not reported
Waste Code: Not reported
Quantity: 1000
Units: P - Pounds
Number of Containers: 1
Container Type: TT - Cargo tank, tank trucks
Handling Method: T Chemical, physical, or biological treatment.
Specific Gravity: 1

CON EDISON SERVICE BOX: 20901 (Continued) **1016962254**

Waste Code:	D008
Waste Code 1_2:	Not reported
Waste Code 1_3:	Not reported
Waste Code 1_4:	Not reported
Waste Code 1_5:	Not reported
Waste Code 1_6:	Not reported

K141 **CON EDISON SERVICE BOX: 20540** **RCRA NonGen / NLR** **1016961879**
West **330 W 125TH ST** **NY MANIFEST** **NYP004348132**
< 1/8 **NEW YORK, NY 10027**
0.104 mi.
551 ft. **Site 1 of 21 in cluster K**

Relative:
Higher

Actual:
30 ft.

RCRA NonGen / NLR:

Date form received by agency:	09/20/2013
Facility name:	CON EDISON SERVICE BOX: 20540
Facility address:	330 W 125TH ST NEW YORK, NY 10027
EPA ID:	NYP004348132
Mailing address:	IRVING PL, RM 828 NEW YORK, NY 10003
Contact:	BENJAMIN BAMONTE
Contact address:	Not reported Not reported
Contact country:	Not reported
Contact telephone:	(212) 894-9549
Contact email:	Not reported
EPA Region:	02
Classification:	Non-Generator
Description:	Handler: Non-Generators do not presently generate hazardous waste

Handler Activities Summary:

U.S. importer of hazardous waste:	No
Mixed waste (haz. and radioactive):	No
Recycler of hazardous waste:	No
Transporter of hazardous waste:	No
Treater, storer or disposer of HW:	No
Underground injection activity:	No
On-site burner exemption:	No
Furnace exemption:	No
Used oil fuel burner:	No
Used oil processor:	No
User oil refiner:	No
Used oil fuel marketer to burner:	No
Used oil Specification marketer:	No
Used oil transfer facility:	No
Used oil transporter:	No

Historical Generators:

Date form received by agency:	08/20/2013
Site name:	CON EDISON SERVICE BOX: 20540
Classification:	Conditionally Exempt Small Quantity Generator
Violation Status:	No violations found

NY MANIFEST:

CON EDISON SERVICE BOX: 20540 (Continued) **1016961879**

Country:	USA
EPA ID:	NYP004348132
Facility Status:	Not reported
Location Address 1:	FO 330 W 125TH ST
Code:	BP
Location Address 2:	SB 20540
Total Tanks:	Not reported
Location City:	NEW YORK
Location State:	NY
Location Zip:	10027
Location Zip 4:	Not reported

NY MANIFEST:

EPAID:	NYP004348132
Mailing Name:	CON EDISON
Mailing Contact:	CON EDISON
Mailing Address 1:	4 IRVING PL 15TH FL
Mailing Address 2:	Not reported
Mailing City:	NEW YORK
Mailing State:	NY
Mailing Zip:	10003
Mailing Zip 4:	Not reported
Mailing Country:	USA
Mailing Phone:	2124603770

NY MANIFEST:

Document ID:	Not reported
Manifest Status:	Not reported
seq:	Not reported
Year:	2013
Trans1 State ID:	NJD003812047
Trans2 State ID:	Not reported
Generator Ship Date:	08/19/2013
Trans1 Recv Date:	08/19/2013
Trans2 Recv Date:	Not reported
TSD Site Recv Date:	08/23/2013
Part A Recv Date:	Not reported
Part B Recv Date:	Not reported
Generator EPA ID:	NYP004348132
Trans1 EPA ID:	Not reported
Trans2 EPA ID:	Not reported
TSDF ID 1:	NJD991291105
TSDF ID 2:	Not reported
Manifest Tracking Number:	002220789GBF
Import Indicator:	N
Export Indicator:	N
Discr Quantity Indicator:	N
Discr Type Indicator:	N
Discr Residue Indicator:	N
Discr Partial Reject Indicator:	N
Discr Full Reject Indicator:	N
Manifest Ref Number:	Not reported
Alt Facility RCRA ID:	Not reported
Alt Facility Sign Date:	Not reported
MGMT Method Type Code:	H110
Waste Code:	Not reported
Waste Code:	Not reported

CON EDISON SERVICE BOX: 20540 (Continued) **1016961879**

Waste Code:	Not reported
Waste Code:	Not reported
Waste Code:	Not reported
Waste Code:	Not reported
Quantity:	500
Units:	P - Pounds
Number of Containers:	1
Container Type:	TT - Cargo tank, tank trucks
Handling Method:	T Chemical, physical, or biological treatment.
Specific Gravity:	1
Waste Code:	D008
Waste Code 1_2:	Not reported
Waste Code 1_3:	Not reported
Waste Code 1_4:	Not reported
Waste Code 1_5:	Not reported
Waste Code 1_6:	Not reported

I142 **CON EDISON SERVICE BOX: 20553** **RCRA NonGen / NLR** **1016968116**
SE **201 W 125TH ST** **NY MANIFEST** **NYP004417200**
< 1/8 **NEW YORK, NY 10027**
0.106 mi.
559 ft. **Site 3 of 4 in cluster I**

Relative:
Lower

Actual:
27 ft.

RCRA NonGen / NLR:

Date form received by agency:	02/13/2014
Facility name:	CON EDISON SERVICE BOX: 20553
Facility address:	201 W 125TH ST
	NEW YORK, NY 10027
EPA ID:	NYP004417200
Mailing address:	IRVING PL, 15TH FL NE
	NEW YORK, NY 10003
Contact:	THOMAS TEELING
Contact address:	Not reported
	Not reported
Contact country:	Not reported
Contact telephone:	(212) 460-3770
Contact email:	Not reported
EPA Region:	02
Classification:	Non-Generator
Description:	Handler: Non-Generators do not presently generate hazardous waste

Handler Activities Summary:

U.S. importer of hazardous waste:	No
Mixed waste (haz. and radioactive):	No
Recycler of hazardous waste:	No
Transporter of hazardous waste:	No
Treater, storer or disposer of HW:	No
Underground injection activity:	No
On-site burner exemption:	No
Furnace exemption:	No
Used oil fuel burner:	No
Used oil processor:	No
User oil refiner:	No
Used oil fuel marketer to burner:	No
Used oil Specification marketer:	No
Used oil transfer facility:	No

CON EDISON SERVICE BOX: 20553 (Continued) **1016968116**

Used oil transporter: No

Historical Generators:
Date form received by agency: 01/13/2014
Site name: CON EDISON SERVICE BOX: 20553
Classification: Conditionally Exempt Small Quantity Generator

Violation Status: No violations found

NY MANIFEST:
Country: USA
EPA ID: NYP004417200
Facility Status: Not reported
Location Address 1: 201 W 125 ST
Code: BP
Location Address 2: SERVICE BOX # 20553
Total Tanks: Not reported
Location City: NEW YORK
Location State: NY
Location Zip: 10027
Location Zip 4: Not reported

NY MANIFEST:
EPAID: NYP004417200
Mailing Name: CON EDISON
Mailing Contact: TOM TEELING
Mailing Address 1: 4 IRVING PLACE 15TH FLOOR
Mailing Address 2: Not reported
Mailing City: NEW YORK
Mailing State: NY
Mailing Zip: 10003
Mailing Zip 4: Not reported
Mailing Country: USA
Mailing Phone: 2124603770

NY MANIFEST:
Document ID: Not reported
Manifest Status: Not reported
seq: Not reported
Year: 2014
Trans1 State ID: NJD003812047
Trans2 State ID: Not reported
Generator Ship Date: 01/13/2014
Trans1 Recv Date: 01/13/2014
Trans2 Recv Date: Not reported
TSD Site Recv Date: 01/20/2014
Part A Recv Date: Not reported
Part B Recv Date: Not reported
Generator EPA ID: NYP004417200
Trans1 EPA ID: Not reported
Trans2 EPA ID: Not reported
TSDF ID 1: NJD991291105
TSDF ID 2: Not reported
Manifest Tracking Number: 002299536GBF
Import Indicator: N
Export Indicator: N
Discr Quantity Indicator: N

CON EDISON SERVICE BOX: 20553 (Continued) **1016968116**

Discr Type Indicator:	N
Discr Residue Indicator:	N
Discr Partial Reject Indicator:	N
Discr Full Reject Indicator:	N
Manifest Ref Number:	Not reported
Alt Facility RCRA ID:	Not reported
Alt Facility Sign Date:	Not reported
MGMT Method Type Code:	H110
Waste Code:	Not reported
Waste Code:	Not reported
Waste Code:	Not reported
Waste Code:	Not reported
Waste Code:	Not reported
Waste Code:	Not reported
Quantity:	500
Units:	P - Pounds
Number of Containers:	1
Container Type:	TT - Cargo tank, tank trucks
Handling Method:	T Chemical, physical, or biological treatment.
Specific Gravity:	1
Waste Code:	D008
Waste Code 1_2:	Not reported
Waste Code 1_3:	Not reported
Waste Code 1_4:	Not reported
Waste Code 1_5:	Not reported
Waste Code 1_6:	Not reported

E143 **CON EDISON** **NY MANIFEST** **S118087838**
WNW **302 ST NICHOLAS AVE** **N/A**
< 1/8 **NEW YORK, NY 10027**
0.106 mi.
560 ft. **Site 13 of 14 in cluster E**

Relative:
Higher

Actual:
31 ft.

NY MANIFEST:

Country:	USA
EPA ID:	NYP004579280
Facility Status:	Not reported
Location Address 1:	FO 302 ST NICHOLAS AVE
Code:	BP
Location Address 2:	SB 16515
Total Tanks:	Not reported
Location City:	BROOKLYN
Location State:	NY
Location Zip:	11237
Location Zip 4:	Not reported

NY MANIFEST:

EPAID:	NYP004579280
Mailing Name:	CON EDISON
Mailing Contact:	TOM TEELING
Mailing Address 1:	4 IRVING PLACE 15TH FLOOR
Mailing Address 2:	Not reported
Mailing City:	NEW YORK
Mailing State:	NY
Mailing Zip:	10003
Mailing Zip 4:	Not reported
Mailing Country:	USA

CON EDISON (Continued) **S118087838**

Mailing Phone: Not reported

NY MANIFEST:

Document ID:	Not reported
Manifest Status:	Not reported
seq:	Not reported
Year:	2014
Trans1 State ID:	NJD003812047
Trans2 State ID:	Not reported
Generator Ship Date:	06/27/2014
Trans1 Recv Date:	06/27/2014
Trans2 Recv Date:	Not reported
TSD Site Recv Date:	07/03/2014
Part A Recv Date:	Not reported
Part B Recv Date:	Not reported
Generator EPA ID:	NYP004579280
Trans1 EPA ID:	Not reported
Trans2 EPA ID:	Not reported
TSDF ID 1:	NJD991291105
TSDF ID 2:	Not reported
Manifest Tracking Number:	002503838GBF
Import Indicator:	N
Export Indicator:	N
Discr Quantity Indicator:	N
Discr Type Indicator:	N
Discr Residue Indicator:	N
Discr Partial Reject Indicator:	N
Discr Full Reject Indicator:	N
Manifest Ref Number:	Not reported
Alt Facility RCRA ID:	Not reported
Alt Facility Sign Date:	Not reported
MGMT Method Type Code:	H110
Waste Code:	Not reported
Waste Code:	Not reported
Waste Code:	Not reported
Waste Code:	Not reported
Waste Code:	Not reported
Waste Code:	Not reported
Quantity:	50
Units:	G - Gallons (liquids only)* (8.3 pounds)
Number of Containers:	1
Container Type:	TT - Cargo tank, tank trucks
Handling Method:	T Chemical, physical, or biological treatment.
Specific Gravity:	1
Waste Code:	D008
Waste Code 1_2:	Not reported
Waste Code 1_3:	Not reported
Waste Code 1_4:	Not reported
Waste Code 1_5:	Not reported
Waste Code 1_6:	Not reported

E144
WNW
< 1/8
0.106 mi.
560 ft.

CON EDISON SERVICE BOX: 16515
302 ST NICHOLAS AVE
NEW YORK, NY 10027

Site 14 of 14 in cluster E

RCRA NonGen / NLR | **1017779908** | **NYP004579280**

Relative:
Higher

Actual:
31 ft.

RCRA NonGen / NLR:

Date form received by agency:	07/27/2014
Facility name:	CON EDISON SERVICE BOX: 16515
Facility address:	302 ST NICHOLAS AVE NEW YORK, NY 10027
EPA ID:	NYP004579280
Mailing address:	IRVING PL, 15TH FL NE NEW YORK, NY 10003
Contact:	THOMAS TEELING
Contact address:	Not reported Not reported
Contact country:	Not reported
Contact telephone:	(212) 460-3770
Contact email:	Not reported
EPA Region:	02
Classification:	Non-Generator
Description:	Handler: Non-Generators do not presently generate hazardous waste

Handler Activities Summary:

U.S. importer of hazardous waste:	No
Mixed waste (haz. and radioactive):	No
Recycler of hazardous waste:	No
Transporter of hazardous waste:	No
Treater, storer or disposer of HW:	No
Underground injection activity:	No
On-site burner exemption:	No
Furnace exemption:	No
Used oil fuel burner:	No
Used oil processor:	No
User oil refiner:	No
Used oil fuel marketer to burner:	No
Used oil Specification marketer:	No
Used oil transfer facility:	No
Used oil transporter:	No

Historical Generators:

Date form received by agency:	06/27/2014
Site name:	CON EDISON
Classification:	Large Quantity Generator

Date form received by agency:	06/27/2014
Site name:	CON EDISON
Classification:	Not a generator, verified

Violation Status: No violations found

J145 **302 WEST 128TH STREET** **NY LTANKS** **S100494355**
North **302 WEST 128TH STREET** **NY Spills** **N/A**
< 1/8 **MANHATTAN, NY**
0.109 mi.
574 ft. **Site 4 of 9 in cluster J**

Relative:
Higher

Actual:
34 ft.

LTANKS:

Site ID:	179497
Spill Number/Closed Date:	9209732 / 1992-11-20
Spill Date:	1992-11-20
Spill Cause:	Tank Overfill
Spill Source:	Institutional, Educational, Gov., Other
Spill Class:	Known release with minimal potential for fire or hazard. DEC Response. Willing Responsible Party. Corrective action taken.
Cleanup Ceased:	1992-11-20
Cleanup Meets Standard:	True
SWIS:	3101
Investigator:	KSTANG
Referred To:	Not reported
Reported to Dept:	1992-11-20
CID:	Not reported
Water Affected:	Not reported
Spill Notifier:	Other
Last Inspection:	Not reported
Recommended Penalty:	False
UST Involvement:	False
Remediation Phase:	0
Date Entered In Computer:	1992-11-23
Spill Record Last Update:	1992-11-23
Spiller Name:	Not reported
Spiller Company:	Not reported
Spiller Address:	Not reported
Spiller City,St,Zip:	***Update***, ZZ
Spiller County:	001
Spiller Contact:	Not reported
Spiller Phone:	Not reported
Spiller Extention:	Not reported
DEC Region:	2
DER Facility ID:	150636
DEC Memo:	"Prior to Sept, 2004 data translation this spill Lead_DEC Field was TANG "
Remarks:	"TRAPPED VENT-CONTAINED ON SIDEWALK"

Material:

Site ID:	179497
Operable Unit ID:	976327
Operable Unit:	01
Material ID:	406774
Material Code:	0001A
Material Name:	#2 fuel oil
Case No.:	Not reported
Material FA:	Petroleum
Quantity:	1.00
Units:	Gallons
Recovered:	.00
Resource Affected:	Not reported
Oxygenate:	Not reported

302 WEST 128TH STREET (Continued) **S100494355**

Tank Test:

SPILLS:

Facility ID:	9500164
Facility Type:	ER
DER Facility ID:	150636
Site ID:	179498
DEC Region:	2
Spill Date:	1995-04-05
Spill Number/Closed Date:	9500164 / 1995-04-05
Spill Cause:	Equipment Failure
Spill Class:	Known release with minimal potential for fire or hazard. DEC Response. Willing Responsible Party. Corrective action taken.
SWIS:	3101
Investigator:	SMMARTIN
Referred To:	Not reported
Reported to Dept:	1995-04-05
CID:	Not reported
Water Affected:	Not reported
Spill Source:	Institutional, Educational, Gov., Other
Spill Notifier:	Responsible Party
Cleanup Ceased:	1995-04-05
Cleanup Meets Std:	True
Last Inspection:	Not reported
Recommended Penalty:	False
UST Trust:	False
Remediation Phase:	0
Date Entered In Computer:	1995-05-09
Spill Record Last Update:	2004-09-30
Spiller Name:	Not reported
Spiller Company:	MARK RYAN
Spiller Address:	Not reported
Spiller City,St,Zip:	ZZ
Spiller Company:	001
Contact Name:	Not reported
Contact Phone:	Not reported
DEC Memo:	"Prior to Sept, 2004 data translation this spill Lead_DEC Field was MARTINKAT "
Remarks:	"SMALL SPRAY OF FUEL REPORTED CAUSED BY TRAPPED AIR"

Material:

Site ID:	179498
Operable Unit ID:	1014285
Operable Unit:	01
Material ID:	368777
Material Code:	0001A
Material Name:	#2 fuel oil
Case No.:	Not reported
Material FA:	Petroleum
Quantity:	-1.00
Units:	Gallons
Recovered:	.00
Resource Affected:	Not reported
Oxygenate:	Not reported

302 WEST 128TH STREET (Continued) **S100494355**

Tank Test:

J146 **302 WEST 128TH ST/MANH** **NY LTANKS** **S104275666**
North **302 WEST 128TH STREET** **N/A**
< 1/8 **NEW YORK CITY, NY**
0.109 mi.
574 ft. **Site 5 of 9 in cluster J**

Relative:
Higher

Actual:
34 ft.

LTANKS:

Site ID:	179496
Spill Number/Closed Date:	9104865 / 1991-08-05
Spill Date:	1991-08-05
Spill Cause:	Tank Overfill
Spill Source:	Institutional, Educational, Gov., Other
Spill Class:	Not reported
Cleanup Ceased:	1991-08-05
Cleanup Meets Standard:	True
SWIS:	3101
Investigator:	KSTANG
Referred To:	Not reported
Reported to Dept:	1991-08-05
CID:	Not reported
Water Affected:	Not reported
Spill Notifier:	Responsible Party
Last Inspection:	Not reported
Recommended Penalty:	False
UST Involvement:	False
Remediation Phase:	0
Date Entered In Computer:	1991-08-07
Spill Record Last Update:	2004-09-30
Spiller Name:	Not reported
Spiller Company:	WHALECO OIL CO
Spiller Address:	Not reported
Spiller City,St,Zip:	ZZ
Spiller County:	001
Spiller Contact:	Not reported
Spiller Phone:	Not reported
Spiller Extention:	Not reported
DEC Region:	2
DER Facility ID:	279817
DEC Memo:	"Prior to Sept, 2004 data translation this spill Lead_DEC Field was TANG "
Remarks:	"TANK OVERFILL DUE TO HUMAN ERROR,SPILL ON CONCRETE, NO DRAIN AFFECTED,SPEEDY DRY APPLIED, WHALECO OIL WILL PICK UP & DISPOSE."

Material:

Site ID:	179496
Operable Unit ID:	958918
Operable Unit:	01
Material ID:	423921
Material Code:	0001A
Material Name:	#2 fuel oil
Case No.:	Not reported
Material FA:	Petroleum
Quantity:	4.00
Units:	Gallons

302 WEST 128TH ST/MANH (Continued) **S104275666**

Recovered: .00
Resource Affected: Not reported
Oxygenate: Not reported

Tank Test:

H147 **CON EDISON SERVICE BOX: 20902** **RCRA NonGen / NLR** **1016962045**
East **220 W 127TH ST** **NY MANIFEST** **NYP004350120**
< 1/8 **NEW YORK, NY 10027**
0.109 mi.
578 ft. **Site 7 of 14 in cluster H**

Relative:
Lower

Actual:
28 ft.

RCRA NonGen / NLR:
Date form received by agency: 09/23/2013
Facility name: CON EDISON SERVICE BOX: 20902
Facility address: 220 W 127TH ST
NEW YORK, NY 10027
EPA ID: NYP004350120
Mailing address: IRVING PL, RM 828
NEW YORK, NY 10003
Contact: BENJAMIN BAMONTE
Contact address: Not reported
Not reported
Contact country: Not reported
Contact telephone: (212) 894-9549
Contact email: Not reported
EPA Region: 02
Classification: Non-Generator
Description: Handler: Non-Generators do not presently generate hazardous waste

Handler Activities Summary:
U.S. importer of hazardous waste: No
Mixed waste (haz. and radioactive): No
Recycler of hazardous waste: No
Transporter of hazardous waste: No
Treater, storer or disposer of HW: No
Underground injection activity: No
On-site burner exemption: No
Furnace exemption: No
Used oil fuel burner: No
Used oil processor: No
User oil refiner: No
Used oil fuel marketer to burner: No
Used oil Specification marketer: No
Used oil transfer facility: No
Used oil transporter: No

Historical Generators:
Date form received by agency: 08/23/2013
Site name: CON EDISON SERVICE BOX: 20902
Classification: Conditionally Exempt Small Quantity Generator

Violation Status: No violations found

NY MANIFEST:
Country: USA

CON EDISON SERVICE BOX: 20902 (Continued) **1016962045**

EPA ID:	NYP004350120
Facility Status:	Not reported
Location Address 1:	F/O 220 WEST 127TH ST
Code:	BP
Location Address 2:	SERVICE BOX # 20702
Total Tanks:	Not reported
Location City:	NEW YORK
Location State:	NY
Location Zip:	10027
Location Zip 4:	Not reported

NY MANIFEST:

EPAID:	NYP004350120
Mailing Name:	CON EDISON
Mailing Contact:	TOM TEELING
Mailing Address 1:	4 IRVING PLACE 15TH FLOOR
Mailing Address 2:	Not reported
Mailing City:	NEW YORK
Mailing State:	NY
Mailing Zip:	10003
Mailing Zip 4:	Not reported
Mailing Country:	USA
Mailing Phone:	2124603770

NY MANIFEST:

Document ID:	Not reported
Manifest Status:	Not reported
seq:	Not reported
Year:	2013
Trans1 State ID:	NJD003812047
Trans2 State ID:	Not reported
Generator Ship Date:	08/23/2013
Trans1 Recv Date:	08/23/2013
Trans2 Recv Date:	Not reported
TSD Site Recv Date:	08/23/2013
Part A Recv Date:	Not reported
Part B Recv Date:	Not reported
Generator EPA ID:	NYP004350120
Trans1 EPA ID:	Not reported
Trans2 EPA ID:	Not reported
TSDF ID 1:	NJD991291105
TSDF ID 2:	Not reported
Manifest Tracking Number:	002220733GBF
Import Indicator:	N
Export Indicator:	N
Discr Quantity Indicator:	N
Discr Type Indicator:	N
Discr Residue Indicator:	N
Discr Partial Reject Indicator:	N
Discr Full Reject Indicator:	N
Manifest Ref Number:	Not reported
Alt Facility RCRA ID:	Not reported
Alt Facility Sign Date:	Not reported
MGMT Method Type Code:	H110
Waste Code:	Not reported
Waste Code:	Not reported
Waste Code:	Not reported

CON EDISON SERVICE BOX: 20902 (Continued) **1016962045**

Waste Code:	Not reported
Waste Code:	Not reported
Waste Code:	Not reported
Quantity:	200
Units:	P - Pounds
Number of Containers:	1
Container Type:	TT - Cargo tank, tank trucks
Handling Method:	T Chemical, physical, or biological treatment.
Specific Gravity:	1
Waste Code:	D008
Waste Code 1_2:	Not reported
Waste Code 1_3:	Not reported
Waste Code 1_4:	Not reported
Waste Code 1_5:	Not reported
Waste Code 1_6:	Not reported

H148 **UNK** **NY Spills** **S104495785**
East **215 W.127TH ST.** **N/A**
< 1/8 **MANHATTAN, NY**
0.110 mi.
579 ft. **Site 8 of 14 in cluster H**

Relative:
Lower

Actual:
28 ft.

SPILLS:

Facility ID:	9409466
Facility Type:	ER
DER Facility ID:	223517
Site ID:	274801
DEC Region:	2
Spill Date:	1994-10-15
Spill Number/Closed Date:	9409466 / 1997-10-03
Spill Cause:	Unknown
Spill Class:	Known release with minimal potential for fire or hazard. DEC Response. Willing Responsible Party. Corrective action taken.
SWIS:	3101
Investigator:	UNASSIGNED
Referred To:	Not reported
Reported to Dept:	1994-10-15
CID:	Not reported
Water Affected:	Not reported
Spill Source:	Unknown
Spill Notifier:	Other
Cleanup Ceased:	Not reported
Cleanup Meets Std:	False
Last Inspection:	Not reported
Recommended Penalty:	False
UST Trust:	False
Remediation Phase:	0
Date Entered In Computer:	1948-12-27
Spill Record Last Update:	1997-10-03
Spiller Name:	Not reported
Spiller Company:	UNK
Spiller Address:	Not reported
Spiller City,St,Zip:	***UPDATE***, ZZ
Spiller Company:	999
Contact Name:	Not reported
Contact Phone:	Not reported
DEC Memo:	"Prior to Sept, 2004 data translation this spill Lead_DEC Field was

UNK (Continued) **S104495785**

XX SPILL CLOSED DUE TO INSUFFICIENT DATA. "
Remarks: ""

Material:
Site ID: 274801
Operable Unit ID: 1003423
Operable Unit: 01
Material ID: 378894
Material Code: 0064A
Material Name: unknown material
Case No.: Not reported
Material FA: Other
Quantity: .00
Units: Pounds
Recovered: .00
Resource Affected: Not reported
Oxygenate: Not reported

Tank Test:

G149 **CON EDISON** **NY MANIFEST** **S117317342**
SW **2299 8 AV** **N/A**
< 1/8 **NEW YORK, NY 10027**
0.110 mi.
583 ft. **Site 16 of 16 in cluster G**

Relative:
Lower

Actual:
28 ft.

NY MANIFEST:
Country: USA
EPA ID: NYP004647582
Facility Status: Not reported
Location Address 1: 2299 8 AV
Code: BP
Location Address 2: SB32637
Total Tanks: Not reported
Location City: NEW YORK
Location State: NY
Location Zip: 10027
Location Zip 4: Not reported

NY MANIFEST:
EPAID: NYP004647582
Mailing Name: CON EDISON
Mailing Contact: CON EDISON
Mailing Address 1: 4 IRVING PL
Mailing Address 2: 15TH FL
Mailing City: NEW YORK
Mailing State: NY
Mailing Zip: 10003
Mailing Zip 4: Not reported
Mailing Country: USA
Mailing Phone: Not reported

NY MANIFEST:
Document ID: Not reported
Manifest Status: Not reported
seq: Not reported
Year: 2014

CON EDISON (Continued) **S117317342**

Trans1 State ID:	NJD003812047
Trans2 State ID:	Not reported
Generator Ship Date:	09/04/2014
Trans1 Recv Date:	09/04/2014
Trans2 Recv Date:	Not reported
TSD Site Recv Date:	09/08/2014
Part A Recv Date:	Not reported
Part B Recv Date:	Not reported
Generator EPA ID:	NYP004647582
Trans1 EPA ID:	Not reported
Trans2 EPA ID:	Not reported
TSDF ID 1:	NJD991291105
TSDF ID 2:	Not reported
Manifest Tracking Number:	002563344GBF
Import Indicator:	N
Export Indicator:	N
Discr Quantity Indicator:	N
Discr Type Indicator:	N
Discr Residue Indicator:	N
Discr Partial Reject Indicator:	N
Discr Full Reject Indicator:	N
Manifest Ref Number:	Not reported
Alt Facility RCRA ID:	Not reported
Alt Facility Sign Date:	Not reported
MGMT Method Type Code:	H110
Waste Code:	Not reported
Waste Code:	Not reported
Waste Code:	Not reported
Waste Code:	Not reported
Waste Code:	Not reported
Waste Code:	Not reported
Quantity:	500
Units:	P - Pounds
Number of Containers:	1
Container Type:	TT - Cargo tank, tank trucks
Handling Method:	T Chemical, physical, or biological treatment.
Specific Gravity:	1
Waste Code:	D008
Waste Code 1_2:	Not reported
Waste Code 1_3:	Not reported
Waste Code 1_4:	Not reported
Waste Code 1_5:	Not reported
Waste Code 1_6:	Not reported

J150 **LOT 136,TAXBLOCK 1954** **NY E DESIGNATION** **S109155517**
North **WEST 128 STREET** **N/A**
< 1/8 **MANHATTAN, NY 10027**
0.111 mi.
587 ft. **Site 6 of 9 in cluster J**

Relative:
Higher

Actual:
35 ft.

E DESIGNATION:

Tax Lot(s):	136
Tax Block:	1954
Borough Code:	MN
E-No:	E-212
Effective Date:	6/29/2008
Satisfaction Date:	Not reported

LOT 136,TAXBLOCK 1954 (Continued) **S109155517**

Ceqr Number: 03HPD020M
Ulurp Number: 080219ZMM
Zoning Map No: 6a

Description: Air Quality - Natural Gas Heat & Hot Water
Lot Remediation Date: Not reported

Description: Underground Gasoline Storage Tanks* Testing Protocol.
Lot Remediation Date: Not reported

L151 **CON EDISON VAULT: 6644** **RCRA NonGen / NLR** **1017778194**
ESE **100 W 126TH ST & 7TH AVE** **FINDS** **NYP004561171**
< 1/8 **NEW YORK, NY 10027**
0.113 mi.
596 ft. **Site 1 of 6 in cluster L**

Relative:
Lower

Actual:
27 ft.

RCRA NonGen / NLR:
Date form received by agency: 07/11/2014
Facility name: CON EDISON VAULT: 6644
Facility address: 100 W 126TH ST & 7TH AVE
NEW YORK, NY 10027
EPA ID: NYP004561171
Mailing address: IRVING PL, 15TH FL NE
NEW YORK, NY 10003
Contact: THOMAS TEELING
Contact address: Not reported
Not reported
Contact country: Not reported
Contact telephone: (212) 460-3770
Contact email: Not reported
EPA Region: 02
Classification: Non-Generator
Description: Handler: Non-Generators do not presently generate hazardous waste

Handler Activities Summary:
U.S. importer of hazardous waste: No
Mixed waste (haz. and radioactive): No
Recycler of hazardous waste: No
Transporter of hazardous waste: No
Treater, storer or disposer of HW: No
Underground injection activity: No
On-site burner exemption: No
Furnace exemption: No
Used oil fuel burner: No
Used oil processor: No
User oil refiner: No
Used oil fuel marketer to burner: No
Used oil Specification marketer: No
Used oil transfer facility: No
Used oil transporter: No

Historical Generators:
Date form received by agency: 06/11/2014
Site name: CON EDISON
Classification: Small Quantity Generator

Date form received by agency: 06/11/2014

CON EDISON VAULT: 6644 (Continued) **1017778194**

Site name: CON EDISON
Classification: Not a generator, verified

Violation Status: No violations found

FINDS:

Registry ID: 110063832982

Environmental Interest/Information System
RCRAInfo is a national information system that supports the Resource Conservation and Recovery Act (RCRA) program through the tracking of events and activities related to facilities that generate, transport, and treat, store, or dispose of hazardous waste. RCRAInfo allows RCRA program staff to track the notification, permit, compliance, and corrective action activities required under RCRA.

L152 **CON EDISON VAULT: 6816** **RCRA NonGen / NLR** **1017778204**
ESE **100 W 126TH ST & 7TH AVE** **FINDS** **NYP004561270**
< 1/8 **NEW YORK, NY 10027**
0.113 mi.
596 ft. **Site 2 of 6 in cluster L**

Relative:
Lower

Actual:
27 ft.

RCRA NonGen / NLR:
Date form received by agency: 07/11/2014
Facility name: CON EDISON VAULT: 6816
Facility address: 100 W 126TH ST & 7TH AVE
NEW YORK, NY 10027
EPA ID: NYP004561270
Mailing address: IRVING PL, 15TH FL NE
NEW YORK, NY 10003
Contact: THOMAS TEELING
Contact address: Not reported
Not reported
Contact country: Not reported
Contact telephone: (212) 460-3770
Contact email: Not reported
EPA Region: 02
Classification: Non-Generator
Description: Handler: Non-Generators do not presently generate hazardous waste

Handler Activities Summary:
U.S. importer of hazardous waste: No
Mixed waste (haz. and radioactive): No
Recycler of hazardous waste: No
Transporter of hazardous waste: No
Treater, storer or disposer of HW: No
Underground injection activity: No
On-site burner exemption: No
Furnace exemption: No
Used oil fuel burner: No
Used oil processor: No
User oil refiner: No
Used oil fuel marketer to burner: No
Used oil Specification marketer: No
Used oil transfer facility: No
Used oil transporter: No

CON EDISON VAULT: 6816 (Continued) **1017778204**

Historical Generators:
Date form received by agency: 06/11/2014
Site name: CON EDISON
Classification: Small Quantity Generator

Date form received by agency: 06/11/2014
Site name: CON EDISON
Classification: Not a generator, verified

Violation Status: No violations found

FINDS:

Registry ID: 110063833080

Environmental Interest/Information System
RCRAInfo is a national information system that supports the Resource Conservation and Recovery Act (RCRA) program through the tracking of events and activities related to facilities that generate, transport, and treat, store, or dispose of hazardous waste. RCRAInfo allows RCRA program staff to track the notification, permit, compliance, and corrective action activities required under RCRA.

J153 **ST NICHOLAS PARK APARTMENTS LP** **NJ MANIFEST** **S117987436**
North **306 W 128TH ST** **N/A**
< 1/8 **NEW YORK, NY 10027**
0.113 mi.
599 ft. **Site 7 of 9 in cluster J**

Relative:
Higher

Actual:
35 ft.

NJ MANIFEST:
EPA Id: NYR000195503
Mail Address: PEMBERWICK RD
Mail City/State/Zip: GREENWICH, CT 06831
Facility Phone: Not reported
Emergency Phone: Not reported
Contact: MATTHEW BRIAN
Comments: Not reported
SIC Code: Not reported
County: NY061
Municipal: Not reported
Previous EPA Id: Not reported
Gen Flag: Not reported
Trans Flag: Not reported
TSDF Flag: Not reported
Name Change: Not reported
Date Change: Not reported

Manifest:
Manifest Number: 008972188JJK
EPA ID: NYR000195503
Date Shipped: 8/16/2012
TSDF EPA ID: NJD991291105
Transporter EPA ID: PAD146714878
Transporter 2 EPA ID: Not reported
Transporter 3 EPA ID: Not reported
Transporter 4 EPA ID: Not reported
Transporter 5 EPA ID: Not reported

ST NICHOLAS PARK APARTMENTS LP (Continued) **S117987436**

Transporter 6 EPA ID:	Not reported
Transporter 7 EPA ID:	Not reported
Transporter 8 EPA ID:	Not reported
Transporter 9 EPA ID:	Not reported
Transporter 10 EPA ID:	Not reported
Date Trans1 Transported Waste:	Not reported
Date Trans2 Transported Waste:	Not reported
Date Trans3 Transported Waste:	Not reported
Date Trans4 Transported Waste:	Not reported
Date Trans5 Transported Waste:	Not reported
Date Trans6 Transported Waste:	Not reported
Date Trans7 Transported Waste:	Not reported
Date Trans8 Transported Waste:	Not reported
Date Trans9 Transported Waste:	Not reported
Date Trans10 Transported Waste:	Not reported
Date TSDF Received Waste:	Not reported
TSDF EPA Facility Name:	Not reported
QTY Units:	Not reported
Transporter SEQ ID:	Not reported
Transporter-1 Date:	Not reported
Waste SEQ ID:	Not reported
Waste Type Code 2:	Not reported
Waste Type Code 3:	Not reported
Waste Type Code 4:	Not reported
Waste Type Code 5:	Not reported
Waste Type Code 6:	Not reported
Date Accepted:	Not reported
Manifest Discrepancy Type:	Not reported
Data Entry Number:	Not reported
Was Load Rejected:	GREENWICH, CT 06831
Reason Load Was Rejected:	Not reported

Waste:

Manifest Year:	Not reported
Waste Code:	D008
Hand Code:	Not reported
Quantity:	46,120.00 Pounds

Manifest Number:	008972184JJK
EPA ID:	NYR000195503
Date Shipped:	8/16/2012
TSDF EPA ID:	NJD991291105
Transporter EPA ID:	PAD146714878
Transporter 2 EPA ID:	Not reported
Transporter 3 EPA ID:	Not reported
Transporter 4 EPA ID:	Not reported
Transporter 5 EPA ID:	Not reported
Transporter 6 EPA ID:	Not reported
Transporter 7 EPA ID:	Not reported
Transporter 8 EPA ID:	Not reported
Transporter 9 EPA ID:	Not reported
Transporter 10 EPA ID:	Not reported
Date Trans1 Transported Waste:	Not reported
Date Trans2 Transported Waste:	Not reported
Date Trans3 Transported Waste:	Not reported
Date Trans4 Transported Waste:	Not reported
Date Trans5 Transported Waste:	Not reported

ST NICHOLAS PARK APARTMENTS LP (Continued) **S117987436**

Date Trans6 Transported Waste:	Not reported
Date Trans7 Transported Waste:	Not reported
Date Trans8 Transported Waste:	Not reported
Date Trans9 Transported Waste:	Not reported
Date Trans10 Transported Waste:	Not reported
Date TSDF Received Waste:	Not reported
TSDF EPA Facility Name:	Not reported
QTY Units:	Not reported
Transporter SEQ ID:	Not reported
Transporter-1 Date:	Not reported
Waste SEQ ID:	Not reported
Waste Type Code 2:	Not reported
Waste Type Code 3:	Not reported
Waste Type Code 4:	Not reported
Waste Type Code 5:	Not reported
Waste Type Code 6:	Not reported
Date Accepted:	Not reported
Manifest Discrepancy Type:	Not reported
Data Entry Number:	Not reported
Was Load Rejected:	GREENWICH, CT 06831
Reason Load Was Rejected:	Not reported

Waste:

Manifest Year:	Not reported
Waste Code:	D008
Hand Code:	Not reported
Quantity:	44,240.00 Pounds

Manifest Number:	008972186JJK
EPA ID:	NYR000195503
Date Shipped:	8/16/2012
TSDF EPA ID:	NJD991291105
Transporter EPA ID:	PAD146714878
Transporter 2 EPA ID:	Not reported
Transporter 3 EPA ID:	Not reported
Transporter 4 EPA ID:	Not reported
Transporter 5 EPA ID:	Not reported
Transporter 6 EPA ID:	Not reported
Transporter 7 EPA ID:	Not reported
Transporter 8 EPA ID:	Not reported
Transporter 9 EPA ID:	Not reported
Transporter 10 EPA ID:	Not reported
Date Trans1 Transported Waste:	Not reported
Date Trans2 Transported Waste:	Not reported
Date Trans3 Transported Waste:	Not reported
Date Trans4 Transported Waste:	Not reported
Date Trans5 Transported Waste:	Not reported
Date Trans6 Transported Waste:	Not reported
Date Trans7 Transported Waste:	Not reported
Date Trans8 Transported Waste:	Not reported
Date Trans9 Transported Waste:	Not reported
Date Trans10 Transported Waste:	Not reported
Date TSDF Received Waste:	Not reported
TSDF EPA Facility Name:	Not reported
QTY Units:	Not reported
Transporter SEQ ID:	Not reported
Transporter-1 Date:	Not reported

ST NICHOLAS PARK APARTMENTS LP (Continued) **S117987436**

Waste SEQ ID:	Not reported
Waste Type Code 2:	Not reported
Waste Type Code 3:	Not reported
Waste Type Code 4:	Not reported
Waste Type Code 5:	Not reported
Waste Type Code 6:	Not reported
Date Accepted:	Not reported
Manifest Discrepancy Type:	Not reported
Data Entry Number:	Not reported
Was Load Rejected:	GREENWICH, CT 06831
Reason Load Was Rejected:	Not reported

Waste:

Manifest Year:	Not reported
Waste Code:	D008
Hand Code:	Not reported
Quantity:	44,500.00 Pounds

Manifest Number:	008972185JJK
EPA ID:	NYR000195503
Date Shipped:	8/16/2012
TSDF EPA ID:	NJD991291105
Transporter EPA ID:	PAD146714878
Transporter 2 EPA ID:	Not reported
Transporter 3 EPA ID:	Not reported
Transporter 4 EPA ID:	Not reported
Transporter 5 EPA ID:	Not reported
Transporter 6 EPA ID:	Not reported
Transporter 7 EPA ID:	Not reported
Transporter 8 EPA ID:	Not reported
Transporter 9 EPA ID:	Not reported
Transporter 10 EPA ID:	Not reported
Date Trans1 Transported Waste:	Not reported
Date Trans2 Transported Waste:	Not reported
Date Trans3 Transported Waste:	Not reported
Date Trans4 Transported Waste:	Not reported
Date Trans5 Transported Waste:	Not reported
Date Trans6 Transported Waste:	Not reported
Date Trans7 Transported Waste:	Not reported
Date Trans8 Transported Waste:	Not reported
Date Trans9 Transported Waste:	Not reported
Date Trans10 Transported Waste:	Not reported
Date TSDF Received Waste:	Not reported
TSDF EPA Facility Name:	Not reported
QTY Units:	Not reported
Transporter SEQ ID:	Not reported
Transporter-1 Date:	Not reported
Waste SEQ ID:	Not reported
Waste Type Code 2:	Not reported
Waste Type Code 3:	Not reported
Waste Type Code 4:	Not reported
Waste Type Code 5:	Not reported
Waste Type Code 6:	Not reported
Date Accepted:	Not reported
Manifest Discrepancy Type:	Not reported
Data Entry Number:	Not reported
Was Load Rejected:	GREENWICH, CT 06831

ST NICHOLAS PARK APARTMENTS LP (Continued) **S117987436**

Reason Load Was Rejected: Not reported

Waste:
Manifest Year: Not reported
Waste Code: D008
Hand Code: Not reported
Quantity: 43,700.00 Pounds

Manifest Number: 008972187JJK
EPA ID: NYR000195503
Date Shipped: 8/16/2012
TSDF EPA ID: NJD991291105
Transporter EPA ID: PAD146714878
Transporter 2 EPA ID: Not reported
Transporter 3 EPA ID: Not reported
Transporter 4 EPA ID: Not reported
Transporter 5 EPA ID: Not reported
Transporter 6 EPA ID: Not reported
Transporter 7 EPA ID: Not reported
Transporter 8 EPA ID: Not reported
Transporter 9 EPA ID: Not reported
Transporter 10 EPA ID: Not reported
Date Trans1 Transported Waste: Not reported
Date Trans2 Transported Waste: Not reported
Date Trans3 Transported Waste: Not reported
Date Trans4 Transported Waste: Not reported
Date Trans5 Transported Waste: Not reported
Date Trans6 Transported Waste: Not reported
Date Trans7 Transported Waste: Not reported
Date Trans8 Transported Waste: Not reported
Date Trans9 Transported Waste: Not reported
Date Trans10 Transported Waste: Not reported
Date TSDF Received Waste: Not reported
TSDF EPA Facility Name: Not reported
QTY Units: Not reported
Transporter SEQ ID: Not reported
Transporter-1 Date: Not reported
Waste SEQ ID: Not reported
Waste Type Code 2: Not reported
Waste Type Code 3: Not reported
Waste Type Code 4: Not reported
Waste Type Code 5: Not reported
Waste Type Code 6: Not reported
Date Accepted: Not reported
Manifest Discrepancy Type: Not reported
Data Entry Number: Not reported
Was Load Rejected: GREENWICH, CT 06831
Reason Load Was Rejected: Not reported

Waste:
Manifest Year: Not reported
Waste Code: D008
Hand Code: Not reported
Quantity: 39,580.00 Pounds

Manifest Number: 008972183JJK

ST NICHOLAS PARK APARTMENTS LP (Continued) **S117987436**

EPA ID:	NYR000195503
Date Shipped:	8/16/2012
TSDF EPA ID:	NJD991291105
Transporter EPA ID:	PAD146714878
Transporter 2 EPA ID:	Not reported
Transporter 3 EPA ID:	Not reported
Transporter 4 EPA ID:	Not reported
Transporter 5 EPA ID:	Not reported
Transporter 6 EPA ID:	Not reported
Transporter 7 EPA ID:	Not reported
Transporter 8 EPA ID:	Not reported
Transporter 9 EPA ID:	Not reported
Transporter 10 EPA ID:	Not reported
Date Trans1 Transported Waste:	Not reported
Date Trans2 Transported Waste:	Not reported
Date Trans3 Transported Waste:	Not reported
Date Trans4 Transported Waste:	Not reported
Date Trans5 Transported Waste:	Not reported
Date Trans6 Transported Waste:	Not reported
Date Trans7 Transported Waste:	Not reported
Date Trans8 Transported Waste:	Not reported
Date Trans9 Transported Waste:	Not reported
Date Trans10 Transported Waste:	Not reported
Date TSDF Received Waste:	Not reported
TSDF EPA Facility Name:	Not reported
QTY Units:	Not reported
Transporter SEQ ID:	Not reported
Transporter-1 Date:	Not reported
Waste SEQ ID:	Not reported
Waste Type Code 2:	Not reported
Waste Type Code 3:	Not reported
Waste Type Code 4:	Not reported
Waste Type Code 5:	Not reported
Waste Type Code 6:	Not reported
Date Accepted:	Not reported
Manifest Discrepancy Type:	Not reported
Data Entry Number:	Not reported
Was Load Rejected:	GREENWICH, CT 06831
Reason Load Was Rejected:	Not reported

Waste:

Manifest Year:	Not reported
Waste Code:	D008
Hand Code:	Not reported
Quantity:	46,820.00 Pounds

J154 **ST NICHOLAS PARK APARTMENTS LP** **RCRA-LQG** **1014958303**
North **306 W 128TH ST** **NY MANIFEST** **NYR000195503**
< 1/8 **NEW YORK, NY 10027**
0.113 mi.
599 ft. **Site 8 of 9 in cluster J**

Relative:
Higher

Actual:
35 ft.

RCRA-LQG:

Date form received by agency:	07/17/2012
Facility name:	ST NICHOLAS PARK APARTMENTS LP
Facility address:	306 W 128TH ST NEW YORK, NY 10027
EPA ID:	NYR000195503
Mailing address:	PEMBERWICK RD GREENWICH, CT 06831
Contact:	MATTHEW BRIAN
Contact address:	PEMBERWICK RD GREENWICH, CT 06831
Contact country:	US
Contact telephone:	(347) 821-4776
Contact email:	Not reported
EPA Region:	02
Classification:	Large Quantity Generator
Description:	Handler: generates 1,000 kg or more of hazardous waste during any calendar month; or generates more than 1 kg of acutely hazardous waste during any calendar month; or generates more than 100 kg of any residue or contaminated soil, waste or other debris resulting from the cleanup of a spill, into or on any land or water, of acutely hazardous waste during any calendar month; or generates 1 kg or less of acutely hazardous waste during any calendar month, and accumulates more than 1 kg of acutely hazardous waste at any time; or generates 100 kg or less of any residue or contaminated soil, waste or other debris resulting from the cleanup of a spill, into or on any land or water, of acutely hazardous waste during any calendar month, and accumulates more than 100 kg of that material at any time

Owner/Operator Summary:

Owner/operator name:	ST NICHOLAS PARK APARTMENTS LP
Owner/operator address:	Not reported Not reported
Owner/operator country:	US
Owner/operator telephone:	Not reported
Legal status:	Private
Owner/Operator Type:	Operator
Owner/Op start date:	06/28/2012
Owner/Op end date:	Not reported

Owner/operator name:	ST NICHOLAS PARK APARTMENTS LP
Owner/operator address:	PEMBERWICK RD GREENWICH, CT 06831
Owner/operator country:	US
Owner/operator telephone:	(347) 821-4776
Legal status:	Private
Owner/Operator Type:	Owner
Owner/Op start date:	06/28/2012
Owner/Op end date:	Not reported

Handler Activities Summary:
U.S. importer of hazardous waste: No

ST NICHOLAS PARK APARTMENTS LP (Continued) **1014958303**

Mixed waste (haz. and radioactive): No
Recycler of hazardous waste: No
Transporter of hazardous waste: No
Treater, storer or disposer of HW: No
Underground injection activity: No
On-site burner exemption: No
Furnace exemption: No
Used oil fuel burner: No
Used oil processor: No
User oil refiner: No
Used oil fuel marketer to burner: No
Used oil Specification marketer: No
Used oil transfer facility: No
Used oil transporter: No

. Waste code: D008
. Waste name: LEAD

Violation Status: No violations found

NY MANIFEST:
Country: USA
EPA ID: NYR000195503
Facility Status: Not reported
Location Address 1: 306 W 128TH ST
Code: BP
Location Address 2: Not reported
Total Tanks: Not reported
Location City: NEW YORK
Location State: NY
Location Zip: 10027
Location Zip 4: Not reported

NY MANIFEST:
EPAID: NYR000195503
Mailing Name: ST NICHOLAS PARK APARTMENTS LP
Mailing Contact: ST NICHOLAS PARK APARTMENTS LP
Mailing Address 1: 340 PEMBERWICK RD
Mailing Address 2: Not reported
Mailing City: GREENWICH
Mailing State: CT
Mailing Zip: 06831
Mailing Zip 4: Not reported
Mailing Country: USA
Mailing Phone: Not reported

NY MANIFEST:
Document ID: Not reported
Manifest Status: Not reported
seq: Not reported
Year: 2012
Trans1 State ID: PAD146714878
Trans2 State ID: Not reported
Generator Ship Date: 08/16/2012
Trans1 Recv Date: 08/16/2012
Trans2 Recv Date: Not reported
TSD Site Recv Date: 08/16/2012
Part A Recv Date: Not reported

ST NICHOLAS PARK APARTMENTS LP (Continued) **1014958303**

Part B Recv Date:	Not reported
Generator EPA ID:	NYR000195503
Trans1 EPA ID:	Not reported
Trans2 EPA ID:	Not reported
TSDF ID 1:	NJD991291105
TSDF ID 2:	Not reported
Manifest Tracking Number:	008972183JJK
Import Indicator:	N
Export Indicator:	N
Discr Quantity Indicator:	Y
Discr Type Indicator:	N
Discr Residue Indicator:	N
Discr Partial Reject Indicator:	N
Discr Full Reject Indicator:	N
Manifest Ref Number:	Not reported
Alt Facility RCRA ID:	Not reported
Alt Facility Sign Date:	Not reported
MGMT Method Type Code:	H111
Waste Code:	Not reported
Waste Code:	Not reported
Waste Code:	Not reported
Waste Code:	Not reported
Waste Code:	Not reported
Waste Code:	Not reported
Quantity:	46820.0
Units:	P - Pounds
Number of Containers:	1.0
Container Type:	DT - Dump trucks
Handling Method:	T Chemical, physical, or biological treatment.
Specific Gravity:	1.0
Waste Code:	D008
Waste Code 1_2:	Not reported
Waste Code 1_3:	Not reported
Waste Code 1_4:	Not reported
Waste Code 1_5:	Not reported
Waste Code 1_6:	Not reported
Document ID:	Not reported
Manifest Status:	Not reported
seq:	Not reported
Year:	2012
Trans1 State ID:	PAD146714878
Trans2 State ID:	Not reported
Generator Ship Date:	08/16/2012
Trans1 Recv Date:	08/16/2012
Trans2 Recv Date:	Not reported
TSD Site Recv Date:	08/16/2012
Part A Recv Date:	Not reported
Part B Recv Date:	Not reported
Generator EPA ID:	NYR000195503
Trans1 EPA ID:	Not reported
Trans2 EPA ID:	Not reported
TSDF ID 1:	NJD991291105
TSDF ID 2:	Not reported
Manifest Tracking Number:	008972184JJK
Import Indicator:	N
Export Indicator:	N

ST NICHOLAS PARK APARTMENTS LP (Continued) **1014958303**

Discr Quantity Indicator:	Y
Discr Type Indicator:	N
Discr Residue Indicator:	N
Discr Partial Reject Indicator:	N
Discr Full Reject Indicator:	N
Manifest Ref Number:	Not reported
Alt Facility RCRA ID:	Not reported
Alt Facility Sign Date:	Not reported
MGMT Method Type Code:	H111
Waste Code:	Not reported
Waste Code:	Not reported
Waste Code:	Not reported
Waste Code:	Not reported
Waste Code:	Not reported
Waste Code:	Not reported
Quantity:	44240.0
Units:	P - Pounds
Number of Containers:	1.0
Container Type:	DT - Dump trucks
Handling Method:	T Chemical, physical, or biological treatment.
Specific Gravity:	1.0
Waste Code:	D008
Waste Code 1_2:	Not reported
Waste Code 1_3:	Not reported
Waste Code 1_4:	Not reported
Waste Code 1_5:	Not reported
Waste Code 1_6:	Not reported
Document ID:	Not reported
Manifest Status:	Not reported
seq:	Not reported
Year:	2012
Trans1 State ID:	PAD146714878
Trans2 State ID:	Not reported
Generator Ship Date:	08/16/2012
Trans1 Recv Date:	08/16/2012
Trans2 Recv Date:	Not reported
TSD Site Recv Date:	08/16/2012
Part A Recv Date:	Not reported
Part B Recv Date:	Not reported
Generator EPA ID:	NYR000195503
Trans1 EPA ID:	Not reported
Trans2 EPA ID:	Not reported
TSDF ID 1:	NJD991291105
TSDF ID 2:	Not reported
Manifest Tracking Number:	008972185JJK
Import Indicator:	N
Export Indicator:	N
Discr Quantity Indicator:	Y
Discr Type Indicator:	N
Discr Residue Indicator:	N
Discr Partial Reject Indicator:	N
Discr Full Reject Indicator:	N
Manifest Ref Number:	Not reported
Alt Facility RCRA ID:	Not reported
Alt Facility Sign Date:	Not reported
MGMT Method Type Code:	H111

ST NICHOLAS PARK APARTMENTS LP (Continued) **1014958303**

Waste Code:	Not reported
Waste Code:	Not reported
Waste Code:	Not reported
Waste Code:	Not reported
Waste Code:	Not reported
Waste Code:	Not reported
Quantity:	43700.0
Units:	P - Pounds
Number of Containers:	1.0
Container Type:	DT - Dump trucks
Handling Method:	T Chemical, physical, or biological treatment.
Specific Gravity:	1.0
Waste Code:	D008
Waste Code 1_2:	Not reported
Waste Code 1_3:	Not reported
Waste Code 1_4:	Not reported
Waste Code 1_5:	Not reported
Waste Code 1_6:	Not reported
Document ID:	Not reported
Manifest Status:	Not reported
seq:	Not reported
Year:	2012
Trans1 State ID:	PAD146714878
Trans2 State ID:	Not reported
Generator Ship Date:	08/16/2012
Trans1 Recv Date:	08/16/2012
Trans2 Recv Date:	Not reported
TSD Site Recv Date:	08/16/2012
Part A Recv Date:	Not reported
Part B Recv Date:	Not reported
Generator EPA ID:	NYR000195503
Trans1 EPA ID:	Not reported
Trans2 EPA ID:	Not reported
TSDF ID 1:	NJD991291105
TSDF ID 2:	Not reported
Manifest Tracking Number:	008972186JJK
Import Indicator:	N
Export Indicator:	N
Discr Quantity Indicator:	Y
Discr Type Indicator:	N
Discr Residue Indicator:	N
Discr Partial Reject Indicator:	N
Discr Full Reject Indicator:	N
Manifest Ref Number:	Not reported
Alt Facility RCRA ID:	Not reported
Alt Facility Sign Date:	Not reported
MGMT Method Type Code:	H111
Waste Code:	Not reported
Waste Code:	Not reported
Waste Code:	Not reported
Waste Code:	Not reported
Waste Code:	Not reported
Waste Code:	Not reported
Quantity:	44500.0
Units:	P - Pounds
Number of Containers:	1.0

ST NICHOLAS PARK APARTMENTS LP (Continued) **1014958303**

Container Type:	DT - Dump trucks
Handling Method:	T Chemical, physical, or biological treatment.
Specific Gravity:	1.0
Waste Code:	D008
Waste Code 1_2:	Not reported
Waste Code 1_3:	Not reported
Waste Code 1_4:	Not reported
Waste Code 1_5:	Not reported
Waste Code 1_6:	Not reported
Document ID:	Not reported
Manifest Status:	Not reported
seq:	Not reported
Year:	2012
Trans1 State ID:	PAD146714878
Trans2 State ID:	Not reported
Generator Ship Date:	08/16/2012
Trans1 Recv Date:	08/16/2012
Trans2 Recv Date:	Not reported
TSD Site Recv Date:	08/16/2012
Part A Recv Date:	Not reported
Part B Recv Date:	Not reported
Generator EPA ID:	NYR000195503
Trans1 EPA ID:	Not reported
Trans2 EPA ID:	Not reported
TSDF ID 1:	NJD991291105
TSDF ID 2:	Not reported
Manifest Tracking Number:	008972187JJK
Import Indicator:	N
Export Indicator:	N
Discr Quantity Indicator:	Y
Discr Type Indicator:	N
Discr Residue Indicator:	N
Discr Partial Reject Indicator:	N
Discr Full Reject Indicator:	N
Manifest Ref Number:	Not reported
Alt Facility RCRA ID:	Not reported
Alt Facility Sign Date:	Not reported
MGMT Method Type Code:	H111
Waste Code:	Not reported
Waste Code:	Not reported
Waste Code:	Not reported
Waste Code:	Not reported
Waste Code:	Not reported
Waste Code:	Not reported
Quantity:	39580.0
Units:	P - Pounds
Number of Containers:	1.0
Container Type:	DT - Dump trucks
Handling Method:	T Chemical, physical, or biological treatment.
Specific Gravity:	1.0
Waste Code:	D008
Waste Code 1_2:	Not reported
Waste Code 1_3:	Not reported
Waste Code 1_4:	Not reported
Waste Code 1_5:	Not reported
Waste Code 1_6:	Not reported

ST NICHOLAS PARK APARTMENTS LP (Continued) **1014958303**

Document ID:	Not reported
Manifest Status:	Not reported
seq:	Not reported
Year:	2012
Trans1 State ID:	PAD146714878
Trans2 State ID:	Not reported
Generator Ship Date:	08/16/2012
Trans1 Recv Date:	08/16/2012
Trans2 Recv Date:	Not reported
TSD Site Recv Date:	08/16/2012
Part A Recv Date:	Not reported
Part B Recv Date:	Not reported
Generator EPA ID:	NYR000195503
Trans1 EPA ID:	Not reported
Trans2 EPA ID:	Not reported
TSDF ID 1:	NJD991291105
TSDF ID 2:	Not reported
Manifest Tracking Number:	008972188JJK
Import Indicator:	N
Export Indicator:	N
Discr Quantity Indicator:	Y
Discr Type Indicator:	N
Discr Residue Indicator:	N
Discr Partial Reject Indicator:	N
Discr Full Reject Indicator:	N
Manifest Ref Number:	Not reported
Alt Facility RCRA ID:	Not reported
Alt Facility Sign Date:	Not reported
MGMT Method Type Code:	H111
Waste Code:	Not reported
Waste Code:	Not reported
Waste Code:	Not reported
Waste Code:	Not reported
Waste Code:	Not reported
Waste Code:	Not reported
Quantity:	46120.0
Units:	P - Pounds
Number of Containers:	1.0
Container Type:	DT - Dump trucks
Handling Method:	T Chemical, physical, or biological treatment.
Specific Gravity:	1.0
Waste Code:	D008
Waste Code 1_2:	Not reported
Waste Code 1_3:	Not reported
Waste Code 1_4:	Not reported
Waste Code 1_5:	Not reported
Waste Code 1_6:	Not reported

H155 **CON EDISON SERVICE BOX: 20903** **RCRA NonGen / NLR** **1016962088**
East **214 W 127TH ST FRONT OF** **NY MANIFEST** **NYP004350740**
< 1/8 **NEW YORK, NY 10027**
0.114 mi.
600 ft. **Site 9 of 14 in cluster H**

Relative:
Lower

Actual:
28 ft.

RCRA NonGen / NLR:

Date form received by agency:	09/26/2013
Facility name:	CON EDISON SERVICE BOX: 20903
Facility address:	214 W 127TH ST FRONT OF NEW YORK, NY 10027
EPA ID:	NYP004350740
Mailing address:	IRVING PL, RM 828 NEW YORK, NY 10003
Contact:	RICARDO CARTY
Contact address:	Not reported Not reported
Contact country:	Not reported
Contact telephone:	(646) 772-3407
Contact email:	Not reported
EPA Region:	02
Classification:	Non-Generator
Description:	Handler: Non-Generators do not presently generate hazardous waste

Handler Activities Summary:

U.S. importer of hazardous waste:	No
Mixed waste (haz. and radioactive):	No
Recycler of hazardous waste:	No
Transporter of hazardous waste:	No
Treater, storer or disposer of HW:	No
Underground injection activity:	No
On-site burner exemption:	No
Furnace exemption:	No
Used oil fuel burner:	No
Used oil processor:	No
User oil refiner:	No
Used oil fuel marketer to burner:	No
Used oil Specification marketer:	No
Used oil transfer facility:	No
Used oil transporter:	No

Historical Generators:

Date form received by agency:	08/26/2013
Site name:	CON EDISON SERVICE BOX: 20903
Classification:	Conditionally Exempt Small Quantity Generator
Violation Status:	No violations found

NY MANIFEST:

Country:	USA
EPA ID:	NYP004350740
Facility Status:	Not reported
Location Address 1:	FO 214 W 127TH ST
Code:	BP
Location Address 2:	MH 20903
Total Tanks:	Not reported
Location City:	NEW YORK
Location State:	NY
Location Zip:	10027

CON EDISON SERVICE BOX: 20903 (Continued) **1016962088**

Location Zip 4:	Not reported

NY MANIFEST:

EPAID:	NYP004350740
Mailing Name:	CON EDISON
Mailing Contact:	CON EDISON
Mailing Address 1:	4 IRVING PL 15TH FL
Mailing Address 2:	Not reported
Mailing City:	NEW YORK
Mailing State:	NY
Mailing Zip:	10003
Mailing Zip 4:	Not reported
Mailing Country:	USA
Mailing Phone:	2124603770

NY MANIFEST:

Document ID:	Not reported
Manifest Status:	Not reported
seq:	Not reported
Year:	2013
Trans1 State ID:	NJD003812047
Trans2 State ID:	NJD003812047
Generator Ship Date:	08/26/2013
Trans1 Recv Date:	08/26/2013
Trans2 Recv Date:	08/27/2013
TSD Site Recv Date:	08/27/2013
Part A Recv Date:	Not reported
Part B Recv Date:	Not reported
Generator EPA ID:	NYP004350740
Trans1 EPA ID:	Not reported
Trans2 EPA ID:	Not reported
TSDF ID 1:	NJD991291105
TSDF ID 2:	Not reported
Manifest Tracking Number:	002220836GBF
Import Indicator:	N
Export Indicator:	N
Discr Quantity Indicator:	N
Discr Type Indicator:	N
Discr Residue Indicator:	N
Discr Partial Reject Indicator:	N
Discr Full Reject Indicator:	N
Manifest Ref Number:	Not reported
Alt Facility RCRA ID:	Not reported
Alt Facility Sign Date:	Not reported
MGMT Method Type Code:	H110
Waste Code:	Not reported
Waste Code:	Not reported
Waste Code:	Not reported
Waste Code:	Not reported
Waste Code:	Not reported
Waste Code:	Not reported
Quantity:	500
Units:	P - Pounds
Number of Containers:	1
Container Type:	TT - Cargo tank, tank trucks
Handling Method:	T Chemical, physical, or biological treatment.
Specific Gravity:	1

CON EDISON SERVICE BOX: 20903 (Continued) **1016962088**

Waste Code:	D008
Waste Code 1_2:	Not reported
Waste Code 1_3:	Not reported
Waste Code 1_4:	Not reported
Waste Code 1_5:	Not reported
Waste Code 1_6:	Not reported

K156 **CON EDISON SERVICE BOX: 20345** **RCRA NonGen / NLR** **1016961869**
WSW **327 W 124TH ST** **NY MANIFEST** **NYP004348033**
< 1/8 **NEW YORK, NY 10027**
0.117 mi.
617 ft. **Site 2 of 21 in cluster K**

Relative:
Higher

Actual:
29 ft.

RCRA NonGen / NLR:

Date form received by agency:	09/19/2013
Facility name:	CON EDISON SERVICE BOX: 20345
Facility address:	327 W 124TH ST NEW YORK, NY 10027
EPA ID:	NYP004348033
Mailing address:	IRVING PL, RM 828 NEW YORK, NY 10003
Contact:	BENJAMIN BAMONTE
Contact address:	Not reported Not reported
Contact country:	Not reported
Contact telephone:	(212) 894-9549
Contact email:	Not reported
EPA Region:	02
Classification:	Non-Generator
Description:	Handler: Non-Generators do not presently generate hazardous waste

Handler Activities Summary:

U.S. importer of hazardous waste:	No
Mixed waste (haz. and radioactive):	No
Recycler of hazardous waste:	No
Transporter of hazardous waste:	No
Treater, storer or disposer of HW:	No
Underground injection activity:	No
On-site burner exemption:	No
Furnace exemption:	No
Used oil fuel burner:	No
Used oil processor:	No
User oil refiner:	No
Used oil fuel marketer to burner:	No
Used oil Specification marketer:	No
Used oil transfer facility:	No
Used oil transporter:	No

Historical Generators:

Date form received by agency:	08/19/2013
Site name:	CON EDISON SERVICE BOX: 20345
Classification:	Conditionally Exempt Small Quantity Generator
Violation Status:	No violations found

NY MANIFEST:

CON EDISON SERVICE BOX: 20345 (Continued) **1016961869**

Country:	USA
EPA ID:	NYP004348033
Facility Status:	Not reported
Location Address 1:	FO 327 WEST 124TH ST
Code:	BP
Location Address 2:	SB 20345
Total Tanks:	Not reported
Location City:	NEW YORK
Location State:	NY
Location Zip:	10027
Location Zip 4:	Not reported

NY MANIFEST:

EPAID:	NYP004348033
Mailing Name:	CON EDISON
Mailing Contact:	CON EDISON
Mailing Address 1:	4 IRVING PL 15TH FL
Mailing Address 2:	Not reported
Mailing City:	NEW YORK
Mailing State:	NY
Mailing Zip:	10003
Mailing Zip 4:	Not reported
Mailing Country:	USA
Mailing Phone:	2124603770

NY MANIFEST:

Document ID:	Not reported
Manifest Status:	Not reported
seq:	Not reported
Year:	2013
Trans1 State ID:	NJD003812047
Trans2 State ID:	Not reported
Generator Ship Date:	08/19/2013
Trans1 Recv Date:	08/19/2013
Trans2 Recv Date:	Not reported
TSD Site Recv Date:	08/21/2013
Part A Recv Date:	Not reported
Part B Recv Date:	Not reported
Generator EPA ID:	NYP004348033
Trans1 EPA ID:	Not reported
Trans2 EPA ID:	Not reported
TSDF ID 1:	NJD991291105
TSDF ID 2:	Not reported
Manifest Tracking Number:	002220767GBF
Import Indicator:	N
Export Indicator:	N
Discr Quantity Indicator:	N
Discr Type Indicator:	N
Discr Residue Indicator:	N
Discr Partial Reject Indicator:	N
Discr Full Reject Indicator:	N
Manifest Ref Number:	Not reported
Alt Facility RCRA ID:	Not reported
Alt Facility Sign Date:	Not reported
MGMT Method Type Code:	H110
Waste Code:	Not reported
Waste Code:	Not reported

CON EDISON SERVICE BOX: 20345 (Continued) **1016961869**

Waste Code:	Not reported
Waste Code:	Not reported
Waste Code:	Not reported
Waste Code:	Not reported
Quantity:	500
Units:	P - Pounds
Number of Containers:	1
Container Type:	TT - Cargo tank, tank trucks
Handling Method:	T Chemical, physical, or biological treatment.
Specific Gravity:	1
Waste Code:	D008
Waste Code 1_2:	Not reported
Waste Code 1_3:	Not reported
Waste Code 1_4:	Not reported
Waste Code 1_5:	Not reported
Waste Code 1_6:	Not reported

K157 **CONSTRUCTION SITE** **NY Spills** **S118705394**
West **288 ST NICHOLAS AVE** **N/A**
< 1/8 **MANHATTAN, NY**
0.117 mi.
619 ft. **Site 3 of 21 in cluster K**

Relative:
Higher

Actual:
30 ft.

SPILLS:

Facility ID:	1602387
Facility Type:	ER
DER Facility ID:	482936
Site ID:	528789
DEC Region:	2
Spill Date:	2016-06-08
Spill Number/Closed Date:	1602387 / 2016-07-07
Spill Cause:	Unknown
Spill Class:	Known release with minimal potential for fire or hazard. DEC Response. Willing Responsible Party. Corrective action taken.
SWIS:	3101
Investigator:	RMPIPER
Referred To:	Not reported
Reported to Dept:	2016-06-08
CID:	Not reported
Water Affected:	Not reported
Spill Source:	Unknown
Spill Notifier:	Other
Cleanup Ceased:	Not reported
Cleanup Meets Std:	False
Last Inspection:	Not reported
Recommended Penalty:	False
UST Trust:	False
Remediation Phase:	0
Date Entered In Computer:	2016-06-08
Spill Record Last Update:	2016-07-07
Spiller Name:	NAT
Spiller Company:	UNKNOWN
Spiller Address:	288 ST NICHOLAS AVE
Spiller City,St,Zip:	MANHATTAN, NY
Spiller Company:	999
Contact Name:	NAT
Contact Phone:	(914) 588-4747

CONSTRUCTION SITE (Continued) **S118705394**

DEC Memo: "6/8/16- DEC Piper spoke with Nat. While excavationg for building, oil staining was found on former concrete foundation. Area was over excavated and stockpiled. DECpiper requested summary, pictures, sample from below former slab. Summary , pictures and endpoints will be sent. 7/6/16- DEC piper received closure letter. Based on work to date, this spill is closed. See dec docs for report. closed."

Remarks: "during excavation fuel was found, removed. Caller would like to speak with dec asap to find out the next move"

Material:

Site ID:	528789
Operable Unit ID:	1277638
Operable Unit:	01
Material ID:	2282489
Material Code:	0003A
Material Name:	#6 fuel oil
Case No.:	Not reported
Material FA:	Petroleum
Quantity:	Not reported
Units:	Not reported
Recovered:	Not reported
Resource Affected:	Not reported
Oxygenate:	Not reported

Tank Test:

K158 **CON EDISON** **NY MANIFEST** **S117742098**
WNW **W 125TH ST & ST NICHOLAS AVE S** **N/A**
< 1/8 **NEW YORK, NY 10027**
0.118 mi.
622 ft. **Site 4 of 21 in cluster K**

Relative:
Higher

Actual:
31 ft.

NY MANIFEST:

Country:	USA
EPA ID:	NYP004753729
Facility Status:	Not reported
Location Address 1:	SWC W 125 ST & ST NICHOLAS AV
Code:	BP
Location Address 2:	SB40789
Total Tanks:	Not reported
Location City:	NEW YORK
Location State:	NY
Location Zip:	10027
Location Zip 4:	Not reported

NY MANIFEST:

EPAID:	NYP004753729
Mailing Name:	CON EDISON
Mailing Contact:	CON EDISON
Mailing Address 1:	4 IRVING PL
Mailing Address 2:	15TH FL
Mailing City:	NEW YORK
Mailing State:	NY
Mailing Zip:	10003
Mailing Zip 4:	Not reported
Mailing Country:	USA
Mailing Phone:	Not reported

CON EDISON (Continued) **S117742098**

NY MANIFEST:

Document ID:	Not reported
Manifest Status:	Not reported
seq:	Not reported
Year:	2015
Trans1 State ID:	NJD003812047
Trans2 State ID:	NJD003812047
Generator Ship Date:	03/19/2015
Trans1 Recv Date:	03/19/2015
Trans2 Recv Date:	03/25/2015
TSD Site Recv Date:	03/25/2015
Part A Recv Date:	Not reported
Part B Recv Date:	Not reported
Generator EPA ID:	NYP004753729
Trans1 EPA ID:	Not reported
Trans2 EPA ID:	Not reported
TSDF ID 1:	NJD991291105
TSDF ID 2:	Not reported
Manifest Tracking Number:	002611281GBF
Import Indicator:	N
Export Indicator:	N
Discr Quantity Indicator:	N
Discr Type Indicator:	N
Discr Residue Indicator:	N
Discr Partial Reject Indicator:	N
Discr Full Reject Indicator:	N
Manifest Ref Number:	Not reported
Alt Facility RCRA ID:	Not reported
Alt Facility Sign Date:	Not reported
MGMT Method Type Code:	H110
Waste Code:	Not reported
Waste Code:	Not reported
Waste Code:	Not reported
Waste Code:	Not reported
Waste Code:	Not reported
Waste Code:	Not reported
Quantity:	500
Units:	P - Pounds
Number of Containers:	1
Container Type:	TT - Cargo tank, tank trucks
Handling Method:	T Chemical, physical, or biological treatment.
Specific Gravity:	1
Waste Code:	D008
Waste Code 1_2:	Not reported
Waste Code 1_3:	Not reported
Waste Code 1_4:	Not reported
Waste Code 1_5:	Not reported
Waste Code 1_6:	Not reported

Document ID:	Not reported
Manifest Status:	Not reported
seq:	Not reported
Year:	2015
Trans1 State ID:	NJD003812047
Trans2 State ID:	NJD003812047
Generator Ship Date:	03/19/2015
Trans1 Recv Date:	03/19/2015

CON EDISON (Continued) **S117742098**

Trans2 Recv Date:	03/25/2015
TSD Site Recv Date:	03/25/2015
Part A Recv Date:	Not reported
Part B Recv Date:	Not reported
Generator EPA ID:	NYP004753729
Trans1 EPA ID:	Not reported
Trans2 EPA ID:	Not reported
TSDF ID 1:	NJD991291105
TSDF ID 2:	Not reported
Manifest Tracking Number:	002611281GBF
Import Indicator:	N
Export Indicator:	N
Discr Quantity Indicator:	N
Discr Type Indicator:	N
Discr Residue Indicator:	N
Discr Partial Reject Indicator:	N
Discr Full Reject Indicator:	N
Manifest Ref Number:	Not reported
Alt Facility RCRA ID:	Not reported
Alt Facility Sign Date:	Not reported
MGMT Method Type Code:	H110
Waste Code:	Not reported
Waste Code:	Not reported
Waste Code:	Not reported
Waste Code:	Not reported
Waste Code:	Not reported
Waste Code:	Not reported
Quantity:	500
Units:	P - Pounds
Number of Containers:	1
Container Type:	TT - Cargo tank, tank trucks
Handling Method:	T Chemical, physical, or biological treatment.
Specific Gravity:	1
Waste Code:	D008
Waste Code 1_2:	Not reported
Waste Code 1_3:	Not reported
Waste Code 1_4:	Not reported
Waste Code 1_5:	Not reported
Waste Code 1_6:	Not reported
Document ID:	Not reported
Manifest Status:	Not reported
seq:	Not reported
Year:	2015
Trans1 State ID:	NJD003812047
Trans2 State ID:	NJD003812047
Generator Ship Date:	03/19/2015
Trans1 Recv Date:	03/19/2015
Trans2 Recv Date:	03/25/2015
TSD Site Recv Date:	03/25/2015
Part A Recv Date:	Not reported
Part B Recv Date:	Not reported
Generator EPA ID:	NYP004753729
Trans1 EPA ID:	Not reported
Trans2 EPA ID:	Not reported
TSDF ID 1:	NJD991291105
TSDF ID 2:	Not reported

CON EDISON (Continued) **S117742098**

Manifest Tracking Number:	002611281GBF
Import Indicator:	N
Export Indicator:	N
Discr Quantity Indicator:	N
Discr Type Indicator:	N
Discr Residue Indicator:	N
Discr Partial Reject Indicator:	N
Discr Full Reject Indicator:	N
Manifest Ref Number:	Not reported
Alt Facility RCRA ID:	Not reported
Alt Facility Sign Date:	Not reported
MGMT Method Type Code:	H110
Waste Code:	Not reported
Waste Code:	Not reported
Waste Code:	Not reported
Waste Code:	Not reported
Waste Code:	Not reported
Waste Code:	Not reported
Quantity:	500
Units:	P - Pounds
Number of Containers:	1
Container Type:	TT - Cargo tank, tank trucks
Handling Method:	T Chemical, physical, or biological treatment.
Specific Gravity:	1
Waste Code:	D008
Waste Code 1_2:	Not reported
Waste Code 1_3:	Not reported
Waste Code 1_4:	Not reported
Waste Code 1_5:	Not reported
Waste Code 1_6:	Not reported

K159 **CON EDISON** **RCRA NonGen / NLR** **1018280489**
WNW **W 125TH ST & ST NICHOLAS AVE S** **NYP004753729**
< 1/8 **NEW YORK, NY 10027**
0.118 mi.
622 ft. **Site 5 of 21 in cluster K**

Relative:
Higher

Actual:
31 ft.

RCRA NonGen / NLR:

Date form received by agency:	03/19/2015
Facility name:	CON EDISON
Facility address:	W 125TH ST & ST NICHOLAS AVE S W COR NEW YORK, NY 10027
EPA ID:	NYP004753729
Mailing address:	IRVING PL, 15TH FL NE NEW YORK, NY 10003
Contact:	THOMAS TEELING
Contact address:	Not reported Not reported
Contact country:	Not reported
Contact telephone:	(212) 460-3770
Contact email:	Not reported
EPA Region:	02
Classification:	Non-Generator
Description:	Handler: Non-Generators do not presently generate hazardous waste

CON EDISON (Continued) **1018280489**

Handler Activities Summary:
U.S. importer of hazardous waste: No
Mixed waste (haz. and radioactive): No
Recycler of hazardous waste: No
Transporter of hazardous waste: No
Treater, storer or disposer of HW: No
Underground injection activity: No
On-site burner exemption: No
Furnace exemption: No
Used oil fuel burner: No
Used oil processor: No
User oil refiner: No
Used oil fuel marketer to burner: No
Used oil Specification marketer: No
Used oil transfer facility: No
Used oil transporter: No

Historical Generators:
Date form received by agency: 03/19/2015
Site name: CON EDISON
Classification: Small Quantity Generator

Violation Status: No violations found

K160 **CON EDISON SERVICE BOX: 40796** **RCRA NonGen / NLR** **1016961811**
WNW **125TH ST & ST NICHOLAS AVE** **NY MANIFEST** **NYP004347274**
< 1/8 **NEW YORK, NY 10027**
0.118 mi.
622 ft. **Site 6 of 21 in cluster K**

Relative:
Higher

Actual:
31 ft.

RCRA NonGen / NLR:
Date form received by agency: 09/18/2013
Facility name: CON EDISON SERVICE BOX: 40796
Facility address: 125TH ST & ST NICHOLAS AVE
NEW YORK, NY 10027
EPA ID: NYP004347274
Mailing address: IRVING PL, RM 828
NEW YORK, NY 10003
Contact: BENJAMIN BAMONTE
Contact address: Not reported
Not reported
Contact country: Not reported
Contact telephone: (212) 894-9549
Contact email: Not reported
EPA Region: 02
Classification: Non-Generator
Description: Handler: Non-Generators do not presently generate hazardous waste

Handler Activities Summary:
U.S. importer of hazardous waste: No
Mixed waste (haz. and radioactive): No
Recycler of hazardous waste: No
Transporter of hazardous waste: No
Treater, storer or disposer of HW: No
Underground injection activity: No
On-site burner exemption: No
Furnace exemption: No

CON EDISON SERVICE BOX: 40796 (Continued) **1016961811**

Used oil fuel burner: No
Used oil processor: No
User oil refiner: No
Used oil fuel marketer to burner: No
Used oil Specification marketer: No
Used oil transfer facility: No
Used oil transporter: No

Historical Generators:
Date form received by agency: 08/18/2013
Site name: CON EDISON SERVICE BOX: 40796
Classification: Conditionally Exempt Small Quantity Generator

Violation Status: No violations found

NY MANIFEST:
Country: USA
EPA ID: NYP004347274
Facility Status: Not reported
Location Address 1: ST NICHOLAS AVE & W 125TH ST
Code: BP
Location Address 2: SB #40196
Total Tanks: Not reported
Location City: NEW YORK
Location State: NY
Location Zip: 10027
Location Zip 4: Not reported

NY MANIFEST:
EPAID: NYP004347274
Mailing Name: CON EDISON
Mailing Contact: CON EDISON
Mailing Address 1: 4 IRVING PLACE 15TH FLOOR
Mailing Address 2: Not reported
Mailing City: NEW YORK
Mailing State: NY
Mailing Zip: 10003
Mailing Zip 4: Not reported
Mailing Country: USA
Mailing Phone: 2124603770

NY MANIFEST:
Document ID: Not reported
Manifest Status: Not reported
seq: Not reported
Year: 2013
Trans1 State ID: NJD003812047
Trans2 State ID: Not reported
Generator Ship Date: 08/18/2013
Trans1 Recv Date: 08/18/2013
Trans2 Recv Date: Not reported
TSD Site Recv Date: 08/19/2013
Part A Recv Date: Not reported
Part B Recv Date: Not reported
Generator EPA ID: NYP004347274
Trans1 EPA ID: Not reported
Trans2 EPA ID: Not reported

CON EDISON SERVICE BOX: 40796 (Continued) **1016961811**

TSDF ID 1:	NJD991291105
TSDF ID 2:	Not reported
Manifest Tracking Number:	002220777GBF
Import Indicator:	N
Export Indicator:	N
Discr Quantity Indicator:	N
Discr Type Indicator:	N
Discr Residue Indicator:	N
Discr Partial Reject Indicator:	N
Discr Full Reject Indicator:	N
Manifest Ref Number:	Not reported
Alt Facility RCRA ID:	Not reported
Alt Facility Sign Date:	Not reported
MGMT Method Type Code:	H110
Waste Code:	Not reported
Waste Code:	Not reported
Waste Code:	Not reported
Waste Code:	Not reported
Waste Code:	Not reported
Waste Code:	Not reported
Quantity:	2000
Units:	P - Pounds
Number of Containers:	1
Container Type:	TT - Cargo tank, tank trucks
Handling Method:	T Chemical, physical, or biological treatment.
Specific Gravity:	1
Waste Code:	D008
Waste Code 1_2:	Not reported
Waste Code 1_3:	Not reported
Waste Code 1_4:	Not reported
Waste Code 1_5:	Not reported
Waste Code 1_6:	Not reported

K161 **CON EDISON** **NY MANIFEST** **1016961819**
WNW **125TH ST & ST NICHOLAS AVE** **N/A**
< 1/8 **NEW YORK, NY 10027**
0.118 mi.
622 ft. **Site 7 of 21 in cluster K**

Relative:
Higher

Actual:
31 ft.

NY MANIFEST:

Country:	USA
EPA ID:	NYP004347340
Facility Status:	Not reported
Location Address 1:	WEST 125TH & S SAINT NICHOLAS
Code:	BP
Location Address 2:	AVENUE
Total Tanks:	Not reported
Location City:	NEW YORK
Location State:	NY
Location Zip:	10027
Location Zip 4:	Not reported

NY MANIFEST:

EPAID:	NYP004347340
Mailing Name:	CON EDISON
Mailing Contact:	CON EDISON
Mailing Address 1:	4 IRVING PLACE 15TH FLOOR

CON EDISON (Continued) **1016961819**

Mailing Address 2:	Not reported
Mailing City:	NEW YORK
Mailing State:	NY
Mailing Zip:	10003
Mailing Zip 4:	Not reported
Mailing Country:	USA
Mailing Phone:	2124603770

NY MANIFEST:

Document ID:	Not reported
Manifest Status:	Not reported
seq:	Not reported
Year:	2013
Trans1 State ID:	NJD003812047
Trans2 State ID:	Not reported
Generator Ship Date:	08/19/2013
Trans1 Recv Date:	08/19/2013
Trans2 Recv Date:	Not reported
TSD Site Recv Date:	08/19/2013
Part A Recv Date:	Not reported
Part B Recv Date:	Not reported
Generator EPA ID:	NYP004347340
Trans1 EPA ID:	Not reported
Trans2 EPA ID:	Not reported
TSDF ID 1:	NJD991291105
TSDF ID 2:	Not reported
Manifest Tracking Number:	002220764GBF
Import Indicator:	N
Export Indicator:	N
Discr Quantity Indicator:	N
Discr Type Indicator:	N
Discr Residue Indicator:	N
Discr Partial Reject Indicator:	N
Discr Full Reject Indicator:	N
Manifest Ref Number:	Not reported
Alt Facility RCRA ID:	Not reported
Alt Facility Sign Date:	Not reported
MGMT Method Type Code:	H110
Waste Code:	Not reported
Waste Code:	Not reported
Waste Code:	Not reported
Waste Code:	Not reported
Waste Code:	Not reported
Waste Code:	Not reported
Quantity:	2500
Units:	P - Pounds
Number of Containers:	1
Container Type:	TT - Cargo tank, tank trucks
Handling Method:	T Chemical, physical, or biological treatment.
Specific Gravity:	1
Waste Code:	D008
Waste Code 1_2:	Not reported
Waste Code 1_3:	Not reported
Waste Code 1_4:	Not reported
Waste Code 1_5:	Not reported
Waste Code 1_6:	Not reported

K162 **CON EDISON** **NY MANIFEST** **1016961821**
WNW **125TH ST & ST NICHOLAS AVE** **N/A**
< 1/8 **NEW YORK, NY 10027**
0.118 mi.
622 ft. **Site 8 of 21 in cluster K**

Relative:
Higher

Actual:
31 ft.

NY MANIFEST:

Country:	USA
EPA ID:	NYP004347357
Facility Status:	Not reported
Location Address 1:	WEST 125TH SST. NICHOLAS AVE.
Code:	BP
Location Address 2:	Not reported
Total Tanks:	Not reported
Location City:	NEW YORK
Location State:	NY
Location Zip:	10027
Location Zip 4:	Not reported

NY MANIFEST:

EPAID:	NYP004347357
Mailing Name:	CON EDISON
Mailing Contact:	CON EDISON
Mailing Address 1:	4 IRVING PLACE 15TH FLOOR
Mailing Address 2:	Not reported
Mailing City:	NEW YORK
Mailing State:	NY
Mailing Zip:	10003
Mailing Zip 4:	Not reported
Mailing Country:	USA
Mailing Phone:	2124603770

NY MANIFEST:

Document ID:	Not reported
Manifest Status:	Not reported
seq:	Not reported
Year:	2013
Trans1 State ID:	NJD003812047
Trans2 State ID:	Not reported
Generator Ship Date:	08/19/2013
Trans1 Recv Date:	08/19/2013
Trans2 Recv Date:	Not reported
TSD Site Recv Date:	08/19/2013
Part A Recv Date:	Not reported
Part B Recv Date:	Not reported
Generator EPA ID:	NYP004347357
Trans1 EPA ID:	Not reported
Trans2 EPA ID:	Not reported
TSDF ID 1:	NJD991291105
TSDF ID 2:	Not reported
Manifest Tracking Number:	002220761GBF
Import Indicator:	N
Export Indicator:	N
Discr Quantity Indicator:	N
Discr Type Indicator:	N
Discr Residue Indicator:	N
Discr Partial Reject Indicator:	N
Discr Full Reject Indicator:	N
Manifest Ref Number:	Not reported

CON EDISON (Continued) **1016961821**

Alt Facility RCRA ID:	Not reported
Alt Facility Sign Date:	Not reported
MGMT Method Type Code:	H110
Waste Code:	Not reported
Waste Code:	Not reported
Waste Code:	Not reported
Waste Code:	Not reported
Waste Code:	Not reported
Waste Code:	Not reported
Quantity:	2500
Units:	P - Pounds
Number of Containers:	1
Container Type:	TT - Cargo tank, tank trucks
Handling Method:	T Chemical, physical, or biological treatment.
Specific Gravity:	1
Waste Code:	D008
Waste Code 1_2:	Not reported
Waste Code 1_3:	Not reported
Waste Code 1_4:	Not reported
Waste Code 1_5:	Not reported
Waste Code 1_6:	Not reported

K163 **CON EDISON - SERVICE BOX 40789** **RCRA-LQG** **1016961820**
WNW **WEST 125TH & S SAINT NICHOLAS** **NYP004347340**
< 1/8 **NEW YORK, NY 10027**
0.118 mi.
622 ft. **Site 9 of 21 in cluster K**

Relative:
Higher

Actual:
31 ft.

RCRA-LQG:

Date form received by agency:	03/27/2014
Facility name:	CON EDISON - SERVICE BOX 40789
Facility address:	WEST 125TH & S SAINT NICHOLAS AVENUE NEW YORK, NY 10027
EPA ID:	NYP004347340
Mailing address:	IRVING PLACE, 15TH FL NE NEW YORK, NY 10003
Contact:	DENNIS HUACON
Contact address:	IRVING PLACE, 15TH FL NE NEW YORK, NY 10003
Contact country:	US
Contact telephone:	(212) 460-2757
Contact email:	HUACOND@CONED.COM
EPA Region:	02
Classification:	Large Quantity Generator
Description:	Handler: generates 1,000 kg or more of hazardous waste during any calendar month; or generates more than 1 kg of acutely hazardous waste during any calendar month; or generates more than 100 kg of any residue or contaminated soil, waste or other debris resulting from the cleanup of a spill, into or on any land or water, of acutely hazardous waste during any calendar month; or generates 1 kg or less of acutely hazardous waste during any calendar month, and accumulates more than 1 kg of acutely hazardous waste at any time; or generates 100 kg or less of any residue or contaminated soil, waste or other debris resulting from the cleanup of a spill, into or on any land or water, of acutely hazardous waste during any calendar month, and accumulates more than 100 kg of that material at any time

CON EDISON - SERVICE BOX 40789 (Continued) **1016961820**

Owner/Operator Summary:
Owner/operator name: CONSOLIDATED EDISON COMPANY OF NY, INC.
Owner/operator address: IRVING PLACE
NEW YORK, NY 10003
Owner/operator country: US
Owner/operator telephone: Not reported
Legal status: Private
Owner/Operator Type: Owner
Owner/Op start date: 08/19/2013
Owner/Op end date: Not reported

Owner/operator name: CONSOLIDATED EDISON COMPANY OF NY, INC.
Owner/operator address: IRVING PLACE
NEW YORK, NY 10003
Owner/operator country: US
Owner/operator telephone: Not reported
Legal status: Private
Owner/Operator Type: Operator
Owner/Op start date: 08/19/2013
Owner/Op end date: Not reported

Handler Activities Summary:
U.S. importer of hazardous waste: No
Mixed waste (haz. and radioactive): No
Recycler of hazardous waste: No
Transporter of hazardous waste: No
Treater, storer or disposer of HW: No
Underground injection activity: No
On-site burner exemption: No
Furnace exemption: No
Used oil fuel burner: No
Used oil processor: No
User oil refiner: No
Used oil fuel marketer to burner: No
Used oil Specification marketer: No
Used oil transfer facility: No
Used oil transporter: No

. Waste code: D008
. Waste name: LEAD

Historical Generators:
Date form received by agency: 09/19/2013
Site name: CON EDISON SERVICE BOX: 40789
Classification: Not a generator, verified

Date form received by agency: 08/19/2013
Site name: CON EDISON SERVICE BOX: 40789
Classification: Conditionally Exempt Small Quantity Generator

Violation Status: No violations found

K164 **BUS #5559** **NY Spills** **S106970000**
WNW **125TH ST & ST NICHOLAS AVE** **N/A**
< 1/8 **MANHATTAN, NY**
0.118 mi.
622 ft. **Site 10 of 21 in cluster K**

Relative:
Higher

Actual:
31 ft.

SPILLS:

Facility ID:	0504946
Facility Type:	ER
DER Facility ID:	296296
Site ID:	349869
DEC Region:	2
Spill Date:	2005-07-25
Spill Number/Closed Date:	0504946 / 2005-07-27
Spill Cause:	Equipment Failure
Spill Class:	Known release with minimal potential for fire or hazard. DEC Response. Willing Responsible Party. Corrective action taken.
SWIS:	3101
Investigator:	MCTIBBE
Referred To:	Not reported
Reported to Dept:	2005-07-25
CID:	444
Water Affected:	Not reported
Spill Source:	Commercial Vehicle
Spill Notifier:	Responsible Party
Cleanup Ceased:	Not reported
Cleanup Meets Std:	False
Last Inspection:	Not reported
Recommended Penalty:	False
UST Trust:	False
Remediation Phase:	0
Date Entered In Computer:	2005-07-25
Spill Record Last Update:	2006-02-09
Spiller Name:	RACHEAL KROWN
Spiller Company:	BUS #5559
Spiller Address:	125TH /ST NICHOLOS
Spiller City,St,Zip:	MANHATTEN, NY
Spiller Company:	001
Contact Name:	RACHEAL KROWN
Contact Phone:	(646) 252-5773
DEC Memo:	"07/27/05: Leak from a bus. Contained and cleaned by NYCT."
Remarks:	"CLEANED UP; NO WATER OR SEWER EFFECTED"

Material:

Site ID:	349869
Operable Unit ID:	1107457
Operable Unit:	01
Material ID:	2097349
Material Code:	0015
Material Name:	motor oil
Case No.:	Not reported
Material FA:	Petroleum
Quantity:	5.00
Units:	Gallons
Recovered:	5.00
Resource Affected:	Not reported
Oxygenate:	Not reported

Tank Test:

L165 **MANHOLE #44873** **NY Spills** **S104881384**
ESE **W 126TH ST & 7TH AV** **N/A**
< 1/8 **MANHATTAN, NY**
0.118 mi.
625 ft. **Site 3 of 6 in cluster L**

Relative:
Lower

Actual:
27 ft.

SPILLS:

Facility ID:	0010878
Facility Type:	ER
DER Facility ID:	164489
Site ID:	197667
DEC Region:	2
Spill Date:	2001-01-03
Spill Number/Closed Date:	0010878 / 2001-05-30
Spill Cause:	Unknown
Spill Class:	Known release with minimal potential for fire or hazard. DEC Response. Willing Responsible Party. Corrective action taken.
SWIS:	3101
Investigator:	JHOCONNE
Referred To:	Not reported
Reported to Dept:	2001-01-03
CID:	390
Water Affected:	Not reported
Spill Source:	Unknown
Spill Notifier:	Local Agency
Cleanup Ceased:	Not reported
Cleanup Meets Std:	False
Last Inspection:	Not reported
Recommended Penalty:	False
UST Trust:	False
Remediation Phase:	0
Date Entered In Computer:	2001-01-03
Spill Record Last Update:	2001-08-14
Spiller Name:	UNKNOWN
Spiller Company:	Unknown
Spiller Address:	UNKNOWN
Spiller City,St,Zip:	UNKNOWN, NY
Spiller Company:	999
Contact Name:	BILL MURPHY
Contact Phone:	(212) 580-6763
DEC Memo:	"Prior to Sept, 2004 data translation this spill Lead_DEC Field was O'CONNELL CON ED E2MIS REPORT 3-01-01 Approx. 2qts. of unknown oil and approx. 150 gals. of water found in MH 44873. Source and cause unknown. There was standing water but no visual movement. Conduit plate verified no sewre connection. Samples for PCB & ID were taken.Tried to diaper the oil using oil absorbent pads but there was too much oil. LSN 01-00045 Arcolor none;PCb ,1.00ppm Analysis indicates the sample is similar to lubricating fluid. Cleanup completed at 18:00 on 1-04-01 Type: <50 Solid Amount: 4 barrels PPE & solid waste Double washed with degreaser, scrubbed & debris takenout, tanker took about 3900 gals. of water & about 2gals. of oil from an unknown source. Spill source : unknown"
Remarks:	"2 qts on 150 gals of water - sample taken for pcb & id - clean up pending lab results con ed #134964 - no private property - no fire or smoke"

Material:

Site ID:	197667
Operable Unit ID:	832883
Operable Unit:	01

MANHOLE #44873 (Continued) **S104881384**

Material ID:	544760
Material Code:	0066A
Material Name:	unknown petroleum
Case No.:	Not reported
Material FA:	Petroleum
Quantity:	1.00
Units:	Gallons
Recovered:	.00
Resource Affected:	Not reported
Oxygenate:	Not reported

Tank Test:

L166
ESE
< 1/8
0.118 mi.
625 ft.

MANHOLE 44877 **NY Spills** **S107657053**
126TH ST & 7TH AVE **N/A**
MANHATTAN, NY

Site 4 of 6 in cluster L

Relative:
Lower

Actual:
27 ft.

SPILLS:

Facility ID:	0513458
Facility Type:	ER
DER Facility ID:	310047
Site ID:	359935
DEC Region:	2
Spill Date:	2006-02-22
Spill Number/Closed Date:	0513458 / 2006-04-17
Spill Cause:	Equipment Failure
Spill Class:	Known release with minimal potential for fire or hazard. DEC Response. Willing Responsible Party. Corrective action taken.
SWIS:	3101
Investigator:	GDBREEN
Referred To:	Not reported
Reported to Dept:	2006-02-21
CID:	77
Water Affected:	Not reported
Spill Source:	Commercial/Industrial
Spill Notifier:	Responsible Party
Cleanup Ceased:	Not reported
Cleanup Meets Std:	False
Last Inspection:	Not reported
Recommended Penalty:	False
UST Trust:	False
Remediation Phase:	0
Date Entered In Computer:	2006-02-22
Spill Record Last Update:	2006-09-06
Spiller Name:	ERT DESK
Spiller Company:	CON EDISON 151710
Spiller Address:	4 IRVING PLACE
Spiller City,St,Zip:	MANHATTAN, NY 10003
Spiller Company:	001
Contact Name:	ERT DESK'
Contact Phone:	(212) 580-8383
DEC Memo:	"04/17/06 - See e-docs for Con Ed report detailing cleanup and closure. 04/17/06 - See e-docs for Con Ed report detailing cleanup and closure. 163038. 2/22/06 03:35. SPILL CABLE OIL At 03:48 Ed

MANHOLE 44877 (Continued) **S107657053**

Coleman 14241 Cable Dept reported that Eric Weinstein 12230 Cable dept had found at 03:35 a spill of 16 oz cable oil leaked from a gash on a primary feeder cable in M44877. The oil is spilled on the arc proofing and dirt on the concrete floor of the manhole. The condition has been reported to Emerg Dept as a D-Fault, the feeder has not been identified & no D-Fault tag has been placed at this time. No environmental tag has been placed at this time, supervisor notified to bring a tag to the location. No fire or smoke, no sewers or waterways affected. No injuries, weather did not contribute to the spill hazard. Acct #14872 No private property affected. No oil filled equipment. No water, no sewer connection Concrete sump , no sump pump. No substantial cracks. Samples pending safe access. No cleanup actions taken. Parking: Access Anytime. Logged by D. Gaynair 20079 Update: 2/22/06 04:54. D-Fault Tag # 01246 Hung. Environmental tag #18710 Hung. "

Remarks: "16 ounces dielecric fluid. no to 5 question. clean-up pending de-energization of feeder. con ed ref 163038"

Material:

Site ID:	359935
Operable Unit ID:	1117126
Operable Unit:	01
Material ID:	2107597
Material Code:	0541A
Material Name:	dielectric fluid
Case No.:	Not reported
Material FA:	Petroleum
Quantity:	.00
Units:	Gallons
Recovered:	.00
Resource Affected:	Not reported
Oxygenate:	Not reported

Tank Test:

F167 **CON EDISON SERVICE BOX: 20190** **RCRA NonGen / NLR** **1014919229**
SSW **253 W 123RD ST** **NJ MANIFEST** **NYP004233888**
< 1/8 **NEW YORK, NY 10027** **NY MANIFEST**
0.119 mi. **ECHO**
629 ft. **Site 4 of 8 in cluster F**

Relative:
Lower

Actual:
27 ft.

RCRA NonGen / NLR:

Date form received by agency:	04/30/2014
Facility name:	CON EDISON SERVICE BOX: 20190
Facility address:	253 W 123RD ST NEW YORK, NY 10027
EPA ID:	NYP004233888
Mailing address:	IRVING PL, 15TH FL NE NEW YORK, NY 10003
Contact:	THOMAS TEELING
Contact address:	Not reported Not reported
Contact country:	Not reported
Contact telephone:	(212) 460-3770
Contact email:	Not reported
EPA Region:	02
Classification:	Non-Generator

CON EDISON SERVICE BOX: 20190 (Continued) **1014919229**

Description: Handler: Non-Generators do not presently generate hazardous waste

Handler Activities Summary:
U.S. importer of hazardous waste: No
Mixed waste (haz. and radioactive): No
Recycler of hazardous waste: No
Transporter of hazardous waste: No
Treater, storer or disposer of HW: No
Underground injection activity: No
On-site burner exemption: No
Furnace exemption: No
Used oil fuel burner: No
Used oil processor: No
User oil refiner: No
Used oil fuel marketer to burner: No
Used oil Specification marketer: No
Used oil transfer facility: No
Used oil transporter: No

Historical Generators:
Date form received by agency: 03/31/2014
Site name: CON EDISON
Classification: Small Quantity Generator

Date form received by agency: 03/31/2014
Site name: CON EDISON
Classification: Not a generator, verified

Violation Status: No violations found

NJ MANIFEST:
EPA Id: NYP004233888
Mail Address: IRVING PLAZA RM 828
Mail City/State/Zip: NEW YORK, NY 10003
Facility Phone: Not reported
Emergency Phone: Not reported
Contact: STEVEN ALVARADO
Comments: Not reported
SIC Code: Not reported
County: NY061
Municipal: Not reported
Previous EPA Id: Not reported
Gen Flag: Not reported
Trans Flag: Not reported
TSDF Flag: Not reported
Name Change: Not reported
Date Change: Not reported

Manifest:
Manifest Number: 007019127JJK
EPA ID: NYP004233888
Date Shipped: 4/18/2011
TSDF EPA ID: NJD002200046
Transporter EPA ID: NJ0000027193
Transporter 2 EPA ID: Not reported
Transporter 3 EPA ID: Not reported
Transporter 4 EPA ID: Not reported

CON EDISON SERVICE BOX: 20190 (Continued) **1014919229**

Transporter 5 EPA ID:	Not reported
Transporter 6 EPA ID:	Not reported
Transporter 7 EPA ID:	Not reported
Transporter 8 EPA ID:	Not reported
Transporter 9 EPA ID:	Not reported
Transporter 10 EPA ID:	Not reported
Date Trans1 Transported Waste:	Not reported
Date Trans2 Transported Waste:	Not reported
Date Trans3 Transported Waste:	Not reported
Date Trans4 Transported Waste:	Not reported
Date Trans5 Transported Waste:	Not reported
Date Trans6 Transported Waste:	Not reported
Date Trans7 Transported Waste:	Not reported
Date Trans8 Transported Waste:	Not reported
Date Trans9 Transported Waste:	Not reported
Date Trans10 Transported Waste:	Not reported
Date TSDF Received Waste:	Not reported
TSDF EPA Facility Name:	Not reported
QTY Units:	Not reported
Transporter SEQ ID:	Not reported
Transporter-1 Date:	Not reported
Waste SEQ ID:	Not reported
Waste Type Code 2:	Not reported
Waste Type Code 3:	Not reported
Waste Type Code 4:	Not reported
Waste Type Code 5:	Not reported
Waste Type Code 6:	Not reported
Date Accepted:	Not reported
Manifest Discrepancy Type:	Not reported
Data Entry Number:	Not reported
Was Load Rejected:	NEW YORK, NY 10003
Reason Load Was Rejected:	Not reported

Waste:

Manifest Year:	Not reported
Waste Code:	D008
Hand Code:	H111
Quantity:	500.00 Pounds

NY MANIFEST:

Country:	USA
EPA ID:	NYP004233888
Facility Status:	Not reported
Location Address 1:	F/O 253 WEST 123 - E/O 8TH AVE
Code:	BP
Location Address 2:	Not reported
Total Tanks:	Not reported
Location City:	NEW YORK
Location State:	NY
Location Zip:	10038
Location Zip 4:	Not reported

NY MANIFEST:

EPAID:	NYP004233888
Mailing Name:	CONSOLIDATED EDISON

CON EDISON SERVICE BOX: 20190 (Continued) **1014919229**

Mailing Contact:	TOM TEELING
Mailing Address 1:	4 IRVING PLACE RM 828
Mailing Address 2:	Not reported
Mailing City:	NEW YORK
Mailing State:	NY
Mailing Zip:	10003
Mailing Zip 4:	Not reported
Mailing Country:	USA
Mailing Phone:	2124603770

NY MANIFEST:

Document ID:	Not reported
Manifest Status:	Not reported
seq:	Not reported
Year:	2011
Trans1 State ID:	NJ0000027193
Trans2 State ID:	Not reported
Generator Ship Date:	04/18/2011
Trans1 Recv Date:	04/18/2011
Trans2 Recv Date:	Not reported
TSD Site Recv Date:	04/19/2011
Part A Recv Date:	Not reported
Part B Recv Date:	Not reported
Generator EPA ID:	NYP004233888
Trans1 EPA ID:	Not reported
Trans2 EPA ID:	Not reported
TSDF ID 1:	NJD002200046
TSDF ID 2:	Not reported
Manifest Tracking Number:	007019127JJK
Import Indicator:	N
Export Indicator:	N
Discr Quantity Indicator:	N
Discr Type Indicator:	N
Discr Residue Indicator:	N
Discr Partial Reject Indicator:	N
Discr Full Reject Indicator:	N
Manifest Ref Number:	Not reported
Alt Facility RCRA ID:	Not reported
Alt Facility Sign Date:	Not reported
MGMT Method Type Code:	H111
Waste Code:	Not reported
Waste Code:	Not reported
Waste Code:	Not reported
Waste Code:	Not reported
Waste Code:	Not reported
Waste Code:	Not reported
Quantity:	500.0
Units:	P - Pounds
Number of Containers:	1.0
Container Type:	TT - Cargo tank, tank trucks
Handling Method:	T Chemical, physical, or biological treatment.
Specific Gravity:	1.0
Waste Code:	D008
Waste Code 1_2:	Not reported
Waste Code 1_3:	Not reported
Waste Code 1_4:	Not reported
Waste Code 1_5:	Not reported

CON EDISON SERVICE BOX: 20190 (Continued) **1014919229**

Waste Code 1_6: Not reported

ECHO:
Envid: 1014919229
Registry ID: 110043658235
DFR URL: http://echo.epa.gov/detailed_facility_report?fid=110043658235

F168 **CON EDISON SERVICE BOX: 20190** **RCRA-CESQG** **1016143565**
SSW **253 W 123RD ST E OF 8TH AVE FRONT** **NY MANIFEST** **NYP004263455**
< 1/8 **NEW YORK, NY 10030**
0.119 mi.
629 ft. **Site 5 of 8 in cluster F**

Relative:
Lower

Actual:
27 ft.

RCRA-CESQG:
Date form received by agency: 08/16/2012
Facility name: CON EDISON SERVICE BOX: 20190
Facility address: 253 W 123RD ST E OF 8TH AVE FRONT
OF
NEW YORK, NY 10030
EPA ID: NYP004263455
Mailing address: IRVING PL, RM 828
NEW YORK, NY 10003
Contact: JOSE MONTALVO
Contact address: Not reported
Not reported
Contact country: Not reported
Contact telephone: (212) 427-1331
Contact email: Not reported
EPA Region: 02
Classification: Conditionally Exempt Small Quantity Generator
Description: Handler: generates 100 kg or less of hazardous waste per calendar month, and accumulates 1000 kg or less of hazardous waste at any time; or generates 1 kg or less of acutely hazardous waste per calendar month, and accumulates at any time: 1 kg or less of acutely hazardous waste; or 100 kg or less of any residue or contaminated soil, waste or other debris resulting from the cleanup of a spill, into or on any land or water, of acutely hazardous waste; or generates 100 kg or less of any residue or contaminated soil, waste or other debris resulting from the cleanup of a spill, into or on any land or water, of acutely hazardous waste during any calendar month, and accumulates at any time: 1 kg or less of acutely hazardous waste; or 100 kg or less of any residue or contaminated soil, waste or other debris resulting from the cleanup of a spill, into or on any land or water, of acutely hazardous waste

Handler Activities Summary:
U.S. importer of hazardous waste: No
Mixed waste (haz. and radioactive): No
Recycler of hazardous waste: No
Transporter of hazardous waste: No
Treater, storer or disposer of HW: No
Underground injection activity: No
On-site burner exemption: No
Furnace exemption: No
Used oil fuel burner: No
Used oil processor: No

CON EDISON SERVICE BOX: 20190 (Continued) **1016143565**

User oil refiner: No
Used oil fuel marketer to burner: No
Used oil Specification marketer: No
Used oil transfer facility: No
Used oil transporter: No

Violation Status: No violations found

NY MANIFEST:
Country: USA
EPA ID: NYP004263455
Facility Status: Not reported
Location Address 1: FO 253 W 123RD ST EO 8TH AVE
Code: BP
Location Address 2: Not reported
Total Tanks: Not reported
Location City: NEW YORK
Location State: NY
Location Zip: 10030
Location Zip 4: Not reported

NY MANIFEST:
EPAID: NYP004263455
Mailing Name: CON EDISON
Mailing Contact: CON EDISON
Mailing Address 1: 4 IRVING PL 15TH FLOOR
Mailing Address 2: Not reported
Mailing City: NEW YORK
Mailing State: NY
Mailing Zip: 10003
Mailing Zip 4: Not reported
Mailing Country: USA
Mailing Phone: 2124603770

NY MANIFEST:
Document ID: Not reported
Manifest Status: Not reported
seq: Not reported
Year: 2012
Trans1 State ID: NJ0000027193
Trans2 State ID: Not reported
Generator Ship Date: 08/16/2012
Trans1 Recv Date: 08/16/2012
Trans2 Recv Date: Not reported
TSD Site Recv Date: 08/20/2012
Part A Recv Date: Not reported
Part B Recv Date: Not reported
Generator EPA ID: NYP004263455
Trans1 EPA ID: Not reported
Trans2 EPA ID: Not reported
TSDF ID 1: NJD002200046
TSDF ID 2: Not reported
Manifest Tracking Number: 010464269JJK
Import Indicator: N
Export Indicator: N
Discr Quantity Indicator: N
Discr Type Indicator: N
Discr Residue Indicator: N

CON EDISON SERVICE BOX: 20190 (Continued) **1016143565**

Discr Partial Reject Indicator:	N
Discr Full Reject Indicator:	N
Manifest Ref Number:	Not reported
Alt Facility RCRA ID:	Not reported
Alt Facility Sign Date:	Not reported
MGMT Method Type Code:	H111
Waste Code:	Not reported
Waste Code:	Not reported
Waste Code:	Not reported
Waste Code:	Not reported
Waste Code:	Not reported
Waste Code:	Not reported
Quantity:	1000.0
Units:	P - Pounds
Number of Containers:	1.0
Container Type:	TT - Cargo tank, tank trucks
Handling Method:	T Chemical, physical, or biological treatment.
Specific Gravity:	1.0
Waste Code:	D008
Waste Code 1_2:	Not reported
Waste Code 1_3:	Not reported
Waste Code 1_4:	Not reported
Waste Code 1_5:	Not reported
Waste Code 1_6:	Not reported

F169 **CON EDISON SERVICE BOX: 20190** **NJ MANIFEST** **S117985819**
SSW **253 W 123RD ST E OF 8TH AVE FRONT** **N/A**
< 1/8 **NEW YORK, NY 10030**
0.119 mi.
629 ft. **Site 6 of 8 in cluster F**

Relative:
Lower

Actual:
27 ft.

NJ MANIFEST:

EPA Id:	NYP004263455
Mail Address:	IRVING PL, RM 828
Mail City/State/Zip:	NEW YORK, NY 10003
Facility Phone:	Not reported
Emergency Phone:	Not reported
Contact:	JOSE MONTALVO
Comments:	Not reported
SIC Code:	Not reported
County:	NY061
Municipal:	Not reported
Previous EPA Id:	Not reported
Gen Flag:	Not reported
Trans Flag:	Not reported
TSDF Flag:	Not reported
Name Change:	Not reported
Date Change:	Not reported

Manifest:

Manifest Number:	010464269JJK
EPA ID:	NYP004263455
Date Shipped:	8/16/2012
TSDF EPA ID:	NJD002200046
Transporter EPA ID:	NJ0000027193
Transporter 2 EPA ID:	Not reported
Transporter 3 EPA ID:	Not reported

CON EDISON SERVICE BOX: 20190 (Continued) **S117985819**

Transporter 4 EPA ID:	Not reported
Transporter 5 EPA ID:	Not reported
Transporter 6 EPA ID:	Not reported
Transporter 7 EPA ID:	Not reported
Transporter 8 EPA ID:	Not reported
Transporter 9 EPA ID:	Not reported
Transporter 10 EPA ID:	Not reported
Date Trans1 Transported Waste:	Not reported
Date Trans2 Transported Waste:	Not reported
Date Trans3 Transported Waste:	Not reported
Date Trans4 Transported Waste:	Not reported
Date Trans5 Transported Waste:	Not reported
Date Trans6 Transported Waste:	Not reported
Date Trans7 Transported Waste:	Not reported
Date Trans8 Transported Waste:	Not reported
Date Trans9 Transported Waste:	Not reported
Date Trans10 Transported Waste:	Not reported
Date TSDF Received Waste:	Not reported
TSDF EPA Facility Name:	Not reported
QTY Units:	Not reported
Transporter SEQ ID:	Not reported
Transporter-1 Date:	Not reported
Waste SEQ ID:	Not reported
Waste Type Code 2:	Not reported
Waste Type Code 3:	Not reported
Waste Type Code 4:	Not reported
Waste Type Code 5:	Not reported
Waste Type Code 6:	Not reported
Date Accepted:	Not reported
Manifest Discrepancy Type:	Not reported
Data Entry Number:	Not reported
Was Load Rejected:	NEW YORK, NY 10003
Reason Load Was Rejected:	Not reported

Waste:

Manifest Year:	Not reported
Waste Code:	D008
Hand Code:	Not reported
Quantity:	1,000.00 Pounds

F170 **CON EDISON** **NY MANIFEST** **S116550190**
SSW **253 W 123 ST** **N/A**
< 1/8 **NEWY ORK, NY 10027**
0.119 mi.
629 ft. **Site 7 of 8 in cluster F**

Relative:
Lower

Actual:
27 ft.

NY MANIFEST:

Country:	USA
EPA ID:	NYP004484283
Facility Status:	Not reported
Location Address 1:	253 W 123 ST
Code:	BP
Location Address 2:	SB20190
Total Tanks:	Not reported
Location City:	NEWY ORK

CON EDISON (Continued) **S116550190**

Location State:	NY
Location Zip:	10027
Location Zip 4:	Not reported

NY MANIFEST:

EPAID:	NYP004484283
Mailing Name:	CON EDISON
Mailing Contact:	CON EDISON
Mailing Address 1:	4 IRVING PL
Mailing Address 2:	15TH ST
Mailing City:	NEW YORK
Mailing State:	NY
Mailing Zip:	10003
Mailing Zip 4:	Not reported
Mailing Country:	USA
Mailing Phone:	Not reported

NY MANIFEST:

Document ID:	Not reported
Manifest Status:	Not reported
seq:	Not reported
Year:	2014
Trans1 State ID:	NJ0000027193
Trans2 State ID:	Not reported
Generator Ship Date:	03/31/2014
Trans1 Recv Date:	03/31/2014
Trans2 Recv Date:	Not reported
TSD Site Recv Date:	04/04/2014
Part A Recv Date:	Not reported
Part B Recv Date:	Not reported
Generator EPA ID:	NYP004484283
Trans1 EPA ID:	Not reported
Trans2 EPA ID:	Not reported
TSDF ID 1:	NJD002200046
TSDF ID 2:	Not reported
Manifest Tracking Number:	012354420JJK
Import Indicator:	N
Export Indicator:	N
Discr Quantity Indicator:	N
Discr Type Indicator:	N
Discr Residue Indicator:	N
Discr Partial Reject Indicator:	N
Discr Full Reject Indicator:	N
Manifest Ref Number:	Not reported
Alt Facility RCRA ID:	Not reported
Alt Facility Sign Date:	Not reported
MGMT Method Type Code:	H110
Waste Code:	Not reported
Waste Code:	Not reported
Waste Code:	Not reported
Waste Code:	Not reported
Waste Code:	Not reported
Waste Code:	Not reported
Quantity:	1000
Units:	P - Pounds
Number of Containers:	1
Container Type:	TT - Cargo tank, tank trucks

CON EDISON (Continued) **S116550190**

Handling Method:	T Chemical, physical, or biological treatment.
Specific Gravity:	1
Waste Code:	D008
Waste Code 1_2:	Not reported
Waste Code 1_3:	Not reported
Waste Code 1_4:	Not reported
Waste Code 1_5:	Not reported
Waste Code 1_6:	Not reported

M171 **CON EDISON SERVICE BOX: 40802** **RCRA NonGen / NLR** **1017773939**
NNW **W 127TH & ST NICHOLAS AVE SE** **NYP004517355**
< 1/8 **NEW YORK, NY 10027**
0.120 mi.
632 ft. **Site 1 of 10 in cluster M**

Relative:
Higher

Actual:
37 ft.

RCRA NonGen / NLR:

Date form received by agency:	05/30/2014
Facility name:	CON EDISON SERVICE BOX: 40802
Facility address:	W 127TH & ST NICHOLAS AVE SE COR NEW YORK, NY 10027
EPA ID:	NYP004517355
Mailing address:	IRVING PL, 15TH FL NE NEW YORK, NY 10003
Contact:	THOMAS TEELING
Contact address:	Not reported Not reported
Contact country:	Not reported
Contact telephone:	(212) 460-3770
Contact email:	Not reported
EPA Region:	02
Classification:	Non-Generator
Description:	Handler: Non-Generators do not presently generate hazardous waste

Handler Activities Summary:

U.S. importer of hazardous waste:	No
Mixed waste (haz. and radioactive):	No
Recycler of hazardous waste:	No
Transporter of hazardous waste:	No
Treater, storer or disposer of HW:	No
Underground injection activity:	No
On-site burner exemption:	No
Furnace exemption:	No
Used oil fuel burner:	No
Used oil processor:	No
User oil refiner:	No
Used oil fuel marketer to burner:	No
Used oil Specification marketer:	No
Used oil transfer facility:	No
Used oil transporter:	No

Historical Generators:

Date form received by agency:	04/30/2014
Site name:	CON EDISON
Classification:	Small Quantity Generator

CON EDISON SERVICE BOX: 40802 (Continued) **1017773939**

Date form received by agency: 04/30/2014
Site name: CON EDISON
Classification: Not a generator, verified

Violation Status: No violations found

M172 **CON EDISON** **NY MANIFEST** **S117059563**
NNW **W 127TH & ST NICHOLAS AVE SE** **N/A**
< 1/8 **NEW YORK, NY 10027**
0.120 mi.
632 ft. **Site 2 of 10 in cluster M**

Relative:
Higher

Actual:
37 ft.

NY MANIFEST:
Country: USA
EPA ID: NYP004517355
Facility Status: Not reported
Location Address 1: S/E/C W 127 ST & ST NICHOLAS AV
Code: BP
Location Address 2: SB40802
Total Tanks: Not reported
Location City: NEW YORK
Location State: NY
Location Zip: 10027
Location Zip 4: Not reported

NY MANIFEST:
EPAID: NYP004517355
Mailing Name: CON EDISON
Mailing Contact: CON EDISON
Mailing Address 1: 4 IRVING PL
Mailing Address 2: 15TH FL
Mailing City: NEW YORK
Mailing State: NY
Mailing Zip: 10003
Mailing Zip 4: Not reported
Mailing Country: USA
Mailing Phone: Not reported

NY MANIFEST:
Document ID: Not reported
Manifest Status: Not reported
seq: Not reported
Year: 2014
Trans1 State ID: NJ0000027193
Trans2 State ID: Not reported
Generator Ship Date: 04/30/2014
Trans1 Recv Date: 04/30/2014
Trans2 Recv Date: Not reported
TSD Site Recv Date: 05/01/2014
Part A Recv Date: Not reported
Part B Recv Date: Not reported
Generator EPA ID: NYP004517355
Trans1 EPA ID: Not reported
Trans2 EPA ID: Not reported
TSDF ID 1: NJD002200046
TSDF ID 2: Not reported
Manifest Tracking Number: 012354396JJK
Import Indicator: N
Export Indicator: N

CON EDISON (Continued) **S117059563**

Discr Quantity Indicator:	N
Discr Type Indicator:	N
Discr Residue Indicator:	N
Discr Partial Reject Indicator:	N
Discr Full Reject Indicator:	N
Manifest Ref Number:	Not reported
Alt Facility RCRA ID:	Not reported
Alt Facility Sign Date:	Not reported
MGMT Method Type Code:	H110
Waste Code:	Not reported
Waste Code:	Not reported
Waste Code:	Not reported
Waste Code:	Not reported
Waste Code:	Not reported
Waste Code:	Not reported
Quantity:	250
Units:	P - Pounds
Number of Containers:	1
Container Type:	TT - Cargo tank, tank trucks
Handling Method:	T Chemical, physical, or biological treatment.
Specific Gravity:	1
Waste Code:	D008
Waste Code 1_2:	Not reported
Waste Code 1_3:	Not reported
Waste Code 1_4:	Not reported
Waste Code 1_5:	Not reported
Waste Code 1_6:	Not reported

M173 **CON EDISON SERVICE BOX: 40803** **RCRA NonGen / NLR** **1016962042**
NNW **W 127TH ST & ST NICHOLAS AVE** **NY MANIFEST** **NYP004350096**
< 1/8 **NEW YORK, NY 10027**
0.120 mi.
632 ft. **Site 3 of 10 in cluster M**

Relative:
Higher

Actual:
37 ft.

RCRA NonGen / NLR:

Date form received by agency:	09/22/2013
Facility name:	CON EDISON SERVICE BOX: 40803
Facility address:	W 127TH ST & ST NICHOLAS AVE NEW YORK, NY 10027
EPA ID:	NYP004350096
Mailing address:	IRVING PL, RM 828 NEW YORK, NY 10003
Contact:	BENJAMIN BAMONTE
Contact address:	Not reported Not reported
Contact country:	Not reported
Contact telephone:	(212) 894-9549
Contact email:	Not reported
EPA Region:	02
Classification:	Non-Generator
Description:	Handler: Non-Generators do not presently generate hazardous waste

Handler Activities Summary:

U.S. importer of hazardous waste:	No
Mixed waste (haz. and radioactive):	No
Recycler of hazardous waste:	No

CON EDISON SERVICE BOX: 40803 (Continued) **1016962042**

Transporter of hazardous waste:	No
Treater, storer or disposer of HW:	No
Underground injection activity:	No
On-site burner exemption:	No
Furnace exemption:	No
Used oil fuel burner:	No
Used oil processor:	No
User oil refiner:	No
Used oil fuel marketer to burner:	No
Used oil Specification marketer:	No
Used oil transfer facility:	No
Used oil transporter:	No

Historical Generators:

Date form received by agency:	08/22/2013
Site name:	CON EDISON SERVICE BOX: 40803
Classification:	Conditionally Exempt Small Quantity Generator
Violation Status:	No violations found

NY MANIFEST:

Country:	USA
EPA ID:	NYP004350096
Facility Status:	Not reported
Location Address 1:	NW COR ST NICHOLOUS & W 127
Code:	BP
Location Address 2:	SB 40803
Total Tanks:	Not reported
Location City:	NEW YORK
Location State:	NY
Location Zip:	10027
Location Zip 4:	Not reported

NY MANIFEST:

EPAID:	NYP004350096
Mailing Name:	CON EDISON
Mailing Contact:	CON EDISON
Mailing Address 1:	4 IRVING PL 15TH FL
Mailing Address 2:	Not reported
Mailing City:	NEW YORK
Mailing State:	NY
Mailing Zip:	10003
Mailing Zip 4:	Not reported
Mailing Country:	USA
Mailing Phone:	2124603770

NY MANIFEST:

Document ID:	Not reported
Manifest Status:	Not reported
seq:	Not reported
Year:	2013
Trans1 State ID:	NJD003812047
Trans2 State ID:	Not reported
Generator Ship Date:	08/22/2013
Trans1 Recv Date:	08/22/2013
Trans2 Recv Date:	Not reported
TSD Site Recv Date:	08/23/2013

CON EDISON SERVICE BOX: 40803 (Continued) **1016962042**

Part A Recv Date:	Not reported
Part B Recv Date:	Not reported
Generator EPA ID:	NYP004350096
Trans1 EPA ID:	Not reported
Trans2 EPA ID:	Not reported
TSDF ID 1:	NJD991291105
TSDF ID 2:	Not reported
Manifest Tracking Number:	002220800GBF
Import Indicator:	N
Export Indicator:	N
Discr Quantity Indicator:	N
Discr Type Indicator:	N
Discr Residue Indicator:	N
Discr Partial Reject Indicator:	N
Discr Full Reject Indicator:	N
Manifest Ref Number:	Not reported
Alt Facility RCRA ID:	Not reported
Alt Facility Sign Date:	Not reported
MGMT Method Type Code:	H110
Waste Code:	Not reported
Waste Code:	Not reported
Waste Code:	Not reported
Waste Code:	Not reported
Waste Code:	Not reported
Waste Code:	Not reported
Quantity:	1000
Units:	P - Pounds
Number of Containers:	1
Container Type:	TT - Cargo tank, tank trucks
Handling Method:	T Chemical, physical, or biological treatment.
Specific Gravity:	1
Waste Code:	D008
Waste Code 1_2:	Not reported
Waste Code 1_3:	Not reported
Waste Code 1_4:	Not reported
Waste Code 1_5:	Not reported
Waste Code 1_6:	Not reported

F174 **CON EDISON SERVICE BOX 20191** **RCRA NonGen / NLR** **1014919230**
SSW **245 W 123RD ST** **NY MANIFEST** **NYP004233896**
< 1/8 **NEW YORK, NY 10027** **NJ MANIFEST**
0.120 mi.
633 ft. **Site 8 of 8 in cluster F**

Relative:
Lower

Actual:
27 ft.

RCRA NonGen / NLR:

Date form received by agency:	05/18/2011
Facility name:	CON EDISON SERVICE BOX 20191
Facility address:	245 W 123RD ST
	NEW YORK, NY 10027
EPA ID:	NYP004233896
Mailing address:	IRVING PLAZA RM 828
	NEW YORK, NY 10003
Contact:	STEVEN ALVARADO
Contact address:	Not reported
	Not reported
Contact country:	Not reported
Contact telephone:	(212) 427-0733

CON EDISON SERVICE BOX 20191 (Continued) **1014919230**

Contact email: Not reported
EPA Region: 02
Classification: Non-Generator
Description: Handler: Non-Generators do not presently generate hazardous waste

Handler Activities Summary:
U.S. importer of hazardous waste: No
Mixed waste (haz. and radioactive): No
Recycler of hazardous waste: No
Transporter of hazardous waste: No
Treater, storer or disposer of HW: No
Underground injection activity: No
On-site burner exemption: No
Furnace exemption: No
Used oil fuel burner: No
Used oil processor: No
User oil refiner: No
Used oil fuel marketer to burner: No
Used oil Specification marketer: No
Used oil transfer facility: No
Used oil transporter: No

Historical Generators:
Date form received by agency: 04/18/2011
Site name: CON EDISON SERVICE BOX 20191
Classification: Conditionally Exempt Small Quantity Generator

Violation Status: No violations found

NY MANIFEST:
Country: USA
EPA ID: NYP004233896
Facility Status: Not reported
Location Address 1: F/O 245 WEST 123 ST - E/O 8TH AVE
Code: BP
Location Address 2: Not reported
Total Tanks: Not reported
Location City: NEW YORK
Location State: NY
Location Zip: 10038
Location Zip 4: Not reported

NY MANIFEST:
EPAID: NYP004233896
Mailing Name: CONSOLIDATED EDISON
Mailing Contact: TOM
Mailing Address 1: 4 IRVING PLACE RM 828
Mailing Address 2: Not reported
Mailing City: NEW YORK
Mailing State: NY
Mailing Zip: 10003
Mailing Zip 4: Not reported
Mailing Country: USA
Mailing Phone: 2124603770

NY MANIFEST:
Document ID: Not reported

CON EDISON SERVICE BOX 20191 (Continued) **1014919230**

Manifest Status:	Not reported
seq:	Not reported
Year:	2011
Trans1 State ID:	NJ0000027193
Trans2 State ID:	Not reported
Generator Ship Date:	04/18/2011
Trans1 Recv Date:	04/18/2011
Trans2 Recv Date:	Not reported
TSD Site Recv Date:	04/19/2011
Part A Recv Date:	Not reported
Part B Recv Date:	Not reported
Generator EPA ID:	NYP004233896
Trans1 EPA ID:	Not reported
Trans2 EPA ID:	Not reported
TSDF ID 1:	NJD002200046
TSDF ID 2:	Not reported
Manifest Tracking Number:	007019128JJK
Import Indicator:	N
Export Indicator:	N
Discr Quantity Indicator:	N
Discr Type Indicator:	N
Discr Residue Indicator:	N
Discr Partial Reject Indicator:	N
Discr Full Reject Indicator:	N
Manifest Ref Number:	Not reported
Alt Facility RCRA ID:	Not reported
Alt Facility Sign Date:	Not reported
MGMT Method Type Code:	H111
Waste Code:	Not reported
Waste Code:	Not reported
Waste Code:	Not reported
Waste Code:	Not reported
Waste Code:	Not reported
Waste Code:	Not reported
Quantity:	500.0
Units:	P - Pounds
Number of Containers:	1.0
Container Type:	TT - Cargo tank, tank trucks
Handling Method:	T Chemical, physical, or biological treatment.
Specific Gravity:	1.0
Waste Code:	D008
Waste Code 1_2:	Not reported
Waste Code 1_3:	Not reported
Waste Code 1_4:	Not reported
Waste Code 1_5:	Not reported
Waste Code 1_6:	Not reported

NJ MANIFEST:

EPA Id:	NYP004233896
Mail Address:	IRVING PLAZA RM 828
Mail City/State/Zip:	NEW YORK, NY 10003
Facility Phone:	Not reported
Emergency Phone:	Not reported
Contact:	STEVEN ALVARADO
Comments:	Not reported
SIC Code:	Not reported

CON EDISON SERVICE BOX 20191 (Continued) **1014919230**

County:	NY061
Municipal:	Not reported
Previous EPA Id:	Not reported
Gen Flag:	Not reported
Trans Flag:	Not reported
TSDF Flag:	Not reported
Name Change:	Not reported
Date Change:	Not reported

Manifest:

Manifest Number:	007019128JJK
EPA ID:	NYP004233896
Date Shipped:	4/18/2011
TSDF EPA ID:	NJD002200046
Transporter EPA ID:	NJ0000027193
Transporter 2 EPA ID:	Not reported
Transporter 3 EPA ID:	Not reported
Transporter 4 EPA ID:	Not reported
Transporter 5 EPA ID:	Not reported
Transporter 6 EPA ID:	Not reported
Transporter 7 EPA ID:	Not reported
Transporter 8 EPA ID:	Not reported
Transporter 9 EPA ID:	Not reported
Transporter 10 EPA ID:	Not reported
Date Trans1 Transported Waste:	Not reported
Date Trans2 Transported Waste:	Not reported
Date Trans3 Transported Waste:	Not reported
Date Trans4 Transported Waste:	Not reported
Date Trans5 Transported Waste:	Not reported
Date Trans6 Transported Waste:	Not reported
Date Trans7 Transported Waste:	Not reported
Date Trans8 Transported Waste:	Not reported
Date Trans9 Transported Waste:	Not reported
Date Trans10 Transported Waste:	Not reported
Date TSDF Received Waste:	Not reported
TSDF EPA Facility Name:	Not reported
QTY Units:	Not reported
Transporter SEQ ID:	Not reported
Transporter-1 Date:	Not reported
Waste SEQ ID:	Not reported
Waste Type Code 2:	Not reported
Waste Type Code 3:	Not reported
Waste Type Code 4:	Not reported
Waste Type Code 5:	Not reported
Waste Type Code 6:	Not reported
Date Accepted:	Not reported
Manifest Discrepancy Type:	Not reported
Data Entry Number:	Not reported
Was Load Rejected:	NEW YORK, NY 10003
Reason Load Was Rejected:	Not reported

Waste:

Manifest Year:	Not reported
Waste Code:	D008
Hand Code:	H111
Quantity:	500.00 Pounds

J175 **EDR Hist Cleaner** **1015025218**
North **2391 FREDERICK DOUGLASS BLVD** **N/A**
< 1/8 **NEW YORK, NY 10027**
0.121 mi.
640 ft. **Site 9 of 9 in cluster J**

Relative:
Higher

Actual:
34 ft.

EDR Historical Cleaners:

Name:	SUPER WASH 4
Year:	1999
Address:	2391 FREDERICK DOUGLASS BLVD

I176 **2090 7TH AVE** **NY AST** **U003390252**
SE **2090 SEVENTH AVE** **NY HIST AST** **N/A**
< 1/8 **NEW YORK, NY 10027**
0.122 mi.
642 ft. **Site 4 of 4 in cluster I**

Relative:
Lower

Actual:
27 ft.

AST:

Region:	STATE
DEC Region:	2
Site Status:	Active
Facility Id:	2-210536
Program Type:	PBS
UTM X:	588720.82564
UTM Y:	4518066.20784
Expiration Date:	08/24/2017
Site Type:	Other

Affiliation Records:

Site Id:	7622
Affiliation Type:	Mail Contact
Company Name:	SABI TENUTO
Contact Type:	Not reported
Contact Name:	ALAN STARKMAN
Address1:	ABILENE INC.
Address2:	2402 NEPTUNE AVENUE
City:	BROOKLYN
State:	NY
Zip Code:	11224
Country Code:	001
Phone:	(718) 372-4210
EMail:	SABI@ABILENEINC.COM
Fax Number:	Not reported
Modified By:	NRLOMBAR
Date Last Modified:	2014-10-16

Site Id:	7622
Affiliation Type:	On-Site Operator
Company Name:	THERESA TOWERS
Contact Type:	Not reported
Contact Name:	METIN JERIM
Address1:	Not reported
Address2:	Not reported
City:	Not reported
State:	NN
Zip Code:	Not reported
Country Code:	001
Phone:	(212) 866-0494
EMail:	Not reported
Fax Number:	Not reported

2090 7TH AVE (Continued) **U003390252**

Modified By:	MSBAPTIS
Date Last Modified:	2014-10-06

Site Id:	7622
Affiliation Type:	Emergency Contact
Company Name:	P J M X INC
Contact Type:	Not reported
Contact Name:	JOHN RIVERA
Address1:	Not reported
Address2:	Not reported
City:	Not reported
State:	NN
Zip Code:	Not reported
Country Code:	999
Phone:	(917) 337-2532
EMail:	Not reported
Fax Number:	Not reported
Modified By:	MSBAPTIS
Date Last Modified:	2014-10-06

Site Id:	7622
Affiliation Type:	Facility Owner
Company Name:	P J M X INC
Contact Type:	Not reported
Contact Name:	Not reported
Address1:	417 FIFTH AVE
Address2:	Not reported
City:	NEW YORK
State:	NY
Zip Code:	10016
Country Code:	001
Phone:	(212) 624-4300
EMail:	Not reported
Fax Number:	Not reported
Modified By:	NRLOMBAR
Date Last Modified:	2014-10-16

Tank Info:

Tank Number:	001
Tank Id:	18687
Material Code:	0003
Common Name of Substance:	#6 Fuel Oil (On-Site Consumption)

Equipment Records:

J00 - Dispenser - None
H00 - Tank Leak Detection - None
A00 - Tank Internal Protection - None
I00 - Overfill - None
L00 - Piping Leak Detection - None
C00 - Pipe Location - No Piping
B00 - Tank External Protection - None
F00 - Pipe External Protection - None
G02 - Tank Secondary Containment - Vault (w/access)
D01 - Pipe Type - Steel/Carbon Steel/Iron
E00 - Piping Secondary Containment - None

2090 7TH AVE (Continued) **U003390252**

K00 - Spill Prevention - None
Tank Location: 1
Tank Type: Steel/Carbon Steel/Iron
Tank Status: In Service
Pipe Model: Not reported
Install Date: 08/24/1992
Capacity Gallons: 10000
Tightness Test Method: NN
Date Test: Not reported
Next Test Date: Not reported
Date Tank Closed: Not reported
Register: True
Modified By: MSBAPTIS
Last Modified: 10/07/2014
Material Name: Not reported

HIST AST:
PBS Number: 2-210536
SWIS Code: 6201
Operator: CEDRICK WILSON
Facility Phone: (212) 866-0494
Facility Addr2: 2090 7TH AVE
Facility Type: OTHER
Emergency: DAVID GOLDMAN
Emergency Tel: (212) 866-0494
Old PBSNO: Not reported
Date Inspected: Not reported
Inspector: Not reported
Result of Inspection: Not reported
Owner Name: P J M X INC
Owner Address: 185 MONTAGUE ST
Owner City,St,Zip: BKLYN, NY 11201
Federal ID: Not reported
Owner Tel: (212) 852-4185
Owner Type: Corporate/Commercial
Owner Subtype: Not reported
Mailing Contact: DAVID GOLDMAN
Mailing Name: P J M X INC
Mailing Address: 185 MONTAGUE ST
Mailing Address 2: Not reported
Mailing City,St,Zip: BKLYN, NY 11201
Mailing Telephone: (212) 852-4185
Owner Mark: First Owner
Facility Status: 1 - Active PBS facility, i.e. total capacity of the PBS tanks is greater than 1,100 gallons, regardless if Subpart 360-14 tanks exist or not at the facility.
Certification Flag: False
Certification Date: 07/25/1997
Expiration: 08/24/2002
Renew Flag: False
Renew Date: Not reported
Total Capacity: 10000
FAMT: True
Facility Screen: No Missing Data
Owner Screen: No Missing Data
Tank Screen: Minor Data Missing
Dead Letter: False

2090 7TH AVE (Continued) **U003390252**

CBS Number:	Not reported
Town or City:	NEW YORK CITY
County Code:	62
Town or City Code:	01
Region:	2
Tank ID:	001
Tank Location:	ABOVEGROUND
Tank Status:	In Service
Install Date:	Not reported
Capacity (Gal):	10000
Product Stored:	NOS 5 OR 6 FUEL OIL
Tank Type:	Steel/carbon steel
Tank Internal:	Not reported
Tank External:	Not reported
Pipe Location:	Not reported
Pipe Type:	GALVANIZED STEEL
Pipe Internal:	Not reported
Pipe External:	Not reported
Tank Containment:	Diking
Leak Detection:	0
Overfill Protection:	4
Dispenser Method:	Suction
Date Tested:	Not reported
Next Test Date:	Not reported
Missing Data for Tank:	Minor Data Missing
Date Closed:	Not reported
Test Method:	Not reported
Deleted:	False
Updated:	False
SPDES Number:	Not reported
Lat/Long:	Not reported

M177 **CON EDISON SERVICE BOX: 40808** **RCRA NonGen / NLR** **1016962044**
NNW **348 ST NICHOLAS AVE** **NY MANIFEST** **NYP004350112**
< 1/8 **NEW YORK, NY 10027**
0.122 mi.
643 ft. **Site 4 of 10 in cluster M**

Relative:
Higher

Actual:
37 ft.

RCRA NonGen / NLR:

Date form received by agency:	09/23/2013
Facility name:	CON EDISON SERVICE BOX: 40808
Facility address:	348 ST NICHOLAS AVE NEW YORK, NY 10027
EPA ID:	NYP004350112
Mailing address:	IRVING PL, RM 828 NEW YORK, NY 10003
Contact:	BENJAMIN BAMONTE
Contact address:	Not reported Not reported
Contact country:	Not reported
Contact telephone:	(212) 894-9549
Contact email:	Not reported
EPA Region:	02
Classification:	Non-Generator
Description:	Handler: Non-Generators do not presently generate hazardous waste

CON EDISON SERVICE BOX: 40808 (Continued) **1016962044**

Handler Activities Summary:
- U.S. importer of hazardous waste: No
- Mixed waste (haz. and radioactive): No
- Recycler of hazardous waste: No
- Transporter of hazardous waste: No
- Treater, storer or disposer of HW: No
- Underground injection activity: No
- On-site burner exemption: No
- Furnace exemption: No
- Used oil fuel burner: No
- Used oil processor: No
- User oil refiner: No
- Used oil fuel marketer to burner: No
- Used oil Specification marketer: No
- Used oil transfer facility: No
- Used oil transporter: No

Historical Generators:
- Date form received by agency: 08/23/2013
- Site name: CON EDISON SERVICE BOX: 40808
- Classification: Conditionally Exempt Small Quantity Generator

- Violation Status: No violations found

NY MANIFEST:
- Country: USA
- EPA ID: NYP004350112
- Facility Status: Not reported
- Location Address 1: F/O 348 ST NICHOLAS AVE
- Code: BP
- Location Address 2: SERVICE BOX # 40808
- Total Tanks: Not reported
- Location City: NEW YORK
- Location State: NY
- Location Zip: 10027
- Location Zip 4: Not reported

NY MANIFEST:
- EPAID: NYP004350112
- Mailing Name: CON EDISON
- Mailing Contact: TOM TEELING
- Mailing Address 1: 4 IRVING PLACE 15TH FLOOR
- Mailing Address 2: Not reported
- Mailing City: NEW YORK
- Mailing State: NY
- Mailing Zip: 10003
- Mailing Zip 4: Not reported
- Mailing Country: USA
- Mailing Phone: 2124603770

NY MANIFEST:
- Document ID: Not reported
- Manifest Status: Not reported
- seq: Not reported
- Year: 2013
- Trans1 State ID: NJD003812047
- Trans2 State ID: Not reported

CON EDISON SERVICE BOX: 40808 (Continued) **1016962044**

Generator Ship Date:	08/23/2013
Trans1 Recv Date:	08/23/2013
Trans2 Recv Date:	Not reported
TSD Site Recv Date:	08/23/2013
Part A Recv Date:	Not reported
Part B Recv Date:	Not reported
Generator EPA ID:	NYP004350112
Trans1 EPA ID:	Not reported
Trans2 EPA ID:	Not reported
TSDF ID 1:	NJD991291105
TSDF ID 2:	Not reported
Manifest Tracking Number:	002220735GBF
Import Indicator:	N
Export Indicator:	N
Discr Quantity Indicator:	N
Discr Type Indicator:	N
Discr Residue Indicator:	N
Discr Partial Reject Indicator:	N
Discr Full Reject Indicator:	N
Manifest Ref Number:	Not reported
Alt Facility RCRA ID:	Not reported
Alt Facility Sign Date:	Not reported
MGMT Method Type Code:	H110
Waste Code:	Not reported
Waste Code:	Not reported
Waste Code:	Not reported
Waste Code:	Not reported
Waste Code:	Not reported
Waste Code:	Not reported
Quantity:	500
Units:	P - Pounds
Number of Containers:	1
Container Type:	TT - Cargo tank, tank trucks
Handling Method:	T Chemical, physical, or biological treatment.
Specific Gravity:	1
Waste Code:	D008
Waste Code 1_2:	Not reported
Waste Code 1_3:	Not reported
Waste Code 1_4:	Not reported
Waste Code 1_5:	Not reported
Waste Code 1_6:	Not reported

N178 **GARMAR REALTY CORP** **NY AST** **U003393543**
SW **265 W 123 ST** **NY HIST AST** **N/A**
< 1/8 **NEW YORK, NY 10027**
0.124 mi.
653 ft. **Site 1 of 10 in cluster N**

Relative:
Lower

Actual:
28 ft.

AST:

Region:	STATE
DEC Region:	2
Site Status:	Active
Facility Id:	2-218243
Program Type:	PBS
UTM X:	588503.90036
UTM Y:	4518040.84783
Expiration Date:	10/15/2019

GARMAR REALTY CORP (Continued) **U003393543**

Site Type: Apartment Building/Office Building

Affiliation Records:

Site Id: 8302
Affiliation Type: Emergency Contact
Company Name: RELLZ123 REALTY LLC
Contact Type: Not reported
Contact Name: GEOVANNY ALVAREZ
Address1: Not reported
Address2: Not reported
City: Not reported
State: NN
Zip Code: Not reported
Country Code: 999
Phone: (646) 596-9057
EMail: Not reported
Fax Number: Not reported
Modified By: NTFREEMA
Date Last Modified: 2015-01-21

Site Id: 8302
Affiliation Type: On-Site Operator
Company Name: 265 WEST 123RD STREET
Contact Type: Not reported
Contact Name: GEOVANNY ALVAREZ
Address1: Not reported
Address2: Not reported
City: Not reported
State: NN
Zip Code: Not reported
Country Code: 001
Phone: (646) 596-9057
EMail: Not reported
Fax Number: Not reported
Modified By: NTFREEMA
Date Last Modified: 2015-01-21

Site Id: 8302
Affiliation Type: Facility Owner
Company Name: RELLZ123 REALTY LLC
Contact Type: MANAGING AGENT
Contact Name: BRIAN NEWMAN
Address1: 619 WEST 54TH STREET, SUITE 10A
Address2: Not reported
City: NEW YORK
State: NY
Zip Code: 10019
Country Code: 001
Phone: (212) 765-2555 14
EMail: BKNEWMAN5@AOL.COM
Fax Number: Not reported
Modified By: NTFREEMA
Date Last Modified: 2015-01-21

Site Id: 8302
Affiliation Type: Mail Contact
Company Name: RELLZ123 REALTY LLC
Contact Type: MANAGING AGENT

GARMAR REALTY CORP (Continued) **U003393543**

Contact Name:	BRIAN NEWMAN
Address1:	619 WEST 54TH STREET, SUITE 10A
Address2:	Not reported
City:	NEW YORK
State:	NY
Zip Code:	10019
Country Code:	001
Phone:	(212) 765-2555 14
EMail:	BKNEWMAN5@AOL.COM
Fax Number:	Not reported
Modified By:	NTFREEMA
Date Last Modified:	2015-01-21

Tank Info:

Tank Number:	001
Tank Id:	30577
Material Code:	0001
Common Name of Substance:	#2 Fuel Oil (On-Site Consumption)

Equipment Records:

D01 - Pipe Type - Steel/Carbon Steel/Iron
E00 - Piping Secondary Containment - None
G03 - Tank Secondary Containment - Vault (w/o access)
J02 - Dispenser - Suction Dispenser
K00 - Spill Prevention - None
A00 - Tank Internal Protection - None
L09 - Piping Leak Detection - Exempt Suction Piping
B00 - Tank External Protection - None
F00 - Pipe External Protection - None
H00 - Tank Leak Detection - None
I04 - Overfill - Product Level Gauge (A/G)
C01 - Pipe Location - Aboveground

Tank Location:	1
Tank Type:	Steel/Carbon Steel/Iron
Tank Status:	In Service
Pipe Model:	Not reported
Install Date:	01/01/1987
Capacity Gallons:	4000
Tightness Test Method:	NN
Date Test:	Not reported
Next Test Date:	Not reported
Date Tank Closed:	Not reported
Register:	True
Modified By:	NTFREEMA
Last Modified:	01/21/2015
Material Name:	Not reported

HIST AST:

PBS Number:	2-218243
SWIS Code:	6201
Operator:	MITCHELL WOOD
Facility Phone:	(212) 678-9676
Facility Addr2:	265 W 123 ST
Facility Type:	Not reported
Emergency:	MITCHELL WOOD

GARMAR REALTY CORP (Continued) **U003393543**

Emergency Tel:	(212) 864-5511
Old PBSNO:	Not reported
Date Inspected:	Not reported
Inspector:	Not reported
Result of Inspection:	Not reported
Owner Name:	GARMAR REALTY CORP
Owner Address:	2290 8TH AVE
Owner City,St,Zip:	NEW YORK, NY 10027
Federal ID:	Not reported
Owner Tel:	(212) 678-9676
Owner Type:	Not reported
Owner Subtype:	Not reported
Mailing Contact:	Not reported
Mailing Name:	GARMAR REALTY CORP
Mailing Address:	2290 8TH AVE
Mailing Address 2:	Not reported
Mailing City,St,Zip:	NEW YORK, NY 10027
Mailing Telephone:	(212) 678-9676
Owner Mark:	First Owner
Facility Status:	1 - Active PBS facility, i.e. total capacity of the PBS tanks is greater than 1,100 gallons, regardless if Subpart 360-14 tanks exist or not at the facility.
Certification Flag:	False
Certification Date:	02/19/1998
Expiration:	10/29/2002
Renew Flag:	False
Renew Date:	Not reported
Total Capacity:	4000
FAMT:	True
Facility Screen:	Minor Data Missing
Owner Screen:	Minor Data Missing
Tank Screen:	No Missing Data
Dead Letter:	False
CBS Number:	Not reported
Town or City:	NEW YORK CITY
County Code:	62
Town or City Code:	01
Region:	2
Tank ID:	001
Tank Location:	ABOVEGROUND
Tank Status:	In Service
Install Date:	Not reported
Capacity (Gal):	4000
Product Stored:	NOS 1,2, OR 4 FUEL OIL
Tank Type:	Steel/carbon steel
Tank Internal:	0
Tank External:	00
Pipe Location:	Aboveground
Pipe Type:	STEEL/IRON
Pipe Internal:	None
Pipe External:	00
Tank Containment:	Diking
Leak Detection:	0
Overfill Protection:	4
Dispenser Method:	Suction
Date Tested:	Not reported

GARMAR REALTY CORP (Continued) **U003393543**

Next Test Date:	Not reported
Missing Data for Tank:	No Missing Data
Date Closed:	Not reported
Test Method:	Not reported
Deleted:	False
Updated:	True
SPDES Number:	Not reported
Lat/Long:	Not reported

K179 **SPILL NUMBER 0009511** **NY Spills** **S104879609**
WNW **301 ST NICHOLAS AVE** **N/A**
< 1/8 **MANHATTAN, NY**
0.125 mi.
658 ft. **Site 11 of 21 in cluster K**

Relative:
Higher

Actual:
32 ft.

SPILLS:

Facility ID:	1009301
Facility Type:	ER
DER Facility ID:	397787
Site ID:	442832
DEC Region:	2
Spill Date:	2010-11-29
Spill Number/Closed Date:	1009301 / 2010-11-30
Spill Cause:	Equipment Failure
Spill Class:	Possible release with minimal potential for fire or hazard or Known release with no damage. DEC Response. Willing Responsible Party. Corrective action taken.
SWIS:	3101
Investigator:	RMPIPER
Referred To:	Not reported
Reported to Dept:	2010-11-29
CID:	Not reported
Water Affected:	Not reported
Spill Source:	Private Dwelling
Spill Notifier:	Other
Cleanup Ceased:	Not reported
Cleanup Meets Std:	False
Last Inspection:	Not reported
Recommended Penalty:	False
UST Trust:	False
Remediation Phase:	0
Date Entered In Computer:	2010-11-29
Spill Record Last Update:	2010-11-30
Spiller Name:	MICHEAL SEVINO
Spiller Company:	STATEWIDE OIL
Spiller Address:	611 COURT ST
Spiller City,St,Zip:	BROOKLYN, NY
Spiller Company:	999
Contact Name:	MICHEAL SEVINO
Contact Phone:	(718) 858-9000
DEC Memo:	"DEC Piper spoke with Mike Savino of Statewide. Rite Way to perform cleanup on sidewalk and curb. I recieved call from A Lara of rite way later in the night stating work has been completed. Three drums of oil soaked speedy dry were generated and area was powerwashed. He will send solid and liquid manifests."
Remarks:	"10-15 gallons spilled on to concrete. Clean up is in progess."

Material:

SPILL NUMBER 0009511 (Continued) **S104879609**

Site ID:	442832
Operable Unit ID:	1193329
Operable Unit:	01
Material ID:	2188707
Material Code:	0003A
Material Name:	#6 fuel oil
Case No.:	Not reported
Material FA:	Petroleum
Quantity:	15.00
Units:	Gallons
Recovered:	Not reported
Resource Affected:	Not reported
Oxygenate:	Not reported

Tank Test:

Facility ID:	0009511
Facility Type:	ER
DER Facility ID:	198873
Site ID:	241978
DEC Region:	2
Spill Date:	2000-11-18
Spill Number/Closed Date:	0009511 / 2003-12-11
Spill Cause:	Equipment Failure
Spill Class:	Known release with minimal potential for fire or hazard. DEC Response. Willing Responsible Party. Corrective action taken.
SWIS:	3101
Investigator:	TJDEMEO
Referred To:	Not reported
Reported to Dept:	2000-11-18
CID:	322
Water Affected:	Not reported
Spill Source:	Institutional, Educational, Gov., Other
Spill Notifier:	Fire Department
Cleanup Ceased:	Not reported
Cleanup Meets Std:	False
Last Inspection:	Not reported
Recommended Penalty:	False
UST Trust:	False
Remediation Phase:	0
Date Entered In Computer:	2000-11-18
Spill Record Last Update:	2003-12-11
Spiller Name:	Not reported
Spiller Company:	Not reported
Spiller Address:	301 ST NICHOLAS AVE
Spiller City,St,Zip:	MANHATTAN, NY
Spiller Company:	001
Contact Name:	Not reported
Contact Phone:	Not reported
DEC Memo:	"Prior to Sept, 2004 data translation this spill Lead_DEC Field was DEMEO 12/11/03 TJD Transfer pump left running causing overfill of daytank located on roof of building. FDNY responded along with DEP. Roof drain allowed most of product to be discharged directly to NYC sewer. Remainder of impacts to roof cleaned using absorbents. Spill closed."
Remarks:	"FIRE DEPT ON SCENE OF SPILL ON THE ROOF OF A BUILDING - POSSIBLE

SPILL NUMBER 0009511 (Continued) **S104879609**

HEATER MALFUNCTION - THERE IS A DRAIN ON THE ROOF SO A NEARBY SEWER IS EFFECTED AT THIS TIME"

Material:

Site ID:	241978
Operable Unit ID:	830456
Operable Unit:	01
Material ID:	566075
Material Code:	0008
Material Name:	diesel
Case No.:	Not reported
Material FA:	Petroleum
Quantity:	200.00
Units:	Gallons
Recovered:	.00
Resource Affected:	Not reported
Oxygenate:	Not reported

Tank Test:

K180 **ALPHA REALTY CO** **NY AST** **U003389204**
WNW **301 ST NICHOLAS AVE** **NY HIST AST** **N/A**
< 1/8 **NEW YORK, NY 10027**
0.125 mi.
658 ft. **Site 12 of 21 in cluster K**

Relative:
Higher

Actual:
32 ft.

AST:

Region:	STATE
DEC Region:	2
Site Status:	Active
Facility Id:	2-297011
Program Type:	PBS
UTM X:	588374.25313
UTM Y:	4518300.75485
Expiration Date:	10/20/2020
Site Type:	Apartment Building/Office Building

Affiliation Records:

Site Id:	13698
Affiliation Type:	On-Site Operator
Company Name:	301 ST NICHOLAS AVE
Contact Type:	Not reported
Contact Name:	RODERICK MCCLAIN
Address1:	Not reported
Address2:	Not reported
City:	Not reported
State:	NN
Zip Code:	Not reported
Country Code:	001
Phone:	(646) 545-0822
EMail:	Not reported
Fax Number:	Not reported
Modified By:	NTFREEMA
Date Last Modified:	2015-09-01

Site Id:	13698
Affiliation Type:	Emergency Contact

ALPHA REALTY CO (Continued) **U003389204**

Company Name:	351 WEST 125TH LP
Contact Type:	Not reported
Contact Name:	ADAM REISMAN
Address1:	Not reported
Address2:	Not reported
City:	Not reported
State:	NN
Zip Code:	Not reported
Country Code:	999
Phone:	(646) 472-7995
EMail:	Not reported
Fax Number:	Not reported
Modified By:	NTFREEMA
Date Last Modified:	2015-09-01

Site Id:	13698
Affiliation Type:	Facility Owner
Company Name:	351 WEST 125TH LP
Contact Type:	CHIEF OPERATING OFFICER
Contact Name:	DAVID DRUMHELLER
Address1:	270 MADISON AVENUE, 19TH FLOOR
Address2:	Not reported
City:	NEW YORK
State:	NY
Zip Code:	10016
Country Code:	001
Phone:	(646) 472-7995
EMail:	Not reported
Fax Number:	Not reported
Modified By:	NTFREEMA
Date Last Modified:	2015-09-01

Site Id:	13698
Affiliation Type:	Mail Contact
Company Name:	NEW CASTLE REALTY SERVICES LLC
Contact Type:	Not reported
Contact Name:	DAVID DRUMHELLER
Address1:	270 MADISON AVE
Address2:	19TH FLOOR
City:	NEW YORK
State:	NY
Zip Code:	10016
Country Code:	001
Phone:	(646) 472-7995
EMail:	DAVID@NEWCASTLENYC.COM
Fax Number:	Not reported
Modified By:	NTFREEMA
Date Last Modified:	2015-09-01

Tank Info:

Tank Number:	001
Tank Id:	15431
Material Code:	0008
Common Name of Substance:	Diesel

ALPHA REALTY CO (Continued) **U003389204**

Equipment Records:

J02 - Dispenser - Suction Dispenser
L00 - Piping Leak Detection - None
K00 - Spill Prevention - None
D01 - Pipe Type - Steel/Carbon Steel/Iron
E00 - Piping Secondary Containment - None
F00 - Pipe External Protection - None
B00 - Tank External Protection - None
H00 - Tank Leak Detection - None
G00 - Tank Secondary Containment - None
A00 - Tank Internal Protection - None
I04 - Overfill - Product Level Gauge (A/G)
C00 - Pipe Location - No Piping

Tank Location:	1
Tank Type:	Steel/Carbon Steel/Iron
Tank Status:	In Service
Pipe Model:	Not reported
Install Date:	03/01/1988
Capacity Gallons:	4000
Tightness Test Method:	NN
Date Test:	Not reported
Next Test Date:	Not reported
Date Tank Closed:	Not reported
Register:	True
Modified By:	NTFREEMA
Last Modified:	09/01/2015
Material Name:	Not reported

HIST AST:

PBS Number:	2-297011
SWIS Code:	6201
Operator:	J FREDERICK SCHMIDT
Facility Phone:	(212) 367-2040
Facility Addr2:	301 ST NICHOLAS AVE
Facility Type:	APARTMENT BUILDING
Emergency:	F. BRENNAN
Emergency Tel:	(212) 295-6740
Old PBSNO:	Not reported
Date Inspected:	Not reported
Inspector:	Not reported
Result of Inspection:	Not reported
Owner Name:	301 ALPHA REALTY CORP.
Owner Address:	2735 WEBSTER AVE
Owner City,St,Zip:	BRONX, NY 10458
Federal ID:	Not reported
Owner Tel:	(212) 367-2040
Owner Type:	Corporate/Commercial
Owner Subtype:	Not reported
Mailing Contact:	Not reported
Mailing Name:	ALPHA REALTY CO
Mailing Address:	2735 WEBSTER AVE
Mailing Address 2:	Not reported
Mailing City,St,Zip:	BRONX, NY 10458
Mailing Telephone:	(212) 367-2040
Owner Mark:	First Owner
Facility Status:	1 - Active PBS facility, i.e. total capacity of the PBS tanks is

ALPHA REALTY CO (Continued) **U003389204**

greater than 1,100 gallons, regardless if Subpart 360-14 tanks exist or not at the facility.

Certification Flag:	False
Certification Date:	07/10/1997
Expiration:	07/14/2002
Renew Flag:	False
Renew Date:	Not reported
Total Capacity:	4000
FAMT:	True
Facility Screen:	No Missing Data
Owner Screen:	No Missing Data
Tank Screen:	Minor Data Missing
Dead Letter:	False
CBS Number:	Not reported
Town or City:	NEW YORK CITY
County Code:	62
Town or City Code:	01
Region:	2

Tank ID:	001
Tank Location:	ABOVEGROUND
Tank Status:	In Service
Install Date:	Not reported
Capacity (Gal):	4000
Product Stored:	DIESEL
Tank Type:	Steel/carbon steel
Tank Internal:	Not reported
Tank External:	Not reported
Pipe Location:	Not reported
Pipe Type:	STEEL/IRON
Pipe Internal:	Not reported
Pipe External:	Not reported
Tank Containment:	None
Leak Detection:	0
Overfill Protection:	4
Dispenser Method:	Suction
Date Tested:	Not reported
Next Test Date:	Not reported
Missing Data for Tank:	Minor Data Missing
Date Closed:	Not reported
Test Method:	Not reported
Deleted:	False
Updated:	False
SPDES Number:	Not reported
Lat/Long:	Not reported

K181 **CON EDISON SERVICE BOX: 20525** **RCRA NonGen / NLR** **1016961808**
WNW **351 W 125TH ST** **NY MANIFEST** **NYP004347241**
1/8-1/4 **NEW YORK, NY 10026**
0.125 mi.
661 ft. **Site 13 of 21 in cluster K**

Relative:
Higher

Actual:
32 ft.

RCRA NonGen / NLR:

Date form received by agency:	09/18/2013
Facility name:	CON EDISON SERVICE BOX: 20525
Facility address:	351 W 125TH ST NEW YORK, NY 10026
EPA ID:	NYP004347241

CON EDISON SERVICE BOX: 20525 (Continued) **1016961808**

Mailing address: IRVING PL, RM 828
NEW YORK, NY 10003
Contact: BENJAMIN BAMONTE
Contact address: Not reported
Not reported
Contact country: Not reported
Contact telephone: (212) 894-9549
Contact email: Not reported
EPA Region: 02
Classification: Non-Generator
Description: Handler: Non-Generators do not presently generate hazardous waste

Handler Activities Summary:
U.S. importer of hazardous waste: No
Mixed waste (haz. and radioactive): No
Recycler of hazardous waste: No
Transporter of hazardous waste: No
Treater, storer or disposer of HW: No
Underground injection activity: No
On-site burner exemption: No
Furnace exemption: No
Used oil fuel burner: No
Used oil processor: No
User oil refiner: No
Used oil fuel marketer to burner: No
Used oil Specification marketer: No
Used oil transfer facility: No
Used oil transporter: No

Historical Generators:
Date form received by agency: 08/18/2013
Site name: CON EDISON SERVICE BOX: 20525
Classification: Conditionally Exempt Small Quantity Generator

Violation Status: No violations found

NY MANIFEST:
Country: USA
EPA ID: NYP004347241
Facility Status: Not reported
Location Address 1: FO351 WEST 125TH ST
Code: BP
Location Address 2: SB #20525
Total Tanks: Not reported
Location City: NEW YORK
Location State: NY
Location Zip: 10027
Location Zip 4: Not reported

NY MANIFEST:
EPAID: NYP004347241
Mailing Name: CON EDISON
Mailing Contact: CON EDISON
Mailing Address 1: 4 IRVING PLACE 15TH FLOOR
Mailing Address 2: Not reported
Mailing City: NEW YORK
Mailing State: NY

CON EDISON SERVICE BOX: 20525 (Continued) **1016961808**

Mailing Zip:	10003
Mailing Zip 4:	Not reported
Mailing Country:	USA
Mailing Phone:	2124603770

NY MANIFEST:

Document ID:	Not reported
Manifest Status:	Not reported
seq:	Not reported
Year:	2013
Trans1 State ID:	NJD003812047
Trans2 State ID:	Not reported
Generator Ship Date:	08/18/2013
Trans1 Recv Date:	08/18/2013
Trans2 Recv Date:	Not reported
TSD Site Recv Date:	08/19/2013
Part A Recv Date:	Not reported
Part B Recv Date:	Not reported
Generator EPA ID:	NYP004347241
Trans1 EPA ID:	Not reported
Trans2 EPA ID:	Not reported
TSDF ID 1:	NJD991291105
TSDF ID 2:	Not reported
Manifest Tracking Number:	002220778GBF
Import Indicator:	N
Export Indicator:	N
Discr Quantity Indicator:	N
Discr Type Indicator:	N
Discr Residue Indicator:	N
Discr Partial Reject Indicator:	N
Discr Full Reject Indicator:	N
Manifest Ref Number:	Not reported
Alt Facility RCRA ID:	Not reported
Alt Facility Sign Date:	Not reported
MGMT Method Type Code:	H110
Waste Code:	Not reported
Waste Code:	Not reported
Waste Code:	Not reported
Waste Code:	Not reported
Waste Code:	Not reported
Waste Code:	Not reported
Quantity:	2000
Units:	P - Pounds
Number of Containers:	1
Container Type:	TT - Cargo tank, tank trucks
Handling Method:	T Chemical, physical, or biological treatment.
Specific Gravity:	1
Waste Code:	D008
Waste Code 1_2:	Not reported
Waste Code 1_3:	Not reported
Waste Code 1_4:	Not reported
Waste Code 1_5:	Not reported
Waste Code 1_6:	Not reported

K182 **CON EDISON SERVICE BOX: 20532** **RCRA NonGen / NLR** **1016961824**
WNW **362 W 125TH ST** **NY MANIFEST** **NYP004347373**
1/8-1/4 **NEW YORK, NY 10027**
0.125 mi.
662 ft. **Site 14 of 21 in cluster K**

Relative:
Higher

Actual:
31 ft.

RCRA NonGen / NLR:

Date form received by agency:	09/19/2013
Facility name:	CON EDISON SERVICE BOX: 20532
Facility address:	362 W 125TH ST NEW YORK, NY 10027
EPA ID:	NYP004347373
Mailing address:	IRVING PL, RM 828 NEW YORK, NY 10003
Contact:	BENJAMIN BAMONTE
Contact address:	Not reported Not reported
Contact country:	Not reported
Contact telephone:	(212) 894-9549
Contact email:	Not reported
EPA Region:	02
Classification:	Non-Generator
Description:	Handler: Non-Generators do not presently generate hazardous waste

Handler Activities Summary:

U.S. importer of hazardous waste:	No
Mixed waste (haz. and radioactive):	No
Recycler of hazardous waste:	No
Transporter of hazardous waste:	No
Treater, storer or disposer of HW:	No
Underground injection activity:	No
On-site burner exemption:	No
Furnace exemption:	No
Used oil fuel burner:	No
Used oil processor:	No
User oil refiner:	No
Used oil fuel marketer to burner:	No
Used oil Specification marketer:	No
Used oil transfer facility:	No
Used oil transporter:	No

Historical Generators:

Date form received by agency:	08/19/2013
Site name:	CON EDISON SERVICE BOX: 20532
Classification:	Conditionally Exempt Small Quantity Generator
Violation Status:	No violations found

NY MANIFEST:

Country:	USA
EPA ID:	NYP004347373
Facility Status:	Not reported
Location Address 1:	FO 362 W 125TH ST
Code:	BP
Location Address 2:	SB #20532
Total Tanks:	Not reported
Location City:	NEW YORK
Location State:	NY
Location Zip:	10027

CON EDISON SERVICE BOX: 20532 (Continued) **1016961824**

Location Zip 4: Not reported

NY MANIFEST:
EPAID: NYP004347373
Mailing Name: CON EDISON
Mailing Contact: CON EDISON
Mailing Address 1: 4 IRVING PLACE 15TH FLOOR
Mailing Address 2: Not reported
Mailing City: NEW YORK
Mailing State: NY
Mailing Zip: 10003
Mailing Zip 4: Not reported
Mailing Country: USA
Mailing Phone: 2124603770

NY MANIFEST:
Document ID: Not reported
Manifest Status: Not reported
seq: Not reported
Year: 2013
Trans1 State ID: NJD003812047
Trans2 State ID: Not reported
Generator Ship Date: 08/19/2013
Trans1 Recv Date: 08/19/2013
Trans2 Recv Date: Not reported
TSD Site Recv Date: 08/19/2013
Part A Recv Date: Not reported
Part B Recv Date: Not reported
Generator EPA ID: NYP004347373
Trans1 EPA ID: Not reported
Trans2 EPA ID: Not reported
TSDF ID 1: NJD991291105
TSDF ID 2: Not reported
Manifest Tracking Number: 002220763GBF
Import Indicator: N
Export Indicator: N
Discr Quantity Indicator: N
Discr Type Indicator: N
Discr Residue Indicator: N
Discr Partial Reject Indicator: N
Discr Full Reject Indicator: N
Manifest Ref Number: Not reported
Alt Facility RCRA ID: Not reported
Alt Facility Sign Date: Not reported
MGMT Method Type Code: H110
Waste Code: Not reported
Waste Code: Not reported
Waste Code: Not reported
Waste Code: Not reported
Waste Code: Not reported
Waste Code: Not reported
Quantity: 1000
Units: P - Pounds
Number of Containers: 1
Container Type: TT - Cargo tank, tank trucks
Handling Method: T Chemical, physical, or biological treatment.
Specific Gravity: 1

CON EDISON SERVICE BOX: 20532 (Continued) **1016961824**

Waste Code:	D008
Waste Code 1_2:	Not reported
Waste Code 1_3:	Not reported
Waste Code 1_4:	Not reported
Waste Code 1_5:	Not reported
Waste Code 1_6:	Not reported

H183 **CON EDISON SERVICE BOX: 44880** **NJ MANIFEST** **S117985957**
East **2132 7TH AVE** **N/A**
1/8-1/4 **NEW YORK, NY 10027**
0.128 mi.
675 ft. **Site 10 of 14 in cluster H**

Relative:
Lower

Actual:
28 ft.

NJ MANIFEST:

EPA Id:	NYP004264974
Mail Address:	IRVING PL, RM 828
Mail City/State/Zip:	NEW YORK, NY 10003
Facility Phone:	Not reported
Emergency Phone:	Not reported
Contact:	RICARDO CARTY
Comments:	Not reported
SIC Code:	Not reported
County:	NY061
Municipal:	Not reported
Previous EPA Id:	Not reported
Gen Flag:	Not reported
Trans Flag:	Not reported
TSDF Flag:	Not reported
Name Change:	Not reported
Date Change:	Not reported

Manifest:

Manifest Number:	010464470JJK
EPA ID:	NYP004264974
Date Shipped:	8/26/2012
TSDF EPA ID:	NJD002200046
Transporter EPA ID:	NJ0000027193
Transporter 2 EPA ID:	Not reported
Transporter 3 EPA ID:	Not reported
Transporter 4 EPA ID:	Not reported
Transporter 5 EPA ID:	Not reported
Transporter 6 EPA ID:	Not reported
Transporter 7 EPA ID:	Not reported
Transporter 8 EPA ID:	Not reported
Transporter 9 EPA ID:	Not reported
Transporter 10 EPA ID:	Not reported
Date Trans1 Transported Waste:	Not reported
Date Trans2 Transported Waste:	Not reported
Date Trans3 Transported Waste:	Not reported
Date Trans4 Transported Waste:	Not reported
Date Trans5 Transported Waste:	Not reported
Date Trans6 Transported Waste:	Not reported
Date Trans7 Transported Waste:	Not reported
Date Trans8 Transported Waste:	Not reported
Date Trans9 Transported Waste:	Not reported
Date Trans10 Transported Waste:	Not reported
Date TSDF Received Waste:	Not reported

CON EDISON SERVICE BOX: 44880 (Continued) **S117985957**

TSDF EPA Facility Name:	Not reported
QTY Units:	Not reported
Transporter SEQ ID:	Not reported
Transporter-1 Date:	Not reported
Waste SEQ ID:	Not reported
Waste Type Code 2:	Not reported
Waste Type Code 3:	Not reported
Waste Type Code 4:	Not reported
Waste Type Code 5:	Not reported
Waste Type Code 6:	Not reported
Date Accepted:	Not reported
Manifest Discrepancy Type:	Not reported
Data Entry Number:	Not reported
Was Load Rejected:	NEW YORK, NY 10003
Reason Load Was Rejected:	Not reported

Waste:

Manifest Year:	Not reported
Waste Code:	D008
Hand Code:	Not reported
Quantity:	75.00 Pounds

H184 **CON EDISON SERVICE BOX: 44880** **RCRA NonGen / NLR 1016962130**
East **2132 7TH AVE** **NY MANIFEST NYP004351227**
1/8-1/4 **NEW YORK, NY 10027**
0.128 mi.
675 ft. **Site 11 of 14 in cluster H**

Relative:
Lower

Actual:
28 ft.

RCRA NonGen / NLR:

Date form received by agency:	09/26/2013
Facility name:	CON EDISON SERVICE BOX: 44880
Facility address:	2132 7TH AVE NEW YORK, NY 10027
EPA ID:	NYP004351227
Mailing address:	IRVING PL, RM 828 NEW YORK, NY 10003
Contact:	BENJAMIN BAMONTE
Contact address:	Not reported Not reported
Contact country:	Not reported
Contact telephone:	(212) 894-9549
Contact email:	Not reported
EPA Region:	02
Classification:	Non-Generator
Description:	Handler: Non-Generators do not presently generate hazardous waste

Handler Activities Summary:

U.S. importer of hazardous waste:	No
Mixed waste (haz. and radioactive):	No
Recycler of hazardous waste:	No
Transporter of hazardous waste:	No
Treater, storer or disposer of HW:	No
Underground injection activity:	No
On-site burner exemption:	No
Furnace exemption:	No

CON EDISON SERVICE BOX: 44880 (Continued) **1016962130**

Used oil fuel burner: No
Used oil processor: No
User oil refiner: No
Used oil fuel marketer to burner: No
Used oil Specification marketer: No
Used oil transfer facility: No
Used oil transporter: No

Historical Generators:
Date form received by agency: 08/26/2013
Site name: CON EDISON SERVICE BOX: 44880
Classification: Conditionally Exempt Small Quantity Generator

Violation Status: No violations found

NY MANIFEST:
Country: USA
EPA ID: NYP004351227
Facility Status: Not reported
Location Address 1: FO 2132 7TH AVE
Code: BP
Location Address 2: SB 44880
Total Tanks: Not reported
Location City: MANHATTAN
Location State: NY
Location Zip: 10027
Location Zip 4: Not reported

NY MANIFEST:
EPAID: NYP004351227
Mailing Name: CON EDISON
Mailing Contact: TOM TEELING
Mailing Address 1: 4 IRVING PLACE 15 FLOOR
Mailing Address 2: Not reported
Mailing City: NEW YORK
Mailing State: NY
Mailing Zip: 10003
Mailing Zip 4: Not reported
Mailing Country: USA
Mailing Phone: 2124603770

NY MANIFEST:
Document ID: Not reported
Manifest Status: Not reported
seq: Not reported
Year: 2013
Trans1 State ID: NJD003812047
Trans2 State ID: Not reported
Generator Ship Date: 08/26/2013
Trans1 Recv Date: 08/26/2013
Trans2 Recv Date: Not reported
TSD Site Recv Date: 08/30/2013
Part A Recv Date: Not reported
Part B Recv Date: Not reported
Generator EPA ID: NYP004351227
Trans1 EPA ID: Not reported
Trans2 EPA ID: Not reported

CON EDISON SERVICE BOX: 44880 (Continued) **1016962130**

TSDF ID 1:	NJD991291105
TSDF ID 2:	Not reported
Manifest Tracking Number:	002220863GBF
Import Indicator:	N
Export Indicator:	N
Discr Quantity Indicator:	N
Discr Type Indicator:	N
Discr Residue Indicator:	N
Discr Partial Reject Indicator:	N
Discr Full Reject Indicator:	N
Manifest Ref Number:	Not reported
Alt Facility RCRA ID:	Not reported
Alt Facility Sign Date:	Not reported
MGMT Method Type Code:	H110
Waste Code:	Not reported
Waste Code:	Not reported
Waste Code:	Not reported
Waste Code:	Not reported
Waste Code:	Not reported
Waste Code:	Not reported
Quantity:	500
Units:	P - Pounds
Number of Containers:	1
Container Type:	TT - Cargo tank, tank trucks
Handling Method:	T Chemical, physical, or biological treatment.
Specific Gravity:	1
Waste Code:	D008
Waste Code 1_2:	Not reported
Waste Code 1_3:	Not reported
Waste Code 1_4:	Not reported
Waste Code 1_5:	Not reported
Waste Code 1_6:	Not reported

H185 **CON EDISON SERVICE BOX: 44880** **RCRA-CESQG** **1016143715**
East **2132 7TH AVE** **FINDS** **NYP004264974**
1/8-1/4 **NEW YORK, NY 10027** **NY MANIFEST**
0.128 mi. **ECHO**
675 ft. **Site 12 of 14 in cluster H**

Relative:
Lower

Actual:
28 ft.

RCRA-CESQG:

Date form received by agency:	08/26/2012
Facility name:	CON EDISON SERVICE BOX: 44880
Facility address:	2132 7TH AVE NEW YORK, NY 10027
EPA ID:	NYP004264974
Mailing address:	IRVING PL, RM 828 NEW YORK, NY 10003
Contact:	RICARDO CARTY
Contact address:	Not reported Not reported
Contact country:	Not reported
Contact telephone:	(212) 643-3044
Contact email:	Not reported
EPA Region:	02
Classification:	Conditionally Exempt Small Quantity Generator
Description:	Handler: generates 100 kg or less of hazardous waste per calendar month, and accumulates 1000 kg or less of hazardous waste at any time;

CON EDISON SERVICE BOX: 44880 (Continued) **1016143715**

or generates 1 kg or less of acutely hazardous waste per calendar month, and accumulates at any time: 1 kg or less of acutely hazardous waste; or 100 kg or less of any residue or contaminated soil, waste or other debris resulting from the cleanup of a spill, into or on any land or water, of acutely hazardous waste; or generates 100 kg or less of any residue or contaminated soil, waste or other debris resulting from the cleanup of a spill, into or on any land or water, of acutely hazardous waste during any calendar month, and accumulates at any time: 1 kg or less of acutely hazardous waste; or 100 kg or less of any residue or contaminated soil, waste or other debris resulting from the cleanup of a spill, into or on any land or water, of acutely hazardous waste

Handler Activities Summary:

U.S. importer of hazardous waste:	No
Mixed waste (haz. and radioactive):	No
Recycler of hazardous waste:	No
Transporter of hazardous waste:	No
Treater, storer or disposer of HW:	No
Underground injection activity:	No
On-site burner exemption:	No
Furnace exemption:	No
Used oil fuel burner:	No
Used oil processor:	No
User oil refiner:	No
Used oil fuel marketer to burner:	No
Used oil Specification marketer:	No
Used oil transfer facility:	No
Used oil transporter:	No

Violation Status: No violations found

FINDS:

Registry ID: 110055421752

Environmental Interest/Information System

RCRAInfo is a national information system that supports the Resource Conservation and Recovery Act (RCRA) program through the tracking of events and activities related to facilities that generate, transport, and treat, store, or dispose of hazardous waste. RCRAInfo allows RCRA program staff to track the notification, permit, compliance, and corrective action activities required under RCRA.

NY MANIFEST:

Country:	USA
EPA ID:	NYP004264974
Facility Status:	Not reported
Location Address 1:	2132 7TH AVE
Code:	BP
Location Address 2:	SERV BOX 44880
Total Tanks:	Not reported
Location City:	NEW YORK
Location State:	NY
Location Zip:	10027
Location Zip 4:	Not reported

CON EDISON SERVICE BOX: 44880 (Continued) **1016143715**

NY MANIFEST:

EPAID:	NYP004264974
Mailing Name:	CON EDISON
Mailing Contact:	TOM TEELING
Mailing Address 1:	4 IRVING PLACE - 15TH FLOOR
Mailing Address 2:	Not reported
Mailing City:	NEW YORK
Mailing State:	NY
Mailing Zip:	10003
Mailing Zip 4:	Not reported
Mailing Country:	USA
Mailing Phone:	2124603770

NY MANIFEST:

Document ID:	Not reported
Manifest Status:	Not reported
seq:	Not reported
Year:	2012
Trans1 State ID:	NJ0000027193
Trans2 State ID:	Not reported
Generator Ship Date:	08/26/2012
Trans1 Recv Date:	08/26/2012
Trans2 Recv Date:	Not reported
TSD Site Recv Date:	08/30/2012
Part A Recv Date:	Not reported
Part B Recv Date:	Not reported
Generator EPA ID:	NYP004264974
Trans1 EPA ID:	Not reported
Trans2 EPA ID:	Not reported
TSDF ID 1:	NJD002200046
TSDF ID 2:	Not reported
Manifest Tracking Number:	010464470JJK
Import Indicator:	N
Export Indicator:	N
Discr Quantity Indicator:	N
Discr Type Indicator:	N
Discr Residue Indicator:	N
Discr Partial Reject Indicator:	N
Discr Full Reject Indicator:	N
Manifest Ref Number:	Not reported
Alt Facility RCRA ID:	Not reported
Alt Facility Sign Date:	Not reported
MGMT Method Type Code:	H111
Waste Code:	Not reported
Waste Code:	Not reported
Waste Code:	Not reported
Waste Code:	Not reported
Waste Code:	Not reported
Waste Code:	Not reported
Quantity:	75.0
Units:	P - Pounds
Number of Containers:	1.0
Container Type:	TT - Cargo tank, tank trucks
Handling Method:	T Chemical, physical, or biological treatment.
Specific Gravity:	1.0
Waste Code:	D008

CON EDISON SERVICE BOX: 44880 (Continued) **1016143715**

Waste Code 1_2: Not reported
Waste Code 1_3: Not reported
Waste Code 1_4: Not reported
Waste Code 1_5: Not reported
Waste Code 1_6: Not reported

ECHO:
Envid: 1016143715
Registry ID: 110055421752
DFR URL: http://echo.epa.gov/detailed_facility_report?fid=110055421752

K186 **CON EDISON** **NY MANIFEST** **S117742099**
West **289 ST NICHOLAS AVE** **N/A**
1/8-1/4 **NEW YORK, NY 10027**
0.130 mi.
685 ft. **Site 15 of 21 in cluster K**

Relative:
Higher

Actual:
30 ft.

NY MANIFEST:
Country: USA
EPA ID: NYP004753737
Facility Status: Not reported
Location Address 1: 289 ST NICHOLAS AV
Code: BP
Location Address 2: SB40788
Total Tanks: Not reported
Location City: NEW YORK
Location State: NY
Location Zip: 10027
Location Zip 4: Not reported

NY MANIFEST:
EPAID: NYP004753737
Mailing Name: CON EDISON
Mailing Contact: CON EDISON
Mailing Address 1: 4 IRVING PL
Mailing Address 2: 15TH FL
Mailing City: NEW YORK
Mailing State: NY
Mailing Zip: 10003
Mailing Zip 4: Not reported
Mailing Country: USA
Mailing Phone: Not reported

NY MANIFEST:
Document ID: Not reported
Manifest Status: Not reported
seq: Not reported
Year: 2015
Trans1 State ID: NJD003812047
Trans2 State ID: NJD003812047
Generator Ship Date: 03/19/2015
Trans1 Recv Date: 03/19/2015
Trans2 Recv Date: 03/25/2015
TSD Site Recv Date: 03/25/2015
Part A Recv Date: Not reported
Part B Recv Date: Not reported

CON EDISON (Continued) **S117742099**

Generator EPA ID:	NYP004753737
Trans1 EPA ID:	Not reported
Trans2 EPA ID:	Not reported
TSDF ID 1:	NJD991291105
TSDF ID 2:	Not reported
Manifest Tracking Number:	002611280GBF
Import Indicator:	N
Export Indicator:	N
Discr Quantity Indicator:	N
Discr Type Indicator:	N
Discr Residue Indicator:	N
Discr Partial Reject Indicator:	N
Discr Full Reject Indicator:	N
Manifest Ref Number:	Not reported
Alt Facility RCRA ID:	Not reported
Alt Facility Sign Date:	Not reported
MGMT Method Type Code:	H110
Waste Code:	Not reported
Waste Code:	Not reported
Waste Code:	Not reported
Waste Code:	Not reported
Waste Code:	Not reported
Waste Code:	Not reported
Quantity:	500
Units:	P - Pounds
Number of Containers:	1
Container Type:	TT - Cargo tank, tank trucks
Handling Method:	T Chemical, physical, or biological treatment.
Specific Gravity:	1
Waste Code:	D008
Waste Code 1_2:	Not reported
Waste Code 1_3:	Not reported
Waste Code 1_4:	Not reported
Waste Code 1_5:	Not reported
Waste Code 1_6:	Not reported
Document ID:	Not reported
Manifest Status:	Not reported
seq:	Not reported
Year:	2015
Trans1 State ID:	NJD003812047
Trans2 State ID:	NJD003812047
Generator Ship Date:	03/19/2015
Trans1 Recv Date:	03/19/2015
Trans2 Recv Date:	03/25/2015
TSD Site Recv Date:	03/25/2015
Part A Recv Date:	Not reported
Part B Recv Date:	Not reported
Generator EPA ID:	NYP004753737
Trans1 EPA ID:	Not reported
Trans2 EPA ID:	Not reported
TSDF ID 1:	NJD991291105
TSDF ID 2:	Not reported
Manifest Tracking Number:	002611280GBF
Import Indicator:	N
Export Indicator:	N
Discr Quantity Indicator:	N

CON EDISON (Continued) **S117742099**

Discr Type Indicator:	N
Discr Residue Indicator:	N
Discr Partial Reject Indicator:	N
Discr Full Reject Indicator:	N
Manifest Ref Number:	Not reported
Alt Facility RCRA ID:	Not reported
Alt Facility Sign Date:	Not reported
MGMT Method Type Code:	H110
Waste Code:	Not reported
Waste Code:	Not reported
Waste Code:	Not reported
Waste Code:	Not reported
Waste Code:	Not reported
Waste Code:	Not reported
Quantity:	500
Units:	P - Pounds
Number of Containers:	1
Container Type:	TT - Cargo tank, tank trucks
Handling Method:	T Chemical, physical, or biological treatment.
Specific Gravity:	1
Waste Code:	D008
Waste Code 1_2:	Not reported
Waste Code 1_3:	Not reported
Waste Code 1_4:	Not reported
Waste Code 1_5:	Not reported
Waste Code 1_6:	Not reported
Document ID:	Not reported
Manifest Status:	Not reported
seq:	Not reported
Year:	2015
Trans1 State ID:	NJD003812047
Trans2 State ID:	NJD003812047
Generator Ship Date:	03/19/2015
Trans1 Recv Date:	03/19/2015
Trans2 Recv Date:	03/25/2015
TSD Site Recv Date:	03/25/2015
Part A Recv Date:	Not reported
Part B Recv Date:	Not reported
Generator EPA ID:	NYP004753737
Trans1 EPA ID:	Not reported
Trans2 EPA ID:	Not reported
TSDF ID 1:	NJD991291105
TSDF ID 2:	Not reported
Manifest Tracking Number:	002611280GBF
Import Indicator:	N
Export Indicator:	N
Discr Quantity Indicator:	N
Discr Type Indicator:	N
Discr Residue Indicator:	N
Discr Partial Reject Indicator:	N
Discr Full Reject Indicator:	N
Manifest Ref Number:	Not reported
Alt Facility RCRA ID:	Not reported
Alt Facility Sign Date:	Not reported
MGMT Method Type Code:	H110
Waste Code:	Not reported

CON EDISON (Continued) **S117742099**

Waste Code:	Not reported
Waste Code:	Not reported
Waste Code:	Not reported
Waste Code:	Not reported
Waste Code:	Not reported
Quantity:	500
Units:	P - Pounds
Number of Containers:	1
Container Type:	TT - Cargo tank, tank trucks
Handling Method:	T Chemical, physical, or biological treatment.
Specific Gravity:	1
Waste Code:	D008
Waste Code 1_2:	Not reported
Waste Code 1_3:	Not reported
Waste Code 1_4:	Not reported
Waste Code 1_5:	Not reported
Waste Code 1_6:	Not reported

K187 **CON EDISON** **RCRA NonGen / NLR** **1018280490**
West **289 ST NICHOLAS AVE** **NYP004753737**
1/8-1/4 **NEW YORK, NY 10027**
0.130 mi.
685 ft. **Site 16 of 21 in cluster K**

Relative:
Higher

Actual:
30 ft.

RCRA NonGen / NLR:

Date form received by agency:	03/19/2015
Facility name:	CON EDISON
Facility address:	289 ST NICHOLAS AVE NEW YORK, NY 10027
EPA ID:	NYP004753737
Mailing address:	IRVING PL, 15TH FL NE NEW YORK, NY 10003
Contact:	THOMAS TEELING
Contact address:	Not reported Not reported
Contact country:	Not reported
Contact telephone:	(212) 460-3770
Contact email:	Not reported
EPA Region:	02
Classification:	Non-Generator
Description:	Handler: Non-Generators do not presently generate hazardous waste

Handler Activities Summary:

U.S. importer of hazardous waste:	No
Mixed waste (haz. and radioactive):	No
Recycler of hazardous waste:	No
Transporter of hazardous waste:	No
Treater, storer or disposer of HW:	No
Underground injection activity:	No
On-site burner exemption:	No
Furnace exemption:	No
Used oil fuel burner:	No
Used oil processor:	No
User oil refiner:	No
Used oil fuel marketer to burner:	No
Used oil Specification marketer:	No

CON EDISON (Continued) **1018280490**

Used oil transfer facility: No
Used oil transporter: No

Historical Generators:
Date form received by agency: 03/19/2015
Site name: CON EDISON
Classification: Small Quantity Generator

Violation Status: No violations found

H188 **CON EDISON SERVICE BOX: 44881** **RCRA-CESQG** **1016143381**
East **2136 7TH AVE** **FINDS** **NYP004261194**
1/8-1/4 **NEW YORK, NY 10027** **NY MANIFEST**
0.131 mi. **ECHO**
692 ft. **Site 13 of 14 in cluster H**

Relative:
Lower

Actual:
28 ft.

RCRA-CESQG:
Date form received by agency: 08/04/2012
Facility name: CON EDISON SERVICE BOX: 44881
Facility address: 2136 7TH AVE
NEW YORK, NY 10027
EPA ID: NYP004261194
Mailing address: IRVING PL, RM 828
NEW YORK, NY 10003
Contact: RICARDO CARTY
Contact address: Not reported
Not reported
Contact country: Not reported
Contact telephone: (212) 643-3044
Contact email: Not reported
EPA Region: 02
Classification: Conditionally Exempt Small Quantity Generator
Description: Handler: generates 100 kg or less of hazardous waste per calendar month, and accumulates 1000 kg or less of hazardous waste at any time; or generates 1 kg or less of acutely hazardous waste per calendar month, and accumulates at any time: 1 kg or less of acutely hazardous waste; or 100 kg or less of any residue or contaminated soil, waste or other debris resulting from the cleanup of a spill, into or on any land or water, of acutely hazardous waste; or generates 100 kg or less of any residue or contaminated soil, waste or other debris resulting from the cleanup of a spill, into or on any land or water, of acutely hazardous waste during any calendar month, and accumulates at any time: 1 kg or less of acutely hazardous waste; or 100 kg or less of any residue or contaminated soil, waste or other debris resulting from the cleanup of a spill, into or on any land or water, of acutely hazardous waste

Handler Activities Summary:
U.S. importer of hazardous waste: No
Mixed waste (haz. and radioactive): No
Recycler of hazardous waste: No
Transporter of hazardous waste: No
Treater, storer or disposer of HW: No
Underground injection activity: No
On-site burner exemption: No
Furnace exemption: No
Used oil fuel burner: No
Used oil processor: No

CON EDISON SERVICE BOX: 44881 (Continued) **1016143381**

User oil refiner: No
Used oil fuel marketer to burner: No
Used oil Specification marketer: No
Used oil transfer facility: No
Used oil transporter: No

Violation Status: No violations found

FINDS:

Registry ID: 110055423689

Environmental Interest/Information System
RCRAInfo is a national information system that supports the Resource Conservation and Recovery Act (RCRA) program through the tracking of events and activities related to facilities that generate, transport, and treat, store, or dispose of hazardous waste. RCRAInfo allows RCRA program staff to track the notification, permit, compliance, and corrective action activities required under RCRA.

NY MANIFEST:
Country: USA
EPA ID: NYP004261194
Facility Status: Not reported
Location Address 1: FO 2136 7TH AVE
Code: BP
Location Address 2: Not reported
Total Tanks: Not reported
Location City: NEW YORK
Location State: NY
Location Zip: 10027
Location Zip 4: Not reported

NY MANIFEST:
EPAID: NYP004261194
Mailing Name: CON EDISON
Mailing Contact: CON EDISON
Mailing Address 1: 4 IRVING PLACE 15TH FLOOR
Mailing Address 2: Not reported
Mailing City: NEW YORK
Mailing State: NY
Mailing Zip: 10003
Mailing Zip 4: Not reported
Mailing Country: USA
Mailing Phone: 2124603770

NY MANIFEST:
Document ID: Not reported
Manifest Status: Not reported
seq: Not reported
Year: 2012
Trans1 State ID: NJ0000027193
Trans2 State ID: Not reported
Generator Ship Date: 08/04/2012
Trans1 Recv Date: 08/04/2012
Trans2 Recv Date: Not reported

CON EDISON SERVICE BOX: 44881 (Continued) **1016143381**

TSD Site Recv Date:	08/06/2012
Part A Recv Date:	Not reported
Part B Recv Date:	Not reported
Generator EPA ID:	NYP004261194
Trans1 EPA ID:	Not reported
Trans2 EPA ID:	Not reported
TSDF ID 1:	NJD002200046
TSDF ID 2:	Not reported
Manifest Tracking Number:	006903937JJK
Import Indicator:	N
Export Indicator:	N
Discr Quantity Indicator:	N
Discr Type Indicator:	N
Discr Residue Indicator:	N
Discr Partial Reject Indicator:	N
Discr Full Reject Indicator:	N
Manifest Ref Number:	Not reported
Alt Facility RCRA ID:	Not reported
Alt Facility Sign Date:	Not reported
MGMT Method Type Code:	H111
Waste Code:	Not reported
Waste Code:	Not reported
Waste Code:	Not reported
Waste Code:	Not reported
Waste Code:	Not reported
Waste Code:	Not reported
Quantity:	200.0
Units:	P - Pounds
Number of Containers:	1.0
Container Type:	TT - Cargo tank, tank trucks
Handling Method:	T Chemical, physical, or biological treatment.
Specific Gravity:	1.0
Waste Code:	D008
Waste Code 1_2:	Not reported
Waste Code 1_3:	Not reported
Waste Code 1_4:	Not reported
Waste Code 1_5:	Not reported
Waste Code 1_6:	Not reported

ECHO:

Envid:	1016143381
Registry ID:	110055423689
DFR URL:	http://echo.epa.gov/detailed_facility_report?fid=110055423689

H189 **CON EDISON SERVICE BOX: 44881** **NJ MANIFEST** **S117985652**
East **2136 7TH AVE** **N/A**
1/8-1/4 **NEW YORK, NY 10027**
0.131 mi.
692 ft. **Site 14 of 14 in cluster H**

Relative:
Lower

Actual:
28 ft.

NJ MANIFEST:

EPA Id:	NYP004261194
Mail Address:	IRVING PL, RM 828
Mail City/State/Zip:	NEW YORK, NY 10003
Facility Phone:	Not reported
Emergency Phone:	Not reported

CON EDISON SERVICE BOX: 44881 (Continued) **S117985652**

Contact:	RICARDO CARTY
Comments:	Not reported
SIC Code:	Not reported
County:	NY061
Municipal:	Not reported
Previous EPA Id:	Not reported
Gen Flag:	Not reported
Trans Flag:	Not reported
TSDF Flag:	Not reported
Name Change:	Not reported
Date Change:	Not reported

Manifest:

Manifest Number:	006903937JJK
EPA ID:	NYP004261194
Date Shipped:	8/4/2012
TSDF EPA ID:	NJD002200046
Transporter EPA ID:	NJ0000027193
Transporter 2 EPA ID:	Not reported
Transporter 3 EPA ID:	Not reported
Transporter 4 EPA ID:	Not reported
Transporter 5 EPA ID:	Not reported
Transporter 6 EPA ID:	Not reported
Transporter 7 EPA ID:	Not reported
Transporter 8 EPA ID:	Not reported
Transporter 9 EPA ID:	Not reported
Transporter 10 EPA ID:	Not reported
Date Trans1 Transported Waste:	Not reported
Date Trans2 Transported Waste:	Not reported
Date Trans3 Transported Waste:	Not reported
Date Trans4 Transported Waste:	Not reported
Date Trans5 Transported Waste:	Not reported
Date Trans6 Transported Waste:	Not reported
Date Trans7 Transported Waste:	Not reported
Date Trans8 Transported Waste:	Not reported
Date Trans9 Transported Waste:	Not reported
Date Trans10 Transported Waste:	Not reported
Date TSDF Received Waste:	Not reported
TSDF EPA Facility Name:	Not reported
QTY Units:	Not reported
Transporter SEQ ID:	Not reported
Transporter-1 Date:	Not reported
Waste SEQ ID:	Not reported
Waste Type Code 2:	Not reported
Waste Type Code 3:	Not reported
Waste Type Code 4:	Not reported
Waste Type Code 5:	Not reported
Waste Type Code 6:	Not reported
Date Accepted:	Not reported
Manifest Discrepancy Type:	Not reported
Data Entry Number:	Not reported
Was Load Rejected:	NEW YORK, NY 10003
Reason Load Was Rejected:	Not reported

Waste:

Manifest Year:	Not reported
Waste Code:	D008
Hand Code:	Not reported

CON EDISON SERVICE BOX: 44881 (Continued) **S117985652**

Quantity: 200.00 Pounds

K190 **CON EDISON** **NY MANIFEST** **S113918689**
West **287 ST NICHOLAS AVE** **N/A**
1/8-1/4 **NEW YORK, NY 10027**
0.132 mi.
698 ft. **Site 17 of 21 in cluster K**

Relative:
Higher

Actual:
30 ft.

NY MANIFEST:

Country:	USA
EPA ID:	NYP004582052
Facility Status:	Not reported
Location Address 1:	287 ST NICHOLAS AVE
Code:	BP
Location Address 2:	SB 40788
Total Tanks:	Not reported
Location City:	NEW YORK
Location State:	NY
Location Zip:	10027
Location Zip 4:	Not reported

NY MANIFEST:

EPAID:	NYP004582052
Mailing Name:	CON EDISON
Mailing Contact:	TOM TEELING
Mailing Address 1:	4 IRVING PLACE 15TH FLOOR
Mailing Address 2:	Not reported
Mailing City:	NEW YORK
Mailing State:	NY
Mailing Zip:	10003
Mailing Zip 4:	Not reported
Mailing Country:	USA
Mailing Phone:	Not reported

NY MANIFEST:

Document ID:	Not reported
Manifest Status:	Not reported
seq:	Not reported
Year:	2014
Trans1 State ID:	NJ0000027193
Trans2 State ID:	Not reported
Generator Ship Date:	07/01/2014
Trans1 Recv Date:	07/01/2014
Trans2 Recv Date:	Not reported
TSD Site Recv Date:	07/03/2014
Part A Recv Date:	Not reported
Part B Recv Date:	Not reported
Generator EPA ID:	NYP004582052
Trans1 EPA ID:	Not reported
Trans2 EPA ID:	Not reported
TSDF ID 1:	NJD002200046
TSDF ID 2:	Not reported
Manifest Tracking Number:	013254735JJK
Import Indicator:	N
Export Indicator:	N

CON EDISON (Continued) **S113918689**

Discr Quantity Indicator:	N
Discr Type Indicator:	N
Discr Residue Indicator:	N
Discr Partial Reject Indicator:	N
Discr Full Reject Indicator:	N
Manifest Ref Number:	Not reported
Alt Facility RCRA ID:	Not reported
Alt Facility Sign Date:	Not reported
MGMT Method Type Code:	H110
Waste Code:	Not reported
Waste Code:	Not reported
Waste Code:	Not reported
Waste Code:	Not reported
Waste Code:	Not reported
Waste Code:	Not reported
Quantity:	500
Units:	P - Pounds
Number of Containers:	1
Container Type:	TT - Cargo tank, tank trucks
Handling Method:	T Chemical, physical, or biological treatment.
Specific Gravity:	1
Waste Code:	D008
Waste Code 1_2:	Not reported
Waste Code 1_3:	Not reported
Waste Code 1_4:	Not reported
Waste Code 1_5:	Not reported
Waste Code 1_6:	Not reported

K191 **CON EDISON SERVICE BOX: 40788** **RCRA NonGen / NLR** **1016961812**
West **287 ST NICHOLAS AVE** **NY MANIFEST** **NYP004347282**
1/8-1/4 **NEW YORK, NY 10027**
0.132 mi.
698 ft. **Site 18 of 21 in cluster K**

Relative:
Higher

Actual:
30 ft.

RCRA NonGen / NLR:

Date form received by agency:	09/18/2013
Facility name:	CON EDISON SERVICE BOX: 40788
Facility address:	287 ST NICHOLAS AVE NEW YORK, NY 10027
EPA ID:	NYP004347282
Mailing address:	IRVING PL, RM 828 NEW YORK, NY 10003
Contact:	BENJAMIN BAMONTE
Contact address:	Not reported Not reported
Contact country:	Not reported
Contact telephone:	(212) 894-9549
Contact email:	Not reported
EPA Region:	02
Classification:	Non-Generator
Description:	Handler: Non-Generators do not presently generate hazardous waste

Handler Activities Summary:

U.S. importer of hazardous waste:	No
Mixed waste (haz. and radioactive):	No
Recycler of hazardous waste:	No

CON EDISON SERVICE BOX: 40788 (Continued) **1016961812**

Transporter of hazardous waste: No
Treater, storer or disposer of HW: No
Underground injection activity: No
On-site burner exemption: No
Furnace exemption: No
Used oil fuel burner: No
Used oil processor: No
User oil refiner: No
Used oil fuel marketer to burner: No
Used oil Specification marketer: No
Used oil transfer facility: No
Used oil transporter: No

Historical Generators:
Date form received by agency: 08/18/2013
Site name: CON EDISON SERVICE BOX: 40788
Classification: Conditionally Exempt Small Quantity Generator

Violation Status: No violations found

NY MANIFEST:
Country: USA
EPA ID: NYP004347282
Facility Status: Not reported
Location Address 1: 287 ST NICHOLAS AVE
Code: BP
Location Address 2: SB #40788
Total Tanks: Not reported
Location City: NEW YORK
Location State: NY
Location Zip: 10027
Location Zip 4: Not reported

NY MANIFEST:
EPAID: NYP004347282
Mailing Name: CON EDISON
Mailing Contact: CON EDISON
Mailing Address 1: 4 IRVING PLACE 15TH FLOOR
Mailing Address 2: Not reported
Mailing City: NEW YORK
Mailing State: NY
Mailing Zip: 10003
Mailing Zip 4: Not reported
Mailing Country: USA
Mailing Phone: 2124603770

NY MANIFEST:
Document ID: Not reported
Manifest Status: Not reported
seq: Not reported
Year: 2013
Trans1 State ID: NJD003812047
Trans2 State ID: Not reported
Generator Ship Date: 08/20/2013
Trans1 Recv Date: 08/20/2013
Trans2 Recv Date: Not reported
TSD Site Recv Date: 08/21/2013

CON EDISON SERVICE BOX: 40788 (Continued) **1016961812**

Part A Recv Date:	Not reported
Part B Recv Date:	Not reported
Generator EPA ID:	NYP004347282
Trans1 EPA ID:	Not reported
Trans2 EPA ID:	Not reported
TSDF ID 1:	NJD991291105
TSDF ID 2:	Not reported
Manifest Tracking Number:	002220741GBF
Import Indicator:	N
Export Indicator:	N
Discr Quantity Indicator:	N
Discr Type Indicator:	N
Discr Residue Indicator:	N
Discr Partial Reject Indicator:	N
Discr Full Reject Indicator:	N
Manifest Ref Number:	Not reported
Alt Facility RCRA ID:	Not reported
Alt Facility Sign Date:	Not reported
MGMT Method Type Code:	H110
Waste Code:	Not reported
Waste Code:	Not reported
Waste Code:	Not reported
Waste Code:	Not reported
Waste Code:	Not reported
Waste Code:	Not reported
Quantity:	50
Units:	P - Pounds
Number of Containers:	1
Container Type:	TT - Cargo tank, tank trucks
Handling Method:	T Chemical, physical, or biological treatment.
Specific Gravity:	1
Waste Code:	D008
Waste Code 1_2:	Not reported
Waste Code 1_3:	Not reported
Waste Code 1_4:	Not reported
Waste Code 1_5:	Not reported
Waste Code 1_6:	Not reported
Document ID:	Not reported
Manifest Status:	Not reported
seq:	Not reported
Year:	2013
Trans1 State ID:	NJD003812047
Trans2 State ID:	Not reported
Generator Ship Date:	08/18/2013
Trans1 Recv Date:	08/18/2013
Trans2 Recv Date:	Not reported
TSD Site Recv Date:	08/19/2013
Part A Recv Date:	Not reported
Part B Recv Date:	Not reported
Generator EPA ID:	NYP004347282
Trans1 EPA ID:	Not reported
Trans2 EPA ID:	Not reported
TSDF ID 1:	NJD991291105
TSDF ID 2:	Not reported
Manifest Tracking Number:	002220776GBF
Import Indicator:	N

CON EDISON SERVICE BOX: 40788 (Continued) **1016961812**

Export Indicator:	N
Discr Quantity Indicator:	N
Discr Type Indicator:	N
Discr Residue Indicator:	N
Discr Partial Reject Indicator:	N
Discr Full Reject Indicator:	N
Manifest Ref Number:	Not reported
Alt Facility RCRA ID:	Not reported
Alt Facility Sign Date:	Not reported
MGMT Method Type Code:	H110
Waste Code:	Not reported
Waste Code:	Not reported
Waste Code:	Not reported
Waste Code:	Not reported
Waste Code:	Not reported
Waste Code:	Not reported
Quantity:	1000
Units:	P - Pounds
Number of Containers:	1
Container Type:	TT - Cargo tank, tank trucks
Handling Method:	T Chemical, physical, or biological treatment.
Specific Gravity:	1
Waste Code:	D008
Waste Code 1_2:	Not reported
Waste Code 1_3:	Not reported
Waste Code 1_4:	Not reported
Waste Code 1_5:	Not reported
Waste Code 1_6:	Not reported
Document ID:	Not reported
Manifest Status:	Not reported
seq:	Not reported
Year:	2013
Trans1 State ID:	NJD003812047
Trans2 State ID:	NJD003812047
Generator Ship Date:	08/25/2013
Trans1 Recv Date:	08/25/2013
Trans2 Recv Date:	08/27/2013
TSD Site Recv Date:	08/27/2013
Part A Recv Date:	Not reported
Part B Recv Date:	Not reported
Generator EPA ID:	NYP004347282
Trans1 EPA ID:	Not reported
Trans2 EPA ID:	Not reported
TSDF ID 1:	NJD991291105
TSDF ID 2:	Not reported
Manifest Tracking Number:	002220833GBF
Import Indicator:	N
Export Indicator:	N
Discr Quantity Indicator:	N
Discr Type Indicator:	N
Discr Residue Indicator:	N
Discr Partial Reject Indicator:	N
Discr Full Reject Indicator:	N
Manifest Ref Number:	Not reported
Alt Facility RCRA ID:	Not reported
Alt Facility Sign Date:	Not reported

CON EDISON SERVICE BOX: 40788 (Continued) **1016961812**

MGMT Method Type Code:	H110
Waste Code:	Not reported
Waste Code:	Not reported
Waste Code:	Not reported
Waste Code:	Not reported
Waste Code:	Not reported
Waste Code:	Not reported
Quantity:	50
Units:	P - Pounds
Number of Containers:	1
Container Type:	TT - Cargo tank, tank trucks
Handling Method:	T Chemical, physical, or biological treatment.
Specific Gravity:	1
Waste Code:	D008
Waste Code 1_2:	Not reported
Waste Code 1_3:	Not reported
Waste Code 1_4:	Not reported
Waste Code 1_5:	Not reported
Waste Code 1_6:	Not reported

M192 **341 ST. NICHOLAS AVE.** **NY AST** **A100292182**
NNW **341-343 ST. NICHOLAS AVE.** **N/A**
1/8-1/4 **NEW YORK, NY 10027**
0.133 mi.
700 ft. **Site 5 of 10 in cluster M**

Relative:
Higher

Actual:
38 ft.

AST:

Region:	STATE
DEC Region:	2
Site Status:	Active
Facility Id:	2-610065
Program Type:	PBS
UTM X:	588667.74202
UTM Y:	4518821.67195
Expiration Date:	06/29/2017
Site Type:	Apartment Building/Office Building

Affiliation Records:

Site Id:	356081
Affiliation Type:	Mail Contact
Company Name:	SUGAREE REALTY LLC
Contact Type:	Not reported
Contact Name:	JERRY EDELMAN
Address1:	341 - 343 ST. NICHOLAS AVE.
Address2:	Not reported
City:	NEW YORK
State:	NY
Zip Code:	10027
Country Code:	001
Phone:	(212) 721-0424
EMail:	JEDELMAN@JMREALTY.ORG
Fax Number:	Not reported
Modified By:	LSZINOMA
Date Last Modified:	2016-03-08

Site Id:	356081
Affiliation Type:	On-Site Operator

341 ST. NICHOLAS AVE. (Continued) **A100292182**

Company Name:	341 ST. NICHOLAS AVE.
Contact Type:	Not reported
Contact Name:	NA
Address1:	Not reported
Address2:	Not reported
City:	Not reported
State:	NN
Zip Code:	Not reported
Country Code:	001
Phone:	(212) 721-0424
EMail:	Not reported
Fax Number:	Not reported
Modified By:	LSZINOMA
Date Last Modified:	2016-03-08

Site Id:	356081
Affiliation Type:	Emergency Contact
Company Name:	341 ST. NICHOLAS, LLC C/O J&M REALTY
Contact Type:	Not reported
Contact Name:	JERRY EDELMAN
Address1:	Not reported
Address2:	Not reported
City:	Not reported
State:	NN
Zip Code:	Not reported
Country Code:	001
Phone:	(212) 721-0424
EMail:	Not reported
Fax Number:	Not reported
Modified By:	KXTANG
Date Last Modified:	2005-11-28

Site Id:	356081
Affiliation Type:	Facility Owner
Company Name:	SUGAREE REALTY LLC
Contact Type:	MANAGING MEMBER
Contact Name:	JERRY EDELMAN
Address1:	341 - 343 ST. NICHOLAS AVE.
Address2:	Not reported
City:	27-1667844
State:	NY
Zip Code:	10027
Country Code:	001
Phone:	(212) 721-0424
EMail:	Not reported
Fax Number:	Not reported
Modified By:	LSZINOMA
Date Last Modified:	2016-03-08

Tank Info:

Tank Number:	001
Tank Id:	209053
Material Code:	0001
Common Name of Substance:	#2 Fuel Oil (On-Site Consumption)

341 ST. NICHOLAS AVE. (Continued) **A100292182**

Equipment Records:

L00 - Piping Leak Detection - None
A00 - Tank Internal Protection - None
H00 - Tank Leak Detection - None
G01 - Tank Secondary Containment - Diking (Aboveground)
J02 - Dispenser - Suction Dispenser
K00 - Spill Prevention - None
D01 - Pipe Type - Steel/Carbon Steel/Iron
E00 - Piping Secondary Containment - None
I05 - Overfill - Vent Whistle
B00 - Tank External Protection - None
F00 - Pipe External Protection - None
C01 - Pipe Location - Aboveground

Tank Location:	3
Tank Type:	Steel/Carbon Steel/Iron
Tank Status:	In Service
Pipe Model:	Not reported
Install Date:	09/01/2005
Capacity Gallons:	2000
Tightness Test Method:	NN
Date Test:	Not reported
Next Test Date:	Not reported
Date Tank Closed:	Not reported
Register:	True
Modified By:	LSZINOMA
Last Modified:	03/08/2016
Material Name:	Not reported

N193 **CON EDISION - MH 32636** **RCRA NonGen / NLR** **1007207591**
SW **123RD ST @ FREDRICK DOUGLAS BL** **NY MANIFEST** **NYP004071544**
1/8-1/4 **NEW YORK, NY 10003**
0.134 mi.
707 ft. **Site 2 of 10 in cluster N**

Relative:
Lower

Actual:
28 ft.

RCRA NonGen / NLR:

Date form received by agency:	06/02/2002
Facility name:	CON EDISION - MH 32636
Facility address:	123RD ST @ FREDRICK DOUGLAS BL NEW YORK, NY 10003
EPA ID:	NYP004071544
Mailing address:	IRVING PLACE NEW YORK, NY 10003
Contact:	ANTHONY DRUMMINGS
Contact address:	IRVING PLACE NEW YORK, NY 10003
Contact country:	US
Contact telephone:	(212) 460-3770
Contact email:	Not reported
EPA Region:	02
Classification:	Non-Generator
Description:	Handler: Non-Generators do not presently generate hazardous waste

Handler Activities Summary:

U.S. importer of hazardous waste:	No
Mixed waste (haz. and radioactive):	No
Recycler of hazardous waste:	No
Transporter of hazardous waste:	No

CON EDISION - MH 32636 (Continued) **1007207591**

Treater, storer or disposer of HW: No
Underground injection activity: No
On-site burner exemption: No
Furnace exemption: No
Used oil fuel burner: No
Used oil processor: No
User oil refiner: No
Used oil fuel marketer to burner: No
Used oil Specification marketer: No
Used oil transfer facility: No
Used oil transporter: No

Historical Generators:
Date form received by agency: 06/01/2002
Site name: CON EDISION - MH 32636
Classification: Not a generator, verified

Date form received by agency: 05/31/2002
Site name: CON EDISION - MH 32636
Classification: Large Quantity Generator

Violation Status: No violations found

NY MANIFEST:
Country: USA
EPA ID: NYP004071544
Facility Status: Not reported
Location Address 1: MH32636-123 ST & FRED DOUGLAS
Code: BP
Location Address 2: Not reported
Total Tanks: Not reported
Location City: NEW YORK
Location State: NY
Location Zip: 10001
Location Zip 4: Not reported

NY MANIFEST:
EPAID: NYP004071544
Mailing Name: CONSOLIDATED EDISON
Mailing Contact: FRANKLIN MURRAY
Mailing Address 1: 4 IRVING PLACE RM 828
Mailing Address 2: Not reported
Mailing City: NEW YORK
Mailing State: NY
Mailing Zip: 10003
Mailing Zip 4: Not reported
Mailing Country: USA
Mailing Phone: 2124602808

NY MANIFEST:
Document ID: CTF0810614
Manifest Status: Not reported
seq: 01
Year: 2001
Trans1 State ID: 13014MA
Trans2 State ID: Not reported
Generator Ship Date: 01/16/2001

CON EDISION - MH 32636 (Continued) **1007207591**

Trans1 Recv Date:	01/16/2001
Trans2 Recv Date:	Not reported
TSD Site Recv Date:	01/18/2001
Part A Recv Date:	Not reported
Part B Recv Date:	Not reported
Generator EPA ID:	NYP004071544
Trans1 EPA ID:	MAD039322250
Trans2 EPA ID:	Not reported
TSDF ID 1:	CTD000604488
TSDF ID 2:	Not reported
Manifest Tracking Number:	Not reported
Import Indicator:	Not reported
Export Indicator:	Not reported
Discr Quantity Indicator:	Not reported
Discr Type Indicator:	Not reported
Discr Residue Indicator:	Not reported
Discr Partial Reject Indicator:	Not reported
Discr Full Reject Indicator:	Not reported
Manifest Ref Number:	Not reported
Alt Facility RCRA ID:	Not reported
Alt Facility Sign Date:	Not reported
MGMT Method Type Code:	Not reported
Waste Code:	D008 - LEAD 5.0 MG/L TCLP
Waste Code:	Not reported
Waste Code:	Not reported
Waste Code:	Not reported
Waste Code:	Not reported
Waste Code:	Not reported
Quantity:	00003
Units:	Y - Cubic yards* (.85 tons)
Number of Containers:	001
Container Type:	DT - Dump trucks
Handling Method:	T Chemical, physical, or biological treatment.
Specific Gravity:	01.00

M194 **351 ST NICHOLAS AVE** **NY AST** **U003393849**
NNW **351 ST NICHOLAS AVE** **NY HIST AST** **N/A**
1/8-1/4 **NEW YORK, NY 10027**
0.134 mi.
707 ft. **Site 6 of 10 in cluster M**

Relative:
Higher

Actual:
38 ft.

AST:

Region:	STATE
DEC Region:	2
Site Status:	Active
Facility Id:	2-346160
Program Type:	PBS
UTM X:	588490.89534
UTM Y:	4518472.01499
Expiration Date:	12/30/2014
Site Type:	Apartment Building/Office Building

Affiliation Records:

Site Id:	16914
Affiliation Type:	On-Site Operator
Company Name:	351 ST NICHOLAS AVE
Contact Type:	Not reported

351 ST NICHOLAS AVE (Continued) **U003393849**

Contact Name:	ELPIDIO PUENTES
Address1:	Not reported
Address2:	Not reported
City:	Not reported
State:	NN
Zip Code:	Not reported
Country Code:	001
Phone:	(347) 234-9227
EMail:	Not reported
Fax Number:	Not reported
Modified By:	KXTANG
Date Last Modified:	2005-06-21

Site Id:	16914
Affiliation Type:	Emergency Contact
Company Name:	H.P. BUILDING
Contact Type:	Not reported
Contact Name:	ROCKY HORSFORD
Address1:	Not reported
Address2:	Not reported
City:	Not reported
State:	NN
Zip Code:	Not reported
Country Code:	999
Phone:	(917) 468-9616
EMail:	Not reported
Fax Number:	Not reported
Modified By:	KXTANG
Date Last Modified:	2005-06-21

Site Id:	16914
Affiliation Type:	Facility Owner
Company Name:	H.P. BUILDING
Contact Type:	MANAGER
Contact Name:	ALYAH HORSFORD
Address1:	226 WEST 116 STREET
Address2:	Not reported
City:	NEW YORK
State:	NY
Zip Code:	10026
Country Code:	001
Phone:	(212) 663-8497
EMail:	Not reported
Fax Number:	Not reported
Modified By:	KXTANG
Date Last Modified:	2005-06-21

Site Id:	16914
Affiliation Type:	Mail Contact
Company Name:	H.P. BUILDING
Contact Type:	MANAGER
Contact Name:	ALYAH HORSFORD
Address1:	226 WEST 116 STREET
Address2:	Not reported
City:	NEW YORK
State:	NY
Zip Code:	10026

351 ST NICHOLAS AVE (Continued) **U003393849**

Country Code:	001
Phone:	(212) 663-8497
EMail:	Not reported
Fax Number:	Not reported
Modified By:	KXTANG
Date Last Modified:	2005-06-21

Tank Info:

Tank Number:	001
Tank Id:	32867
Material Code:	0001
Common Name of Substance:	#2 Fuel Oil (On-Site Consumption)

Equipment Records:

A00 - Tank Internal Protection - None
L00 - Piping Leak Detection - None
B00 - Tank External Protection - None
F00 - Pipe External Protection - None
I05 - Overfill - Vent Whistle
G03 - Tank Secondary Containment - Vault (w/o access)
D01 - Pipe Type - Steel/Carbon Steel/Iron
E00 - Piping Secondary Containment - None
H06 - Tank Leak Detection - Impervious Barrier/Concrete Pad (A/G)
J02 - Dispenser - Suction Dispenser
K00 - Spill Prevention - None
C01 - Pipe Location - Aboveground

Tank Location:	2
Tank Type:	Steel/Carbon Steel/Iron
Tank Status:	In Service
Pipe Model:	Not reported
Install Date:	02/04/2004
Capacity Gallons:	3000
Tightness Test Method:	NN
Date Test:	Not reported
Next Test Date:	Not reported
Date Tank Closed:	Not reported
Register:	True
Modified By:	MSBAPTIS
Last Modified:	11/02/2010
Material Name:	Not reported

HIST AST:

PBS Number:	2-346160
SWIS Code:	6201
Operator:	OSBORNE BRYANT
Facility Phone:	(212) 662-7529
Facility Addr2:	351 ST NICHOLAS AVE
Facility Type:	Not reported
Emergency:	CATHERINE MATHIEU
Emergency Tel:	(212) 798-4900
Old PBSNO:	Not reported
Date Inspected:	Not reported
Inspector:	Not reported
Result of Inspection:	Not reported
Owner Name:	HARVEY WOLINETZ RECEIVER

351 ST NICHOLAS AVE (Continued) **U003393849**

Owner Address:	3000 BRONX PARK EAST
Owner City,St,Zip:	BRONX, NY 10467
Federal ID:	Not reported
Owner Tel:	(212) 798-4900
Owner Type:	Not reported
Owner Subtype:	Not reported
Mailing Contact:	Not reported
Mailing Name:	HARVEY WOLINETZ RECEIVER
Mailing Address:	3000 BRONX PARK EAST
Mailing Address 2:	Not reported
Mailing City,St,Zip:	BRONX, NY 10467
Mailing Telephone:	(212) 798-4900
Owner Mark:	First Owner
Facility Status:	1 - Active PBS facility, i.e. total capacity of the PBS tanks is greater than 1,100 gallons, regardless if Subpart 360-14 tanks exist or not at the facility.
Certification Flag:	False
Certification Date:	12/14/1987
Expiration:	12/14/1992
Renew Flag:	False
Renew Date:	Not reported
Total Capacity:	3000
FAMT:	True
Facility Screen:	Minor Data Missing
Owner Screen:	Minor Data Missing
Tank Screen:	Minor Data Missing
Dead Letter:	False
CBS Number:	Not reported
Town or City:	NEW YORK CITY
County Code:	62
Town or City Code:	01
Region:	2

Tank ID:	001
Tank Location:	ABOVEGROUND
Tank Status:	In Service
Install Date:	Not reported
Capacity (Gal):	3000
Product Stored:	NOS 1,2, OR 4 FUEL OIL
Tank Type:	Steel/carbon steel
Tank Internal:	Not reported
Tank External:	Not reported
Pipe Location:	Not reported
Pipe Type:	STEEL/IRON
Pipe Internal:	Not reported
Pipe External:	Not reported
Tank Containment:	None
Leak Detection:	0
Overfill Protection:	4
Dispenser Method:	Suction
Date Tested:	Not reported
Next Test Date:	Not reported
Missing Data for Tank:	Minor Data Missing
Date Closed:	Not reported
Test Method:	Not reported
Deleted:	False
Updated:	False

351 ST NICHOLAS AVE (Continued) **U003393849**

SPDES Number: Not reported
Lat/Long: Not reported

N195 **CON EDISON** **RCRA NonGen / NLR** **1014398585**
SW **W 123RD ST & 8TH AVE NWC OF** **NY MANIFEST** **NYP004209407**
1/8-1/4 **NEW YORK, NY 10027** **NJ MANIFEST**
0.134 mi.
710 ft. **Site 3 of 10 in cluster N**

Relative:
Lower

Actual:
28 ft.

RCRA NonGen / NLR:
Date form received by agency: 06/23/2010
Facility name: CON EDISON
Facility address: W 123RD ST & 8TH AVE NWC OF
NEW YORK, NY 10027
EPA ID: NYP004209407
Mailing address: 4 IRVING PL, RM 828
NEW YORK, NY 10003
Contact: NEIL SKOW
Contact address: Not reported
Not reported
Contact country: Not reported
Contact telephone: (718) 204-4249
Contact email: Not reported
EPA Region: 02
Classification: Non-Generator
Description: Handler: Non-Generators do not presently generate hazardous waste

Handler Activities Summary:
U.S. importer of hazardous waste: No
Mixed waste (haz. and radioactive): No
Recycler of hazardous waste: No
Transporter of hazardous waste: No
Treater, storer or disposer of HW: No
Underground injection activity: No
On-site burner exemption: No
Furnace exemption: No
Used oil fuel burner: No
Used oil processor: No
User oil refiner: No
Used oil fuel marketer to burner: No
Used oil Specification marketer: No
Used oil transfer facility: No
Used oil transporter: No

Violation Status: No violations found

NY MANIFEST:
Country: USA
EPA ID: NYP004209407
Facility Status: Not reported
Location Address 1: N/W/C W 123RD & 8TH AVE
Code: BP
Location Address 2: Not reported
Total Tanks: Not reported
Location City: NEW YORK
Location State: NY
Location Zip: 10027
Location Zip 4: Not reported

CON EDISON (Continued) **1014398585**

NY MANIFEST:

EPAID:	NYP004209407
Mailing Name:	CONSOLIDATED EDISON
Mailing Contact:	THOMAS TEELING
Mailing Address 1:	4 IRVING PL RM 828
Mailing Address 2:	Not reported
Mailing City:	NEW YORK
Mailing State:	NY
Mailing Zip:	10003
Mailing Zip 4:	Not reported
Mailing Country:	USA
Mailing Phone:	2124603770

NY MANIFEST:

Document ID:	Not reported
Manifest Status:	Not reported
seq:	Not reported
Year:	2010
Trans1 State ID:	NJ0000027193
Trans2 State ID:	Not reported
Generator Ship Date:	06/23/2010
Trans1 Recv Date:	06/23/2010
Trans2 Recv Date:	Not reported
TSD Site Recv Date:	06/23/2010
Part A Recv Date:	Not reported
Part B Recv Date:	Not reported
Generator EPA ID:	NYP004209407
Trans1 EPA ID:	Not reported
Trans2 EPA ID:	Not reported
TSDF ID 1:	NJD002200046
TSDF ID 2:	Not reported
Manifest Tracking Number:	007020658JJK
Import Indicator:	N
Export Indicator:	N
Discr Quantity Indicator:	N
Discr Type Indicator:	N
Discr Residue Indicator:	N
Discr Partial Reject Indicator:	N
Discr Full Reject Indicator:	N
Manifest Ref Number:	Not reported
Alt Facility RCRA ID:	Not reported
Alt Facility Sign Date:	Not reported
MGMT Method Type Code:	H111
Waste Code:	Not reported
Waste Code:	Not reported
Waste Code:	Not reported
Waste Code:	Not reported
Waste Code:	Not reported
Waste Code:	Not reported
Quantity:	1012.0
Units:	P - Pounds
Number of Containers:	1.0
Container Type:	TT - Cargo tank, tank trucks
Handling Method:	T Chemical, physical, or biological treatment.
Specific Gravity:	1.0
Waste Code:	D008

CON EDISON (Continued) **1014398585**

Waste Code 1_2:	Not reported
Waste Code 1_3:	Not reported
Waste Code 1_4:	Not reported
Waste Code 1_5:	Not reported
Waste Code 1_6:	Not reported

NJ MANIFEST:

EPA Id:	NYP004209407
Mail Address:	4 IRVING PL, RM 828
Mail City/State/Zip:	NEW YORK, NY 10003
Facility Phone:	Not reported
Emergency Phone:	Not reported
Contact:	NEIL SKOW
Comments:	Not reported
SIC Code:	Not reported
County:	NY061
Municipal:	Not reported
Previous EPA Id:	Not reported
Gen Flag:	Not reported
Trans Flag:	Not reported
TSDF Flag:	Not reported
Name Change:	Not reported
Date Change:	Not reported

Manifest:

Manifest Number:	007020658JJK
EPA ID:	NYP004209407
Date Shipped:	06/23/2010
TSDF EPA ID:	NJD002200046
Transporter EPA ID:	NJ0000027193
Transporter 2 EPA ID:	Not reported
Transporter 3 EPA ID:	Not reported
Transporter 4 EPA ID:	Not reported
Transporter 5 EPA ID:	Not reported
Transporter 6 EPA ID:	Not reported
Transporter 7 EPA ID:	Not reported
Transporter 8 EPA ID:	Not reported
Transporter 9 EPA ID:	Not reported
Transporter 10 EPA ID:	Not reported
Date Trans1 Transported Waste:	06/23/2010
Date Trans2 Transported Waste:	Not reported
Date Trans3 Transported Waste:	Not reported
Date Trans4 Transported Waste:	Not reported
Date Trans5 Transported Waste:	Not reported
Date Trans6 Transported Waste:	Not reported
Date Trans7 Transported Waste:	Not reported
Date Trans8 Transported Waste:	Not reported
Date Trans9 Transported Waste:	Not reported
Date Trans10 Transported Waste:	Not reported
Date TSDF Received Waste:	06/23/2010
TSDF EPA Facility Name:	Not reported
QTY Units:	Not reported
Transporter SEQ ID:	Not reported
Transporter-1 Date:	Not reported
Waste SEQ ID:	Not reported
Waste Type Code 2:	Not reported

CON EDISON (Continued) **1014398585**

Waste Type Code 3:	Not reported
Waste Type Code 4:	Not reported
Waste Type Code 5:	Not reported
Waste Type Code 6:	Not reported
Date Accepted:	Not reported
Manifest Discrepancy Type:	Not reported
Data Entry Number:	Not reported
Was Load Rejected:	NEW YORK, NY 10003
Reason Load Was Rejected:	Not reported

Waste:

Manifest Year:	Not reported
Waste Code:	D008
Hand Code:	H111
Quantity:	1012 P

N196 **CON EDISON MANHOLE 32643** **RCRA NonGen / NLR** **1014919286**
SW **8TH AVE & W 123RD ST NE COR** **NY MANIFEST** **NYP004234472**
1/8-1/4 **NEW YORK, NY 10027** **NJ MANIFEST**
0.134 mi.
710 ft. **Site 4 of 10 in cluster N**

Relative:
Lower

Actual:
28 ft.

RCRA NonGen / NLR:

Date form received by agency:	05/26/2011
Facility name:	CON EDISON MANHOLE 32643
Facility address:	8TH AVE & W 123RD ST NE COR NEW YORK, NY 10027
EPA ID:	NYP004234472
Mailing address:	IRVING PLAZA RM 828 NEW YORK, NY 10003
Contact:	STEVEN ALVARADO
Contact address:	Not reported Not reported
Contact country:	Not reported
Contact telephone:	(212) 427-0733
Contact email:	Not reported
EPA Region:	02
Classification:	Non-Generator
Description:	Handler: Non-Generators do not presently generate hazardous waste

Handler Activities Summary:

U.S. importer of hazardous waste:	No
Mixed waste (haz. and radioactive):	No
Recycler of hazardous waste:	No
Transporter of hazardous waste:	No
Treater, storer or disposer of HW:	No
Underground injection activity:	No
On-site burner exemption:	No
Furnace exemption:	No
Used oil fuel burner:	No
Used oil processor:	No
User oil refiner:	No
Used oil fuel marketer to burner:	No
Used oil Specification marketer:	No
Used oil transfer facility:	No

CON EDISON MANHOLE 32643 (Continued) **1014919286**

Used oil transporter: No

Historical Generators:
Date form received by agency: 04/26/2011
Site name: CON EDISON MANHOLE 32643
Classification: Conditionally Exempt Small Quantity Generator

Violation Status: No violations found

NY MANIFEST:
Country: USA
EPA ID: NYP004234472
Facility Status: Not reported
Location Address 1: N/E/C W 123 RD ST & 8TH AVE
Code: BP
Location Address 2: Not reported
Total Tanks: Not reported
Location City: NEW YORK
Location State: NY
Location Zip: Not reported
Location Zip 4: Not reported

NY MANIFEST:
EPAID: NYP004234472
Mailing Name: CONSOLIDATED EDISON
Mailing Contact: CONSOLIDATED EDISON
Mailing Address 1: 4 IRVING PLACE RM 828
Mailing Address 2: Not reported
Mailing City: NEW YORK
Mailing State: NY
Mailing Zip: 10003
Mailing Zip 4: Not reported
Mailing Country: USA
Mailing Phone: Not reported

NY MANIFEST:
Document ID: Not reported
Manifest Status: Not reported
seq: Not reported
Year: 2011
Trans1 State ID: NJ0000027193
Trans2 State ID: Not reported
Generator Ship Date: 04/26/2011
Trans1 Recv Date: 04/26/2011
Trans2 Recv Date: Not reported
TSD Site Recv Date: 04/27/2011
Part A Recv Date: Not reported
Part B Recv Date: Not reported
Generator EPA ID: NYP004234472
Trans1 EPA ID: Not reported
Trans2 EPA ID: Not reported
TSDF ID 1: NJD002200046
TSDF ID 2: Not reported
Manifest Tracking Number: 007019194JJK
Import Indicator: N
Export Indicator: N
Discr Quantity Indicator: N

CON EDISON MANHOLE 32643 (Continued) **1014919286**

Discr Type Indicator:	N
Discr Residue Indicator:	N
Discr Partial Reject Indicator:	N
Discr Full Reject Indicator:	N
Manifest Ref Number:	Not reported
Alt Facility RCRA ID:	Not reported
Alt Facility Sign Date:	Not reported
MGMT Method Type Code:	H111
Waste Code:	Not reported
Waste Code:	Not reported
Waste Code:	Not reported
Waste Code:	Not reported
Waste Code:	Not reported
Waste Code:	Not reported
Quantity:	600.0
Units:	P - Pounds
Number of Containers:	1.0
Container Type:	TT - Cargo tank, tank trucks
Handling Method:	T Chemical, physical, or biological treatment.
Specific Gravity:	1.0
Waste Code:	D008
Waste Code 1_2:	Not reported
Waste Code 1_3:	Not reported
Waste Code 1_4:	Not reported
Waste Code 1_5:	Not reported
Waste Code 1_6:	Not reported

NJ MANIFEST:

EPA Id:	NYP004234472
Mail Address:	IRVING PLAZA RM 828
Mail City/State/Zip:	NEW YORK, NY 10003
Facility Phone:	Not reported
Emergency Phone:	Not reported
Contact:	STEVEN ALVARADO
Comments:	Not reported
SIC Code:	Not reported
County:	NY061
Municipal:	Not reported
Previous EPA Id:	Not reported
Gen Flag:	Not reported
Trans Flag:	Not reported
TSDF Flag:	Not reported
Name Change:	Not reported
Date Change:	Not reported

Manifest:

Manifest Number:	007019194JJK
EPA ID:	NYP004234472
Date Shipped:	4/26/2011
TSDF EPA ID:	NJD002200046
Transporter EPA ID:	NJ0000027193
Transporter 2 EPA ID:	Not reported
Transporter 3 EPA ID:	Not reported
Transporter 4 EPA ID:	Not reported
Transporter 5 EPA ID:	Not reported
Transporter 6 EPA ID:	Not reported

CON EDISON MANHOLE 32643 (Continued) **1014919286**

Transporter 7 EPA ID:	Not reported
Transporter 8 EPA ID:	Not reported
Transporter 9 EPA ID:	Not reported
Transporter 10 EPA ID:	Not reported
Date Trans1 Transported Waste:	Not reported
Date Trans2 Transported Waste:	Not reported
Date Trans3 Transported Waste:	Not reported
Date Trans4 Transported Waste:	Not reported
Date Trans5 Transported Waste:	Not reported
Date Trans6 Transported Waste:	Not reported
Date Trans7 Transported Waste:	Not reported
Date Trans8 Transported Waste:	Not reported
Date Trans9 Transported Waste:	Not reported
Date Trans10 Transported Waste:	Not reported
Date TSDF Received Waste:	Not reported
TSDF EPA Facility Name:	Not reported
QTY Units:	Not reported
Transporter SEQ ID:	Not reported
Transporter-1 Date:	Not reported
Waste SEQ ID:	Not reported
Waste Type Code 2:	Not reported
Waste Type Code 3:	Not reported
Waste Type Code 4:	Not reported
Waste Type Code 5:	Not reported
Waste Type Code 6:	Not reported
Date Accepted:	Not reported
Manifest Discrepancy Type:	Not reported
Data Entry Number:	Not reported
Was Load Rejected:	NEW YORK, NY 10003
Reason Load Was Rejected:	Not reported

Waste:

Manifest Year:	Not reported
Waste Code:	D008
Hand Code:	H111
Quantity:	600.00 Pounds

K197 **TTF - APARTMENT BLDG** **NY LTANKS** **S113820399**
West **285 ST NICHOLAS AVE** **N/A**
1/8-1/4 **MANHATTAN, NY**
0.135 mi.
714 ft. **Site 19 of 21 in cluster K**

Relative:
Higher

Actual:
29 ft.

LTANKS:

Site ID:	485375
Spill Number/Closed Date:	1304829 / Not Reported
Spill Date:	2013-08-02
Spill Cause:	Tank Test Failure
Spill Source:	Private Dwelling
Spill Class:	Not reported
Cleanup Ceased:	Not reported
Cleanup Meets Standard:	False
SWIS:	3101
Investigator:	AXDORONO
Referred To:	SUBMITTED DATA UNDER REVIEW

TTF - APARTMENT BLDG (Continued) **S113820399**

Reported to Dept:	2013-08-02
CID:	Not reported
Water Affected:	Not reported
Spill Notifier:	Tank Tester
Last Inspection:	Not reported
Recommended Penalty:	False
UST Involvement:	False
Remediation Phase:	1
Date Entered In Computer:	2013-08-02
Spill Record Last Update:	2016-06-09
Spiller Name:	ROB HILL
Spiller Company:	APARTMENT BLDG
Spiller Address:	285 ST NICHOLAS AVE
Spiller City,St,Zip:	MANHATTAN, NY
Spiller County:	999
Spiller Contact:	ROB HILL
Spiller Phone:	(347) 589-0005
Spiller Extention:	Not reported
DEC Region:	2
DER Facility ID:	440519
DEC Memo:	"8/5/13 TJD TTF letter prepared for project manager's signature (Piper). PBS #2-259837. Letter addressed to: Maloof & Ellis Management 2460 Lemoine Avenue 3rd Floor Fort Lee, NJ 07024 Attention: Greg Maloof (201)363-1482 unsigned letter uploaded to EDOCS 03-18-2015 - V. Brevdo This TTF Spill Case is transfered to Remediation Section B as per discussion with Chief of Spill Response on 03/17/2015. Case is further assigned to Ms. Ainura Doronova as Project Manager. - VB 03/18/2015: This spill case was transferred to A. Doronova. - AD 04/29/2015: Looked for the info in PBS database. PBS #2-259837. According to the file, the contact person is - Ezra Bennet of 281 St. Nicholas Partner LLC. AD 05/01/2015: Issued and sent a certified TTF letter to Ezra Bennet of 281 St. Nicholas Partner LLC. Response is due June 1, 2015. AD 05/18/2015: Received a response from E. Bennet. Will review. AD 06/26/2015: Reviewed the submitted documents. The cover letter from Monarch Realty Holdings LLC, says that they are not aware of a failed tank integrity test. They were informed by their boiler company that the building's tank would not withstand a pressure test and hired Alliance Mechanical to abandon the tank in place. There are affidavit from the contractor, a job invoice and copy of the check attached to the cover letter. The affidavit states that the aboveground 5,000-gallon #6 fuel oil tank was cleaned and filled with cement slurry according to the rules. AD 07/15/2015: Looked into database for the details. The spill was opened on August 2, 2013 when a 5,000-gallon #6 oil tank failed the tightness test. It was reported by Rightway Tank company. According to PBS database the tank in question is an aboveground tank in contact with soil. It was closed-in-place on April 22, 2014. Tried to contact Rightway Tank with no success. AD 08/20/2015:called and spoke with Rob Hill of Rightway Tank. He confirmed that his company performed the tank tightness test on this property on August 2, 2013. Requested to send me a copy of a tightness test report, since it was missing in our database. AD 10/2015: Called and left a message to Mr. Hill. AD"
Remarks:	"Failed test. Isolation test being scheduled."

Material:

Site ID:	485375

TTF - APARTMENT BLDG (Continued) **S113820399**

Operable Unit ID: 1235038
Operable Unit: 01
Material ID: 2234209
Material Code: 0003A
Material Name: #6 fuel oil
Case No.: Not reported
Material FA: Petroleum
Quantity: Not reported
Units: Not reported
Recovered: Not reported
Resource Affected: Not reported
Oxygenate: Not reported

Tank Test:

K198 **279-285 ST NICHOLAS AVE** **NY AST** **U004077475**
West **285 ST. NICHOLAS AVENUE** **N/A**
1/8-1/4 **NY, NY 10027**
0.135 mi.
714 ft. **Site 20 of 21 in cluster K**

Relative:
Higher

Actual:
29 ft.

AST:
Region: STATE
DEC Region: 2
Site Status: Unregulated/Closed
Facility Id: 2-259837
Program Type: PBS
UTM X: 588352.29988
UTM Y: 4518260.08020
Expiration Date: N/A
Site Type: Apartment Building/Office Building

Affiliation Records:
Site Id: 10822
Affiliation Type: On-Site Operator
Company Name: 279-285 ST NICHOLAS AVE
Contact Type: Not reported
Contact Name: JOSEAN PEREZ
Address1: Not reported
Address2: Not reported
City: Not reported
State: NN
Zip Code: Not reported
Country Code: 001
Phone: (917) 662-8519
EMail: Not reported
Fax Number: Not reported
Modified By: MSBAPTIS
Date Last Modified: 2014-06-10

Site Id: 10822
Affiliation Type: Emergency Contact
Company Name: 281 ST NICHOLAS PARTNER LLC
Contact Type: Not reported
Contact Name: EYTAN SHAFIR
Address1: Not reported
Address2: Not reported

279-285 ST NICHOLAS AVE (Continued) **U004077475**

City:	Not reported
State:	NN
Zip Code:	Not reported
Country Code:	999
Phone:	(516) 472-2433
EMail:	Not reported
Fax Number:	Not reported
Modified By:	MSBAPTIS
Date Last Modified:	2014-06-10

Site Id:	10822
Affiliation Type:	Facility Owner
Company Name:	281 ST NICHOLAS PARTNER LLC
Contact Type:	VP OF OPERATIONS
Contact Name:	EZRA BENNETT
Address1:	111 GREAT NECK RD. STE 514
Address2:	Not reported
City:	GREAT NECK
State:	NY
Zip Code:	11021
Country Code:	001
Phone:	(516) 472-2433
EMail:	Not reported
Fax Number:	Not reported
Modified By:	MSBAPTIS
Date Last Modified:	2014-06-10

Site Id:	10822
Affiliation Type:	Mail Contact
Company Name:	281 ST NICHOLAS PARTNER LLC
Contact Type:	VP OF OPERATIONS
Contact Name:	EZRA BENNETT
Address1:	111 GREAT NECK RD. STE 514
Address2:	Not reported
City:	GREAT NECK
State:	NY
Zip Code:	11021
Country Code:	001
Phone:	(516) 472-2433
EMail:	Not reported
Fax Number:	Not reported
Modified By:	MSBAPTIS
Date Last Modified:	2014-06-10

Tank Info:

Tank Number:	001
Tank Id:	18176
Material Code:	0003
Common Name of Substance:	#6 Fuel Oil (On-Site Consumption)

Equipment Records:

A00 - Tank Internal Protection - None
C03 - Pipe Location - Aboveground/Underground Combination
G00 - Tank Secondary Containment - None
L00 - Piping Leak Detection - None

279-285 ST NICHOLAS AVE (Continued) **U004077475**

D01 - Pipe Type - Steel/Carbon Steel/Iron
E00 - Piping Secondary Containment - None
J02 - Dispenser - Suction Dispenser
K00 - Spill Prevention - None
H00 - Tank Leak Detection - None
B00 - Tank External Protection - None
F00 - Pipe External Protection - None
I05 - Overfill - Vent Whistle

Tank Location:	1
Tank Type:	Steel/Carbon Steel/Iron
Tank Status:	Closed - In Place
Pipe Model:	Not reported
Install Date:	Not reported
Capacity Gallons:	5000
Tightness Test Method:	NN
Date Test:	Not reported
Next Test Date:	Not reported
Date Tank Closed:	04/22/2014
Register:	True
Modified By:	MSBAPTIS
Last Modified:	06/10/2014
Material Name:	Not reported

N199 **CON EDISON SERVICE BOX: 32628** **RCRA NonGen / NLR** **1016961817**
SW **2287 8TH AVE** **NY MANIFEST** **NYP004347324**
1/8-1/4 **NEW YORK, NY 10027**
0.136 mi.
716 ft. **Site 5 of 10 in cluster N**

Relative:
Lower

Actual:
28 ft.

RCRA NonGen / NLR:

Date form received by agency:	09/19/2013
Facility name:	CON EDISON SERVICE BOX: 32628
Facility address:	2287 8TH AVE NEW YORK, NY 10027
EPA ID:	NYP004347324
Mailing address:	IRVING PL, RM 828 NEW YORK, NY 10003
Contact:	BENJAMIN BAMONTE
Contact address:	Not reported Not reported
Contact country:	Not reported
Contact telephone:	(212) 894-9549
Contact email:	Not reported
EPA Region:	02
Classification:	Non-Generator
Description:	Handler: Non-Generators do not presently generate hazardous waste

Handler Activities Summary:

U.S. importer of hazardous waste:	No
Mixed waste (haz. and radioactive):	No
Recycler of hazardous waste:	No
Transporter of hazardous waste:	No
Treater, storer or disposer of HW:	No
Underground injection activity:	No
On-site burner exemption:	No
Furnace exemption:	No
Used oil fuel burner:	No

CON EDISON SERVICE BOX: 32628 (Continued) **1016961817**

Used oil processor: No
User oil refiner: No
Used oil fuel marketer to burner: No
Used oil Specification marketer: No
Used oil transfer facility: No
Used oil transporter: No

Historical Generators:
Date form received by agency: 08/19/2013
Site name: CON EDISON SERVICE BOX: 32628
Classification: Conditionally Exempt Small Quantity Generator

Violation Status: No violations found

NY MANIFEST:
Country: USA
EPA ID: NYP004347324
Facility Status: Not reported
Location Address 1: FO 2287 8TH AVE
Code: BP
Location Address 2: SB #32628
Total Tanks: Not reported
Location City: NEW YORK
Location State: NY
Location Zip: 10027
Location Zip 4: Not reported

NY MANIFEST:
EPAID: NYP004347324
Mailing Name: CON EDISON
Mailing Contact: CON EDISON
Mailing Address 1: 4 IRVING PLACE 15TH FLOOR
Mailing Address 2: Not reported
Mailing City: NEW YORK
Mailing State: NY
Mailing Zip: 10003
Mailing Zip 4: Not reported
Mailing Country: USA
Mailing Phone: 2124603770

NY MANIFEST:
Document ID: Not reported
Manifest Status: Not reported
seq: Not reported
Year: 2013
Trans1 State ID: NJD003812047
Trans2 State ID: Not reported
Generator Ship Date: 08/19/2013
Trans1 Recv Date: 08/19/2013
Trans2 Recv Date: Not reported
TSD Site Recv Date: 08/19/2013
Part A Recv Date: Not reported
Part B Recv Date: Not reported
Generator EPA ID: NYP004347324
Trans1 EPA ID: Not reported
Trans2 EPA ID: Not reported
TSDF ID 1: NJD991291105

CON EDISON SERVICE BOX: 32628 (Continued) **1016961817**

TSDF ID 2:	Not reported
Manifest Tracking Number:	002220766GBF
Import Indicator:	N
Export Indicator:	N
Discr Quantity Indicator:	N
Discr Type Indicator:	N
Discr Residue Indicator:	N
Discr Partial Reject Indicator:	N
Discr Full Reject Indicator:	N
Manifest Ref Number:	Not reported
Alt Facility RCRA ID:	Not reported
Alt Facility Sign Date:	Not reported
MGMT Method Type Code:	H110
Waste Code:	Not reported
Waste Code:	Not reported
Waste Code:	Not reported
Waste Code:	Not reported
Waste Code:	Not reported
Waste Code:	Not reported
Quantity:	600
Units:	P - Pounds
Number of Containers:	1
Container Type:	TT - Cargo tank, tank trucks
Handling Method:	T Chemical, physical, or biological treatment.
Specific Gravity:	1
Waste Code:	D008
Waste Code 1_2:	Not reported
Waste Code 1_3:	Not reported
Waste Code 1_4:	Not reported
Waste Code 1_5:	Not reported
Waste Code 1_6:	Not reported

K200 **CON EDISON** **NY MANIFEST** **S117538022**
West **ST NICHOLAS AVE & W 124TH ST** **N/A**
1/8-1/4 **NEW YORK, NY 10029**
0.138 mi.
728 ft. **Site 21 of 21 in cluster K**

Relative:
Higher

Actual:
29 ft.

NY MANIFEST:

Country:	USA
EPA ID:	NYP004706545
Facility Status:	Not reported
Location Address 1:	ST NICHOLAS AVE & W 124TH ST
Code:	BP
Location Address 2:	TM 1888
Total Tanks:	Not reported
Location City:	NEW YORK
Location State:	NY
Location Zip:	10029
Location Zip 4:	Not reported

NY MANIFEST:

EPAID:	NYP004706545
Mailing Name:	CON EDISON
Mailing Contact:	TOM TEELING
Mailing Address 1:	4 IRVING PL 15TH FL
Mailing Address 2:	Not reported

CON EDISON (Continued) **S117538022**

Mailing City:	NEW YORK
Mailing State:	NY
Mailing Zip:	10003
Mailing Zip 4:	Not reported
Mailing Country:	USA
Mailing Phone:	2124603770

NY MANIFEST:

Document ID:	Not reported
Manifest Status:	Not reported
seq:	Not reported
Year:	2014
Trans1 State ID:	NJD003812047
Trans2 State ID:	NJD003812047
Generator Ship Date:	12/14/2014
Trans1 Recv Date:	12/14/2014
Trans2 Recv Date:	12/22/2014
TSD Site Recv Date:	12/22/2014
Part A Recv Date:	Not reported
Part B Recv Date:	Not reported
Generator EPA ID:	NYP004706545
Trans1 EPA ID:	Not reported
Trans2 EPA ID:	Not reported
TSDF ID 1:	NJD991291105
TSDF ID 2:	Not reported
Manifest Tracking Number:	002610174GBF
Import Indicator:	N
Export Indicator:	N
Discr Quantity Indicator:	N
Discr Type Indicator:	N
Discr Residue Indicator:	N
Discr Partial Reject Indicator:	N
Discr Full Reject Indicator:	N
Manifest Ref Number:	Not reported
Alt Facility RCRA ID:	Not reported
Alt Facility Sign Date:	Not reported
MGMT Method Type Code:	H110
Waste Code:	Not reported
Waste Code:	Not reported
Waste Code:	Not reported
Waste Code:	Not reported
Waste Code:	Not reported
Waste Code:	Not reported
Quantity:	700
Units:	P - Pounds
Number of Containers:	1
Container Type:	TT - Cargo tank, tank trucks
Handling Method:	T Chemical, physical, or biological treatment.
Specific Gravity:	1
Waste Code:	D008
Waste Code 1_2:	Not reported
Waste Code 1_3:	Not reported
Waste Code 1_4:	Not reported
Waste Code 1_5:	Not reported
Waste Code 1_6:	Not reported

N201 **270 WEST 123RD STREET** **NY AST** **U003394984**
SW **270 WEST 123RD STREET** **NY HIST AST** **N/A**
1/8-1/4 **NEW YORK, NY 10027**
0.139 mi.
734 ft. **Site 6 of 10 in cluster N**

Relative:
Lower

Actual:
28 ft.

AST:

Region:	STATE
DEC Region:	2
Site Status:	Active
Facility Id:	2-470651
Program Type:	PBS
UTM X:	588485.72617
UTM Y:	4518036.85550
Expiration Date:	03/28/1999
Site Type:	Unknown

Affiliation Records:

Site Id:	20618
Affiliation Type:	Facility Owner
Company Name:	CITY OF NY HOUS. PRES. & DEV.
Contact Type:	Not reported
Contact Name:	Not reported
Address1:	75 MAIDEN LANE
Address2:	Not reported
City:	NEW YORK
State:	NY
Zip Code:	10038
Country Code:	001
Phone:	(212) 806-8565
EMail:	Not reported
Fax Number:	Not reported
Modified By:	dxliving
Date Last Modified:	2008-04-23

Site Id:	20618
Affiliation Type:	Mail Contact
Company Name:	CITY OF NY HOUS. PRES. & DEV.
Contact Type:	Not reported
Contact Name:	IVAN SCHWARTZ
Address1:	75 MAIDEN LANE
Address2:	4TH FLOOR - ROOM 427
City:	NEW YORK
State:	NY
Zip Code:	10038
Country Code:	001
Phone:	(212) 806-8037
EMail:	Not reported
Fax Number:	Not reported
Modified By:	TRANSLAT
Date Last Modified:	2004-03-04

Site Id:	20618
Affiliation Type:	On-Site Operator
Company Name:	270 WEST 123RD STREET
Contact Type:	Not reported
Contact Name:	A. ANGRISANI
Address1:	Not reported
Address2:	Not reported
City:	Not reported

270 WEST 123RD STREET (Continued) **U003394984**

State:	NN
Zip Code:	Not reported
Country Code:	001
Phone:	(212) 360-5851
EMail:	Not reported
Fax Number:	Not reported
Modified By:	TRANSLAT
Date Last Modified:	2004-03-04

Site Id:	20618
Affiliation Type:	Emergency Contact
Company Name:	CITY OF NY HOUS. PRES. & DEV.
Contact Type:	Not reported
Contact Name:	W. ROBERTS
Address1:	Not reported
Address2:	Not reported
City:	Not reported
State:	NN
Zip Code:	Not reported
Country Code:	001
Phone:	(212) 360-7947
EMail:	Not reported
Fax Number:	Not reported
Modified By:	TRANSLAT
Date Last Modified:	2004-03-04

Tank Info:

Tank Number:	001
Tank Id:	37342
Material Code:	0001
Common Name of Substance:	#2 Fuel Oil (On-Site Consumption)

Equipment Records:

L09 - Piping Leak Detection - Exempt Suction Piping
G00 - Tank Secondary Containment - None
A00 - Tank Internal Protection - None
D01 - Pipe Type - Steel/Carbon Steel/Iron
J02 - Dispenser - Suction Dispenser
H00 - Tank Leak Detection - None
I04 - Overfill - Product Level Gauge (A/G)
C00 - Pipe Location - No Piping
F00 - Pipe External Protection - None
B00 - Tank External Protection - None

Tank Location:	1
Tank Type:	Steel/Carbon Steel/Iron
Tank Status:	In Service
Pipe Model:	Not reported
Install Date:	Not reported
Capacity Gallons:	1500
Tightness Test Method:	NN
Date Test:	Not reported
Next Test Date:	Not reported
Date Tank Closed:	Not reported
Register:	True
Modified By:	TRANSLAT

270 WEST 123RD STREET (Continued) **U003394984**

Last Modified: 03/04/2004
Material Name: Not reported

HIST AST:
PBS Number: 2-470651
SWIS Code: 6201
Operator: A. ANGRISANI
Facility Phone: (212) 360-5851
Facility Addr2: 270 WEST 123RD STREET
Facility Type: Not reported
Emergency: W. ROBERTS
Emergency Tel: (212) 360-7947
Old PBSNO: Not reported
Date Inspected: Not reported
Inspector: Not reported
Result of Inspection: Not reported
Owner Name: CITY OF NY HOUS. PRES. & DEV.
Owner Address: 75 MAIDEN LANE
Owner City,St,Zip: NEW YORK, NY 10038
Federal ID: Not reported
Owner Tel: (212) 806-8091
Owner Type: Local Government
Owner Subtype: Not reported
Mailing Contact: IVAN SCHWARTZ
Mailing Name: CITY OF NY HOUS. PRES. & DEV.
Mailing Address: 75 MAIDEN LANE
Mailing Address 2: 4TH FLOOR - ROOM 427
Mailing City,St,Zip: NEW YORK, NY 10038
Mailing Telephone: (212) 806-8037
Owner Mark: First Owner
Facility Status: 1 - Active PBS facility, i.e. total capacity of the PBS tanks is greater than 1,100 gallons, regardless if Subpart 360-14 tanks exist or not at the facility.
Certification Flag: False
Certification Date: 03/17/1994
Expiration: 03/28/1999
Renew Flag: False
Renew Date: Not reported
Total Capacity: 1500
FAMT: True
Facility Screen: Minor Data Missing
Owner Screen: Minor Data Missing
Tank Screen: Minor Data Missing
Dead Letter: False
CBS Number: Not reported
Town or City: NEW YORK CITY
County Code: 62
Town or City Code: 01
Region: 2

Tank ID: 001
Tank Location: ABOVEGROUND
Tank Status: In Service
Install Date: Not reported
Capacity (Gal): 1500
Product Stored: NOS 1,2, OR 4 FUEL OIL
Tank Type: Steel/carbon steel

270 WEST 123RD STREET (Continued) **U003394984**

Tank Internal:	Not reported
Tank External:	Not reported
Pipe Location:	Not reported
Pipe Type:	STEEL/IRON
Pipe Internal:	Not reported
Pipe External:	Not reported
Tank Containment:	None
Leak Detection:	0
Overfill Protection:	4
Dispenser Method:	Suction
Date Tested:	Not reported
Next Test Date:	Not reported
Missing Data for Tank:	Minor Data Missing
Date Closed:	Not reported
Test Method:	Not reported
Deleted:	False
Updated:	False
SPDES Number:	Not reported
Lat/Long:	Not reported

O202 **270 ST. NICHOLAS AVENUE HDFC** **NY AST** **U004045325**
WSW **270 ST. NICHOLAS AVENUE** **N/A**
1/8-1/4 **NEW YORK, NY 10027**
0.141 mi.
744 ft. **Site 1 of 4 in cluster O**

Relative:
Lower

Actual:
28 ft.

AST:

Region:	STATE
DEC Region:	2
Site Status:	Unregulated/Closed
Facility Id:	2-604598
Program Type:	PBS
UTM X:	588345.59506
UTM Y:	4518178.73155
Expiration Date:	N/A
Site Type:	Apartment Building/Office Building

Affiliation Records:

Site Id:	26469
Affiliation Type:	Facility Owner
Company Name:	270 ST. NICHOLAS AVENUE HDFC
Contact Type:	Not reported
Contact Name:	Not reported
Address1:	461 WEST 125TH STREET
Address2:	Not reported
City:	NEW YORK
State:	NY
Zip Code:	10027
Country Code:	001
Phone:	(212) 662-8186
EMail:	Not reported
Fax Number:	Not reported
Modified By:	TRANSLAT
Date Last Modified:	2004-03-04

Site Id:	26469
Affiliation Type:	Mail Contact
Company Name:	COMMUNITY MANAGERS

270 ST. NICHOLAS AVENUE HDFC (Continued) **U004045325**

Contact Type:	Not reported
Contact Name:	FELICIA COLON
Address1:	2070 VIRGIL PLACE
Address2:	Not reported
City:	BRONX
State:	NY
Zip Code:	10473
Country Code:	001
Phone:	(718) 823-4673
EMail:	Not reported
Fax Number:	Not reported
Modified By:	TRANSLAT
Date Last Modified:	2004-03-04

Site Id:	26469
Affiliation Type:	On-Site Operator
Company Name:	270 ST. NICHOLAS AVENUE HDFC
Contact Type:	Not reported
Contact Name:	FAUSTO ENCARNACION
Address1:	Not reported
Address2:	Not reported
City:	Not reported
State:	NN
Zip Code:	Not reported
Country Code:	001
Phone:	(212) 663-3327
EMail:	Not reported
Fax Number:	Not reported
Modified By:	TRANSLAT
Date Last Modified:	2004-03-04

Site Id:	26469
Affiliation Type:	Emergency Contact
Company Name:	270 ST. NICHOLAS AVENUE HDFC
Contact Type:	Not reported
Contact Name:	FELICIA COLON
Address1:	Not reported
Address2:	Not reported
City:	Not reported
State:	NN
Zip Code:	Not reported
Country Code:	001
Phone:	(718) 823-4673
EMail:	Not reported
Fax Number:	Not reported
Modified By:	TRANSLAT
Date Last Modified:	2004-03-04

Tank Info:

Tank Number:	7584
Tank Id:	58315
Material Code:	0000
Common Name of Substance:	Empty

Equipment Records:

270 ST. NICHOLAS AVENUE HDFC (Continued) **U004045325**

D01 - Pipe Type - Steel/Carbon Steel/Iron
F01 - Pipe External Protection - Painted/Asphalt Coating
G04 - Tank Secondary Containment - Double-Walled (Underground)
B01 - Tank External Protection - Painted/Asphalt Coating
H00 - Tank Leak Detection - None
I00 - Overfill - None
C03 - Pipe Location - Aboveground/Underground Combination
A00 - Tank Internal Protection - None

Tank Location:	1
Tank Type:	Steel/Carbon Steel/Iron
Tank Status:	Closed - In Place
Pipe Model:	Not reported
Install Date:	Not reported
Capacity Gallons:	7500
Tightness Test Method:	NN
Date Test:	Not reported
Next Test Date:	Not reported
Date Tank Closed:	Not reported
Register:	True
Modified By:	TRANSLAT
Last Modified:	03/04/2004
Material Name:	Not reported

L203 **CON EDISON SERVICE BOX: 20774** **RCRA NonGen / NLR** **1016450921**
ESE **177 W 126TH ST FRONT OF** **NY MANIFEST** **NYP004299558**
1/8-1/4 **NEW YORK, NY 10027**
0.142 mi.
748 ft. **Site 5 of 6 in cluster L**

Relative:
Lower

Actual:
27 ft.

RCRA NonGen / NLR:

Date form received by agency:	05/07/2013
Facility name:	CON EDISON SERVICE BOX: 20774
Facility address:	177 W 126TH ST FRONT OF NEW YORK, NY 10027
EPA ID:	NYP004299558
Contact:	RICARDO CARTY
Contact address:	Not reported Not reported
Contact country:	Not reported
Contact telephone:	(646) 772-3407
Contact email:	Not reported
EPA Region:	02
Classification:	Non-Generator
Description:	Handler: Non-Generators do not presently generate hazardous waste

Handler Activities Summary:

U.S. importer of hazardous waste:	No
Mixed waste (haz. and radioactive):	No
Recycler of hazardous waste:	No
Transporter of hazardous waste:	No
Treater, storer or disposer of HW:	No
Underground injection activity:	No
On-site burner exemption:	No
Furnace exemption:	No
Used oil fuel burner:	No
Used oil processor:	No
User oil refiner:	No

CON EDISON SERVICE BOX: 20774 (Continued) **1016450921**

Used oil fuel marketer to burner: No
Used oil Specification marketer: No
Used oil transfer facility: No
Used oil transporter: No

Historical Generators:
Date form received by agency: 04/07/2013
Site name: CON EDISON SERVICE BOX: 20774
Classification: Conditionally Exempt Small Quantity Generator

Violation Status: No violations found

NY MANIFEST:
Country: USA
EPA ID: NYP004299558
Facility Status: Not reported
Location Address 1: FO 177 W 126TH ST
Code: BP
Location Address 2: SERV BOX 20774
Total Tanks: Not reported
Location City: NEW YORK
Location State: NY
Location Zip: 10027
Location Zip 4: Not reported

NY MANIFEST:
EPAID: NYP004299558
Mailing Name: CON EDISON
Mailing Contact: TOM TEELING
Mailing Address 1: 4 IRVING PLACE - 15TH FLOOR
Mailing Address 2: Not reported
Mailing City: NEW YORK
Mailing State: NY
Mailing Zip: 10003
Mailing Zip 4: Not reported
Mailing Country: USA
Mailing Phone: 2124603770

NY MANIFEST:
Document ID: Not reported
Manifest Status: Not reported
seq: Not reported
Year: 2013
Trans1 State ID: NJ0000027193
Trans2 State ID: Not reported
Generator Ship Date: 04/07/2013
Trans1 Recv Date: 04/07/2013
Trans2 Recv Date: Not reported
TSD Site Recv Date: 04/09/2013
Part A Recv Date: Not reported
Part B Recv Date: Not reported
Generator EPA ID: NYP004299558
Trans1 EPA ID: Not reported
Trans2 EPA ID: Not reported
TSDF ID 1: NJD002200046
TSDF ID 2: Not reported
Manifest Tracking Number: 010708351JJK

CON EDISON SERVICE BOX: 20774 (Continued) **1016450921**

Import Indicator:	N
Export Indicator:	N
Discr Quantity Indicator:	N
Discr Type Indicator:	N
Discr Residue Indicator:	N
Discr Partial Reject Indicator:	N
Discr Full Reject Indicator:	N
Manifest Ref Number:	Not reported
Alt Facility RCRA ID:	Not reported
Alt Facility Sign Date:	Not reported
MGMT Method Type Code:	H110
Waste Code:	Not reported
Waste Code:	Not reported
Waste Code:	Not reported
Waste Code:	Not reported
Waste Code:	Not reported
Waste Code:	Not reported
Quantity:	2000
Units:	P - Pounds
Number of Containers:	1
Container Type:	TT - Cargo tank, tank trucks
Handling Method:	T Chemical, physical, or biological treatment.
Specific Gravity:	1
Waste Code:	D008
Waste Code 1_2:	Not reported
Waste Code 1_3:	Not reported
Waste Code 1_4:	Not reported
Waste Code 1_5:	Not reported
Waste Code 1_6:	Not reported

P204 **CON EDISON SERVICE BOX 20196** **RCRA NonGen / NLR** **1014919303**
South **207 W 123RD ST** **NYP004234647**
1/8-1/4 **NEW YORK, NY 10027**
0.144 mi.
758 ft. **Site 1 of 4 in cluster P**

Relative:
Lower

Actual:
27 ft.

RCRA NonGen / NLR:

Date form received by agency:	05/28/2011
Facility name:	CON EDISON SERVICE BOX 20196
Facility address:	207 W 123RD ST NEW YORK, NY 10027
EPA ID:	NYP004234647
Mailing address:	IRVING PLAZA RM 828 NEW YORK, NY 10003
Contact:	STEVEN ALVARADO
Contact address:	Not reported Not reported
Contact country:	Not reported
Contact telephone:	(212) 427-0733
Contact email:	Not reported
EPA Region:	02
Classification:	Non-Generator
Description:	Handler: Non-Generators do not presently generate hazardous waste

Handler Activities Summary:
U.S. importer of hazardous waste: No

CON EDISON SERVICE BOX 20196 (Continued) **1014919303**

Mixed waste (haz. and radioactive): No
Recycler of hazardous waste: No
Transporter of hazardous waste: No
Treater, storer or disposer of HW: No
Underground injection activity: No
On-site burner exemption: No
Furnace exemption: No
Used oil fuel burner: No
Used oil processor: No
User oil refiner: No
Used oil fuel marketer to burner: No
Used oil Specification marketer: No
Used oil transfer facility: No
Used oil transporter: No

Historical Generators:
Date form received by agency: 04/28/2011
Site name: CON EDISON SERVICE BOX 20196
Classification: Conditionally Exempt Small Quantity Generator

Violation Status: No violations found

Q205 **CONSOLIDATED EDISON** **NY MANIFEST** **S111157752**
North **362 ST. NICHOLAS AVE** **N/A**
1/8-1/4 **NEW YORK, NY 10029**
0.145 mi.
765 ft. **Site 1 of 2 in cluster Q**

Relative:
Higher

Actual:
37 ft.

NY MANIFEST:
Country: USA
EPA ID: NYP004231288
Facility Status: Not reported
Location Address 1: 362 ST. NICHOLAS AVE
Code: BP
Location Address 2: Not reported
Total Tanks: Not reported
Location City: NEW YORK
Location State: NY
Location Zip: 10029
Location Zip 4: Not reported

NY MANIFEST:
EPAID: NYP004231288
Mailing Name: CONSOLIDATED EDISON
Mailing Contact: CONSOLIDATED EDISON
Mailing Address 1: 4 IRVING PLACE RM 828
Mailing Address 2: Not reported
Mailing City: NEW YORK
Mailing State: NY
Mailing Zip: 10003
Mailing Zip 4: Not reported
Mailing Country: USA
Mailing Phone: 2124603770

NY MANIFEST:
Document ID: Not reported
Manifest Status: Not reported
seq: Not reported

CONSOLIDATED EDISON (Continued) **S111157752**

Year:	2011
Trans1 State ID:	NJD003812047
Trans2 State ID:	Not reported
Generator Ship Date:	03/17/2011
Trans1 Recv Date:	03/17/2011
Trans2 Recv Date:	Not reported
TSD Site Recv Date:	03/18/2011
Part A Recv Date:	Not reported
Part B Recv Date:	Not reported
Generator EPA ID:	NYP004231288
Trans1 EPA ID:	Not reported
Trans2 EPA ID:	Not reported
TSDF ID 1:	NJD991291105
TSDF ID 2:	Not reported
Manifest Tracking Number:	001128046GBF
Import Indicator:	N
Export Indicator:	N
Discr Quantity Indicator:	Y
Discr Type Indicator:	N
Discr Residue Indicator:	N
Discr Partial Reject Indicator:	N
Discr Full Reject Indicator:	N
Manifest Ref Number:	Not reported
Alt Facility RCRA ID:	Not reported
Alt Facility Sign Date:	Not reported
MGMT Method Type Code:	H061
Waste Code:	Not reported
Waste Code:	Not reported
Waste Code:	Not reported
Waste Code:	Not reported
Waste Code:	Not reported
Waste Code:	Not reported
Quantity:	240.0
Units:	P - Pounds
Number of Containers:	1.0
Container Type:	TT - Cargo tank, tank trucks
Handling Method:	T Chemical, physical, or biological treatment.
Specific Gravity:	1.0
Waste Code:	D018
Waste Code 1_2:	Not reported
Waste Code 1_3:	Not reported
Waste Code 1_4:	Not reported
Waste Code 1_5:	Not reported
Waste Code 1_6:	Not reported

R206 **359 WEST 126TH STREET** **NY AST** **U003383513**
NW **359 WEST 126TH STREET** **NY HIST AST** **N/A**
1/8-1/4 **NEW YORK, NY 10027**
0.145 mi.
768 ft. **Site 1 of 11 in cluster R**

Relative:
Higher

Actual:
37 ft.

AST:

Region:	STATE
DEC Region:	2
Site Status:	Active
Facility Id:	2-046787
Program Type:	PBS

359 WEST 126TH STREET (Continued) **U003383513**

UTM X: 588397.18694
UTM Y: 4518386.40546
Expiration Date: 12/02/2016
Site Type: Apartment Building/Office Building

Affiliation Records:

Site Id: 687
Affiliation Type: Facility Owner
Company Name: 359 W 126 LLC % PROPERTY MANAGEMENT OFFICE
Contact Type: Not reported
Contact Name: Not reported
Address1: P.O. BOX 190906
Address2: Not reported
City: JAMAICA
State: NY
Zip Code: 11419
Country Code: 001
Phone: (917) 309-8000
EMail: Not reported
Fax Number: Not reported
Modified By: NRLOMBAR
Date Last Modified: 2011-11-03

Site Id: 687
Affiliation Type: Mail Contact
Company Name: C/O 359 W 126 LLC
Contact Type: Not reported
Contact Name: CHARLES GEDINSKY
Address1: P.O. BOX 190906
Address2: Not reported
City: JAMAICA
State: NY
Zip Code: 11419
Country Code: 001
Phone: (917) 309-8000
EMail: LGEDINSKY@AOL.COM
Fax Number: Not reported
Modified By: NRLOMBAR
Date Last Modified: 2011-11-03

Site Id: 687
Affiliation Type: On-Site Operator
Company Name: 359 W 126 ST
Contact Type: Not reported
Contact Name: DON LEBOWITZ
Address1: Not reported
Address2: Not reported
City: Not reported
State: NN
Zip Code: Not reported
Country Code: 001
Phone: (718) 850-4100
EMail: Not reported
Fax Number: Not reported
Modified By: NRLOMBAR
Date Last Modified: 2011-11-03

Site Id: 687

359 WEST 126TH STREET (Continued) **U003383513**

Affiliation Type:	Emergency Contact
Company Name:	359 W 126 LLC % PROPERTY MANAGEMENT OFFICE
Contact Type:	Not reported
Contact Name:	CHARLES GEDINSKY
Address1:	Not reported
Address2:	Not reported
City:	Not reported
State:	NN
Zip Code:	Not reported
Country Code:	999
Phone:	(917) 309-8000
EMail:	Not reported
Fax Number:	Not reported
Modified By:	NRLOMBAR
Date Last Modified:	2011-11-03

Tank Info:

Tank Number:	001
Tank Id:	1599
Material Code:	0001
Common Name of Substance:	#2 Fuel Oil (On-Site Consumption)

Equipment Records:

H00 - Tank Leak Detection - None
B00 - Tank External Protection - None
F00 - Pipe External Protection - None
I04 - Overfill - Product Level Gauge (A/G)
D01 - Pipe Type - Steel/Carbon Steel/Iron
E00 - Piping Secondary Containment - None
G03 - Tank Secondary Containment - Vault (w/o access)
J02 - Dispenser - Suction Dispenser
K00 - Spill Prevention - None
A00 - Tank Internal Protection - None
L09 - Piping Leak Detection - Exempt Suction Piping
C01 - Pipe Location - Aboveground

Tank Location:	1
Tank Type:	Steel/Carbon Steel/Iron
Tank Status:	Temporarily Out of Service
Pipe Model:	Not reported
Install Date:	08/30/1940
Capacity Gallons:	1500
Tightness Test Method:	NN
Date Test:	Not reported
Next Test Date:	Not reported
Date Tank Closed:	Not reported
Register:	True
Modified By:	BVCAMPBE
Last Modified:	10/11/2011
Material Name:	Not reported

HIST AST:

PBS Number:	2-046787
SWIS Code:	6201
Operator:	DON LEBOWITZ
Facility Phone:	(212) 619-2051

359 WEST 126TH STREET (Continued) **U003383513**

Facility Addr2:	359 WEST 126TH STREET
Facility Type:	APARTMENT BUILDING
Emergency:	DON LEBOWITZ
Emergency Tel:	(212) 619-2051
Old PBSNO:	Not reported
Date Inspected:	Not reported
Inspector:	Not reported
Result of Inspection:	Not reported
Owner Name:	C/O DON LEBOWITZ 359 W 126 LLC
Owner Address:	277 BROADWAY SUITE 806
Owner City,St,Zip:	NEW YORK, NY 10007
Federal ID:	Not reported
Owner Tel:	(212) 619-2051
Owner Type:	Corporate/Commercial
Owner Subtype:	Not reported
Mailing Contact:	DON LEBOWITZ
Mailing Name:	C/O 359 W 126 LLC
Mailing Address:	277 BROADWAY SUITE 806
Mailing Address 2:	Not reported
Mailing City,St,Zip:	NEW YORK, NY 10007
Mailing Telephone:	(212) 619-2051
Owner Mark:	First Owner
Facility Status:	1 - Active PBS facility, i.e. total capacity of the PBS tanks is greater than 1,100 gallons, regardless if Subpart 360-14 tanks exist or not at the facility.
Certification Flag:	False
Certification Date:	09/21/2001
Expiration:	12/02/2006
Renew Flag:	False
Renew Date:	Not reported
Total Capacity:	1500
FAMT:	True
Facility Screen:	No Missing Data
Owner Screen:	No Missing Data
Tank Screen:	No Missing Data
Dead Letter:	False
CBS Number:	Not reported
Town or City:	NEW YORK CITY
County Code:	62
Town or City Code:	01
Region:	2

Tank ID:	001
Tank Location:	ABOVEGROUND
Tank Status:	Temporarily Out Of Service
Install Date:	Not reported
Capacity (Gal):	1500
Product Stored:	NOS 1,2, OR 4 FUEL OIL
Tank Type:	Steel/carbon steel
Tank Internal:	0
Tank External:	0
Pipe Location:	Aboveground
Pipe Type:	STEEL/IRON
Pipe Internal:	None
Pipe External:	0
Tank Containment:	Diking
Leak Detection:	0

359 WEST 126TH STREET (Continued) **U003383513**

Overfill Protection:	4
Dispenser Method:	Suction
Date Tested:	Not reported
Next Test Date:	Not reported
Missing Data for Tank:	No Missing Data
Date Closed:	Not reported
Test Method:	Not reported
Deleted:	False
Updated:	True
SPDES Number:	Not reported
Lat/Long:	Not reported

S207 **CON EDISON SERVICE BOX: 20524** **RCRA NonGen / NLR** **1016961810**
WNW **361 W 125TH ST** **NY MANIFEST** **NYP004347266**
1/8-1/4 **NEW YORK, NY 10027**
0.148 mi.
779 ft. **Site 1 of 7 in cluster S**

Relative:
Higher

Actual:
31 ft.

RCRA NonGen / NLR:

Date form received by agency:	09/18/2013
Facility name:	CON EDISON SERVICE BOX: 20524
Facility address:	361 W 125TH ST NEW YORK, NY 10027
EPA ID:	NYP004347266
Mailing address:	IRVING PL, RM 828 NEW YORK, NY 10003
Contact:	BENJAMIN BAMONTE
Contact address:	Not reported Not reported
Contact country:	Not reported
Contact telephone:	(212) 894-9549
Contact email:	Not reported
EPA Region:	02
Classification:	Non-Generator
Description:	Handler: Non-Generators do not presently generate hazardous waste

Handler Activities Summary:

U.S. importer of hazardous waste:	No
Mixed waste (haz. and radioactive):	No
Recycler of hazardous waste:	No
Transporter of hazardous waste:	No
Treater, storer or disposer of HW:	No
Underground injection activity:	No
On-site burner exemption:	No
Furnace exemption:	No
Used oil fuel burner:	No
Used oil processor:	No
User oil refiner:	No
Used oil fuel marketer to burner:	No
Used oil Specification marketer:	No
Used oil transfer facility:	No
Used oil transporter:	No

Historical Generators:

Date form received by agency:	08/18/2013
Site name:	CON EDISON SERVICE BOX: 20524
Classification:	Conditionally Exempt Small Quantity Generator

CON EDISON SERVICE BOX: 20524 (Continued) **1016961810**

Violation Status: No violations found

NY MANIFEST:
Country: USA
EPA ID: NYP004347266
Facility Status: Not reported
Location Address 1: FO 361 WEST 125TH ST
Code: BP
Location Address 2: SB #20524
Total Tanks: Not reported
Location City: NEW YORK
Location State: NY
Location Zip: 10027
Location Zip 4: Not reported

NY MANIFEST:
EPAID: NYP004347266
Mailing Name: CON EDISON
Mailing Contact: CON EDISON
Mailing Address 1: 4 IRVING PLACE 15TH FLOOR
Mailing Address 2: Not reported
Mailing City: NEW YORK
Mailing State: NY
Mailing Zip: 10003
Mailing Zip 4: Not reported
Mailing Country: USA
Mailing Phone: 2124603770

NY MANIFEST:
Document ID: Not reported
Manifest Status: Not reported
seq: Not reported
Year: 2013
Trans1 State ID: NJD003812047
Trans2 State ID: Not reported
Generator Ship Date: 08/18/2013
Trans1 Recv Date: 08/18/2013
Trans2 Recv Date: Not reported
TSD Site Recv Date: 08/19/2013
Part A Recv Date: Not reported
Part B Recv Date: Not reported
Generator EPA ID: NYP004347266
Trans1 EPA ID: Not reported
Trans2 EPA ID: Not reported
TSDF ID 1: NJD991291105
TSDF ID 2: Not reported
Manifest Tracking Number: 002220779GBF
Import Indicator: N
Export Indicator: N
Discr Quantity Indicator: N
Discr Type Indicator: N
Discr Residue Indicator: N
Discr Partial Reject Indicator: N
Discr Full Reject Indicator: N
Manifest Ref Number: Not reported
Alt Facility RCRA ID: Not reported
Alt Facility Sign Date: Not reported
MGMT Method Type Code: H110

CON EDISON SERVICE BOX: 20524 (Continued) **1016961810**

Waste Code:	Not reported
Waste Code:	Not reported
Waste Code:	Not reported
Waste Code:	Not reported
Waste Code:	Not reported
Waste Code:	Not reported
Quantity:	1000
Units:	P - Pounds
Number of Containers:	1
Container Type:	TT - Cargo tank, tank trucks
Handling Method:	T Chemical, physical, or biological treatment.
Specific Gravity:	1
Waste Code:	D008
Waste Code 1_2:	Not reported
Waste Code 1_3:	Not reported
Waste Code 1_4:	Not reported
Waste Code 1_5:	Not reported
Waste Code 1_6:	Not reported

T208 **CON EDISON SERVICE BOX: 20373** **RCRA NonGen / NLR** **1017777265**
SSE **2070 W 124TH & 7TH AVE** **FINDS** **NYP004551578**
1/8-1/4 **NEW YORK, NY 10027**
0.148 mi.
781 ft. **Site 1 of 7 in cluster T**

Relative:
Lower

Actual:
26 ft.

RCRA NonGen / NLR:

Date form received by agency:	07/03/2014
Facility name:	CON EDISON SERVICE BOX: 20373
Facility address:	2070 W 124TH & 7TH AVE NEW YORK, NY 10027
EPA ID:	NYP004551578
Mailing address:	IRVING PL, 15TH FL NE NEW YORK, NY 10003
Contact:	THOMAS TEELING
Contact address:	Not reported Not reported
Contact country:	Not reported
Contact telephone:	(212) 460-3770
Contact email:	Not reported
EPA Region:	02
Classification:	Non-Generator
Description:	Handler: Non-Generators do not presently generate hazardous waste

Handler Activities Summary:

U.S. importer of hazardous waste:	No
Mixed waste (haz. and radioactive):	No
Recycler of hazardous waste:	No
Transporter of hazardous waste:	No
Treater, storer or disposer of HW:	No
Underground injection activity:	No
On-site burner exemption:	No
Furnace exemption:	No
Used oil fuel burner:	No
Used oil processor:	No
User oil refiner:	No
Used oil fuel marketer to burner:	No

CON EDISON SERVICE BOX: 20373 (Continued) **1017777265**

Used oil Specification marketer: No
Used oil transfer facility: No
Used oil transporter: No

Historical Generators:
Date form received by agency: 06/03/2014
Site name: CON EDISON
Classification: Small Quantity Generator

Date form received by agency: 06/03/2014
Site name: CON EDISON
Classification: Not a generator, verified

Violation Status: No violations found

FINDS:

Registry ID: 110063816642

Environmental Interest/Information System
RCRAInfo is a national information system that supports the Resource Conservation and Recovery Act (RCRA) program through the tracking of events and activities related to facilities that generate, transport, and treat, store, or dispose of hazardous waste. RCRAInfo allows RCRA program staff to track the notification, permit, compliance, and corrective action activities required under RCRA.

L209 **CON EDISON SERVICE BOX: 20771** **RCRA NonGen / NLR** **1016961940**
ESE **228 W 126TH ST** **NY MANIFEST** **NYP004348843**
1/8-1/4 **NEW YORK, NY 10027**
0.149 mi.
787 ft. **Site 6 of 6 in cluster L**

Relative:
Lower

Actual:
27 ft.

RCRA NonGen / NLR:
Date form received by agency: 09/21/2013
Facility name: CON EDISON SERVICE BOX: 20771
Facility address: 228 W 126TH ST
NEW YORK, NY 10027
EPA ID: NYP004348843
Mailing address: IRVING PL, RM 828
NEW YORK, NY 10003
Contact: BENJAMIN BAMONTE
Contact address: Not reported
Not reported
Contact country: Not reported
Contact telephone: (212) 894-9549
Contact email: Not reported
EPA Region: 02
Classification: Non-Generator
Description: Handler: Non-Generators do not presently generate hazardous waste

Handler Activities Summary:
U.S. importer of hazardous waste: No
Mixed waste (haz. and radioactive): No
Recycler of hazardous waste: No
Transporter of hazardous waste: No

CON EDISON SERVICE BOX: 20771 (Continued) **1016961940**

Treater, storer or disposer of HW: No
Underground injection activity: No
On-site burner exemption: No
Furnace exemption: No
Used oil fuel burner: No
Used oil processor: No
User oil refiner: No
Used oil fuel marketer to burner: No
Used oil Specification marketer: No
Used oil transfer facility: No
Used oil transporter: No

Historical Generators:
Date form received by agency: 08/21/2013
Site name: CON EDISON SERVICE BOX: 20771
Classification: Conditionally Exempt Small Quantity Generator

Violation Status: No violations found

NY MANIFEST:
Country: USA
EPA ID: NYP004348843
Facility Status: Not reported
Location Address 1: FO 228 WEST 126TH ST
Code: BP
Location Address 2: SB 20771
Total Tanks: Not reported
Location City: NEW YORK
Location State: NY
Location Zip: 10027
Location Zip 4: Not reported

NY MANIFEST:
EPAID: NYP004348843
Mailing Name: CON EDISON
Mailing Contact: CON EDISON
Mailing Address 1: 4 IRVING PL 15TH FL
Mailing Address 2: Not reported
Mailing City: NEW YORK
Mailing State: NY
Mailing Zip: 10003
Mailing Zip 4: Not reported
Mailing Country: USA
Mailing Phone: 2124603770

NY MANIFEST:
Document ID: Not reported
Manifest Status: Not reported
seq: Not reported
Year: 2013
Trans1 State ID: NJD003812047
Trans2 State ID: Not reported
Generator Ship Date: 08/21/2013
Trans1 Recv Date: 08/21/2013
Trans2 Recv Date: Not reported
TSD Site Recv Date: 08/21/2013
Part A Recv Date: Not reported

CON EDISON SERVICE BOX: 20771 (Continued) **1016961940**

Part B Recv Date:	Not reported
Generator EPA ID:	NYP004348843
Trans1 EPA ID:	Not reported
Trans2 EPA ID:	Not reported
TSDF ID 1:	NJD991291105
TSDF ID 2:	Not reported
Manifest Tracking Number:	002220738GBF
Import Indicator:	N
Export Indicator:	N
Discr Quantity Indicator:	N
Discr Type Indicator:	N
Discr Residue Indicator:	N
Discr Partial Reject Indicator:	N
Discr Full Reject Indicator:	N
Manifest Ref Number:	Not reported
Alt Facility RCRA ID:	Not reported
Alt Facility Sign Date:	Not reported
MGMT Method Type Code:	H110
Waste Code:	Not reported
Waste Code:	Not reported
Waste Code:	Not reported
Waste Code:	Not reported
Waste Code:	Not reported
Waste Code:	Not reported
Quantity:	1500
Units:	P - Pounds
Number of Containers:	1
Container Type:	TT - Cargo tank, tank trucks
Handling Method:	T Chemical, physical, or biological treatment.
Specific Gravity:	1
Waste Code:	D008
Waste Code 1_2:	Not reported
Waste Code 1_3:	Not reported
Waste Code 1_4:	Not reported
Waste Code 1_5:	Not reported
Waste Code 1_6:	Not reported

T210 **CON EDISON SERVICE BOX: 20355** **RCRA NonGen / NLR** **1016961884**
SSE **243 W 124TH ST** **NY MANIFEST** **NYP004348181**
1/8-1/4 **NEW YORK, NY 10027**
0.152 mi.
803 ft. **Site 2 of 7 in cluster T**

Relative:
Lower

Actual:
26 ft.

RCRA NonGen / NLR:

Date form received by agency:	09/20/2013
Facility name:	CON EDISON SERVICE BOX: 20355
Facility address:	243 W 124TH ST NEW YORK, NY 10027
EPA ID:	NYP004348181
Mailing address:	IRVING PL, RM 828 NEW YORK, NY 10003
Contact:	BENJAMIN BAMONTE
Contact address:	Not reported Not reported
Contact country:	Not reported
Contact telephone:	(212) 894-9549
Contact email:	Not reported

CON EDISON SERVICE BOX: 20355 (Continued) **1016961884**

EPA Region: 02
Classification: Non-Generator
Description: Handler: Non-Generators do not presently generate hazardous waste

Handler Activities Summary:
U.S. importer of hazardous waste: No
Mixed waste (haz. and radioactive): No
Recycler of hazardous waste: No
Transporter of hazardous waste: No
Treater, storer or disposer of HW: No
Underground injection activity: No
On-site burner exemption: No
Furnace exemption: No
Used oil fuel burner: No
Used oil processor: No
User oil refiner: No
Used oil fuel marketer to burner: No
Used oil Specification marketer: No
Used oil transfer facility: No
Used oil transporter: No

Historical Generators:
Date form received by agency: 08/20/2013
Site name: CON EDISON SERVICE BOX: 20355
Classification: Conditionally Exempt Small Quantity Generator

Violation Status: No violations found

NY MANIFEST:
Country: USA
EPA ID: NYP004348181
Facility Status: Not reported
Location Address 1: FO 243 WEST 124TH ST
Code: BP
Location Address 2: SB 20355
Total Tanks: Not reported
Location City: NEW YORK
Location State: NY
Location Zip: 10027
Location Zip 4: Not reported

NY MANIFEST:
EPAID: NYP004348181
Mailing Name: CON EDISON
Mailing Contact: CON EDISON
Mailing Address 1: 4 IRVING PL 15TH FL
Mailing Address 2: Not reported
Mailing City: NEW YORK
Mailing State: NY
Mailing Zip: 10003
Mailing Zip 4: Not reported
Mailing Country: USA
Mailing Phone: 2124603770

NY MANIFEST:
Document ID: Not reported
Manifest Status: Not reported

CON EDISON SERVICE BOX: 20355 (Continued) **1016961884**

seq:	Not reported
Year:	2013
Trans1 State ID:	NJD003812047
Trans2 State ID:	Not reported
Generator Ship Date:	08/20/2013
Trans1 Recv Date:	08/20/2013
Trans2 Recv Date:	Not reported
TSD Site Recv Date:	08/21/2013
Part A Recv Date:	Not reported
Part B Recv Date:	Not reported
Generator EPA ID:	NYP004348181
Trans1 EPA ID:	Not reported
Trans2 EPA ID:	Not reported
TSDF ID 1:	NJD991291105
TSDF ID 2:	Not reported
Manifest Tracking Number:	002220729GBF
Import Indicator:	N
Export Indicator:	N
Discr Quantity Indicator:	N
Discr Type Indicator:	N
Discr Residue Indicator:	N
Discr Partial Reject Indicator:	N
Discr Full Reject Indicator:	N
Manifest Ref Number:	Not reported
Alt Facility RCRA ID:	Not reported
Alt Facility Sign Date:	Not reported
MGMT Method Type Code:	H110
Waste Code:	Not reported
Waste Code:	Not reported
Waste Code:	Not reported
Waste Code:	Not reported
Waste Code:	Not reported
Waste Code:	Not reported
Quantity:	500
Units:	P - Pounds
Number of Containers:	1
Container Type:	TT - Cargo tank, tank trucks
Handling Method:	T Chemical, physical, or biological treatment.
Specific Gravity:	1
Waste Code:	D008
Waste Code 1_2:	Not reported
Waste Code 1_3:	Not reported
Waste Code 1_4:	Not reported
Waste Code 1_5:	Not reported
Waste Code 1_6:	Not reported

T211 **CON EDISON - SERVICE BOX 20584** **RCRA-LQG** **1016450963**
SE **158 W 125 ST** **NY MANIFEST** **NYP004299970**
1/8-1/4 **NEW YORK, NY 10027**
0.152 mi.
804 ft. **Site 3 of 7 in cluster T**

Relative:
Lower

Actual:
26 ft.

RCRA-LQG:

Date form received by agency:	03/27/2014
Facility name:	CON EDISON - SERVICE BOX 20584
Facility address:	158 W 125 ST NEW YORK, NY 10027

CON EDISON - SERVICE BOX 20584 (Continued) **1016450963**

EPA ID: NYP004299970
Mailing address: IRVING PLACE, 15TH FL NE
NEW YORK, NY 10003
Contact: DENNIS HUACON
Contact address: IRVING PLACE, 15TH FL NE
NEW YORK, NY 10003
Contact country: US
Contact telephone: (212) 460-2757
Contact email: HUACOND@CONED.COM
EPA Region: 02
Classification: Large Quantity Generator
Description: Handler: generates 1,000 kg or more of hazardous waste during any calendar month; or generates more than 1 kg of acutely hazardous waste during any calendar month; or generates more than 100 kg of any residue or contaminated soil, waste or other debris resulting from the cleanup of a spill, into or on any land or water, of acutely hazardous waste during any calendar month; or generates 1 kg or less of acutely hazardous waste during any calendar month, and accumulates more than 1 kg of acutely hazardous waste at any time; or generates 100 kg or less of any residue or contaminated soil, waste or other debris resulting from the cleanup of a spill, into or on any land or water, of acutely hazardous waste during any calendar month, and accumulates more than 100 kg of that material at any time

Owner/Operator Summary:
Owner/operator name: CONSOLIDATED EDISON COMPANY OF NY, INC.
Owner/operator address: IRVING PLACE
NEW YORK, NY 10003
Owner/operator country: US
Owner/operator telephone: Not reported
Legal status: Private
Owner/Operator Type: Owner
Owner/Op start date: 04/08/2013
Owner/Op end date: Not reported

Owner/operator name: CONSOLIDATED EDISON COMPANY OF NY, INC.
Owner/operator address: IRVING PLACE
NEW YORK, NY 10003
Owner/operator country: US
Owner/operator telephone: Not reported
Legal status: Private
Owner/Operator Type: Operator
Owner/Op start date: 04/08/2013
Owner/Op end date: Not reported

Handler Activities Summary:
U.S. importer of hazardous waste: No
Mixed waste (haz. and radioactive): No
Recycler of hazardous waste: No
Transporter of hazardous waste: No
Treater, storer or disposer of HW: No
Underground injection activity: No
On-site burner exemption: No
Furnace exemption: No
Used oil fuel burner: No
Used oil processor: No

CON EDISON - SERVICE BOX 20584 (Continued) **1016450963**

User oil refiner: No
Used oil fuel marketer to burner: No
Used oil Specification marketer: No
Used oil transfer facility: No
Used oil transporter: No

. Waste code: D008
. Waste name: LEAD

Historical Generators:
Date form received by agency: 05/08/2013
Site name: CON EDISON SERVICE BOX: 20584
Classification: Not a generator, verified

Date form received by agency: 04/08/2013
Site name: CON EDISON SERVICE BOX: 20584
Classification: Conditionally Exempt Small Quantity Generator

Violation Status: No violations found

NY MANIFEST:
Country: USA
EPA ID: NYP004299970
Facility Status: Not reported
Location Address 1: 158 W 125 ST
Code: BP
Location Address 2: Not reported
Total Tanks: Not reported
Location City: NEW YORK
Location State: NY
Location Zip: 10027
Location Zip 4: Not reported

NY MANIFEST:
EPAID: NYP004299970
Mailing Name: CON EDISON
Mailing Contact: TOM TEELING
Mailing Address 1: 4 IRVING PLACE 15TH FLOOR
Mailing Address 2: Not reported
Mailing City: NEW YORK
Mailing State: NY
Mailing Zip: 10003
Mailing Zip 4: Not reported
Mailing Country: USA
Mailing Phone: 2124603770

NY MANIFEST:
Document ID: Not reported
Manifest Status: Not reported
seq: Not reported
Year: 2013
Trans1 State ID: NJ0000027193
Trans2 State ID: Not reported
Generator Ship Date: 04/08/2013
Trans1 Recv Date: 04/08/2013
Trans2 Recv Date: Not reported
TSD Site Recv Date: 04/09/2013

CON EDISON - SERVICE BOX 20584 (Continued) **1016450963**

Part A Recv Date:	Not reported
Part B Recv Date:	Not reported
Generator EPA ID:	NYP004299970
Trans1 EPA ID:	Not reported
Trans2 EPA ID:	Not reported
TSDF ID 1:	NJD002200046
TSDF ID 2:	Not reported
Manifest Tracking Number:	010708392JJK
Import Indicator:	N
Export Indicator:	N
Discr Quantity Indicator:	N
Discr Type Indicator:	N
Discr Residue Indicator:	N
Discr Partial Reject Indicator:	N
Discr Full Reject Indicator:	N
Manifest Ref Number:	Not reported
Alt Facility RCRA ID:	Not reported
Alt Facility Sign Date:	Not reported
MGMT Method Type Code:	H110
Waste Code:	Not reported
Waste Code:	Not reported
Waste Code:	Not reported
Waste Code:	Not reported
Waste Code:	Not reported
Waste Code:	Not reported
Quantity:	3000
Units:	P - Pounds
Number of Containers:	1
Container Type:	TT - Cargo tank, tank trucks
Handling Method:	T Chemical, physical, or biological treatment.
Specific Gravity:	1
Waste Code:	D008
Waste Code 1_2:	Not reported
Waste Code 1_3:	Not reported
Waste Code 1_4:	Not reported
Waste Code 1_5:	Not reported
Waste Code 1_6:	Not reported

M212 **CON EDISON SERVICE BOX: 20877** **RCRA NonGen / NLR** **1016962253**
NW **362 W 127TH ST FRONT OF** **NY MANIFEST** **NYP004352571**
1/8-1/4 **NEW YORK, NY 10027**
0.154 mi.
814 ft. **Site 7 of 10 in cluster M**

Relative:
Higher

Actual:
40 ft.

RCRA NonGen / NLR:

Date form received by agency:	09/28/2013
Facility name:	CON EDISON SERVICE BOX: 20877
Facility address:	362 W 127TH ST FRONT OF NEW YORK, NY 10027
EPA ID:	NYP004352571
Mailing address:	IRVING PL, RM 828 NEW YORK, NY 10003
Contact:	RICARDO CARTY
Contact address:	Not reported Not reported
Contact country:	Not reported
Contact telephone:	(646) 772-3407

CON EDISON SERVICE BOX: 20877 (Continued) **1016962253**

Contact email: Not reported
EPA Region: 02
Classification: Non-Generator
Description: Handler: Non-Generators do not presently generate hazardous waste

Handler Activities Summary:
U.S. importer of hazardous waste: No
Mixed waste (haz. and radioactive): No
Recycler of hazardous waste: No
Transporter of hazardous waste: No
Treater, storer or disposer of HW: No
Underground injection activity: No
On-site burner exemption: No
Furnace exemption: No
Used oil fuel burner: No
Used oil processor: No
User oil refiner: No
Used oil fuel marketer to burner: No
Used oil Specification marketer: No
Used oil transfer facility: No
Used oil transporter: No

Historical Generators:
Date form received by agency: 08/28/2013
Site name: CON EDISON SERVICE BOX: 20877
Classification: Conditionally Exempt Small Quantity Generator

Violation Status: No violations found

NY MANIFEST:
Country: USA
EPA ID: NYP004352571
Facility Status: Not reported
Location Address 1: F/O 362 W 127 ST
Code: BP
Location Address 2: SERVICE BOX # 20877
Total Tanks: Not reported
Location City: NEW YORK
Location State: NY
Location Zip: 10027
Location Zip 4: Not reported

NY MANIFEST:
EPAID: NYP004352571
Mailing Name: CON EDISON
Mailing Contact: TOM TEELING
Mailing Address 1: 4 IRVING PLACE 15TH FLOOR
Mailing Address 2: Not reported
Mailing City: NEW YORK
Mailing State: NY
Mailing Zip: 10003
Mailing Zip 4: Not reported
Mailing Country: USA
Mailing Phone: 2124603770

NY MANIFEST:
Document ID: Not reported

CON EDISON SERVICE BOX: 20877 (Continued) **1016962253**

Manifest Status:	Not reported
seq:	Not reported
Year:	2013
Trans1 State ID:	NJD003812047
Trans2 State ID:	Not reported
Generator Ship Date:	08/28/2013
Trans1 Recv Date:	08/28/2013
Trans2 Recv Date:	Not reported
TSD Site Recv Date:	08/30/2013
Part A Recv Date:	Not reported
Part B Recv Date:	Not reported
Generator EPA ID:	NYP004352571
Trans1 EPA ID:	Not reported
Trans2 EPA ID:	Not reported
TSDF ID 1:	NJD991291105
TSDF ID 2:	Not reported
Manifest Tracking Number:	002220891GBF
Import Indicator:	N
Export Indicator:	N
Discr Quantity Indicator:	N
Discr Type Indicator:	N
Discr Residue Indicator:	N
Discr Partial Reject Indicator:	N
Discr Full Reject Indicator:	N
Manifest Ref Number:	Not reported
Alt Facility RCRA ID:	Not reported
Alt Facility Sign Date:	Not reported
MGMT Method Type Code:	H110
Waste Code:	Not reported
Waste Code:	Not reported
Waste Code:	Not reported
Waste Code:	Not reported
Waste Code:	Not reported
Waste Code:	Not reported
Quantity:	500
Units:	P - Pounds
Number of Containers:	1
Container Type:	TT - Cargo tank, tank trucks
Handling Method:	T Chemical, physical, or biological treatment.
Specific Gravity:	1
Waste Code:	D008
Waste Code 1_2:	Not reported
Waste Code 1_3:	Not reported
Waste Code 1_4:	Not reported
Waste Code 1_5:	Not reported
Waste Code 1_6:	Not reported

O213 **CON EDISON MANHOLE: 40784** **RCRA NonGen / NLR** **1016960303**
WSW **W 123RD ST & ST NICHOLAS AVE N** **NY MANIFEST** **NYP004322061**
1/8-1/4 **NEW YORK, NY 10027**
0.154 mi.
815 ft. **Site 2 of 4 in cluster O**

Relative:
Lower

Actual:
28 ft.

RCRA NonGen / NLR:

Date form received by agency:	07/20/2013
Facility name:	CON EDISON MANHOLE: 40784
Facility address:	W 123RD ST & ST NICHOLAS AVE N E COR NEW YORK, NY 10027
EPA ID:	NYP004322061
Mailing address:	IRVING PL, RM 828 NEW YORK, NY 10003
Contact:	JUAN RODRIGUEZ
Contact address:	Not reported Not reported
Contact country:	Not reported
Contact telephone:	(347) 865-5931
Contact email:	Not reported
EPA Region:	02
Classification:	Non-Generator
Description:	Handler: Non-Generators do not presently generate hazardous waste

Handler Activities Summary:

U.S. importer of hazardous waste:	No
Mixed waste (haz. and radioactive):	No
Recycler of hazardous waste:	No
Transporter of hazardous waste:	No
Treater, storer or disposer of HW:	No
Underground injection activity:	No
On-site burner exemption:	No
Furnace exemption:	No
Used oil fuel burner:	No
Used oil processor:	No
User oil refiner:	No
Used oil fuel marketer to burner:	No
Used oil Specification marketer:	No
Used oil transfer facility:	No
Used oil transporter:	No

Historical Generators:

Date form received by agency:	06/20/2013
Site name:	CON EDISON MANHOLE: 40784
Classification:	Conditionally Exempt Small Quantity Generator
Violation Status:	No violations found

NY MANIFEST:

Country:	USA
EPA ID:	NYP004322061
Facility Status:	Not reported
Location Address 1:	NEC W 123RD & ST NICK
Code:	BP
Location Address 2:	Not reported
Total Tanks:	Not reported
Location City:	NEW YORK
Location State:	NY

CON EDISON MANHOLE: 40784 (Continued) **1016960303**

Location Zip:	10027
Location Zip 4:	Not reported

NY MANIFEST:

EPAID:	NYP004322061
Mailing Name:	CON EDISON
Mailing Contact:	CON EDISON
Mailing Address 1:	4 IRVING PLACE 15TH FLOOR
Mailing Address 2:	Not reported
Mailing City:	NEW YORK
Mailing State:	NY
Mailing Zip:	10003
Mailing Zip 4:	Not reported
Mailing Country:	USA
Mailing Phone:	2124603770

NY MANIFEST:

Document ID:	Not reported
Manifest Status:	Not reported
seq:	Not reported
Year:	2013
Trans1 State ID:	NJ0000027193
Trans2 State ID:	Not reported
Generator Ship Date:	06/20/2013
Trans1 Recv Date:	06/20/2013
Trans2 Recv Date:	Not reported
TSD Site Recv Date:	06/24/2013
Part A Recv Date:	Not reported
Part B Recv Date:	Not reported
Generator EPA ID:	NYP004322061
Trans1 EPA ID:	Not reported
Trans2 EPA ID:	Not reported
TSDF ID 1:	NJD002200046
TSDF ID 2:	Not reported
Manifest Tracking Number:	010917546JJK
Import Indicator:	N
Export Indicator:	N
Discr Quantity Indicator:	N
Discr Type Indicator:	N
Discr Residue Indicator:	N
Discr Partial Reject Indicator:	N
Discr Full Reject Indicator:	N
Manifest Ref Number:	Not reported
Alt Facility RCRA ID:	Not reported
Alt Facility Sign Date:	Not reported
MGMT Method Type Code:	H110
Waste Code:	Not reported
Waste Code:	Not reported
Waste Code:	Not reported
Waste Code:	Not reported
Waste Code:	Not reported
Waste Code:	Not reported
Quantity:	2000
Units:	P - Pounds
Number of Containers:	1
Container Type:	TT - Cargo tank, tank trucks
Handling Method:	T Chemical, physical, or biological treatment.

CON EDISON MANHOLE: 40784 (Continued) **1016960303**

Specific Gravity:	1
Waste Code:	D008
Waste Code 1_2:	Not reported
Waste Code 1_3:	Not reported
Waste Code 1_4:	Not reported
Waste Code 1_5:	Not reported
Waste Code 1_6:	Not reported

R214 **363 WEST 126TH STREET** **NY AST** **A100129132**
NW **363 WEST 126TH STREET** **N/A**
1/8-1/4 **NEW YORK, NY 10027**
0.155 mi.
817 ft. **Site 2 of 11 in cluster R**

Relative:
Higher

Actual:
37 ft.

AST:

Region:	STATE
DEC Region:	2
Site Status:	Active
Facility Id:	2-603813
Program Type:	PBS
UTM X:	588387.68061
UTM Y:	4518391.28779
Expiration Date:	12/10/2008
Site Type:	Apartment Building/Office Building

Affiliation Records:

Site Id:	25715
Affiliation Type:	Mail Contact
Company Name:	LEMLE & WOLFF, INC.
Contact Type:	Not reported
Contact Name:	W. EGAN
Address1:	5925 BROADWAY
Address2:	Not reported
City:	BRONX
State:	NY
Zip Code:	10463
Country Code:	001
Phone:	(718) 884-7676
EMail:	JULISSA@LEMLEWOLFF.COM
Fax Number:	Not reported
Modified By:	MSBAPTIS
Date Last Modified:	2013-01-08

Site Id:	25715
Affiliation Type:	Facility Owner
Company Name:	5925 BROADWAY
Contact Type:	Not reported
Contact Name:	Not reported
Address1:	5925 BROADWAY
Address2:	Not reported
City:	BRONX
State:	NY
Zip Code:	10463
Country Code:	001
Phone:	(718) 884-7676
EMail:	Not reported
Fax Number:	Not reported

363 WEST 126TH STREET (Continued) **A100129132**

Modified By:	TRANSLAT
Date Last Modified:	2004-03-04

Site Id:	25715
Affiliation Type:	On-Site Operator
Company Name:	363 WEST 126TH STREET
Contact Type:	Not reported
Contact Name:	LEMLE & WOLFF, INC.
Address1:	Not reported
Address2:	Not reported
City:	Not reported
State:	NN
Zip Code:	Not reported
Country Code:	001
Phone:	(718) 884-7676
EMail:	Not reported
Fax Number:	Not reported
Modified By:	TRANSLAT
Date Last Modified:	2004-03-04

Site Id:	25715
Affiliation Type:	Emergency Contact
Company Name:	5925 BROADWAY
Contact Type:	Not reported
Contact Name:	LEMLE & WOLFF, INC.
Address1:	Not reported
Address2:	Not reported
City:	Not reported
State:	NN
Zip Code:	Not reported
Country Code:	001
Phone:	(718) 884-7676
EMail:	Not reported
Fax Number:	Not reported
Modified By:	TRANSLAT
Date Last Modified:	2004-03-04

Tank Info:

Tank Number:	001
Tank Id:	55652
Material Code:	0001
Common Name of Substance:	#2 Fuel Oil (On-Site Consumption)

Equipment Records:

I02 - Overfill - High Level Alarm
A00 - Tank Internal Protection - None
C03 - Pipe Location - Aboveground/Underground Combination
G00 - Tank Secondary Containment - None
I05 - Overfill - Vent Whistle
F00 - Pipe External Protection - None
H00 - Tank Leak Detection - None
B01 - Tank External Protection - Painted/Asphalt Coating
D01 - Pipe Type - Steel/Carbon Steel/Iron
J00 - Dispenser - None

Tank Location: 1

363 WEST 126TH STREET (Continued) **A100129132**

Tank Type:	Steel/Carbon Steel/Iron
Tank Status:	In Service
Pipe Model:	Not reported
Install Date:	Not reported
Capacity Gallons:	2000
Tightness Test Method:	NN
Date Test:	Not reported
Next Test Date:	Not reported
Date Tank Closed:	Not reported
Register:	True
Modified By:	TRANSLAT
Last Modified:	03/04/2004
Material Name:	Not reported

R215 **CON EDISON** **NY MANIFEST** **S117317558**
NW **363 W 126 ST** **N/A**
1/8-1/4 **NEW YORK, NY 10032**
0.155 mi.
817 ft. **Site 3 of 11 in cluster R**

Relative:
Higher

Actual:
37 ft.

NY MANIFEST:

Country:	USA
EPA ID:	NYP004650057
Facility Status:	Not reported
Location Address 1:	363 W 126 ST
Code:	BP
Location Address 2:	SB20747
Total Tanks:	Not reported
Location City:	NEW YORK
Location State:	NY
Location Zip:	10032
Location Zip 4:	Not reported

NY MANIFEST:

EPAID:	NYP004650057
Mailing Name:	CON EDISON
Mailing Contact:	CON EDISON
Mailing Address 1:	4 IRVING PL
Mailing Address 2:	15TH FL
Mailing City:	NEW YORK
Mailing State:	NY
Mailing Zip:	10003
Mailing Zip 4:	Not reported
Mailing Country:	USA
Mailing Phone:	Not reported

NY MANIFEST:

Document ID:	Not reported
Manifest Status:	Not reported
seq:	Not reported
Year:	2014
Trans1 State ID:	NJD003812047
Trans2 State ID:	Not reported
Generator Ship Date:	09/08/2014
Trans1 Recv Date:	09/08/2014
Trans2 Recv Date:	Not reported
TSD Site Recv Date:	09/09/2014
Part A Recv Date:	Not reported

CON EDISON (Continued) **S117317558**

Part B Recv Date:	Not reported
Generator EPA ID:	NYP004650057
Trans1 EPA ID:	Not reported
Trans2 EPA ID:	Not reported
TSDF ID 1:	NJD991291105
TSDF ID 2:	Not reported
Manifest Tracking Number:	002609493GBF
Import Indicator:	N
Export Indicator:	N
Discr Quantity Indicator:	N
Discr Type Indicator:	N
Discr Residue Indicator:	N
Discr Partial Reject Indicator:	N
Discr Full Reject Indicator:	N
Manifest Ref Number:	Not reported
Alt Facility RCRA ID:	Not reported
Alt Facility Sign Date:	Not reported
MGMT Method Type Code:	H110
Waste Code:	Not reported
Waste Code:	Not reported
Waste Code:	Not reported
Waste Code:	Not reported
Waste Code:	Not reported
Waste Code:	Not reported
Quantity:	1000
Units:	P - Pounds
Number of Containers:	1
Container Type:	TT - Cargo tank, tank trucks
Handling Method:	T Chemical, physical, or biological treatment.
Specific Gravity:	1
Waste Code:	D008
Waste Code 1_2:	Not reported
Waste Code 1_3:	Not reported
Waste Code 1_4:	Not reported
Waste Code 1_5:	Not reported
Waste Code 1_6:	Not reported

U216 **2411 FREDRICK DOUGLASS BLVD** **NY UST** **U004185493**
NNE **2411 FREDRICK DOUGLASS BLVD** **N/A**
1/8-1/4 **NY, NY 10027**
0.156 mi.
823 ft. **Site 1 of 6 in cluster U**

Relative:
Higher

Actual:
32 ft.

UST:

Id/Status:	2-611690 / Active
Program Type:	PBS
Region:	STATE
DEC Region:	2
Expiration Date:	12/27/2016
UTM X:	588629.27302
UTM Y:	4518530.91493
Site Type:	Apartment Building/Office Building

Affiliation Records:

Site Id:	456606
Affiliation Type:	Facility Owner
Company Name:	GLADYS HAMPTON HOUSES ASSOCIATES

2411 FREDRICK DOUGLASS BLVD (Continued) **U004185493**

Contact Type:	Not reported
Contact Name:	Not reported
Address1:	230 PARK AVE
Address2:	Not reported
City:	NY
State:	NY
Zip Code:	10017
Country Code:	001
Phone:	(212) 360-7053
EMail:	Not reported
Fax Number:	Not reported
Modified By:	HDDUPIGN
Date Last Modified:	2015-12-10

Site Id:	456606
Affiliation Type:	Mail Contact
Company Name:	MANHATTAN NORTH MGMT
Contact Type:	Not reported
Contact Name:	CHRIS SPRING
Address1:	107-129 EAST 126TH ST
Address2:	Not reported
City:	NY
State:	NY
Zip Code:	10035
Country Code:	001
Phone:	(212) 360-7053
EMail:	CSPRING@MANHATTANNORTH.COM
Fax Number:	Not reported
Modified By:	HDDUPIGN
Date Last Modified:	2015-12-10

Site Id:	456606
Affiliation Type:	On-Site Operator
Company Name:	2411 FREDRICK DOUGLASS BLVD
Contact Type:	Not reported
Contact Name:	CHRIS SPRING
Address1:	Not reported
Address2:	Not reported
City:	Not reported
State:	NN
Zip Code:	Not reported
Country Code:	001
Phone:	(212) 360-7053
EMail:	Not reported
Fax Number:	Not reported
Modified By:	HDDUPIGN
Date Last Modified:	2015-12-10

Site Id:	456606
Affiliation Type:	Emergency Contact
Company Name:	GLADYS HAMPTON HOUSES ASSOCIATES
Contact Type:	Not reported
Contact Name:	STUART SCHWARTZ
Address1:	Not reported
Address2:	Not reported
City:	Not reported
State:	NN

2411 FREDRICK DOUGLASS BLVD (Continued) **U004185493**

Zip Code:	Not reported
Country Code:	999
Phone:	(631) 691-1700
EMail:	Not reported
Fax Number:	Not reported
Modified By:	HDDUPIGN
Date Last Modified:	2015-12-10

Tank Info:

Tank Number:	001
Tank ID:	241270
Tank Status:	In Service
Material Name:	In Service
Capacity Gallons:	10000
Install Date:	01/01/1966
Date Tank Closed:	11/25/2015
Registered:	True
Tank Location:	Underground
Tank Type:	Steel/carbon steel
Material Code:	0001
Common Name of Substance:	#2 Fuel Oil (On-Site Consumption)
Tightness Test Method:	00
Date Test:	Not reported
Next Test Date:	12/27/1987
Pipe Model:	Not reported
Modified By:	HDDUPIGN
Last Modified:	12/10/2015

Equipment Records:

L00 - Piping Leak Detection - None
C02 - Pipe Location - Underground/On-ground
G00 - Tank Secondary Containment - None
A00 - Tank Internal Protection - None
H00 - Tank Leak Detection - None
I05 - Overfill - Vent Whistle
F00 - Pipe External Protection - None
B00 - Tank External Protection - None
J02 - Dispenser - Suction Dispenser
K00 - Spill Prevention - None
D01 - Pipe Type - Steel/Carbon Steel/Iron
E00 - Piping Secondary Containment - None

U217 **CON EDISON** **RCRA-CESQG** **1012185611**
NNE **W 129TH ST & FREDRICK DOUGLAS** **NJ MANIFEST** **NYP004164448**
1/8-1/4 **NEW YORK, NY 10027** **NY MANIFEST**
0.157 mi.
830 ft. **Site 2 of 6 in cluster U**

Relative:
Higher

Actual:
32 ft.

RCRA-CESQG:

Date form received by agency:	03/23/2009
Facility name:	CON EDISON
Facility address:	W 129TH ST & FREDRICK DOUGLAS BLVD NEW YORK, NY 10027
EPA ID:	NYP004164448
Mailing address:	4 IRVING PL, RM 828

CON EDISON (Continued) **1012185611**

NEW YORK, NY 10003
Contact: PATRICK HANLEY
Contact address: Not reported
Not reported
Contact country: Not reported
Contact telephone: (347) 203-1475
Contact email: Not reported
EPA Region: 02
Classification: Conditionally Exempt Small Quantity Generator
Description: Handler: generates 100 kg or less of hazardous waste per calendar month, and accumulates 1000 kg or less of hazardous waste at any time; or generates 1 kg or less of acutely hazardous waste per calendar month, and accumulates at any time: 1 kg or less of acutely hazardous waste; or 100 kg or less of any residue or contaminated soil, waste or other debris resulting from the cleanup of a spill, into or on any land or water, of acutely hazardous waste; or generates 100 kg or less of any residue or contaminated soil, waste or other debris resulting from the cleanup of a spill, into or on any land or water, of acutely hazardous waste during any calendar month, and accumulates at any time: 1 kg or less of acutely hazardous waste; or 100 kg or less of any residue or contaminated soil, waste or other debris resulting from the cleanup of a spill, into or on any land or water, of acutely hazardous waste

Handler Activities Summary:
U.S. importer of hazardous waste: No
Mixed waste (haz. and radioactive): No
Recycler of hazardous waste: No
Transporter of hazardous waste: No
Treater, storer or disposer of HW: No
Underground injection activity: No
On-site burner exemption: No
Furnace exemption: No
Used oil fuel burner: No
Used oil processor: No
User oil refiner: No
Used oil fuel marketer to burner: No
Used oil Specification marketer: No
Used oil transfer facility: No
Used oil transporter: No

Violation Status: No violations found

NJ MANIFEST:
EPA Id: NYP004164448
Mail Address: 4 IRVING PL, RM 828
Mail City/State/Zip: NEW YORK, NY 10003
Facility Phone: Not reported
Emergency Phone: Not reported
Contact: PATRICK HANLEY
Comments: Not reported
SIC Code: Not reported
County: NY061
Municipal: Not reported
Previous EPA Id: Not reported
Gen Flag: Not reported
Trans Flag: Not reported

CON EDISON (Continued) **1012185611**

TSDF Flag: Not reported
Name Change: Not reported
Date Change: Not reported

Manifest:
Manifest Number: 001029483JJK
EPA ID: NYP004164448
Date Shipped: 03/23/2009
TSDF EPA ID: NJD002200046
Transporter EPA ID: NJ0000027193
Transporter 2 EPA ID: Not reported
Transporter 3 EPA ID: Not reported
Transporter 4 EPA ID: Not reported
Transporter 5 EPA ID: Not reported
Transporter 6 EPA ID: Not reported
Transporter 7 EPA ID: Not reported
Transporter 8 EPA ID: Not reported
Transporter 9 EPA ID: Not reported
Transporter 10 EPA ID: Not reported
Date Trans1 Transported Waste: 03/23/2009
Date Trans2 Transported Waste: Not reported
Date Trans3 Transported Waste: Not reported
Date Trans4 Transported Waste: Not reported
Date Trans5 Transported Waste: Not reported
Date Trans6 Transported Waste: Not reported
Date Trans7 Transported Waste: Not reported
Date Trans8 Transported Waste: Not reported
Date Trans9 Transported Waste: Not reported
Date Trans10 Transported Waste: Not reported
Date TSDF Received Waste: 03/27/2009
TSDF EPA Facility Name: Not reported
QTY Units: Not reported
Transporter SEQ ID: Not reported
Transporter-1 Date: Not reported
Waste SEQ ID: Not reported
Waste Type Code 2: Not reported
Waste Type Code 3: Not reported
Waste Type Code 4: Not reported
Waste Type Code 5: Not reported
Waste Type Code 6: Not reported
Date Accepted: Not reported
Manifest Discrepancy Type: Not reported
Data Entry Number: Not reported
Was Load Rejected: NEW YORK, NY 10003
Reason Load Was Rejected: Not reported

Waste:
Manifest Year: Not reported
Waste Code: D008
Hand Code: H111
Quantity: 20 P

NY MANIFEST:
Country: USA
EPA ID: NYP004164448

CON EDISON (Continued) **1012185611**

Facility Status:	Not reported
Location Address 1:	WEST 129 ST & FREDRICK DOUGLAS
Code:	BP
Location Address 2:	Not reported
Total Tanks:	Not reported
Location City:	NEW YORK
Location State:	NY
Location Zip:	10009
Location Zip 4:	Not reported

NY MANIFEST:

EPAID:	NYP004164448
Mailing Name:	CONSOLIDATED EDISON
Mailing Contact:	FRANKLYN MURRAY
Mailing Address 1:	4 IRVING PLACE RM 828
Mailing Address 2:	Not reported
Mailing City:	NEW YORK
Mailing State:	NY
Mailing Zip:	10003
Mailing Zip 4:	Not reported
Mailing Country:	USA
Mailing Phone:	2124602808

NY MANIFEST:

Document ID:	Not reported
Manifest Status:	Not reported
seq:	Not reported
Year:	2009
Trans1 State ID:	NJ0000027193
Trans2 State ID:	Not reported
Generator Ship Date:	03/23/2009
Trans1 Recv Date:	03/23/2009
Trans2 Recv Date:	Not reported
TSD Site Recv Date:	03/27/2009
Part A Recv Date:	Not reported
Part B Recv Date:	Not reported
Generator EPA ID:	NYP004164448
Trans1 EPA ID:	Not reported
Trans2 EPA ID:	Not reported
TSDF ID 1:	NJD002200046
TSDF ID 2:	Not reported
Manifest Tracking Number:	001029483JJK
Import Indicator:	N
Export Indicator:	N
Discr Quantity Indicator:	N
Discr Type Indicator:	N
Discr Residue Indicator:	N
Discr Partial Reject Indicator:	N
Discr Full Reject Indicator:	N
Manifest Ref Number:	Not reported
Alt Facility RCRA ID:	Not reported
Alt Facility Sign Date:	Not reported
MGMT Method Type Code:	H111
Waste Code:	Not reported
Waste Code:	Not reported
Waste Code:	Not reported
Waste Code:	Not reported

CON EDISON (Continued) **1012185611**

Waste Code:	Not reported
Waste Code:	Not reported
Quantity:	20.0
Units:	P - Pounds
Number of Containers:	1.0
Container Type:	TT - Cargo tank, tank trucks
Handling Method:	T Chemical, physical, or biological treatment.
Specific Gravity:	1.0
Waste Code:	D008
Waste Code 1_2:	Not reported
Waste Code 1_3:	Not reported
Waste Code 1_4:	Not reported
Waste Code 1_5:	Not reported
Waste Code 1_6:	Not reported

U218 **CON EDISON MANHOLE: 32694** **RCRA NonGen / NLR** **1016962256**
NNE **8TH AVE & E 129TH ST** **NY MANIFEST** **NYP004352621**
1/8-1/4 **NEW YORK, NY 10027**
0.157 mi.
830 ft. **Site 3 of 6 in cluster U**

Relative:
Higher

Actual:
32 ft.

RCRA NonGen / NLR:

Date form received by agency:	09/29/2013
Facility name:	CON EDISON MANHOLE: 32694
Facility address:	8TH AVE & E 129TH ST NEW YORK, NY 10027
EPA ID:	NYP004352621
Mailing address:	IRVING PL, RM 828 NEW YORK, NY 10003
Contact:	RICARDO CARTY
Contact address:	Not reported Not reported
Contact country:	Not reported
Contact telephone:	(646) 772-3407
Contact email:	Not reported
EPA Region:	02
Classification:	Non-Generator
Description:	Handler: Non-Generators do not presently generate hazardous waste

Handler Activities Summary:

U.S. importer of hazardous waste:	No
Mixed waste (haz. and radioactive):	No
Recycler of hazardous waste:	No
Transporter of hazardous waste:	No
Treater, storer or disposer of HW:	No
Underground injection activity:	No
On-site burner exemption:	No
Furnace exemption:	No
Used oil fuel burner:	No
Used oil processor:	No
User oil refiner:	No
Used oil fuel marketer to burner:	No
Used oil Specification marketer:	No
Used oil transfer facility:	No
Used oil transporter:	No

CON EDISON MANHOLE: 32694 (Continued) **1016962256**

Historical Generators:
Date form received by agency: 08/29/2013
Site name: CON EDISON MANHOLE: 32694
Classification: Conditionally Exempt Small Quantity Generator

Violation Status: No violations found

NY MANIFEST:
Country: USA
EPA ID: NYP004352621
Facility Status: Not reported
Location Address 1: N/E 8TH AVE & 129 ST
Code: BP
Location Address 2: SERVICE BOX # 32694
Total Tanks: Not reported
Location City: NEW YORK
Location State: NY
Location Zip: 10027
Location Zip 4: Not reported

NY MANIFEST:
EPAID: NYP004352621
Mailing Name: CON EDISON
Mailing Contact: TOM TEELING
Mailing Address 1: 4 IRVING PLACE 15TH FLOOR
Mailing Address 2: Not reported
Mailing City: NEW YORK
Mailing State: NY
Mailing Zip: 10003
Mailing Zip 4: Not reported
Mailing Country: USA
Mailing Phone: 2124603770

NY MANIFEST:
Document ID: Not reported
Manifest Status: Not reported
seq: Not reported
Year: 2013
Trans1 State ID: NJD003812047
Trans2 State ID: Not reported
Generator Ship Date: 08/29/2013
Trans1 Recv Date: 08/29/2013
Trans2 Recv Date: Not reported
TSD Site Recv Date: 08/30/2013
Part A Recv Date: Not reported
Part B Recv Date: Not reported
Generator EPA ID: NYP004352621
Trans1 EPA ID: Not reported
Trans2 EPA ID: Not reported
TSDF ID 1: NJD991291105
TSDF ID 2: Not reported
Manifest Tracking Number: 002220878GBF
Import Indicator: N
Export Indicator: N
Discr Quantity Indicator: N
Discr Type Indicator: N
Discr Residue Indicator: N

CON EDISON MANHOLE: 32694 (Continued) **1016962256**

Discr Partial Reject Indicator:	N
Discr Full Reject Indicator:	N
Manifest Ref Number:	Not reported
Alt Facility RCRA ID:	Not reported
Alt Facility Sign Date:	Not reported
MGMT Method Type Code:	H110
Waste Code:	Not reported
Waste Code:	Not reported
Waste Code:	Not reported
Waste Code:	Not reported
Waste Code:	Not reported
Waste Code:	Not reported
Quantity:	500
Units:	P - Pounds
Number of Containers:	1
Container Type:	TT - Cargo tank, tank trucks
Handling Method:	T Chemical, physical, or biological treatment.
Specific Gravity:	1
Waste Code:	D008
Waste Code 1_2:	Not reported
Waste Code 1_3:	Not reported
Waste Code 1_4:	Not reported
Waste Code 1_5:	Not reported
Waste Code 1_6:	Not reported

M219 **K.M. NICHOLAS CORPORATION** **NY AST** **U003397103**
NW **2-4 ST. NICHOLAS TERR.** **NY HIST AST** **N/A**
1/8-1/4 **NEW YORK, NY 10027**
0.159 mi.
839 ft. **Site 8 of 10 in cluster M**

Relative:
Higher

Actual:
48 ft.

AST:

Region:	STATE
DEC Region:	2
Site Status:	Active
Facility Id:	2-603323
Program Type:	PBS
UTM X:	588442.37923
UTM Y:	4518515.28823
Expiration Date:	03/12/2017
Site Type:	Apartment Building/Office Building

Affiliation Records:

Site Id:	25243
Affiliation Type:	Emergency Contact
Company Name:	HUDSON VALLEY KING LLC
Contact Type:	Not reported
Contact Name:	ZAJO KUKA
Address1:	Not reported
Address2:	Not reported
City:	Not reported
State:	NN
Zip Code:	Not reported
Country Code:	999
Phone:	(646) 717-4139
EMail:	Not reported
Fax Number:	Not reported

K.M. NICHOLAS CORPORATION (Continued) **U003397103**

Modified By:	MSBAPTIS
Date Last Modified:	2014-07-29
Site Id:	25243
Affiliation Type:	Mail Contact
Company Name:	ZALMEN MGMT.
Contact Type:	Not reported
Contact Name:	S KLEIN
Address1:	PO BOX 19533
Address2:	Not reported
City:	BROOKLYN
State:	NY
Zip Code:	11219
Country Code:	001
Phone:	(718) 972-5132
EMail:	SKLEIN@ZALMEN.COM
Fax Number:	Not reported
Modified By:	MSBAPTIS
Date Last Modified:	2014-07-29
Site Id:	25243
Affiliation Type:	On-Site Operator
Company Name:	HUDSON VALLEY KING LLC
Contact Type:	Not reported
Contact Name:	ZAJO KUKA
Address1:	Not reported
Address2:	Not reported
City:	Not reported
State:	NN
Zip Code:	Not reported
Country Code:	001
Phone:	(646) 717-4135
EMail:	Not reported
Fax Number:	Not reported
Modified By:	MSBAPTIS
Date Last Modified:	2014-07-29
Site Id:	25243
Affiliation Type:	Facility Owner
Company Name:	HUDSON VALLEY KING LLC
Contact Type:	MEMBER
Contact Name:	S KLEIN
Address1:	PO BOX 19533
Address2:	Not reported
City:	BROOKLYN
State:	NY
Zip Code:	11219
Country Code:	001
Phone:	(718) 972-5132
EMail:	Not reported
Fax Number:	Not reported
Modified By:	MSBAPTIS
Date Last Modified:	2014-07-29

Tank Info:

Tank Number:	001

K.M. NICHOLAS CORPORATION (Continued) **U003397103**

Tank Id: 19115
Material Code: 0001
Common Name of Substance: #2 Fuel Oil (On-Site Consumption)

Equipment Records:

I04 - Overfill - Product Level Gauge (A/G)
C00 - Pipe Location - No Piping
F00 - Pipe External Protection - None
B00 - Tank External Protection - None
D01 - Pipe Type - Steel/Carbon Steel/Iron
G03 - Tank Secondary Containment - Vault (w/o access)
J02 - Dispenser - Suction Dispenser
L09 - Piping Leak Detection - Exempt Suction Piping
A00 - Tank Internal Protection - None
H00 - Tank Leak Detection - None

Tank Location: 6
Tank Type: Steel/Carbon Steel/Iron
Tank Status: In Service
Pipe Model: Not reported
Install Date: 01/01/1900
Capacity Gallons: 4000
Tightness Test Method: 21
Date Test: 03/10/2005
Next Test Date: Not reported
Date Tank Closed: Not reported
Register: True
Modified By: MSBAPTIS
Last Modified: 01/03/2014
Material Name: Not reported

Tank Number: 001
Tank Id: 53804
Material Code: 0001
Common Name of Substance: #2 Fuel Oil (On-Site Consumption)

Equipment Records:

L09 - Piping Leak Detection - Exempt Suction Piping
A00 - Tank Internal Protection - None
H06 - Tank Leak Detection - Impervious Barrier/Concrete Pad (A/G)
J02 - Dispenser - Suction Dispenser
I05 - Overfill - Vent Whistle
F06 - Pipe External Protection - Wrapped
G01 - Tank Secondary Containment - Diking (Aboveground)
D02 - Pipe Type - Galvanized Steel
B05 - Tank External Protection - Jacketed
C01 - Pipe Location - Aboveground

Tank Location: 3
Tank Type: Steel/Carbon Steel/Iron
Tank Status: In Service
Pipe Model: Not reported
Install Date: 01/01/1925
Capacity Gallons: 3000
Tightness Test Method: NN
Date Test: Not reported
Next Test Date: Not reported

K.M. NICHOLAS CORPORATION (Continued) **U003397103**

Date Tank Closed:	Not reported
Register:	True
Modified By:	MSBAPTIS
Last Modified:	07/29/2014
Material Name:	Not reported

Affiliation Records:

Site Id:	4220
Affiliation Type:	On-Site Operator
Company Name:	HUDSON VALLEY KING LLC
Contact Type:	Not reported
Contact Name:	ZAJO KUKA
Address1:	Not reported
Address2:	Not reported
City:	Not reported
State:	NN
Zip Code:	Not reported
Country Code:	999
Phone:	(646) 717-4139
EMail:	Not reported
Fax Number:	Not reported
Modified By:	MSBAPTIS
Date Last Modified:	2014-07-29

Site Id:	4220
Affiliation Type:	Emergency Contact
Company Name:	2-4 REALTY ASSOCIATES
Contact Type:	Not reported
Contact Name:	MIKE EVANS
Address1:	Not reported
Address2:	Not reported
City:	Not reported
State:	NN
Zip Code:	Not reported
Country Code:	999
Phone:	(347) 723-8389
EMail:	Not reported
Fax Number:	Not reported
Modified By:	KXTANG
Date Last Modified:	2007-06-26

Site Id:	4220
Affiliation Type:	Facility Owner
Company Name:	HUDSON VALLEY KING LLC
Contact Type:	MEMBER
Contact Name:	S KLEIN
Address1:	PO BOX 190533
Address2:	Not reported
City:	BROOKLYN
State:	NY
Zip Code:	11219
Country Code:	001
Phone:	(718) 972-5132
EMail:	Not reported
Fax Number:	Not reported
Modified By:	MSBAPTIS
Date Last Modified:	2014-01-02

K.M. NICHOLAS CORPORATION (Continued) **U003397103**

Site Id:	4220
Affiliation Type:	Mail Contact
Company Name:	HUDSON VALLEY KING LLC
Contact Type:	MEMBER
Contact Name:	S KLEIN
Address1:	PO BOX 190533
Address2:	Not reported
City:	BROOKLYN
State:	NY
Zip Code:	11219
Country Code:	001
Phone:	(718) 972-5132
EMail:	Not reported
Fax Number:	Not reported
Modified By:	MSBAPTIS
Date Last Modified:	2014-01-02

Tank Info:

Tank Number:	001
Tank Id:	19115
Material Code:	0001
Common Name of Substance:	#2 Fuel Oil (On-Site Consumption)

Equipment Records:

I04 - Overfill - Product Level Gauge (A/G)
C00 - Pipe Location - No Piping
F00 - Pipe External Protection - None
B00 - Tank External Protection - None
D01 - Pipe Type - Steel/Carbon Steel/Iron
G03 - Tank Secondary Containment - Vault (w/o access)
J02 - Dispenser - Suction Dispenser
L09 - Piping Leak Detection - Exempt Suction Piping
A00 - Tank Internal Protection - None
H00 - Tank Leak Detection - None

Tank Location:	6
Tank Type:	Steel/Carbon Steel/Iron
Tank Status:	In Service
Pipe Model:	Not reported
Install Date:	01/01/1900
Capacity Gallons:	4000
Tightness Test Method:	21
Date Test:	03/10/2005
Next Test Date:	Not reported
Date Tank Closed:	Not reported
Register:	True
Modified By:	MSBAPTIS
Last Modified:	01/03/2014
Material Name:	Not reported

Tank Number:	001
Tank Id:	53804
Material Code:	0001
Common Name of Substance:	#2 Fuel Oil (On-Site Consumption)

K.M. NICHOLAS CORPORATION (Continued) **U003397103**

Equipment Records:

L09 - Piping Leak Detection - Exempt Suction Piping
A00 - Tank Internal Protection - None
H06 - Tank Leak Detection - Impervious Barrier/Concrete Pad (A/G)
J02 - Dispenser - Suction Dispenser
I05 - Overfill - Vent Whistle
F06 - Pipe External Protection - Wrapped
G01 - Tank Secondary Containment - Diking (Aboveground)
D02 - Pipe Type - Galvanized Steel
B05 - Tank External Protection - Jacketed
C01 - Pipe Location - Aboveground

Tank Location:	3
Tank Type:	Steel/Carbon Steel/Iron
Tank Status:	In Service
Pipe Model:	Not reported
Install Date:	01/01/1925
Capacity Gallons:	3000
Tightness Test Method:	NN
Date Test:	Not reported
Next Test Date:	Not reported
Date Tank Closed:	Not reported
Register:	True
Modified By:	MSBAPTIS
Last Modified:	07/29/2014
Material Name:	Not reported

HIST AST:

PBS Number:	2-603323
SWIS Code:	6201
Operator:	ANGEL PEREZ
Facility Phone:	(718) 933-9390
Facility Addr2:	Not reported
Facility Type:	OTHER
Emergency:	ANGEL PEREZ
Emergency Tel:	(718) 933-9390
Old PBSNO:	Not reported
Date Inspected:	Not reported
Inspector:	Not reported
Result of Inspection:	Not reported
Owner Name:	KARL MA
Owner Address:	105 RUSSTELL STREET
Owner City,St,Zip:	CORNWALL, NY 12518
Federal ID:	Not reported
Owner Tel:	(914) 534-8478
Owner Type:	Corporate/Commercial
Owner Subtype:	Not reported
Mailing Contact:	Not reported
Mailing Name:	K. M. NICHOLAS CORPORATION
Mailing Address:	P.O. BOX 630014
Mailing Address 2:	Not reported
Mailing City,St,Zip:	BRONX, NY 10463
Mailing Telephone:	(718) 543-3500
Owner Mark:	First Owner
Facility Status:	1 - Active PBS facility, i.e. total capacity of the PBS tanks is greater than 1,100 gallons, regardless if Subpart 360-14 tanks exist or not at the facility.

K.M. NICHOLAS CORPORATION (Continued) **U003397103**

Certification Flag:	False
Certification Date:	01/30/1998
Expiration:	01/30/2003
Renew Flag:	False
Renew Date:	Not reported
Total Capacity:	3000
FAMT:	True
Facility Screen:	No Missing Data
Owner Screen:	No Missing Data
Tank Screen:	No Missing Data
Dead Letter:	False
CBS Number:	Not reported
Town or City:	NEW YORK CITY
County Code:	62
Town or City Code:	01
Region:	2

Tank ID:	001
Tank Location:	ABOVEGROUND ON SADDLES LEGS, STILTS, RACK, OR CRADLE
Tank Status:	In Service
Install Date:	Not reported
Capacity (Gal):	3000
Product Stored:	NOS 1,2, OR 4 FUEL OIL
Tank Type:	Steel/carbon steel
Tank Internal:	0
Tank External:	5
Pipe Location:	Aboveground
Pipe Type:	GALVANIZED STEEL
Pipe Internal:	None
Pipe External:	6
Tank Containment:	8
Leak Detection:	5
Overfill Protection:	6
Dispenser Method:	Suction
Date Tested:	Not reported
Next Test Date:	Not reported
Missing Data for Tank:	No Missing Data
Date Closed:	Not reported
Test Method:	Not reported
Deleted:	False
Updated:	True
SPDES Number:	Not reported
Lat/Long:	Not reported

M220 **K.M. NICHOLAS CORP** **NY AST** **U003392680**
NW **2 SAINT NICHOLAS TERRACE** **N/A**
1/8-1/4 **NEW YORK, NY 10027**
0.159 mi.
839 ft. **Site 9 of 10 in cluster M**

Relative:
Higher

Actual:
48 ft.

AST:

Region:	STATE
DEC Region:	2
Site Status:	Inactive
Facility Id:	2-211826
Program Type:	PBS
UTM X:	588415.43336
UTM Y:	4518461.89703

K.M. NICHOLAS CORP (Continued) **U003392680**

Expiration Date: N/A
Site Type: Apartment Building/Office Building

Affiliation Records:
Site Id: 7737
Affiliation Type: Facility Owner
Company Name: KARL MA
Contact Type: OWNER
Contact Name: KARL MA
Address1: 125 WEST KINGSBRIDGE ROAD
Address2: Not reported
City: BRONX
State: NY
Zip Code: 10468
Country Code: 001
Phone: (718) 543-3500
EMail: Not reported
Fax Number: Not reported
Modified By: KXTANG
Date Last Modified: 2005-10-04

Site Id: 7737
Affiliation Type: Mail Contact
Company Name: KARL MA
Contact Type: Not reported
Contact Name: Not reported
Address1: P.O. BOX 132
Address2: Not reported
City: CORNWALL
State: NY
Zip Code: 12518
Country Code: 001
Phone: (718) 731-0190
EMail: Not reported
Fax Number: Not reported
Modified By: TRANSLAT
Date Last Modified: 2004-03-04

Site Id: 7737
Affiliation Type: On-Site Operator
Company Name: K.M. NICHOLAS CORP
Contact Type: Not reported
Contact Name: CLAUDE CHEEK SOCHEEK RLTY CO
Address1: Not reported
Address2: Not reported
City: Not reported
State: NN
Zip Code: Not reported
Country Code: 001
Phone: (914) 664-6291
EMail: Not reported
Fax Number: Not reported
Modified By: TRANSLAT
Date Last Modified: 2004-03-04

Site Id: 7737
Affiliation Type: Emergency Contact
Company Name: KARL MA

K.M. NICHOLAS CORP (Continued) **U003392680**

Contact Type:	Not reported
Contact Name:	KARL MA
Address1:	Not reported
Address2:	Not reported
City:	Not reported
State:	NN
Zip Code:	Not reported
Country Code:	999
Phone:	(718) 543-3500
EMail:	Not reported
Fax Number:	Not reported
Modified By:	KXTANG
Date Last Modified:	2005-10-04

Tank Info:

Tank Number:	001
Tank Id:	25088
Material Code:	0003
Common Name of Substance:	#6 Fuel Oil (On-Site Consumption)

Equipment Records:

B00 - Tank External Protection - None
F00 - Pipe External Protection - None
A00 - Tank Internal Protection - None
L09 - Piping Leak Detection - Exempt Suction Piping
D01 - Pipe Type - Steel/Carbon Steel/Iron
G03 - Tank Secondary Containment - Vault (w/o access)
J02 - Dispenser - Suction Dispenser
C00 - Pipe Location - No Piping
I04 - Overfill - Product Level Gauge (A/G)
H00 - Tank Leak Detection - None

Tank Location:	3
Tank Type:	Steel/Carbon Steel/Iron
Tank Status:	Tank Converted to Non-Regulated Use
Pipe Model:	Not reported
Install Date:	12/01/1950
Capacity Gallons:	2500
Tightness Test Method:	NN
Date Test:	Not reported
Next Test Date:	Not reported
Date Tank Closed:	Not reported
Register:	True
Modified By:	NRLOMBAR
Last Modified:	09/22/2011
Material Name:	Not reported

R221 **THE YORICK CORP** **NY AST** **U003390851**
NW **365 WEST 126 ST** **NY HIST AST** **N/A**
1/8-1/4 **NY, NY 10027**
0.159 mi.
842 ft. **Site 4 of 11 in cluster R**

Relative:
Higher

Actual:
36 ft.

AST:

Region:	STATE
DEC Region:	2
Site Status:	Active
Facility Id:	2-331716
Program Type:	PBS
UTM X:	588382.92811
UTM Y:	4518393.67346
Expiration Date:	08/28/2007
Site Type:	Unknown

Affiliation Records:

Site Id:	15670
Affiliation Type:	Facility Owner
Company Name:	THE YORICK CORP
Contact Type:	Not reported
Contact Name:	Not reported
Address1:	68 WEST 119TH ST
Address2:	Not reported
City:	NY
State:	NY
Zip Code:	10026
Country Code:	001
Phone:	(718) 379-4524
EMail:	Not reported
Fax Number:	Not reported
Modified By:	TRANSLAT
Date Last Modified:	2004-03-04

Site Id:	15670
Affiliation Type:	Mail Contact
Company Name:	THE YORICK CORP
Contact Type:	Not reported
Contact Name:	Not reported
Address1:	68 WEST 119TH ST
Address2:	Not reported
City:	NY
State:	NY
Zip Code:	10026
Country Code:	001
Phone:	(718) 379-4524
EMail:	Not reported
Fax Number:	Not reported
Modified By:	TRANSLAT
Date Last Modified:	2004-03-04

Site Id:	15670
Affiliation Type:	On-Site Operator
Company Name:	THE YORICK CORP
Contact Type:	Not reported
Contact Name:	A BOWLIN
Address1:	Not reported
Address2:	Not reported
City:	Not reported

THE YORICK CORP (Continued) **U003390851**

State:	NN
Zip Code:	Not reported
Country Code:	001
Phone:	(212) 222-8235
EMail:	Not reported
Fax Number:	Not reported
Modified By:	TRANSLAT
Date Last Modified:	2004-03-04

Site Id:	15670
Affiliation Type:	Emergency Contact
Company Name:	THE YORICK CORP
Contact Type:	Not reported
Contact Name:	A BOWLIN
Address1:	Not reported
Address2:	Not reported
City:	Not reported
State:	NN
Zip Code:	Not reported
Country Code:	001
Phone:	(212) 222-8235
EMail:	Not reported
Fax Number:	Not reported
Modified By:	TRANSLAT
Date Last Modified:	2004-03-04

Tank Info:

Tank Number:	001
Tank Id:	20255
Material Code:	0001
Common Name of Substance:	#2 Fuel Oil (On-Site Consumption)

Equipment Records:

B00 - Tank External Protection - None
F00 - Pipe External Protection - None
D01 - Pipe Type - Steel/Carbon Steel/Iron
H00 - Tank Leak Detection - None
A00 - Tank Internal Protection - None
G00 - Tank Secondary Containment - None
C00 - Pipe Location - No Piping
I04 - Overfill - Product Level Gauge (A/G)

Tank Location:	1
Tank Type:	Steel/Carbon Steel/Iron
Tank Status:	In Service
Pipe Model:	Not reported
Install Date:	Not reported
Capacity Gallons:	1500
Tightness Test Method:	NN
Date Test:	Not reported
Next Test Date:	Not reported
Date Tank Closed:	Not reported
Register:	True
Modified By:	TRANSLAT
Last Modified:	03/04/2004
Material Name:	Not reported

THE YORICK CORP (Continued) **U003390851**

HIST AST:

PBS Number:	2-331716
SWIS Code:	6201
Operator:	A BOWLIN
Facility Phone:	(212) 369-4911
Facility Addr2:	365 WEST 126 ST
Facility Type:	Not reported
Emergency:	A BOWLIN
Emergency Tel:	(212) 379-4524
Old PBSNO:	Not reported
Date Inspected:	Not reported
Inspector:	Not reported
Result of Inspection:	Not reported
Owner Name:	THE YORICK CORP
Owner Address:	68 WEST 119TH ST
Owner City,St,Zip:	NY, NY 10026
Federal ID:	Not reported
Owner Tel:	(212) 369-4911
Owner Type:	Not reported
Owner Subtype:	Not reported
Mailing Contact:	Not reported
Mailing Name:	THE YORICK CORP
Mailing Address:	68 WEST 119TH ST
Mailing Address 2:	Not reported
Mailing City,St,Zip:	NY, NY 10026
Mailing Telephone:	(212) 369-4911
Owner Mark:	First Owner
Facility Status:	1 - Active PBS facility, i.e. total capacity of the PBS tanks is greater than 1,100 gallons, regardless if Subpart 360-14 tanks exist or not at the facility.
Certification Flag:	False
Certification Date:	08/11/1997
Expiration:	08/28/2002
Renew Flag:	False
Renew Date:	Not reported
Total Capacity:	1500
FAMT:	True
Facility Screen:	Minor Data Missing
Owner Screen:	Minor Data Missing
Tank Screen:	Minor Data Missing
Dead Letter:	False
CBS Number:	Not reported
Town or City:	NEW YORK CITY
County Code:	62
Town or City Code:	01
Region:	2
Tank ID:	001
Tank Location:	ABOVEGROUND
Tank Status:	In Service
Install Date:	Not reported
Capacity (Gal):	1500
Product Stored:	NOS 1,2, OR 4 FUEL OIL
Tank Type:	Steel/carbon steel
Tank Internal:	Not reported
Tank External:	Not reported
Pipe Location:	Not reported

THE YORICK CORP (Continued) **U003390851**

Pipe Type:	STEEL/IRON
Pipe Internal:	Not reported
Pipe External:	Not reported
Tank Containment:	None
Leak Detection:	0
Overfill Protection:	4
Dispenser Method:	Gravity
Date Tested:	Not reported
Next Test Date:	Not reported
Missing Data for Tank:	Minor Data Missing
Date Closed:	Not reported
Test Method:	Not reported
Deleted:	False
Updated:	False
SPDES Number:	Not reported
Lat/Long:	Not reported

V222 **CON EDISON SERVICE BOX: 20914** **RCRA NonGen / NLR** **1017776950**
East **162 W 127TH ST** **NYP004548319**
1/8-1/4 **NEW YORK, NY 10027**
0.159 mi.
842 ft. **Site 1 of 7 in cluster V**

Relative:
Lower

Actual:
28 ft.

RCRA NonGen / NLR:

Date form received by agency:	06/30/2014
Facility name:	CON EDISON SERVICE BOX: 20914
Facility address:	162 W 127TH ST NEW YORK, NY 10027
EPA ID:	NYP004548319
Mailing address:	IRVING PL, 15TH FL NE NEW YORK, NY 10003
Contact:	THOMAS TEELING
Contact address:	Not reported Not reported
Contact country:	Not reported
Contact telephone:	(212) 460-3770
Contact email:	Not reported
EPA Region:	02
Classification:	Non-Generator
Description:	Handler: Non-Generators do not presently generate hazardous waste

Handler Activities Summary:

U.S. importer of hazardous waste:	No
Mixed waste (haz. and radioactive):	No
Recycler of hazardous waste:	No
Transporter of hazardous waste:	No
Treater, storer or disposer of HW:	No
Underground injection activity:	No
On-site burner exemption:	No
Furnace exemption:	No
Used oil fuel burner:	No
Used oil processor:	No
User oil refiner:	No
Used oil fuel marketer to burner:	No
Used oil Specification marketer:	No
Used oil transfer facility:	No
Used oil transporter:	No

CON EDISON SERVICE BOX: 20914 (Continued) **1017776950**

Historical Generators:
Date form received by agency: 05/30/2014
Site name: CON EDISON
Classification: Small Quantity Generator

Date form received by agency: 05/30/2014
Site name: CON EDISON
Classification: Not a generator, verified

Violation Status: No violations found

V223 **CON EDISON** **NY MANIFEST** **S117062479**
East **162 W 127TH ST** **N/A**
1/8-1/4 **NEW YORK, NY 10027**
0.159 mi.
842 ft. **Site 2 of 7 in cluster V**

Relative:
Lower

Actual:
28 ft.

NY MANIFEST:
Country: USA
EPA ID: NYP004835621
Facility Status: Not reported
Location Address 1: 162 W 127TH ST
Code: BP
Location Address 2: SB 20914
Total Tanks: Not reported
Location City: NEW YORK
Location State: NY
Location Zip: 10027
Location Zip 4: Not reported

NY MANIFEST:
EPAID: NYP004835621
Mailing Name: CON EDISON
Mailing Contact: DENNIS HUACON
Mailing Address 1: 4 IRVING PL 15TH FL
Mailing Address 2: Not reported
Mailing City: NEW YORK
Mailing State: NY
Mailing Zip: 10003
Mailing Zip 4: Not reported
Mailing Country: USA
Mailing Phone: 2124603770

NY MANIFEST:
Document ID: Not reported
Manifest Status: Not reported
seq: Not reported
Year: 2015
Trans1 State ID: NJD003812047
Trans2 State ID: NJD003812047
Generator Ship Date: 09/08/2015
Trans1 Recv Date: 09/08/2015
Trans2 Recv Date: 09/10/2015
TSD Site Recv Date: 09/10/2015
Part A Recv Date: Not reported
Part B Recv Date: Not reported
Generator EPA ID: NYP004835621
Trans1 EPA ID: Not reported

CON EDISON (Continued) **S117062479**

Trans2 EPA ID:	Not reported
TSDF ID 1:	NJD991291105
TSDF ID 2:	Not reported
Manifest Tracking Number:	002613096GBF
Import Indicator:	N
Export Indicator:	N
Discr Quantity Indicator:	N
Discr Type Indicator:	N
Discr Residue Indicator:	N
Discr Partial Reject Indicator:	N
Discr Full Reject Indicator:	N
Manifest Ref Number:	Not reported
Alt Facility RCRA ID:	Not reported
Alt Facility Sign Date:	Not reported
MGMT Method Type Code:	H110
Waste Code:	Not reported
Waste Code:	Not reported
Waste Code:	Not reported
Waste Code:	Not reported
Waste Code:	Not reported
Waste Code:	Not reported
Quantity:	500
Units:	P - Pounds
Number of Containers:	1
Container Type:	TT - Cargo tank, tank trucks
Handling Method:	T Chemical, physical, or biological treatment.
Specific Gravity:	1
Waste Code:	D008
Waste Code 1_2:	Not reported
Waste Code 1_3:	Not reported
Waste Code 1_4:	Not reported
Waste Code 1_5:	Not reported
Waste Code 1_6:	Not reported
Document ID:	Not reported
Manifest Status:	Not reported
seq:	Not reported
Year:	2015
Trans1 State ID:	NJD003812047
Trans2 State ID:	NJD003812047
Generator Ship Date:	09/08/2015
Trans1 Recv Date:	09/08/2015
Trans2 Recv Date:	09/10/2015
TSD Site Recv Date:	09/10/2015
Part A Recv Date:	Not reported
Part B Recv Date:	Not reported
Generator EPA ID:	NYP004835621
Trans1 EPA ID:	Not reported
Trans2 EPA ID:	Not reported
TSDF ID 1:	NJD991291105
TSDF ID 2:	Not reported
Manifest Tracking Number:	002613096GBF
Import Indicator:	N
Export Indicator:	N
Discr Quantity Indicator:	N
Discr Type Indicator:	N
Discr Residue Indicator:	N

CON EDISON (Continued) **S117062479**

Discr Partial Reject Indicator:	N
Discr Full Reject Indicator:	N
Manifest Ref Number:	Not reported
Alt Facility RCRA ID:	Not reported
Alt Facility Sign Date:	Not reported
MGMT Method Type Code:	H110
Waste Code:	Not reported
Waste Code:	Not reported
Waste Code:	Not reported
Waste Code:	Not reported
Waste Code:	Not reported
Waste Code:	Not reported
Quantity:	500
Units:	P - Pounds
Number of Containers:	1
Container Type:	TT - Cargo tank, tank trucks
Handling Method:	T Chemical, physical, or biological treatment.
Specific Gravity:	1
Waste Code:	D008
Waste Code 1_2:	Not reported
Waste Code 1_3:	Not reported
Waste Code 1_4:	Not reported
Waste Code 1_5:	Not reported
Waste Code 1_6:	Not reported

Country:	USA
EPA ID:	NYP004548319
Facility Status:	Not reported
Location Address 1:	162 W 127 ST
Code:	BP
Location Address 2:	SB 20914
Total Tanks:	Not reported
Location City:	NEW YORK
Location State:	NY
Location Zip:	10027
Location Zip 4:	Not reported

NY MANIFEST:

EPAID:	NYP004548319
Mailing Name:	CON EDISON
Mailing Contact:	TOM TEELING
Mailing Address 1:	4 IRVING PLACE 15TH FLOOR
Mailing Address 2:	Not reported
Mailing City:	NEW YORK
Mailing State:	NY
Mailing Zip:	10003
Mailing Zip 4:	Not reported
Mailing Country:	USA
Mailing Phone:	Not reported

NY MANIFEST:

Document ID:	Not reported
Manifest Status:	Not reported
seq:	Not reported
Year:	2014
Trans1 State ID:	NJD003812047

CON EDISON (Continued) **S117062479**

Trans2 State ID:	Not reported
Generator Ship Date:	05/30/2014
Trans1 Recv Date:	05/30/2014
Trans2 Recv Date:	Not reported
TSD Site Recv Date:	06/02/2014
Part A Recv Date:	Not reported
Part B Recv Date:	Not reported
Generator EPA ID:	NYP004548319
Trans1 EPA ID:	Not reported
Trans2 EPA ID:	Not reported
TSDF ID 1:	NJD991291105
TSDF ID 2:	Not reported
Manifest Tracking Number:	002422567GBF
Import Indicator:	N
Export Indicator:	N
Discr Quantity Indicator:	N
Discr Type Indicator:	N
Discr Residue Indicator:	N
Discr Partial Reject Indicator:	N
Discr Full Reject Indicator:	N
Manifest Ref Number:	Not reported
Alt Facility RCRA ID:	Not reported
Alt Facility Sign Date:	Not reported
MGMT Method Type Code:	H110
Waste Code:	Not reported
Waste Code:	Not reported
Waste Code:	Not reported
Waste Code:	Not reported
Waste Code:	Not reported
Waste Code:	Not reported
Quantity:	600
Units:	P - Pounds
Number of Containers:	1
Container Type:	TT - Cargo tank, tank trucks
Handling Method:	T Chemical, physical, or biological treatment.
Specific Gravity:	1
Waste Code:	D008
Waste Code 1_2:	Not reported
Waste Code 1_3:	Not reported
Waste Code 1_4:	Not reported
Waste Code 1_5:	Not reported
Waste Code 1_6:	Not reported

N224 **28 PCT** **NY HIST UST** **U001837964**
SW **2271-89 8TH AVE** **N/A**
1/8-1/4 **NEW YORK, NY 10027**
0.160 mi.
843 ft. **Site 7 of 10 in cluster N**

Relative:
Lower

Actual:
28 ft.

HIST UST:

PBS Number:	2-217522
SPDES Number:	Not reported
Emergency Contact:	N Y C P D
Emergency Telephone:	(212) 374-4933
Operator:	N Y C P D
Operator Telephone:	(212) 374-4933
Owner Name:	N Y C P D/ASD

28 PCT (Continued) **U001837964**

Owner Address:	1 POLICE PLAZA, ROOM 800
Owner City,St,Zip:	NEW YORK, NY 10038
Owner Telephone:	(212) 374-7650
Owner Type:	Local Government
Owner Subtype:	Not reported
Mailing Name:	BUILDING MAINTENANCE SECTION
Mailing Address:	59-06 BROOKLYN-QUEENS EXPRESS WAY
Mailing Address 2:	Not reported
Mailing City,St,Zip:	QUEENS, NY 11377
Mailing Contact:	COMMANDING OFFICER
Mailing Telephone:	(718) 476-7576
Owner Mark:	First Owner
Facility Status:	1 - Active PBS facility, i.e. total capacity of the PBS tanks is greater than 1,100 gallons, regardless if Subpart 360-14 tanks exist or not at the facility.
Facility Addr2:	2271 8TH AVE
SWIS ID:	6201
Old PBS Number:	Not reported
Facility Type:	Not reported
Inspected Date:	Not reported
Inspector:	Not reported
Inspection Result:	Not reported
Federal ID:	Not reported
Certification Flag:	False
Certification Date:	04/03/2000
Expiration Date:	10/15/2002
Renew Flag:	False
Renewal Date:	Not reported
Total Capacity:	16000
FAMT:	True
Facility Screen:	Minor Data Missing
Owner Screen:	No Missing Data
Tank Screen:	Minor Data Missing
Dead Letter:	False
CBS Number:	Not reported
Town or City:	NEW YORK CITY
County Code:	62
Town or City:	01
Region:	2

Tank Id:	003
Tank Location:	UNDERGROUND
Tank Status:	In Service
Install Date:	Not reported
Capacity (gals):	2000
Product Stored:	NOS 1,2, OR 4 FUEL OIL
Tank Type:	Steel/carbon steel
Tank Internal:	Not reported
Tank External:	Not reported
Pipe Location:	Underground
Pipe Type:	STEEL/IRON
Pipe Internal:	Not reported
Pipe External:	Not reported
Second Containment:	None
Leak Detection:	None
Overfill Prot:	Product Level Gauge
Dispenser:	Suction

28 PCT (Continued) **U001837964**

Date Tested:	Not reported
Next Test Date:	12/27/1987
Missing Data for Tank:	Minor Data Missing
Date Closed:	Not reported
Test Method:	Not reported
Deleted:	False
Updated:	True
Lat/long:	Not reported

N225 **28TH PRECINCT NYPD -DDC** **NY LTANKS** **S106972053**
SW **2271-89 EIGHTH AVE** **N/A**
1/8-1/4 **NEW YORK, NY**
0.160 mi.
843 ft. **Site 8 of 10 in cluster N**

Relative:
Lower

Actual:
28 ft.

LTANKS:

Site ID:	347845
Spill Number/Closed Date:	0550474 / 2005-06-17
Spill Date:	1996-01-01
Spill Cause:	Tank Failure
Spill Source:	Institutional, Educational, Gov., Other
Spill Class:	Not reported
Cleanup Ceased:	Not reported
Cleanup Meets Standard:	False
SWIS:	3101
Investigator:	JAKOLLEE
Referred To:	Not reported
Reported to Dept:	2005-06-17
CID:	Not reported
Water Affected:	Not reported
Spill Notifier:	DEC
Last Inspection:	Not reported
Recommended Penalty:	Not reported
UST Involvement:	True
Remediation Phase:	0
Date Entered In Computer:	2005-06-17
Spill Record Last Update:	2005-06-17
Spiller Name:	Not reported
Spiller Company:	NYPD
Spiller Address:	Not reported
Spiller City,St,Zip:	NY
Spiller County:	999
Spiller Contact:	TANVIR AHMAD
Spiller Phone:	(718) 391-1003
Spiller Extention:	Not reported
DEC Region:	2
DER Facility ID:	294184
DEC Memo:	"Limited site investigation performed by Promatec/TRC, found very minor impact to soil, but not all locations were sampled, and wells installed appear not to have been downgradient from the tank. However, after meeting at site with consultants, it became apparent that additional investigation would be impossible due to space constraints and the nearby presence of subsurface utilities and a subway line. In light of this and minor nature of contamination identified, DEC agreed to No Further Action status for site in letter issued 9/5/97. - J. Kolleeny"
Remarks:	"2,500-gal gasoline tank removed in mid-1990s, dispenser suspected to have leaked. Spill was not reported at the time."

28TH PRECINCT NYPD -DDC (Continued) **S106972053**

Material:
- Site ID: 347845
- Operable Unit ID: 1105524
- Operable Unit: 01
- Material ID: 1521339
- Material Code: 0009
- Material Name: gasoline
- Case No.: Not reported
- Material FA: Petroleum
- Quantity: Not reported
- Units: Not reported
- Recovered: Not reported
- Resource Affected: Not reported
- Oxygenate: False

Tank Test:

N226 **28TH PCT** **NY UST** **U004061740**
SW **2271 EIGHTH AVENUE** **N/A**
1/8-1/4 **NEW YORK, NY 10027**
0.160 mi.
843 ft. **Site 9 of 10 in cluster N**

Relative: **Lower**

Actual: **28 ft.**

UST:
- Id/Status: 2-217522 / Active
- Program Type: PBS
- Region: STATE
- DEC Region: 2
- Expiration Date: 10/15/2017
- UTM X: 588348.49819
- UTM Y: 4518016.18073
- Site Type: Municipality (Incl. Waste Water Treatment Plants, Utilities, Swimming Pools, etc.)

Affiliation Records:
- Site Id: 8236
- Affiliation Type: Mail Contact
- Company Name: NYC POLICE DEPARTMENT
- Contact Type: Not reported
- Contact Name: COMMANDING OFFICER
- Address1: BUILDING MAINTENANCE SECTION
- Address2: 59-06 BROOKLYN-QUEENS EXPRESSWAY
- City: WOODSIDE
- State: NY
- Zip Code: 11377
- Country Code: 001
- Phone: (718) 476-7576
- EMail: BRANDON.MORAN@NYPD.ORG
- Fax Number: Not reported
- Modified By: NTFREEMA
- Date Last Modified: 2015-04-10

- Site Id: 8236
- Affiliation Type: On-Site Operator
- Company Name: 28TH POLICE PRECINCT
- Contact Type: Not reported
- Contact Name: NYCPD

28TH PCT (Continued) **U004061740**

Address1:	Not reported
Address2:	Not reported
City:	Not reported
State:	NY
Zip Code:	Not reported
Country Code:	001
Phone:	(212) 374-4933
EMail:	Not reported
Fax Number:	Not reported
Modified By:	BKFALVEY
Date Last Modified:	2010-02-04

Site Id:	8236
Affiliation Type:	Emergency Contact
Company Name:	NYCPD/ASD
Contact Type:	Not reported
Contact Name:	NYCPD
Address1:	Not reported
Address2:	Not reported
City:	Not reported
State:	NN
Zip Code:	Not reported
Country Code:	999
Phone:	(212) 374-4933
EMail:	Not reported
Fax Number:	Not reported
Modified By:	BKFALVEY
Date Last Modified:	2010-02-04

Site Id:	8236
Affiliation Type:	Facility Owner
Company Name:	NYCPD/ASD
Contact Type:	SERGEANT
Contact Name:	BRENDAN MORAN
Address1:	1 POLICE PLAZA, ROOM 800
Address2:	Not reported
City:	NEW YORK
State:	NY
Zip Code:	10038
Country Code:	001
Phone:	(212) 374-7650
EMail:	Not reported
Fax Number:	Not reported
Modified By:	DMMOLOUG
Date Last Modified:	2013-03-05

Tank Info:

Tank Number:	001
Tank ID:	23670
Tank Status:	Closed - Removed
Material Name:	Closed - Removed
Capacity Gallons:	2500
Install Date:	06/01/1996
Date Tank Closed:	06/01/2002
Registered:	True
Tank Location:	Underground

28TH PCT (Continued) **U004061740**

Tank Type: Steel/carbon steel
Material Code: 0009
Common Name of Substance: Gasoline

Tightness Test Method: NN
Date Test: Not reported
Next Test Date: Not reported
Pipe Model: Not reported
Modified By: TRANSLAT
Last Modified: 03/04/2004

Equipment Records:

C00 - Pipe Location - No Piping
I04 - Overfill - Product Level Gauge (A/G)
H00 - Tank Leak Detection - None
B00 - Tank External Protection - None
F00 - Pipe External Protection - None
A00 - Tank Internal Protection - None
G00 - Tank Secondary Containment - None
J02 - Dispenser - Suction Dispenser
D02 - Pipe Type - Galvanized Steel

Tank Number: 002
Tank ID: 23671
Tank Status: Closed - Removed
Material Name: Closed - Removed
Capacity Gallons: 7500
Install Date: 07/01/1972
Date Tank Closed: 06/01/2002
Registered: True
Tank Location: Underground
Tank Type: Steel/carbon steel
Material Code: 0001
Common Name of Substance: #2 Fuel Oil (On-Site Consumption)

Tightness Test Method: NN
Date Test: Not reported
Next Test Date: Not reported
Pipe Model: Not reported
Modified By: TRANSLAT
Last Modified: 03/04/2004

Equipment Records:

B00 - Tank External Protection - None
F00 - Pipe External Protection - None
I04 - Overfill - Product Level Gauge (A/G)
D01 - Pipe Type - Steel/Carbon Steel/Iron
J02 - Dispenser - Suction Dispenser
H00 - Tank Leak Detection - None
A00 - Tank Internal Protection - None
C02 - Pipe Location - Underground/On-ground
G00 - Tank Secondary Containment - None

Tank Number: 003
Tank ID: 47024
Tank Status: Closed - Removed

28TH PCT (Continued) **U004061740**

Material Name:	Closed - Removed
Capacity Gallons:	2000
Install Date:	Not reported
Date Tank Closed:	06/01/2002
Registered:	True
Tank Location:	Underground
Tank Type:	Steel/carbon steel
Material Code:	0001
Common Name of Substance:	#2 Fuel Oil (On-Site Consumption)
Tightness Test Method:	NN
Date Test:	Not reported
Next Test Date:	Not reported
Pipe Model:	Not reported
Modified By:	TRANSLAT
Last Modified:	03/04/2004

Equipment Records:

J02 - Dispenser - Suction Dispenser
D01 - Pipe Type - Steel/Carbon Steel/Iron
H00 - Tank Leak Detection - None
I04 - Overfill - Product Level Gauge (A/G)
F00 - Pipe External Protection - None
B00 - Tank External Protection - None
G00 - Tank Secondary Containment - None
A00 - Tank Internal Protection - None
C02 - Pipe Location - Underground/On-ground

Tank Number:	004
Tank ID:	53982
Tank Status:	In Service
Material Name:	In Service
Capacity Gallons:	4000
Install Date:	06/01/1996
Date Tank Closed:	Not reported
Registered:	True
Tank Location:	Underground
Tank Type:	Equivalent technology
Material Code:	0009
Common Name of Substance:	Gasoline
Tightness Test Method:	14
Date Test:	02/15/2000
Next Test Date:	Not reported
Pipe Model:	Not reported
Modified By:	NRLOMBAR
Last Modified:	09/14/2011

Equipment Records:

D06 - Pipe Type - Fiberglass Reinforced Plastic (FRP)
J02 - Dispenser - Suction Dispenser
K01 - Spill Prevention - Catch Basin
A00 - Tank Internal Protection - None
C02 - Pipe Location - Underground/On-ground
F04 - Pipe External Protection - Fiberglass
I02 - Overfill - High Level Alarm
L09 - Piping Leak Detection - Exempt Suction Piping

28TH PCT (Continued) **U004061740**

B04 - Tank External Protection - Fiberglass
H01 - Tank Leak Detection - Interstitial - Electronic Monitoring
E04 - Piping Secondary Containment - Double walled UG
G04 - Tank Secondary Containment - Double-Walled (Underground)
I04 - Overfill - Product Level Gauge (A/G)

Tank Number:	005
Tank ID:	64729
Tank Status:	In Service
Material Name:	In Service
Capacity Gallons:	8000
Install Date:	11/01/2002
Date Tank Closed:	Not reported
Registered:	True
Tank Location:	Underground
Tank Type:	Equivalent technology
Material Code:	0001
Common Name of Substance:	#2 Fuel Oil (On-Site Consumption)
Tightness Test Method:	NN
Date Test:	Not reported
Next Test Date:	Not reported
Pipe Model:	Not reported
Modified By:	NRLOMBAR
Last Modified:	09/14/2011

Equipment Records:

D01 - Pipe Type - Steel/Carbon Steel/Iron
J02 - Dispenser - Suction Dispenser
K01 - Spill Prevention - Catch Basin
B04 - Tank External Protection - Fiberglass
H01 - Tank Leak Detection - Interstitial - Electronic Monitoring
E04 - Piping Secondary Containment - Double walled UG
G04 - Tank Secondary Containment - Double-Walled (Underground)
I04 - Overfill - Product Level Gauge (A/G)
A00 - Tank Internal Protection - None
C03 - Pipe Location - Aboveground/Underground Combination
F04 - Pipe External Protection - Fiberglass
I02 - Overfill - High Level Alarm
L09 - Piping Leak Detection - Exempt Suction Piping

N227 **28TH PCT** **NY AST** **A100358159**
SW **2271 EIGHTH AVENUE** **N/A**
1/8-1/4 **NEW YORK, NY 10027**
0.160 mi.
843 ft. **Site 10 of 10 in cluster N**

Relative:
Lower

Actual:
28 ft.

AST:

Region:	STATE
DEC Region:	2
Site Status:	Active
Facility Id:	2-217522
Program Type:	PBS
UTM X:	588348.49819
UTM Y:	4518016.18073
Expiration Date:	10/15/2017
Site Type:	Municipality (Incl. Waste Water Treatment Plants, Utilities, Swimming Pools, etc.)

28TH PCT (Continued) **A100358159**

Affiliation Records:

Site Id:	8236
Affiliation Type:	Mail Contact
Company Name:	NYC POLICE DEPARTMENT
Contact Type:	Not reported
Contact Name:	COMMANDING OFFICER
Address1:	BUILDING MAINTENANCE SECTION
Address2:	59-06 BROOKLYN-QUEENS EXPRESSWAY
City:	WOODSIDE
State:	NY
Zip Code:	11377
Country Code:	001
Phone:	(718) 476-7576
EMail:	BRANDON.MORAN@NYPD.ORG
Fax Number:	Not reported
Modified By:	NTFREEMA
Date Last Modified:	2015-04-10

Site Id:	8236
Affiliation Type:	On-Site Operator
Company Name:	28TH POLICE PRECINCT
Contact Type:	Not reported
Contact Name:	NYCPD
Address1:	Not reported
Address2:	Not reported
City:	Not reported
State:	NY
Zip Code:	Not reported
Country Code:	001
Phone:	(212) 374-4933
EMail:	Not reported
Fax Number:	Not reported
Modified By:	BKFALVEY
Date Last Modified:	2010-02-04

Site Id:	8236
Affiliation Type:	Emergency Contact
Company Name:	NYCPD/ASD
Contact Type:	Not reported
Contact Name:	NYCPD
Address1:	Not reported
Address2:	Not reported
City:	Not reported
State:	NN
Zip Code:	Not reported
Country Code:	999
Phone:	(212) 374-4933
EMail:	Not reported
Fax Number:	Not reported
Modified By:	BKFALVEY
Date Last Modified:	2010-02-04

Site Id:	8236
Affiliation Type:	Facility Owner
Company Name:	NYCPD/ASD
Contact Type:	SERGEANT
Contact Name:	BRENDAN MORAN

28TH PCT (Continued) **A100358159**

Address1:	1 POLICE PLAZA, ROOM 800
Address2:	Not reported
City:	NEW YORK
State:	NY
Zip Code:	10038
Country Code:	001
Phone:	(212) 374-7650
EMail:	Not reported
Fax Number:	Not reported
Modified By:	DMMOLOUG
Date Last Modified:	2013-03-05

Tank Info:

Tank Number:	006
Tank Id:	240845
Material Code:	0001
Common Name of Substance:	#2 Fuel Oil (On-Site Consumption)

Equipment Records:

F00 - Pipe External Protection - None
A00 - Tank Internal Protection - None
I02 - Overfill - High Level Alarm
L09 - Piping Leak Detection - Exempt Suction Piping
D01 - Pipe Type - Steel/Carbon Steel/Iron
E00 - Piping Secondary Containment - None
J02 - Dispenser - Suction Dispenser
K01 - Spill Prevention - Catch Basin
B01 - Tank External Protection - Painted/Asphalt Coating
G01 - Tank Secondary Containment - Diking (Aboveground)
H01 - Tank Leak Detection - Interstitial - Electronic Monitoring
C01 - Pipe Location - Aboveground

Tank Location:	2
Tank Type:	Steel/Carbon Steel/Iron
Tank Status:	In Service
Pipe Model:	Not reported
Install Date:	11/01/2002
Capacity Gallons:	25
Tightness Test Method:	NN
Date Test:	Not reported
Next Test Date:	Not reported
Date Tank Closed:	Not reported
Register:	True
Modified By:	NRLOMBAR
Last Modified:	09/14/2011
Material Name:	Not reported

Q228 **CITY OF N.Y DEPT OF H.P.D** **NY AST** **U003395873**
North **370 ST NICHOLAS AVE** **NY HIST AST** **N/A**
1/8-1/4 **NEW YORK, NY 10027**
0.160 mi.
844 ft. **Site 2 of 2 in cluster Q**

Relative:
Higher

Actual:
37 ft.

AST:

Region:	STATE
DEC Region:	2
Site Status:	Active
Facility Id:	2-600998
Program Type:	PBS
UTM X:	588562.93016
UTM Y:	4518549.92753
Expiration Date:	10/20/1997
Site Type:	Apartment Building/Office Building

Affiliation Records:

Site Id:	22968
Affiliation Type:	Facility Owner
Company Name:	H.P.D
Contact Type:	Not reported
Contact Name:	Not reported
Address1:	75 MAIDEN LANE
Address2:	Not reported
City:	NEW YORK
State:	NY
Zip Code:	10038
Country Code:	001
Phone:	Not reported
EMail:	Not reported
Fax Number:	Not reported
Modified By:	TRANSLAT
Date Last Modified:	2004-03-04

Site Id:	22968
Affiliation Type:	On-Site Operator
Company Name:	CITY OF N.Y DEPT OF H.P.D
Contact Type:	Not reported
Contact Name:	ANTHONY ANGRISANI
Address1:	Not reported
Address2:	Not reported
City:	Not reported
State:	NN
Zip Code:	Not reported
Country Code:	001
Phone:	(212) 360-5851
EMail:	Not reported
Fax Number:	Not reported
Modified By:	TRANSLAT
Date Last Modified:	2004-03-04

Site Id:	22968
Affiliation Type:	Emergency Contact
Company Name:	H.P.D
Contact Type:	Not reported
Contact Name:	WALTER ROBERTS
Address1:	Not reported
Address2:	Not reported
City:	Not reported

CITY OF N.Y DEPT OF H.P.D (Continued) **U003395873**

State:	NN
Zip Code:	Not reported
Country Code:	001
Phone:	(212) 360-7948
EMail:	Not reported
Fax Number:	Not reported
Modified By:	TRANSLAT
Date Last Modified:	2004-03-04

Site Id:	22968
Affiliation Type:	Mail Contact
Company Name:	H.P.D/ TECHNICAL SERVICES
Contact Type:	Not reported
Contact Name:	IVAN SCHWARTZ
Address1:	75 MAIDEN LANE
Address2:	4TH FLOOR
City:	NEW YORK
State:	NY
Zip Code:	10038
Country Code:	001
Phone:	(212) 806-8037
EMail:	Not reported
Fax Number:	Not reported
Modified By:	TRANSLAT
Date Last Modified:	2004-03-04

Tank Info:

Tank Number:	1
Tank Id:	44696
Material Code:	0001
Common Name of Substance:	#2 Fuel Oil (On-Site Consumption)

Equipment Records:

D01 - Pipe Type - Steel/Carbon Steel/Iron
F01 - Pipe External Protection - Painted/Asphalt Coating
G03 - Tank Secondary Containment - Vault (w/o access)
J02 - Dispenser - Suction Dispenser
I05 - Overfill - Vent Whistle
B01 - Tank External Protection - Painted/Asphalt Coating
H00 - Tank Leak Detection - None
A00 - Tank Internal Protection - None
C03 - Pipe Location - Aboveground/Underground Combination
L09 - Piping Leak Detection - Exempt Suction Piping

Tank Location:	1
Tank Type:	Steel/Carbon Steel/Iron
Tank Status:	In Service
Pipe Model:	Not reported
Install Date:	Not reported
Capacity Gallons:	1500
Tightness Test Method:	NN
Date Test:	Not reported
Next Test Date:	Not reported
Date Tank Closed:	Not reported
Register:	True
Modified By:	TRANSLAT

CITY OF N.Y DEPT OF H.P.D (Continued) **U003395873**

Last Modified: 03/04/2004
Material Name: Not reported

HIST AST:
PBS Number: 2-600998
SWIS Code: 6201
Operator: ANTHONY ANGRISANI
Facility Phone: (212) 360-5851
Facility Addr2: 370 ST NICHOLAS AVE
Facility Type: APARTMENT BUILDING
Emergency: WALTER ROBERTS
Emergency Tel: (212) 360-7948
Old PBSNO: Not reported
Date Inspected: Not reported
Inspector: Not reported
Result of Inspection: Not reported
Owner Name: H.P.D
Owner Address: 75 MAIDEN LANE
Owner City,St,Zip: NEW YORK, NY 10038
Federal ID: Not reported
Owner Tel: (212) 806-8306
Owner Type: Local Government
Owner Subtype: Not reported
Mailing Contact: IVAN SCHWARTZ
Mailing Name: H.P.D/ TECHNICAL SERVICES
Mailing Address: 75 MAIDEN LANE
Mailing Address 2: 4TH FLOOR
Mailing City,St,Zip: NEW YORK, NY 10038
Mailing Telephone: (212) 806-8037
Owner Mark: First Owner
Facility Status: 1 - Active PBS facility, i.e. total capacity of the PBS tanks is greater than 1,100 gallons, regardless if Subpart 360-14 tanks exist or not at the facility.
Certification Flag: False
Certification Date: 10/23/1992
Expiration: 10/20/1997
Renew Flag: False
Renew Date: Not reported
Total Capacity: 1500
FAMT: True
Facility Screen: No Missing Data
Owner Screen: Minor Data Missing
Tank Screen: No Missing Data
Dead Letter: False
CBS Number: Not reported
Town or City: NEW YORK CITY
County Code: 62
Town or City Code: 01
Region: 2

Tank ID: 1
Tank Location: ABOVEGROUND
Tank Status: In Service
Install Date: Not reported
Capacity (Gal): 1500
Product Stored: NOS 1,2, OR 4 FUEL OIL
Tank Type: Steel/carbon steel

CITY OF N.Y DEPT OF H.P.D (Continued) **U003395873**

Tank Internal:	0
Tank External:	01
Pipe Location:	Aboveground/Underground Combination
Pipe Type:	STEEL/IRON
Pipe Internal:	None
Pipe External:	01
Tank Containment:	Diking
Leak Detection:	00
Overfill Protection:	06
Dispenser Method:	Suction
Date Tested:	Not reported
Next Test Date:	Not reported
Missing Data for Tank:	No Missing Data
Date Closed:	Not reported
Test Method:	Not reported
Deleted:	False
Updated:	True
SPDES Number:	Not reported
Lat/Long:	Not reported

M229 **APARTMENT BUILDING** **NY LTANKS** **S105997932**
NNW **8 ST NICHOLAS TERRACE** **N/A**
1/8-1/4 **MANHATTAN, NY**
0.161 mi.
852 ft. **Site 10 of 10 in cluster M**

Relative:
Higher

Actual:
56 ft.

LTANKS:

Site ID:	111795
Spill Number/Closed Date:	0210452 / 2006-10-18
Spill Date:	2003-01-16
Spill Cause:	Tank Test Failure
Spill Source:	Institutional, Educational, Gov., Other
Spill Class:	Known release that creates potential for fire or hazard. DEC Response. Willing Responsible Party. Corrective action taken.
Cleanup Ceased:	Not reported
Cleanup Meets Standard:	False
SWIS:	3101
Investigator:	qxabidi
Referred To:	Not reported
Reported to Dept:	2003-01-16
CID:	282
Water Affected:	Not reported
Spill Notifier:	Tank Tester
Last Inspection:	Not reported
Recommended Penalty:	False
UST Involvement:	False
Remediation Phase:	0
Date Entered In Computer:	2003-01-16
Spill Record Last Update:	2006-10-18
Spiller Name:	SAME
Spiller Company:	APARTMENT BUILDING
Spiller Address:	8 ST NICHOLAS TERRACE
Spiller City,St,Zip:	MANHATTAN, NY -
Spiller County:	001
Spiller Contact:	ABRAHAM WACHLER
Spiller Phone:	(718) 731-7011
Spiller Extention:	Not reported
DEC Region:	2

APARTMENT BUILDING (Continued) **S105997932**

DER Facility ID: 97747
DEC Memo: "Prior to Sept, 2004 data translation this spill Lead_DEC Field was TIPPLE/DO 1/17/03 TJD Demeo contact Bernie at NYC Tank Testing for additional information regarding tank size and building contact information. Location is unregistered with PBS. NYC Tank Testing was retained for test by Alba Combustion (718 931 1700). Tank is reportably a concrete wrapped 1,080 gallon. According to NYC Tank Testing a cut manway on top of tank is likely cause of tank test failure. No reported petroleum release at location. At time of test failure 39 inches of product remain in tank. Product has not been removed. NYC Tank Testing has not been authorized to do any additional work. Rose Marie from Alba Combustion was contacted to obtain owner information and confirm tank size. Information not available at time of inquiry. Alba will call DEC with requested information ASAP. Alba Combustion called back with contact as follows: Juan Ortiz - Building Super (917)412-5688 Mercedes Gonzalez - President of Tenants Association(212)662-3373 Juan contacted and stated tank has been leaking for several months. He cleans up the oil leaking from tank enclosure on a daily basis. No plan in place to empty or repair tank. Mercedes contacted who confirmed situation is an ongoing problem. Location is a HPD building. Mercedes provided following contact for HPD: Ms. Sumada Mena (212) 863-7313 Ms. Mena contacted, she was aware of situatiuon at building and confirmed HPD retained NYC Tank Testing to test tank. Demeo directed Ms. Mena to empty tank as leak has existed for months and has not been repaired. Ms. Mena stated she was building coordinator and not the appropriate contact. Demeo was provided contact information for Willie Kesknen from Technical Services Group (212)863-7307. Demeo left message for Willie Keskinen. Mr. Keskinen Director of TIL/Tech Group from HPD has stated a contractor will be at building today to empty tank and install temporary tank. Address for HPD is 100 Gold Street, NY NY 10038. Tank Test letter not sent as tank is to be taken out of service for repairs and/or replacement. Tipple to perform site visit and assess situation. 1/17/2003 TIPPLE VISITED SITE, Spoke with the building super Jaun Ortiz the oil had been cleaned daily since the leak began months ago. The stain on the floor indicates that the oil had never gotten close to the sump area and the floor surrounding the vaulted area is sound. There is a staining on the wall adjacent to the vault indicating the high probability of a leaking fill/vent line in addition to a tank problem. Building super will call and leave message once the tank is emptied and a temporary tank installed. 05/18/06: This spill is transferred from Mr. Koon Tang to Q.Abidi. Talked to Ms. Mena on phone (212)863-7313 she said, They have changed the tank three years ago. New york city owned this building. -QA Address: HPD/TIL 100 Gold Street Room 7 T - 1 NY NY 10038 06/21/06: Called to Willy Keskinen, Deputy Director, HPD. Talked to Ms. Shirley (secretary) regarding information of spill. She said she will convey to Mr. Willy and he will call me back at the ealiest. -QA 07/19/06: Called Ms. Sumada Mena and left message to call me back. -QA 07/20/06: Ms. Losario Vera (212)863-5199 called me and said she is trying to get the information regarding spill as soon as she will get she will send it to me. -QA 09/11/06: Called Mr.Willy Keskinen He was not available. Left message at (212)863-7307 Extn. 8893 to call me back regarding spill. -QA 10/12/06: Mr. Berney (718)731-7011 called me and he said he will do more researches and then he will call me back. -QA 10/18/06: Mr. Willie Keskinen, Deputy Director, TIL/Tech (Department of Housing Preservation and Development) sent me a

APARTMENT BUILDING (Continued) **S105997932**

closing confirmation letter to close the spill. According to his letter they hired S.J. Fuel company for clean up work. The purpose of installing a new oil tank was that the existing tank had a minor leak on the tank itself. No oil was spilled on the floor. The existing oil tank was old and replaced with a new tank. Also the basement has a new cement floor in and around the new tank, and shows no sign of oilk spillage. Based on these information DEC staff closed the spill. -QA "

Remarks: "TANK FAILED THE TEST' "

Material:
Site ID: 111795
Operable Unit ID: 861696
Operable Unit: 01
Material ID: 513835
Material Code: 0001A
Material Name: #2 fuel oil
Case No.: Not reported
Material FA: Petroleum
Quantity: .00
Units: Gallons
Recovered: .00
Resource Affected: Not reported
Oxygenate: Not reported

Tank Test:
Site ID: 111795
Spill Tank Test: 1527951
Tank Number: 1
Tank Size: 1080
Test Method: 03
Leak Rate: .00
Gross Fail: Not reported
Modified By: Spills
Last Modified: Not reported
Test Method: Horner EZ Check I or II

S230 **MANHATTANVILLE** **NY AST** **U003392388**
WNW **365 WEST 125TH STREET** **NY HIST AST** **N/A**
1/8-1/4 **NYC, NY 10027**
0.162 mi.
853 ft. **Site 2 of 7 in cluster S**

Relative:
Higher

Actual:
29 ft.

AST:
Region: STATE
DEC Region: 2
Site Status: Unregulated/Closed
Facility Id: 2-365432
Program Type: PBS
UTM X: 588338.97961
UTM Y: 4518315.87636
Expiration Date: N/A
Site Type: Other

Affiliation Records:
Site Id: 18559

MANHATTANVILLE (Continued) **U003392388**

Affiliation Type:	Facility Owner
Company Name:	U S POSTAL SERVICE
Contact Type:	Not reported
Contact Name:	Not reported
Address1:	33RD STREET & 8TH AVENUE
Address2:	Not reported
City:	NYC
State:	NY
Zip Code:	10199-9731
Country Code:	001
Phone:	(212) 330-3102
EMail:	Not reported
Fax Number:	Not reported
Modified By:	TRANSLAT
Date Last Modified:	2004-03-04

Site Id:	18559
Affiliation Type:	On-Site Operator
Company Name:	MANHATTANVILLE STATION
Contact Type:	Not reported
Contact Name:	STATION MANAGER
Address1:	Not reported
Address2:	Not reported
City:	Not reported
State:	NN
Zip Code:	Not reported
Country Code:	001
Phone:	(212) 662-1901
EMail:	Not reported
Fax Number:	Not reported
Modified By:	NRLOMBAR
Date Last Modified:	2010-09-13

Site Id:	18559
Affiliation Type:	Emergency Contact
Company Name:	U S POSTAL SERVICE
Contact Type:	Not reported
Contact Name:	JAMES E. NAGY, CPEA, REM
Address1:	Not reported
Address2:	Not reported
City:	Not reported
State:	NN
Zip Code:	Not reported
Country Code:	999
Phone:	(917) 971-1334
EMail:	Not reported
Fax Number:	Not reported
Modified By:	NRLOMBAR
Date Last Modified:	2010-09-13

Site Id:	18559
Affiliation Type:	Mail Contact
Company Name:	U S POSTAL SERVICE
Contact Type:	Not reported
Contact Name:	POST MASTER
Address1:	421 8TH AVENUE
Address2:	JAMES A. FARLEY BUILDING

MANHATTANVILLE (Continued) **U003392388**

City:	NEW YORK
State:	NY
Zip Code:	10199-9991
Country Code:	001
Phone:	(212) 330-3954
EMail:	Not reported
Fax Number:	Not reported
Modified By:	NRLOMBAR
Date Last Modified:	2010-09-13

Tank Info:

Tank Number:	001
Tank Id:	24497
Material Code:	0001
Common Name of Substance:	#2 Fuel Oil (On-Site Consumption)

Equipment Records:

B01 - Tank External Protection - Painted/Asphalt Coating
H00 - Tank Leak Detection - None
D01 - Pipe Type - Steel/Carbon Steel/Iron
G03 - Tank Secondary Containment - Vault (w/o access)
J02 - Dispenser - Suction Dispenser
K00 - Spill Prevention - None
E03 - Piping Secondary Containment - Vault (without Access)
F00 - Pipe External Protection - None
A00 - Tank Internal Protection - None
I00 - Overfill - None
L09 - Piping Leak Detection - Exempt Suction Piping
C01 - Pipe Location - Aboveground

Tank Location:	3
Tank Type:	Steel/Carbon Steel/Iron
Tank Status:	Closed - Removed
Pipe Model:	Not reported
Install Date:	01/01/1960
Capacity Gallons:	6000
Tightness Test Method:	NN
Date Test:	Not reported
Next Test Date:	Not reported
Date Tank Closed:	08/16/2010
Register:	True
Modified By:	NRLOMBAR
Last Modified:	09/13/2010
Material Name:	Not reported

HIST AST:

PBS Number:	2-365432
SWIS Code:	6201
Operator:	SUPT ENGINEER
Facility Phone:	(212) 662-1901
Facility Addr2:	365 WEST 125TH STREET
Facility Type:	OTHER
Emergency:	GUY J MIATA
Emergency Tel:	(212) 330-3102
Old PBSNO:	Not reported
Date Inspected:	Not reported

MANHATTANVILLE (Continued) **U003392388**

Inspector:	Not reported
Result of Inspection:	Not reported
Owner Name:	U S POSTAL SERVICE
Owner Address:	33RD STREET & 8TH AVENUE
Owner City,St,Zip:	NYC, NY 10199-9731
Federal ID:	Not reported
Owner Tel:	(212) 330-3102
Owner Type:	Federal Government
Owner Subtype:	Not reported
Mailing Contact:	JAY SHEMWELL
Mailing Name:	U S POSTAL SERVICE
Mailing Address:	33RD STREET & 8TH AVENUE
Mailing Address 2:	JAMES A. FARLEY BLDG RM 5015
Mailing City,St,Zip:	NYC, NY 10199-9731
Mailing Telephone:	(212) 330-3123
Owner Mark:	First Owner
Facility Status:	1 - Active PBS facility, i.e. total capacity of the PBS tanks is greater than 1,100 gallons, regardless if Subpart 360-14 tanks exist or not at the facility.
Certification Flag:	False
Certification Date:	11/29/2000
Expiration:	10/15/2002
Renew Flag:	False
Renew Date:	Not reported
Total Capacity:	6000
FAMT:	True
Facility Screen:	No Missing Data
Owner Screen:	No Missing Data
Tank Screen:	No Missing Data
Dead Letter:	False
CBS Number:	Not reported
Town or City:	NEW YORK CITY
County Code:	62
Town or City Code:	01
Region:	2

Tank ID:	001
Tank Location:	ABOVEGROUND ON SADDLES LEGS, STILTS, RACK, OR CRADLE
Tank Status:	In Service
Install Date:	Not reported
Capacity (Gal):	6000
Product Stored:	NOS 1,2, OR 4 FUEL OIL
Tank Type:	Steel/carbon steel
Tank Internal:	0
Tank External:	01
Pipe Location:	Aboveground
Pipe Type:	STEEL/IRON
Pipe Internal:	None
Pipe External:	00
Tank Containment:	Diking
Leak Detection:	0
Overfill Protection:	00
Dispenser Method:	Suction
Date Tested:	Not reported
Next Test Date:	Not reported
Missing Data for Tank:	No Missing Data
Date Closed:	Not reported

MANHATTANVILLE (Continued) **U003392388**

Test Method: Not reported
Deleted: False
Updated: True
SPDES Number: Not reported
Lat/Long: Not reported

W231 **CON EDISON SERVICE BOX: 21124** **RCRA-CESQG** **1016148777**
NE **266 W 129TH ST** **FINDS** **NYP004274007**
1/8-1/4 **NEW YORK, NY 10027** **NY MANIFEST**
0.162 mi. **ECHO**
853 ft. **Site 1 of 30 in cluster W**

Relative:
Lower

Actual:
28 ft.

RCRA-CESQG:
Date form received by agency: 10/15/2012
Facility name: CON EDISON SERVICE BOX: 21124
Facility address: 266 W 129TH ST
NEW YORK, NY 10027
EPA ID: NYP004274007
Mailing address: IRVING PL, RM 828
NEW YORK, NY 10003
Contact: JUAN RODRIGUEZ
Contact address: Not reported
Not reported
Contact country: Not reported
Contact telephone: (347) 865-5931
Contact email: Not reported
EPA Region: 02
Classification: Conditionally Exempt Small Quantity Generator
Description: Handler: generates 100 kg or less of hazardous waste per calendar month, and accumulates 1000 kg or less of hazardous waste at any time; or generates 1 kg or less of acutely hazardous waste per calendar month, and accumulates at any time: 1 kg or less of acutely hazardous waste; or 100 kg or less of any residue or contaminated soil, waste or other debris resulting from the cleanup of a spill, into or on any land or water, of acutely hazardous waste; or generates 100 kg or less of any residue or contaminated soil, waste or other debris resulting from the cleanup of a spill, into or on any land or water, of acutely hazardous waste during any calendar month, and accumulates at any time: 1 kg or less of acutely hazardous waste; or 100 kg or less of any residue or contaminated soil, waste or other debris resulting from the cleanup of a spill, into or on any land or water, of acutely hazardous waste

Handler Activities Summary:
U.S. importer of hazardous waste: No
Mixed waste (haz. and radioactive): No
Recycler of hazardous waste: No
Transporter of hazardous waste: No
Treater, storer or disposer of HW: No
Underground injection activity: No
On-site burner exemption: No
Furnace exemption: No
Used oil fuel burner: No
Used oil processor: No
User oil refiner: No
Used oil fuel marketer to burner: No
Used oil Specification marketer: No

CON EDISON SERVICE BOX: 21124 (Continued) **1016148777**

Used oil transfer facility: No
Used oil transporter: No

Violation Status: No violations found

FINDS:

Registry ID: 110055455911

Environmental Interest/Information System
RCRAInfo is a national information system that supports the Resource Conservation and Recovery Act (RCRA) program through the tracking of events and activities related to facilities that generate, transport, and treat, store, or dispose of hazardous waste. RCRAInfo allows RCRA program staff to track the notification, permit, compliance, and corrective action activities required under RCRA.

NY MANIFEST:
Country: USA
EPA ID: NYP004274007
Facility Status: Not reported
Location Address 1: 266 W 129 ST
Code: BP
Location Address 2: SERV BOX 21124
Total Tanks: Not reported
Location City: NEW YORK
Location State: NY
Location Zip: 10027
Location Zip 4: Not reported

NY MANIFEST:
EPAID: NYP004274007
Mailing Name: CON EDISON
Mailing Contact: TOM TEELING
Mailing Address 1: 4 IRVING PLACE - 15TH FLOOR
Mailing Address 2: Not reported
Mailing City: NEW YORK
Mailing State: NY
Mailing Zip: 10003
Mailing Zip 4: Not reported
Mailing Country: USA
Mailing Phone: 2124603770

NY MANIFEST:
Document ID: Not reported
Manifest Status: Not reported
seq: Not reported
Year: 2012
Trans1 State ID: NJ0000027193
Trans2 State ID: Not reported
Generator Ship Date: 10/15/2012
Trans1 Recv Date: 10/15/2012
Trans2 Recv Date: Not reported
TSD Site Recv Date: 10/16/2012
Part A Recv Date: Not reported
Part B Recv Date: Not reported

CON EDISON SERVICE BOX: 21124 (Continued) **1016148777**

Generator EPA ID:	NYP004274007
Trans1 EPA ID:	Not reported
Trans2 EPA ID:	Not reported
TSDF ID 1:	NJD002200046
TSDF ID 2:	Not reported
Manifest Tracking Number:	010456615JJK
Import Indicator:	N
Export Indicator:	N
Discr Quantity Indicator:	N
Discr Type Indicator:	N
Discr Residue Indicator:	N
Discr Partial Reject Indicator:	N
Discr Full Reject Indicator:	N
Manifest Ref Number:	Not reported
Alt Facility RCRA ID:	Not reported
Alt Facility Sign Date:	Not reported
MGMT Method Type Code:	H111
Waste Code:	Not reported
Waste Code:	Not reported
Waste Code:	Not reported
Waste Code:	Not reported
Waste Code:	Not reported
Waste Code:	Not reported
Quantity:	500.0
Units:	P - Pounds
Number of Containers:	1.0
Container Type:	TT - Cargo tank, tank trucks
Handling Method:	T Chemical, physical, or biological treatment.
Specific Gravity:	1.0
Waste Code:	D008
Waste Code 1_2:	Not reported
Waste Code 1_3:	Not reported
Waste Code 1_4:	Not reported
Waste Code 1_5:	Not reported
Waste Code 1_6:	Not reported

ECHO:

Envid:	1016148777
Registry ID:	110055455911
DFR URL:	http://echo.epa.gov/detailed_facility_report?fid=110055455911

W232 **CON EDISON SERVICE BOX: 21124** **NJ MANIFEST** **S117986733**
NE **266 W 129TH ST** **N/A**
1/8-1/4 **NEW YORK, NY 10027**
0.162 mi.
853 ft. **Site 2 of 30 in cluster W**

Relative:
Lower

Actual:
28 ft.

NJ MANIFEST:

EPA Id:	NYP004274007
Mail Address:	IRVING PL, RM 828
Mail City/State/Zip:	NEW YORK, NY 10003
Facility Phone:	Not reported
Emergency Phone:	Not reported
Contact:	JUAN RODRIGUEZ
Comments:	Not reported
SIC Code:	Not reported

CON EDISON SERVICE BOX: 21124 (Continued) **S117986733**

County:	NY061
Municipal:	Not reported
Previous EPA Id:	Not reported
Gen Flag:	Not reported
Trans Flag:	Not reported
TSDF Flag:	Not reported
Name Change:	Not reported
Date Change:	Not reported

Manifest:

Manifest Number:	010456615JJK
EPA ID:	NYP004274007
Date Shipped:	10/15/2012
TSDF EPA ID:	NJD002200046
Transporter EPA ID:	NJ0000027193
Transporter 2 EPA ID:	Not reported
Transporter 3 EPA ID:	Not reported
Transporter 4 EPA ID:	Not reported
Transporter 5 EPA ID:	Not reported
Transporter 6 EPA ID:	Not reported
Transporter 7 EPA ID:	Not reported
Transporter 8 EPA ID:	Not reported
Transporter 9 EPA ID:	Not reported
Transporter 10 EPA ID:	Not reported
Date Trans1 Transported Waste:	Not reported
Date Trans2 Transported Waste:	Not reported
Date Trans3 Transported Waste:	Not reported
Date Trans4 Transported Waste:	Not reported
Date Trans5 Transported Waste:	Not reported
Date Trans6 Transported Waste:	Not reported
Date Trans7 Transported Waste:	Not reported
Date Trans8 Transported Waste:	Not reported
Date Trans9 Transported Waste:	Not reported
Date Trans10 Transported Waste:	Not reported
Date TSDF Received Waste:	Not reported
TSDF EPA Facility Name:	Not reported
QTY Units:	Not reported
Transporter SEQ ID:	Not reported
Transporter-1 Date:	Not reported
Waste SEQ ID:	Not reported
Waste Type Code 2:	Not reported
Waste Type Code 3:	Not reported
Waste Type Code 4:	Not reported
Waste Type Code 5:	Not reported
Waste Type Code 6:	Not reported
Date Accepted:	Not reported
Manifest Discrepancy Type:	Not reported
Data Entry Number:	Not reported
Was Load Rejected:	NEW YORK, NY 10003
Reason Load Was Rejected:	Not reported

Waste:

Manifest Year:	Not reported
Waste Code:	D008
Hand Code:	Not reported
Quantity:	500.00 Pounds

T233 **CON EDISON SERVICE BOX: 20359** **RCRA NonGen / NLR** **1016961885**
SSE **205 W 124TH ST** **NY MANIFEST** **NYP004348199**
1/8-1/4 **NEW YORK, NY 10027**
0.162 mi.
858 ft. **Site 4 of 7 in cluster T**

Relative:
Lower

Actual:
26 ft.

RCRA NonGen / NLR:

Date form received by agency:	09/20/2013
Facility name:	CON EDISON SERVICE BOX: 20359
Facility address:	205 W 124TH ST NEW YORK, NY 10027
EPA ID:	NYP004348199
Mailing address:	IRVING PL, RM 828 NEW YORK, NY 10003
Contact:	BENJAMIN BAMONTE
Contact address:	Not reported Not reported
Contact country:	Not reported
Contact telephone:	(212) 894-9549
Contact email:	Not reported
EPA Region:	02
Classification:	Non-Generator
Description:	Handler: Non-Generators do not presently generate hazardous waste

Handler Activities Summary:

U.S. importer of hazardous waste:	No
Mixed waste (haz. and radioactive):	No
Recycler of hazardous waste:	No
Transporter of hazardous waste:	No
Treater, storer or disposer of HW:	No
Underground injection activity:	No
On-site burner exemption:	No
Furnace exemption:	No
Used oil fuel burner:	No
Used oil processor:	No
User oil refiner:	No
Used oil fuel marketer to burner:	No
Used oil Specification marketer:	No
Used oil transfer facility:	No
Used oil transporter:	No

Historical Generators:

Date form received by agency:	08/20/2013
Site name:	CON EDISON SERVICE BOX: 20359
Classification:	Conditionally Exempt Small Quantity Generator
Violation Status:	No violations found

NY MANIFEST:

Country:	USA
EPA ID:	NYP004348199
Facility Status:	Not reported
Location Address 1:	FO 205 WEST 124TH ST
Code:	BP
Location Address 2:	SB 20359
Total Tanks:	Not reported
Location City:	NEW YORK
Location State:	NY
Location Zip:	10027

CON EDISON SERVICE BOX: 20359 (Continued) **1016961885**

Location Zip 4: Not reported

NY MANIFEST:
EPAID: NYP004348199
Mailing Name: CON EDISON
Mailing Contact: CON EDISON
Mailing Address 1: 4 IRVING PL 15TH FL
Mailing Address 2: Not reported
Mailing City: NEW YORK
Mailing State: NY
Mailing Zip: 10003
Mailing Zip 4: Not reported
Mailing Country: USA
Mailing Phone: 2124603770

NY MANIFEST:
Document ID: Not reported
Manifest Status: Not reported
seq: Not reported
Year: 2013
Trans1 State ID: NJD003812047
Trans2 State ID: Not reported
Generator Ship Date: 08/20/2013
Trans1 Recv Date: 08/20/2013
Trans2 Recv Date: Not reported
TSD Site Recv Date: 08/21/2013
Part A Recv Date: Not reported
Part B Recv Date: Not reported
Generator EPA ID: NYP004348199
Trans1 EPA ID: Not reported
Trans2 EPA ID: Not reported
TSDF ID 1: NJD991291105
TSDF ID 2: Not reported
Manifest Tracking Number: 002220769GBF
Import Indicator: N
Export Indicator: N
Discr Quantity Indicator: N
Discr Type Indicator: N
Discr Residue Indicator: N
Discr Partial Reject Indicator: N
Discr Full Reject Indicator: N
Manifest Ref Number: Not reported
Alt Facility RCRA ID: Not reported
Alt Facility Sign Date: Not reported
MGMT Method Type Code: H110
Waste Code: Not reported
Waste Code: Not reported
Waste Code: Not reported
Waste Code: Not reported
Waste Code: Not reported
Waste Code: Not reported
Quantity: 500
Units: P - Pounds
Number of Containers: 1
Container Type: TT - Cargo tank, tank trucks
Handling Method: T Chemical, physical, or biological treatment.
Specific Gravity: 1

CON EDISON SERVICE BOX: 20359 (Continued) **1016961885**

Waste Code:	D008
Waste Code 1_2:	Not reported
Waste Code 1_3:	Not reported
Waste Code 1_4:	Not reported
Waste Code 1_5:	Not reported
Waste Code 1_6:	Not reported

W234 **CON EDISON SERVICE BOX: 21125** **RCRA-CESQG** **1016148776**
NE **262 W 129TH ST** **FINDS** **NYP004273991**
1/8-1/4 **NEW YORK, NY 10027** **NY MANIFEST**
0.163 mi. **ECHO**
860 ft. **Site 3 of 30 in cluster W**

Relative:
Lower

Actual:
28 ft.

RCRA-CESQG:

Date form received by agency:	10/15/2012
Facility name:	CON EDISON SERVICE BOX: 21125
Facility address:	262 W 129TH ST NEW YORK, NY 10027
EPA ID:	NYP004273991
Mailing address:	IRVING PL, RM 828 NEW YORK, NY 10003
Contact:	JUAN RODRIGUEZ
Contact address:	Not reported Not reported
Contact country:	Not reported
Contact telephone:	(347) 865-5931
Contact email:	Not reported
EPA Region:	02
Classification:	Conditionally Exempt Small Quantity Generator
Description:	Handler: generates 100 kg or less of hazardous waste per calendar month, and accumulates 1000 kg or less of hazardous waste at any time; or generates 1 kg or less of acutely hazardous waste per calendar month, and accumulates at any time: 1 kg or less of acutely hazardous waste; or 100 kg or less of any residue or contaminated soil, waste or other debris resulting from the cleanup of a spill, into or on any land or water, of acutely hazardous waste; or generates 100 kg or less of any residue or contaminated soil, waste or other debris resulting from the cleanup of a spill, into or on any land or water, of acutely hazardous waste during any calendar month, and accumulates at any time: 1 kg or less of acutely hazardous waste; or 100 kg or less of any residue or contaminated soil, waste or other debris resulting from the cleanup of a spill, into or on any land or water, of acutely hazardous waste

Handler Activities Summary:

U.S. importer of hazardous waste:	No
Mixed waste (haz. and radioactive):	No
Recycler of hazardous waste:	No
Transporter of hazardous waste:	No
Treater, storer or disposer of HW:	No
Underground injection activity:	No
On-site burner exemption:	No
Furnace exemption:	No
Used oil fuel burner:	No
Used oil processor:	No
User oil refiner:	No

CON EDISON SERVICE BOX: 21125 (Continued) **1016148776**

Used oil fuel marketer to burner: No
Used oil Specification marketer: No
Used oil transfer facility: No
Used oil transporter: No

Violation Status: No violations found

FINDS:

Registry ID: 110055435373

Environmental Interest/Information System
RCRAInfo is a national information system that supports the Resource Conservation and Recovery Act (RCRA) program through the tracking of events and activities related to facilities that generate, transport, and treat, store, or dispose of hazardous waste. RCRAInfo allows RCRA program staff to track the notification, permit, compliance, and corrective action activities required under RCRA.

NY MANIFEST:
Country: USA
EPA ID: NYP004273991
Facility Status: Not reported
Location Address 1: 262 W 129TH ST
Code: BP
Location Address 2: SERV BOX 21125
Total Tanks: Not reported
Location City: NEW YORK
Location State: NY
Location Zip: 10027
Location Zip 4: Not reported

NY MANIFEST:
EPAID: NYP004273991
Mailing Name: CON EDISON
Mailing Contact: TOM TEELING
Mailing Address 1: 4 IRVING PLACE - 15TH FLOOR
Mailing Address 2: Not reported
Mailing City: NEW YORK
Mailing State: NY
Mailing Zip: 10003
Mailing Zip 4: Not reported
Mailing Country: USA
Mailing Phone: 2124603770

NY MANIFEST:
Document ID: Not reported
Manifest Status: Not reported
seq: Not reported
Year: 2012
Trans1 State ID: NJ0000027193
Trans2 State ID: Not reported
Generator Ship Date: 10/15/2012
Trans1 Recv Date: 10/15/2012
Trans2 Recv Date: Not reported
TSD Site Recv Date: 10/16/2012

CON EDISON SERVICE BOX: 21125 (Continued) **1016148776**

Part A Recv Date:	Not reported
Part B Recv Date:	Not reported
Generator EPA ID:	NYP004273991
Trans1 EPA ID:	Not reported
Trans2 EPA ID:	Not reported
TSDF ID 1:	NJD002200046
TSDF ID 2:	Not reported
Manifest Tracking Number:	010456613JJK
Import Indicator:	N
Export Indicator:	N
Discr Quantity Indicator:	N
Discr Type Indicator:	N
Discr Residue Indicator:	N
Discr Partial Reject Indicator:	N
Discr Full Reject Indicator:	N
Manifest Ref Number:	Not reported
Alt Facility RCRA ID:	Not reported
Alt Facility Sign Date:	Not reported
MGMT Method Type Code:	H111
Waste Code:	Not reported
Waste Code:	Not reported
Waste Code:	Not reported
Waste Code:	Not reported
Waste Code:	Not reported
Waste Code:	Not reported
Quantity:	500.0
Units:	P - Pounds
Number of Containers:	1.0
Container Type:	TT - Cargo tank, tank trucks
Handling Method:	T Chemical, physical, or biological treatment.
Specific Gravity:	1.0
Waste Code:	D008
Waste Code 1_2:	Not reported
Waste Code 1_3:	Not reported
Waste Code 1_4:	Not reported
Waste Code 1_5:	Not reported
Waste Code 1_6:	Not reported

ECHO:

Envid:	1016148776
Registry ID:	110055435373
DFR URL:	http://echo.epa.gov/detailed_facility_report?fid=110055435373

W235 **CON EDISON SERVICE BOX: 21125** **NJ MANIFEST** **S117986732**
NE **262 W 129TH ST** **N/A**
1/8-1/4 **NEW YORK, NY 10027**
0.163 mi.
860 ft. **Site 4 of 30 in cluster W**

Relative:
Lower

Actual:
28 ft.

NJ MANIFEST:

EPA Id:	NYP004273991
Mail Address:	IRVING PL, RM 828
Mail City/State/Zip:	NEW YORK, NY 10003
Facility Phone:	Not reported
Emergency Phone:	Not reported
Contact:	JUAN RODRIGUEZ

CON EDISON SERVICE BOX: 21125 (Continued) **S117986732**

Comments:	Not reported
SIC Code:	Not reported
County:	NY061
Municipal:	Not reported
Previous EPA Id:	Not reported
Gen Flag:	Not reported
Trans Flag:	Not reported
TSDF Flag:	Not reported
Name Change:	Not reported
Date Change:	Not reported

Manifest:

Manifest Number:	010456613JJK
EPA ID:	NYP004273991
Date Shipped:	10/15/2012
TSDF EPA ID:	NJD002200046
Transporter EPA ID:	NJ0000027193
Transporter 2 EPA ID:	Not reported
Transporter 3 EPA ID:	Not reported
Transporter 4 EPA ID:	Not reported
Transporter 5 EPA ID:	Not reported
Transporter 6 EPA ID:	Not reported
Transporter 7 EPA ID:	Not reported
Transporter 8 EPA ID:	Not reported
Transporter 9 EPA ID:	Not reported
Transporter 10 EPA ID:	Not reported
Date Trans1 Transported Waste:	Not reported
Date Trans2 Transported Waste:	Not reported
Date Trans3 Transported Waste:	Not reported
Date Trans4 Transported Waste:	Not reported
Date Trans5 Transported Waste:	Not reported
Date Trans6 Transported Waste:	Not reported
Date Trans7 Transported Waste:	Not reported
Date Trans8 Transported Waste:	Not reported
Date Trans9 Transported Waste:	Not reported
Date Trans10 Transported Waste:	Not reported
Date TSDF Received Waste:	Not reported
TSDF EPA Facility Name:	Not reported
QTY Units:	Not reported
Transporter SEQ ID:	Not reported
Transporter-1 Date:	Not reported
Waste SEQ ID:	Not reported
Waste Type Code 2:	Not reported
Waste Type Code 3:	Not reported
Waste Type Code 4:	Not reported
Waste Type Code 5:	Not reported
Waste Type Code 6:	Not reported
Date Accepted:	Not reported
Manifest Discrepancy Type:	Not reported
Data Entry Number:	Not reported
Was Load Rejected:	NEW YORK, NY 10003
Reason Load Was Rejected:	Not reported

Waste:

Manifest Year:	Not reported
Waste Code:	D008
Hand Code:	Not reported
Quantity:	500.00 Pounds

T236 **CON EDISON SERVICE BOX: 20360** **RCRA NonGen / NLR** **1016450980**
SSE **203 W 124TH ST FRONT OF** **NY MANIFEST** **NYP004300141**
1/8-1/4 **NEW YORK, NY 10027**
0.163 mi.
862 ft. **Site 5 of 7 in cluster T**

Relative:
Lower

Actual:
26 ft.

RCRA NonGen / NLR:

Date form received by agency:	05/09/2013
Facility name:	CON EDISON SERVICE BOX: 20360
Facility address:	203 W 124TH ST FRONT OF NEW YORK, NY 10027
EPA ID:	NYP004300141
Contact:	RICARDO CARTY
Contact address:	Not reported Not reported
Contact country:	Not reported
Contact telephone:	(646) 772-3407
Contact email:	Not reported
EPA Region:	02
Classification:	Non-Generator
Description:	Handler: Non-Generators do not presently generate hazardous waste

Handler Activities Summary:

U.S. importer of hazardous waste:	No
Mixed waste (haz. and radioactive):	No
Recycler of hazardous waste:	No
Transporter of hazardous waste:	No
Treater, storer or disposer of HW:	No
Underground injection activity:	No
On-site burner exemption:	No
Furnace exemption:	No
Used oil fuel burner:	No
Used oil processor:	No
User oil refiner:	No
Used oil fuel marketer to burner:	No
Used oil Specification marketer:	No
Used oil transfer facility:	No
Used oil transporter:	No

Historical Generators:

Date form received by agency:	04/09/2013
Site name:	CON EDISON SERVICE BOX: 20360
Classification:	Conditionally Exempt Small Quantity Generator
Violation Status:	No violations found

NY MANIFEST:

Country:	USA
EPA ID:	NYP004300141
Facility Status:	Not reported
Location Address 1:	F/O 203 W 124 ST
Code:	BP
Location Address 2:	SERVICE BOX # 20360
Total Tanks:	Not reported
Location City:	NEW YORK
Location State:	NY
Location Zip:	10027
Location Zip 4:	Not reported

CON EDISON SERVICE BOX: 20360 (Continued) **1016450980**

NY MANIFEST:

EPAID:	NYP004300141
Mailing Name:	CON EDISON
Mailing Contact:	TOM TEELING
Mailing Address 1:	4 IRVING PLACE 15TH FLOOR
Mailing Address 2:	Not reported
Mailing City:	NEW YORK
Mailing State:	NY
Mailing Zip:	10003
Mailing Zip 4:	Not reported
Mailing Country:	USA
Mailing Phone:	2124603770

NY MANIFEST:

Document ID:	Not reported
Manifest Status:	Not reported
seq:	Not reported
Year:	2013
Trans1 State ID:	NJ0000027193
Trans2 State ID:	Not reported
Generator Ship Date:	04/09/2013
Trans1 Recv Date:	04/09/2013
Trans2 Recv Date:	Not reported
TSD Site Recv Date:	04/09/2013
Part A Recv Date:	Not reported
Part B Recv Date:	Not reported
Generator EPA ID:	NYP004300141
Trans1 EPA ID:	Not reported
Trans2 EPA ID:	Not reported
TSDF ID 1:	NJD002200046
TSDF ID 2:	Not reported
Manifest Tracking Number:	010707592JJK
Import Indicator:	N
Export Indicator:	N
Discr Quantity Indicator:	N
Discr Type Indicator:	N
Discr Residue Indicator:	N
Discr Partial Reject Indicator:	N
Discr Full Reject Indicator:	N
Manifest Ref Number:	Not reported
Alt Facility RCRA ID:	Not reported
Alt Facility Sign Date:	Not reported
MGMT Method Type Code:	H110
Waste Code:	Not reported
Waste Code:	Not reported
Waste Code:	Not reported
Waste Code:	Not reported
Waste Code:	Not reported
Waste Code:	Not reported
Quantity:	150
Units:	P - Pounds
Number of Containers:	1
Container Type:	TT - Cargo tank, tank trucks
Handling Method:	T Chemical, physical, or biological treatment.
Specific Gravity:	1
Waste Code:	D008

CON EDISON SERVICE BOX: 20360 (Continued) **1016450980**

Waste Code 1_2:	Not reported
Waste Code 1_3:	Not reported
Waste Code 1_4:	Not reported
Waste Code 1_5:	Not reported
Waste Code 1_6:	Not reported

V237 **165 W 127** **NY AST** **A100386204**
East **165 WEST 127TH STREET** **N/A**
1/8-1/4 **NEW YORK, NY 10027**
0.164 mi.
865 ft. **Site 3 of 7 in cluster V**

Relative:
Higher

Actual:
29 ft.

AST:

Region:	STATE
DEC Region:	2
Site Status:	Active
Facility Id:	2-612164
Program Type:	PBS
UTM X:	588872.56909
UTM Y:	4518185.69758
Expiration Date:	06/21/2017
Site Type:	Apartment Building/Office Building

Affiliation Records:

Site Id:	490628
Affiliation Type:	Facility Owner
Company Name:	2143 HOLDINGS, LLC
Contact Type:	MANAGING AGENT
Contact Name:	PETER GARCIA
Address1:	PO BOX 659
Address2:	Not reported
City:	TEANECK
State:	NJ
Zip Code:	07666
Country Code:	001
Phone:	(973) 622-0073
EMail:	Not reported
Fax Number:	Not reported
Modified By:	GDBREEN
Date Last Modified:	2014-02-24

Site Id:	490628
Affiliation Type:	Mail Contact
Company Name:	2143 HOLDINGS, LLC
Contact Type:	Not reported
Contact Name:	PETER GARCIA
Address1:	200 WEST 106TH STREET
Address2:	LOWER LEVEL
City:	NEW YORK
State:	NY
Zip Code:	10025
Country Code:	001
Phone:	(646) 335-0730
EMail:	PGARCIA@TREETOPDEV.COM
Fax Number:	Not reported
Modified By:	DMMOLOUG
Date Last Modified:	2014-01-09

165 W 127 (Continued) **A100386204**

Site Id:	490628
Affiliation Type:	On-Site Operator
Company Name:	165 W 127
Contact Type:	Not reported
Contact Name:	ANNOR OVADO
Address1:	Not reported
Address2:	Not reported
City:	Not reported
State:	NY
Zip Code:	Not reported
Country Code:	001
Phone:	(347) 604-0878
EMail:	Not reported
Fax Number:	Not reported
Modified By:	GDBREEN
Date Last Modified:	2014-02-24

Site Id:	490628
Affiliation Type:	Emergency Contact
Company Name:	2143 HOLDINGS, LLC
Contact Type:	Not reported
Contact Name:	PETER GARCIA
Address1:	Not reported
Address2:	Not reported
City:	Not reported
State:	NN
Zip Code:	Not reported
Country Code:	999
Phone:	(917) 709-9850
EMail:	Not reported
Fax Number:	Not reported
Modified By:	GDBREEN
Date Last Modified:	2014-02-24

Tank Info:

Tank Number:	1
Tank Id:	250823

Equipment Records:

K00 - Spill Prevention - None
E00 - Piping Secondary Containment - None
D01 - Pipe Type - Steel/Carbon Steel/Iron
I04 - Overfill - Product Level Gauge (A/G)
C01 - Pipe Location - Aboveground
L00 - Piping Leak Detection - None
G00 - Tank Secondary Containment - None
A00 - Tank Internal Protection - None
H00 - Tank Leak Detection - None
J04 - Dispenser - On Site Heating System (Suction)
F00 - Pipe External Protection - None
B00 - Tank External Protection - None

Tank Location:	1
Tank Type:	Steel/Carbon Steel/Iron
Tank Status:	In Service
Pipe Model:	Not reported
Install Date:	05/03/1960

165 W 127 (Continued) **A100386204**

Capacity Gallons:	5000
Tightness Test Method:	NN
Date Test:	Not reported
Next Test Date:	Not reported
Date Tank Closed:	Not reported
Register:	True
Modified By:	MSBAPTIS
Last Modified:	01/28/2014
Material Name:	Not reported

V238 **CON EDISON** **NY MANIFEST** **S117317001**
East **165 W 127 ST** **N/A**
1/8-1/4 **NEW YORK, NY 10027**
0.164 mi.
865 ft. **Site 4 of 7 in cluster V**

Relative:
Higher

Actual:
29 ft.

NY MANIFEST:

Country:	USA
EPA ID:	NYP004643367
Facility Status:	Not reported
Location Address 1:	165 W 127 ST
Code:	BP
Location Address 2:	SB20914
Total Tanks:	Not reported
Location City:	NEW YORK
Location State:	NY
Location Zip:	10027
Location Zip 4:	Not reported

NY MANIFEST:

EPAID:	NYP004643367
Mailing Name:	CON EDISON
Mailing Contact:	CON EDISON
Mailing Address 1:	4 IRVING PL
Mailing Address 2:	15TH FL
Mailing City:	NEW YORK
Mailing State:	NY
Mailing Zip:	10003
Mailing Zip 4:	Not reported
Mailing Country:	USA
Mailing Phone:	Not reported

NY MANIFEST:

Document ID:	Not reported
Manifest Status:	Not reported
seq:	Not reported
Year:	2014
Trans1 State ID:	NJ0000027193
Trans2 State ID:	Not reported
Generator Ship Date:	08/29/2014
Trans1 Recv Date:	08/29/2014
Trans2 Recv Date:	Not reported
TSD Site Recv Date:	08/29/2014
Part A Recv Date:	Not reported
Part B Recv Date:	Not reported
Generator EPA ID:	NYP004643367
Trans1 EPA ID:	Not reported
Trans2 EPA ID:	Not reported

CON EDISON (Continued) **S117317001**

TSDF ID 1:	NJD002200046
TSDF ID 2:	Not reported
Manifest Tracking Number:	013243806JJK
Import Indicator:	N
Export Indicator:	N
Discr Quantity Indicator:	N
Discr Type Indicator:	N
Discr Residue Indicator:	N
Discr Partial Reject Indicator:	N
Discr Full Reject Indicator:	N
Manifest Ref Number:	Not reported
Alt Facility RCRA ID:	Not reported
Alt Facility Sign Date:	Not reported
MGMT Method Type Code:	H110
Waste Code:	Not reported
Waste Code:	Not reported
Waste Code:	Not reported
Waste Code:	Not reported
Waste Code:	Not reported
Waste Code:	Not reported
Quantity:	1000
Units:	P - Pounds
Number of Containers:	1
Container Type:	TT - Cargo tank, tank trucks
Handling Method:	T Chemical, physical, or biological treatment.
Specific Gravity:	1
Waste Code:	D008
Waste Code 1_2:	Not reported
Waste Code 1_3:	Not reported
Waste Code 1_4:	Not reported
Waste Code 1_5:	Not reported
Waste Code 1_6:	Not reported

R239 **CITY OF N.Y DEPARTMENT OF H.P.D** **NY AST** **U003395866**
NW **367 W 126 ST** **NY HIST AST** **N/A**
1/8-1/4 **NEW YORK, NY 10027**
0.164 mi.
866 ft. **Site 5 of 11 in cluster R**

Relative:
Higher

Actual:
36 ft.

AST:

Region:	STATE
DEC Region:	2
Site Status:	Unregulated/Closed
Facility Id:	2-600991
Program Type:	PBS
UTM X:	588378.17429
UTM Y:	4518396.17013
Expiration Date:	N/A
Site Type:	Apartment Building/Office Building

Affiliation Records:

Site Id:	22961
Affiliation Type:	Facility Owner
Company Name:	CITY OF N.Y DEPARTMENT OF H.P.D
Contact Type:	Not reported
Contact Name:	Not reported
Address1:	75 MAIDEN LANE

CITY OF N.Y DEPARTMENT OF H.P.D (Continued) **U003395866**

Address2:	Not reported
City:	NEW YORK
State:	NY
Zip Code:	10038
Country Code:	001
Phone:	(212) 806-8306
EMail:	Not reported
Fax Number:	Not reported
Modified By:	NRLOMBAR
Date Last Modified:	2012-11-19

Site Id:	22961
Affiliation Type:	On-Site Operator
Company Name:	CITY OF N.Y DEPARTMENT OF H.P.D
Contact Type:	Not reported
Contact Name:	JOHN PRASEK
Address1:	Not reported
Address2:	Not reported
City:	Not reported
State:	NN
Zip Code:	Not reported
Country Code:	001
Phone:	(212) 234-1175
EMail:	Not reported
Fax Number:	Not reported
Modified By:	TRANSLAT
Date Last Modified:	2004-03-04

Site Id:	22961
Affiliation Type:	Emergency Contact
Company Name:	CITY OF N.Y DEPARTMENT OF H.P.D
Contact Type:	Not reported
Contact Name:	LOUISE BECTON
Address1:	Not reported
Address2:	Not reported
City:	Not reported
State:	NN
Zip Code:	Not reported
Country Code:	001
Phone:	(212) 234-3656
EMail:	Not reported
Fax Number:	Not reported
Modified By:	TRANSLAT
Date Last Modified:	2004-03-04

Site Id:	22961
Affiliation Type:	Mail Contact
Company Name:	CITY OF N.Y DEPARTMENT OF H.P.D
Contact Type:	Not reported
Contact Name:	IVAN SCHWARTZ
Address1:	75 MAIDEN LANE
Address2:	4TH FL- RM 427
City:	NEW YORK
State:	NY
Zip Code:	10038
Country Code:	001
Phone:	(212) 806-8037

CITY OF N.Y DEPARTMENT OF H.P.D (Continued) **U003395866**

EMail: Not reported
Fax Number: Not reported
Modified By: TRANSLAT
Date Last Modified: 2004-03-04

Tank Info:

Tank Number: 1
Tank Id: 44689
Material Code: 0001
Common Name of Substance: #2 Fuel Oil (On-Site Consumption)

Equipment Records:

H00 - Tank Leak Detection - None
B01 - Tank External Protection - Painted/Asphalt Coating
G03 - Tank Secondary Containment - Vault (w/o access)
J02 - Dispenser - Suction Dispenser
D01 - Pipe Type - Steel/Carbon Steel/Iron
F01 - Pipe External Protection - Painted/Asphalt Coating
I05 - Overfill - Vent Whistle
L09 - Piping Leak Detection - Exempt Suction Piping
A00 - Tank Internal Protection - None
C03 - Pipe Location - Aboveground/Underground Combination

Tank Location: 1
Tank Type: Steel/Carbon Steel/Iron
Tank Status: Closed - Removed
Pipe Model: Not reported
Install Date: Not reported
Capacity Gallons: 2000
Tightness Test Method: NN
Date Test: Not reported
Next Test Date: Not reported
Date Tank Closed: 01/01/1998
Register: True
Modified By: CGFREEDM
Last Modified: 02/12/2016
Material Name: Not reported

HIST AST:

PBS Number: 2-600991
SWIS Code: 6201
Operator: JOHN PRASEK
Facility Phone: (212) 234-1175
Facility Addr2: 367 W 126 ST
Facility Type: APARTMENT BUILDING
Emergency: LOUISE BECTON
Emergency Tel: (212) 234-3656
Old PBSNO: Not reported
Date Inspected: Not reported
Inspector: Not reported
Result of Inspection: Not reported
Owner Name: CITY OF N.Y DEPARTMENT OF H.P.D
Owner Address: 75 MAIDEN LANE
Owner City,St,Zip: NEW YORK, NY 10038
Federal ID: Not reported
Owner Tel: (212) 806-8306

CITY OF N.Y DEPARTMENT OF H.P.D (Continued) **U003395866**

Owner Type:	Local Government
Owner Subtype:	Not reported
Mailing Contact:	IVAN SCHWARTZ
Mailing Name:	CITY OF N.Y DEPARTMENT OF H.P.D
Mailing Address:	75 MAIDEN LANE
Mailing Address 2:	4TH FL- RM 427
Mailing City,St,Zip:	NEW YORK, NY 10038
Mailing Telephone:	(212) 806-8037
Owner Mark:	First Owner
Facility Status:	1 - Active PBS facility, i.e. total capacity of the PBS tanks is greater than 1,100 gallons, regardless if Subpart 360-14 tanks exist or not at the facility.
Certification Flag:	False
Certification Date:	10/23/1992
Expiration:	10/20/1997
Renew Flag:	False
Renew Date:	Not reported
Total Capacity:	2000
FAMT:	True
Facility Screen:	No Missing Data
Owner Screen:	Minor Data Missing
Tank Screen:	No Missing Data
Dead Letter:	False
CBS Number:	Not reported
Town or City:	NEW YORK CITY
County Code:	62
Town or City Code:	01
Region:	2

Tank ID:	1
Tank Location:	ABOVEGROUND
Tank Status:	In Service
Install Date:	Not reported
Capacity (Gal):	2000
Product Stored:	NOS 1,2, OR 4 FUEL OIL
Tank Type:	Steel/carbon steel
Tank Internal:	0
Tank External:	01
Pipe Location:	Aboveground/Underground Combination
Pipe Type:	STEEL/IRON
Pipe Internal:	None
Pipe External:	01
Tank Containment:	Diking
Leak Detection:	00
Overfill Protection:	06
Dispenser Method:	Suction
Date Tested:	Not reported
Next Test Date:	Not reported
Missing Data for Tank:	No Missing Data
Date Closed:	Not reported
Test Method:	Not reported
Deleted:	False
Updated:	True
SPDES Number:	Not reported
Lat/Long:	Not reported

X240 **CON EDISON SERVICE BOX: 44895** **RCRA NonGen / NLR** **1016962127**
East **2159 7TH AVE** **NY MANIFEST** **NYP004351193**
1/8-1/4 **NEW YORK, NY 10027**
0.164 mi.
867 ft. **Site 1 of 6 in cluster X**

Relative:
Lower

Actual:
28 ft.

RCRA NonGen / NLR:

Date form received by agency:	09/26/2013
Facility name:	CON EDISON SERVICE BOX: 44895
Facility address:	2159 7TH AVE NEW YORK, NY 10027
EPA ID:	NYP004351193
Mailing address:	IRVING PL, RM 828 NEW YORK, NY 10003
Contact:	BENJAMIN BAMONTE
Contact address:	Not reported Not reported
Contact country:	Not reported
Contact telephone:	(212) 894-9549
Contact email:	Not reported
EPA Region:	02
Classification:	Non-Generator
Description:	Handler: Non-Generators do not presently generate hazardous waste

Handler Activities Summary:

U.S. importer of hazardous waste:	No
Mixed waste (haz. and radioactive):	No
Recycler of hazardous waste:	No
Transporter of hazardous waste:	No
Treater, storer or disposer of HW:	No
Underground injection activity:	No
On-site burner exemption:	No
Furnace exemption:	No
Used oil fuel burner:	No
Used oil processor:	No
User oil refiner:	No
Used oil fuel marketer to burner:	No
Used oil Specification marketer:	No
Used oil transfer facility:	No
Used oil transporter:	No

Historical Generators:

Date form received by agency:	08/26/2013
Site name:	CON EDISON SERVICE BOX: 44895
Classification:	Conditionally Exempt Small Quantity Generator
Violation Status:	No violations found

NY MANIFEST:

Country:	USA
EPA ID:	NYP004351193
Facility Status:	Not reported
Location Address 1:	FO 2159 7TH AVE
Code:	BP
Location Address 2:	SB 44895
Total Tanks:	Not reported
Location City:	MANHATTAN
Location State:	NY
Location Zip:	10027

CON EDISON SERVICE BOX: 44895 (Continued) **1016962127**

Location Zip 4: Not reported

NY MANIFEST:
EPAID: NYP004351193
Mailing Name: CON EDISON
Mailing Contact: TOM TEELING
Mailing Address 1: 4 IRVING PLACE 15 FLOOR
Mailing Address 2: Not reported
Mailing City: NEW YORK
Mailing State: NY
Mailing Zip: 10003
Mailing Zip 4: Not reported
Mailing Country: USA
Mailing Phone: 2124603770

NY MANIFEST:
Document ID: Not reported
Manifest Status: Not reported
seq: Not reported
Year: 2013
Trans1 State ID: NJD003812047
Trans2 State ID: Not reported
Generator Ship Date: 08/26/2013
Trans1 Recv Date: 08/26/2013
Trans2 Recv Date: Not reported
TSD Site Recv Date: 08/30/2013
Part A Recv Date: Not reported
Part B Recv Date: Not reported
Generator EPA ID: NYP004351193
Trans1 EPA ID: Not reported
Trans2 EPA ID: Not reported
TSDF ID 1: NJD991291105
TSDF ID 2: Not reported
Manifest Tracking Number: 002220746GBF
Import Indicator: N
Export Indicator: N
Discr Quantity Indicator: N
Discr Type Indicator: N
Discr Residue Indicator: N
Discr Partial Reject Indicator: N
Discr Full Reject Indicator: N
Manifest Ref Number: Not reported
Alt Facility RCRA ID: Not reported
Alt Facility Sign Date: Not reported
MGMT Method Type Code: H110
Waste Code: Not reported
Waste Code: Not reported
Waste Code: Not reported
Waste Code: Not reported
Waste Code: Not reported
Waste Code: Not reported
Quantity: 500
Units: P - Pounds
Number of Containers: 1
Container Type: TT - Cargo tank, tank trucks
Handling Method: T Chemical, physical, or biological treatment.
Specific Gravity: 1

CON EDISON SERVICE BOX: 44895 (Continued) **1016962127**

Waste Code:	D008
Waste Code 1_2:	Not reported
Waste Code 1_3:	Not reported
Waste Code 1_4:	Not reported
Waste Code 1_5:	Not reported
Waste Code 1_6:	Not reported

P241 **CON EDISON** **NY MANIFEST** **S116045687**
South **206 W 123RD ST** **N/A**
1/8-1/4 **NEW YORK, NY 10027**
0.166 mi.
874 ft. **Site 2 of 4 in cluster P**

Relative:
Lower

Actual:
27 ft.

NY MANIFEST:

Country:	USA
EPA ID:	NYP004421533
Facility Status:	Not reported
Location Address 1:	206 W 123RD ST
Code:	BP
Location Address 2:	SB20209
Total Tanks:	Not reported
Location City:	NEW YORK
Location State:	NY
Location Zip:	10027
Location Zip 4:	Not reported

NY MANIFEST:

EPAID:	NYP004421533
Mailing Name:	CON EDISON
Mailing Contact:	CON EDISON
Mailing Address 1:	4 IRVING PLACE
Mailing Address 2:	15TH FL
Mailing City:	NEW YORK
Mailing State:	NY
Mailing Zip:	10003
Mailing Zip 4:	Not reported
Mailing Country:	USA
Mailing Phone:	Not reported

NY MANIFEST:

Document ID:	Not reported
Manifest Status:	Not reported
seq:	Not reported
Year:	2014
Trans1 State ID:	NJD003812047
Trans2 State ID:	Not reported
Generator Ship Date:	01/17/2014
Trans1 Recv Date:	01/17/2014
Trans2 Recv Date:	Not reported
TSD Site Recv Date:	01/17/2014
Part A Recv Date:	Not reported
Part B Recv Date:	Not reported
Generator EPA ID:	NYP004421533
Trans1 EPA ID:	Not reported
Trans2 EPA ID:	Not reported
TSDF ID 1:	NJD991291105
TSDF ID 2:	Not reported

CON EDISON (Continued) **S116045687**

Manifest Tracking Number:	002329351GBF
Import Indicator:	N
Export Indicator:	N
Discr Quantity Indicator:	N
Discr Type Indicator:	N
Discr Residue Indicator:	N
Discr Partial Reject Indicator:	N
Discr Full Reject Indicator:	N
Manifest Ref Number:	Not reported
Alt Facility RCRA ID:	Not reported
Alt Facility Sign Date:	Not reported
MGMT Method Type Code:	H110
Waste Code:	Not reported
Waste Code:	Not reported
Waste Code:	Not reported
Waste Code:	Not reported
Waste Code:	Not reported
Waste Code:	Not reported
Quantity:	400
Units:	P - Pounds
Number of Containers:	1
Container Type:	TT - Cargo tank, tank trucks
Handling Method:	T Chemical, physical, or biological treatment.
Specific Gravity:	1
Waste Code:	D008
Waste Code 1_2:	Not reported
Waste Code 1_3:	Not reported
Waste Code 1_4:	Not reported
Waste Code 1_5:	Not reported
Waste Code 1_6:	Not reported

R242 **CON EDISON SERVICE BOX: 20749** **RCRA NonGen / NLR** **1016961809**
WNW **368 W 126TH ST** **NY MANIFEST** **NYP004347258**
1/8-1/4 **NEW YORK, NY 10027**
0.167 mi.
882 ft. **Site 6 of 11 in cluster R**

Relative:
Higher

Actual:
32 ft.

RCRA NonGen / NLR:

Date form received by agency:	09/18/2013
Facility name:	CON EDISON SERVICE BOX: 20749
Facility address:	368 W 126TH ST NEW YORK, NY 10027
EPA ID:	NYP004347258
Mailing address:	IRVING PL, RM 828 NEW YORK, NY 10003
Contact:	BENJAMIN BAMONTE
Contact address:	Not reported Not reported
Contact country:	Not reported
Contact telephone:	(212) 894-9549
Contact email:	Not reported
EPA Region:	02
Classification:	Non-Generator
Description:	Handler: Non-Generators do not presently generate hazardous waste

Handler Activities Summary:

CON EDISON SERVICE BOX: 20749 (Continued) **1016961809**

U.S. importer of hazardous waste: No
Mixed waste (haz. and radioactive): No
Recycler of hazardous waste: No
Transporter of hazardous waste: No
Treater, storer or disposer of HW: No
Underground injection activity: No
On-site burner exemption: No
Furnace exemption: No
Used oil fuel burner: No
Used oil processor: No
User oil refiner: No
Used oil fuel marketer to burner: No
Used oil Specification marketer: No
Used oil transfer facility: No
Used oil transporter: No

Historical Generators:
Date form received by agency: 08/18/2013
Site name: CON EDISON SERVICE BOX: 20749
Classification: Conditionally Exempt Small Quantity Generator

Violation Status: No violations found

NY MANIFEST:
Country: USA
EPA ID: NYP004347258
Facility Status: Not reported
Location Address 1: FO 369 W 126TH ST
Code: BP
Location Address 2: SB #20749
Total Tanks: Not reported
Location City: NEW YORK
Location State: NY
Location Zip: 10027
Location Zip 4: Not reported

NY MANIFEST:
EPAID: NYP004347258
Mailing Name: CON EDISON
Mailing Contact: CON EDISON
Mailing Address 1: 4 IRVING PLACE 15TH FLOOR
Mailing Address 2: Not reported
Mailing City: NEW YORK
Mailing State: NY
Mailing Zip: 10003
Mailing Zip 4: Not reported
Mailing Country: USA
Mailing Phone: 2124603770

NY MANIFEST:
Document ID: Not reported
Manifest Status: Not reported
seq: Not reported
Year: 2013
Trans1 State ID: NJD003812047
Trans2 State ID: Not reported
Generator Ship Date: 08/18/2013

CON EDISON SERVICE BOX: 20749 (Continued) **1016961809**

Trans1 Recv Date:	08/18/2013
Trans2 Recv Date:	Not reported
TSD Site Recv Date:	08/19/2013
Part A Recv Date:	Not reported
Part B Recv Date:	Not reported
Generator EPA ID:	NYP004347258
Trans1 EPA ID:	Not reported
Trans2 EPA ID:	Not reported
TSDF ID 1:	NJD991291105
TSDF ID 2:	Not reported
Manifest Tracking Number:	002220780GBF
Import Indicator:	N
Export Indicator:	N
Discr Quantity Indicator:	N
Discr Type Indicator:	N
Discr Residue Indicator:	N
Discr Partial Reject Indicator:	N
Discr Full Reject Indicator:	N
Manifest Ref Number:	Not reported
Alt Facility RCRA ID:	Not reported
Alt Facility Sign Date:	Not reported
MGMT Method Type Code:	H110
Waste Code:	Not reported
Waste Code:	Not reported
Waste Code:	Not reported
Waste Code:	Not reported
Waste Code:	Not reported
Waste Code:	Not reported
Quantity:	1500
Units:	P - Pounds
Number of Containers:	1
Container Type:	TT - Cargo tank, tank trucks
Handling Method:	T Chemical, physical, or biological treatment.
Specific Gravity:	1
Waste Code:	D008
Waste Code 1_2:	Not reported
Waste Code 1_3:	Not reported
Waste Code 1_4:	Not reported
Waste Code 1_5:	Not reported
Waste Code 1_6:	Not reported

O243 **540 MANHATTAN AVE** **NY AST** **A100318906**
WSW **540 MANHATTAN AVENUE** **N/A**
1/8-1/4 **NEW YORK, NY 10027**
0.169 mi.
891 ft. **Site 3 of 4 in cluster O**

Relative:
Lower

Actual:
28 ft.

AST:

Region:	STATE
DEC Region:	2
Site Status:	Active
Facility Id:	2-316237
Program Type:	PBS
UTM X:	588296.43009
UTM Y:	4518134.95635
Expiration Date:	10/02/2017
Site Type:	Apartment Building/Office Building

540 MANHATTAN AVE (Continued) **A100318906**

Affiliation Records:

Site Id:	14493
Affiliation Type:	Mail Contact
Company Name:	DRAX REALTY CORP.
Contact Type:	Not reported
Contact Name:	CESAR GONZALEZ
Address1:	P.O.B. 180-218
Address2:	KENSINGTON STATION
City:	BROOKLYN
State:	NY
Zip Code:	11218
Country Code:	001
Phone:	(718) 853-0602
EMail:	THEMANAGEMENTLLC@GMAIL.COM
Fax Number:	Not reported
Modified By:	NRLOMBAR
Date Last Modified:	2014-03-31

Site Id:	14493
Affiliation Type:	On-Site Operator
Company Name:	540 MANHATTAN AVE
Contact Type:	Not reported
Contact Name:	CESAR J. GONZALEZ
Address1:	Not reported
Address2:	Not reported
City:	Not reported
State:	NN
Zip Code:	Not reported
Country Code:	001
Phone:	(718) 853-0602
EMail:	Not reported
Fax Number:	Not reported
Modified By:	KAKYER
Date Last Modified:	2012-10-11

Site Id:	14493
Affiliation Type:	Emergency Contact
Company Name:	DRA REALTY CORP
Contact Type:	Not reported
Contact Name:	EMPIRE INDUSTRIAL
Address1:	Not reported
Address2:	Not reported
City:	Not reported
State:	NN
Zip Code:	Not reported
Country Code:	001
Phone:	(718) 436-0900
EMail:	Not reported
Fax Number:	Not reported
Modified By:	TRANSLAT
Date Last Modified:	2004-03-04

Site Id:	14493
Affiliation Type:	Facility Owner
Company Name:	DRAX REALTY CORP
Contact Type:	Not reported
Contact Name:	Not reported

540 MANHATTAN AVE (Continued) **A100318906**

Address1:	P.O. BOX 180-218 KENSINGTON STATION
Address2:	Not reported
City:	BROOKLYN
State:	NY
Zip Code:	11218
Country Code:	001
Phone:	(718) 853-0602
EMail:	Not reported
Fax Number:	Not reported
Modified By:	NRLOMBAR
Date Last Modified:	2014-02-10

Tank Info:

Tank Number:	001
Tank Id:	12949
Material Code:	0003
Common Name of Substance:	#6 Fuel Oil (On-Site Consumption)

Equipment Records:

B00 - Tank External Protection - None
D01 - Pipe Type - Steel/Carbon Steel/Iron
E00 - Piping Secondary Containment - None
F01 - Pipe External Protection - Painted/Asphalt Coating
J02 - Dispenser - Suction Dispenser
K00 - Spill Prevention - None
H00 - Tank Leak Detection - None
I04 - Overfill - Product Level Gauge (A/G)
A00 - Tank Internal Protection - None
G00 - Tank Secondary Containment - None
L09 - Piping Leak Detection - Exempt Suction Piping
C01 - Pipe Location - Aboveground

Tank Location:	3
Tank Type:	Steel/Carbon Steel/Iron
Tank Status:	In Service
Pipe Model:	Not reported
Install Date:	01/01/1987
Capacity Gallons:	4000
Tightness Test Method:	NN
Date Test:	Not reported
Next Test Date:	Not reported
Date Tank Closed:	Not reported
Register:	True
Modified By:	NRLOMBAR
Last Modified:	03/31/2014
Material Name:	Not reported

W244
NE
1/8-1/4
0.170 mi.
900 ft.

CON EDISON SERVICE BOX: 21113
261 W 129TH ST
NEW YORK, NY 10027
Site 5 of 30 in cluster W

RCRA-CESQG **1016148775**
FINDS **NYP004273983**
NY MANIFEST
ECHO

Relative:
Lower

Actual:
27 ft.

RCRA-CESQG:

Date form received by agency:	10/15/2012
Facility name:	CON EDISON SERVICE BOX: 21113
Facility address:	261 W 129TH ST NEW YORK, NY 10027
EPA ID:	NYP004273983
Mailing address:	IRVING PL, RM 828 NEW YORK, NY 10003
Contact:	JUAN RODRIGUEZ
Contact address:	Not reported Not reported
Contact country:	Not reported
Contact telephone:	(347) 865-5931
Contact email:	Not reported
EPA Region:	02
Classification:	Conditionally Exempt Small Quantity Generator
Description:	Handler: generates 100 kg or less of hazardous waste per calendar month, and accumulates 1000 kg or less of hazardous waste at any time; or generates 1 kg or less of acutely hazardous waste per calendar month, and accumulates at any time: 1 kg or less of acutely hazardous waste; or 100 kg or less of any residue or contaminated soil, waste or other debris resulting from the cleanup of a spill, into or on any land or water, of acutely hazardous waste; or generates 100 kg or less of any residue or contaminated soil, waste or other debris resulting from the cleanup of a spill, into or on any land or water, of acutely hazardous waste during any calendar month, and accumulates at any time: 1 kg or less of acutely hazardous waste; or 100 kg or less of any residue or contaminated soil, waste or other debris resulting from the cleanup of a spill, into or on any land or water, of acutely hazardous waste

Handler Activities Summary:

U.S. importer of hazardous waste:	No
Mixed waste (haz. and radioactive):	No
Recycler of hazardous waste:	No
Transporter of hazardous waste:	No
Treater, storer or disposer of HW:	No
Underground injection activity:	No
On-site burner exemption:	No
Furnace exemption:	No
Used oil fuel burner:	No
Used oil processor:	No
User oil refiner:	No
Used oil fuel marketer to burner:	No
Used oil Specification marketer:	No
Used oil transfer facility:	No
Used oil transporter:	No

Violation Status: No violations found

FINDS:

Registry ID: 110055455902

CON EDISON SERVICE BOX: 21113 (Continued) **1016148775**

Environmental Interest/Information System

RCRAInfo is a national information system that supports the Resource Conservation and Recovery Act (RCRA) program through the tracking of events and activities related to facilities that generate, transport, and treat, store, or dispose of hazardous waste. RCRAInfo allows RCRA program staff to track the notification, permit, compliance, and corrective action activities required under RCRA.

NY MANIFEST:

Country:	USA
EPA ID:	NYP004273983
Facility Status:	Not reported
Location Address 1:	261 W 129TH ST
Code:	BP
Location Address 2:	SERV BOX 21113
Total Tanks:	Not reported
Location City:	NEW YORK
Location State:	NY
Location Zip:	10027
Location Zip 4:	Not reported

NY MANIFEST:

EPAID:	NYP004273983
Mailing Name:	CON EDISON
Mailing Contact:	TOM TEELING
Mailing Address 1:	4 IRVING PLACE - 15TH FLOOR
Mailing Address 2:	Not reported
Mailing City:	NEW YORK
Mailing State:	NY
Mailing Zip:	10003
Mailing Zip 4:	Not reported
Mailing Country:	USA
Mailing Phone:	2124603770

NY MANIFEST:

Document ID:	Not reported
Manifest Status:	Not reported
seq:	Not reported
Year:	2012
Trans1 State ID:	NJ0000027193
Trans2 State ID:	Not reported
Generator Ship Date:	10/15/2012
Trans1 Recv Date:	10/15/2012
Trans2 Recv Date:	Not reported
TSD Site Recv Date:	10/16/2012
Part A Recv Date:	Not reported
Part B Recv Date:	Not reported
Generator EPA ID:	NYP004273983
Trans1 EPA ID:	Not reported
Trans2 EPA ID:	Not reported
TSDF ID 1:	NJD002200046
TSDF ID 2:	Not reported
Manifest Tracking Number:	010456614JJK
Import Indicator:	N
Export Indicator:	N
Discr Quantity Indicator:	N

CON EDISON SERVICE BOX: 21113 (Continued) **1016148775**

Discr Type Indicator:	N
Discr Residue Indicator:	N
Discr Partial Reject Indicator:	N
Discr Full Reject Indicator:	N
Manifest Ref Number:	Not reported
Alt Facility RCRA ID:	Not reported
Alt Facility Sign Date:	Not reported
MGMT Method Type Code:	H111
Waste Code:	Not reported
Waste Code:	Not reported
Waste Code:	Not reported
Waste Code:	Not reported
Waste Code:	Not reported
Waste Code:	Not reported
Quantity:	500.0
Units:	P - Pounds
Number of Containers:	1.0
Container Type:	TT - Cargo tank, tank trucks
Handling Method:	T Chemical, physical, or biological treatment.
Specific Gravity:	1.0
Waste Code:	D008
Waste Code 1_2:	Not reported
Waste Code 1_3:	Not reported
Waste Code 1_4:	Not reported
Waste Code 1_5:	Not reported
Waste Code 1_6:	Not reported

ECHO:

Envid:	1016148775
Registry ID:	110055455902
DFR URL:	http://echo.epa.gov/detailed_facility_report?fid=110055455902

W245 **CON EDISON SERVICE BOX: 21113** **NJ MANIFEST** **S117986731**
NE **261 W 129TH ST** **N/A**
1/8-1/4 **NEW YORK, NY 10027**
0.170 mi.
900 ft. **Site 6 of 30 in cluster W**

Relative:
Lower

Actual:
27 ft.

NJ MANIFEST:

EPA Id:	NYP004273983
Mail Address:	IRVING PL, RM 828
Mail City/State/Zip:	NEW YORK, NY 10003
Facility Phone:	Not reported
Emergency Phone:	Not reported
Contact:	JUAN RODRIGUEZ
Comments:	Not reported
SIC Code:	Not reported
County:	NY061
Municipal:	Not reported
Previous EPA Id:	Not reported
Gen Flag:	Not reported
Trans Flag:	Not reported
TSDF Flag:	Not reported
Name Change:	Not reported
Date Change:	Not reported

CON EDISON SERVICE BOX: 21113 (Continued) **S117986731**

Manifest:

Manifest Number:	010456614JJK
EPA ID:	NYP004273983
Date Shipped:	10/15/2012
TSDF EPA ID:	NJD002200046
Transporter EPA ID:	NJ0000027193
Transporter 2 EPA ID:	Not reported
Transporter 3 EPA ID:	Not reported
Transporter 4 EPA ID:	Not reported
Transporter 5 EPA ID:	Not reported
Transporter 6 EPA ID:	Not reported
Transporter 7 EPA ID:	Not reported
Transporter 8 EPA ID:	Not reported
Transporter 9 EPA ID:	Not reported
Transporter 10 EPA ID:	Not reported
Date Trans1 Transported Waste:	Not reported
Date Trans2 Transported Waste:	Not reported
Date Trans3 Transported Waste:	Not reported
Date Trans4 Transported Waste:	Not reported
Date Trans5 Transported Waste:	Not reported
Date Trans6 Transported Waste:	Not reported
Date Trans7 Transported Waste:	Not reported
Date Trans8 Transported Waste:	Not reported
Date Trans9 Transported Waste:	Not reported
Date Trans10 Transported Waste:	Not reported
Date TSDF Received Waste:	Not reported
TSDF EPA Facility Name:	Not reported
QTY Units:	Not reported
Transporter SEQ ID:	Not reported
Transporter-1 Date:	Not reported
Waste SEQ ID:	Not reported
Waste Type Code 2:	Not reported
Waste Type Code 3:	Not reported
Waste Type Code 4:	Not reported
Waste Type Code 5:	Not reported
Waste Type Code 6:	Not reported
Date Accepted:	Not reported
Manifest Discrepancy Type:	Not reported
Data Entry Number:	Not reported
Was Load Rejected:	NEW YORK, NY 10003
Reason Load Was Rejected:	Not reported

Waste:

Manifest Year:	Not reported
Waste Code:	D008
Hand Code:	Not reported
Quantity:	500.00 Pounds

W246
NE
1/8-1/4
0.172 mi.
907 ft.

CON EDISON SERVICE BOX: 21114
257 W 129TH ST
NEW YORK, NY 10027

Site 7 of 30 in cluster W

NJ MANIFEST **S117986728**
N/A

Relative:
Lower

Actual:
27 ft.

NJ MANIFEST:

EPA Id:	NYP004273959
Mail Address:	IRVING PL, RM 828
Mail City/State/Zip:	NEW YORK, NY 10003
Facility Phone:	Not reported
Emergency Phone:	Not reported
Contact:	JUAN RODRIGUEZ
Comments:	Not reported
SIC Code:	Not reported
County:	NY061
Municipal:	Not reported
Previous EPA Id:	Not reported
Gen Flag:	Not reported
Trans Flag:	Not reported
TSDF Flag:	Not reported
Name Change:	Not reported
Date Change:	Not reported

Manifest:

Manifest Number:	010456048JJK
EPA ID:	NYP004273959
Date Shipped:	10/15/2012
TSDF EPA ID:	NJD002200046
Transporter EPA ID:	NJ0000027193
Transporter 2 EPA ID:	Not reported
Transporter 3 EPA ID:	Not reported
Transporter 4 EPA ID:	Not reported
Transporter 5 EPA ID:	Not reported
Transporter 6 EPA ID:	Not reported
Transporter 7 EPA ID:	Not reported
Transporter 8 EPA ID:	Not reported
Transporter 9 EPA ID:	Not reported
Transporter 10 EPA ID:	Not reported
Date Trans1 Transported Waste:	Not reported
Date Trans2 Transported Waste:	Not reported
Date Trans3 Transported Waste:	Not reported
Date Trans4 Transported Waste:	Not reported
Date Trans5 Transported Waste:	Not reported
Date Trans6 Transported Waste:	Not reported
Date Trans7 Transported Waste:	Not reported
Date Trans8 Transported Waste:	Not reported
Date Trans9 Transported Waste:	Not reported
Date Trans10 Transported Waste:	Not reported
Date TSDF Received Waste:	Not reported
TSDF EPA Facility Name:	Not reported
QTY Units:	Not reported
Transporter SEQ ID:	Not reported
Transporter-1 Date:	Not reported
Waste SEQ ID:	Not reported
Waste Type Code 2:	Not reported
Waste Type Code 3:	Not reported
Waste Type Code 4:	Not reported
Waste Type Code 5:	Not reported
Waste Type Code 6:	Not reported

CON EDISON SERVICE BOX: 21114 (Continued) **S117986728**

Date Accepted: Not reported
Manifest Discrepancy Type: Not reported
Data Entry Number: Not reported
Was Load Rejected: NEW YORK, NY 10003
Reason Load Was Rejected: Not reported

Waste:
Manifest Year: Not reported
Waste Code: D008
Hand Code: Not reported
Quantity: 500.00 Pounds

W247 **CON EDISON SERVICE BOX: 21114** **RCRA-CESQG** **1016148772**
NE **257 W 129TH ST** **FINDS** **NYP004273959**
1/8-1/4 **NEW YORK, NY 10027** **NY MANIFEST**
0.172 mi. **ECHO**
907 ft. **Site 8 of 30 in cluster W**

Relative:
Lower

Actual:
27 ft.

RCRA-CESQG:
Date form received by agency: 10/15/2012
Facility name: CON EDISON SERVICE BOX: 21114
Facility address: 257 W 129TH ST
NEW YORK, NY 10027
EPA ID: NYP004273959
Mailing address: IRVING PL, RM 828
NEW YORK, NY 10003
Contact: JUAN RODRIGUEZ
Contact address: Not reported
Not reported
Contact country: Not reported
Contact telephone: (347) 865-5931
Contact email: Not reported
EPA Region: 02
Classification: Conditionally Exempt Small Quantity Generator
Description: Handler: generates 100 kg or less of hazardous waste per calendar month, and accumulates 1000 kg or less of hazardous waste at any time; or generates 1 kg or less of acutely hazardous waste per calendar month, and accumulates at any time: 1 kg or less of acutely hazardous waste; or 100 kg or less of any residue or contaminated soil, waste or other debris resulting from the cleanup of a spill, into or on any land or water, of acutely hazardous waste; or generates 100 kg or less of any residue or contaminated soil, waste or other debris resulting from the cleanup of a spill, into or on any land or water, of acutely hazardous waste during any calendar month, and accumulates at any time: 1 kg or less of acutely hazardous waste; or 100 kg or less of any residue or contaminated soil, waste or other debris resulting from the cleanup of a spill, into or on any land or water, of acutely hazardous waste

Handler Activities Summary:
U.S. importer of hazardous waste: No
Mixed waste (haz. and radioactive): No
Recycler of hazardous waste: No
Transporter of hazardous waste: No
Treater, storer or disposer of HW: No

CON EDISON SERVICE BOX: 21114 (Continued) **1016148772**

Underground injection activity: No
On-site burner exemption: No
Furnace exemption: No
Used oil fuel burner: No
Used oil processor: No
User oil refiner: No
Used oil fuel marketer to burner: No
Used oil Specification marketer: No
Used oil transfer facility: No
Used oil transporter: No

Violation Status: No violations found

FINDS:

Registry ID: 110055455886

Environmental Interest/Information System
RCRAInfo is a national information system that supports the Resource Conservation and Recovery Act (RCRA) program through the tracking of events and activities related to facilities that generate, transport, and treat, store, or dispose of hazardous waste. RCRAInfo allows RCRA program staff to track the notification, permit, compliance, and corrective action activities required under RCRA.

NY MANIFEST:
Country: USA
EPA ID: NYP004273959
Facility Status: Not reported
Location Address 1: 257 WEST 129TH ST
Code: BP
Location Address 2: SERV BOX 21114
Total Tanks: Not reported
Location City: NEW YORK
Location State: NY
Location Zip: 10027
Location Zip 4: Not reported

NY MANIFEST:
EPAID: NYP004273959
Mailing Name: CON EDISON
Mailing Contact: TOM TEELING
Mailing Address 1: 4 IRVING PLACE - 15TH FLOOR
Mailing Address 2: Not reported
Mailing City: NEW YORK
Mailing State: NY
Mailing Zip: 10003
Mailing Zip 4: Not reported
Mailing Country: USA
Mailing Phone: 2124603770

NY MANIFEST:
Document ID: Not reported
Manifest Status: Not reported
seq: Not reported
Year: 2012

CON EDISON SERVICE BOX: 21114 (Continued) **1016148772**

Trans1 State ID:	NJ0000027193
Trans2 State ID:	Not reported
Generator Ship Date:	10/15/2012
Trans1 Recv Date:	10/15/2012
Trans2 Recv Date:	Not reported
TSD Site Recv Date:	10/16/2012
Part A Recv Date:	Not reported
Part B Recv Date:	Not reported
Generator EPA ID:	NYP004273959
Trans1 EPA ID:	Not reported
Trans2 EPA ID:	Not reported
TSDF ID 1:	NJD002200046
TSDF ID 2:	Not reported
Manifest Tracking Number:	010456048JJK
Import Indicator:	N
Export Indicator:	N
Discr Quantity Indicator:	N
Discr Type Indicator:	N
Discr Residue Indicator:	N
Discr Partial Reject Indicator:	N
Discr Full Reject Indicator:	N
Manifest Ref Number:	Not reported
Alt Facility RCRA ID:	Not reported
Alt Facility Sign Date:	Not reported
MGMT Method Type Code:	H111
Waste Code:	Not reported
Waste Code:	Not reported
Waste Code:	Not reported
Waste Code:	Not reported
Waste Code:	Not reported
Waste Code:	Not reported
Quantity:	500.0
Units:	P - Pounds
Number of Containers:	1.0
Container Type:	TT - Cargo tank, tank trucks
Handling Method:	T Chemical, physical, or biological treatment.
Specific Gravity:	1.0
Waste Code:	D008
Waste Code 1_2:	Not reported
Waste Code 1_3:	Not reported
Waste Code 1_4:	Not reported
Waste Code 1_5:	Not reported
Waste Code 1_6:	Not reported

ECHO:

Envid:	1016148772
Registry ID:	110055455886
DFR URL:	http://echo.epa.gov/detailed_facility_report?fid=110055455886

U248 **ST. NICHOLAS HOUSES** **NY UST** **U001840714**
NNE **2406 EIGHTH AVENUE** **NY AST** **N/A**
1/8-1/4 **NEW YORK, NY 10027** **NY HIST UST**
0.172 mi.
910 ft. **Site 4 of 6 in cluster U**

Relative:
Higher

Actual:
30 ft.

UST:

Id/Status:	2-474894 / Active
Program Type:	PBS
Region:	STATE
DEC Region:	2
Expiration Date:	03/28/2019
UTM X:	588699.69424
UTM Y:	4518590.09247
Site Type:	Apartment Building/Office Building

Affiliation Records:

Site Id:	20952
Affiliation Type:	Emergency Contact
Company Name:	NYC HOUSING AUTHORITY
Contact Type:	Not reported
Contact Name:	EMERGENCY SERVICES DEPT.
Address1:	Not reported
Address2:	Not reported
City:	Not reported
State:	NN
Zip Code:	Not reported
Country Code:	001
Phone:	(718) 707-5900
EMail:	Not reported
Fax Number:	Not reported
Modified By:	NRLOMBAR
Date Last Modified:	2014-10-03

Site Id:	20952
Affiliation Type:	Mail Contact
Company Name:	NYC HOUSING AUTHORITY
Contact Type:	Not reported
Contact Name:	FUEL OIL REMEDIATION COORDINATOR
Address1:	23-02 49TH AVENUE
Address2:	TECH SERVS DEPT - 5TH FLOOR
City:	LONG ISLAND CITY
State:	NY
Zip Code:	11101
Country Code:	001
Phone:	(718) 707-5725
EMail:	YELENA.TKACH@NYCHA.NYC.GOV
Fax Number:	Not reported
Modified By:	NRLOMBAR
Date Last Modified:	2015-08-14

Site Id:	20952
Affiliation Type:	On-Site Operator
Company Name:	ST. NICHOLAS HOUSES
Contact Type:	Not reported
Contact Name:	FUEL OIL REMEDIATION UNIT
Address1:	Not reported
Address2:	Not reported
City:	Not reported
State:	NN

ST. NICHOLAS HOUSES (Continued) **U001840714**

Zip Code:	Not reported
Country Code:	001
Phone:	(718) 707-5725
EMail:	Not reported
Fax Number:	Not reported
Modified By:	NRLOMBAR
Date Last Modified:	2014-02-25

Site Id:	20952
Affiliation Type:	Facility Owner
Company Name:	NYC HOUSING AUTHORITY
Contact Type:	\\
Contact Name:	Not reported
Address1:	23-02 49TH AVENUE
Address2:	Not reported
City:	LONG ISLAND CITY
State:	NY
Zip Code:	11101
Country Code:	001
Phone:	(718) 707-5806
EMail:	Not reported
Fax Number:	Not reported
Modified By:	NRLOMBAR
Date Last Modified:	2014-10-03

Tank Info:

Tank Number:	1
Tank ID:	59209
Tank Status:	In Service
Material Name:	In Service
Capacity Gallons:	20000
Install Date:	06/01/2000
Date Tank Closed:	Not reported
Registered:	True
Tank Location:	Underground
Tank Type:	Fiberglass coated steel
Material Code:	0001
Common Name of Substance:	#2 Fuel Oil (On-Site Consumption)

Tightness Test Method:	NN
Date Test:	Not reported
Next Test Date:	Not reported
Pipe Model:	E
Modified By:	NRLOMBAR
Last Modified:	12/31/2008

Equipment Records:

J02 - Dispenser - Suction Dispenser
K00 - Spill Prevention - None
E04 - Piping Secondary Containment - Double walled UG
F05 - Pipe External Protection - Jacketed
G04 - Tank Secondary Containment - Double-Walled (Underground)
L02 - Piping Leak Detection - Interstitial - Manual Monitoring
B04 - Tank External Protection - Fiberglass
H01 - Tank Leak Detection - Interstitial - Electronic Monitoring
D11 - Pipe Type - Flexible Piping

ST. NICHOLAS HOUSES (Continued) **U001840714**

H05 - Tank Leak Detection - In-Tank System (ATG)
A00 - Tank Internal Protection - None
C02 - Pipe Location - Underground/On-ground
I02 - Overfill - High Level Alarm
I03 - Overfill - Automatic Shut-Off
L09 - Piping Leak Detection - Exempt Suction Piping

Tank Number:	2
Tank ID:	59210
Tank Status:	In Service
Material Name:	In Service
Capacity Gallons:	20000
Install Date:	06/01/2000
Date Tank Closed:	Not reported
Registered:	True
Tank Location:	Underground
Tank Type:	Fiberglass coated steel
Material Code:	0001
Common Name of Substance:	#2 Fuel Oil (On-Site Consumption)
Tightness Test Method:	NN
Date Test:	Not reported
Next Test Date:	Not reported
Pipe Model:	E
Modified By:	NRLOMBAR
Last Modified:	12/31/2008

Equipment Records:

E04 - Piping Secondary Containment - Double walled UG
F05 - Pipe External Protection - Jacketed
G04 - Tank Secondary Containment - Double-Walled (Underground)
L02 - Piping Leak Detection - Interstitial - Manual Monitoring
D11 - Pipe Type - Flexible Piping
H05 - Tank Leak Detection - In-Tank System (ATG)
A00 - Tank Internal Protection - None
C02 - Pipe Location - Underground/On-ground
I02 - Overfill - High Level Alarm
I03 - Overfill - Automatic Shut-Off
L09 - Piping Leak Detection - Exempt Suction Piping
J02 - Dispenser - Suction Dispenser
K00 - Spill Prevention - None
B04 - Tank External Protection - Fiberglass
H01 - Tank Leak Detection - Interstitial - Electronic Monitoring

Tank Number:	OLD 3
Tank ID:	59206
Tank Status:	Closed - Removed
Material Name:	Closed - Removed
Capacity Gallons:	15200
Install Date:	06/01/2000
Date Tank Closed:	06/01/2000
Registered:	True
Tank Location:	Underground
Tank Type:	Z
Material Code:	0000
Common Name of Substance:	Empty

ST. NICHOLAS HOUSES (Continued) **U001840714**

Tightness Test Method: NN
Date Test: Not reported
Next Test Date: Not reported
Pipe Model: Not reported
Modified By: TRANSLAT
Last Modified: 03/04/2004

Equipment Records:

H00 - Tank Leak Detection - None
C00 - Pipe Location - No Piping
D00 - Pipe Type - No Piping
A00 - Tank Internal Protection - None
G00 - Tank Secondary Containment - None
I00 - Overfill - None
B00 - Tank External Protection - None
F00 - Pipe External Protection - None
J00 - Dispenser - None

Tank Number: OLD 4
Tank ID: 59207
Tank Status: Closed - Removed
Material Name: Closed - Removed
Capacity Gallons: 15200
Install Date: 06/01/2000
Date Tank Closed: 06/01/2000
Registered: True
Tank Location: Underground
Tank Type: Z
Material Code: 0000
Common Name of Substance: Empty

Tightness Test Method: NN
Date Test: Not reported
Next Test Date: Not reported
Pipe Model: Not reported
Modified By: TRANSLAT
Last Modified: 03/04/2004

Equipment Records:

D00 - Pipe Type - No Piping
B00 - Tank External Protection - None
F00 - Pipe External Protection - None
C00 - Pipe Location - No Piping
A00 - Tank Internal Protection - None
G00 - Tank Secondary Containment - None
I00 - Overfill - None
H00 - Tank Leak Detection - None
J00 - Dispenser - None

Tank Number: OLD 5
Tank ID: 59208
Tank Status: Closed - Removed
Material Name: Closed - Removed
Capacity Gallons: 15200
Install Date: 06/01/2000
Date Tank Closed: 06/01/2000

ST. NICHOLAS HOUSES (Continued) **U001840714**

Registered: True
Tank Location: Underground
Tank Type: Z
Material Code: 0000
Common Name of Substance: Empty

Tightness Test Method: NN
Date Test: Not reported
Next Test Date: Not reported
Pipe Model: Not reported
Modified By: TRANSLAT
Last Modified: 03/04/2004

Equipment Records:

D00 - Pipe Type - No Piping
H00 - Tank Leak Detection - None
C00 - Pipe Location - No Piping
B00 - Tank External Protection - None
F00 - Pipe External Protection - None
A00 - Tank Internal Protection - None
G00 - Tank Secondary Containment - None
I00 - Overfill - None
J00 - Dispenser - None

AST:
Region: STATE
DEC Region: 2
Site Status: Active
Facility Id: 2-474894
Program Type: PBS
UTM X: 588699.69424
UTM Y: 4518590.09247
Expiration Date: 03/28/2019
Site Type: Apartment Building/Office Building

Affiliation Records:
Site Id: 20952
Affiliation Type: Emergency Contact
Company Name: NYC HOUSING AUTHORITY
Contact Type: Not reported
Contact Name: EMERGENCY SERVICES DEPT.
Address1: Not reported
Address2: Not reported
City: Not reported
State: NN
Zip Code: Not reported
Country Code: 001
Phone: (718) 707-5900
EMail: Not reported
Fax Number: Not reported
Modified By: NRLOMBAR
Date Last Modified: 2014-10-03

Site Id: 20952
Affiliation Type: Mail Contact
Company Name: NYC HOUSING AUTHORITY
Contact Type: Not reported
Contact Name: FUEL OIL REMEDIATION COORDINATOR

ST. NICHOLAS HOUSES (Continued) **U001840714**

Address1:	23-02 49TH AVENUE
Address2:	TECH SERVS DEPT - 5TH FLOOR
City:	LONG ISLAND CITY
State:	NY
Zip Code:	11101
Country Code:	001
Phone:	(718) 707-5725
EMail:	YELENA.TKACH@NYCHA.NYC.GOV
Fax Number:	Not reported
Modified By:	NRLOMBAR
Date Last Modified:	2015-08-14

Site Id:	20952
Affiliation Type:	On-Site Operator
Company Name:	ST. NICHOLAS HOUSES
Contact Type:	Not reported
Contact Name:	FUEL OIL REMEDIATION UNIT
Address1:	Not reported
Address2:	Not reported
City:	Not reported
State:	NN
Zip Code:	Not reported
Country Code:	001
Phone:	(718) 707-5725
EMail:	Not reported
Fax Number:	Not reported
Modified By:	NRLOMBAR
Date Last Modified:	2014-02-25

Site Id:	20952
Affiliation Type:	Facility Owner
Company Name:	NYC HOUSING AUTHORITY
Contact Type:	\\
Contact Name:	Not reported
Address1:	23-02 49TH AVENUE
Address2:	Not reported
City:	LONG ISLAND CITY
State:	NY
Zip Code:	11101
Country Code:	001
Phone:	(718) 707-5806
EMail:	Not reported
Fax Number:	Not reported
Modified By:	NRLOMBAR
Date Last Modified:	2014-10-03

Tank Info:

Tank Number:	OLD 1
Tank Id:	37696
Material Code:	0001
Common Name of Substance:	#2 Fuel Oil (On-Site Consumption)

Equipment Records:

I04 - Overfill - Product Level Gauge (A/G)
J02 - Dispenser - Suction Dispenser

ST. NICHOLAS HOUSES (Continued) **U001840714**

F06 - Pipe External Protection - Wrapped
H00 - Tank Leak Detection - None
G00 - Tank Secondary Containment - None
A00 - Tank Internal Protection - None
C02 - Pipe Location - Underground/On-ground
B00 - Tank External Protection - None
D01 - Pipe Type - Steel/Carbon Steel/Iron

Tank Location: 6
Tank Type: Steel/Carbon Steel/Iron
Tank Status: Closed - In Place
Pipe Model: Not reported
Install Date: 10/01/1970
Capacity Gallons: 30000
Tightness Test Method: NN
Date Test: Not reported
Next Test Date: Not reported
Date Tank Closed: 11/01/2000
Register: True
Modified By: TRANSLAT
Last Modified: 03/04/2004
Material Name: Not reported

Tank Number: OLD 2
Tank Id: 37697
Material Code: 0000
Common Name of Substance: Empty

Equipment Records:

D01 - Pipe Type - Steel/Carbon Steel/Iron
J02 - Dispenser - Suction Dispenser
F06 - Pipe External Protection - Wrapped
H00 - Tank Leak Detection - None
B00 - Tank External Protection - None
I04 - Overfill - Product Level Gauge (A/G)
A00 - Tank Internal Protection - None
C02 - Pipe Location - Underground/On-ground
G00 - Tank Secondary Containment - None

Tank Location: 6
Tank Type: Steel/Carbon Steel/Iron
Tank Status: Closed - In Place
Pipe Model: Not reported
Install Date: 10/01/1970
Capacity Gallons: 30000
Tightness Test Method: NN
Date Test: Not reported
Next Test Date: Not reported
Date Tank Closed: 11/01/2000
Register: True
Modified By: TRANSLAT
Last Modified: 03/04/2004
Material Name: Not reported

HIST UST:
PBS Number: 2-474894
SPDES Number: Not reported

ST. NICHOLAS HOUSES (Continued) **U001840714**

Emergency Contact:	EMERGENCY SERVICE DEPT.
Emergency Telephone:	(718) 289-3940
Operator:	LUIS PONCE
Operator Telephone:	(718) 707-5725
Owner Name:	NYC HOUSING AUTHORITY
Owner Address:	23-02 49TH AVENUE
Owner City,St,Zip:	LONG ISLAND CITY, NY 11101
Owner Telephone:	(718) 707-5725
Owner Type:	Local Government
Owner Subtype:	51
Mailing Name:	NYC HOUSING AUTHORITY
Mailing Address:	23-02 49TH AVENUE
Mailing Address 2:	Not reported
Mailing City,St,Zip:	LONG ISLAND CITY, NY 11101
Mailing Contact:	LUIS PONCE
Mailing Telephone:	(718) 707-5725
Owner Mark:	First Owner
Facility Status:	1 - Active PBS facility, i.e. total capacity of the PBS tanks is greater than 1,100 gallons, regardless if Subpart 360-14 tanks exist or not at the facility.
Facility Addr2:	215 WEST 127TH ST - MGMT OFFICE
SWIS ID:	6201
Old PBS Number:	Not reported
Facility Type:	APARTMENT BUILDING
Inspected Date:	Not reported
Inspector:	Not reported
Inspection Result:	Not reported
Federal ID:	Not reported
Certification Flag:	False
Certification Date:	01/05/2001
Expiration Date:	03/28/2004
Renew Flag:	False
Renewal Date:	Not reported
Total Capacity:	100000
FAMT:	True
Facility Screen:	No Missing Data
Owner Screen:	Minor Data Missing
Tank Screen:	Minor Data Missing
Dead Letter:	False
CBS Number:	Not reported
Town or City:	NEW YORK CITY
County Code:	62
Town or City:	01
Region:	2

Tank Id:	OLD TK#3
Tank Location:	UNDERGROUND
Tank Status:	Closed-Removed
Install Date:	Not reported
Capacity (gals):	15200
Product Stored:	Not reported
Tank Type:	Not reported
Tank Internal:	Not reported
Tank External:	Not reported
Pipe Location:	Not reported
Pipe Type:	Not reported
Pipe Internal:	Not reported

ST. NICHOLAS HOUSES (Continued) **U001840714**

Pipe External:	Not reported
Second Containment:	Not reported
Leak Detection:	Not reported
Overfill Prot:	Not reported
Dispenser:	Not reported
Date Tested:	Not reported
Next Test Date:	Not reported
Missing Data for Tank:	Major Data Missing (which is on the certificate)
Date Closed:	06/01/2000
Test Method:	Not reported
Deleted:	False
Updated:	True
Lat/long:	Not reported

Tank Id:	OLD TK#4
Tank Location:	UNDERGROUND
Tank Status:	Closed-Removed
Install Date:	Not reported
Capacity (gals):	15200
Product Stored:	Not reported
Tank Type:	Not reported
Tank Internal:	Not reported
Tank External:	Not reported
Pipe Location:	Not reported
Pipe Type:	Not reported
Pipe Internal:	Not reported
Pipe External:	Not reported
Second Containment:	Not reported
Leak Detection:	Not reported
Overfill Prot:	Not reported
Dispenser:	Not reported
Date Tested:	Not reported
Next Test Date:	Not reported
Missing Data for Tank:	Major Data Missing (which is on the certificate)
Date Closed:	06/01/2000
Test Method:	Not reported
Deleted:	False
Updated:	True
Lat/long:	Not reported

Tank Id:	OLD TK#5
Tank Location:	UNDERGROUND
Tank Status:	Closed-Removed
Install Date:	Not reported
Capacity (gals):	15200
Product Stored:	Not reported
Tank Type:	Not reported
Tank Internal:	Not reported
Tank External:	Not reported
Pipe Location:	Not reported
Pipe Type:	Not reported
Pipe Internal:	Not reported
Pipe External:	Not reported
Second Containment:	Not reported
Leak Detection:	Not reported

ST. NICHOLAS HOUSES (Continued) **U001840714**

Overfill Prot:	Not reported
Dispenser:	Not reported
Date Tested:	Not reported
Next Test Date:	Not reported
Missing Data for Tank:	Major Data Missing (which is on the certificate)
Date Closed:	06/01/2000
Test Method:	Not reported
Deleted:	False
Updated:	True
Lat/long:	Not reported

U249 **2406 EIGHTH AV** **NY UST** **U001840970**
NNE **2406 8TH AVE** **NY HIST UST** **N/A**
1/8-1/4 **NYC, NY 10027**
0.172 mi.
910 ft. **Site 5 of 6 in cluster U**

Relative:
Higher

Actual:
30 ft.

UST:

Id/Status:	2-480134 / Unregulated/Closed
Program Type:	PBS
Region:	STATE
DEC Region:	2
Expiration Date:	N/A
UTM X:	588699.69424
UTM Y:	4518590.09247
Site Type:	Unknown

Affiliation Records:

Site Id:	21412
Affiliation Type:	Facility Owner
Company Name:	NYCHA
Contact Type:	Not reported
Contact Name:	Not reported
Address1:	250 BWAY
Address2:	Not reported
City:	NYC
State:	NY
Zip Code:	10007
Country Code:	001
Phone:	(212) 306-3129
EMail:	Not reported
Fax Number:	Not reported
Modified By:	TRANSLAT
Date Last Modified:	2004-03-04

Site Id:	21412
Affiliation Type:	Mail Contact
Company Name:	NYCHA
Contact Type:	Not reported
Contact Name:	Not reported
Address1:	250 BWAY
Address2:	Not reported
City:	NYC
State:	NY
Zip Code:	10007
Country Code:	001
Phone:	(212) 306-3129
EMail:	Not reported

2406 EIGHTH AV (Continued) **U001840970**

Fax Number:	Not reported
Modified By:	TRANSLAT
Date Last Modified:	2004-03-04

Site Id:	21412
Affiliation Type:	On-Site Operator
Company Name:	2406 EIGHTH AV
Contact Type:	Not reported
Contact Name:	MICHAEL SIMONELLI
Address1:	Not reported
Address2:	Not reported
City:	Not reported
State:	NN
Zip Code:	Not reported
Country Code:	001
Phone:	(212) 865-7470
EMail:	Not reported
Fax Number:	Not reported
Modified By:	TRANSLAT
Date Last Modified:	2004-03-04

Site Id:	21412
Affiliation Type:	Emergency Contact
Company Name:	NYCHA
Contact Type:	Not reported
Contact Name:	EMERGENCY SERVICE SQUAD
Address1:	Not reported
Address2:	Not reported
City:	Not reported
State:	NN
Zip Code:	Not reported
Country Code:	001
Phone:	(212) 686-9597
EMail:	Not reported
Fax Number:	Not reported
Modified By:	TRANSLAT
Date Last Modified:	2004-03-04

Tank Info:

Tank Number:	001
Tank ID:	41089
Tank Status:	Closed Prior to Micro Conversion, 03/91
Material Name:	Closed Prior to Micro Conversion, 03/91
Capacity Gallons:	15000
Install Date:	Not reported
Date Tank Closed:	Not reported
Registered:	True
Tank Location:	Underground
Tank Type:	Steel/carbon steel
Material Code:	0001
Common Name of Substance:	#2 Fuel Oil (On-Site Consumption)

Tightness Test Method:	NN
Date Test:	Not reported
Next Test Date:	Not reported
Pipe Model:	Not reported

2406 EIGHTH AV (Continued) **U001840970**

Modified By: TRANSLAT
Last Modified: 03/04/2004

Equipment Records:

G00 - Tank Secondary Containment - None
A00 - Tank Internal Protection - None
D01 - Pipe Type - Steel/Carbon Steel/Iron
J02 - Dispenser - Suction Dispenser
F00 - Pipe External Protection - None
B00 - Tank External Protection - None
H00 - Tank Leak Detection - None
I04 - Overfill - Product Level Gauge (A/G)
C00 - Pipe Location - No Piping

Tank Number: 002
Tank ID: 41090
Tank Status: Closed Prior to Micro Conversion, 03/91
Material Name: Closed Prior to Micro Conversion, 03/91
Capacity Gallons: 15000
Install Date: Not reported
Date Tank Closed: Not reported
Registered: True
Tank Location: Underground
Tank Type: Steel/carbon steel
Material Code: 0001
Common Name of Substance: #2 Fuel Oil (On-Site Consumption)

Tightness Test Method: NN
Date Test: Not reported
Next Test Date: Not reported
Pipe Model: Not reported
Modified By: TRANSLAT
Last Modified: 03/04/2004

Equipment Records:

G00 - Tank Secondary Containment - None
A00 - Tank Internal Protection - None
J02 - Dispenser - Suction Dispenser
D01 - Pipe Type - Steel/Carbon Steel/Iron
B00 - Tank External Protection - None
F00 - Pipe External Protection - None
H00 - Tank Leak Detection - None
I04 - Overfill - Product Level Gauge (A/G)
C00 - Pipe Location - No Piping

Tank Number: 003
Tank ID: 41091
Tank Status: Closed Prior to Micro Conversion, 03/91
Material Name: Closed Prior to Micro Conversion, 03/91
Capacity Gallons: 15000
Install Date: Not reported
Date Tank Closed: Not reported
Registered: True
Tank Location: Underground
Tank Type: Steel/carbon steel
Material Code: 0001

2406 EIGHTH AV (Continued) **U001840970**

Common Name of Substance: #2 Fuel Oil (On-Site Consumption)

Tightness Test Method: NN
Date Test: Not reported
Next Test Date: Not reported
Pipe Model: Not reported
Modified By: TRANSLAT
Last Modified: 03/04/2004

Equipment Records:

G00 - Tank Secondary Containment - None
A00 - Tank Internal Protection - None
D01 - Pipe Type - Steel/Carbon Steel/Iron
J02 - Dispenser - Suction Dispenser
F00 - Pipe External Protection - None
B00 - Tank External Protection - None
H00 - Tank Leak Detection - None
I04 - Overfill - Product Level Gauge (A/G)
C00 - Pipe Location - No Piping

HIST UST:

PBS Number: 2-480134
SPDES Number: Not reported
Emergency Contact: EMERGENCY SERVICE SQUAD
Emergency Telephone: (212) 686-9597
Operator: MICHAEL SIMONELLI
Operator Telephone: (212) 865-7470
Owner Name: NYCHA
Owner Address: 250 BWAY
Owner City,St,Zip: NYC, NY 10007
Owner Telephone: (212) 306-3129
Owner Type: Not reported
Owner Subtype: Not reported
Mailing Name: NYCHA
Mailing Address: 250 BWAY
Mailing Address 2: Not reported
Mailing City,St,Zip: NYC, NY 10007
Mailing Contact: Not reported
Mailing Telephone: (212) 306-3129
Owner Mark: First Owner
Facility Status: 2 - Unregulated by PBS (the total capacity is less than 1,101 gallons) and Subpart 360-14.
Facility Addr2: 2406 8TH AVE
SWIS ID: 6201
Old PBS Number: Not reported
Facility Type: Not reported
Inspected Date: Not reported
Inspector: Not reported
Inspection Result: Not reported
Federal ID: Not reported
Certification Flag: False
Certification Date: 03/29/1990
Expiration Date: 03/21/1995
Renew Flag: False
Renewal Date: Not reported
Total Capacity: 0
FAMT: True

2406 EIGHTH AV (Continued) **U001840970**

Facility Screen:	Minor Data Missing
Owner Screen:	Minor Data Missing
Tank Screen:	0
Dead Letter:	False
CBS Number:	Not reported
Town or City:	NEW YORK CITY
County Code:	62
Town or City:	01
Region:	2

Tank Id:	001
Tank Location:	UNDERGROUND
Tank Status:	Closed Before April 1, 1991
Install Date:	Not reported
Capacity (gals):	15000
Product Stored:	NOS 1,2, OR 4 FUEL OIL
Tank Type:	Steel/carbon steel
Tank Internal:	Not reported
Tank External:	Not reported
Pipe Location:	Not reported
Pipe Type:	STEEL/IRON
Pipe Internal:	Not reported
Pipe External:	Not reported
Second Containment:	None
Leak Detection:	None
Overfill Prot:	Product Level Gauge
Dispenser:	Suction
Date Tested:	Not reported
Next Test Date:	Not reported
Missing Data for Tank:	Minor Data Missing
Date Closed:	Not reported
Test Method:	Not reported
Deleted:	False
Updated:	False
Lat/long:	Not reported

Tank Id:	002
Tank Location:	UNDERGROUND
Tank Status:	Closed Before April 1, 1991
Install Date:	Not reported
Capacity (gals):	15000
Product Stored:	NOS 1,2, OR 4 FUEL OIL
Tank Type:	Steel/carbon steel
Tank Internal:	Not reported
Tank External:	Not reported
Pipe Location:	Not reported
Pipe Type:	STEEL/IRON
Pipe Internal:	Not reported
Pipe External:	Not reported
Second Containment:	None
Leak Detection:	None
Overfill Prot:	Product Level Gauge
Dispenser:	Suction
Date Tested:	Not reported
Next Test Date:	Not reported
Missing Data for Tank:	Minor Data Missing

2406 EIGHTH AV (Continued) **U001840970**

Date Closed:	Not reported
Test Method:	Not reported
Deleted:	False
Updated:	False
Lat/long:	Not reported

Tank Id:	003
Tank Location:	UNDERGROUND
Tank Status:	Closed Before April 1, 1991
Install Date:	Not reported
Capacity (gals):	15000
Product Stored:	NOS 1,2, OR 4 FUEL OIL
Tank Type:	Steel/carbon steel
Tank Internal:	Not reported
Tank External:	Not reported
Pipe Location:	Not reported
Pipe Type:	STEEL/IRON
Pipe Internal:	Not reported
Pipe External:	Not reported
Second Containment:	None
Leak Detection:	None
Overfill Prot:	Product Level Gauge
Dispenser:	Suction
Date Tested:	Not reported
Next Test Date:	Not reported
Missing Data for Tank:	Minor Data Missing
Date Closed:	Not reported
Test Method:	Not reported
Deleted:	False
Updated:	False
Lat/long:	Not reported

W250 **CON EDISON SERVICE BOX: 21128** **RCRA-CESQG** **1016148767**
ENE **232 W 129TH ST E OF 8TH AVE FRONT** **NY MANIFEST** **NYP004273900**
1/8-1/4 **NEW YORK, NY 10027**
0.174 mi.
920 ft. **Site 9 of 30 in cluster W**

Relative:
Lower

Actual:
27 ft.

RCRA-CESQG:

Date form received by agency:	10/15/2012
Facility name:	CON EDISON SERVICE BOX: 21128
Facility address:	232 W 129TH ST E OF 8TH AVE FRONT OF NEW YORK, NY 10027
EPA ID:	NYP004273900
Mailing address:	IRVING PL, RM 828 NEW YORK, NY 10003
Contact:	JOSE MONTALVO
Contact address:	Not reported Not reported
Contact country:	Not reported
Contact telephone:	(212) 427-1331
Contact email:	Not reported
EPA Region:	02
Classification:	Conditionally Exempt Small Quantity Generator
Description:	Handler: generates 100 kg or less of hazardous waste per calendar month, and accumulates 1000 kg or less of hazardous waste at any time;

CON EDISON SERVICE BOX: 21128 (Continued) **1016148767**

or generates 1 kg or less of acutely hazardous waste per calendar month, and accumulates at any time: 1 kg or less of acutely hazardous waste; or 100 kg or less of any residue or contaminated soil, waste or other debris resulting from the cleanup of a spill, into or on any land or water, of acutely hazardous waste; or generates 100 kg or less of any residue or contaminated soil, waste or other debris resulting from the cleanup of a spill, into or on any land or water, of acutely hazardous waste during any calendar month, and accumulates at any time: 1 kg or less of acutely hazardous waste; or 100 kg or less of any residue or contaminated soil, waste or other debris resulting from the cleanup of a spill, into or on any land or water, of acutely hazardous waste

Handler Activities Summary:

U.S. importer of hazardous waste:	No
Mixed waste (haz. and radioactive):	No
Recycler of hazardous waste:	No
Transporter of hazardous waste:	No
Treater, storer or disposer of HW:	No
Underground injection activity:	No
On-site burner exemption:	No
Furnace exemption:	No
Used oil fuel burner:	No
Used oil processor:	No
User oil refiner:	No
Used oil fuel marketer to burner:	No
Used oil Specification marketer:	No
Used oil transfer facility:	No
Used oil transporter:	No

Violation Status: No violations found

NY MANIFEST:

Country:	USA
EPA ID:	NYP004273900
Facility Status:	Not reported
Location Address 1:	F/O 232 W 129 ST E/O 8TH AVE
Code:	BP
Location Address 2:	SERV BOX 21128
Total Tanks:	Not reported
Location City:	NEW YORK
Location State:	NY
Location Zip:	10027
Location Zip 4:	Not reported

NY MANIFEST:

EPAID:	NYP004273900
Mailing Name:	CON EDISON
Mailing Contact:	TOM TEELING
Mailing Address 1:	4 IRVING PLACE - 15TH FLOOR
Mailing Address 2:	Not reported
Mailing City:	NEW YORK
Mailing State:	NY
Mailing Zip:	10003
Mailing Zip 4:	Not reported
Mailing Country:	USA
Mailing Phone:	2124603770

CON EDISON SERVICE BOX: 21128 (Continued) **1016148767**

NY MANIFEST:

Document ID:	Not reported
Manifest Status:	Not reported
seq:	Not reported
Year:	2012
Trans1 State ID:	NJ0000027193
Trans2 State ID:	Not reported
Generator Ship Date:	10/15/2012
Trans1 Recv Date:	10/15/2012
Trans2 Recv Date:	Not reported
TSD Site Recv Date:	10/16/2012
Part A Recv Date:	Not reported
Part B Recv Date:	Not reported
Generator EPA ID:	NYP004273900
Trans1 EPA ID:	Not reported
Trans2 EPA ID:	Not reported
TSDF ID 1:	NJD002200046
TSDF ID 2:	Not reported
Manifest Tracking Number:	010457378JJK
Import Indicator:	N
Export Indicator:	N
Discr Quantity Indicator:	N
Discr Type Indicator:	N
Discr Residue Indicator:	N
Discr Partial Reject Indicator:	N
Discr Full Reject Indicator:	N
Manifest Ref Number:	Not reported
Alt Facility RCRA ID:	Not reported
Alt Facility Sign Date:	Not reported
MGMT Method Type Code:	H111
Waste Code:	Not reported
Waste Code:	Not reported
Waste Code:	Not reported
Waste Code:	Not reported
Waste Code:	Not reported
Waste Code:	Not reported
Quantity:	500.0
Units:	P - Pounds
Number of Containers:	1.0
Container Type:	TT - Cargo tank, tank trucks
Handling Method:	T Chemical, physical, or biological treatment.
Specific Gravity:	1.0
Waste Code:	D008
Waste Code 1_2:	Not reported
Waste Code 1_3:	Not reported
Waste Code 1_4:	Not reported
Waste Code 1_5:	Not reported
Waste Code 1_6:	Not reported

W251 **CON EDISON SERVICE BOX: 21128** **NJ MANIFEST** **S117986723**
ENE **232 W 129TH ST E OF 8TH AVE FRONT** **N/A**
1/8-1/4 **NEW YORK, NY 10027**
0.174 mi.
920 ft. **Site 10 of 30 in cluster W**

Relative:
Lower

Actual:
27 ft.

NJ MANIFEST:

EPA Id:	NYP004273900
Mail Address:	IRVING PL, RM 828
Mail City/State/Zip:	NEW YORK, NY 10003
Facility Phone:	Not reported
Emergency Phone:	Not reported
Contact:	JOSE MONTALVO
Comments:	Not reported
SIC Code:	Not reported
County:	NY061
Municipal:	Not reported
Previous EPA Id:	Not reported
Gen Flag:	Not reported
Trans Flag:	Not reported
TSDF Flag:	Not reported
Name Change:	Not reported
Date Change:	Not reported

Manifest:

Manifest Number:	010457378JJK
EPA ID:	NYP004273900
Date Shipped:	10/15/2012
TSDF EPA ID:	NJD002200046
Transporter EPA ID:	NJ0000027193
Transporter 2 EPA ID:	Not reported
Transporter 3 EPA ID:	Not reported
Transporter 4 EPA ID:	Not reported
Transporter 5 EPA ID:	Not reported
Transporter 6 EPA ID:	Not reported
Transporter 7 EPA ID:	Not reported
Transporter 8 EPA ID:	Not reported
Transporter 9 EPA ID:	Not reported
Transporter 10 EPA ID:	Not reported
Date Trans1 Transported Waste:	Not reported
Date Trans2 Transported Waste:	Not reported
Date Trans3 Transported Waste:	Not reported
Date Trans4 Transported Waste:	Not reported
Date Trans5 Transported Waste:	Not reported
Date Trans6 Transported Waste:	Not reported
Date Trans7 Transported Waste:	Not reported
Date Trans8 Transported Waste:	Not reported
Date Trans9 Transported Waste:	Not reported
Date Trans10 Transported Waste:	Not reported
Date TSDF Received Waste:	Not reported
TSDF EPA Facility Name:	Not reported
QTY Units:	Not reported
Transporter SEQ ID:	Not reported
Transporter-1 Date:	Not reported
Waste SEQ ID:	Not reported
Waste Type Code 2:	Not reported
Waste Type Code 3:	Not reported
Waste Type Code 4:	Not reported
Waste Type Code 5:	Not reported
Waste Type Code 6:	Not reported

CON EDISON SERVICE BOX: 21128 (Continued) **S117986723**

Date Accepted:	Not reported
Manifest Discrepancy Type:	Not reported
Data Entry Number:	Not reported
Was Load Rejected:	NEW YORK, NY 10003
Reason Load Was Rejected:	Not reported

Waste:

Manifest Year:	Not reported
Waste Code:	D008
Hand Code:	Not reported
Quantity:	500.00 Pounds

V252 **CON ED** **NY MANIFEST** **S118462996**
ESE **157 W 126 ST OPP** **N/A**
1/8-1/4 **NEW YORK, NY 10027**
0.174 mi.
920 ft. **Site 5 of 7 in cluster V**

Relative:
Lower

Actual:
28 ft.

NY MANIFEST:

Country:	USA
EPA ID:	NYP004845208
Facility Status:	Not reported
Location Address 1:	157 W 126 ST OPP
Code:	BP
Location Address 2:	V 6816
Total Tanks:	Not reported
Location City:	NEW YORK
Location State:	NY
Location Zip:	10027
Location Zip 4:	Not reported

NY MANIFEST:

EPAID:	NYP004845208
Mailing Name:	CON ED
Mailing Contact:	TOM TEELING
Mailing Address 1:	4 IRVING PLACE - 15TH FLOOR
Mailing Address 2:	Not reported
Mailing City:	NEW YORK
Mailing State:	NY
Mailing Zip:	10003
Mailing Zip 4:	Not reported
Mailing Country:	USA
Mailing Phone:	2124603770

NY MANIFEST:

Document ID:	Not reported
Manifest Status:	Not reported
seq:	Not reported
Year:	2015
Trans1 State ID:	NJD003812047
Trans2 State ID:	NJD003812047
Generator Ship Date:	09/29/2015
Trans1 Recv Date:	09/29/2015
Trans2 Recv Date:	10/02/2015
TSD Site Recv Date:	10/02/2015

CON ED (Continued) **S118462996**

Part A Recv Date:	Not reported
Part B Recv Date:	Not reported
Generator EPA ID:	NYP004845208
Trans1 EPA ID:	Not reported
Trans2 EPA ID:	Not reported
TSDF ID 1:	NJD991291105
TSDF ID 2:	Not reported
Manifest Tracking Number:	002612307GBF
Import Indicator:	N
Export Indicator:	N
Discr Quantity Indicator:	N
Discr Type Indicator:	N
Discr Residue Indicator:	N
Discr Partial Reject Indicator:	N
Discr Full Reject Indicator:	N
Manifest Ref Number:	Not reported
Alt Facility RCRA ID:	Not reported
Alt Facility Sign Date:	Not reported
MGMT Method Type Code:	H110
Waste Code:	Not reported
Waste Code:	Not reported
Waste Code:	Not reported
Waste Code:	Not reported
Waste Code:	Not reported
Waste Code:	Not reported
Quantity:	1000
Units:	P - Pounds
Number of Containers:	1
Container Type:	TT - Cargo tank, tank trucks
Handling Method:	T Chemical, physical, or biological treatment.
Specific Gravity:	1
Waste Code:	D008
Waste Code 1_2:	Not reported
Waste Code 1_3:	Not reported
Waste Code 1_4:	Not reported
Waste Code 1_5:	Not reported
Waste Code 1_6:	Not reported
Document ID:	Not reported
Manifest Status:	Not reported
seq:	Not reported
Year:	2015
Trans1 State ID:	NJD003812047
Trans2 State ID:	NJD003812047
Generator Ship Date:	09/29/2015
Trans1 Recv Date:	09/29/2015
Trans2 Recv Date:	10/02/2015
TSD Site Recv Date:	10/02/2015
Part A Recv Date:	Not reported
Part B Recv Date:	Not reported
Generator EPA ID:	NYP004845208
Trans1 EPA ID:	Not reported
Trans2 EPA ID:	Not reported
TSDF ID 1:	NJD991291105
TSDF ID 2:	Not reported
Manifest Tracking Number:	002612307GBF
Import Indicator:	N

CON ED (Continued) **S118462996**

Export Indicator:	N
Discr Quantity Indicator:	N
Discr Type Indicator:	N
Discr Residue Indicator:	N
Discr Partial Reject Indicator:	N
Discr Full Reject Indicator:	N
Manifest Ref Number:	Not reported
Alt Facility RCRA ID:	Not reported
Alt Facility Sign Date:	Not reported
MGMT Method Type Code:	H110
Waste Code:	Not reported
Waste Code:	Not reported
Waste Code:	Not reported
Waste Code:	Not reported
Waste Code:	Not reported
Waste Code:	Not reported
Quantity:	1000
Units:	P - Pounds
Number of Containers:	1
Container Type:	TT - Cargo tank, tank trucks
Handling Method:	T Chemical, physical, or biological treatment.
Specific Gravity:	1
Waste Code:	D008
Waste Code 1_2:	Not reported
Waste Code 1_3:	Not reported
Waste Code 1_4:	Not reported
Waste Code 1_5:	Not reported
Waste Code 1_6:	Not reported

Y253 **TERRACE APARTMENTS, INC.** **NY AST** **U003396940**
NW **1 ST. NICHOLAS TERRACE** **N/A**
1/8-1/4 **NEW YORK, NY 10027**
0.174 mi.
920 ft. **Site 1 of 12 in cluster Y**

Relative:
Higher

Actual:
50 ft.

AST:

Region:	STATE
DEC Region:	2
Site Status:	Active
Facility Id:	2-602982
Program Type:	PBS
UTM X:	588405.31414
UTM Y:	4518468.65939
Expiration Date:	04/11/2017
Site Type:	Apartment Building/Office Building

Affiliation Records:

Site Id:	24937
Affiliation Type:	Facility Owner
Company Name:	TERRACE APARTMENTS
Contact Type:	PRESIDENT
Contact Name:	P. BAXTER LANIUS
Address1:	1 ST. NICHOLAS TERRACE
Address2:	Not reported
City:	NEW YORK
State:	NY
Zip Code:	10027

TERRACE APARTMENTS, INC. (Continued) **U003396940**

Country Code:	001
Phone:	(212) 678-0094
EMail:	Not reported
Fax Number:	Not reported
Modified By:	kakyer
Date Last Modified:	2008-03-03

Site Id:	24937
Affiliation Type:	Mail Contact
Company Name:	TERRACE APARTMENTS
Contact Type:	PRESIDENT
Contact Name:	P. BAXTER LANIUS
Address1:	1 ST. NICHOLAS TERRACE
Address2:	Not reported
City:	NEW YORK
State:	NY
Zip Code:	10027
Country Code:	001
Phone:	(212) 678-0094
EMail:	Not reported
Fax Number:	Not reported
Modified By:	kakyer
Date Last Modified:	2008-03-03

Site Id:	24937
Affiliation Type:	Emergency Contact
Company Name:	TERRACE APARTMENTS
Contact Type:	Not reported
Contact Name:	EWART GOODIN
Address1:	Not reported
Address2:	Not reported
City:	Not reported
State:	NN
Zip Code:	Not reported
Country Code:	999
Phone:	(212) 678-0094
EMail:	Not reported
Fax Number:	Not reported
Modified By:	kakyer
Date Last Modified:	2008-03-03

Site Id:	24937
Affiliation Type:	On-Site Operator
Company Name:	TERRACE APARTMENTS, INC.
Contact Type:	Not reported
Contact Name:	TERRACE APARMENTS
Address1:	Not reported
Address2:	Not reported
City:	Not reported
State:	NN
Zip Code:	Not reported
Country Code:	001
Phone:	(212) 678-0094
EMail:	Not reported
Fax Number:	Not reported
Modified By:	kakyer
Date Last Modified:	2008-03-03

TERRACE APARTMENTS, INC. (Continued) **U003396940**

Tank Info:

Tank Number:	001
Tank Id:	52369
Material Code:	0001
Common Name of Substance:	#2 Fuel Oil (On-Site Consumption)

Equipment Records:

C00 - Pipe Location - No Piping
F00 - Pipe External Protection - None
I05 - Overfill - Vent Whistle
B01 - Tank External Protection - Painted/Asphalt Coating
D00 - Pipe Type - No Piping
E00 - Piping Secondary Containment - None
H06 - Tank Leak Detection - Impervious Barrier/Concrete Pad (A/G)
J03 - Dispenser - Gravity
K00 - Spill Prevention - None
A00 - Tank Internal Protection - None
G00 - Tank Secondary Containment - None
L00 - Piping Leak Detection - None

Tank Location:	3
Tank Type:	Stainless Steel Alloy
Tank Status:	In Service
Pipe Model:	Not reported
Install Date:	06/01/1988
Capacity Gallons:	2000
Tightness Test Method:	NN
Date Test:	Not reported
Next Test Date:	Not reported
Date Tank Closed:	Not reported
Register:	True
Modified By:	MSBAPTIS
Last Modified:	02/15/2012
Material Name:	Not reported

W254 **CON EDISON SERVICE BOX: 21118** **NJ MANIFEST** **S117986729**
NE **239 W 129TH ST E OF 8TH AVE FRONT** **N/A**
1/8-1/4 **NEW YORK, NY 10027**
0.175 mi.
923 ft. **Site 11 of 30 in cluster W**

Relative:
Lower

Actual:
28 ft.

NJ MANIFEST:

EPA Id:	NYP004273967
Mail Address:	IRVING PL, RM 828
Mail City/State/Zip:	NEW YORK, NY 10003
Facility Phone:	Not reported
Emergency Phone:	Not reported
Contact:	JOSE MONTALVO
Comments:	Not reported
SIC Code:	Not reported
County:	NY061
Municipal:	Not reported
Previous EPA Id:	Not reported
Gen Flag:	Not reported
Trans Flag:	Not reported
TSDF Flag:	Not reported
Name Change:	Not reported

CON EDISON SERVICE BOX: 21118 (Continued) **S117986729**

Date Change:	Not reported

Manifest:

Manifest Number:	010457382JJK
EPA ID:	NYP004273967
Date Shipped:	10/15/2012
TSDF EPA ID:	NJD002200046
Transporter EPA ID:	NJ0000027193
Transporter 2 EPA ID:	Not reported
Transporter 3 EPA ID:	Not reported
Transporter 4 EPA ID:	Not reported
Transporter 5 EPA ID:	Not reported
Transporter 6 EPA ID:	Not reported
Transporter 7 EPA ID:	Not reported
Transporter 8 EPA ID:	Not reported
Transporter 9 EPA ID:	Not reported
Transporter 10 EPA ID:	Not reported
Date Trans1 Transported Waste:	Not reported
Date Trans2 Transported Waste:	Not reported
Date Trans3 Transported Waste:	Not reported
Date Trans4 Transported Waste:	Not reported
Date Trans5 Transported Waste:	Not reported
Date Trans6 Transported Waste:	Not reported
Date Trans7 Transported Waste:	Not reported
Date Trans8 Transported Waste:	Not reported
Date Trans9 Transported Waste:	Not reported
Date Trans10 Transported Waste:	Not reported
Date TSDF Received Waste:	Not reported
TSDF EPA Facility Name:	Not reported
QTY Units:	Not reported
Transporter SEQ ID:	Not reported
Transporter-1 Date:	Not reported
Waste SEQ ID:	Not reported
Waste Type Code 2:	Not reported
Waste Type Code 3:	Not reported
Waste Type Code 4:	Not reported
Waste Type Code 5:	Not reported
Waste Type Code 6:	Not reported
Date Accepted:	Not reported
Manifest Discrepancy Type:	Not reported
Data Entry Number:	Not reported
Was Load Rejected:	NEW YORK, NY 10003
Reason Load Was Rejected:	Not reported

Waste:

Manifest Year:	Not reported
Waste Code:	D008
Hand Code:	Not reported
Quantity:	1,000.00 Pounds

W255
NE
1/8-1/4
0.175 mi.
923 ft.

CON EDISON SERVICE BOX: 21118
239 W 129TH ST E OF 8TH AVE FRONT
NEW YORK, NY 10027

Site 12 of 30 in cluster W

RCRA-CESQG **1016148773**
NY MANIFEST **NYP004273967**

Relative:
Lower

Actual:
28 ft.

RCRA-CESQG:

Date form received by agency:	10/15/2012
Facility name:	CON EDISON SERVICE BOX: 21118
Facility address:	239 W 129TH ST E OF 8TH AVE FRONT OF NEW YORK, NY 10027
EPA ID:	NYP004273967
Mailing address:	IRVING PL, RM 828 NEW YORK, NY 10003
Contact:	JOSE MONTALVO
Contact address:	Not reported Not reported
Contact country:	Not reported
Contact telephone:	(212) 427-1331
Contact email:	Not reported
EPA Region:	02
Classification:	Conditionally Exempt Small Quantity Generator
Description:	Handler: generates 100 kg or less of hazardous waste per calendar month, and accumulates 1000 kg or less of hazardous waste at any time; or generates 1 kg or less of acutely hazardous waste per calendar month, and accumulates at any time: 1 kg or less of acutely hazardous waste; or 100 kg or less of any residue or contaminated soil, waste or other debris resulting from the cleanup of a spill, into or on any land or water, of acutely hazardous waste; or generates 100 kg or less of any residue or contaminated soil, waste or other debris resulting from the cleanup of a spill, into or on any land or water, of acutely hazardous waste during any calendar month, and accumulates at any time: 1 kg or less of acutely hazardous waste; or 100 kg or less of any residue or contaminated soil, waste or other debris resulting from the cleanup of a spill, into or on any land or water, of acutely hazardous waste

Handler Activities Summary:

U.S. importer of hazardous waste:	No
Mixed waste (haz. and radioactive):	No
Recycler of hazardous waste:	No
Transporter of hazardous waste:	No
Treater, storer or disposer of HW:	No
Underground injection activity:	No
On-site burner exemption:	No
Furnace exemption:	No
Used oil fuel burner:	No
Used oil processor:	No
User oil refiner:	No
Used oil fuel marketer to burner:	No
Used oil Specification marketer:	No
Used oil transfer facility:	No
Used oil transporter:	No

Violation Status: No violations found

NY MANIFEST:

Country: USA

CON EDISON SERVICE BOX: 21118 (Continued) **1016148773**

EPA ID: NYP004273967
Facility Status: Not reported
Location Address 1: F/O 239 W 129ST E/O 8TH AVE
Code: BP
Location Address 2: SERV BOX 21118
Total Tanks: Not reported
Location City: NEW YORK
Location State: NY
Location Zip: 10027
Location Zip 4: Not reported

NY MANIFEST:
EPAID: NYP004273967
Mailing Name: CON EDISON
Mailing Contact: TOM TEELING
Mailing Address 1: 4 IRVING PLACE - 15TH FLOOR
Mailing Address 2: Not reported
Mailing City: NEW YORK
Mailing State: NY
Mailing Zip: 10003
Mailing Zip 4: Not reported
Mailing Country: USA
Mailing Phone: 2124603770

NY MANIFEST:
Document ID: Not reported
Manifest Status: Not reported
seq: Not reported
Year: 2012
Trans1 State ID: NJ0000027193
Trans2 State ID: Not reported
Generator Ship Date: 10/15/2012
Trans1 Recv Date: 10/15/2012
Trans2 Recv Date: Not reported
TSD Site Recv Date: 10/16/2012
Part A Recv Date: Not reported
Part B Recv Date: Not reported
Generator EPA ID: NYP004273967
Trans1 EPA ID: Not reported
Trans2 EPA ID: Not reported
TSDF ID 1: NJD002200046
TSDF ID 2: Not reported
Manifest Tracking Number: 010457382JJK
Import Indicator: N
Export Indicator: N
Discr Quantity Indicator: N
Discr Type Indicator: N
Discr Residue Indicator: N
Discr Partial Reject Indicator: N
Discr Full Reject Indicator: N
Manifest Ref Number: Not reported
Alt Facility RCRA ID: Not reported
Alt Facility Sign Date: Not reported
MGMT Method Type Code: H111
Waste Code: Not reported
Waste Code: Not reported
Waste Code: Not reported

CON EDISON SERVICE BOX: 21118 (Continued) **1016148773**

Waste Code:	Not reported
Waste Code:	Not reported
Waste Code:	Not reported
Quantity:	1000.0
Units:	P - Pounds
Number of Containers:	1.0
Container Type:	TT - Cargo tank, tank trucks
Handling Method:	T Chemical, physical, or biological treatment.
Specific Gravity:	1.0
Waste Code:	D008
Waste Code 1_2:	Not reported
Waste Code 1_3:	Not reported
Waste Code 1_4:	Not reported
Waste Code 1_5:	Not reported
Waste Code 1_6:	Not reported

T256 **CON EDISON - SERVICE BOX 20374** **RCRA-LQG** **1016450908**
SE **161 WEST 124TH ST.** **NY MANIFEST** **NYP004299426**
1/8-1/4 **NEW YORK, NY 10035**
0.175 mi.
924 ft. **Site 6 of 7 in cluster T**

Relative:
Lower

Actual:
26 ft.

RCRA-LQG:

Date form received by agency:	03/27/2014
Facility name:	CON EDISON - SERVICE BOX 20374
Facility address:	161 WEST 124TH ST. NEW YORK, NY 10035
EPA ID:	NYP004299426
Mailing address:	IRVING PLACE, 15TH FL NE NEW YORK, NY 10003
Contact:	DENNIS HUACON
Contact address:	IRVING PLACE, 15TH FL NE NEW YORK, NY 10003
Contact country:	US
Contact telephone:	(212) 460-2757
Contact email:	HUACOND@CONED.COM
EPA Region:	02
Classification:	Large Quantity Generator
Description:	Handler: generates 1,000 kg or more of hazardous waste during any calendar month; or generates more than 1 kg of acutely hazardous waste during any calendar month; or generates more than 100 kg of any residue or contaminated soil, waste or other debris resulting from the cleanup of a spill, into or on any land or water, of acutely hazardous waste during any calendar month; or generates 1 kg or less of acutely hazardous waste during any calendar month, and accumulates more than 1 kg of acutely hazardous waste at any time; or generates 100 kg or less of any residue or contaminated soil, waste or other debris resulting from the cleanup of a spill, into or on any land or water, of acutely hazardous waste during any calendar month, and accumulates more than 100 kg of that material at any time

Owner/Operator Summary:

Owner/operator name:	CONSOLIDATED EDISON COMPANY OF NY, INC.
Owner/operator address:	IRVING PLACE NEW YORK, NY 10003
Owner/operator country:	US

CON EDISON - SERVICE BOX 20374 (Continued) **1016450908**

Owner/operator telephone: Not reported
Legal status: Private
Owner/Operator Type: Operator
Owner/Op start date: 04/05/2013
Owner/Op end date: Not reported

Owner/operator name: CONSOLIDATED EDISON COMPANY OF NY, INC.
Owner/operator address: IRVING PLACE
NEW YORK, NY 10003
Owner/operator country: US
Owner/operator telephone: Not reported
Legal status: Private
Owner/Operator Type: Owner
Owner/Op start date: 04/05/2013
Owner/Op end date: Not reported

Handler Activities Summary:
U.S. importer of hazardous waste: No
Mixed waste (haz. and radioactive): No
Recycler of hazardous waste: No
Transporter of hazardous waste: No
Treater, storer or disposer of HW: No
Underground injection activity: No
On-site burner exemption: No
Furnace exemption: No
Used oil fuel burner: No
Used oil processor: No
User oil refiner: No
Used oil fuel marketer to burner: No
Used oil Specification marketer: No
Used oil transfer facility: No
Used oil transporter: No

. Waste code: D008
. Waste name: LEAD

Historical Generators:
Date form received by agency: 05/05/2013
Site name: CON EDISON SERVICE BOX: 20374
Classification: Not a generator, verified

Date form received by agency: 04/05/2013
Site name: CON EDISON SERVICE BOX: 20374
Classification: Conditionally Exempt Small Quantity Generator

Violation Status: No violations found

NY MANIFEST:
Country: USA
EPA ID: NYP004299426
Facility Status: Not reported
Location Address 1: 161 WEST 124TH ST.
Code: BP
Location Address 2: Not reported
Total Tanks: Not reported
Location City: NEW YORK
Location State: NY

CON EDISON - SERVICE BOX 20374 (Continued) **1016450908**

Location Zip:	10035
Location Zip 4:	Not reported

NY MANIFEST:

EPAID:	NYP004299426
Mailing Name:	CON EDISON
Mailing Contact:	CON EDISON
Mailing Address 1:	4 IRVING PL 15TH FL
Mailing Address 2:	Not reported
Mailing City:	NEW YORK
Mailing State:	NY
Mailing Zip:	10003
Mailing Zip 4:	Not reported
Mailing Country:	USA
Mailing Phone:	2124603770

NY MANIFEST:

Document ID:	Not reported
Manifest Status:	Not reported
seq:	Not reported
Year:	2013
Trans1 State ID:	NJ0000027193
Trans2 State ID:	Not reported
Generator Ship Date:	04/05/2013
Trans1 Recv Date:	04/05/2013
Trans2 Recv Date:	Not reported
TSD Site Recv Date:	04/08/2013
Part A Recv Date:	Not reported
Part B Recv Date:	Not reported
Generator EPA ID:	NYP004299426
Trans1 EPA ID:	Not reported
Trans2 EPA ID:	Not reported
TSDF ID 1:	NJD002200046
TSDF ID 2:	Not reported
Manifest Tracking Number:	010708074JJK
Import Indicator:	N
Export Indicator:	N
Discr Quantity Indicator:	N
Discr Type Indicator:	N
Discr Residue Indicator:	N
Discr Partial Reject Indicator:	N
Discr Full Reject Indicator:	N
Manifest Ref Number:	Not reported
Alt Facility RCRA ID:	Not reported
Alt Facility Sign Date:	Not reported
MGMT Method Type Code:	H110
Waste Code:	Not reported
Waste Code:	Not reported
Waste Code:	Not reported
Waste Code:	Not reported
Waste Code:	Not reported
Waste Code:	Not reported
Quantity:	3000
Units:	P - Pounds
Number of Containers:	1
Container Type:	TT - Cargo tank, tank trucks
Handling Method:	T Chemical, physical, or biological treatment.

CON EDISON - SERVICE BOX 20374 (Continued) **1016450908**

Specific Gravity:	1
Waste Code:	D008
Waste Code 1_2:	Not reported
Waste Code 1_3:	Not reported
Waste Code 1_4:	Not reported
Waste Code 1_5:	Not reported
Waste Code 1_6:	Not reported

W257 **CON EDISON SERVICE BOX: 21119** **NJ MANIFEST** **S117986725**
NE **235 W 129TH ST E OF 8TH AVE FRONT** **N/A**
1/8-1/4 **NEW YORK, NY 10027**
0.175 mi.
926 ft. **Site 13 of 30 in cluster W**

Relative:
Lower

Actual:
27 ft.

NJ MANIFEST:

EPA Id:	NYP004273926
Mail Address:	IRVING PL, RM 828
Mail City/State/Zip:	NEW YORK, NY 10003
Facility Phone:	Not reported
Emergency Phone:	Not reported
Contact:	JOSE MONTALVO
Comments:	Not reported
SIC Code:	Not reported
County:	NY061
Municipal:	Not reported
Previous EPA Id:	Not reported
Gen Flag:	Not reported
Trans Flag:	Not reported
TSDF Flag:	Not reported
Name Change:	Not reported
Date Change:	Not reported

Manifest:

Manifest Number:	010457380JJK
EPA ID:	NYP004273926
Date Shipped:	10/15/2012
TSDF EPA ID:	NJD002200046
Transporter EPA ID:	NJ0000027193
Transporter 2 EPA ID:	Not reported
Transporter 3 EPA ID:	Not reported
Transporter 4 EPA ID:	Not reported
Transporter 5 EPA ID:	Not reported
Transporter 6 EPA ID:	Not reported
Transporter 7 EPA ID:	Not reported
Transporter 8 EPA ID:	Not reported
Transporter 9 EPA ID:	Not reported
Transporter 10 EPA ID:	Not reported
Date Trans1 Transported Waste:	Not reported
Date Trans2 Transported Waste:	Not reported
Date Trans3 Transported Waste:	Not reported
Date Trans4 Transported Waste:	Not reported
Date Trans5 Transported Waste:	Not reported
Date Trans6 Transported Waste:	Not reported
Date Trans7 Transported Waste:	Not reported
Date Trans8 Transported Waste:	Not reported
Date Trans9 Transported Waste:	Not reported
Date Trans10 Transported Waste:	Not reported

CON EDISON SERVICE BOX: 21119 (Continued) **S117986725**

Date TSDF Received Waste:	Not reported
TSDF EPA Facility Name:	Not reported
QTY Units:	Not reported
Transporter SEQ ID:	Not reported
Transporter-1 Date:	Not reported
Waste SEQ ID:	Not reported
Waste Type Code 2:	Not reported
Waste Type Code 3:	Not reported
Waste Type Code 4:	Not reported
Waste Type Code 5:	Not reported
Waste Type Code 6:	Not reported
Date Accepted:	Not reported
Manifest Discrepancy Type:	Not reported
Data Entry Number:	Not reported
Was Load Rejected:	NEW YORK, NY 10003
Reason Load Was Rejected:	Not reported

Waste:

Manifest Year:	Not reported
Waste Code:	D008
Hand Code:	Not reported
Quantity:	500.00 Pounds

W258 **CON EDISON SERVICE BOX: 21119** **RCRA-CESQG** **1016148769**
NE **235 W 129TH ST E OF 8TH AVE FRONT** **NY MANIFEST** **NYP004273926**
1/8-1/4 **NEW YORK, NY 10027**
0.175 mi.
926 ft. **Site 14 of 30 in cluster W**

Relative:
Lower

Actual:
27 ft.

RCRA-CESQG:

Date form received by agency:	10/15/2012
Facility name:	CON EDISON SERVICE BOX: 21119
Facility address:	235 W 129TH ST E OF 8TH AVE FRONT OF NEW YORK, NY 10027
EPA ID:	NYP004273926
Mailing address:	IRVING PL, RM 828 NEW YORK, NY 10003
Contact:	JOSE MONTALVO
Contact address:	Not reported Not reported
Contact country:	Not reported
Contact telephone:	(212) 427-1331
Contact email:	Not reported
EPA Region:	02
Classification:	Conditionally Exempt Small Quantity Generator
Description:	Handler: generates 100 kg or less of hazardous waste per calendar month, and accumulates 1000 kg or less of hazardous waste at any time; or generates 1 kg or less of acutely hazardous waste per calendar month, and accumulates at any time: 1 kg or less of acutely hazardous waste; or 100 kg or less of any residue or contaminated soil, waste or other debris resulting from the cleanup of a spill, into or on any land or water, of acutely hazardous waste; or generates 100 kg or less of any residue or contaminated soil, waste or other debris resulting from the cleanup of a spill, into or on any land or water, of acutely

CON EDISON SERVICE BOX: 21119 (Continued) **1016148769**

hazardous waste during any calendar month, and accumulates at any time: 1 kg or less of acutely hazardous waste; or 100 kg or less of any residue or contaminated soil, waste or other debris resulting from the cleanup of a spill, into or on any land or water, of acutely hazardous waste

Handler Activities Summary:

U.S. importer of hazardous waste:	No
Mixed waste (haz. and radioactive):	No
Recycler of hazardous waste:	No
Transporter of hazardous waste:	No
Treater, storer or disposer of HW:	No
Underground injection activity:	No
On-site burner exemption:	No
Furnace exemption:	No
Used oil fuel burner:	No
Used oil processor:	No
User oil refiner:	No
Used oil fuel marketer to burner:	No
Used oil Specification marketer:	No
Used oil transfer facility:	No
Used oil transporter:	No

Violation Status: No violations found

NY MANIFEST:

Country:	USA
EPA ID:	NYP004273926
Facility Status:	Not reported
Location Address 1:	F/O 235 W 129 ST E/O 8TH AVE
Code:	BP
Location Address 2:	SERV BOX 21119
Total Tanks:	Not reported
Location City:	NEW YORK
Location State:	NY
Location Zip:	10027
Location Zip 4:	Not reported

NY MANIFEST:

EPAID:	NYP004273926
Mailing Name:	CON EDISON
Mailing Contact:	TOM TEELING
Mailing Address 1:	4 IRVING PLACE - 15TH FLOOR
Mailing Address 2:	Not reported
Mailing City:	NEW YORK
Mailing State:	NY
Mailing Zip:	10003
Mailing Zip 4:	Not reported
Mailing Country:	USA
Mailing Phone:	2124603770

NY MANIFEST:

Document ID:	Not reported
Manifest Status:	Not reported
seq:	Not reported
Year:	2012
Trans1 State ID:	NJ0000027193

CON EDISON SERVICE BOX: 21119 (Continued) **1016148769**

Trans2 State ID:	Not reported
Generator Ship Date:	10/15/2012
Trans1 Recv Date:	10/15/2012
Trans2 Recv Date:	Not reported
TSD Site Recv Date:	10/16/2012
Part A Recv Date:	Not reported
Part B Recv Date:	Not reported
Generator EPA ID:	NYP004273926
Trans1 EPA ID:	Not reported
Trans2 EPA ID:	Not reported
TSDF ID 1:	NJD002200046
TSDF ID 2:	Not reported
Manifest Tracking Number:	010457380JJK
Import Indicator:	N
Export Indicator:	N
Discr Quantity Indicator:	N
Discr Type Indicator:	N
Discr Residue Indicator:	N
Discr Partial Reject Indicator:	N
Discr Full Reject Indicator:	N
Manifest Ref Number:	Not reported
Alt Facility RCRA ID:	Not reported
Alt Facility Sign Date:	Not reported
MGMT Method Type Code:	H111
Waste Code:	Not reported
Waste Code:	Not reported
Waste Code:	Not reported
Waste Code:	Not reported
Waste Code:	Not reported
Waste Code:	Not reported
Quantity:	500.0
Units:	P - Pounds
Number of Containers:	1.0
Container Type:	TT - Cargo tank, tank trucks
Handling Method:	T Chemical, physical, or biological treatment.
Specific Gravity:	1.0
Waste Code:	D008
Waste Code 1_2:	Not reported
Waste Code 1_3:	Not reported
Waste Code 1_4:	Not reported
Waste Code 1_5:	Not reported
Waste Code 1_6:	Not reported

R259 **368 WEST 127TH STREET** **NY AST** **A100175025**
NW **368 WEST 127TH STREET** **N/A**
1/8-1/4 **NEW YORK, NY 10027**
0.176 mi.
930 ft. **Site 7 of 11 in cluster R**

Relative:
Higher

Actual:
44 ft.

AST:

Region:	STATE
DEC Region:	2
Site Status:	Active
Facility Id:	2-055360
Program Type:	PBS
UTM X:	588386.75109
UTM Y:	4518461.99807

368 WEST 127TH STREET (Continued) **A100175025**

Expiration Date: 06/25/2019
Site Type: Private Residence

Affiliation Records:

Site Id: 829
Affiliation Type: Mail Contact
Company Name: 368 WEST 127 STREET, LLC
Contact Type: Not reported
Contact Name: DAN ROZENBLATT
Address1: 221 WEST 38 STREET ,STE 300
Address2: Not reported
City: NY
State: NY
Zip Code: 10018
Country Code: 001
Phone: (212) 974-0044
EMail: ECMANA@AOL.COM
Fax Number: Not reported
Modified By: MSBAPTIS
Date Last Modified: 2014-08-28

Site Id: 829
Affiliation Type: On-Site Operator
Company Name: 368 WEST 127TH STREET
Contact Type: Not reported
Contact Name: 368 WEST 127 STREET, LLC
Address1: Not reported
Address2: Not reported
City: Not reported
State: NN
Zip Code: Not reported
Country Code: 001
Phone: (212) 974-0044
EMail: Not reported
Fax Number: Not reported
Modified By: MSBAPTIS
Date Last Modified: 2014-08-28

Site Id: 829
Affiliation Type: Emergency Contact
Company Name: 368 WEST 127 STREET, LLC
Contact Type: Not reported
Contact Name: ETHAN ROZENBLATT
Address1: Not reported
Address2: Not reported
City: Not reported
State: NN
Zip Code: Not reported
Country Code: 999
Phone: (212) 974-0044
EMail: Not reported
Fax Number: Not reported
Modified By: MSBAPTIS
Date Last Modified: 2014-08-28

Site Id: 829
Affiliation Type: Facility Owner
Company Name: 368 WEST 127 STREET, LLC

368 WEST 127TH STREET (Continued) **A100175025**

Contact Type:	SR VP
Contact Name:	DAN ROZENBLATT
Address1:	221 WEST 38 STREET ,STE 300
Address2:	Not reported
City:	NY
State:	NY
Zip Code:	10036
Country Code:	001
Phone:	(212) 974-0044
EMail:	Not reported
Fax Number:	Not reported
Modified By:	MSBAPTIS
Date Last Modified:	2014-08-28

Tank Info:

Tank Number:	1
Tank Id:	1772
Material Code:	0001
Common Name of Substance:	#2 Fuel Oil (On-Site Consumption)

Equipment Records:

H00 - Tank Leak Detection - None
B01 - Tank External Protection - Painted/Asphalt Coating
F01 - Pipe External Protection - Painted/Asphalt Coating
G03 - Tank Secondary Containment - Vault (w/o access)
J02 - Dispenser - Suction Dispenser
K00 - Spill Prevention - None
D01 - Pipe Type - Steel/Carbon Steel/Iron
E00 - Piping Secondary Containment - None
C01 - Pipe Location - Aboveground
I05 - Overfill - Vent Whistle
L00 - Piping Leak Detection - None
A00 - Tank Internal Protection - None

Tank Location:	6
Tank Type:	Steel/Carbon Steel/Iron
Tank Status:	In Service
Pipe Model:	Not reported
Install Date:	01/01/1978
Capacity Gallons:	1500
Tightness Test Method:	NN
Date Test:	Not reported
Next Test Date:	Not reported
Date Tank Closed:	Not reported
Register:	True
Modified By:	MSBAPTIS
Last Modified:	08/28/2014
Material Name:	Not reported

W260 **CON EDISON SERVICE BOX: 21129** **RCRA-CESQG** **1016148766**
ENE **228 W 129TH ST E OF 8TH AVE FRONT** **NY MANIFEST** **NYP004273892**
1/8-1/4 **NEW YORK, NY 10027**
0.176 mi.
930 ft. **Site 15 of 30 in cluster W**

Relative:
Lower

Actual:
27 ft.

RCRA-CESQG:

Date form received by agency:	10/15/2012
Facility name:	CON EDISON SERVICE BOX: 21129
Facility address:	228 W 129TH ST E OF 8TH AVE FRONT OF NEW YORK, NY 10027
EPA ID:	NYP004273892
Mailing address:	IRVING PL, RM 828 NEW YORK, NY 10003
Contact:	JOSE MONTALVO
Contact address:	Not reported Not reported
Contact country:	Not reported
Contact telephone:	(212) 427-1331
Contact email:	Not reported
EPA Region:	02
Classification:	Conditionally Exempt Small Quantity Generator
Description:	Handler: generates 100 kg or less of hazardous waste per calendar month, and accumulates 1000 kg or less of hazardous waste at any time; or generates 1 kg or less of acutely hazardous waste per calendar month, and accumulates at any time: 1 kg or less of acutely hazardous waste; or 100 kg or less of any residue or contaminated soil, waste or other debris resulting from the cleanup of a spill, into or on any land or water, of acutely hazardous waste; or generates 100 kg or less of any residue or contaminated soil, waste or other debris resulting from the cleanup of a spill, into or on any land or water, of acutely hazardous waste during any calendar month, and accumulates at any time: 1 kg or less of acutely hazardous waste; or 100 kg or less of any residue or contaminated soil, waste or other debris resulting from the cleanup of a spill, into or on any land or water, of acutely hazardous waste

Handler Activities Summary:

U.S. importer of hazardous waste:	No
Mixed waste (haz. and radioactive):	No
Recycler of hazardous waste:	No
Transporter of hazardous waste:	No
Treater, storer or disposer of HW:	No
Underground injection activity:	No
On-site burner exemption:	No
Furnace exemption:	No
Used oil fuel burner:	No
Used oil processor:	No
User oil refiner:	No
Used oil fuel marketer to burner:	No
Used oil Specification marketer:	No
Used oil transfer facility:	No
Used oil transporter:	No

Violation Status: No violations found

NY MANIFEST:

Country: USA

CON EDISON SERVICE BOX: 21129 (Continued) **1016148766**

EPA ID:	NYP004273892
Facility Status:	Not reported
Location Address 1:	F/O 228 W 129 ST E/O 8TH AVE
Code:	BP
Location Address 2:	SERV BOX 21129
Total Tanks:	Not reported
Location City:	NEW YORK
Location State:	NY
Location Zip:	10027
Location Zip 4:	Not reported

NY MANIFEST:

EPAID:	NYP004273892
Mailing Name:	CON EDISON
Mailing Contact:	TOM TEELING
Mailing Address 1:	4 IRVING PLACE - 15TH FLOOR
Mailing Address 2:	Not reported
Mailing City:	NEW YORK
Mailing State:	NY
Mailing Zip:	10003
Mailing Zip 4:	Not reported
Mailing Country:	USA
Mailing Phone:	2124603770

NY MANIFEST:

Document ID:	Not reported
Manifest Status:	Not reported
seq:	Not reported
Year:	2012
Trans1 State ID:	NJ0000027193
Trans2 State ID:	Not reported
Generator Ship Date:	10/15/2012
Trans1 Recv Date:	10/15/2012
Trans2 Recv Date:	Not reported
TSD Site Recv Date:	10/16/2012
Part A Recv Date:	Not reported
Part B Recv Date:	Not reported
Generator EPA ID:	NYP004273892
Trans1 EPA ID:	Not reported
Trans2 EPA ID:	Not reported
TSDF ID 1:	NJD002200046
TSDF ID 2:	Not reported
Manifest Tracking Number:	010457377JJK
Import Indicator:	N
Export Indicator:	N
Discr Quantity Indicator:	N
Discr Type Indicator:	N
Discr Residue Indicator:	N
Discr Partial Reject Indicator:	N
Discr Full Reject Indicator:	N
Manifest Ref Number:	Not reported
Alt Facility RCRA ID:	Not reported
Alt Facility Sign Date:	Not reported
MGMT Method Type Code:	H111
Waste Code:	Not reported
Waste Code:	Not reported
Waste Code:	Not reported

CON EDISON SERVICE BOX: 21129 (Continued) **1016148766**

Waste Code:	Not reported
Waste Code:	Not reported
Waste Code:	Not reported
Quantity:	1000.0
Units:	P - Pounds
Number of Containers:	1.0
Container Type:	TT - Cargo tank, tank trucks
Handling Method:	T Chemical, physical, or biological treatment.
Specific Gravity:	1.0
Waste Code:	D008
Waste Code 1_2:	Not reported
Waste Code 1_3:	Not reported
Waste Code 1_4:	Not reported
Waste Code 1_5:	Not reported
Waste Code 1_6:	Not reported

W261 **CON EDISON SERVICE BOX: 21129** **NJ MANIFEST** **S117986722**
ENE **228 W 129TH ST E OF 8TH AVE FRONT** **N/A**
1/8-1/4 **NEW YORK, NY 10027**
0.176 mi.
930 ft. **Site 16 of 30 in cluster W**

Relative:
Lower

Actual:
27 ft.

NJ MANIFEST:

EPA Id:	NYP004273892
Mail Address:	IRVING PL, RM 828
Mail City/State/Zip:	NEW YORK, NY 10003
Facility Phone:	Not reported
Emergency Phone:	Not reported
Contact:	JOSE MONTALVO
Comments:	Not reported
SIC Code:	Not reported
County:	NY061
Municipal:	Not reported
Previous EPA Id:	Not reported
Gen Flag:	Not reported
Trans Flag:	Not reported
TSDF Flag:	Not reported
Name Change:	Not reported
Date Change:	Not reported

Manifest:

Manifest Number:	010457377JJK
EPA ID:	NYP004273892
Date Shipped:	10/15/2012
TSDF EPA ID:	NJD002200046
Transporter EPA ID:	NJ0000027193
Transporter 2 EPA ID:	Not reported
Transporter 3 EPA ID:	Not reported
Transporter 4 EPA ID:	Not reported
Transporter 5 EPA ID:	Not reported
Transporter 6 EPA ID:	Not reported
Transporter 7 EPA ID:	Not reported
Transporter 8 EPA ID:	Not reported
Transporter 9 EPA ID:	Not reported
Transporter 10 EPA ID:	Not reported
Date Trans1 Transported Waste:	Not reported
Date Trans2 Transported Waste:	Not reported

CON EDISON SERVICE BOX: 21129 (Continued) **S117986722**

Date Trans3 Transported Waste:	Not reported
Date Trans4 Transported Waste:	Not reported
Date Trans5 Transported Waste:	Not reported
Date Trans6 Transported Waste:	Not reported
Date Trans7 Transported Waste:	Not reported
Date Trans8 Transported Waste:	Not reported
Date Trans9 Transported Waste:	Not reported
Date Trans10 Transported Waste:	Not reported
Date TSDF Received Waste:	Not reported
TSDF EPA Facility Name:	Not reported
QTY Units:	Not reported
Transporter SEQ ID:	Not reported
Transporter-1 Date:	Not reported
Waste SEQ ID:	Not reported
Waste Type Code 2:	Not reported
Waste Type Code 3:	Not reported
Waste Type Code 4:	Not reported
Waste Type Code 5:	Not reported
Waste Type Code 6:	Not reported
Date Accepted:	Not reported
Manifest Discrepancy Type:	Not reported
Data Entry Number:	Not reported
Was Load Rejected:	NEW YORK, NY 10003
Reason Load Was Rejected:	Not reported

Waste:

Manifest Year:	Not reported
Waste Code:	D008
Hand Code:	Not reported
Quantity:	1,000.00 Pounds

W262 **CON EDISON SERVICE BOX: 21120** **RCRA-CESQG** **1016148770**
NE **227-229 W 129TH ST E OF 8TH AVE FRONT** **NY MANIFEST** **NYP004273934**
1/8-1/4 **NEW YORK, NY 10027**
0.177 mi.
932 ft. **Site 17 of 30 in cluster W**

Relative:
Lower

Actual:
27 ft.

RCRA-CESQG:

Date form received by agency:	10/15/2012
Facility name:	CON EDISON SERVICE BOX: 21120
Facility address:	227-229 W 129TH ST E OF 8TH AVE FRONT OF NEW YORK, NY 10027
EPA ID:	NYP004273934
Mailing address:	IRVING PL, RM 828 NEW YORK, NY 10003
Contact:	JOSE MONTALVO
Contact address:	Not reported Not reported
Contact country:	Not reported
Contact telephone:	(212) 427-1331
Contact email:	Not reported
EPA Region:	02
Classification:	Conditionally Exempt Small Quantity Generator
Description:	Handler: generates 100 kg or less of hazardous waste per calendar

CON EDISON SERVICE BOX: 21120 (Continued) **1016148770**

month, and accumulates 1000 kg or less of hazardous waste at any time; or generates 1 kg or less of acutely hazardous waste per calendar month, and accumulates at any time: 1 kg or less of acutely hazardous waste; or 100 kg or less of any residue or contaminated soil, waste or other debris resulting from the cleanup of a spill, into or on any land or water, of acutely hazardous waste; or generates 100 kg or less of any residue or contaminated soil, waste or other debris resulting from the cleanup of a spill, into or on any land or water, of acutely hazardous waste during any calendar month, and accumulates at any time: 1 kg or less of acutely hazardous waste; or 100 kg or less of any residue or contaminated soil, waste or other debris resulting from the cleanup of a spill, into or on any land or water, of acutely hazardous waste

Handler Activities Summary:

U.S. importer of hazardous waste:	No
Mixed waste (haz. and radioactive):	No
Recycler of hazardous waste:	No
Transporter of hazardous waste:	No
Treater, storer or disposer of HW:	No
Underground injection activity:	No
On-site burner exemption:	No
Furnace exemption:	No
Used oil fuel burner:	No
Used oil processor:	No
User oil refiner:	No
Used oil fuel marketer to burner:	No
Used oil Specification marketer:	No
Used oil transfer facility:	No
Used oil transporter:	No

Violation Status: No violations found

NY MANIFEST:

Country:	USA
EPA ID:	NYP004273934
Facility Status:	Not reported
Location Address 1:	F/O 227-229 W 129 ST E/O 8TH AVE
Code:	BP
Location Address 2:	SERV BOX 21120
Total Tanks:	Not reported
Location City:	NEW YORK
Location State:	NY
Location Zip:	10027
Location Zip 4:	Not reported

NY MANIFEST:

EPAID:	NYP004273934
Mailing Name:	CON EDISON
Mailing Contact:	TOM TEELING
Mailing Address 1:	4 IRVING PLACE - 15TH FLOOR
Mailing Address 2:	Not reported
Mailing City:	NEW YORK
Mailing State:	NY
Mailing Zip:	10003
Mailing Zip 4:	Not reported
Mailing Country:	USA
Mailing Phone:	2124603770

CON EDISON SERVICE BOX: 21120 (Continued) **1016148770**

NY MANIFEST:

Document ID:	Not reported
Manifest Status:	Not reported
seq:	Not reported
Year:	2012
Trans1 State ID:	NJ0000027193
Trans2 State ID:	Not reported
Generator Ship Date:	10/15/2012
Trans1 Recv Date:	10/15/2012
Trans2 Recv Date:	Not reported
TSD Site Recv Date:	10/16/2012
Part A Recv Date:	Not reported
Part B Recv Date:	Not reported
Generator EPA ID:	NYP004273934
Trans1 EPA ID:	Not reported
Trans2 EPA ID:	Not reported
TSDF ID 1:	NJD002200046
TSDF ID 2:	Not reported
Manifest Tracking Number:	010457381JJK
Import Indicator:	N
Export Indicator:	N
Discr Quantity Indicator:	N
Discr Type Indicator:	N
Discr Residue Indicator:	N
Discr Partial Reject Indicator:	N
Discr Full Reject Indicator:	N
Manifest Ref Number:	Not reported
Alt Facility RCRA ID:	Not reported
Alt Facility Sign Date:	Not reported
MGMT Method Type Code:	H111
Waste Code:	Not reported
Waste Code:	Not reported
Waste Code:	Not reported
Waste Code:	Not reported
Waste Code:	Not reported
Waste Code:	Not reported
Quantity:	1000.0
Units:	P - Pounds
Number of Containers:	1.0
Container Type:	TT - Cargo tank, tank trucks
Handling Method:	T Chemical, physical, or biological treatment.
Specific Gravity:	1.0
Waste Code:	D008
Waste Code 1_2:	Not reported
Waste Code 1_3:	Not reported
Waste Code 1_4:	Not reported
Waste Code 1_5:	Not reported
Waste Code 1_6:	Not reported

W263
NE
1/8-1/4
0.177 mi.
932 ft.

CON EDISON
227 W 129TH ST
NEW YORK, NY 10027

Site 18 of 30 in cluster W

NY MANIFEST **S117739239**
N/A

Relative:
Lower

Actual:
27 ft.

NY MANIFEST:

Country:	USA
EPA ID:	NYP004723409
Facility Status:	Not reported
Location Address 1:	227 W 129 ST
Code:	BP
Location Address 2:	SB21120
Total Tanks:	Not reported
Location City:	NEW YORK
Location State:	NY
Location Zip:	10027
Location Zip 4:	Not reported

NY MANIFEST:

EPAID:	NYP004723409
Mailing Name:	CON EDISON
Mailing Contact:	CON EDISON
Mailing Address 1:	4 IRVING PL
Mailing Address 2:	15TH FL
Mailing City:	NEW YORK
Mailing State:	NY
Mailing Zip:	10003
Mailing Zip 4:	Not reported
Mailing Country:	USA
Mailing Phone:	Not reported

NY MANIFEST:

Document ID:	Not reported
Manifest Status:	Not reported
seq:	Not reported
Year:	2015
Trans1 State ID:	NJ0000027193
Trans2 State ID:	Not reported
Generator Ship Date:	02/02/2015
Trans1 Recv Date:	02/02/2015
Trans2 Recv Date:	Not reported
TSD Site Recv Date:	02/02/2015
Part A Recv Date:	Not reported
Part B Recv Date:	Not reported
Generator EPA ID:	NYP004723409
Trans1 EPA ID:	Not reported
Trans2 EPA ID:	Not reported
TSDF ID 1:	NJD002200046
TSDF ID 2:	Not reported
Manifest Tracking Number:	014086936JJK
Import Indicator:	N
Export Indicator:	N
Discr Quantity Indicator:	N
Discr Type Indicator:	N
Discr Residue Indicator:	N
Discr Partial Reject Indicator:	N
Discr Full Reject Indicator:	N
Manifest Ref Number:	Not reported

CON EDISON (Continued) **S117739239**

Alt Facility RCRA ID:	Not reported
Alt Facility Sign Date:	Not reported
MGMT Method Type Code:	H110
Waste Code:	Not reported
Waste Code:	Not reported
Waste Code:	Not reported
Waste Code:	Not reported
Waste Code:	Not reported
Waste Code:	Not reported
Quantity:	500
Units:	P - Pounds
Number of Containers:	1
Container Type:	TT - Cargo tank, tank trucks
Handling Method:	T Chemical, physical, or biological treatment.
Specific Gravity:	1
Waste Code:	D008
Waste Code 1_2:	Not reported
Waste Code 1_3:	Not reported
Waste Code 1_4:	Not reported
Waste Code 1_5:	Not reported
Waste Code 1_6:	Not reported
Document ID:	Not reported
Manifest Status:	Not reported
seq:	Not reported
Year:	2015
Trans1 State ID:	NJ0000027193
Trans2 State ID:	Not reported
Generator Ship Date:	02/02/2015
Trans1 Recv Date:	02/02/2015
Trans2 Recv Date:	Not reported
TSD Site Recv Date:	02/02/2015
Part A Recv Date:	Not reported
Part B Recv Date:	Not reported
Generator EPA ID:	NYP004723409
Trans1 EPA ID:	Not reported
Trans2 EPA ID:	Not reported
TSDF ID 1:	NJD002200046
TSDF ID 2:	Not reported
Manifest Tracking Number:	014086936JJK
Import Indicator:	N
Export Indicator:	N
Discr Quantity Indicator:	N
Discr Type Indicator:	N
Discr Residue Indicator:	N
Discr Partial Reject Indicator:	N
Discr Full Reject Indicator:	N
Manifest Ref Number:	Not reported
Alt Facility RCRA ID:	Not reported
Alt Facility Sign Date:	Not reported
MGMT Method Type Code:	H110
Waste Code:	Not reported
Waste Code:	Not reported
Waste Code:	Not reported
Waste Code:	Not reported
Waste Code:	Not reported
Waste Code:	Not reported

CON EDISON (Continued) **S117739239**

Quantity:	500
Units:	P - Pounds
Number of Containers:	1
Container Type:	TT - Cargo tank, tank trucks
Handling Method:	T Chemical, physical, or biological treatment.
Specific Gravity:	1
Waste Code:	D008
Waste Code 1_2:	Not reported
Waste Code 1_3:	Not reported
Waste Code 1_4:	Not reported
Waste Code 1_5:	Not reported
Waste Code 1_6:	Not reported
Document ID:	Not reported
Manifest Status:	Not reported
seq:	Not reported
Year:	2015
Trans1 State ID:	NJ0000027193
Trans2 State ID:	Not reported
Generator Ship Date:	02/02/2015
Trans1 Recv Date:	02/02/2015
Trans2 Recv Date:	Not reported
TSD Site Recv Date:	02/02/2015
Part A Recv Date:	Not reported
Part B Recv Date:	Not reported
Generator EPA ID:	NYP004723409
Trans1 EPA ID:	Not reported
Trans2 EPA ID:	Not reported
TSDF ID 1:	NJD002200046
TSDF ID 2:	Not reported
Manifest Tracking Number:	014086936JJK
Import Indicator:	N
Export Indicator:	N
Discr Quantity Indicator:	N
Discr Type Indicator:	N
Discr Residue Indicator:	N
Discr Partial Reject Indicator:	N
Discr Full Reject Indicator:	N
Manifest Ref Number:	Not reported
Alt Facility RCRA ID:	Not reported
Alt Facility Sign Date:	Not reported
MGMT Method Type Code:	H110
Waste Code:	Not reported
Waste Code:	Not reported
Waste Code:	Not reported
Waste Code:	Not reported
Waste Code:	Not reported
Waste Code:	Not reported
Quantity:	500
Units:	P - Pounds
Number of Containers:	1
Container Type:	TT - Cargo tank, tank trucks
Handling Method:	T Chemical, physical, or biological treatment.
Specific Gravity:	1
Waste Code:	D008
Waste Code 1_2:	Not reported
Waste Code 1_3:	Not reported

CON EDISON (Continued) **S117739239**

Waste Code 1_4: Not reported
Waste Code 1_5: Not reported
Waste Code 1_6: Not reported

W264 **CON EDISON SERVICE BOX: 21120** **NJ MANIFEST** **S117986726**
NE **227-229 W 129TH ST E OF 8TH AVE FRONT** **N/A**
1/8-1/4 **NEW YORK, NY 10027**
0.177 mi.
932 ft. **Site 19 of 30 in cluster W**

Relative:
Lower

Actual:
27 ft.

NJ MANIFEST:
EPA Id: NYP004273934
Mail Address: IRVING PL, RM 828
Mail City/State/Zip: NEW YORK, NY 10003
Facility Phone: Not reported
Emergency Phone: Not reported
Contact: JOSE MONTALVO
Comments: Not reported
SIC Code: Not reported
County: NY061
Municipal: Not reported
Previous EPA Id: Not reported
Gen Flag: Not reported
Trans Flag: Not reported
TSDF Flag: Not reported
Name Change: Not reported
Date Change: Not reported

Manifest:
Manifest Number: 010457381JJK
EPA ID: NYP004273934
Date Shipped: 10/15/2012
TSDF EPA ID: NJD002200046
Transporter EPA ID: NJ0000027193
Transporter 2 EPA ID: Not reported
Transporter 3 EPA ID: Not reported
Transporter 4 EPA ID: Not reported
Transporter 5 EPA ID: Not reported
Transporter 6 EPA ID: Not reported
Transporter 7 EPA ID: Not reported
Transporter 8 EPA ID: Not reported
Transporter 9 EPA ID: Not reported
Transporter 10 EPA ID: Not reported
Date Trans1 Transported Waste: Not reported
Date Trans2 Transported Waste: Not reported
Date Trans3 Transported Waste: Not reported
Date Trans4 Transported Waste: Not reported
Date Trans5 Transported Waste: Not reported
Date Trans6 Transported Waste: Not reported
Date Trans7 Transported Waste: Not reported
Date Trans8 Transported Waste: Not reported
Date Trans9 Transported Waste: Not reported
Date Trans10 Transported Waste: Not reported
Date TSDF Received Waste: Not reported
TSDF EPA Facility Name: Not reported
QTY Units: Not reported
Transporter SEQ ID: Not reported

CON EDISON SERVICE BOX: 21120 (Continued) **S117986726**

Transporter-1 Date:	Not reported
Waste SEQ ID:	Not reported
Waste Type Code 2:	Not reported
Waste Type Code 3:	Not reported
Waste Type Code 4:	Not reported
Waste Type Code 5:	Not reported
Waste Type Code 6:	Not reported
Date Accepted:	Not reported
Manifest Discrepancy Type:	Not reported
Data Entry Number:	Not reported
Was Load Rejected:	NEW YORK, NY 10003
Reason Load Was Rejected:	Not reported

Waste:

Manifest Year:	Not reported
Waste Code:	D008
Hand Code:	Not reported
Quantity:	1,000.00 Pounds

W265 **CON EDISON** **RCRA NonGen / NLR** **1018277606**
NE **227 W 129TH ST** **NYP004723409**
1/8-1/4 **NEW YORK, NY 10027**
0.177 mi.
932 ft. **Site 20 of 30 in cluster W**

Relative:
Lower

Actual:
27 ft.

RCRA NonGen / NLR:

Date form received by agency:	02/02/2015
Facility name:	CON EDISON
Facility address:	227 W 129TH ST NEW YORK, NY 10027
EPA ID:	NYP004723409
Mailing address:	IRVING PL, 15TH FL NE NEW YORK, NY 10003
Contact:	THOMAS TEELING
Contact address:	Not reported Not reported
Contact country:	Not reported
Contact telephone:	(212) 460-3770
Contact email:	Not reported
EPA Region:	02
Classification:	Non-Generator
Description:	Handler: Non-Generators do not presently generate hazardous waste

Handler Activities Summary:

U.S. importer of hazardous waste:	No
Mixed waste (haz. and radioactive):	No
Recycler of hazardous waste:	No
Transporter of hazardous waste:	No
Treater, storer or disposer of HW:	No
Underground injection activity:	No
On-site burner exemption:	No
Furnace exemption:	No
Used oil fuel burner:	No
Used oil processor:	No
User oil refiner:	No

CON EDISON (Continued) **1018277606**

Used oil fuel marketer to burner: No
Used oil Specification marketer: No
Used oil transfer facility: No
Used oil transporter: No

Historical Generators:
Date form received by agency: 02/02/2015
Site name: CON EDISON
Classification: Small Quantity Generator

Violation Status: No violations found

W266 **CON EDISON** **NY MANIFEST** **S118258081**
NE **225 W 129TH ST** **N/A**
1/8-1/4 **NEW YORK, NY 10027**
0.177 mi.
934 ft. **Site 21 of 30 in cluster W**

Relative:
Lower

Actual:
27 ft.

NY MANIFEST:
Country: USA
EPA ID: NYP004810152
Facility Status: Not reported
Location Address 1: 225 W 129TH ST
Code: BP
Location Address 2: SB 21121
Total Tanks: Not reported
Location City: NEW YORK
Location State: NY
Location Zip: 10027
Location Zip 4: Not reported

NY MANIFEST:
EPAID: NYP004810152
Mailing Name: CON EDISON
Mailing Contact: DENNIS HUACON
Mailing Address 1: 4 IRVING PL 15TH FL
Mailing Address 2: Not reported
Mailing City: NEW YORK
Mailing State: NY
Mailing Zip: 10003
Mailing Zip 4: Not reported
Mailing Country: USA
Mailing Phone: 2124603770

NY MANIFEST:
Document ID: Not reported
Manifest Status: Not reported
seq: Not reported
Year: 2015
Trans1 State ID: NJD003812047
Trans2 State ID: Not reported
Generator Ship Date: 07/21/2015
Trans1 Recv Date: 07/21/2015
Trans2 Recv Date: Not reported
TSD Site Recv Date: 07/24/2015
Part A Recv Date: Not reported
Part B Recv Date: Not reported
Generator EPA ID: NYP004810152

CON EDISON (Continued) **S118258081**

Trans1 EPA ID:	Not reported
Trans2 EPA ID:	Not reported
TSDF ID 1:	NJD991291105
TSDF ID 2:	Not reported
Manifest Tracking Number:	002612172GBF
Import Indicator:	N
Export Indicator:	N
Discr Quantity Indicator:	N
Discr Type Indicator:	N
Discr Residue Indicator:	N
Discr Partial Reject Indicator:	N
Discr Full Reject Indicator:	N
Manifest Ref Number:	Not reported
Alt Facility RCRA ID:	Not reported
Alt Facility Sign Date:	Not reported
MGMT Method Type Code:	H110
Waste Code:	Not reported
Waste Code:	Not reported
Waste Code:	Not reported
Waste Code:	Not reported
Waste Code:	Not reported
Waste Code:	Not reported
Quantity:	1000
Units:	P - Pounds
Number of Containers:	1
Container Type:	TT - Cargo tank, tank trucks
Handling Method:	T Chemical, physical, or biological treatment.
Specific Gravity:	1
Waste Code:	D008
Waste Code 1_2:	Not reported
Waste Code 1_3:	Not reported
Waste Code 1_4:	Not reported
Waste Code 1_5:	Not reported
Waste Code 1_6:	Not reported
Document ID:	Not reported
Manifest Status:	Not reported
seq:	Not reported
Year:	2015
Trans1 State ID:	NJD003812047
Trans2 State ID:	Not reported
Generator Ship Date:	07/21/2015
Trans1 Recv Date:	07/21/2015
Trans2 Recv Date:	Not reported
TSD Site Recv Date:	07/24/2015
Part A Recv Date:	Not reported
Part B Recv Date:	Not reported
Generator EPA ID:	NYP004810152
Trans1 EPA ID:	Not reported
Trans2 EPA ID:	Not reported
TSDF ID 1:	NJD991291105
TSDF ID 2:	Not reported
Manifest Tracking Number:	002612172GBF
Import Indicator:	N
Export Indicator:	N
Discr Quantity Indicator:	N
Discr Type Indicator:	N

CON EDISON (Continued) **S118258081**

Discr Residue Indicator:	N
Discr Partial Reject Indicator:	N
Discr Full Reject Indicator:	N
Manifest Ref Number:	Not reported
Alt Facility RCRA ID:	Not reported
Alt Facility Sign Date:	Not reported
MGMT Method Type Code:	H110
Waste Code:	Not reported
Waste Code:	Not reported
Waste Code:	Not reported
Waste Code:	Not reported
Waste Code:	Not reported
Waste Code:	Not reported
Quantity:	1000
Units:	P - Pounds
Number of Containers:	1
Container Type:	TT - Cargo tank, tank trucks
Handling Method:	T Chemical, physical, or biological treatment.
Specific Gravity:	1
Waste Code:	D008
Waste Code 1_2:	Not reported
Waste Code 1_3:	Not reported
Waste Code 1_4:	Not reported
Waste Code 1_5:	Not reported
Waste Code 1_6:	Not reported
Document ID:	Not reported
Manifest Status:	Not reported
seq:	Not reported
Year:	2015
Trans1 State ID:	NJD003812047
Trans2 State ID:	Not reported
Generator Ship Date:	07/21/2015
Trans1 Recv Date:	07/21/2015
Trans2 Recv Date:	Not reported
TSD Site Recv Date:	07/24/2015
Part A Recv Date:	Not reported
Part B Recv Date:	Not reported
Generator EPA ID:	NYP004810152
Trans1 EPA ID:	Not reported
Trans2 EPA ID:	Not reported
TSDF ID 1:	NJD991291105
TSDF ID 2:	Not reported
Manifest Tracking Number:	002612172GBF
Import Indicator:	N
Export Indicator:	N
Discr Quantity Indicator:	N
Discr Type Indicator:	N
Discr Residue Indicator:	N
Discr Partial Reject Indicator:	N
Discr Full Reject Indicator:	N
Manifest Ref Number:	Not reported
Alt Facility RCRA ID:	Not reported
Alt Facility Sign Date:	Not reported
MGMT Method Type Code:	H110
Waste Code:	Not reported
Waste Code:	Not reported

CON EDISON (Continued) **S118258081**

Waste Code:	Not reported
Waste Code:	Not reported
Waste Code:	Not reported
Waste Code:	Not reported
Quantity:	1000
Units:	P - Pounds
Number of Containers:	1
Container Type:	TT - Cargo tank, tank trucks
Handling Method:	T Chemical, physical, or biological treatment.
Specific Gravity:	1
Waste Code:	D008
Waste Code 1_2:	Not reported
Waste Code 1_3:	Not reported
Waste Code 1_4:	Not reported
Waste Code 1_5:	Not reported
Waste Code 1_6:	Not reported

W267 **CON EDISON** **NY MANIFEST** **S118259831**
NE **225 W 129TH ST** **N/A**
1/8-1/4 **NEW YORK, NY 10027**
0.177 mi.
934 ft. **Site 22 of 30 in cluster W**

Relative:
Lower

Actual:
27 ft.

NY MANIFEST:

Country:	USA
EPA ID:	NYP004838225
Facility Status:	Not reported
Location Address 1:	225 W 129TH ST
Code:	BP
Location Address 2:	SB 21121
Total Tanks:	Not reported
Location City:	NEW YORK
Location State:	NY
Location Zip:	10027
Location Zip 4:	Not reported

NY MANIFEST:

EPAID:	NYP004838225
Mailing Name:	CON EDISON
Mailing Contact:	DENNIS HUACON
Mailing Address 1:	4 IRVING PL 15TH FL
Mailing Address 2:	Not reported
Mailing City:	NEW YORK
Mailing State:	NY
Mailing Zip:	10003
Mailing Zip 4:	Not reported
Mailing Country:	USA
Mailing Phone:	2124603770

NY MANIFEST:

Document ID:	Not reported
Manifest Status:	Not reported
seq:	Not reported
Year:	2015
Trans1 State ID:	NJD003812047
Trans2 State ID:	Not reported
Generator Ship Date:	09/14/2015

CON EDISON (Continued) **S118259831**

Trans1 Recv Date:	09/14/2015
Trans2 Recv Date:	Not reported
TSD Site Recv Date:	09/18/2015
Part A Recv Date:	Not reported
Part B Recv Date:	Not reported
Generator EPA ID:	NYP004838225
Trans1 EPA ID:	Not reported
Trans2 EPA ID:	Not reported
TSDF ID 1:	NJD991291105
TSDF ID 2:	Not reported
Manifest Tracking Number:	002613172GBF
Import Indicator:	N
Export Indicator:	N
Discr Quantity Indicator:	N
Discr Type Indicator:	N
Discr Residue Indicator:	N
Discr Partial Reject Indicator:	N
Discr Full Reject Indicator:	N
Manifest Ref Number:	Not reported
Alt Facility RCRA ID:	Not reported
Alt Facility Sign Date:	Not reported
MGMT Method Type Code:	H110
Waste Code:	Not reported
Waste Code:	Not reported
Waste Code:	Not reported
Waste Code:	Not reported
Waste Code:	Not reported
Waste Code:	Not reported
Quantity:	500
Units:	P - Pounds
Number of Containers:	1
Container Type:	TT - Cargo tank, tank trucks
Handling Method:	T Chemical, physical, or biological treatment.
Specific Gravity:	1
Waste Code:	D008
Waste Code 1_2:	Not reported
Waste Code 1_3:	Not reported
Waste Code 1_4:	Not reported
Waste Code 1_5:	Not reported
Waste Code 1_6:	Not reported
Document ID:	Not reported
Manifest Status:	Not reported
seq:	Not reported
Year:	2015
Trans1 State ID:	NJD003812047
Trans2 State ID:	Not reported
Generator Ship Date:	09/14/2015
Trans1 Recv Date:	09/14/2015
Trans2 Recv Date:	Not reported
TSD Site Recv Date:	09/18/2015
Part A Recv Date:	Not reported
Part B Recv Date:	Not reported
Generator EPA ID:	NYP004838225
Trans1 EPA ID:	Not reported
Trans2 EPA ID:	Not reported
TSDF ID 1:	NJD991291105

CON EDISON (Continued) **S118259831**

TSDF ID 2:	Not reported
Manifest Tracking Number:	002613172GBF
Import Indicator:	N
Export Indicator:	N
Discr Quantity Indicator:	N
Discr Type Indicator:	N
Discr Residue Indicator:	N
Discr Partial Reject Indicator:	N
Discr Full Reject Indicator:	N
Manifest Ref Number:	Not reported
Alt Facility RCRA ID:	Not reported
Alt Facility Sign Date:	Not reported
MGMT Method Type Code:	H110
Waste Code:	Not reported
Waste Code:	Not reported
Waste Code:	Not reported
Waste Code:	Not reported
Waste Code:	Not reported
Waste Code:	Not reported
Quantity:	500
Units:	P - Pounds
Number of Containers:	1
Container Type:	TT - Cargo tank, tank trucks
Handling Method:	T Chemical, physical, or biological treatment.
Specific Gravity:	1
Waste Code:	D008
Waste Code 1_2:	Not reported
Waste Code 1_3:	Not reported
Waste Code 1_4:	Not reported
Waste Code 1_5:	Not reported
Waste Code 1_6:	Not reported

W268 **CON EDISON** **NY MANIFEST** **S118259828**
NE **225 W 129TH ST** **N/A**
1/8-1/4 **NEW YORK, NY 10027**
0.177 mi.
934 ft. **Site 23 of 30 in cluster W**

Relative:
Lower

Actual:
27 ft.

NY MANIFEST:

Country:	USA
EPA ID:	NYP004838191
Facility Status:	Not reported
Location Address 1:	225 W 129TH ST
Code:	BP
Location Address 2:	MH 21122
Total Tanks:	Not reported
Location City:	NEW YORK
Location State:	NY
Location Zip:	10027
Location Zip 4:	Not reported

NY MANIFEST:

EPAID:	NYP004838191
Mailing Name:	CON EDISON
Mailing Contact:	DENNIS HUACON
Mailing Address 1:	4 IRVING PL 15TH FL
Mailing Address 2:	Not reported

CON EDISON (Continued) **S118259828**

Mailing City:	NEW YORK
Mailing State:	NY
Mailing Zip:	10003
Mailing Zip 4:	Not reported
Mailing Country:	USA
Mailing Phone:	2124603770

NY MANIFEST:

Document ID:	Not reported
Manifest Status:	Not reported
seq:	Not reported
Year:	2015
Trans1 State ID:	NJD003812047
Trans2 State ID:	Not reported
Generator Ship Date:	09/14/2015
Trans1 Recv Date:	09/14/2015
Trans2 Recv Date:	Not reported
TSD Site Recv Date:	09/18/2015
Part A Recv Date:	Not reported
Part B Recv Date:	Not reported
Generator EPA ID:	NYP004838191
Trans1 EPA ID:	Not reported
Trans2 EPA ID:	Not reported
TSDF ID 1:	NJD991291105
TSDF ID 2:	Not reported
Manifest Tracking Number:	002613101GBF
Import Indicator:	N
Export Indicator:	N
Discr Quantity Indicator:	N
Discr Type Indicator:	N
Discr Residue Indicator:	N
Discr Partial Reject Indicator:	N
Discr Full Reject Indicator:	N
Manifest Ref Number:	Not reported
Alt Facility RCRA ID:	Not reported
Alt Facility Sign Date:	Not reported
MGMT Method Type Code:	H110
Waste Code:	Not reported
Waste Code:	Not reported
Waste Code:	Not reported
Waste Code:	Not reported
Waste Code:	Not reported
Waste Code:	Not reported
Quantity:	500
Units:	P - Pounds
Number of Containers:	1
Container Type:	TT - Cargo tank, tank trucks
Handling Method:	T Chemical, physical, or biological treatment.
Specific Gravity:	1
Waste Code:	D008
Waste Code 1_2:	Not reported
Waste Code 1_3:	Not reported
Waste Code 1_4:	Not reported
Waste Code 1_5:	Not reported
Waste Code 1_6:	Not reported

Document ID:	Not reported

CON EDISON (Continued) **S118259828**

Manifest Status:	Not reported
seq:	Not reported
Year:	2015
Trans1 State ID:	NJD003812047
Trans2 State ID:	Not reported
Generator Ship Date:	09/14/2015
Trans1 Recv Date:	09/14/2015
Trans2 Recv Date:	Not reported
TSD Site Recv Date:	09/18/2015
Part A Recv Date:	Not reported
Part B Recv Date:	Not reported
Generator EPA ID:	NYP004838191
Trans1 EPA ID:	Not reported
Trans2 EPA ID:	Not reported
TSDF ID 1:	NJD991291105
TSDF ID 2:	Not reported
Manifest Tracking Number:	002613101GBF
Import Indicator:	N
Export Indicator:	N
Discr Quantity Indicator:	N
Discr Type Indicator:	N
Discr Residue Indicator:	N
Discr Partial Reject Indicator:	N
Discr Full Reject Indicator:	N
Manifest Ref Number:	Not reported
Alt Facility RCRA ID:	Not reported
Alt Facility Sign Date:	Not reported
MGMT Method Type Code:	H110
Waste Code:	Not reported
Waste Code:	Not reported
Waste Code:	Not reported
Waste Code:	Not reported
Waste Code:	Not reported
Waste Code:	Not reported
Quantity:	500
Units:	P - Pounds
Number of Containers:	1
Container Type:	TT - Cargo tank, tank trucks
Handling Method:	T Chemical, physical, or biological treatment.
Specific Gravity:	1
Waste Code:	D008
Waste Code 1_2:	Not reported
Waste Code 1_3:	Not reported
Waste Code 1_4:	Not reported
Waste Code 1_5:	Not reported
Waste Code 1_6:	Not reported

W269
NE
1/8-1/4
0.177 mi.
934 ft.

CON EDISON
225 W 129TH ST
NEW YORK, NY 10027

Site 24 of 30 in cluster W

NY MANIFEST **S118259832**
N/A

Relative:
Lower

Actual:
27 ft.

NY MANIFEST:

Country:	USA
EPA ID:	NYP004838233
Facility Status:	Not reported
Location Address 1:	225 W 129TH ST
Code:	BP
Location Address 2:	SB21120
Total Tanks:	Not reported
Location City:	NEW YORK
Location State:	NY
Location Zip:	10027
Location Zip 4:	Not reported

NY MANIFEST:

EPAID:	NYP004838233
Mailing Name:	CON EDISON
Mailing Contact:	DENNIS HUACON
Mailing Address 1:	4 IRVING PL 15TH FL
Mailing Address 2:	Not reported
Mailing City:	NEW YORK
Mailing State:	NY
Mailing Zip:	10003
Mailing Zip 4:	Not reported
Mailing Country:	USA
Mailing Phone:	2124603770

NY MANIFEST:

Document ID:	Not reported
Manifest Status:	Not reported
seq:	Not reported
Year:	2015
Trans1 State ID:	NJD003812047
Trans2 State ID:	Not reported
Generator Ship Date:	09/14/2015
Trans1 Recv Date:	09/14/2015
Trans2 Recv Date:	Not reported
TSD Site Recv Date:	09/18/2015
Part A Recv Date:	Not reported
Part B Recv Date:	Not reported
Generator EPA ID:	NYP004838233
Trans1 EPA ID:	Not reported
Trans2 EPA ID:	Not reported
TSDF ID 1:	NJD991291105
TSDF ID 2:	Not reported
Manifest Tracking Number:	002613173GBF
Import Indicator:	N
Export Indicator:	N
Discr Quantity Indicator:	N
Discr Type Indicator:	N
Discr Residue Indicator:	N
Discr Partial Reject Indicator:	N
Discr Full Reject Indicator:	N
Manifest Ref Number:	Not reported

CON EDISON (Continued) **S118259832**

Alt Facility RCRA ID:	Not reported
Alt Facility Sign Date:	Not reported
MGMT Method Type Code:	H110
Waste Code:	Not reported
Waste Code:	Not reported
Waste Code:	Not reported
Waste Code:	Not reported
Waste Code:	Not reported
Waste Code:	Not reported
Quantity:	500
Units:	P - Pounds
Number of Containers:	1
Container Type:	TT - Cargo tank, tank trucks
Handling Method:	T Chemical, physical, or biological treatment.
Specific Gravity:	1
Waste Code:	D008
Waste Code 1_2:	Not reported
Waste Code 1_3:	Not reported
Waste Code 1_4:	Not reported
Waste Code 1_5:	Not reported
Waste Code 1_6:	Not reported
Document ID:	Not reported
Manifest Status:	Not reported
seq:	Not reported
Year:	2015
Trans1 State ID:	NJD003812047
Trans2 State ID:	Not reported
Generator Ship Date:	09/14/2015
Trans1 Recv Date:	09/14/2015
Trans2 Recv Date:	Not reported
TSD Site Recv Date:	09/18/2015
Part A Recv Date:	Not reported
Part B Recv Date:	Not reported
Generator EPA ID:	NYP004838233
Trans1 EPA ID:	Not reported
Trans2 EPA ID:	Not reported
TSDF ID 1:	NJD991291105
TSDF ID 2:	Not reported
Manifest Tracking Number:	002613173GBF
Import Indicator:	N
Export Indicator:	N
Discr Quantity Indicator:	N
Discr Type Indicator:	N
Discr Residue Indicator:	N
Discr Partial Reject Indicator:	N
Discr Full Reject Indicator:	N
Manifest Ref Number:	Not reported
Alt Facility RCRA ID:	Not reported
Alt Facility Sign Date:	Not reported
MGMT Method Type Code:	H110
Waste Code:	Not reported
Waste Code:	Not reported
Waste Code:	Not reported
Waste Code:	Not reported
Waste Code:	Not reported
Waste Code:	Not reported

CON EDISON (Continued) **S118259832**

Quantity:	500
Units:	P - Pounds
Number of Containers:	1
Container Type:	TT - Cargo tank, tank trucks
Handling Method:	T Chemical, physical, or biological treatment.
Specific Gravity:	1
Waste Code:	D008
Waste Code 1_2:	Not reported
Waste Code 1_3:	Not reported
Waste Code 1_4:	Not reported
Waste Code 1_5:	Not reported
Waste Code 1_6:	Not reported

W270 **CON EDISON** **NY MANIFEST** **S118258083**
NE **225 W 129TH ST** **N/A**
1/8-1/4 **NEW YORK, NY 10027**
0.177 mi.
934 ft. **Site 25 of 30 in cluster W**

Relative:
Lower

Actual:
27 ft.

NY MANIFEST:

Country:	USA
EPA ID:	NYP004810178
Facility Status:	Not reported
Location Address 1:	225 W 129TH ST
Code:	BP
Location Address 2:	SB 21120
Total Tanks:	Not reported
Location City:	NEW YORK
Location State:	NY
Location Zip:	10027
Location Zip 4:	Not reported

NY MANIFEST:

EPAID:	NYP004810178
Mailing Name:	CON EDISON
Mailing Contact:	DENNIS HUACON
Mailing Address 1:	4 IRVING PL 15TH FL
Mailing Address 2:	Not reported
Mailing City:	NEW YORK
Mailing State:	NY
Mailing Zip:	10003
Mailing Zip 4:	Not reported
Mailing Country:	USA
Mailing Phone:	2124603770

NY MANIFEST:

Document ID:	Not reported
Manifest Status:	Not reported
seq:	Not reported
Year:	2015
Trans1 State ID:	NJD003812047
Trans2 State ID:	Not reported
Generator Ship Date:	07/21/2015
Trans1 Recv Date:	07/21/2015
Trans2 Recv Date:	Not reported
TSD Site Recv Date:	07/24/2015
Part A Recv Date:	Not reported

CON EDISON (Continued) **S118258083**

Part B Recv Date:	Not reported
Generator EPA ID:	NYP004810178
Trans1 EPA ID:	Not reported
Trans2 EPA ID:	Not reported
TSDF ID 1:	NJD991291105
TSDF ID 2:	Not reported
Manifest Tracking Number:	002612170GBF
Import Indicator:	N
Export Indicator:	N
Discr Quantity Indicator:	N
Discr Type Indicator:	N
Discr Residue Indicator:	N
Discr Partial Reject Indicator:	N
Discr Full Reject Indicator:	N
Manifest Ref Number:	Not reported
Alt Facility RCRA ID:	Not reported
Alt Facility Sign Date:	Not reported
MGMT Method Type Code:	H110
Waste Code:	Not reported
Waste Code:	Not reported
Waste Code:	Not reported
Waste Code:	Not reported
Waste Code:	Not reported
Waste Code:	Not reported
Quantity:	1000
Units:	P - Pounds
Number of Containers:	1
Container Type:	TT - Cargo tank, tank trucks
Handling Method:	T Chemical, physical, or biological treatment.
Specific Gravity:	1
Waste Code:	D008
Waste Code 1_2:	Not reported
Waste Code 1_3:	Not reported
Waste Code 1_4:	Not reported
Waste Code 1_5:	Not reported
Waste Code 1_6:	Not reported
Document ID:	Not reported
Manifest Status:	Not reported
seq:	Not reported
Year:	2015
Trans1 State ID:	NJD003812047
Trans2 State ID:	Not reported
Generator Ship Date:	07/21/2015
Trans1 Recv Date:	07/21/2015
Trans2 Recv Date:	Not reported
TSD Site Recv Date:	07/24/2015
Part A Recv Date:	Not reported
Part B Recv Date:	Not reported
Generator EPA ID:	NYP004810178
Trans1 EPA ID:	Not reported
Trans2 EPA ID:	Not reported
TSDF ID 1:	NJD991291105
TSDF ID 2:	Not reported
Manifest Tracking Number:	002612170GBF
Import Indicator:	N
Export Indicator:	N

CON EDISON (Continued) **S118258083**

Discr Quantity Indicator:	N
Discr Type Indicator:	N
Discr Residue Indicator:	N
Discr Partial Reject Indicator:	N
Discr Full Reject Indicator:	N
Manifest Ref Number:	Not reported
Alt Facility RCRA ID:	Not reported
Alt Facility Sign Date:	Not reported
MGMT Method Type Code:	H110
Waste Code:	Not reported
Waste Code:	Not reported
Waste Code:	Not reported
Waste Code:	Not reported
Waste Code:	Not reported
Waste Code:	Not reported
Quantity:	1000
Units:	P - Pounds
Number of Containers:	1
Container Type:	TT - Cargo tank, tank trucks
Handling Method:	T Chemical, physical, or biological treatment.
Specific Gravity:	1
Waste Code:	D008
Waste Code 1_2:	Not reported
Waste Code 1_3:	Not reported
Waste Code 1_4:	Not reported
Waste Code 1_5:	Not reported
Waste Code 1_6:	Not reported
Document ID:	Not reported
Manifest Status:	Not reported
seq:	Not reported
Year:	2015
Trans1 State ID:	NJD003812047
Trans2 State ID:	Not reported
Generator Ship Date:	07/21/2015
Trans1 Recv Date:	07/21/2015
Trans2 Recv Date:	Not reported
TSD Site Recv Date:	07/24/2015
Part A Recv Date:	Not reported
Part B Recv Date:	Not reported
Generator EPA ID:	NYP004810178
Trans1 EPA ID:	Not reported
Trans2 EPA ID:	Not reported
TSDF ID 1:	NJD991291105
TSDF ID 2:	Not reported
Manifest Tracking Number:	002612170GBF
Import Indicator:	N
Export Indicator:	N
Discr Quantity Indicator:	N
Discr Type Indicator:	N
Discr Residue Indicator:	N
Discr Partial Reject Indicator:	N
Discr Full Reject Indicator:	N
Manifest Ref Number:	Not reported
Alt Facility RCRA ID:	Not reported
Alt Facility Sign Date:	Not reported
MGMT Method Type Code:	H110

CON EDISON (Continued) **S118258083**

Waste Code:	Not reported
Waste Code:	Not reported
Waste Code:	Not reported
Waste Code:	Not reported
Waste Code:	Not reported
Waste Code:	Not reported
Quantity:	1000
Units:	P - Pounds
Number of Containers:	1
Container Type:	TT - Cargo tank, tank trucks
Handling Method:	T Chemical, physical, or biological treatment.
Specific Gravity:	1
Waste Code:	D008
Waste Code 1_2:	Not reported
Waste Code 1_3:	Not reported
Waste Code 1_4:	Not reported
Waste Code 1_5:	Not reported
Waste Code 1_6:	Not reported

W271 **CON EDISON SERVICE BOX: 21121** **RCRA-CESQG** **1016148774**
NE **223 W 129TH ST E OF 8TH AVE FRONT** **FINDS** **NYP004273975**
1/8-1/4 **NEW YORK, NY 10027** **NY MANIFEST**
0.177 mi. **ECHO**
936 ft. **Site 26 of 30 in cluster W**

Relative:
Lower

Actual:
27 ft.

RCRA-CESQG:

Date form received by agency:	10/15/2012
Facility name:	CON EDISON SERVICE BOX: 21121
Facility address:	223 W 129TH ST E OF 8TH AVE FRONT OF NEW YORK, NY 10027
EPA ID:	NYP004273975
Mailing address:	IRVING PL, RM 828 NEW YORK, NY 10003
Contact:	JOSE MONTALVO
Contact address:	Not reported Not reported
Contact country:	Not reported
Contact telephone:	(212) 427-1331
Contact email:	Not reported
EPA Region:	02
Classification:	Conditionally Exempt Small Quantity Generator
Description:	Handler: generates 100 kg or less of hazardous waste per calendar month, and accumulates 1000 kg or less of hazardous waste at any time; or generates 1 kg or less of acutely hazardous waste per calendar month, and accumulates at any time: 1 kg or less of acutely hazardous waste; or 100 kg or less of any residue or contaminated soil, waste or other debris resulting from the cleanup of a spill, into or on any land or water, of acutely hazardous waste; or generates 100 kg or less of any residue or contaminated soil, waste or other debris resulting from the cleanup of a spill, into or on any land or water, of acutely hazardous waste during any calendar month, and accumulates at any time: 1 kg or less of acutely hazardous waste; or 100 kg or less of any residue or contaminated soil, waste or other debris resulting from the cleanup of a spill, into or on any land or water, of acutely hazardous waste

CON EDISON SERVICE BOX: 21121 (Continued) **1016148774**

Handler Activities Summary:
- U.S. importer of hazardous waste: No
- Mixed waste (haz. and radioactive): No
- Recycler of hazardous waste: No
- Transporter of hazardous waste: No
- Treater, storer or disposer of HW: No
- Underground injection activity: No
- On-site burner exemption: No
- Furnace exemption: No
- Used oil fuel burner: No
- Used oil processor: No
- User oil refiner: No
- Used oil fuel marketer to burner: No
- Used oil Specification marketer: No
- Used oil transfer facility: No
- Used oil transporter: No

Violation Status: No violations found

FINDS:

Registry ID: 110064101742

Environmental Interest/Information System

RCRAInfo is a national information system that supports the Resource Conservation and Recovery Act (RCRA) program through the tracking of events and activities related to facilities that generate, transport, and treat, store, or dispose of hazardous waste. RCRAInfo allows RCRA program staff to track the notification, permit, compliance, and corrective action activities required under RCRA.

NY MANIFEST:

Country:	USA
EPA ID:	NYP004273975
Facility Status:	Not reported
Location Address 1:	F/O 223 W 129 ST E/O 8TH AVE
Code:	BP
Location Address 2:	SERV BOX 21121
Total Tanks:	Not reported
Location City:	NEW YORK
Location State:	NY
Location Zip:	10027
Location Zip 4:	Not reported

NY MANIFEST:

EPAID:	NYP004273975
Mailing Name:	CON EDISON
Mailing Contact:	TOM TEELING
Mailing Address 1:	4 IRVING PLACE - 15TH FLOOR
Mailing Address 2:	Not reported
Mailing City:	NEW YORK
Mailing State:	NY
Mailing Zip:	10003
Mailing Zip 4:	Not reported
Mailing Country:	USA
Mailing Phone:	2124603770

CON EDISON SERVICE BOX: 21121 (Continued) **1016148774**

NY MANIFEST:

Document ID:	Not reported
Manifest Status:	Not reported
seq:	Not reported
Year:	2012
Trans1 State ID:	NJ0000027193
Trans2 State ID:	Not reported
Generator Ship Date:	10/15/2012
Trans1 Recv Date:	10/15/2012
Trans2 Recv Date:	Not reported
TSD Site Recv Date:	10/16/2012
Part A Recv Date:	Not reported
Part B Recv Date:	Not reported
Generator EPA ID:	NYP004273975
Trans1 EPA ID:	Not reported
Trans2 EPA ID:	Not reported
TSDF ID 1:	NJD002200046
TSDF ID 2:	Not reported
Manifest Tracking Number:	010457383JJK
Import Indicator:	N
Export Indicator:	N
Discr Quantity Indicator:	N
Discr Type Indicator:	N
Discr Residue Indicator:	N
Discr Partial Reject Indicator:	N
Discr Full Reject Indicator:	N
Manifest Ref Number:	Not reported
Alt Facility RCRA ID:	Not reported
Alt Facility Sign Date:	Not reported
MGMT Method Type Code:	H111
Waste Code:	Not reported
Waste Code:	Not reported
Waste Code:	Not reported
Waste Code:	Not reported
Waste Code:	Not reported
Waste Code:	Not reported
Quantity:	500.0
Units:	P - Pounds
Number of Containers:	1.0
Container Type:	TT - Cargo tank, tank trucks
Handling Method:	T Chemical, physical, or biological treatment.
Specific Gravity:	1.0
Waste Code:	D008
Waste Code 1_2:	Not reported
Waste Code 1_3:	Not reported
Waste Code 1_4:	Not reported
Waste Code 1_5:	Not reported
Waste Code 1_6:	Not reported

ECHO:

Envid:	1016148774
Registry ID:	110064101742
DFR URL:	http://echo.epa.gov/detailed_facility_report?fid=110064101742

W272
NE
1/8-1/4
0.177 mi.
936 ft.

CON EDISON SERVICE BOX: 21121
223 W 129TH ST E OF 8TH AVE FRONT
NEW YORK, NY 10027

Site 27 of 30 in cluster W

NJ MANIFEST | **S117986730** | **N/A**

Relative:
Lower

Actual:
27 ft.

NJ MANIFEST:

EPA Id:	NYP004273975
Mail Address:	IRVING PL, RM 828
Mail City/State/Zip:	NEW YORK, NY 10003
Facility Phone:	Not reported
Emergency Phone:	Not reported
Contact:	JOSE MONTALVO
Comments:	Not reported
SIC Code:	Not reported
County:	NY061
Municipal:	Not reported
Previous EPA Id:	Not reported
Gen Flag:	Not reported
Trans Flag:	Not reported
TSDF Flag:	Not reported
Name Change:	Not reported
Date Change:	Not reported

Manifest:

Manifest Number:	010457383JJK
EPA ID:	NYP004273975
Date Shipped:	10/15/2012
TSDF EPA ID:	NJD002200046
Transporter EPA ID:	NJ0000027193
Transporter 2 EPA ID:	Not reported
Transporter 3 EPA ID:	Not reported
Transporter 4 EPA ID:	Not reported
Transporter 5 EPA ID:	Not reported
Transporter 6 EPA ID:	Not reported
Transporter 7 EPA ID:	Not reported
Transporter 8 EPA ID:	Not reported
Transporter 9 EPA ID:	Not reported
Transporter 10 EPA ID:	Not reported
Date Trans1 Transported Waste:	Not reported
Date Trans2 Transported Waste:	Not reported
Date Trans3 Transported Waste:	Not reported
Date Trans4 Transported Waste:	Not reported
Date Trans5 Transported Waste:	Not reported
Date Trans6 Transported Waste:	Not reported
Date Trans7 Transported Waste:	Not reported
Date Trans8 Transported Waste:	Not reported
Date Trans9 Transported Waste:	Not reported
Date Trans10 Transported Waste:	Not reported
Date TSDF Received Waste:	Not reported
TSDF EPA Facility Name:	Not reported
QTY Units:	Not reported
Transporter SEQ ID:	Not reported
Transporter-1 Date:	Not reported
Waste SEQ ID:	Not reported
Waste Type Code 2:	Not reported
Waste Type Code 3:	Not reported
Waste Type Code 4:	Not reported
Waste Type Code 5:	Not reported
Waste Type Code 6:	Not reported

CON EDISON SERVICE BOX: 21121 (Continued) **S117986730**

Date Accepted: Not reported
Manifest Discrepancy Type: Not reported
Data Entry Number: Not reported
Was Load Rejected: NEW YORK, NY 10003
Reason Load Was Rejected: Not reported

Waste:
Manifest Year: Not reported
Waste Code: D008
Hand Code: Not reported
Quantity: 500.00 Pounds

Z273 **355 WEST 124TH ST SERVICE STATION INC** **RCRA NonGen / NLR** **1004572338**
West **355 W 124TH ST** **US AIRS** **NYD987024098**
1/8-1/4 **NEW YORK, NY 10027**
0.177 mi.
936 ft. **Site 1 of 11 in cluster Z**

Relative:
Higher

Actual:
29 ft.

RCRA NonGen / NLR:
Date form received by agency: 01/01/2007
Facility name: 355 WEST 124TH ST SERVICE STATION INC
Facility address: 355 W 124TH ST
NEW YORK, NY 10027
EPA ID: NYD987024098
Mailing address: BROADWAY
NEW YORK, NY 10027
Contact: ORLANDO TETEDA
Contact address: BROADWAY
NEW YORK, NY 10027
Contact country: US
Contact telephone: (212) 866-7339
Contact email: Not reported
EPA Region: 02
Classification: Non-Generator
Description: Handler: Non-Generators do not presently generate hazardous waste

Owner/Operator Summary:
Owner/operator name: GASOLINE REALTY AGENT INC
Owner/operator address: 55 JERICHO TNPK
JERICHO, NY 11753
Owner/operator country: US
Owner/operator telephone: (516) 997-9300
Legal status: Private
Owner/Operator Type: Operator
Owner/Op start date: Not reported
Owner/Op end date: Not reported

Owner/operator name: GASOLINE REALTY AGENT INC
Owner/operator address: 55 JERICHO TNPK
JERICHO, NY 11753
Owner/operator country: US
Owner/operator telephone: (516) 997-9300
Legal status: Private
Owner/Operator Type: Owner
Owner/Op start date: Not reported

355 WEST 124TH ST SERVICE STATION INC (Continued) **1004572338**

Owner/Op end date: Not reported

Handler Activities Summary:
U.S. importer of hazardous waste: No
Mixed waste (haz. and radioactive): No
Recycler of hazardous waste: No
Transporter of hazardous waste: No
Treater, storer or disposer of HW: No
Underground injection activity: No
On-site burner exemption: No
Furnace exemption: No
Used oil fuel burner: No
Used oil processor: No
User oil refiner: No
Used oil fuel marketer to burner: No
Used oil Specification marketer: No
Used oil transfer facility: No
Used oil transporter: No

Historical Generators:
Date form received by agency: 01/01/2006
Site name: 355 WEST 124TH ST SERVICE STATION INC
Classification: Not a generator, verified

Date form received by agency: 12/14/1992
Site name: 355 WEST 124TH ST SERVICE STATION INC
Classification: Conditionally Exempt Small Quantity Generator

. Waste code: D001
. Waste name: IGNITABLE WASTE

. Waste code: D018
. Waste name: BENZENE

Violation Status: No violations found

US AIRS MINOR:
Envid: 1004572338
Region Code: 02
Programmatic ID: AIR NY0000NY2620200047
Facility Registry ID: 110001577464
D and B Number: Not reported
Primary SIC Code: 5541
NAICS Code: 999999
Default Air Classification Code: MIN
Facility Type of Ownership Code: POF
Air CMS Category Code: Not reported
HPV Status: Not reported

US AIRS MINOR:
Region Code: 02
Programmatic ID: AIR NY0000NY2620200047
Facility Registry ID: 110001577464
Air Operating Status Code: OPR
Default Air Classification Code: MIN
Air Program: State Implementation Plan for National Primary and Secondary Ambient Air Quality Standards
Activity Date: 1989-01-01 00:00:00

355 WEST 124TH ST SERVICE STATION INC (Continued) **1004572338**

Activity Status Date: Not reported
Activity Group: Compliance Monitoring
Activity Type: Inspection/Evaluation
Activity Status: Not reported

R274 **373 WEST 126 LLC** **NY AST** **A100322462**
NW **373 WEST 126TH STREET** **N/A**
1/8-1/4 **NEW YORK, NY 10027**
0.178 mi.
941 ft. **Site 8 of 11 in cluster R**

Relative:
Higher

Actual:
38 ft.

AST:
Region: STATE
DEC Region: 2
Site Status: Active
Facility Id: 2-610969
Program Type: PBS
UTM X: 588330.17063
UTM Y: 4518388.65902
Expiration Date: 11/14/2018
Site Type: Apartment Building/Office Building

Affiliation Records:
Site Id: 406749
Affiliation Type: Mail Contact
Company Name: GALIL MANAGEMENT
Contact Type: Not reported
Contact Name: DAVID LEDERMAN
Address1: 1465A FLATBUSH AVENUE
Address2: Not reported
City: BROOKLYN
State: NY
Zip Code: 11210
Country Code: 001
Phone: (718) 434-9440
EMail: DLEDERMAN@GALILMANAGEMENT.COM
Fax Number: Not reported
Modified By: NTFREEMA
Date Last Modified: 2015-07-15

Site Id: 406749
Affiliation Type: Emergency Contact
Company Name: 373 WEST 126 LLC
Contact Type: Not reported
Contact Name: MEYER BRECHER
Address1: Not reported
Address2: Not reported
City: Not reported
State: NN
Zip Code: Not reported
Country Code: 999
Phone: (718) 434-9440
EMail: Not reported
Fax Number: Not reported
Modified By: NTFREEMA
Date Last Modified: 2015-07-15

373 WEST 126 LLC (Continued) **A100322462**

Site Id:	406749
Affiliation Type:	On-Site Operator
Company Name:	373 WEST 126 LLC
Contact Type:	Not reported
Contact Name:	MANUEL SANDOVAL
Address1:	Not reported
Address2:	Not reported
City:	Not reported
State:	NN
Zip Code:	Not reported
Country Code:	001
Phone:	(917) 858-1681
EMail:	Not reported
Fax Number:	Not reported
Modified By:	NTFREEMA
Date Last Modified:	2015-07-15

Site Id:	406749
Affiliation Type:	Facility Owner
Company Name:	373 WEST 126 LLC
Contact Type:	MANAGER
Contact Name:	DAVID LEDERMAN
Address1:	1465A FLATBUSH AVENUE
Address2:	Not reported
City:	BROOKLYN
State:	NY
Zip Code:	11210
Country Code:	001
Phone:	(718) 434-9440
EMail:	Not reported
Fax Number:	Not reported
Modified By:	NTFREEMA
Date Last Modified:	2015-07-15

Tank Info:

Tank Number:	1
Tank Id:	226169
Material Code:	0002
Common Name of Substance:	#4 Fuel Oil (On-Site Consumption)

Equipment Records:

B01 - Tank External Protection - Painted/Asphalt Coating
H00 - Tank Leak Detection - None
A00 - Tank Internal Protection - None
G00 - Tank Secondary Containment - None
I00 - Overfill - None
L00 - Piping Leak Detection - None
F00 - Pipe External Protection - None
C00 - Pipe Location - No Piping
D00 - Pipe Type - No Piping
E00 - Piping Secondary Containment - None
K00 - Spill Prevention - None
J00 - Dispenser - None

Tank Location:	1
Tank Type:	Steel/Carbon Steel/Iron

373 WEST 126 LLC (Continued) **A100322462**

Tank Status:	In Service
Pipe Model:	Not reported
Install Date:	03/01/1990
Capacity Gallons:	5000
Tightness Test Method:	NN
Date Test:	Not reported
Next Test Date:	Not reported
Date Tank Closed:	Not reported
Register:	True
Modified By:	NTFREEMA
Last Modified:	07/15/2015
Material Name:	Not reported

R275 **171 MORNINGSIDE AVENUE** **NY AST** **A100322472**
NW **171 MORNINGSIDE AVENUE** **N/A**
1/8-1/4 **NEW YORK, NY 10027**
0.178 mi.
941 ft. **Site 9 of 11 in cluster R**

Relative:
Higher

Actual:
38 ft.

AST:

Region:	STATE
DEC Region:	2
Site Status:	Active
Facility Id:	2-610971
Program Type:	PBS
UTM X:	588291.95022
UTM Y:	4518468.93346
Expiration Date:	11/14/2018
Site Type:	Apartment Building/Office Building

Affiliation Records:

Site Id:	406758
Affiliation Type:	Emergency Contact
Company Name:	161-171 MORNINGSIDE LLC
Contact Type:	Not reported
Contact Name:	MEYER BRECHER
Address1:	Not reported
Address2:	Not reported
City:	Not reported
State:	NN
Zip Code:	Not reported
Country Code:	999
Phone:	(718) 434-9440
EMail:	Not reported
Fax Number:	Not reported
Modified By:	NTFREEMA
Date Last Modified:	2015-07-29

Site Id:	406758
Affiliation Type:	On-Site Operator
Company Name:	171 MORNINGSIDE AVENUE
Contact Type:	Not reported
Contact Name:	161-171 MORNINGSIDE LLC
Address1:	Not reported
Address2:	Not reported
City:	Not reported
State:	NN
Zip Code:	Not reported

171 MORNINGSIDE AVENUE (Continued) **A100322472**

Country Code:	001
Phone:	(718) 434-9440
EMail:	Not reported
Fax Number:	Not reported
Modified By:	NTFREEMA
Date Last Modified:	2015-07-29

Site Id:	406758
Affiliation Type:	Facility Owner
Company Name:	161-171 MORNINGSIDE LLC
Contact Type:	MANAGER
Contact Name:	DAVID LEDERMAN
Address1:	1465A FLATBUSH AVENUE
Address2:	Not reported
City:	BROOKLYN
State:	NY
Zip Code:	11210
Country Code:	001
Phone:	(718) 434-9440
EMail:	DLEDERMAN@GALILMANAGEMENT.COM
Fax Number:	Not reported
Modified By:	NTFREEMA
Date Last Modified:	2015-07-29

Site Id:	406758
Affiliation Type:	Mail Contact
Company Name:	161-171 MORNINGSIDE LLC
Contact Type:	MANAGER
Contact Name:	DAVID LEDERMAN
Address1:	1465A FLATBUSH AVENUE
Address2:	Not reported
City:	BROOKLYN
State:	NY
Zip Code:	11210
Country Code:	001
Phone:	(718) 434-9440
EMail:	DLEDERMAN@GALILMANAGEMENT.COM
Fax Number:	Not reported
Modified By:	NTFREEMA
Date Last Modified:	2015-07-29

Tank Info:

Tank Number:	001
Tank Id:	226171
Material Code:	0002
Common Name of Substance:	#4 Fuel Oil (On-Site Consumption)

Equipment Records:

F00 - Pipe External Protection - None
L00 - Piping Leak Detection - None
G00 - Tank Secondary Containment - None
I00 - Overfill - None
A00 - Tank Internal Protection - None
H00 - Tank Leak Detection - None
B01 - Tank External Protection - Painted/Asphalt Coating

171 MORNINGSIDE AVENUE (Continued) **A100322472**

K00 - Spill Prevention - None
D00 - Pipe Type - No Piping
E00 - Piping Secondary Containment - None
C00 - Pipe Location - No Piping
J00 - Dispenser - None

Tank Location:	4
Tank Type:	Steel/Carbon Steel/Iron
Tank Status:	In Service
Pipe Model:	Not reported
Install Date:	08/19/1940
Capacity Gallons:	5000
Tightness Test Method:	NN
Date Test:	Not reported
Next Test Date:	Not reported
Date Tank Closed:	Not reported
Register:	True
Modified By:	NTFREEMA
Last Modified:	07/29/2015
Material Name:	Not reported

R276 **CON EDISON SERVICE BOX: 41265** **RCRA NonGen / NLR** **1016962079**
NW **163 MORNINGSIDE AVE FRONT OF** **NY MANIFEST** **NYP004350625**
1/8-1/4 **NEW YORK, NY 10027**
0.178 mi.
941 ft. **Site 10 of 11 in cluster R**

Relative:
Higher

Actual:
38 ft.

RCRA NonGen / NLR:

Date form received by agency:	09/25/2013
Facility name:	CON EDISON SERVICE BOX: 41265
Facility address:	163 MORNINGSIDE AVE FRONT OF NEW YORK, NY 10027
EPA ID:	NYP004350625
Mailing address:	IRVING PL, RM 828 NEW YORK, NY 10003
Contact:	RICARDO CARTY
Contact address:	Not reported Not reported
Contact country:	Not reported
Contact telephone:	(646) 772-3407
Contact email:	Not reported
EPA Region:	02
Classification:	Non-Generator
Description:	Handler: Non-Generators do not presently generate hazardous waste

Handler Activities Summary:

U.S. importer of hazardous waste:	No
Mixed waste (haz. and radioactive):	No
Recycler of hazardous waste:	No
Transporter of hazardous waste:	No
Treater, storer or disposer of HW:	No
Underground injection activity:	No
On-site burner exemption:	No
Furnace exemption:	No
Used oil fuel burner:	No
Used oil processor:	No
User oil refiner:	No
Used oil fuel marketer to burner:	No

CON EDISON SERVICE BOX: 41265 (Continued) **1016962079**

Used oil Specification marketer: No
Used oil transfer facility: No
Used oil transporter: No

Historical Generators:
Date form received by agency: 08/25/2013
Site name: CON EDISON SERVICE BOX: 41265
Classification: Conditionally Exempt Small Quantity Generator

Violation Status: No violations found

NY MANIFEST:
Country: USA
EPA ID: NYP004350625
Facility Status: Not reported
Location Address 1: FO 163 MORNINGSIDE AVE
Code: BP
Location Address 2: MH 41265
Total Tanks: Not reported
Location City: NEW YORK
Location State: NY
Location Zip: 10027
Location Zip 4: Not reported

NY MANIFEST:
EPAID: NYP004350625
Mailing Name: CON EDISON
Mailing Contact: CON EDISON
Mailing Address 1: 4 IRVING PL 15TH FL
Mailing Address 2: Not reported
Mailing City: NEW YORK
Mailing State: NY
Mailing Zip: 10003
Mailing Zip 4: Not reported
Mailing Country: USA
Mailing Phone: 2124603770

NY MANIFEST:
Document ID: Not reported
Manifest Status: Not reported
seq: Not reported
Year: 2013
Trans1 State ID: NJD003812047
Trans2 State ID: NJD003812047
Generator Ship Date: 08/25/2013
Trans1 Recv Date: 08/25/2013
Trans2 Recv Date: 08/27/2013
TSD Site Recv Date: 08/27/2013
Part A Recv Date: Not reported
Part B Recv Date: Not reported
Generator EPA ID: NYP004350625
Trans1 EPA ID: Not reported
Trans2 EPA ID: Not reported
TSDF ID 1: NJD991291105
TSDF ID 2: Not reported
Manifest Tracking Number: 002220838GBF
Import Indicator: N

CON EDISON SERVICE BOX: 41265 (Continued) **1016962079**

Export Indicator:	N
Discr Quantity Indicator:	N
Discr Type Indicator:	N
Discr Residue Indicator:	N
Discr Partial Reject Indicator:	N
Discr Full Reject Indicator:	N
Manifest Ref Number:	Not reported
Alt Facility RCRA ID:	Not reported
Alt Facility Sign Date:	Not reported
MGMT Method Type Code:	H110
Waste Code:	Not reported
Waste Code:	Not reported
Waste Code:	Not reported
Waste Code:	Not reported
Waste Code:	Not reported
Waste Code:	Not reported
Quantity:	500
Units:	P - Pounds
Number of Containers:	1
Container Type:	TT - Cargo tank, tank trucks
Handling Method:	T Chemical, physical, or biological treatment.
Specific Gravity:	1
Waste Code:	D008
Waste Code 1_2:	Not reported
Waste Code 1_3:	Not reported
Waste Code 1_4:	Not reported
Waste Code 1_5:	Not reported
Waste Code 1_6:	Not reported

Country:	USA
EPA ID:	NYP004830762
Facility Status:	Not reported
Location Address 1:	163 MORNINGSIDE AVE
Code:	BP
Location Address 2:	SB 41266
Total Tanks:	Not reported
Location City:	NEW YORK
Location State:	NY
Location Zip:	10027
Location Zip 4:	Not reported

NY MANIFEST:

EPAID:	NYP004830762
Mailing Name:	CON EDISON
Mailing Contact:	DENNIS HUACON
Mailing Address 1:	4 IRVING PL 15TH FL
Mailing Address 2:	Not reported
Mailing City:	NEW YORK
Mailing State:	NY
Mailing Zip:	10003
Mailing Zip 4:	Not reported
Mailing Country:	USA
Mailing Phone:	2124603770

NY MANIFEST:

Document ID:	Not reported

CON EDISON SERVICE BOX: 41265 (Continued) **1016962079**

Manifest Status:	Not reported
seq:	Not reported
Year:	2015
Trans1 State ID:	NJD003812047
Trans2 State ID:	Not reported
Generator Ship Date:	08/27/2015
Trans1 Recv Date:	08/27/2015
Trans2 Recv Date:	Not reported
TSD Site Recv Date:	09/02/2015
Part A Recv Date:	Not reported
Part B Recv Date:	Not reported
Generator EPA ID:	NYP004830762
Trans1 EPA ID:	Not reported
Trans2 EPA ID:	Not reported
TSDF ID 1:	NJD991291105
TSDF ID 2:	Not reported
Manifest Tracking Number:	002612980GBF
Import Indicator:	N
Export Indicator:	N
Discr Quantity Indicator:	N
Discr Type Indicator:	N
Discr Residue Indicator:	N
Discr Partial Reject Indicator:	N
Discr Full Reject Indicator:	N
Manifest Ref Number:	Not reported
Alt Facility RCRA ID:	Not reported
Alt Facility Sign Date:	Not reported
MGMT Method Type Code:	H110
Waste Code:	Not reported
Waste Code:	Not reported
Waste Code:	Not reported
Waste Code:	Not reported
Waste Code:	Not reported
Waste Code:	Not reported
Quantity:	300
Units:	P - Pounds
Number of Containers:	1
Container Type:	TT - Cargo tank, tank trucks
Handling Method:	T Chemical, physical, or biological treatment.
Specific Gravity:	1
Waste Code:	D008
Waste Code 1_2:	Not reported
Waste Code 1_3:	Not reported
Waste Code 1_4:	Not reported
Waste Code 1_5:	Not reported
Waste Code 1_6:	Not reported

Document ID:	Not reported
Manifest Status:	Not reported
seq:	Not reported
Year:	2015
Trans1 State ID:	NJD003812047
Trans2 State ID:	Not reported
Generator Ship Date:	08/27/2015
Trans1 Recv Date:	08/27/2015
Trans2 Recv Date:	Not reported
TSD Site Recv Date:	09/02/2015

CON EDISON SERVICE BOX: 41265 (Continued) **1016962079**

Part A Recv Date:	Not reported
Part B Recv Date:	Not reported
Generator EPA ID:	NYP004830762
Trans1 EPA ID:	Not reported
Trans2 EPA ID:	Not reported
TSDF ID 1:	NJD991291105
TSDF ID 2:	Not reported
Manifest Tracking Number:	002612980GBF
Import Indicator:	N
Export Indicator:	N
Discr Quantity Indicator:	N
Discr Type Indicator:	N
Discr Residue Indicator:	N
Discr Partial Reject Indicator:	N
Discr Full Reject Indicator:	N
Manifest Ref Number:	Not reported
Alt Facility RCRA ID:	Not reported
Alt Facility Sign Date:	Not reported
MGMT Method Type Code:	H110
Waste Code:	Not reported
Waste Code:	Not reported
Waste Code:	Not reported
Waste Code:	Not reported
Waste Code:	Not reported
Waste Code:	Not reported
Quantity:	300
Units:	P - Pounds
Number of Containers:	1
Container Type:	TT - Cargo tank, tank trucks
Handling Method:	T Chemical, physical, or biological treatment.
Specific Gravity:	1
Waste Code:	D008
Waste Code 1_2:	Not reported
Waste Code 1_3:	Not reported
Waste Code 1_4:	Not reported
Waste Code 1_5:	Not reported
Waste Code 1_6:	Not reported
Document ID:	Not reported
Manifest Status:	Not reported
seq:	Not reported
Year:	2015
Trans1 State ID:	NJD003812047
Trans2 State ID:	Not reported
Generator Ship Date:	08/27/2015
Trans1 Recv Date:	08/27/2015
Trans2 Recv Date:	Not reported
TSD Site Recv Date:	09/02/2015
Part A Recv Date:	Not reported
Part B Recv Date:	Not reported
Generator EPA ID:	NYP004830762
Trans1 EPA ID:	Not reported
Trans2 EPA ID:	Not reported
TSDF ID 1:	NJD991291105
TSDF ID 2:	Not reported
Manifest Tracking Number:	002612980GBF
Import Indicator:	N

CON EDISON SERVICE BOX: 41265 (Continued) **1016962079**

Export Indicator:	N
Discr Quantity Indicator:	N
Discr Type Indicator:	N
Discr Residue Indicator:	N
Discr Partial Reject Indicator:	N
Discr Full Reject Indicator:	N
Manifest Ref Number:	Not reported
Alt Facility RCRA ID:	Not reported
Alt Facility Sign Date:	Not reported
MGMT Method Type Code:	H110
Waste Code:	Not reported
Waste Code:	Not reported
Waste Code:	Not reported
Waste Code:	Not reported
Waste Code:	Not reported
Waste Code:	Not reported
Quantity:	300
Units:	P - Pounds
Number of Containers:	1
Container Type:	TT - Cargo tank, tank trucks
Handling Method:	T Chemical, physical, or biological treatment.
Specific Gravity:	1
Waste Code:	D008
Waste Code 1_2:	Not reported
Waste Code 1_3:	Not reported
Waste Code 1_4:	Not reported
Waste Code 1_5:	Not reported
Waste Code 1_6:	Not reported

Y277 **TERRACE APARTMENTS, INC.** **NY AST** **U003396939**
NW **5 ST. NICHOLAS TERRACE** **N/A**
1/8-1/4 **NEW YORK, NY 10027**
0.178 mi.
941 ft. **Site 2 of 12 in cluster Y**

Relative:
Higher

Actual:
55 ft.

AST:

Region:	STATE
DEC Region:	2
Site Status:	Active
Facility Id:	2-602981
Program Type:	PBS
UTM X:	588410.17497
UTM Y:	4518478.37650
Expiration Date:	04/11/2017
Site Type:	Apartment Building/Office Building

Affiliation Records:

Site Id:	24936
Affiliation Type:	Facility Owner
Company Name:	TERRACE APARTMENTS, INC.
Contact Type:	PRESIDENT
Contact Name:	P. BAXTER LANIUS
Address1:	1 ST. NICHOLAS TERRACE
Address2:	Not reported
City:	NEW YORK
State:	NY
Zip Code:	10027

TERRACE APARTMENTS, INC. (Continued) **U003396939**

Country Code:	001
Phone:	(212) 678-0094
EMail:	Not reported
Fax Number:	Not reported
Modified By:	kakyer
Date Last Modified:	2008-03-03

Site Id:	24936
Affiliation Type:	Mail Contact
Company Name:	TERRACE APARTMENTS, INC.
Contact Type:	PRESIDENT
Contact Name:	P. BAXTER LANIUS
Address1:	1 ST. NICHOLAS TERRACE
Address2:	Not reported
City:	NEW YORK
State:	NY
Zip Code:	10027
Country Code:	001
Phone:	(212) 678-0094
EMail:	Not reported
Fax Number:	Not reported
Modified By:	kakyer
Date Last Modified:	2008-03-03

Site Id:	24936
Affiliation Type:	Emergency Contact
Company Name:	TERRACE APARTMENTS, INC.
Contact Type:	Not reported
Contact Name:	EWART GOODIN
Address1:	Not reported
Address2:	Not reported
City:	Not reported
State:	NN
Zip Code:	Not reported
Country Code:	001
Phone:	(212) 678-0094
EMail:	Not reported
Fax Number:	Not reported
Modified By:	TRANSLAT
Date Last Modified:	2004-03-04

Site Id:	24936
Affiliation Type:	On-Site Operator
Company Name:	TERRACE APARTMENTS, INC.
Contact Type:	Not reported
Contact Name:	TERRACE APARTMENTS
Address1:	Not reported
Address2:	Not reported
City:	Not reported
State:	NN
Zip Code:	Not reported
Country Code:	001
Phone:	(212) 684-0094
EMail:	Not reported
Fax Number:	Not reported
Modified By:	kakyer
Date Last Modified:	2008-03-03

TERRACE APARTMENTS, INC. (Continued) **U003396939**

Tank Info:

Tank Number:	001
Tank Id:	52368
Material Code:	0001
Common Name of Substance:	#2 Fuel Oil (On-Site Consumption)

Equipment Records:

I05 - Overfill - Vent Whistle
F00 - Pipe External Protection - None
G00 - Tank Secondary Containment - None
L00 - Piping Leak Detection - None
A00 - Tank Internal Protection - None
B01 - Tank External Protection - Painted/Asphalt Coating
H06 - Tank Leak Detection - Impervious Barrier/Concrete Pad (A/G)
J03 - Dispenser - Gravity
K00 - Spill Prevention - None
D00 - Pipe Type - No Piping
E00 - Piping Secondary Containment - None
C00 - Pipe Location - No Piping

Tank Location:	3
Tank Type:	Stainless Steel Alloy
Tank Status:	In Service
Pipe Model:	Not reported
Install Date:	06/01/1988
Capacity Gallons:	2000
Tightness Test Method:	NN
Date Test:	Not reported
Next Test Date:	Not reported
Date Tank Closed:	Not reported
Register:	True
Modified By:	MSBAPTIS
Last Modified:	02/15/2012
Material Name:	Not reported

W278 **CON EDISON MANHOLE 21122** **RCRA NonGen / NLR** **1014919196**
NE **215 W 129TH ST** **NY MANIFEST** **NYP004233532**
1/8-1/4 **NEW YORK, NY 10027** **NJ MANIFEST**
0.179 mi.
943 ft. **Site 28 of 30 in cluster W**

Relative:
Lower

Actual:
27 ft.

RCRA NonGen / NLR:

Date form received by agency:	05/11/2011
Facility name:	CON EDISON MANHOLE 21122
Facility address:	215 W 129TH ST
	NEW YORK, NY 10027
EPA ID:	NYP004233532
Mailing address:	IRVING PLAZA RM 828
	NEW YORK, NY 10003
Contact:	JUAN RODRIGUEZ
Contact address:	Not reported
	Not reported
Contact country:	Not reported
Contact telephone:	(347) 865-5931
Contact email:	Not reported
EPA Region:	02
Classification:	Non-Generator

CON EDISON MANHOLE 21122 (Continued) **1014919196**

Description: Handler: Non-Generators do not presently generate hazardous waste

Handler Activities Summary:
U.S. importer of hazardous waste: No
Mixed waste (haz. and radioactive): No
Recycler of hazardous waste: No
Transporter of hazardous waste: No
Treater, storer or disposer of HW: No
Underground injection activity: No
On-site burner exemption: No
Furnace exemption: No
Used oil fuel burner: No
Used oil processor: No
User oil refiner: No
Used oil fuel marketer to burner: No
Used oil Specification marketer: No
Used oil transfer facility: No
Used oil transporter: No

Historical Generators:
Date form received by agency: 04/11/2011
Site name: CON EDISON MANHOLE 21122
Classification: Conditionally Exempt Small Quantity Generator

Violation Status: No violations found

NY MANIFEST:
Country: USA
EPA ID: NYP004233532
Facility Status: Not reported
Location Address 1: 215 WEST 129 ST
Code: BP
Location Address 2: Not reported
Total Tanks: Not reported
Location City: NEW YORK
Location State: NY
Location Zip: 10027
Location Zip 4: Not reported

NY MANIFEST:
EPAID: NYP004233532
Mailing Name: CONSOLIDATED EDISON
Mailing Contact: TOM TEELING
Mailing Address 1: 4 IRVING PLACE RM 828
Mailing Address 2: Not reported
Mailing City: NEW YORK
Mailing State: NY
Mailing Zip: 10003
Mailing Zip 4: Not reported
Mailing Country: USA
Mailing Phone: 2124603770

NY MANIFEST:
Document ID: Not reported
Manifest Status: Not reported
seq: Not reported
Year: 2011

CON EDISON MANHOLE 21122 (Continued) **1014919196**

Trans1 State ID:	NJ0000027193
Trans2 State ID:	Not reported
Generator Ship Date:	04/11/2011
Trans1 Recv Date:	04/11/2011
Trans2 Recv Date:	Not reported
TSD Site Recv Date:	04/11/2011
Part A Recv Date:	Not reported
Part B Recv Date:	Not reported
Generator EPA ID:	NYP004233532
Trans1 EPA ID:	Not reported
Trans2 EPA ID:	Not reported
TSDF ID 1:	NJD002200046
TSDF ID 2:	Not reported
Manifest Tracking Number:	007660461JJK
Import Indicator:	N
Export Indicator:	N
Discr Quantity Indicator:	N
Discr Type Indicator:	N
Discr Residue Indicator:	N
Discr Partial Reject Indicator:	N
Discr Full Reject Indicator:	N
Manifest Ref Number:	Not reported
Alt Facility RCRA ID:	Not reported
Alt Facility Sign Date:	Not reported
MGMT Method Type Code:	H111
Waste Code:	Not reported
Waste Code:	Not reported
Waste Code:	Not reported
Waste Code:	Not reported
Waste Code:	Not reported
Waste Code:	Not reported
Quantity:	1500.0
Units:	P - Pounds
Number of Containers:	1.0
Container Type:	TT - Cargo tank, tank trucks
Handling Method:	T Chemical, physical, or biological treatment.
Specific Gravity:	1.0
Waste Code:	D008
Waste Code 1_2:	Not reported
Waste Code 1_3:	Not reported
Waste Code 1_4:	Not reported
Waste Code 1_5:	Not reported
Waste Code 1_6:	Not reported

NJ MANIFEST:

EPA Id:	NYP004233532
Mail Address:	IRVING PLAZA RM 828
Mail City/State/Zip:	NEW YORK, NY 10003
Facility Phone:	Not reported
Emergency Phone:	Not reported
Contact:	JUAN RODRIGUEZ
Comments:	Not reported
SIC Code:	Not reported
County:	NY061
Municipal:	Not reported
Previous EPA Id:	Not reported

CON EDISON MANHOLE 21122 (Continued) **1014919196**

Gen Flag:	Not reported
Trans Flag:	Not reported
TSDF Flag:	Not reported
Name Change:	Not reported
Date Change:	Not reported

Manifest:

Manifest Number:	007660461JJK
EPA ID:	NYP004233532
Date Shipped:	4/11/2011
TSDF EPA ID:	NJD002200046
Transporter EPA ID:	NJ0000027193
Transporter 2 EPA ID:	Not reported
Transporter 3 EPA ID:	Not reported
Transporter 4 EPA ID:	Not reported
Transporter 5 EPA ID:	Not reported
Transporter 6 EPA ID:	Not reported
Transporter 7 EPA ID:	Not reported
Transporter 8 EPA ID:	Not reported
Transporter 9 EPA ID:	Not reported
Transporter 10 EPA ID:	Not reported
Date Trans1 Transported Waste:	Not reported
Date Trans2 Transported Waste:	Not reported
Date Trans3 Transported Waste:	Not reported
Date Trans4 Transported Waste:	Not reported
Date Trans5 Transported Waste:	Not reported
Date Trans6 Transported Waste:	Not reported
Date Trans7 Transported Waste:	Not reported
Date Trans8 Transported Waste:	Not reported
Date Trans9 Transported Waste:	Not reported
Date Trans10 Transported Waste:	Not reported
Date TSDF Received Waste:	Not reported
TSDF EPA Facility Name:	Not reported
QTY Units:	Not reported
Transporter SEQ ID:	Not reported
Transporter-1 Date:	Not reported
Waste SEQ ID:	Not reported
Waste Type Code 2:	Not reported
Waste Type Code 3:	Not reported
Waste Type Code 4:	Not reported
Waste Type Code 5:	Not reported
Waste Type Code 6:	Not reported
Date Accepted:	Not reported
Manifest Discrepancy Type:	Not reported
Data Entry Number:	Not reported
Was Load Rejected:	NEW YORK, NY 10003
Reason Load Was Rejected:	Not reported

Waste:

Manifest Year:	Not reported
Waste Code:	D008
Hand Code:	H111
Quantity:	1,500.00 Pounds

V279 **CON EDISON SERVICE BOX: 20777** **RCRA NonGen / NLR** **1016450922**
ESE **153 W 126TH ST FRONT OF** **NY MANIFEST** **NYP004299566**
1/8-1/4 **NEW YORK, NY 10027**
0.179 mi.
945 ft. **Site 6 of 7 in cluster V**

Relative:
Lower

Actual:
28 ft.

RCRA NonGen / NLR:

Date form received by agency:	05/07/2013
Facility name:	CON EDISON SERVICE BOX: 20777
Facility address:	153 W 126TH ST FRONT OF NEW YORK, NY 10027
EPA ID:	NYP004299566
Contact:	RICARDO CARTY
Contact address:	Not reported Not reported
Contact country:	Not reported
Contact telephone:	(646) 772-3407
Contact email:	Not reported
EPA Region:	02
Classification:	Non-Generator
Description:	Handler: Non-Generators do not presently generate hazardous waste

Handler Activities Summary:

U.S. importer of hazardous waste:	No
Mixed waste (haz. and radioactive):	No
Recycler of hazardous waste:	No
Transporter of hazardous waste:	No
Treater, storer or disposer of HW:	No
Underground injection activity:	No
On-site burner exemption:	No
Furnace exemption:	No
Used oil fuel burner:	No
Used oil processor:	No
User oil refiner:	No
Used oil fuel marketer to burner:	No
Used oil Specification marketer:	No
Used oil transfer facility:	No
Used oil transporter:	No

Historical Generators:

Date form received by agency:	04/07/2013
Site name:	CON EDISON SERVICE BOX: 20777
Classification:	Conditionally Exempt Small Quantity Generator
Violation Status:	No violations found

NY MANIFEST:

Country:	USA
EPA ID:	NYP004299566
Facility Status:	Not reported
Location Address 1:	FO 153 W 126TH ST
Code:	BP
Location Address 2:	SERV BOX 20777
Total Tanks:	Not reported
Location City:	NEW YORK
Location State:	NY
Location Zip:	10027
Location Zip 4:	Not reported

CON EDISON SERVICE BOX: 20777 (Continued) **1016450922**

NY MANIFEST:

EPAID:	NYP004299566
Mailing Name:	CON EDISON
Mailing Contact:	TOM TEELING
Mailing Address 1:	4 IRVING PLACE - 15TH FLOOR
Mailing Address 2:	Not reported
Mailing City:	NEW YORK
Mailing State:	NY
Mailing Zip:	10003
Mailing Zip 4:	Not reported
Mailing Country:	USA
Mailing Phone:	2124603770

NY MANIFEST:

Document ID:	Not reported
Manifest Status:	Not reported
seq:	Not reported
Year:	2013
Trans1 State ID:	NJ0000027193
Trans2 State ID:	Not reported
Generator Ship Date:	04/07/2013
Trans1 Recv Date:	04/07/2013
Trans2 Recv Date:	Not reported
TSD Site Recv Date:	04/09/2013
Part A Recv Date:	Not reported
Part B Recv Date:	Not reported
Generator EPA ID:	NYP004299566
Trans1 EPA ID:	Not reported
Trans2 EPA ID:	Not reported
TSDF ID 1:	NJD002200046
TSDF ID 2:	Not reported
Manifest Tracking Number:	010708352JJK
Import Indicator:	N
Export Indicator:	N
Discr Quantity Indicator:	N
Discr Type Indicator:	N
Discr Residue Indicator:	N
Discr Partial Reject Indicator:	N
Discr Full Reject Indicator:	N
Manifest Ref Number:	Not reported
Alt Facility RCRA ID:	Not reported
Alt Facility Sign Date:	Not reported
MGMT Method Type Code:	H110
Waste Code:	Not reported
Waste Code:	Not reported
Waste Code:	Not reported
Waste Code:	Not reported
Waste Code:	Not reported
Waste Code:	Not reported
Quantity:	1000
Units:	P - Pounds
Number of Containers:	1
Container Type:	TT - Cargo tank, tank trucks
Handling Method:	T Chemical, physical, or biological treatment.
Specific Gravity:	1
Waste Code:	D008

CON EDISON SERVICE BOX: 20777 (Continued) **1016450922**

Waste Code 1_2: Not reported
Waste Code 1_3: Not reported
Waste Code 1_4: Not reported
Waste Code 1_5: Not reported
Waste Code 1_6: Not reported

V280 **CON EDISON SERVICE BOX: 20916** **RCRA NonGen / NLR** **1016974390**
ESE **150 W 127TH ST** **NY MANIFEST** **NYP004482113**
1/8-1/4 **NEW YORK, NY 10027**
0.179 mi.
947 ft. **Site 7 of 7 in cluster V**

Relative:
Lower

Actual:
28 ft.

RCRA NonGen / NLR:
Date form received by agency: 04/28/2014
Facility name: CON EDISON SERVICE BOX: 20916
Facility address: 150 W 127TH ST
NEW YORK, NY 10027
EPA ID: NYP004482113
Mailing address: IRVING PL, 15TH FL NE
NEW YORK, NY 10003
Contact: THOMAS TEELING
Contact address: Not reported
Not reported
Contact country: Not reported
Contact telephone: (212) 460-3770
Contact email: Not reported
EPA Region: 02
Classification: Non-Generator
Description: Handler: Non-Generators do not presently generate hazardous waste

Handler Activities Summary:
U.S. importer of hazardous waste: No
Mixed waste (haz. and radioactive): No
Recycler of hazardous waste: No
Transporter of hazardous waste: No
Treater, storer or disposer of HW: No
Underground injection activity: No
On-site burner exemption: No
Furnace exemption: No
Used oil fuel burner: No
Used oil processor: No
User oil refiner: No
Used oil fuel marketer to burner: No
Used oil Specification marketer: No
Used oil transfer facility: No
Used oil transporter: No

Historical Generators:
Date form received by agency: 03/28/2014
Site name: CON EDISON SERVICE BOX: 20916
Classification: Conditionally Exempt Small Quantity Generator

Violation Status: No violations found

NY MANIFEST:
Country: USA

CON EDISON SERVICE BOX: 20916 (Continued) **1016974390**

EPA ID:	NYP004482113
Facility Status:	Not reported
Location Address 1:	150 W 127 ST
Code:	BP
Location Address 2:	SB20916
Total Tanks:	Not reported
Location City:	NEW YORK
Location State:	NY
Location Zip:	10027
Location Zip 4:	Not reported

NY MANIFEST:

EPAID:	NYP004482113
Mailing Name:	CON EDISON
Mailing Contact:	CON EDISON
Mailing Address 1:	4 IRVING ST
Mailing Address 2:	15TH ST
Mailing City:	NEW YORK
Mailing State:	NY
Mailing Zip:	10003
Mailing Zip 4:	Not reported
Mailing Country:	USA
Mailing Phone:	Not reported

NY MANIFEST:

Document ID:	Not reported
Manifest Status:	Not reported
seq:	Not reported
Year:	2014
Trans1 State ID:	NJD003812047
Trans2 State ID:	Not reported
Generator Ship Date:	03/28/2014
Trans1 Recv Date:	03/28/2014
Trans2 Recv Date:	Not reported
TSD Site Recv Date:	03/28/2014
Part A Recv Date:	Not reported
Part B Recv Date:	Not reported
Generator EPA ID:	NYP004482113
Trans1 EPA ID:	Not reported
Trans2 EPA ID:	Not reported
TSDF ID 1:	NJD991291105
TSDF ID 2:	Not reported
Manifest Tracking Number:	002358566GBF
Import Indicator:	N
Export Indicator:	N
Discr Quantity Indicator:	N
Discr Type Indicator:	N
Discr Residue Indicator:	N
Discr Partial Reject Indicator:	N
Discr Full Reject Indicator:	N
Manifest Ref Number:	Not reported
Alt Facility RCRA ID:	Not reported
Alt Facility Sign Date:	Not reported
MGMT Method Type Code:	H110
Waste Code:	Not reported
Waste Code:	Not reported
Waste Code:	Not reported

CON EDISON SERVICE BOX: 20916 (Continued) **1016974390**

Waste Code:	Not reported
Waste Code:	Not reported
Waste Code:	Not reported
Quantity:	500
Units:	P - Pounds
Number of Containers:	1
Container Type:	TT - Cargo tank, tank trucks
Handling Method:	T Chemical, physical, or biological treatment.
Specific Gravity:	1
Waste Code:	D008
Waste Code 1_2:	Not reported
Waste Code 1_3:	Not reported
Waste Code 1_4:	Not reported
Waste Code 1_5:	Not reported
Waste Code 1_6:	Not reported

AA281 **CONSOLIDATED EDISON** **NY MANIFEST** **1009243453**
SW **W 122 ST AND 8 AVE** **N/A**
1/8-1/4 **NEW YORK, NY 10101**
0.182 mi.
963 ft. **Site 1 of 17 in cluster AA**

Relative:
Lower

Actual:
28 ft.

NY MANIFEST:

Country:	USA
EPA ID:	NYP004129250
Facility Status:	Not reported
Location Address 1:	W 122 ST AND 8 AVE
Code:	BP
Location Address 2:	Not reported
Total Tanks:	Not reported
Location City:	NEW YORK
Location State:	NY
Location Zip:	10101
Location Zip 4:	Not reported

NY MANIFEST:

EPAID:	NYP004129250
Mailing Name:	CONSOLIDATED EDISON
Mailing Contact:	FRANKLIN MURRAY
Mailing Address 1:	4 IRVING PLACE RM 828
Mailing Address 2:	Not reported
Mailing City:	NEW YORK
Mailing State:	NY
Mailing Zip:	10003
Mailing Zip 4:	Not reported
Mailing Country:	USA
Mailing Phone:	2124602808

NY MANIFEST:

Document ID:	CTF1215548
Manifest Status:	Not reported
seq:	Not reported
Year:	2005
Trans1 State ID:	NYD986908085
Trans2 State ID:	Not reported
Generator Ship Date:	02/28/2005
Trans1 Recv Date:	02/28/2005

CONSOLIDATED EDISON (Continued) **1009243453**

Trans2 Recv Date:	Not reported
TSD Site Recv Date:	02/28/2005
Part A Recv Date:	Not reported
Part B Recv Date:	Not reported
Generator EPA ID:	NYP004129250
Trans1 EPA ID:	27577PA
Trans2 EPA ID:	Not reported
TSDF ID 1:	CTD002593887
TSDF ID 2:	Not reported
Manifest Tracking Number:	Not reported
Import Indicator:	Not reported
Export Indicator:	Not reported
Discr Quantity Indicator:	Not reported
Discr Type Indicator:	Not reported
Discr Residue Indicator:	Not reported
Discr Partial Reject Indicator:	Not reported
Discr Full Reject Indicator:	Not reported
Manifest Ref Number:	Not reported
Alt Facility RCRA ID:	Not reported
Alt Facility Sign Date:	Not reported
MGMT Method Type Code:	Not reported
Waste Code:	D018 - BENZENE 0.5 MG/L TCLP
Waste Code:	Not reported
Waste Code:	Not reported
Waste Code:	Not reported
Waste Code:	Not reported
Waste Code:	Not reported
Quantity:	00095
Units:	G - Gallons (liquids only)* (8.3 pounds)
Number of Containers:	001
Container Type:	TT - Cargo tank, tank trucks
Handling Method:	T Chemical, physical, or biological treatment.
Specific Gravity:	01.00

AA282 **CON EDISON GAS MAIN** **RCRA NonGen / NLR** **1010326368**
SW **W 122N ST & 8 AVE 17 FT S OF W** **NY MANIFEST** **NYP004140802**
1/8-1/4 **NEW YORK, NY 10027**
0.182 mi.
963 ft. **Site 2 of 17 in cluster AA**

Relative:
Lower

Actual:
28 ft.

RCRA NonGen / NLR:

Date form received by agency:	08/30/2006
Facility name:	CON EDISON GAS MAIN
Facility address:	W 122N ST & 8 AVE 17 FT S OF W 122ND ST & 4 FT E 8TH AVE NEW YORK, NY 10027
EPA ID:	NYP004140802
Mailing address:	4 IRVING PL, RM 828 NEW YORK, NY 10003
Contact:	PAUL WALSH
Contact address:	4 IRVING PL, RM 828 NEW YORK, NY 10003
Contact country:	US
Contact telephone:	(212) 580-8383
Contact email:	Not reported
EPA Region:	02
Classification:	Non-Generator

CON EDISON GAS MAIN (Continued) **1010326368**

Description: Handler: Non-Generators do not presently generate hazardous waste

Handler Activities Summary:
U.S. importer of hazardous waste: No
Mixed waste (haz. and radioactive): No
Recycler of hazardous waste: No
Transporter of hazardous waste: No
Treater, storer or disposer of HW: No
Underground injection activity: No
On-site burner exemption: No
Furnace exemption: No
Used oil fuel burner: No
Used oil processor: No
User oil refiner: No
Used oil fuel marketer to burner: No
Used oil Specification marketer: No
Used oil transfer facility: No
Used oil transporter: No

Historical Generators:
Date form received by agency: 08/29/2006
Site name: CON EDISON
Classification: Not a generator, verified

Date form received by agency: 08/28/2006
Site name: CON EDISON
Classification: Unverified

Violation Status: No violations found

NY MANIFEST:
Country: USA
EPA ID: NYP004140802
Facility Status: Not reported
Location Address 1: FREDERICK DOUGLASS & W 122ND
Code: BP
Location Address 2: Not reported
Total Tanks: Not reported
Location City: NEW YORK
Location State: NY
Location Zip: Not reported
Location Zip 4: Not reported

NY MANIFEST:
EPAID: NYP004140802
Mailing Name: CONSOLIDATED EDISON
Mailing Contact: FRANKLYN MURRAY
Mailing Address 1: 4 IRVING PL RM 828
Mailing Address 2: Not reported
Mailing City: NEW YORK
Mailing State: NY
Mailing Zip: 10003
Mailing Zip 4: Not reported
Mailing Country: USA
Mailing Phone: 2124602808

CON EDISON GAS MAIN (Continued) **1010326368**

NY MANIFEST:

Document ID:	NYE1540512
Manifest Status:	Not reported
seq:	01
Year:	2006
Trans1 State ID:	NYD006982359
Trans2 State ID:	Not reported
Generator Ship Date:	03/14/2006
Trans1 Recv Date:	03/14/2006
Trans2 Recv Date:	Not reported
TSD Site Recv Date:	03/15/2006
Part A Recv Date:	Not reported
Part B Recv Date:	Not reported
Generator EPA ID:	NYP004140802
Trans1 EPA ID:	12446JT
Trans2 EPA ID:	Not reported
TSDF ID 1:	NYD077444263
TSDF ID 2:	Not reported
Manifest Tracking Number:	Not reported
Import Indicator:	Not reported
Export Indicator:	Not reported
Discr Quantity Indicator:	Not reported
Discr Type Indicator:	Not reported
Discr Residue Indicator:	Not reported
Discr Partial Reject Indicator:	Not reported
Discr Full Reject Indicator:	Not reported
Manifest Ref Number:	Not reported
Alt Facility RCRA ID:	Not reported
Alt Facility Sign Date:	Not reported
MGMT Method Type Code:	Not reported
Waste Code:	D018 - BENZENE 0.5 MG/L TCLP
Waste Code:	Not reported
Waste Code:	Not reported
Waste Code:	Not reported
Waste Code:	Not reported
Waste Code:	Not reported
Quantity:	00160
Units:	G - Gallons (liquids only)* (8.3 pounds)
Number of Containers:	003
Container Type:	DM - Metal drums, barrels
Handling Method:	B Incineration, heat recovery, burning.
Specific Gravity:	01.00
Waste Code:	D018 - BENZENE 0.5 MG/L TCLP
Waste Code:	Not reported
Waste Code:	Not reported
Waste Code:	Not reported
Waste Code:	Not reported
Quantity:	00050
Units:	P - Pounds
Number of Containers:	001
Container Type:	DM - Metal drums, barrels
Handling Method:	L Landfill.
Specific Gravity:	01.00

AB283 **ADAM CLAYTON POWELL OFFICE BLDG** **NY MANIFEST** **1009244493**
SE **163 W 125TH ST** **N/A**
1/8-1/4 **NEW YORK, NY**
0.183 mi.
964 ft. **Site 1 of 11 in cluster AB**

Relative:
Lower

Actual:
27 ft.

NY MANIFEST:

Country:	USA
EPA ID:	NYR986938660
Facility Status:	Not reported
Location Address 1:	163 W 125TH ST
Code:	BP
Location Address 2:	Not reported
Total Tanks:	Not reported
Location City:	NEW YORK
Location State:	NY
Location Zip:	Not reported
Location Zip 4:	Not reported

NY MANIFEST:

EPAID:	NYR986938660
Mailing Name:	ADAM CLAYTON POWELL OFFICE BLDG
Mailing Contact:	LINDA DELLA DONNA
Mailing Address 1:	123 MAIN ST
Mailing Address 2:	Not reported
Mailing City:	WHITE PLAINS
Mailing State:	NY
Mailing Zip:	10601
Mailing Zip 4:	Not reported
Mailing Country:	USA
Mailing Phone:	N/S

NY MANIFEST:

Document ID:	NYG0689319
Manifest Status:	Not reported
seq:	01
Year:	2000
Trans1 State ID:	AZ002
Trans2 State ID:	Not reported
Generator Ship Date:	02/09/2000
Trans1 Recv Date:	02/09/2000
Trans2 Recv Date:	Not reported
TSD Site Recv Date:	02/17/2000
Part A Recv Date:	Not reported
Part B Recv Date:	Not reported
Generator EPA ID:	NYR986938660
Trans1 EPA ID:	AZD983473539
Trans2 EPA ID:	Not reported
TSDF ID 1:	AZ0000337360
TSDF ID 2:	Not reported
Manifest Tracking Number:	Not reported
Import Indicator:	Not reported
Export Indicator:	Not reported
Discr Quantity Indicator:	Not reported
Discr Type Indicator:	Not reported
Discr Residue Indicator:	Not reported
Discr Partial Reject Indicator:	Not reported
Discr Full Reject Indicator:	Not reported
Manifest Ref Number:	Not reported

ADAM CLAYTON POWELL OFFICE BLDG (Continued) **1009244493**

Alt Facility RCRA ID:	Not reported
Alt Facility Sign Date:	Not reported
MGMT Method Type Code:	Not reported
Waste Code:	D009 - MERCURY 0.2 MG/L TCLP
Waste Code:	Not reported
Waste Code:	Not reported
Waste Code:	Not reported
Waste Code:	Not reported
Waste Code:	Not reported
Quantity:	03300
Units:	P - Pounds
Number of Containers:	030
Container Type:	DF - Fiberboard or plastic drums (glass)
Handling Method:	R Material recovery of more than 75 percent of the total material.
Specific Gravity:	01.00

AB284 **ADAM CLAYTON POWELL JR. STATE OFFICE BLDG** **NY AST** **U004077752**
SE **163 WEST 125 STREET** **N/A**
1/8-1/4 **NEW YORK, NY 10027**
0.183 mi.
964 ft. **Site 2 of 11 in cluster AB**

Relative:
Lower

Actual:
27 ft.

AST:

Region:	STATE
DEC Region:	2
Site Status:	Active
Facility Id:	2-398985
Program Type:	PBS
UTM X:	588837.24601
UTM Y:	4518051.95184
Expiration Date:	10/06/2012
Site Type:	Other

Affiliation Records:

Site Id:	18980
Affiliation Type:	Facility Owner
Company Name:	NEW YORK STATE OFFICE OF GENERAL SERVICE
Contact Type:	ASSISTANT BUILDING MANAGER
Contact Name:	ERIC C. MELLER
Address1:	EMPIRE STATE PLAZA, CORNING TOWER, 39 FL
Address2:	Not reported
City:	ALBANY
State:	NY
Zip Code:	12242
Country Code:	001
Phone:	(518) 474-6057
EMail:	Not reported
Fax Number:	Not reported
Modified By:	KXTANG
Date Last Modified:	2007-09-24

Site Id:	18980
Affiliation Type:	Mail Contact
Company Name:	ADAM CLAYTON POWELL JR. STATE OFFICE BUILDING
Contact Type:	Not reported
Contact Name:	WILLIE WALKER
Address1:	163 WEST 125 STREET

ADAM CLAYTON POWELL JR. STATE OFFICE BLDG (Continued) **U004077752**

Address2:	Not reported
City:	NEW YORK
State:	NY
Zip Code:	10027
Country Code:	001
Phone:	(212) 961-4390
EMail:	Not reported
Fax Number:	Not reported
Modified By:	KXTANG
Date Last Modified:	2007-09-24

Site Id:	18980
Affiliation Type:	On-Site Operator
Company Name:	ADAM CLAYTON POWELL JR. STATE OFFICE BLDG
Contact Type:	Not reported
Contact Name:	NYS OFFICE OF GENERAL SERVICE
Address1:	Not reported
Address2:	Not reported
City:	Not reported
State:	NN
Zip Code:	Not reported
Country Code:	001
Phone:	(212) 961-4390
EMail:	Not reported
Fax Number:	Not reported
Modified By:	TRANSLAT
Date Last Modified:	2004-03-04

Site Id:	18980
Affiliation Type:	Emergency Contact
Company Name:	NEW YORK STATE OFFICE OF GENERAL SERVICE
Contact Type:	Not reported
Contact Name:	WILLIE WALKER
Address1:	Not reported
Address2:	Not reported
City:	Not reported
State:	NN
Zip Code:	Not reported
Country Code:	999
Phone:	(212) 961-4390
EMail:	Not reported
Fax Number:	Not reported
Modified By:	KXTANG
Date Last Modified:	2007-09-24

Tank Info:

Tank Number:	001
Tank Id:	21555
Material Code:	0008
Common Name of Substance:	Diesel

Equipment Records:

C00 - Pipe Location - No Piping
I04 - Overfill - Product Level Gauge (A/G)
D01 - Pipe Type - Steel/Carbon Steel/Iron

ADAM CLAYTON POWELL JR. STATE OFFICE BLDG (Continued) **U004077752**

G03 - Tank Secondary Containment - Vault (w/o access)
A00 - Tank Internal Protection - None
B00 - Tank External Protection - None
F00 - Pipe External Protection - None
H00 - Tank Leak Detection - None
J01 - Dispenser - Pressurized Dispenser

Tank Location:	6
Tank Type:	Steel/Carbon Steel/Iron
Tank Status:	In Service
Pipe Model:	Not reported
Install Date:	09/01/1970
Capacity Gallons:	3000
Tightness Test Method:	NN
Date Test:	Not reported
Next Test Date:	Not reported
Date Tank Closed:	Not reported
Register:	True
Modified By:	TRANSLAT
Last Modified:	03/04/2004
Material Name:	Not reported

AB285 **NYS ADAM CLAYTON POWELL JR SOB** **RCRA-CESQG** **1000551524**
SE **163 W 125TH ST** **NY MANIFEST** **NYD986938660**
1/8-1/4 **NEW YORK, NY 10027**
0.183 mi.
964 ft. **Site 3 of 11 in cluster AB**

Relative:
Lower

Actual:
27 ft.

RCRA-CESQG:

Date form received by agency:	01/01/2007
Facility name:	NYS ADAM CLAYTON POWELL JR SOB
Facility address:	163 W 125TH ST NEW YORK, NY 10027
EPA ID:	NYD986938660
Mailing address:	W 125TH ST NEW YORK, NY 10027
Contact:	KEITH HERCULES
Contact address:	W 125TH ST NEW YORK, NY 10027
Contact country:	US
Contact telephone:	(914) 961-4390
Contact email:	Not reported
EPA Region:	02
Land type:	Facility is not located on Indian land. Additional information is not known.
Classification:	Conditionally Exempt Small Quantity Generator
Description:	Handler: generates 100 kg or less of hazardous waste per calendar month, and accumulates 1000 kg or less of hazardous waste at any time; or generates 1 kg or less of acutely hazardous waste per calendar month, and accumulates at any time: 1 kg or less of acutely hazardous waste; or 100 kg or less of any residue or contaminated soil, waste or other debris resulting from the cleanup of a spill, into or on any land or water, of acutely hazardous waste; or generates 100 kg or less of any residue or contaminated soil, waste or other debris resulting from the cleanup of a spill, into or on any land or water, of acutely hazardous waste during any calendar month, and accumulates at any time: 1 kg or less of acutely hazardous waste; or 100 kg or less of any residue or contaminated soil, waste or other debris resulting from the cleanup of a spill, into or on any land or water, of acutely hazardous waste

NYS ADAM CLAYTON POWELL JR SOB (Continued) **1000551524**

Owner/Operator Summary:
Owner/operator name: NYS OGS
Owner/operator address: CORNING TOWER ESP
ALBANY, NY 12242
Owner/operator country: US
Owner/operator telephone: (518) 474-1546
Legal status: Private
Owner/Operator Type: Operator
Owner/Op start date: Not reported
Owner/Op end date: Not reported

Owner/operator name: NYS OGS
Owner/operator address: CORNING TOWER ESP
ALBANY, NY 12242
Owner/operator country: US
Owner/operator telephone: (518) 474-1546
Legal status: Private
Owner/Operator Type: Owner
Owner/Op start date: Not reported
Owner/Op end date: Not reported

Handler Activities Summary:
U.S. importer of hazardous waste: No
Mixed waste (haz. and radioactive): No
Recycler of hazardous waste: No
Transporter of hazardous waste: No
Treater, storer or disposer of HW: No
Underground injection activity: No
On-site burner exemption: No
Furnace exemption: No
Used oil fuel burner: No
Used oil processor: No
User oil refiner: No
Used oil fuel marketer to burner: No
Used oil Specification marketer: No
Used oil transfer facility: No
Used oil transporter: No

Historical Generators:
Date form received by agency: 01/01/2006
Site name: NYS ADAM CLAYTON POWELL JR SOB
Classification: Conditionally Exempt Small Quantity Generator

Date form received by agency: 09/21/1998
Site name: ADAM CLAYTON POWELL SOB
Classification: Large Quantity Generator

Date form received by agency: 10/28/1996
Site name: NYS OFFICE OF GENERAL SERVICES
Classification: Large Quantity Generator

Date form received by agency: 08/04/1995
Site name: NYS ADAM CLAYTON POWELL JR SOB
Classification: Not a generator, verified

. Waste code: D000

NYS ADAM CLAYTON POWELL JR SOB (Continued) **1000551524**

. Waste name: Not Defined

. Waste code: F002
. Waste name: THE FOLLOWING SPENT HALOGENATED SOLVENTS: TETRACHLOROETHYLENE, METHYLENE CHLORIDE, TRICHLOROETHYLENE, 1,1,1-TRICHLOROETHANE, CHLOROBENZENE, 1,1,2-TRICHLORO-1,2,2-TRIFLUOROETHANE, ORTHO-DICHLOROBENZENE, TRICHLOROFLUOROMETHANE, AND 1,1,2, TRICHLOROETHANE; ALL SPENT SOLVENT MIXTURES/BLENDS CONTAINING, BEFORE USE, A TOTAL OF TEN PERCENT OR MORE (BY VOLUME) OF ONE OR MORE OF THE ABOVE HALOGENATED SOLVENTS OR THOSE SOLVENTS LISTED IN F001, F004, AND F005; AND STILL BOTTOMS FROM THE RECOVERY OF THESE SPENT SOLVENTS AND SPENT SOLVENT MIXTURES.

. Waste code: X003
. Waste name: OTHER STATE REGULATED WASTES [i.e., DIESEL FUEL, GASOLINE AND HOME HEATING OIL]

Date form received by agency: 12/07/1994
Site name: NYS ADAM CLAYTON POWELL JR SOB
Classification: Not a generator, verified

. Waste code: NONE
. Waste name: None

Facility Has Received Notices of Violations:
Regulation violated: Not reported
Area of violation: Generators - Records/Reporting
Date violation determined: 07/19/2000
Date achieved compliance: 10/16/2000
Violation lead agency: State
Enforcement action: WRITTEN INFORMAL
Enforcement action date: 07/19/2000
Enf. disposition status: Not reported
Enf. disp. status date: Not reported
Enforcement lead agency: State
Proposed penalty amount: Not reported
Final penalty amount: Not reported
Paid penalty amount: Not reported

Regulation violated: Not reported
Area of violation: Generators - Records/Reporting
Date violation determined: 08/13/1998
Date achieved compliance: 09/23/1998
Violation lead agency: State
Enforcement action: WRITTEN INFORMAL
Enforcement action date: 08/13/1998
Enf. disposition status: Not reported
Enf. disp. status date: Not reported
Enforcement lead agency: State
Proposed penalty amount: Not reported
Final penalty amount: Not reported
Paid penalty amount: Not reported

Regulation violated: Not reported
Area of violation: Generators - Records/Reporting
Date violation determined: 10/07/1996
Date achieved compliance: 11/05/1996

NYS ADAM CLAYTON POWELL JR SOB (Continued) **1000551524**

Violation lead agency: State
Enforcement action: WRITTEN INFORMAL
Enforcement action date: 10/07/1996
Enf. disposition status: Not reported
Enf. disp. status date: Not reported
Enforcement lead agency: State
Proposed penalty amount: Not reported
Final penalty amount: Not reported
Paid penalty amount: Not reported

Evaluation Action Summary:
Evaluation date: 03/01/2000
Evaluation: NON-FINANCIAL RECORD REVIEW
Area of violation: Generators - Records/Reporting
Date achieved compliance: 10/16/2000
Evaluation lead agency: State

Evaluation date: 03/01/1998
Evaluation: NON-FINANCIAL RECORD REVIEW
Area of violation: Generators - Records/Reporting
Date achieved compliance: 09/23/1998
Evaluation lead agency: State

Evaluation date: 01/01/1996
Evaluation: NON-FINANCIAL RECORD REVIEW
Area of violation: Generators - Records/Reporting
Date achieved compliance: 11/05/1996
Evaluation lead agency: State

NY MANIFEST:
Country: USA
EPA ID: NYD986938660
Facility Status: Not reported
Location Address 1: 163 WEST 125TH STREET
Code: BP
Location Address 2: Not reported
Total Tanks: Not reported
Location City: NEW YORK
Location State: NY
Location Zip: 10027
Location Zip 4: Not reported

NY MANIFEST:
EPAID: NYD986938660
Mailing Name: ADAM CLAYTON POWELL JR STATE OFF BLDG
Mailing Contact: EDWARD KOLDERMAN
Mailing Address 1: 163 WEST 125TH ST
Mailing Address 2: Not reported
Mailing City: NEW YORK
Mailing State: NY
Mailing Zip: 10027
Mailing Zip 4: Not reported
Mailing Country: USA
Mailing Phone: 2129614390

NY MANIFEST:
Document ID: Not reported

NYS ADAM CLAYTON POWELL JR SOB (Continued) **1000551524**

Manifest Status:	Not reported
seq:	Not reported
Year:	2012
Trans1 State ID:	CT5000001495
Trans2 State ID:	Not reported
Generator Ship Date:	06/08/2012
Trans1 Recv Date:	06/08/2012
Trans2 Recv Date:	Not reported
TSD Site Recv Date:	06/11/2012
Part A Recv Date:	Not reported
Part B Recv Date:	Not reported
Generator EPA ID:	NYD986938660
Trans1 EPA ID:	Not reported
Trans2 EPA ID:	Not reported
TSDF ID 1:	CT5000001495
TSDF ID 2:	Not reported
Manifest Tracking Number:	008951599JJK
Import Indicator:	N
Export Indicator:	N
Discr Quantity Indicator:	Y
Discr Type Indicator:	N
Discr Residue Indicator:	N
Discr Partial Reject Indicator:	N
Discr Full Reject Indicator:	N
Manifest Ref Number:	Not reported
Alt Facility RCRA ID:	Not reported
Alt Facility Sign Date:	Not reported
MGMT Method Type Code:	H010
Waste Code:	Not reported
Waste Code:	Not reported
Waste Code:	Not reported
Waste Code:	Not reported
Waste Code:	Not reported
Waste Code:	Not reported
Quantity:	1726.0
Units:	P - Pounds
Number of Containers:	4.0
Container Type:	DM - Metal drums, barrels
Handling Method:	R Material recovery of more than 75 percent of the total material.
Specific Gravity:	1.0
Waste Code:	D009
Waste Code 1_2:	Not reported
Waste Code 1_3:	Not reported
Waste Code 1_4:	Not reported
Waste Code 1_5:	Not reported
Waste Code 1_6:	Not reported

Document ID:	Not reported
Manifest Status:	Not reported
seq:	Not reported
Year:	2010
Trans1 State ID:	CT5000001495
Trans2 State ID:	Not reported
Generator Ship Date:	02/09/2010
Trans1 Recv Date:	02/09/2010
Trans2 Recv Date:	Not reported
TSD Site Recv Date:	02/09/2010

NYS ADAM CLAYTON POWELL JR SOB (Continued) **1000551524**

Part A Recv Date:	Not reported
Part B Recv Date:	Not reported
Generator EPA ID:	NYD986938660
Trans1 EPA ID:	Not reported
Trans2 EPA ID:	Not reported
TSDF ID 1:	CT5000001495
TSDF ID 2:	Not reported
Manifest Tracking Number:	006572548JJK
Import Indicator:	N
Export Indicator:	N
Discr Quantity Indicator:	Y
Discr Type Indicator:	N
Discr Residue Indicator:	N
Discr Partial Reject Indicator:	N
Discr Full Reject Indicator:	N
Manifest Ref Number:	Not reported
Alt Facility RCRA ID:	Not reported
Alt Facility Sign Date:	Not reported
MGMT Method Type Code:	H010
Waste Code:	Not reported
Waste Code:	Not reported
Waste Code:	Not reported
Waste Code:	Not reported
Waste Code:	Not reported
Waste Code:	Not reported
Quantity:	1898.0
Units:	P - Pounds
Number of Containers:	3.0
Container Type:	DM - Metal drums, barrels
Handling Method:	R Material recovery of more than 75 percent of the total material.
Specific Gravity:	1.0
Waste Code:	D009
Waste Code 1_2:	Not reported
Waste Code 1_3:	Not reported
Waste Code 1_4:	Not reported
Waste Code 1_5:	Not reported
Waste Code 1_6:	Not reported
Document ID:	Not reported
Manifest Status:	Not reported
seq:	Not reported
Year:	2009
Trans1 State ID:	CT5000001495
Trans2 State ID:	Not reported
Generator Ship Date:	02/27/2009
Trans1 Recv Date:	02/27/2009
Trans2 Recv Date:	Not reported
TSD Site Recv Date:	02/28/2009
Part A Recv Date:	Not reported
Part B Recv Date:	Not reported
Generator EPA ID:	NYD986938660
Trans1 EPA ID:	Not reported
Trans2 EPA ID:	Not reported
TSDF ID 1:	CT5000001495
TSDF ID 2:	Not reported
Manifest Tracking Number:	100016196CTN
Import Indicator:	N

NYS ADAM CLAYTON POWELL JR SOB (Continued) **1000551524**

Export Indicator:	N
Discr Quantity Indicator:	N
Discr Type Indicator:	N
Discr Residue Indicator:	N
Discr Partial Reject Indicator:	N
Discr Full Reject Indicator:	N
Manifest Ref Number:	Not reported
Alt Facility RCRA ID:	Not reported
Alt Facility Sign Date:	Not reported
MGMT Method Type Code:	H010
Waste Code:	Not reported
Waste Code:	Not reported
Waste Code:	Not reported
Waste Code:	Not reported
Waste Code:	Not reported
Waste Code:	Not reported
Quantity:	1401.0
Units:	P - Pounds
Number of Containers:	3.0
Container Type:	DM - Metal drums, barrels
Handling Method:	R Material recovery of more than 75 percent of the total material.
Specific Gravity:	1.0
Waste Code:	D009
Waste Code 1_2:	Not reported
Waste Code 1_3:	Not reported
Waste Code 1_4:	Not reported
Waste Code 1_5:	Not reported
Waste Code 1_6:	Not reported
Document ID:	NYG0769329
Manifest Status:	Not reported
seq:	01
Year:	2003
Trans1 State ID:	Not reported
Trans2 State ID:	Not reported
Generator Ship Date:	07/08/2003
Trans1 Recv Date:	07/08/2003
Trans2 Recv Date:	Not reported
TSD Site Recv Date:	07/08/2003
Part A Recv Date:	Not reported
Part B Recv Date:	Not reported
Generator EPA ID:	NYD986938660
Trans1 EPA ID:	OHD077772895
Trans2 EPA ID:	Not reported
TSDF ID 1:	OHD001926740
TSDF ID 2:	Not reported
Manifest Tracking Number:	Not reported
Import Indicator:	Not reported
Export Indicator:	Not reported
Discr Quantity Indicator:	Not reported
Discr Type Indicator:	Not reported
Discr Residue Indicator:	Not reported
Discr Partial Reject Indicator:	Not reported
Discr Full Reject Indicator:	Not reported
Manifest Ref Number:	Not reported
Alt Facility RCRA ID:	Not reported
Alt Facility Sign Date:	Not reported

NYS ADAM CLAYTON POWELL JR SOB (Continued) **1000551524**

MGMT Method Type Code:	Not reported
Waste Code:	D002 - NON-LISTED CORROSIVE WASTES
Waste Code:	Not reported
Waste Code:	Not reported
Waste Code:	Not reported
Waste Code:	Not reported
Waste Code:	Not reported
Quantity:	00020
Units:	G - Gallons (liquids only)* (8.3 pounds)
Number of Containers:	001
Container Type:	DF - Fiberboard or plastic drums (glass)
Handling Method:	B Incineration, heat recovery, burning.
Specific Gravity:	01.00

Document ID:	NJA3284499
Manifest Status:	Not reported
seq:	01
Year:	2002
Trans1 State ID:	50161
Trans2 State ID:	Not reported
Generator Ship Date:	12/17/2002
Trans1 Recv Date:	12/17/2002
Trans2 Recv Date:	Not reported
TSD Site Recv Date:	12/17/2002
Part A Recv Date:	Not reported
Part B Recv Date:	Not reported
Generator EPA ID:	NYD986938660
Trans1 EPA ID:	NJR000011528
Trans2 EPA ID:	Not reported
TSDF ID 1:	NJD002200046
TSDF ID 2:	Not reported
Manifest Tracking Number:	Not reported
Import Indicator:	Not reported
Export Indicator:	Not reported
Discr Quantity Indicator:	Not reported
Discr Type Indicator:	Not reported
Discr Residue Indicator:	Not reported
Discr Partial Reject Indicator:	Not reported
Discr Full Reject Indicator:	Not reported
Manifest Ref Number:	Not reported
Alt Facility RCRA ID:	Not reported
Alt Facility Sign Date:	Not reported
MGMT Method Type Code:	Not reported
Waste Code:	D001 - NON-LISTED IGNITABLE WASTES
Waste Code:	Not reported
Waste Code:	Not reported
Waste Code:	Not reported
Waste Code:	Not reported
Waste Code:	Not reported
Quantity:	00001
Units:	Y - Cubic yards* (.85 tons)
Number of Containers:	001
Container Type:	CF - Fiber or plastic boxes, cartons
Handling Method:	B Incineration, heat recovery, burning.
Specific Gravity:	01.00
Waste Code:	D001 - NON-LISTED IGNITABLE WASTES
Waste Code:	Not reported

NYS ADAM CLAYTON POWELL JR SOB (Continued) **1000551524**

Waste Code:	Not reported
Waste Code:	Not reported
Waste Code:	Not reported
Quantity:	00015
Units:	G - Gallons (liquids only)* (8.3 pounds)
Number of Containers:	001
Container Type:	DM - Metal drums, barrels
Handling Method:	T Chemical, physical, or biological treatment.
Specific Gravity:	01.00
Waste Code:	D001 - NON-LISTED IGNITABLE WASTES
Waste Code:	Not reported
Waste Code:	Not reported
Waste Code:	Not reported
Waste Code:	Not reported
Quantity:	00030
Units:	G - Gallons (liquids only)* (8.3 pounds)
Number of Containers:	001
Container Type:	DF - Fiberboard or plastic drums (glass)
Handling Method:	B Incineration, heat recovery, burning.
Specific Gravity:	01.00
Waste Code:	F002 - HALO SOLV + STILL BOTTOMS FM REC OF SOLV
Waste Code:	Not reported
Waste Code:	Not reported
Waste Code:	Not reported
Waste Code:	Not reported
Quantity:	00050
Units:	G - Gallons (liquids only)* (8.3 pounds)
Number of Containers:	001
Container Type:	DM - Metal drums, barrels
Handling Method:	B Incineration, heat recovery, burning.
Specific Gravity:	01.00

Document ID:	NJA3284499
Manifest Status:	Not reported
seq:	02
Year:	2002
Trans1 State ID:	50161
Trans2 State ID:	Not reported
Generator Ship Date:	12/17/2002
Trans1 Recv Date:	12/17/2002
Trans2 Recv Date:	Not reported
TSD Site Recv Date:	12/17/2002
Part A Recv Date:	Not reported
Part B Recv Date:	Not reported
Generator EPA ID:	NYD986938660
Trans1 EPA ID:	NJR000011528
Trans2 EPA ID:	Not reported
TSDF ID 1:	NJD002200046
TSDF ID 2:	Not reported
Manifest Tracking Number:	Not reported
Import Indicator:	Not reported
Export Indicator:	Not reported
Discr Quantity Indicator:	Not reported
Discr Type Indicator:	Not reported
Discr Residue Indicator:	Not reported
Discr Partial Reject Indicator:	Not reported
Discr Full Reject Indicator:	Not reported

NYS ADAM CLAYTON POWELL JR SOB (Continued) **1000551524**

Manifest Ref Number:	Not reported
Alt Facility RCRA ID:	Not reported
Alt Facility Sign Date:	Not reported
MGMT Method Type Code:	Not reported
Waste Code:	D002 - NON-LISTED CORROSIVE WASTES
Waste Code:	Not reported
Waste Code:	Not reported
Waste Code:	Not reported
Waste Code:	Not reported
Waste Code:	Not reported
Quantity:	00150
Units:	G - Gallons (liquids only)* (8.3 pounds)
Number of Containers:	003
Container Type:	DF - Fiberboard or plastic drums (glass)
Handling Method:	T Chemical, physical, or biological treatment.
Specific Gravity:	01.00
Waste Code:	F002 - HALO SOLV + STILL BOTTOMS FM REC OF SOLV
Waste Code:	Not reported
Waste Code:	Not reported
Waste Code:	Not reported
Waste Code:	Not reported
Quantity:	00030
Units:	G - Gallons (liquids only)* (8.3 pounds)
Number of Containers:	001
Container Type:	DM - Metal drums, barrels
Handling Method:	B Incineration, heat recovery, burning.
Specific Gravity:	01.00
Waste Code:	D001 - NON-LISTED IGNITABLE WASTES
Waste Code:	Not reported
Waste Code:	Not reported
Waste Code:	Not reported
Waste Code:	Not reported
Quantity:	00030
Units:	G - Gallons (liquids only)* (8.3 pounds)
Number of Containers:	001
Container Type:	DM - Metal drums, barrels
Handling Method:	B Incineration, heat recovery, burning.
Specific Gravity:	01.00

Document ID:	NYG0769266
Manifest Status:	Not reported
seq:	01
Year:	2002
Trans1 State ID:	50161NJDE
Trans2 State ID:	Not reported
Generator Ship Date:	12/17/2002
Trans1 Recv Date:	12/17/2002
Trans2 Recv Date:	Not reported
TSD Site Recv Date:	12/23/2002
Part A Recv Date:	Not reported
Part B Recv Date:	Not reported
Generator EPA ID:	NYD986938660
Trans1 EPA ID:	NJR000011528
Trans2 EPA ID:	Not reported
TSDF ID 1:	OHD001926740
TSDF ID 2:	Not reported
Manifest Tracking Number:	Not reported

NYS ADAM CLAYTON POWELL JR SOB (Continued) **1000551524**

Import Indicator:	Not reported
Export Indicator:	Not reported
Discr Quantity Indicator:	Not reported
Discr Type Indicator:	Not reported
Discr Residue Indicator:	Not reported
Discr Partial Reject Indicator:	Not reported
Discr Full Reject Indicator:	Not reported
Manifest Ref Number:	Not reported
Alt Facility RCRA ID:	Not reported
Alt Facility Sign Date:	Not reported
MGMT Method Type Code:	Not reported
Waste Code:	D001 - NON-LISTED IGNITABLE WASTES
Waste Code:	Not reported
Waste Code:	Not reported
Waste Code:	Not reported
Waste Code:	Not reported
Waste Code:	Not reported
Quantity:	00150
Units:	G - Gallons (liquids only)* (8.3 pounds)
Number of Containers:	003
Container Type:	DM - Metal drums, barrels
Handling Method:	B Incineration, heat recovery, burning.
Specific Gravity:	01.00
Waste Code:	D001 - NON-LISTED IGNITABLE WASTES
Waste Code:	Not reported
Waste Code:	Not reported
Waste Code:	Not reported
Waste Code:	Not reported
Quantity:	00100
Units:	G - Gallons (liquids only)* (8.3 pounds)
Number of Containers:	002
Container Type:	DM - Metal drums, barrels
Handling Method:	B Incineration, heat recovery, burning.
Specific Gravity:	01.00

Document ID:	NYG0689265
Manifest Status:	Not reported
seq:	01
Year:	2000
Trans1 State ID:	AZ002
Trans2 State ID:	Not reported
Generator Ship Date:	06/15/2000
Trans1 Recv Date:	06/15/2000
Trans2 Recv Date:	Not reported
TSD Site Recv Date:	06/20/2000
Part A Recv Date:	Not reported
Part B Recv Date:	Not reported
Generator EPA ID:	NYD986938660
Trans1 EPA ID:	WID988566543
Trans2 EPA ID:	Not reported
TSDF ID 1:	AZ0000337360
TSDF ID 2:	Not reported
Manifest Tracking Number:	Not reported
Import Indicator:	Not reported
Export Indicator:	Not reported
Discr Quantity Indicator:	Not reported
Discr Type Indicator:	Not reported

NYS ADAM CLAYTON POWELL JR SOB (Continued) **1000551524**

Discr Residue Indicator:	Not reported
Discr Partial Reject Indicator:	Not reported
Discr Full Reject Indicator:	Not reported
Manifest Ref Number:	Not reported
Alt Facility RCRA ID:	Not reported
Alt Facility Sign Date:	Not reported
MGMT Method Type Code:	Not reported
Waste Code:	D009 - MERCURY 0.2 MG/L TCLP
Waste Code:	Not reported
Waste Code:	Not reported
Waste Code:	Not reported
Waste Code:	Not reported
Waste Code:	Not reported
Quantity:	00150
Units:	P - Pounds
Number of Containers:	003
Container Type:	DF - Fiberboard or plastic drums (glass)
Handling Method:	R Material recovery of more than 75 percent of the total material.
Specific Gravity:	01.00

Document ID:	NYG1732572
Manifest Status:	Not reported
seq:	01
Year:	1999
Trans1 State ID:	AZ002
Trans2 State ID:	Not reported
Generator Ship Date:	10/13/1999
Trans1 Recv Date:	10/13/1999
Trans2 Recv Date:	Not reported
TSD Site Recv Date:	10/18/1999
Part A Recv Date:	Not reported
Part B Recv Date:	Not reported
Generator EPA ID:	NYD986938660
Trans1 EPA ID:	AZD983473539
Trans2 EPA ID:	Not reported
TSDF ID 1:	AZ0000337360
TSDF ID 2:	Not reported
Manifest Tracking Number:	Not reported
Import Indicator:	Not reported
Export Indicator:	Not reported
Discr Quantity Indicator:	Not reported
Discr Type Indicator:	Not reported
Discr Residue Indicator:	Not reported
Discr Partial Reject Indicator:	Not reported
Discr Full Reject Indicator:	Not reported
Manifest Ref Number:	Not reported
Alt Facility RCRA ID:	Not reported
Alt Facility Sign Date:	Not reported
MGMT Method Type Code:	Not reported
Waste Code:	D009 - MERCURY 0.2 MG/L TCLP
Waste Code:	Not reported
Waste Code:	Not reported
Waste Code:	Not reported
Waste Code:	Not reported
Waste Code:	Not reported
Quantity:	05000
Units:	P - Pounds

NYS ADAM CLAYTON POWELL JR SOB (Continued) **1000551524**

Number of Containers:	050
Container Type:	DF - Fiberboard or plastic drums (glass)
Handling Method:	R Material recovery of more than 75 percent of the total material.
Specific Gravity:	01.00
Document ID:	NYG1732806
Manifest Status:	Not reported
seq:	01
Year:	1999
Trans1 State ID:	AZ002
Trans2 State ID:	Not reported
Generator Ship Date:	10/28/1999
Trans1 Recv Date:	10/28/1999
Trans2 Recv Date:	Not reported
TSD Site Recv Date:	11/03/1999
Part A Recv Date:	Not reported
Part B Recv Date:	Not reported
Generator EPA ID:	NYD986938660
Trans1 EPA ID:	AZD983473539
Trans2 EPA ID:	Not reported
TSDF ID 1:	AZ0000337360
TSDF ID 2:	Not reported
Manifest Tracking Number:	Not reported
Import Indicator:	Not reported
Export Indicator:	Not reported
Discr Quantity Indicator:	Not reported
Discr Type Indicator:	Not reported
Discr Residue Indicator:	Not reported
Discr Partial Reject Indicator:	Not reported
Discr Full Reject Indicator:	Not reported
Manifest Ref Number:	Not reported
Alt Facility RCRA ID:	Not reported
Alt Facility Sign Date:	Not reported
MGMT Method Type Code:	Not reported
Waste Code:	D009 - MERCURY 0.2 MG/L TCLP
Waste Code:	Not reported
Waste Code:	Not reported
Waste Code:	Not reported
Waste Code:	Not reported
Waste Code:	Not reported
Quantity:	02500
Units:	P - Pounds
Number of Containers:	025
Container Type:	DF - Fiberboard or plastic drums (glass)
Handling Method:	R Material recovery of more than 75 percent of the total material.
Specific Gravity:	01.00
Document ID:	NYB8562267
Manifest Status:	K
seq:	Not reported
Year:	1997
Trans1 State ID:	NYJA334
Trans2 State ID:	Not reported
Generator Ship Date:	03/20/1997
Trans1 Recv Date:	03/20/1997
Trans2 Recv Date:	/ /
TSD Site Recv Date:	03/25/1997

NYS ADAM CLAYTON POWELL JR SOB (Continued) **1000551524**

Part A Recv Date:	/ /
Part B Recv Date:	05/02/1997
Generator EPA ID:	NYD986938660
Trans1 EPA ID:	NJD986607380
Trans2 EPA ID:	Not reported
TSDF ID 1:	NYD077444263
TSDF ID 2:	Not reported
Manifest Tracking Number:	Not reported
Import Indicator:	Not reported
Export Indicator:	Not reported
Discr Quantity Indicator:	Not reported
Discr Type Indicator:	Not reported
Discr Residue Indicator:	Not reported
Discr Partial Reject Indicator:	Not reported
Discr Full Reject Indicator:	Not reported
Manifest Ref Number:	Not reported
Alt Facility RCRA ID:	Not reported
Alt Facility Sign Date:	Not reported
MGMT Method Type Code:	Not reported
Waste Code:	D001 - NON-LISTED IGNITABLE WASTES
Waste Code:	Not reported
Waste Code:	Not reported
Waste Code:	Not reported
Waste Code:	Not reported
Waste Code:	Not reported
Quantity:	00055
Units:	G - Gallons (liquids only)* (8.3 pounds)
Number of Containers:	001
Container Type:	DM - Metal drums, barrels
Handling Method:	B Incineration, heat recovery, burning.
Specific Gravity:	100
Waste Code:	F002 - HALO SOLV + STILL BOTTOMS FM REC OF SOLV
Waste Code:	Not reported
Waste Code:	Not reported
Waste Code:	Not reported
Waste Code:	Not reported
Quantity:	00055
Units:	G - Gallons (liquids only)* (8.3 pounds)
Number of Containers:	001
Container Type:	DM - Metal drums, barrels
Handling Method:	B Incineration, heat recovery, burning.
Specific Gravity:	100
Waste Code:	D001 - NON-LISTED IGNITABLE WASTES
Waste Code:	Not reported
Waste Code:	Not reported
Waste Code:	Not reported
Waste Code:	Not reported
Quantity:	00055
Units:	G - Gallons (liquids only)* (8.3 pounds)
Number of Containers:	001
Container Type:	DM - Metal drums, barrels
Handling Method:	B Incineration, heat recovery, burning.
Specific Gravity:	100

Document ID:	NYB8562258
Manifest Status:	K
seq:	Not reported

NYS ADAM CLAYTON POWELL JR SOB (Continued) **1000551524**

Year:	1997
Trans1 State ID:	NYJA334
Trans2 State ID:	Not reported
Generator Ship Date:	03/20/1997
Trans1 Recv Date:	03/20/1997
Trans2 Recv Date:	/ /
TSD Site Recv Date:	03/25/1997
Part A Recv Date:	/ /
Part B Recv Date:	05/02/1997
Generator EPA ID:	NYD986938660
Trans1 EPA ID:	NJD986607380
Trans2 EPA ID:	Not reported
TSDF ID 1:	NYD077444263
TSDF ID 2:	Not reported
Manifest Tracking Number:	Not reported
Import Indicator:	Not reported
Export Indicator:	Not reported
Discr Quantity Indicator:	Not reported
Discr Type Indicator:	Not reported
Discr Residue Indicator:	Not reported
Discr Partial Reject Indicator:	Not reported
Discr Full Reject Indicator:	Not reported
Manifest Ref Number:	Not reported
Alt Facility RCRA ID:	Not reported
Alt Facility Sign Date:	Not reported
MGMT Method Type Code:	Not reported
Waste Code:	D001 - NON-LISTED IGNITABLE WASTES
Waste Code:	Not reported
Waste Code:	Not reported
Waste Code:	Not reported
Waste Code:	Not reported
Waste Code:	Not reported
Quantity:	00005
Units:	G - Gallons (liquids only)* (8.3 pounds)
Number of Containers:	001
Container Type:	DM - Metal drums, barrels
Handling Method:	B Incineration, heat recovery, burning.
Specific Gravity:	100
Waste Code:	D001 - NON-LISTED IGNITABLE WASTES
Waste Code:	Not reported
Waste Code:	Not reported
Waste Code:	Not reported
Waste Code:	Not reported
Quantity:	00100
Units:	G - Gallons (liquids only)* (8.3 pounds)
Number of Containers:	002
Container Type:	DM - Metal drums, barrels
Handling Method:	B Incineration, heat recovery, burning.
Specific Gravity:	100
Waste Code:	D002 - NON-LISTED CORROSIVE WASTES
Waste Code:	Not reported
Waste Code:	Not reported
Waste Code:	Not reported
Waste Code:	Not reported
Quantity:	00110
Units:	G - Gallons (liquids only)* (8.3 pounds)
Number of Containers:	002

NYS ADAM CLAYTON POWELL JR SOB (Continued) **1000551524**

Container Type:	DF - Fiberboard or plastic drums (glass)
Handling Method:	T Chemical, physical, or biological treatment.
Specific Gravity:	100
Document ID:	VTA0067630
Manifest Status:	C
seq:	Not reported
Year:	1995
Trans1 State ID:	NYPM1040
Trans2 State ID:	Not reported
Generator Ship Date:	10/27/1995
Trans1 Recv Date:	10/27/1995
Trans2 Recv Date:	/ /
TSD Site Recv Date:	10/30/1995
Part A Recv Date:	/ /
Part B Recv Date:	11/13/1995
Generator EPA ID:	NYD986938660
Trans1 EPA ID:	NY0000092627
Trans2 EPA ID:	Not reported
TSDF ID 1:	VTD982766537
TSDF ID 2:	Not reported
Manifest Tracking Number:	Not reported
Import Indicator:	Not reported
Export Indicator:	Not reported
Discr Quantity Indicator:	Not reported
Discr Type Indicator:	Not reported
Discr Residue Indicator:	Not reported
Discr Partial Reject Indicator:	Not reported
Discr Full Reject Indicator:	Not reported
Manifest Ref Number:	Not reported
Alt Facility RCRA ID:	Not reported
Alt Facility Sign Date:	Not reported
MGMT Method Type Code:	Not reported
Waste Code:	F002 - HALO SOLV + STILL BOTTOMS FM REC OF SOLV
Waste Code:	Not reported
Waste Code:	Not reported
Waste Code:	Not reported
Waste Code:	Not reported
Waste Code:	Not reported
Quantity:	01830
Units:	G - Gallons (liquids only)* (8.3 pounds)
Number of Containers:	067
Container Type:	DM - Metal drums, barrels
Handling Method:	R Material recovery of more than 75 percent of the total material.
Specific Gravity:	100
Document ID:	Not reported
Manifest Status:	Not reported
seq:	Not reported
Year:	2014
Trans1 State ID:	CT5000001495
Trans2 State ID:	CT5000001495
Generator Ship Date:	12/16/2014
Trans1 Recv Date:	12/16/2014
Trans2 Recv Date:	12/16/2014
TSD Site Recv Date:	12/16/2014
Part A Recv Date:	Not reported

NYS ADAM CLAYTON POWELL JR SOB (Continued) **1000551524**

Part B Recv Date:	Not reported
Generator EPA ID:	NYD986938660
Trans1 EPA ID:	Not reported
Trans2 EPA ID:	Not reported
TSDF ID 1:	CT5000001495
TSDF ID 2:	Not reported
Manifest Tracking Number:	008950451JJK
Import Indicator:	N
Export Indicator:	N
Discr Quantity Indicator:	Y
Discr Type Indicator:	N
Discr Residue Indicator:	N
Discr Partial Reject Indicator:	N
Discr Full Reject Indicator:	N
Manifest Ref Number:	Not reported
Alt Facility RCRA ID:	Not reported
Alt Facility Sign Date:	Not reported
MGMT Method Type Code:	H010
Waste Code:	Not reported
Waste Code:	Not reported
Waste Code:	Not reported
Waste Code:	Not reported
Waste Code:	Not reported
Waste Code:	Not reported
Quantity:	1288
Units:	P - Pounds
Number of Containers:	3
Container Type:	DM - Metal drums, barrels
Handling Method:	R Material recovery of more than 75 percent of the total material.
Specific Gravity:	1
Waste Code:	D009
Waste Code 1_2:	Not reported
Waste Code 1_3:	Not reported
Waste Code 1_4:	Not reported
Waste Code 1_5:	Not reported
Waste Code 1_6:	Not reported

AA286 **CON EDISON** **NY MANIFEST** **S117062011**
SSW **260 W 122ND ST** **N/A**
1/8-1/4 **NEW YORK, NY 10027**
0.183 mi.
964 ft. **Site 3 of 17 in cluster AA**

Relative:
Lower

Actual:
28 ft.

NY MANIFEST:

Country:	USA
EPA ID:	NYP004543393
Facility Status:	Not reported
Location Address 1:	260 W 122 ST
Code:	BP
Location Address 2:	SB 20053
Total Tanks:	Not reported
Location City:	NEW YORK
Location State:	NY
Location Zip:	10027
Location Zip 4:	Not reported

NY MANIFEST:

CON EDISON (Continued) **S117062011**

EPAID:	NYP004543393
Mailing Name:	CON EDISON
Mailing Contact:	TOM TEELING
Mailing Address 1:	4 IRVING PLACE 15TH FLOOR
Mailing Address 2:	Not reported
Mailing City:	NEW YORK
Mailing State:	NY
Mailing Zip:	10003
Mailing Zip 4:	Not reported
Mailing Country:	USA
Mailing Phone:	Not reported

NY MANIFEST:

Document ID:	Not reported
Manifest Status:	Not reported
seq:	Not reported
Year:	2014
Trans1 State ID:	NJD003812047
Trans2 State ID:	Not reported
Generator Ship Date:	05/27/2014
Trans1 Recv Date:	05/27/2014
Trans2 Recv Date:	Not reported
TSD Site Recv Date:	05/28/2014
Part A Recv Date:	Not reported
Part B Recv Date:	Not reported
Generator EPA ID:	NYP004543393
Trans1 EPA ID:	Not reported
Trans2 EPA ID:	Not reported
TSDF ID 1:	NJD991291105
TSDF ID 2:	Not reported
Manifest Tracking Number:	002422536GBF
Import Indicator:	N
Export Indicator:	N
Discr Quantity Indicator:	N
Discr Type Indicator:	N
Discr Residue Indicator:	N
Discr Partial Reject Indicator:	N
Discr Full Reject Indicator:	N
Manifest Ref Number:	Not reported
Alt Facility RCRA ID:	Not reported
Alt Facility Sign Date:	Not reported
MGMT Method Type Code:	H110
Waste Code:	Not reported
Waste Code:	Not reported
Waste Code:	Not reported
Waste Code:	Not reported
Waste Code:	Not reported
Waste Code:	Not reported
Quantity:	500
Units:	P - Pounds
Number of Containers:	1
Container Type:	TT - Cargo tank, tank trucks
Handling Method:	T Chemical, physical, or biological treatment.
Specific Gravity:	1
Waste Code:	D008
Waste Code 1_2:	Not reported
Waste Code 1_3:	Not reported

CON EDISON (Continued) **S117062011**

Waste Code 1_4: Not reported
Waste Code 1_5: Not reported
Waste Code 1_6: Not reported

AA287 **CON EDISON** **RCRA NonGen / NLR** **1010326494**
SW **S/W/C 8 AVE & W 122 STREET** **NY MANIFEST** **NYP004141479**
1/8-1/4 **NEW YORK, NY 10047**
0.183 mi.
965 ft. **Site 4 of 17 in cluster AA**

Relative:
Lower

Actual:
28 ft.

RCRA NonGen / NLR:
Date form received by agency: 07/05/2006
Facility name: CON EDISON
Facility address: S/W/C 8 AVE & W 122 STREET
NEW YORK, NY 10047
EPA ID: NYP004141479
Mailing address: 4 IRVING PL, RM 828
NEW YORK, NY 10003
Contact: ANTONIO DELGADO
Contact address: 4 IRVING PL, RM 828
NEW YORK, NY 10003
Contact country: US
Contact telephone: (718) 204-4201
Contact email: Not reported
EPA Region: 02
Classification: Non-Generator
Description: Handler: Non-Generators do not presently generate hazardous waste

Handler Activities Summary:
U.S. importer of hazardous waste: No
Mixed waste (haz. and radioactive): No
Recycler of hazardous waste: No
Transporter of hazardous waste: No
Treater, storer or disposer of HW: No
Underground injection activity: No
On-site burner exemption: No
Furnace exemption: No
Used oil fuel burner: No
Used oil processor: No
User oil refiner: No
Used oil fuel marketer to burner: No
Used oil Specification marketer: No
Used oil transfer facility: No
Used oil transporter: No

Historical Generators:
Date form received by agency: 07/04/2006
Site name: CON EDISON
Classification: Not a generator, verified

Date form received by agency: 07/03/2006
Site name: CON EDISON
Classification: Unverified

Violation Status: No violations found

CON EDISON (Continued) **1010326494**

NY MANIFEST:

Country:	USA
EPA ID:	NYP004141479
Facility Status:	Not reported
Location Address 1:	W122ND ST & 8TH AVE
Code:	BP
Location Address 2:	Not reported
Total Tanks:	Not reported
Location City:	NEW YORK
Location State:	NY
Location Zip:	Not reported
Location Zip 4:	Not reported

NY MANIFEST:

EPAID:	NYP004141479
Mailing Name:	CONSOLIDATED EDISON
Mailing Contact:	FRANKLYN MURRAY
Mailing Address 1:	4 IRVING PL RM 828
Mailing Address 2:	Not reported
Mailing City:	NEW YORK
Mailing State:	NY
Mailing Zip:	10003
Mailing Zip 4:	Not reported
Mailing Country:	USA
Mailing Phone:	2124602808

NY MANIFEST:

Document ID:	NYE1541664
Manifest Status:	Not reported
seq:	01
Year:	2006
Trans1 State ID:	NYD006982359
Trans2 State ID:	Not reported
Generator Ship Date:	04/07/2006
Trans1 Recv Date:	04/07/2006
Trans2 Recv Date:	Not reported
TSD Site Recv Date:	04/10/2006
Part A Recv Date:	Not reported
Part B Recv Date:	Not reported
Generator EPA ID:	NYP004141479
Trans1 EPA ID:	12446JT
Trans2 EPA ID:	Not reported
TSDF ID 1:	NYD077444263
TSDF ID 2:	Not reported
Manifest Tracking Number:	Not reported
Import Indicator:	Not reported
Export Indicator:	Not reported
Discr Quantity Indicator:	Not reported
Discr Type Indicator:	Not reported
Discr Residue Indicator:	Not reported
Discr Partial Reject Indicator:	Not reported
Discr Full Reject Indicator:	Not reported
Manifest Ref Number:	Not reported
Alt Facility RCRA ID:	Not reported
Alt Facility Sign Date:	Not reported
MGMT Method Type Code:	Not reported
Waste Code:	D018 - BENZENE 0.5 MG/L TCLP

CON EDISON (Continued) **1010326494**

Waste Code:	Not reported
Waste Code:	Not reported
Waste Code:	Not reported
Waste Code:	Not reported
Waste Code:	Not reported
Quantity:	00100
Units:	G - Gallons (liquids only)* (8.3 pounds)
Number of Containers:	002
Container Type:	DM - Metal drums, barrels
Handling Method:	B Incineration, heat recovery, burning.
Specific Gravity:	01.00

W288 **CON EDISON SERVICE BOX: 21131** **RCRA-CESQG** **1016148765**
ENE **212 W 129TH ST E OF 8TH AVE FRONT** **NY MANIFEST** **NYP004273884**
1/8-1/4 **NEW YORK, NY 10027**
0.184 mi.
969 ft. **Site 29 of 30 in cluster W**

Relative:
Lower

Actual:
28 ft.

RCRA-CESQG:

Date form received by agency:	10/15/2012
Facility name:	CON EDISON SERVICE BOX: 21131
Facility address:	212 W 129TH ST E OF 8TH AVE FRONT OF NEW YORK, NY 10027
EPA ID:	NYP004273884
Mailing address:	IRVING PL, RM 828 NEW YORK, NY 10003
Contact:	JOSE MONTALVO
Contact address:	Not reported Not reported
Contact country:	Not reported
Contact telephone:	(212) 427-1331
Contact email:	Not reported
EPA Region:	02
Classification:	Conditionally Exempt Small Quantity Generator
Description:	Handler: generates 100 kg or less of hazardous waste per calendar month, and accumulates 1000 kg or less of hazardous waste at any time; or generates 1 kg or less of acutely hazardous waste per calendar month, and accumulates at any time: 1 kg or less of acutely hazardous waste; or 100 kg or less of any residue or contaminated soil, waste or other debris resulting from the cleanup of a spill, into or on any land or water, of acutely hazardous waste; or generates 100 kg or less of any residue or contaminated soil, waste or other debris resulting from the cleanup of a spill, into or on any land or water, of acutely hazardous waste during any calendar month, and accumulates at any time: 1 kg or less of acutely hazardous waste; or 100 kg or less of any residue or contaminated soil, waste or other debris resulting from the cleanup of a spill, into or on any land or water, of acutely hazardous waste

Handler Activities Summary:

U.S. importer of hazardous waste:	No
Mixed waste (haz. and radioactive):	No
Recycler of hazardous waste:	No
Transporter of hazardous waste:	No
Treater, storer or disposer of HW:	No

CON EDISON SERVICE BOX: 21131 (Continued) **1016148765**

Underground injection activity: No
On-site burner exemption: No
Furnace exemption: No
Used oil fuel burner: No
Used oil processor: No
User oil refiner: No
Used oil fuel marketer to burner: No
Used oil Specification marketer: No
Used oil transfer facility: No
Used oil transporter: No

Violation Status: No violations found

NY MANIFEST:
Country: USA
EPA ID: NYP004273884
Facility Status: Not reported
Location Address 1: F/O 212 W 129 ST E/O 8TH AVE
Code: BP
Location Address 2: SERV BOX 21131
Total Tanks: Not reported
Location City: NEW YORK
Location State: NY
Location Zip: 10027
Location Zip 4: Not reported

NY MANIFEST:
EPAID: NYP004273884
Mailing Name: CON EDISON
Mailing Contact: TOM TEELING
Mailing Address 1: 4 IRVING PLACE - 15TH FLOOR
Mailing Address 2: Not reported
Mailing City: NEW YORK
Mailing State: NY
Mailing Zip: 10003
Mailing Zip 4: Not reported
Mailing Country: USA
Mailing Phone: 2124603770

NY MANIFEST:
Document ID: Not reported
Manifest Status: Not reported
seq: Not reported
Year: 2012
Trans1 State ID: NJ0000027193
Trans2 State ID: Not reported
Generator Ship Date: 10/15/2012
Trans1 Recv Date: 10/15/2012
Trans2 Recv Date: Not reported
TSD Site Recv Date: 10/16/2012
Part A Recv Date: Not reported
Part B Recv Date: Not reported
Generator EPA ID: NYP004273884
Trans1 EPA ID: Not reported
Trans2 EPA ID: Not reported
TSDF ID 1: NJD002200046
TSDF ID 2: Not reported
Manifest Tracking Number: 010457376JJK

CON EDISON SERVICE BOX: 21131 (Continued) **1016148765**

Import Indicator:	N
Export Indicator:	N
Discr Quantity Indicator:	N
Discr Type Indicator:	N
Discr Residue Indicator:	N
Discr Partial Reject Indicator:	N
Discr Full Reject Indicator:	N
Manifest Ref Number:	Not reported
Alt Facility RCRA ID:	Not reported
Alt Facility Sign Date:	Not reported
MGMT Method Type Code:	H111
Waste Code:	Not reported
Waste Code:	Not reported
Waste Code:	Not reported
Waste Code:	Not reported
Waste Code:	Not reported
Waste Code:	Not reported
Quantity:	1000.0
Units:	P - Pounds
Number of Containers:	1.0
Container Type:	TT - Cargo tank, tank trucks
Handling Method:	T Chemical, physical, or biological treatment.
Specific Gravity:	1.0
Waste Code:	D008
Waste Code 1_2:	Not reported
Waste Code 1_3:	Not reported
Waste Code 1_4:	Not reported
Waste Code 1_5:	Not reported
Waste Code 1_6:	Not reported

W289 **CON EDISON SERVICE BOX: 21131** **NJ MANIFEST** **S117986721**
ENE **212 W 129TH ST E OF 8TH AVE FRONT** **N/A**
1/8-1/4 **NEW YORK, NY 10027**
0.184 mi.
969 ft. **Site 30 of 30 in cluster W**

Relative:
Lower

Actual:
28 ft.

NJ MANIFEST:

EPA Id:	NYP004273884
Mail Address:	IRVING PL, RM 828
Mail City/State/Zip:	NEW YORK, NY 10003
Facility Phone:	Not reported
Emergency Phone:	Not reported
Contact:	JOSE MONTALVO
Comments:	Not reported
SIC Code:	Not reported
County:	NY061
Municipal:	Not reported
Previous EPA Id:	Not reported
Gen Flag:	Not reported
Trans Flag:	Not reported
TSDF Flag:	Not reported
Name Change:	Not reported
Date Change:	Not reported

Manifest:

Manifest Number:	010457376JJK
EPA ID:	NYP004273884

CON EDISON SERVICE BOX: 21131 (Continued) **S117986721**

Date Shipped:	10/15/2012
TSDF EPA ID:	NJD002200046
Transporter EPA ID:	NJ0000027193
Transporter 2 EPA ID:	Not reported
Transporter 3 EPA ID:	Not reported
Transporter 4 EPA ID:	Not reported
Transporter 5 EPA ID:	Not reported
Transporter 6 EPA ID:	Not reported
Transporter 7 EPA ID:	Not reported
Transporter 8 EPA ID:	Not reported
Transporter 9 EPA ID:	Not reported
Transporter 10 EPA ID:	Not reported
Date Trans1 Transported Waste:	Not reported
Date Trans2 Transported Waste:	Not reported
Date Trans3 Transported Waste:	Not reported
Date Trans4 Transported Waste:	Not reported
Date Trans5 Transported Waste:	Not reported
Date Trans6 Transported Waste:	Not reported
Date Trans7 Transported Waste:	Not reported
Date Trans8 Transported Waste:	Not reported
Date Trans9 Transported Waste:	Not reported
Date Trans10 Transported Waste:	Not reported
Date TSDF Received Waste:	Not reported
TSDF EPA Facility Name:	Not reported
QTY Units:	Not reported
Transporter SEQ ID:	Not reported
Transporter-1 Date:	Not reported
Waste SEQ ID:	Not reported
Waste Type Code 2:	Not reported
Waste Type Code 3:	Not reported
Waste Type Code 4:	Not reported
Waste Type Code 5:	Not reported
Waste Type Code 6:	Not reported
Date Accepted:	Not reported
Manifest Discrepancy Type:	Not reported
Data Entry Number:	Not reported
Was Load Rejected:	NEW YORK, NY 10003
Reason Load Was Rejected:	Not reported

Waste:

Manifest Year:	Not reported
Waste Code:	D008
Hand Code:	Not reported
Quantity:	1,000.00 Pounds

AC290 **303 W 122ND ST. HDFC** **NY AST** **A100194170**
SW **303 WEST 122ND STREET** **N/A**
1/8-1/4 **NEW YORK, NY 10027**
0.185 mi.
979 ft. **Site 1 of 7 in cluster AC**

Relative:
Lower

Actual:
28 ft.

AST:

Region:	STATE
DEC Region:	2
Site Status:	Active

303 W 122ND ST. HDFC (Continued) **A100194170**

Facility Id:	2-607133
Program Type:	PBS
UTM X:	588308.48549
UTM Y:	4518024.65685
Expiration Date:	11/01/2016
Site Type:	Apartment Building/Office Building

Affiliation Records:

Site Id:	28987
Affiliation Type:	Facility Owner
Company Name:	303 WEST 122ND STREET HDFC
Contact Type:	TREASURER
Contact Name:	MARTHA FREEMAN
Address1:	303 WEST 122 STREET, P.O. BOX 748
Address2:	Not reported
City:	NEW YORK
State:	NY
Zip Code:	10027
Country Code:	001
Phone:	(212) 749-6086
EMail:	Not reported
Fax Number:	Not reported
Modified By:	DXLIVING
Date Last Modified:	2007-01-10

Site Id:	28987
Affiliation Type:	Mail Contact
Company Name:	303 WEST 122ND STREET HDFC
Contact Type:	Not reported
Contact Name:	MARTHA FREEMAN
Address1:	P.O. BOX 748
Address2:	Not reported
City:	NEW YORK,
State:	NY
Zip Code:	10027
Country Code:	001
Phone:	(212) 749-6086
EMail:	Not reported
Fax Number:	Not reported
Modified By:	DXLIVING
Date Last Modified:	2007-01-10

Site Id:	28987
Affiliation Type:	On-Site Operator
Company Name:	303 W 122ND ST. HDFC
Contact Type:	Not reported
Contact Name:	LLOYD PONTON - SUPER
Address1:	Not reported
Address2:	Not reported
City:	Not reported
State:	NN
Zip Code:	Not reported
Country Code:	001
Phone:	(212) 865-8902
EMail:	Not reported
Fax Number:	Not reported
Modified By:	DXLIVING
Date Last Modified:	2007-01-10

303 W 122ND ST. HDFC (Continued) **A100194170**

Site Id:	28987
Affiliation Type:	Emergency Contact
Company Name:	303 WEST 122ND STREET HDFC
Contact Type:	Not reported
Contact Name:	LLOYD PONTON
Address1:	Not reported
Address2:	Not reported
City:	Not reported
State:	NN
Zip Code:	Not reported
Country Code:	001
Phone:	(212) 865-8902
EMail:	Not reported
Fax Number:	Not reported
Modified By:	TRANSLAT
Date Last Modified:	2004-03-04

Tank Info:

Tank Number:	001
Tank Id:	62377
Material Code:	0001
Common Name of Substance:	#2 Fuel Oil (On-Site Consumption)

Equipment Records:

B01 - Tank External Protection - Painted/Asphalt Coating
H00 - Tank Leak Detection - None
F00 - Pipe External Protection - None
I05 - Overfill - Vent Whistle
I04 - Overfill - Product Level Gauge (A/G)
D01 - Pipe Type - Steel/Carbon Steel/Iron
G03 - Tank Secondary Containment - Vault (w/o access)
J02 - Dispenser - Suction Dispenser
A00 - Tank Internal Protection - None
C03 - Pipe Location - Aboveground/Underground Combination
L09 - Piping Leak Detection - Exempt Suction Piping

Tank Location:	1
Tank Type:	Steel/Carbon Steel/Iron
Tank Status:	In Service
Pipe Model:	Not reported
Install Date:	01/01/1913
Capacity Gallons:	3000
Tightness Test Method:	NN
Date Test:	Not reported
Next Test Date:	Not reported
Date Tank Closed:	Not reported
Register:	True
Modified By:	DXLIVING
Last Modified:	01/10/2007
Material Name:	Not reported

S291 **CON EDISON SERVICE BOX: 20531** **RCRA NonGen / NLR** **1016961865**
WNW **382 W 125TH ST** **NY MANIFEST** **NYP004347993**
1/8-1/4 **NEW YORK, NY 10027**
0.185 mi.
979 ft. **Site 3 of 7 in cluster S**

Relative:
Lower

Actual:
28 ft.

RCRA NonGen / NLR:

Date form received by agency:	09/19/2013
Facility name:	CON EDISON SERVICE BOX: 20531
Facility address:	382 W 125TH ST NEW YORK, NY 10027
EPA ID:	NYP004347993
Mailing address:	IRVING PL, RM 828 NEW YORK, NY 10003
Contact:	BENJAMIN BAMONTE
Contact address:	Not reported Not reported
Contact country:	Not reported
Contact telephone:	(212) 894-9549
Contact email:	Not reported
EPA Region:	02
Classification:	Non-Generator
Description:	Handler: Non-Generators do not presently generate hazardous waste

Handler Activities Summary:

U.S. importer of hazardous waste:	No
Mixed waste (haz. and radioactive):	No
Recycler of hazardous waste:	No
Transporter of hazardous waste:	No
Treater, storer or disposer of HW:	No
Underground injection activity:	No
On-site burner exemption:	No
Furnace exemption:	No
Used oil fuel burner:	No
Used oil processor:	No
User oil refiner:	No
Used oil fuel marketer to burner:	No
Used oil Specification marketer:	No
Used oil transfer facility:	No
Used oil transporter:	No

Historical Generators:

Date form received by agency:	08/19/2013
Site name:	CON EDISON SERVICE BOX: 20531
Classification:	Conditionally Exempt Small Quantity Generator
Violation Status:	No violations found

NY MANIFEST:

Country:	USA
EPA ID:	NYP004347993
Facility Status:	Not reported
Location Address 1:	FO 382 W 125TH ST
Code:	BP
Location Address 2:	SB 20531
Total Tanks:	Not reported
Location City:	NEW YORK
Location State:	NY
Location Zip:	10027

CON EDISON SERVICE BOX: 20531 (Continued) **1016961865**

Location Zip 4: Not reported

NY MANIFEST:
EPAID: NYP004347993
Mailing Name: CON EDISON
Mailing Contact: CON EDISON
Mailing Address 1: 4 IRVING PL 15TH FL
Mailing Address 2: Not reported
Mailing City: NEW YORK
Mailing State: NY
Mailing Zip: 10003
Mailing Zip 4: Not reported
Mailing Country: USA
Mailing Phone: 2124603770

NY MANIFEST:
Document ID: Not reported
Manifest Status: Not reported
seq: Not reported
Year: 2013
Trans1 State ID: NJD003812047
Trans2 State ID: Not reported
Generator Ship Date: 08/19/2013
Trans1 Recv Date: 08/19/2013
Trans2 Recv Date: Not reported
TSD Site Recv Date: 08/23/2013
Part A Recv Date: Not reported
Part B Recv Date: Not reported
Generator EPA ID: NYP004347993
Trans1 EPA ID: Not reported
Trans2 EPA ID: Not reported
TSDF ID 1: NJD991291105
TSDF ID 2: Not reported
Manifest Tracking Number: 002220762GBF
Import Indicator: N
Export Indicator: N
Discr Quantity Indicator: N
Discr Type Indicator: N
Discr Residue Indicator: N
Discr Partial Reject Indicator: N
Discr Full Reject Indicator: N
Manifest Ref Number: Not reported
Alt Facility RCRA ID: Not reported
Alt Facility Sign Date: Not reported
MGMT Method Type Code: H110
Waste Code: Not reported
Waste Code: Not reported
Waste Code: Not reported
Waste Code: Not reported
Waste Code: Not reported
Waste Code: Not reported
Quantity: 1000
Units: P - Pounds
Number of Containers: 1
Container Type: TT - Cargo tank, tank trucks
Handling Method: T Chemical, physical, or biological treatment.
Specific Gravity: 1

CON EDISON SERVICE BOX: 20531 (Continued) **1016961865**

Waste Code:	D008
Waste Code 1_2:	Not reported
Waste Code 1_3:	Not reported
Waste Code 1_4:	Not reported
Waste Code 1_5:	Not reported
Waste Code 1_6:	Not reported

T292 **157 WEST 123RD STREET, HDFC** **NY AST** **U003394940**
SSE **157 WEST 123RD STREET** **NY HIST AST** **N/A**
1/8-1/4 **NEW YORK, NY 10027**
0.186 mi.
983 ft. **Site 7 of 7 in cluster T**

Relative:
Lower

Actual:
26 ft.

AST:

Region:	STATE
DEC Region:	2
Site Status:	Active
Facility Id:	2-470090
Program Type:	PBS
UTM X:	588770.52644
UTM Y:	4517896.49573
Expiration Date:	04/28/2018
Site Type:	Apartment Building/Office Building

Affiliation Records:

Site Id:	20569
Affiliation Type:	Facility Owner
Company Name:	157 WEST 123RD STREET, HDFC
Contact Type:	PROPERTY MANAGER
Contact Name:	DAVID PEREZ
Address1:	157 WEST 123RD STREET
Address2:	Not reported
City:	NEW YORK
State:	NY
Zip Code:	10027
Country Code:	001
Phone:	(914) 237-1600
EMail:	Not reported
Fax Number:	Not reported
Modified By:	LSZINOMA
Date Last Modified:	2016-03-09

Site Id:	20569
Affiliation Type:	Mail Contact
Company Name:	HSC MANAGEMENT CORPORATION
Contact Type:	Not reported
Contact Name:	DAVID PEREZ
Address1:	850 BRONX RIVER ROAD
Address2:	SUITE 108
City:	YONKERS
State:	NY
Zip Code:	10027
Country Code:	001
Phone:	(914) 237-1600
EMail:	DAVID.PEREZ@HSCMANAGEMENT.COM
Fax Number:	Not reported
Modified By:	LSZINOMA

157 WEST 123RD STREET, HDFC (Continued) **U003394940**

Date Last Modified: 2016-03-09

Site Id: 20569
Affiliation Type: On-Site Operator
Company Name: 157 WEST 123RD STREET, HDFC
Contact Type: Not reported
Contact Name: RUEBEN COUVERTIER
Address1: Not reported
Address2: Not reported
City: Not reported
State: NN
Zip Code: Not reported
Country Code: 001
Phone: (917) 691-4711
EMail: Not reported
Fax Number: Not reported
Modified By: LSZINOMA
Date Last Modified: 2016-03-09

Site Id: 20569
Affiliation Type: Emergency Contact
Company Name: 157 WEST 123RD STREET, HDFC
Contact Type: Not reported
Contact Name: DAVID PEREZ
Address1: Not reported
Address2: Not reported
City: Not reported
State: NN
Zip Code: Not reported
Country Code: 999
Phone: (347) 425-3986
EMail: Not reported
Fax Number: Not reported
Modified By: LSZINOMA
Date Last Modified: 2016-03-09

Tank Info:

Tank Number: 001
Tank Id: 37298
Material Code: 0003
Common Name of Substance: #6 Fuel Oil (On-Site Consumption)

Equipment Records:

I04 - Overfill - Product Level Gauge (A/G)
A00 - Tank Internal Protection - None
L09 - Piping Leak Detection - Exempt Suction Piping
D01 - Pipe Type - Steel/Carbon Steel/Iron
G03 - Tank Secondary Containment - Vault (w/o access)
J02 - Dispenser - Suction Dispenser
B00 - Tank External Protection - None
F00 - Pipe External Protection - None
H00 - Tank Leak Detection - None
C01 - Pipe Location - Aboveground

Tank Location: 1
Tank Type: Steel/Carbon Steel/Iron

157 WEST 123RD STREET, HDFC (Continued) **U003394940**

Tank Status:	In Service
Pipe Model:	Not reported
Install Date:	06/01/1910
Capacity Gallons:	5000
Tightness Test Method:	NN
Date Test:	Not reported
Next Test Date:	Not reported
Date Tank Closed:	Not reported
Register:	True
Modified By:	LSZINOMA
Last Modified:	03/09/2016
Material Name:	Not reported

HIST AST:

PBS Number:	2-470090
SWIS Code:	6201
Operator:	CHARLIA HALL GREEN
Facility Phone:	(212) 932-0281
Facility Addr2:	157 WEST 123RD STREET
Facility Type:	Not reported
Emergency:	AGNES ARTERG
Emergency Tel:	(212) 864-8108
Old PBSNO:	Not reported
Date Inspected:	Not reported
Inspector:	Not reported
Result of Inspection:	Not reported
Owner Name:	157 WEST 123RD STREET HDFC
Owner Address:	157 WEST 123RD STREET
Owner City,St,Zip:	NEW YORK, NY 10027
Federal ID:	Not reported
Owner Tel:	(212) 932-0281
Owner Type:	Corporate/Commercial
Owner Subtype:	Not reported
Mailing Contact:	SUPER FACILITY MANAGER
Mailing Name:	157 WEST 123RD STREET
Mailing Address:	157 WEST 123RD STREET
Mailing Address 2:	Not reported
Mailing City,St,Zip:	NEW YORK, NY 10027
Mailing Telephone:	(212) 932-0281
Owner Mark:	Second Owner
Facility Status:	1 - Active PBS facility, i.e. total capacity of the PBS tanks is greater than 1,100 gallons, regardless if Subpart 360-14 tanks exist or not at the facility.
Certification Flag:	False
Certification Date:	05/07/1998
Expiration:	04/28/2003
Renew Flag:	False
Renew Date:	Not reported
Total Capacity:	5000
FAMT:	True
Facility Screen:	Minor Data Missing
Owner Screen:	Minor Data Missing
Tank Screen:	Minor Data Missing
Dead Letter:	False
CBS Number:	Not reported
Town or City:	NEW YORK CITY
County Code:	62

157 WEST 123RD STREET, HDFC (Continued) **U003394940**

Town or City Code:	01
Region:	2
Tank ID:	001
Tank Location:	ABOVEGROUND
Tank Status:	In Service
Install Date:	Not reported
Capacity (Gal):	5000
Product Stored:	NOS 5 OR 6 FUEL OIL
Tank Type:	Steel/carbon steel
Tank Internal:	Not reported
Tank External:	Not reported
Pipe Location:	Not reported
Pipe Type:	GALVANIZED STEEL
Pipe Internal:	Not reported
Pipe External:	Not reported
Tank Containment:	Diking
Leak Detection:	0
Overfill Protection:	4
Dispenser Method:	Suction
Date Tested:	Not reported
Next Test Date:	Not reported
Missing Data for Tank:	Minor Data Missing
Date Closed:	Not reported
Test Method:	Not reported
Deleted:	False
Updated:	False
SPDES Number:	Not reported
Lat/Long:	Not reported

Z293 **CON EDISON** **RCRA-CESQG 1012185692**
West **352 W 124TH ST** **NJ MANIFEST NYP004165254**
1/8-1/4 **NEW YORK, NY 10027** **NY MANIFEST**
0.186 mi.
984 ft. **Site 2 of 11 in cluster Z**

Relative:
Higher

Actual:
29 ft.

RCRA-CESQG:

Date form received by agency:	03/31/2009
Facility name:	CON EDISON
Facility address:	352 W 124TH ST NEW YORK, NY 10027
EPA ID:	NYP004165254
Mailing address:	4 IRVING PL, RM 828 NEW YORK, NY 10003
Contact:	TIMOTHY REGAN
Contact address:	Not reported Not reported
Contact country:	Not reported
Contact telephone:	(917) 416-5436
Contact email:	Not reported
EPA Region:	02
Classification:	Conditionally Exempt Small Quantity Generator
Description:	Handler: generates 100 kg or less of hazardous waste per calendar month, and accumulates 1000 kg or less of hazardous waste at any time; or generates 1 kg or less of acutely hazardous waste per calendar month, and accumulates at any time: 1 kg or less of acutely hazardous waste; or 100 kg or less of any residue or contaminated soil, waste or other debris resulting from the cleanup of a spill, into or on any

CON EDISON (Continued) **1012185692**

land or water, of acutely hazardous waste; or generates 100 kg or less of any residue or contaminated soil, waste or other debris resulting from the cleanup of a spill, into or on any land or water, of acutely hazardous waste during any calendar month, and accumulates at any time: 1 kg or less of acutely hazardous waste; or 100 kg or less of any residue or contaminated soil, waste or other debris resulting from the cleanup of a spill, into or on any land or water, of acutely hazardous waste

Handler Activities Summary:

U.S. importer of hazardous waste:	No
Mixed waste (haz. and radioactive):	No
Recycler of hazardous waste:	No
Transporter of hazardous waste:	No
Treater, storer or disposer of HW:	No
Underground injection activity:	No
On-site burner exemption:	No
Furnace exemption:	No
Used oil fuel burner:	No
Used oil processor:	No
User oil refiner:	No
Used oil fuel marketer to burner:	No
Used oil Specification marketer:	No
Used oil transfer facility:	No
Used oil transporter:	No

Violation Status: No violations found

NJ MANIFEST:

EPA Id:	NYP004165254
Mail Address:	4 IRVING PL, RM 828
Mail City/State/Zip:	NEW YORK, NY 10003
Facility Phone:	Not reported
Emergency Phone:	Not reported
Contact:	TIMOTHY REGAN
Comments:	Not reported
SIC Code:	Not reported
County:	NY061
Municipal:	Not reported
Previous EPA Id:	Not reported
Gen Flag:	Not reported
Trans Flag:	Not reported
TSDF Flag:	Not reported
Name Change:	Not reported
Date Change:	Not reported

Manifest:

Manifest Number:	001028161JJK
EPA ID:	NYP004165254
Date Shipped:	03/31/2009
TSDF EPA ID:	NJD002200046
Transporter EPA ID:	NJ0000027193
Transporter 2 EPA ID:	Not reported
Transporter 3 EPA ID:	Not reported
Transporter 4 EPA ID:	Not reported
Transporter 5 EPA ID:	Not reported
Transporter 6 EPA ID:	Not reported
Transporter 7 EPA ID:	Not reported

CON EDISON (Continued) **1012185692**

Transporter 8 EPA ID:	Not reported
Transporter 9 EPA ID:	Not reported
Transporter 10 EPA ID:	Not reported
Date Trans1 Transported Waste:	03/31/2009
Date Trans2 Transported Waste:	Not reported
Date Trans3 Transported Waste:	Not reported
Date Trans4 Transported Waste:	Not reported
Date Trans5 Transported Waste:	Not reported
Date Trans6 Transported Waste:	Not reported
Date Trans7 Transported Waste:	Not reported
Date Trans8 Transported Waste:	Not reported
Date Trans9 Transported Waste:	Not reported
Date Trans10 Transported Waste:	Not reported
Date TSDF Received Waste:	04/01/2009
TSDF EPA Facility Name:	Not reported
QTY Units:	Not reported
Transporter SEQ ID:	Not reported
Transporter-1 Date:	Not reported
Waste SEQ ID:	Not reported
Waste Type Code 2:	Not reported
Waste Type Code 3:	Not reported
Waste Type Code 4:	Not reported
Waste Type Code 5:	Not reported
Waste Type Code 6:	Not reported
Date Accepted:	Not reported
Manifest Discrepancy Type:	Not reported
Data Entry Number:	Not reported
Was Load Rejected:	NEW YORK, NY 10003
Reason Load Was Rejected:	Not reported

Waste:

Manifest Year:	Not reported
Waste Code:	D008
Hand Code:	H111
Quantity:	250 G

NY MANIFEST:

Country:	USA
EPA ID:	NYP004165254
Facility Status:	Not reported
Location Address 1:	W 124 ST & HANCOCK PL
Code:	BP
Location Address 2:	Not reported
Total Tanks:	Not reported
Location City:	NEW YORK
Location State:	NY
Location Zip:	Not reported
Location Zip 4:	Not reported

NY MANIFEST:

EPAID:	NYP004165254
Mailing Name:	CONSOLIDATED EDISON
Mailing Contact:	CONSOLIDATED EDISON
Mailing Address 1:	4 IRVING PLACE RM 828
Mailing Address 2:	Not reported

CON EDISON (Continued) **1012185692**

Mailing City:	NEW YORK
Mailing State:	NY
Mailing Zip:	10003
Mailing Zip 4:	Not reported
Mailing Country:	USA
Mailing Phone:	2124602808

NY MANIFEST:

Document ID:	Not reported
Manifest Status:	Not reported
seq:	Not reported
Year:	2009
Trans1 State ID:	NJ0000027193
Trans2 State ID:	Not reported
Generator Ship Date:	03/31/2009
Trans1 Recv Date:	03/31/2009
Trans2 Recv Date:	Not reported
TSD Site Recv Date:	04/01/2009
Part A Recv Date:	Not reported
Part B Recv Date:	Not reported
Generator EPA ID:	NYP004165254
Trans1 EPA ID:	Not reported
Trans2 EPA ID:	Not reported
TSDF ID 1:	NJD002200046
TSDF ID 2:	Not reported
Manifest Tracking Number:	001028161JJK
Import Indicator:	N
Export Indicator:	N
Discr Quantity Indicator:	N
Discr Type Indicator:	N
Discr Residue Indicator:	N
Discr Partial Reject Indicator:	N
Discr Full Reject Indicator:	N
Manifest Ref Number:	Not reported
Alt Facility RCRA ID:	Not reported
Alt Facility Sign Date:	Not reported
MGMT Method Type Code:	H111
Waste Code:	Not reported
Waste Code:	Not reported
Waste Code:	Not reported
Waste Code:	Not reported
Waste Code:	Not reported
Waste Code:	Not reported
Quantity:	250.0
Units:	G - Gallons (liquids only)* (8.3 pounds)
Number of Containers:	1.0
Container Type:	TT - Cargo tank, tank trucks
Handling Method:	T Chemical, physical, or biological treatment.
Specific Gravity:	1.0
Waste Code:	D008
Waste Code 1_2:	Not reported
Waste Code 1_3:	Not reported
Waste Code 1_4:	Not reported
Waste Code 1_5:	Not reported
Waste Code 1_6:	Not reported

AA294 **CON EDISON GAS MAIN** **RCRA NonGen / NLR** **1010326738**
SW **W 122ND ST & ST NICHOLAS AVE** **NY MANIFEST** **NYP004142808**
1/8-1/4 **NEW YORK, NY 10001**
0.187 mi.
988 ft. **Site 5 of 17 in cluster AA**

Relative:
Lower

Actual:
28 ft.

RCRA NonGen / NLR:

Date form received by agency:	11/17/2006
Facility name:	CON EDISON GAS MAIN
Facility address:	W 122ND ST & ST NICHOLAS AVE NEW YORK, NY 10001
EPA ID:	NYP004142808
Mailing address:	4 IRVING PL, RM 828 NEW YORK, NY 10003
Contact:	ARTHUR HUDMAN
Contact address:	4 IRVING PL, RM 828 NEW YORK, NY 10003
Contact country:	US
Contact telephone:	(212) 580-8383
Contact email:	Not reported
EPA Region:	02
Classification:	Non-Generator
Description:	Handler: Non-Generators do not presently generate hazardous waste

Handler Activities Summary:

U.S. importer of hazardous waste:	No
Mixed waste (haz. and radioactive):	No
Recycler of hazardous waste:	No
Transporter of hazardous waste:	No
Treater, storer or disposer of HW:	No
Underground injection activity:	No
On-site burner exemption:	No
Furnace exemption:	No
Used oil fuel burner:	No
Used oil processor:	No
User oil refiner:	No
Used oil fuel marketer to burner:	No
Used oil Specification marketer:	No
Used oil transfer facility:	No
Used oil transporter:	No

Historical Generators:

Date form received by agency:	11/16/2006
Site name:	CON EDISON
Classification:	Not a generator, verified

Date form received by agency:	11/15/2006
Site name:	CON EDISON
Classification:	Unverified

Violation Status: No violations found

NY MANIFEST:

Country:	USA
EPA ID:	NYP004142808
Facility Status:	Not reported
Location Address 1:	W 122ND ST NICHOLAS AVE
Code:	BP
Location Address 2:	Not reported

CON EDISON GAS MAIN (Continued) **1010326738**

Total Tanks:	Not reported
Location City:	NEW YORK
Location State:	NY
Location Zip:	Not reported
Location Zip 4:	Not reported

NY MANIFEST:

EPAID:	NYP004142808
Mailing Name:	CONSOLIDATED EDISON
Mailing Contact:	FRANKLYN MURRAY
Mailing Address 1:	4 IRVING PL RM 828
Mailing Address 2:	Not reported
Mailing City:	NEW YORK
Mailing State:	NY
Mailing Zip:	10003
Mailing Zip 4:	Not reported
Mailing Country:	USA
Mailing Phone:	2124602808

NY MANIFEST:

Document ID:	NYE1321227
Manifest Status:	Not reported
seq:	01
Year:	2006
Trans1 State ID:	NYD006982359
Trans2 State ID:	Not reported
Generator Ship Date:	06/12/2006
Trans1 Recv Date:	06/12/2006
Trans2 Recv Date:	Not reported
TSD Site Recv Date:	06/13/2006
Part A Recv Date:	Not reported
Part B Recv Date:	Not reported
Generator EPA ID:	NYP004142808
Trans1 EPA ID:	18887JU
Trans2 EPA ID:	Not reported
TSDF ID 1:	NYD077444263
TSDF ID 2:	Not reported
Manifest Tracking Number:	Not reported
Import Indicator:	Not reported
Export Indicator:	Not reported
Discr Quantity Indicator:	Not reported
Discr Type Indicator:	Not reported
Discr Residue Indicator:	Not reported
Discr Partial Reject Indicator:	Not reported
Discr Full Reject Indicator:	Not reported
Manifest Ref Number:	Not reported
Alt Facility RCRA ID:	Not reported
Alt Facility Sign Date:	Not reported
MGMT Method Type Code:	Not reported
Waste Code:	D018 - BENZENE 0.5 MG/L TCLP
Waste Code:	Not reported
Waste Code:	Not reported
Waste Code:	Not reported
Waste Code:	Not reported
Waste Code:	Not reported
Quantity:	00165
Units:	G - Gallons (liquids only)* (8.3 pounds)

CON EDISON GAS MAIN (Continued) **1010326738**

Number of Containers: 004
Container Type: DM - Metal drums, barrels
Handling Method: B Incineration, heat recovery, burning.
Specific Gravity: 01.00

AA295 **CON EDISON SERVICE BOX: 40781** **NJ MANIFEST** **S117985804**
SW **W 122ND ST & ST NICHOLAS AVE** **N/A**
1/8-1/4 **NEW YORK, NY 10027**
0.187 mi.
988 ft. **Site 6 of 17 in cluster AA**

Relative:
Lower

Actual:
28 ft.

NJ MANIFEST:

EPA Id:	NYP004263265
Mail Address:	IRVING PL, RM 828
Mail City/State/Zip:	NEW YORK, NY 10003
Facility Phone:	Not reported
Emergency Phone:	Not reported
Contact:	JOSE MONTALVO
Comments:	Not reported
SIC Code:	Not reported
County:	NY061
Municipal:	Not reported
Previous EPA Id:	Not reported
Gen Flag:	Not reported
Trans Flag:	Not reported
TSDF Flag:	Not reported
Name Change:	Not reported
Date Change:	Not reported

Manifest:

Manifest Number:	010464268JJK
EPA ID:	NYP004263265
Date Shipped:	8/15/2012
TSDF EPA ID:	NJD002200046
Transporter EPA ID:	NJ0000027193
Transporter 2 EPA ID:	Not reported
Transporter 3 EPA ID:	Not reported
Transporter 4 EPA ID:	Not reported
Transporter 5 EPA ID:	Not reported
Transporter 6 EPA ID:	Not reported
Transporter 7 EPA ID:	Not reported
Transporter 8 EPA ID:	Not reported
Transporter 9 EPA ID:	Not reported
Transporter 10 EPA ID:	Not reported
Date Trans1 Transported Waste:	Not reported
Date Trans2 Transported Waste:	Not reported
Date Trans3 Transported Waste:	Not reported
Date Trans4 Transported Waste:	Not reported
Date Trans5 Transported Waste:	Not reported
Date Trans6 Transported Waste:	Not reported
Date Trans7 Transported Waste:	Not reported
Date Trans8 Transported Waste:	Not reported
Date Trans9 Transported Waste:	Not reported
Date Trans10 Transported Waste:	Not reported
Date TSDF Received Waste:	Not reported
TSDF EPA Facility Name:	Not reported
QTY Units:	Not reported

CON EDISON SERVICE BOX: 40781 (Continued) **S117985804**

Transporter SEQ ID:	Not reported
Transporter-1 Date:	Not reported
Waste SEQ ID:	Not reported
Waste Type Code 2:	Not reported
Waste Type Code 3:	Not reported
Waste Type Code 4:	Not reported
Waste Type Code 5:	Not reported
Waste Type Code 6:	Not reported
Date Accepted:	Not reported
Manifest Discrepancy Type:	Not reported
Data Entry Number:	Not reported
Was Load Rejected:	NEW YORK, NY 10003
Reason Load Was Rejected:	Not reported

Waste:

Manifest Year:	Not reported
Waste Code:	D008
Hand Code:	Not reported
Quantity:	500.00 Pounds

AA296 **CON EDISON SERVICE BOX: 40781** **RCRA-CESQG 1016143546**
SW **W 122ND ST & ST NICHOLAS AVE** **NY MANIFEST NYP004263265**
1/8-1/4 **NEW YORK, NY 10027**
0.187 mi.
988 ft. **Site 7 of 17 in cluster AA**

Relative:
Lower

Actual:
28 ft.

RCRA-CESQG:

Date form received by agency:	08/15/2012
Facility name:	CON EDISON SERVICE BOX: 40781
Facility address:	W 122ND ST & ST NICHOLAS AVE NE COR NEW YORK, NY 10027
EPA ID:	NYP004263265
Mailing address:	IRVING PL, RM 828 NEW YORK, NY 10003
Contact:	JOSE MONTALVO
Contact address:	Not reported Not reported
Contact country:	Not reported
Contact telephone:	(212) 427-1331
Contact email:	Not reported
EPA Region:	02
Classification:	Conditionally Exempt Small Quantity Generator
Description:	Handler: generates 100 kg or less of hazardous waste per calendar month, and accumulates 1000 kg or less of hazardous waste at any time; or generates 1 kg or less of acutely hazardous waste per calendar month, and accumulates at any time: 1 kg or less of acutely hazardous waste; or 100 kg or less of any residue or contaminated soil, waste or other debris resulting from the cleanup of a spill, into or on any land or water, of acutely hazardous waste; or generates 100 kg or less of any residue or contaminated soil, waste or other debris resulting from the cleanup of a spill, into or on any land or water, of acutely hazardous waste during any calendar month, and accumulates at any time: 1 kg or less of acutely hazardous waste; or 100 kg or less of any residue or contaminated soil, waste or other debris resulting from

CON EDISON SERVICE BOX: 40781 (Continued) **1016143546**

the cleanup of a spill, into or on any land or water, of acutely hazardous waste

Handler Activities Summary:

U.S. importer of hazardous waste:	No
Mixed waste (haz. and radioactive):	No
Recycler of hazardous waste:	No
Transporter of hazardous waste:	No
Treater, storer or disposer of HW:	No
Underground injection activity:	No
On-site burner exemption:	No
Furnace exemption:	No
Used oil fuel burner:	No
Used oil processor:	No
User oil refiner:	No
Used oil fuel marketer to burner:	No
Used oil Specification marketer:	No
Used oil transfer facility:	No
Used oil transporter:	No

Violation Status: No violations found

NY MANIFEST:

Country:	USA
EPA ID:	NYP004263265
Facility Status:	Not reported
Location Address 1:	NE COR W 122ND ST & ST NICHOLAS AVE
Code:	BP
Location Address 2:	SERV BOX 40781
Total Tanks:	Not reported
Location City:	NEW YORK
Location State:	NY
Location Zip:	10027
Location Zip 4:	Not reported

NY MANIFEST:

EPAID:	NYP004263265
Mailing Name:	CON EDISON
Mailing Contact:	TOM TEELING
Mailing Address 1:	4 IRVING PLACE - 15TH FLOOR
Mailing Address 2:	Not reported
Mailing City:	NEW YORK
Mailing State:	NY
Mailing Zip:	10003
Mailing Zip 4:	Not reported
Mailing Country:	USA
Mailing Phone:	2124603770

NY MANIFEST:

Document ID:	Not reported
Manifest Status:	Not reported
seq:	Not reported
Year:	2012
Trans1 State ID:	NJ0000027193
Trans2 State ID:	Not reported
Generator Ship Date:	08/15/2012
Trans1 Recv Date:	08/15/2012

CON EDISON SERVICE BOX: 40781 (Continued) **1016143546**

Trans2 Recv Date:	Not reported
TSD Site Recv Date:	08/15/2012
Part A Recv Date:	Not reported
Part B Recv Date:	Not reported
Generator EPA ID:	NYP004263265
Trans1 EPA ID:	Not reported
Trans2 EPA ID:	Not reported
TSDF ID 1:	NJD002200046
TSDF ID 2:	Not reported
Manifest Tracking Number:	010464268JJK
Import Indicator:	N
Export Indicator:	N
Discr Quantity Indicator:	N
Discr Type Indicator:	N
Discr Residue Indicator:	N
Discr Partial Reject Indicator:	N
Discr Full Reject Indicator:	N
Manifest Ref Number:	Not reported
Alt Facility RCRA ID:	Not reported
Alt Facility Sign Date:	Not reported
MGMT Method Type Code:	H111
Waste Code:	Not reported
Waste Code:	Not reported
Waste Code:	Not reported
Waste Code:	Not reported
Waste Code:	Not reported
Waste Code:	Not reported
Quantity:	500.0
Units:	P - Pounds
Number of Containers:	1.0
Container Type:	TT - Cargo tank, tank trucks
Handling Method:	T Chemical, physical, or biological treatment.
Specific Gravity:	1.0
Waste Code:	D008
Waste Code 1_2:	Not reported
Waste Code 1_3:	Not reported
Waste Code 1_4:	Not reported
Waste Code 1_5:	Not reported
Waste Code 1_6:	Not reported

P297 **CON EDISON SERVICE BOX: 20052** **RCRA NonGen / NLR** **1017777135**
South **205 W 122ND ST** **FINDS** **NYP004550224**
1/8-1/4 **NEW YORK, NY 10027**
0.188 mi.
994 ft. **Site 3 of 4 in cluster P**

Relative:
Lower

Actual:
27 ft.

RCRA NonGen / NLR:

Date form received by agency:	07/02/2014
Facility name:	CON EDISON SERVICE BOX: 20052
Facility address:	205 W 122ND ST NEW YORK, NY 10027
EPA ID:	NYP004550224
Mailing address:	IRVING PL, 15TH FL NE NEW YORK, NY 10003
Contact:	THOMAS TEELING
Contact address:	Not reported Not reported

CON EDISON SERVICE BOX: 20052 (Continued) **1017777135**

Contact country: Not reported
Contact telephone: (212) 460-3770
Contact email: Not reported
EPA Region: 02
Classification: Non-Generator
Description: Handler: Non-Generators do not presently generate hazardous waste

Handler Activities Summary:
U.S. importer of hazardous waste: No
Mixed waste (haz. and radioactive): No
Recycler of hazardous waste: No
Transporter of hazardous waste: No
Treater, storer or disposer of HW: No
Underground injection activity: No
On-site burner exemption: No
Furnace exemption: No
Used oil fuel burner: No
Used oil processor: No
User oil refiner: No
Used oil fuel marketer to burner: No
Used oil Specification marketer: No
Used oil transfer facility: No
Used oil transporter: No

Historical Generators:
Date form received by agency: 06/02/2014
Site name: CON EDISON
Classification: Small Quantity Generator

Date form received by agency: 06/02/2014
Site name: CON EDISON
Classification: Not a generator, verified

Violation Status: No violations found

FINDS:

Registry ID: 110063820673

Environmental Interest/Information System
RCRAInfo is a national information system that supports the Resource Conservation and Recovery Act (RCRA) program through the tracking of events and activities related to facilities that generate, transport, and treat, store, or dispose of hazardous waste. RCRAInfo allows RCRA program staff to track the notification, permit, compliance, and corrective action activities required under RCRA.

P298 **CON EDISON** **NY MANIFEST** **S117062652**
South **205 W 122ND ST** **N/A**
1/8-1/4 **NEW YORK, NY 10027**
0.188 mi.
994 ft. **Site 4 of 4 in cluster P**

Relative:
Lower

Actual:
27 ft.

NY MANIFEST:

Country:	USA
EPA ID:	NYP004550224
Facility Status:	Not reported
Location Address 1:	FO 205 W 122 ST
Code:	BP
Location Address 2:	SB 20052
Total Tanks:	Not reported
Location City:	NEW YORK
Location State:	NY
Location Zip:	10027
Location Zip 4:	Not reported

NY MANIFEST:

EPAID:	NYP004550224
Mailing Name:	CON EDISON
Mailing Contact:	TOM TEELING
Mailing Address 1:	4 IRVING PLACE 15TH FLOOR
Mailing Address 2:	Not reported
Mailing City:	NEW YORK
Mailing State:	NY
Mailing Zip:	10003
Mailing Zip 4:	Not reported
Mailing Country:	USA
Mailing Phone:	Not reported

NY MANIFEST:

Document ID:	Not reported
Manifest Status:	Not reported
seq:	Not reported
Year:	2014
Trans1 State ID:	NJD003812047
Trans2 State ID:	Not reported
Generator Ship Date:	06/02/2014
Trans1 Recv Date:	06/02/2014
Trans2 Recv Date:	Not reported
TSD Site Recv Date:	06/02/2014
Part A Recv Date:	Not reported
Part B Recv Date:	Not reported
Generator EPA ID:	NYP004550224
Trans1 EPA ID:	Not reported
Trans2 EPA ID:	Not reported
TSDF ID 1:	NJD991291105
TSDF ID 2:	Not reported
Manifest Tracking Number:	002422532GBF
Import Indicator:	N
Export Indicator:	N
Discr Quantity Indicator:	N
Discr Type Indicator:	N
Discr Residue Indicator:	N
Discr Partial Reject Indicator:	N
Discr Full Reject Indicator:	N
Manifest Ref Number:	Not reported

CON EDISON (Continued) **S117062652**

Alt Facility RCRA ID:	Not reported
Alt Facility Sign Date:	Not reported
MGMT Method Type Code:	H110
Waste Code:	Not reported
Waste Code:	Not reported
Waste Code:	Not reported
Waste Code:	Not reported
Waste Code:	Not reported
Waste Code:	Not reported
Quantity:	500
Units:	P - Pounds
Number of Containers:	1
Container Type:	TT - Cargo tank, tank trucks
Handling Method:	T Chemical, physical, or biological treatment.
Specific Gravity:	1
Waste Code:	D008
Waste Code 1_2:	Not reported
Waste Code 1_3:	Not reported
Waste Code 1_4:	Not reported
Waste Code 1_5:	Not reported
Waste Code 1_6:	Not reported

Y299 **400-408 WEST 128TH ST** **NY AST** **A100292313**
NNW **400-408 WEST 128TH STREET** **N/A**
1/8-1/4 **NEW YORK, NY 10027**
0.188 mi.
995 ft. **Site 3 of 12 in cluster Y**

Relative:
Higher

Actual:
65 ft.

AST:

Region:	STATE
DEC Region:	2
Site Status:	Active
Facility Id:	2-607969
Program Type:	PBS
UTM X:	588398.25573
UTM Y:	4518517.45685
Expiration Date:	11/10/2015
Site Type:	Apartment Building/Office Building

Affiliation Records:

Site Id:	29821
Affiliation Type:	On-Site Operator
Company Name:	400-408 WEST 128TH ST
Contact Type:	Not reported
Contact Name:	JUAN MARTINEZ
Address1:	Not reported
Address2:	Not reported
City:	Not reported
State:	NN
Zip Code:	Not reported
Country Code:	001
Phone:	(646) 529-3072
EMail:	Not reported
Fax Number:	Not reported
Modified By:	NRLOMBAR
Date Last Modified:	2007-07-11

400-408 WEST 128TH ST (Continued) **A100292313**

Site Id:	29821
Affiliation Type:	Emergency Contact
Company Name:	400-408 WEST 128 STREET LLC
Contact Type:	Not reported
Contact Name:	JUAN MARTINEZ
Address1:	Not reported
Address2:	Not reported
City:	Not reported
State:	NN
Zip Code:	Not reported
Country Code:	999
Phone:	(646) 529-3072
EMail:	Not reported
Fax Number:	Not reported
Modified By:	MSBAPTIS
Date Last Modified:	2010-10-07

Site Id:	29821
Affiliation Type:	Facility Owner
Company Name:	400-408 WEST 128 STREET LLC
Contact Type:	MEMBER
Contact Name:	MEIR BOUSKILA
Address1:	P.O. BOX 1920
Address2:	Not reported
City:	NEW YORK
State:	NY
Zip Code:	10116
Country Code:	001
Phone:	(212) 564-2111
EMail:	Not reported
Fax Number:	Not reported
Modified By:	MSBAPTIS
Date Last Modified:	2010-10-07

Site Id:	29821
Affiliation Type:	Mail Contact
Company Name:	400-408 WEST 128 STREET LLC
Contact Type:	Not reported
Contact Name:	MEIR BOUSKILA
Address1:	P.O. BOX 1920
Address2:	Not reported
City:	NEW YORK
State:	NY
Zip Code:	10116
Country Code:	001
Phone:	(212) 564-2111 3021
EMail:	Not reported
Fax Number:	Not reported
Modified By:	CGFREEDM
Date Last Modified:	2010-09-27

Tank Info:

Tank Number:	100
Tank Id:	64035
Material Code:	0002
Common Name of Substance:	#4 Fuel Oil (On-Site Consumption)

400-408 WEST 128TH ST (Continued) **A100292313**

Equipment Records:

C01 - Pipe Location - Aboveground
D01 - Pipe Type - Steel/Carbon Steel/Iron
E00 - Piping Secondary Containment - None
F01 - Pipe External Protection - Painted/Asphalt Coating
J02 - Dispenser - Suction Dispenser
K00 - Spill Prevention - None
B01 - Tank External Protection - Painted/Asphalt Coating
H00 - Tank Leak Detection - None
A00 - Tank Internal Protection - None
G00 - Tank Secondary Containment - None
L09 - Piping Leak Detection - Exempt Suction Piping
I05 - Overfill - Vent Whistle

Tank Location:	3
Tank Type:	Steel/Carbon Steel/Iron
Tank Status:	In Service
Pipe Model:	Not reported
Install Date:	01/01/1926
Capacity Gallons:	5000
Tightness Test Method:	NN
Date Test:	Not reported
Next Test Date:	Not reported
Date Tank Closed:	Not reported
Register:	True
Modified By:	NRLOMBAR
Last Modified:	07/11/2007
Material Name:	Not reported

O300 **CON EDISON** **NY MANIFEST** **S118258036**
WSW **551 MANHATTAN AVE** **N/A**
1/8-1/4 **NEW YORK, NY**
0.190 mi.
1003 ft. **Site 4 of 4 in cluster O**

Relative:
Higher

Actual:
29 ft.

NY MANIFEST:

Country:	USA
EPA ID:	NYP004809459
Facility Status:	Not reported
Location Address 1:	551 MANHATTAN AVE
Code:	BP
Location Address 2:	SB 51305
Total Tanks:	Not reported
Location City:	NEW YORK
Location State:	NY
Location Zip:	Not reported
Location Zip 4:	Not reported

NY MANIFEST:

EPAID:	NYP004809459
Mailing Name:	CON EDISON
Mailing Contact:	DENNIS HUACON
Mailing Address 1:	4 IRVING PL 15TH FL
Mailing Address 2:	Not reported
Mailing City:	NEW YORK
Mailing State:	NY
Mailing Zip:	10003
Mailing Zip 4:	Not reported
Mailing Country:	USA

CON EDISON (Continued) **S118258036**

Mailing Phone: 2124603770

NY MANIFEST:

Document ID:	Not reported
Manifest Status:	Not reported
seq:	Not reported
Year:	2015
Trans1 State ID:	NJD003812047
Trans2 State ID:	Not reported
Generator Ship Date:	07/20/2015
Trans1 Recv Date:	07/20/2015
Trans2 Recv Date:	Not reported
TSD Site Recv Date:	07/29/2015
Part A Recv Date:	Not reported
Part B Recv Date:	Not reported
Generator EPA ID:	NYP004809459
Trans1 EPA ID:	Not reported
Trans2 EPA ID:	Not reported
TSDF ID 1:	NJD991291105
TSDF ID 2:	Not reported
Manifest Tracking Number:	002612075GBF
Import Indicator:	N
Export Indicator:	N
Discr Quantity Indicator:	N
Discr Type Indicator:	N
Discr Residue Indicator:	N
Discr Partial Reject Indicator:	N
Discr Full Reject Indicator:	N
Manifest Ref Number:	Not reported
Alt Facility RCRA ID:	Not reported
Alt Facility Sign Date:	Not reported
MGMT Method Type Code:	H110
Waste Code:	Not reported
Waste Code:	Not reported
Waste Code:	Not reported
Waste Code:	Not reported
Waste Code:	Not reported
Waste Code:	Not reported
Quantity:	1000
Units:	P - Pounds
Number of Containers:	1
Container Type:	TT - Cargo tank, tank trucks
Handling Method:	T Chemical, physical, or biological treatment.
Specific Gravity:	1
Waste Code:	D008
Waste Code 1_2:	Not reported
Waste Code 1_3:	Not reported
Waste Code 1_4:	Not reported
Waste Code 1_5:	Not reported
Waste Code 1_6:	Not reported

Document ID:	Not reported
Manifest Status:	Not reported
seq:	Not reported
Year:	2015
Trans1 State ID:	NJD003812047
Trans2 State ID:	Not reported

CON EDISON (Continued) **S118258036**

Generator Ship Date:	07/20/2015
Trans1 Recv Date:	07/20/2015
Trans2 Recv Date:	Not reported
TSD Site Recv Date:	07/29/2015
Part A Recv Date:	Not reported
Part B Recv Date:	Not reported
Generator EPA ID:	NYP004809459
Trans1 EPA ID:	Not reported
Trans2 EPA ID:	Not reported
TSDF ID 1:	NJD991291105
TSDF ID 2:	Not reported
Manifest Tracking Number:	002612075GBF
Import Indicator:	N
Export Indicator:	N
Discr Quantity Indicator:	N
Discr Type Indicator:	N
Discr Residue Indicator:	N
Discr Partial Reject Indicator:	N
Discr Full Reject Indicator:	N
Manifest Ref Number:	Not reported
Alt Facility RCRA ID:	Not reported
Alt Facility Sign Date:	Not reported
MGMT Method Type Code:	H110
Waste Code:	Not reported
Waste Code:	Not reported
Waste Code:	Not reported
Waste Code:	Not reported
Waste Code:	Not reported
Waste Code:	Not reported
Quantity:	1000
Units:	P - Pounds
Number of Containers:	1
Container Type:	TT - Cargo tank, tank trucks
Handling Method:	T Chemical, physical, or biological treatment.
Specific Gravity:	1
Waste Code:	D008
Waste Code 1_2:	Not reported
Waste Code 1_3:	Not reported
Waste Code 1_4:	Not reported
Waste Code 1_5:	Not reported
Waste Code 1_6:	Not reported
Document ID:	Not reported
Manifest Status:	Not reported
seq:	Not reported
Year:	2015
Trans1 State ID:	NJD003812047
Trans2 State ID:	Not reported
Generator Ship Date:	07/20/2015
Trans1 Recv Date:	07/20/2015
Trans2 Recv Date:	Not reported
TSD Site Recv Date:	07/29/2015
Part A Recv Date:	Not reported
Part B Recv Date:	Not reported
Generator EPA ID:	NYP004809459
Trans1 EPA ID:	Not reported
Trans2 EPA ID:	Not reported

CON EDISON (Continued) **S118258036**

TSDF ID 1:	NJD991291105
TSDF ID 2:	Not reported
Manifest Tracking Number:	002612075GBF
Import Indicator:	N
Export Indicator:	N
Discr Quantity Indicator:	N
Discr Type Indicator:	N
Discr Residue Indicator:	N
Discr Partial Reject Indicator:	N
Discr Full Reject Indicator:	N
Manifest Ref Number:	Not reported
Alt Facility RCRA ID:	Not reported
Alt Facility Sign Date:	Not reported
MGMT Method Type Code:	H110
Waste Code:	Not reported
Waste Code:	Not reported
Waste Code:	Not reported
Waste Code:	Not reported
Waste Code:	Not reported
Waste Code:	Not reported
Quantity:	1000
Units:	P - Pounds
Number of Containers:	1
Container Type:	TT - Cargo tank, tank trucks
Handling Method:	T Chemical, physical, or biological treatment.
Specific Gravity:	1
Waste Code:	D008
Waste Code 1_2:	Not reported
Waste Code 1_3:	Not reported
Waste Code 1_4:	Not reported
Waste Code 1_5:	Not reported
Waste Code 1_6:	Not reported

Z301 **CON EDISON SERVICE BOX 20340** **RCRA NonGen / NLR** **1014926728**
West **354 W 124TH ST OPP** **NY MANIFEST** **NYP004245072**
1/8-1/4 **NEW YORK, NY 10027** **NJ MANIFEST**
0.191 mi.
1007 ft. **Site 3 of 11 in cluster Z**

Relative:
Higher

Actual:
29 ft.

RCRA NonGen / NLR:

Date form received by agency:	01/02/2012
Facility name:	CON EDISON SERVICE BOX 20340
Facility address:	354 W 124TH ST OPP NEW YORK, NY 10027
EPA ID:	NYP004245072
Mailing address:	4 IRVING PL, RM 828 NEW YORK, NY 10003
Contact:	JUAN RODRIGUEZ
Contact address:	Not reported Not reported
Contact country:	Not reported
Contact telephone:	(347) 865-5931
Contact email:	Not reported
EPA Region:	02
Classification:	Non-Generator
Description:	Handler: Non-Generators do not presently generate hazardous waste

CON EDISON SERVICE BOX 20340 (Continued) **1014926728**

Handler Activities Summary:
U.S. importer of hazardous waste: No
Mixed waste (haz. and radioactive): No
Recycler of hazardous waste: No
Transporter of hazardous waste: No
Treater, storer or disposer of HW: No
Underground injection activity: No
On-site burner exemption: No
Furnace exemption: No
Used oil fuel burner: No
Used oil processor: No
User oil refiner: No
Used oil fuel marketer to burner: No
Used oil Specification marketer: No
Used oil transfer facility: No
Used oil transporter: No

Historical Generators:
Date form received by agency: 12/03/2011
Site name: CON EDISON SERVICE BOX 20340
Classification: Conditionally Exempt Small Quantity Generator

Violation Status: No violations found

NY MANIFEST:
Country: USA
EPA ID: NYP004245072
Facility Status: Not reported
Location Address 1: 354 W 124TH ST
Code: BP
Location Address 2: Not reported
Total Tanks: Not reported
Location City: NEW YORK
Location State: NY
Location Zip: Not reported
Location Zip 4: Not reported

NY MANIFEST:
EPAID: NYP004245072
Mailing Name: CONED
Mailing Contact: CONED
Mailing Address 1: 4 IRVING PLACE
Mailing Address 2: 15TH FLOOR
Mailing City: NEW YORK
Mailing State: NY
Mailing Zip: 10004
Mailing Zip 4: Not reported
Mailing Country: USA
Mailing Phone: Not reported

NY MANIFEST:
Document ID: Not reported
Manifest Status: Not reported
seq: Not reported
Year: 2011
Trans1 State ID: NJ0000027193
Trans2 State ID: Not reported

CON EDISON SERVICE BOX 20340 (Continued) **1014926728**

Generator Ship Date:	12/03/2011
Trans1 Recv Date:	12/03/2011
Trans2 Recv Date:	Not reported
TSD Site Recv Date:	12/06/2011
Part A Recv Date:	Not reported
Part B Recv Date:	Not reported
Generator EPA ID:	NYP004245072
Trans1 EPA ID:	Not reported
Trans2 EPA ID:	Not reported
TSDF ID 1:	NJD002200046
TSDF ID 2:	Not reported
Manifest Tracking Number:	006903846JJK
Import Indicator:	N
Export Indicator:	N
Discr Quantity Indicator:	N
Discr Type Indicator:	N
Discr Residue Indicator:	N
Discr Partial Reject Indicator:	N
Discr Full Reject Indicator:	N
Manifest Ref Number:	Not reported
Alt Facility RCRA ID:	Not reported
Alt Facility Sign Date:	Not reported
MGMT Method Type Code:	H111
Waste Code:	Not reported
Waste Code:	Not reported
Waste Code:	Not reported
Waste Code:	Not reported
Waste Code:	Not reported
Waste Code:	Not reported
Quantity:	500.0
Units:	P - Pounds
Number of Containers:	1.0
Container Type:	TT - Cargo tank, tank trucks
Handling Method:	T Chemical, physical, or biological treatment.
Specific Gravity:	1.0
Waste Code:	D008
Waste Code 1_2:	Not reported
Waste Code 1_3:	Not reported
Waste Code 1_4:	Not reported
Waste Code 1_5:	Not reported
Waste Code 1_6:	Not reported

NJ MANIFEST:

EPA Id:	NYP004245072
Mail Address:	4 IRVING PL, RM 828
Mail City/State/Zip:	NEW YORK, NY 10003
Facility Phone:	Not reported
Emergency Phone:	Not reported
Contact:	JUAN RODRIGUEZ
Comments:	Not reported
SIC Code:	Not reported
County:	NY061
Municipal:	Not reported
Previous EPA Id:	Not reported
Gen Flag:	Not reported
Trans Flag:	Not reported

CON EDISON SERVICE BOX 20340 (Continued) **1014926728**

TSDF Flag:	Not reported
Name Change:	Not reported
Date Change:	Not reported

Manifest:

Manifest Number:	006903846JJK
EPA ID:	NYP004245072
Date Shipped:	12/3/2011
TSDF EPA ID:	NJD002200046
Transporter EPA ID:	NJ0000027193
Transporter 2 EPA ID:	Not reported
Transporter 3 EPA ID:	Not reported
Transporter 4 EPA ID:	Not reported
Transporter 5 EPA ID:	Not reported
Transporter 6 EPA ID:	Not reported
Transporter 7 EPA ID:	Not reported
Transporter 8 EPA ID:	Not reported
Transporter 9 EPA ID:	Not reported
Transporter 10 EPA ID:	Not reported
Date Trans1 Transported Waste:	Not reported
Date Trans2 Transported Waste:	Not reported
Date Trans3 Transported Waste:	Not reported
Date Trans4 Transported Waste:	Not reported
Date Trans5 Transported Waste:	Not reported
Date Trans6 Transported Waste:	Not reported
Date Trans7 Transported Waste:	Not reported
Date Trans8 Transported Waste:	Not reported
Date Trans9 Transported Waste:	Not reported
Date Trans10 Transported Waste:	Not reported
Date TSDF Received Waste:	Not reported
TSDF EPA Facility Name:	Not reported
QTY Units:	Not reported
Transporter SEQ ID:	Not reported
Transporter-1 Date:	Not reported
Waste SEQ ID:	Not reported
Waste Type Code 2:	Not reported
Waste Type Code 3:	Not reported
Waste Type Code 4:	Not reported
Waste Type Code 5:	Not reported
Waste Type Code 6:	Not reported
Date Accepted:	Not reported
Manifest Discrepancy Type:	Not reported
Data Entry Number:	Not reported
Was Load Rejected:	NEW YORK, NY 10003
Reason Load Was Rejected:	Not reported

Waste:

Manifest Year:	Not reported
Waste Code:	D008
Hand Code:	H111
Quantity:	500.00 Pounds

Y302 **TERRACE APARTMENTS, INC.** **NY AST** **U003396937**
NW **375 WEST 127TH STREET** **N/A**
1/8-1/4 **NEW YORK, NY 10027**
0.191 mi.
1008 ft. **Site 4 of 12 in cluster Y**

Relative:
Higher

Actual:
49 ft.

AST:

Region:	STATE
DEC Region:	2
Site Status:	Active
Facility Id:	2-602979
Program Type:	PBS
UTM X:	588380.05228
UTM Y:	4518479.01545
Expiration Date:	04/10/2017
Site Type:	Apartment Building/Office Building

Affiliation Records:

Site Id:	24934
Affiliation Type:	Mail Contact
Company Name:	TERRACE APARTMENTS, INC.
Contact Type:	PRESIDENT
Contact Name:	P. BAXTER LANIUS
Address1:	1 ST. NICHOLAS TERRACE
Address2:	Not reported
City:	NEW YORK
State:	NY
Zip Code:	10027
Country Code:	001
Phone:	(212) 678-0094
EMail:	Not reported
Fax Number:	Not reported
Modified By:	kakyer
Date Last Modified:	2008-03-03

Site Id:	24934
Affiliation Type:	On-Site Operator
Company Name:	TERRACE APARTMENTS, INC.
Contact Type:	Not reported
Contact Name:	TERRACE APARTMENTS
Address1:	Not reported
Address2:	Not reported
City:	Not reported
State:	NN
Zip Code:	Not reported
Country Code:	001
Phone:	(212) 678-0094
EMail:	Not reported
Fax Number:	Not reported
Modified By:	kakyer
Date Last Modified:	2008-03-03

Site Id:	24934
Affiliation Type:	Emergency Contact
Company Name:	TERRACE APARTMENTS, INC.
Contact Type:	Not reported
Contact Name:	EWART GOODEN
Address1:	Not reported
Address2:	Not reported
City:	Not reported

TERRACE APARTMENTS, INC. (Continued) **U003396937**

State: NN
Zip Code: Not reported
Country Code: 999
Phone: (212) 678-0094
EMail: Not reported
Fax Number: Not reported
Modified By: kakyer
Date Last Modified: 2008-03-03

Site Id: 24934
Affiliation Type: Facility Owner
Company Name: TERRACE APARTMENTS, INC.
Contact Type: PRESIDENT
Contact Name: P BAXTER LANIUS
Address1: 1 ST. NICHOLAS TERRACE
Address2: Not reported
City: NEW YORK
State: NY
Zip Code: 10027
Country Code: 001
Phone: (212) 678-0094
EMail: Not reported
Fax Number: Not reported
Modified By: kakyer
Date Last Modified: 2008-03-03

Tank Info:

Tank Number: 001
Tank Id: 52366
Material Code: 0001
Common Name of Substance: #2 Fuel Oil (On-Site Consumption)

Equipment Records:

D00 - Pipe Type - No Piping
E00 - Piping Secondary Containment - None
H06 - Tank Leak Detection - Impervious Barrier/Concrete Pad (A/G)
J03 - Dispenser - Gravity
B01 - Tank External Protection - Painted/Asphalt Coating
G01 - Tank Secondary Containment - Diking (Aboveground)
A00 - Tank Internal Protection - None
K99 - Spill Prevention - Other
L00 - Piping Leak Detection - None
F00 - Pipe External Protection - None
I05 - Overfill - Vent Whistle
C00 - Pipe Location - No Piping

Tank Location: 3
Tank Type: Galvanized Steel Alloy
Tank Status: In Service
Pipe Model: Not reported
Install Date: 06/01/1988
Capacity Gallons: 2000
Tightness Test Method: NN
Date Test: Not reported
Next Test Date: Not reported
Date Tank Closed: Not reported

TERRACE APARTMENTS, INC. (Continued) **U003396937**

Register:	True
Modified By:	MSBAPTIS
Last Modified:	02/15/2012
Material Name:	Not reported

S303 **CON EDISION** **NY MANIFEST** **S117538257**
WNW **388 W 125 ST** **N/A**
1/8-1/4 **NEW YORK, NY 10027**
0.191 mi.
1009 ft. **Site 4 of 7 in cluster S**

Relative:
Lower

Actual:
28 ft.

NY MANIFEST:

Country:	USA
EPA ID:	NYP004709168
Facility Status:	Not reported
Location Address 1:	388 W 125 ST
Code:	BP
Location Address 2:	V8085
Total Tanks:	Not reported
Location City:	NEW YORK
Location State:	NY
Location Zip:	10027
Location Zip 4:	Not reported

NY MANIFEST:

EPAID:	NYP004709168
Mailing Name:	CON EDISION
Mailing Contact:	CON EDISON
Mailing Address 1:	4 IRVING PL
Mailing Address 2:	15TH FL
Mailing City:	NEW YORK
Mailing State:	NY
Mailing Zip:	10003
Mailing Zip 4:	Not reported
Mailing Country:	USA
Mailing Phone:	Not reported

NY MANIFEST:

Document ID:	Not reported
Manifest Status:	Not reported
seq:	Not reported
Year:	2014
Trans1 State ID:	NJD003812047
Trans2 State ID:	NJD003812047
Generator Ship Date:	12/22/2014
Trans1 Recv Date:	12/22/2014
Trans2 Recv Date:	12/30/2014
TSD Site Recv Date:	12/30/2014
Part A Recv Date:	Not reported
Part B Recv Date:	Not reported
Generator EPA ID:	NYP004709168
Trans1 EPA ID:	Not reported
Trans2 EPA ID:	Not reported
TSDF ID 1:	NJD991291105
TSDF ID 2:	Not reported
Manifest Tracking Number:	002610205GBF
Import Indicator:	N
Export Indicator:	N

CON EDISION (Continued) **S117538257**

Discr Quantity Indicator:	N
Discr Type Indicator:	N
Discr Residue Indicator:	N
Discr Partial Reject Indicator:	N
Discr Full Reject Indicator:	N
Manifest Ref Number:	Not reported
Alt Facility RCRA ID:	Not reported
Alt Facility Sign Date:	Not reported
MGMT Method Type Code:	H110
Waste Code:	Not reported
Waste Code:	Not reported
Waste Code:	Not reported
Waste Code:	Not reported
Waste Code:	Not reported
Waste Code:	Not reported
Quantity:	1000
Units:	P - Pounds
Number of Containers:	1
Container Type:	TT - Cargo tank, tank trucks
Handling Method:	T Chemical, physical, or biological treatment.
Specific Gravity:	1
Waste Code:	D008
Waste Code 1_2:	Not reported
Waste Code 1_3:	Not reported
Waste Code 1_4:	Not reported
Waste Code 1_5:	Not reported
Waste Code 1_6:	Not reported

S304 **CON EDISION** **NY MANIFEST** **S117538256**
WNW **388 W 125 ST** **N/A**
1/8-1/4 **NEW YORK, NY 10027**
0.191 mi.
1009 ft. **Site 5 of 7 in cluster S**

Relative:
Lower

Actual:
28 ft.

NY MANIFEST:

Country:	USA
EPA ID:	NYP004709150
Facility Status:	Not reported
Location Address 1:	388 W 125 ST
Code:	BP
Location Address 2:	V9947
Total Tanks:	Not reported
Location City:	NEW YORK
Location State:	NY
Location Zip:	10027
Location Zip 4:	Not reported

NY MANIFEST:

EPAID:	NYP004709150
Mailing Name:	CON EDISION
Mailing Contact:	CON EDISON
Mailing Address 1:	4 IRVING PL
Mailing Address 2:	15TH FL
Mailing City:	NEW YORK
Mailing State:	NY
Mailing Zip:	10003
Mailing Zip 4:	Not reported

CON EDISION (Continued) **S117538256**

Mailing Country:	USA
Mailing Phone:	Not reported

NY MANIFEST:

Document ID:	Not reported
Manifest Status:	Not reported
seq:	Not reported
Year:	2014
Trans1 State ID:	NJD003812047
Trans2 State ID:	NJD003812047
Generator Ship Date:	12/22/2014
Trans1 Recv Date:	12/22/2014
Trans2 Recv Date:	12/30/2014
TSD Site Recv Date:	12/30/2014
Part A Recv Date:	Not reported
Part B Recv Date:	Not reported
Generator EPA ID:	NYP004709150
Trans1 EPA ID:	Not reported
Trans2 EPA ID:	Not reported
TSDF ID 1:	NJD991291105
TSDF ID 2:	Not reported
Manifest Tracking Number:	002610204GBF
Import Indicator:	N
Export Indicator:	N
Discr Quantity Indicator:	N
Discr Type Indicator:	N
Discr Residue Indicator:	N
Discr Partial Reject Indicator:	N
Discr Full Reject Indicator:	N
Manifest Ref Number:	Not reported
Alt Facility RCRA ID:	Not reported
Alt Facility Sign Date:	Not reported
MGMT Method Type Code:	H110
Waste Code:	Not reported
Waste Code:	Not reported
Waste Code:	Not reported
Waste Code:	Not reported
Waste Code:	Not reported
Waste Code:	Not reported
Quantity:	1000
Units:	P - Pounds
Number of Containers:	1
Container Type:	TT - Cargo tank, tank trucks
Handling Method:	T Chemical, physical, or biological treatment.
Specific Gravity:	1
Waste Code:	D008
Waste Code 1_2:	Not reported
Waste Code 1_3:	Not reported
Waste Code 1_4:	Not reported
Waste Code 1_5:	Not reported
Waste Code 1_6:	Not reported

S305 **CON EDISION** **NY MANIFEST** **S117538255**
WNW **388 W 125 ST** **N/A**
1/8-1/4 **NEW YORK, NY 10027**
0.191 mi.
1009 ft. **Site 6 of 7 in cluster S**

Relative:
Lower

Actual:
28 ft.

NY MANIFEST:

Country:	USA
EPA ID:	NYP004709143
Facility Status:	Not reported
Location Address 1:	388 W 125 ST
Code:	BP
Location Address 2:	BC7927
Total Tanks:	Not reported
Location City:	NEW YORK
Location State:	NY
Location Zip:	10027
Location Zip 4:	Not reported

NY MANIFEST:

EPAID:	NYP004709143
Mailing Name:	CON EDISION
Mailing Contact:	CON EDISON
Mailing Address 1:	4 IRVING PL
Mailing Address 2:	15TH FL
Mailing City:	NEW YORK
Mailing State:	NY
Mailing Zip:	10003
Mailing Zip 4:	Not reported
Mailing Country:	USA
Mailing Phone:	Not reported

NY MANIFEST:

Document ID:	Not reported
Manifest Status:	Not reported
seq:	Not reported
Year:	2014
Trans1 State ID:	NJD003812047
Trans2 State ID:	Not reported
Generator Ship Date:	12/22/2014
Trans1 Recv Date:	12/22/2014
Trans2 Recv Date:	Not reported
TSD Site Recv Date:	12/30/2014
Part A Recv Date:	Not reported
Part B Recv Date:	Not reported
Generator EPA ID:	NYP004709143
Trans1 EPA ID:	Not reported
Trans2 EPA ID:	Not reported
TSDF ID 1:	NJD991291105
TSDF ID 2:	Not reported
Manifest Tracking Number:	002610203GBF
Import Indicator:	N
Export Indicator:	N
Discr Quantity Indicator:	N
Discr Type Indicator:	N
Discr Residue Indicator:	N
Discr Partial Reject Indicator:	N
Discr Full Reject Indicator:	N
Manifest Ref Number:	Not reported

CON EDISION (Continued) **S117538255**

Alt Facility RCRA ID:	Not reported
Alt Facility Sign Date:	Not reported
MGMT Method Type Code:	H110
Waste Code:	Not reported
Waste Code:	Not reported
Waste Code:	Not reported
Waste Code:	Not reported
Waste Code:	Not reported
Waste Code:	Not reported
Quantity:	500
Units:	P - Pounds
Number of Containers:	1
Container Type:	TT - Cargo tank, tank trucks
Handling Method:	T Chemical, physical, or biological treatment.
Specific Gravity:	1
Waste Code:	D008
Waste Code 1_2:	Not reported
Waste Code 1_3:	Not reported
Waste Code 1_4:	Not reported
Waste Code 1_5:	Not reported
Waste Code 1_6:	Not reported

S306 **CON EDISION** **NY MANIFEST** **S117538258**
WNW **388 W 125 ST** **N/A**
1/8-1/4 **NEW YORK, NY 10027**
0.191 mi.
1009 ft. **Site 7 of 7 in cluster S**

Relative:
Lower

Actual:
28 ft.

NY MANIFEST:

Country:	USA
EPA ID:	NYP004709176
Facility Status:	Not reported
Location Address 1:	388 W 125 ST
Code:	BP
Location Address 2:	V27927
Total Tanks:	Not reported
Location City:	NEW YORK
Location State:	NY
Location Zip:	10027
Location Zip 4:	Not reported

NY MANIFEST:

EPAID:	NYP004709176
Mailing Name:	CON EDISION
Mailing Contact:	CON EDISON
Mailing Address 1:	4 IRVING PL
Mailing Address 2:	15TH FL
Mailing City:	NEW YORK
Mailing State:	NY
Mailing Zip:	10003
Mailing Zip 4:	Not reported
Mailing Country:	USA
Mailing Phone:	Not reported

NY MANIFEST:

Document ID:	Not reported
Manifest Status:	Not reported

CON EDISION (Continued) **S117538258**

seq:	Not reported
Year:	2014
Trans1 State ID:	NJD003812047
Trans2 State ID:	NJD003812047
Generator Ship Date:	12/22/2014
Trans1 Recv Date:	12/22/2014
Trans2 Recv Date:	12/30/2014
TSD Site Recv Date:	12/30/2014
Part A Recv Date:	Not reported
Part B Recv Date:	Not reported
Generator EPA ID:	NYP004709176
Trans1 EPA ID:	Not reported
Trans2 EPA ID:	Not reported
TSDF ID 1:	NJD991291105
TSDF ID 2:	Not reported
Manifest Tracking Number:	002610206GBF
Import Indicator:	N
Export Indicator:	N
Discr Quantity Indicator:	N
Discr Type Indicator:	N
Discr Residue Indicator:	N
Discr Partial Reject Indicator:	N
Discr Full Reject Indicator:	N
Manifest Ref Number:	Not reported
Alt Facility RCRA ID:	Not reported
Alt Facility Sign Date:	Not reported
MGMT Method Type Code:	H110
Waste Code:	Not reported
Waste Code:	Not reported
Waste Code:	Not reported
Waste Code:	Not reported
Waste Code:	Not reported
Waste Code:	Not reported
Quantity:	1000
Units:	P - Pounds
Number of Containers:	1
Container Type:	TT - Cargo tank, tank trucks
Handling Method:	T Chemical, physical, or biological treatment.
Specific Gravity:	1
Waste Code:	D008
Waste Code 1_2:	Not reported
Waste Code 1_3:	Not reported
Waste Code 1_4:	Not reported
Waste Code 1_5:	Not reported
Waste Code 1_6:	Not reported

R307 **CON EDISON** **NY MANIFEST** **S118259364**
NW **169 MORNINGSIDE AVE** **N/A**
1/8-1/4 **NEW YORK, NY 10027**
0.191 mi.
1010 ft. **Site 11 of 11 in cluster R**

Relative:
Higher

Actual:
36 ft.

NY MANIFEST:

Country:	USA
EPA ID:	NYP004830770
Facility Status:	Not reported
Location Address 1:	169 MORNINGSIDE AVE

CON EDISON (Continued) **S118259364**

Code: BP
Location Address 2: SB 41365
Total Tanks: Not reported
Location City: NEW YORK
Location State: NY
Location Zip: 10027
Location Zip 4: Not reported

NY MANIFEST:
EPAID: NYP004830770
Mailing Name: CON EDISON
Mailing Contact: DENNIS HUACON
Mailing Address 1: 4 IRVING PL 15TH FL
Mailing Address 2: Not reported
Mailing City: NEW YORK
Mailing State: NY
Mailing Zip: 10003
Mailing Zip 4: Not reported
Mailing Country: USA
Mailing Phone: 2124603770

NY MANIFEST:
Document ID: Not reported
Manifest Status: Not reported
seq: Not reported
Year: 2015
Trans1 State ID: NJD003812047
Trans2 State ID: Not reported
Generator Ship Date: 08/27/2015
Trans1 Recv Date: 08/27/2015
Trans2 Recv Date: Not reported
TSD Site Recv Date: 09/02/2015
Part A Recv Date: Not reported
Part B Recv Date: Not reported
Generator EPA ID: NYP004830770
Trans1 EPA ID: Not reported
Trans2 EPA ID: Not reported
TSDF ID 1: NJD991291105
TSDF ID 2: Not reported
Manifest Tracking Number: 002612979GBF
Import Indicator: N
Export Indicator: N
Discr Quantity Indicator: N
Discr Type Indicator: N
Discr Residue Indicator: N
Discr Partial Reject Indicator: N
Discr Full Reject Indicator: N
Manifest Ref Number: Not reported
Alt Facility RCRA ID: Not reported
Alt Facility Sign Date: Not reported
MGMT Method Type Code: H110
Waste Code: Not reported
Waste Code: Not reported
Waste Code: Not reported
Waste Code: Not reported
Waste Code: Not reported
Waste Code: Not reported

CON EDISON (Continued) **S118259364**

Quantity:	300
Units:	P - Pounds
Number of Containers:	1
Container Type:	TT - Cargo tank, tank trucks
Handling Method:	T Chemical, physical, or biological treatment.
Specific Gravity:	1
Waste Code:	D008
Waste Code 1_2:	Not reported
Waste Code 1_3:	Not reported
Waste Code 1_4:	Not reported
Waste Code 1_5:	Not reported
Waste Code 1_6:	Not reported
Document ID:	Not reported
Manifest Status:	Not reported
seq:	Not reported
Year:	2015
Trans1 State ID:	NJD003812047
Trans2 State ID:	Not reported
Generator Ship Date:	08/27/2015
Trans1 Recv Date:	08/27/2015
Trans2 Recv Date:	Not reported
TSD Site Recv Date:	09/02/2015
Part A Recv Date:	Not reported
Part B Recv Date:	Not reported
Generator EPA ID:	NYP004830770
Trans1 EPA ID:	Not reported
Trans2 EPA ID:	Not reported
TSDF ID 1:	NJD991291105
TSDF ID 2:	Not reported
Manifest Tracking Number:	002612979GBF
Import Indicator:	N
Export Indicator:	N
Discr Quantity Indicator:	N
Discr Type Indicator:	N
Discr Residue Indicator:	N
Discr Partial Reject Indicator:	N
Discr Full Reject Indicator:	N
Manifest Ref Number:	Not reported
Alt Facility RCRA ID:	Not reported
Alt Facility Sign Date:	Not reported
MGMT Method Type Code:	H110
Waste Code:	Not reported
Waste Code:	Not reported
Waste Code:	Not reported
Waste Code:	Not reported
Waste Code:	Not reported
Waste Code:	Not reported
Quantity:	300
Units:	P - Pounds
Number of Containers:	1
Container Type:	TT - Cargo tank, tank trucks
Handling Method:	T Chemical, physical, or biological treatment.
Specific Gravity:	1
Waste Code:	D008
Waste Code 1_2:	Not reported
Waste Code 1_3:	Not reported

CON EDISON (Continued) **S118259364**

Waste Code 1_4:	Not reported
Waste Code 1_5:	Not reported
Waste Code 1_6:	Not reported
Document ID:	Not reported
Manifest Status:	Not reported
seq:	Not reported
Year:	2015
Trans1 State ID:	NJD003812047
Trans2 State ID:	Not reported
Generator Ship Date:	08/27/2015
Trans1 Recv Date:	08/27/2015
Trans2 Recv Date:	Not reported
TSD Site Recv Date:	09/02/2015
Part A Recv Date:	Not reported
Part B Recv Date:	Not reported
Generator EPA ID:	NYP004830770
Trans1 EPA ID:	Not reported
Trans2 EPA ID:	Not reported
TSDF ID 1:	NJD991291105
TSDF ID 2:	Not reported
Manifest Tracking Number:	002612979GBF
Import Indicator:	N
Export Indicator:	N
Discr Quantity Indicator:	N
Discr Type Indicator:	N
Discr Residue Indicator:	N
Discr Partial Reject Indicator:	N
Discr Full Reject Indicator:	N
Manifest Ref Number:	Not reported
Alt Facility RCRA ID:	Not reported
Alt Facility Sign Date:	Not reported
MGMT Method Type Code:	H110
Waste Code:	Not reported
Waste Code:	Not reported
Waste Code:	Not reported
Waste Code:	Not reported
Waste Code:	Not reported
Waste Code:	Not reported
Quantity:	300
Units:	P - Pounds
Number of Containers:	1
Container Type:	TT - Cargo tank, tank trucks
Handling Method:	T Chemical, physical, or biological treatment.
Specific Gravity:	1
Waste Code:	D008
Waste Code 1_2:	Not reported
Waste Code 1_3:	Not reported
Waste Code 1_4:	Not reported
Waste Code 1_5:	Not reported
Waste Code 1_6:	Not reported

AD308 **148 W 124TH STREET** **NY AST** **A100291496**
SE **148 WEST 124TH STREET** **N/A**
1/8-1/4 **NEW YORK, NY 10027**
0.192 mi.
1014 ft. **Site 1 of 11 in cluster AD**

Relative:
Lower

Actual:
26 ft.

AST:

Region:	STATE
DEC Region:	2
Site Status:	Unregulated/Closed
Facility Id:	2-608524
Program Type:	PBS
UTM X:	588783.89937
UTM Y:	4517935.97942
Expiration Date:	N/A
Site Type:	Apartment Building/Office Building

Affiliation Records:

Site Id:	30376
Affiliation Type:	Facility Owner
Company Name:	148 WEST 124TH ST. LLC
Contact Type:	MANAGING MEMBER
Contact Name:	MARK IRGANG
Address1:	60 EAST 42ND STREET
Address2:	Not reported
City:	NEW YORK
State:	NY
Zip Code:	10165
Country Code:	001
Phone:	(917) 279-6895
EMail:	Not reported
Fax Number:	Not reported
Modified By:	NTFREEMA
Date Last Modified:	2015-01-16

Site Id:	30376
Affiliation Type:	Mail Contact
Company Name:	Not reported
Contact Type:	Not reported
Contact Name:	MARK IRGANG
Address1:	121 TWEED BLVD
Address2:	Not reported
City:	NYACK
State:	NY
Zip Code:	10960
Country Code:	001
Phone:	(917) 279-6895
EMail:	MARKIRGANG@GMAIL.COM
Fax Number:	Not reported
Modified By:	NTFREEMA
Date Last Modified:	2015-01-16

Site Id:	30376
Affiliation Type:	On-Site Operator
Company Name:	148 W 124TH STREET
Contact Type:	Not reported
Contact Name:	MARK IRGANG
Address1:	Not reported
Address2:	Not reported
City:	Not reported

148 W 124TH STREET (Continued) **A100291496**

State:	NN
Zip Code:	Not reported
Country Code:	001
Phone:	(917) 279-6895
EMail:	Not reported
Fax Number:	Not reported
Modified By:	NTFREEMA
Date Last Modified:	2015-01-16

Site Id:	30376
Affiliation Type:	Emergency Contact
Company Name:	148 WEST 124TH ST. LLC
Contact Type:	Not reported
Contact Name:	MARK IRGANG
Address1:	Not reported
Address2:	Not reported
City:	Not reported
State:	NN
Zip Code:	Not reported
Country Code:	999
Phone:	(917) 279-6895
EMail:	Not reported
Fax Number:	Not reported
Modified By:	NTFREEMA
Date Last Modified:	2015-01-16

Tank Info:

Tank Number:	001
Tank Id:	65279
Material Code:	0001
Common Name of Substance:	#2 Fuel Oil (On-Site Consumption)

Equipment Records:

A00 - Tank Internal Protection - None
I01 - Overfill - Float Vent Valve
C01 - Pipe Location - Aboveground
B01 - Tank External Protection - Painted/Asphalt Coating
H00 - Tank Leak Detection - None
D01 - Pipe Type - Steel/Carbon Steel/Iron
F01 - Pipe External Protection - Painted/Asphalt Coating
G03 - Tank Secondary Containment - Vault (w/o access)

Tank Location:	3
Tank Type:	Steel/Carbon Steel/Iron
Tank Status:	Closed - In Place
Pipe Model:	Not reported
Install Date:	Not reported
Capacity Gallons:	2000
Tightness Test Method:	NN
Date Test:	Not reported
Next Test Date:	Not reported
Date Tank Closed:	10/20/2011
Register:	True
Modified By:	NTFREEMA
Last Modified:	01/16/2015
Material Name:	Not reported

AA309 **CON EDISON SERVICE BOX: 20053** **RCRA NonGen / NLR** **1017776481**
SSW **260 W 122ND ST** **FINDS** **NYP004543393**
1/8-1/4 **NEW YORK, NY 10027**
0.193 mi.
1018 ft. **Site 8 of 17 in cluster AA**

Relative:
Lower

Actual:
28 ft.

RCRA NonGen / NLR:

Date form received by agency:	06/27/2014
Facility name:	CON EDISON SERVICE BOX: 20053
Facility address:	260 W 122ND ST NEW YORK, NY 10027
EPA ID:	NYP004543393
Mailing address:	IRVING PL, 15TH FL NE NEW YORK, NY 10003
Contact:	THOMAS TEELING
Contact address:	Not reported Not reported
Contact country:	Not reported
Contact telephone:	(212) 460-3770
Contact email:	Not reported
EPA Region:	02
Classification:	Non-Generator
Description:	Handler: Non-Generators do not presently generate hazardous waste

Handler Activities Summary:

U.S. importer of hazardous waste:	No
Mixed waste (haz. and radioactive):	No
Recycler of hazardous waste:	No
Transporter of hazardous waste:	No
Treater, storer or disposer of HW:	No
Underground injection activity:	No
On-site burner exemption:	No
Furnace exemption:	No
Used oil fuel burner:	No
Used oil processor:	No
User oil refiner:	No
Used oil fuel marketer to burner:	No
Used oil Specification marketer:	No
Used oil transfer facility:	No
Used oil transporter:	No

Historical Generators:

Date form received by agency:	05/27/2014
Site name:	CON EDISON
Classification:	Small Quantity Generator

Date form received by agency:	05/27/2014
Site name:	CON EDISON
Classification:	Not a generator, verified

Violation Status: No violations found

FINDS:

Registry ID: 110063811549

Environmental Interest/Information System
RCRAInfo is a national information system that supports the Resource Conservation and Recovery Act (RCRA) program through the tracking of

CON EDISON SERVICE BOX: 20053 (Continued) **1017776481**

events and activities related to facilities that generate, transport, and treat, store, or dispose of hazardous waste. RCRAInfo allows RCRA program staff to track the notification, permit, compliance, and corrective action activities required under RCRA.

AB310 **CON EDISON** **NY MANIFEST** **S117738487**
SE **155 W 125 ST** **N/A**
1/8-1/4 **NEW YORK, NY 10027**
0.193 mi.
1021 ft. **Site 4 of 11 in cluster AB**

Relative:
Lower

Actual:
26 ft.

NY MANIFEST:

Country:	USA
EPA ID:	NYP004715389
Facility Status:	Not reported
Location Address 1:	155 W 125 ST
Code:	BP
Location Address 2:	SB20571
Total Tanks:	Not reported
Location City:	NEW YORK
Location State:	NY
Location Zip:	10027
Location Zip 4:	Not reported

NY MANIFEST:

EPAID:	NYP004715389
Mailing Name:	CON EDISON
Mailing Contact:	CON EDISON
Mailing Address 1:	4 IRVING PL
Mailing Address 2:	15TH FL
Mailing City:	NEW YORK
Mailing State:	NY
Mailing Zip:	10003
Mailing Zip 4:	Not reported
Mailing Country:	USA
Mailing Phone:	Not reported

NY MANIFEST:

Document ID:	Not reported
Manifest Status:	Not reported
seq:	Not reported
Year:	2015
Trans1 State ID:	NJD003812047
Trans2 State ID:	Not reported
Generator Ship Date:	01/15/2015
Trans1 Recv Date:	01/15/2015
Trans2 Recv Date:	Not reported
TSD Site Recv Date:	01/20/2015
Part A Recv Date:	Not reported
Part B Recv Date:	Not reported
Generator EPA ID:	NYP004715389
Trans1 EPA ID:	Not reported
Trans2 EPA ID:	Not reported
TSDF ID 1:	PAD085690592
TSDF ID 2:	Not reported
Manifest Tracking Number:	002659173GBF
Import Indicator:	N

CON EDISON (Continued) **S117738487**

Export Indicator:	N
Discr Quantity Indicator:	N
Discr Type Indicator:	N
Discr Residue Indicator:	N
Discr Partial Reject Indicator:	N
Discr Full Reject Indicator:	N
Manifest Ref Number:	Not reported
Alt Facility RCRA ID:	Not reported
Alt Facility Sign Date:	Not reported
MGMT Method Type Code:	H110
Waste Code:	Not reported
Waste Code:	Not reported
Waste Code:	Not reported
Waste Code:	Not reported
Waste Code:	Not reported
Waste Code:	Not reported
Quantity:	1000
Units:	P - Pounds
Number of Containers:	1
Container Type:	TT - Cargo tank, tank trucks
Handling Method:	T Chemical, physical, or biological treatment.
Specific Gravity:	1
Waste Code:	D008
Waste Code 1_2:	Not reported
Waste Code 1_3:	Not reported
Waste Code 1_4:	Not reported
Waste Code 1_5:	Not reported
Waste Code 1_6:	Not reported
Document ID:	Not reported
Manifest Status:	Not reported
seq:	Not reported
Year:	2015
Trans1 State ID:	NJD003812047
Trans2 State ID:	Not reported
Generator Ship Date:	01/15/2015
Trans1 Recv Date:	01/15/2015
Trans2 Recv Date:	Not reported
TSD Site Recv Date:	01/20/2015
Part A Recv Date:	Not reported
Part B Recv Date:	Not reported
Generator EPA ID:	NYP004715389
Trans1 EPA ID:	Not reported
Trans2 EPA ID:	Not reported
TSDF ID 1:	PAD085690592
TSDF ID 2:	Not reported
Manifest Tracking Number:	002659173GBF
Import Indicator:	N
Export Indicator:	N
Discr Quantity Indicator:	N
Discr Type Indicator:	N
Discr Residue Indicator:	N
Discr Partial Reject Indicator:	N
Discr Full Reject Indicator:	N
Manifest Ref Number:	Not reported
Alt Facility RCRA ID:	Not reported
Alt Facility Sign Date:	Not reported

CON EDISON (Continued) **S117738487**

MGMT Method Type Code:	H110
Waste Code:	Not reported
Waste Code:	Not reported
Waste Code:	Not reported
Waste Code:	Not reported
Waste Code:	Not reported
Waste Code:	Not reported
Quantity:	1000
Units:	P - Pounds
Number of Containers:	1
Container Type:	TT - Cargo tank, tank trucks
Handling Method:	T Chemical, physical, or biological treatment.
Specific Gravity:	1
Waste Code:	D008
Waste Code 1_2:	Not reported
Waste Code 1_3:	Not reported
Waste Code 1_4:	Not reported
Waste Code 1_5:	Not reported
Waste Code 1_6:	Not reported
Document ID:	Not reported
Manifest Status:	Not reported
seq:	Not reported
Year:	2015
Trans1 State ID:	NJD003812047
Trans2 State ID:	Not reported
Generator Ship Date:	01/15/2015
Trans1 Recv Date:	01/15/2015
Trans2 Recv Date:	Not reported
TSD Site Recv Date:	01/20/2015
Part A Recv Date:	Not reported
Part B Recv Date:	Not reported
Generator EPA ID:	NYP004715389
Trans1 EPA ID:	Not reported
Trans2 EPA ID:	Not reported
TSDF ID 1:	PAD085690592
TSDF ID 2:	Not reported
Manifest Tracking Number:	002659173GBF
Import Indicator:	N
Export Indicator:	N
Discr Quantity Indicator:	N
Discr Type Indicator:	N
Discr Residue Indicator:	N
Discr Partial Reject Indicator:	N
Discr Full Reject Indicator:	N
Manifest Ref Number:	Not reported
Alt Facility RCRA ID:	Not reported
Alt Facility Sign Date:	Not reported
MGMT Method Type Code:	H110
Waste Code:	Not reported
Waste Code:	Not reported
Waste Code:	Not reported
Waste Code:	Not reported
Waste Code:	Not reported
Waste Code:	Not reported
Quantity:	1000
Units:	P - Pounds

CON EDISON (Continued) **S117738487**

Number of Containers:	1
Container Type:	TT - Cargo tank, tank trucks
Handling Method:	T Chemical, physical, or biological treatment.
Specific Gravity:	1
Waste Code:	D008
Waste Code 1_2:	Not reported
Waste Code 1_3:	Not reported
Waste Code 1_4:	Not reported
Waste Code 1_5:	Not reported
Waste Code 1_6:	Not reported

AB311 **132 WEST 125TH STREET CO.** **NY AST** **U000412049**
SE **132 WEST 125TH STREET** **N/A**
1/8-1/4 **NEW YORK, NY 10027**
0.194 mi.
1022 ft. **Site 5 of 11 in cluster AB**

Relative:
Lower

Actual:
26 ft.

AST:

Region:	STATE
DEC Region:	2
Site Status:	Active
Facility Id:	2-607070
Program Type:	PBS
UTM X:	586756.63321
UTM Y:	4515816.23503
Expiration Date:	10/09/2021
Site Type:	School

Affiliation Records:

Site Id:	28925
Affiliation Type:	On-Site Operator
Company Name:	PUBLIC SCHOOL 166- MANHATTAN M166
Contact Type:	Not reported
Contact Name:	CHARLES JOHNSON
Address1:	Not reported
Address2:	Not reported
City:	Not reported
State:	NN
Zip Code:	Not reported
Country Code:	001
Phone:	(212) 876-1610
EMail:	Not reported
Fax Number:	Not reported
Modified By:	MRBARROW
Date Last Modified:	2016-05-31

Site Id:	28925
Affiliation Type:	Facility Owner
Company Name:	NEW YORK CITY DEPT. OF EDUCATION
Contact Type:	MANAGER, FUEL DIVISION
Contact Name:	MUNENDRA SHARMA
Address1:	44-36 VERNON BLVD.
Address2:	Not reported
City:	LONG ISLAND CITY
State:	NY
Zip Code:	11101
Country Code:	001

132 WEST 125TH STREET CO. (Continued) **U000412049**

Phone:	(718) 349-5752
EMail:	Not reported
Fax Number:	Not reported
Modified By:	MRBARROW
Date Last Modified:	2016-05-31

Site Id:	28925
Affiliation Type:	Mail Contact
Company Name:	NYC DEPARTMENT OF EDUCATION
Contact Type:	Not reported
Contact Name:	MUNENDRA SHARMA
Address1:	FIELD OPERATIONS-FUEL DIVISION
Address2:	44-36 VERNON BLVD.
City:	LONG ISLAND CITY
State:	NY
Zip Code:	11101
Country Code:	001
Phone:	(718) 349-5752
EMail:	MSHARMA@SCHOOLS.NYC.GOV
Fax Number:	Not reported
Modified By:	DMPOKRZY
Date Last Modified:	2016-06-17

Site Id:	28925
Affiliation Type:	Emergency Contact
Company Name:	NEW YORK CITY DEPT. OF EDUCATION
Contact Type:	Not reported
Contact Name:	KEN MAHADEO
Address1:	Not reported
Address2:	Not reported
City:	Not reported
State:	NN
Zip Code:	Not reported
Country Code:	999
Phone:	(646) 210-7918
EMail:	Not reported
Fax Number:	Not reported
Modified By:	MRBARROW
Date Last Modified:	2016-05-23

Tank Info:

Tank Number:	001
Tank Id:	42213
Material Code:	0003
Common Name of Substance:	#6 Fuel Oil (On-Site Consumption)

Equipment Records:

H00 - Tank Leak Detection - None
B01 - Tank External Protection - Painted/Asphalt Coating
F00 - Pipe External Protection - None
J02 - Dispenser - Suction Dispenser
K00 - Spill Prevention - None
D01 - Pipe Type - Steel/Carbon Steel/Iron
E00 - Piping Secondary Containment - None
G03 - Tank Secondary Containment - Vault (w/o access)

132 WEST 125TH STREET CO. (Continued) **U000412049**

I04 - Overfill - Product Level Gauge (A/G)
L09 - Piping Leak Detection - Exempt Suction Piping
C02 - Pipe Location - Underground/On-ground
A00 - Tank Internal Protection - None

Tank Location:	6
Tank Type:	Steel/Carbon Steel/Iron
Tank Status:	In Service
Pipe Model:	Not reported
Install Date:	01/01/1970
Capacity Gallons:	2300
Tightness Test Method:	NN
Date Test:	Not reported
Next Test Date:	Not reported
Date Tank Closed:	Not reported
Register:	True
Modified By:	MSBAPTIS
Last Modified:	06/23/2011
Material Name:	Not reported

Tank Number:	001
Tank Id:	62265
Material Code:	0001
Common Name of Substance:	#2 Fuel Oil (On-Site Consumption)

Equipment Records:

C01 - Pipe Location - Aboveground
G02 - Tank Secondary Containment - Vault (w/access)
D01 - Pipe Type - Steel/Carbon Steel/Iron
E00 - Piping Secondary Containment - None
F01 - Pipe External Protection - Painted/Asphalt Coating
H06 - Tank Leak Detection - Impervious Barrier/Concrete Pad (A/G)
J02 - Dispenser - Suction Dispenser
K01 - Spill Prevention - Catch Basin
B01 - Tank External Protection - Painted/Asphalt Coating
H01 - Tank Leak Detection - Interstitial - Electronic Monitoring
I04 - Overfill - Product Level Gauge (A/G)
A00 - Tank Internal Protection - None
I02 - Overfill - High Level Alarm
L00 - Piping Leak Detection - None

Tank Location:	3
Tank Type:	Steel/Carbon Steel/Iron
Tank Status:	In Service
Pipe Model:	Not reported
Install Date:	07/01/2001
Capacity Gallons:	2500
Tightness Test Method:	NN
Date Test:	Not reported
Next Test Date:	Not reported
Date Tank Closed:	Not reported
Register:	True
Modified By:	HDDUPIGN
Last Modified:	11/05/2015
Material Name:	Not reported

Tank Number:	002

132 WEST 125TH STREET CO. (Continued) **U000412049**

Tank Id: 42214
Material Code: 0003
Common Name of Substance: #6 Fuel Oil (On-Site Consumption)

Equipment Records:

C01 - Pipe Location - Aboveground
H00 - Tank Leak Detection - None
B01 - Tank External Protection - Painted/Asphalt Coating
K00 - Spill Prevention - None
E00 - Piping Secondary Containment - None
F01 - Pipe External Protection - Painted/Asphalt Coating
J02 - Dispenser - Suction Dispenser
D01 - Pipe Type - Steel/Carbon Steel/Iron
L09 - Piping Leak Detection - Exempt Suction Piping
G00 - Tank Secondary Containment - None
I00 - Overfill - None
A00 - Tank Internal Protection - None

Tank Location: 2
Tank Type: Steel/Carbon Steel/Iron
Tank Status: Closed - Removed
Pipe Model: Not reported
Install Date: 01/01/1970
Capacity Gallons: 2500
Tightness Test Method: NN
Date Test: Not reported
Next Test Date: Not reported
Date Tank Closed: 09/10/2006
Register: True
Modified By: MSBAPTIS
Last Modified: 06/23/2011
Material Name: Not reported

Tank Number: 002
Tank Id: 62266
Material Code: 0001
Common Name of Substance: #2 Fuel Oil (On-Site Consumption)

Equipment Records:

B01 - Tank External Protection - Painted/Asphalt Coating
H01 - Tank Leak Detection - Interstitial - Electronic Monitoring
D01 - Pipe Type - Steel/Carbon Steel/Iron
E00 - Piping Secondary Containment - None
F01 - Pipe External Protection - Painted/Asphalt Coating
H06 - Tank Leak Detection - Impervious Barrier/Concrete Pad (A/G)
J02 - Dispenser - Suction Dispenser
K01 - Spill Prevention - Catch Basin
A00 - Tank Internal Protection - None
I02 - Overfill - High Level Alarm
L00 - Piping Leak Detection - None
G02 - Tank Secondary Containment - Vault (w/access)
I04 - Overfill - Product Level Gauge (A/G)
C01 - Pipe Location - Aboveground

Tank Location: 3
Tank Type: Steel/Carbon Steel/Iron
Tank Status: In Service

132 WEST 125TH STREET CO. (Continued) **U000412049**

Pipe Model: Not reported
Install Date: 07/01/2001
Capacity Gallons: 2500
Tightness Test Method: NN
Date Test: Not reported
Next Test Date: Not reported
Date Tank Closed: Not reported
Register: True
Modified By: HDDUPIGN
Last Modified: 11/05/2015
Material Name: Not reported

Tank Number: 003
Tank Id: 258463

Equipment Records:

D01 - Pipe Type - Steel/Carbon Steel/Iron
E00 - Piping Secondary Containment - None
F01 - Pipe External Protection - Painted/Asphalt Coating
H06 - Tank Leak Detection - Impervious Barrier/Concrete Pad (A/G)
J02 - Dispenser - Suction Dispenser
K00 - Spill Prevention - None
B01 - Tank External Protection - Painted/Asphalt Coating
G01 - Tank Secondary Containment - Diking (Aboveground)
H01 - Tank Leak Detection - Interstitial - Electronic Monitoring
I04 - Overfill - Product Level Gauge (A/G)
A00 - Tank Internal Protection - None
C03 - Pipe Location - Aboveground/Underground Combination
I02 - Overfill - High Level Alarm
L00 - Piping Leak Detection - None

Tank Location: 3
Tank Type: Steel/Carbon Steel/Iron
Tank Status: In Service
Pipe Model: Not reported
Install Date: 07/01/2001
Capacity Gallons: 250
Tightness Test Method: NN
Date Test: Not reported
Next Test Date: Not reported
Date Tank Closed: Not reported
Register: True
Modified By: HDDUPIGN
Last Modified: 11/05/2015
Material Name: Not reported

Tank Number: 004
Tank Id: 258464

Equipment Records:

C01 - Pipe Location - Aboveground
D01 - Pipe Type - Steel/Carbon Steel/Iron
E00 - Piping Secondary Containment - None
F01 - Pipe External Protection - Painted/Asphalt Coating
H06 - Tank Leak Detection - Impervious Barrier/Concrete Pad (A/G)
J02 - Dispenser - Suction Dispenser
K00 - Spill Prevention - None

132 WEST 125TH STREET CO. (Continued) **U000412049**

B01 - Tank External Protection - Painted/Asphalt Coating
G01 - Tank Secondary Containment - Diking (Aboveground)
H01 - Tank Leak Detection - Interstitial - Electronic Monitoring
A00 - Tank Internal Protection - None
I02 - Overfill - High Level Alarm
L00 - Piping Leak Detection - None

Tank Location:	3
Tank Type:	Steel/Carbon Steel/Iron
Tank Status:	In Service
Pipe Model:	Not reported
Install Date:	07/01/2001
Capacity Gallons:	60
Tightness Test Method:	NN
Date Test:	Not reported
Next Test Date:	Not reported
Date Tank Closed:	Not reported
Register:	True
Modified By:	HDDUPIGN
Last Modified:	11/05/2015
Material Name:	Not reported

Affiliation Records:

Site Id:	22316
Affiliation Type:	Facility Owner
Company Name:	132 WEST 125TH STREET CO. % WEBB & BROOKER INC.
Contact Type:	MANAGING AGENT
Contact Name:	EUGENE H. WEBB
Address1:	2534 ADAM C. POWELL JR. BLVD.
Address2:	Not reported
City:	NEW YORK
State:	NY
Zip Code:	10039
Country Code:	001
Phone:	(212) 926-7100
EMail:	Not reported
Fax Number:	Not reported
Modified By:	NRLOMBAR
Date Last Modified:	2006-10-03

Site Id:	22316
Affiliation Type:	Mail Contact
Company Name:	132 W. 125TH ST. CO.
Contact Type:	Not reported
Contact Name:	EUGENE H. WEBB
Address1:	% WEBB & BROOKER, INC.
Address2:	2534 SEVENTH AVENUE
City:	NEW YORK
State:	NY
Zip Code:	10039
Country Code:	001
Phone:	(212) 926-7100
EMail:	Not reported
Fax Number:	Not reported
Modified By:	NRLOMBAR
Date Last Modified:	2013-01-17

Site Id: 22316

132 WEST 125TH STREET CO. (Continued) **U000412049**

Affiliation Type:	On-Site Operator
Company Name:	132 WEST 125TH STREET CO.
Contact Type:	Not reported
Contact Name:	GODFRIED OPPONG
Address1:	Not reported
Address2:	Not reported
City:	Not reported
State:	NN
Zip Code:	Not reported
Country Code:	001
Phone:	(212) 222-2344
EMail:	Not reported
Fax Number:	Not reported
Modified By:	NRLOMBAR
Date Last Modified:	2006-10-03

Site Id:	22316
Affiliation Type:	Emergency Contact
Company Name:	132 WEST 125TH STREET CO. % WEBB & BROOKER INC.
Contact Type:	Not reported
Contact Name:	EUGENE H. WEBB
Address1:	Not reported
Address2:	Not reported
City:	Not reported
State:	NN
Zip Code:	Not reported
Country Code:	999
Phone:	(212) 926-7100
EMail:	Not reported
Fax Number:	Not reported
Modified By:	NRLOMBAR
Date Last Modified:	2006-10-03

Tank Info:

Tank Number:	001
Tank Id:	42213
Material Code:	0003
Common Name of Substance:	#6 Fuel Oil (On-Site Consumption)

Equipment Records:

H00 - Tank Leak Detection - None
B01 - Tank External Protection - Painted/Asphalt Coating
F00 - Pipe External Protection - None
J02 - Dispenser - Suction Dispenser
K00 - Spill Prevention - None
D01 - Pipe Type - Steel/Carbon Steel/Iron
E00 - Piping Secondary Containment - None
G03 - Tank Secondary Containment - Vault (w/o access)
I04 - Overfill - Product Level Gauge (A/G)
L09 - Piping Leak Detection - Exempt Suction Piping
C02 - Pipe Location - Underground/On-ground
A00 - Tank Internal Protection - None

Tank Location:	6
Tank Type:	Steel/Carbon Steel/Iron
Tank Status:	In Service

132 WEST 125TH STREET CO. (Continued) **U000412049**

Pipe Model:	Not reported
Install Date:	01/01/1970
Capacity Gallons:	2300
Tightness Test Method:	NN
Date Test:	Not reported
Next Test Date:	Not reported
Date Tank Closed:	Not reported
Register:	True
Modified By:	MSBAPTIS
Last Modified:	06/23/2011
Material Name:	Not reported

Tank Number:	001
Tank Id:	62265
Material Code:	0001
Common Name of Substance:	#2 Fuel Oil (On-Site Consumption)

Equipment Records:

C01 - Pipe Location - Aboveground
G02 - Tank Secondary Containment - Vault (w/access)
D01 - Pipe Type - Steel/Carbon Steel/Iron
E00 - Piping Secondary Containment - None
F01 - Pipe External Protection - Painted/Asphalt Coating
H06 - Tank Leak Detection - Impervious Barrier/Concrete Pad (A/G)
J02 - Dispenser - Suction Dispenser
K01 - Spill Prevention - Catch Basin
B01 - Tank External Protection - Painted/Asphalt Coating
H01 - Tank Leak Detection - Interstitial - Electronic Monitoring
I04 - Overfill - Product Level Gauge (A/G)
A00 - Tank Internal Protection - None
I02 - Overfill - High Level Alarm
L00 - Piping Leak Detection - None

Tank Location:	3
Tank Type:	Steel/Carbon Steel/Iron
Tank Status:	In Service
Pipe Model:	Not reported
Install Date:	07/01/2001
Capacity Gallons:	2500
Tightness Test Method:	NN
Date Test:	Not reported
Next Test Date:	Not reported
Date Tank Closed:	Not reported
Register:	True
Modified By:	HDDUPIGN
Last Modified:	11/05/2015
Material Name:	Not reported

Tank Number:	002
Tank Id:	42214
Material Code:	0003
Common Name of Substance:	#6 Fuel Oil (On-Site Consumption)

Equipment Records:

C01 - Pipe Location - Aboveground

132 WEST 125TH STREET CO. (Continued) **U000412049**

H00 - Tank Leak Detection - None
B01 - Tank External Protection - Painted/Asphalt Coating
K00 - Spill Prevention - None
E00 - Piping Secondary Containment - None
F01 - Pipe External Protection - Painted/Asphalt Coating
J02 - Dispenser - Suction Dispenser
D01 - Pipe Type - Steel/Carbon Steel/Iron
L09 - Piping Leak Detection - Exempt Suction Piping
G00 - Tank Secondary Containment - None
I00 - Overfill - None
A00 - Tank Internal Protection - None

Tank Location:	2
Tank Type:	Steel/Carbon Steel/Iron
Tank Status:	Closed - Removed
Pipe Model:	Not reported
Install Date:	01/01/1970
Capacity Gallons:	2500
Tightness Test Method:	NN
Date Test:	Not reported
Next Test Date:	Not reported
Date Tank Closed:	09/10/2006
Register:	True
Modified By:	MSBAPTIS
Last Modified:	06/23/2011
Material Name:	Not reported

Tank Number:	002
Tank Id:	62266
Material Code:	0001
Common Name of Substance:	#2 Fuel Oil (On-Site Consumption)

Equipment Records:

B01 - Tank External Protection - Painted/Asphalt Coating
H01 - Tank Leak Detection - Interstitial - Electronic Monitoring
D01 - Pipe Type - Steel/Carbon Steel/Iron
E00 - Piping Secondary Containment - None
F01 - Pipe External Protection - Painted/Asphalt Coating
H06 - Tank Leak Detection - Impervious Barrier/Concrete Pad (A/G)
J02 - Dispenser - Suction Dispenser
K01 - Spill Prevention - Catch Basin
A00 - Tank Internal Protection - None
I02 - Overfill - High Level Alarm
L00 - Piping Leak Detection - None
G02 - Tank Secondary Containment - Vault (w/access)
I04 - Overfill - Product Level Gauge (A/G)
C01 - Pipe Location - Aboveground

Tank Location:	3
Tank Type:	Steel/Carbon Steel/Iron
Tank Status:	In Service
Pipe Model:	Not reported
Install Date:	07/01/2001
Capacity Gallons:	2500
Tightness Test Method:	NN
Date Test:	Not reported
Next Test Date:	Not reported
Date Tank Closed:	Not reported

132 WEST 125TH STREET CO. (Continued) **U000412049**

Register: True
Modified By: HDDUPIGN
Last Modified: 11/05/2015
Material Name: Not reported

Tank Number: 003
Tank Id: 258463

Equipment Records:

D01 - Pipe Type - Steel/Carbon Steel/Iron
E00 - Piping Secondary Containment - None
F01 - Pipe External Protection - Painted/Asphalt Coating
H06 - Tank Leak Detection - Impervious Barrier/Concrete Pad (A/G)
J02 - Dispenser - Suction Dispenser
K00 - Spill Prevention - None
B01 - Tank External Protection - Painted/Asphalt Coating
G01 - Tank Secondary Containment - Diking (Aboveground)
H01 - Tank Leak Detection - Interstitial - Electronic Monitoring
I04 - Overfill - Product Level Gauge (A/G)
A00 - Tank Internal Protection - None
C03 - Pipe Location - Aboveground/Underground Combination
I02 - Overfill - High Level Alarm
L00 - Piping Leak Detection - None

Tank Location: 3
Tank Type: Steel/Carbon Steel/Iron
Tank Status: In Service
Pipe Model: Not reported
Install Date: 07/01/2001
Capacity Gallons: 250
Tightness Test Method: NN
Date Test: Not reported
Next Test Date: Not reported
Date Tank Closed: Not reported
Register: True
Modified By: HDDUPIGN
Last Modified: 11/05/2015
Material Name: Not reported

Tank Number: 004
Tank Id: 258464

Equipment Records:

C01 - Pipe Location - Aboveground
D01 - Pipe Type - Steel/Carbon Steel/Iron
E00 - Piping Secondary Containment - None
F01 - Pipe External Protection - Painted/Asphalt Coating
H06 - Tank Leak Detection - Impervious Barrier/Concrete Pad (A/G)
J02 - Dispenser - Suction Dispenser
K00 - Spill Prevention - None
B01 - Tank External Protection - Painted/Asphalt Coating
G01 - Tank Secondary Containment - Diking (Aboveground)
H01 - Tank Leak Detection - Interstitial - Electronic Monitoring
A00 - Tank Internal Protection - None
I02 - Overfill - High Level Alarm
L00 - Piping Leak Detection - None

Tank Location: 3

132 WEST 125TH STREET CO. (Continued) **U000412049**

Tank Type:	Steel/Carbon Steel/Iron
Tank Status:	In Service
Pipe Model:	Not reported
Install Date:	07/01/2001
Capacity Gallons:	60
Tightness Test Method:	NN
Date Test:	Not reported
Next Test Date:	Not reported
Date Tank Closed:	Not reported
Register:	True
Modified By:	HDDUPIGN
Last Modified:	11/05/2015
Material Name:	Not reported

AB312 **COMMERCIAL BUILDING** **NY LTANKS** **S108059252**
SE **132 WEST 125TH STREET** **N/A**
1/8-1/4 **NEW YORK, NY 10027**
0.194 mi.
1022 ft. **Site 6 of 11 in cluster AB**

Relative:
Lower

Actual:
26 ft.

LTANKS:

Site ID:	365107
Spill Number/Closed Date:	0602595 / 2007-01-18
Spill Date:	2006-06-07
Spill Cause:	Tank Failure
Spill Source:	Commercial/Industrial
Spill Class:	Known release with minimal potential for fire or hazard. DEC Response. Willing Responsible Party. Corrective action taken.
Cleanup Ceased:	Not reported
Cleanup Meets Standard:	False
SWIS:	3101
Investigator:	SFRAHMAN
Referred To:	Not reported
Reported to Dept:	2006-06-07
CID:	409
Water Affected:	Not reported
Spill Notifier:	Local Agency
Last Inspection:	Not reported
Recommended Penalty:	False
UST Involvement:	False
Remediation Phase:	0
Date Entered In Computer:	2006-06-07
Spill Record Last Update:	2007-01-18
Spiller Name:	MARLON JOESPH
Spiller Company:	COMMERCIAL BUILDING
Spiller Address:	149 WEST 124TH ST
Spiller City,St,Zip:	MANHATTAN, NY
Spiller County:	001
Spiller Contact:	MARLON JOESPH
Spiller Phone:	(718) 772-7949
Spiller Extention:	Not reported
DEC Region:	2
DER Facility ID:	22245
DEC Memo:	"06/08/06 Sharif Rahman- 2500 gallons tank, not vaulted but wrapped with concrete, leaking at the bottom, tiny puddle by the tank.No PBS record found.A letter was sent asking to clean up , investigation and registration of the tank to Eugene Webb 2534 Adam Clayton Powell Blvd New York, NY 10039 12/18/06 Rahman- I spoke with Mr. Webb today.He

COMMERCIAL BUILDING (Continued) **S108059252**

indicated that the old tank has been replaced and a new tank is in place.As of now, no PBS application has been submitted to the department.He will make sure with the contractor, who is working on it to send DEC all necessary documents. 01/18/07 Rahman- Report by PTC.The old 2500 gallon tank was removed, the floor was cleaned using oil absorbent.PTC claimed the concrete floor under the tank was found to be free of any contamination.The floor area was found to be over eighteen inches thick and free of cracks or faults.Therefore, soil samples were not obtainable.PBS application has been filed for new tank."

Remarks: "CLEAN UP IS NOT IN PROCESS. TOMORROW THEY WILL CLEAN IT UP."

Material:

Site ID:	365107
Operable Unit ID:	1123120
Operable Unit:	01
Material ID:	2112593
Material Code:	0003A
Material Name:	#6 fuel oil
Case No.:	Not reported
Material FA:	Petroleum
Quantity:	30.00
Units:	Gallons
Recovered:	.00
Resource Affected:	Not reported
Oxygenate:	Not reported

Tank Test:

AE313 **CON EDISON** **RCRA-CESQG 1014396516**
ENE **W 129TH ST & 7TH AVE LENOX AVE** **NJ MANIFEST NYP004188280**
1/8-1/4 **NEW YORK, NY 10027** **NY MANIFEST**
0.194 mi.
1022 ft. **Site 1 of 11 in cluster AE**

Relative:
Lower

Actual:
28 ft.

RCRA-CESQG:

Date form received by agency:	07/29/2009
Facility name:	CON EDISON
Facility address:	W 129TH ST & 7TH AVE LENOX AVE NEW YORK, NY 10027
EPA ID:	NYP004188280
Mailing address:	4 IRVING PL, RM 828 NEW YORK, NY 10003
Contact:	DENNIS MICHAELIDES
Contact address:	Not reported Not reported
Contact country:	Not reported
Contact telephone:	(718) 204-4297
Contact email:	Not reported
EPA Region:	02
Classification:	Conditionally Exempt Small Quantity Generator
Description:	Handler: generates 100 kg or less of hazardous waste per calendar month, and accumulates 1000 kg or less of hazardous waste at any time; or generates 1 kg or less of acutely hazardous waste per calendar month, and accumulates at any time: 1 kg or less of acutely hazardous waste; or 100 kg or less of any residue or contaminated soil, waste or

CON EDISON (Continued) **1014396516**

other debris resulting from the cleanup of a spill, into or on any land or water, of acutely hazardous waste; or generates 100 kg or less of any residue or contaminated soil, waste or other debris resulting from the cleanup of a spill, into or on any land or water, of acutely hazardous waste during any calendar month, and accumulates at any time: 1 kg or less of acutely hazardous waste; or 100 kg or less of any residue or contaminated soil, waste or other debris resulting from the cleanup of a spill, into or on any land or water, of acutely hazardous waste

Handler Activities Summary:

U.S. importer of hazardous waste:	No
Mixed waste (haz. and radioactive):	No
Recycler of hazardous waste:	No
Transporter of hazardous waste:	No
Treater, storer or disposer of HW:	No
Underground injection activity:	No
On-site burner exemption:	No
Furnace exemption:	No
Used oil fuel burner:	No
Used oil processor:	No
User oil refiner:	No
Used oil fuel marketer to burner:	No
Used oil Specification marketer:	No
Used oil transfer facility:	No
Used oil transporter:	No

Violation Status: No violations found

NJ MANIFEST:

EPA Id:	NYP004188280
Mail Address:	4 IRVING PL, RM 828
Mail City/State/Zip:	NEW YORK, NY 10003
Facility Phone:	Not reported
Emergency Phone:	Not reported
Contact:	DENNIS MICHAELIDES
Comments:	Not reported
SIC Code:	Not reported
County:	NY061
Municipal:	Not reported
Previous EPA Id:	Not reported
Gen Flag:	Not reported
Trans Flag:	Not reported
TSDF Flag:	Not reported
Name Change:	Not reported
Date Change:	Not reported

Manifest:

Manifest Number:	000961589GBF
EPA ID:	NYP004188280
Date Shipped:	08/04/2009
TSDF EPA ID:	NJD002200046
Transporter EPA ID:	NJ0000027193
Transporter 2 EPA ID:	Not reported
Transporter 3 EPA ID:	Not reported
Transporter 4 EPA ID:	Not reported
Transporter 5 EPA ID:	Not reported
Transporter 6 EPA ID:	Not reported

CON EDISON (Continued) **1014396516**

Transporter 7 EPA ID:	Not reported
Transporter 8 EPA ID:	Not reported
Transporter 9 EPA ID:	Not reported
Transporter 10 EPA ID:	Not reported
Date Trans1 Transported Waste:	08/04/2009
Date Trans2 Transported Waste:	Not reported
Date Trans3 Transported Waste:	Not reported
Date Trans4 Transported Waste:	Not reported
Date Trans5 Transported Waste:	Not reported
Date Trans6 Transported Waste:	Not reported
Date Trans7 Transported Waste:	Not reported
Date Trans8 Transported Waste:	Not reported
Date Trans9 Transported Waste:	Not reported
Date Trans10 Transported Waste:	Not reported
Date TSDF Received Waste:	08/04/2009
TSDF EPA Facility Name:	Not reported
QTY Units:	Not reported
Transporter SEQ ID:	Not reported
Transporter-1 Date:	Not reported
Waste SEQ ID:	Not reported
Waste Type Code 2:	Not reported
Waste Type Code 3:	Not reported
Waste Type Code 4:	Not reported
Waste Type Code 5:	Not reported
Waste Type Code 6:	Not reported
Date Accepted:	Not reported
Manifest Discrepancy Type:	Not reported
Data Entry Number:	Not reported
Was Load Rejected:	NEW YORK, NY 10003
Reason Load Was Rejected:	Not reported

Waste:

Manifest Year:	Not reported
Waste Code:	D008
Hand Code:	H111
Quantity:	1000 P

NY MANIFEST:

Country:	USA
EPA ID:	NYP004188280
Facility Status:	Not reported
Location Address 1:	W 129TH ST BTW 5TH AVE & LENOX AVE
Code:	BP
Location Address 2:	Not reported
Total Tanks:	Not reported
Location City:	NEW YORK
Location State:	NY
Location Zip:	Not reported
Location Zip 4:	Not reported

NY MANIFEST:

EPAID:	NYP004188280
Mailing Name:	CONSOLIDATED EDISON
Mailing Contact:	CONSOLIDATED EDISON
Mailing Address 1:	4 IRVING PL RM 828

CON EDISON (Continued) **1014396516**

Mailing Address 2:	Not reported
Mailing City:	NEW YORK
Mailing State:	NY
Mailing Zip:	10003
Mailing Zip 4:	Not reported
Mailing Country:	USA
Mailing Phone:	2124602808

NY MANIFEST:

Document ID:	Not reported
Manifest Status:	Not reported
seq:	Not reported
Year:	2009
Trans1 State ID:	NJ0000027193
Trans2 State ID:	Not reported
Generator Ship Date:	08/04/2009
Trans1 Recv Date:	08/04/2009
Trans2 Recv Date:	Not reported
TSD Site Recv Date:	08/04/2009
Part A Recv Date:	Not reported
Part B Recv Date:	Not reported
Generator EPA ID:	NYP004188280
Trans1 EPA ID:	Not reported
Trans2 EPA ID:	Not reported
TSDF ID 1:	NJD002200046
TSDF ID 2:	Not reported
Manifest Tracking Number:	000961589GBF
Import Indicator:	N
Export Indicator:	N
Discr Quantity Indicator:	N
Discr Type Indicator:	N
Discr Residue Indicator:	N
Discr Partial Reject Indicator:	N
Discr Full Reject Indicator:	N
Manifest Ref Number:	Not reported
Alt Facility RCRA ID:	Not reported
Alt Facility Sign Date:	Not reported
MGMT Method Type Code:	H111
Waste Code:	Not reported
Waste Code:	Not reported
Waste Code:	Not reported
Waste Code:	Not reported
Waste Code:	Not reported
Waste Code:	Not reported
Quantity:	1000.0
Units:	P - Pounds
Number of Containers:	1.0
Container Type:	TT - Cargo tank, tank trucks
Handling Method:	T Chemical, physical, or biological treatment.
Specific Gravity:	1.0
Waste Code:	D008
Waste Code 1_2:	Not reported
Waste Code 1_3:	Not reported
Waste Code 1_4:	Not reported
Waste Code 1_5:	Not reported
Waste Code 1_6:	Not reported

AE314 **CON EDISON SERVICE BOX 44902** **RCRA NonGen / NLR** **1014919278**
ENE **7TH AVE & W 129TH ST SW COR** **NY MANIFEST** **NYP004234399**
1/8-1/4 **NEW YORK, NY 10027** **NJ MANIFEST**
0.194 mi.
1022 ft. **Site 2 of 11 in cluster AE**

Relative:
Lower

Actual:
28 ft.

RCRA NonGen / NLR:

Date form received by agency:	05/25/2011
Facility name:	CON EDISON SERVICE BOX 44902
Facility address:	7TH AVE & W 129TH ST SW COR NEW YORK, NY 10027
EPA ID:	NYP004234399
Mailing address:	IRVING PLAZA RM 828 NEW YORK, NY 10003
Contact:	STEVEN ALVARADO
Contact address:	Not reported Not reported
Contact country:	Not reported
Contact telephone:	(212) 427-0733
Contact email:	Not reported
EPA Region:	02
Classification:	Non-Generator
Description:	Handler: Non-Generators do not presently generate hazardous waste

Handler Activities Summary:

U.S. importer of hazardous waste:	No
Mixed waste (haz. and radioactive):	No
Recycler of hazardous waste:	No
Transporter of hazardous waste:	No
Treater, storer or disposer of HW:	No
Underground injection activity:	No
On-site burner exemption:	No
Furnace exemption:	No
Used oil fuel burner:	No
Used oil processor:	No
User oil refiner:	No
Used oil fuel marketer to burner:	No
Used oil Specification marketer:	No
Used oil transfer facility:	No
Used oil transporter:	No

Historical Generators:

Date form received by agency:	04/25/2011
Site name:	CON EDISON SERVICE BOX 44902
Classification:	Conditionally Exempt Small Quantity Generator
Violation Status:	No violations found

NY MANIFEST:

Country:	USA
EPA ID:	NYP004234399
Facility Status:	Not reported
Location Address 1:	S/W/C W 129 ST & 7TH AVE
Code:	BP
Location Address 2:	Not reported
Total Tanks:	Not reported
Location City:	NEW YORK
Location State:	NY
Location Zip:	Not reported

CON EDISON SERVICE BOX 44902 (Continued) **1014919278**

Location Zip 4: Not reported

NY MANIFEST:
EPAID: NYP004234399
Mailing Name: CONSOLIDATED EDISON
Mailing Contact: CONSOLIDATED EDISON
Mailing Address 1: 4 IRVING PLACE RM 828
Mailing Address 2: Not reported
Mailing City: NEW YORK
Mailing State: NY
Mailing Zip: 10003
Mailing Zip 4: Not reported
Mailing Country: USA
Mailing Phone: Not reported

NY MANIFEST:
Document ID: Not reported
Manifest Status: Not reported
seq: Not reported
Year: 2011
Trans1 State ID: NJ0000027193
Trans2 State ID: Not reported
Generator Ship Date: 04/25/2011
Trans1 Recv Date: 04/25/2011
Trans2 Recv Date: Not reported
TSD Site Recv Date: 04/25/2011
Part A Recv Date: Not reported
Part B Recv Date: Not reported
Generator EPA ID: NYP004234399
Trans1 EPA ID: Not reported
Trans2 EPA ID: Not reported
TSDF ID 1: NJD002200046
TSDF ID 2: Not reported
Manifest Tracking Number: 007019148JJK
Import Indicator: N
Export Indicator: N
Discr Quantity Indicator: N
Discr Type Indicator: N
Discr Residue Indicator: N
Discr Partial Reject Indicator: N
Discr Full Reject Indicator: N
Manifest Ref Number: Not reported
Alt Facility RCRA ID: Not reported
Alt Facility Sign Date: Not reported
MGMT Method Type Code: H111
Waste Code: Not reported
Waste Code: Not reported
Waste Code: Not reported
Waste Code: Not reported
Waste Code: Not reported
Waste Code: Not reported
Quantity: 200.0
Units: P - Pounds
Number of Containers: 1.0
Container Type: TT - Cargo tank, tank trucks
Handling Method: T Chemical, physical, or biological treatment.
Specific Gravity: 1.0

CON EDISON SERVICE BOX 44902 (Continued) **1014919278**

Waste Code:	D008
Waste Code 1_2:	Not reported
Waste Code 1_3:	Not reported
Waste Code 1_4:	Not reported
Waste Code 1_5:	Not reported
Waste Code 1_6:	Not reported

NJ MANIFEST:

EPA Id:	NYP004234399
Mail Address:	IRVING PLAZA RM 828
Mail City/State/Zip:	NEW YORK, NY 10003
Facility Phone:	Not reported
Emergency Phone:	Not reported
Contact:	STEVEN ALVARADO
Comments:	Not reported
SIC Code:	Not reported
County:	NY061
Municipal:	Not reported
Previous EPA Id:	Not reported
Gen Flag:	Not reported
Trans Flag:	Not reported
TSDF Flag:	Not reported
Name Change:	Not reported
Date Change:	Not reported

Manifest:

Manifest Number:	007019148JJK
EPA ID:	NYP004234399
Date Shipped:	4/25/2011
TSDF EPA ID:	NJD002200046
Transporter EPA ID:	NJ0000027193
Transporter 2 EPA ID:	Not reported
Transporter 3 EPA ID:	Not reported
Transporter 4 EPA ID:	Not reported
Transporter 5 EPA ID:	Not reported
Transporter 6 EPA ID:	Not reported
Transporter 7 EPA ID:	Not reported
Transporter 8 EPA ID:	Not reported
Transporter 9 EPA ID:	Not reported
Transporter 10 EPA ID:	Not reported
Date Trans1 Transported Waste:	Not reported
Date Trans2 Transported Waste:	Not reported
Date Trans3 Transported Waste:	Not reported
Date Trans4 Transported Waste:	Not reported
Date Trans5 Transported Waste:	Not reported
Date Trans6 Transported Waste:	Not reported
Date Trans7 Transported Waste:	Not reported
Date Trans8 Transported Waste:	Not reported
Date Trans9 Transported Waste:	Not reported
Date Trans10 Transported Waste:	Not reported
Date TSDF Received Waste:	Not reported
TSDF EPA Facility Name:	Not reported
QTY Units:	Not reported
Transporter SEQ ID:	Not reported
Transporter-1 Date:	Not reported
Waste SEQ ID:	Not reported

CON EDISON SERVICE BOX 44902 (Continued) **1014919278**

Waste Type Code 2:	Not reported
Waste Type Code 3:	Not reported
Waste Type Code 4:	Not reported
Waste Type Code 5:	Not reported
Waste Type Code 6:	Not reported
Date Accepted:	Not reported
Manifest Discrepancy Type:	Not reported
Data Entry Number:	Not reported
Was Load Rejected:	NEW YORK, NY 10003
Reason Load Was Rejected:	Not reported

Waste:

Manifest Year:	Not reported
Waste Code:	D008
Hand Code:	H111
Quantity:	200.00 Pounds

X315
ENE
1/8-1/4
0.194 mi.
1026 ft.

CON EDISON SERVICE BOX: 21132 **RCRA-CESQG 1016148764**
204 W 129TH ST E OF 8TH AVE FRONT **NY MANIFEST NYP004273876**
NEW YORK, NY 10027

Site 2 of 6 in cluster X

Relative:
Lower

Actual:
28 ft.

RCRA-CESQG:

Date form received by agency:	10/15/2012
Facility name:	CON EDISON SERVICE BOX: 21132
Facility address:	204 W 129TH ST E OF 8TH AVE FRONT OF NEW YORK, NY 10027
EPA ID:	NYP004273876
Mailing address:	IRVING PL, RM 828 NEW YORK, NY 10003
Contact:	JOSE MONTALVO
Contact address:	Not reported Not reported
Contact country:	Not reported
Contact telephone:	(212) 427-1331
Contact email:	Not reported
EPA Region:	02
Classification:	Conditionally Exempt Small Quantity Generator
Description:	Handler: generates 100 kg or less of hazardous waste per calendar month, and accumulates 1000 kg or less of hazardous waste at any time; or generates 1 kg or less of acutely hazardous waste per calendar month, and accumulates at any time: 1 kg or less of acutely hazardous waste; or 100 kg or less of any residue or contaminated soil, waste or other debris resulting from the cleanup of a spill, into or on any land or water, of acutely hazardous waste; or generates 100 kg or less of any residue or contaminated soil, waste or other debris resulting from the cleanup of a spill, into or on any land or water, of acutely hazardous waste during any calendar month, and accumulates at any time: 1 kg or less of acutely hazardous waste; or 100 kg or less of any residue or contaminated soil, waste or other debris resulting from the cleanup of a spill, into or on any land or water, of acutely hazardous waste

CON EDISON SERVICE BOX: 21132 (Continued) **1016148764**

Handler Activities Summary:
U.S. importer of hazardous waste: No
Mixed waste (haz. and radioactive): No
Recycler of hazardous waste: No
Transporter of hazardous waste: No
Treater, storer or disposer of HW: No
Underground injection activity: No
On-site burner exemption: No
Furnace exemption: No
Used oil fuel burner: No
Used oil processor: No
User oil refiner: No
Used oil fuel marketer to burner: No
Used oil Specification marketer: No
Used oil transfer facility: No
Used oil transporter: No

Violation Status: No violations found

NY MANIFEST:
Country: USA
EPA ID: NYP004273876
Facility Status: Not reported
Location Address 1: F/O 204 W 129 ST E/O 8TH AVE
Code: BP
Location Address 2: SERV BOX 21132
Total Tanks: Not reported
Location City: NEW YORK
Location State: NY
Location Zip: 10027
Location Zip 4: Not reported

NY MANIFEST:
EPAID: NYP004273876
Mailing Name: CON EDISON
Mailing Contact: TOM TEELING
Mailing Address 1: 4 IRVING PLACE - 15TH FLOOR
Mailing Address 2: Not reported
Mailing City: NEW YORK
Mailing State: NY
Mailing Zip: 10003
Mailing Zip 4: Not reported
Mailing Country: USA
Mailing Phone: 2124603770

NY MANIFEST:
Document ID: Not reported
Manifest Status: Not reported
seq: Not reported
Year: 2012
Trans1 State ID: NJ0000027193
Trans2 State ID: Not reported
Generator Ship Date: 10/15/2012
Trans1 Recv Date: 10/15/2012
Trans2 Recv Date: Not reported
TSD Site Recv Date: 10/16/2012
Part A Recv Date: Not reported

CON EDISON SERVICE BOX: 21132 (Continued) **1016148764**

Part B Recv Date:	Not reported
Generator EPA ID:	NYP004273876
Trans1 EPA ID:	Not reported
Trans2 EPA ID:	Not reported
TSDF ID 1:	NJD002200046
TSDF ID 2:	Not reported
Manifest Tracking Number:	010457375JJK
Import Indicator:	N
Export Indicator:	N
Discr Quantity Indicator:	N
Discr Type Indicator:	N
Discr Residue Indicator:	N
Discr Partial Reject Indicator:	N
Discr Full Reject Indicator:	N
Manifest Ref Number:	Not reported
Alt Facility RCRA ID:	Not reported
Alt Facility Sign Date:	Not reported
MGMT Method Type Code:	H111
Waste Code:	Not reported
Waste Code:	Not reported
Waste Code:	Not reported
Waste Code:	Not reported
Waste Code:	Not reported
Waste Code:	Not reported
Quantity:	500.0
Units:	P - Pounds
Number of Containers:	1.0
Container Type:	TT - Cargo tank, tank trucks
Handling Method:	T Chemical, physical, or biological treatment.
Specific Gravity:	1.0
Waste Code:	D008
Waste Code 1_2:	Not reported
Waste Code 1_3:	Not reported
Waste Code 1_4:	Not reported
Waste Code 1_5:	Not reported
Waste Code 1_6:	Not reported

X316 **CON EDISON SERVICE BOX: 21132** **NJ MANIFEST** **S117986720**
ENE **204 W 129TH ST E OF 8TH AVE FRONT** **N/A**
1/8-1/4 **NEW YORK, NY 10027**
0.194 mi.
1026 ft. **Site 3 of 6 in cluster X**

Relative:
Lower

Actual:
28 ft.

NJ MANIFEST:

EPA Id:	NYP004273876
Mail Address:	IRVING PL, RM 828
Mail City/State/Zip:	NEW YORK, NY 10003
Facility Phone:	Not reported
Emergency Phone:	Not reported
Contact:	JOSE MONTALVO
Comments:	Not reported
SIC Code:	Not reported
County:	NY061
Municipal:	Not reported
Previous EPA Id:	Not reported
Gen Flag:	Not reported
Trans Flag:	Not reported

CON EDISON SERVICE BOX: 21132 (Continued) **S117986720**

TSDF Flag:	Not reported
Name Change:	Not reported
Date Change:	Not reported

Manifest:

Manifest Number:	010457375JJK
EPA ID:	NYP004273876
Date Shipped:	10/15/2012
TSDF EPA ID:	NJD002200046
Transporter EPA ID:	NJ0000027193
Transporter 2 EPA ID:	Not reported
Transporter 3 EPA ID:	Not reported
Transporter 4 EPA ID:	Not reported
Transporter 5 EPA ID:	Not reported
Transporter 6 EPA ID:	Not reported
Transporter 7 EPA ID:	Not reported
Transporter 8 EPA ID:	Not reported
Transporter 9 EPA ID:	Not reported
Transporter 10 EPA ID:	Not reported
Date Trans1 Transported Waste:	Not reported
Date Trans2 Transported Waste:	Not reported
Date Trans3 Transported Waste:	Not reported
Date Trans4 Transported Waste:	Not reported
Date Trans5 Transported Waste:	Not reported
Date Trans6 Transported Waste:	Not reported
Date Trans7 Transported Waste:	Not reported
Date Trans8 Transported Waste:	Not reported
Date Trans9 Transported Waste:	Not reported
Date Trans10 Transported Waste:	Not reported
Date TSDF Received Waste:	Not reported
TSDF EPA Facility Name:	Not reported
QTY Units:	Not reported
Transporter SEQ ID:	Not reported
Transporter-1 Date:	Not reported
Waste SEQ ID:	Not reported
Waste Type Code 2:	Not reported
Waste Type Code 3:	Not reported
Waste Type Code 4:	Not reported
Waste Type Code 5:	Not reported
Waste Type Code 6:	Not reported
Date Accepted:	Not reported
Manifest Discrepancy Type:	Not reported
Data Entry Number:	Not reported
Was Load Rejected:	NEW YORK, NY 10003
Reason Load Was Rejected:	Not reported

Waste:

Manifest Year:	Not reported
Waste Code:	D008
Hand Code:	Not reported
Quantity:	500.00 Pounds

AC317 **530 MANHATTAN AVE** **NY AST** **A100153936**
WSW **530 MANHATTAN AVENUE** **N/A**
1/8-1/4 **NEW YORK, NY 10027**
0.195 mi.
1028 ft. **Site 2 of 7 in cluster AC**

Relative:
Higher

Actual:
29 ft.

AST:

Region:	STATE
DEC Region:	2
Site Status:	Active
Facility Id:	2-348430
Program Type:	PBS
UTM X:	588275.13345
UTM Y:	4518095.73310
Expiration Date:	04/19/2018
Site Type:	Apartment Building/Office Building

Affiliation Records:

Site Id:	17114
Affiliation Type:	On-Site Operator
Company Name:	530 MANHATTAN AVE
Contact Type:	Not reported
Contact Name:	LUIS ROSARIO
Address1:	Not reported
Address2:	Not reported
City:	Not reported
State:	NN
Zip Code:	Not reported
Country Code:	001
Phone:	(917) 226-2222
EMail:	Not reported
Fax Number:	Not reported
Modified By:	NRLOMBAR
Date Last Modified:	2015-06-02

Site Id:	17114
Affiliation Type:	Emergency Contact
Company Name:	530 MANHATTAN AVENUE HDFC
Contact Type:	Not reported
Contact Name:	RAMONA GREY-HARRIS
Address1:	Not reported
Address2:	Not reported
City:	Not reported
State:	NN
Zip Code:	Not reported
Country Code:	999
Phone:	(212) 926-7200
EMail:	Not reported
Fax Number:	Not reported
Modified By:	NRLOMBAR
Date Last Modified:	2015-06-12

Site Id:	17114
Affiliation Type:	Facility Owner
Company Name:	530 MANHATTAN AVENUE HDFC
Contact Type:	Not reported
Contact Name:	Not reported
Address1:	530 MANHATTAN AVENUE
Address2:	Not reported
City:	NEW YORK

530 MANHATTAN AVE (Continued) **A100153936**

State: NY
Zip Code: 10027
Country Code: 001
Phone: (212) 926-7200 15
EMail: Not reported
Fax Number: Not reported
Modified By: NRLOMBAR
Date Last Modified: 2015-05-13

Site Id: 17114
Affiliation Type: Mail Contact
Company Name: VERITAS PROPERTY MANAGEMENT
Contact Type: Not reported
Contact Name: CARL BORENSTEIN
Address1: 1995 BROADWAY
Address2: SUITE 1201
City: NEW YORK
State: NY
Zip Code: 10023
Country Code: 001
Phone: (212) 799-2365 15
EMail: CARL@VERITASMANAGEMENT.COM
Fax Number: Not reported
Modified By: NRLOMBAR
Date Last Modified: 2015-06-12

Tank Info:

Tank Number: 001
Tank Id: 33154
Material Code: 0001
Common Name of Substance: #2 Fuel Oil (On-Site Consumption)

Equipment Records:

C01 - Pipe Location - Aboveground
E07 - Piping Secondary Containment - Trench Liner
H00 - Tank Leak Detection - None
A00 - Tank Internal Protection - None
G00 - Tank Secondary Containment - None
L09 - Piping Leak Detection - Exempt Suction Piping
D01 - Pipe Type - Steel/Carbon Steel/Iron
J02 - Dispenser - Suction Dispenser
K00 - Spill Prevention - None
I04 - Overfill - Product Level Gauge (A/G)
B00 - Tank External Protection - None
F00 - Pipe External Protection - None

Tank Location: 1
Tank Type: Steel/Carbon Steel/Iron
Tank Status: In Service
Pipe Model: Not reported
Install Date: 01/01/1995
Capacity Gallons: 5000
Tightness Test Method: NN
Date Test: Not reported
Next Test Date: Not reported
Date Tank Closed: Not reported

530 MANHATTAN AVE (Continued) **A100153936**

Register:	True
Modified By:	DMMOLOUG
Last Modified:	03/21/2013
Material Name:	Not reported

Z318 **YOUNG RESIDENCE** **NY LTANKS** **S107416936**
West **355 W. 123RD ST.** **N/A**
1/8-1/4 **NEW YORK, NY**
0.197 mi.
1038 ft. **Site 4 of 11 in cluster Z**

Relative:
Higher

Actual:
29 ft.

LTANKS:

Site ID:	353832
Spill Number/Closed Date:	0508285 / 2006-09-29
Spill Date:	2005-10-11
Spill Cause:	Tank Failure
Spill Source:	Private Dwelling
Spill Class:	Possible release with minimal potential for fire or hazard or Known release with no damage. No DEC Response. No corrective action required.
Cleanup Ceased:	Not reported
Cleanup Meets Standard:	False
SWIS:	3101
Investigator:	SFRAHMAN
Referred To:	Not reported
Reported to Dept:	2005-10-11
CID:	406
Water Affected:	Not reported
Spill Notifier:	Other
Last Inspection:	Not reported
Recommended Penalty:	False
UST Involvement:	False
Remediation Phase:	0
Date Entered In Computer:	2005-10-11
Spill Record Last Update:	2006-09-29
Spiller Name:	JAMES YOUNG
Spiller Company:	YOUNG RESIDENCE
Spiller Address:	355 W. 123RD ST.
Spiller City,St,Zip:	NEW YORK, NY
Spiller County:	001
Spiller Contact:	JAMES YOUNG
Spiller Phone:	(212) 828-8573
Spiller Extention:	Not reported
DEC Region:	2
DER Facility ID:	301165
DEC Memo:	"Sangesland called Petro requesting further details - Rep will call back This spill needs follow-up 10.28.05 Sharif- I called James Young who was not available at that time.Left messege for him to call back about the clean up of the spill. 03/01/06 Sharif Rahman- I spoke with Madeline Reese,(212)828-8573 and she would relay the department's concern to James Young. 03/27/06 Sharif Rahman- Clean up letter went to James Young 355 W 123rd Street, Apt#1A New York, NY 10027 05/11/06 Sharif Rahman- I called Petro ,516-686-2030 and spoke with Keanny @ ext.3324. He informed me the customer's account is not active now and the customer did not respond to fix the tank problem. So, they suspended the delivery due to unsafe condition of the tank. 08/07/06 Rahman- Tried to inspect the baement tank room, but could not get access as no body was found in the house. It looked like the house is

YOUNG RESIDENCE (Continued) **S107416936**

now abandoned and no body lives there.Certified mail letter dated May 11' 06 returned undelivered."

Remarks: "Tank was leaking releasing 5 gal of material onto the dirt floor. Petro will be stopping the leak. Unknown who is doing the clean up."

Material:

Site ID:	353832
Operable Unit ID:	1111282
Operable Unit:	01
Material ID:	2101322
Material Code:	0001A
Material Name:	#2 fuel oil
Case No.:	Not reported
Material FA:	Petroleum
Quantity:	5.00
Units:	Gallons
Recovered:	.00
Resource Affected:	Not reported
Oxygenate:	Not reported

Tank Test:

Site ID:	353832
Spill Tank Test:	1549389
Tank Number:	Not reported
Tank Size:	275
Test Method:	00
Leak Rate:	.00
Gross Fail:	Not reported
Modified By:	Watchdog
Last Modified:	Not reported
Test Method:	Unknown

X319 **CON EDISON** **NY MANIFEST** **S116043881**
East **145 W 128TH ST** **N/A**
1/8-1/4 **NEW YORK, NY 10030**
0.197 mi.
1040 ft. **Site 4 of 6 in cluster X**

Relative:
Higher

Actual:
29 ft.

NY MANIFEST:

Country:	USA
EPA ID:	NYP004402632
Facility Status:	Not reported
Location Address 1:	145 W 128TH ST
Code:	BP
Location Address 2:	SB21013
Total Tanks:	Not reported
Location City:	NEW YORK
Location State:	NY
Location Zip:	10030
Location Zip 4:	Not reported

NY MANIFEST:

EPAID:	NYP004402632
Mailing Name:	CON EDISON
Mailing Contact:	CON EDISON
Mailing Address 1:	4 IRVING PLACE

CON EDISON (Continued) **S116043881**

Mailing Address 2:	15TH FL
Mailing City:	NEW YORK
Mailing State:	NY
Mailing Zip:	10003
Mailing Zip 4:	Not reported
Mailing Country:	USA
Mailing Phone:	Not reported

NY MANIFEST:

Document ID:	Not reported
Manifest Status:	Not reported
seq:	Not reported
Year:	2013
Trans1 State ID:	NJD003812047
Trans2 State ID:	Not reported
Generator Ship Date:	12/09/2013
Trans1 Recv Date:	12/09/2013
Trans2 Recv Date:	Not reported
TSD Site Recv Date:	12/11/2013
Part A Recv Date:	Not reported
Part B Recv Date:	Not reported
Generator EPA ID:	NYP004402632
Trans1 EPA ID:	Not reported
Trans2 EPA ID:	Not reported
TSDF ID 1:	NJD991291105
TSDF ID 2:	Not reported
Manifest Tracking Number:	002237719GBF
Import Indicator:	N
Export Indicator:	N
Discr Quantity Indicator:	N
Discr Type Indicator:	N
Discr Residue Indicator:	N
Discr Partial Reject Indicator:	N
Discr Full Reject Indicator:	N
Manifest Ref Number:	Not reported
Alt Facility RCRA ID:	Not reported
Alt Facility Sign Date:	Not reported
MGMT Method Type Code:	H110
Waste Code:	Not reported
Waste Code:	Not reported
Waste Code:	Not reported
Waste Code:	Not reported
Waste Code:	Not reported
Waste Code:	Not reported
Quantity:	500
Units:	P - Pounds
Number of Containers:	1
Container Type:	TT - Cargo tank, tank trucks
Handling Method:	T Chemical, physical, or biological treatment.
Specific Gravity:	1
Waste Code:	D008
Waste Code 1_2:	Not reported
Waste Code 1_3:	Not reported
Waste Code 1_4:	Not reported
Waste Code 1_5:	Not reported
Waste Code 1_6:	Not reported

AB320 **HARLEM CENTER** **NY UST** **U003836029**
ESE **105 W. 125TH STREET** **N/A**
1/8-1/4 **NEW YORK, NY 10027**
0.197 mi.
1042 ft. **Site 7 of 11 in cluster AB**

Relative:
Lower

Actual:
27 ft.

UST:

Id/Status:	2-607248 / Unregulated/Closed
Program Type:	PBS
Region:	STATE
DEC Region:	2
Expiration Date:	N/A
UTM X:	588926.30881
UTM Y:	4517970.22099
Site Type:	Other

Affiliation Records:

Site Id:	29101
Affiliation Type:	On-Site Operator
Company Name:	HARLEM CENTER
Contact Type:	Not reported
Contact Name:	ALEX CROWDER
Address1:	Not reported
Address2:	Not reported
City:	Not reported
State:	NN
Zip Code:	Not reported
Country Code:	001
Phone:	(718) 923-8558
EMail:	Not reported
Fax Number:	Not reported
Modified By:	TRANSLAT
Date Last Modified:	2004-03-04

Site Id:	29101
Affiliation Type:	Emergency Contact
Company Name:	FC HARLEM CENTER LLC
Contact Type:	Not reported
Contact Name:	ALEX CROWDER
Address1:	Not reported
Address2:	Not reported
City:	Not reported
State:	NN
Zip Code:	Not reported
Country Code:	001
Phone:	(718) 923-8558
EMail:	Not reported
Fax Number:	Not reported
Modified By:	TRANSLAT
Date Last Modified:	2004-03-04

Site Id:	29101
Affiliation Type:	Facility Owner
Company Name:	FC HARLEM CENTER LLC
Contact Type:	Not reported
Contact Name:	Not reported
Address1:	ONE METROTECH CENTER NORTH
Address2:	Not reported
City:	BROOKLYN
State:	NY

HARLEM CENTER (Continued) **U003836029**

Zip Code:	11201
Country Code:	001
Phone:	(718) 923-8558
EMail:	Not reported
Fax Number:	Not reported
Modified By:	TRANSLAT
Date Last Modified:	2004-03-04

Site Id:	29101
Affiliation Type:	Mail Contact
Company Name:	FOREST CITY RATNER COMPANIES
Contact Type:	Not reported
Contact Name:	ALEX CROWDER
Address1:	ONE METRO TECH CENTER NORTH
Address2:	Not reported
City:	BROOKLYN
State:	NY
Zip Code:	11201
Country Code:	001
Phone:	(718) 923-8558
EMail:	Not reported
Fax Number:	Not reported
Modified By:	TRANSLAT
Date Last Modified:	2004-03-04

Tank Info:

Tank Number:	1
Tank ID:	62607
Tank Status:	Closed - Removed
Material Name:	Closed - Removed
Capacity Gallons:	3000
Install Date:	08/01/2001
Date Tank Closed:	Not reported
Registered:	True
Tank Location:	Underground
Tank Type:	Steel/carbon steel
Material Code:	0003
Common Name of Substance:	#6 Fuel Oil (On-Site Consumption)

Tightness Test Method:	NN
Date Test:	Not reported
Next Test Date:	Not reported
Pipe Model:	Not reported
Modified By:	TRANSLAT
Last Modified:	03/04/2004

Equipment Records:

I00 - Overfill - None
A00 - Tank Internal Protection - None
C02 - Pipe Location - Underground/On-ground
G00 - Tank Secondary Containment - None
H00 - Tank Leak Detection - None
D01 - Pipe Type - Steel/Carbon Steel/Iron
B00 - Tank External Protection - None
F00 - Pipe External Protection - None

HARLEM CENTER (Continued) **U003836029**

Tank Number:	2
Tank ID:	62608
Tank Status:	Closed - Removed
Material Name:	Closed - Removed
Capacity Gallons:	1000
Install Date:	08/01/2001
Date Tank Closed:	Not reported
Registered:	True
Tank Location:	Underground
Tank Type:	Steel/carbon steel
Material Code:	0003
Common Name of Substance:	#6 Fuel Oil (On-Site Consumption)
Tightness Test Method:	NN
Date Test:	Not reported
Next Test Date:	Not reported
Pipe Model:	Not reported
Modified By:	TRANSLAT
Last Modified:	03/04/2004

Equipment Records:

B00 - Tank External Protection - None
F00 - Pipe External Protection - None
H00 - Tank Leak Detection - None
D01 - Pipe Type - Steel/Carbon Steel/Iron
A00 - Tank Internal Protection - None
C02 - Pipe Location - Underground/On-ground
G00 - Tank Secondary Containment - None
I00 - Overfill - None

Tank Number:	3
Tank ID:	62609
Tank Status:	Closed - Removed
Material Name:	Closed - Removed
Capacity Gallons:	1000
Install Date:	08/01/2001
Date Tank Closed:	Not reported
Registered:	True
Tank Location:	Underground
Tank Type:	Steel/carbon steel
Material Code:	0003
Common Name of Substance:	#6 Fuel Oil (On-Site Consumption)
Tightness Test Method:	NN
Date Test:	Not reported
Next Test Date:	Not reported
Pipe Model:	Not reported
Modified By:	TRANSLAT
Last Modified:	03/04/2004

Equipment Records:

A00 - Tank Internal Protection - None
C02 - Pipe Location - Underground/On-ground
G00 - Tank Secondary Containment - None
I00 - Overfill - None
D01 - Pipe Type - Steel/Carbon Steel/Iron
B00 - Tank External Protection - None

HARLEM CENTER (Continued) **U003836029**

F00 - Pipe External Protection - None
H00 - Tank Leak Detection - None

Y321 **TERRACE APARTMENTS, INC.** **NY AST** **U003396938**
NW **379 WEST 127TH STREET** **N/A**
1/8-1/4 **NEW YORK, NY 10027**
0.199 mi.
1052 ft. **Site 5 of 12 in cluster Y**

Relative:
Higher

Actual:
46 ft.

AST:

Region:	STATE
DEC Region:	2
Site Status:	Active
Facility Id:	2-602980
Program Type:	PBS
UTM X:	588372.58360
UTM Y:	4518482.81194
Expiration Date:	04/10/2017
Site Type:	Apartment Building/Office Building

Affiliation Records:

Site Id:	24935
Affiliation Type:	Mail Contact
Company Name:	TERRACE APARTMENTS, INC.
Contact Type:	PRESIDENT
Contact Name:	P. BAXTER LANIUS
Address1:	1 ST. NICHOLAS TERRACE
Address2:	Not reported
City:	NEW YORK
State:	NY
Zip Code:	10027
Country Code:	001
Phone:	(212) 678-0094
EMail:	Not reported
Fax Number:	Not reported
Modified By:	kakyer
Date Last Modified:	2008-03-03

Site Id:	24935
Affiliation Type:	On-Site Operator
Company Name:	TERRACE APARTMENTS, INC.
Contact Type:	Not reported
Contact Name:	TERRACE APARTMENTS, INC.
Address1:	Not reported
Address2:	Not reported
City:	Not reported
State:	NN
Zip Code:	Not reported
Country Code:	001
Phone:	(212) 678-0094
EMail:	Not reported
Fax Number:	Not reported
Modified By:	kakyer
Date Last Modified:	2008-03-03

Site Id:	24935
Affiliation Type:	Emergency Contact
Company Name:	TERRACE APARTMENTS

TERRACE APARTMENTS, INC. (Continued) **U003396938**

Contact Type:	Not reported
Contact Name:	EWART GOODEN
Address1:	Not reported
Address2:	Not reported
City:	Not reported
State:	NN
Zip Code:	Not reported
Country Code:	999
Phone:	(212) 678-0094
EMail:	Not reported
Fax Number:	Not reported
Modified By:	kakyer
Date Last Modified:	2008-03-03

Site Id:	24935
Affiliation Type:	Facility Owner
Company Name:	TERRACE APARTMENTS
Contact Type:	PRESIDENT
Contact Name:	P. BAXTER LANIUS
Address1:	1 ST. NICHOLAS TERRACE
Address2:	Not reported
City:	NEW YORK
State:	NY
Zip Code:	10027
Country Code:	001
Phone:	(212) 678-0094
EMail:	Not reported
Fax Number:	Not reported
Modified By:	kakyer
Date Last Modified:	2008-03-03

Tank Info:

Tank Number:	001
Tank Id:	52367
Material Code:	0001
Common Name of Substance:	#2 Fuel Oil (On-Site Consumption)

Equipment Records:

K00 - Spill Prevention - None
E00 - Piping Secondary Containment - None
G03 - Tank Secondary Containment - Vault (w/o access)
H06 - Tank Leak Detection - Impervious Barrier/Concrete Pad (A/G)
J03 - Dispenser - Gravity
D00 - Pipe Type - No Piping
B01 - Tank External Protection - Painted/Asphalt Coating
C00 - Pipe Location - No Piping
F00 - Pipe External Protection - None
I05 - Overfill - Vent Whistle
L00 - Piping Leak Detection - None
A00 - Tank Internal Protection - None

Tank Location:	3
Tank Type:	Stainless Steel Alloy
Tank Status:	In Service
Pipe Model:	Not reported
Install Date:	06/01/1988

TERRACE APARTMENTS, INC. (Continued) **U003396938**

Capacity Gallons:	2000
Tightness Test Method:	NN
Date Test:	Not reported
Next Test Date:	Not reported
Date Tank Closed:	Not reported
Register:	True
Modified By:	MSBAPTIS
Last Modified:	02/15/2012
Material Name:	Not reported

AD322 **CON EDISON SERVICE BOX: 20211** **RCRA NonGen / NLR** **1016450930**
SSE **151 W 123RD ST FRONT OF** **NY MANIFEST** **NYP004299640**
1/8-1/4 **NEW YORK, NY 10027**
0.200 mi.
1057 ft. **Site 2 of 11 in cluster AD**

Relative:
Lower

Actual:
26 ft.

RCRA NonGen / NLR:

Date form received by agency:	05/08/2013
Facility name:	CON EDISON SERVICE BOX: 20211
Facility address:	151 W 123RD ST FRONT OF NEW YORK, NY 10027
EPA ID:	NYP004299640
Contact:	RICARDO CARTY
Contact address:	Not reported Not reported
Contact country:	Not reported
Contact telephone:	(646) 772-3407
Contact email:	Not reported
EPA Region:	02
Classification:	Non-Generator
Description:	Handler: Non-Generators do not presently generate hazardous waste

Handler Activities Summary:

U.S. importer of hazardous waste:	No
Mixed waste (haz. and radioactive):	No
Recycler of hazardous waste:	No
Transporter of hazardous waste:	No
Treater, storer or disposer of HW:	No
Underground injection activity:	No
On-site burner exemption:	No
Furnace exemption:	No
Used oil fuel burner:	No
Used oil processor:	No
User oil refiner:	No
Used oil fuel marketer to burner:	No
Used oil Specification marketer:	No
Used oil transfer facility:	No
Used oil transporter:	No

Historical Generators:

Date form received by agency:	04/08/2013
Site name:	CON EDISON SERVICE BOX: 20211
Classification:	Conditionally Exempt Small Quantity Generator
Violation Status:	No violations found

NY MANIFEST:

CON EDISON SERVICE BOX: 20211 (Continued) **1016450930**

Country:	USA
EPA ID:	NYP004299640
Facility Status:	Not reported
Location Address 1:	FO 151 W 123RD ST
Code:	BP
Location Address 2:	SERV BOX 20211
Total Tanks:	Not reported
Location City:	NEW YORK
Location State:	NY
Location Zip:	10027
Location Zip 4:	Not reported

NY MANIFEST:

EPAID:	NYP004299640
Mailing Name:	CON EDISON
Mailing Contact:	TOM TEELING
Mailing Address 1:	4 IRVING PLACE - 15TH FLOOR
Mailing Address 2:	Not reported
Mailing City:	NEW YORK
Mailing State:	NY
Mailing Zip:	10003
Mailing Zip 4:	Not reported
Mailing Country:	USA
Mailing Phone:	2124603770

NY MANIFEST:

Document ID:	Not reported
Manifest Status:	Not reported
seq:	Not reported
Year:	2013
Trans1 State ID:	NJ0000027193
Trans2 State ID:	Not reported
Generator Ship Date:	04/07/2013
Trans1 Recv Date:	04/07/2013
Trans2 Recv Date:	Not reported
TSD Site Recv Date:	04/09/2013
Part A Recv Date:	Not reported
Part B Recv Date:	Not reported
Generator EPA ID:	NYP004299640
Trans1 EPA ID:	Not reported
Trans2 EPA ID:	Not reported
TSDF ID 1:	NJD002200046
TSDF ID 2:	Not reported
Manifest Tracking Number:	010708364JJK
Import Indicator:	N
Export Indicator:	N
Discr Quantity Indicator:	N
Discr Type Indicator:	N
Discr Residue Indicator:	N
Discr Partial Reject Indicator:	N
Discr Full Reject Indicator:	N
Manifest Ref Number:	Not reported
Alt Facility RCRA ID:	Not reported
Alt Facility Sign Date:	Not reported
MGMT Method Type Code:	H110
Waste Code:	Not reported
Waste Code:	Not reported

CON EDISON SERVICE BOX: 20211 (Continued) **1016450930**

Waste Code:	Not reported
Waste Code:	Not reported
Waste Code:	Not reported
Waste Code:	Not reported
Quantity:	1000
Units:	P - Pounds
Number of Containers:	1
Container Type:	TT - Cargo tank, tank trucks
Handling Method:	T Chemical, physical, or biological treatment.
Specific Gravity:	1
Waste Code:	D008
Waste Code 1_2:	Not reported
Waste Code 1_3:	Not reported
Waste Code 1_4:	Not reported
Waste Code 1_5:	Not reported
Waste Code 1_6:	Not reported

AD323 **151 W 123 ST** **NY AST** **A100183336**
SSE **151 W 123RD STREET** **N/A**
1/8-1/4 **NEW YORK, NY 10027**
0.200 mi.
1057 ft. **Site 3 of 11 in cluster AD**

Relative:
Lower

Actual:
26 ft.

AST:

Region:	STATE
DEC Region:	2
Site Status:	Active
Facility Id:	2-606757
Program Type:	PBS
UTM X:	588745.78294
UTM Y:	4517878.56625
Expiration Date:	06/21/2015
Site Type:	Apartment Building/Office Building

Affiliation Records:

Site Id:	28614
Affiliation Type:	Mail Contact
Company Name:	PRESTIGE MANAGEMENT
Contact Type:	Not reported
Contact Name:	ARLYANE MCGLASHAN
Address1:	1200 ZEREGA AVENUE
Address2:	Not reported
City:	BRONX
State:	NY
Zip Code:	10462
Country Code:	001
Phone:	(718) 822-7377
EMail:	DMCKNIGHTJR@PRESTIGEMGT.COM
Fax Number:	Not reported
Modified By:	DMMOLOUG
Date Last Modified:	2013-02-06

Site Id:	28614
Affiliation Type:	On-Site Operator
Company Name:	151 W 123 ST
Contact Type:	Not reported
Contact Name:	ROSE MCCREA

151 W 123 ST (Continued) **A100183336**

Address1:	Not reported
Address2:	Not reported
City:	Not reported
State:	NN
Zip Code:	Not reported
Country Code:	001
Phone:	(212) 222-8059
EMail:	Not reported
Fax Number:	Not reported
Modified By:	DMMOLOUG
Date Last Modified:	2013-02-06

Site Id:	28614
Affiliation Type:	Emergency Contact
Company Name:	ARTHUR RANSOME HOUSES, LP
Contact Type:	Not reported
Contact Name:	ARLYANE MCGLASHAN
Address1:	Not reported
Address2:	Not reported
City:	Not reported
State:	NN
Zip Code:	Not reported
Country Code:	999
Phone:	(718) 822-7377
EMail:	Not reported
Fax Number:	Not reported
Modified By:	DMMOLOUG
Date Last Modified:	2013-02-06

Site Id:	28614
Affiliation Type:	Facility Owner
Company Name:	ARTHUR RANSOME HOUSES, LP
Contact Type:	MANAGING AGENT
Contact Name:	ARLYANE MCGLASHAN
Address1:	1200 ZEREGA AVENUE
Address2:	Not reported
City:	BRONX
State:	NY
Zip Code:	10462
Country Code:	001
Phone:	(718) 822-7377
EMail:	Not reported
Fax Number:	Not reported
Modified By:	DMMOLOUG
Date Last Modified:	2013-02-06

Tank Info:

Tank Number:	1
Tank Id:	61850
Material Code:	0001
Common Name of Substance:	#2 Fuel Oil (On-Site Consumption)

Equipment Records:

B01 - Tank External Protection - Painted/Asphalt Coating
H00 - Tank Leak Detection - None

151 W 123 ST (Continued) **A100183336**

D01 - Pipe Type - Steel/Carbon Steel/Iron
E00 - Piping Secondary Containment - None
J02 - Dispenser - Suction Dispenser
K00 - Spill Prevention - None
F00 - Pipe External Protection - None
I05 - Overfill - Vent Whistle
A00 - Tank Internal Protection - None
C03 - Pipe Location - Aboveground/Underground Combination
G00 - Tank Secondary Containment - None
L09 - Piping Leak Detection - Exempt Suction Piping

Tank Location:	1
Tank Type:	Steel/Carbon Steel/Iron
Tank Status:	In Service
Pipe Model:	Not reported
Install Date:	10/14/1993
Capacity Gallons:	5000
Tightness Test Method:	NN
Date Test:	Not reported
Next Test Date:	Not reported
Date Tank Closed:	Not reported
Register:	True
Modified By:	DMMOLOUG
Last Modified:	02/06/2013
Material Name:	Not reported

AF324 **CON EDISON** **NY MANIFEST** **S117061506**
WNW **W 126TH ST & MORNINGSIDE AVE** **N/A**
1/8-1/4 **NEW YORK, NY 10027**
0.200 mi.
1058 ft. **Site 1 of 9 in cluster AF**

Relative:
Lower

Actual:
26 ft.

NY MANIFEST:

Country:	USA
EPA ID:	NYP004538161
Facility Status:	Not reported
Location Address 1:	NEC W 126 ST & MORNINGSIDE AVE
Code:	BP
Location Address 2:	SB 41264
Total Tanks:	Not reported
Location City:	NEW YORK
Location State:	NY
Location Zip:	10027
Location Zip 4:	Not reported

NY MANIFEST:

EPAID:	NYP004538161
Mailing Name:	CON EDISON
Mailing Contact:	TOM TEELING
Mailing Address 1:	4 IRVING PLACE 15TH FLOOR
Mailing Address 2:	Not reported
Mailing City:	NEW YORK
Mailing State:	NY
Mailing Zip:	10003
Mailing Zip 4:	Not reported
Mailing Country:	USA
Mailing Phone:	Not reported

CON EDISON (Continued) **S117061506**

NY MANIFEST:

Document ID:	Not reported
Manifest Status:	Not reported
seq:	Not reported
Year:	2014
Trans1 State ID:	NJD003812047
Trans2 State ID:	Not reported
Generator Ship Date:	05/20/2014
Trans1 Recv Date:	05/20/2014
Trans2 Recv Date:	Not reported
TSD Site Recv Date:	05/23/2014
Part A Recv Date:	Not reported
Part B Recv Date:	Not reported
Generator EPA ID:	NYP004538161
Trans1 EPA ID:	Not reported
Trans2 EPA ID:	Not reported
TSDF ID 1:	NJD991291105
TSDF ID 2:	Not reported
Manifest Tracking Number:	002422188GBF
Import Indicator:	N
Export Indicator:	N
Discr Quantity Indicator:	N
Discr Type Indicator:	N
Discr Residue Indicator:	N
Discr Partial Reject Indicator:	N
Discr Full Reject Indicator:	N
Manifest Ref Number:	Not reported
Alt Facility RCRA ID:	Not reported
Alt Facility Sign Date:	Not reported
MGMT Method Type Code:	H110
Waste Code:	Not reported
Waste Code:	Not reported
Waste Code:	Not reported
Waste Code:	Not reported
Waste Code:	Not reported
Waste Code:	Not reported
Quantity:	500
Units:	P - Pounds
Number of Containers:	1
Container Type:	TT - Cargo tank, tank trucks
Handling Method:	T Chemical, physical, or biological treatment.
Specific Gravity:	1
Waste Code:	D008
Waste Code 1_2:	Not reported
Waste Code 1_3:	Not reported
Waste Code 1_4:	Not reported
Waste Code 1_5:	Not reported
Waste Code 1_6:	Not reported

AF325 **CON EDISON SERVICE BOX: 41264** **RCRA NonGen / NLR** **1017775968**
WNW **W 126TH ST & MORNINGSIDE AVE** **FINDS** **NYP004538161**
1/8-1/4 **NEW YORK, NY 10027**
0.200 mi.
1058 ft. **Site 2 of 9 in cluster AF**

Relative:
Lower

Actual:
26 ft.

RCRA NonGen / NLR:

Date form received by agency:	06/20/2014
Facility name:	CON EDISON SERVICE BOX: 41264
Facility address:	W 126TH ST & MORNINGSIDE AVE NE COR NEW YORK, NY 10027
EPA ID:	NYP004538161
Mailing address:	IRVING PL, 15TH FL NE NEW YORK, NY 10003
Contact:	THOMAS TEELING
Contact address:	Not reported Not reported
Contact country:	Not reported
Contact telephone:	(212) 460-3770
Contact email:	Not reported
EPA Region:	02
Classification:	Non-Generator
Description:	Handler: Non-Generators do not presently generate hazardous waste

Handler Activities Summary:

U.S. importer of hazardous waste:	No
Mixed waste (haz. and radioactive):	No
Recycler of hazardous waste:	No
Transporter of hazardous waste:	No
Treater, storer or disposer of HW:	No
Underground injection activity:	No
On-site burner exemption:	No
Furnace exemption:	No
Used oil fuel burner:	No
Used oil processor:	No
User oil refiner:	No
Used oil fuel marketer to burner:	No
Used oil Specification marketer:	No
Used oil transfer facility:	No
Used oil transporter:	No

Historical Generators:

Date form received by agency:	05/20/2014
Site name:	CON EDISON
Classification:	Small Quantity Generator

Date form received by agency:	05/20/2014
Site name:	CON EDISON
Classification:	Not a generator, verified

Violation Status: No violations found

FINDS:

Registry ID: 110063798788

Environmental Interest/Information System
RCRAInfo is a national information system that supports the Resource

CON EDISON SERVICE BOX: 41264 (Continued) **1017775968**

Conservation and Recovery Act (RCRA) program through the tracking of events and activities related to facilities that generate, transport, and treat, store, or dispose of hazardous waste. RCRAInfo allows RCRA program staff to track the notification, permit, compliance, and corrective action activities required under RCRA.

AF326 **CON EDISON** **NY MANIFEST** **S117564578**
WNW **126TH ST & MORNINGSIDE AVE** **N/A**
1/8-1/4 **NEW YORK, NY 10027**
0.200 mi.
1058 ft. **Site 3 of 9 in cluster AF**

Relative:
Lower

Actual:
26 ft.

NY MANIFEST:

Country:	USA
EPA ID:	NYP004347290
Facility Status:	Not reported
Location Address 1:	SWC MORNINGSIDE & W 126
Code:	BP
Location Address 2:	SB #41256
Total Tanks:	Not reported
Location City:	NEW YORK
Location State:	NY
Location Zip:	10027
Location Zip 4:	Not reported

NY MANIFEST:

EPAID:	NYP004347290
Mailing Name:	CON EDISON
Mailing Contact:	CON EDISON
Mailing Address 1:	4 IRVING PLACE 15TH FLOOR
Mailing Address 2:	Not reported
Mailing City:	NEW YORK
Mailing State:	NY
Mailing Zip:	10003
Mailing Zip 4:	Not reported
Mailing Country:	USA
Mailing Phone:	2124603770

NY MANIFEST:

Document ID:	Not reported
Manifest Status:	Not reported
seq:	Not reported
Year:	2013
Trans1 State ID:	NJD003812047
Trans2 State ID:	Not reported
Generator Ship Date:	08/18/2013
Trans1 Recv Date:	08/18/2013
Trans2 Recv Date:	Not reported
TSD Site Recv Date:	08/19/2013
Part A Recv Date:	Not reported
Part B Recv Date:	Not reported
Generator EPA ID:	NYP004347290
Trans1 EPA ID:	Not reported
Trans2 EPA ID:	Not reported
TSDF ID 1:	NJD991291105
TSDF ID 2:	Not reported
Manifest Tracking Number:	002220781GBF

CON EDISON (Continued) **S117564578**

Import Indicator:	N
Export Indicator:	N
Discr Quantity Indicator:	N
Discr Type Indicator:	N
Discr Residue Indicator:	N
Discr Partial Reject Indicator:	N
Discr Full Reject Indicator:	N
Manifest Ref Number:	Not reported
Alt Facility RCRA ID:	Not reported
Alt Facility Sign Date:	Not reported
MGMT Method Type Code:	H110
Waste Code:	Not reported
Waste Code:	Not reported
Waste Code:	Not reported
Waste Code:	Not reported
Waste Code:	Not reported
Waste Code:	Not reported
Quantity:	1500
Units:	P - Pounds
Number of Containers:	1
Container Type:	TT - Cargo tank, tank trucks
Handling Method:	T Chemical, physical, or biological treatment.
Specific Gravity:	1
Waste Code:	D008
Waste Code 1_2:	Not reported
Waste Code 1_3:	Not reported
Waste Code 1_4:	Not reported
Waste Code 1_5:	Not reported
Waste Code 1_6:	Not reported

AF327 **CON EDISON SERVICE BOX: 41256** **RCRA NonGen / NLR** **1016961813**
WNW **126TH ST & MORNINGSIDE AVE** **NYP004347290**
1/8-1/4 **NEW YORK, NY 10027**
0.200 mi.
1058 ft. **Site 4 of 9 in cluster AF**

Relative:
Lower

Actual:
26 ft.

RCRA NonGen / NLR:

Date form received by agency:	09/18/2013
Facility name:	CON EDISON SERVICE BOX: 41256
Facility address:	126TH ST & MORNINGSIDE AVE NEW YORK, NY 10027
EPA ID:	NYP004347290
Mailing address:	IRVING PL, RM 828 NEW YORK, NY 10003
Contact:	BENJAMIN BAMONTE
Contact address:	Not reported Not reported
Contact country:	Not reported
Contact telephone:	(212) 894-9549
Contact email:	Not reported
EPA Region:	02
Classification:	Non-Generator
Description:	Handler: Non-Generators do not presently generate hazardous waste

Handler Activities Summary:
U.S. importer of hazardous waste: No

CON EDISON SERVICE BOX: 41256 (Continued) **1016961813**

Mixed waste (haz. and radioactive): No
Recycler of hazardous waste: No
Transporter of hazardous waste: No
Treater, storer or disposer of HW: No
Underground injection activity: No
On-site burner exemption: No
Furnace exemption: No
Used oil fuel burner: No
Used oil processor: No
User oil refiner: No
Used oil fuel marketer to burner: No
Used oil Specification marketer: No
Used oil transfer facility: No
Used oil transporter: No

Historical Generators:
Date form received by agency: 08/18/2013
Site name: CON EDISON SERVICE BOX: 41256
Classification: Conditionally Exempt Small Quantity Generator

Violation Status: No violations found

AG328 **CON EDISON SERVICE BOX: 41255** **RCRA NonGen / NLR** **1016961934**
WNW **W 125TH ST & MORNINGSIDE AVE** **NY MANIFEST** **NYP004348785**
1/8-1/4 **NEW YORK, NY 10027**
0.201 mi.
1060 ft. **Site 1 of 6 in cluster AG**

Relative: Lower

Actual: 27 ft.

RCRA NonGen / NLR:
Date form received by agency: 09/20/2013
Facility name: CON EDISON SERVICE BOX: 41255
Facility address: W 125TH ST & MORNINGSIDE AVE
NEW YORK, NY 10027
EPA ID: NYP004348785
Mailing address: IRVING PL, RM 828
NEW YORK, NY 10003
Contact: BENJAMIN BAMONTE
Contact address: Not reported
Not reported
Contact country: Not reported
Contact telephone: (212) 894-9549
Contact email: Not reported
EPA Region: 02
Classification: Non-Generator
Description: Handler: Non-Generators do not presently generate hazardous waste

Handler Activities Summary:
U.S. importer of hazardous waste: No
Mixed waste (haz. and radioactive): No
Recycler of hazardous waste: No
Transporter of hazardous waste: No
Treater, storer or disposer of HW: No
Underground injection activity: No
On-site burner exemption: No
Furnace exemption: No
Used oil fuel burner: No
Used oil processor: No
User oil refiner: No

CON EDISON SERVICE BOX: 41255 (Continued) **1016961934**

Used oil fuel marketer to burner: No
Used oil Specification marketer: No
Used oil transfer facility: No
Used oil transporter: No

Historical Generators:
Date form received by agency: 08/20/2013
Site name: CON EDISON SERVICE BOX: 41255
Classification: Conditionally Exempt Small Quantity Generator

Violation Status: No violations found

NY MANIFEST:
Country: USA
EPA ID: NYP004348785
Facility Status: Not reported
Location Address 1: N/W/C MORNING SIDE & W 125
Code: BP
Location Address 2: SERVICE BOX # 41255
Total Tanks: Not reported
Location City: NEW YORK
Location State: NY
Location Zip: 10027
Location Zip 4: Not reported

NY MANIFEST:
EPAID: NYP004348785
Mailing Name: CON EDISON
Mailing Contact: TOM TEELING
Mailing Address 1: 4 IRVING PLACE 15TH FLOOR
Mailing Address 2: Not reported
Mailing City: NEW YORK
Mailing State: NY
Mailing Zip: 10003
Mailing Zip 4: Not reported
Mailing Country: USA
Mailing Phone: 2124603770

NY MANIFEST:
Document ID: Not reported
Manifest Status: Not reported
seq: Not reported
Year: 2013
Trans1 State ID: NJD003812047
Trans2 State ID: Not reported
Generator Ship Date: 08/20/2013
Trans1 Recv Date: 08/20/2013
Trans2 Recv Date: Not reported
TSD Site Recv Date: 08/23/2013
Part A Recv Date: Not reported
Part B Recv Date: Not reported
Generator EPA ID: NYP004348785
Trans1 EPA ID: Not reported
Trans2 EPA ID: Not reported
TSDF ID 1: NJD991291105
TSDF ID 2: Not reported
Manifest Tracking Number: 002220731GBF

CON EDISON SERVICE BOX: 41255 (Continued) **1016961934**

Import Indicator:	N
Export Indicator:	N
Discr Quantity Indicator:	N
Discr Type Indicator:	N
Discr Residue Indicator:	N
Discr Partial Reject Indicator:	N
Discr Full Reject Indicator:	N
Manifest Ref Number:	Not reported
Alt Facility RCRA ID:	Not reported
Alt Facility Sign Date:	Not reported
MGMT Method Type Code:	H110
Waste Code:	Not reported
Waste Code:	Not reported
Waste Code:	Not reported
Waste Code:	Not reported
Waste Code:	Not reported
Waste Code:	Not reported
Quantity:	500
Units:	P - Pounds
Number of Containers:	1
Container Type:	TT - Cargo tank, tank trucks
Handling Method:	T Chemical, physical, or biological treatment.
Specific Gravity:	1
Waste Code:	D008
Waste Code 1_2:	Not reported
Waste Code 1_3:	Not reported
Waste Code 1_4:	Not reported
Waste Code 1_5:	Not reported
Waste Code 1_6:	Not reported

AG329 **CON EDISON - SERVICE BOX 41257** **RCRA-LQG** **1012185679**
WNW **W 125TH ST & MORNINGSIDE AVE** **NJ MANIFEST** **NYP004165122**
1/8-1/4 **NEW YORK, NY 10027** **NY MANIFEST**
0.201 mi.
1060 ft. **Site 2 of 6 in cluster AG**

Relative:
Lower

Actual:
27 ft.

RCRA-LQG:

Date form received by agency:	03/23/2010
Facility name:	CON EDISON - SERVICE BOX 41257
Facility address:	W 125TH ST & MORNINGSIDE AVE NEW YORK, NY 10027
EPA ID:	NYP004165122
Mailing address:	4 IRVING PLACE NEW YORK, NY 10003
Contact:	FRANKLYN MURRAY
Contact address:	Not reported Not reported
Contact country:	Not reported
Contact telephone:	(212) 460-2808
Contact email:	MURRAYFR@CONED.COM
EPA Region:	02
Classification:	Large Quantity Generator
Description:	Handler: generates 1,000 kg or more of hazardous waste during any calendar month; or generates more than 1 kg of acutely hazardous waste during any calendar month; or generates more than 100 kg of any residue or contaminated soil, waste or other debris resulting from the cleanup of a spill, into or on any land or water, of acutely hazardous

CON EDISON - SERVICE BOX 41257 (Continued) **1012185679**

waste during any calendar month; or generates 1 kg or less of acutely hazardous waste during any calendar month, and accumulates more than 1 kg of acutely hazardous waste at any time; or generates 100 kg or less of any residue or contaminated soil, waste or other debris resulting from the cleanup of a spill, into or on any land or water, of acutely hazardous waste during any calendar month, and accumulates more than 100 kg of that material at any time

Owner/Operator Summary:

Owner/operator name:	CONSOLIDATED EDISON COMPANY OF NY, INC.
Owner/operator address:	4 IRVING PLACE NEW YORK, NY 10003
Owner/operator country:	US
Owner/operator telephone:	Not reported
Legal status:	Private
Owner/Operator Type:	Operator
Owner/Op start date:	03/30/2009
Owner/Op end date:	Not reported

Owner/operator name:	CONSOLIDATED EDISON COMPANY OF NY, INC.
Owner/operator address:	4 IRVING PLACE NEW YORK, NY 10003
Owner/operator country:	US
Owner/operator telephone:	Not reported
Legal status:	Private
Owner/Operator Type:	Owner
Owner/Op start date:	03/30/2009
Owner/Op end date:	Not reported

Handler Activities Summary:

U.S. importer of hazardous waste:	No
Mixed waste (haz. and radioactive):	No
Recycler of hazardous waste:	No
Transporter of hazardous waste:	No
Treater, storer or disposer of HW:	No
Underground injection activity:	No
On-site burner exemption:	No
Furnace exemption:	No
Used oil fuel burner:	No
Used oil processor:	No
User oil refiner:	No
Used oil fuel marketer to burner:	No
Used oil Specification marketer:	No
Used oil transfer facility:	No
Used oil transporter:	No

. Waste code:	D008
. Waste name:	LEAD

Historical Generators:

Date form received by agency:	03/30/2009
Site name:	CON EDISON
Classification:	Conditionally Exempt Small Quantity Generator
Violation Status:	No violations found

CON EDISON - SERVICE BOX 41257 (Continued) **1012185679**

NJ MANIFEST:

EPA Id:	NYP004165122
Mail Address:	4 IRVING PL, RM 828
Mail City/State/Zip:	NEW YORK, NY 10003
Facility Phone:	Not reported
Emergency Phone:	Not reported
Contact:	TIMOTHY REGAN
Comments:	Not reported
SIC Code:	Not reported
County:	NY061
Municipal:	Not reported
Previous EPA Id:	Not reported
Gen Flag:	Not reported
Trans Flag:	Not reported
TSDF Flag:	Not reported
Name Change:	Not reported
Date Change:	Not reported

Manifest:

Manifest Number:	001028153JJK
EPA ID:	NYP004165122
Date Shipped:	03/30/2009
TSDF EPA ID:	NJD002200046
Transporter EPA ID:	NJ0000027193
Transporter 2 EPA ID:	Not reported
Transporter 3 EPA ID:	Not reported
Transporter 4 EPA ID:	Not reported
Transporter 5 EPA ID:	Not reported
Transporter 6 EPA ID:	Not reported
Transporter 7 EPA ID:	Not reported
Transporter 8 EPA ID:	Not reported
Transporter 9 EPA ID:	Not reported
Transporter 10 EPA ID:	Not reported
Date Trans1 Transported Waste:	03/30/2009
Date Trans2 Transported Waste:	Not reported
Date Trans3 Transported Waste:	Not reported
Date Trans4 Transported Waste:	Not reported
Date Trans5 Transported Waste:	Not reported
Date Trans6 Transported Waste:	Not reported
Date Trans7 Transported Waste:	Not reported
Date Trans8 Transported Waste:	Not reported
Date Trans9 Transported Waste:	Not reported
Date Trans10 Transported Waste:	Not reported
Date TSDF Received Waste:	03/30/2009
TSDF EPA Facility Name:	Not reported
QTY Units:	Not reported
Transporter SEQ ID:	Not reported
Transporter-1 Date:	Not reported
Waste SEQ ID:	Not reported
Waste Type Code 2:	Not reported
Waste Type Code 3:	Not reported
Waste Type Code 4:	Not reported
Waste Type Code 5:	Not reported
Waste Type Code 6:	Not reported
Date Accepted:	Not reported
Manifest Discrepancy Type:	Not reported
Data Entry Number:	Not reported

CON EDISON - SERVICE BOX 41257 (Continued) **1012185679**

Was Load Rejected: NEW YORK, NY 10003
Reason Load Was Rejected: Not reported

Waste:
Manifest Year: Not reported
Waste Code: D008
Hand Code: H111
Quantity: 400 G

NY MANIFEST:
Country: USA
EPA ID: NYP004165122
Facility Status: Not reported
Location Address 1: W 125TH ST & MORNINGSIDE AVE
Code: BP
Location Address 2: Not reported
Total Tanks: Not reported
Location City: NEW YORK
Location State: NY
Location Zip: 10027
Location Zip 4: Not reported

NY MANIFEST:
EPAID: NYP004165122
Mailing Name: USE ID# NYP004165114
Mailing Contact: FRANKLYN MURRAY
Mailing Address 1: 4 IRVING PLACE RM 828
Mailing Address 2: Not reported
Mailing City: NEW YORK
Mailing State: NY
Mailing Zip: 10003
Mailing Zip 4: Not reported
Mailing Country: USA
Mailing Phone: 2124602808

NY MANIFEST:
Document ID: Not reported
Manifest Status: Not reported
seq: Not reported
Year: 2009
Trans1 State ID: NJ0000027193
Trans2 State ID: Not reported
Generator Ship Date: 03/30/2009
Trans1 Recv Date: 03/30/2009
Trans2 Recv Date: Not reported
TSD Site Recv Date: 03/30/2009
Part A Recv Date: Not reported
Part B Recv Date: Not reported
Generator EPA ID: NYP004165122
Trans1 EPA ID: Not reported
Trans2 EPA ID: Not reported
TSDF ID 1: NJD002200046
TSDF ID 2: Not reported
Manifest Tracking Number: 001028153JJK

CON EDISON - SERVICE BOX 41257 (Continued) **1012185679**

Import Indicator:	N
Export Indicator:	N
Discr Quantity Indicator:	N
Discr Type Indicator:	N
Discr Residue Indicator:	N
Discr Partial Reject Indicator:	N
Discr Full Reject Indicator:	N
Manifest Ref Number:	Not reported
Alt Facility RCRA ID:	Not reported
Alt Facility Sign Date:	Not reported
MGMT Method Type Code:	H111
Waste Code:	Not reported
Waste Code:	Not reported
Waste Code:	Not reported
Waste Code:	Not reported
Waste Code:	Not reported
Waste Code:	Not reported
Quantity:	400.0
Units:	G - Gallons (liquids only)* (8.3 pounds)
Number of Containers:	1.0
Container Type:	TT - Cargo tank, tank trucks
Handling Method:	T Chemical, physical, or biological treatment.
Specific Gravity:	1.0
Waste Code:	D008
Waste Code 1_2:	Not reported
Waste Code 1_3:	Not reported
Waste Code 1_4:	Not reported
Waste Code 1_5:	Not reported
Waste Code 1_6:	Not reported

AG330 **CON EDISON** **RCRA-CESQG** **1012185678**
WNW **W 125TH ST & MORNINGSIDE AVE** **NJ MANIFEST** **NYP004165114**
1/8-1/4 **NEW YORK, NY 10027** **NY MANIFEST**
0.201 mi.
1060 ft. **Site 3 of 6 in cluster AG**

Relative:
Lower

Actual:
27 ft.

RCRA-CESQG:

Date form received by agency:	03/30/2009
Facility name:	CON EDISON
Facility address:	W 125TH ST & MORNINGSIDE AVE NEW YORK, NY 10027
EPA ID:	NYP004165114
Mailing address:	4 IRVING PL, RM 828 NEW YORK, NY 10003
Contact:	TIMOTHY REGAN
Contact address:	Not reported Not reported
Contact country:	Not reported
Contact telephone:	(917) 416-5436
Contact email:	Not reported
EPA Region:	02
Classification:	Conditionally Exempt Small Quantity Generator
Description:	Handler: generates 100 kg or less of hazardous waste per calendar month, and accumulates 1000 kg or less of hazardous waste at any time; or generates 1 kg or less of acutely hazardous waste per calendar month, and accumulates at any time: 1 kg or less of acutely hazardous waste; or 100 kg or less of any residue or contaminated soil, waste or

CON EDISON (Continued) **1012185678**

other debris resulting from the cleanup of a spill, into or on any land or water, of acutely hazardous waste; or generates 100 kg or less of any residue or contaminated soil, waste or other debris resulting from the cleanup of a spill, into or on any land or water, of acutely hazardous waste during any calendar month, and accumulates at any time: 1 kg or less of acutely hazardous waste; or 100 kg or less of any residue or contaminated soil, waste or other debris resulting from the cleanup of a spill, into or on any land or water, of acutely hazardous waste

Handler Activities Summary:

U.S. importer of hazardous waste:	No
Mixed waste (haz. and radioactive):	No
Recycler of hazardous waste:	No
Transporter of hazardous waste:	No
Treater, storer or disposer of HW:	No
Underground injection activity:	No
On-site burner exemption:	No
Furnace exemption:	No
Used oil fuel burner:	No
Used oil processor:	No
User oil refiner:	No
Used oil fuel marketer to burner:	No
Used oil Specification marketer:	No
Used oil transfer facility:	No
Used oil transporter:	No

Violation Status: No violations found

NJ MANIFEST:

EPA Id:	NYP004165114
Mail Address:	4 IRVING PL, RM 828
Mail City/State/Zip:	NEW YORK, NY 10003
Facility Phone:	Not reported
Emergency Phone:	Not reported
Contact:	TIMOTHY REGAN
Comments:	Not reported
SIC Code:	Not reported
County:	NY061
Municipal:	Not reported
Previous EPA Id:	Not reported
Gen Flag:	Not reported
Trans Flag:	Not reported
TSDF Flag:	Not reported
Name Change:	Not reported
Date Change:	Not reported

Manifest:

Manifest Number:	001028158JJK
EPA ID:	NYP004165114
Date Shipped:	03/31/2009
TSDF EPA ID:	NJD002200046
Transporter EPA ID:	NJ0000027193
Transporter 2 EPA ID:	Not reported
Transporter 3 EPA ID:	Not reported
Transporter 4 EPA ID:	Not reported
Transporter 5 EPA ID:	Not reported
Transporter 6 EPA ID:	Not reported

CON EDISON (Continued) **1012185678**

Transporter 7 EPA ID:	Not reported
Transporter 8 EPA ID:	Not reported
Transporter 9 EPA ID:	Not reported
Transporter 10 EPA ID:	Not reported
Date Trans1 Transported Waste:	03/31/2009
Date Trans2 Transported Waste:	Not reported
Date Trans3 Transported Waste:	Not reported
Date Trans4 Transported Waste:	Not reported
Date Trans5 Transported Waste:	Not reported
Date Trans6 Transported Waste:	Not reported
Date Trans7 Transported Waste:	Not reported
Date Trans8 Transported Waste:	Not reported
Date Trans9 Transported Waste:	Not reported
Date Trans10 Transported Waste:	Not reported
Date TSDF Received Waste:	04/01/2009
TSDF EPA Facility Name:	Not reported
QTY Units:	Not reported
Transporter SEQ ID:	Not reported
Transporter-1 Date:	Not reported
Waste SEQ ID:	Not reported
Waste Type Code 2:	Not reported
Waste Type Code 3:	Not reported
Waste Type Code 4:	Not reported
Waste Type Code 5:	Not reported
Waste Type Code 6:	Not reported
Date Accepted:	Not reported
Manifest Discrepancy Type:	Not reported
Data Entry Number:	Not reported
Was Load Rejected:	NEW YORK, NY 10003
Reason Load Was Rejected:	Not reported

Waste:

Manifest Year:	Not reported
Waste Code:	D008
Hand Code:	H111
Quantity:	75 G

NY MANIFEST:

Country:	USA
EPA ID:	NYP004165114
Facility Status:	Not reported
Location Address 1:	S/W/C W. 126 ST& MORNINGSIDE AVE
Code:	BP
Location Address 2:	Not reported
Total Tanks:	Not reported
Location City:	MANHATTAN
Location State:	NY
Location Zip:	Not reported
Location Zip 4:	Not reported

NY MANIFEST:

EPAID:	NYP004165114
Mailing Name:	CONSOLIDATED EDISON
Mailing Contact:	FRANKLYN MURRAY
Mailing Address 1:	4 IRVING PLACE RM 828

CON EDISON (Continued) **1012185678**

Mailing Address 2:	Not reported
Mailing City:	MANHATTAN
Mailing State:	NY
Mailing Zip:	10003
Mailing Zip 4:	Not reported
Mailing Country:	USA
Mailing Phone:	2124602808

NY MANIFEST:

Document ID:	Not reported
Manifest Status:	Not reported
seq:	Not reported
Year:	2009
Trans1 State ID:	NJ0000027193
Trans2 State ID:	Not reported
Generator Ship Date:	03/31/2009
Trans1 Recv Date:	03/31/2009
Trans2 Recv Date:	Not reported
TSD Site Recv Date:	04/01/2009
Part A Recv Date:	Not reported
Part B Recv Date:	Not reported
Generator EPA ID:	NYP004165114
Trans1 EPA ID:	Not reported
Trans2 EPA ID:	Not reported
TSDF ID 1:	NJD002200046
TSDF ID 2:	Not reported
Manifest Tracking Number:	001028158JJK
Import Indicator:	N
Export Indicator:	N
Discr Quantity Indicator:	N
Discr Type Indicator:	N
Discr Residue Indicator:	N
Discr Partial Reject Indicator:	N
Discr Full Reject Indicator:	N
Manifest Ref Number:	Not reported
Alt Facility RCRA ID:	Not reported
Alt Facility Sign Date:	Not reported
MGMT Method Type Code:	H111
Waste Code:	Not reported
Waste Code:	Not reported
Waste Code:	Not reported
Waste Code:	Not reported
Waste Code:	Not reported
Waste Code:	Not reported
Quantity:	75.0
Units:	G - Gallons (liquids only)* (8.3 pounds)
Number of Containers:	1.0
Container Type:	TT - Cargo tank, tank trucks
Handling Method:	T Chemical, physical, or biological treatment.
Specific Gravity:	1.0
Waste Code:	D008
Waste Code 1_2:	Not reported
Waste Code 1_3:	Not reported
Waste Code 1_4:	Not reported
Waste Code 1_5:	Not reported
Waste Code 1_6:	Not reported

AG331 **CON EDISON MANHOLE: 41257** **RCRA NonGen / NLR** **1016961936**
WNW **W 125TH ST & MORNINGSIDE AVE** **NY MANIFEST** **NYP004348801**
1/8-1/4 **NEW YORK, NY 10027**
0.201 mi.
1060 ft. **Site 4 of 6 in cluster AG**

Relative:
Lower

Actual:
27 ft.

RCRA NonGen / NLR:

Date form received by agency:	09/20/2013
Facility name:	CON EDISON MANHOLE: 41257
Facility address:	W 125TH ST & MORNINGSIDE AVE NEW YORK, NY 10027
EPA ID:	NYP004348801
Mailing address:	IRVING PL, RM 828 NEW YORK, NY 10003
Contact:	BENJAMIN BAMONTE
Contact address:	Not reported Not reported
Contact country:	Not reported
Contact telephone:	(212) 894-9549
Contact email:	Not reported
EPA Region:	02
Classification:	Non-Generator
Description:	Handler: Non-Generators do not presently generate hazardous waste

Handler Activities Summary:

U.S. importer of hazardous waste:	No
Mixed waste (haz. and radioactive):	No
Recycler of hazardous waste:	No
Transporter of hazardous waste:	No
Treater, storer or disposer of HW:	No
Underground injection activity:	No
On-site burner exemption:	No
Furnace exemption:	No
Used oil fuel burner:	No
Used oil processor:	No
User oil refiner:	No
Used oil fuel marketer to burner:	No
Used oil Specification marketer:	No
Used oil transfer facility:	No
Used oil transporter:	No

Historical Generators:

Date form received by agency:	08/20/2013
Site name:	CON EDISON MANHOLE: 41257
Classification:	Conditionally Exempt Small Quantity Generator
Violation Status:	No violations found

NY MANIFEST:

Country:	USA
EPA ID:	NYP004348801
Facility Status:	Not reported
Location Address 1:	NE COR MORNING SIDE AVE 7 W 125TH ST
Code:	BP
Location Address 2:	MH 41521
Total Tanks:	Not reported
Location City:	NEW YORK
Location State:	NY
Location Zip:	10027

CON EDISON MANHOLE: 41257 (Continued) **1016961936**

Location Zip 4: Not reported

NY MANIFEST:
EPAID: NYP004348801
Mailing Name: CON EDISON
Mailing Contact: CON EDISON
Mailing Address 1: 4 IRVING PL 15TH FL
Mailing Address 2: Not reported
Mailing City: NEW YORK
Mailing State: NY
Mailing Zip: 10003
Mailing Zip 4: Not reported
Mailing Country: USA
Mailing Phone: 2124603770

NY MANIFEST:
Document ID: Not reported
Manifest Status: Not reported
seq: Not reported
Year: 2013
Trans1 State ID: NJD003812047
Trans2 State ID: Not reported
Generator Ship Date: 08/20/2013
Trans1 Recv Date: 08/20/2013
Trans2 Recv Date: Not reported
TSD Site Recv Date: 08/23/2013
Part A Recv Date: Not reported
Part B Recv Date: Not reported
Generator EPA ID: NYP004348801
Trans1 EPA ID: Not reported
Trans2 EPA ID: Not reported
TSDF ID 1: NJD991291105
TSDF ID 2: Not reported
Manifest Tracking Number: 002220770GBF
Import Indicator: N
Export Indicator: N
Discr Quantity Indicator: N
Discr Type Indicator: N
Discr Residue Indicator: N
Discr Partial Reject Indicator: N
Discr Full Reject Indicator: N
Manifest Ref Number: Not reported
Alt Facility RCRA ID: Not reported
Alt Facility Sign Date: Not reported
MGMT Method Type Code: H110
Waste Code: Not reported
Waste Code: Not reported
Waste Code: Not reported
Waste Code: Not reported
Waste Code: Not reported
Waste Code: Not reported
Quantity: 1000
Units: P - Pounds
Number of Containers: 1
Container Type: TT - Cargo tank, tank trucks
Handling Method: T Chemical, physical, or biological treatment.
Specific Gravity: 1

CON EDISON MANHOLE: 41257 (Continued) **1016961936**

Waste Code:	D008
Waste Code 1_2:	Not reported
Waste Code 1_3:	Not reported
Waste Code 1_4:	Not reported
Waste Code 1_5:	Not reported
Waste Code 1_6:	Not reported

AH332 **CON EDISON** **NY MANIFEST** **S117538025**
South **2044 7 AV** **N/A**
1/8-1/4 **NEW YORK, NY 10027**
0.202 mi.
1064 ft. **Site 1 of 3 in cluster AH**

Relative:
Lower

Actual:
27 ft.

NY MANIFEST:

Country:	USA
EPA ID:	NYP004706578
Facility Status:	Not reported
Location Address 1:	2044 7 AV
Code:	BP
Location Address 2:	TM3865
Total Tanks:	Not reported
Location City:	NEW YORK
Location State:	NY
Location Zip:	10027
Location Zip 4:	Not reported

NY MANIFEST:

EPAID:	NYP004706578
Mailing Name:	CON EDISON
Mailing Contact:	CON EDISON
Mailing Address 1:	4 IRVING PL
Mailing Address 2:	15TH FL
Mailing City:	NEW YORK
Mailing State:	NY
Mailing Zip:	10003
Mailing Zip 4:	Not reported
Mailing Country:	USA
Mailing Phone:	Not reported

NY MANIFEST:

Document ID:	Not reported
Manifest Status:	Not reported
seq:	Not reported
Year:	2014
Trans1 State ID:	NJD003812047
Trans2 State ID:	Not reported
Generator Ship Date:	12/14/2014
Trans1 Recv Date:	12/14/2014
Trans2 Recv Date:	Not reported
TSD Site Recv Date:	12/16/2014
Part A Recv Date:	Not reported
Part B Recv Date:	Not reported
Generator EPA ID:	NYP004706578
Trans1 EPA ID:	Not reported
Trans2 EPA ID:	Not reported
TSDF ID 1:	NJD991291105
TSDF ID 2:	Not reported

CON EDISON (Continued) **S117538025**

Manifest Tracking Number:	002610055GBF
Import Indicator:	N
Export Indicator:	N
Discr Quantity Indicator:	N
Discr Type Indicator:	N
Discr Residue Indicator:	N
Discr Partial Reject Indicator:	N
Discr Full Reject Indicator:	N
Manifest Ref Number:	Not reported
Alt Facility RCRA ID:	Not reported
Alt Facility Sign Date:	Not reported
MGMT Method Type Code:	H110
Waste Code:	Not reported
Waste Code:	Not reported
Waste Code:	Not reported
Waste Code:	Not reported
Waste Code:	Not reported
Waste Code:	Not reported
Quantity:	1000
Units:	P - Pounds
Number of Containers:	1
Container Type:	TT - Cargo tank, tank trucks
Handling Method:	T Chemical, physical, or biological treatment.
Specific Gravity:	1
Waste Code:	D008
Waste Code 1_2:	Not reported
Waste Code 1_3:	Not reported
Waste Code 1_4:	Not reported
Waste Code 1_5:	Not reported
Waste Code 1_6:	Not reported

AI333 **RESI: SINGER** **NY LTANKS** **S105230209**
NNW **25-35 ST NICHOLAS TERR** **N/A**
1/8-1/4 **MANHATTAN, NY**
0.203 mi.
1074 ft. **Site 1 of 13 in cluster AI**

Relative:
Higher

Actual:
72 ft.

LTANKS:

Site ID:	152556
Spill Number/Closed Date:	0106979 / 2001-10-10
Spill Date:	2001-10-05
Spill Cause:	Tank Overfill
Spill Source:	Private Dwelling
Spill Class:	Known release with minimal potential for fire or hazard. DEC Response. Willing Responsible Party. Corrective action taken.
Cleanup Ceased:	Not reported
Cleanup Meets Standard:	False
SWIS:	3101
Investigator:	MXTIPPLE
Referred To:	Not reported
Reported to Dept:	2001-10-05
CID:	323
Water Affected:	Not reported
Spill Notifier:	Affected Persons
Last Inspection:	Not reported
Recommended Penalty:	False
UST Involvement:	False

RESI: SINGER (Continued) **S105230209**

Remediation Phase:	0
Date Entered In Computer:	2001-10-05
Spill Record Last Update:	2001-10-10
Spiller Name:	PETER V'ARCO
Spiller Company:	RESI: SINGER
Spiller Address:	25-35 ST NICHOLAS TERR
Spiller City,St,Zip:	MANHATTAN, ZZ
Spiller County:	001
Spiller Contact:	PETER V'ARCO
Spiller Phone:	(718) 855-6060
Spiller Extention:	Not reported
DEC Region:	2
DER Facility ID:	129501
DEC Memo:	"Prior to Sept, 2004 data translation this spill Lead_DEC Field was TIPPLE 10/10 SPILL CONTAINED ON SIDEWALK, NO DRAINS IMPACTED, CLEANUP COMPLETE"
Remarks:	"order was confirmed and was wrong, spill contained and cleaned up."

Material:

Site ID:	152556
Operable Unit ID:	844057
Operable Unit:	01
Material ID:	531818
Material Code:	0003A
Material Name:	#6 fuel oil
Case No.:	Not reported
Material FA:	Petroleum
Quantity:	15.00
Units:	Gallons
Recovered:	15.00
Resource Affected:	Not reported
Oxygenate:	Not reported

Tank Test:

U334 **CON EDISON SERVICE BOX: 32695** **RCRA NonGen / NLR** **1016962258**
NNE **2420 8TH AVE FRONT OF** **NY MANIFEST** **NYP004352647**
1/8-1/4 **NEW YORK, NY 10027**
0.203 mi.
1074 ft. **Site 6 of 6 in cluster U**

Relative:
Higher

Actual:
29 ft.

RCRA NonGen / NLR:

Date form received by agency:	09/29/2013
Facility name:	CON EDISON SERVICE BOX: 32695
Facility address:	2420 8TH AVE FRONT OF NEW YORK, NY 10027
EPA ID:	NYP004352647
Mailing address:	IRVING PL, RM 828 NEW YORK, NY 10003
Contact:	RICARDO CARTY
Contact address:	Not reported Not reported
Contact country:	Not reported
Contact telephone:	(646) 772-3407
Contact email:	Not reported
EPA Region:	02

CON EDISON SERVICE BOX: 32695 (Continued) **1016962258**

Classification: Non-Generator
Description: Handler: Non-Generators do not presently generate hazardous waste

Handler Activities Summary:
U.S. importer of hazardous waste: No
Mixed waste (haz. and radioactive): No
Recycler of hazardous waste: No
Transporter of hazardous waste: No
Treater, storer or disposer of HW: No
Underground injection activity: No
On-site burner exemption: No
Furnace exemption: No
Used oil fuel burner: No
Used oil processor: No
User oil refiner: No
Used oil fuel marketer to burner: No
Used oil Specification marketer: No
Used oil transfer facility: No
Used oil transporter: No

Historical Generators:
Date form received by agency: 08/29/2013
Site name: CON EDISON SERVICE BOX: 32695
Classification: Conditionally Exempt Small Quantity Generator

Violation Status: No violations found

NY MANIFEST:
Country: USA
EPA ID: NYP004352647
Facility Status: Not reported
Location Address 1: F/O 2420 8TH AVE
Code: BP
Location Address 2: SB 32695
Total Tanks: Not reported
Location City: NEW YORK
Location State: NY
Location Zip: 10027
Location Zip 4: Not reported

NY MANIFEST:
EPAID: NYP004352647
Mailing Name: CON EDISON
Mailing Contact: TOM TEELING
Mailing Address 1: 4 IRVING PLACE 15 FLOOR
Mailing Address 2: Not reported
Mailing City: NEW YORK
Mailing State: NY
Mailing Zip: 10003
Mailing Zip 4: Not reported
Mailing Country: USA
Mailing Phone: 2124603770

NY MANIFEST:
Document ID: Not reported
Manifest Status: Not reported
seq: Not reported

CON EDISON SERVICE BOX: 32695 (Continued) **1016962258**

Year:	2013
Trans1 State ID:	NJD003812047
Trans2 State ID:	Not reported
Generator Ship Date:	08/29/2013
Trans1 Recv Date:	08/29/2013
Trans2 Recv Date:	Not reported
TSD Site Recv Date:	08/30/2013
Part A Recv Date:	Not reported
Part B Recv Date:	Not reported
Generator EPA ID:	NYP004352647
Trans1 EPA ID:	Not reported
Trans2 EPA ID:	Not reported
TSDF ID 1:	NJD991291105
TSDF ID 2:	Not reported
Manifest Tracking Number:	002220934GBF
Import Indicator:	N
Export Indicator:	N
Discr Quantity Indicator:	N
Discr Type Indicator:	N
Discr Residue Indicator:	N
Discr Partial Reject Indicator:	N
Discr Full Reject Indicator:	N
Manifest Ref Number:	Not reported
Alt Facility RCRA ID:	Not reported
Alt Facility Sign Date:	Not reported
MGMT Method Type Code:	H110
Waste Code:	Not reported
Waste Code:	Not reported
Waste Code:	Not reported
Waste Code:	Not reported
Waste Code:	Not reported
Waste Code:	Not reported
Quantity:	500
Units:	P - Pounds
Number of Containers:	1
Container Type:	TT - Cargo tank, tank trucks
Handling Method:	T Chemical, physical, or biological treatment.
Specific Gravity:	1
Waste Code:	D008
Waste Code 1_2:	Not reported
Waste Code 1_3:	Not reported
Waste Code 1_4:	Not reported
Waste Code 1_5:	Not reported
Waste Code 1_6:	Not reported

X335 **166 WEST 129 ST CORP** **NY AST** **U003387515**
ENE **166 WEST 129 ST** **NY HIST AST** **N/A**
1/8-1/4 **NEW YORK, NY 10025**
0.204 mi.
1077 ft. **Site 5 of 6 in cluster X**

Relative:
Higher

Actual:
29 ft.

AST:

Region:	STATE
DEC Region:	2
Site Status:	Active
Facility Id:	2-295159
Program Type:	PBS

166 WEST 129 ST CORP (Continued) **U003387515**

UTM X: 588972.04760
UTM Y: 4518326.02304
Expiration Date: 10/11/2017
Site Type: Apartment Building/Office Building

Affiliation Records:

Site Id: 13536
Affiliation Type: On-Site Operator
Company Name: 166 WEST 129 ST CORP
Contact Type: Not reported
Contact Name: MIKE DAVIDOWITZ
Address1: Not reported
Address2: Not reported
City: Not reported
State: NN
Zip Code: Not reported
Country Code: 001
Phone: (718) 258-8800
EMail: Not reported
Fax Number: Not reported
Modified By: MSBAPTIS
Date Last Modified: 2012-11-20

Site Id: 13536
Affiliation Type: Emergency Contact
Company Name: 166 WEST 129TH REALTY, LLC
Contact Type: Not reported
Contact Name: MAX GORDON
Address1: Not reported
Address2: Not reported
City: Not reported
State: NN
Zip Code: Not reported
Country Code: 999
Phone: (718) 258-8800
EMail: Not reported
Fax Number: Not reported
Modified By: MSBAPTIS
Date Last Modified: 2012-11-20

Site Id: 13536
Affiliation Type: Mail Contact
Company Name: SHARP MGMT
Contact Type: Not reported
Contact Name: LOU SCHWIMMER
Address1: PO BOX 300513
Address2: Not reported
City: BROOKLYN
State: NY
Zip Code: 11230
Country Code: 001
Phone: (718) 258-8800
EMail: LOU@SHARPMGMT.COM
Fax Number: Not reported
Modified By: MSBAPTIS
Date Last Modified: 2014-03-19

Site Id: 13536

166 WEST 129 ST CORP (Continued) **U003387515**

Affiliation Type:	Facility Owner
Company Name:	166 WEST 129TH REALTY, LLC
Contact Type:	AGENT
Contact Name:	LOU SCHWIMMER
Address1:	PO BOX 300513
Address2:	Not reported
City:	BROOKLYN
State:	NY
Zip Code:	11230
Country Code:	001
Phone:	(718) 258-8800
EMail:	Not reported
Fax Number:	Not reported
Modified By:	MSBAPTIS
Date Last Modified:	2012-11-20

Tank Info:

Tank Number:	001
Tank Id:	12065
Material Code:	0001
Common Name of Substance:	#2 Fuel Oil (On-Site Consumption)

Equipment Records:

I04 - Overfill - Product Level Gauge (A/G)
C00 - Pipe Location - No Piping
J02 - Dispenser - Suction Dispenser
K00 - Spill Prevention - None
D01 - Pipe Type - Steel/Carbon Steel/Iron
E00 - Piping Secondary Containment - None
F00 - Pipe External Protection - None
B00 - Tank External Protection - None
L09 - Piping Leak Detection - Exempt Suction Piping
G00 - Tank Secondary Containment - None
A00 - Tank Internal Protection - None
H99 - Tank Leak Detection - Other

Tank Location:	3
Tank Type:	Steel/Carbon Steel/Iron
Tank Status:	In Service
Pipe Model:	Not reported
Install Date:	04/01/1979
Capacity Gallons:	2700
Tightness Test Method:	NN
Date Test:	Not reported
Next Test Date:	Not reported
Date Tank Closed:	Not reported
Register:	True
Modified By:	MSBAPTIS
Last Modified:	08/17/2012
Material Name:	Not reported

HIST AST:

PBS Number:	2-295159
SWIS Code:	6201
Operator:	CHARLES PLUMMER
Facility Phone:	(212) 666-5921

166 WEST 129 ST CORP (Continued) **U003387515**

Facility Addr2:	166 WEST 129 ST
Facility Type:	APARTMENT BUILDING
Emergency:	NATHAN H PLUMMER
Emergency Tel:	(914) 699-9674
Old PBSNO:	Not reported
Date Inspected:	Not reported
Inspector:	Not reported
Result of Inspection:	Not reported
Owner Name:	166 WEST 129 ST CORP
Owner Address:	P O BOX 809 BOULEVARD STATION
Owner City,St,Zip:	BRONX, NY 10459
Federal ID:	Not reported
Owner Tel:	(212) 666-5921
Owner Type:	Not reported
Owner Subtype:	Not reported
Mailing Contact:	NATHAN H. PLUMMER
Mailing Name:	166 WEST 129 ST CORP
Mailing Address:	P O BOX 809 BOULEVARD STATION
Mailing Address 2:	Not reported
Mailing City,St,Zip:	BRONX, NY 10459
Mailing Telephone:	(212) 666-5921
Owner Mark:	First Owner
Facility Status:	1 - Active PBS facility, i.e. total capacity of the PBS tanks is greater than 1,100 gallons, regardless if Subpart 360-14 tanks exist or not at the facility.
Certification Flag:	False
Certification Date:	07/28/1997
Expiration:	07/07/2002
Renew Flag:	False
Renew Date:	Not reported
Total Capacity:	2700
FAMT:	True
Facility Screen:	No Missing Data
Owner Screen:	Minor Data Missing
Tank Screen:	Minor Data Missing
Dead Letter:	False
CBS Number:	Not reported
Town or City:	NEW YORK CITY
County Code:	62
Town or City Code:	01
Region:	2

Tank ID:	001
Tank Location:	ABOVEGROUND ON SADDLES LEGS, STILTS, RACK, OR CRADLE
Tank Status:	In Service
Install Date:	Not reported
Capacity (Gal):	2700
Product Stored:	NOS 1,2, OR 4 FUEL OIL
Tank Type:	Steel/carbon steel
Tank Internal:	Not reported
Tank External:	Not reported
Pipe Location:	Not reported
Pipe Type:	STEEL/IRON
Pipe Internal:	Not reported
Pipe External:	Not reported
Tank Containment:	None
Leak Detection:	9

166 WEST 129 ST CORP (Continued) **U003387515**

Overfill Protection:	4
Dispenser Method:	Suction
Date Tested:	Not reported
Next Test Date:	Not reported
Missing Data for Tank:	Minor Data Missing
Date Closed:	Not reported
Test Method:	Not reported
Deleted:	False
Updated:	False
SPDES Number:	Not reported
Lat/Long:	Not reported

AD336 **CON EDISON** **NY MANIFEST** **S117537500**
SE **141 W 124 ST** **N/A**
1/8-1/4 **NEW YORK, NY 10027**
0.205 mi.
1080 ft. **Site 4 of 11 in cluster AD**

Relative:
Lower

Actual:
26 ft.

NY MANIFEST:

Country:	USA
EPA ID:	NYP004700696
Facility Status:	Not reported
Location Address 1:	141 W 124 ST
Code:	BP
Location Address 2:	V5038
Total Tanks:	Not reported
Location City:	NEW YORK
Location State:	NY
Location Zip:	10027
Location Zip 4:	Not reported

NY MANIFEST:

EPAID:	NYP004700696
Mailing Name:	CON EDISON
Mailing Contact:	CON EDISON
Mailing Address 1:	4 IRVING PL
Mailing Address 2:	15TH FL
Mailing City:	NEW YORK
Mailing State:	NY
Mailing Zip:	10003
Mailing Zip 4:	Not reported
Mailing Country:	USA
Mailing Phone:	Not reported

NY MANIFEST:

Document ID:	Not reported
Manifest Status:	Not reported
seq:	Not reported
Year:	2014
Trans1 State ID:	NJD003812047
Trans2 State ID:	NJD003812047
Generator Ship Date:	12/01/2014
Trans1 Recv Date:	12/01/2014
Trans2 Recv Date:	12/04/2014
TSD Site Recv Date:	12/04/2014
Part A Recv Date:	Not reported
Part B Recv Date:	Not reported
Generator EPA ID:	NYP004700696

CON EDISON (Continued) **S117537500**

Trans1 EPA ID:	Not reported
Trans2 EPA ID:	Not reported
TSDF ID 1:	NJD991291105
TSDF ID 2:	Not reported
Manifest Tracking Number:	002610018GBF
Import Indicator:	N
Export Indicator:	N
Discr Quantity Indicator:	N
Discr Type Indicator:	N
Discr Residue Indicator:	N
Discr Partial Reject Indicator:	N
Discr Full Reject Indicator:	N
Manifest Ref Number:	Not reported
Alt Facility RCRA ID:	Not reported
Alt Facility Sign Date:	Not reported
MGMT Method Type Code:	H110
Waste Code:	Not reported
Waste Code:	Not reported
Waste Code:	Not reported
Waste Code:	Not reported
Waste Code:	Not reported
Waste Code:	Not reported
Quantity:	1500
Units:	P - Pounds
Number of Containers:	1
Container Type:	TT - Cargo tank, tank trucks
Handling Method:	T Chemical, physical, or biological treatment.
Specific Gravity:	1
Waste Code:	D008
Waste Code 1_2:	Not reported
Waste Code 1_3:	Not reported
Waste Code 1_4:	Not reported
Waste Code 1_5:	Not reported
Waste Code 1_6:	Not reported

AD337 **CON EDISON** **NY MANIFEST** **S117536975**
SE **141 W 124 ST** **N/A**
1/8-1/4 **NEW YORK, NY 10027**
0.205 mi.
1080 ft. **Site 5 of 11 in cluster AD**

Relative:
Lower

Actual:
26 ft.

NY MANIFEST:

Country:	USA
EPA ID:	NYP004694964
Facility Status:	Not reported
Location Address 1:	141 W 124 ST
Code:	BP
Location Address 2:	VAULT 5038
Total Tanks:	Not reported
Location City:	NEW YORK
Location State:	NY
Location Zip:	10027
Location Zip 4:	Not reported

NY MANIFEST:

EPAID:	NYP004694964
Mailing Name:	CON EDISON

CON EDISON (Continued) **S117536975**

Mailing Contact:	CON EDISON
Mailing Address 1:	4 IRVING PL
Mailing Address 2:	15TH FL
Mailing City:	NEW YORK
Mailing State:	NY
Mailing Zip:	10003
Mailing Zip 4:	Not reported
Mailing Country:	USA
Mailing Phone:	Not reported

NY MANIFEST:

Document ID:	Not reported
Manifest Status:	Not reported
seq:	Not reported
Year:	2014
Trans1 State ID:	NJ0000027193
Trans2 State ID:	Not reported
Generator Ship Date:	11/13/2014
Trans1 Recv Date:	11/13/2014
Trans2 Recv Date:	Not reported
TSD Site Recv Date:	11/24/2014
Part A Recv Date:	Not reported
Part B Recv Date:	Not reported
Generator EPA ID:	NYP004694964
Trans1 EPA ID:	Not reported
Trans2 EPA ID:	Not reported
TSDF ID 1:	NJD002200046
TSDF ID 2:	Not reported
Manifest Tracking Number:	012772282JJK
Import Indicator:	N
Export Indicator:	N
Discr Quantity Indicator:	N
Discr Type Indicator:	N
Discr Residue Indicator:	N
Discr Partial Reject Indicator:	N
Discr Full Reject Indicator:	N
Manifest Ref Number:	Not reported
Alt Facility RCRA ID:	Not reported
Alt Facility Sign Date:	Not reported
MGMT Method Type Code:	H110
Waste Code:	Not reported
Waste Code:	Not reported
Waste Code:	Not reported
Waste Code:	Not reported
Waste Code:	Not reported
Waste Code:	Not reported
Quantity:	500
Units:	P - Pounds
Number of Containers:	1
Container Type:	TT - Cargo tank, tank trucks
Handling Method:	T Chemical, physical, or biological treatment.
Specific Gravity:	1
Waste Code:	D008
Waste Code 1_2:	Not reported
Waste Code 1_3:	Not reported
Waste Code 1_4:	Not reported
Waste Code 1_5:	Not reported

CON EDISON (Continued) **S117536975**

Waste Code 1_6: Not reported

AD338 **146 WEST 124TH STREET** **NY AST** **U003395015**
SSE **146 WEST 124TH STREET** **NY HIST AST** **N/A**
1/8-1/4 **NEW YORK, NY 10027**
0.205 mi.
1082 ft. **Site 6 of 11 in cluster AD**

Relative:
Lower

Actual:
26 ft.

AST:

Region:	STATE
DEC Region:	2
Site Status:	Active
Facility Id:	2-471046
Program Type:	PBS
UTM X:	588826.98479
UTM Y:	4517944.02548
Expiration Date:	03/28/1994
Site Type:	Unknown

Affiliation Records:

Site Id:	20653
Affiliation Type:	Facility Owner
Company Name:	NYC HOUSING PRESERV & DEVEL
Contact Type:	Not reported
Contact Name:	Not reported
Address1:	2089-2091 ARTHUR AVENUE
Address2:	Not reported
City:	BRONX
State:	NY
Zip Code:	10457
Country Code:	001
Phone:	(718) 295-2178
EMail:	Not reported
Fax Number:	Not reported
Modified By:	JAAVERSA
Date Last Modified:	2014-02-21

Site Id:	20653
Affiliation Type:	Mail Contact
Company Name:	NYC HOUSING PRESERV & DEVEL
Contact Type:	Not reported
Contact Name:	Not reported
Address1:	2089-2091 ARTHUR AVENUE
Address2:	Not reported
City:	BRONX
State:	NY
Zip Code:	10457
Country Code:	001
Phone:	(718) 295-2178
EMail:	Not reported
Fax Number:	Not reported
Modified By:	JAAVERSA
Date Last Modified:	2014-02-21

Site Id:	20653
Affiliation Type:	Emergency Contact
Company Name:	NYC HOUSING PRESERV & DEVEL

146 WEST 124TH STREET (Continued) **U003395015**

Contact Type:	Not reported
Contact Name:	MILTON MASTER
Address1:	Not reported
Address2:	Not reported
City:	Not reported
State:	NN
Zip Code:	Not reported
Country Code:	001
Phone:	(212) 806-8213
EMail:	Not reported
Fax Number:	Not reported
Modified By:	TRANSLAT
Date Last Modified:	2004-03-04

Site Id:	20653
Affiliation Type:	On-Site Operator
Company Name:	146 WEST 124TH STREET
Contact Type:	Not reported
Contact Name:	PIJUSH LODH
Address1:	Not reported
Address2:	Not reported
City:	Not reported
State:	NN
Zip Code:	Not reported
Country Code:	001
Phone:	(212) 806-8091
EMail:	Not reported
Fax Number:	Not reported
Modified By:	TRANSLAT
Date Last Modified:	2004-03-04

Tank Info:

Tank Number:	001
Tank Id:	37374
Material Code:	0001
Common Name of Substance:	#2 Fuel Oil (On-Site Consumption)

Equipment Records:

L09 - Piping Leak Detection - Exempt Suction Piping
A00 - Tank Internal Protection - None
B00 - Tank External Protection - None
F00 - Pipe External Protection - None
J02 - Dispenser - Suction Dispenser
D01 - Pipe Type - Steel/Carbon Steel/Iron
G03 - Tank Secondary Containment - Vault (w/o access)
H00 - Tank Leak Detection - None
I04 - Overfill - Product Level Gauge (A/G)
C00 - Pipe Location - No Piping

Tank Location:	1
Tank Type:	Steel/Carbon Steel/Iron
Tank Status:	In Service
Pipe Model:	Not reported
Install Date:	Not reported
Capacity Gallons:	2000
Tightness Test Method:	NN

146 WEST 124TH STREET (Continued) **U003395015**

Date Test:	Not reported
Next Test Date:	Not reported
Date Tank Closed:	Not reported
Register:	True
Modified By:	TRANSLAT
Last Modified:	03/04/2004
Material Name:	Not reported

HIST AST:

PBS Number:	2-471046
SWIS Code:	6201
Operator:	PIJUSH LODH
Facility Phone:	(212) 806-8091
Facility Addr2:	146 WEST 124TH STREET
Facility Type:	Not reported
Emergency:	MILTON MASTER
Emergency Tel:	(212) 806-8213
Old PBSNO:	Not reported
Date Inspected:	Not reported
Inspector:	Not reported
Result of Inspection:	Not reported
Owner Name:	NYC HOUSING PRESERV & DEVEL
Owner Address:	75 MAIDEN LANE
Owner City,St,Zip:	NEW YORK, NY 10038
Federal ID:	Not reported
Owner Tel:	(212) 806-8091
Owner Type:	Not reported
Owner Subtype:	Not reported
Mailing Contact:	Not reported
Mailing Name:	NYC HOUSING PRESERV & DEVEL
Mailing Address:	75 MAIDEN LANE
Mailing Address 2:	Not reported
Mailing City,St,Zip:	NEW YORK, NY 10038
Mailing Telephone:	(212) 806-8091
Owner Mark:	First Owner
Facility Status:	1 - Active PBS facility, i.e. total capacity of the PBS tanks is greater than 1,100 gallons, regardless if Subpart 360-14 tanks exist or not at the facility.
Certification Flag:	False
Certification Date:	03/28/1989
Expiration:	03/28/1994
Renew Flag:	False
Renew Date:	Not reported
Total Capacity:	2000
FAMT:	True
Facility Screen:	Minor Data Missing
Owner Screen:	Minor Data Missing
Tank Screen:	Minor Data Missing
Dead Letter:	False
CBS Number:	Not reported
Town or City:	NEW YORK CITY
County Code:	62
Town or City Code:	01
Region:	2

Tank ID:	001
Tank Location:	ABOVEGROUND

146 WEST 124TH STREET (Continued) **U003395015**

Tank Status:	In Service
Install Date:	Not reported
Capacity (Gal):	2000
Product Stored:	NOS 1,2, OR 4 FUEL OIL
Tank Type:	Steel/carbon steel
Tank Internal:	Not reported
Tank External:	Not reported
Pipe Location:	Not reported
Pipe Type:	STEEL/IRON
Pipe Internal:	Not reported
Pipe External:	Not reported
Tank Containment:	Diking
Leak Detection:	0
Overfill Protection:	4
Dispenser Method:	Suction
Date Tested:	Not reported
Next Test Date:	Not reported
Missing Data for Tank:	Minor Data Missing
Date Closed:	Not reported
Test Method:	Not reported
Deleted:	False
Updated:	False
SPDES Number:	Not reported
Lat/Long:	Not reported

AA339 **C&L AUTO CARE** **NY UST** **U004076565**
SW **235 SAINT NICHOLAS AVENUE** **N/A**
1/8-1/4 **NEW YORK, NY 10027**
0.205 mi.
1085 ft. **Site 9 of 17 in cluster AA**

Relative:
Higher

Actual:
29 ft.

UST:

Id/Status:	2-190810 / Unregulated/Closed
Program Type:	PBS
Region:	STATE
DEC Region:	2
Expiration Date:	N/A
UTM X:	588342.25343
UTM Y:	4518006.49568
Site Type:	Retail Gasoline Sales

Affiliation Records:

Site Id:	5912
Affiliation Type:	Emergency Contact
Company Name:	MOTIVA ENTERPRISES, LLC
Contact Type:	Not reported
Contact Name:	CHEMTREC
Address1:	Not reported
Address2:	Not reported
City:	Not reported
State:	NN
Zip Code:	Not reported
Country Code:	999
Phone:	(800) 424-9300
EMail:	Not reported
Fax Number:	Not reported
Modified By:	NRLOMBAR
Date Last Modified:	2011-08-12

C&L AUTO CARE (Continued) **U004076565**

Site Id:	5912
Affiliation Type:	On-Site Operator
Company Name:	C&L AUTO CARE
Contact Type:	Not reported
Contact Name:	GERMAN SANCHEZ
Address1:	Not reported
Address2:	Not reported
City:	Not reported
State:	NN
Zip Code:	Not reported
Country Code:	001
Phone:	(212) 316-2408
EMail:	Not reported
Fax Number:	Not reported
Modified By:	NRLOMBAR
Date Last Modified:	2011-08-12

Site Id:	5912
Affiliation Type:	Mail Contact
Company Name:	MOTIVA ENTERPRISES LLC
Contact Type:	Not reported
Contact Name:	JODY RENOUF
Address1:	520 ALLENS AVENUE
Address2:	BUILDING 2
City:	PROVIDENCE
State:	RI
Zip Code:	02905
Country Code:	001
Phone:	(401) 429-2282
EMail:	JODY.RENOUF@MOTIVAENT.COM
Fax Number:	Not reported
Modified By:	NRLOMBAR
Date Last Modified:	2011-08-12

Site Id:	5912
Affiliation Type:	Facility Owner
Company Name:	MOTIVA ENTERPRISES, LLC
Contact Type:	Not reported
Contact Name:	Not reported
Address1:	520 ALLENS AVENUE, BUILDING 2
Address2:	Not reported
City:	PROVIDENCE
State:	RI
Zip Code:	02905
Country Code:	001
Phone:	(401) 429-2282
EMail:	Not reported
Fax Number:	Not reported
Modified By:	NRLOMBAR
Date Last Modified:	2011-08-12

Tank Info:

Tank Number:	001
Tank ID:	7192
Tank Status:	Closed - Removed
Material Name:	Closed - Removed

C&L AUTO CARE (Continued) **U004076565**

Capacity Gallons: 4000
Install Date: 12/01/1971
Date Tank Closed: 06/29/2011
Registered: True
Tank Location: Underground
Tank Type: Steel/carbon steel
Material Code: 0009
Common Name of Substance: Gasoline

Tightness Test Method: 19
Date Test: 06/13/2002
Next Test Date: Not reported
Pipe Model: Not reported
Modified By: NRLOMBAR
Last Modified: 08/12/2011

Equipment Records:

J00 - Dispenser - None
K00 - Spill Prevention - None
D00 - Pipe Type - No Piping
E00 - Piping Secondary Containment - None
F00 - Pipe External Protection - None
A03 - Tank Internal Protection - Fiberglass Liner (FRP)
C00 - Pipe Location - No Piping
H00 - Tank Leak Detection - None
G00 - Tank Secondary Containment - None
I00 - Overfill - None
L00 - Piping Leak Detection - None

Tank Number: 002
Tank ID: 7193
Tank Status: Closed - Removed
Material Name: Closed - Removed
Capacity Gallons: 4000
Install Date: 12/01/1974
Date Tank Closed: 06/29/2011
Registered: True
Tank Location: Underground
Tank Type: Steel/carbon steel
Material Code: 0009
Common Name of Substance: Gasoline

Tightness Test Method: 19
Date Test: 06/13/2002
Next Test Date: Not reported
Pipe Model: Not reported
Modified By: NRLOMBAR
Last Modified: 08/12/2011

Equipment Records:

J00 - Dispenser - None
E00 - Piping Secondary Containment - None
K00 - Spill Prevention - None
D00 - Pipe Type - No Piping
F00 - Pipe External Protection - None
A03 - Tank Internal Protection - Fiberglass Liner (FRP)
C00 - Pipe Location - No Piping

C&L AUTO CARE (Continued) **U004076565**

H00 - Tank Leak Detection - None
G00 - Tank Secondary Containment - None
L00 - Piping Leak Detection - None
I00 - Overfill - None

Tank Number:	003
Tank ID:	7194
Tank Status:	Closed - Removed
Material Name:	Closed - Removed
Capacity Gallons:	4000
Install Date:	12/01/1974
Date Tank Closed:	06/29/2011
Registered:	True
Tank Location:	Underground
Tank Type:	Steel/carbon steel
Material Code:	0009
Common Name of Substance:	Gasoline
Tightness Test Method:	19
Date Test:	06/13/2002
Next Test Date:	Not reported
Pipe Model:	Not reported
Modified By:	NRLOMBAR
Last Modified:	08/12/2011

Equipment Records:

J00 - Dispenser - None
K00 - Spill Prevention - None
D00 - Pipe Type - No Piping
E00 - Piping Secondary Containment - None
F00 - Pipe External Protection - None
A03 - Tank Internal Protection - Fiberglass Liner (FRP)
C00 - Pipe Location - No Piping
H00 - Tank Leak Detection - None
L00 - Piping Leak Detection - None
G00 - Tank Secondary Containment - None
I00 - Overfill - None

Tank Number:	004
Tank ID:	7195
Tank Status:	Closed - Removed
Material Name:	Closed - Removed
Capacity Gallons:	550
Install Date:	12/01/1967
Date Tank Closed:	04/01/1997
Registered:	True
Tank Location:	Underground
Tank Type:	Steel/carbon steel
Material Code:	9999
Common Name of Substance:	Other
Tightness Test Method:	NN
Date Test:	Not reported
Next Test Date:	Not reported
Pipe Model:	Not reported
Modified By:	TRANSLAT

C&L AUTO CARE (Continued) **U004076565**

Last Modified: 03/04/2004

Equipment Records:

D02 - Pipe Type - Galvanized Steel
F01 - Pipe External Protection - Painted/Asphalt Coating
H00 - Tank Leak Detection - None
A01 - Tank Internal Protection - Epoxy Liner
B01 - Tank External Protection - Painted/Asphalt Coating
G00 - Tank Secondary Containment - None
I00 - Overfill - None
C02 - Pipe Location - Underground/On-ground

Tank Number: 005
Tank ID: 7196
Tank Status: Closed - Removed
Material Name: Closed - Removed
Capacity Gallons: 550
Install Date: 12/01/1967
Date Tank Closed: 11/15/2004
Registered: True
Tank Location: Underground
Tank Type: Steel/carbon steel
Material Code: 0001
Common Name of Substance: #2 Fuel Oil (On-Site Consumption)

Tightness Test Method: NN
Date Test: Not reported
Next Test Date: Not reported
Pipe Model: Not reported
Modified By: NRLOMBAR
Last Modified: 01/24/2007

Equipment Records:

K01 - Spill Prevention - Catch Basin
J02 - Dispenser - Suction Dispenser
D01 - Pipe Type - Steel/Carbon Steel/Iron
E00 - Piping Secondary Containment - None
B00 - Tank External Protection - None
F00 - Pipe External Protection - None
I05 - Overfill - Vent Whistle
H00 - Tank Leak Detection - None
A00 - Tank Internal Protection - None
C02 - Pipe Location - Underground/On-ground
L09 - Piping Leak Detection - Exempt Suction Piping
G00 - Tank Secondary Containment - None

Tank Number: 007
Tank ID: 232551
Tank Status: Closed - Removed
Material Name: Closed - Removed
Capacity Gallons: 550
Install Date: Not reported
Date Tank Closed: 06/29/2011
Registered: True
Tank Location: Underground
Tank Type: Steel/carbon steel

C&L AUTO CARE (Continued) **U004076565**

Material Code: 0009
Common Name of Substance: Gasoline

Tightness Test Method: NN
Date Test: Not reported
Next Test Date: Not reported
Pipe Model: Not reported
Modified By: NRLOMBAR
Last Modified: 08/12/2011

Equipment Records:

J00 - Dispenser - None
D00 - Pipe Type - No Piping
E00 - Piping Secondary Containment - None
K00 - Spill Prevention - None
B00 - Tank External Protection - None
F00 - Pipe External Protection - None
C00 - Pipe Location - No Piping
H00 - Tank Leak Detection - None
I00 - Overfill - None
A00 - Tank Internal Protection - None
L00 - Piping Leak Detection - None
G00 - Tank Secondary Containment - None

Tank Number: 008
Tank ID: 232552
Tank Status: Closed - Removed
Material Name: Closed - Removed
Capacity Gallons: 550
Install Date: Not reported
Date Tank Closed: 06/29/2011
Registered: True
Tank Location: Underground
Tank Type: Steel/carbon steel
Material Code: 0009
Common Name of Substance: Gasoline

Tightness Test Method: NN
Date Test: Not reported
Next Test Date: Not reported
Pipe Model: Not reported
Modified By: NRLOMBAR
Last Modified: 08/12/2011

Equipment Records:

J00 - Dispenser - None
K00 - Spill Prevention - None
D00 - Pipe Type - No Piping
E00 - Piping Secondary Containment - None
F00 - Pipe External Protection - None
B00 - Tank External Protection - None
C00 - Pipe Location - No Piping
H00 - Tank Leak Detection - None
I00 - Overfill - None
L00 - Piping Leak Detection - None
G00 - Tank Secondary Containment - None
A00 - Tank Internal Protection - None

C&L AUTO CARE (Continued) **U004076565**

Tank Number: 009
Tank ID: 232553
Tank Status: Closed - Removed
Material Name: Closed - Removed
Capacity Gallons: 550
Install Date: Not reported
Date Tank Closed: 06/29/2011
Registered: True
Tank Location: Underground
Tank Type: Steel/carbon steel
Material Code: 0009
Common Name of Substance: Gasoline

Tightness Test Method: NN
Date Test: Not reported
Next Test Date: Not reported
Pipe Model: Not reported
Modified By: NRLOMBAR
Last Modified: 08/12/2011

Equipment Records:

J00 - Dispenser - None
K00 - Spill Prevention - None
D00 - Pipe Type - No Piping
E00 - Piping Secondary Containment - None
F00 - Pipe External Protection - None
B00 - Tank External Protection - None
C00 - Pipe Location - No Piping
H00 - Tank Leak Detection - None
I00 - Overfill - None
L00 - Piping Leak Detection - None
G00 - Tank Secondary Containment - None
A00 - Tank Internal Protection - None

Tank Number: 010
Tank ID: 232554
Tank Status: Closed - Removed
Material Name: Closed - Removed
Capacity Gallons: 550
Install Date: Not reported
Date Tank Closed: 06/29/2011
Registered: True
Tank Location: Underground
Tank Type: Steel/carbon steel
Material Code: 0009
Common Name of Substance: Gasoline

Tightness Test Method: NN
Date Test: Not reported
Next Test Date: Not reported
Pipe Model: Not reported
Modified By: NRLOMBAR
Last Modified: 08/12/2011

Equipment Records:

J00 - Dispenser - None
K00 - Spill Prevention - None

C&L AUTO CARE (Continued) **U004076565**

D00 - Pipe Type - No Piping
E00 - Piping Secondary Containment - None
F00 - Pipe External Protection - None
B00 - Tank External Protection - None
C00 - Pipe Location - No Piping
H00 - Tank Leak Detection - None
G00 - Tank Secondary Containment - None
A00 - Tank Internal Protection - None
L00 - Piping Leak Detection - None
I00 - Overfill - None

Tank Number: 011
Tank ID: 232555
Tank Status: Closed - Removed
Material Name: Closed - Removed
Capacity Gallons: 550
Install Date: Not reported
Date Tank Closed: 06/29/2011
Registered: True
Tank Location: Underground
Tank Type: Steel/carbon steel
Material Code: 0009
Common Name of Substance: Gasoline

Tightness Test Method: NN
Date Test: Not reported
Next Test Date: Not reported
Pipe Model: Not reported
Modified By: NRLOMBAR
Last Modified: 08/12/2011

Equipment Records:

J00 - Dispenser - None
K00 - Spill Prevention - None
D00 - Pipe Type - No Piping
E00 - Piping Secondary Containment - None
F00 - Pipe External Protection - None
B00 - Tank External Protection - None
C00 - Pipe Location - No Piping
H00 - Tank Leak Detection - None
I00 - Overfill - None
L00 - Piping Leak Detection - None
G00 - Tank Secondary Containment - None
A00 - Tank Internal Protection - None

Tank Number: 012
Tank ID: 232556
Tank Status: Closed - Removed
Material Name: Closed - Removed
Capacity Gallons: 550
Install Date: Not reported
Date Tank Closed: 06/29/2011
Registered: True
Tank Location: Underground
Tank Type: Steel/carbon steel
Material Code: 0009

C&L AUTO CARE (Continued) **U004076565**

Common Name of Substance: Gasoline

Tightness Test Method: NN
Date Test: Not reported
Next Test Date: Not reported
Pipe Model: Not reported
Modified By: NRLOMBAR
Last Modified: 08/12/2011

Equipment Records:

J00 - Dispenser - None
K00 - Spill Prevention - None
D00 - Pipe Type - No Piping
E00 - Piping Secondary Containment - None
F00 - Pipe External Protection - None
B00 - Tank External Protection - None
C00 - Pipe Location - No Piping
H00 - Tank Leak Detection - None
L00 - Piping Leak Detection - None
G00 - Tank Secondary Containment - None
I00 - Overfill - None
A00 - Tank Internal Protection - None

Tank Number: 013
Tank ID: 232557
Tank Status: Closed - Removed
Material Name: Closed - Removed
Capacity Gallons: 550
Install Date: Not reported
Date Tank Closed: 06/29/2011
Registered: True
Tank Location: Underground
Tank Type: Steel/carbon steel
Material Code: 0009
Common Name of Substance: Gasoline

Tightness Test Method: NN
Date Test: Not reported
Next Test Date: Not reported
Pipe Model: Not reported
Modified By: NRLOMBAR
Last Modified: 08/12/2011

Equipment Records:

J00 - Dispenser - None
K00 - Spill Prevention - None
D00 - Pipe Type - No Piping
E00 - Piping Secondary Containment - None
F00 - Pipe External Protection - None
B00 - Tank External Protection - None
C00 - Pipe Location - No Piping
H00 - Tank Leak Detection - None
G00 - Tank Secondary Containment - None
A00 - Tank Internal Protection - None
L00 - Piping Leak Detection - None
I00 - Overfill - None

C&L AUTO CARE (Continued) **U004076565**

Tank Number:	014
Tank ID:	232558
Tank Status:	Closed - Removed
Material Name:	Closed - Removed
Capacity Gallons:	550
Install Date:	Not reported
Date Tank Closed:	06/29/2011
Registered:	True
Tank Location:	Underground
Tank Type:	Steel/carbon steel
Material Code:	0009
Common Name of Substance:	Gasoline
Tightness Test Method:	NN
Date Test:	Not reported
Next Test Date:	Not reported
Pipe Model:	Not reported
Modified By:	NRLOMBAR
Last Modified:	08/12/2011

Equipment Records:

J00 - Dispenser - None
K00 - Spill Prevention - None
D00 - Pipe Type - No Piping
E00 - Piping Secondary Containment - None
F00 - Pipe External Protection - None
B00 - Tank External Protection - None
C00 - Pipe Location - No Piping
H00 - Tank Leak Detection - None
I00 - Overfill - None
L00 - Piping Leak Detection - None
G00 - Tank Secondary Containment - None
A00 - Tank Internal Protection - None

Tank Number:	015
Tank ID:	232559
Tank Status:	Closed - Removed
Material Name:	Closed - Removed
Capacity Gallons:	550
Install Date:	Not reported
Date Tank Closed:	06/29/2011
Registered:	True
Tank Location:	Underground
Tank Type:	Steel/carbon steel
Material Code:	0009
Common Name of Substance:	Gasoline
Tightness Test Method:	NN
Date Test:	Not reported
Next Test Date:	Not reported
Pipe Model:	Not reported
Modified By:	NRLOMBAR
Last Modified:	08/12/2011

Equipment Records:

J00 - Dispenser - None
K00 - Spill Prevention - None

C&L AUTO CARE (Continued) **U004076565**

D00 - Pipe Type - No Piping
E00 - Piping Secondary Containment - None
F00 - Pipe External Protection - None
B00 - Tank External Protection - None
C00 - Pipe Location - No Piping
H00 - Tank Leak Detection - None
L00 - Piping Leak Detection - None
G00 - Tank Secondary Containment - None
I00 - Overfill - None
A00 - Tank Internal Protection - None

Tank Number: 016
Tank ID: 232560
Tank Status: Closed - Removed
Material Name: Closed - Removed
Capacity Gallons: 550
Install Date: Not reported
Date Tank Closed: 06/29/2011
Registered: True
Tank Location: Underground
Tank Type: Steel/carbon steel
Material Code: 0009
Common Name of Substance: Gasoline

Tightness Test Method: NN
Date Test: Not reported
Next Test Date: Not reported
Pipe Model: Not reported
Modified By: NRLOMBAR
Last Modified: 08/12/2011

Equipment Records:

J00 - Dispenser - None
K00 - Spill Prevention - None
D00 - Pipe Type - No Piping
E00 - Piping Secondary Containment - None
F00 - Pipe External Protection - None
B00 - Tank External Protection - None
C00 - Pipe Location - No Piping
H00 - Tank Leak Detection - None
L00 - Piping Leak Detection - None
G00 - Tank Secondary Containment - None
I00 - Overfill - None
A00 - Tank Internal Protection - None

Tank Number: 017
Tank ID: 232561
Tank Status: Closed - Removed
Material Name: Closed - Removed
Capacity Gallons: 550
Install Date: Not reported
Date Tank Closed: 06/29/2011
Registered: True
Tank Location: Underground
Tank Type: Steel/carbon steel
Material Code: 0009

C&L AUTO CARE (Continued) **U004076565**

Common Name of Substance: Gasoline

Tightness Test Method: NN
Date Test: Not reported
Next Test Date: Not reported
Pipe Model: Not reported
Modified By: NRLOMBAR
Last Modified: 08/12/2011

Equipment Records:

J00 - Dispenser - None
K00 - Spill Prevention - None
D00 - Pipe Type - No Piping
E00 - Piping Secondary Containment - None
F00 - Pipe External Protection - None
B00 - Tank External Protection - None
C00 - Pipe Location - No Piping
H00 - Tank Leak Detection - None
I00 - Overfill - None
L00 - Piping Leak Detection - None
G00 - Tank Secondary Containment - None
A00 - Tank Internal Protection - None

Tank Number: 018
Tank ID: 232562
Tank Status: Closed - Removed
Material Name: Closed - Removed
Capacity Gallons: 550
Install Date: Not reported
Date Tank Closed: 06/29/2011
Registered: True
Tank Location: Underground
Tank Type: Steel/carbon steel
Material Code: 0009
Common Name of Substance: Gasoline

Tightness Test Method: NN
Date Test: Not reported
Next Test Date: Not reported
Pipe Model: Not reported
Modified By: NRLOMBAR
Last Modified: 08/12/2011

Equipment Records:

J00 - Dispenser - None
K00 - Spill Prevention - None
D00 - Pipe Type - No Piping
E00 - Piping Secondary Containment - None
F00 - Pipe External Protection - None
B00 - Tank External Protection - None
C00 - Pipe Location - No Piping
H00 - Tank Leak Detection - None
L00 - Piping Leak Detection - None
G00 - Tank Secondary Containment - None
I00 - Overfill - None
A00 - Tank Internal Protection - None

AA340 **235 ST NICHOLAS AVE** **NY LTANKS** **S100879167**
SW **235 ST NICHOLAS AVENUE** **NY Spills** **N/A**
1/8-1/4 **MANHATTAN, NY**
0.205 mi.
1085 ft. **Site 10 of 17 in cluster AA**

Relative:
Higher

Actual:
29 ft.

LTANKS:

Site ID:	149164
Spill Number/Closed Date:	9312945 / 2003-10-15
Spill Date:	1994-02-02
Spill Cause:	Tank Test Failure
Spill Source:	Gasoline Station or other PBS Facility
Spill Class:	Known release with minimal potential for fire or hazard. DEC Response. Willing Responsible Party. Corrective action taken.
Cleanup Ceased:	Not reported
Cleanup Meets Standard:	False
SWIS:	3101
Investigator:	SJMILLER
Referred To:	Not reported
Reported to Dept:	1994-02-02
CID:	Not reported
Water Affected:	Not reported
Spill Notifier:	Tank Tester
Last Inspection:	Not reported
Recommended Penalty:	False
UST Involvement:	True
Remediation Phase:	0
Date Entered In Computer:	1994-02-03
Spill Record Last Update:	2003-10-16
Spiller Name:	Not reported
Spiller Company:	SAME
Spiller Address:	Not reported
Spiller City,St,Zip:	NY
Spiller County:	999
Spiller Contact:	Not reported
Spiller Phone:	Not reported
Spiller Extention:	Not reported
DEC Region:	2
DER Facility ID:	126907
DEC Memo:	"Prior to Sept, 2004 data translation this spill Lead_DEC Field was MILLER 10/10/95: This is additional information about material spilled from the translation of the old spill file: TTF."
Remarks:	"EIR - 2/3/94 TEST INCONCLUSIVE -"

Material:

Site ID:	149164
Operable Unit ID:	991452
Operable Unit:	01
Material ID:	388349
Material Code:	0009
Material Name:	gasoline
Case No.:	Not reported
Material FA:	Petroleum
Quantity:	-1.00
Units:	Pounds
Recovered:	.00
Resource Affected:	Not reported
Oxygenate:	Not reported

235 ST NICHOLAS AVE (Continued) **S100879167**

Tank Test:

Site ID:	149164
Spill Tank Test:	1542404
Tank Number:	Not reported
Tank Size:	0
Test Method:	00
Leak Rate:	.00
Gross Fail:	Not reported
Modified By:	Spills
Last Modified:	Not reported
Test Method:	Unknown

Site ID:	273400
Spill Number/Closed Date:	8900371 / 2003-10-15
Spill Date:	1989-04-12
Spill Cause:	Tank Test Failure
Spill Source:	Gasoline Station or other PBS Facility
Spill Class:	Known release with minimal potential for fire or hazard. DEC Response. Willing Responsible Party. Corrective action taken.
Cleanup Ceased:	1989-04-19
Cleanup Meets Standard:	True
SWIS:	3101
Investigator:	SULLIVAN
Referred To:	Not reported
Reported to Dept:	1989-04-13
CID:	Not reported
Water Affected:	Not reported
Spill Notifier:	Tank Tester
Last Inspection:	Not reported
Recommended Penalty:	False
UST Involvement:	True
Remediation Phase:	0
Date Entered In Computer:	1989-04-13
Spill Record Last Update:	2003-10-16
Spiller Name:	ROBERT SANFORD
Spiller Company:	SHELL
Spiller Address:	Not reported
Spiller City,St,Zip:	ZZ
Spiller County:	001
Spiller Contact:	Not reported
Spiller Phone:	Not reported
Spiller Extention:	Not reported
DEC Region:	2
DER Facility ID:	222417
DEC Memo:	""
Remarks:	"TWO 4K TANKS FAILED PETRO. LR'S = -1.076GPH & -0.735GPH, WAS DETERMINED TANKS FAILED BECAUSE OF TRAPPED AIR, TANKS WERE RETESTED & PASSED."

Material:

Site ID:	273400
Operable Unit ID:	926671
Operable Unit:	01
Material ID:	451711
Material Code:	0009

235 ST NICHOLAS AVE (Continued) **S100879167**

Material Name:	gasoline
Case No.:	Not reported
Material FA:	Petroleum
Quantity:	-1.00
Units:	Pounds
Recovered:	.00
Resource Affected:	Not reported
Oxygenate:	Not reported

Tank Test:

Site ID:	273400
Spill Tank Test:	1535335
Tank Number:	Not reported
Tank Size:	0
Test Method:	00
Leak Rate:	.00
Gross Fail:	Not reported
Modified By:	Spills
Last Modified:	Not reported
Test Method:	Unknown

SPILLS:

Facility ID:	1001594
Facility Type:	ER
DER Facility ID:	389528
Site ID:	434660
DEC Region:	2
Spill Date:	2010-05-11
Spill Number/Closed Date:	1001594 / 2010-07-06
Spill Cause:	Unknown
Spill Class:	Known release with minimal potential for fire or hazard. DEC Response. Willing Responsible Party. Corrective action taken.
SWIS:	3101
Investigator:	hrpatel
Referred To:	Not reported
Reported to Dept:	2010-05-11
CID:	Not reported
Water Affected:	Not reported
Spill Source:	Gasoline Station or other PBS Facility
Spill Notifier:	Other
Cleanup Ceased:	Not reported
Cleanup Meets Std:	False
Last Inspection:	Not reported
Recommended Penalty:	False
UST Trust:	False
Remediation Phase:	0
Date Entered In Computer:	2010-05-11
Spill Record Last Update:	2013-05-07
Spiller Name:	Not reported
Spiller Company:	FORMER GAS STATION
Spiller Address:	235 ST NICHOLAS AVE
Spiller City,St,Zip:	NY
Spiller Company:	999
Contact Name:	PETE CHEN
Contact Phone:	Not reported

235 ST NICHOLAS AVE (Continued) **S100879167**

DEC Memo: "Sangesland spoke to Pete Chen of city DEP. He said they were called to the site by complaints of petroleum odor. Area was fenced off, but there was a large puddle of oil in the center of the lot. Property owner is MOTIVA ENTERPRISES LLC Motiva Environmental manager: John Sexton 713-241-1507 Cross Ref PBS#2-190810 6/3/2010 Sangesland heard back from John Sexton at Motiva(Shell). He said they pulled tanks from the site within the last year and had an argument with the property owner. They believe someone opened the gates and dumped petroleum on the surface to create a new problem at the site. Motiva has hired a company to come in and dig out the contaminated soil. New end point samples were taken and a complete new closure report will be submitted when the results come back. Site contact for Motiva is: Robe Rule 540-943-8468 07/02/10-Hiralkumar Patel. found case assigned to me. letter has not been sent out yet. 07/06/10-Hiralkumar Patel. 2:03 PM:- spoke with Mr. Rule. he mentioned that report was submitted to DEC Piper under spill #: 0702470. received report from DEC Piper. surface spill was found in May. site developer hired contractor to remove soil. excavated 8 ft by 8 ft area to 3 ft depth. collected two endpoint samples. no contamination in endpoint samples. based on submitted report, case closed. **refer to spill #: 0702470.** Based on the information provided by the consultant Charles Sosik (Environmental Business Consultants) this spill was reopened."

Remarks: "contaminated soil found at old gas station"

Material:

Site ID:	434660
Operable Unit ID:	1185473
Operable Unit:	01
Material ID:	2179835
Material Code:	0066A
Material Name:	unknown petroleum
Case No.:	Not reported
Material FA:	Petroleum
Quantity:	4.00
Units:	Gallons
Recovered:	Not reported
Resource Affected:	Not reported
Oxygenate:	Not reported

Tank Test:

AA341 **SHELL SERVICE STATION** **RCRA NonGen / NLR** **1000981334**
SW **235 ST NICHOLAS AVE** **US AIRS** **NY0000968586**
1/8-1/4 **NEW YORK, NY 10027** **NY MANIFEST**
0.205 mi.
1085 ft. **Site 11 of 17 in cluster AA**

Relative:
Higher

Actual:
29 ft.

RCRA NonGen / NLR:

Date form received by agency:	12/22/2011
Facility name:	SHELL SERVICE STATION
Facility address:	235 ST NICHOLAS AVE NEW YORK, NY 10027
EPA ID:	NY0000968586
Mailing address:	JERICHO PLZ SUITE 500 W JERICHO, NY 11753
Contact:	ROBERT BILLECK
Contact address:	LOUISIANA ST OSP 657

SHELL SERVICE STATION (Continued) **1000981334**

HOUSTON, TX 77002
Contact country: US
Contact telephone: (713) 241-6998
Contact email: ROBERT.BILLECK@SHELL.COM
EPA Region: 02
Classification: Non-Generator
Description: Handler: Non-Generators do not presently generate hazardous waste

Handler Activities Summary:
U.S. importer of hazardous waste: No
Mixed waste (haz. and radioactive): No
Recycler of hazardous waste: No
Transporter of hazardous waste: No
Treater, storer or disposer of HW: No
Underground injection activity: No
On-site burner exemption: No
Furnace exemption: No
Used oil fuel burner: No
Used oil processor: No
User oil refiner: No
Used oil fuel marketer to burner: No
Used oil Specification marketer: No
Used oil transfer facility: No
Used oil transporter: No

Historical Generators:
Date form received by agency: 01/01/2007
Site name: SHELL SERVICE STATION
Classification: Not a generator, verified

Date form received by agency: 01/01/2006
Site name: SHELL SERVICE STATION
Classification: Not a generator, verified

Date form received by agency: 07/02/1997
Site name: SHELL SERVICE STATION
Classification: Small Quantity Generator

. Waste code: D000
. Waste name: Not Defined

. Waste code: D001
. Waste name: IGNITABLE WASTE

. Waste code: D008
. Waste name: LEAD

. Waste code: D018
. Waste name: BENZENE

Violation Status: No violations found

US AIRS MINOR:
Envid: 1000981334
Region Code: 02
Programmatic ID: AIR NY0000NY2620200039
Facility Registry ID: 110009462786

SHELL SERVICE STATION (Continued) **1000981334**

D and B Number: Not reported
Primary SIC Code: 5541
NAICS Code: 999999
Default Air Classification Code: MIN
Facility Type of Ownership Code: POF
Air CMS Category Code: Not reported
HPV Status: Not reported

US AIRS MINOR:
Region Code: 02
Programmatic ID: AIR NY0000NY2620200039
Facility Registry ID: 110009462786
Air Operating Status Code: OPR
Default Air Classification Code: MIN
Air Program: State Implementation Plan for National Primary and Secondary Ambient Air Quality Standards
Activity Date: 1989-01-01 00:00:00
Activity Status Date: Not reported
Activity Group: Compliance Monitoring
Activity Type: Inspection/Evaluation
Activity Status: Not reported

Region Code: 02
Programmatic ID: AIR NY0000NY2620200039
Facility Registry ID: 110009462786
Air Operating Status Code: OPR
Default Air Classification Code: MIN
Air Program: State Implementation Plan for National Primary and Secondary Ambient Air Quality Standards
Activity Date: 1989-07-21 00:00:00
Activity Status Date: 1989-07-21 00:00:00
Activity Group: Enforcement Action
Activity Type: Administrative - Formal
Activity Status: Final Order Issued

NY MANIFEST:
Country: USA
EPA ID: NY0000968586
Facility Status: Not reported
Location Address 1: 235 ST NICHOLAS AVENUE
Code: BP
Location Address 2: Not reported
Total Tanks: Not reported
Location City: NEW YORK
Location State: NY
Location Zip: 10027
Location Zip 4: Not reported

NY MANIFEST:
EPAID: NY0000968586
Mailing Name: SHELL OIL CO
Mailing Contact: BROOKS PERLEE
Mailing Address 1: 3000 MARCUS AVENUE SUITE 1W11
Mailing Address 2: Not reported
Mailing City: LAKE SUCCESS
Mailing State: NY
Mailing Zip: 11042
Mailing Zip 4: Not reported
Mailing Country: USA

SHELL SERVICE STATION (Continued) **1000981334**

Mailing Phone: 5167373190

NY MANIFEST:

Document ID:	ARA9138340
Manifest Status:	K
seq:	Not reported
Year:	1997
Trans1 State ID:	0902H205
Trans2 State ID:	Not reported
Generator Ship Date:	08/05/1997
Trans1 Recv Date:	08/05/1997
Trans2 Recv Date:	/ /
TSD Site Recv Date:	08/16/1997
Part A Recv Date:	/ /
Part B Recv Date:	09/11/1997
Generator EPA ID:	NY0000968586
Trans1 EPA ID:	OHD009865825
Trans2 EPA ID:	Not reported
TSDF ID 1:	ARD069748192
TSDF ID 2:	Not reported
Manifest Tracking Number:	Not reported
Import Indicator:	Not reported
Export Indicator:	Not reported
Discr Quantity Indicator:	Not reported
Discr Type Indicator:	Not reported
Discr Residue Indicator:	Not reported
Discr Partial Reject Indicator:	Not reported
Discr Full Reject Indicator:	Not reported
Manifest Ref Number:	Not reported
Alt Facility RCRA ID:	Not reported
Alt Facility Sign Date:	Not reported
MGMT Method Type Code:	Not reported
Waste Code:	D008 - LEAD 5.0 MG/L TCLP
Waste Code:	Not reported
Waste Code:	Not reported
Waste Code:	Not reported
Waste Code:	Not reported
Waste Code:	Not reported
Quantity:	00471
Units:	P - Pounds
Number of Containers:	001
Container Type:	DM - Metal drums, barrels
Handling Method:	B Incineration, heat recovery, burning.
Specific Gravity:	100
Waste Code:	D001 - NON-LISTED IGNITABLE WASTES
Waste Code:	Not reported
Waste Code:	Not reported
Waste Code:	Not reported
Waste Code:	Not reported
Quantity:	01413
Units:	P - Pounds
Number of Containers:	003
Container Type:	DM - Metal drums, barrels
Handling Method:	B Incineration, heat recovery, burning.
Specific Gravity:	100

AA342 **C&L AUTO CARE** **NY AST** **A100300631**
SW **235 SAINT NICHOLAS AVENUE** **N/A**
1/8-1/4 **NEW YORK, NY 10027**
0.205 mi.
1085 ft. **Site 12 of 17 in cluster AA**

Relative:
Higher

Actual:
29 ft.

AST:

Region:	STATE
DEC Region:	2
Site Status:	Unregulated/Closed
Facility Id:	2-190810
Program Type:	PBS
UTM X:	588342.25343
UTM Y:	4518006.49568
Expiration Date:	N/A
Site Type:	Retail Gasoline Sales

Affiliation Records:

Site Id:	5912
Affiliation Type:	Emergency Contact
Company Name:	MOTIVA ENTERPRISES, LLC
Contact Type:	Not reported
Contact Name:	CHEMTREC
Address1:	Not reported
Address2:	Not reported
City:	Not reported
State:	NN
Zip Code:	Not reported
Country Code:	999
Phone:	(800) 424-9300
EMail:	Not reported
Fax Number:	Not reported
Modified By:	NRLOMBAR
Date Last Modified:	2011-08-12

Site Id:	5912
Affiliation Type:	On-Site Operator
Company Name:	C&L AUTO CARE
Contact Type:	Not reported
Contact Name:	GERMAN SANCHEZ
Address1:	Not reported
Address2:	Not reported
City:	Not reported
State:	NN
Zip Code:	Not reported
Country Code:	001
Phone:	(212) 316-2408
EMail:	Not reported
Fax Number:	Not reported
Modified By:	NRLOMBAR
Date Last Modified:	2011-08-12

Site Id:	5912
Affiliation Type:	Mail Contact
Company Name:	MOTIVA ENTERPRISES LLC
Contact Type:	Not reported
Contact Name:	JODY RENOUF
Address1:	520 ALLENS AVENUE
Address2:	BUILDING 2
City:	PROVIDENCE

C&L AUTO CARE (Continued) **A100300631**

State:	RI
Zip Code:	02905
Country Code:	001
Phone:	(401) 429-2282
EMail:	JODY.RENOUF@MOTIVAENT.COM
Fax Number:	Not reported
Modified By:	NRLOMBAR
Date Last Modified:	2011-08-12

Site Id:	5912
Affiliation Type:	Facility Owner
Company Name:	MOTIVA ENTERPRISES, LLC
Contact Type:	Not reported
Contact Name:	Not reported
Address1:	520 ALLENS AVENUE, BUILDING 2
Address2:	Not reported
City:	PROVIDENCE
State:	RI
Zip Code:	02905
Country Code:	001
Phone:	(401) 429-2282
EMail:	Not reported
Fax Number:	Not reported
Modified By:	NRLOMBAR
Date Last Modified:	2011-08-12

Tank Info:

Tank Number:	006
Tank Id:	52529
Material Code:	0022
Common Name of Substance:	Waste Oil/Used Oil

Equipment Records:

J00 - Dispenser - None
K00 - Spill Prevention - None
D00 - Pipe Type - No Piping
E00 - Piping Secondary Containment - None
G09 - Tank Secondary Containment - Modified Double-Walled (Aboveground)
F00 - Pipe External Protection - None
I04 - Overfill - Product Level Gauge (A/G)
H02 - Tank Leak Detection - Interstitial - Manual Monitoring
C00 - Pipe Location - No Piping
B01 - Tank External Protection - Painted/Asphalt Coating
L00 - Piping Leak Detection - None
I03 - Overfill - Automatic Shut-Off
A00 - Tank Internal Protection - None

Tank Location:	3
Tank Type:	Steel/Carbon Steel/Iron
Tank Status:	Closed - Removed
Pipe Model:	Not reported
Install Date:	04/01/1997
Capacity Gallons:	250
Tightness Test Method:	NN
Date Test:	Not reported

C&L AUTO CARE (Continued) **A100300631**

Next Test Date: Not reported
Date Tank Closed: 03/15/2010
Register: True
Modified By: NRLOMBAR
Last Modified: 04/01/2010
Material Name: Not reported

Tank Number: 101
Tank Id: 180824
Material Code: 0001
Common Name of Substance: #2 Fuel Oil (On-Site Consumption)

Equipment Records:

D02 - Pipe Type - Galvanized Steel
C01 - Pipe Location - Aboveground
J02 - Dispenser - Suction Dispenser
K01 - Spill Prevention - Catch Basin
E00 - Piping Secondary Containment - None
G09 - Tank Secondary Containment - Modified Double-Walled (Aboveground)
F00 - Pipe External Protection - None
H02 - Tank Leak Detection - Interstitial - Manual Monitoring
I04 - Overfill - Product Level Gauge (A/G)
B01 - Tank External Protection - Painted/Asphalt Coating
L09 - Piping Leak Detection - Exempt Suction Piping
A00 - Tank Internal Protection - None

Tank Location: 3
Tank Type: Steel/Carbon Steel/Iron
Tank Status: Closed - Removed
Pipe Model: Not reported
Install Date: 11/15/2004
Capacity Gallons: 280
Tightness Test Method: NN
Date Test: Not reported
Next Test Date: Not reported
Date Tank Closed: 03/05/2010
Register: True
Modified By: NRLOMBAR
Last Modified: 04/01/2010
Material Name: Not reported

AJ343 **CON EDISON** **NY MANIFEST** **S113918856**
West **103 MORNINGSIDE AVE** **N/A**
1/8-1/4 **NEW YORK, NY 10027**
0.205 mi.
1085 ft. **Site 1 of 9 in cluster AJ**

Relative:
Higher

Actual:
30 ft.

NY MANIFEST:
Country: USA
EPA ID: NYP004541983
Facility Status: Not reported
Location Address 1: 103 MORNINGSIDE AVE
Code: BP
Location Address 2: SB 41246
Total Tanks: Not reported
Location City: NEW YORK

CON EDISON (Continued) **S113918856**

Location State:	NY
Location Zip:	10027
Location Zip 4:	Not reported

NY MANIFEST:

EPAID:	NYP004541983
Mailing Name:	CON EDISON
Mailing Contact:	TOM TEELING
Mailing Address 1:	4 IRVING PLACE 15TH FLOOR
Mailing Address 2:	Not reported
Mailing City:	NEW YORK
Mailing State:	NY
Mailing Zip:	10003
Mailing Zip 4:	Not reported
Mailing Country:	USA
Mailing Phone:	Not reported

NY MANIFEST:

Document ID:	Not reported
Manifest Status:	Not reported
seq:	Not reported
Year:	2014
Trans1 State ID:	NJ0000027193
Trans2 State ID:	Not reported
Generator Ship Date:	05/23/2014
Trans1 Recv Date:	05/23/2014
Trans2 Recv Date:	Not reported
TSD Site Recv Date:	05/28/2014
Part A Recv Date:	Not reported
Part B Recv Date:	Not reported
Generator EPA ID:	NYP004541983
Trans1 EPA ID:	Not reported
Trans2 EPA ID:	Not reported
TSDF ID 1:	NJD002200046
TSDF ID 2:	Not reported
Manifest Tracking Number:	011694518JJK
Import Indicator:	N
Export Indicator:	N
Discr Quantity Indicator:	N
Discr Type Indicator:	N
Discr Residue Indicator:	N
Discr Partial Reject Indicator:	N
Discr Full Reject Indicator:	N
Manifest Ref Number:	Not reported
Alt Facility RCRA ID:	Not reported
Alt Facility Sign Date:	Not reported
MGMT Method Type Code:	H110
Waste Code:	Not reported
Waste Code:	Not reported
Waste Code:	Not reported
Waste Code:	Not reported
Waste Code:	Not reported
Waste Code:	Not reported
Quantity:	500
Units:	P - Pounds
Number of Containers:	1
Container Type:	TT - Cargo tank, tank trucks

CON EDISON (Continued) **S113918856**

Handling Method:	T Chemical, physical, or biological treatment.
Specific Gravity:	1
Waste Code:	D008
Waste Code 1_2:	Not reported
Waste Code 1_3:	Not reported
Waste Code 1_4:	Not reported
Waste Code 1_5:	Not reported
Waste Code 1_6:	Not reported

AE344 **SALEM UNITED METHODIST CHURCH** **NY AST** **A100194105**
ENE **2190 SEVENTH AVENUE** **N/A**
1/8-1/4 **NEW YORK, NY 10027**
0.206 mi.
1086 ft. **Site 3 of 11 in cluster AE**

Relative:
Lower

Actual:
27 ft.

AST:

Region:	STATE
DEC Region:	2
Site Status:	Active
Facility Id:	2-607058
Program Type:	PBS
UTM X:	588889.06606
UTM Y:	4518394.55343
Expiration Date:	10/03/2006
Site Type:	School

Affiliation Records:

Site Id:	28913
Affiliation Type:	Facility Owner
Company Name:	SALEM UNITED METHODIST CHURCH
Contact Type:	CHAIRMAN
Contact Name:	JAMES WASHINGTON
Address1:	2190 7TH AVENUE
Address2:	Not reported
City:	NEW YORK
State:	NY
Zip Code:	10027
Country Code:	001
Phone:	(212) 678-2700
EMail:	Not reported
Fax Number:	Not reported
Modified By:	msbaptis
Date Last Modified:	2006-10-20

Site Id:	28913
Affiliation Type:	Mail Contact
Company Name:	SALEM UNITED METHODIST CHURCH
Contact Type:	Not reported
Contact Name:	JAMES WASHINGTON
Address1:	2190 SEVENTH AVENUE
Address2:	Not reported
City:	NEW YORK
State:	NY
Zip Code:	10027
Country Code:	001
Phone:	(212) 678-2700
EMail:	Not reported

SALEM UNITED METHODIST CHURCH (Continued) **A100194105**

Fax Number:	Not reported
Modified By:	TRANSLAT
Date Last Modified:	2004-03-04

Site Id:	28913
Affiliation Type:	On-Site Operator
Company Name:	SALEM UNITED METHODIST CHURCH
Contact Type:	Not reported
Contact Name:	JAMES WASHINGTON
Address1:	Not reported
Address2:	Not reported
City:	Not reported
State:	NN
Zip Code:	Not reported
Country Code:	001
Phone:	(212) 678-2700
EMail:	Not reported
Fax Number:	Not reported
Modified By:	TRANSLAT
Date Last Modified:	2004-03-04

Site Id:	28913
Affiliation Type:	Emergency Contact
Company Name:	SALEM UNITED METHODIST CHURCH
Contact Type:	Not reported
Contact Name:	JAMES WASHINGTON
Address1:	Not reported
Address2:	Not reported
City:	Not reported
State:	NN
Zip Code:	Not reported
Country Code:	001
Phone:	(212) 678-2700
EMail:	Not reported
Fax Number:	Not reported
Modified By:	TRANSLAT
Date Last Modified:	2004-03-04

Tank Info:

Tank Number:	001
Tank Id:	62241
Material Code:	0001
Common Name of Substance:	#2 Fuel Oil (On-Site Consumption)

Equipment Records:

D01 - Pipe Type - Steel/Carbon Steel/Iron
G03 - Tank Secondary Containment - Vault (w/o access)
J02 - Dispenser - Suction Dispenser
I04 - Overfill - Product Level Gauge (A/G)
F00 - Pipe External Protection - None
H00 - Tank Leak Detection - None
L09 - Piping Leak Detection - Exempt Suction Piping
A00 - Tank Internal Protection - None
B05 - Tank External Protection - Jacketed
C01 - Pipe Location - Aboveground

SALEM UNITED METHODIST CHURCH (Continued) **A100194105**

Tank Location:	1
Tank Type:	Steel/Carbon Steel/Iron
Tank Status:	In Service
Pipe Model:	Not reported
Install Date:	06/01/1980
Capacity Gallons:	3000
Tightness Test Method:	NN
Date Test:	Not reported
Next Test Date:	Not reported
Date Tank Closed:	Not reported
Register:	True
Modified By:	msbaptis
Last Modified:	10/20/2006
Material Name:	Not reported

AA345 **ALBERTA LHARRISON** **NY AST** **A100183257**
SW **302 WEST 122ND STREET** **N/A**
1/8-1/4 **NEW YORK, NY 10027**
0.206 mi.
1088 ft. **Site 13 of 17 in cluster AA**

Relative:
Higher

Actual:
29 ft.

AST:

Region:	STATE
DEC Region:	2
Site Status:	Active
Facility Id:	2-606662
Program Type:	PBS
UTM X:	588303.89598
UTM Y:	4518013.38857
Expiration Date:	08/13/2006
Site Type:	Other

Affiliation Records:

Site Id:	28520
Affiliation Type:	Facility Owner
Company Name:	ESTATE OF INEZ TAYLOR % ALBERTA HARRISON
Contact Type:	Not reported
Contact Name:	Not reported
Address1:	15-19 W. 110TH ST.
Address2:	Not reported
City:	NEW YORK
State:	NY
Zip Code:	10026
Country Code:	001
Phone:	(212) 876-6797
EMail:	Not reported
Fax Number:	Not reported
Modified By:	TRANSLAT
Date Last Modified:	2004-03-04

Site Id:	28520
Affiliation Type:	Mail Contact
Company Name:	ESTATE OF INEZ TAYLOR
Contact Type:	Not reported
Contact Name:	Not reported
Address1:	% ALBERTA HARRISON
Address2:	15-19 WEST 110TH STREET
City:	NEW YORK

ALBERTA LHARRISON (Continued) **A100183257**

State: NY
Zip Code: 10026
Country Code: 001
Phone: (212) 876-6797
EMail: Not reported
Fax Number: Not reported
Modified By: TRANSLAT
Date Last Modified: 2004-03-04

Site Id: 28520
Affiliation Type: On-Site Operator
Company Name: ALBERTA LHARRISON
Contact Type: Not reported
Contact Name: OLLIE HARRISON
Address1: Not reported
Address2: Not reported
City: Not reported
State: NN
Zip Code: Not reported
Country Code: 001
Phone: (212) 876-6797
EMail: Not reported
Fax Number: Not reported
Modified By: TRANSLAT
Date Last Modified: 2004-03-04

Site Id: 28520
Affiliation Type: Emergency Contact
Company Name: ESTATE OF INEZ TAYLOR % ALBERTA HARRISON
Contact Type: Not reported
Contact Name: OLLIE HARRISON
Address1: Not reported
Address2: Not reported
City: Not reported
State: NN
Zip Code: Not reported
Country Code: 001
Phone: (212) 876-6797
EMail: Not reported
Fax Number: Not reported
Modified By: TRANSLAT
Date Last Modified: 2004-03-04

Tank Info:

Tank Number: 001
Tank Id: 61730
Material Code: 0003
Common Name of Substance: #6 Fuel Oil (On-Site Consumption)

Equipment Records:

B00 - Tank External Protection - None
F00 - Pipe External Protection - None
I05 - Overfill - Vent Whistle
A00 - Tank Internal Protection - None
G99 - Tank Secondary Containment - Other

ALBERTA LHARRISON (Continued) **A100183257**

L09 - Piping Leak Detection - Exempt Suction Piping
D00 - Pipe Type - No Piping
H06 - Tank Leak Detection - Impervious Barrier/Concrete Pad (A/G)
J02 - Dispenser - Suction Dispenser
C01 - Pipe Location - Aboveground

Tank Location:	3
Tank Type:	Steel/Carbon Steel/Iron
Tank Status:	In Service
Pipe Model:	Not reported
Install Date:	Not reported
Capacity Gallons:	2000
Tightness Test Method:	NN
Date Test:	Not reported
Next Test Date:	Not reported
Date Tank Closed:	Not reported
Register:	True
Modified By:	TRANSLAT
Last Modified:	03/04/2004
Material Name:	Not reported

AC346 **CON EDISON** **RCRA-CESQG** **1012185654**
SW **306 W 122ND ST** **NJ MANIFEST** **NYP004164877**
1/8-1/4 **NEW YORK, NY 10027** **NY MANIFEST**
0.209 mi.
1102 ft. **Site 3 of 7 in cluster AC**

Relative:
Higher

Actual:
29 ft.

RCRA-CESQG:

Date form received by agency:	03/27/2009
Facility name:	CON EDISON
Facility address:	306 W 122ND ST NEW YORK, NY 10027
EPA ID:	NYP004164877
Mailing address:	4 IRVING PL, RM 828 NEW YORK, NY 10003
Contact:	ANTHONY BUDA
Contact address:	Not reported Not reported
Contact country:	Not reported
Contact telephone:	(917) 440-1809
Contact email:	Not reported
EPA Region:	02
Classification:	Conditionally Exempt Small Quantity Generator
Description:	Handler: generates 100 kg or less of hazardous waste per calendar month, and accumulates 1000 kg or less of hazardous waste at any time; or generates 1 kg or less of acutely hazardous waste per calendar month, and accumulates at any time: 1 kg or less of acutely hazardous waste; or 100 kg or less of any residue or contaminated soil, waste or other debris resulting from the cleanup of a spill, into or on any land or water, of acutely hazardous waste; or generates 100 kg or less of any residue or contaminated soil, waste or other debris resulting from the cleanup of a spill, into or on any land or water, of acutely hazardous waste during any calendar month, and accumulates at any time: 1 kg or less of acutely hazardous waste; or 100 kg or less of any residue or contaminated soil, waste or other debris resulting from the cleanup of a spill, into or on any land or water, of acutely hazardous waste

CON EDISON (Continued) **1012185654**

Handler Activities Summary:
- U.S. importer of hazardous waste: No
- Mixed waste (haz. and radioactive): No
- Recycler of hazardous waste: No
- Transporter of hazardous waste: No
- Treater, storer or disposer of HW: No
- Underground injection activity: No
- On-site burner exemption: No
- Furnace exemption: No
- Used oil fuel burner: No
- Used oil processor: No
- User oil refiner: No
- Used oil fuel marketer to burner: No
- Used oil Specification marketer: No
- Used oil transfer facility: No
- Used oil transporter: No

Violation Status: No violations found

NJ MANIFEST:
- EPA Id: NYP004164877
- Mail Address: 4 IRVING PL, RM 828
- Mail City/State/Zip: NEW YORK, NY 10003
- Facility Phone: Not reported
- Emergency Phone: Not reported
- Contact: ANTHONY BUDA
- Comments: Not reported
- SIC Code: Not reported
- County: NY061
- Municipal: Not reported
- Previous EPA Id: Not reported
- Gen Flag: Not reported
- Trans Flag: Not reported
- TSDF Flag: Not reported
- Name Change: Not reported
- Date Change: Not reported

Manifest:
- Manifest Number: 001028039JJK
- EPA ID: NYP004164877
- Date Shipped: 03/27/2009
- TSDF EPA ID: NJD002200046
- Transporter EPA ID: NJ0000027193
- Transporter 2 EPA ID: Not reported
- Transporter 3 EPA ID: Not reported
- Transporter 4 EPA ID: Not reported
- Transporter 5 EPA ID: Not reported
- Transporter 6 EPA ID: Not reported
- Transporter 7 EPA ID: Not reported
- Transporter 8 EPA ID: Not reported
- Transporter 9 EPA ID: Not reported
- Transporter 10 EPA ID: Not reported
- Date Trans1 Transported Waste: 03/27/2009
- Date Trans2 Transported Waste: Not reported
- Date Trans3 Transported Waste: Not reported
- Date Trans4 Transported Waste: Not reported
- Date Trans5 Transported Waste: Not reported
- Date Trans6 Transported Waste: Not reported

CON EDISON (Continued) **1012185654**

Date Trans7 Transported Waste:	Not reported
Date Trans8 Transported Waste:	Not reported
Date Trans9 Transported Waste:	Not reported
Date Trans10 Transported Waste:	Not reported
Date TSDF Received Waste:	03/27/2009
TSDF EPA Facility Name:	Not reported
QTY Units:	Not reported
Transporter SEQ ID:	Not reported
Transporter-1 Date:	Not reported
Waste SEQ ID:	Not reported
Waste Type Code 2:	Not reported
Waste Type Code 3:	Not reported
Waste Type Code 4:	Not reported
Waste Type Code 5:	Not reported
Waste Type Code 6:	Not reported
Date Accepted:	Not reported
Manifest Discrepancy Type:	Not reported
Data Entry Number:	Not reported
Was Load Rejected:	NEW YORK, NY 10003
Reason Load Was Rejected:	Not reported

Waste:

Manifest Year:	Not reported
Waste Code:	D008
Hand Code:	H111
Quantity:	75 G

NY MANIFEST:

Country:	USA
EPA ID:	NYP004164877
Facility Status:	Not reported
Location Address 1:	310 W 122 ST
Code:	BP
Location Address 2:	Not reported
Total Tanks:	Not reported
Location City:	NEW YORK
Location State:	NY
Location Zip:	10020
Location Zip 4:	Not reported

NY MANIFEST:

EPAID:	NYP004164877
Mailing Name:	CONSOLIDATED EDISON
Mailing Contact:	CONSOLIDATED EDISON
Mailing Address 1:	4 IRVING PLACE RM 828
Mailing Address 2:	Not reported
Mailing City:	NEW YORK
Mailing State:	NY
Mailing Zip:	10003
Mailing Zip 4:	Not reported
Mailing Country:	USA
Mailing Phone:	2124602808

NY MANIFEST:

CON EDISON (Continued) **1012185654**

Document ID:	Not reported
Manifest Status:	Not reported
seq:	Not reported
Year:	2009
Trans1 State ID:	NJ0000027193
Trans2 State ID:	Not reported
Generator Ship Date:	03/27/2009
Trans1 Recv Date:	03/27/2009
Trans2 Recv Date:	Not reported
TSD Site Recv Date:	03/27/2009
Part A Recv Date:	Not reported
Part B Recv Date:	Not reported
Generator EPA ID:	NYP004164877
Trans1 EPA ID:	Not reported
Trans2 EPA ID:	Not reported
TSDF ID 1:	NJD002200046
TSDF ID 2:	Not reported
Manifest Tracking Number:	001028039JJK
Import Indicator:	N
Export Indicator:	N
Discr Quantity Indicator:	N
Discr Type Indicator:	N
Discr Residue Indicator:	N
Discr Partial Reject Indicator:	N
Discr Full Reject Indicator:	N
Manifest Ref Number:	Not reported
Alt Facility RCRA ID:	Not reported
Alt Facility Sign Date:	Not reported
MGMT Method Type Code:	H111
Waste Code:	Not reported
Waste Code:	Not reported
Waste Code:	Not reported
Waste Code:	Not reported
Waste Code:	Not reported
Waste Code:	Not reported
Quantity:	75.0
Units:	G - Gallons (liquids only)* (8.3 pounds)
Number of Containers:	1.0
Container Type:	TT - Cargo tank, tank trucks
Handling Method:	T Chemical, physical, or biological treatment.
Specific Gravity:	1.0
Waste Code:	D008
Waste Code 1_2:	Not reported
Waste Code 1_3:	Not reported
Waste Code 1_4:	Not reported
Waste Code 1_5:	Not reported
Waste Code 1_6:	Not reported

AC347 **CONSOLIDATED EDISON** **NY MANIFEST** **S117564328**
SW **306 W 122ND ST E OF MANHATTAN** **N/A**
1/8-1/4 **NEW YORK, NY 10027**
0.209 mi.
1102 ft. **Site 4 of 7 in cluster AC**

Relative:
Higher

Actual:
29 ft.

NY MANIFEST:

Country:	USA
EPA ID:	NYP004169199
Facility Status:	Not reported
Location Address 1:	302 WEST 122 ST
Code:	BP
Location Address 2:	Not reported
Total Tanks:	Not reported
Location City:	NEW YORK
Location State:	NY
Location Zip:	10001
Location Zip 4:	Not reported

NY MANIFEST:

EPAID:	NYP004169199
Mailing Name:	CONSOLIDATED EDISON
Mailing Contact:	CONSOLIDATED EDISON
Mailing Address 1:	4 IRVING PLACE RM 828
Mailing Address 2:	Not reported
Mailing City:	NEW YORK
Mailing State:	NY
Mailing Zip:	10003
Mailing Zip 4:	Not reported
Mailing Country:	USA
Mailing Phone:	2124602808

NY MANIFEST:

Document ID:	Not reported
Manifest Status:	Not reported
seq:	Not reported
Year:	2009
Trans1 State ID:	NJ0000027193
Trans2 State ID:	Not reported
Generator Ship Date:	05/08/2009
Trans1 Recv Date:	05/08/2009
Trans2 Recv Date:	Not reported
TSD Site Recv Date:	05/08/2009
Part A Recv Date:	Not reported
Part B Recv Date:	Not reported
Generator EPA ID:	NYP004169199
Trans1 EPA ID:	Not reported
Trans2 EPA ID:	Not reported
TSDF ID 1:	NJD002200046
TSDF ID 2:	Not reported
Manifest Tracking Number:	001031470JJK
Import Indicator:	N
Export Indicator:	N
Discr Quantity Indicator:	N
Discr Type Indicator:	N
Discr Residue Indicator:	N
Discr Partial Reject Indicator:	N
Discr Full Reject Indicator:	N
Manifest Ref Number:	Not reported

CONSOLIDATED EDISON (Continued) **S117564328**

Alt Facility RCRA ID:	Not reported
Alt Facility Sign Date:	Not reported
MGMT Method Type Code:	H111
Waste Code:	Not reported
Waste Code:	Not reported
Waste Code:	Not reported
Waste Code:	Not reported
Waste Code:	Not reported
Waste Code:	Not reported
Quantity:	100.0
Units:	P - Pounds
Number of Containers:	1.0
Container Type:	TT - Cargo tank, tank trucks
Handling Method:	T Chemical, physical, or biological treatment.
Specific Gravity:	1.0
Waste Code:	D008
Waste Code 1_2:	Not reported
Waste Code 1_3:	Not reported
Waste Code 1_4:	Not reported
Waste Code 1_5:	Not reported
Waste Code 1_6:	Not reported

AC348 **CON EDISON** **RCRA-CESQG 1012186081**
SW **306 W 122ND ST E OF MANHATTAN AVE** **NJ MANIFEST NYP004169199**
1/8-1/4 **NEW YORK, NY 10027**
0.209 mi.
1102 ft. **Site 5 of 7 in cluster AC**

Relative:
Higher

Actual:
29 ft.

RCRA-CESQG:

Date form received by agency:	05/08/2009
Facility name:	CON EDISON
Facility address:	306 W 122ND ST E OF MANHATTAN AVE NEW YORK, NY 10027
EPA ID:	NYP004169199
Mailing address:	4 IRVING PL, RM 828 NEW YORK, NY 10003
Contact:	MICHAEL BETO
Contact address:	Not reported Not reported
Contact country:	Not reported
Contact telephone:	(917) 337-5519
Contact email:	Not reported
EPA Region:	02
Classification:	Conditionally Exempt Small Quantity Generator
Description:	Handler: generates 100 kg or less of hazardous waste per calendar month, and accumulates 1000 kg or less of hazardous waste at any time; or generates 1 kg or less of acutely hazardous waste per calendar month, and accumulates at any time: 1 kg or less of acutely hazardous waste; or 100 kg or less of any residue or contaminated soil, waste or other debris resulting from the cleanup of a spill, into or on any land or water, of acutely hazardous waste; or generates 100 kg or less of any residue or contaminated soil, waste or other debris resulting from the cleanup of a spill, into or on any land or water, of acutely hazardous waste during any calendar month, and accumulates at any time: 1 kg or less of acutely hazardous waste; or 100 kg or less of any residue or contaminated soil, waste or other debris resulting from the cleanup of a spill, into or on any land or water, of acutely

CON EDISON (Continued) **1012186081**

hazardous waste

Handler Activities Summary:
U.S. importer of hazardous waste: No
Mixed waste (haz. and radioactive): No
Recycler of hazardous waste: No
Transporter of hazardous waste: No
Treater, storer or disposer of HW: No
Underground injection activity: No
On-site burner exemption: No
Furnace exemption: No
Used oil fuel burner: No
Used oil processor: No
User oil refiner: No
Used oil fuel marketer to burner: No
Used oil Specification marketer: No
Used oil transfer facility: No
Used oil transporter: No

Violation Status: No violations found

NJ MANIFEST:
EPA Id: NYP004169199
Mail Address: 4 IRVING PL, RM 828
Mail City/State/Zip: NEW YORK, NY 10003
Facility Phone: Not reported
Emergency Phone: Not reported
Contact: MICHAEL BETO
Comments: Not reported
SIC Code: Not reported
County: NY061
Municipal: Not reported
Previous EPA Id: Not reported
Gen Flag: Not reported
Trans Flag: Not reported
TSDF Flag: Not reported
Name Change: Not reported
Date Change: Not reported

Manifest:
Manifest Number: 001031470JJK
EPA ID: NYP004169199
Date Shipped: 05/08/2009
TSDF EPA ID: NJD002200046
Transporter EPA ID: NJ0000027193
Transporter 2 EPA ID: Not reported
Transporter 3 EPA ID: Not reported
Transporter 4 EPA ID: Not reported
Transporter 5 EPA ID: Not reported
Transporter 6 EPA ID: Not reported
Transporter 7 EPA ID: Not reported
Transporter 8 EPA ID: Not reported
Transporter 9 EPA ID: Not reported
Transporter 10 EPA ID: Not reported
Date Trans1 Transported Waste: 05/08/2009
Date Trans2 Transported Waste: Not reported
Date Trans3 Transported Waste: Not reported
Date Trans4 Transported Waste: Not reported

CON EDISON (Continued) **1012186081**

Date Trans5 Transported Waste:	Not reported
Date Trans6 Transported Waste:	Not reported
Date Trans7 Transported Waste:	Not reported
Date Trans8 Transported Waste:	Not reported
Date Trans9 Transported Waste:	Not reported
Date Trans10 Transported Waste:	Not reported
Date TSDF Received Waste:	05/08/2009
TSDF EPA Facility Name:	Not reported
QTY Units:	Not reported
Transporter SEQ ID:	Not reported
Transporter-1 Date:	Not reported
Waste SEQ ID:	Not reported
Waste Type Code 2:	Not reported
Waste Type Code 3:	Not reported
Waste Type Code 4:	Not reported
Waste Type Code 5:	Not reported
Waste Type Code 6:	Not reported
Date Accepted:	Not reported
Manifest Discrepancy Type:	Not reported
Data Entry Number:	Not reported
Was Load Rejected:	NEW YORK, NY 10003
Reason Load Was Rejected:	Not reported

Waste:

Manifest Year:	Not reported
Waste Code:	D008
Hand Code:	H111
Quantity:	100 P

AB349 **CON EDISON SERVICE BOX: 20585** **RCRA NonGen / NLR** **1016967871**
SE **148-50 W 125TH ST & 7TH AVE** **FINDS** **NYP004414702**
1/8-1/4 **NEW YORK, NY 10027** **NY MANIFEST**
0.209 mi. **ECHO**
1102 ft. **Site 8 of 11 in cluster AB**

Relative:
Lower

Actual:
27 ft.

RCRA NonGen / NLR:

Date form received by agency:	02/08/2014
Facility name:	CON EDISON SERVICE BOX: 20585
Facility address:	148-50 W 125TH ST & 7TH AVE NEW YORK, NY 10027
EPA ID:	NYP004414702
Mailing address:	IRVING PL, 15TH FL NE NEW YORK, NY 10003
Contact:	THOMAS TEELING
Contact address:	Not reported Not reported
Contact country:	Not reported
Contact telephone:	(212) 460-3770
Contact email:	Not reported
EPA Region:	02
Classification:	Non-Generator
Description:	Handler: Non-Generators do not presently generate hazardous waste

Handler Activities Summary:

U.S. importer of hazardous waste:	No

CON EDISON SERVICE BOX: 20585 (Continued) **1016967871**

Mixed waste (haz. and radioactive): No
Recycler of hazardous waste: No
Transporter of hazardous waste: No
Treater, storer or disposer of HW: No
Underground injection activity: No
On-site burner exemption: No
Furnace exemption: No
Used oil fuel burner: No
Used oil processor: No
User oil refiner: No
Used oil fuel marketer to burner: No
Used oil Specification marketer: No
Used oil transfer facility: No
Used oil transporter: No

Historical Generators:
Date form received by agency: 01/08/2014
Site name: CON EDISON SERVICE BOX: 20585
Classification: Conditionally Exempt Small Quantity Generator

Violation Status: No violations found

FINDS:

Registry ID: 110064109478

Environmental Interest/Information System
RCRAInfo is a national information system that supports the Resource Conservation and Recovery Act (RCRA) program through the tracking of events and activities related to facilities that generate, transport, and treat, store, or dispose of hazardous waste. RCRAInfo allows RCRA program staff to track the notification, permit, compliance, and corrective action activities required under RCRA.

NY MANIFEST:
Country: USA
EPA ID: NYP004414702
Facility Status: Not reported
Location Address 1: 148-50 W 125TH ST & 7TH AVE
Code: BP
Location Address 2: SB20585
Total Tanks: Not reported
Location City: NEW YORK
Location State: NY
Location Zip: 10027
Location Zip 4: Not reported

NY MANIFEST:
EPAID: NYP004414702
Mailing Name: CON EDISON
Mailing Contact: CON EDISON
Mailing Address 1: 4 IRVING PLACE
Mailing Address 2: 15TH FL
Mailing City: NEW YORK
Mailing State: NY
Mailing Zip: 10003

CON EDISON SERVICE BOX: 20585 (Continued) **1016967871**

Mailing Zip 4:	Not reported
Mailing Country:	USA
Mailing Phone:	Not reported

NY MANIFEST:

Document ID:	Not reported
Manifest Status:	Not reported
seq:	Not reported
Year:	2014
Trans1 State ID:	NJD003812047
Trans2 State ID:	Not reported
Generator Ship Date:	01/08/2014
Trans1 Recv Date:	01/08/2014
Trans2 Recv Date:	Not reported
TSD Site Recv Date:	01/10/2014
Part A Recv Date:	Not reported
Part B Recv Date:	Not reported
Generator EPA ID:	NYP004414702
Trans1 EPA ID:	Not reported
Trans2 EPA ID:	Not reported
TSDF ID 1:	NJD991291105
TSDF ID 2:	Not reported
Manifest Tracking Number:	002299583GBF
Import Indicator:	N
Export Indicator:	N
Discr Quantity Indicator:	N
Discr Type Indicator:	N
Discr Residue Indicator:	N
Discr Partial Reject Indicator:	N
Discr Full Reject Indicator:	N
Manifest Ref Number:	Not reported
Alt Facility RCRA ID:	Not reported
Alt Facility Sign Date:	Not reported
MGMT Method Type Code:	H110
Waste Code:	Not reported
Waste Code:	Not reported
Waste Code:	Not reported
Waste Code:	Not reported
Waste Code:	Not reported
Waste Code:	Not reported
Quantity:	300
Units:	P - Pounds
Number of Containers:	1
Container Type:	TT - Cargo tank, tank trucks
Handling Method:	T Chemical, physical, or biological treatment.
Specific Gravity:	1
Waste Code:	D008
Waste Code 1_2:	Not reported
Waste Code 1_3:	Not reported
Waste Code 1_4:	Not reported
Waste Code 1_5:	Not reported
Waste Code 1_6:	Not reported

ECHO:

Envid:	1016967871

CON EDISON SERVICE BOX: 20585 (Continued) **1016967871**

Registry ID: 110064109478
DFR URL: http://echo.epa.gov/detailed_facility_report?fid=110064109478

AB350 **CON EDISON SERVICE BOX: 20585** **RCRA NonGen / NLR** **1016967652**
SE **148-50 W 125TH ST & 6TH AVE** **NY MANIFEST** **NYP004412508**
1/8-1/4 **NEW YORK, NY 10027**
0.209 mi.
1102 ft. **Site 9 of 11 in cluster AB**

Relative:
Lower

Actual:
27 ft.

RCRA NonGen / NLR:
Date form received by agency: 02/05/2014
Facility name: CON EDISON SERVICE BOX: 20585
Facility address: 148-50 W 125TH ST & 6TH AVE
NEW YORK, NY 10027
EPA ID: NYP004412508
Mailing address: IRVING PL, 15TH FL NE
NEW YORK, NY 10003
Contact: THOMAS TEELING
Contact address: Not reported
Not reported
Contact country: Not reported
Contact telephone: (212) 460-3770
Contact email: Not reported
EPA Region: 02
Classification: Non-Generator
Description: Handler: Non-Generators do not presently generate hazardous waste

Handler Activities Summary:
U.S. importer of hazardous waste: No
Mixed waste (haz. and radioactive): No
Recycler of hazardous waste: No
Transporter of hazardous waste: No
Treater, storer or disposer of HW: No
Underground injection activity: No
On-site burner exemption: No
Furnace exemption: No
Used oil fuel burner: No
Used oil processor: No
User oil refiner: No
Used oil fuel marketer to burner: No
Used oil Specification marketer: No
Used oil transfer facility: No
Used oil transporter: No

Historical Generators:
Date form received by agency: 01/05/2014
Site name: CON EDISON SERVICE BOX: 20585
Classification: Conditionally Exempt Small Quantity Generator

Violation Status: No violations found

NY MANIFEST:
Country: USA
EPA ID: NYP004412508
Facility Status: Not reported
Location Address 1: F/O 148-50 W 125TH ST
Code: BP

CON EDISON SERVICE BOX: 20585 (Continued) **1016967652**

Location Address 2:	SB20585
Total Tanks:	Not reported
Location City:	NEW YORK
Location State:	NY
Location Zip:	10027
Location Zip 4:	Not reported

NY MANIFEST:

EPAID:	NYP004412508
Mailing Name:	CON EDISON
Mailing Contact:	CON EDISON
Mailing Address 1:	4 IRVING PLACE
Mailing Address 2:	15TH FL
Mailing City:	NEW YORK
Mailing State:	NY
Mailing Zip:	10003
Mailing Zip 4:	Not reported
Mailing Country:	USA
Mailing Phone:	Not reported

NY MANIFEST:

Document ID:	Not reported
Manifest Status:	Not reported
seq:	Not reported
Year:	2014
Trans1 State ID:	NJD003812047
Trans2 State ID:	Not reported
Generator Ship Date:	01/05/2014
Trans1 Recv Date:	01/05/2014
Trans2 Recv Date:	Not reported
TSD Site Recv Date:	01/07/2014
Part A Recv Date:	Not reported
Part B Recv Date:	Not reported
Generator EPA ID:	NYP004412508
Trans1 EPA ID:	Not reported
Trans2 EPA ID:	Not reported
TSDF ID 1:	NJD991291105
TSDF ID 2:	Not reported
Manifest Tracking Number:	002328527GBF
Import Indicator:	N
Export Indicator:	N
Discr Quantity Indicator:	N
Discr Type Indicator:	N
Discr Residue Indicator:	N
Discr Partial Reject Indicator:	N
Discr Full Reject Indicator:	N
Manifest Ref Number:	Not reported
Alt Facility RCRA ID:	Not reported
Alt Facility Sign Date:	Not reported
MGMT Method Type Code:	H110
Waste Code:	Not reported
Waste Code:	Not reported
Waste Code:	Not reported
Waste Code:	Not reported
Waste Code:	Not reported
Waste Code:	Not reported
Quantity:	300

CON EDISON SERVICE BOX: 20585 (Continued) **1016967652**

Units:	P - Pounds
Number of Containers:	1
Container Type:	TT - Cargo tank, tank trucks
Handling Method:	T Chemical, physical, or biological treatment.
Specific Gravity:	1
Waste Code:	D008
Waste Code 1_2:	Not reported
Waste Code 1_3:	Not reported
Waste Code 1_4:	Not reported
Waste Code 1_5:	Not reported
Waste Code 1_6:	Not reported

Y351 **ONE CONVENT AVENUE REALTY CORPORATION** **NY AST** **U003397144**
NW **1 CONVENT AVENUE** **NY HIST AST** **N/A**
1/8-1/4 **NEW YORK, NY 10027**
0.209 mi.
1104 ft. **Site 6 of 12 in cluster Y**

Relative:
Higher

Actual:
37 ft.

AST:

Region:	STATE
DEC Region:	2
Site Status:	Active
Facility Id:	2-603406
Program Type:	PBS
UTM X:	588332.47631
UTM Y:	4518507.20156
Expiration Date:	09/20/2017
Site Type:	Apartment Building/Office Building

Affiliation Records:

Site Id:	25323
Affiliation Type:	Mail Contact
Company Name:	1 CONVENT REALTY LLC
Contact Type:	Not reported
Contact Name:	BRIAN NEWMAN
Address1:	619 WEST 54TH STREET SUITE 10A
Address2:	Not reported
City:	NEW YORK
State:	NY
Zip Code:	10019
Country Code:	001
Phone:	(212) 765-2555
EMail:	Not reported
Fax Number:	Not reported
Modified By:	msbaptis
Date Last Modified:	2007-11-27

Site Id:	25323
Affiliation Type:	On-Site Operator
Company Name:	1 CONVENT REALTY LLC
Contact Type:	Not reported
Contact Name:	HILARIO MARTINEZ
Address1:	Not reported
Address2:	Not reported
City:	Not reported
State:	NN
Zip Code:	Not reported

ONE CONVENT AVENUE REALTY CORPORATION (Continued) **U003397144**

Country Code:	999
Phone:	(212) 222-5404
EMail:	Not reported
Fax Number:	Not reported
Modified By:	msbaptis
Date Last Modified:	2007-11-27

Site Id:	25323
Affiliation Type:	Emergency Contact
Company Name:	1 CONVENT REALTY LLC
Contact Type:	Not reported
Contact Name:	HILARIO MARTINEZ
Address1:	Not reported
Address2:	Not reported
City:	Not reported
State:	NN
Zip Code:	Not reported
Country Code:	999
Phone:	(212) 222-5404
EMail:	Not reported
Fax Number:	Not reported
Modified By:	msbaptis
Date Last Modified:	2007-11-27

Site Id:	25323
Affiliation Type:	Facility Owner
Company Name:	1 CONVENT REALTY LLC
Contact Type:	MEMBER
Contact Name:	MICHAEL ARYEH
Address1:	619 WEST 54TH STREET SUITE 10A
Address2:	Not reported
City:	NEW YORK
State:	NY
Zip Code:	10019
Country Code:	001
Phone:	(212) 765-2555
EMail:	Not reported
Fax Number:	Not reported
Modified By:	msbaptis
Date Last Modified:	2007-11-27

Tank Info:

Tank Number:	001
Tank Id:	54176
Material Code:	0001
Common Name of Substance:	#2 Fuel Oil (On-Site Consumption)

Equipment Records:

C03 - Pipe Location - Aboveground/Underground Combination
G00 - Tank Secondary Containment - None
A00 - Tank Internal Protection - None
L09 - Piping Leak Detection - Exempt Suction Piping
F00 - Pipe External Protection - None
B00 - Tank External Protection - None
I05 - Overfill - Vent Whistle

ONE CONVENT AVENUE REALTY CORPORATION (Continued) **U003397144**

J02 - Dispenser - Suction Dispenser
K00 - Spill Prevention - None
D01 - Pipe Type - Steel/Carbon Steel/Iron
E00 - Piping Secondary Containment - None
I04 - Overfill - Product Level Gauge (A/G)
H00 - Tank Leak Detection - None

Tank Location:	1
Tank Type:	Steel/Carbon Steel/Iron
Tank Status:	In Service
Pipe Model:	Not reported
Install Date:	01/01/1999
Capacity Gallons:	5000
Tightness Test Method:	NN
Date Test:	Not reported
Next Test Date:	Not reported
Date Tank Closed:	Not reported
Register:	True
Modified By:	MSBAPTIS
Last Modified:	09/17/2012
Material Name:	Not reported

HIST AST:

PBS Number:	2-603406
SWIS Code:	6201
Operator:	GEORGE R, SABBAGH
Facility Phone:	(212) 472-2877
Facility Addr2:	1 CONVENT AVENUE
Facility Type:	Not reported
Emergency:	GEORGE R. SABAGH
Emergency Tel:	(212) 472-2877
Old PBSNO:	Not reported
Date Inspected:	Not reported
Inspector:	Not reported
Result of Inspection:	Not reported
Owner Name:	ONE CONVENT AVENUE REALTY CORPORATION
Owner Address:	C/O BIG POND REALTY COR./310 E. 81ST.ST
Owner City,St,Zip:	NEW YORK, NY 10028
Federal ID:	Not reported
Owner Tel:	(212) 472-2877
Owner Type:	Corporate/Commercial
Owner Subtype:	Not reported
Mailing Contact:	LISETTE C. SABBAGH
Mailing Name:	ONE CONVENT AVENUE REALTY CORPORATION
Mailing Address:	C/O BIG POND REALTY COPORATION
Mailing Address 2:	310 EAST 81ST STREET
Mailing City,St,Zip:	NEW YORK, NY 10028
Mailing Telephone:	(212) 472-2877
Owner Mark:	First Owner
Facility Status:	1 - Active PBS facility, i.e. total capacity of the PBS tanks is greater than 1,100 gallons, regardless if Subpart 360-14 tanks exist or not at the facility.
Certification Flag:	False
Certification Date:	04/09/1998
Expiration:	04/09/2003
Renew Flag:	False
Renew Date:	Not reported
Total Capacity:	5000

ONE CONVENT AVENUE REALTY CORPORATION (Continued) **U003397144**

FAMT:	True
Facility Screen:	Minor Data Missing
Owner Screen:	Minor Data Missing
Tank Screen:	No Missing Data
Dead Letter:	False
CBS Number:	Not reported
Town or City:	NEW YORK CITY
County Code:	62
Town or City Code:	01
Region:	2
Tank ID:	001
Tank Location:	ABOVEGROUND
Tank Status:	In Service
Install Date:	Not reported
Capacity (Gal):	5000
Product Stored:	NOS 1,2, OR 4 FUEL OIL
Tank Type:	Steel/carbon steel
Tank Internal:	0
Tank External:	00
Pipe Location:	Aboveground/Underground Combination
Pipe Type:	STEEL/IRON
Pipe Internal:	None
Pipe External:	00
Tank Containment:	None
Leak Detection:	00
Overfill Protection:	46
Dispenser Method:	Suction
Date Tested:	Not reported
Next Test Date:	Not reported
Missing Data for Tank:	No Missing Data
Date Closed:	Not reported
Test Method:	Not reported
Deleted:	False
Updated:	True
SPDES Number:	Not reported
Lat/Long:	Not reported

Y352 **410 WEST 128 STREET** **NY AST** **A100183319**
NW **410 WEST 128TH STREET** **N/A**
1/8-1/4 **NEW YORK, NY 10027**
0.210 mi.
1109 ft. **Site 7 of 12 in cluster Y**

Relative:
Higher

Actual:
58 ft.

AST:

Region:	STATE
DEC Region:	2
Site Status:	Active
Facility Id:	2-606739
Program Type:	PBS
UTM X:	588377.53984
UTM Y:	4518528.64468
Expiration Date:	08/20/2016
Site Type:	Apartment Building/Office Building

Affiliation Records:

Site Id:	28596
Affiliation Type:	On-Site Operator

410 WEST 128 STREET (Continued) **A100183319**

Company Name:	410 WEST 128 STREET
Contact Type:	Not reported
Contact Name:	VICTOR HERNANDEZ
Address1:	Not reported
Address2:	Not reported
City:	Not reported
State:	NN
Zip Code:	Not reported
Country Code:	001
Phone:	(212) 863-6251
EMail:	Not reported
Fax Number:	Not reported
Modified By:	BVCAMPBE
Date Last Modified:	2011-08-31

Site Id:	28596
Affiliation Type:	Mail Contact
Company Name:	NYC HPD
Contact Type:	Not reported
Contact Name:	ASST. COMMISSIONER DIV OF PROPERTY DISPOSITION
Address1:	100 GOLD STREET
Address2:	9Y-3
City:	NEW YORK
State:	NY
Zip Code:	10038
Country Code:	001
Phone:	(212) 863-8590
EMail:	ALEXANDJ@HPD.NYC.GOV
Fax Number:	Not reported
Modified By:	BVCAMPBE
Date Last Modified:	2011-08-31

Site Id:	28596
Affiliation Type:	Emergency Contact
Company Name:	NYC DEP OF HOUSING PRESERVATION DEVELOPMENT
Contact Type:	Not reported
Contact Name:	DEREK PARSONS
Address1:	Not reported
Address2:	Not reported
City:	Not reported
State:	NN
Zip Code:	Not reported
Country Code:	999
Phone:	(917) 559-4337
EMail:	Not reported
Fax Number:	Not reported
Modified By:	BVCAMPBE
Date Last Modified:	2011-09-01

Site Id:	28596
Affiliation Type:	Facility Owner
Company Name:	NYC DEP OF HOUSING PRESERVATION DEVELOPMENT
Contact Type:	EXEC DIRECTOR
Contact Name:	JOHN E GEARRITY
Address1:	100 GOLD ST
Address2:	Not reported
City:	NEW YORK

410 WEST 128 STREET (Continued) **A100183319**

State:	NY
Zip Code:	10038
Country Code:	001
Phone:	(212) 863-8590
EMail:	Not reported
Fax Number:	Not reported
Modified By:	BVCAMPBE
Date Last Modified:	2011-09-01

Tank Info:

Tank Number:	001
Tank Id:	61834
Material Code:	0001
Common Name of Substance:	#2 Fuel Oil (On-Site Consumption)

Equipment Records:

H00 - Tank Leak Detection - None
B01 - Tank External Protection - Painted/Asphalt Coating
J02 - Dispenser - Suction Dispenser
K00 - Spill Prevention - None
D01 - Pipe Type - Steel/Carbon Steel/Iron
E00 - Piping Secondary Containment - None
I05 - Overfill - Vent Whistle
F00 - Pipe External Protection - None
G00 - Tank Secondary Containment - None
L09 - Piping Leak Detection - Exempt Suction Piping
A00 - Tank Internal Protection - None
C03 - Pipe Location - Aboveground/Underground Combination

Tank Location:	1
Tank Type:	Steel/Carbon Steel/Iron
Tank Status:	In Service
Pipe Model:	Not reported
Install Date:	01/01/1924
Capacity Gallons:	5000
Tightness Test Method:	NN
Date Test:	Not reported
Next Test Date:	Not reported
Date Tank Closed:	Not reported
Register:	True
Modified By:	BVCAMPBE
Last Modified:	08/31/2011
Material Name:	Not reported

Z353 **ROUTE 109 SERVICE STATION INC** **RCRA NonGen / NLR** **1001090493**
West **117 MORNINGSIDE AVE** **US AIRS** **NYU005000542**
1/8-1/4 **NEW YORK, NY 10027**
0.211 mi.
1113 ft. **Site 5 of 11 in cluster Z**

Relative:
Lower

Actual:
28 ft.

RCRA NonGen / NLR:

Date form received by agency:	01/01/2007
Facility name:	ROUTE 109 SERVICE STATION INC
Facility address:	117 MORNINGSIDE AVE NEW YORK, NY 10027
EPA ID:	NYU005000542
Mailing address:	JERICHO TNPK

ROUTE 109 SERVICE STATION INC (Continued) **1001090493**

JERICHO, NY 11753
Contact: ORLANDO TEJEOLA
Contact address: JERICHO TNPK
JERICHO, NY 11753
Contact country: US
Contact telephone: (212) 663-8230
Contact email: Not reported
EPA Region: 02
Land type: Facility is not located on Indian land. Additional information is not known.
Classification: Non-Generator
Description: Handler: Non-Generators do not presently generate hazardous waste

Owner/Operator Summary:
Owner/operator name: ROUTE 109 SERVICE STATION INC
Owner/operator address: 55 JERICHO TNPK
JERICHO, NY 11753
Owner/operator country: US
Owner/operator telephone: (516) 997-9300
Legal status: Private
Owner/Operator Type: Operator
Owner/Op start date: Not reported
Owner/Op end date: Not reported

Owner/operator name: BILL WOLF PETROLEM CORP
Owner/operator address: 55 JERICHO TNPK
JERICHO, NY 11753
Owner/operator country: US
Owner/operator telephone: (516) 997-9300
Legal status: Private
Owner/Operator Type: Owner
Owner/Op start date: Not reported
Owner/Op end date: Not reported

Owner/operator name: BILL WOLF PETROLEM CORP
Owner/operator address: 55 JERICHO TNPK
JERICHO, NY 11753
Owner/operator country: US
Owner/operator telephone: (516) 997-9300
Legal status: Private
Owner/Operator Type: Operator
Owner/Op start date: Not reported
Owner/Op end date: Not reported

Handler Activities Summary:
U.S. importer of hazardous waste: No
Mixed waste (haz. and radioactive): No
Recycler of hazardous waste: No
Transporter of hazardous waste: No
Treater, storer or disposer of HW: No
Underground injection activity: No
On-site burner exemption: No
Furnace exemption: No
Used oil fuel burner: No
Used oil processor: No
User oil refiner: No
Used oil fuel marketer to burner: No

ROUTE 109 SERVICE STATION INC (Continued) **1001090493**

Used oil Specification marketer: No
Used oil transfer facility: No
Used oil transporter: No

Historical Generators:
Date form received by agency: 01/01/2006
Site name: ROUTE 109 SERVICE STATION INC
Classification: Not a generator, verified

Date form received by agency: 03/11/1996
Site name: ROUTE 109 SERVICE STATION INC
Classification: Not a generator, verified

. Waste code: NONE
. Waste name: None

Violation Status: No violations found

Evaluation Action Summary:
Evaluation date: 03/05/1996
Evaluation: COMPLIANCE EVALUATION INSPECTION ON-SITE
Area of violation: Not reported
Date achieved compliance: Not reported
Evaluation lead agency: EPA

US AIRS MINOR:
Envid: 1001090493
Region Code: 02
Programmatic ID: AIR NY0000NY2620201704
Facility Registry ID: 110004568502
D and B Number: Not reported
Primary SIC Code: 5541
NAICS Code: 999999
Default Air Classification Code: MIN
Facility Type of Ownership Code: POF
Air CMS Category Code: Not reported
HPV Status: Not reported

AH354 **CONSOLIDATED EDISON** **NY MANIFEST** **S109825356**
South **202 W 122** **N/A**
1/8-1/4 **NEW YORK, NY**
0.211 mi.
1113 ft. **Site 2 of 3 in cluster AH**

Relative:
Lower

Actual:
27 ft.

NY MANIFEST:
Country: USA
EPA ID: NYP004167199
Facility Status: Not reported
Location Address 1: 202 W 122
Code: BP
Location Address 2: Not reported
Total Tanks: Not reported
Location City: NEW YORK
Location State: NY
Location Zip: Not reported
Location Zip 4: Not reported

CONSOLIDATED EDISON (Continued) **S109825356**

NY MANIFEST:

EPAID:	NYP004167199
Mailing Name:	CONSOLIDATED EDISON
Mailing Contact:	CONSOLIDATED EDISON
Mailing Address 1:	4 IRVING PL RM 828
Mailing Address 2:	Not reported
Mailing City:	NEW YORK
Mailing State:	NY
Mailing Zip:	10003
Mailing Zip 4:	Not reported
Mailing Country:	USA
Mailing Phone:	2124602808

Y355 **NYNEX** **NY MANIFEST** **1010185252**
NW **127TH ST & CONVENT AVE** **N/A**
1/8-1/4 **NEW YORK, NY 10027**
0.211 mi.
1115 ft. **Site 8 of 12 in cluster Y**

Relative:
Higher

Actual:
37 ft.

NY MANIFEST:

Country:	USA
EPA ID:	NYP000914440
Facility Status:	Not reported
Location Address 1:	127TH ST & CONVENT AVE
Code:	BP
Location Address 2:	Not reported
Total Tanks:	Not reported
Location City:	NEW YORK
Location State:	NY
Location Zip:	10027
Location Zip 4:	Not reported

NY MANIFEST:

EPAID:	NYP000914440
Mailing Name:	NYNEX
Mailing Contact:	SHAIN TWOHIG
Mailing Address 1:	1095 AVE OF AMER-RM 3025
Mailing Address 2:	Not reported
Mailing City:	NEW YORK
Mailing State:	NY
Mailing Zip:	10036
Mailing Zip 4:	Not reported
Mailing Country:	USA
Mailing Phone:	2123956040

NY MANIFEST:

Document ID:	NJA1891956
Manifest Status:	C
seq:	Not reported
Year:	1994
Trans1 State ID:	50060
Trans2 State ID:	Not reported
Generator Ship Date:	04/20/1994
Trans1 Recv Date:	04/20/1994
Trans2 Recv Date:	/ /
TSD Site Recv Date:	04/21/1994

NYNEX (Continued) **1010185252**

Part A Recv Date:	06/02/1994
Part B Recv Date:	05/10/1994
Generator EPA ID:	NYP000914440
Trans1 EPA ID:	NYD980761191
Trans2 EPA ID:	Not reported
TSDF ID 1:	NJD002200046
TSDF ID 2:	Not reported
Manifest Tracking Number:	Not reported
Import Indicator:	Not reported
Export Indicator:	Not reported
Discr Quantity Indicator:	Not reported
Discr Type Indicator:	Not reported
Discr Residue Indicator:	Not reported
Discr Partial Reject Indicator:	Not reported
Discr Full Reject Indicator:	Not reported
Manifest Ref Number:	Not reported
Alt Facility RCRA ID:	Not reported
Alt Facility Sign Date:	Not reported
MGMT Method Type Code:	Not reported
Waste Code:	D008 - LEAD 5.0 MG/L TCLP
Waste Code:	Not reported
Waste Code:	Not reported
Waste Code:	Not reported
Waste Code:	Not reported
Waste Code:	Not reported
Quantity:	00110
Units:	G - Gallons (liquids only)* (8.3 pounds)
Number of Containers:	002
Container Type:	DM - Metal drums, barrels
Handling Method:	B Incineration, heat recovery, burning.
Specific Gravity:	100

Y356 **CON EDISON SERVICE BOX 41263** **RCRA NonGen / NLR** **1015746964**
NW **W 127TH ST & MORNINGSIDE AVE S** **NY MANIFEST** **NYP004249650**
1/8-1/4 **NEW YORK, NY 10027**
0.211 mi.
1115 ft. **Site 9 of 12 in cluster Y**

Relative:
Higher

Actual:
37 ft.

RCRA NonGen / NLR:

Date form received by agency:	04/13/2012
Facility name:	CON EDISON SERVICE BOX 41263
Facility address:	W 127TH ST & MORNINGSIDE AVE S W COR NEW YORK, NY 10027
EPA ID:	NYP004249650
Mailing address:	4 IRVING PL, RM 828 NEW YORK, NY 10003
Contact:	JUAN RODRIGUEZ
Contact address:	Not reported Not reported
Contact country:	Not reported
Contact telephone:	(347) 865-5931
Contact email:	Not reported
EPA Region:	02
Classification:	Non-Generator
Description:	Handler: Non-Generators do not presently generate hazardous waste

CON EDISON SERVICE BOX 41263 (Continued) **1015746964**

Handler Activities Summary:
U.S. importer of hazardous waste: No
Mixed waste (haz. and radioactive): No
Recycler of hazardous waste: No
Transporter of hazardous waste: No
Treater, storer or disposer of HW: No
Underground injection activity: No
On-site burner exemption: No
Furnace exemption: No
Used oil fuel burner: No
Used oil processor: No
User oil refiner: No
Used oil fuel marketer to burner: No
Used oil Specification marketer: No
Used oil transfer facility: No
Used oil transporter: No

Historical Generators:
Date form received by agency: 03/14/2012
Site name: CON EDISON SERVICE BOX 41263
Classification: Conditionally Exempt Small Quantity Generator

Violation Status: No violations found

NY MANIFEST:
Country: USA
EPA ID: NYP004249650
Facility Status: Not reported
Location Address 1: S/W/C WEST127TH & MORNINGSIDE
Code: BP
Location Address 2: Not reported
Total Tanks: Not reported
Location City: NEW YORK
Location State: NY
Location Zip: 10007
Location Zip 4: Not reported

NY MANIFEST:
EPAID: NYP004249650
Mailing Name: CONSOLIDATED EDISON - SERV BOX 41263
Mailing Contact: TOM TEELING
Mailing Address 1: 4 IRVING PLACE - 15TH FLOOR
Mailing Address 2: Not reported
Mailing City: NEW YORK
Mailing State: NY
Mailing Zip: 10003
Mailing Zip 4: Not reported
Mailing Country: USA
Mailing Phone: 2124603770

NY MANIFEST:
Document ID: Not reported
Manifest Status: Not reported
seq: Not reported
Year: 2012
Trans1 State ID: NJ0000027193
Trans2 State ID: Not reported

CON EDISON SERVICE BOX 41263 (Continued) **1015746964**

Generator Ship Date:	03/14/2012
Trans1 Recv Date:	03/14/2012
Trans2 Recv Date:	Not reported
TSD Site Recv Date:	03/14/2012
Part A Recv Date:	Not reported
Part B Recv Date:	Not reported
Generator EPA ID:	NYP004249650
Trans1 EPA ID:	Not reported
Trans2 EPA ID:	Not reported
TSDF ID 1:	NJD002200046
TSDF ID 2:	Not reported
Manifest Tracking Number:	009203775JJK
Import Indicator:	N
Export Indicator:	N
Discr Quantity Indicator:	N
Discr Type Indicator:	N
Discr Residue Indicator:	N
Discr Partial Reject Indicator:	N
Discr Full Reject Indicator:	N
Manifest Ref Number:	Not reported
Alt Facility RCRA ID:	Not reported
Alt Facility Sign Date:	Not reported
MGMT Method Type Code:	H111
Waste Code:	Not reported
Waste Code:	Not reported
Waste Code:	Not reported
Waste Code:	Not reported
Waste Code:	Not reported
Waste Code:	Not reported
Quantity:	1000.0
Units:	P - Pounds
Number of Containers:	1.0
Container Type:	TT - Cargo tank, tank trucks
Handling Method:	T Chemical, physical, or biological treatment.
Specific Gravity:	1.0
Waste Code:	D008
Waste Code 1_2:	Not reported
Waste Code 1_3:	Not reported
Waste Code 1_4:	Not reported
Waste Code 1_5:	Not reported
Waste Code 1_6:	Not reported

Y357 **CON EDISON SERVICE BOX 41263** **NJ MANIFEST** **S117985227**
NW **W 127TH ST & MORNINGSIDE AVE S** **N/A**
1/8-1/4 **NEW YORK, NY 10027**
0.211 mi.
1115 ft. **Site 10 of 12 in cluster Y**

Relative:
Higher

Actual:
37 ft.

NJ MANIFEST:

EPA Id:	NYP004249650
Mail Address:	4 IRVING PL, RM 828
Mail City/State/Zip:	NEW YORK, NY 10003
Facility Phone:	Not reported
Emergency Phone:	Not reported
Contact:	JUAN RODRIGUEZ
Comments:	Not reported
SIC Code:	Not reported

CON EDISON SERVICE BOX 41263 (Continued) **S117985227**

County:	NY061
Municipal:	Not reported
Previous EPA Id:	Not reported
Gen Flag:	Not reported
Trans Flag:	Not reported
TSDF Flag:	Not reported
Name Change:	Not reported
Date Change:	Not reported

Manifest:

Manifest Number:	009203775JJK
EPA ID:	NYP004249650
Date Shipped:	3/14/2012
TSDF EPA ID:	NJD002200046
Transporter EPA ID:	NJ0000027193
Transporter 2 EPA ID:	Not reported
Transporter 3 EPA ID:	Not reported
Transporter 4 EPA ID:	Not reported
Transporter 5 EPA ID:	Not reported
Transporter 6 EPA ID:	Not reported
Transporter 7 EPA ID:	Not reported
Transporter 8 EPA ID:	Not reported
Transporter 9 EPA ID:	Not reported
Transporter 10 EPA ID:	Not reported
Date Trans1 Transported Waste:	Not reported
Date Trans2 Transported Waste:	Not reported
Date Trans3 Transported Waste:	Not reported
Date Trans4 Transported Waste:	Not reported
Date Trans5 Transported Waste:	Not reported
Date Trans6 Transported Waste:	Not reported
Date Trans7 Transported Waste:	Not reported
Date Trans8 Transported Waste:	Not reported
Date Trans9 Transported Waste:	Not reported
Date Trans10 Transported Waste:	Not reported
Date TSDF Received Waste:	Not reported
TSDF EPA Facility Name:	Not reported
QTY Units:	Not reported
Transporter SEQ ID:	Not reported
Transporter-1 Date:	Not reported
Waste SEQ ID:	Not reported
Waste Type Code 2:	Not reported
Waste Type Code 3:	Not reported
Waste Type Code 4:	Not reported
Waste Type Code 5:	Not reported
Waste Type Code 6:	Not reported
Date Accepted:	Not reported
Manifest Discrepancy Type:	Not reported
Data Entry Number:	Not reported
Was Load Rejected:	NEW YORK, NY 10003
Reason Load Was Rejected:	Not reported

Waste:

Manifest Year:	Not reported
Waste Code:	D008
Hand Code:	Not reported
Quantity:	1,000.00 Pounds

AF358 **160-166 MORNINGSIDE AVENUE REALTY LLC** **NY AST** **A100177988**
NW **162 MORNINGSIDE AVENUE** **N/A**
1/8-1/4 **NEW YORK, NY 10027**
0.212 mi.
1117 ft. **Site 5 of 9 in cluster AF**

Relative:
Lower

Actual:
28 ft.

AST:

Region:	STATE
DEC Region:	2
Site Status:	Active
Facility Id:	2-605687
Program Type:	PBS
UTM X:	588299.48022
UTM Y:	4518458.84554
Expiration Date:	04/16/2021
Site Type:	Apartment Building/Office Building

Affiliation Records:

Site Id:	27554
Affiliation Type:	Facility Owner
Company Name:	160-166 MORNINGSIDE AVENUE REALTY LLC
Contact Type:	AGENT
Contact Name:	JOHN SCHROEDER
Address1:	161 SUFFOLK STREET
Address2:	Not reported
City:	NEW YORK
State:	NY
Zip Code:	10002
Country Code:	001
Phone:	(212) 228-4336
EMail:	Not reported
Fax Number:	Not reported
Modified By:	CGFREEDM
Date Last Modified:	2016-04-18

Site Id:	27554
Affiliation Type:	Mail Contact
Company Name:	160-166 MORNINGSIDE AVE. REALTY LLC
Contact Type:	Not reported
Contact Name:	JOHN SCHROEDER
Address1:	161 SUFFOLK STREET
Address2:	Not reported
City:	NEW YORK
State:	NY
Zip Code:	10002
Country Code:	001
Phone:	(212) 228-4336
EMail:	JOHNSCHROEDER@URBANMGMTLLC.COM
Fax Number:	Not reported
Modified By:	MRBARROW
Date Last Modified:	2016-04-26

Site Id:	27554
Affiliation Type:	On-Site Operator
Company Name:	160-166 MORNINGSIDE AVENUE REALTY LLC
Contact Type:	Not reported
Contact Name:	ACEVEDO APOLINAR
Address1:	Not reported
Address2:	Not reported
City:	Not reported

160-166 MORNINGSIDE AVENUE REALTY LLC (Continued) **A100177988**

State:	NN
Zip Code:	Not reported
Country Code:	001
Phone:	(212) 228-4336
EMail:	Not reported
Fax Number:	Not reported
Modified By:	MRBARROW
Date Last Modified:	2016-04-26

Site Id:	27554
Affiliation Type:	Emergency Contact
Company Name:	160-166 MORNINGSIDE AVENUE REALTY LLC
Contact Type:	Not reported
Contact Name:	JOHN SCHROEDER
Address1:	Not reported
Address2:	Not reported
City:	Not reported
State:	NN
Zip Code:	Not reported
Country Code:	999
Phone:	(212) 228-4336
EMail:	Not reported
Fax Number:	Not reported
Modified By:	KXTANG
Date Last Modified:	2006-02-08

Tank Info:

Tank Number:	001
Tank Id:	60239
Material Code:	0001
Common Name of Substance:	#2 Fuel Oil (On-Site Consumption)

Equipment Records:

H00 - Tank Leak Detection - None
D01 - Pipe Type - Steel/Carbon Steel/Iron
E00 - Piping Secondary Containment - None
F01 - Pipe External Protection - Painted/Asphalt Coating
G03 - Tank Secondary Containment - Vault (w/o access)
J02 - Dispenser - Suction Dispenser
K00 - Spill Prevention - None
A00 - Tank Internal Protection - None
C03 - Pipe Location - Aboveground/Underground Combination
I00 - Overfill - None
L09 - Piping Leak Detection - Exempt Suction Piping
B05 - Tank External Protection - Jacketed

Tank Location:	1
Tank Type:	Steel/Carbon Steel/Iron
Tank Status:	In Service
Pipe Model:	Not reported
Install Date:	01/01/1990
Capacity Gallons:	2500
Tightness Test Method:	NN
Date Test:	Not reported
Next Test Date:	Not reported
Date Tank Closed:	Not reported

160-166 MORNINGSIDE AVENUE REALTY LLC (Continued) **A100177988**

Register:	True
Modified By:	MRBARROW
Last Modified:	04/26/2016
Material Name:	Not reported

AD359 **CON EDISON** **NY MANIFEST** **S117537501**
SE **137 W 124 ST** **N/A**
1/8-1/4 **NEW YORK, NY 10027**
0.212 mi.
1118 ft. **Site 7 of 11 in cluster AD**

Relative:
Lower

Actual:
26 ft.

NY MANIFEST:

Country:	USA
EPA ID:	NYP004700704
Facility Status:	Not reported
Location Address 1:	137 W 124 ST
Code:	BP
Location Address 2:	V6936
Total Tanks:	Not reported
Location City:	NEW YORK
Location State:	NY
Location Zip:	10027
Location Zip 4:	Not reported

NY MANIFEST:

EPAID:	NYP004700704
Mailing Name:	CON EDISON
Mailing Contact:	CON EDISON
Mailing Address 1:	4 IRVING PL
Mailing Address 2:	15TH FL
Mailing City:	NEW YORK
Mailing State:	NY
Mailing Zip:	10003
Mailing Zip 4:	Not reported
Mailing Country:	USA
Mailing Phone:	Not reported

NY MANIFEST:

Document ID:	Not reported
Manifest Status:	Not reported
seq:	Not reported
Year:	2014
Trans1 State ID:	NJD003812047
Trans2 State ID:	NJD003812047
Generator Ship Date:	12/01/2014
Trans1 Recv Date:	12/01/2014
Trans2 Recv Date:	12/04/2014
TSD Site Recv Date:	12/04/2014
Part A Recv Date:	Not reported
Part B Recv Date:	Not reported
Generator EPA ID:	NYP004700704
Trans1 EPA ID:	Not reported
Trans2 EPA ID:	Not reported
TSDF ID 1:	NJD991291105
TSDF ID 2:	Not reported
Manifest Tracking Number:	002610019GBF
Import Indicator:	N
Export Indicator:	N

CON EDISON (Continued) **S117537501**

Discr Quantity Indicator:	N
Discr Type Indicator:	N
Discr Residue Indicator:	N
Discr Partial Reject Indicator:	N
Discr Full Reject Indicator:	N
Manifest Ref Number:	Not reported
Alt Facility RCRA ID:	Not reported
Alt Facility Sign Date:	Not reported
MGMT Method Type Code:	H110
Waste Code:	Not reported
Waste Code:	Not reported
Waste Code:	Not reported
Waste Code:	Not reported
Waste Code:	Not reported
Waste Code:	Not reported
Quantity:	1000
Units:	P - Pounds
Number of Containers:	1
Container Type:	TT - Cargo tank, tank trucks
Handling Method:	T Chemical, physical, or biological treatment.
Specific Gravity:	1
Waste Code:	D008
Waste Code 1_2:	Not reported
Waste Code 1_3:	Not reported
Waste Code 1_4:	Not reported
Waste Code 1_5:	Not reported
Waste Code 1_6:	Not reported

AA360 **NICHOLAS PARKING CORP.** **NY UST** **U004198840**
SW **225 ST. NICHOLAS AVE.** **N/A**
1/8-1/4 **NEW YORK, NY 10027**
0.212 mi.
1120 ft. **Site 14 of 17 in cluster AA**

Relative:
Higher

Actual:
29 ft.

UST:

Id/Status:	2-604257 / Unregulated/Closed
Program Type:	PBS
Region:	STATE
DEC Region:	2
Expiration Date:	N/A
UTM X:	588344.05731
UTM Y:	4517975.54196
Site Type:	Storage Terminal/Petroleum Distributor

Tank Info:

Tank Number:	01
Tank ID:	57164
Tank Status:	Closed - In Place
Material Name:	Closed - In Place
Capacity Gallons:	500
Install Date:	Not reported
Date Tank Closed:	09/01/1999
Registered:	True
Tank Location:	Underground
Tank Type:	Steel/carbon steel
Tightness Test Method:	NN

NICHOLAS PARKING CORP. (Continued) **U004198840**

Date Test:	Not reported
Next Test Date:	Not reported
Pipe Model:	Not reported
Modified By:	TRANSLAT
Last Modified:	03/04/2004

Tank Number:	02
Tank ID:	57165
Tank Status:	Closed - In Place
Material Name:	Closed - In Place
Capacity Gallons:	500
Install Date:	Not reported
Date Tank Closed:	09/01/1999
Registered:	True
Tank Location:	Underground
Tank Type:	Steel/carbon steel
Tightness Test Method:	NN
Date Test:	Not reported
Next Test Date:	Not reported
Pipe Model:	Not reported
Modified By:	TRANSLAT
Last Modified:	03/04/2004

Tank Number:	03
Tank ID:	57166
Tank Status:	Closed - In Place
Material Name:	Closed - In Place
Capacity Gallons:	500
Install Date:	Not reported
Date Tank Closed:	09/01/1999
Registered:	True
Tank Location:	Underground
Tank Type:	Steel/carbon steel
Tightness Test Method:	NN
Date Test:	Not reported
Next Test Date:	Not reported
Pipe Model:	Not reported
Modified By:	TRANSLAT
Last Modified:	03/04/2004

AA361 **NICHOLAS PARKING CORP.** **NY HIST UST** **U003712115**
SW **225 ST. NICHOLAS AVE.** **N/A**
1/8-1/4 **NEW YORK, NY 10027**
0.212 mi.
1120 ft. **Site 15 of 17 in cluster AA**

Relative:
Higher

Actual:
29 ft.

HIST UST:

PBS Number:	2-604257
SPDES Number:	Not reported
Emergency Contact:	SAM PODOLAK
Emergency Telephone:	(212) 289-3800
Operator:	JOSE TAVERAS
Operator Telephone:	(718) 537-7557
Owner Name:	NICHOLAS PARKING CORP.
Owner Address:	225 ST. NICHOLAS AVE
Owner City,St,Zip:	NEW YORK, NY 10027

NICHOLAS PARKING CORP. (Continued) **U003712115**

Owner Telephone:	(212) 289-3800
Owner Type:	Corporate/Commercial
Owner Subtype:	Not reported
Mailing Name:	NICHOLAS PARKING CORP.
Mailing Address:	1832 2ND AVE
Mailing Address 2:	Not reported
Mailing City,St,Zip:	NEW YORK, NY 10128
Mailing Contact:	SAM PODOLAK
Mailing Telephone:	(212) 289-3800
Owner Mark:	First Owner
Facility Status:	2 - Unregulated by PBS (the total capacity is less than 1,101 gallons) and Subpart 360-14.
Facility Addr2:	Not reported
SWIS ID:	6201
Old PBS Number:	Not reported
Facility Type:	STORAGE TERMINAL/PETROLEUM DISTRIBUTOR
Inspected Date:	Not reported
Inspector:	Not reported
Inspection Result:	Not reported
Federal ID:	Not reported
Certification Flag:	False
Certification Date:	Not reported
Expiration Date:	10/13/2004
Renew Flag:	False
Renewal Date:	Not reported
Total Capacity:	0
FAMT:	True
Facility Screen:	No Missing Data
Owner Screen:	No Missing Data
Tank Screen:	0
Dead Letter:	False
CBS Number:	Not reported
Town or City:	NEW YORK CITY
County Code:	62
Town or City:	01
Region:	2

Tank Id:	01
Tank Location:	UNDERGROUND
Tank Status:	Closed-In Place
Install Date:	Not reported
Capacity (gals):	500
Product Stored:	UNLEADED GASOLINE
Tank Type:	Steel/carbon steel
Tank Internal:	None
Tank External:	None
Pipe Location:	Underground
Pipe Type:	GALVANIZED STEEL
Pipe Internal:	None
Pipe External:	None
Second Containment:	None
Leak Detection:	None
Overfill Prot:	None
Dispenser:	Submersible
Date Tested:	Not reported
Next Test Date:	Not reported
Missing Data for Tank:	No Missing Data

NICHOLAS PARKING CORP. (Continued) **U003712115**

Date Closed: 09/01/1999
Test Method: Not reported
Deleted: False
Updated: True
Lat/long: Not reported

Tank Id: 02
Tank Location: UNDERGROUND
Tank Status: Closed-In Place
Install Date: Not reported
Capacity (gals): 500
Product Stored: UNLEADED GASOLINE
Tank Type: Steel/carbon steel
Tank Internal: None
Tank External: None
Pipe Location: Underground
Pipe Type: GALVANIZED STEEL
Pipe Internal: None
Pipe External: None
Second Containment: None
Leak Detection: None
Overfill Prot: None
Dispenser: Submersible
Date Tested: Not reported
Next Test Date: Not reported
Missing Data for Tank: No Missing Data
Date Closed: 09/01/1999
Test Method: Not reported
Deleted: False
Updated: True
Lat/long: Not reported

Tank Id: 03
Tank Location: UNDERGROUND
Tank Status: Closed-In Place
Install Date: Not reported
Capacity (gals): 500
Product Stored: UNLEADED GASOLINE
Tank Type: Steel/carbon steel
Tank Internal: None
Tank External: None
Pipe Location: Underground
Pipe Type: GALVANIZED STEEL
Pipe Internal: None
Pipe External: None
Second Containment: None
Leak Detection: None
Overfill Prot: None
Dispenser: Submersible
Date Tested: Not reported
Next Test Date: Not reported
Missing Data for Tank: No Missing Data
Date Closed: 09/01/1999
Test Method: Not reported
Deleted: False

NICHOLAS PARKING CORP. (Continued) **U003712115**

Updated: True
Lat/long: Not reported

AA362 **FORMER SHELL SERVICE STATION AND PARKING GARAGE** **NY BROWNFIELDS** **S110610533**
SW **225-237 ST. NICHOLAS AVENUE** **N/A**
1/8-1/4 **NEW YORK, NY 10027**
0.212 mi.
1120 ft. **Site 16 of 17 in cluster AA**

Relative:
Higher

Actual:
29 ft.

BROWNFIELDS:

Program:	BCP
Site Code:	420721
Acres:	0.468
HW Code:	C231067
SWIS:	3101
Town:	New York City
Record Added Date:	10/20/2009
Record Updated Date:	07/07/2015
Update By:	JHOCONNE
Site Description:	Location:The Former Shell Service Station and Parking garage site is located in an urban area. The site is located on St. Nicholas Ave., between 121st Street (south) and 122nd Street (north) in the Borough of Manhattan.Site Features:The site currently contains an operating multi-story parking garage and a former gasoline service station with automobile repair facility. The site is comprised of two adjacent tax parcels (Lots 30 and 35) totaling approximately 0.468 acres.Current Zoning and Land Use:The site is zoned R8A/R7A (residential) with a C2-4 (commercial) overlay. Current use is commercial. Surrounding properties include a mix of multi-family residential and commercial/retail uses. The intended use is mixed-use residential and commercial with community facility space. Past Use of the site:Prior uses on Lot 30 include coal storage, a junkyard and the parking garage. On Lot 35, the former uses include a carriage factory, auto repair and the gas station.Site Geology and HydrogeologyDepth to groundwater is approximately 20 feet below ground surface. Groundwater flows to the north.
Env Problem:	Nature and Extent of Contamination:Based upon the results of several investigations, contaminants of concern include volatile organic compounds (VOCs), semi-volatile organic compounds (SVOCs), metals and polychlorinated biphenyls (PCBs). The contaminants of concern do not appear to be contributing to off-site environmental impacts that require additional investigation or remedial action. Soil Volatile organic compounds (VOCs) were found at concentrations exceeding the Unrestricted Use Soil Cleanup Objectives, including acetone at 0.056 ppm and methylene chloride at a concentration of 0.22 ppm. In addition, Stoddard solvent was identified at a concentration of 671 ppm. Semi-volatile organic compounds (SVOCs) have been found including benzo(a)anthracene at 2.3 ppm, benzo(a)pyrene at 2 ppm, and benzon(k)fluoranthene at 3.6 ppm Two metals were detected at concentrations exceeding their respective UUSCOs: lead at 2980 ppm and mercury at 2.45 ppm.Groundwater - The results from groundwater samples show detections of several VOCs above groundwater standards including 1,1,2-trichloroethane (2.9 ppb), 2-isopropyltoluene (9.1 ppb), total xylenes (25 ppb), tetramethylbenzene (43 ppb), 1,2,4-trimethylbenzene (11 ppb), isopropylbenzene (19 ppb) and n-propylbenzene (30 ppb). Several SVOCs were also detected above their respective groundwater standards, including benzo(a)anthracene at 0.07 ppb, benzo(b)fluoranthene at 0.09 ppb, benzo(k)fluoranthene

FORMER SHELL SERVICE STATION AND PARKING GARAGE (Continued) **S110610533**

at 0.03 ppb, chrysene at 0.07 ppb, and ideno(1,2,3)pyrene at 0.04 ppb. PCBs were detected in groundwater above standards at 2.2 ppb. Soil Vapor Elevated concentrations of several petroleum VOCs (including 1,2,4-trimethylbenzene at 26 ug/m3 and xylenes at 100 ug/m3) and chlorinated solvents (tetrachloroethylene at 112 ug/m3 and trichloroethene at 14.9 ug/m3) were found throughout the site. The investigation indicates that the presence of PCE in soil vapor can likely be attributed to an off-site source, due to the lack of PCE in on-site soil or groundwater.Significant Threat:NYSDEC and NYSDOH have determined that this site does not pose a significant threat to human health or the environment.

Health Problem: Persons who dig below the ground surface may come into contact with contaminants in subsurface soil. People are not drinking the contaminated groundwater because the area is served by a public water supply that is not affected by this contamination. Volatile organic compounds in the groundwater may move into the soil vapor (air spaces within the soil), which in turn may move into overlying buildings and affect the indoor air quality. This process, which is similar to the movement of radon gas from the subsurface into the indoor air of buildings, is referred to as soil vapor intrusion. Because there are no occupied enclosed structures at the site, inhalation of site-related contaminants due to soil vapor intrusion does not represent a current concern. Sampling indicates that off-site soil vapor intrusion as a result of this site is not a concern for off-site buildings.

X363 **CON ED** **NY MANIFEST** **S118463918**
ENE **158 W 129TH ST** **N/A**
1/8-1/4 **NEW YORK, NY 10027**
0.213 mi.
1122 ft. **Site 6 of 6 in cluster X**

Relative:
Higher

Actual:
29 ft.

NY MANIFEST:

Country:	USA
EPA ID:	NYP004859009
Facility Status:	Not reported
Location Address 1:	158 W 129TH ST
Code:	BP
Location Address 2:	SB 21142
Total Tanks:	Not reported
Location City:	NEW YORK
Location State:	NY
Location Zip:	10027
Location Zip 4:	Not reported

NY MANIFEST:

EPAID:	NYP004859009
Mailing Name:	CON ED
Mailing Contact:	TOM TEELING
Mailing Address 1:	4 IRVING PLACE - 15TH FLOOR
Mailing Address 2:	Not reported
Mailing City:	NEW YORK
Mailing State:	NY
Mailing Zip:	10003
Mailing Zip 4:	Not reported
Mailing Country:	USA
Mailing Phone:	2124603770

CON ED (Continued) **S118463918**

NY MANIFEST:

Document ID:	Not reported
Manifest Status:	Not reported
seq:	Not reported
Year:	2015
Trans1 State ID:	NJD003812047
Trans2 State ID:	Not reported
Generator Ship Date:	10/23/2015
Trans1 Recv Date:	10/23/2015
Trans2 Recv Date:	Not reported
TSD Site Recv Date:	10/26/2015
Part A Recv Date:	Not reported
Part B Recv Date:	Not reported
Generator EPA ID:	NYP004859009
Trans1 EPA ID:	Not reported
Trans2 EPA ID:	Not reported
TSDF ID 1:	NJD991291105
TSDF ID 2:	Not reported
Manifest Tracking Number:	002612552GBF
Import Indicator:	N
Export Indicator:	N
Discr Quantity Indicator:	N
Discr Type Indicator:	N
Discr Residue Indicator:	N
Discr Partial Reject Indicator:	N
Discr Full Reject Indicator:	N
Manifest Ref Number:	Not reported
Alt Facility RCRA ID:	Not reported
Alt Facility Sign Date:	Not reported
MGMT Method Type Code:	H110
Waste Code:	Not reported
Waste Code:	Not reported
Waste Code:	Not reported
Waste Code:	Not reported
Waste Code:	Not reported
Waste Code:	Not reported
Quantity:	500
Units:	P - Pounds
Number of Containers:	1
Container Type:	TT - Cargo tank, tank trucks
Handling Method:	T Chemical, physical, or biological treatment.
Specific Gravity:	1
Waste Code:	D008
Waste Code 1_2:	Not reported
Waste Code 1_3:	Not reported
Waste Code 1_4:	Not reported
Waste Code 1_5:	Not reported
Waste Code 1_6:	Not reported

Document ID:	Not reported
Manifest Status:	Not reported
seq:	Not reported
Year:	2015
Trans1 State ID:	NJD003812047
Trans2 State ID:	Not reported
Generator Ship Date:	10/23/2015
Trans1 Recv Date:	10/23/2015

CON ED (Continued) **S118463918**

Trans2 Recv Date:	Not reported
TSD Site Recv Date:	10/26/2015
Part A Recv Date:	Not reported
Part B Recv Date:	Not reported
Generator EPA ID:	NYP004859009
Trans1 EPA ID:	Not reported
Trans2 EPA ID:	Not reported
TSDF ID 1:	NJD991291105
TSDF ID 2:	Not reported
Manifest Tracking Number:	002612552GBF
Import Indicator:	N
Export Indicator:	N
Discr Quantity Indicator:	N
Discr Type Indicator:	N
Discr Residue Indicator:	N
Discr Partial Reject Indicator:	N
Discr Full Reject Indicator:	N
Manifest Ref Number:	Not reported
Alt Facility RCRA ID:	Not reported
Alt Facility Sign Date:	Not reported
MGMT Method Type Code:	H110
Waste Code:	Not reported
Waste Code:	Not reported
Waste Code:	Not reported
Waste Code:	Not reported
Waste Code:	Not reported
Waste Code:	Not reported
Quantity:	500
Units:	P - Pounds
Number of Containers:	1
Container Type:	TT - Cargo tank, tank trucks
Handling Method:	T Chemical, physical, or biological treatment.
Specific Gravity:	1
Waste Code:	D008
Waste Code 1_2:	Not reported
Waste Code 1_3:	Not reported
Waste Code 1_4:	Not reported
Waste Code 1_5:	Not reported
Waste Code 1_6:	Not reported

AC364 **312 WEST 122 STREET** **NY AST** **A100183316**
WSW **312 WEST 122ND STREET** **N/A**
1/8-1/4 **NEW YORK, NY 10027**
0.213 mi.
1124 ft. **Site 6 of 7 in cluster AC**

Relative:
Higher

Actual:
29 ft.

AST:

Region:	STATE
DEC Region:	2
Site Status:	Unregulated/Closed
Facility Id:	2-606736
Program Type:	PBS
UTM X:	588271.20516
UTM Y:	4518031.20621
Expiration Date:	N/A
Site Type:	Apartment Building/Office Building

312 WEST 122 STREET (Continued) **A100183316**

Affiliation Records:

Site Id:	28593
Affiliation Type:	On-Site Operator
Company Name:	312 WEST 122 STREET
Contact Type:	Not reported
Contact Name:	ASSOC. COMMISSIONER/MAD
Address1:	Not reported
Address2:	Not reported
City:	Not reported
State:	NN
Zip Code:	Not reported
Country Code:	001
Phone:	(212) 863-7301
EMail:	Not reported
Fax Number:	Not reported
Modified By:	NRLOMBAR
Date Last Modified:	2008-08-18

Site Id:	28593
Affiliation Type:	Emergency Contact
Company Name:	NYC/HPD/MAD
Contact Type:	Not reported
Contact Name:	ASSOC. COMMISSIONER/MAD
Address1:	Not reported
Address2:	Not reported
City:	Not reported
State:	NN
Zip Code:	Not reported
Country Code:	999
Phone:	(212) 863-7301
EMail:	Not reported
Fax Number:	Not reported
Modified By:	dxliving
Date Last Modified:	2009-05-12

Site Id:	28593
Affiliation Type:	Facility Owner
Company Name:	NYC/HPD/MAD
Contact Type:	Not reported
Contact Name:	Not reported
Address1:	100 GOLD STREET, #7-Z5
Address2:	Not reported
City:	NEW YORK
State:	NY
Zip Code:	10038
Country Code:	001
Phone:	(212) 863-7301
EMail:	Not reported
Fax Number:	Not reported
Modified By:	NRLOMBAR
Date Last Modified:	2008-08-18

Site Id:	28593
Affiliation Type:	Mail Contact
Company Name:	NYC/HPD/MAD
Contact Type:	Not reported
Contact Name:	ASSOC. COMMISSIONER/MAD

312 WEST 122 STREET (Continued) **A100183316**

Address1:	100 GOLD STREET
Address2:	#7-Z5
City:	NEW YORK
State:	NY
Zip Code:	10038
Country Code:	001
Phone:	(212) 863-7301
EMail:	Not reported
Fax Number:	Not reported
Modified By:	NRLOMBAR
Date Last Modified:	2013-01-18

Tank Info:

Tank Number:	001
Tank Id:	61828
Material Code:	0001
Common Name of Substance:	#2 Fuel Oil (On-Site Consumption)

Equipment Records:

I04 - Overfill - Product Level Gauge (A/G)
H00 - Tank Leak Detection - None
D01 - Pipe Type - Steel/Carbon Steel/Iron
E00 - Piping Secondary Containment - None
J02 - Dispenser - Suction Dispenser
K00 - Spill Prevention - None
A00 - Tank Internal Protection - None
C03 - Pipe Location - Aboveground/Underground Combination
G00 - Tank Secondary Containment - None
L00 - Piping Leak Detection - None
F00 - Pipe External Protection - None
I05 - Overfill - Vent Whistle
B05 - Tank External Protection - Jacketed

Tank Location:	3
Tank Type:	Steel Tank in Concrete
Tank Status:	Closed - Removed
Pipe Model:	Not reported
Install Date:	Not reported
Capacity Gallons:	5000
Tightness Test Method:	NN
Date Test:	Not reported
Next Test Date:	Not reported
Date Tank Closed:	07/09/2008
Register:	True
Modified By:	NRLOMBAR
Last Modified:	08/18/2008
Material Name:	Not reported

Y365 **CON EDISON MANHOLE 41222** **NJ MANIFEST** **S117985258**
NW **370 MORNINGSIDE AVE S OF W 119TH** **N/A**
1/8-1/4 **NEW YORK, NY 10027**
0.213 mi.
1126 ft. **Site 11 of 12 in cluster Y**

Relative:
Higher

Actual:
36 ft.

NJ MANIFEST:

EPA Id:	NYP004250015
Mail Address:	4 IRVING PL, RM 828
Mail City/State/Zip:	NEW YORK, NY 10003
Facility Phone:	Not reported
Emergency Phone:	Not reported
Contact:	JOSE MONTALVO
Comments:	Not reported
SIC Code:	Not reported
County:	NY061
Municipal:	Not reported
Previous EPA Id:	Not reported
Gen Flag:	Not reported
Trans Flag:	Not reported
TSDF Flag:	Not reported
Name Change:	Not reported
Date Change:	Not reported

Manifest:

Manifest Number:	009203785JJK
EPA ID:	NYP004250015
Date Shipped:	3/20/2012
TSDF EPA ID:	NJD002200046
Transporter EPA ID:	NJ0000027193
Transporter 2 EPA ID:	Not reported
Transporter 3 EPA ID:	Not reported
Transporter 4 EPA ID:	Not reported
Transporter 5 EPA ID:	Not reported
Transporter 6 EPA ID:	Not reported
Transporter 7 EPA ID:	Not reported
Transporter 8 EPA ID:	Not reported
Transporter 9 EPA ID:	Not reported
Transporter 10 EPA ID:	Not reported
Date Trans1 Transported Waste:	Not reported
Date Trans2 Transported Waste:	Not reported
Date Trans3 Transported Waste:	Not reported
Date Trans4 Transported Waste:	Not reported
Date Trans5 Transported Waste:	Not reported
Date Trans6 Transported Waste:	Not reported
Date Trans7 Transported Waste:	Not reported
Date Trans8 Transported Waste:	Not reported
Date Trans9 Transported Waste:	Not reported
Date Trans10 Transported Waste:	Not reported
Date TSDF Received Waste:	Not reported
TSDF EPA Facility Name:	Not reported
QTY Units:	Not reported
Transporter SEQ ID:	Not reported
Transporter-1 Date:	Not reported
Waste SEQ ID:	Not reported
Waste Type Code 2:	Not reported
Waste Type Code 3:	Not reported
Waste Type Code 4:	Not reported
Waste Type Code 5:	Not reported
Waste Type Code 6:	Not reported

CON EDISON MANHOLE 41222 (Continued) **S117985258**

Date Accepted: Not reported
Manifest Discrepancy Type: Not reported
Data Entry Number: Not reported
Was Load Rejected: NEW YORK, NY 10003
Reason Load Was Rejected: Not reported

Waste:
Manifest Year: Not reported
Waste Code: D008
Hand Code: Not reported
Quantity: 1,000.00 Pounds

Y366 **CON EDISON MANHOLE 41222** **RCRA NonGen / NLR** **1015747000**
NW **370 MORNINGSIDE AVE S OF W 119TH** **NY MANIFEST** **NYP004250015**
1/8-1/4 **NEW YORK, NY 10027**
0.213 mi.
1126 ft. **Site 12 of 12 in cluster Y**

Relative:
Higher

Actual:
36 ft.

RCRA NonGen / NLR:
Date form received by agency: 04/19/2012
Facility name: CON EDISON MANHOLE 41222
Facility address: 370 MORNINGSIDE AVE S OF W 119TH
ST FRONT OF
NEW YORK, NY 10027
EPA ID: NYP004250015
Mailing address: 4 IRVING PL, RM 828
NEW YORK, NY 10003
Contact: JOSE MONTALVO
Contact address: Not reported
Not reported
Contact country: Not reported
Contact telephone: (212) 427-1331
Contact email: Not reported
EPA Region: 02
Classification: Non-Generator
Description: Handler: Non-Generators do not presently generate hazardous waste

Handler Activities Summary:
U.S. importer of hazardous waste: No
Mixed waste (haz. and radioactive): No
Recycler of hazardous waste: No
Transporter of hazardous waste: No
Treater, storer or disposer of HW: No
Underground injection activity: No
On-site burner exemption: No
Furnace exemption: No
Used oil fuel burner: No
Used oil processor: No
User oil refiner: No
Used oil fuel marketer to burner: No
Used oil Specification marketer: No
Used oil transfer facility: No
Used oil transporter: No

CON EDISON MANHOLE 41222 (Continued) **1015747000**

Historical Generators:
Date form received by agency: 03/20/2012
Site name: CON EDISON MANHOLE 41222
Classification: Conditionally Exempt Small Quantity Generator

Violation Status: No violations found

NY MANIFEST:
Country: USA
EPA ID: NYP004250015
Facility Status: Not reported
Location Address 1: F/O 370 MORNINGSIDE AVE & W 119 ST
Code: BP
Location Address 2: Not reported
Total Tanks: Not reported
Location City: NEW YORK
Location State: NY
Location Zip: 10027
Location Zip 4: Not reported

NY MANIFEST:
EPAID: NYP004250015
Mailing Name: CONSOLIDATED EDISON - MH 41222
Mailing Contact: TOM TEELING
Mailing Address 1: 4 IRVING PLACE - 15TH FLOOR
Mailing Address 2: Not reported
Mailing City: NEW YORK
Mailing State: NY
Mailing Zip: 10003
Mailing Zip 4: Not reported
Mailing Country: USA
Mailing Phone: 2124603770

NY MANIFEST:
Document ID: Not reported
Manifest Status: Not reported
seq: Not reported
Year: 2012
Trans1 State ID: NJ0000027193
Trans2 State ID: Not reported
Generator Ship Date: 03/20/2012
Trans1 Recv Date: 03/20/2012
Trans2 Recv Date: Not reported
TSD Site Recv Date: 03/22/2012
Part A Recv Date: Not reported
Part B Recv Date: Not reported
Generator EPA ID: NYP004250015
Trans1 EPA ID: Not reported
Trans2 EPA ID: Not reported
TSDF ID 1: NJD002200046
TSDF ID 2: Not reported
Manifest Tracking Number: 009203785JJK
Import Indicator: N
Export Indicator: N
Discr Quantity Indicator: N
Discr Type Indicator: N
Discr Residue Indicator: N

CON EDISON MANHOLE 41222 (Continued) **1015747000**

Discr Partial Reject Indicator:	N
Discr Full Reject Indicator:	N
Manifest Ref Number:	Not reported
Alt Facility RCRA ID:	Not reported
Alt Facility Sign Date:	Not reported
MGMT Method Type Code:	H111
Waste Code:	Not reported
Waste Code:	Not reported
Waste Code:	Not reported
Waste Code:	Not reported
Waste Code:	Not reported
Waste Code:	Not reported
Quantity:	1000.0
Units:	P - Pounds
Number of Containers:	1.0
Container Type:	TT - Cargo tank, tank trucks
Handling Method:	T Chemical, physical, or biological treatment.
Specific Gravity:	1.0
Waste Code:	D008
Waste Code 1_2:	Not reported
Waste Code 1_3:	Not reported
Waste Code 1_4:	Not reported
Waste Code 1_5:	Not reported
Waste Code 1_6:	Not reported

AK367 **137 W 128 ST** **NY HIST UST** **U003835929**
East **137 W 128 ST** **N/A**
1/8-1/4 **NEW YORK, NY 10027**
0.213 mi.
1127 ft. **Site 1 of 7 in cluster AK**

Relative:
Higher

Actual:
29 ft.

HIST UST:

PBS Number:	2-600990
SPDES Number:	Not reported
Emergency Contact:	ASST. COMMISSIONER/DPM
Emergency Telephone:	(212) 863-7087
Operator:	ASST. COMMISSIONER/DPM
Operator Telephone:	(212) 863-7087
Owner Name:	NYC/HPD/DPM
Owner Address:	100 GOLD ST #6Z1
Owner City,St,Zip:	NEW YORK, NY 10038
Owner Telephone:	(212) 863-7087
Owner Type:	Local Government
Owner Subtype:	Not reported
Mailing Name:	NYC/HPD/DPM
Mailing Address:	Not reported
Mailing Address 2:	100 GOLD ST #6Z1
Mailing City,St,Zip:	NEW YORK, NY 10038
Mailing Contact:	ASST. COMMISSIONER/DPM
Mailing Telephone:	(212) 863-7087
Owner Mark:	First Owner
Facility Status:	1 - Active PBS facility, i.e. total capacity of the PBS tanks is greater than 1,100 gallons, regardless if Subpart 360-14 tanks exist or not at the facility.
Facility Addr2:	137 W 128 ST
SWIS ID:	6201
Old PBS Number:	Not reported

137 W 128 ST (Continued) **U003835929**

Facility Type:	APARTMENT BUILDING
Inspected Date:	Not reported
Inspector:	Not reported
Inspection Result:	Not reported
Federal ID:	Not reported
Certification Flag:	False
Certification Date:	03/09/2001
Expiration Date:	10/20/2002
Renew Flag:	False
Renewal Date:	Not reported
Total Capacity:	2000
FAMT:	True
Facility Screen:	No Missing Data
Owner Screen:	No Missing Data
Tank Screen:	No Missing Data
Dead Letter:	False
CBS Number:	Not reported
Town or City:	NEW YORK CITY
County Code:	62
Town or City:	01
Region:	2

Tank Id:	1
Tank Location:	UNDERGROUND
Tank Status:	In Service
Install Date:	Not reported
Capacity (gals):	2000
Product Stored:	NOS 1,2, OR 4 FUEL OIL
Tank Type:	Steel/carbon steel
Tank Internal:	None
Tank External:	Painted/Asphalt Coating
Pipe Location:	Aboveground/Underground Combination
Pipe Type:	STEEL/IRON
Pipe Internal:	None
Pipe External:	None
Second Containment:	Diking
Leak Detection:	None
Overfill Prot:	Vent Whistle
Dispenser:	Suction
Date Tested:	Not reported
Next Test Date:	12/27/1987
Missing Data for Tank:	No Missing Data
Date Closed:	Not reported
Test Method:	Not reported
Deleted:	False
Updated:	True
Lat/long:	Not reported

AK368 **APT BUILDING** **NY LTANKS** **S105055126**
East **137 WEST 128TH ST** **N/A**
1/8-1/4 **MANHATTAN, NY**
0.213 mi.
1127 ft. **Site 2 of 7 in cluster AK**

Relative:
Higher

Actual:
29 ft.

LTANKS:

Site ID:	137739
Spill Number/Closed Date:	0103076 / 2005-12-21
Spill Date:	2001-06-20
Spill Cause:	Tank Test Failure
Spill Source:	Institutional, Educational, Gov., Other
Spill Class:	Known release that creates potential for fire or hazard. DEC Response. Willing Responsible Party. Corrective action taken.
Cleanup Ceased:	Not reported
Cleanup Meets Standard:	False
SWIS:	3101
Investigator:	ADEBONG
Referred To:	Not reported
Reported to Dept:	2001-06-20
CID:	257
Water Affected:	Not reported
Spill Notifier:	Tank Tester
Last Inspection:	Not reported
Recommended Penalty:	False
UST Involvement:	False
Remediation Phase:	0
Date Entered In Computer:	2001-06-20
Spill Record Last Update:	2005-12-21
Spiller Name:	Not reported
Spiller Company:	SAME
Spiller Address:	Not reported
Spiller City,St,Zip:	NY
Spiller County:	999
Spiller Contact:	TED MAFFEI
Spiller Phone:	(718) 361-9910
Spiller Extention:	Not reported
DEC Region:	2
DER Facility ID:	117787
DEC Memo:	"Prior to Sept, 2004 data translation this spill Lead_DEC Field was SANGESLAND Staff received a closure report from TDX construction Corporation of 24-20 jackson avenune Long Island city ny 11101. A review of the cloure report indicated that there is no need for further remedial actions on this site. "
Remarks:	"WILL BUT IN A TEMP TANK AND REMOVE OLD ONE"

Material:

Site ID:	137739
Operable Unit ID:	841762
Operable Unit:	01
Material ID:	535171
Material Code:	0001A
Material Name:	#2 fuel oil
Case No.:	Not reported
Material FA:	Petroleum
Quantity:	.00
Units:	Gallons
Recovered:	.00
Resource Affected:	Not reported

APT BUILDING (Continued) **S105055126**

Oxygenate: Not reported

Tank Test:

AK369 **137 W 128 ST** **NY AST** **U004078402**
East **137 WEST 128TH STREET** **N/A**
1/8-1/4 **NEW YORK, NY 10027**
0.213 mi.
1127 ft. **Site 3 of 7 in cluster AK**

Relative:
Higher

Actual:
29 ft.

AST:

Region:	STATE
DEC Region:	2
Site Status:	Unregulated/Closed
Facility Id:	2-600990
Program Type:	PBS
UTM X:	589050.22306
UTM Y:	4518208.94716
Expiration Date:	N/A
Site Type:	Apartment Building/Office Building

Affiliation Records:

Site Id:	22960
Affiliation Type:	Mail Contact
Company Name:	NYC/HPD/DPM
Contact Type:	Not reported
Contact Name:	ASST. COMMISSIONER/DPM
Address1:	100 GOLD STREET
Address2:	#6Z1
City:	NEW YORK
State:	NY
Zip Code:	10038
Country Code:	001
Phone:	(212) 863-7087
EMail:	Not reported
Fax Number:	Not reported
Modified By:	MSBAPTIS
Date Last Modified:	2014-05-01

Site Id:	22960
Affiliation Type:	Emergency Contact
Company Name:	NYC/HPD/DPM
Contact Type:	Not reported
Contact Name:	ASST. COMMISSIONER/DPM
Address1:	Not reported
Address2:	Not reported
City:	Not reported
State:	NN
Zip Code:	Not reported
Country Code:	999
Phone:	(212) 863-7087
EMail:	Not reported
Fax Number:	Not reported
Modified By:	EXROSSAN
Date Last Modified:	2004-08-19

Site Id: 22960

137 W 128 ST (Continued) **U004078402**

Affiliation Type:	Facility Owner
Company Name:	NYC/HPD/DPM
Contact Type:	Not reported
Contact Name:	Not reported
Address1:	100 GOLD ST #6Z1
Address2:	Not reported
City:	NEW YORK
State:	NY
Zip Code:	10038
Country Code:	001
Phone:	(212) 863-7087
EMail:	Not reported
Fax Number:	Not reported
Modified By:	TRANSLAT
Date Last Modified:	2004-03-04

Site Id:	22960
Affiliation Type:	On-Site Operator
Company Name:	137 W 128 ST
Contact Type:	Not reported
Contact Name:	ASST. COMMISSIONER/DPM
Address1:	Not reported
Address2:	Not reported
City:	Not reported
State:	NN
Zip Code:	Not reported
Country Code:	001
Phone:	(212) 863-7087
EMail:	Not reported
Fax Number:	Not reported
Modified By:	TRANSLAT
Date Last Modified:	2004-03-04

Tank Info:

Tank Number:	1
Tank Id:	44688
Material Code:	0001
Common Name of Substance:	#2 Fuel Oil (On-Site Consumption)

Equipment Records:

A03 - Tank Internal Protection - Fiberglass Liner (FRP)
D01 - Pipe Type - Steel/Carbon Steel/Iron
G03 - Tank Secondary Containment - Vault (w/o access)
J02 - Dispenser - Suction Dispenser
C03 - Pipe Location - Aboveground/Underground Combination
L09 - Piping Leak Detection - Exempt Suction Piping
F00 - Pipe External Protection - None
I05 - Overfill - Vent Whistle
B01 - Tank External Protection - Painted/Asphalt Coating
H00 - Tank Leak Detection - None

Tank Location:	6
Tank Type:	Steel/Carbon Steel/Iron
Tank Status:	Closed - Removed
Pipe Model:	Not reported
Install Date:	Not reported

137 W 128 ST (Continued) **U004078402**

Capacity Gallons:	2000
Tightness Test Method:	21
Date Test:	07/01/2003
Next Test Date:	Not reported
Date Tank Closed:	04/02/2008
Register:	True
Modified By:	CGFREEDM
Last Modified:	10/28/2014
Material Name:	Not reported

AG370 **CON EDISON** **RCRA NonGen / NLR** **1014398885**
WNW **19 HANCOCK PL E OF MORNINGSIDE** **NY MANIFEST** **NYP004212585**
1/8-1/4 **NEW YORK, NY 10027** **NJ MANIFEST**
0.214 mi.
1128 ft. **Site 5 of 6 in cluster AG**

Relative:
Lower

Actual:
28 ft.

RCRA NonGen / NLR:

Date form received by agency:	08/02/2010
Facility name:	CON EDISON
Facility address:	19 HANCOCK PL E OF MORNINGSIDE AVE NEW YORK, NY 10027
EPA ID:	NYP004212585
Mailing address:	4 IRVING PL, RM 828 NEW YORK, NY 10003
Contact:	MEGAN RUSSELL
Contact address:	Not reported Not reported
Contact country:	Not reported
Contact telephone:	(212) 427-1277
Contact email:	Not reported
EPA Region:	02
Classification:	Non-Generator
Description:	Handler: Non-Generators do not presently generate hazardous waste

Handler Activities Summary:

U.S. importer of hazardous waste:	No
Mixed waste (haz. and radioactive):	No
Recycler of hazardous waste:	No
Transporter of hazardous waste:	No
Treater, storer or disposer of HW:	No
Underground injection activity:	No
On-site burner exemption:	No
Furnace exemption:	No
Used oil fuel burner:	No
Used oil processor:	No
User oil refiner:	No
Used oil fuel marketer to burner:	No
Used oil Specification marketer:	No
Used oil transfer facility:	No
Used oil transporter:	No

Violation Status: No violations found

NY MANIFEST:

Country:	USA
EPA ID:	NYP004212585
Facility Status:	Not reported

CON EDISON (Continued) **1014398885**

Location Address 1: 1923 HANCOCK PLACE & E/O MORNINGSIDE AVE
Code: BP
Location Address 2: Not reported
Total Tanks: Not reported
Location City: NEW YORK
Location State: NY
Location Zip: 10002
Location Zip 4: Not reported

NY MANIFEST:
EPAID: NYP004212585
Mailing Name: CONSOLIDATED EDISON - MH 36524
Mailing Contact: TOM TEELING
Mailing Address 1: 4 IRVING PLACE RM 828
Mailing Address 2: Not reported
Mailing City: NEW YORK
Mailing State: NY
Mailing Zip: 10003
Mailing Zip 4: Not reported
Mailing Country: USA
Mailing Phone: 2124603770

NY MANIFEST:
Document ID: Not reported
Manifest Status: Not reported
seq: Not reported
Year: 2010
Trans1 State ID: NJ0000027193
Trans2 State ID: Not reported
Generator Ship Date: 08/02/2010
Trans1 Recv Date: 08/02/2010
Trans2 Recv Date: Not reported
TSD Site Recv Date: 08/04/2010
Part A Recv Date: Not reported
Part B Recv Date: Not reported
Generator EPA ID: NYP004212585
Trans1 EPA ID: Not reported
Trans2 EPA ID: Not reported
TSDF ID 1: NJD002200046
TSDF ID 2: Not reported
Manifest Tracking Number: 001055609GBF
Import Indicator: N
Export Indicator: N
Discr Quantity Indicator: N
Discr Type Indicator: N
Discr Residue Indicator: N
Discr Partial Reject Indicator: N
Discr Full Reject Indicator: N
Manifest Ref Number: Not reported
Alt Facility RCRA ID: Not reported
Alt Facility Sign Date: Not reported
MGMT Method Type Code: H111
Waste Code: Not reported
Waste Code: Not reported
Waste Code: Not reported
Waste Code: Not reported
Waste Code: Not reported

CON EDISON (Continued) **1014398885**

Waste Code:	Not reported
Quantity:	1500.0
Units:	P - Pounds
Number of Containers:	1.0
Container Type:	TT - Cargo tank, tank trucks
Handling Method:	T Chemical, physical, or biological treatment.
Specific Gravity:	1.0
Waste Code:	D008
Waste Code 1_2:	Not reported
Waste Code 1_3:	Not reported
Waste Code 1_4:	Not reported
Waste Code 1_5:	Not reported
Waste Code 1_6:	Not reported

NJ MANIFEST:

EPA Id:	NYP004212585
Mail Address:	4 IRVING PL, RM 828
Mail City/State/Zip:	NEW YORK, NY 10003
Facility Phone:	Not reported
Emergency Phone:	Not reported
Contact:	MEGAN RUSSELL
Comments:	Not reported
SIC Code:	Not reported
County:	NY061
Municipal:	Not reported
Previous EPA Id:	Not reported
Gen Flag:	Not reported
Trans Flag:	Not reported
TSDF Flag:	Not reported
Name Change:	Not reported
Date Change:	Not reported

Manifest:

Manifest Number:	001055609GBF
EPA ID:	NYP004212585
Date Shipped:	08/02/2010
TSDF EPA ID:	NJD002200046
Transporter EPA ID:	NJ0000027193
Transporter 2 EPA ID:	Not reported
Transporter 3 EPA ID:	Not reported
Transporter 4 EPA ID:	Not reported
Transporter 5 EPA ID:	Not reported
Transporter 6 EPA ID:	Not reported
Transporter 7 EPA ID:	Not reported
Transporter 8 EPA ID:	Not reported
Transporter 9 EPA ID:	Not reported
Transporter 10 EPA ID:	Not reported
Date Trans1 Transported Waste:	08/02/2010
Date Trans2 Transported Waste:	Not reported
Date Trans3 Transported Waste:	Not reported
Date Trans4 Transported Waste:	Not reported
Date Trans5 Transported Waste:	Not reported
Date Trans6 Transported Waste:	Not reported
Date Trans7 Transported Waste:	Not reported
Date Trans8 Transported Waste:	Not reported
Date Trans9 Transported Waste:	Not reported

CON EDISON (Continued) **1014398885**

Date Trans10 Transported Waste:	Not reported
Date TSDF Received Waste:	08/04/2010
TSDF EPA Facility Name:	Not reported
QTY Units:	Not reported
Transporter SEQ ID:	Not reported
Transporter-1 Date:	Not reported
Waste SEQ ID:	Not reported
Waste Type Code 2:	Not reported
Waste Type Code 3:	Not reported
Waste Type Code 4:	Not reported
Waste Type Code 5:	Not reported
Waste Type Code 6:	Not reported
Date Accepted:	Not reported
Manifest Discrepancy Type:	Not reported
Data Entry Number:	Not reported
Was Load Rejected:	NEW YORK, NY 10003
Reason Load Was Rejected:	Not reported

Waste:

Manifest Year:	Not reported
Waste Code:	D008
Hand Code:	H111
Quantity:	1500 P

AC371 **CONSOLIDATED EDISON** **NY MANIFEST** **1009243171**
WSW **MANHATTAN AVE & W 122ND ST** **N/A**
1/8-1/4 **NEW YORK, NY**
0.214 mi.
1129 ft. **Site 7 of 7 in cluster AC**

Relative:
Higher

Actual:
29 ft.

NY MANIFEST:

Country:	USA
EPA ID:	NYP004125316
Facility Status:	Not reported
Location Address 1:	MANHATTAN AVE & W 122ND ST
Code:	BP
Location Address 2:	Not reported
Total Tanks:	Not reported
Location City:	NEW YORK
Location State:	NY
Location Zip:	Not reported
Location Zip 4:	Not reported

NY MANIFEST:

EPAID:	NYP004125316
Mailing Name:	CONSOLIDATED EDISON
Mailing Contact:	FRANKLIN MURRAY
Mailing Address 1:	4 IRVING PLACE RM 828
Mailing Address 2:	Not reported
Mailing City:	NEW YORK
Mailing State:	NY
Mailing Zip:	10003
Mailing Zip 4:	Not reported
Mailing Country:	USA
Mailing Phone:	2124602808

CONSOLIDATED EDISON (Continued) **1009243171**

NY MANIFEST:

Document ID:	NYE1586142
Manifest Status:	Not reported
seq:	Not reported
Year:	2004
Trans1 State ID:	12446JT
Trans2 State ID:	Not reported
Generator Ship Date:	10/04/2004
Trans1 Recv Date:	10/04/2004
Trans2 Recv Date:	Not reported
TSD Site Recv Date:	10/08/2004
Part A Recv Date:	Not reported
Part B Recv Date:	Not reported
Generator EPA ID:	NYP004125316
Trans1 EPA ID:	NYD006982359
Trans2 EPA ID:	Not reported
TSDF ID 1:	NYD077444
TSDF ID 2:	Not reported
Manifest Tracking Number:	Not reported
Import Indicator:	Not reported
Export Indicator:	Not reported
Discr Quantity Indicator:	Not reported
Discr Type Indicator:	Not reported
Discr Residue Indicator:	Not reported
Discr Partial Reject Indicator:	Not reported
Discr Full Reject Indicator:	Not reported
Manifest Ref Number:	Not reported
Alt Facility RCRA ID:	Not reported
Alt Facility Sign Date:	Not reported
MGMT Method Type Code:	Not reported
Waste Code:	D018 - BENZENE 0.5 MG/L TCLP
Waste Code:	Not reported
Waste Code:	Not reported
Waste Code:	Not reported
Waste Code:	Not reported
Waste Code:	Not reported
Quantity:	00125
Units:	G - Gallons (liquids only)* (8.3 pounds)
Number of Containers:	003
Container Type:	DM - Metal drums, barrels
Handling Method:	B Incineration, heat recovery, burning.
Specific Gravity:	01.00

AE372 **CON EDISON SERVICE BOX: 44910** **RCRA-CESQG** **1016143711**
ENE **2185 7TH AVE** **FINDS** **NYP004264933**
1/8-1/4 **NEW YORK, NY 10027** **NY MANIFEST**
0.214 mi. **ECHO**
1130 ft. **Site 4 of 11 in cluster AE**

Relative:
Lower

Actual:
28 ft.

RCRA-CESQG:

Date form received by agency:	08/25/2012
Facility name:	CON EDISON SERVICE BOX: 44910
Facility address:	2185 7TH AVE NEW YORK, NY 10027
EPA ID:	NYP004264933
Mailing address:	IRVING PL, RM 828

CON EDISON SERVICE BOX: 44910 (Continued) **1016143711**

NEW YORK, NY 10003
Contact: RICARDO CARTY
Contact address: Not reported
Not reported
Contact country: Not reported
Contact telephone: (212) 643-3044
Contact email: Not reported
EPA Region: 02
Classification: Conditionally Exempt Small Quantity Generator
Description: Handler: generates 100 kg or less of hazardous waste per calendar month, and accumulates 1000 kg or less of hazardous waste at any time; or generates 1 kg or less of acutely hazardous waste per calendar month, and accumulates at any time: 1 kg or less of acutely hazardous waste; or 100 kg or less of any residue or contaminated soil, waste or other debris resulting from the cleanup of a spill, into or on any land or water, of acutely hazardous waste; or generates 100 kg or less of any residue or contaminated soil, waste or other debris resulting from the cleanup of a spill, into or on any land or water, of acutely hazardous waste during any calendar month, and accumulates at any time: 1 kg or less of acutely hazardous waste; or 100 kg or less of any residue or contaminated soil, waste or other debris resulting from the cleanup of a spill, into or on any land or water, of acutely hazardous waste

Handler Activities Summary:
U.S. importer of hazardous waste: No
Mixed waste (haz. and radioactive): No
Recycler of hazardous waste: No
Transporter of hazardous waste: No
Treater, storer or disposer of HW: No
Underground injection activity: No
On-site burner exemption: No
Furnace exemption: No
Used oil fuel burner: No
Used oil processor: No
User oil refiner: No
Used oil fuel marketer to burner: No
Used oil Specification marketer: No
Used oil transfer facility: No
Used oil transporter: No

Violation Status: No violations found

FINDS:

Registry ID: 110055467089

Environmental Interest/Information System
RCRAInfo is a national information system that supports the Resource Conservation and Recovery Act (RCRA) program through the tracking of events and activities related to facilities that generate, transport, and treat, store, or dispose of hazardous waste. RCRAInfo allows RCRA program staff to track the notification, permit, compliance, and corrective action activities required under RCRA.

CON EDISON SERVICE BOX: 44910 (Continued) **1016143711**

NY MANIFEST:

Country:	USA
EPA ID:	NYP004264933
Facility Status:	Not reported
Location Address 1:	2185 7TH AVE
Code:	BP
Location Address 2:	SERV BOX 44910
Total Tanks:	Not reported
Location City:	NEW YORK
Location State:	NY
Location Zip:	10027
Location Zip 4:	Not reported

NY MANIFEST:

EPAID:	NYP004264933
Mailing Name:	CON EDISON
Mailing Contact:	TOM TEELING
Mailing Address 1:	4 IRVING PLACE - 15TH FLOOR
Mailing Address 2:	Not reported
Mailing City:	NEW YORK
Mailing State:	NY
Mailing Zip:	10003
Mailing Zip 4:	Not reported
Mailing Country:	USA
Mailing Phone:	2124603770

NY MANIFEST:

Document ID:	Not reported
Manifest Status:	Not reported
seq:	Not reported
Year:	2012
Trans1 State ID:	NJ0000027193
Trans2 State ID:	Not reported
Generator Ship Date:	08/25/2012
Trans1 Recv Date:	08/25/2012
Trans2 Recv Date:	Not reported
TSD Site Recv Date:	08/29/2012
Part A Recv Date:	Not reported
Part B Recv Date:	Not reported
Generator EPA ID:	NYP004264933
Trans1 EPA ID:	Not reported
Trans2 EPA ID:	Not reported
TSDF ID 1:	NJD002200046
TSDF ID 2:	Not reported
Manifest Tracking Number:	010464467JJK
Import Indicator:	N
Export Indicator:	N
Discr Quantity Indicator:	N
Discr Type Indicator:	N
Discr Residue Indicator:	N
Discr Partial Reject Indicator:	N
Discr Full Reject Indicator:	N
Manifest Ref Number:	Not reported
Alt Facility RCRA ID:	Not reported
Alt Facility Sign Date:	Not reported
MGMT Method Type Code:	H111
Waste Code:	Not reported

CON EDISON SERVICE BOX: 44910 (Continued) **1016143711**

Waste Code:	Not reported
Waste Code:	Not reported
Waste Code:	Not reported
Waste Code:	Not reported
Waste Code:	Not reported
Quantity:	200.0
Units:	P - Pounds
Number of Containers:	1.0
Container Type:	TT - Cargo tank, tank trucks
Handling Method:	T Chemical, physical, or biological treatment.
Specific Gravity:	1.0
Waste Code:	D008
Waste Code 1_2:	Not reported
Waste Code 1_3:	Not reported
Waste Code 1_4:	Not reported
Waste Code 1_5:	Not reported
Waste Code 1_6:	Not reported

ECHO:

Envid:	1016143711
Registry ID:	110055467089
DFR URL:	http://echo.epa.gov/detailed_facility_report?fid=110055467089

AE373 **CON EDISON SERVICE BOX: 44910** **RCRA NonGen / NLR** **1016962128**
ENE **2185 7TH AVE** **NY MANIFEST** **NYP004351201**
1/8-1/4 **NEW YORK, NY 10027**
0.214 mi.
1130 ft. **Site 5 of 11 in cluster AE**

Relative:
Lower

Actual:
28 ft.

RCRA NonGen / NLR:

Date form received by agency:	09/26/2013
Facility name:	CON EDISON SERVICE BOX: 44910
Facility address:	2185 7TH AVE NEW YORK, NY 10027
EPA ID:	NYP004351201
Mailing address:	IRVING PL, RM 828 NEW YORK, NY 10003
Contact:	BENJAMIN BAMONTE
Contact address:	Not reported Not reported
Contact country:	Not reported
Contact telephone:	(212) 894-9549
Contact email:	Not reported
EPA Region:	02
Classification:	Non-Generator
Description:	Handler: Non-Generators do not presently generate hazardous waste

Handler Activities Summary:

U.S. importer of hazardous waste:	No
Mixed waste (haz. and radioactive):	No
Recycler of hazardous waste:	No
Transporter of hazardous waste:	No
Treater, storer or disposer of HW:	No
Underground injection activity:	No
On-site burner exemption:	No
Furnace exemption:	No

CON EDISON SERVICE BOX: 44910 (Continued) **1016962128**

Used oil fuel burner: No
Used oil processor: No
User oil refiner: No
Used oil fuel marketer to burner: No
Used oil Specification marketer: No
Used oil transfer facility: No
Used oil transporter: No

Historical Generators:
Date form received by agency: 08/26/2013
Site name: CON EDISON SERVICE BOX: 44910
Classification: Conditionally Exempt Small Quantity Generator

Violation Status: No violations found

NY MANIFEST:
Country: USA
EPA ID: NYP004351201
Facility Status: Not reported
Location Address 1: FO 2185 7TH AVE
Code: BP
Location Address 2: SB 44910
Total Tanks: Not reported
Location City: MANHATTAN
Location State: NY
Location Zip: 10027
Location Zip 4: Not reported

NY MANIFEST:
EPAID: NYP004351201
Mailing Name: CON EDISON
Mailing Contact: TOM TEELING
Mailing Address 1: 4 IRVING PLACE 15 FLOOR
Mailing Address 2: Not reported
Mailing City: NEW YORK
Mailing State: NY
Mailing Zip: 10003
Mailing Zip 4: Not reported
Mailing Country: USA
Mailing Phone: 2124603770

NY MANIFEST:
Document ID: Not reported
Manifest Status: Not reported
seq: Not reported
Year: 2013
Trans1 State ID: NJD003812047
Trans2 State ID: Not reported
Generator Ship Date: 08/26/2013
Trans1 Recv Date: 08/26/2013
Trans2 Recv Date: Not reported
TSD Site Recv Date: 08/30/2013
Part A Recv Date: Not reported
Part B Recv Date: Not reported
Generator EPA ID: NYP004351201
Trans1 EPA ID: Not reported
Trans2 EPA ID: Not reported

CON EDISON SERVICE BOX: 44910 (Continued) **1016962128**

TSDF ID 1:	NJD991291105
TSDF ID 2:	Not reported
Manifest Tracking Number:	002220786GBF
Import Indicator:	N
Export Indicator:	N
Discr Quantity Indicator:	N
Discr Type Indicator:	N
Discr Residue Indicator:	N
Discr Partial Reject Indicator:	N
Discr Full Reject Indicator:	N
Manifest Ref Number:	Not reported
Alt Facility RCRA ID:	Not reported
Alt Facility Sign Date:	Not reported
MGMT Method Type Code:	H110
Waste Code:	Not reported
Waste Code:	Not reported
Waste Code:	Not reported
Waste Code:	Not reported
Waste Code:	Not reported
Waste Code:	Not reported
Quantity:	500
Units:	P - Pounds
Number of Containers:	1
Container Type:	TT - Cargo tank, tank trucks
Handling Method:	T Chemical, physical, or biological treatment.
Specific Gravity:	1
Waste Code:	D008
Waste Code 1_2:	Not reported
Waste Code 1_3:	Not reported
Waste Code 1_4:	Not reported
Waste Code 1_5:	Not reported
Waste Code 1_6:	Not reported

AE374 **CON EDISON SERVICE BOX: 44910** **NJ MANIFEST** **S117985953**
ENE **2185 7TH AVE** **N/A**
1/8-1/4 **NEW YORK, NY 10027**
0.214 mi.
1130 ft. **Site 6 of 11 in cluster AE**

Relative:
Lower

Actual:
28 ft.

NJ MANIFEST:

EPA Id:	NYP004264933
Mail Address:	IRVING PL, RM 828
Mail City/State/Zip:	NEW YORK, NY 10003
Facility Phone:	Not reported
Emergency Phone:	Not reported
Contact:	RICARDO CARTY
Comments:	Not reported
SIC Code:	Not reported
County:	NY061
Municipal:	Not reported
Previous EPA Id:	Not reported
Gen Flag:	Not reported
Trans Flag:	Not reported
TSDF Flag:	Not reported
Name Change:	Not reported
Date Change:	Not reported

CON EDISON SERVICE BOX: 44910 (Continued) **S117985953**

Manifest:

Manifest Number:	010464467JJK
EPA ID:	NYP004264933
Date Shipped:	8/25/2012
TSDF EPA ID:	NJD002200046
Transporter EPA ID:	NJ0000027193
Transporter 2 EPA ID:	Not reported
Transporter 3 EPA ID:	Not reported
Transporter 4 EPA ID:	Not reported
Transporter 5 EPA ID:	Not reported
Transporter 6 EPA ID:	Not reported
Transporter 7 EPA ID:	Not reported
Transporter 8 EPA ID:	Not reported
Transporter 9 EPA ID:	Not reported
Transporter 10 EPA ID:	Not reported
Date Trans1 Transported Waste:	Not reported
Date Trans2 Transported Waste:	Not reported
Date Trans3 Transported Waste:	Not reported
Date Trans4 Transported Waste:	Not reported
Date Trans5 Transported Waste:	Not reported
Date Trans6 Transported Waste:	Not reported
Date Trans7 Transported Waste:	Not reported
Date Trans8 Transported Waste:	Not reported
Date Trans9 Transported Waste:	Not reported
Date Trans10 Transported Waste:	Not reported
Date TSDF Received Waste:	Not reported
TSDF EPA Facility Name:	Not reported
QTY Units:	Not reported
Transporter SEQ ID:	Not reported
Transporter-1 Date:	Not reported
Waste SEQ ID:	Not reported
Waste Type Code 2:	Not reported
Waste Type Code 3:	Not reported
Waste Type Code 4:	Not reported
Waste Type Code 5:	Not reported
Waste Type Code 6:	Not reported
Date Accepted:	Not reported
Manifest Discrepancy Type:	Not reported
Data Entry Number:	Not reported
Was Load Rejected:	NEW YORK, NY 10003
Reason Load Was Rejected:	Not reported

Waste:

Manifest Year:	Not reported
Waste Code:	D008
Hand Code:	Not reported
Quantity:	200.00 Pounds

Z375 **CON EDISON MANHOLE: 41250** **RCRA NonGen / NLR** **1016961818**
West **124TH ST & MORNINGSIDE AVE** **NY MANIFEST** **NYP004347332**
1/8-1/4 **NEW YORK, NY 10027**
0.214 mi.
1132 ft. **Site 6 of 11 in cluster Z**

Relative:
Lower

Actual:
28 ft.

RCRA NonGen / NLR:

Date form received by agency:	09/19/2013
Facility name:	CON EDISON MANHOLE: 41250
Facility address:	124TH ST & MORNINGSIDE AVE NEW YORK, NY 10027
EPA ID:	NYP004347332
Mailing address:	IRVING PL, RM 828 NEW YORK, NY 10003
Contact:	BENJAMIN BAMONTE
Contact address:	Not reported Not reported
Contact country:	Not reported
Contact telephone:	(212) 894-9549
Contact email:	Not reported
EPA Region:	02
Classification:	Non-Generator
Description:	Handler: Non-Generators do not presently generate hazardous waste

Handler Activities Summary:

U.S. importer of hazardous waste:	No
Mixed waste (haz. and radioactive):	No
Recycler of hazardous waste:	No
Transporter of hazardous waste:	No
Treater, storer or disposer of HW:	No
Underground injection activity:	No
On-site burner exemption:	No
Furnace exemption:	No
Used oil fuel burner:	No
Used oil processor:	No
User oil refiner:	No
Used oil fuel marketer to burner:	No
Used oil Specification marketer:	No
Used oil transfer facility:	No
Used oil transporter:	No

Historical Generators:

Date form received by agency:	08/19/2013
Site name:	CON EDISON MANHOLE: 41250
Classification:	Conditionally Exempt Small Quantity Generator
Violation Status:	No violations found

NY MANIFEST:

Country:	USA
EPA ID:	NYP004347332
Facility Status:	Not reported
Location Address 1:	NEC MORNINGSIDE AVE & W 124
Code:	BP
Location Address 2:	MH #41250
Total Tanks:	Not reported
Location City:	NEW YORK
Location State:	NY
Location Zip:	10027

CON EDISON MANHOLE: 41250 (Continued) **1016961818**

Location Zip 4:	Not reported

NY MANIFEST:

EPAID:	NYP004347332
Mailing Name:	CON EDISON
Mailing Contact:	CON EDISON
Mailing Address 1:	4 IRVING PLACE 15TH FLOOR
Mailing Address 2:	Not reported
Mailing City:	NEW YORK
Mailing State:	NY
Mailing Zip:	10003
Mailing Zip 4:	Not reported
Mailing Country:	USA
Mailing Phone:	2124603770

NY MANIFEST:

Document ID:	Not reported
Manifest Status:	Not reported
seq:	Not reported
Year:	2013
Trans1 State ID:	NJD003812047
Trans2 State ID:	Not reported
Generator Ship Date:	08/19/2013
Trans1 Recv Date:	08/19/2013
Trans2 Recv Date:	Not reported
TSD Site Recv Date:	08/19/2013
Part A Recv Date:	Not reported
Part B Recv Date:	Not reported
Generator EPA ID:	NYP004347332
Trans1 EPA ID:	Not reported
Trans2 EPA ID:	Not reported
TSDF ID 1:	NJD991291105
TSDF ID 2:	Not reported
Manifest Tracking Number:	002220765GBF
Import Indicator:	N
Export Indicator:	N
Discr Quantity Indicator:	N
Discr Type Indicator:	N
Discr Residue Indicator:	N
Discr Partial Reject Indicator:	N
Discr Full Reject Indicator:	N
Manifest Ref Number:	Not reported
Alt Facility RCRA ID:	Not reported
Alt Facility Sign Date:	Not reported
MGMT Method Type Code:	H110
Waste Code:	Not reported
Waste Code:	Not reported
Waste Code:	Not reported
Waste Code:	Not reported
Waste Code:	Not reported
Waste Code:	Not reported
Quantity:	400
Units:	P - Pounds
Number of Containers:	1
Container Type:	TT - Cargo tank, tank trucks
Handling Method:	T Chemical, physical, or biological treatment.
Specific Gravity:	1

CON EDISON MANHOLE: 41250 (Continued) **1016961818**

Waste Code:	D008
Waste Code 1_2:	Not reported
Waste Code 1_3:	Not reported
Waste Code 1_4:	Not reported
Waste Code 1_5:	Not reported
Waste Code 1_6:	Not reported

Z376 **CONSOLIDATED EDISON** **NY MANIFEST** **1009243486**
West **W 124TH ST & MORNINGSIDE DR** **N/A**
1/8-1/4 **NEW YORK, NY**
0.214 mi.
1132 ft. **Site 7 of 11 in cluster Z**

Relative:
Lower

Actual:
28 ft.

NY MANIFEST:

Country:	USA
EPA ID:	NYP004129656
Facility Status:	Not reported
Location Address 1:	W 124TH ST & MORNINGSIDE DR
Code:	BP
Location Address 2:	Not reported
Total Tanks:	Not reported
Location City:	NEW YORK
Location State:	NY
Location Zip:	Not reported
Location Zip 4:	Not reported

NY MANIFEST:

EPAID:	NYP004129656
Mailing Name:	CONSOLIDATED EDISON
Mailing Contact:	FRANKLIN MURRAY
Mailing Address 1:	4 IRVING PL RM 828
Mailing Address 2:	Not reported
Mailing City:	NEW YORK
Mailing State:	NY
Mailing Zip:	10003
Mailing Zip 4:	Not reported
Mailing Country:	USA
Mailing Phone:	2124602808

NY MANIFEST:

Document ID:	NYE1581813
Manifest Status:	Not reported
seq:	Not reported
Year:	2005
Trans1 State ID:	NYD006982359
Trans2 State ID:	Not reported
Generator Ship Date:	03/18/2005
Trans1 Recv Date:	03/18/2005
Trans2 Recv Date:	Not reported
TSD Site Recv Date:	03/21/2005
Part A Recv Date:	Not reported
Part B Recv Date:	Not reported
Generator EPA ID:	NYP004129656
Trans1 EPA ID:	69526JR
Trans2 EPA ID:	Not reported
TSDF ID 1:	NYD077444263
TSDF ID 2:	Not reported

CONSOLIDATED EDISON (Continued) **1009243486**

Manifest Tracking Number:	Not reported
Import Indicator:	Not reported
Export Indicator:	Not reported
Discr Quantity Indicator:	Not reported
Discr Type Indicator:	Not reported
Discr Residue Indicator:	Not reported
Discr Partial Reject Indicator:	Not reported
Discr Full Reject Indicator:	Not reported
Manifest Ref Number:	Not reported
Alt Facility RCRA ID:	Not reported
Alt Facility Sign Date:	Not reported
MGMT Method Type Code:	Not reported
Waste Code:	D018 - BENZENE 0.5 MG/L TCLP
Waste Code:	Not reported
Waste Code:	Not reported
Waste Code:	Not reported
Waste Code:	Not reported
Waste Code:	Not reported
Quantity:	00040
Units:	G - Gallons (liquids only)* (8.3 pounds)
Number of Containers:	001
Container Type:	DM - Metal drums, barrels
Handling Method:	B Incineration, heat recovery, burning.
Specific Gravity:	01.00
Waste Code:	D018 - BENZENE 0.5 MG/L TCLP
Waste Code:	Not reported
Waste Code:	Not reported
Waste Code:	Not reported
Waste Code:	Not reported
Quantity:	00075
Units:	P - Pounds
Number of Containers:	001
Container Type:	DM - Metal drums, barrels
Handling Method:	Not reported
Specific Gravity:	01.00
Waste Code:	Not reported
Quantity:	Not reported
Units:	Not reported
Number of Containers:	Not reported
Container Type:	Not reported
Handling Method:	L Landfill.
Specific Gravity:	Not reported

Z377 **CON EDISON MANHOLE: 41248** **RCRA NonGen / NLR** **1016962280**
West **124TH ST & MORNINSIDE AVE SE** **NY MANIFEST** **NYP004352902**
1/8-1/4 **NEW YORK, NY 10027**
0.214 mi.
1132 ft. **Site 8 of 11 in cluster Z**

Relative:
Lower

Actual:
28 ft.

RCRA NonGen / NLR:

Date form received by agency:	09/29/2013
Facility name:	CON EDISON MANHOLE: 41248
Facility address:	124TH ST & MORNINSIDE AVE SE COR NEW YORK, NY 10027
EPA ID:	NYP004352902
Mailing address:	IRVING PL, RM 828

CON EDISON MANHOLE: 41248 (Continued) **1016962280**

NEW YORK, NY 10003
Contact: JUAN RODRIGUEZ
Contact address: Not reported
Not reported
Contact country: Not reported
Contact telephone: (347) 865-5931
Contact email: Not reported
EPA Region: 02
Classification: Non-Generator
Description: Handler: Non-Generators do not presently generate hazardous waste

Handler Activities Summary:
U.S. importer of hazardous waste: No
Mixed waste (haz. and radioactive): No
Recycler of hazardous waste: No
Transporter of hazardous waste: No
Treater, storer or disposer of HW: No
Underground injection activity: No
On-site burner exemption: No
Furnace exemption: No
Used oil fuel burner: No
Used oil processor: No
User oil refiner: No
Used oil fuel marketer to burner: No
Used oil Specification marketer: No
Used oil transfer facility: No
Used oil transporter: No

Historical Generators:
Date form received by agency: 08/29/2013
Site name: CON EDISON MANHOLE: 41248
Classification: Conditionally Exempt Small Quantity Generator

Violation Status: No violations found

NY MANIFEST:
Country: USA
EPA ID: NYP004352902
Facility Status: Not reported
Location Address 1: SEC W 124 ST & MORNINGSIDE AVE
Code: BP
Location Address 2: MH 41248
Total Tanks: Not reported
Location City: NEW YORK
Location State: NY
Location Zip: 10027
Location Zip 4: Not reported

NY MANIFEST:
EPAID: NYP004352902
Mailing Name: CON EDISON
Mailing Contact: TOM TEELING
Mailing Address 1: 4 IRVING PLACE - 15TH FLOOR
Mailing Address 2: Not reported
Mailing City: NEW YORK
Mailing State: NY
Mailing Zip: 10003

CON EDISON MANHOLE: 41248 (Continued) **1016962280**

Mailing Zip 4:	Not reported
Mailing Country:	USA
Mailing Phone:	2124603770

NY MANIFEST:

Document ID:	Not reported
Manifest Status:	Not reported
seq:	Not reported
Year:	2013
Trans1 State ID:	NJD003812047
Trans2 State ID:	Not reported
Generator Ship Date:	08/29/2013
Trans1 Recv Date:	08/29/2013
Trans2 Recv Date:	Not reported
TSD Site Recv Date:	08/30/2013
Part A Recv Date:	Not reported
Part B Recv Date:	Not reported
Generator EPA ID:	NYP004352902
Trans1 EPA ID:	Not reported
Trans2 EPA ID:	Not reported
TSDF ID 1:	NJD991291105
TSDF ID 2:	Not reported
Manifest Tracking Number:	002220947GBF
Import Indicator:	N
Export Indicator:	N
Discr Quantity Indicator:	N
Discr Type Indicator:	N
Discr Residue Indicator:	N
Discr Partial Reject Indicator:	N
Discr Full Reject Indicator:	N
Manifest Ref Number:	Not reported
Alt Facility RCRA ID:	Not reported
Alt Facility Sign Date:	Not reported
MGMT Method Type Code:	H110
Waste Code:	Not reported
Waste Code:	Not reported
Waste Code:	Not reported
Waste Code:	Not reported
Waste Code:	Not reported
Waste Code:	Not reported
Quantity:	1000
Units:	P - Pounds
Number of Containers:	1
Container Type:	TT - Cargo tank, tank trucks
Handling Method:	T Chemical, physical, or biological treatment.
Specific Gravity:	1
Waste Code:	D008
Waste Code 1_2:	Not reported
Waste Code 1_3:	Not reported
Waste Code 1_4:	Not reported
Waste Code 1_5:	Not reported
Waste Code 1_6:	Not reported

AI378 **411 WEST 128 STREET** **NY AST** **A100175185**
NNW **411 WEST 128 STREET** **N/A**
1/8-1/4 **NEW YORK, NY 10027**
0.215 mi.
1134 ft. **Site 2 of 13 in cluster AI**

Relative:
Higher

Actual:
68 ft.

AST:

Region:	STATE
DEC Region:	2
Site Status:	Active
Facility Id:	2-600966
Program Type:	PBS
UTM X:	588409.91995
UTM Y:	4518549.09486
Expiration Date:	10/20/2017
Site Type:	Apartment Building/Office Building

Affiliation Records:

Site Id:	22936
Affiliation Type:	Mail Contact
Company Name:	NYC/HPD/DAMP
Contact Type:	Not reported
Contact Name:	ASST. COMMISSIONER/DAMP
Address1:	100 GOLD ST
Address2:	7T-3
City:	NEW YORK
State:	NY
Zip Code:	10038
Country Code:	001
Phone:	(212) 863-7087
EMail:	LOUIEV@HPD.NYC.GOV
Fax Number:	Not reported
Modified By:	KAKYER
Date Last Modified:	2012-11-30

Site Id:	22936
Affiliation Type:	On-Site Operator
Company Name:	411 WEST 128 STREET
Contact Type:	Not reported
Contact Name:	ASST. COMMISSIONER/DAMP
Address1:	Not reported
Address2:	Not reported
City:	Not reported
State:	NN
Zip Code:	Not reported
Country Code:	001
Phone:	(212) 863-7305
EMail:	Not reported
Fax Number:	Not reported
Modified By:	KAKYER
Date Last Modified:	2007-08-20

Site Id:	22936
Affiliation Type:	Emergency Contact
Company Name:	NYC/HPD/DAMP
Contact Type:	Not reported
Contact Name:	DEREK PARSON
Address1:	Not reported
Address2:	Not reported
City:	Not reported

411 WEST 128 STREET (Continued) **A100175185**

State: NN
Zip Code: Not reported
Country Code: 999
Phone: (917) 559-4337
EMail: Not reported
Fax Number: Not reported
Modified By: MSBAPTIS
Date Last Modified: 2012-12-04

Site Id: 22936
Affiliation Type: Facility Owner
Company Name: NYC/HPD/DAMP
Contact Type: DIRECTOR
Contact Name: DEREK PARSON
Address1: 100 GOLD ST
Address2: Not reported
City: NEW YORK
State: NY
Zip Code: 10038
Country Code: 001
Phone: (212) 863-7087
EMail: Not reported
Fax Number: Not reported
Modified By: KAKYER
Date Last Modified: 2012-11-30

Tank Info:

Tank Number: 1
Tank Id: 44664
Material Code: 0001
Common Name of Substance: #2 Fuel Oil (On-Site Consumption)

Equipment Records:

F00 - Pipe External Protection - None
I05 - Overfill - Vent Whistle
H00 - Tank Leak Detection - None
B01 - Tank External Protection - Painted/Asphalt Coating
L09 - Piping Leak Detection - Exempt Suction Piping
A00 - Tank Internal Protection - None
C03 - Pipe Location - Aboveground/Underground Combination
J02 - Dispenser - Suction Dispenser
K00 - Spill Prevention - None
D01 - Pipe Type - Steel/Carbon Steel/Iron
E00 - Piping Secondary Containment - None
G03 - Tank Secondary Containment - Vault (w/o access)

Tank Location: 1
Tank Type: Steel/Carbon Steel/Iron
Tank Status: In Service
Pipe Model: Not reported
Install Date: 01/01/1920
Capacity Gallons: 3000
Tightness Test Method: NN
Date Test: Not reported
Next Test Date: Not reported
Date Tank Closed: Not reported

411 WEST 128 STREET (Continued) **A100175185**

Register: True
Modified By: KAKYER
Last Modified: 11/28/2012
Material Name: Not reported

Z379 **CON EDISON TRANSFORMER MANHOLE: 3139** **RCRA NonGen / NLR** **1017775665**
West **500 W 124TH ST** **NYP004535084**
1/8-1/4 **NEW YORK, NY 10027**
0.215 mi.
1135 ft. **Site 9 of 11 in cluster Z**

Relative:
Lower

Actual:
28 ft.

RCRA NonGen / NLR:
Date form received by agency: 06/17/2014
Facility name: CON EDISON TRANSFORMER MANHOLE: 3139
Facility address: 500 W 124TH ST
NEW YORK, NY 10027
EPA ID: NYP004535084
Mailing address: IRVING PL, 15TH FL NE
NEW YORK, NY 10003
Contact: THOMAS TEELING
Contact address: Not reported
Not reported
Contact country: Not reported
Contact telephone: (212) 460-3770
Contact email: Not reported
EPA Region: 02
Classification: Non-Generator
Description: Handler: Non-Generators do not presently generate hazardous waste

Handler Activities Summary:
U.S. importer of hazardous waste: No
Mixed waste (haz. and radioactive): No
Recycler of hazardous waste: No
Transporter of hazardous waste: No
Treater, storer or disposer of HW: No
Underground injection activity: No
On-site burner exemption: No
Furnace exemption: No
Used oil fuel burner: No
Used oil processor: No
User oil refiner: No
Used oil fuel marketer to burner: No
Used oil Specification marketer: No
Used oil transfer facility: No
Used oil transporter: No

Historical Generators:
Date form received by agency: 05/17/2014
Site name: CON EDISON
Classification: Small Quantity Generator

Date form received by agency: 05/17/2014
Site name: CON EDISON
Classification: Not a generator, verified

Violation Status: No violations found

380
East
1/8-1/4
0.215 mi.
1137 ft.

OBERIA DEMPSEY MULTI-SERVICE CENTER
127 WEST 127TH STREET
NEW YORK, NY 10027

NY AST **A100159821**
N/A

Relative:
Higher

Actual:
29 ft.

AST:

Region:	STATE
DEC Region:	2
Site Status:	Active
Facility Id:	2-604479
Program Type:	PBS
UTM X:	588995.89138
UTM Y:	4518153.22551
Expiration Date:	03/31/2020
Site Type:	Other

Affiliation Records:

Site Id:	26351
Affiliation Type:	Facility Owner
Company Name:	CITY OF NEW YORK HUMAN RESOURCES ADMINISTRATION
Contact Type:	DEPUTY DIRECTOR
Contact Name:	JUNE P. ANDREWS
Address1:	250 CHURCH STREET , 12TH FLOOR
Address2:	Not reported
City:	NEW YORK
State:	NY
Zip Code:	10013
Country Code:	001
Phone:	(212) 252-2814
EMail:	Not reported
Fax Number:	Not reported
Modified By:	NTFREEMA
Date Last Modified:	2015-05-20

Site Id:	26351
Affiliation Type:	Mail Contact
Company Name:	OBERIA D. DEMPSEY MULTI-SERVICE CENTER
Contact Type:	Not reported
Contact Name:	JUNE P. ANDREWS
Address1:	127 WEST 127TH STREET
Address2:	ROOM 101
City:	NEW YORK
State:	NY
Zip Code:	10027
Country Code:	001
Phone:	(212) 749-0353
EMail:	JPANDREWS@WHGAINC.ORG
Fax Number:	Not reported
Modified By:	NTFREEMA
Date Last Modified:	2015-05-20

Site Id:	26351
Affiliation Type:	On-Site Operator
Company Name:	OBERIA EMPSEY MULTI-SERVICE
Contact Type:	Not reported
Contact Name:	JUNE ANDREWS
Address1:	Not reported
Address2:	Not reported
City:	Not reported

OBERIA DEMPSEY MULTI-SERVICE CENTER (Continued) **A100159821**

State: NN
Zip Code: Not reported
Country Code: 001
Phone: (212) 749-0353
EMail: Not reported
Fax Number: Not reported
Modified By: TRANSLAT
Date Last Modified: 2004-03-04

Site Id: 26351
Affiliation Type: Emergency Contact
Company Name: CITY OF NEW YORK HUMAN R ESOURCES ADMIN
Contact Type: Not reported
Contact Name: JUNE ANDREWS
Address1: Not reported
Address2: Not reported
City: Not reported
State: NN
Zip Code: Not reported
Country Code: 001
Phone: (212) 749-0353
EMail: Not reported
Fax Number: Not reported
Modified By: TRANSLAT
Date Last Modified: 2004-03-04

Tank Info:

Tank Number: 001
Tank Id: 57948
Material Code: 0001
Common Name of Substance: #2 Fuel Oil (On-Site Consumption)

Equipment Records:

B00 - Tank External Protection - None
F00 - Pipe External Protection - None
H00 - Tank Leak Detection - None
I04 - Overfill - Product Level Gauge (A/G)
D01 - Pipe Type - Steel/Carbon Steel/Iron
E00 - Piping Secondary Containment - None
G03 - Tank Secondary Containment - Vault (w/o access)
J02 - Dispenser - Suction Dispenser
K02 - Spill Prevention - Transfer Station Containment
A00 - Tank Internal Protection - None
L09 - Piping Leak Detection - Exempt Suction Piping
C01 - Pipe Location - Aboveground

Tank Location: 1
Tank Type: Steel/Carbon Steel/Iron
Tank Status: In Service
Pipe Model: Not reported
Install Date: 09/20/1960
Capacity Gallons: 5000
Tightness Test Method: NN
Date Test: Not reported
Next Test Date: Not reported
Date Tank Closed: Not reported

OBERIA DEMPSEY MULTI-SERVICE CENTER (Continued) **A100159821**

Register:	True
Modified By:	NTFREEMA
Last Modified:	05/20/2015
Material Name:	Not reported
Tank Number:	002
Tank Id:	57949
Material Code:	0001
Common Name of Substance:	#2 Fuel Oil (On-Site Consumption)

Equipment Records:

B00 - Tank External Protection - None
F00 - Pipe External Protection - None
D01 - Pipe Type - Steel/Carbon Steel/Iron
E00 - Piping Secondary Containment - None
G03 - Tank Secondary Containment - Vault (w/o access)
J02 - Dispenser - Suction Dispenser
K02 - Spill Prevention - Transfer Station Containment
H00 - Tank Leak Detection - None
A00 - Tank Internal Protection - None
L09 - Piping Leak Detection - Exempt Suction Piping
I04 - Overfill - Product Level Gauge (A/G)
C01 - Pipe Location - Aboveground

Tank Location:	1
Tank Type:	Steel/Carbon Steel/Iron
Tank Status:	In Service
Pipe Model:	Not reported
Install Date:	09/20/1960
Capacity Gallons:	5000
Tightness Test Method:	NN
Date Test:	Not reported
Next Test Date:	Not reported
Date Tank Closed:	Not reported
Register:	True
Modified By:	NTFREEMA
Last Modified:	05/20/2015
Material Name:	Not reported

AD381 **152 WEST 124TH STREET - TTF** **NY LTANKS** **S103517646**
SE **152 WEST 124TH STREET** **NY AST** **N/A**
1/8-1/4 **NEW YORK, NY 10027** **NY HIST AST**
0.216 mi.
1139 ft. **Site 8 of 11 in cluster AD**

Relative:
Lower

Actual:
26 ft.

LTANKS:

Site ID:	61618
Spill Number/Closed Date:	9800366 / 2013-11-25
Spill Date:	1998-04-07
Spill Cause:	Tank Test Failure
Spill Source:	Institutional, Educational, Gov., Other
Spill Class:	Possible release with minimal potential for fire or hazard or Known release with no damage. DEC Response. Willing Responsible Party. Corrective action taken.
Cleanup Ceased:	Not reported
Cleanup Meets Standard:	False
SWIS:	3101

152 WEST 124TH STREET - TTF (Continued) **S103517646**

Investigator:	TJDEMEO
Referred To:	Not reported
Reported to Dept:	1998-04-08
CID:	311
Water Affected:	Not reported
Spill Notifier:	Tank Tester
Last Inspection:	Not reported
Recommended Penalty:	False
UST Involvement:	False
Remediation Phase:	0
Date Entered In Computer:	1998-04-08
Spill Record Last Update:	2014-03-04
Spiller Name:	ROYAL ENVIRONMENTAL
Spiller Company:	UNK
Spiller Address:	Not reported
Spiller City,St,Zip:	ZZ
Spiller County:	001
Spiller Contact:	ROYAL ENVIRONMENTAL
Spiller Phone:	(914) 934-5992
Spiller Extention:	Not reported
DEC Region:	2
DER Facility ID:	20544
DEC Memo:	"06/08/10 - LZ Sent a TTF letter (eDocs) to 152 West 124th Street, NY, NY, attention P. Loth. Prior to Sept, 2004 data translation this spill Lead_DEC Field was M TIBBE Jacob- Property owner is NYC H.P.D. Made five to nine calls to the NYC housing department. 4/26/06- Jacob- Sending file back to region 2 08/13/12 - LZ As Randy Austin requested, the spill has been reassigned to Tim DeMeo 3/5/13 TJD T/C with Kwanza S Smith (Project/Office Manager)ddm development and services 212-410-7296 phone 212-410-2751 fax www.ddmdevelopment.com She has provided a copy of DEC record concerning this matter obtained through the FOIL process. Documentation provided is incomplete and does not contain the minimum information necessary in support of spill closure. Kwanza Smith was provided contact information for ProTest who had performed the original tank tightness test and further instructed to review available documentation to provide failing and passing tightness tests as well as a description of repairs. 11/21/13-Vought-Received call from Julisa Santana (Lemlen Wolfe Ph:718-884-4689) and they are new property managers. They removed tank and want to send affadavit of tank removal as instructed by DEC Demeo. Vought provided her email and she will email Demeo affadavit. 11/25/13 TJD T/C with Julissa Santana (Lemlen Wolfe Ph:718-884-4689) - new property manager. Ms. Santana provided affadavid of tank removal performed by All American Heating (11/13/13) - no prior notice was provided to DEC regarding scheduled work. DEC informed Ms. Santana a description of the work is required including a statement that no contamination was observed following the removal of the 2,500 gallon AST. As per discussion with Ms. Santana, the property is currently vacant and undergoing top to bottom renovations/redevelopment. There is currently no heating system or tank storage in place - as part of renovations a new gas burner will be installed. Awaiting requested correspondence. 11/25/13 TJD File review. All required closure documentation has been received - uploaded to EDOCS. No DEC inspection perfomed - closure determination based upon file review. No further action is required. Spill closed."
Remarks:	"CALLER TESTED THE TANK WHICH FAILED."

152 WEST 124TH STREET - TTF (Continued) **S103517646**

Material:

Site ID:	61618
Operable Unit ID:	1057713
Operable Unit:	01
Material ID:	322342
Material Code:	0001A
Material Name:	#2 fuel oil
Case No.:	Not reported
Material FA:	Petroleum
Quantity:	.00
Units:	Gallons
Recovered:	.00
Resource Affected:	Not reported
Oxygenate:	Not reported

Tank Test:

Site ID:	61618
Spill Tank Test:	1545756
Tank Number:	1
Tank Size:	2000
Test Method:	03
Leak Rate:	.00
Gross Fail:	Not reported
Modified By:	Spills
Last Modified:	Not reported
Test Method:	Horner EZ Check I or II

AST:

Region:	STATE
DEC Region:	2
Site Status:	Active
Facility Id:	2-470287
Program Type:	PBS
UTM X:	588813.48383
UTM Y:	4517951.30179
Expiration Date:	03/28/1994
Site Type:	Unknown

Affiliation Records:

Site Id:	20585
Affiliation Type:	Facility Owner
Company Name:	CITY OF NEW YORK H.P.D.
Contact Type:	Not reported
Contact Name:	Not reported
Address1:	75 MAIDEN LANE
Address2:	Not reported
City:	NEW YORK
State:	NY
Zip Code:	10038
Country Code:	001
Phone:	(212) 806-8565
EMail:	Not reported
Fax Number:	Not reported
Modified By:	TRANSLAT
Date Last Modified:	2004-03-04

152 WEST 124TH STREET - TTF (Continued) **S103517646**

Site Id:	20585
Affiliation Type:	Mail Contact
Company Name:	CITY OF NEW YORK H.P.D.
Contact Type:	Not reported
Contact Name:	Not reported
Address1:	75 MAIDEN LANE
Address2:	Not reported
City:	NEW YORK
State:	NY
Zip Code:	10038
Country Code:	001
Phone:	(212) 806-8565
EMail:	Not reported
Fax Number:	Not reported
Modified By:	TRANSLAT
Date Last Modified:	2004-03-04

Site Id:	20585
Affiliation Type:	On-Site Operator
Company Name:	152 WEST 124TH STREET
Contact Type:	Not reported
Contact Name:	P. LODH
Address1:	Not reported
Address2:	Not reported
City:	Not reported
State:	NN
Zip Code:	Not reported
Country Code:	001
Phone:	(212) 806-8091
EMail:	Not reported
Fax Number:	Not reported
Modified By:	TRANSLAT
Date Last Modified:	2004-03-04

Site Id:	20585
Affiliation Type:	Emergency Contact
Company Name:	CITY OF NEW YORK H.P.D.
Contact Type:	Not reported
Contact Name:	MILTON MASTER
Address1:	Not reported
Address2:	Not reported
City:	Not reported
State:	NN
Zip Code:	Not reported
Country Code:	001
Phone:	(212) 806-8213
EMail:	Not reported
Fax Number:	Not reported
Modified By:	TRANSLAT
Date Last Modified:	2004-03-04

Tank Info:

Tank Number:	001
Tank Id:	37333
Material Code:	0001
Common Name of Substance:	#2 Fuel Oil (On-Site Consumption)

152 WEST 124TH STREET - TTF (Continued) **S103517646**

Equipment Records:

H00 - Tank Leak Detection - None
C00 - Pipe Location - No Piping
I04 - Overfill - Product Level Gauge (A/G)
A00 - Tank Internal Protection - None
G00 - Tank Secondary Containment - None
L09 - Piping Leak Detection - Exempt Suction Piping
D01 - Pipe Type - Steel/Carbon Steel/Iron
J02 - Dispenser - Suction Dispenser
B00 - Tank External Protection - None
F00 - Pipe External Protection - None

Tank Location:	1
Tank Type:	Steel/Carbon Steel/Iron
Tank Status:	In Service
Pipe Model:	Not reported
Install Date:	Not reported
Capacity Gallons:	2000
Tightness Test Method:	NN
Date Test:	Not reported
Next Test Date:	Not reported
Date Tank Closed:	Not reported
Register:	True
Modified By:	TRANSLAT
Last Modified:	03/04/2004
Material Name:	Not reported

HIST AST:

PBS Number:	2-470287
SWIS Code:	6201
Operator:	P. LODH
Facility Phone:	(212) 806-8091
Facility Addr2:	152 WEST 124TH STREET
Facility Type:	Not reported
Emergency:	MILTON MASTER
Emergency Tel:	(212) 806-8213
Old PBSNO:	Not reported
Date Inspected:	Not reported
Inspector:	Not reported
Result of Inspection:	Not reported
Owner Name:	CITY OF NEW YORK H.P.D.
Owner Address:	75 MAIDEN LANE
Owner City,St,Zip:	NEW YORK, NY 10038
Federal ID:	Not reported
Owner Tel:	(212) 806-8091
Owner Type:	Not reported
Owner Subtype:	Not reported
Mailing Contact:	Not reported
Mailing Name:	CITY OF NEW YORK H.P.D.
Mailing Address:	75 MAIDEN LANE
Mailing Address 2:	Not reported
Mailing City,St,Zip:	NEW YORK, NY 10038
Mailing Telephone:	(212) 806-8091
Owner Mark:	First Owner
Facility Status:	1 - Active PBS facility, i.e. total capacity of the PBS tanks is greater than 1,100 gallons, regardless if Subpart 360-14 tanks exist or not at the facility.

152 WEST 124TH STREET - TTF (Continued) **S103517646**

Certification Flag:	False
Certification Date:	03/28/1989
Expiration:	03/28/1994
Renew Flag:	False
Renew Date:	Not reported
Total Capacity:	2000
FAMT:	True
Facility Screen:	Minor Data Missing
Owner Screen:	Minor Data Missing
Tank Screen:	Minor Data Missing
Dead Letter:	False
CBS Number:	Not reported
Town or City:	NEW YORK CITY
County Code:	62
Town or City Code:	01
Region:	2
Tank ID:	001
Tank Location:	ABOVEGROUND
Tank Status:	In Service
Install Date:	Not reported
Capacity (Gal):	2000
Product Stored:	NOS 1,2, OR 4 FUEL OIL
Tank Type:	Steel/carbon steel
Tank Internal:	Not reported
Tank External:	Not reported
Pipe Location:	Not reported
Pipe Type:	STEEL/IRON
Pipe Internal:	Not reported
Pipe External:	Not reported
Tank Containment:	None
Leak Detection:	0
Overfill Protection:	4
Dispenser Method:	Suction
Date Tested:	Not reported
Next Test Date:	Not reported
Missing Data for Tank:	Minor Data Missing
Date Closed:	Not reported
Test Method:	Not reported
Deleted:	False
Updated:	False
SPDES Number:	Not reported
Lat/Long:	Not reported

Z382 **CON EDISON SERVICE BOX: 41246** **RCRA NonGen / NLR** **1016961960**
West **103 MORNINGSIDE AVE** **NY MANIFEST** **NYP004349023**
1/8-1/4 **NEW YORK, NY 10027**
0.216 mi.
1140 ft. **Site 10 of 11 in cluster Z**

Relative:
Higher

Actual:
29 ft.

RCRA NonGen / NLR:

Date form received by agency:	06/23/2014
Facility name:	CON EDISON SERVICE BOX: 41246
Facility address:	103 MORNINGSIDE AVE NEW YORK, NY 10027
EPA ID:	NYP004349023
Mailing address:	IRVING PL, 15TH FL NE NEW YORK, NY 10003

CON EDISON SERVICE BOX: 41246 (Continued) **1016961960**

Contact: THOMAS TEELING
Contact address: Not reported
Not reported
Contact country: Not reported
Contact telephone: (212) 460-3770
Contact email: Not reported
EPA Region: 02
Classification: Non-Generator
Description: Handler: Non-Generators do not presently generate hazardous waste

Handler Activities Summary:
U.S. importer of hazardous waste: No
Mixed waste (haz. and radioactive): No
Recycler of hazardous waste: No
Transporter of hazardous waste: No
Treater, storer or disposer of HW: No
Underground injection activity: No
On-site burner exemption: No
Furnace exemption: No
Used oil fuel burner: No
Used oil processor: No
User oil refiner: No
Used oil fuel marketer to burner: No
Used oil Specification marketer: No
Used oil transfer facility: No
Used oil transporter: No

Historical Generators:
Date form received by agency: 05/23/2014
Site name: CON EDISON
Classification: Small Quantity Generator

Date form received by agency: 05/23/2014
Site name: CON EDISON
Classification: Not a generator, verified

Violation Status: No violations found

NY MANIFEST:
Country: USA
EPA ID: NYP004349023
Facility Status: Not reported
Location Address 1: 103 MORNINGSIDE AVE
Code: BP
Location Address 2: SERVICE BOX # 41246
Total Tanks: Not reported
Location City: NEW YORK
Location State: NY
Location Zip: 10027
Location Zip 4: Not reported

NY MANIFEST:
EPAID: NYP004349023
Mailing Name: CON EDISON
Mailing Contact: TOM TEELING
Mailing Address 1: 4 IRVING PLACE 15TH FLOOR
Mailing Address 2: Not reported

CON EDISON SERVICE BOX: 41246 (Continued) **1016961960**

Mailing City:	NEW YORK
Mailing State:	NY
Mailing Zip:	10003
Mailing Zip 4:	Not reported
Mailing Country:	USA
Mailing Phone:	2124603770

NY MANIFEST:

Document ID:	Not reported
Manifest Status:	Not reported
seq:	Not reported
Year:	2013
Trans1 State ID:	NJD003812047
Trans2 State ID:	Not reported
Generator Ship Date:	08/21/2013
Trans1 Recv Date:	08/21/2013
Trans2 Recv Date:	Not reported
TSD Site Recv Date:	08/23/2013
Part A Recv Date:	Not reported
Part B Recv Date:	Not reported
Generator EPA ID:	NYP004349023
Trans1 EPA ID:	Not reported
Trans2 EPA ID:	Not reported
TSDF ID 1:	NJD991291105
TSDF ID 2:	Not reported
Manifest Tracking Number:	002220796GBF
Import Indicator:	N
Export Indicator:	N
Discr Quantity Indicator:	N
Discr Type Indicator:	N
Discr Residue Indicator:	N
Discr Partial Reject Indicator:	N
Discr Full Reject Indicator:	N
Manifest Ref Number:	Not reported
Alt Facility RCRA ID:	Not reported
Alt Facility Sign Date:	Not reported
MGMT Method Type Code:	H110
Waste Code:	Not reported
Waste Code:	Not reported
Waste Code:	Not reported
Waste Code:	Not reported
Waste Code:	Not reported
Waste Code:	Not reported
Quantity:	400
Units:	P - Pounds
Number of Containers:	1
Container Type:	TT - Cargo tank, tank trucks
Handling Method:	T Chemical, physical, or biological treatment.
Specific Gravity:	1
Waste Code:	D008
Waste Code 1_2:	Not reported
Waste Code 1_3:	Not reported
Waste Code 1_4:	Not reported
Waste Code 1_5:	Not reported
Waste Code 1_6:	Not reported

AI383 **CON EDISON SERVICE BOX: 44239** **RCRA NonGen / NLR** **1016962015**
NNW **41 ST NICHOLAS TERR** **NY MANIFEST** **NYP004349759**
1/8-1/4 **NEW YORK, NY 10027**
0.216 mi.
1142 ft. **Site 3 of 13 in cluster AI**

Relative:
Higher

Actual:
84 ft.

RCRA NonGen / NLR:

Date form received by agency:	09/22/2013
Facility name:	CON EDISON SERVICE BOX: 44239
Facility address:	41 ST NICHOLAS TERR NEW YORK, NY 10027
EPA ID:	NYP004349759
Mailing address:	IRVING PL, RM 828 NEW YORK, NY 10003
Contact:	JUAN RODRIGUEZ
Contact address:	Not reported Not reported
Contact country:	Not reported
Contact telephone:	(347) 865-5931
Contact email:	Not reported
EPA Region:	02
Classification:	Non-Generator
Description:	Handler: Non-Generators do not presently generate hazardous waste

Handler Activities Summary:

U.S. importer of hazardous waste:	No
Mixed waste (haz. and radioactive):	No
Recycler of hazardous waste:	No
Transporter of hazardous waste:	No
Treater, storer or disposer of HW:	No
Underground injection activity:	No
On-site burner exemption:	No
Furnace exemption:	No
Used oil fuel burner:	No
Used oil processor:	No
User oil refiner:	No
Used oil fuel marketer to burner:	No
Used oil Specification marketer:	No
Used oil transfer facility:	No
Used oil transporter:	No

Historical Generators:

Date form received by agency:	08/22/2013
Site name:	CON EDISON SERVICE BOX: 44239
Classification:	Conditionally Exempt Small Quantity Generator
Violation Status:	No violations found

NY MANIFEST:

Country:	USA
EPA ID:	NYP004349759
Facility Status:	Not reported
Location Address 1:	41 ST. NICHOLAS TERR.
Code:	BP
Location Address 2:	SERVICE BOX # 44739
Total Tanks:	Not reported
Location City:	NEW YORK
Location State:	NY
Location Zip:	10027

CON EDISON SERVICE BOX: 44239 (Continued) **1016962015**

Location Zip 4: Not reported

NY MANIFEST:
EPAID: NYP004349759
Mailing Name: CON EDISON
Mailing Contact: TOM TEELING
Mailing Address 1: 4 IRVING PLACE 15TH FLOOR
Mailing Address 2: Not reported
Mailing City: NEW YORK
Mailing State: NY
Mailing Zip: 10003
Mailing Zip 4: Not reported
Mailing Country: USA
Mailing Phone: 2124603770

NY MANIFEST:
Document ID: Not reported
Manifest Status: Not reported
seq: Not reported
Year: 2013
Trans1 State ID: NJD003812047
Trans2 State ID: Not reported
Generator Ship Date: 08/22/2013
Trans1 Recv Date: 08/22/2013
Trans2 Recv Date: Not reported
TSD Site Recv Date: 08/23/2013
Part A Recv Date: Not reported
Part B Recv Date: Not reported
Generator EPA ID: NYP004349759
Trans1 EPA ID: Not reported
Trans2 EPA ID: Not reported
TSDF ID 1: NJD991291105
TSDF ID 2: Not reported
Manifest Tracking Number: 002220858GBF
Import Indicator: N
Export Indicator: N
Discr Quantity Indicator: N
Discr Type Indicator: N
Discr Residue Indicator: N
Discr Partial Reject Indicator: N
Discr Full Reject Indicator: N
Manifest Ref Number: Not reported
Alt Facility RCRA ID: Not reported
Alt Facility Sign Date: Not reported
MGMT Method Type Code: H110
Waste Code: Not reported
Waste Code: Not reported
Waste Code: Not reported
Waste Code: Not reported
Waste Code: Not reported
Waste Code: Not reported
Quantity: 400
Units: P - Pounds
Number of Containers: 1
Container Type: TT - Cargo tank, tank trucks
Handling Method: T Chemical, physical, or biological treatment.
Specific Gravity: 1

CON EDISON SERVICE BOX: 44239 (Continued) **1016962015**

Waste Code:	D008
Waste Code 1_2:	Not reported
Waste Code 1_3:	Not reported
Waste Code 1_4:	Not reported
Waste Code 1_5:	Not reported
Waste Code 1_6:	Not reported

AI384 **41-47 ST NICHOLAS LLC** **NY AST U003393875**
NNW **41 ST NICHOLAS TERRACE** **NY HIST AST N/A**
1/8-1/4 **NEW YORK, NY 10027**
0.216 mi.
1142 ft. **Site 4 of 13 in cluster AI**

Relative:
Higher

Actual:
84 ft.

AST:

Region:	STATE
DEC Region:	2
Site Status:	Active
Facility Id:	2-346861
Program Type:	PBS
UTM X:	588519.39708
UTM Y:	4518684.29859
Expiration Date:	12/11/2017
Site Type:	Apartment Building/Office Building

Affiliation Records:

Site Id:	16978
Affiliation Type:	Facility Owner
Company Name:	41-47 NICK, LLC.C/O BEACH LANE MGMT. INC.
Contact Type:	OWNER
Contact Name:	MARK SCHARFMAN
Address1:	111 NORTH CENTRAL PARK AVE, SUITE 400
Address2:	Not reported
City:	HARTSDALE
State:	NY
Zip Code:	10530
Country Code:	001
Phone:	(914) 517-8888
EMail:	Not reported
Fax Number:	Not reported
Modified By:	KAKYER
Date Last Modified:	2012-12-17

Site Id:	16978
Affiliation Type:	Mail Contact
Company Name:	BEACH LANE MANAGEMENT, INC.
Contact Type:	Not reported
Contact Name:	41-47 ST. NICK, LLC
Address1:	111 NORTH CENTRAL PARK AVE
Address2:	SUITE 400
City:	HARTSDALE
State:	NY
Zip Code:	10530
Country Code:	001
Phone:	(914) 517-8800
EMail:	HANY@APTSNY.COM
Fax Number:	Not reported
Modified By:	KAKYER

41-47 ST NICHOLAS LLC (Continued) **U003393875**

Date Last Modified: 2012-12-17

Site Id: 16978
Affiliation Type: On-Site Operator
Company Name: 41-47 ST NICHOLAS LLC
Contact Type: Not reported
Contact Name: PABLO BONE
Address1: Not reported
Address2: Not reported
City: Not reported
State: NN
Zip Code: Not reported
Country Code: 001
Phone: (347) 408-6445
EMail: Not reported
Fax Number: Not reported
Modified By: KAKYER
Date Last Modified: 2012-12-17

Site Id: 16978
Affiliation Type: Emergency Contact
Company Name: 41-47 NICK, LLC.C/O BEACH LANE MGMT. INC.
Contact Type: Not reported
Contact Name: DIO DEL ROSARIO
Address1: Not reported
Address2: Not reported
City: Not reported
State: NN
Zip Code: Not reported
Country Code: 999
Phone: (347) 408-9063
EMail: Not reported
Fax Number: Not reported
Modified By: KAKYER
Date Last Modified: 2012-12-17

Tank Info:

Tank Number: 001
Tank Id: 32958
Material Code: 0002
Common Name of Substance: #4 Fuel Oil (On-Site Consumption)

Equipment Records:

D01 - Pipe Type - Steel/Carbon Steel/Iron
G03 - Tank Secondary Containment - Vault (w/o access)
J02 - Dispenser - Suction Dispenser
L09 - Piping Leak Detection - Exempt Suction Piping
A00 - Tank Internal Protection - None
I04 - Overfill - Product Level Gauge (A/G)
C00 - Pipe Location - No Piping
F00 - Pipe External Protection - None
B00 - Tank External Protection - None
H99 - Tank Leak Detection - Other

Tank Location: 1
Tank Type: Steel/Carbon Steel/Iron

41-47 ST NICHOLAS LLC (Continued) **U003393875**

Tank Status:	In Service
Pipe Model:	Not reported
Install Date:	01/01/1948
Capacity Gallons:	5000
Tightness Test Method:	NN
Date Test:	Not reported
Next Test Date:	Not reported
Date Tank Closed:	Not reported
Register:	True
Modified By:	dxliving
Last Modified:	10/03/2007
Material Name:	Not reported

HIST AST:

PBS Number:	2-346861
SWIS Code:	6201
Operator:	CARLOS RIVERA
Facility Phone:	(212) 665-8773
Facility Addr2:	41 ST NICHOLAS TERRACE
Facility Type:	Not reported
Emergency:	M. CRAIG GOODMAN
Emergency Tel:	(917) 895-7703
Old PBSNO:	Not reported
Date Inspected:	Not reported
Inspector:	Not reported
Result of Inspection:	Not reported
Owner Name:	41-47 NICK, LLC.C/O BEACH LANE MGMT. INC.
Owner Address:	280 NORTH CENTRAL PARK AVENUE SUITE 210
Owner City,St,Zip:	HARTSDALE, NY 10530
Federal ID:	Not reported
Owner Tel:	(914) 997-2435
Owner Type:	Corporate/Commercial
Owner Subtype:	Not reported
Mailing Contact:	41-47 ST. NICK, LLC
Mailing Name:	BEACH LANE MANAGEMENT, INC.
Mailing Address:	280 NORTH CENTRAL PARK AVENUE
Mailing Address 2:	SUITE 210
Mailing City,St,Zip:	HARTSDALE, NY 10530
Mailing Telephone:	(914) 997-2435
Owner Mark:	Second Owner
Facility Status:	1 - Active PBS facility, i.e. total capacity of the PBS tanks is greater than 1,100 gallons, regardless if Subpart 360-14 tanks exist or not at the facility.
Certification Flag:	False
Certification Date:	12/12/1997
Expiration:	12/11/2002
Renew Flag:	False
Renew Date:	Not reported
Total Capacity:	5000
FAMT:	True
Facility Screen:	Minor Data Missing
Owner Screen:	Minor Data Missing
Tank Screen:	Minor Data Missing
Dead Letter:	False
CBS Number:	Not reported
Town or City:	NEW YORK CITY
County Code:	62

41-47 ST NICHOLAS LLC (Continued) **U003393875**

Town or City Code:	01
Region:	2
Tank ID:	001
Tank Location:	ABOVEGROUND
Tank Status:	In Service
Install Date:	Not reported
Capacity (Gal):	5000
Product Stored:	NOS 5 OR 6 FUEL OIL
Tank Type:	Steel/carbon steel
Tank Internal:	Not reported
Tank External:	Not reported
Pipe Location:	Not reported
Pipe Type:	STEEL/IRON
Pipe Internal:	Not reported
Pipe External:	Not reported
Tank Containment:	Diking
Leak Detection:	9
Overfill Protection:	4
Dispenser Method:	Suction
Date Tested:	Not reported
Next Test Date:	Not reported
Missing Data for Tank:	Minor Data Missing
Date Closed:	Not reported
Test Method:	Not reported
Deleted:	False
Updated:	False
SPDES Number:	Not reported
Lat/Long:	Not reported

AG385 **CON EDISON** **RCRA NonGen / NLR** **1014398884**
WNW **25 HANCOCK PL E OF MORNINGSIDE** **NY MANIFEST** **NYP004212577**
1/8-1/4 **NEW YORK, NY 10027** **NJ MANIFEST**
0.216 mi.
1142 ft. **Site 6 of 6 in cluster AG**

Relative:
Lower

Actual:
28 ft.

RCRA NonGen / NLR:

Date form received by agency:	08/02/2010
Facility name:	CON EDISON
Facility address:	25 HANCOCK PL E OF MORNINGSIDE AVE NEW YORK, NY 10027
EPA ID:	NYP004212577
Mailing address:	4 IRVING PL, RM 828 NEW YORK, NY 10003
Contact:	MEGAN RUSSELL
Contact address:	Not reported Not reported
Contact country:	Not reported
Contact telephone:	(212) 427-1277
Contact email:	Not reported
EPA Region:	02
Classification:	Non-Generator
Description:	Handler: Non-Generators do not presently generate hazardous waste

Handler Activities Summary:
U.S. importer of hazardous waste: No

CON EDISON (Continued) **1014398884**

Mixed waste (haz. and radioactive): No
Recycler of hazardous waste: No
Transporter of hazardous waste: No
Treater, storer or disposer of HW: No
Underground injection activity: No
On-site burner exemption: No
Furnace exemption: No
Used oil fuel burner: No
Used oil processor: No
User oil refiner: No
Used oil fuel marketer to burner: No
Used oil Specification marketer: No
Used oil transfer facility: No
Used oil transporter: No

Violation Status: No violations found

NY MANIFEST:
Country: USA
EPA ID: NYP004212577
Facility Status: Not reported
Location Address 1: 2531 HANCOCK PL & MORNINGSIDE AVE
Code: BP
Location Address 2: Not reported
Total Tanks: Not reported
Location City: NEW YORK
Location State: NY
Location Zip: 10002
Location Zip 4: Not reported

NY MANIFEST:
EPAID: NYP004212577
Mailing Name: CONSOLIDATED EDISON
Mailing Contact: TOM TEELING
Mailing Address 1: 4 IRVING PLACE RM 828
Mailing Address 2: Not reported
Mailing City: NEW YORK
Mailing State: NY
Mailing Zip: 10003
Mailing Zip 4: Not reported
Mailing Country: USA
Mailing Phone: 2124603770

NY MANIFEST:
Document ID: Not reported
Manifest Status: Not reported
seq: Not reported
Year: 2010
Trans1 State ID: NJ0000027193
Trans2 State ID: Not reported
Generator Ship Date: 08/02/2010
Trans1 Recv Date: 08/02/2010
Trans2 Recv Date: Not reported
TSD Site Recv Date: 08/04/2010
Part A Recv Date: Not reported
Part B Recv Date: Not reported
Generator EPA ID: NYP004212577
Trans1 EPA ID: Not reported

CON EDISON (Continued) **1014398884**

Trans2 EPA ID:	Not reported
TSDF ID 1:	NJD002200046
TSDF ID 2:	Not reported
Manifest Tracking Number:	001055610GBF
Import Indicator:	N
Export Indicator:	N
Discr Quantity Indicator:	N
Discr Type Indicator:	N
Discr Residue Indicator:	N
Discr Partial Reject Indicator:	N
Discr Full Reject Indicator:	N
Manifest Ref Number:	Not reported
Alt Facility RCRA ID:	Not reported
Alt Facility Sign Date:	Not reported
MGMT Method Type Code:	H111
Waste Code:	Not reported
Waste Code:	Not reported
Waste Code:	Not reported
Waste Code:	Not reported
Waste Code:	Not reported
Waste Code:	Not reported
Quantity:	500.0
Units:	P - Pounds
Number of Containers:	1.0
Container Type:	TT - Cargo tank, tank trucks
Handling Method:	T Chemical, physical, or biological treatment.
Specific Gravity:	1.0
Waste Code:	D008
Waste Code 1_2:	Not reported
Waste Code 1_3:	Not reported
Waste Code 1_4:	Not reported
Waste Code 1_5:	Not reported
Waste Code 1_6:	Not reported

NJ MANIFEST:

EPA Id:	NYP004212577
Mail Address:	4 IRVING PL, RM 828
Mail City/State/Zip:	NEW YORK, NY 10003
Facility Phone:	Not reported
Emergency Phone:	Not reported
Contact:	MEGAN RUSSELL
Comments:	Not reported
SIC Code:	Not reported
County:	NY061
Municipal:	Not reported
Previous EPA Id:	Not reported
Gen Flag:	Not reported
Trans Flag:	Not reported
TSDF Flag:	Not reported
Name Change:	Not reported
Date Change:	Not reported

Manifest:

Manifest Number:	001055610GBF
EPA ID:	NYP004212577
Date Shipped:	08/02/2010

CON EDISON (Continued) **1014398884**

TSDF EPA ID:	NJD002200046
Transporter EPA ID:	NJ0000027193
Transporter 2 EPA ID:	Not reported
Transporter 3 EPA ID:	Not reported
Transporter 4 EPA ID:	Not reported
Transporter 5 EPA ID:	Not reported
Transporter 6 EPA ID:	Not reported
Transporter 7 EPA ID:	Not reported
Transporter 8 EPA ID:	Not reported
Transporter 9 EPA ID:	Not reported
Transporter 10 EPA ID:	Not reported
Date Trans1 Transported Waste:	08/02/2010
Date Trans2 Transported Waste:	Not reported
Date Trans3 Transported Waste:	Not reported
Date Trans4 Transported Waste:	Not reported
Date Trans5 Transported Waste:	Not reported
Date Trans6 Transported Waste:	Not reported
Date Trans7 Transported Waste:	Not reported
Date Trans8 Transported Waste:	Not reported
Date Trans9 Transported Waste:	Not reported
Date Trans10 Transported Waste:	Not reported
Date TSDF Received Waste:	08/04/2010
TSDF EPA Facility Name:	Not reported
QTY Units:	Not reported
Transporter SEQ ID:	Not reported
Transporter-1 Date:	Not reported
Waste SEQ ID:	Not reported
Waste Type Code 2:	Not reported
Waste Type Code 3:	Not reported
Waste Type Code 4:	Not reported
Waste Type Code 5:	Not reported
Waste Type Code 6:	Not reported
Date Accepted:	Not reported
Manifest Discrepancy Type:	Not reported
Data Entry Number:	Not reported
Was Load Rejected:	NEW YORK, NY 10003
Reason Load Was Rejected:	Not reported

Waste:

Manifest Year:	Not reported
Waste Code:	D008
Hand Code:	H111
Quantity:	500 P

AF386 **TEACHERS COLLEGE COMMUNITY SCHOOL** **NY AST** **A100364516**
NW **168 MORNINGSIDE AVENUE** **N/A**
1/8-1/4 **NEW YORK, NY 10027**
0.216 mi.
1143 ft. **Site 6 of 9 in cluster AF**

Relative:
Higher

Actual:
31 ft.

AST:

Region:	STATE
DEC Region:	2
Site Status:	Active
Facility Id:	2-606628

TEACHERS COLLEGE COMMUNITY SCHOOL (Continued) **A100364516**

Program Type:	PBS
UTM X:	588275.99262
UTM Y:	4518463.92542
Expiration Date:	08/06/2016
Site Type:	School

Affiliation Records:

Site Id:	28487
Affiliation Type:	Facility Owner
Company Name:	ST. JOSEPHS OF THE HOLY FAMILY
Contact Type:	PASTOR
Contact Name:	DAVID NOALN
Address1:	168 MORNINGSIDE AVE.
Address2:	Not reported
City:	NEW YORK
State:	NY
Zip Code:	10027
Country Code:	001
Phone:	(212) 662-1736
EMail:	Not reported
Fax Number:	Not reported
Modified By:	MSBAPTIS
Date Last Modified:	2012-12-10

Site Id:	28487
Affiliation Type:	Mail Contact
Company Name:	NYC DEPT OF ED.
Contact Type:	Not reported
Contact Name:	MUNENDRA SHARMA
Address1:	168 MORNINGSIDE AVENUE
Address2:	44-36 VERNON BLVD.
City:	LIC
State:	NY
Zip Code:	11101
Country Code:	001
Phone:	(718) 349-5792
EMail:	MSHARMA@SCHOOLS.NYC.GOV
Fax Number:	Not reported
Modified By:	MSBAPTIS
Date Last Modified:	2012-12-10

Site Id:	28487
Affiliation Type:	Emergency Contact
Company Name:	ST. JOSEPHS OF THE HOLY FAMILY
Contact Type:	Not reported
Contact Name:	FARTHER DAVID E. NOLAN
Address1:	Not reported
Address2:	Not reported
City:	Not reported
State:	NN
Zip Code:	Not reported
Country Code:	999
Phone:	(212) 662-1736
EMail:	Not reported
Fax Number:	Not reported
Modified By:	MSBAPTIS
Date Last Modified:	2012-12-10

TEACHERS COLLEGE COMMUNITY SCHOOL (Continued) **A100364516**

Site Id:	28487
Affiliation Type:	On-Site Operator
Company Name:	TEACHERS COLLEGE COMMUNITY SCHOOL
Contact Type:	Not reported
Contact Name:	JULIO MATEO
Address1:	Not reported
Address2:	Not reported
City:	Not reported
State:	NN
Zip Code:	Not reported
Country Code:	001
Phone:	(212) 368-9416
EMail:	Not reported
Fax Number:	Not reported
Modified By:	MSBAPTIS
Date Last Modified:	2012-12-10

Tank Info:

Tank Number:	100
Tank Id:	61689
Material Code:	0001
Common Name of Substance:	#2 Fuel Oil (On-Site Consumption)

Equipment Records:

C01 - Pipe Location - Aboveground
D01 - Pipe Type - Steel/Carbon Steel/Iron
F01 - Pipe External Protection - Painted/Asphalt Coating
J02 - Dispenser - Suction Dispenser
K00 - Spill Prevention - None
I05 - Overfill - Vent Whistle
E02 - Piping Secondary Containment - Vault (with Access)
B01 - Tank External Protection - Painted/Asphalt Coating
H00 - Tank Leak Detection - None
A00 - Tank Internal Protection - None
G00 - Tank Secondary Containment - None
L09 - Piping Leak Detection - Exempt Suction Piping

Tank Location:	1
Tank Type:	Steel/Carbon Steel/Iron
Tank Status:	In Service
Pipe Model:	Not reported
Install Date:	04/01/1965
Capacity Gallons:	1500
Tightness Test Method:	NN
Date Test:	Not reported
Next Test Date:	Not reported
Date Tank Closed:	Not reported
Register:	True
Modified By:	MSBAPTIS
Last Modified:	12/10/2012
Material Name:	Not reported

AL387 **231 WEST 121ST STREET** **NY AST** **A100359427**
SSW **231 WEST 121ST STREET** **N/A**
1/8-1/4 **MANHATTAN, NY 10027**
0.217 mi.
1146 ft. **Site 1 of 8 in cluster AL**

Relative:
Lower

Actual:
28 ft.

AST:

Region:	STATE
DEC Region:	2
Site Status:	Unregulated/Closed
Facility Id:	2-611720
Program Type:	PBS
UTM X:	588456.86479
UTM Y:	4517853.75397
Expiration Date:	N/A
Site Type:	Apartment Building/Office Building

Affiliation Records:

Site Id:	458808
Affiliation Type:	Emergency Contact
Company Name:	NYC HPD
Contact Type:	Not reported
Contact Name:	DEREK PARSONS
Address1:	Not reported
Address2:	Not reported
City:	Not reported
State:	NN
Zip Code:	Not reported
Country Code:	999
Phone:	(917) 559-4337
EMail:	Not reported
Fax Number:	Not reported
Modified By:	LSZINOMA
Date Last Modified:	2014-11-04

Site Id:	458808
Affiliation Type:	Facility Owner
Company Name:	NYC HPD
Contact Type:	NYC HPD EXEC DIR OF ENV POLICY
Contact Name:	JOHN E GEARRITY
Address1:	100 GOLD ST
Address2:	Not reported
City:	NEW YORK
State:	NY
Zip Code:	10038
Country Code:	001
Phone:	(212) 863-8590
EMail:	Not reported
Fax Number:	Not reported
Modified By:	BVCAMPBE
Date Last Modified:	2012-03-29

Site Id:	458808
Affiliation Type:	Mail Contact
Company Name:	NYC HPD
Contact Type:	Not reported
Contact Name:	ASST COMM - DIV OF PROP DISPOSITION
Address1:	100 GOLD ST
Address2:	9Y-3
City:	NEW YORK

231 WEST 121ST STREET (Continued) **A100359427**

State: NY
Zip Code: 10038
Country Code: 001
Phone: (212) 863-8590
EMail: ALEXANDJ@HPD.NYC.GOV
Fax Number: Not reported
Modified By: BVCAMPBE
Date Last Modified: 2011-12-08

Site Id: 458808
Affiliation Type: On-Site Operator
Company Name: 231 WEST 121ST STREET
Contact Type: Not reported
Contact Name: VICTOR HERNANDEZ
Address1: Not reported
Address2: Not reported
City: Not reported
State: NN
Zip Code: Not reported
Country Code: 001
Phone: (212) 863-6251
EMail: Not reported
Fax Number: Not reported
Modified By: BVCAMPBE
Date Last Modified: 2011-12-08

Tank Info:

Tank Number: 001
Tank Id: 241871
Material Code: 0001
Common Name of Substance: #2 Fuel Oil (On-Site Consumption)

Equipment Records:

J00 - Dispenser - None
C01 - Pipe Location - Aboveground
F00 - Pipe External Protection - None
B00 - Tank External Protection - None
H00 - Tank Leak Detection - None
K00 - Spill Prevention - None
D01 - Pipe Type - Steel/Carbon Steel/Iron
E00 - Piping Secondary Containment - None
I00 - Overfill - None
L00 - Piping Leak Detection - None
G00 - Tank Secondary Containment - None
A00 - Tank Internal Protection - None

Tank Location: 3
Tank Type: Steel/Carbon Steel/Iron
Tank Status: Closed - Removed
Pipe Model: Not reported
Install Date: 12/16/1991
Capacity Gallons: 2000
Tightness Test Method: NN
Date Test: Not reported
Next Test Date: Not reported
Date Tank Closed: 11/10/2011

231 WEST 121ST STREET (Continued) **A100359427**

Register: True
Modified By: BVCAMPBE
Last Modified: 02/08/2012
Material Name: Not reported

Z388 **CON EDISON** **RCRA-CESQG** **1012185677**
West **105 MORNINGSIDE AVE** **NJ MANIFEST** **NYP004165106**
1/8-1/4 **NEW YORK, NY 10027** **NY MANIFEST**
0.217 mi.
1147 ft. **Site 11 of 11 in cluster Z**

Relative:
Higher

Actual:
29 ft.

RCRA-CESQG:
Date form received by agency: 03/30/2009
Facility name: CON EDISON
Facility address: 105 MORNINGSIDE AVE
NEW YORK, NY 10027
EPA ID: NYP004165106
Mailing address: 4 IRVING PL, RM 828
NEW YORK, NY 10003
Contact: TIMOTHY REGAN
Contact address: Not reported
Not reported
Contact country: Not reported
Contact telephone: (917) 416-5436
Contact email: Not reported
EPA Region: 02
Classification: Conditionally Exempt Small Quantity Generator
Description: Handler: generates 100 kg or less of hazardous waste per calendar month, and accumulates 1000 kg or less of hazardous waste at any time; or generates 1 kg or less of acutely hazardous waste per calendar month, and accumulates at any time: 1 kg or less of acutely hazardous waste; or 100 kg or less of any residue or contaminated soil, waste or other debris resulting from the cleanup of a spill, into or on any land or water, of acutely hazardous waste; or generates 100 kg or less of any residue or contaminated soil, waste or other debris resulting from the cleanup of a spill, into or on any land or water, of acutely hazardous waste during any calendar month, and accumulates at any time: 1 kg or less of acutely hazardous waste; or 100 kg or less of any residue or contaminated soil, waste or other debris resulting from the cleanup of a spill, into or on any land or water, of acutely hazardous waste

Handler Activities Summary:
U.S. importer of hazardous waste: No
Mixed waste (haz. and radioactive): No
Recycler of hazardous waste: No
Transporter of hazardous waste: No
Treater, storer or disposer of HW: No
Underground injection activity: No
On-site burner exemption: No
Furnace exemption: No
Used oil fuel burner: No
Used oil processor: No
User oil refiner: No
Used oil fuel marketer to burner: No
Used oil Specification marketer: No
Used oil transfer facility: No

CON EDISON (Continued) **1012185677**

Used oil transporter: No

Violation Status: No violations found

NJ MANIFEST:

EPA Id:	NYP004165106
Mail Address:	4 IRVING PL, RM 828
Mail City/State/Zip:	NEW YORK, NY 10003
Facility Phone:	Not reported
Emergency Phone:	Not reported
Contact:	TIMOTHY REGAN
Comments:	Not reported
SIC Code:	Not reported
County:	NY061
Municipal:	Not reported
Previous EPA Id:	Not reported
Gen Flag:	Not reported
Trans Flag:	Not reported
TSDF Flag:	Not reported
Name Change:	Not reported
Date Change:	Not reported

Manifest:

Manifest Number:	001028157JJK
EPA ID:	NYP004165106
Date Shipped:	03/30/2009
TSDF EPA ID:	NJD002200046
Transporter EPA ID:	NJ0000027193
Transporter 2 EPA ID:	Not reported
Transporter 3 EPA ID:	Not reported
Transporter 4 EPA ID:	Not reported
Transporter 5 EPA ID:	Not reported
Transporter 6 EPA ID:	Not reported
Transporter 7 EPA ID:	Not reported
Transporter 8 EPA ID:	Not reported
Transporter 9 EPA ID:	Not reported
Transporter 10 EPA ID:	Not reported
Date Trans1 Transported Waste:	03/30/2009
Date Trans2 Transported Waste:	Not reported
Date Trans3 Transported Waste:	Not reported
Date Trans4 Transported Waste:	Not reported
Date Trans5 Transported Waste:	Not reported
Date Trans6 Transported Waste:	Not reported
Date Trans7 Transported Waste:	Not reported
Date Trans8 Transported Waste:	Not reported
Date Trans9 Transported Waste:	Not reported
Date Trans10 Transported Waste:	Not reported
Date TSDF Received Waste:	03/30/2009
TSDF EPA Facility Name:	Not reported
QTY Units:	Not reported
Transporter SEQ ID:	Not reported
Transporter-1 Date:	Not reported
Waste SEQ ID:	Not reported
Waste Type Code 2:	Not reported
Waste Type Code 3:	Not reported
Waste Type Code 4:	Not reported
Waste Type Code 5:	Not reported
Waste Type Code 6:	Not reported

CON EDISON (Continued) **1012185677**

Date Accepted: Not reported
Manifest Discrepancy Type: Not reported
Data Entry Number: Not reported
Was Load Rejected: NEW YORK, NY 10003
Reason Load Was Rejected: Not reported

Waste:
Manifest Year: Not reported
Waste Code: D008
Hand Code: H111
Quantity: 175 G

NY MANIFEST:
Country: USA
EPA ID: NYP004165106
Facility Status: Not reported
Location Address 1: 107 MORNINGSIDE AVE
Code: BP
Location Address 2: Not reported
Total Tanks: Not reported
Location City: NEW YORK
Location State: NY
Location Zip: Not reported
Location Zip 4: Not reported

NY MANIFEST:
EPAID: NYP004165106
Mailing Name: CONSOLIDATED EDISON
Mailing Contact: FRANKLYN MURRAY
Mailing Address 1: 4 IRVING PLACE RM 828
Mailing Address 2: Not reported
Mailing City: NEW YORK
Mailing State: NY
Mailing Zip: 10003
Mailing Zip 4: Not reported
Mailing Country: USA
Mailing Phone: 2124602808

NY MANIFEST:
Document ID: Not reported
Manifest Status: Not reported
seq: Not reported
Year: 2009
Trans1 State ID: NJ0000027193
Trans2 State ID: Not reported
Generator Ship Date: 03/30/2009
Trans1 Recv Date: 03/30/2009
Trans2 Recv Date: Not reported
TSD Site Recv Date: 03/30/2009
Part A Recv Date: Not reported
Part B Recv Date: Not reported
Generator EPA ID: NYP004165106
Trans1 EPA ID: Not reported
Trans2 EPA ID: Not reported

CON EDISON (Continued) **1012185677**

TSDF ID 1:	NJD002200046
TSDF ID 2:	Not reported
Manifest Tracking Number:	001028157JJK
Import Indicator:	N
Export Indicator:	N
Discr Quantity Indicator:	N
Discr Type Indicator:	N
Discr Residue Indicator:	N
Discr Partial Reject Indicator:	N
Discr Full Reject Indicator:	N
Manifest Ref Number:	Not reported
Alt Facility RCRA ID:	Not reported
Alt Facility Sign Date:	Not reported
MGMT Method Type Code:	H111
Waste Code:	Not reported
Waste Code:	Not reported
Waste Code:	Not reported
Waste Code:	Not reported
Waste Code:	Not reported
Waste Code:	Not reported
Quantity:	175.0
Units:	G - Gallons (liquids only)* (8.3 pounds)
Number of Containers:	1.0
Container Type:	TT - Cargo tank, tank trucks
Handling Method:	T Chemical, physical, or biological treatment.
Specific Gravity:	1.0
Waste Code:	D008
Waste Code 1_2:	Not reported
Waste Code 1_3:	Not reported
Waste Code 1_4:	Not reported
Waste Code 1_5:	Not reported
Waste Code 1_6:	Not reported

AL389 **229 WEST 121 STREET** **NY AST** **A100183417**
SSW **229 WEST 121ST STREET** **N/A**
1/8-1/4 **NEW YORK, NY 10027**
0.218 mi.
1149 ft. **Site 2 of 8 in cluster AL**

Relative:
Lower

Actual:
28 ft.

AST:

Region:	STATE
DEC Region:	2
Site Status:	Unregulated/Closed
Facility Id:	2-606845
Program Type:	PBS
UTM X:	588472.09121
UTM Y:	4517845.53188
Expiration Date:	N/A
Site Type:	Apartment Building/Office Building

Affiliation Records:

Site Id:	28700
Affiliation Type:	Emergency Contact
Company Name:	NYC DEPT OF HOUSING PRESERVATION & DEVELOPMENT
Contact Type:	Not reported
Contact Name:	DEREK PARSONS
Address1:	Not reported

229 WEST 121 STREET (Continued) **A100183417**

Address2:	Not reported
City:	Not reported
State:	NN
Zip Code:	Not reported
Country Code:	999
Phone:	(917) 559-4337
EMail:	Not reported
Fax Number:	Not reported
Modified By:	NRLOMBAR
Date Last Modified:	2011-12-05

Site Id:	28700
Affiliation Type:	On-Site Operator
Company Name:	229 WEST 121 STREET
Contact Type:	Not reported
Contact Name:	ASST. COMMISSIONER/DAMP
Address1:	Not reported
Address2:	Not reported
City:	Not reported
State:	NN
Zip Code:	Not reported
Country Code:	001
Phone:	(212) 863-7301
EMail:	Not reported
Fax Number:	Not reported
Modified By:	KXTANG
Date Last Modified:	2006-07-10

Site Id:	28700
Affiliation Type:	Facility Owner
Company Name:	NYC DEPT OF HOUSING PRESERVATION & DEVELOPMENT
Contact Type:	Not reported
Contact Name:	Not reported
Address1:	100 GOLD ST.
Address2:	Not reported
City:	NEW YORK
State:	NY
Zip Code:	10038
Country Code:	001
Phone:	(212) 863-8590
EMail:	Not reported
Fax Number:	Not reported
Modified By:	NRLOMBAR
Date Last Modified:	2011-12-05

Site Id:	28700
Affiliation Type:	Mail Contact
Company Name:	NYC HPD
Contact Type:	Not reported
Contact Name:	ASST. COMMISSIONER-DIV PROPERTY MGMT
Address1:	100 GOLD STREET
Address2:	7T-2
City:	NEW YORK
State:	NY
Zip Code:	10038
Country Code:	001
Phone:	(212) 863-7087

229 WEST 121 STREET (Continued) **A100183417**

EMail:	LOUIEV@HPD.NYC.GOV
Fax Number:	Not reported
Modified By:	NRLOMBAR
Date Last Modified:	2011-12-05

Tank Info:

Tank Number:	001
Tank Id:	61942
Material Code:	0001
Common Name of Substance:	#2 Fuel Oil (On-Site Consumption)

Equipment Records:

D01 - Pipe Type - Steel/Carbon Steel/Iron
J02 - Dispenser - Suction Dispenser
F00 - Pipe External Protection - None
I05 - Overfill - Vent Whistle
B01 - Tank External Protection - Painted/Asphalt Coating
H00 - Tank Leak Detection - None
A00 - Tank Internal Protection - None
C03 - Pipe Location - Aboveground/Underground Combination
G00 - Tank Secondary Containment - None

Tank Location:	2
Tank Type:	Steel/Carbon Steel/Iron
Tank Status:	Closed - Removed
Pipe Model:	Not reported
Install Date:	Not reported
Capacity Gallons:	2000
Tightness Test Method:	NN
Date Test:	Not reported
Next Test Date:	Not reported
Date Tank Closed:	10/14/2011
Register:	True
Modified By:	NRLOMBAR
Last Modified:	12/05/2011
Material Name:	Not reported

AA390 **CON EDISON SERVICE BOX: 32621** **RCRA NonGen / NLR** **1016961767**
SW **ST NICHOLAS AVE & 8TH AVE NE** **NY MANIFEST** **NYP004346540**
1/8-1/4 **NEW YORK, NY 10027**
0.218 mi.
1152 ft. **Site 17 of 17 in cluster AA**

Relative:
Higher

Actual:
29 ft.

RCRA NonGen / NLR:

Date form received by agency:	09/16/2013
Facility name:	CON EDISON SERVICE BOX: 32621
Facility address:	ST NICHOLAS AVE & 8TH AVE NE COR NEW YORK, NY 10027
EPA ID:	NYP004346540
Mailing address:	IRVING PL, RM 828 NEW YORK, NY 10003
Contact:	JOSE MONTALVO
Contact address:	Not reported Not reported
Contact country:	Not reported
Contact telephone:	(212) 427-1331

CON EDISON SERVICE BOX: 32621 (Continued) **1016961767**

Contact email: Not reported
EPA Region: 02
Classification: Non-Generator
Description: Handler: Non-Generators do not presently generate hazardous waste

Handler Activities Summary:
U.S. importer of hazardous waste: No
Mixed waste (haz. and radioactive): No
Recycler of hazardous waste: No
Transporter of hazardous waste: No
Treater, storer or disposer of HW: No
Underground injection activity: No
On-site burner exemption: No
Furnace exemption: No
Used oil fuel burner: No
Used oil processor: No
User oil refiner: No
Used oil fuel marketer to burner: No
Used oil Specification marketer: No
Used oil transfer facility: No
Used oil transporter: No

Historical Generators:
Date form received by agency: 08/16/2013
Site name: CON EDISON SERVICE BOX: 32621
Classification: Conditionally Exempt Small Quantity Generator

Violation Status: No violations found

NY MANIFEST:
Country: USA
EPA ID: NYP004346540
Facility Status: Not reported
Location Address 1: NEC ST NICHOLAS AVE & 8TH AVE
Code: BP
Location Address 2: SB #32621
Total Tanks: Not reported
Location City: NEW YORK
Location State: NY
Location Zip: 10027
Location Zip 4: Not reported

NY MANIFEST:
EPAID: NYP004346540
Mailing Name: CON EDISON
Mailing Contact: CON EDISON
Mailing Address 1: 4 IRVING PLACE 15TH FLOOR
Mailing Address 2: Not reported
Mailing City: NEW YORK
Mailing State: NY
Mailing Zip: 10003
Mailing Zip 4: Not reported
Mailing Country: USA
Mailing Phone: 2124603770

NY MANIFEST:
Document ID: Not reported

CON EDISON SERVICE BOX: 32621 (Continued) **1016961767**

Manifest Status:	Not reported
seq:	Not reported
Year:	2013
Trans1 State ID:	NJD003812047
Trans2 State ID:	Not reported
Generator Ship Date:	08/16/2013
Trans1 Recv Date:	08/16/2013
Trans2 Recv Date:	Not reported
TSD Site Recv Date:	08/19/2013
Part A Recv Date:	Not reported
Part B Recv Date:	Not reported
Generator EPA ID:	NYP004346540
Trans1 EPA ID:	Not reported
Trans2 EPA ID:	Not reported
TSDF ID 1:	NJD991291105
TSDF ID 2:	Not reported
Manifest Tracking Number:	002086641GBF
Import Indicator:	N
Export Indicator:	N
Discr Quantity Indicator:	N
Discr Type Indicator:	N
Discr Residue Indicator:	N
Discr Partial Reject Indicator:	N
Discr Full Reject Indicator:	N
Manifest Ref Number:	Not reported
Alt Facility RCRA ID:	Not reported
Alt Facility Sign Date:	Not reported
MGMT Method Type Code:	H110
Waste Code:	Not reported
Waste Code:	Not reported
Waste Code:	Not reported
Waste Code:	Not reported
Waste Code:	Not reported
Waste Code:	Not reported
Quantity:	500
Units:	P - Pounds
Number of Containers:	1
Container Type:	TT - Cargo tank, tank trucks
Handling Method:	T Chemical, physical, or biological treatment.
Specific Gravity:	1
Waste Code:	D008
Waste Code 1_2:	Not reported
Waste Code 1_3:	Not reported
Waste Code 1_4:	Not reported
Waste Code 1_5:	Not reported
Waste Code 1_6:	Not reported

AM391 **CON EDISON SERVICE BOX: 32692** **RCRA NonGen / NLR** **1016962257**
NNE **2423 8TH AVE FRONT OF** **NY MANIFEST** **NYP004352639**
1/8-1/4 **NEW YORK, NY 10027**
0.219 mi.
1156 ft. **Site 1 of 6 in cluster AM**

Relative:
Higher

Actual:
29 ft.

RCRA NonGen / NLR:

Date form received by agency:	09/29/2013
Facility name:	CON EDISON SERVICE BOX: 32692
Facility address:	2423 8TH AVE FRONT OF NEW YORK, NY 10027
EPA ID:	NYP004352639
Mailing address:	IRVING PL, RM 828 NEW YORK, NY 10003
Contact:	RICARDO CARTY
Contact address:	Not reported Not reported
Contact country:	Not reported
Contact telephone:	(646) 772-3407
Contact email:	Not reported
EPA Region:	02
Classification:	Non-Generator
Description:	Handler: Non-Generators do not presently generate hazardous waste

Handler Activities Summary:

U.S. importer of hazardous waste:	No
Mixed waste (haz. and radioactive):	No
Recycler of hazardous waste:	No
Transporter of hazardous waste:	No
Treater, storer or disposer of HW:	No
Underground injection activity:	No
On-site burner exemption:	No
Furnace exemption:	No
Used oil fuel burner:	No
Used oil processor:	No
User oil refiner:	No
Used oil fuel marketer to burner:	No
Used oil Specification marketer:	No
Used oil transfer facility:	No
Used oil transporter:	No

Historical Generators:

Date form received by agency:	08/29/2013
Site name:	CON EDISON SERVICE BOX: 32692
Classification:	Conditionally Exempt Small Quantity Generator
Violation Status:	No violations found

NY MANIFEST:

Country:	USA
EPA ID:	NYP004352639
Facility Status:	Not reported
Location Address 1:	F/O 2423 8 AVE
Code:	BP
Location Address 2:	SERVICE BOX # 32692
Total Tanks:	Not reported
Location City:	NEW YORK
Location State:	NY
Location Zip:	10027

CON EDISON SERVICE BOX: 32692 (Continued) **1016962257**

Location Zip 4: Not reported

NY MANIFEST:

EPAID:	NYP004352639
Mailing Name:	CON EDISON
Mailing Contact:	TOM TEELING
Mailing Address 1:	4 IRVING PLACE 15TH FLOOR
Mailing Address 2:	Not reported
Mailing City:	NEW YORK
Mailing State:	NY
Mailing Zip:	10003
Mailing Zip 4:	Not reported
Mailing Country:	USA
Mailing Phone:	2124603770

NY MANIFEST:

Document ID:	Not reported
Manifest Status:	Not reported
seq:	Not reported
Year:	2013
Trans1 State ID:	NJD003812047
Trans2 State ID:	Not reported
Generator Ship Date:	08/29/2013
Trans1 Recv Date:	08/29/2013
Trans2 Recv Date:	Not reported
TSD Site Recv Date:	08/30/2013
Part A Recv Date:	Not reported
Part B Recv Date:	Not reported
Generator EPA ID:	NYP004352639
Trans1 EPA ID:	Not reported
Trans2 EPA ID:	Not reported
TSDF ID 1:	NJD991291105
TSDF ID 2:	Not reported
Manifest Tracking Number:	002220874GBF
Import Indicator:	N
Export Indicator:	N
Discr Quantity Indicator:	N
Discr Type Indicator:	N
Discr Residue Indicator:	N
Discr Partial Reject Indicator:	N
Discr Full Reject Indicator:	N
Manifest Ref Number:	Not reported
Alt Facility RCRA ID:	Not reported
Alt Facility Sign Date:	Not reported
MGMT Method Type Code:	H110
Waste Code:	Not reported
Waste Code:	Not reported
Waste Code:	Not reported
Waste Code:	Not reported
Waste Code:	Not reported
Waste Code:	Not reported
Quantity:	500
Units:	P - Pounds
Number of Containers:	1
Container Type:	TT - Cargo tank, tank trucks
Handling Method:	T Chemical, physical, or biological treatment.
Specific Gravity:	1

CON EDISON SERVICE BOX: 32692 (Continued) **1016962257**

Waste Code:	D008
Waste Code 1_2:	Not reported
Waste Code 1_3:	Not reported
Waste Code 1_4:	Not reported
Waste Code 1_5:	Not reported
Waste Code 1_6:	Not reported

AM392 **CON EDISON** **RCRA-CESQG** **1012185879**
NNE **2423 FREDRICK DOUGLAS BLVD** **NJ MANIFEST** **NYP004167144**
1/8-1/4 **NEW YORK, NY 10027** **NY MANIFEST**
0.219 mi.
1156 ft. **Site 2 of 6 in cluster AM**

Relative:
Higher

Actual:
29 ft.

RCRA-CESQG:

Date form received by agency:	04/14/2009
Facility name:	CON EDISON
Facility address:	2423 FREDRICK DOUGLAS BLVD NEW YORK, NY 10027
EPA ID:	NYP004167144
Mailing address:	4 IRVING PL, RM 828 NEW YORK, NY 10003
Contact:	DANIEL PONTECORVO
Contact address:	Not reported Not reported
Contact country:	Not reported
Contact telephone:	(347) 203-2573
Contact email:	Not reported
EPA Region:	02
Classification:	Conditionally Exempt Small Quantity Generator
Description:	Handler: generates 100 kg or less of hazardous waste per calendar month, and accumulates 1000 kg or less of hazardous waste at any time; or generates 1 kg or less of acutely hazardous waste per calendar month, and accumulates at any time: 1 kg or less of acutely hazardous waste; or 100 kg or less of any residue or contaminated soil, waste or other debris resulting from the cleanup of a spill, into or on any land or water, of acutely hazardous waste; or generates 100 kg or less of any residue or contaminated soil, waste or other debris resulting from the cleanup of a spill, into or on any land or water, of acutely hazardous waste during any calendar month, and accumulates at any time: 1 kg or less of acutely hazardous waste; or 100 kg or less of any residue or contaminated soil, waste or other debris resulting from the cleanup of a spill, into or on any land or water, of acutely hazardous waste

Handler Activities Summary:

U.S. importer of hazardous waste:	No
Mixed waste (haz. and radioactive):	No
Recycler of hazardous waste:	No
Transporter of hazardous waste:	No
Treater, storer or disposer of HW:	No
Underground injection activity:	No
On-site burner exemption:	No
Furnace exemption:	No
Used oil fuel burner:	No
Used oil processor:	No
User oil refiner:	No

CON EDISON (Continued) **1012185879**

Used oil fuel marketer to burner: No
Used oil Specification marketer: No
Used oil transfer facility: No
Used oil transporter: No

Violation Status: No violations found

NJ MANIFEST:
EPA Id: NYP004167144
Mail Address: 4 IRVING PL, RM 828
Mail City/State/Zip: NEW YORK, NY 10003
Facility Phone: Not reported
Emergency Phone: Not reported
Contact: DANIEL PONTECORVO
Comments: Not reported
SIC Code: Not reported
County: NY061
Municipal: Not reported
Previous EPA Id: Not reported
Gen Flag: Not reported
Trans Flag: Not reported
TSDF Flag: Not reported
Name Change: Not reported
Date Change: Not reported

Manifest:
Manifest Number: 001028229JJK
EPA ID: NYP004167144
Date Shipped: 04/14/2009
TSDF EPA ID: NJD002200046
Transporter EPA ID: NJ0000027193
Transporter 2 EPA ID: Not reported
Transporter 3 EPA ID: Not reported
Transporter 4 EPA ID: Not reported
Transporter 5 EPA ID: Not reported
Transporter 6 EPA ID: Not reported
Transporter 7 EPA ID: Not reported
Transporter 8 EPA ID: Not reported
Transporter 9 EPA ID: Not reported
Transporter 10 EPA ID: Not reported
Date Trans1 Transported Waste: 04/14/2009
Date Trans2 Transported Waste: Not reported
Date Trans3 Transported Waste: Not reported
Date Trans4 Transported Waste: Not reported
Date Trans5 Transported Waste: Not reported
Date Trans6 Transported Waste: Not reported
Date Trans7 Transported Waste: Not reported
Date Trans8 Transported Waste: Not reported
Date Trans9 Transported Waste: Not reported
Date Trans10 Transported Waste: Not reported
Date TSDF Received Waste: 04/15/2009
TSDF EPA Facility Name: Not reported
QTY Units: Not reported
Transporter SEQ ID: Not reported
Transporter-1 Date: Not reported
Waste SEQ ID: Not reported
Waste Type Code 2: Not reported
Waste Type Code 3: Not reported

CON EDISON (Continued) **1012185879**

Waste Type Code 4:	Not reported
Waste Type Code 5:	Not reported
Waste Type Code 6:	Not reported
Date Accepted:	Not reported
Manifest Discrepancy Type:	Not reported
Data Entry Number:	Not reported
Was Load Rejected:	NEW YORK, NY 10003
Reason Load Was Rejected:	Not reported

Waste:

Manifest Year:	Not reported
Waste Code:	D008
Hand Code:	H111
Quantity:	200 P

NY MANIFEST:

Country:	USA
EPA ID:	NYP004167144
Facility Status:	Not reported
Location Address 1:	2423 FREDERICK DOUGLAS BLVD
Code:	BP
Location Address 2:	Not reported
Total Tanks:	Not reported
Location City:	NEW YORK
Location State:	NY
Location Zip:	Not reported
Location Zip 4:	Not reported

NY MANIFEST:

EPAID:	NYP004167144
Mailing Name:	CONSOLIDATED EDISON
Mailing Contact:	CONSOLIDATED EDISON
Mailing Address 1:	4 IRVING PLACE RM 828
Mailing Address 2:	Not reported
Mailing City:	NEW YORK
Mailing State:	NY
Mailing Zip:	10003
Mailing Zip 4:	Not reported
Mailing Country:	USA
Mailing Phone:	2124602808

NY MANIFEST:

Document ID:	Not reported
Manifest Status:	Not reported
seq:	Not reported
Year:	2009
Trans1 State ID:	NJ0000027193
Trans2 State ID:	Not reported
Generator Ship Date:	04/14/2009
Trans1 Recv Date:	04/14/2009
Trans2 Recv Date:	Not reported
TSD Site Recv Date:	04/15/2009
Part A Recv Date:	Not reported
Part B Recv Date:	Not reported

CON EDISON (Continued) **1012185879**

Generator EPA ID:	NYP004167144
Trans1 EPA ID:	Not reported
Trans2 EPA ID:	Not reported
TSDF ID 1:	NJD002200046
TSDF ID 2:	Not reported
Manifest Tracking Number:	001028229JJK
Import Indicator:	N
Export Indicator:	N
Discr Quantity Indicator:	N
Discr Type Indicator:	N
Discr Residue Indicator:	N
Discr Partial Reject Indicator:	N
Discr Full Reject Indicator:	N
Manifest Ref Number:	Not reported
Alt Facility RCRA ID:	Not reported
Alt Facility Sign Date:	Not reported
MGMT Method Type Code:	H111
Waste Code:	Not reported
Waste Code:	Not reported
Waste Code:	Not reported
Waste Code:	Not reported
Waste Code:	Not reported
Waste Code:	Not reported
Quantity:	200.0
Units:	P - Pounds
Number of Containers:	1.0
Container Type:	TT - Cargo tank, tank trucks
Handling Method:	T Chemical, physical, or biological treatment.
Specific Gravity:	1.0
Waste Code:	D008
Waste Code 1_2:	Not reported
Waste Code 1_3:	Not reported
Waste Code 1_4:	Not reported
Waste Code 1_5:	Not reported
Waste Code 1_6:	Not reported

AD393 **CON EDISON** **NY MANIFEST** **S118259762**
SE **138-140 W 124TH ST** **N/A**
1/8-1/4 **NEW YORK, NY 10027**
0.220 mi.
1160 ft. **Site 9 of 11 in cluster AD**

Relative:
Lower

Actual:
26 ft.

NY MANIFEST:

Country:	USA
EPA ID:	NYP004837092
Facility Status:	Not reported
Location Address 1:	138-140 W 124TH ST
Code:	BP
Location Address 2:	M 20388
Total Tanks:	Not reported
Location City:	NEW YORK
Location State:	NY
Location Zip:	10027
Location Zip 4:	Not reported

NY MANIFEST:

EPAID:	NYP004837092

CON EDISON (Continued) **S118259762**

Mailing Name:	CON EDISON
Mailing Contact:	DENNIS HUACON
Mailing Address 1:	4 IRVING PL 15TH FL
Mailing Address 2:	Not reported
Mailing City:	NEW YORK
Mailing State:	NY
Mailing Zip:	10003
Mailing Zip 4:	Not reported
Mailing Country:	USA
Mailing Phone:	2124603770

NY MANIFEST:

Document ID:	Not reported
Manifest Status:	Not reported
seq:	Not reported
Year:	2015
Trans1 State ID:	NJD003812047
Trans2 State ID:	NJD003812047
Generator Ship Date:	09/10/2015
Trans1 Recv Date:	09/10/2015
Trans2 Recv Date:	09/11/2015
TSD Site Recv Date:	09/11/2015
Part A Recv Date:	Not reported
Part B Recv Date:	Not reported
Generator EPA ID:	NYP004837092
Trans1 EPA ID:	Not reported
Trans2 EPA ID:	Not reported
TSDF ID 1:	NJD991291105
TSDF ID 2:	Not reported
Manifest Tracking Number:	002613179GBF
Import Indicator:	N
Export Indicator:	N
Discr Quantity Indicator:	N
Discr Type Indicator:	N
Discr Residue Indicator:	N
Discr Partial Reject Indicator:	N
Discr Full Reject Indicator:	N
Manifest Ref Number:	Not reported
Alt Facility RCRA ID:	Not reported
Alt Facility Sign Date:	Not reported
MGMT Method Type Code:	H110
Waste Code:	Not reported
Waste Code:	Not reported
Waste Code:	Not reported
Waste Code:	Not reported
Waste Code:	Not reported
Waste Code:	Not reported
Quantity:	1500
Units:	P - Pounds
Number of Containers:	1
Container Type:	TT - Cargo tank, tank trucks
Handling Method:	T Chemical, physical, or biological treatment.
Specific Gravity:	1
Waste Code:	D008
Waste Code 1_2:	Not reported
Waste Code 1_3:	Not reported
Waste Code 1_4:	Not reported

CON EDISON (Continued) **S118259762**

Waste Code 1_5:	Not reported
Waste Code 1_6:	Not reported
Document ID:	Not reported
Manifest Status:	Not reported
seq:	Not reported
Year:	2015
Trans1 State ID:	NJD003812047
Trans2 State ID:	NJD003812047
Generator Ship Date:	09/10/2015
Trans1 Recv Date:	09/10/2015
Trans2 Recv Date:	09/11/2015
TSD Site Recv Date:	09/11/2015
Part A Recv Date:	Not reported
Part B Recv Date:	Not reported
Generator EPA ID:	NYP004837092
Trans1 EPA ID:	Not reported
Trans2 EPA ID:	Not reported
TSDF ID 1:	NJD991291105
TSDF ID 2:	Not reported
Manifest Tracking Number:	002613179GBF
Import Indicator:	N
Export Indicator:	N
Discr Quantity Indicator:	N
Discr Type Indicator:	N
Discr Residue Indicator:	N
Discr Partial Reject Indicator:	N
Discr Full Reject Indicator:	N
Manifest Ref Number:	Not reported
Alt Facility RCRA ID:	Not reported
Alt Facility Sign Date:	Not reported
MGMT Method Type Code:	H110
Waste Code:	Not reported
Waste Code:	Not reported
Waste Code:	Not reported
Waste Code:	Not reported
Waste Code:	Not reported
Waste Code:	Not reported
Quantity:	1500
Units:	P - Pounds
Number of Containers:	1
Container Type:	TT - Cargo tank, tank trucks
Handling Method:	T Chemical, physical, or biological treatment.
Specific Gravity:	1
Waste Code:	D008
Waste Code 1_2:	Not reported
Waste Code 1_3:	Not reported
Waste Code 1_4:	Not reported
Waste Code 1_5:	Not reported
Waste Code 1_6:	Not reported

AE394 **CON EDISON SERVICE BOX: 44911** **RCRA NonGen / NLR** **1016962129**
ENE **2189 7TH AVE** **NY MANIFEST** **NYP004351219**
1/8-1/4 **NEW YORK, NY 10027**
0.221 mi.
1167 ft. **Site 7 of 11 in cluster AE**

Relative:
Lower

Actual:
27 ft.

RCRA NonGen / NLR:

Date form received by agency:	09/26/2013
Facility name:	CON EDISON SERVICE BOX: 44911
Facility address:	2189 7TH AVE NEW YORK, NY 10027
EPA ID:	NYP004351219
Mailing address:	IRVING PL, RM 828 NEW YORK, NY 10003
Contact:	BENJAMIN BAMONTE
Contact address:	Not reported Not reported
Contact country:	Not reported
Contact telephone:	(212) 894-9549
Contact email:	Not reported
EPA Region:	02
Classification:	Non-Generator
Description:	Handler: Non-Generators do not presently generate hazardous waste

Handler Activities Summary:

U.S. importer of hazardous waste:	No
Mixed waste (haz. and radioactive):	No
Recycler of hazardous waste:	No
Transporter of hazardous waste:	No
Treater, storer or disposer of HW:	No
Underground injection activity:	No
On-site burner exemption:	No
Furnace exemption:	No
Used oil fuel burner:	No
Used oil processor:	No
User oil refiner:	No
Used oil fuel marketer to burner:	No
Used oil Specification marketer:	No
Used oil transfer facility:	No
Used oil transporter:	No

Historical Generators:

Date form received by agency:	08/26/2013
Site name:	CON EDISON SERVICE BOX: 44911
Classification:	Conditionally Exempt Small Quantity Generator
Violation Status:	No violations found

NY MANIFEST:

Country:	USA
EPA ID:	NYP004351219
Facility Status:	Not reported
Location Address 1:	FO 2189 7TH AVE
Code:	BP
Location Address 2:	SB 44911
Total Tanks:	Not reported
Location City:	MANHATTAN
Location State:	NY
Location Zip:	Not reported

CON EDISON SERVICE BOX: 44911 (Continued) **1016962129**

Location Zip 4:	Not reported

NY MANIFEST:

EPAID:	NYP004351219
Mailing Name:	CON EDISON
Mailing Contact:	TOM TEELING
Mailing Address 1:	4 IRVING PLACE 15 FLOOR
Mailing Address 2:	Not reported
Mailing City:	NEW YORK
Mailing State:	NY
Mailing Zip:	10003
Mailing Zip 4:	Not reported
Mailing Country:	USA
Mailing Phone:	2124603770

NY MANIFEST:

Document ID:	Not reported
Manifest Status:	Not reported
seq:	Not reported
Year:	2013
Trans1 State ID:	NJD003812047
Trans2 State ID:	Not reported
Generator Ship Date:	08/26/2013
Trans1 Recv Date:	08/26/2013
Trans2 Recv Date:	Not reported
TSD Site Recv Date:	08/30/2013
Part A Recv Date:	Not reported
Part B Recv Date:	Not reported
Generator EPA ID:	NYP004351219
Trans1 EPA ID:	Not reported
Trans2 EPA ID:	Not reported
TSDF ID 1:	NJD991291105
TSDF ID 2:	Not reported
Manifest Tracking Number:	002220864GBF
Import Indicator:	N
Export Indicator:	N
Discr Quantity Indicator:	N
Discr Type Indicator:	N
Discr Residue Indicator:	N
Discr Partial Reject Indicator:	N
Discr Full Reject Indicator:	N
Manifest Ref Number:	Not reported
Alt Facility RCRA ID:	Not reported
Alt Facility Sign Date:	Not reported
MGMT Method Type Code:	H110
Waste Code:	Not reported
Waste Code:	Not reported
Waste Code:	Not reported
Waste Code:	Not reported
Waste Code:	Not reported
Waste Code:	Not reported
Quantity:	500
Units:	P - Pounds
Number of Containers:	1
Container Type:	TT - Cargo tank, tank trucks
Handling Method:	T Chemical, physical, or biological treatment.
Specific Gravity:	1

CON EDISON SERVICE BOX: 44911 (Continued) **1016962129**

Waste Code:	D008
Waste Code 1_2:	Not reported
Waste Code 1_3:	Not reported
Waste Code 1_4:	Not reported
Waste Code 1_5:	Not reported
Waste Code 1_6:	Not reported

AE395 **CON EDISON SERVICE BOX: 44911** **RCRA-CESQG** **1016143712**
ENE **2189 7TH AVE** **FINDS** **NYP004264941**
1/8-1/4 **NEW YORK, NY 10027** **NY MANIFEST**
0.221 mi. **ECHO**
1167 ft. **Site 8 of 11 in cluster AE**

Relative:
Lower

Actual:
27 ft.

RCRA-CESQG:

Date form received by agency:	08/25/2012
Facility name:	CON EDISON SERVICE BOX: 44911
Facility address:	2189 7TH AVE NEW YORK, NY 10027
EPA ID:	NYP004264941
Mailing address:	IRVING PL, RM 828 NEW YORK, NY 10003
Contact:	RICARDO CARTY
Contact address:	Not reported Not reported
Contact country:	Not reported
Contact telephone:	(212) 643-3044
Contact email:	Not reported
EPA Region:	02
Classification:	Conditionally Exempt Small Quantity Generator
Description:	Handler: generates 100 kg or less of hazardous waste per calendar month, and accumulates 1000 kg or less of hazardous waste at any time; or generates 1 kg or less of acutely hazardous waste per calendar month, and accumulates at any time: 1 kg or less of acutely hazardous waste; or 100 kg or less of any residue or contaminated soil, waste or other debris resulting from the cleanup of a spill, into or on any land or water, of acutely hazardous waste; or generates 100 kg or less of any residue or contaminated soil, waste or other debris resulting from the cleanup of a spill, into or on any land or water, of acutely hazardous waste during any calendar month, and accumulates at any time: 1 kg or less of acutely hazardous waste; or 100 kg or less of any residue or contaminated soil, waste or other debris resulting from the cleanup of a spill, into or on any land or water, of acutely hazardous waste

Handler Activities Summary:

U.S. importer of hazardous waste:	No
Mixed waste (haz. and radioactive):	No
Recycler of hazardous waste:	No
Transporter of hazardous waste:	No
Treater, storer or disposer of HW:	No
Underground injection activity:	No
On-site burner exemption:	No
Furnace exemption:	No
Used oil fuel burner:	No
Used oil processor:	No
User oil refiner:	No

CON EDISON SERVICE BOX: 44911 (Continued) **1016143712**

Used oil fuel marketer to burner: No
Used oil Specification marketer: No
Used oil transfer facility: No
Used oil transporter: No

Violation Status: No violations found

FINDS:

Registry ID: 110055420833

Environmental Interest/Information System
RCRAInfo is a national information system that supports the Resource Conservation and Recovery Act (RCRA) program through the tracking of events and activities related to facilities that generate, transport, and treat, store, or dispose of hazardous waste. RCRAInfo allows RCRA program staff to track the notification, permit, compliance, and corrective action activities required under RCRA.

NY MANIFEST:
Country: USA
EPA ID: NYP004264941
Facility Status: Not reported
Location Address 1: 2189 7TH AVE
Code: BP
Location Address 2: SERV BOX 44911
Total Tanks: Not reported
Location City: NEW YORK
Location State: NY
Location Zip: 10027
Location Zip 4: Not reported

NY MANIFEST:
EPAID: NYP004264941
Mailing Name: CON EDISON
Mailing Contact: TOM TEELING
Mailing Address 1: 4 IRVING PLACE - 15TH FLOOR
Mailing Address 2: Not reported
Mailing City: NEW YORK
Mailing State: NY
Mailing Zip: 10003
Mailing Zip 4: Not reported
Mailing Country: USA
Mailing Phone: 2124603770

NY MANIFEST:
Document ID: Not reported
Manifest Status: Not reported
seq: Not reported
Year: 2012
Trans1 State ID: NJ0000027193
Trans2 State ID: Not reported
Generator Ship Date: 08/25/2012
Trans1 Recv Date: 08/25/2012
Trans2 Recv Date: Not reported
TSD Site Recv Date: 08/29/2012

CON EDISON SERVICE BOX: 44911 (Continued) **1016143712**

Part A Recv Date:	Not reported
Part B Recv Date:	Not reported
Generator EPA ID:	NYP004264941
Trans1 EPA ID:	Not reported
Trans2 EPA ID:	Not reported
TSDF ID 1:	NJD002200046
TSDF ID 2:	Not reported
Manifest Tracking Number:	010464466JJK
Import Indicator:	N
Export Indicator:	N
Discr Quantity Indicator:	N
Discr Type Indicator:	N
Discr Residue Indicator:	N
Discr Partial Reject Indicator:	N
Discr Full Reject Indicator:	N
Manifest Ref Number:	Not reported
Alt Facility RCRA ID:	Not reported
Alt Facility Sign Date:	Not reported
MGMT Method Type Code:	H111
Waste Code:	Not reported
Waste Code:	Not reported
Waste Code:	Not reported
Waste Code:	Not reported
Waste Code:	Not reported
Waste Code:	Not reported
Quantity:	200.0
Units:	P - Pounds
Number of Containers:	1.0
Container Type:	TT - Cargo tank, tank trucks
Handling Method:	T Chemical, physical, or biological treatment.
Specific Gravity:	1.0
Waste Code:	D008
Waste Code 1_2:	Not reported
Waste Code 1_3:	Not reported
Waste Code 1_4:	Not reported
Waste Code 1_5:	Not reported
Waste Code 1_6:	Not reported

ECHO:

Envid:	1016143712
Registry ID:	110055420833
DFR URL:	http://echo.epa.gov/detailed_facility_report?fid=110055420833

AE396 **CON EDISON SERVICE BOX: 44911** **NJ MANIFEST** **S117985954**
ENE **2189 7TH AVE** **N/A**
1/8-1/4 **NEW YORK, NY 10027**
0.221 mi.
1167 ft. **Site 9 of 11 in cluster AE**

Relative:
Lower

Actual:
27 ft.

NJ MANIFEST:

EPA Id:	NYP004264941
Mail Address:	IRVING PL, RM 828
Mail City/State/Zip:	NEW YORK, NY 10003
Facility Phone:	Not reported
Emergency Phone:	Not reported
Contact:	RICARDO CARTY

CON EDISON SERVICE BOX: 44911 (Continued) **S117985954**

Comments:	Not reported
SIC Code:	Not reported
County:	NY061
Municipal:	Not reported
Previous EPA Id:	Not reported
Gen Flag:	Not reported
Trans Flag:	Not reported
TSDF Flag:	Not reported
Name Change:	Not reported
Date Change:	Not reported

Manifest:

Manifest Number:	010464466JJK
EPA ID:	NYP004264941
Date Shipped:	8/25/2012
TSDF EPA ID:	NJD002200046
Transporter EPA ID:	NJ0000027193
Transporter 2 EPA ID:	Not reported
Transporter 3 EPA ID:	Not reported
Transporter 4 EPA ID:	Not reported
Transporter 5 EPA ID:	Not reported
Transporter 6 EPA ID:	Not reported
Transporter 7 EPA ID:	Not reported
Transporter 8 EPA ID:	Not reported
Transporter 9 EPA ID:	Not reported
Transporter 10 EPA ID:	Not reported
Date Trans1 Transported Waste:	Not reported
Date Trans2 Transported Waste:	Not reported
Date Trans3 Transported Waste:	Not reported
Date Trans4 Transported Waste:	Not reported
Date Trans5 Transported Waste:	Not reported
Date Trans6 Transported Waste:	Not reported
Date Trans7 Transported Waste:	Not reported
Date Trans8 Transported Waste:	Not reported
Date Trans9 Transported Waste:	Not reported
Date Trans10 Transported Waste:	Not reported
Date TSDF Received Waste:	Not reported
TSDF EPA Facility Name:	Not reported
QTY Units:	Not reported
Transporter SEQ ID:	Not reported
Transporter-1 Date:	Not reported
Waste SEQ ID:	Not reported
Waste Type Code 2:	Not reported
Waste Type Code 3:	Not reported
Waste Type Code 4:	Not reported
Waste Type Code 5:	Not reported
Waste Type Code 6:	Not reported
Date Accepted:	Not reported
Manifest Discrepancy Type:	Not reported
Data Entry Number:	Not reported
Was Load Rejected:	NEW YORK, NY 10003
Reason Load Was Rejected:	Not reported

Waste:

Manifest Year:	Not reported
Waste Code:	D008
Hand Code:	Not reported
Quantity:	200.00 Pounds

AB397 **CON EDISON SERVICE BOX: 20576** **RCRA NonGen / NLR** **1016968888**
SE **133 W 125TH ST** **NY MANIFEST** **NYP004425245**
1/8-1/4 **NEW YORK, NY 10027**
0.223 mi.
1179 ft. **Site 10 of 11 in cluster AB**

Relative:
Lower

Actual:
27 ft.

RCRA NonGen / NLR:

Date form received by agency:	02/24/2014
Facility name:	CON EDISON SERVICE BOX: 20576
Facility address:	133 W 125TH ST NEW YORK, NY 10027
EPA ID:	NYP004425245
Mailing address:	IRVING PL, 15TH FL NE NEW YORK, NY 10003
Contact:	THOMAS TEELING
Contact address:	Not reported Not reported
Contact country:	Not reported
Contact telephone:	(212) 460-3770
Contact email:	Not reported
EPA Region:	02
Classification:	Non-Generator
Description:	Handler: Non-Generators do not presently generate hazardous waste

Handler Activities Summary:

U.S. importer of hazardous waste:	No
Mixed waste (haz. and radioactive):	No
Recycler of hazardous waste:	No
Transporter of hazardous waste:	No
Treater, storer or disposer of HW:	No
Underground injection activity:	No
On-site burner exemption:	No
Furnace exemption:	No
Used oil fuel burner:	No
Used oil processor:	No
User oil refiner:	No
Used oil fuel marketer to burner:	No
Used oil Specification marketer:	No
Used oil transfer facility:	No
Used oil transporter:	No

Historical Generators:

Date form received by agency:	01/24/2014
Site name:	CON EDISON SERVICE BOX: 20576
Classification:	Conditionally Exempt Small Quantity Generator
Violation Status:	No violations found

NY MANIFEST:

Country:	USA
EPA ID:	NYP004425245
Facility Status:	Not reported
Location Address 1:	133 W 125TH ST
Code:	BP
Location Address 2:	Not reported
Total Tanks:	Not reported
Location City:	NEW YORK
Location State:	NY
Location Zip:	10027

CON EDISON SERVICE BOX: 20576 (Continued) **1016968888**

Location Zip 4: Not reported

NY MANIFEST:
EPAID: NYP004425245
Mailing Name: CON EDISON
Mailing Contact: CON EDISON
Mailing Address 1: 4 IRVING PLACE
Mailing Address 2: 15TH FL
Mailing City: NEW YORK
Mailing State: NY
Mailing Zip: 10003
Mailing Zip 4: Not reported
Mailing Country: USA
Mailing Phone: Not reported

NY MANIFEST:
Document ID: Not reported
Manifest Status: Not reported
seq: Not reported
Year: 2014
Trans1 State ID: NJ0000027193
Trans2 State ID: Not reported
Generator Ship Date: 01/24/2014
Trans1 Recv Date: 01/24/2014
Trans2 Recv Date: Not reported
TSD Site Recv Date: 01/27/2014
Part A Recv Date: Not reported
Part B Recv Date: Not reported
Generator EPA ID: NYP004425245
Trans1 EPA ID: Not reported
Trans2 EPA ID: Not reported
TSDF ID 1: NJD002200046
TSDF ID 2: Not reported
Manifest Tracking Number: 011692562JJK
Import Indicator: N
Export Indicator: N
Discr Quantity Indicator: N
Discr Type Indicator: N
Discr Residue Indicator: N
Discr Partial Reject Indicator: N
Discr Full Reject Indicator: N
Manifest Ref Number: Not reported
Alt Facility RCRA ID: Not reported
Alt Facility Sign Date: Not reported
MGMT Method Type Code: H110
Waste Code: Not reported
Waste Code: Not reported
Waste Code: Not reported
Waste Code: Not reported
Waste Code: Not reported
Waste Code: Not reported
Quantity: 500
Units: P - Pounds
Number of Containers: 1
Container Type: TT - Cargo tank, tank trucks
Handling Method: T Chemical, physical, or biological treatment.
Specific Gravity: 1

CON EDISON SERVICE BOX: 20576 (Continued) **1016968888**

Waste Code:	D008
Waste Code 1_2:	Not reported
Waste Code 1_3:	Not reported
Waste Code 1_4:	Not reported
Waste Code 1_5:	Not reported
Waste Code 1_6:	Not reported

AF398 **ST. JOSEPH OF THE HOLY FAMILY** **NY UST** **U003800412**
WNW **405 WEST 125TH STREET** **NY HIST UST** **N/A**
1/8-1/4 **NEW YORK, NY 10027**
0.224 mi.
1182 ft. **Site 7 of 9 in cluster AF**

Relative:
Lower

Actual:
26 ft.

UST:

Id/Status:	2-606489 / Unregulated/Closed
Program Type:	PBS
Region:	STATE
DEC Region:	2
Expiration Date:	N/A
UTM X:	588209.52860
UTM Y:	4518357.32584
Site Type:	Private Residence

Affiliation Records:

Site Id:	28350
Affiliation Type:	Mail Contact
Company Name:	REV. PHILIP J. KELLY
Contact Type:	Not reported
Contact Name:	Not reported
Address1:	405 WEST 125TH STREET
Address2:	Not reported
City:	NEW YORK
State:	NY
Zip Code:	10027
Country Code:	001
Phone:	(212) 662-9125
EMail:	Not reported
Fax Number:	Not reported
Modified By:	TRANSLAT
Date Last Modified:	2004-03-04

Site Id:	28350
Affiliation Type:	On-Site Operator
Company Name:	ST. JOSEPH OF THE HOLY FAMILY
Contact Type:	Not reported
Contact Name:	REV. PHILIP J. KELLY
Address1:	Not reported
Address2:	Not reported
City:	Not reported
State:	NN
Zip Code:	Not reported
Country Code:	001
Phone:	(212) 662-9125
EMail:	Not reported
Fax Number:	Not reported
Modified By:	TRANSLAT
Date Last Modified:	2004-03-04

ST. JOSEPH OF THE HOLY FAMILY (Continued) **U003800412**

Site Id:	28350
Affiliation Type:	Emergency Contact
Company Name:	ST. JOSEPH OF THE HOLY FAMILY
Contact Type:	Not reported
Contact Name:	REV. PHILIP J. KELLY
Address1:	Not reported
Address2:	Not reported
City:	Not reported
State:	NN
Zip Code:	Not reported
Country Code:	001
Phone:	(212) 662-9125
EMail:	Not reported
Fax Number:	Not reported
Modified By:	TRANSLAT
Date Last Modified:	2004-03-04

Site Id:	28350
Affiliation Type:	Facility Owner
Company Name:	ST. JOSEPH OF THE HOLY FAMILY
Contact Type:	Not reported
Contact Name:	Not reported
Address1:	405 WEST 125TH STREET
Address2:	Not reported
City:	NEW YORK
State:	NY
Zip Code:	10027
Country Code:	001
Phone:	(212) 662-9125
EMail:	Not reported
Fax Number:	Not reported
Modified By:	TRANSLAT
Date Last Modified:	2004-03-04

Tank Info:

Tank Number:	BGL578
Tank ID:	61501
Tank Status:	Closed - In Place
Material Name:	Closed - In Place
Capacity Gallons:	1500
Install Date:	Not reported
Date Tank Closed:	01/01/2001
Registered:	True
Tank Location:	Underground
Tank Type:	Steel/carbon steel
Material Code:	0001
Common Name of Substance:	#2 Fuel Oil (On-Site Consumption)

Tightness Test Method:	NN
Date Test:	Not reported
Next Test Date:	Not reported
Pipe Model:	Not reported
Modified By:	TRANSLAT
Last Modified:	03/04/2004

Equipment Records:

ST. JOSEPH OF THE HOLY FAMILY (Continued) **U003800412**

I04 - Overfill - Product Level Gauge (A/G)
F00 - Pipe External Protection - None
B01 - Tank External Protection - Painted/Asphalt Coating
H00 - Tank Leak Detection - None
D01 - Pipe Type - Steel/Carbon Steel/Iron
J02 - Dispenser - Suction Dispenser
A00 - Tank Internal Protection - None
C02 - Pipe Location - Underground/On-ground
G00 - Tank Secondary Containment - None

HIST UST:

PBS Number:	2-606489
SPDES Number:	Not reported
Emergency Contact:	REV. PHILIP J. KELLY
Emergency Telephone:	(212) 662-9125
Operator:	REV. PHILIP J. KELLY
Operator Telephone:	(212) 662-9125
Owner Name:	ST. JOSEPH OF THE HOLY FAMILY
Owner Address:	405 WEST 125TH STREET
Owner City,St,Zip:	NEW YORK, NY 10027
Owner Telephone:	(212) 662-9125
Owner Type:	Private Resident
Owner Subtype:	Not reported
Mailing Name:	REV. PHILIP J. KELLY
Mailing Address:	405 WEST 125TH STREET
Mailing Address 2:	Not reported
Mailing City,St,Zip:	NEW YORK, NY 10027
Mailing Contact:	Not reported
Mailing Telephone:	(212) 662-9125
Owner Mark:	First Owner
Facility Status:	2 - Unregulated by PBS (the total capacity is less than 1,101 gallons) and Subpart 360-14.
Facility Addr2:	Not reported
SWIS ID:	6201
Old PBS Number:	Not reported
Facility Type:	PRIVATE RESIDENCE
Inspected Date:	Not reported
Inspector:	Not reported
Inspection Result:	Not reported
Federal ID:	Not reported
Certification Flag:	False
Certification Date:	Not reported
Expiration Date:	07/25/2006
Renew Flag:	False
Renewal Date:	Not reported
Total Capacity:	0
FAMT:	True
Facility Screen:	No Missing Data
Owner Screen:	No Missing Data
Tank Screen:	0
Dead Letter:	False
CBS Number:	Not reported
Town or City:	NEW YORK CITY
County Code:	62
Town or City:	01
Region:	2

ST. JOSEPH OF THE HOLY FAMILY (Continued) **U003800412**

Tank Id:	BGL578
Tank Location:	UNDERGROUND
Tank Status:	Closed-In Place
Install Date:	Not reported
Capacity (gals):	1500
Product Stored:	NOS 1,2, OR 4 FUEL OIL
Tank Type:	Steel/carbon steel
Tank Internal:	None
Tank External:	Painted/Asphalt Coating
Pipe Location:	Underground
Pipe Type:	STEEL/IRON
Pipe Internal:	None
Pipe External:	None
Second Containment:	None
Leak Detection:	None
Overfill Prot:	Product Level Gauge
Dispenser:	Suction
Date Tested:	Not reported
Next Test Date:	Not reported
Missing Data for Tank:	No Missing Data
Date Closed:	01/01/2001
Test Method:	Not reported
Deleted:	False
Updated:	True
Lat/long:	Not reported

AL399 **219 WEST 121ST STREET** **NY AST** **A100361241**
SSW **219 WEST 121ST STREET** **N/A**
1/8-1/4 **NEW YORK, NY 10027**
0.225 mi.
1186 ft. **Site 3 of 8 in cluster AL**

Relative:
Lower

Actual:
28 ft.

AST:

Region:	STATE
DEC Region:	2
Site Status:	Unregulated/Closed
Facility Id:	2-611815
Program Type:	PBS
UTM X:	588490.60501
UTM Y:	4517835.72336
Expiration Date:	N/A
Site Type:	Apartment Building/Office Building

Affiliation Records:

Site Id:	464048
Affiliation Type:	Facility Owner
Company Name:	HARLEM COMMUNITY PRESERVATION PROJECT
Contact Type:	MEMBER
Contact Name:	NICOLA DE ACETIS
Address1:	1328 NEW YORK AVENUE
Address2:	Not reported
City:	HUNTINGTON STATION
State:	NY
Zip Code:	11746
Country Code:	001
Phone:	(800) 568-8356
EMail:	Not reported
Fax Number:	Not reported

219 WEST 121ST STREET (Continued) **A100361241**

Modified By: DMMOLOUG
Date Last Modified: 2012-05-10

Site Id: 464048
Affiliation Type: Mail Contact
Company Name: HARLEM COMMUNITY PRESERVATION PROJECT LLC
Contact Type: Not reported
Contact Name: ELLENOR HOPKINS
Address1: 1328 NEW YORK AVENUE
Address2: Not reported
City: HUNTINGTON STATION
State: NY
Zip Code: 11746
Country Code: 001
Phone: (800) 568-8356
EMail: ELLENOR.EMHCONSULTING@GMAIL.COM
Fax Number: Not reported
Modified By: DMMOLOUG
Date Last Modified: 2012-05-10

Site Id: 464048
Affiliation Type: On-Site Operator
Company Name: 219 WEST 121ST STREET
Contact Type: Not reported
Contact Name: SARA GROSS
Address1: Not reported
Address2: Not reported
City: Not reported
State: NN
Zip Code: Not reported
Country Code: 001
Phone: (800) 568-8356
EMail: Not reported
Fax Number: Not reported
Modified By: DMMOLOUG
Date Last Modified: 2012-05-10

Site Id: 464048
Affiliation Type: Emergency Contact
Company Name: HARLEM COMMUNITY PRESERVATION PROJECT
Contact Type: Not reported
Contact Name: SARA GROSS
Address1: Not reported
Address2: Not reported
City: Not reported
State: NN
Zip Code: Not reported
Country Code: 001
Phone: (800) 568-8356
EMail: Not reported
Fax Number: Not reported
Modified By: DMMOLOUG
Date Last Modified: 2012-05-10

Tank Info:

Tank Number: 001

219 WEST 121ST STREET (Continued) **A100361241**

Tank Id: 243993
Material Code: 0001
Common Name of Substance: #2 Fuel Oil (On-Site Consumption)

Equipment Records:

C01 - Pipe Location - Aboveground
D01 - Pipe Type - Steel/Carbon Steel/Iron
E00 - Piping Secondary Containment - None
H00 - Tank Leak Detection - None
F00 - Pipe External Protection - None
B00 - Tank External Protection - None
I04 - Overfill - Product Level Gauge (A/G)
G00 - Tank Secondary Containment - None
L00 - Piping Leak Detection - None
A00 - Tank Internal Protection - None

Tank Location: 3
Tank Type: Steel/Carbon Steel/Iron
Tank Status: In Service
Pipe Model: Not reported
Install Date: 08/05/2005
Capacity Gallons: 275
Tightness Test Method: NN
Date Test: Not reported
Next Test Date: Not reported
Date Tank Closed: Not reported
Register: True
Modified By: DMMOLOUG
Last Modified: 05/10/2012
Material Name: Not reported

Tank Number: 002
Tank Id: 243994
Material Code: 0001
Common Name of Substance: #2 Fuel Oil (On-Site Consumption)

Equipment Records:

C01 - Pipe Location - Aboveground
D01 - Pipe Type - Steel/Carbon Steel/Iron
E00 - Piping Secondary Containment - None
H00 - Tank Leak Detection - None
B00 - Tank External Protection - None
F00 - Pipe External Protection - None
I04 - Overfill - Product Level Gauge (A/G)
L00 - Piping Leak Detection - None
A00 - Tank Internal Protection - None
G00 - Tank Secondary Containment - None

Tank Location: 3
Tank Type: Steel/Carbon Steel/Iron
Tank Status: In Service
Pipe Model: Not reported
Install Date: 08/05/2005
Capacity Gallons: 275
Tightness Test Method: NN
Date Test: Not reported
Next Test Date: Not reported

219 WEST 121ST STREET (Continued) **A100361241**

Date Tank Closed: Not reported
Register: True
Modified By: DMMOLOUG
Last Modified: 05/10/2012
Material Name: Not reported

AI400 **CON EDISON SERVICE BOX: 20990** **RCRA NonGen / NLR** **1017776665**
NNW **415 W 128TH ST** **NYP004545315**
1/8-1/4 **NEW YORK, NY 10027**
0.225 mi.
1187 ft. **Site 5 of 13 in cluster AI**

Relative:
Higher

Actual:
63 ft.

RCRA NonGen / NLR:
Date form received by agency: 06/28/2014
Facility name: CON EDISON SERVICE BOX: 20990
Facility address: 415 W 128TH ST
NEW YORK, NY 10027
EPA ID: NYP004545315
Mailing address: IRVING PL, 15TH FL NE
NEW YORK, NY 10003
Contact: THOMAS TEELING
Contact address: Not reported
Not reported
Contact country: Not reported
Contact telephone: (212) 460-3770
Contact email: Not reported
EPA Region: 02
Classification: Non-Generator
Description: Handler: Non-Generators do not presently generate hazardous waste

Handler Activities Summary:
U.S. importer of hazardous waste: No
Mixed waste (haz. and radioactive): No
Recycler of hazardous waste: No
Transporter of hazardous waste: No
Treater, storer or disposer of HW: No
Underground injection activity: No
On-site burner exemption: No
Furnace exemption: No
Used oil fuel burner: No
Used oil processor: No
User oil refiner: No
Used oil fuel marketer to burner: No
Used oil Specification marketer: No
Used oil transfer facility: No
Used oil transporter: No

Historical Generators:
Date form received by agency: 05/28/2014
Site name: CON EDISON
Classification: Small Quantity Generator

Date form received by agency: 05/28/2014
Site name: CON EDISON
Classification: Not a generator, verified

Violation Status: No violations found

AI401 **415 WEST 128 STREET** **NY AST** **A100175174**
NNW **415 WEST 128 STREET** **N/A**
1/8-1/4 **NEW YORK, NY 10027**
0.225 mi.
1187 ft. **Site 6 of 13 in cluster AI**

Relative:
Higher

Actual:
63 ft.

AST:

Region:	STATE
DEC Region:	2
Site Status:	Active
Facility Id:	2-600943
Program Type:	PBS
UTM X:	588399.39109
UTM Y:	4518554.85312
Expiration Date:	10/20/2017
Site Type:	Apartment Building/Office Building

Affiliation Records:

Site Id:	22913
Affiliation Type:	Mail Contact
Company Name:	NYC/HPD/DAMP
Contact Type:	Not reported
Contact Name:	ASST. COMMISSIONER/DAMP
Address1:	100 GOLD ST
Address2:	7T-3
City:	NEW YORK
State:	NY
Zip Code:	10038
Country Code:	001
Phone:	(212) 863-7087
EMail:	LOUIEV@HPD.NYC.GOV
Fax Number:	Not reported
Modified By:	KAKYER
Date Last Modified:	2012-11-30

Site Id:	22913
Affiliation Type:	On-Site Operator
Company Name:	415 WEST 128 STREET
Contact Type:	Not reported
Contact Name:	ASST. COMMISSIONER/DAMP
Address1:	Not reported
Address2:	Not reported
City:	Not reported
State:	NN
Zip Code:	Not reported
Country Code:	001
Phone:	(212) 863-7305
EMail:	Not reported
Fax Number:	Not reported
Modified By:	KAKYER
Date Last Modified:	2007-08-20

Site Id:	22913
Affiliation Type:	Emergency Contact
Company Name:	NYC/HPD/DAMP
Contact Type:	Not reported
Contact Name:	DEREK PARSON
Address1:	Not reported
Address2:	Not reported
City:	Not reported

415 WEST 128 STREET (Continued) **A100175174**

State: NN
Zip Code: Not reported
Country Code: 999
Phone: (917) 559-4337
EMail: Not reported
Fax Number: Not reported
Modified By: MSBAPTIS
Date Last Modified: 2012-12-04

Site Id: 22913
Affiliation Type: Facility Owner
Company Name: NYC/HPD/DAMP
Contact Type: DIRECTOR
Contact Name: DEREK PARSONS
Address1: 100 GOLD ST
Address2: Not reported
City: NEW YORK
State: NY
Zip Code: 10038
Country Code: 001
Phone: (212) 683-8590
EMail: Not reported
Fax Number: Not reported
Modified By: KAKYER
Date Last Modified: 2012-11-28

Tank Info:

Tank Number: 1
Tank Id: 44641
Material Code: 0001
Common Name of Substance: #2 Fuel Oil (On-Site Consumption)

Equipment Records:

B01 - Tank External Protection - Painted/Asphalt Coating
H00 - Tank Leak Detection - None
F00 - Pipe External Protection - None
I05 - Overfill - Vent Whistle
D01 - Pipe Type - Steel/Carbon Steel/Iron
E00 - Piping Secondary Containment - None
G03 - Tank Secondary Containment - Vault (w/o access)
J02 - Dispenser - Suction Dispenser
K00 - Spill Prevention - None
A00 - Tank Internal Protection - None
C03 - Pipe Location - Aboveground/Underground Combination
L09 - Piping Leak Detection - Exempt Suction Piping

Tank Location: 1
Tank Type: Steel/Carbon Steel/Iron
Tank Status: In Service
Pipe Model: Not reported
Install Date: 01/01/1920
Capacity Gallons: 5000
Tightness Test Method: NN
Date Test: Not reported
Next Test Date: Not reported
Date Tank Closed: Not reported

415 WEST 128 STREET (Continued) **A100175174**

Register: True
Modified By: KAKYER
Last Modified: 11/28/2012
Material Name: Not reported

AI402 **CON EDISON SERVICE BOX: 20990** **RCRA NonGen / NLR** **1016963674**
NNW **415 W 128TH ST E OF CONVENT** **NY MANIFEST** **NYP004366597**
1/8-1/4 **NEW YORK, NY 10027**
0.225 mi.
1187 ft. **Site 7 of 13 in cluster AI**

Relative:
Higher

Actual:
63 ft.

RCRA NonGen / NLR:
Date form received by agency: 10/26/2013
Facility name: CON EDISON SERVICE BOX: 20990
Facility address: 415 W 128TH ST E OF CONVENT
NEW YORK, NY 10027
EPA ID: NYP004366597
Mailing address: IRVING PL, 15TH FL NE
NEW YORK, NY 10003
Contact: THOMAS TEELING
Contact address: Not reported
Not reported
Contact country: Not reported
Contact telephone: (212) 460-3770
Contact email: Not reported
EPA Region: 02
Classification: Non-Generator
Description: Handler: Non-Generators do not presently generate hazardous waste

Handler Activities Summary:
U.S. importer of hazardous waste: No
Mixed waste (haz. and radioactive): No
Recycler of hazardous waste: No
Transporter of hazardous waste: No
Treater, storer or disposer of HW: No
Underground injection activity: No
On-site burner exemption: No
Furnace exemption: No
Used oil fuel burner: No
Used oil processor: No
User oil refiner: No
Used oil fuel marketer to burner: No
Used oil Specification marketer: No
Used oil transfer facility: No
Used oil transporter: No

Historical Generators:
Date form received by agency: 09/26/2013
Site name: CON EDISON SERVICE BOX: 20990
Classification: Conditionally Exempt Small Quantity Generator

Violation Status: No violations found

NY MANIFEST:
Country: USA
EPA ID: NYP004366597
Facility Status: Not reported

CON EDISON SERVICE BOX: 20990 (Continued) **1016963674**

Location Address 1:	FT OF 415 W 128 EO CONVENT AVE
Code:	BP
Location Address 2:	SB 20990
Total Tanks:	Not reported
Location City:	NEW YORK
Location State:	NY
Location Zip:	10027
Location Zip 4:	Not reported

NY MANIFEST:

EPAID:	NYP004366597
Mailing Name:	CON EDISON
Mailing Contact:	CON EDISON
Mailing Address 1:	4 IRVING PL 15TH FL
Mailing Address 2:	Not reported
Mailing City:	NEW YORK
Mailing State:	NY
Mailing Zip:	10003
Mailing Zip 4:	Not reported
Mailing Country:	USA
Mailing Phone:	2124603770

NY MANIFEST:

Document ID:	Not reported
Manifest Status:	Not reported
seq:	Not reported
Year:	2013
Trans1 State ID:	NJD003812047
Trans2 State ID:	Not reported
Generator Ship Date:	09/26/2013
Trans1 Recv Date:	09/26/2013
Trans2 Recv Date:	Not reported
TSD Site Recv Date:	09/27/2013
Part A Recv Date:	Not reported
Part B Recv Date:	Not reported
Generator EPA ID:	NYP004366597
Trans1 EPA ID:	Not reported
Trans2 EPA ID:	Not reported
TSDF ID 1:	NJD991291105
TSDF ID 2:	Not reported
Manifest Tracking Number:	002086120GBF
Import Indicator:	N
Export Indicator:	N
Discr Quantity Indicator:	N
Discr Type Indicator:	N
Discr Residue Indicator:	N
Discr Partial Reject Indicator:	N
Discr Full Reject Indicator:	N
Manifest Ref Number:	Not reported
Alt Facility RCRA ID:	Not reported
Alt Facility Sign Date:	Not reported
MGMT Method Type Code:	H110
Waste Code:	Not reported
Waste Code:	Not reported
Waste Code:	Not reported
Waste Code:	Not reported
Waste Code:	Not reported

CON EDISON SERVICE BOX: 20990 (Continued) **1016963674**

Waste Code:	Not reported
Quantity:	500
Units:	P - Pounds
Number of Containers:	1
Container Type:	TT - Cargo tank, tank trucks
Handling Method:	T Chemical, physical, or biological treatment.
Specific Gravity:	1
Waste Code:	D008
Waste Code 1_2:	Not reported
Waste Code 1_3:	Not reported
Waste Code 1_4:	Not reported
Waste Code 1_5:	Not reported
Waste Code 1_6:	Not reported

AI403 **CON EDISON** **NY MANIFEST** **S117062196**
NNW **415 W 128TH ST** **N/A**
1/8-1/4 **NEW YORK, NY 10027**
0.225 mi.
1187 ft. **Site 8 of 13 in cluster AI**

Relative:
Higher

Actual:
63 ft.

NY MANIFEST:

Country:	USA
EPA ID:	NYP004545315
Facility Status:	Not reported
Location Address 1:	415 W 128 ST
Code:	BP
Location Address 2:	SB 20990
Total Tanks:	Not reported
Location City:	NEW YORK
Location State:	NY
Location Zip:	10027
Location Zip 4:	Not reported

NY MANIFEST:

EPAID:	NYP004545315
Mailing Name:	CON EDISON
Mailing Contact:	TOM TEELING
Mailing Address 1:	4 IRVING PLACE 15TH FLOOR
Mailing Address 2:	Not reported
Mailing City:	NEW YORK
Mailing State:	NY
Mailing Zip:	10003
Mailing Zip 4:	Not reported
Mailing Country:	USA
Mailing Phone:	Not reported

NY MANIFEST:

Document ID:	Not reported
Manifest Status:	Not reported
seq:	Not reported
Year:	2014
Trans1 State ID:	NJD003812047
Trans2 State ID:	Not reported
Generator Ship Date:	05/28/2014
Trans1 Recv Date:	05/28/2014
Trans2 Recv Date:	Not reported
TSD Site Recv Date:	05/28/2014

CON EDISON (Continued) **S117062196**

Part A Recv Date:	Not reported
Part B Recv Date:	Not reported
Generator EPA ID:	NYP004545315
Trans1 EPA ID:	Not reported
Trans2 EPA ID:	Not reported
TSDF ID 1:	NJD991291105
TSDF ID 2:	Not reported
Manifest Tracking Number:	002422515GBF
Import Indicator:	N
Export Indicator:	N
Discr Quantity Indicator:	N
Discr Type Indicator:	N
Discr Residue Indicator:	N
Discr Partial Reject Indicator:	N
Discr Full Reject Indicator:	N
Manifest Ref Number:	Not reported
Alt Facility RCRA ID:	Not reported
Alt Facility Sign Date:	Not reported
MGMT Method Type Code:	H110
Waste Code:	Not reported
Waste Code:	Not reported
Waste Code:	Not reported
Waste Code:	Not reported
Waste Code:	Not reported
Waste Code:	Not reported
Quantity:	700
Units:	P - Pounds
Number of Containers:	1
Container Type:	TT - Cargo tank, tank trucks
Handling Method:	T Chemical, physical, or biological treatment.
Specific Gravity:	1
Waste Code:	D008
Waste Code 1_2:	Not reported
Waste Code 1_3:	Not reported
Waste Code 1_4:	Not reported
Waste Code 1_5:	Not reported
Waste Code 1_6:	Not reported

AK404 **CON EDISON** **NY MANIFEST** **S118088139**
East **148 W 129TH ST** **N/A**
1/8-1/4 **NEW YORK, NY 10027**
0.225 mi.
1188 ft. **Site 4 of 7 in cluster AK**

Relative:
Higher

Actual:
29 ft.

NY MANIFEST:

Country:	USA
EPA ID:	NYP004756839
Facility Status:	Not reported
Location Address 1:	148 W 129TH ST
Code:	BP
Location Address 2:	SB 21143
Total Tanks:	Not reported
Location City:	NEW YORK
Location State:	NY
Location Zip:	10027
Location Zip 4:	Not reported

CON EDISON (Continued) **S118088139**

NY MANIFEST:

EPAID:	NYP004756839
Mailing Name:	CON EDISON
Mailing Contact:	TOM TEELING
Mailing Address 1:	4 IRVING PLACE - 15TH FLOOR
Mailing Address 2:	Not reported
Mailing City:	NEW YORK
Mailing State:	NY
Mailing Zip:	10003
Mailing Zip 4:	Not reported
Mailing Country:	USA
Mailing Phone:	Not reported

NY MANIFEST:

Document ID:	Not reported
Manifest Status:	Not reported
seq:	Not reported
Year:	2015
Trans1 State ID:	NJD003812047
Trans2 State ID:	NJD003812047
Generator Ship Date:	03/24/2015
Trans1 Recv Date:	03/24/2015
Trans2 Recv Date:	03/26/2015
TSD Site Recv Date:	03/26/2015
Part A Recv Date:	Not reported
Part B Recv Date:	Not reported
Generator EPA ID:	NYP004756839
Trans1 EPA ID:	Not reported
Trans2 EPA ID:	Not reported
TSDF ID 1:	NJD991291105
TSDF ID 2:	Not reported
Manifest Tracking Number:	002611444GBF
Import Indicator:	N
Export Indicator:	N
Discr Quantity Indicator:	N
Discr Type Indicator:	N
Discr Residue Indicator:	N
Discr Partial Reject Indicator:	N
Discr Full Reject Indicator:	N
Manifest Ref Number:	Not reported
Alt Facility RCRA ID:	Not reported
Alt Facility Sign Date:	Not reported
MGMT Method Type Code:	H110
Waste Code:	Not reported
Waste Code:	Not reported
Waste Code:	Not reported
Waste Code:	Not reported
Waste Code:	Not reported
Waste Code:	Not reported
Quantity:	500
Units:	P - Pounds
Number of Containers:	1
Container Type:	TT - Cargo tank, tank trucks
Handling Method:	T Chemical, physical, or biological treatment.
Specific Gravity:	1
Waste Code:	D008

CON EDISON (Continued) **S118088139**

Waste Code 1_2:	Not reported
Waste Code 1_3:	Not reported
Waste Code 1_4:	Not reported
Waste Code 1_5:	Not reported
Waste Code 1_6:	Not reported
Document ID:	Not reported
Manifest Status:	Not reported
seq:	Not reported
Year:	2015
Trans1 State ID:	NJD003812047
Trans2 State ID:	NJD003812047
Generator Ship Date:	03/24/2015
Trans1 Recv Date:	03/24/2015
Trans2 Recv Date:	03/26/2015
TSD Site Recv Date:	03/26/2015
Part A Recv Date:	Not reported
Part B Recv Date:	Not reported
Generator EPA ID:	NYP004756839
Trans1 EPA ID:	Not reported
Trans2 EPA ID:	Not reported
TSDF ID 1:	NJD991291105
TSDF ID 2:	Not reported
Manifest Tracking Number:	002611444GBF
Import Indicator:	N
Export Indicator:	N
Discr Quantity Indicator:	N
Discr Type Indicator:	N
Discr Residue Indicator:	N
Discr Partial Reject Indicator:	N
Discr Full Reject Indicator:	N
Manifest Ref Number:	Not reported
Alt Facility RCRA ID:	Not reported
Alt Facility Sign Date:	Not reported
MGMT Method Type Code:	H110
Waste Code:	Not reported
Waste Code:	Not reported
Waste Code:	Not reported
Waste Code:	Not reported
Waste Code:	Not reported
Waste Code:	Not reported
Quantity:	500
Units:	P - Pounds
Number of Containers:	1
Container Type:	TT - Cargo tank, tank trucks
Handling Method:	T Chemical, physical, or biological treatment.
Specific Gravity:	1
Waste Code:	D008
Waste Code 1_2:	Not reported
Waste Code 1_3:	Not reported
Waste Code 1_4:	Not reported
Waste Code 1_5:	Not reported
Waste Code 1_6:	Not reported
Document ID:	Not reported
Manifest Status:	Not reported
seq:	Not reported

CON EDISON (Continued) **S118088139**

Year:	2015
Trans1 State ID:	NJD003812047
Trans2 State ID:	NJD003812047
Generator Ship Date:	03/24/2015
Trans1 Recv Date:	03/24/2015
Trans2 Recv Date:	03/26/2015
TSD Site Recv Date:	03/26/2015
Part A Recv Date:	Not reported
Part B Recv Date:	Not reported
Generator EPA ID:	NYP004756839
Trans1 EPA ID:	Not reported
Trans2 EPA ID:	Not reported
TSDF ID 1:	NJD991291105
TSDF ID 2:	Not reported
Manifest Tracking Number:	002611444GBF
Import Indicator:	N
Export Indicator:	N
Discr Quantity Indicator:	N
Discr Type Indicator:	N
Discr Residue Indicator:	N
Discr Partial Reject Indicator:	N
Discr Full Reject Indicator:	N
Manifest Ref Number:	Not reported
Alt Facility RCRA ID:	Not reported
Alt Facility Sign Date:	Not reported
MGMT Method Type Code:	H110
Waste Code:	Not reported
Waste Code:	Not reported
Waste Code:	Not reported
Waste Code:	Not reported
Waste Code:	Not reported
Waste Code:	Not reported
Quantity:	500
Units:	P - Pounds
Number of Containers:	1
Container Type:	TT - Cargo tank, tank trucks
Handling Method:	T Chemical, physical, or biological treatment.
Specific Gravity:	1
Waste Code:	D008
Waste Code 1_2:	Not reported
Waste Code 1_3:	Not reported
Waste Code 1_4:	Not reported
Waste Code 1_5:	Not reported
Waste Code 1_6:	Not reported

Country:	USA
EPA ID:	NYP004859017
Facility Status:	Not reported
Location Address 1:	148 W 129TH ST
Code:	BP
Location Address 2:	SB 21143
Total Tanks:	Not reported
Location City:	NEW YORK
Location State:	NY
Location Zip:	10027
Location Zip 4:	Not reported

CON EDISON (Continued) **S118088139**

NY MANIFEST:

EPAID:	NYP004859017
Mailing Name:	CON ED
Mailing Contact:	TOM TEELING
Mailing Address 1:	4 IRVING PLACE - 15TH FLOOR
Mailing Address 2:	Not reported
Mailing City:	NEW YORK
Mailing State:	NY
Mailing Zip:	10003
Mailing Zip 4:	Not reported
Mailing Country:	USA
Mailing Phone:	2124603770

NY MANIFEST:

Document ID:	Not reported
Manifest Status:	Not reported
seq:	Not reported
Year:	2015
Trans1 State ID:	NJD003812047
Trans2 State ID:	Not reported
Generator Ship Date:	10/23/2015
Trans1 Recv Date:	10/23/2015
Trans2 Recv Date:	Not reported
TSD Site Recv Date:	10/26/2015
Part A Recv Date:	Not reported
Part B Recv Date:	Not reported
Generator EPA ID:	NYP004859017
Trans1 EPA ID:	Not reported
Trans2 EPA ID:	Not reported
TSDF ID 1:	NJD991291105
TSDF ID 2:	Not reported
Manifest Tracking Number:	002612553GBF
Import Indicator:	N
Export Indicator:	N
Discr Quantity Indicator:	N
Discr Type Indicator:	N
Discr Residue Indicator:	N
Discr Partial Reject Indicator:	N
Discr Full Reject Indicator:	N
Manifest Ref Number:	Not reported
Alt Facility RCRA ID:	Not reported
Alt Facility Sign Date:	Not reported
MGMT Method Type Code:	H110
Waste Code:	Not reported
Waste Code:	Not reported
Waste Code:	Not reported
Waste Code:	Not reported
Waste Code:	Not reported
Waste Code:	Not reported
Quantity:	500
Units:	P - Pounds
Number of Containers:	1
Container Type:	TT - Cargo tank, tank trucks
Handling Method:	T Chemical, physical, or biological treatment.
Specific Gravity:	1
Waste Code:	D008

CON EDISON (Continued) **S118088139**

Waste Code 1_2:	Not reported
Waste Code 1_3:	Not reported
Waste Code 1_4:	Not reported
Waste Code 1_5:	Not reported
Waste Code 1_6:	Not reported
Document ID:	Not reported
Manifest Status:	Not reported
seq:	Not reported
Year:	2015
Trans1 State ID:	NJD003812047
Trans2 State ID:	Not reported
Generator Ship Date:	10/23/2015
Trans1 Recv Date:	10/23/2015
Trans2 Recv Date:	Not reported
TSD Site Recv Date:	10/26/2015
Part A Recv Date:	Not reported
Part B Recv Date:	Not reported
Generator EPA ID:	NYP004859017
Trans1 EPA ID:	Not reported
Trans2 EPA ID:	Not reported
TSDF ID 1:	NJD991291105
TSDF ID 2:	Not reported
Manifest Tracking Number:	002612553GBF
Import Indicator:	N
Export Indicator:	N
Discr Quantity Indicator:	N
Discr Type Indicator:	N
Discr Residue Indicator:	N
Discr Partial Reject Indicator:	N
Discr Full Reject Indicator:	N
Manifest Ref Number:	Not reported
Alt Facility RCRA ID:	Not reported
Alt Facility Sign Date:	Not reported
MGMT Method Type Code:	H110
Waste Code:	Not reported
Waste Code:	Not reported
Waste Code:	Not reported
Waste Code:	Not reported
Waste Code:	Not reported
Waste Code:	Not reported
Quantity:	500
Units:	P - Pounds
Number of Containers:	1
Container Type:	TT - Cargo tank, tank trucks
Handling Method:	T Chemical, physical, or biological treatment.
Specific Gravity:	1
Waste Code:	D008
Waste Code 1_2:	Not reported
Waste Code 1_3:	Not reported
Waste Code 1_4:	Not reported
Waste Code 1_5:	Not reported
Waste Code 1_6:	Not reported

AK405 **148 WEST 129 ST** **NY AST** **A100300189**
East **148 WEST 129TH STREET** **N/A**
1/8-1/4 **NEW YORK, NY 10027**
0.225 mi.
1188 ft. **Site 5 of 7 in cluster AK**

Relative:
Higher

Actual:
29 ft.

AST:

Region:	STATE
DEC Region:	2
Site Status:	Active
Facility Id:	2-600988
Program Type:	PBS
UTM X:	589013.14214
UTM Y:	4518303.98017
Expiration Date:	10/20/2017
Site Type:	Apartment Building/Office Building

Affiliation Records:

Site Id:	22958
Affiliation Type:	On-Site Operator
Company Name:	148 WEST 129 ST
Contact Type:	Not reported
Contact Name:	ASST. COMMISSIONER/DAMP
Address1:	Not reported
Address2:	Not reported
City:	Not reported
State:	NN
Zip Code:	Not reported
Country Code:	001
Phone:	(212) 863-7305
EMail:	Not reported
Fax Number:	Not reported
Modified By:	KXTANG
Date Last Modified:	2006-12-12

Site Id:	22958
Affiliation Type:	Emergency Contact
Company Name:	NYC/HPD/DAMP
Contact Type:	Not reported
Contact Name:	DEREK PARSON
Address1:	Not reported
Address2:	Not reported
City:	Not reported
State:	NN
Zip Code:	Not reported
Country Code:	999
Phone:	(917) 559-4337
EMail:	Not reported
Fax Number:	Not reported
Modified By:	MSBAPTIS
Date Last Modified:	2012-12-04

Site Id:	22958
Affiliation Type:	Facility Owner
Company Name:	NYC/HPD/DAMP
Contact Type:	DIRECTOR
Contact Name:	DEREK PARSON
Address1:	100 GOLD ST
Address2:	Not reported
City:	NEW YORK

148 WEST 129 ST (Continued) **A100300189**

State:	NY
Zip Code:	10038
Country Code:	001
Phone:	(212) 863-7087
EMail:	Not reported
Fax Number:	Not reported
Modified By:	KAKYER
Date Last Modified:	2012-11-30

Site Id:	22958
Affiliation Type:	Mail Contact
Company Name:	NYC/HPD/DAMP
Contact Type:	Not reported
Contact Name:	ASST. COMMISSIONER/DAMP
Address1:	100 GOLD STREET
Address2:	7-T3
City:	NEW YORK
State:	NY
Zip Code:	10038
Country Code:	001
Phone:	(212) 863-7087
EMail:	LOUIEV@HPD.NYC.GOV
Fax Number:	Not reported
Modified By:	NRLOMBAR
Date Last Modified:	2013-09-03

Tank Info:

Tank Number:	1
Tank Id:	44686
Material Code:	0001
Common Name of Substance:	#2 Fuel Oil (On-Site Consumption)

Equipment Records:

D01 - Pipe Type - Steel/Carbon Steel/Iron
E00 - Piping Secondary Containment - None
F01 - Pipe External Protection - Painted/Asphalt Coating
J02 - Dispenser - Suction Dispenser
K00 - Spill Prevention - None
B01 - Tank External Protection - Painted/Asphalt Coating
I05 - Overfill - Vent Whistle
H00 - Tank Leak Detection - None
A00 - Tank Internal Protection - None
C03 - Pipe Location - Aboveground/Underground Combination
G00 - Tank Secondary Containment - None
L00 - Piping Leak Detection - None

Tank Location:	4
Tank Type:	Steel/Carbon Steel/Iron
Tank Status:	In Service
Pipe Model:	Not reported
Install Date:	10/08/1992
Capacity Gallons:	2000
Tightness Test Method:	21
Date Test:	07/02/2001
Next Test Date:	Not reported
Date Tank Closed:	Not reported

148 WEST 129 ST (Continued) **A100300189**

Register:	True
Modified By:	KAKYER
Last Modified:	11/28/2012
Material Name:	Not reported

AK406 **148 WEST 129 ST** **NY HIST UST** **U003835928**
East **148 WEST 129 ST** **N/A**
1/8-1/4 **NEW YORK, NY 10027**
0.225 mi.
1188 ft. **Site 6 of 7 in cluster AK**

Relative:
Higher

Actual:
29 ft.

HIST UST:

PBS Number:	2-600988
SPDES Number:	Not reported
Emergency Contact:	ASST. COMMISSIONER/DPM
Emergency Telephone:	(212) 863-7087
Operator:	ASST. COMMISSIONER/DPM
Operator Telephone:	(212) 863-7087
Owner Name:	NYC/HPD/DPM
Owner Address:	100 GOLD ST #6Z1
Owner City,St,Zip:	NEW YORK, NY 10038
Owner Telephone:	(212) 863-7087
Owner Type:	Local Government
Owner Subtype:	Not reported
Mailing Name:	NYC/HPD/DPM
Mailing Address:	Not reported
Mailing Address 2:	100 GOLD ST #6Z1
Mailing City,St,Zip:	NEW YORK, NY 10038
Mailing Contact:	ASST. COMMISSIONER/DPM
Mailing Telephone:	(212) 863-7087
Owner Mark:	First Owner
Facility Status:	1 - Active PBS facility, i.e. total capacity of the PBS tanks is greater than 1,100 gallons, regardless if Subpart 360-14 tanks exist or not at the facility.
Facility Addr2:	148 WEST 129 ST
SWIS ID:	6201
Old PBS Number:	Not reported
Facility Type:	APARTMENT BUILDING
Inspected Date:	Not reported
Inspector:	Not reported
Inspection Result:	Not reported
Federal ID:	Not reported
Certification Flag:	False
Certification Date:	03/09/2001
Expiration Date:	10/20/2002
Renew Flag:	False
Renewal Date:	Not reported
Total Capacity:	2000
FAMT:	True
Facility Screen:	No Missing Data
Owner Screen:	No Missing Data
Tank Screen:	No Missing Data
Dead Letter:	False
CBS Number:	Not reported
Town or City:	NEW YORK CITY
County Code:	62
Town or City:	01
Region:	2

148 WEST 129 ST (Continued) **U003835928**

Tank Id:	1
Tank Location:	UNDERGROUND
Tank Status:	In Service
Install Date:	Not reported
Capacity (gals):	2000
Product Stored:	NOS 1,2, OR 4 FUEL OIL
Tank Type:	Steel/carbon steel
Tank Internal:	None
Tank External:	Painted/Asphalt Coating
Pipe Location:	Aboveground/Underground Combination
Pipe Type:	STEEL/IRON
Pipe Internal:	None
Pipe External:	None
Second Containment:	Diking
Leak Detection:	None
Overfill Prot:	Vent Whistle
Dispenser:	Suction
Date Tested:	Not reported
Next Test Date:	12/27/1987
Missing Data for Tank:	No Missing Data
Date Closed:	Not reported
Test Method:	Not reported
Deleted:	False
Updated:	True
Lat/long:	Not reported

AK407 **CON EDISON** **RCRA NonGen / NLR** **1018280777**
East **148 W 129TH ST** **NYP004756839**
1/8-1/4 **NEW YORK, NY 10027**
0.225 mi.
1188 ft. **Site 7 of 7 in cluster AK**

Relative:
Higher

Actual:
29 ft.

RCRA NonGen / NLR:

Date form received by agency:	03/24/2015
Facility name:	CON EDISON
Facility address:	148 W 129TH ST NEW YORK, NY 10027
EPA ID:	NYP004756839
Mailing address:	IRVING PL, 15TH FL NE NEW YORK, NY 10003
Contact:	THOMAS TEELING
Contact address:	Not reported Not reported
Contact country:	Not reported
Contact telephone:	(212) 460-3770
Contact email:	Not reported
EPA Region:	02
Classification:	Non-Generator
Description:	Handler: Non-Generators do not presently generate hazardous waste

Handler Activities Summary:

U.S. importer of hazardous waste:	No
Mixed waste (haz. and radioactive):	No
Recycler of hazardous waste:	No
Transporter of hazardous waste:	No
Treater, storer or disposer of HW:	No
Underground injection activity:	No

CON EDISON (Continued) **1018280777**

On-site burner exemption:	No
Furnace exemption:	No
Used oil fuel burner:	No
Used oil processor:	No
User oil refiner:	No
Used oil fuel marketer to burner:	No
Used oil Specification marketer:	No
Used oil transfer facility:	No
Used oil transporter:	No

Historical Generators:

Date form received by agency:	03/24/2015
Site name:	CON EDISON
Classification:	Small Quantity Generator
Violation Status:	No violations found

AI408 **CON EDISON** **NY MANIFEST** **S117062315**
NNW **419 W 128TH ST** **N/A**
1/8-1/4 **NEW YORK, NY 10027**
0.226 mi.
1194 ft. **Site 9 of 13 in cluster AI**

Relative:
Higher

Actual:
60 ft.

NY MANIFEST:

Country:	USA
EPA ID:	NYP004546578
Facility Status:	Not reported
Location Address 1:	419 W 128 ST
Code:	BP
Location Address 2:	SB 20989
Total Tanks:	Not reported
Location City:	NEW YORK
Location State:	NY
Location Zip:	10027
Location Zip 4:	Not reported

NY MANIFEST:

EPAID:	NYP004546578
Mailing Name:	CON EDISON
Mailing Contact:	TOM TEELING
Mailing Address 1:	4 IRVING PLACE 15TH FLOOR
Mailing Address 2:	Not reported
Mailing City:	NEW YORK
Mailing State:	NY
Mailing Zip:	10003
Mailing Zip 4:	Not reported
Mailing Country:	USA
Mailing Phone:	Not reported

NY MANIFEST:

Document ID:	Not reported
Manifest Status:	Not reported
seq:	Not reported
Year:	2014
Trans1 State ID:	NJD003812047
Trans2 State ID:	Not reported
Generator Ship Date:	05/29/2014
Trans1 Recv Date:	05/29/2014

CON EDISON (Continued) **S117062315**

Trans2 Recv Date:	Not reported
TSD Site Recv Date:	06/02/2014
Part A Recv Date:	Not reported
Part B Recv Date:	Not reported
Generator EPA ID:	NYP004546578
Trans1 EPA ID:	Not reported
Trans2 EPA ID:	Not reported
TSDF ID 1:	NJD991291105
TSDF ID 2:	Not reported
Manifest Tracking Number:	002422588GBF
Import Indicator:	N
Export Indicator:	N
Discr Quantity Indicator:	N
Discr Type Indicator:	N
Discr Residue Indicator:	N
Discr Partial Reject Indicator:	N
Discr Full Reject Indicator:	N
Manifest Ref Number:	Not reported
Alt Facility RCRA ID:	Not reported
Alt Facility Sign Date:	Not reported
MGMT Method Type Code:	H110
Waste Code:	Not reported
Waste Code:	Not reported
Waste Code:	Not reported
Waste Code:	Not reported
Waste Code:	Not reported
Waste Code:	Not reported
Quantity:	500
Units:	P - Pounds
Number of Containers:	1
Container Type:	TT - Cargo tank, tank trucks
Handling Method:	T Chemical, physical, or biological treatment.
Specific Gravity:	1
Waste Code:	D008
Waste Code 1_2:	Not reported
Waste Code 1_3:	Not reported
Waste Code 1_4:	Not reported
Waste Code 1_5:	Not reported
Waste Code 1_6:	Not reported

AI409 **CON EDISON SERVICE BOX: 20989** **RCRA NonGen / NLR** **1017776787**
NNW **419 W 128TH ST** **NYP004546578**
1/8-1/4 **NEW YORK, NY 10027**
0.226 mi.
1194 ft. **Site 10 of 13 in cluster AI**

Relative:
Higher

Actual:
60 ft.

RCRA NonGen / NLR:

Date form received by agency:	06/29/2014
Facility name:	CON EDISON SERVICE BOX: 20989
Facility address:	419 W 128TH ST NEW YORK, NY 10027
EPA ID:	NYP004546578
Mailing address:	IRVING PL, 15TH FL NE NEW YORK, NY 10003
Contact:	THOMAS TEELING
Contact address:	Not reported Not reported

CON EDISON SERVICE BOX: 20989 (Continued) **1017776787**

Contact country: Not reported
Contact telephone: (212) 460-3770
Contact email: Not reported
EPA Region: 02
Classification: Non-Generator
Description: Handler: Non-Generators do not presently generate hazardous waste

Handler Activities Summary:
U.S. importer of hazardous waste: No
Mixed waste (haz. and radioactive): No
Recycler of hazardous waste: No
Transporter of hazardous waste: No
Treater, storer or disposer of HW: No
Underground injection activity: No
On-site burner exemption: No
Furnace exemption: No
Used oil fuel burner: No
Used oil processor: No
User oil refiner: No
Used oil fuel marketer to burner: No
Used oil Specification marketer: No
Used oil transfer facility: No
Used oil transporter: No

Historical Generators:
Date form received by agency: 05/29/2014
Site name: CON EDISON
Classification: Small Quantity Generator

Date form received by agency: 05/29/2014
Site name: CON EDISON
Classification: Not a generator, verified

Violation Status: No violations found

AD410 **CON EDISON SERVICE BOX: 20214** **RCRA NonGen / NLR** **1016450943**
SSE **139 W 123RD ST FRONT OF** **NY MANIFEST** **NYP004299772**
1/8-1/4 **NEW YORK, NY 10027**
0.227 mi.
1197 ft. **Site 10 of 11 in cluster AD**

Relative:
Lower

Actual:
26 ft.

RCRA NonGen / NLR:
Date form received by agency: 05/08/2013
Facility name: CON EDISON SERVICE BOX: 20214
Facility address: 139 W 123RD ST FRONT OF
NEW YORK, NY 10027
EPA ID: NYP004299772
Contact: RICARDO CARTY
Contact address: Not reported
Not reported
Contact country: Not reported
Contact telephone: (646) 772-3407
Contact email: Not reported
EPA Region: 02
Classification: Non-Generator
Description: Handler: Non-Generators do not presently generate hazardous waste

CON EDISON SERVICE BOX: 20214 (Continued) **1016450943**

Handler Activities Summary:
U.S. importer of hazardous waste: No
Mixed waste (haz. and radioactive): No
Recycler of hazardous waste: No
Transporter of hazardous waste: No
Treater, storer or disposer of HW: No
Underground injection activity: No
On-site burner exemption: No
Furnace exemption: No
Used oil fuel burner: No
Used oil processor: No
User oil refiner: No
Used oil fuel marketer to burner: No
Used oil Specification marketer: No
Used oil transfer facility: No
Used oil transporter: No

Historical Generators:
Date form received by agency: 04/08/2013
Site name: CON EDISON SERVICE BOX: 20214
Classification: Conditionally Exempt Small Quantity Generator

Violation Status: No violations found

NY MANIFEST:
Country: USA
EPA ID: NYP004299772
Facility Status: Not reported
Location Address 1: FO 139 W 123RD ST
Code: BP
Location Address 2: SERV BOX 20214
Total Tanks: Not reported
Location City: NEW YORK
Location State: NY
Location Zip: 10027
Location Zip 4: Not reported

NY MANIFEST:
EPAID: NYP004299772
Mailing Name: CON EDISON
Mailing Contact: TOM TEELING
Mailing Address 1: 4 IRVING PLACE - 15TH FLOOR
Mailing Address 2: Not reported
Mailing City: NEW YORK
Mailing State: NY
Mailing Zip: 10003
Mailing Zip 4: Not reported
Mailing Country: USA
Mailing Phone: 2124603770

NY MANIFEST:
Document ID: Not reported
Manifest Status: Not reported
seq: Not reported
Year: 2013
Trans1 State ID: NJ0000027193
Trans2 State ID: Not reported

CON EDISON SERVICE BOX: 20214 (Continued) **1016450943**

Generator Ship Date:	04/08/2013
Trans1 Recv Date:	04/08/2013
Trans2 Recv Date:	Not reported
TSD Site Recv Date:	04/12/2013
Part A Recv Date:	Not reported
Part B Recv Date:	Not reported
Generator EPA ID:	NYP004299772
Trans1 EPA ID:	Not reported
Trans2 EPA ID:	Not reported
TSDF ID 1:	NJD002200046
TSDF ID 2:	Not reported
Manifest Tracking Number:	010708347JJK
Import Indicator:	N
Export Indicator:	N
Discr Quantity Indicator:	N
Discr Type Indicator:	N
Discr Residue Indicator:	N
Discr Partial Reject Indicator:	N
Discr Full Reject Indicator:	N
Manifest Ref Number:	Not reported
Alt Facility RCRA ID:	Not reported
Alt Facility Sign Date:	Not reported
MGMT Method Type Code:	H110
Waste Code:	Not reported
Waste Code:	Not reported
Waste Code:	Not reported
Waste Code:	Not reported
Waste Code:	Not reported
Waste Code:	Not reported
Quantity:	1000
Units:	P - Pounds
Number of Containers:	1
Container Type:	TT - Cargo tank, tank trucks
Handling Method:	T Chemical, physical, or biological treatment.
Specific Gravity:	1
Waste Code:	D008
Waste Code 1_2:	Not reported
Waste Code 1_3:	Not reported
Waste Code 1_4:	Not reported
Waste Code 1_5:	Not reported
Waste Code 1_6:	Not reported

AF411 **GENSTART INDUSTRIES** **NY AST** **A100360411**
WNW **412 WEST 126TH STREET** **N/A**
1/8-1/4 **NEW YORK, NY 10027**
0.229 mi.
1211 ft. **Site 8 of 9 in cluster AF**

Relative:
Lower

Actual:
26 ft.

AST:

Region:	STATE
DEC Region:	2
Site Status:	Active
Facility Id:	2-611763
Program Type:	PBS
UTM X:	588210.60767
UTM Y:	4518443.17218
Expiration Date:	03/13/2017

GENSTART INDUSTRIES (Continued) **A100360411**

Site Type: Auto Service/Repair (No Gasoline Sales)

Affiliation Records:

Site Id: 461439
Affiliation Type: Facility Owner
Company Name: HENRY RAMIREZ
Contact Type: Not reported
Contact Name: Not reported
Address1: 412 W 126 ST
Address2: Not reported
City: NEW YORK
State: NY
Zip Code: 10027
Country Code: 001
Phone: (917) 335-3921
EMail: Not reported
Fax Number: Not reported
Modified By: NRLOMBAR
Date Last Modified: 2012-03-13

Site Id: 461439
Affiliation Type: Mail Contact
Company Name: GENSTART INDUSTRIES
Contact Type: Not reported
Contact Name: HENRY RAMIREZ
Address1: 412 WEST 126TH STREET
Address2: Not reported
City: NEW YORK
State: NY
Zip Code: 10027
Country Code: 001
Phone: (917) 335-3921
EMail: GENSTART@MSN.COM
Fax Number: Not reported
Modified By: NRLOMBAR
Date Last Modified: 2012-02-28

Site Id: 461439
Affiliation Type: On-Site Operator
Company Name: GENSTART INDUSTRIES
Contact Type: Not reported
Contact Name: HENRY RAMIREZ
Address1: Not reported
Address2: Not reported
City: Not reported
State: NN
Zip Code: Not reported
Country Code: 001
Phone: (917) 335-3921
EMail: Not reported
Fax Number: Not reported
Modified By: NRLOMBAR
Date Last Modified: 2012-02-28

Site Id: 461439
Affiliation Type: Emergency Contact
Company Name: HENRY RAMIREZ
Contact Type: Not reported

GENSTART INDUSTRIES (Continued) **A100360411**

Contact Name:	HENRY RAMIREZ
Address1:	Not reported
Address2:	Not reported
City:	Not reported
State:	NN
Zip Code:	Not reported
Country Code:	001
Phone:	(917) 335-3921
EMail:	Not reported
Fax Number:	Not reported
Modified By:	NRLOMBAR
Date Last Modified:	2012-02-28

Tank Info:

Tank Number:	001
Tank Id:	243022
Material Code:	0022
Common Name of Substance:	Waste Oil/Used Oil

Equipment Records:

A00 - Tank Internal Protection - None
L00 - Piping Leak Detection - None
G00 - Tank Secondary Containment - None
B01 - Tank External Protection - Painted/Asphalt Coating
J02 - Dispenser - Suction Dispenser
D00 - Pipe Type - No Piping
K01 - Spill Prevention - Catch Basin
E00 - Piping Secondary Containment - None
F00 - Pipe External Protection - None
H05 - Tank Leak Detection - In-Tank System (ATG)
I04 - Overfill - Product Level Gauge (A/G)
C00 - Pipe Location - No Piping

Tank Location:	3
Tank Type:	Steel/Carbon Steel/Iron
Tank Status:	In Service
Pipe Model:	Not reported
Install Date:	11/10/2006
Capacity Gallons:	250
Tightness Test Method:	NN
Date Test:	Not reported
Next Test Date:	Not reported
Date Tank Closed:	Not reported
Register:	True
Modified By:	NRLOMBAR
Last Modified:	03/28/2012
Material Name:	Not reported

Tank Number:	002
Tank Id:	243023
Material Code:	0022
Common Name of Substance:	Waste Oil/Used Oil

Equipment Records:

L00 - Piping Leak Detection - None

GENSTART INDUSTRIES (Continued) **A100360411**

G00 - Tank Secondary Containment - None
A00 - Tank Internal Protection - None
B01 - Tank External Protection - Painted/Asphalt Coating
K01 - Spill Prevention - Catch Basin
E00 - Piping Secondary Containment - None
J02 - Dispenser - Suction Dispenser
D00 - Pipe Type - No Piping
F00 - Pipe External Protection - None
H05 - Tank Leak Detection - In-Tank System (ATG)
I04 - Overfill - Product Level Gauge (A/G)
C00 - Pipe Location - No Piping

Tank Location:	3
Tank Type:	Steel/Carbon Steel/Iron
Tank Status:	In Service
Pipe Model:	Not reported
Install Date:	12/01/2010
Capacity Gallons:	250
Tightness Test Method:	NN
Date Test:	Not reported
Next Test Date:	Not reported
Date Tank Closed:	Not reported
Register:	True
Modified By:	NRLOMBAR
Last Modified:	03/28/2012
Material Name:	Not reported

AI412 **412 WEST 129TH STREET** **NY AST** **U003396915**
NNW **412 WEST 129TH STREET** **NY HIST AST** **N/A**
1/8-1/4 **NEW YORK, NY 10027**
0.230 mi.
1212 ft. **Site 11 of 13 in cluster AI**

Relative:
Higher

Actual:
80 ft.

AST:

Region:	STATE
DEC Region:	2
Site Status:	Active
Facility Id:	2-602938
Program Type:	PBS
UTM X:	588454.58475
UTM Y:	4518609.13741
Expiration Date:	01/28/2015
Site Type:	Apartment Building/Office Building

Affiliation Records:

Site Id:	24893
Affiliation Type:	On-Site Operator
Company Name:	412 WEST 129TH STREET
Contact Type:	Not reported
Contact Name:	UZI EVRON
Address1:	Not reported
Address2:	Not reported
City:	Not reported
State:	NN
Zip Code:	Not reported
Country Code:	001
Phone:	(917) 295-1565
EMail:	Not reported
Fax Number:	Not reported

412 WEST 129TH STREET (Continued) **U003396915**

Modified By:	BVCAMPBE
Date Last Modified:	2010-05-13
Site Id:	24893
Affiliation Type:	Emergency Contact
Company Name:	SUGAR HILL 408-412 WEST 129, LLC
Contact Type:	Not reported
Contact Name:	UZI EVRON
Address1:	Not reported
Address2:	Not reported
City:	Not reported
State:	NN
Zip Code:	Not reported
Country Code:	999
Phone:	(917) 295-1565
EMail:	Not reported
Fax Number:	Not reported
Modified By:	BVCAMPBE
Date Last Modified:	2010-05-13
Site Id:	24893
Affiliation Type:	Facility Owner
Company Name:	SUGAR HILL 408-412 WEST 129, LLC
Contact Type:	FUEL OIL SUPPLIER - AGENT
Contact Name:	GUOMING QIAN
Address1:	ONE PENN PLAZA, SUITE 4501
Address2:	Not reported
City:	NEW YORK
State:	NY
Zip Code:	10119
Country Code:	001
Phone:	(212) 375-6031
EMail:	Not reported
Fax Number:	Not reported
Modified By:	BVCAMPBE
Date Last Modified:	2010-05-13
Site Id:	24893
Affiliation Type:	Mail Contact
Company Name:	BORO FUEL OIL CO
Contact Type:	Not reported
Contact Name:	JEFFREY COHN
Address1:	2 CHURCH AVE
Address2:	Not reported
City:	BROOKLYN
State:	NY
Zip Code:	11218
Country Code:	001
Phone:	(718) 854-7500
EMail:	BOROFUELOIL@AOL.COM
Fax Number:	Not reported
Modified By:	BVCAMPBE
Date Last Modified:	2012-02-08

Tank Info:

Tank Number:	001

412 WEST 129TH STREET (Continued) **U003396915**

Tank Id: 52142
Material Code: 0001
Common Name of Substance: #2 Fuel Oil (On-Site Consumption)

Equipment Records:

D01 - Pipe Type - Steel/Carbon Steel/Iron
F00 - Pipe External Protection - None
I04 - Overfill - Product Level Gauge (A/G)
H01 - Tank Leak Detection - Interstitial - Electronic Monitoring
G00 - Tank Secondary Containment - None
B00 - Tank External Protection - None
A00 - Tank Internal Protection - None
C01 - Pipe Location - Aboveground

Tank Location: 3
Tank Type: Steel/Carbon Steel/Iron
Tank Status: In Service
Pipe Model: Not reported
Install Date: 01/01/1950
Capacity Gallons: 5000
Tightness Test Method: NN
Date Test: Not reported
Next Test Date: Not reported
Date Tank Closed: Not reported
Register: True
Modified By: BVCAMPBE
Last Modified: 05/13/2010
Material Name: Not reported

HIST AST:

PBS Number: 2-602938
SWIS Code: 6201
Operator: STEVEN GREEN
Facility Phone: (914) 968-3157
Facility Addr2: Not reported
Facility Type: APARTMENT BUILDING
Emergency: STEVEN GREEN
Emergency Tel: (914) 968-3157
Old PBSNO: Not reported
Date Inspected: Not reported
Inspector: Not reported
Result of Inspection: Not reported
Owner Name: WEST 129TH STREET REALTY CORP.
Owner Address: 405 TARRYTOWN ROAD, SUITE 421
Owner City,St,Zip: WHITE PLAINS, NY 10607
Federal ID: Not reported
Owner Tel: (914) 968-3157
Owner Type: Corporate/Commercial
Owner Subtype: Not reported
Mailing Contact: STEVEN GREEN
Mailing Name: GREEN REALTY MANAGEMENT CORP.
Mailing Address: 405 TARRYTOWN ROAD, SUITE 421
Mailing Address 2: Not reported
Mailing City,St,Zip: WHITE PLAINS, NY 10607
Mailing Telephone: (914) 968-3157
Owner Mark: First Owner
Facility Status: 1 - Active PBS facility, i.e. total capacity of the PBS tanks is

412 WEST 129TH STREET (Continued) **U003396915**

greater than 1,100 gallons, regardless if Subpart 360-14 tanks exist or not at the facility.

Certification Flag:	False
Certification Date:	02/28/1997
Expiration:	02/24/2002
Renew Flag:	False
Renew Date:	10/30/2001
Total Capacity:	5000
FAMT:	True
Facility Screen:	No Missing Data
Owner Screen:	Minor Data Missing
Tank Screen:	No Missing Data
Dead Letter:	False
CBS Number:	Not reported
Town or City:	NEW YORK CITY
County Code:	62
Town or City Code:	01
Region:	2

Tank ID:	001
Tank Location:	ABOVEGROUND
Tank Status:	In Service
Install Date:	Not reported
Capacity (Gal):	5000
Product Stored:	NOS 1,2, OR 4 FUEL OIL
Tank Type:	Steel/carbon steel
Tank Internal:	0
Tank External:	00
Pipe Location:	Aboveground
Pipe Type:	STEEL/IRON
Pipe Internal:	None
Pipe External:	00
Tank Containment:	None
Leak Detection:	01
Overfill Protection:	04
Dispenser Method:	Gravity
Date Tested:	Not reported
Next Test Date:	Not reported
Missing Data for Tank:	No Missing Data
Date Closed:	Not reported
Test Method:	Not reported
Deleted:	False
Updated:	True
SPDES Number:	Not reported
Lat/Long:	Not reported

AJ413 **CON EDISON** **RCRA-CESQG 1014395910**
WSW **353 W 122ND ST** **NJ MANIFEST NYP004178018**
1/8-1/4 **NEW YORK, NY 10026** **NY MANIFEST**
0.230 mi.
1214 ft. **Site 2 of 9 in cluster AJ**

Relative:
Higher

Actual:
31 ft.

RCRA-CESQG:

Date form received by agency:	06/22/2009
Facility name:	CON EDISON
Facility address:	353 W 122ND ST NEW YORK, NY 10026
EPA ID:	NYP004178018

CON EDISON (Continued) **1014395910**

Mailing address: 4 IRVING PL, RM 828
NEW YORK, NY 10003
Contact: TIMOTHY REGAN
Contact address: Not reported
Not reported
Contact country: Not reported
Contact telephone: (917) 416-5436
Contact email: Not reported
EPA Region: 02
Classification: Conditionally Exempt Small Quantity Generator
Description: Handler: generates 100 kg or less of hazardous waste per calendar month, and accumulates 1000 kg or less of hazardous waste at any time; or generates 1 kg or less of acutely hazardous waste per calendar month, and accumulates at any time: 1 kg or less of acutely hazardous waste; or 100 kg or less of any residue or contaminated soil, waste or other debris resulting from the cleanup of a spill, into or on any land or water, of acutely hazardous waste; or generates 100 kg or less of any residue or contaminated soil, waste or other debris resulting from the cleanup of a spill, into or on any land or water, of acutely hazardous waste during any calendar month, and accumulates at any time: 1 kg or less of acutely hazardous waste; or 100 kg or less of any residue or contaminated soil, waste or other debris resulting from the cleanup of a spill, into or on any land or water, of acutely hazardous waste

Handler Activities Summary:
U.S. importer of hazardous waste: No
Mixed waste (haz. and radioactive): No
Recycler of hazardous waste: No
Transporter of hazardous waste: No
Treater, storer or disposer of HW: No
Underground injection activity: No
On-site burner exemption: No
Furnace exemption: No
Used oil fuel burner: No
Used oil processor: No
User oil refiner: No
Used oil fuel marketer to burner: No
Used oil Specification marketer: No
Used oil transfer facility: No
Used oil transporter: No

Violation Status: No violations found

NJ MANIFEST:
EPA Id: NYP004178018
Mail Address: 4 IRVING PL, RM 828
Mail City/State/Zip: NEW YORK, NY 10003
Facility Phone: Not reported
Emergency Phone: Not reported
Contact: TIMOTHY REGAN
Comments: Not reported
SIC Code: Not reported
County: NY061
Municipal: Not reported
Previous EPA Id: Not reported
Gen Flag: Not reported

CON EDISON (Continued) **1014395910**

Trans Flag:	Not reported
TSDF Flag:	Not reported
Name Change:	Not reported
Date Change:	Not reported

Manifest:

Manifest Number:	000961057GBF
EPA ID:	NYP004178018
Date Shipped:	06/25/2009
TSDF EPA ID:	NJD002200046
Transporter EPA ID:	NJ0000027193
Transporter 2 EPA ID:	Not reported
Transporter 3 EPA ID:	Not reported
Transporter 4 EPA ID:	Not reported
Transporter 5 EPA ID:	Not reported
Transporter 6 EPA ID:	Not reported
Transporter 7 EPA ID:	Not reported
Transporter 8 EPA ID:	Not reported
Transporter 9 EPA ID:	Not reported
Transporter 10 EPA ID:	Not reported
Date Trans1 Transported Waste:	06/25/2009
Date Trans2 Transported Waste:	Not reported
Date Trans3 Transported Waste:	Not reported
Date Trans4 Transported Waste:	Not reported
Date Trans5 Transported Waste:	Not reported
Date Trans6 Transported Waste:	Not reported
Date Trans7 Transported Waste:	Not reported
Date Trans8 Transported Waste:	Not reported
Date Trans9 Transported Waste:	Not reported
Date Trans10 Transported Waste:	Not reported
Date TSDF Received Waste:	06/25/2009
TSDF EPA Facility Name:	Not reported
QTY Units:	Not reported
Transporter SEQ ID:	Not reported
Transporter-1 Date:	Not reported
Waste SEQ ID:	Not reported
Waste Type Code 2:	Not reported
Waste Type Code 3:	Not reported
Waste Type Code 4:	Not reported
Waste Type Code 5:	Not reported
Waste Type Code 6:	Not reported
Date Accepted:	Not reported
Manifest Discrepancy Type:	Not reported
Data Entry Number:	Not reported
Was Load Rejected:	NEW YORK, NY 10003
Reason Load Was Rejected:	Not reported

Waste:

Manifest Year:	Not reported
Waste Code:	D008
Hand Code:	H111
Quantity:	1000 P

NY MANIFEST:

Country:	USA

CON EDISON (Continued) **1014395910**

EPA ID: NYP004178018
Facility Status: Not reported
Location Address 1: 353 W 122ST
Code: BP
Location Address 2: Not reported
Total Tanks: Not reported
Location City: NEW YORK
Location State: NY
Location Zip: Not reported
Location Zip 4: Not reported

NY MANIFEST:
EPAID: NYP004178018
Mailing Name: CONSOLIDATED EDISON
Mailing Contact: CONSOLIDATED EDISON
Mailing Address 1: 4 IRVINGPLACE RM 828
Mailing Address 2: Not reported
Mailing City: NEW YORK
Mailing State: NY
Mailing Zip: 10003
Mailing Zip 4: Not reported
Mailing Country: USA
Mailing Phone: 2124602808

NY MANIFEST:
Document ID: Not reported
Manifest Status: Not reported
seq: Not reported
Year: 2009
Trans1 State ID: NJ0000027193
Trans2 State ID: Not reported
Generator Ship Date: 06/25/2009
Trans1 Recv Date: 06/25/2009
Trans2 Recv Date: Not reported
TSD Site Recv Date: 06/25/2009
Part A Recv Date: Not reported
Part B Recv Date: Not reported
Generator EPA ID: NYP004178018
Trans1 EPA ID: Not reported
Trans2 EPA ID: Not reported
TSDF ID 1: NJD002200046
TSDF ID 2: Not reported
Manifest Tracking Number: 000961057GBF
Import Indicator: N
Export Indicator: N
Discr Quantity Indicator: N
Discr Type Indicator: N
Discr Residue Indicator: N
Discr Partial Reject Indicator: N
Discr Full Reject Indicator: N
Manifest Ref Number: Not reported
Alt Facility RCRA ID: Not reported
Alt Facility Sign Date: Not reported
MGMT Method Type Code: H111
Waste Code: Not reported
Waste Code: Not reported
Waste Code: Not reported

CON EDISON (Continued) **1014395910**

Waste Code:	Not reported
Waste Code:	Not reported
Waste Code:	Not reported
Quantity:	1000.0
Units:	P - Pounds
Number of Containers:	1.0
Container Type:	TT - Cargo tank, tank trucks
Handling Method:	T Chemical, physical, or biological treatment.
Specific Gravity:	1.0
Waste Code:	D008
Waste Code 1_2:	Not reported
Waste Code 1_3:	Not reported
Waste Code 1_4:	Not reported
Waste Code 1_5:	Not reported
Waste Code 1_6:	Not reported

AN414 **CON EDISON SERVICE BOX: 40774** **RCRA NonGen / NLR** **1016970140**
SW **W 121ST & ST NICHOALS AVE** **NY MANIFEST** **NYP004438396**
1/8-1/4 **NEW YORK, NY 10001**
0.231 mi.
1219 ft. **Site 1 of 3 in cluster AN**

Relative:
Higher

Actual:
29 ft.

RCRA NonGen / NLR:

Date form received by agency:	03/09/2014
Facility name:	CON EDISON SERVICE BOX: 40774
Facility address:	W 121ST & ST NICHOALS AVE NE COR NEW YORK, NY 10001
EPA ID:	NYP004438396
Mailing address:	IRVING PL, 15TH FL NE NEW YORK, NY 10003
Contact:	THOMAS TEELING
Contact address:	Not reported Not reported
Contact country:	Not reported
Contact telephone:	(212) 460-3770
Contact email:	Not reported
EPA Region:	02
Classification:	Non-Generator
Description:	Handler: Non-Generators do not presently generate hazardous waste

Handler Activities Summary:

U.S. importer of hazardous waste:	No
Mixed waste (haz. and radioactive):	No
Recycler of hazardous waste:	No
Transporter of hazardous waste:	No
Treater, storer or disposer of HW:	No
Underground injection activity:	No
On-site burner exemption:	No
Furnace exemption:	No
Used oil fuel burner:	No
Used oil processor:	No
User oil refiner:	No
Used oil fuel marketer to burner:	No
Used oil Specification marketer:	No
Used oil transfer facility:	No

CON EDISON SERVICE BOX: 40774 (Continued) **1016970140**

Used oil transporter: No

Historical Generators:
Date form received by agency: 02/09/2014
Site name: CON EDISON SERVICE BOX: 40774
Classification: Conditionally Exempt Small Quantity Generator

Violation Status: No violations found

NY MANIFEST:
Country: USA
EPA ID: NYP004438396
Facility Status: Not reported
Location Address 1: N/E/C W 121 ST & ST. NICHOLAS AVE
Code: BP
Location Address 2: SERVICE BOX # 40774
Total Tanks: Not reported
Location City: NEW YORK
Location State: NY
Location Zip: 10001
Location Zip 4: Not reported

NY MANIFEST:
EPAID: NYP004438396
Mailing Name: CON EDISON
Mailing Contact: TOM TEELING
Mailing Address 1: 4 IRVING PLACE 15TH FLOOR
Mailing Address 2: Not reported
Mailing City: NEW YORK
Mailing State: NY
Mailing Zip: 10003
Mailing Zip 4: Not reported
Mailing Country: USA
Mailing Phone: 2124603770

NY MANIFEST:
Document ID: Not reported
Manifest Status: Not reported
seq: Not reported
Year: 2014
Trans1 State ID: NJD003812047
Trans2 State ID: Not reported
Generator Ship Date: 02/09/2014
Trans1 Recv Date: 02/09/2014
Trans2 Recv Date: Not reported
TSD Site Recv Date: 02/10/2014
Part A Recv Date: Not reported
Part B Recv Date: Not reported
Generator EPA ID: NYP004438396
Trans1 EPA ID: Not reported
Trans2 EPA ID: Not reported
TSDF ID 1: NJD991291105
TSDF ID 2: Not reported
Manifest Tracking Number: 002330184GBF
Import Indicator: N
Export Indicator: N
Discr Quantity Indicator: N

CON EDISON SERVICE BOX: 40774 (Continued) **1016970140**

Discr Type Indicator:	N
Discr Residue Indicator:	N
Discr Partial Reject Indicator:	N
Discr Full Reject Indicator:	N
Manifest Ref Number:	Not reported
Alt Facility RCRA ID:	Not reported
Alt Facility Sign Date:	Not reported
MGMT Method Type Code:	H110
Waste Code:	Not reported
Waste Code:	Not reported
Waste Code:	Not reported
Waste Code:	Not reported
Waste Code:	Not reported
Waste Code:	Not reported
Quantity:	500
Units:	P - Pounds
Number of Containers:	1
Container Type:	TT - Cargo tank, tank trucks
Handling Method:	T Chemical, physical, or biological treatment.
Specific Gravity:	1
Waste Code:	D008
Waste Code 1_2:	Not reported
Waste Code 1_3:	Not reported
Waste Code 1_4:	Not reported
Waste Code 1_5:	Not reported
Waste Code 1_6:	Not reported

AB415 **CON EDISON SERVICE BOX: 20577** **RCRA NonGen / NLR** **1016968891**
SE **127 W 125TH ST** **NY MANIFEST** **NYP004425278**
1/8-1/4 **NEW YORK, NY 10027**
0.231 mi.
1222 ft. **Site 11 of 11 in cluster AB**

Relative:
Lower

Actual:
27 ft.

RCRA NonGen / NLR:

Date form received by agency:	02/24/2014
Facility name:	CON EDISON SERVICE BOX: 20577
Facility address:	127 W 125TH ST NEW YORK, NY 10027
EPA ID:	NYP004425278
Mailing address:	IRVING PL, 15TH FL NE NEW YORK, NY 10003
Contact:	THOMAS TEELING
Contact address:	Not reported Not reported
Contact country:	Not reported
Contact telephone:	(212) 460-3770
Contact email:	Not reported
EPA Region:	02
Classification:	Non-Generator
Description:	Handler: Non-Generators do not presently generate hazardous waste

Handler Activities Summary:

U.S. importer of hazardous waste:	No
Mixed waste (haz. and radioactive):	No
Recycler of hazardous waste:	No
Transporter of hazardous waste:	No

CON EDISON SERVICE BOX: 20577 (Continued) **1016968891**

Treater, storer or disposer of HW: No
Underground injection activity: No
On-site burner exemption: No
Furnace exemption: No
Used oil fuel burner: No
Used oil processor: No
User oil refiner: No
Used oil fuel marketer to burner: No
Used oil Specification marketer: No
Used oil transfer facility: No
Used oil transporter: No

Historical Generators:
Date form received by agency: 01/24/2014
Site name: CON EDISON SERVICE BOX: 20577
Classification: Conditionally Exempt Small Quantity Generator

Violation Status: No violations found

NY MANIFEST:
Country: USA
EPA ID: NYP004425278
Facility Status: Not reported
Location Address 1: 127 W 125TH ST
Code: BP
Location Address 2: Not reported
Total Tanks: Not reported
Location City: NEW YORK
Location State: NY
Location Zip: 10027
Location Zip 4: Not reported

NY MANIFEST:
EPAID: NYP004425278
Mailing Name: CON EDISON
Mailing Contact: CON EDISON
Mailing Address 1: 4 IRVING PLACE
Mailing Address 2: 15TH FL
Mailing City: NEW YORK
Mailing State: NY
Mailing Zip: 10003
Mailing Zip 4: Not reported
Mailing Country: USA
Mailing Phone: Not reported

NY MANIFEST:
Document ID: Not reported
Manifest Status: Not reported
seq: Not reported
Year: 2014
Trans1 State ID: NJ0000027193
Trans2 State ID: Not reported
Generator Ship Date: 01/24/2014
Trans1 Recv Date: 01/24/2014
Trans2 Recv Date: Not reported
TSD Site Recv Date: 01/27/2014
Part A Recv Date: Not reported

CON EDISON SERVICE BOX: 20577 (Continued) **1016968891**

Part B Recv Date:	Not reported
Generator EPA ID:	NYP004425278
Trans1 EPA ID:	Not reported
Trans2 EPA ID:	Not reported
TSDF ID 1:	NJD002200046
TSDF ID 2:	Not reported
Manifest Tracking Number:	011692563JJK
Import Indicator:	N
Export Indicator:	N
Discr Quantity Indicator:	N
Discr Type Indicator:	N
Discr Residue Indicator:	N
Discr Partial Reject Indicator:	N
Discr Full Reject Indicator:	N
Manifest Ref Number:	Not reported
Alt Facility RCRA ID:	Not reported
Alt Facility Sign Date:	Not reported
MGMT Method Type Code:	H110
Waste Code:	Not reported
Waste Code:	Not reported
Waste Code:	Not reported
Waste Code:	Not reported
Waste Code:	Not reported
Waste Code:	Not reported
Quantity:	500
Units:	P - Pounds
Number of Containers:	1
Container Type:	TT - Cargo tank, tank trucks
Handling Method:	T Chemical, physical, or biological treatment.
Specific Gravity:	1
Waste Code:	D008
Waste Code 1_2:	Not reported
Waste Code 1_3:	Not reported
Waste Code 1_4:	Not reported
Waste Code 1_5:	Not reported
Waste Code 1_6:	Not reported

AM416 **410 ST NICHOLAS AVE** **NY AST** **U004076381**
NNE **410 ST NICHOLAS AVE** **N/A**
1/8-1/4 **NEW YORK, NY 10027**
0.232 mi.
1227 ft. **Site 3 of 6 in cluster AM**

Relative:
Higher

Actual:
29 ft.

AST:

Region:	STATE
DEC Region:	2
Site Status:	Active
Facility Id:	2-089729
Program Type:	PBS
UTM X:	588624.95463
UTM Y:	4518660.58350
Expiration Date:	10/05/2016
Site Type:	Apartment Building/Office Building

Affiliation Records:

Site Id:	2140
Affiliation Type:	Mail Contact

410 ST NICHOLAS AVE (Continued) **U004076381**

Company Name:	410 ST NICHOLAS LLC
Contact Type:	Not reported
Contact Name:	Not reported
Address1:	95-04 DELANCEY STREET
Address2:	Not reported
City:	NEW YORK
State:	NY
Zip Code:	10002
Country Code:	001
Phone:	(212) 777-2060
EMail:	CUSTOMERSERVICE@COLTOWN.COM
Fax Number:	Not reported
Modified By:	BVCAMPBE
Date Last Modified:	2011-10-26

Site Id:	2140
Affiliation Type:	On-Site Operator
Company Name:	410 ST NICHOLAS AVE
Contact Type:	Not reported
Contact Name:	APPROVED OIL
Address1:	Not reported
Address2:	Not reported
City:	Not reported
State:	NN
Zip Code:	Not reported
Country Code:	001
Phone:	(718) 238-1050
EMail:	Not reported
Fax Number:	Not reported
Modified By:	BVCAMPBE
Date Last Modified:	2011-10-26

Site Id:	2140
Affiliation Type:	Emergency Contact
Company Name:	410 ST NICHOLAS LLC
Contact Type:	Not reported
Contact Name:	Not reported
Address1:	Not reported
Address2:	Not reported
City:	Not reported
State:	NN
Zip Code:	Not reported
Country Code:	999
Phone:	Not reported
EMail:	Not reported
Fax Number:	Not reported
Modified By:	BVCAMPBE
Date Last Modified:	2011-10-26

Site Id:	2140
Affiliation Type:	Facility Owner
Company Name:	410 ST NICHOLAS LLC
Contact Type:	AUTHROIZED SIGNATORY
Contact Name:	STEVEN NEWUMAN
Address1:	95-04 DELANCEY STREET
Address2:	Not reported
City:	NEW YORK

410 ST NICHOLAS AVE (Continued) **U004076381**

State:	NY
Zip Code:	10002
Country Code:	001
Phone:	(212) 777-2060
EMail:	Not reported
Fax Number:	Not reported
Modified By:	BVCAMPBE
Date Last Modified:	2011-10-26

Tank Info:

Tank Number:	001
Tank Id:	3410
Material Code:	0001
Common Name of Substance:	#2 Fuel Oil (On-Site Consumption)

Equipment Records:

H00 - Tank Leak Detection - None
K00 - Spill Prevention - None
E00 - Piping Secondary Containment - None
G03 - Tank Secondary Containment - Vault (w/o access)
J02 - Dispenser - Suction Dispenser
L09 - Piping Leak Detection - Exempt Suction Piping
I02 - Overfill - High Level Alarm
A00 - Tank Internal Protection - None
C03 - Pipe Location - Aboveground/Underground Combination
F00 - Pipe External Protection - None
B00 - Tank External Protection - None
D99 - Pipe Type - Other

Tank Location:	6
Tank Type:	Steel/Carbon Steel/Iron
Tank Status:	In Service
Pipe Model:	Not reported
Install Date:	12/01/1973
Capacity Gallons:	2000
Tightness Test Method:	NN
Date Test:	Not reported
Next Test Date:	Not reported
Date Tank Closed:	Not reported
Register:	True
Modified By:	BVCAMPBE
Last Modified:	10/26/2011
Material Name:	Not reported

AM417 **LIONEL HAMPTON HOUSES** **RCRA-SQG** **1014919704**
NNE **410 ST NICHOLAS AVE** **NY MANIFEST** **NYR000184929**
1/8-1/4 **NEW YORK, NY 10027**
0.232 mi.
1227 ft. **Site 4 of 6 in cluster AM**

Relative:
Higher

Actual:
29 ft.

RCRA-SQG:

Date form received by agency:	09/29/2011
Facility name:	LIONEL HAMPTON HOUSES
Facility address:	410 ST NICHOLAS AVE NEW YORK, NY 10027
EPA ID:	NYR000184929
Mailing address:	ST NICHOLAS AVE

LIONEL HAMPTON HOUSES (Continued) **1014919704**

NEW YORK, NY 10027
Contact: ELIZABETH RIVERIA
Contact address: ST NICHOLAS AVE
NEW YORK, NY 10027
Contact country: US
Contact telephone: (212) 368-4204
Contact email: Not reported
EPA Region: 02
Classification: Small Small Quantity Generator
Description: Handler: generates more than 100 and less than 1000 kg of hazardous waste during any calendar month and accumulates less than 6000 kg of hazardous waste at any time; or generates 100 kg or less of hazardous waste during any calendar month, and accumulates more than 1000 kg of hazardous waste at any time

Owner/Operator Summary:
Owner/operator name: ELIZABETH RIVERIA
Owner/operator address: Not reported
Not reported
Owner/operator country: US
Owner/operator telephone: Not reported
Legal status: Private
Owner/Operator Type: Operator
Owner/Op start date: 04/10/2000
Owner/Op end date: Not reported

Owner/operator name: LIONEL HAMPTON HOUSES
Owner/operator address: Not reported
Not reported
Owner/operator country: US
Owner/operator telephone: Not reported
Legal status: Private
Owner/Operator Type: Owner
Owner/Op start date: 01/31/2007
Owner/Op end date: Not reported

Handler Activities Summary:
U.S. importer of hazardous waste: No
Mixed waste (haz. and radioactive): No
Recycler of hazardous waste: No
Transporter of hazardous waste: No
Treater, storer or disposer of HW: No
Underground injection activity: No
On-site burner exemption: No
Furnace exemption: No
Used oil fuel burner: No
Used oil processor: No
User oil refiner: No
Used oil fuel marketer to burner: No
Used oil Specification marketer: No
Used oil transfer facility: No
Used oil transporter: No

. Waste code: D043
. Waste name: VINYL CHLORIDE

LIONEL HAMPTON HOUSES (Continued) **1014919704**

Violation Status: No violations found

NY MANIFEST:
Country: USA
EPA ID: NYR000184929
Facility Status: Not reported
Location Address 1: 410 ST NICHOLAS AVE
Code: BP
Location Address 2: Not reported
Total Tanks: Not reported
Location City: NEW YORK
Location State: NY
Location Zip: 10027
Location Zip 4: Not reported

NY MANIFEST:
EPAID: NYR000184929
Mailing Name: LIONEL HAMPTON HOUSES
Mailing Contact: LIONEL HAMPTON HOUSES
Mailing Address 1: 410 ST NICHOLAS AVE
Mailing Address 2: Not reported
Mailing City: NEW YORK
Mailing State: NY
Mailing Zip: 10027
Mailing Zip 4: Not reported
Mailing Country: USA
Mailing Phone: 7184477878

NY MANIFEST:
Document ID: Not reported
Manifest Status: Not reported
seq: Not reported
Year: 2011
Trans1 State ID: NYR000038000
Trans2 State ID: Not reported
Generator Ship Date: 10/07/2011
Trans1 Recv Date: 10/07/2011
Trans2 Recv Date: Not reported
TSD Site Recv Date: 10/14/2011
Part A Recv Date: Not reported
Part B Recv Date: Not reported
Generator EPA ID: NYR000184929
Trans1 EPA ID: Not reported
Trans2 EPA ID: Not reported
TSDF ID 1: NYD082785429
TSDF ID 2: Not reported
Manifest Tracking Number: 005708514JJK
Import Indicator: N
Export Indicator: N
Discr Quantity Indicator: N
Discr Type Indicator: N
Discr Residue Indicator: N
Discr Partial Reject Indicator: N
Discr Full Reject Indicator: N
Manifest Ref Number: Not reported
Alt Facility RCRA ID: Not reported
Alt Facility Sign Date: Not reported
MGMT Method Type Code: H141

LIONEL HAMPTON HOUSES (Continued) **1014919704**

Waste Code:	Not reported
Waste Code:	Not reported
Waste Code:	Not reported
Waste Code:	Not reported
Waste Code:	Not reported
Waste Code:	Not reported
Quantity:	110.0
Units:	G - Gallons (liquids only)* (8.3 pounds)
Number of Containers:	2.0
Container Type:	DM - Metal drums, barrels
Handling Method:	T Chemical, physical, or biological treatment.
Specific Gravity:	1.0
Waste Code:	D043
Waste Code 1_2:	Not reported
Waste Code 1_3:	Not reported
Waste Code 1_4:	Not reported
Waste Code 1_5:	Not reported
Waste Code 1_6:	Not reported

AO418 **F/O 527 W 149TH ST** **NY MANIFEST** **S109826044**
WSW **F/O 527 W 149TH ST** **N/A**
1/8-1/4 **NEW YORK, NY**
0.233 mi.
1229 ft. **Site 1 of 3 in cluster AO**

Relative:
Higher

Actual:
30 ft.

NY MANIFEST:

Country:	USA
EPA ID:	NYP004179255
Facility Status:	Not reported
Location Address 1:	F/O 527 W 149TH ST
Code:	BP
Location Address 2:	Not reported
Total Tanks:	Not reported
Location City:	NEW YORK
Location State:	NY
Location Zip:	Not reported
Location Zip 4:	Not reported

NY MANIFEST:

EPAID:	NYP004179255
Mailing Name:	F/O 527 W 149TH ST
Mailing Contact:	FRANKLYN MURRAY
Mailing Address 1:	4 IRVING PL RM 828
Mailing Address 2:	Not reported
Mailing City:	NEW YORK
Mailing State:	NY
Mailing Zip:	10003
Mailing Zip 4:	Not reported
Mailing Country:	USA
Mailing Phone:	2124602808

NY MANIFEST:

Document ID:	Not reported
Manifest Status:	Not reported
seq:	Not reported
Year:	2009
Trans1 State ID:	NJ0000027193

F/O 527 W 149TH ST (Continued) **S109826044**

Trans2 State ID:	Not reported
Generator Ship Date:	06/25/2009
Trans1 Recv Date:	06/25/2009
Trans2 Recv Date:	Not reported
TSD Site Recv Date:	06/25/2009
Part A Recv Date:	Not reported
Part B Recv Date:	Not reported
Generator EPA ID:	NYP004179255
Trans1 EPA ID:	Not reported
Trans2 EPA ID:	Not reported
TSDF ID 1:	NJD002200046
TSDF ID 2:	Not reported
Manifest Tracking Number:	001083593GBF
Import Indicator:	N
Export Indicator:	N
Discr Quantity Indicator:	N
Discr Type Indicator:	N
Discr Residue Indicator:	N
Discr Partial Reject Indicator:	N
Discr Full Reject Indicator:	N
Manifest Ref Number:	Not reported
Alt Facility RCRA ID:	Not reported
Alt Facility Sign Date:	Not reported
MGMT Method Type Code:	H111
Waste Code:	Not reported
Waste Code:	Not reported
Waste Code:	Not reported
Waste Code:	Not reported
Waste Code:	Not reported
Waste Code:	Not reported
Quantity:	500.0
Units:	P - Pounds
Number of Containers:	1.0
Container Type:	TT - Cargo tank, tank trucks
Handling Method:	T Chemical, physical, or biological treatment.
Specific Gravity:	1.0
Waste Code:	D008
Waste Code 1_2:	Not reported
Waste Code 1_3:	Not reported
Waste Code 1_4:	Not reported
Waste Code 1_5:	Not reported
Waste Code 1_6:	Not reported

AP419 **CON EDISON SERVICE BOX: 20223** **RCRA NonGen / NLR** **1016450946**
SSE **144 W 123RD ST FRONT OF** **NY MANIFEST** **NYP004299806**
1/8-1/4 **NEW YORK, NY 10027**
0.233 mi.
1229 ft. **Site 1 of 4 in cluster AP**

Relative:
Lower

Actual:
26 ft.

RCRA NonGen / NLR:

Date form received by agency:	05/08/2013
Facility name:	CON EDISON SERVICE BOX: 20223
Facility address:	144 W 123RD ST FRONT OF NEW YORK, NY 10027
EPA ID:	NYP004299806
Contact:	RICARDO CARTY
Contact address:	Not reported

CON EDISON SERVICE BOX: 20223 (Continued) **1016450946**

Not reported
Contact country: Not reported
Contact telephone: (646) 772-3407
Contact email: Not reported
EPA Region: 02
Classification: Non-Generator
Description: Handler: Non-Generators do not presently generate hazardous waste

Handler Activities Summary:
U.S. importer of hazardous waste: No
Mixed waste (haz. and radioactive): No
Recycler of hazardous waste: No
Transporter of hazardous waste: No
Treater, storer or disposer of HW: No
Underground injection activity: No
On-site burner exemption: No
Furnace exemption: No
Used oil fuel burner: No
Used oil processor: No
User oil refiner: No
Used oil fuel marketer to burner: No
Used oil Specification marketer: No
Used oil transfer facility: No
Used oil transporter: No

Historical Generators:
Date form received by agency: 04/08/2013
Site name: CON EDISON SERVICE BOX: 20223
Classification: Conditionally Exempt Small Quantity Generator

Violation Status: No violations found

NY MANIFEST:
Country: USA
EPA ID: NYP004299806
Facility Status: Not reported
Location Address 1: FO 144 W 123RD ST
Code: BP
Location Address 2: SERV BOX 20223
Total Tanks: Not reported
Location City: NEW YORK
Location State: NY
Location Zip: 10027
Location Zip 4: Not reported

NY MANIFEST:
EPAID: NYP004299806
Mailing Name: CON EDISON
Mailing Contact: TOM TEELING
Mailing Address 1: 4 IRVING PLACE - 15TH FLOOR
Mailing Address 2: Not reported
Mailing City: NEW YORK
Mailing State: NY
Mailing Zip: 10003
Mailing Zip 4: Not reported
Mailing Country: USA
Mailing Phone: 2124603770

CON EDISON SERVICE BOX: 20223 (Continued) **1016450946**

NY MANIFEST:

Document ID:	Not reported
Manifest Status:	Not reported
seq:	Not reported
Year:	2013
Trans1 State ID:	NJ0000027193
Trans2 State ID:	Not reported
Generator Ship Date:	04/08/2013
Trans1 Recv Date:	04/08/2013
Trans2 Recv Date:	Not reported
TSD Site Recv Date:	04/09/2013
Part A Recv Date:	Not reported
Part B Recv Date:	Not reported
Generator EPA ID:	NYP004299806
Trans1 EPA ID:	Not reported
Trans2 EPA ID:	Not reported
TSDF ID 1:	NJD002200046
TSDF ID 2:	Not reported
Manifest Tracking Number:	010708349JJK
Import Indicator:	N
Export Indicator:	N
Discr Quantity Indicator:	N
Discr Type Indicator:	N
Discr Residue Indicator:	N
Discr Partial Reject Indicator:	N
Discr Full Reject Indicator:	N
Manifest Ref Number:	Not reported
Alt Facility RCRA ID:	Not reported
Alt Facility Sign Date:	Not reported
MGMT Method Type Code:	H110
Waste Code:	Not reported
Waste Code:	Not reported
Waste Code:	Not reported
Waste Code:	Not reported
Waste Code:	Not reported
Waste Code:	Not reported
Quantity:	1000
Units:	P - Pounds
Number of Containers:	1
Container Type:	TT - Cargo tank, tank trucks
Handling Method:	T Chemical, physical, or biological treatment.
Specific Gravity:	1
Waste Code:	D008
Waste Code 1_2:	Not reported
Waste Code 1_3:	Not reported
Waste Code 1_4:	Not reported
Waste Code 1_5:	Not reported
Waste Code 1_6:	Not reported

AF420 **MISSIONARIES OF CHARITY** **NY AST** **U003397347**
NW **406 WEST 127TH STREET** **NY HIST AST** **N/A**
1/8-1/4 **NEW YORK, NY 10027**
0.233 mi.
1231 ft. **Site 9 of 9 in cluster AF**

Relative:
Higher

Actual:
32 ft.

AST:

Region:	STATE
DEC Region:	2
Site Status:	Active
Facility Id:	2-603672
Program Type:	PBS
UTM X:	588307.55704
UTM Y:	4518503.01800
Expiration Date:	09/29/2018
Site Type:	Other

Affiliation Records:

Site Id:	25579
Affiliation Type:	Facility Owner
Company Name:	SAINT JOSEPH OF THE HOLY FAMILY
Contact Type:	PASTOR
Contact Name:	DAVID NOLAN, REV
Address1:	405 W 125TH ST
Address2:	Not reported
City:	NEW YORK
State:	NY
Zip Code:	10027
Country Code:	001
Phone:	(212) 662-9125
EMail:	Not reported
Fax Number:	Not reported
Modified By:	KAKYER
Date Last Modified:	2013-08-06

Site Id:	25579
Affiliation Type:	On-Site Operator
Company Name:	MISSIONARIES OF CHARITY
Contact Type:	Not reported
Contact Name:	SR. M. FRANCILLE
Address1:	Not reported
Address2:	Not reported
City:	Not reported
State:	NN
Zip Code:	Not reported
Country Code:	999
Phone:	(212) 222-7229
EMail:	Not reported
Fax Number:	Not reported
Modified By:	msbaptis
Date Last Modified:	2008-08-07

Site Id:	25579
Affiliation Type:	Emergency Contact
Company Name:	MISSIONARIES OF CHARITY
Contact Type:	Not reported
Contact Name:	SR. M. FRANCILLE
Address1:	Not reported
Address2:	Not reported
City:	Not reported

MISSIONARIES OF CHARITY (Continued) **U003397347**

State:	NN
Zip Code:	Not reported
Country Code:	999
Phone:	(212) 222-7229
EMail:	Not reported
Fax Number:	Not reported
Modified By:	msbaptis
Date Last Modified:	2008-08-07

Site Id:	25579
Affiliation Type:	Mail Contact
Company Name:	MISSIONARIES OF CHARITY
Contact Type:	Not reported
Contact Name:	DAVID NOLAN, REV
Address1:	406 WEST 127TH STREET
Address2:	Not reported
City:	NEW YORK
State:	NY
Zip Code:	10027
Country Code:	001
Phone:	(212) 222-7229
EMail:	Not reported
Fax Number:	Not reported
Modified By:	KAKYER
Date Last Modified:	2013-08-06

Tank Info:

Tank Number:	001
Tank Id:	55156
Material Code:	0001
Common Name of Substance:	#2 Fuel Oil (On-Site Consumption)

Equipment Records:

F00 - Pipe External Protection - None
I05 - Overfill - Vent Whistle
D01 - Pipe Type - Steel/Carbon Steel/Iron
G03 - Tank Secondary Containment - Vault (w/o access)
J02 - Dispenser - Suction Dispenser
A00 - Tank Internal Protection - None
C03 - Pipe Location - Aboveground/Underground Combination
L09 - Piping Leak Detection - Exempt Suction Piping
H00 - Tank Leak Detection - None
B05 - Tank External Protection - Jacketed

Tank Location:	4
Tank Type:	Steel/Carbon Steel/Iron
Tank Status:	In Service
Pipe Model:	Not reported
Install Date:	01/01/1986
Capacity Gallons:	2000
Tightness Test Method:	NN
Date Test:	Not reported
Next Test Date:	Not reported
Date Tank Closed:	Not reported
Register:	True
Modified By:	KAKYER

MISSIONARIES OF CHARITY (Continued) **U003397347**

Last Modified: 08/06/2013
Material Name: Not reported

HIST AST:
PBS Number: 2-603672
SWIS Code: 6201
Operator: SR. M. MARINA MC
Facility Phone: (212) 222-7229
Facility Addr2: 406 WEST 127TH STREET
Facility Type: Not reported
Emergency: SR. M. MARINA MC
Emergency Tel: (212) 222-7229
Old PBSNO: Not reported
Date Inspected: Not reported
Inspector: Not reported
Result of Inspection: Not reported
Owner Name: MISSIONARIES OF CHARITY
Owner Address: 406 WEST 127TH STREET
Owner City,St,Zip: NEW YORK, NY 10027
Federal ID: Not reported
Owner Tel: (212) 222-7229
Owner Type: Private Resident
Owner Subtype: Not reported
Mailing Contact: SR. M. MARINA MC
Mailing Name: MISSIONARIES OF CHARITY
Mailing Address: 406 WEST 127TH STREET
Mailing Address 2: Not reported
Mailing City,St,Zip: NEW YORK, NY 10027
Mailing Telephone: (212) 222-7229
Owner Mark: First Owner
Facility Status: 1 - Active PBS facility, i.e. total capacity of the PBS tanks is greater than 1,100 gallons, regardless if Subpart 360-14 tanks exist or not at the facility.
Certification Flag: False
Certification Date: 10/29/1998
Expiration: 09/29/2003
Renew Flag: False
Renew Date: Not reported
Total Capacity: 2000
FAMT: True
Facility Screen: Minor Data Missing
Owner Screen: No Missing Data
Tank Screen: No Missing Data
Dead Letter: False
CBS Number: Not reported
Town or City: NEW YORK CITY
County Code: 62
Town or City Code: 01
Region: 2

Tank ID: 001
Tank Location: ABOVEGROUND 10% OR MORE BELOW GROUND
Tank Status: In Service
Install Date: Not reported
Capacity (Gal): 2000
Product Stored: NOS 1,2, OR 4 FUEL OIL
Tank Type: Steel/carbon steel

MISSIONARIES OF CHARITY (Continued) **U003397347**

Tank Internal:	0
Tank External:	05
Pipe Location:	Aboveground/Underground Combination
Pipe Type:	STEEL/IRON
Pipe Internal:	None
Pipe External:	00
Tank Containment:	Diking
Leak Detection:	00
Overfill Protection:	06
Dispenser Method:	Suction
Date Tested:	Not reported
Next Test Date:	Not reported
Missing Data for Tank:	No Missing Data
Date Closed:	Not reported
Test Method:	Not reported
Deleted:	False
Updated:	True
SPDES Number:	Not reported
Lat/Long:	Not reported

AE421 **CON EDISON MANHOLE 44914** **RCRA NonGen / NLR** **1014919279**
ENE **7TH AVE & W 130TH ST NW COR** **NY MANIFEST** **NYP004234407**
1/8-1/4 **NEW YORK, NY 10027** **NJ MANIFEST**
0.234 mi.
1237 ft. **Site 10 of 11 in cluster AE**

Relative:
Lower

Actual:
27 ft.

RCRA NonGen / NLR:

Date form received by agency:	05/25/2011
Facility name:	CON EDISON MANHOLE 44914
Facility address:	7TH AVE & W 130TH ST NW COR NEW YORK, NY 10027
EPA ID:	NYP004234407
Mailing address:	IRVING PLAZA RM 828 NEW YORK, NY 10003
Contact:	STEVEN ALVARADO
Contact address:	Not reported Not reported
Contact country:	Not reported
Contact telephone:	(212) 427-0733
Contact email:	Not reported
EPA Region:	02
Classification:	Non-Generator
Description:	Handler: Non-Generators do not presently generate hazardous waste

Handler Activities Summary:

U.S. importer of hazardous waste:	No
Mixed waste (haz. and radioactive):	No
Recycler of hazardous waste:	No
Transporter of hazardous waste:	No
Treater, storer or disposer of HW:	No
Underground injection activity:	No
On-site burner exemption:	No
Furnace exemption:	No
Used oil fuel burner:	No
Used oil processor:	No
User oil refiner:	No
Used oil fuel marketer to burner:	No

CON EDISON MANHOLE 44914 (Continued) **1014919279**

Used oil Specification marketer: No
Used oil transfer facility: No
Used oil transporter: No

Historical Generators:
Date form received by agency: 04/25/2011
Site name: CON EDISON MANHOLE 44914
Classification: Conditionally Exempt Small Quantity Generator

Violation Status: No violations found

NY MANIFEST:
Country: USA
EPA ID: NYP004234407
Facility Status: Not reported
Location Address 1: N/W/C W 130 ST & 7TH AVE
Code: BP
Location Address 2: Not reported
Total Tanks: Not reported
Location City: NEW YORK
Location State: NY
Location Zip: Not reported
Location Zip 4: Not reported

NY MANIFEST:
EPAID: NYP004234407
Mailing Name: CONSOLIDATED EDISON
Mailing Contact: CONSOLIDATED EDISON
Mailing Address 1: 4 IRVING PLACE RM 828
Mailing Address 2: Not reported
Mailing City: NEW YORK
Mailing State: NY
Mailing Zip: 10003
Mailing Zip 4: Not reported
Mailing Country: USA
Mailing Phone: Not reported

NY MANIFEST:
Document ID: Not reported
Manifest Status: Not reported
seq: Not reported
Year: 2011
Trans1 State ID: NJ0000027193
Trans2 State ID: Not reported
Generator Ship Date: 04/25/2011
Trans1 Recv Date: 04/25/2011
Trans2 Recv Date: Not reported
TSD Site Recv Date: 04/25/2011
Part A Recv Date: Not reported
Part B Recv Date: Not reported
Generator EPA ID: NYP004234407
Trans1 EPA ID: Not reported
Trans2 EPA ID: Not reported
TSDF ID 1: NJD002200046
TSDF ID 2: Not reported
Manifest Tracking Number: 007019149JJK
Import Indicator: N

CON EDISON MANHOLE 44914 (Continued) **1014919279**

Export Indicator:	N
Discr Quantity Indicator:	N
Discr Type Indicator:	N
Discr Residue Indicator:	N
Discr Partial Reject Indicator:	N
Discr Full Reject Indicator:	N
Manifest Ref Number:	Not reported
Alt Facility RCRA ID:	Not reported
Alt Facility Sign Date:	Not reported
MGMT Method Type Code:	H111
Waste Code:	Not reported
Waste Code:	Not reported
Waste Code:	Not reported
Waste Code:	Not reported
Waste Code:	Not reported
Waste Code:	Not reported
Quantity:	1000.0
Units:	P - Pounds
Number of Containers:	1.0
Container Type:	TT - Cargo tank, tank trucks
Handling Method:	T Chemical, physical, or biological treatment.
Specific Gravity:	1.0
Waste Code:	D008
Waste Code 1_2:	Not reported
Waste Code 1_3:	Not reported
Waste Code 1_4:	Not reported
Waste Code 1_5:	Not reported
Waste Code 1_6:	Not reported

NJ MANIFEST:

EPA Id:	NYP004234407
Mail Address:	IRVING PLAZA RM 828
Mail City/State/Zip:	NEW YORK, NY 10003
Facility Phone:	Not reported
Emergency Phone:	Not reported
Contact:	STEVEN ALVARADO
Comments:	Not reported
SIC Code:	Not reported
County:	NY061
Municipal:	Not reported
Previous EPA Id:	Not reported
Gen Flag:	Not reported
Trans Flag:	Not reported
TSDF Flag:	Not reported
Name Change:	Not reported
Date Change:	Not reported

Manifest:

Manifest Number:	007019149JJK
EPA ID:	NYP004234407
Date Shipped:	4/25/2011
TSDF EPA ID:	NJD002200046
Transporter EPA ID:	NJ0000027193
Transporter 2 EPA ID:	Not reported
Transporter 3 EPA ID:	Not reported
Transporter 4 EPA ID:	Not reported

CON EDISON MANHOLE 44914 (Continued) **1014919279**

Transporter 5 EPA ID:	Not reported
Transporter 6 EPA ID:	Not reported
Transporter 7 EPA ID:	Not reported
Transporter 8 EPA ID:	Not reported
Transporter 9 EPA ID:	Not reported
Transporter 10 EPA ID:	Not reported
Date Trans1 Transported Waste:	Not reported
Date Trans2 Transported Waste:	Not reported
Date Trans3 Transported Waste:	Not reported
Date Trans4 Transported Waste:	Not reported
Date Trans5 Transported Waste:	Not reported
Date Trans6 Transported Waste:	Not reported
Date Trans7 Transported Waste:	Not reported
Date Trans8 Transported Waste:	Not reported
Date Trans9 Transported Waste:	Not reported
Date Trans10 Transported Waste:	Not reported
Date TSDF Received Waste:	Not reported
TSDF EPA Facility Name:	Not reported
QTY Units:	Not reported
Transporter SEQ ID:	Not reported
Transporter-1 Date:	Not reported
Waste SEQ ID:	Not reported
Waste Type Code 2:	Not reported
Waste Type Code 3:	Not reported
Waste Type Code 4:	Not reported
Waste Type Code 5:	Not reported
Waste Type Code 6:	Not reported
Date Accepted:	Not reported
Manifest Discrepancy Type:	Not reported
Data Entry Number:	Not reported
Was Load Rejected:	NEW YORK, NY 10003
Reason Load Was Rejected:	Not reported

Waste:

Manifest Year:	Not reported
Waste Code:	D008
Hand Code:	H111
Quantity:	1,000.00 Pounds

AL422 **CON EDISON SERVICE BOX: 19886** **RCRA-CESQG** **1016149267**
SSW **236 W 121ST ST E OF 8TH AVE FRONT** **NY MANIFEST** **NYP004279303**
1/8-1/4 **NEW YORK, NY 10030**
0.235 mi.
1239 ft. **Site 4 of 8 in cluster AL**

Relative:
Lower

Actual:
28 ft.

RCRA-CESQG:

Date form received by agency:	11/30/2012
Facility name:	CON EDISON SERVICE BOX: 19886
Facility address:	236 W 121ST ST E OF 8TH AVE FRONT OF NEW YORK, NY 10030
EPA ID:	NYP004279303
Mailing address:	IRVING PL, RM 828 NEW YORK, NY 10003
Contact:	JOSE MONTALVO

CON EDISON SERVICE BOX: 19886 (Continued) **1016149267**

Contact address: Not reported
Not reported
Contact country: Not reported
Contact telephone: (212) 427-1331
Contact email: Not reported
EPA Region: 02
Classification: Conditionally Exempt Small Quantity Generator
Description: Handler: generates 100 kg or less of hazardous waste per calendar month, and accumulates 1000 kg or less of hazardous waste at any time; or generates 1 kg or less of acutely hazardous waste per calendar month, and accumulates at any time: 1 kg or less of acutely hazardous waste; or 100 kg or less of any residue or contaminated soil, waste or other debris resulting from the cleanup of a spill, into or on any land or water, of acutely hazardous waste; or generates 100 kg or less of any residue or contaminated soil, waste or other debris resulting from the cleanup of a spill, into or on any land or water, of acutely hazardous waste during any calendar month, and accumulates at any time: 1 kg or less of acutely hazardous waste; or 100 kg or less of any residue or contaminated soil, waste or other debris resulting from the cleanup of a spill, into or on any land or water, of acutely hazardous waste

Handler Activities Summary:
U.S. importer of hazardous waste: No
Mixed waste (haz. and radioactive): No
Recycler of hazardous waste: No
Transporter of hazardous waste: No
Treater, storer or disposer of HW: No
Underground injection activity: No
On-site burner exemption: No
Furnace exemption: No
Used oil fuel burner: No
Used oil processor: No
User oil refiner: No
Used oil fuel marketer to burner: No
Used oil Specification marketer: No
Used oil transfer facility: No
Used oil transporter: No

Violation Status: No violations found

NY MANIFEST:
Country: USA
EPA ID: NYP004279303
Facility Status: Not reported
Location Address 1: FO 236 W 121 ST EO 8TH AVE
Code: BP
Location Address 2: SERV BOX 19886
Total Tanks: Not reported
Location City: NEW YORK
Location State: NY
Location Zip: 10030
Location Zip 4: Not reported

NY MANIFEST:
EPAID: NYP004279303
Mailing Name: CON EDISON
Mailing Contact: CON EDISON

CON EDISON SERVICE BOX: 19886 (Continued) **1016149267**

Mailing Address 1:	4 IRVING PL 15TH FL
Mailing Address 2:	Not reported
Mailing City:	NEW YORK
Mailing State:	NY
Mailing Zip:	10003
Mailing Zip 4:	Not reported
Mailing Country:	USA
Mailing Phone:	2124603770

AL423 **CON EDISON SERVICE BOX: 19886** **NJ MANIFEST** **S117987062**
SSW **236 W 121ST ST E OF 8TH AVE FRONT** **N/A**
1/8-1/4 **NEW YORK, NY 10030**
0.235 mi.
1239 ft. **Site 5 of 8 in cluster AL**

Relative:
Lower

Actual:
28 ft.

NJ MANIFEST:

EPA Id:	NYP004279303
Mail Address:	IRVING PL, RM 828
Mail City/State/Zip:	NEW YORK, NY 10003
Facility Phone:	Not reported
Emergency Phone:	Not reported
Contact:	JOSE MONTALVO
Comments:	Not reported
SIC Code:	Not reported
County:	NY061
Municipal:	Not reported
Previous EPA Id:	Not reported
Gen Flag:	Not reported
Trans Flag:	Not reported
TSDF Flag:	Not reported
Name Change:	Not reported
Date Change:	Not reported

Manifest:

Manifest Number:	010840171JJK
EPA ID:	NYP004279303
Date Shipped:	11/30/2012
TSDF EPA ID:	NJD002200046
Transporter EPA ID:	NJ0000027193
Transporter 2 EPA ID:	Not reported
Transporter 3 EPA ID:	Not reported
Transporter 4 EPA ID:	Not reported
Transporter 5 EPA ID:	Not reported
Transporter 6 EPA ID:	Not reported
Transporter 7 EPA ID:	Not reported
Transporter 8 EPA ID:	Not reported
Transporter 9 EPA ID:	Not reported
Transporter 10 EPA ID:	Not reported
Date Trans1 Transported Waste:	Not reported
Date Trans2 Transported Waste:	Not reported
Date Trans3 Transported Waste:	Not reported
Date Trans4 Transported Waste:	Not reported
Date Trans5 Transported Waste:	Not reported
Date Trans6 Transported Waste:	Not reported
Date Trans7 Transported Waste:	Not reported
Date Trans8 Transported Waste:	Not reported
Date Trans9 Transported Waste:	Not reported

CON EDISON SERVICE BOX: 19886 (Continued) **S117987062**

Date Trans10 Transported Waste:	Not reported
Date TSDF Received Waste:	Not reported
TSDF EPA Facility Name:	Not reported
QTY Units:	Not reported
Transporter SEQ ID:	Not reported
Transporter-1 Date:	Not reported
Waste SEQ ID:	Not reported
Waste Type Code 2:	Not reported
Waste Type Code 3:	Not reported
Waste Type Code 4:	Not reported
Waste Type Code 5:	Not reported
Waste Type Code 6:	Not reported
Date Accepted:	Not reported
Manifest Discrepancy Type:	Not reported
Data Entry Number:	Not reported
Was Load Rejected:	NEW YORK, NY 10003
Reason Load Was Rejected:	Not reported

Waste:

Manifest Year:	Not reported
Waste Code:	D008
Hand Code:	Not reported
Quantity:	250.00 Pounds

AD424 **CON EDISON SERVICE BOX: 20215** **RCRA NonGen / NLR 1016450944**
SSE **135 W 123RD ST FRONT OF** **NY MANIFEST NYP004299780**
1/8-1/4 **NEW YORK, NY 10027**
0.236 mi.
1246 ft. **Site 11 of 11 in cluster AD**

Relative:
Lower

Actual:
26 ft.

RCRA NonGen / NLR:

Date form received by agency:	05/08/2013
Facility name:	CON EDISON SERVICE BOX: 20215
Facility address:	135 W 123RD ST FRONT OF NEW YORK, NY 10027
EPA ID:	NYP004299780
Contact:	RICARDO CARTY
Contact address:	Not reported Not reported
Contact country:	Not reported
Contact telephone:	(646) 772-3407
Contact email:	Not reported
EPA Region:	02
Classification:	Non-Generator
Description:	Handler: Non-Generators do not presently generate hazardous waste

Handler Activities Summary:

U.S. importer of hazardous waste:	No
Mixed waste (haz. and radioactive):	No
Recycler of hazardous waste:	No
Transporter of hazardous waste:	No
Treater, storer or disposer of HW:	No
Underground injection activity:	No
On-site burner exemption:	No
Furnace exemption:	No

CON EDISON SERVICE BOX: 20215 (Continued) **1016450944**

Used oil fuel burner: No
Used oil processor: No
User oil refiner: No
Used oil fuel marketer to burner: No
Used oil Specification marketer: No
Used oil transfer facility: No
Used oil transporter: No

Historical Generators:
Date form received by agency: 04/08/2013
Site name: CON EDISON SERVICE BOX: 20215
Classification: Conditionally Exempt Small Quantity Generator

Violation Status: No violations found

NY MANIFEST:
Country: USA
EPA ID: NYP004299780
Facility Status: Not reported
Location Address 1: F/O 135 W 123RD ST
Code: BP
Location Address 2: SERV BOX 20215
Total Tanks: Not reported
Location City: NEW YORK
Location State: NY
Location Zip: 10027
Location Zip 4: Not reported

NY MANIFEST:
EPAID: NYP004299780
Mailing Name: CON EDISON
Mailing Contact: TOM TEELING
Mailing Address 1: 4 IRVING PLACE - 15TH FLOOR
Mailing Address 2: Not reported
Mailing City: NEW YORK
Mailing State: NY
Mailing Zip: 10003
Mailing Zip 4: Not reported
Mailing Country: USA
Mailing Phone: 2124603770

NY MANIFEST:
Document ID: Not reported
Manifest Status: Not reported
seq: Not reported
Year: 2013
Trans1 State ID: NJ0000027193
Trans2 State ID: Not reported
Generator Ship Date: 04/08/2013
Trans1 Recv Date: 04/08/2013
Trans2 Recv Date: Not reported
TSD Site Recv Date: 04/09/2013
Part A Recv Date: Not reported
Part B Recv Date: Not reported
Generator EPA ID: NYP004299780
Trans1 EPA ID: Not reported
Trans2 EPA ID: Not reported

CON EDISON SERVICE BOX: 20215 (Continued) **1016450944**

TSDF ID 1:	NJD002200046
TSDF ID 2:	Not reported
Manifest Tracking Number:	010708346JJK
Import Indicator:	N
Export Indicator:	N
Discr Quantity Indicator:	N
Discr Type Indicator:	N
Discr Residue Indicator:	N
Discr Partial Reject Indicator:	N
Discr Full Reject Indicator:	N
Manifest Ref Number:	Not reported
Alt Facility RCRA ID:	Not reported
Alt Facility Sign Date:	Not reported
MGMT Method Type Code:	H110
Waste Code:	Not reported
Waste Code:	Not reported
Waste Code:	Not reported
Waste Code:	Not reported
Waste Code:	Not reported
Waste Code:	Not reported
Quantity:	1000
Units:	P - Pounds
Number of Containers:	1
Container Type:	TT - Cargo tank, tank trucks
Handling Method:	T Chemical, physical, or biological treatment.
Specific Gravity:	1
Waste Code:	D008
Waste Code 1_2:	Not reported
Waste Code 1_3:	Not reported
Waste Code 1_4:	Not reported
Waste Code 1_5:	Not reported
Waste Code 1_6:	Not reported

AJ425 **98 MORNINGSIDE INC.** **NY AST** **A100366078**
West **98 MORNINGSIDE AVENUE** **N/A**
1/8-1/4 **NEW YORK, NY 10027**
0.237 mi.
1249 ft. **Site 3 of 9 in cluster AJ**

Relative:
Higher

Actual:
31 ft.

AST:

Region:	STATE
DEC Region:	2
Site Status:	Unregulated/Closed
Facility Id:	2-195790
Program Type:	PBS
UTM X:	588157.47359
UTM Y:	4518192.91689
Expiration Date:	N/A
Site Type:	Apartment Building/Office Building

Affiliation Records:

Site Id:	6351
Affiliation Type:	Mail Contact
Company Name:	PAM PARAGON
Contact Type:	Not reported
Contact Name:	Not reported
Address1:	95 DELANCEY STREET

98 MORNINGSIDE INC. (Continued) **A100366078**

Address2:	Not reported
City:	NEW YORK
State:	NY
Zip Code:	10002
Country Code:	001
Phone:	(212) 254-4374
EMail:	Not reported
Fax Number:	Not reported
Modified By:	NRLOMBAR
Date Last Modified:	2015-02-17

Site Id:	6351
Affiliation Type:	On-Site Operator
Company Name:	98 MORNINGSIDE INC.
Contact Type:	Not reported
Contact Name:	GERMAN FLORES
Address1:	Not reported
Address2:	Not reported
City:	Not reported
State:	NY
Zip Code:	Not reported
Country Code:	001
Phone:	(212) 316-4398
EMail:	Not reported
Fax Number:	Not reported
Modified By:	LXZIELIN
Date Last Modified:	2015-01-16

Site Id:	6351
Affiliation Type:	Emergency Contact
Company Name:	98 MORNINGSIDE INC
Contact Type:	Not reported
Contact Name:	GERMAN FLORES
Address1:	Not reported
Address2:	Not reported
City:	Not reported
State:	NN
Zip Code:	Not reported
Country Code:	999
Phone:	(212) 316-4398
EMail:	Not reported
Fax Number:	Not reported
Modified By:	LXZIELIN
Date Last Modified:	2015-01-16

Site Id:	6351
Affiliation Type:	Facility Owner
Company Name:	98 MORNINGSIDE INC
Contact Type:	Not reported
Contact Name:	Not reported
Address1:	95 DELANCEY STREET
Address2:	Not reported
City:	NEW YORK
State:	NY
Zip Code:	10025
Country Code:	001
Phone:	(212) 678-9678

98 MORNINGSIDE INC. (Continued) **A100366078**

EMail: Not reported
Fax Number: Not reported
Modified By: LXZIELIN
Date Last Modified: 2015-01-16

Tank Info:

Tank Number: 001
Tank Id: 10919
Material Code: 0003
Common Name of Substance: #6 Fuel Oil (On-Site Consumption)

Equipment Records:

D01 - Pipe Type - Steel/Carbon Steel/Iron
E00 - Piping Secondary Containment - None
G03 - Tank Secondary Containment - Vault (w/o access)
J02 - Dispenser - Suction Dispenser
K00 - Spill Prevention - None
B00 - Tank External Protection - None
F00 - Pipe External Protection - None
C00 - Pipe Location - No Piping
I04 - Overfill - Product Level Gauge (A/G)
A00 - Tank Internal Protection - None
L09 - Piping Leak Detection - Exempt Suction Piping
H99 - Tank Leak Detection - Other

Tank Location: 1
Tank Type: Steel/Carbon Steel/Iron
Tank Status: Closed - Removed
Pipe Model: Not reported
Install Date: 01/01/1976
Capacity Gallons: 5000
Tightness Test Method: NN
Date Test: Not reported
Next Test Date: Not reported
Date Tank Closed: 03/25/2014
Register: True
Modified By: NRLOMBAR
Last Modified: 02/17/2015
Material Name: Not reported

AE426 **CON EDISON** **NY MANIFEST** **S118090378**
ENE **2195 7 AVENUE** **N/A**
1/8-1/4 **NEW YORK, NY 10027**
0.237 mi.
1251 ft. **Site 11 of 11 in cluster AE**

Relative:
Lower

Actual:
27 ft.

NY MANIFEST:
Country: USA
EPA ID: NYP004780029
Facility Status: Not reported
Location Address 1: 2195 7 AVENUE
Code: BP
Location Address 2: SB 44912
Total Tanks: Not reported
Location City: NEW YORK
Location State: NY
Location Zip: 10027

CON EDISON (Continued) **S118090378**

Location Zip 4:	Not reported

NY MANIFEST:

EPAID:	NYP004780029
Mailing Name:	CON EDISON
Mailing Contact:	DENNIS HUACON
Mailing Address 1:	4 IRVING PL 15TH FL
Mailing Address 2:	Not reported
Mailing City:	NEW YORK
Mailing State:	NY
Mailing Zip:	10003
Mailing Zip 4:	Not reported
Mailing Country:	USA
Mailing Phone:	2124603770

NY MANIFEST:

Document ID:	Not reported
Manifest Status:	Not reported
seq:	Not reported
Year:	2015
Trans1 State ID:	NJD003812047
Trans2 State ID:	NJD003812047
Generator Ship Date:	05/07/2015
Trans1 Recv Date:	05/07/2015
Trans2 Recv Date:	05/08/2015
TSD Site Recv Date:	05/08/2015
Part A Recv Date:	Not reported
Part B Recv Date:	Not reported
Generator EPA ID:	NYP004780029
Trans1 EPA ID:	Not reported
Trans2 EPA ID:	Not reported
TSDF ID 1:	NJD991291105
TSDF ID 2:	Not reported
Manifest Tracking Number:	002609875GBF
Import Indicator:	N
Export Indicator:	N
Discr Quantity Indicator:	N
Discr Type Indicator:	N
Discr Residue Indicator:	N
Discr Partial Reject Indicator:	N
Discr Full Reject Indicator:	N
Manifest Ref Number:	Not reported
Alt Facility RCRA ID:	Not reported
Alt Facility Sign Date:	Not reported
MGMT Method Type Code:	H110
Waste Code:	Not reported
Waste Code:	Not reported
Waste Code:	Not reported
Waste Code:	Not reported
Waste Code:	Not reported
Waste Code:	Not reported
Quantity:	500
Units:	P - Pounds
Number of Containers:	1
Container Type:	TT - Cargo tank, tank trucks
Handling Method:	T Chemical, physical, or biological treatment.
Specific Gravity:	1

CON EDISON (Continued) **S118090378**

Waste Code:	D008
Waste Code 1_2:	Not reported
Waste Code 1_3:	Not reported
Waste Code 1_4:	Not reported
Waste Code 1_5:	Not reported
Waste Code 1_6:	Not reported
Document ID:	Not reported
Manifest Status:	Not reported
seq:	Not reported
Year:	2015
Trans1 State ID:	NJD003812047
Trans2 State ID:	NJD003812047
Generator Ship Date:	05/07/2015
Trans1 Recv Date:	05/07/2015
Trans2 Recv Date:	05/08/2015
TSD Site Recv Date:	05/08/2015
Part A Recv Date:	Not reported
Part B Recv Date:	Not reported
Generator EPA ID:	NYP004780029
Trans1 EPA ID:	Not reported
Trans2 EPA ID:	Not reported
TSDF ID 1:	NJD991291105
TSDF ID 2:	Not reported
Manifest Tracking Number:	002609875GBF
Import Indicator:	N
Export Indicator:	N
Discr Quantity Indicator:	N
Discr Type Indicator:	N
Discr Residue Indicator:	N
Discr Partial Reject Indicator:	N
Discr Full Reject Indicator:	N
Manifest Ref Number:	Not reported
Alt Facility RCRA ID:	Not reported
Alt Facility Sign Date:	Not reported
MGMT Method Type Code:	H110
Waste Code:	Not reported
Waste Code:	Not reported
Waste Code:	Not reported
Waste Code:	Not reported
Waste Code:	Not reported
Waste Code:	Not reported
Quantity:	500
Units:	P - Pounds
Number of Containers:	1
Container Type:	TT - Cargo tank, tank trucks
Handling Method:	T Chemical, physical, or biological treatment.
Specific Gravity:	1
Waste Code:	D008
Waste Code 1_2:	Not reported
Waste Code 1_3:	Not reported
Waste Code 1_4:	Not reported
Waste Code 1_5:	Not reported
Waste Code 1_6:	Not reported
Document ID:	Not reported
Manifest Status:	Not reported

CON EDISON (Continued) **S118090378**

seq:	Not reported
Year:	2015
Trans1 State ID:	NJD003812047
Trans2 State ID:	NJD003812047
Generator Ship Date:	05/07/2015
Trans1 Recv Date:	05/07/2015
Trans2 Recv Date:	05/08/2015
TSD Site Recv Date:	05/08/2015
Part A Recv Date:	Not reported
Part B Recv Date:	Not reported
Generator EPA ID:	NYP004780029
Trans1 EPA ID:	Not reported
Trans2 EPA ID:	Not reported
TSDF ID 1:	NJD991291105
TSDF ID 2:	Not reported
Manifest Tracking Number:	002609875GBF
Import Indicator:	N
Export Indicator:	N
Discr Quantity Indicator:	N
Discr Type Indicator:	N
Discr Residue Indicator:	N
Discr Partial Reject Indicator:	N
Discr Full Reject Indicator:	N
Manifest Ref Number:	Not reported
Alt Facility RCRA ID:	Not reported
Alt Facility Sign Date:	Not reported
MGMT Method Type Code:	H110
Waste Code:	Not reported
Waste Code:	Not reported
Waste Code:	Not reported
Waste Code:	Not reported
Waste Code:	Not reported
Waste Code:	Not reported
Quantity:	500
Units:	P - Pounds
Number of Containers:	1
Container Type:	TT - Cargo tank, tank trucks
Handling Method:	T Chemical, physical, or biological treatment.
Specific Gravity:	1
Waste Code:	D008
Waste Code 1_2:	Not reported
Waste Code 1_3:	Not reported
Waste Code 1_4:	Not reported
Waste Code 1_5:	Not reported
Waste Code 1_6:	Not reported

AJ427 **NYC DEPT PARKS & REC - MORNINGSIDE PK** **NJ MANIFEST** **S117987265**
West **123RD ST & MORNINGSIDE AVE** **N/A**
1/8-1/4 **NEW YORK, NY 10027**
0.237 mi.
1253 ft. **Site 4 of 9 in cluster AJ**

Relative:
Higher

Actual:
29 ft.

NJ MANIFEST:

EPA Id:	NYR000076745
Mail Address:	5TH AVE
Mail City/State/Zip:	NEW YORK, NY 10021
Facility Phone:	Not reported

NYC DEPT PARKS & REC - MORNINGSIDE PK (Continued) **S117987265**

Emergency Phone:	Not reported
Contact:	MOKO HIRAYAMA
Comments:	Not reported
SIC Code:	Not reported
County:	NY061
Municipal:	Not reported
Previous EPA Id:	Not reported
Gen Flag:	Not reported
Trans Flag:	Not reported
TSDF Flag:	Not reported
Name Change:	Not reported
Date Change:	Not reported

Manifest:

Manifest Number:	010456042JJK
EPA ID:	NYR000076745
Date Shipped:	8/17/2012
TSDF EPA ID:	NJD002200046
Transporter EPA ID:	NJ0000027193
Transporter 2 EPA ID:	Not reported
Transporter 3 EPA ID:	Not reported
Transporter 4 EPA ID:	Not reported
Transporter 5 EPA ID:	Not reported
Transporter 6 EPA ID:	Not reported
Transporter 7 EPA ID:	Not reported
Transporter 8 EPA ID:	Not reported
Transporter 9 EPA ID:	Not reported
Transporter 10 EPA ID:	Not reported
Date Trans1 Transported Waste:	Not reported
Date Trans2 Transported Waste:	Not reported
Date Trans3 Transported Waste:	Not reported
Date Trans4 Transported Waste:	Not reported
Date Trans5 Transported Waste:	Not reported
Date Trans6 Transported Waste:	Not reported
Date Trans7 Transported Waste:	Not reported
Date Trans8 Transported Waste:	Not reported
Date Trans9 Transported Waste:	Not reported
Date Trans10 Transported Waste:	Not reported
Date TSDF Received Waste:	Not reported
TSDF EPA Facility Name:	Not reported
QTY Units:	Not reported
Transporter SEQ ID:	Not reported
Transporter-1 Date:	Not reported
Waste SEQ ID:	Not reported
Waste Type Code 2:	Not reported
Waste Type Code 3:	Not reported
Waste Type Code 4:	Not reported
Waste Type Code 5:	Not reported
Waste Type Code 6:	Not reported
Date Accepted:	Not reported
Manifest Discrepancy Type:	Not reported
Data Entry Number:	Not reported
Was Load Rejected:	NEW YORK, NY 10021
Reason Load Was Rejected:	Not reported

Waste:

Manifest Year:	Not reported
Waste Code:	D001

NYC DEPT PARKS & REC - MORNINGSIDE PK (Continued) **S117987265**

Hand Code: Not reported
Quantity: 1,000.00 Pounds

AJ428 **CON EDISON** **NY MANIFEST** **S117536986**
West **W 123RD ST & MORNINGSIDE AVE** **N/A**
1/8-1/4 **NEW YORK, NY 10027**
0.237 mi.
1253 ft. **Site 5 of 9 in cluster AJ**

Relative:
Higher

Actual:
29 ft.

NY MANIFEST:
Country: USA
EPA ID: NYP004695078
Facility Status: Not reported
Location Address 1: W 123RD ST & MORNINGSIDE AVE
Code: BP
Location Address 2: TM 3313
Total Tanks: Not reported
Location City: NEW YORK
Location State: NY
Location Zip: 10027
Location Zip 4: Not reported

NY MANIFEST:
EPAID: NYP004695078
Mailing Name: CON EDISON
Mailing Contact: TOM TEELING
Mailing Address 1: 4 IRVING PL 15TH FL
Mailing Address 2: Not reported
Mailing City: NEW YORK
Mailing State: NY
Mailing Zip: 10003
Mailing Zip 4: Not reported
Mailing Country: USA
Mailing Phone: 2124603770

NY MANIFEST:
Document ID: Not reported
Manifest Status: Not reported
seq: Not reported
Year: 2014
Trans1 State ID: NJ0000027193
Trans2 State ID: Not reported
Generator Ship Date: 11/13/2014
Trans1 Recv Date: 11/13/2014
Trans2 Recv Date: Not reported
TSD Site Recv Date: 11/14/2014
Part A Recv Date: Not reported
Part B Recv Date: Not reported
Generator EPA ID: NYP004695078
Trans1 EPA ID: Not reported
Trans2 EPA ID: Not reported
TSDF ID 1: NJD002200046
TSDF ID 2: Not reported
Manifest Tracking Number: 012772310JJK
Import Indicator: N

CON EDISON (Continued) **S117536986**

Export Indicator:	N
Discr Quantity Indicator:	N
Discr Type Indicator:	N
Discr Residue Indicator:	N
Discr Partial Reject Indicator:	N
Discr Full Reject Indicator:	N
Manifest Ref Number:	Not reported
Alt Facility RCRA ID:	Not reported
Alt Facility Sign Date:	Not reported
MGMT Method Type Code:	H110
Waste Code:	Not reported
Waste Code:	Not reported
Waste Code:	Not reported
Waste Code:	Not reported
Waste Code:	Not reported
Waste Code:	Not reported
Quantity:	1500
Units:	P - Pounds
Number of Containers:	1
Container Type:	TT - Cargo tank, tank trucks
Handling Method:	T Chemical, physical, or biological treatment.
Specific Gravity:	1
Waste Code:	D008
Waste Code 1_2:	Not reported
Waste Code 1_3:	Not reported
Waste Code 1_4:	Not reported
Waste Code 1_5:	Not reported
Waste Code 1_6:	Not reported

AJ429 **NYC DEPT PARKS & REC - MORNINGSIDE PK** **RCRA NonGen / NLR** **1001818183**
West **123RD ST & MORNINGSIDE AVE** **NY MANIFEST** **NYR000076745**
1/8-1/4 **NEW YORK, NY 10027**
0.237 mi.
1253 ft. **Site 6 of 9 in cluster AJ**

Relative:
Higher

Actual:
29 ft.

RCRA NonGen / NLR:

Date form received by agency:	01/01/2007
Facility name:	NYC DEPT PARKS & REC - MORNINGSIDE PK
Facility address:	123RD ST & MORNINGSIDE AVE NEW YORK, NY 10027
EPA ID:	NYR000076745
Mailing address:	5TH AVE NEW YORK, NY 10021
Contact:	MOKO HIRAYAMA
Contact address:	5TH AVE NEW YORK, NY 10021
Contact country:	US
Contact telephone:	(212) 360-8207
Contact email:	Not reported
EPA Region:	02
Classification:	Non-Generator
Description:	Handler: Non-Generators do not presently generate hazardous waste

Owner/Operator Summary:

Owner/operator name:	NYC DEPT OF PARKS & REC
Owner/operator address:	830 5TH AVE

NYC DEPT PARKS & REC - MORNINGSIDE PK (Continued) **1001818183**

NEW YORK, NY 10024
Owner/operator country: US
Owner/operator telephone: (212) 360-8207
Legal status: Municipal
Owner/Operator Type: Owner
Owner/Op start date: Not reported
Owner/Op end date: Not reported

Owner/operator name: NYC DEPT OF PARKS & REC
Owner/operator address: 830 5TH AVE
NEW YORK, NY 10024
Owner/operator country: US
Owner/operator telephone: (212) 360-8207
Legal status: Municipal
Owner/Operator Type: Operator
Owner/Op start date: Not reported
Owner/Op end date: Not reported

Handler Activities Summary:
U.S. importer of hazardous waste: No
Mixed waste (haz. and radioactive): No
Recycler of hazardous waste: No
Transporter of hazardous waste: No
Treater, storer or disposer of HW: No
Underground injection activity: No
On-site burner exemption: No
Furnace exemption: No
Used oil fuel burner: No
Used oil processor: No
User oil refiner: No
Used oil fuel marketer to burner: No
Used oil Specification marketer: No
Used oil transfer facility: No
Used oil transporter: No

Historical Generators:
Date form received by agency: 01/01/2006
Site name: NYC DEPT PARKS & REC - MORNINGSIDE PK
Classification: Not a generator, verified

Date form received by agency: 09/14/1999
Site name: NYC DEPT PARKS & REC - MORNINGSIDE PK
Classification: Small Quantity Generator

. Waste code: D001
. Waste name: IGNITABLE WASTE

Violation Status: No violations found

NY MANIFEST:
Country: USA
EPA ID: NYR000076745
Facility Status: Not reported
Location Address 1: 129TH ST & AMSTERDAM AVE
Code: BP
Location Address 2: Not reported
Total Tanks: Not reported

NYC DEPT PARKS & REC - MORNINGSIDE PK (Continued) **1001818183**

Location City:	NEW YORK
Location State:	NY
Location Zip:	Not reported
Location Zip 4:	Not reported

NY MANIFEST:

EPAID:	NYR000076745
Mailing Name:	NYC PARKS & RECREATION
Mailing Contact:	DANNY MORRISSEY
Mailing Address 1:	129TH ST & AMSTERDAM AVE
Mailing Address 2:	Not reported
Mailing City:	NEW YORK
Mailing State:	NY
Mailing Zip:	10101
Mailing Zip 4:	Not reported
Mailing Country:	USA
Mailing Phone:	2128608209

NY MANIFEST:

Document ID:	Not reported
Manifest Status:	Not reported
seq:	Not reported
Year:	2012
Trans1 State ID:	NJ0000027193
Trans2 State ID:	Not reported
Generator Ship Date:	08/17/2012
Trans1 Recv Date:	08/17/2012
Trans2 Recv Date:	Not reported
TSD Site Recv Date:	08/17/2012
Part A Recv Date:	Not reported
Part B Recv Date:	Not reported
Generator EPA ID:	NYR000076745
Trans1 EPA ID:	Not reported
Trans2 EPA ID:	Not reported
TSDF ID 1:	NJD002200046
TSDF ID 2:	Not reported
Manifest Tracking Number:	010456041JJK
Import Indicator:	N
Export Indicator:	N
Discr Quantity Indicator:	N
Discr Type Indicator:	N
Discr Residue Indicator:	N
Discr Partial Reject Indicator:	N
Discr Full Reject Indicator:	N
Manifest Ref Number:	Not reported
Alt Facility RCRA ID:	Not reported
Alt Facility Sign Date:	Not reported
MGMT Method Type Code:	H061
Waste Code:	Not reported
Waste Code:	Not reported
Waste Code:	Not reported
Waste Code:	Not reported
Waste Code:	Not reported
Waste Code:	Not reported
Quantity:	1000.0
Units:	P - Pounds
Number of Containers:	1.0

NYC DEPT PARKS & REC - MORNINGSIDE PK (Continued) **1001818183**

Container Type:	CF - Fiber or plastic boxes, cartons
Handling Method:	B Incineration, heat recovery, burning.
Specific Gravity:	1.0
Waste Code:	D001
Waste Code 1_2:	Not reported
Waste Code 1_3:	Not reported
Waste Code 1_4:	Not reported
Waste Code 1_5:	Not reported
Waste Code 1_6:	Not reported
Document ID:	NYG2263095
Manifest Status:	Not reported
seq:	01
Year:	2000
Trans1 State ID:	68235ARNY
Trans2 State ID:	Not reported
Generator Ship Date:	04/10/2000
Trans1 Recv Date:	04/10/2000
Trans2 Recv Date:	Not reported
TSD Site Recv Date:	04/11/2000
Part A Recv Date:	Not reported
Part B Recv Date:	Not reported
Generator EPA ID:	NYR000076745
Trans1 EPA ID:	NYD077444263
Trans2 EPA ID:	Not reported
TSDF ID 1:	NYD077444263
TSDF ID 2:	Not reported
Manifest Tracking Number:	Not reported
Import Indicator:	Not reported
Export Indicator:	Not reported
Discr Quantity Indicator:	Not reported
Discr Type Indicator:	Not reported
Discr Residue Indicator:	Not reported
Discr Partial Reject Indicator:	Not reported
Discr Full Reject Indicator:	Not reported
Manifest Ref Number:	Not reported
Alt Facility RCRA ID:	Not reported
Alt Facility Sign Date:	Not reported
MGMT Method Type Code:	Not reported
Waste Code:	D001 - NON-LISTED IGNITABLE WASTES
Waste Code:	Not reported
Waste Code:	Not reported
Waste Code:	Not reported
Waste Code:	Not reported
Waste Code:	Not reported
Quantity:	00055
Units:	G - Gallons (liquids only)* (8.3 pounds)
Number of Containers:	001
Container Type:	DM - Metal drums, barrels
Handling Method:	B Incineration, heat recovery, burning.
Specific Gravity:	01.00

AJ430 **CON EDISON TRANSFORMER MANHOLE: 3313** **RCRA NonGen / NLR** **1016961591**
West **W 123RD ST & MORNINGSIDE AVE** **NY MANIFEST** **NYP004344057**
1/8-1/4 **NEW YORK, NY 10027**
0.237 mi.
1253 ft. **Site 7 of 9 in cluster AJ**

Relative:
Higher

Actual:
29 ft.

RCRA NonGen / NLR:

Date form received by agency:	09/09/2013
Facility name:	CON EDISON TRANSFORMER MANHOLE: 3313
Facility address:	W 123RD ST & MORNINGSIDE AVE 528 FEET E OF NEW YORK, NY 10027
EPA ID:	NYP004344057
Mailing address:	IRVING PL, RM 828 NEW YORK, NY 10003
Contact:	JOSE MONTALVO
Contact address:	Not reported Not reported
Contact country:	Not reported
Contact telephone:	(212) 427-1331
Contact email:	Not reported
EPA Region:	02
Classification:	Non-Generator
Description:	Handler: Non-Generators do not presently generate hazardous waste

Handler Activities Summary:

U.S. importer of hazardous waste:	No
Mixed waste (haz. and radioactive):	No
Recycler of hazardous waste:	No
Transporter of hazardous waste:	No
Treater, storer or disposer of HW:	No
Underground injection activity:	No
On-site burner exemption:	No
Furnace exemption:	No
Used oil fuel burner:	No
Used oil processor:	No
User oil refiner:	No
Used oil fuel marketer to burner:	No
Used oil Specification marketer:	No
Used oil transfer facility:	No
Used oil transporter:	No

Historical Generators:

Date form received by agency:	08/09/2013
Site name:	CON EDISON TRANSFORMER MANHOLE: 3313
Classification:	Conditionally Exempt Small Quantity Generator
Violation Status:	No violations found

NY MANIFEST:

Country:	USA
EPA ID:	NYP004344057
Facility Status:	Not reported
Location Address 1:	W 123 ST 528 E MORNINGSIDE AVE
Code:	BP
Location Address 2:	TM #3313
Total Tanks:	Not reported
Location City:	NEW YORK
Location State:	NY

CON EDISON TRANSFORMER MANHOLE: 3313 (Continued) **1016961591**

Location Zip:	10027
Location Zip 4:	Not reported

NY MANIFEST:

EPAID:	NYP004344057
Mailing Name:	CON EDISON
Mailing Contact:	CON EDISON
Mailing Address 1:	4 IRVING PLACE 15TH FLOOR
Mailing Address 2:	Not reported
Mailing City:	NEW YORK
Mailing State:	NY
Mailing Zip:	10003
Mailing Zip 4:	Not reported
Mailing Country:	USA
Mailing Phone:	2124603770

NY MANIFEST:

Document ID:	Not reported
Manifest Status:	Not reported
seq:	Not reported
Year:	2013
Trans1 State ID:	NJD003812047
Trans2 State ID:	Not reported
Generator Ship Date:	08/09/2013
Trans1 Recv Date:	08/09/2013
Trans2 Recv Date:	Not reported
TSD Site Recv Date:	08/09/2013
Part A Recv Date:	Not reported
Part B Recv Date:	Not reported
Generator EPA ID:	NYP004344057
Trans1 EPA ID:	Not reported
Trans2 EPA ID:	Not reported
TSDF ID 1:	NJD991291105
TSDF ID 2:	Not reported
Manifest Tracking Number:	002086248GBF
Import Indicator:	N
Export Indicator:	N
Discr Quantity Indicator:	N
Discr Type Indicator:	N
Discr Residue Indicator:	N
Discr Partial Reject Indicator:	N
Discr Full Reject Indicator:	N
Manifest Ref Number:	Not reported
Alt Facility RCRA ID:	Not reported
Alt Facility Sign Date:	Not reported
MGMT Method Type Code:	H110
Waste Code:	Not reported
Waste Code:	Not reported
Waste Code:	Not reported
Waste Code:	Not reported
Waste Code:	Not reported
Waste Code:	Not reported
Quantity:	500
Units:	P - Pounds
Number of Containers:	1
Container Type:	TT - Cargo tank, tank trucks
Handling Method:	T Chemical, physical, or biological treatment.

CON EDISON TRANSFORMER MANHOLE: 3313 (Continued) **1016961591**

Specific Gravity:	1
Waste Code:	D008
Waste Code 1_2:	Not reported
Waste Code 1_3:	Not reported
Waste Code 1_4:	Not reported
Waste Code 1_5:	Not reported
Waste Code 1_6:	Not reported

AJ431 **CON EDISON** **RCRA-CESQG** **1014397725**
WSW **361 W 122ND ST E OF MORNINGSIDE** **NY MANIFEST** **NYP004200622**
1/8-1/4 **NEW YORK, NY 10029**
0.238 mi.
1258 ft. **Site 8 of 9 in cluster AJ**

Relative:
Higher

Actual:
31 ft.

RCRA-CESQG:

Date form received by agency:	12/23/2009
Facility name:	CON EDISON
Facility address:	361 W 122ND ST E OF MORNINGSIDE AVE NEW YORK, NY 10029
EPA ID:	NYP004200622
Mailing address:	4 IRVING PL, RM 828 NEW YORK, NY 10003
Contact:	ANTHONY BUDA
Contact address:	Not reported Not reported
Contact country:	Not reported
Contact telephone:	(917) 440-1809
Contact email:	Not reported
EPA Region:	02
Classification:	Conditionally Exempt Small Quantity Generator
Description:	Handler: generates 100 kg or less of hazardous waste per calendar month, and accumulates 1000 kg or less of hazardous waste at any time; or generates 1 kg or less of acutely hazardous waste per calendar month, and accumulates at any time: 1 kg or less of acutely hazardous waste; or 100 kg or less of any residue or contaminated soil, waste or other debris resulting from the cleanup of a spill, into or on any land or water, of acutely hazardous waste; or generates 100 kg or less of any residue or contaminated soil, waste or other debris resulting from the cleanup of a spill, into or on any land or water, of acutely hazardous waste during any calendar month, and accumulates at any time: 1 kg or less of acutely hazardous waste; or 100 kg or less of any residue or contaminated soil, waste or other debris resulting from the cleanup of a spill, into or on any land or water, of acutely hazardous waste

Handler Activities Summary:

U.S. importer of hazardous waste:	No
Mixed waste (haz. and radioactive):	No
Recycler of hazardous waste:	No
Transporter of hazardous waste:	No
Treater, storer or disposer of HW:	No
Underground injection activity:	No
On-site burner exemption:	No
Furnace exemption:	No
Used oil fuel burner:	No

CON EDISON (Continued) **1014397725**

Used oil processor: No
User oil refiner: No
Used oil fuel marketer to burner: No
Used oil Specification marketer: No
Used oil transfer facility: No
Used oil transporter: No

Violation Status: No violations found

NY MANIFEST:
Country: USA
EPA ID: NYP004200622
Facility Status: Not reported
Location Address 1: FRONT OF 361 W 122nd STREET
Code: BP
Location Address 2: Not reported
Total Tanks: Not reported
Location City: NEW YORK
Location State: NY
Location Zip: 10020
Location Zip 4: Not reported

NY MANIFEST:
EPAID: NYP004200622
Mailing Name: CONSOLIDATED EDISON
Mailing Contact: CONSOLIDATED EDISON
Mailing Address 1: 4 IRVING PLACE RM 828
Mailing Address 2: Not reported
Mailing City: NEW YORK
Mailing State: NY
Mailing Zip: 10003
Mailing Zip 4: Not reported
Mailing Country: USA
Mailing Phone: 2124602808

AJ432 **CONSOLIDATED EDISON** **NY MANIFEST** **S111314057**
WSW **361 W 122 ST** **N/A**
1/8-1/4 **NEW YORK, NY 10027**
0.238 mi.
1258 ft. **Site 9 of 9 in cluster AJ**

Relative:
Higher

Actual:
31 ft.

NY MANIFEST:
Country: USA
EPA ID: NYP004239883
Facility Status: Not reported
Location Address 1: 361 W 122 ST
Code: BP
Location Address 2: Not reported
Total Tanks: Not reported
Location City: NEW YORK
Location State: NY
Location Zip: 10027
Location Zip 4: Not reported

NY MANIFEST:
EPAID: NYP004239883
Mailing Name: CONSOLIDATED EDISON
Mailing Contact: CONSOLIDATED EDISON

CONSOLIDATED EDISON (Continued) **S111314057**

Mailing Address 1:	4 IRVING PLACE ROOM 828
Mailing Address 2:	Not reported
Mailing City:	NEW YORK
Mailing State:	NY
Mailing Zip:	10003
Mailing Zip 4:	Not reported
Mailing Country:	USA
Mailing Phone:	2124603770

NY MANIFEST:

Document ID:	Not reported
Manifest Status:	Not reported
seq:	Not reported
Year:	2011
Trans1 State ID:	NJ0000027193
Trans2 State ID:	Not reported
Generator Ship Date:	08/11/2011
Trans1 Recv Date:	08/11/2011
Trans2 Recv Date:	Not reported
TSD Site Recv Date:	08/14/2011
Part A Recv Date:	Not reported
Part B Recv Date:	Not reported
Generator EPA ID:	NYP004239883
Trans1 EPA ID:	Not reported
Trans2 EPA ID:	Not reported
TSDF ID 1:	NJD002200046
TSDF ID 2:	Not reported
Manifest Tracking Number:	007655253JJK
Import Indicator:	N
Export Indicator:	N
Discr Quantity Indicator:	N
Discr Type Indicator:	N
Discr Residue Indicator:	N
Discr Partial Reject Indicator:	N
Discr Full Reject Indicator:	N
Manifest Ref Number:	Not reported
Alt Facility RCRA ID:	Not reported
Alt Facility Sign Date:	Not reported
MGMT Method Type Code:	H111
Waste Code:	Not reported
Waste Code:	Not reported
Waste Code:	Not reported
Waste Code:	Not reported
Waste Code:	Not reported
Waste Code:	Not reported
Quantity:	250.0
Units:	P - Pounds
Number of Containers:	1.0
Container Type:	TT - Cargo tank, tank trucks
Handling Method:	T Chemical, physical, or biological treatment.
Specific Gravity:	1.0
Waste Code:	D008
Waste Code 1_2:	Not reported
Waste Code 1_3:	Not reported
Waste Code 1_4:	Not reported
Waste Code 1_5:	Not reported
Waste Code 1_6:	Not reported

AL433 **PS 76M SCHOOL** **RCRA-LQG** **1004759389**
SSW **220 W 121ST ST** **NY MANIFEST** **NYR000009431**
1/8-1/4 **NEW YORK, NY 10027**
0.239 mi.
1261 ft. **Site 6 of 8 in cluster AL**

Relative:
Lower

Actual:
28 ft.

RCRA-LQG:

Date form received by agency:	02/20/2014
Facility name:	PS 76M SCHOOL
Facility address:	220 W 121ST ST NEW YORK, NY 10027
EPA ID:	NYR000009431
Mailing address:	THOMSON AVE SCAIEH LONG ISLAND CITY, NY 11101
Contact:	ALEXANDER LEMPERT
Contact address:	THOMSON AVE LONG ISLAND CITY, NY 11101
Contact country:	US
Contact telephone:	(718) 472-8501
Contact email:	ALEMPERT@NYCSCA.ORG
EPA Region:	02
Classification:	Large Quantity Generator
Description:	Handler: generates 1,000 kg or more of hazardous waste during any calendar month; or generates more than 1 kg of acutely hazardous waste during any calendar month; or generates more than 100 kg of any residue or contaminated soil, waste or other debris resulting from the cleanup of a spill, into or on any land or water, of acutely hazardous waste during any calendar month; or generates 1 kg or less of acutely hazardous waste during any calendar month, and accumulates more than 1 kg of acutely hazardous waste at any time; or generates 100 kg or less of any residue or contaminated soil, waste or other debris resulting from the cleanup of a spill, into or on any land or water, of acutely hazardous waste during any calendar month, and accumulates more than 100 kg of that material at any time

Owner/Operator Summary:

Owner/operator name:	NYC DEPARTMENT OF EDUCATION
Owner/operator address:	VERNON BLVD LONG ISLAND CITY, NY 11101
Owner/operator country:	US
Owner/operator telephone:	Not reported
Legal status:	Municipal
Owner/Operator Type:	Operator
Owner/Op start date:	01/01/1900
Owner/Op end date:	Not reported

Owner/operator name:	NYC DEPARTMENT OF EDUCATION
Owner/operator address:	VERNON BLVD LONG ISLAND CITY, NY 11101
Owner/operator country:	US
Owner/operator telephone:	Not reported
Legal status:	Municipal
Owner/Operator Type:	Owner
Owner/Op start date:	01/01/1900
Owner/Op end date:	Not reported

Owner/operator name:	NYC BD OF ED
Owner/operator address:	28-11 QUEENS PLZ N

PS 76M SCHOOL (Continued) **1004759389**

LONG ISLAND CITY, NY 11101
Owner/operator country: Not reported
Owner/operator telephone: (718) 349-5600
Legal status: Municipal
Owner/Operator Type: Owner
Owner/Op start date: Not reported
Owner/Op end date: Not reported

Handler Activities Summary:
U.S. importer of hazardous waste: No
Mixed waste (haz. and radioactive): No
Recycler of hazardous waste: No
Transporter of hazardous waste: No
Treater, storer or disposer of HW: No
Underground injection activity: No
On-site burner exemption: No
Furnace exemption: No
Used oil fuel burner: No
Used oil processor: No
User oil refiner: No
Used oil fuel marketer to burner: No
Used oil Specification marketer: No
Used oil transfer facility: No
Used oil transporter: No

. Waste code: B004
. Waste name: B004

. Waste code: B007
. Waste name: B007

Historical Generators:
Date form received by agency: 01/22/2010
Site name: NYC DEPT OF ED - PUBLIC SCHOOL 76 MAN
Classification: Conditionally Exempt Small Quantity Generator

. Waste code: B007
. Waste name: B007

Date form received by agency: 01/01/2007
Site name: NYC BD OF ED - PUBLIC SCHOOL 76 MAN
Classification: Not a generator, verified

Date form received by agency: 01/01/2006
Site name: NYC BD OF ED - PUBLIC SCHOOL 76 MAN
Classification: Not a generator, verified

Date form received by agency: 07/27/1995
Site name: NYC BD OF ED - PUBLIC SCHOOL 76 MAN
Classification: Conditionally Exempt Small Quantity Generator

. Waste code: D000
. Waste name: Not Defined

. Waste code: D008
. Waste name: LEAD

PS 76M SCHOOL (Continued) **1004759389**

Violation Status: No violations found

NY MANIFEST:
Country: USA
EPA ID: NYR000009431
Facility Status: Not reported
Location Address 1: 220 W 121ST ST
Code: BP
Location Address 2: Not reported
Total Tanks: Not reported
Location City: NEW YORK
Location State: NY
Location Zip: 10027
Location Zip 4: Not reported

NY MANIFEST:
EPAID: NYR000009431
Mailing Name: NYC BOARD OF EDUCATION
Mailing Contact: JACK BRUCCULERI
Mailing Address 1: 28-11 QUEENS PLAZA NORTH
Mailing Address 2: Not reported
Mailing City: LONG ISLAND CITY
Mailing State: NY
Mailing Zip: 11101
Mailing Zip 4: Not reported
Mailing Country: USA
Mailing Phone: 7183495660

NY MANIFEST:
Document ID: Not reported
Manifest Status: Not reported
seq: Not reported
Year: 2013
Trans1 State ID: NYD986938645
Trans2 State ID: PAD146714878
Generator Ship Date: 08/08/2013
Trans1 Recv Date: 08/08/2013
Trans2 Recv Date: 08/15/2013
TSD Site Recv Date: 08/19/2013
Part A Recv Date: Not reported
Part B Recv Date: Not reported
Generator EPA ID: NYR000009431
Trans1 EPA ID: Not reported
Trans2 EPA ID: Not reported
TSDF ID 1: ALD000622464
TSDF ID 2: Not reported
Manifest Tracking Number: 001928643GBF
Import Indicator: N
Export Indicator: N
Discr Quantity Indicator: N
Discr Type Indicator: N
Discr Residue Indicator: N
Discr Partial Reject Indicator: N
Discr Full Reject Indicator: N
Manifest Ref Number: Not reported
Alt Facility RCRA ID: Not reported
Alt Facility Sign Date: Not reported
MGMT Method Type Code: H132

PS 76M SCHOOL (Continued) **1004759389**

Waste Code:	Not reported
Waste Code:	Not reported
Waste Code:	Not reported
Waste Code:	Not reported
Waste Code:	Not reported
Waste Code:	Not reported
Quantity:	750
Units:	K - Kilograms (2.2 pounds)
Number of Containers:	1
Container Type:	CM - Metal boxes, cases, roll-offs
Handling Method:	L Landfill.
Specific Gravity:	1
Waste Code:	B007
Waste Code 1_2:	Not reported
Waste Code 1_3:	Not reported
Waste Code 1_4:	Not reported
Waste Code 1_5:	Not reported
Waste Code 1_6:	Not reported
Document ID:	Not reported
Manifest Status:	Not reported
seq:	Not reported
Year:	2013
Trans1 State ID:	NYD986938645
Trans2 State ID:	NJD080631369
Generator Ship Date:	08/03/2013
Trans1 Recv Date:	08/03/2013
Trans2 Recv Date:	08/07/2013
TSD Site Recv Date:	08/24/2013
Part A Recv Date:	Not reported
Part B Recv Date:	Not reported
Generator EPA ID:	NYR000009431
Trans1 EPA ID:	Not reported
Trans2 EPA ID:	Not reported
TSDF ID 1:	MAC300017498
TSDF ID 2:	Not reported
Manifest Tracking Number:	001928653GBF
Import Indicator:	N
Export Indicator:	N
Discr Quantity Indicator:	N
Discr Type Indicator:	N
Discr Residue Indicator:	N
Discr Partial Reject Indicator:	N
Discr Full Reject Indicator:	N
Manifest Ref Number:	Not reported
Alt Facility RCRA ID:	Not reported
Alt Facility Sign Date:	Not reported
MGMT Method Type Code:	H039
Waste Code:	Not reported
Waste Code:	Not reported
Waste Code:	Not reported
Waste Code:	Not reported
Waste Code:	Not reported
Waste Code:	Not reported
Quantity:	1500
Units:	K - Kilograms (2.2 pounds)
Number of Containers:	6

PS 76M SCHOOL (Continued) **1004759389**

Container Type:	DM - Metal drums, barrels
Handling Method:	R Material recovery of more than 75 percent of the total material.
Specific Gravity:	1
Waste Code:	B007
Waste Code 1_2:	Not reported
Waste Code 1_3:	Not reported
Waste Code 1_4:	Not reported
Waste Code 1_5:	Not reported
Waste Code 1_6:	Not reported
Document ID:	Not reported
Manifest Status:	Not reported
seq:	Not reported
Year:	2013
Trans1 State ID:	NYD986938645
Trans2 State ID:	Not reported
Generator Ship Date:	08/13/2013
Trans1 Recv Date:	08/13/2013
Trans2 Recv Date:	Not reported
TSD Site Recv Date:	08/20/2013
Part A Recv Date:	Not reported
Part B Recv Date:	Not reported
Generator EPA ID:	NYR000009431
Trans1 EPA ID:	Not reported
Trans2 EPA ID:	Not reported
TSDF ID 1:	NYD049836679
TSDF ID 2:	Not reported
Manifest Tracking Number:	001928640GBF
Import Indicator:	N
Export Indicator:	N
Discr Quantity Indicator:	N
Discr Type Indicator:	N
Discr Residue Indicator:	N
Discr Partial Reject Indicator:	N
Discr Full Reject Indicator:	N
Manifest Ref Number:	Not reported
Alt Facility RCRA ID:	Not reported
Alt Facility Sign Date:	Not reported
MGMT Method Type Code:	H141
Waste Code:	Not reported
Waste Code:	Not reported
Waste Code:	Not reported
Waste Code:	Not reported
Waste Code:	Not reported
Waste Code:	Not reported
Quantity:	25
Units:	K - Kilograms (2.2 pounds)
Number of Containers:	1
Container Type:	DM - Metal drums, barrels
Handling Method:	B Incineration, heat recovery, burning.
Specific Gravity:	1
Waste Code:	B004
Waste Code 1_2:	Not reported
Waste Code 1_3:	Not reported
Waste Code 1_4:	Not reported
Waste Code 1_5:	Not reported
Waste Code 1_6:	Not reported

PS 76M SCHOOL (Continued) **1004759389**

Document ID:	Not reported
Manifest Status:	Not reported
seq:	Not reported
Year:	2013
Trans1 State ID:	NYD986938645
Trans2 State ID:	Not reported
Generator Ship Date:	07/26/2013
Trans1 Recv Date:	07/26/2013
Trans2 Recv Date:	Not reported
TSD Site Recv Date:	08/20/2013
Part A Recv Date:	Not reported
Part B Recv Date:	Not reported
Generator EPA ID:	NYR000009431
Trans1 EPA ID:	Not reported
Trans2 EPA ID:	Not reported
TSDF ID 1:	NYD049836679
TSDF ID 2:	Not reported
Manifest Tracking Number:	001928655GBF
Import Indicator:	N
Export Indicator:	N
Discr Quantity Indicator:	N
Discr Type Indicator:	N
Discr Residue Indicator:	N
Discr Partial Reject Indicator:	N
Discr Full Reject Indicator:	N
Manifest Ref Number:	Not reported
Alt Facility RCRA ID:	Not reported
Alt Facility Sign Date:	Not reported
MGMT Method Type Code:	H141
Waste Code:	Not reported
Waste Code:	Not reported
Waste Code:	Not reported
Waste Code:	Not reported
Waste Code:	Not reported
Waste Code:	Not reported
Quantity:	75
Units:	K - Kilograms (2.2 pounds)
Number of Containers:	3
Container Type:	DM - Metal drums, barrels
Handling Method:	B Incineration, heat recovery, burning.
Specific Gravity:	1
Waste Code:	B004
Waste Code 1_2:	Not reported
Waste Code 1_3:	Not reported
Waste Code 1_4:	Not reported
Waste Code 1_5:	Not reported
Waste Code 1_6:	Not reported

Document ID:	Not reported
Manifest Status:	Not reported
seq:	Not reported
Year:	2010
Trans1 State ID:	MAD985286988
Trans2 State ID:	Not reported
Generator Ship Date:	03/01/2010
Trans1 Recv Date:	03/01/2010
Trans2 Recv Date:	Not reported

PS 76M SCHOOL (Continued) **1004759389**

TSD Site Recv Date:	03/02/2010
Part A Recv Date:	Not reported
Part B Recv Date:	Not reported
Generator EPA ID:	NYR000009431
Trans1 EPA ID:	Not reported
Trans2 EPA ID:	Not reported
TSDF ID 1:	NYD077444263
TSDF ID 2:	Not reported
Manifest Tracking Number:	002857148FLE
Import Indicator:	N
Export Indicator:	N
Discr Quantity Indicator:	N
Discr Type Indicator:	N
Discr Residue Indicator:	N
Discr Partial Reject Indicator:	N
Discr Full Reject Indicator:	N
Manifest Ref Number:	Not reported
Alt Facility RCRA ID:	Not reported
Alt Facility Sign Date:	Not reported
MGMT Method Type Code:	H141
Waste Code:	Not reported
Waste Code:	Not reported
Waste Code:	Not reported
Waste Code:	Not reported
Waste Code:	Not reported
Waste Code:	Not reported
Quantity:	18.0
Units:	K - Kilograms (2.2 pounds)
Number of Containers:	1.0
Container Type:	DM - Metal drums, barrels
Handling Method:	L Landfill.
Specific Gravity:	1.0
Waste Code:	B007
Waste Code 1_2:	D008
Waste Code 1_3:	Not reported
Waste Code 1_4:	Not reported
Waste Code 1_5:	Not reported
Waste Code 1_6:	Not reported
Document ID:	Not reported
Manifest Status:	Not reported
seq:	Not reported
Year:	2009
Trans1 State ID:	MAD985286988
Trans2 State ID:	Not reported
Generator Ship Date:	08/19/2009
Trans1 Recv Date:	08/19/2009
Trans2 Recv Date:	Not reported
TSD Site Recv Date:	08/20/2009
Part A Recv Date:	Not reported
Part B Recv Date:	Not reported
Generator EPA ID:	NYR000009431
Trans1 EPA ID:	Not reported
Trans2 EPA ID:	Not reported
TSDF ID 1:	NYD077444263
TSDF ID 2:	Not reported
Manifest Tracking Number:	004717807JJK

PS 76M SCHOOL (Continued) **1004759389**

Import Indicator:	N
Export Indicator:	N
Discr Quantity Indicator:	N
Discr Type Indicator:	N
Discr Residue Indicator:	N
Discr Partial Reject Indicator:	N
Discr Full Reject Indicator:	N
Manifest Ref Number:	Not reported
Alt Facility RCRA ID:	Not reported
Alt Facility Sign Date:	Not reported
MGMT Method Type Code:	H141
Waste Code:	Not reported
Waste Code:	Not reported
Waste Code:	Not reported
Waste Code:	Not reported
Waste Code:	Not reported
Waste Code:	Not reported
Quantity:	165.0
Units:	K - Kilograms (2.2 pounds)
Number of Containers:	1.0
Container Type:	DM - Metal drums, barrels
Handling Method:	L Landfill.
Specific Gravity:	1.0
Waste Code:	B007
Waste Code 1_2:	D008
Waste Code 1_3:	Not reported
Waste Code 1_4:	Not reported
Waste Code 1_5:	Not reported
Waste Code 1_6:	Not reported
Document ID:	NJA4087874
Manifest Status:	Not reported
seq:	01
Year:	2002
Trans1 State ID:	S8424
Trans2 State ID:	Not reported
Generator Ship Date:	03/13/2002
Trans1 Recv Date:	03/13/2002
Trans2 Recv Date:	Not reported
TSD Site Recv Date:	03/13/2002
Part A Recv Date:	Not reported
Part B Recv Date:	Not reported
Generator EPA ID:	NYR000009431
Trans1 EPA ID:	NYD046765574
Trans2 EPA ID:	Not reported
TSDF ID 1:	NJD991291105
TSDF ID 2:	Not reported
Manifest Tracking Number:	Not reported
Import Indicator:	Not reported
Export Indicator:	Not reported
Discr Quantity Indicator:	Not reported
Discr Type Indicator:	Not reported
Discr Residue Indicator:	Not reported
Discr Partial Reject Indicator:	Not reported
Discr Full Reject Indicator:	Not reported
Manifest Ref Number:	Not reported
Alt Facility RCRA ID:	Not reported

PS 76M SCHOOL (Continued) **1004759389**

Alt Facility Sign Date:	Not reported
MGMT Method Type Code:	Not reported
Waste Code:	D008 - LEAD 5.0 MG/L TCLP
Waste Code:	Not reported
Waste Code:	Not reported
Waste Code:	Not reported
Waste Code:	Not reported
Waste Code:	Not reported
Quantity:	00100
Units:	P - Pounds
Number of Containers:	001
Container Type:	DM - Metal drums, barrels
Handling Method:	T Chemical, physical, or biological treatment.
Specific Gravity:	01.00

Document ID:	NJA2116704
Manifest Status:	K
seq:	Not reported
Year:	1995
Trans1 State ID:	50082
Trans2 State ID:	S6993
Generator Ship Date:	08/09/1995
Trans1 Recv Date:	08/09/1995
Trans2 Recv Date:	10/12/1995
TSD Site Recv Date:	10/12/1995
Part A Recv Date:	/ /
Part B Recv Date:	10/25/1995
Generator EPA ID:	NYR000009431
Trans1 EPA ID:	NY0000551218
Trans2 EPA ID:	NJD980772768
TSDF ID 1:	NJD991291105
TSDF ID 2:	Not reported
Manifest Tracking Number:	Not reported
Import Indicator:	Not reported
Export Indicator:	Not reported
Discr Quantity Indicator:	Not reported
Discr Type Indicator:	Not reported
Discr Residue Indicator:	Not reported
Discr Partial Reject Indicator:	Not reported
Discr Full Reject Indicator:	Not reported
Manifest Ref Number:	Not reported
Alt Facility RCRA ID:	Not reported
Alt Facility Sign Date:	Not reported
MGMT Method Type Code:	Not reported
Waste Code:	D008 - LEAD 5.0 MG/L TCLP
Waste Code:	Not reported
Waste Code:	Not reported
Waste Code:	Not reported
Waste Code:	Not reported
Waste Code:	Not reported
Quantity:	00150
Units:	P - Pounds
Number of Containers:	001
Container Type:	DM - Metal drums, barrels
Handling Method:	L Landfill.
Specific Gravity:	100

AL434 **P.S. 76** **NY AST** **U003394170**
SSW **220 WEST 121ST STREET** **NY HIST AST** **N/A**
1/8-1/4 **NEW YORK, NY 10027**
0.239 mi.
1261 ft. **Site 7 of 8 in cluster AL**

Relative:
Lower

Actual:
28 ft.

AST:

Region:	STATE
DEC Region:	2
Site Status:	Unregulated/Closed
Facility Id:	2-353930
Program Type:	PBS
UTM X:	588521.14322
UTM Y:	4517833.66414
Expiration Date:	N/A
Site Type:	School

Affiliation Records:

Site Id:	17579
Affiliation Type:	Facility Owner
Company Name:	NEW YORK CITY DEPARTMENT OF EDUCATION
Contact Type:	Not reported
Contact Name:	Not reported
Address1:	44-36 VERNON BOULEVARD
Address2:	Not reported
City:	LONG ISLAND CITY
State:	NY
Zip Code:	11101
Country Code:	001
Phone:	(718) 349-5738
EMail:	Not reported
Fax Number:	Not reported
Modified By:	HDDUPIGN
Date Last Modified:	2016-04-04

Site Id:	17579
Affiliation Type:	Emergency Contact
Company Name:	NEW YORK CITY DEPARTMENT OF EDUCATION
Contact Type:	Not reported
Contact Name:	SCHOOL SAFETY
Address1:	Not reported
Address2:	Not reported
City:	Not reported
State:	NN
Zip Code:	Not reported
Country Code:	999
Phone:	(718) 935-3300
EMail:	Not reported
Fax Number:	Not reported
Modified By:	GDBREEN
Date Last Modified:	2014-09-10

Site Id:	17579
Affiliation Type:	On-Site Operator
Company Name:	PUBLIC SCHOOL 76 - MANHATTAN
Contact Type:	Not reported
Contact Name:	PLANT OPERATIONS
Address1:	Not reported
Address2:	Not reported
City:	Not reported

P.S. 76 (Continued) **U003394170**

State:	NN
Zip Code:	Not reported
Country Code:	001
Phone:	(718) 349-5400
EMail:	Not reported
Fax Number:	Not reported
Modified By:	dxliving
Date Last Modified:	2008-04-22

Site Id:	17579
Affiliation Type:	Mail Contact
Company Name:	NEW YORK CITY DEPT OF EDUCATION
Contact Type:	Not reported
Contact Name:	RAYMOND CORREA
Address1:	FIELD OPERATIONS-FUEL DIVISION
Address2:	44-36 VERNON BOULEVARD
City:	LONG ISLAND CITY
State:	NY
Zip Code:	11101
Country Code:	001
Phone:	(646) 584-9183
EMail:	RCORREA5@SCHOOLS.NYC.GOV
Fax Number:	Not reported
Modified By:	NRLOMBAR
Date Last Modified:	2010-03-23

Tank Info:

Tank Number:	001
Tank Id:	34387
Material Code:	0003
Common Name of Substance:	#6 Fuel Oil (On-Site Consumption)

Equipment Records:

G02 - Tank Secondary Containment - Vault (w/access)
I04 - Overfill - Product Level Gauge (A/G)
H00 - Tank Leak Detection - None
B01 - Tank External Protection - Painted/Asphalt Coating
J02 - Dispenser - Suction Dispenser
K01 - Spill Prevention - Catch Basin
D01 - Pipe Type - Steel/Carbon Steel/Iron
E00 - Piping Secondary Containment - None
F01 - Pipe External Protection - Painted/Asphalt Coating
L00 - Piping Leak Detection - None
A00 - Tank Internal Protection - None
C03 - Pipe Location - Aboveground/Underground Combination

Tank Location:	3
Tank Type:	Steel/Carbon Steel/Iron
Tank Status:	Closed - Removed
Pipe Model:	Not reported
Install Date:	04/15/1965
Capacity Gallons:	7500
Tightness Test Method:	NN
Date Test:	Not reported
Next Test Date:	Not reported
Date Tank Closed:	12/12/2009

P.S. 76 (Continued) **U003394170**

Register: True
Modified By: NRLOMBAR
Last Modified: 03/23/2010
Material Name: Not reported

Tank Number: 002
Tank Id: 34388
Material Code: 0003
Common Name of Substance: #6 Fuel Oil (On-Site Consumption)

Equipment Records:

G02 - Tank Secondary Containment - Vault (w/access)
I04 - Overfill - Product Level Gauge (A/G)
H00 - Tank Leak Detection - None
B01 - Tank External Protection - Painted/Asphalt Coating
J02 - Dispenser - Suction Dispenser
K01 - Spill Prevention - Catch Basin
D01 - Pipe Type - Steel/Carbon Steel/Iron
E00 - Piping Secondary Containment - None
F01 - Pipe External Protection - Painted/Asphalt Coating
L00 - Piping Leak Detection - None
C03 - Pipe Location - Aboveground/Underground Combination
A00 - Tank Internal Protection - None

Tank Location: 3
Tank Type: Steel/Carbon Steel/Iron
Tank Status: Closed - Removed
Pipe Model: Not reported
Install Date: 04/15/1965
Capacity Gallons: 7500
Tightness Test Method: NN
Date Test: Not reported
Next Test Date: Not reported
Date Tank Closed: 12/12/2009
Register: True
Modified By: NRLOMBAR
Last Modified: 03/23/2010
Material Name: Not reported

HIST AST:
PBS Number: 2-353930
SWIS Code: 6201
Operator: PLANT OPERATION
Facility Phone: (718) 391-6000
Facility Addr2: 220 WEST 121ST STREET
Facility Type: SCHOOL
Emergency: SCHOOL SAFETY
Emergency Tel: (212) 979-3300
Old PBSNO: Not reported
Date Inspected: Not reported
Inspector: Not reported
Result of Inspection: Not reported
Owner Name: CITY OF NEW YORK C/O BOARD OF EDUCATION
Owner Address: 28-11 QUEENS PLAZA NORTH
Owner City,St,Zip: LONG ISLAND CITY, NY 11101
Federal ID: Not reported

P.S. 76 (Continued) **U003394170**

Owner Tel:	(718) 391-6832
Owner Type:	Local Government
Owner Subtype:	Not reported
Mailing Contact:	FRANK CARDELLO NTROL
Mailing Name:	BOARD OF EDUCATION
Mailing Address:	28-11 QUEENS PLAZA NORTH
Mailing Address 2:	5 FLOOR
Mailing City,St,Zip:	LONG ISLAND CITY, NY 11101
Mailing Telephone:	(718) 391-6832
Owner Mark:	First Owner
Facility Status:	1 - Active PBS facility, i.e. total capacity of the PBS tanks is greater than 1,100 gallons, regardless if Subpart 360-14 tanks exist or not at the facility.
Certification Flag:	False
Certification Date:	10/29/1998
Expiration:	06/28/2003
Renew Flag:	False
Renew Date:	Not reported
Total Capacity:	14000
FAMT:	True
Facility Screen:	No Missing Data
Owner Screen:	Minor Data Missing
Tank Screen:	Minor Data Missing
Dead Letter:	False
CBS Number:	Not reported
Town or City:	NEW YORK CITY
County Code:	62
Town or City Code:	01
Region:	2

Tank ID:	001
Tank Location:	ABOVEGROUND ON SADDLES LEGS, STILTS, RACK, OR CRADLE
Tank Status:	In Service
Install Date:	Not reported
Capacity (Gal):	7000
Product Stored:	NOS 5 OR 6 FUEL OIL
Tank Type:	Steel/carbon steel
Tank Internal:	Not reported
Tank External:	Not reported
Pipe Location:	Not reported
Pipe Type:	STEEL/IRON
Pipe Internal:	Not reported
Pipe External:	Not reported
Tank Containment:	Diking
Leak Detection:	0
Overfill Protection:	4
Dispenser Method:	Suction
Date Tested:	Not reported
Next Test Date:	Not reported
Missing Data for Tank:	Minor Data Missing
Date Closed:	Not reported
Test Method:	Not reported
Deleted:	False
Updated:	True
SPDES Number:	Not reported
Lat/Long:	Not reported

P.S. 76 (Continued) **U003394170**

Tank ID:	002
Tank Location:	ABOVEGROUND ON SADDLES LEGS, STILTS, RACK, OR CRADLE
Tank Status:	In Service
Install Date:	Not reported
Capacity (Gal):	7000
Product Stored:	NOS 5 OR 6 FUEL OIL
Tank Type:	Steel/carbon steel
Tank Internal:	Not reported
Tank External:	Not reported
Pipe Location:	Not reported
Pipe Type:	STEEL/IRON
Pipe Internal:	Not reported
Pipe External:	Not reported
Tank Containment:	Diking
Leak Detection:	0
Overfill Protection:	4
Dispenser Method:	Suction
Date Tested:	Not reported
Next Test Date:	Not reported
Missing Data for Tank:	Minor Data Missing
Date Closed:	Not reported
Test Method:	Not reported
Deleted:	False
Updated:	True
SPDES Number:	Not reported
Lat/Long:	Not reported

AH435 **CON EDISON SERVICE BOX: 44837** **RCRA NonGen / NLR** **1016450947**
South **2031 7TH AVE FRONT OF** **NY MANIFEST** **NYP004299814**
1/8-1/4 **NEW YORK, NY 10027**
0.239 mi.
1264 ft. **Site 3 of 3 in cluster AH**

Relative:
Lower

Actual:
27 ft.

RCRA NonGen / NLR:

Date form received by agency:	05/08/2013
Facility name:	CON EDISON SERVICE BOX: 44837
Facility address:	2031 7TH AVE FRONT OF NEW YORK, NY 10027
EPA ID:	NYP004299814
Contact:	RICARDO CARTY
Contact address:	Not reported Not reported
Contact country:	Not reported
Contact telephone:	(646) 772-3407
Contact email:	Not reported
EPA Region:	02
Classification:	Non-Generator
Description:	Handler: Non-Generators do not presently generate hazardous waste

Handler Activities Summary:

U.S. importer of hazardous waste:	No
Mixed waste (haz. and radioactive):	No
Recycler of hazardous waste:	No
Transporter of hazardous waste:	No
Treater, storer or disposer of HW:	No
Underground injection activity:	No
On-site burner exemption:	No

CON EDISON SERVICE BOX: 44837 (Continued) **1016450947**

Furnace exemption:	No
Used oil fuel burner:	No
Used oil processor:	No
User oil refiner:	No
Used oil fuel marketer to burner:	No
Used oil Specification marketer:	No
Used oil transfer facility:	No
Used oil transporter:	No

Historical Generators:

Date form received by agency:	04/08/2013
Site name:	CON EDISON SERVICE BOX: 44837
Classification:	Conditionally Exempt Small Quantity Generator
Violation Status:	No violations found

NY MANIFEST:

Country:	USA
EPA ID:	NYP004299814
Facility Status:	Not reported
Location Address 1:	FO 2031 7TH AVE
Code:	BP
Location Address 2:	SERV BOX 44837
Total Tanks:	Not reported
Location City:	NEW YORK
Location State:	NY
Location Zip:	10027
Location Zip 4:	Not reported

NY MANIFEST:

EPAID:	NYP004299814
Mailing Name:	CON EDISON
Mailing Contact:	TOM TEELING
Mailing Address 1:	4 IRVING PLACE - 15TH FLOOR
Mailing Address 2:	Not reported
Mailing City:	NEW YORK
Mailing State:	NY
Mailing Zip:	10003
Mailing Zip 4:	Not reported
Mailing Country:	USA
Mailing Phone:	2124603770

NY MANIFEST:

Document ID:	Not reported
Manifest Status:	Not reported
seq:	Not reported
Year:	2013
Trans1 State ID:	NJ0000027193
Trans2 State ID:	Not reported
Generator Ship Date:	04/08/2013
Trans1 Recv Date:	04/08/2013
Trans2 Recv Date:	Not reported
TSD Site Recv Date:	04/09/2013
Part A Recv Date:	Not reported
Part B Recv Date:	Not reported
Generator EPA ID:	NYP004299814
Trans1 EPA ID:	Not reported

CON EDISON SERVICE BOX: 44837 (Continued) **1016450947**

Trans2 EPA ID:	Not reported
TSDF ID 1:	NJD002200046
TSDF ID 2:	Not reported
Manifest Tracking Number:	010708375JJK
Import Indicator:	N
Export Indicator:	N
Discr Quantity Indicator:	N
Discr Type Indicator:	N
Discr Residue Indicator:	N
Discr Partial Reject Indicator:	N
Discr Full Reject Indicator:	N
Manifest Ref Number:	Not reported
Alt Facility RCRA ID:	Not reported
Alt Facility Sign Date:	Not reported
MGMT Method Type Code:	H110
Waste Code:	Not reported
Waste Code:	Not reported
Waste Code:	Not reported
Waste Code:	Not reported
Waste Code:	Not reported
Waste Code:	Not reported
Quantity:	500
Units:	P - Pounds
Number of Containers:	1
Container Type:	TT - Cargo tank, tank trucks
Handling Method:	T Chemical, physical, or biological treatment.
Specific Gravity:	1
Waste Code:	D008
Waste Code 1_2:	Not reported
Waste Code 1_3:	Not reported
Waste Code 1_4:	Not reported
Waste Code 1_5:	Not reported
Waste Code 1_6:	Not reported

AI436 **MT. WILSON PARTNERS APTS.** **NY LTANKS** **S102660094**
NNW **412 W.129TH STREET** **N/A**
1/8-1/4 **MANHATTAN, NY**
0.239 mi.
1264 ft. **Site 12 of 13 in cluster AI**

Relative:
Higher

Actual:
74 ft.

LTANKS:

Site ID:	298113
Spill Number/Closed Date:	9401941 / 1994-07-10
Spill Date:	1994-02-20
Spill Cause:	Tank Failure
Spill Source:	Commercial/Industrial
Spill Class:	Known release with minimal potential for fire or hazard. DEC Response. Willing Responsible Party. Corrective action taken.
Cleanup Ceased:	1994-05-14
Cleanup Meets Standard:	True
SWIS:	3101
Investigator:	MCTIBBE
Referred To:	Not reported
Reported to Dept:	1994-02-20
CID:	Not reported
Water Affected:	Not reported
Spill Notifier:	Responsible Party

MT. WILSON PARTNERS APTS. (Continued) **S102660094**

Last Inspection:	Not reported
Recommended Penalty:	False
UST Involvement:	False
Remediation Phase:	0
Date Entered In Computer:	1994-05-24
Spill Record Last Update:	2003-01-31
Spiller Name:	Not reported
Spiller Company:	SAME
Spiller Address:	Not reported
Spiller City,St,Zip:	NY
Spiller County:	999
Spiller Contact:	SUPERINTENDENT APT. 12
Spiller Phone:	(212) 663-9334
Spiller Extention:	Not reported
DEC Region:	2
DER Facility ID:	241197
DEC Memo:	"Prior to Sept, 2004 data translation this spill Lead_DEC Field was TIBBE A.L. EASTMOND HIRED TO CLEAN COURTYARD AND STORM DRAIN. CLEANED BY SPILLER. "
Remarks:	"SPILL ONTO COURT YARD. VIA INTO STORM DRAIN. IN PROCESS OF BEING CLEANED UP VIA AL. EASTMOND & SONS. MARK TIBBE ON SCEENE HERNANDEZ OF DEP ON SCENE. CLEANUP TODAY."

Material:

Site ID:	298113
Operable Unit ID:	995618
Operable Unit:	01
Material ID:	385680
Material Code:	0003A
Material Name:	#6 fuel oil
Case No.:	Not reported
Material FA:	Petroleum
Quantity:	100.00
Units:	Gallons
Recovered:	100.00
Resource Affected:	Not reported
Oxygenate:	Not reported

Tank Test:

AL437 **CON EDISON SERVICE BOX: 19883** **RCRA NonGen / NLR** **1016961732**
SSW **252 W 121ST ST FRONT OF** **NY MANIFEST** **NYP004346045**
1/8-1/4 **NEW YORK, NY 10027**
0.240 mi.
1266 ft. **Site 8 of 8 in cluster AL**

Relative:
Lower

Actual:
28 ft.

RCRA NonGen / NLR:

Date form received by agency:	09/15/2013
Facility name:	CON EDISON SERVICE BOX: 19883
Facility address:	252 W 121ST ST FRONT OF NEW YORK, NY 10027
EPA ID:	NYP004346045
Mailing address:	IRVING PL, RM 828 NEW YORK, NY 10003
Contact:	JOSE MONTALVO
Contact address:	Not reported

CON EDISON SERVICE BOX: 19883 (Continued) **1016961732**

Not reported
Contact country: Not reported
Contact telephone: (212) 427-1331
Contact email: Not reported
EPA Region: 02
Classification: Non-Generator
Description: Handler: Non-Generators do not presently generate hazardous waste

Handler Activities Summary:
U.S. importer of hazardous waste: No
Mixed waste (haz. and radioactive): No
Recycler of hazardous waste: No
Transporter of hazardous waste: No
Treater, storer or disposer of HW: No
Underground injection activity: No
On-site burner exemption: No
Furnace exemption: No
Used oil fuel burner: No
Used oil processor: No
User oil refiner: No
Used oil fuel marketer to burner: No
Used oil Specification marketer: No
Used oil transfer facility: No
Used oil transporter: No

Historical Generators:
Date form received by agency: 08/15/2013
Site name: CON EDISON SERVICE BOX: 19883
Classification: Conditionally Exempt Small Quantity Generator

Violation Status: No violations found

NY MANIFEST:
Country: USA
EPA ID: NYP004346045
Facility Status: Not reported
Location Address 1: FO 252 W 121 ST EO SAINT NICHOLAS AVE
Code: BP
Location Address 2: SB #19883
Total Tanks: Not reported
Location City: NEW YORK
Location State: NY
Location Zip: 10027
Location Zip 4: Not reported

NY MANIFEST:
EPAID: NYP004346045
Mailing Name: CON EDISON
Mailing Contact: CON EDISON
Mailing Address 1: 4 IRVING PLACE 15TH FLOOR
Mailing Address 2: Not reported
Mailing City: NEW YORK
Mailing State: NY
Mailing Zip: 10003
Mailing Zip 4: Not reported
Mailing Country: USA
Mailing Phone: 2124603770

CON EDISON SERVICE BOX: 19883 (Continued) **1016961732**

NY MANIFEST:

Document ID:	Not reported
Manifest Status:	Not reported
seq:	Not reported
Year:	2013
Trans1 State ID:	NJD003812047
Trans2 State ID:	Not reported
Generator Ship Date:	08/15/2013
Trans1 Recv Date:	08/15/2013
Trans2 Recv Date:	Not reported
TSD Site Recv Date:	08/15/2013
Part A Recv Date:	Not reported
Part B Recv Date:	Not reported
Generator EPA ID:	NYP004346045
Trans1 EPA ID:	Not reported
Trans2 EPA ID:	Not reported
TSDF ID 1:	NJD991291105
TSDF ID 2:	Not reported
Manifest Tracking Number:	002086644GBF
Import Indicator:	N
Export Indicator:	N
Discr Quantity Indicator:	N
Discr Type Indicator:	N
Discr Residue Indicator:	N
Discr Partial Reject Indicator:	N
Discr Full Reject Indicator:	N
Manifest Ref Number:	Not reported
Alt Facility RCRA ID:	Not reported
Alt Facility Sign Date:	Not reported
MGMT Method Type Code:	H110
Waste Code:	Not reported
Waste Code:	Not reported
Waste Code:	Not reported
Waste Code:	Not reported
Waste Code:	Not reported
Waste Code:	Not reported
Quantity:	2000
Units:	P - Pounds
Number of Containers:	1
Container Type:	TT - Cargo tank, tank trucks
Handling Method:	T Chemical, physical, or biological treatment.
Specific Gravity:	1
Waste Code:	D008
Waste Code 1_2:	Not reported
Waste Code 1_3:	Not reported
Waste Code 1_4:	Not reported
Waste Code 1_5:	Not reported
Waste Code 1_6:	Not reported

AP438
SSE
1/8-1/4
0.240 mi.
1268 ft.

CON EDISON SERVICE BOX: 20224
138 W 123RD ST FRONT OF
NEW YORK, NY 10027

Site 2 of 4 in cluster AP

RCRA NonGen / NLR
NY MANIFEST

1016450932
NYP004299665

Relative:
Lower

Actual:
26 ft.

RCRA NonGen / NLR:

Date form received by agency:	05/08/2013
Facility name:	CON EDISON SERVICE BOX: 20224
Facility address:	138 W 123RD ST FRONT OF NEW YORK, NY 10027
EPA ID:	NYP004299665
Contact:	RICARDO CARTY
Contact address:	Not reported Not reported
Contact country:	Not reported
Contact telephone:	(646) 772-3407
Contact email:	Not reported
EPA Region:	02
Classification:	Non-Generator
Description:	Handler: Non-Generators do not presently generate hazardous waste

Handler Activities Summary:

U.S. importer of hazardous waste:	No
Mixed waste (haz. and radioactive):	No
Recycler of hazardous waste:	No
Transporter of hazardous waste:	No
Treater, storer or disposer of HW:	No
Underground injection activity:	No
On-site burner exemption:	No
Furnace exemption:	No
Used oil fuel burner:	No
Used oil processor:	No
User oil refiner:	No
Used oil fuel marketer to burner:	No
Used oil Specification marketer:	No
Used oil transfer facility:	No
Used oil transporter:	No

Historical Generators:

Date form received by agency:	04/08/2013
Site name:	CON EDISON SERVICE BOX: 20224
Classification:	Conditionally Exempt Small Quantity Generator
Violation Status:	No violations found

NY MANIFEST:

Country:	USA
EPA ID:	NYP004299665
Facility Status:	Not reported
Location Address 1:	FO 138 W 123RD ST
Code:	BP
Location Address 2:	SERV BOX 20224
Total Tanks:	Not reported
Location City:	NEW YORK
Location State:	NY
Location Zip:	10027
Location Zip 4:	Not reported

CON EDISON SERVICE BOX: 20224 (Continued) **1016450932**

NY MANIFEST:

EPAID:	NYP004299665
Mailing Name:	CON EDISON
Mailing Contact:	TOM TEELING
Mailing Address 1:	4 IRVING PLACE - 15TH FLOOR
Mailing Address 2:	Not reported
Mailing City:	NEW YORK
Mailing State:	NY
Mailing Zip:	10003
Mailing Zip 4:	Not reported
Mailing Country:	USA
Mailing Phone:	2124603770

NY MANIFEST:

Document ID:	Not reported
Manifest Status:	Not reported
seq:	Not reported
Year:	2013
Trans1 State ID:	NJ0000027193
Trans2 State ID:	Not reported
Generator Ship Date:	04/08/2013
Trans1 Recv Date:	04/08/2013
Trans2 Recv Date:	Not reported
TSD Site Recv Date:	04/09/2013
Part A Recv Date:	Not reported
Part B Recv Date:	Not reported
Generator EPA ID:	NYP004299665
Trans1 EPA ID:	Not reported
Trans2 EPA ID:	Not reported
TSDF ID 1:	NJD002200046
TSDF ID 2:	Not reported
Manifest Tracking Number:	010708362JJK
Import Indicator:	N
Export Indicator:	N
Discr Quantity Indicator:	N
Discr Type Indicator:	N
Discr Residue Indicator:	N
Discr Partial Reject Indicator:	N
Discr Full Reject Indicator:	N
Manifest Ref Number:	Not reported
Alt Facility RCRA ID:	Not reported
Alt Facility Sign Date:	Not reported
MGMT Method Type Code:	H110
Waste Code:	Not reported
Waste Code:	Not reported
Waste Code:	Not reported
Waste Code:	Not reported
Waste Code:	Not reported
Waste Code:	Not reported
Quantity:	1000
Units:	P - Pounds
Number of Containers:	1
Container Type:	TT - Cargo tank, tank trucks
Handling Method:	T Chemical, physical, or biological treatment.
Specific Gravity:	1
Waste Code:	D008

CON EDISON SERVICE BOX: 20224 (Continued) **1016450932**

Waste Code 1_2: Not reported
Waste Code 1_3: Not reported
Waste Code 1_4: Not reported
Waste Code 1_5: Not reported
Waste Code 1_6: Not reported

AP439 **CON EDISON SERVICE BOX: 20216** **RCRA NonGen / NLR** **1016450945**
SSE **131 W 123RD ST FRONT OF** **NY MANIFEST** **NYP004299798**
1/8-1/4 **NEW YORK, NY 10027**
0.240 mi.
1268 ft. **Site 3 of 4 in cluster AP**

Relative:
Lower

Actual:
26 ft.

RCRA NonGen / NLR:
Date form received by agency: 05/08/2013
Facility name: CON EDISON SERVICE BOX: 20216
Facility address: 131 W 123RD ST FRONT OF
NEW YORK, NY 10027
EPA ID: NYP004299798
Contact: RICARDO CARTY
Contact address: Not reported
Not reported
Contact country: Not reported
Contact telephone: (646) 772-3407
Contact email: Not reported
EPA Region: 02
Classification: Non-Generator
Description: Handler: Non-Generators do not presently generate hazardous waste

Handler Activities Summary:
U.S. importer of hazardous waste: No
Mixed waste (haz. and radioactive): No
Recycler of hazardous waste: No
Transporter of hazardous waste: No
Treater, storer or disposer of HW: No
Underground injection activity: No
On-site burner exemption: No
Furnace exemption: No
Used oil fuel burner: No
Used oil processor: No
User oil refiner: No
Used oil fuel marketer to burner: No
Used oil Specification marketer: No
Used oil transfer facility: No
Used oil transporter: No

Historical Generators:
Date form received by agency: 04/08/2013
Site name: CON EDISON SERVICE BOX: 20216
Classification: Conditionally Exempt Small Quantity Generator

Violation Status: No violations found

NY MANIFEST:
Country: USA
EPA ID: NYP004299798
Facility Status: Not reported

CON EDISON SERVICE BOX: 20216 (Continued) **1016450945**

Location Address 1:	FO 131 W 123RD ST
Code:	BP
Location Address 2:	SERV BOX 20216
Total Tanks:	Not reported
Location City:	NEW YORK
Location State:	NY
Location Zip:	10027
Location Zip 4:	Not reported

NY MANIFEST:

EPAID:	NYP004299798
Mailing Name:	CON EDISON
Mailing Contact:	TOM TEELING
Mailing Address 1:	4 IRVING PLACE - 15TH FLOOR
Mailing Address 2:	Not reported
Mailing City:	NEW YORK
Mailing State:	NY
Mailing Zip:	10003
Mailing Zip 4:	Not reported
Mailing Country:	USA
Mailing Phone:	2124603770

NY MANIFEST:

Document ID:	Not reported
Manifest Status:	Not reported
seq:	Not reported
Year:	2013
Trans1 State ID:	NJ0000027193
Trans2 State ID:	Not reported
Generator Ship Date:	04/08/2013
Trans1 Recv Date:	04/08/2013
Trans2 Recv Date:	Not reported
TSD Site Recv Date:	04/09/2013
Part A Recv Date:	Not reported
Part B Recv Date:	Not reported
Generator EPA ID:	NYP004299798
Trans1 EPA ID:	Not reported
Trans2 EPA ID:	Not reported
TSDF ID 1:	NJD002200046
TSDF ID 2:	Not reported
Manifest Tracking Number:	010708345JJK
Import Indicator:	N
Export Indicator:	N
Discr Quantity Indicator:	N
Discr Type Indicator:	N
Discr Residue Indicator:	N
Discr Partial Reject Indicator:	N
Discr Full Reject Indicator:	N
Manifest Ref Number:	Not reported
Alt Facility RCRA ID:	Not reported
Alt Facility Sign Date:	Not reported
MGMT Method Type Code:	H110
Waste Code:	Not reported
Waste Code:	Not reported
Waste Code:	Not reported
Waste Code:	Not reported
Waste Code:	Not reported

CON EDISON SERVICE BOX: 20216 (Continued) **1016450945**

Waste Code:	Not reported
Quantity:	1000
Units:	P - Pounds
Number of Containers:	1
Container Type:	TT - Cargo tank, tank trucks
Handling Method:	T Chemical, physical, or biological treatment.
Specific Gravity:	1
Waste Code:	D008
Waste Code 1_2:	Not reported
Waste Code 1_3:	Not reported
Waste Code 1_4:	Not reported
Waste Code 1_5:	Not reported
Waste Code 1_6:	Not reported

AO440 **344 WEST 122ND STREET** **NY LTANKS** **S102960167**
WSW **344 WEST 122ND STREET** **N/A**
1/8-1/4 **MANHATTAN, NY**
0.241 mi.
1272 ft. **Site 2 of 3 in cluster AO**

Relative:
Higher

Actual:
31 ft.

LTANKS:

Site ID:	178948
Spill Number/Closed Date:	9711778 / 1998-01-21
Spill Date:	1998-01-21
Spill Cause:	Tank Failure
Spill Source:	Private Dwelling
Spill Class:	Known release with minimal potential for fire or hazard. DEC Response. Willing Responsible Party. Corrective action taken.
Cleanup Ceased:	Not reported
Cleanup Meets Standard:	False
SWIS:	3101
Investigator:	SMMARTIN
Referred To:	Not reported
Reported to Dept:	1998-01-21
CID:	205
Water Affected:	Not reported
Spill Notifier:	Responsible Party
Last Inspection:	Not reported
Recommended Penalty:	False
UST Involvement:	False
Remediation Phase:	0
Date Entered In Computer:	1998-01-21
Spill Record Last Update:	1998-01-21
Spiller Name:	JAMES WILLIAMS
Spiller Company:	344 WEST 122ND STREET
Spiller Address:	344 WEST 122ND STREET
Spiller City,St,Zip:	MANHATTAN, NY
Spiller County:	001
Spiller Contact:	JAMES WILLIAMS
Spiller Phone:	(212) 222-0113
Spiller Extention:	Not reported
DEC Region:	2
DER Facility ID:	150213
DEC Memo:	"Prior to Sept, 2004 data translation this spill Lead_DEC Field was MARTINKAT GETTING SOMEONE TO PUMP OUT THE TANK AND GETTING ESTIMATES TO REPLACE IT. 2 FAMILY HOUSE. (10:15 SPOKE TO JAMES WILLIAMS OWNER)"
Remarks:	"CALLER FILLED TANK AND FOUND LEAK AT BOTTOM OF TANK."

344 WEST 122ND STREET (Continued) **S102960167**

Material:

Site ID:	178948
Operable Unit ID:	1054535
Operable Unit:	01
Material ID:	326422
Material Code:	0001A
Material Name:	#2 fuel oil
Case No.:	Not reported
Material FA:	Petroleum
Quantity:	15.00
Units:	Gallons
Recovered:	.00
Resource Affected:	Not reported
Oxygenate:	Not reported

Tank Test:

AN441 **CON EDISON SERVICE BOX: 32613** **RCRA NonGen / NLR** **1016961685**
SW **2237 8TH AVE N OF 120TH ST** **NY MANIFEST** **NYP004345450**
1/8-1/4 **NEW YORK, NY 10027**
0.242 mi.
1276 ft. **Site 2 of 3 in cluster AN**

Relative:
Higher

Actual:
29 ft.

RCRA NonGen / NLR:

Date form received by agency:	09/14/2013
Facility name:	CON EDISON SERVICE BOX: 32613
Facility address:	2237 8TH AVE N OF 120TH ST NEW YORK, NY 10027
EPA ID:	NYP004345450
Mailing address:	IRVING PL, RM 828 NEW YORK, NY 10003
Contact:	JOSE MONTALVO
Contact address:	Not reported Not reported
Contact country:	Not reported
Contact telephone:	(212) 427-1331
Contact email:	Not reported
EPA Region:	02
Classification:	Non-Generator
Description:	Handler: Non-Generators do not presently generate hazardous waste

Handler Activities Summary:

U.S. importer of hazardous waste:	No
Mixed waste (haz. and radioactive):	No
Recycler of hazardous waste:	No
Transporter of hazardous waste:	No
Treater, storer or disposer of HW:	No
Underground injection activity:	No
On-site burner exemption:	No
Furnace exemption:	No
Used oil fuel burner:	No
Used oil processor:	No
User oil refiner:	No
Used oil fuel marketer to burner:	No
Used oil Specification marketer:	No

CON EDISON SERVICE BOX: 32613 (Continued) **1016961685**

Used oil transfer facility: No
Used oil transporter: No

Historical Generators:
Date form received by agency: 08/14/2013
Site name: CON EDISON SERVICE BOX: 32613
Classification: Conditionally Exempt Small Quantity Generator

Violation Status: No violations found

NY MANIFEST:
Country: USA
EPA ID: NYP004345450
Facility Status: Not reported
Location Address 1: FO 2237 8TH AVE NO W120 ST
Code: BP
Location Address 2: SB #32613
Total Tanks: Not reported
Location City: NEW YORK
Location State: NY
Location Zip: 10027
Location Zip 4: Not reported

NY MANIFEST:
EPAID: NYP004345450
Mailing Name: CON EDISON
Mailing Contact: CON EDISON
Mailing Address 1: 4 IRVING PLACE 15TH FLOOR
Mailing Address 2: Not reported
Mailing City: NEW YORK
Mailing State: NY
Mailing Zip: 10003
Mailing Zip 4: Not reported
Mailing Country: USA
Mailing Phone: 2124603770

NY MANIFEST:
Document ID: Not reported
Manifest Status: Not reported
seq: Not reported
Year: 2013
Trans1 State ID: NJD003812047
Trans2 State ID: Not reported
Generator Ship Date: 08/14/2013
Trans1 Recv Date: 08/14/2013
Trans2 Recv Date: Not reported
TSD Site Recv Date: 08/15/2013
Part A Recv Date: Not reported
Part B Recv Date: Not reported
Generator EPA ID: NYP004345450
Trans1 EPA ID: Not reported
Trans2 EPA ID: Not reported
TSDF ID 1: NJD991291105
TSDF ID 2: Not reported
Manifest Tracking Number: 002086675GBF
Import Indicator: N
Export Indicator: N

CON EDISON SERVICE BOX: 32613 (Continued) **1016961685**

Discr Quantity Indicator:	N
Discr Type Indicator:	N
Discr Residue Indicator:	N
Discr Partial Reject Indicator:	N
Discr Full Reject Indicator:	N
Manifest Ref Number:	Not reported
Alt Facility RCRA ID:	Not reported
Alt Facility Sign Date:	Not reported
MGMT Method Type Code:	H110
Waste Code:	Not reported
Waste Code:	Not reported
Waste Code:	Not reported
Waste Code:	Not reported
Waste Code:	Not reported
Waste Code:	Not reported
Quantity:	500
Units:	P - Pounds
Number of Containers:	1
Container Type:	TT - Cargo tank, tank trucks
Handling Method:	T Chemical, physical, or biological treatment.
Specific Gravity:	1
Waste Code:	D008
Waste Code 1_2:	Not reported
Waste Code 1_3:	Not reported
Waste Code 1_4:	Not reported
Waste Code 1_5:	Not reported
Waste Code 1_6:	Not reported

442
SE
1/8-1/4
0.242 mi.
1276 ft.

CON EDISON SERVICE BOX: 20389
126 W 124TH ST
NEW YORK, NY 10027

RCRA-CESQG **1016150119**
FINDS **NYP004287900**
NY MANIFEST
ECHO

Relative:
Lower

Actual:
26 ft.

RCRA-CESQG:

Date form received by agency:	02/08/2013
Facility name:	CON EDISON SERVICE BOX: 20389
Facility address:	126 W 124TH ST NEW YORK, NY 10027
EPA ID:	NYP004287900
Mailing address:	IRVING PL, RM 828 NEW YORK, NY 10003
Contact:	JUAN RODRIGUEZ
Contact address:	Not reported Not reported
Contact country:	Not reported
Contact telephone:	(347) 865-5931
Contact email:	Not reported
EPA Region:	02
Classification:	Conditionally Exempt Small Quantity Generator
Description:	Handler: generates 100 kg or less of hazardous waste per calendar month, and accumulates 1000 kg or less of hazardous waste at any time; or generates 1 kg or less of acutely hazardous waste per calendar month, and accumulates at any time: 1 kg or less of acutely hazardous waste; or 100 kg or less of any residue or contaminated soil, waste or other debris resulting from the cleanup of a spill, into or on any land or water, of acutely hazardous waste; or generates 100 kg or less

CON EDISON SERVICE BOX: 20389 (Continued) **1016150119**

of any residue or contaminated soil, waste or other debris resulting from the cleanup of a spill, into or on any land or water, of acutely hazardous waste during any calendar month, and accumulates at any time: 1 kg or less of acutely hazardous waste; or 100 kg or less of any residue or contaminated soil, waste or other debris resulting from the cleanup of a spill, into or on any land or water, of acutely hazardous waste

Handler Activities Summary:

U.S. importer of hazardous waste:	No
Mixed waste (haz. and radioactive):	No
Recycler of hazardous waste:	No
Transporter of hazardous waste:	No
Treater, storer or disposer of HW:	No
Underground injection activity:	No
On-site burner exemption:	No
Furnace exemption:	No
Used oil fuel burner:	No
Used oil processor:	No
User oil refiner:	No
Used oil fuel marketer to burner:	No
Used oil Specification marketer:	No
Used oil transfer facility:	No
Used oil transporter:	No

Violation Status: No violations found

FINDS:

Registry ID: 110055423545

Environmental Interest/Information System

RCRAInfo is a national information system that supports the Resource Conservation and Recovery Act (RCRA) program through the tracking of events and activities related to facilities that generate, transport, and treat, store, or dispose of hazardous waste. RCRAInfo allows RCRA program staff to track the notification, permit, compliance, and corrective action activities required under RCRA.

NY MANIFEST:

Country:	USA
EPA ID:	NYP004287900
Facility Status:	Not reported
Location Address 1:	126 W 124TH ST
Code:	BP
Location Address 2:	SERV BOX 20389
Total Tanks:	Not reported
Location City:	NEW YORK
Location State:	NY
Location Zip:	10035
Location Zip 4:	Not reported

NY MANIFEST:

EPAID:	NYP004287900
Mailing Name:	CON EDISON
Mailing Contact:	TOM TEELING

CON EDISON SERVICE BOX: 20389 (Continued) **1016150119**

Mailing Address 1:	4 IRVING PLACE - 15TH FLOOR
Mailing Address 2:	Not reported
Mailing City:	NEW YORK
Mailing State:	NY
Mailing Zip:	10003
Mailing Zip 4:	Not reported
Mailing Country:	USA
Mailing Phone:	2124603770

NY MANIFEST:

Document ID:	Not reported
Manifest Status:	Not reported
seq:	Not reported
Year:	2013
Trans1 State ID:	NJ0000027193
Trans2 State ID:	Not reported
Generator Ship Date:	02/08/2013
Trans1 Recv Date:	02/08/2013
Trans2 Recv Date:	Not reported
TSD Site Recv Date:	02/11/2013
Part A Recv Date:	Not reported
Part B Recv Date:	Not reported
Generator EPA ID:	NYP004287900
Trans1 EPA ID:	Not reported
Trans2 EPA ID:	Not reported
TSDF ID 1:	NJD002200046
TSDF ID 2:	Not reported
Manifest Tracking Number:	010840351JJK
Import Indicator:	N
Export Indicator:	N
Discr Quantity Indicator:	N
Discr Type Indicator:	N
Discr Residue Indicator:	N
Discr Partial Reject Indicator:	N
Discr Full Reject Indicator:	N
Manifest Ref Number:	Not reported
Alt Facility RCRA ID:	Not reported
Alt Facility Sign Date:	Not reported
MGMT Method Type Code:	H110
Waste Code:	Not reported
Waste Code:	Not reported
Waste Code:	Not reported
Waste Code:	Not reported
Waste Code:	Not reported
Waste Code:	Not reported
Quantity:	500
Units:	P - Pounds
Number of Containers:	1
Container Type:	TT - Cargo tank, tank trucks
Handling Method:	T Chemical, physical, or biological treatment.
Specific Gravity:	1
Waste Code:	D008
Waste Code 1_2:	Not reported
Waste Code 1_3:	Not reported
Waste Code 1_4:	Not reported
Waste Code 1_5:	Not reported
Waste Code 1_6:	Not reported

CON EDISON SERVICE BOX: 20389 (Continued) **1016150119**

ECHO:
- Envid: 1016150119
- Registry ID: 110055423545
- DFR URL: http://echo.epa.gov/detailed_facility_report?fid=110055423545

443
ESE
1/8-1/4
0.243 mi.
1282 ft.

Relative:
Lower

Actual:
28 ft.

CONSOLIDATED EDISON **NY MANIFEST** **S112140773**
113 W 126 ST **N/A**
NEW YORK, NY 10027

NY MANIFEST:
- Country: USA
- EPA ID: NYP004255568
- Facility Status: Not reported
- Location Address 1: 113 W 126 ST
- Code: BP
- Location Address 2: Not reported
- Total Tanks: Not reported
- Location City: NEW YORK
- Location State: NY
- Location Zip: 10027
- Location Zip 4: Not reported

NY MANIFEST:
- EPAID: NYP004255568
- Mailing Name: CONSOLIDATED EDISON
- Mailing Contact: TOM TEELING
- Mailing Address 1: 4 IRVING PLACE 15TH FLOOR
- Mailing Address 2: Not reported
- Mailing City: NEW YORK
- Mailing State: NY
- Mailing Zip: 10003
- Mailing Zip 4: Not reported
- Mailing Country: USA
- Mailing Phone: 2124603770

NY MANIFEST:
- Document ID: Not reported
- Manifest Status: Not reported
- seq: Not reported
- Year: 2012
- Trans1 State ID: NJ0000027193
- Trans2 State ID: Not reported
- Generator Ship Date: 06/20/2012
- Trans1 Recv Date: 06/20/2012
- Trans2 Recv Date: Not reported
- TSD Site Recv Date: 06/20/2012
- Part A Recv Date: Not reported
- Part B Recv Date: Not reported
- Generator EPA ID: NYP004255568
- Trans1 EPA ID: Not reported
- Trans2 EPA ID: Not reported
- TSDF ID 1: NJD002200046
- TSDF ID 2: Not reported
- Manifest Tracking Number: 009202789JJK
- Import Indicator: N

CONSOLIDATED EDISON (Continued) **S112140773**

Export Indicator:	N
Discr Quantity Indicator:	N
Discr Type Indicator:	N
Discr Residue Indicator:	N
Discr Partial Reject Indicator:	N
Discr Full Reject Indicator:	N
Manifest Ref Number:	Not reported
Alt Facility RCRA ID:	Not reported
Alt Facility Sign Date:	Not reported
MGMT Method Type Code:	H111
Waste Code:	Not reported
Waste Code:	Not reported
Waste Code:	Not reported
Waste Code:	Not reported
Waste Code:	Not reported
Waste Code:	Not reported
Quantity:	500.0
Units:	P - Pounds
Number of Containers:	1.0
Container Type:	TT - Cargo tank, tank trucks
Handling Method:	T Chemical, physical, or biological treatment.
Specific Gravity:	1.0
Waste Code:	D008
Waste Code 1_2:	Not reported
Waste Code 1_3:	Not reported
Waste Code 1_4:	Not reported
Waste Code 1_5:	Not reported
Waste Code 1_6:	Not reported

AQ444 **CON EDISON** **NY MANIFEST** **S116044128**
NW **407 W 127TH ST** **N/A**
1/8-1/4 **NEW YORK, NY 10027**
0.243 mi.
1284 ft. **Site 1 of 2 in cluster AQ**

Relative:
Higher

Actual:
33 ft.

NY MANIFEST:

Country:	USA
EPA ID:	NYP004405197
Facility Status:	Not reported
Location Address 1:	407 W 127TH ST
Code:	BP
Location Address 2:	SB20870
Total Tanks:	Not reported
Location City:	NEW YORK
Location State:	NY
Location Zip:	10027
Location Zip 4:	Not reported

NY MANIFEST:

EPAID:	NYP004405197
Mailing Name:	CON EDISON
Mailing Contact:	CON EDISON
Mailing Address 1:	4 IRVING PLACE
Mailing Address 2:	15TH FL
Mailing City:	NEW YORK
Mailing State:	NY
Mailing Zip:	10003

CON EDISON (Continued) **S116044128**

Mailing Zip 4:	Not reported
Mailing Country:	USA
Mailing Phone:	Not reported

NY MANIFEST:

Document ID:	Not reported
Manifest Status:	Not reported
seq:	Not reported
Year:	2013
Trans1 State ID:	NJD003812047
Trans2 State ID:	Not reported
Generator Ship Date:	12/12/2013
Trans1 Recv Date:	12/12/2013
Trans2 Recv Date:	Not reported
TSD Site Recv Date:	12/13/2013
Part A Recv Date:	Not reported
Part B Recv Date:	Not reported
Generator EPA ID:	NYP004405197
Trans1 EPA ID:	Not reported
Trans2 EPA ID:	Not reported
TSDF ID 1:	NJD991291105
TSDF ID 2:	Not reported
Manifest Tracking Number:	002299685GBF
Import Indicator:	N
Export Indicator:	N
Discr Quantity Indicator:	N
Discr Type Indicator:	N
Discr Residue Indicator:	N
Discr Partial Reject Indicator:	N
Discr Full Reject Indicator:	N
Manifest Ref Number:	Not reported
Alt Facility RCRA ID:	Not reported
Alt Facility Sign Date:	Not reported
MGMT Method Type Code:	H110
Waste Code:	Not reported
Waste Code:	Not reported
Waste Code:	Not reported
Waste Code:	Not reported
Waste Code:	Not reported
Waste Code:	Not reported
Quantity:	500
Units:	P - Pounds
Number of Containers:	1
Container Type:	TT - Cargo tank, tank trucks
Handling Method:	T Chemical, physical, or biological treatment.
Specific Gravity:	1
Waste Code:	D008
Waste Code 1_2:	Not reported
Waste Code 1_3:	Not reported
Waste Code 1_4:	Not reported
Waste Code 1_5:	Not reported
Waste Code 1_6:	Not reported

AQ445 **COOKS FURNITURE REFINISHING** **NY MANIFEST** **1009232357**
NW **410 WEST 127TH STREET** **N/A**
1/8-1/4 **NEW YORK, NY 10027**
0.245 mi.
1293 ft. **Site 2 of 2 in cluster AQ**

Relative:
Higher

Actual:
30 ft.

NY MANIFEST:

Country:	USA
EPA ID:	NYP000867721
Facility Status:	Not reported
Location Address 1:	410 WEST 127TH STREET
Code:	BP
Location Address 2:	Not reported
Total Tanks:	Not reported
Location City:	NEW YORK
Location State:	NY
Location Zip:	10027
Location Zip 4:	Not reported

NY MANIFEST:

EPAID:	NYP000867721
Mailing Name:	COOKS FURNITURE REFINISHING
Mailing Contact:	COOKS FURNITURE REFINISHING
Mailing Address 1:	410 WEST 127TH STREET
Mailing Address 2:	Not reported
Mailing City:	NEW YORK
Mailing State:	NY
Mailing Zip:	10027
Mailing Zip 4:	Not reported
Mailing Country:	USA
Mailing Phone:	2126780196

NY MANIFEST:

Document ID:	NYA6259473
Manifest Status:	K
seq:	Not reported
Year:	1987
Trans1 State ID:	NY8385RW
Trans2 State ID:	Not reported
Generator Ship Date:	05/06/1987
Trans1 Recv Date:	05/06/1987
Trans2 Recv Date:	/ /
TSD Site Recv Date:	05/08/1987
Part A Recv Date:	06/26/1987
Part B Recv Date:	05/14/1987
Generator EPA ID:	NYP000867721
Trans1 EPA ID:	NYD082785429
Trans2 EPA ID:	Not reported
TSDF ID 1:	NYD082785429
TSDF ID 2:	Not reported
Manifest Tracking Number:	Not reported
Import Indicator:	Not reported
Export Indicator:	Not reported
Discr Quantity Indicator:	Not reported
Discr Type Indicator:	Not reported
Discr Residue Indicator:	Not reported
Discr Partial Reject Indicator:	Not reported
Discr Full Reject Indicator:	Not reported
Manifest Ref Number:	Not reported

COOKS FURNITURE REFINISHING (Continued) **1009232357**

Alt Facility RCRA ID:	Not reported
Alt Facility Sign Date:	Not reported
MGMT Method Type Code:	Not reported
Waste Code:	D001 - NON-LISTED IGNITABLE WASTES
Waste Code:	Not reported
Waste Code:	Not reported
Waste Code:	Not reported
Waste Code:	Not reported
Waste Code:	Not reported
Quantity:	00110
Units:	G - Gallons (liquids only)* (8.3 pounds)
Number of Containers:	002
Container Type:	DM - Metal drums, barrels
Handling Method:	B Incineration, heat recovery, burning.
Specific Gravity:	091
Waste Code:	D001 - NON-LISTED IGNITABLE WASTES
Waste Code:	Not reported
Waste Code:	Not reported
Waste Code:	Not reported
Waste Code:	Not reported
Quantity:	01000
Units:	P - Pounds
Number of Containers:	004
Container Type:	DM - Metal drums, barrels
Handling Method:	L Landfill.
Specific Gravity:	100

446
WNW
1/8-1/4
0.245 mi.
1296 ft.

ENGINE COMPANY 37 **NY UST U001840104**
415 WEST 125TH STREET **NY AST N/A**
MANHATTAN, NY 10027

Relative:
Lower

Actual:
26 ft.

UST:

Id/Status:	2-357928 / Unregulated/Closed
Program Type:	PBS
Region:	STATE
DEC Region:	2
Expiration Date:	N/A
UTM X:	588217.65247
UTM Y:	4518381.26288
Site Type:	Other

Affiliation Records:

Site Id:	17936
Affiliation Type:	On-Site Operator
Company Name:	ENGINE COMPANY 37
Contact Type:	Not reported
Contact Name:	OFFICER ON DUTY
Address1:	Not reported
Address2:	Not reported
City:	Not reported
State:	NN
Zip Code:	Not reported
Country Code:	001
Phone:	(212) 570-4237
EMail:	Not reported

ENGINE COMPANY 37 (Continued) **U001840104**

Fax Number:	Not reported
Modified By:	CGFREEDM
Date Last Modified:	2007-03-27
Site Id:	17936
Affiliation Type:	Emergency Contact
Company Name:	FDNY
Contact Type:	Not reported
Contact Name:	EOC/NOTIFICATION DESK
Address1:	Not reported
Address2:	Not reported
City:	Not reported
State:	NN
Zip Code:	Not reported
Country Code:	999
Phone:	(718) 999-7900
EMail:	Not reported
Fax Number:	Not reported
Modified By:	DMMOLOUG
Date Last Modified:	2014-04-10
Site Id:	17936
Affiliation Type:	Facility Owner
Company Name:	FDNY
Contact Type:	ASST. COMMISSIONER
Contact Name:	JOSEPH MASTROPIETRO
Address1:	9 METROTECH CENTER
Address2:	Not reported
City:	BROOKLYN
State:	NY
Zip Code:	11201-3857
Country Code:	001
Phone:	(718) 999-7900
EMail:	Not reported
Fax Number:	Not reported
Modified By:	LSZINOMA
Date Last Modified:	2015-01-07
Site Id:	17936
Affiliation Type:	Mail Contact
Company Name:	FIRE DEPARTMENT FACILITIES
Contact Type:	Not reported
Contact Name:	ASST. COMMR. JOSEPH M. MASTROPIETRO
Address1:	48-34 35TH STREET
Address2:	Not reported
City:	LONG ISLAND CITY
State:	NY
Zip Code:	11101
Country Code:	001
Phone:	(718) 784-6510
EMail:	MASTROJ@FDNY.NYC.GOV
Fax Number:	Not reported
Modified By:	DMMOLOUG
Date Last Modified:	2014-04-10

Tank Info:

ENGINE COMPANY 37 (Continued) **U001840104**

Tank Number:	001
Tank ID:	35208
Tank Status:	Closed - In Place
Material Name:	Closed - In Place
Capacity Gallons:	550
Install Date:	12/01/1974
Date Tank Closed:	05/01/1997
Registered:	True
Tank Location:	Underground
Tank Type:	Steel/carbon steel
Material Code:	0008
Common Name of Substance:	Diesel
Tightness Test Method:	NN
Date Test:	Not reported
Next Test Date:	Not reported
Pipe Model:	Not reported
Modified By:	TRANSLAT
Last Modified:	03/04/2004

Equipment Records:

B00 - Tank External Protection - None
F00 - Pipe External Protection - None
H00 - Tank Leak Detection - None
D00 - Pipe Type - No Piping
J02 - Dispenser - Suction Dispenser
C00 - Pipe Location - No Piping
I04 - Overfill - Product Level Gauge (A/G)
A00 - Tank Internal Protection - None
G00 - Tank Secondary Containment - None

Tank Number:	002
Tank ID:	35209
Tank Status:	Closed - In Place
Material Name:	Closed - In Place
Capacity Gallons:	550
Install Date:	12/01/1974
Date Tank Closed:	05/01/1997
Registered:	True
Tank Location:	Underground
Tank Type:	Steel/carbon steel
Material Code:	0008
Common Name of Substance:	Diesel
Tightness Test Method:	NN
Date Test:	Not reported
Next Test Date:	Not reported
Pipe Model:	Not reported
Modified By:	TRANSLAT
Last Modified:	03/04/2004

Equipment Records:

A00 - Tank Internal Protection - None
G00 - Tank Secondary Containment - None
B00 - Tank External Protection - None
F00 - Pipe External Protection - None
H00 - Tank Leak Detection - None

ENGINE COMPANY 37 (Continued) **U001840104**

C00 - Pipe Location - No Piping
I04 - Overfill - Product Level Gauge (A/G)
D00 - Pipe Type - No Piping
J02 - Dispenser - Suction Dispenser

Tank Number: 003
Tank ID: 35210
Tank Status: Closed - In Place
Material Name: Closed - In Place
Capacity Gallons: 550
Install Date: 12/01/1974
Date Tank Closed: 05/01/1997
Registered: True
Tank Location: Underground
Tank Type: Steel/carbon steel
Material Code: 0009
Common Name of Substance: Gasoline

Tightness Test Method: NN
Date Test: Not reported
Next Test Date: Not reported
Pipe Model: Not reported
Modified By: TRANSLAT
Last Modified: 03/04/2004

Equipment Records:

H00 - Tank Leak Detection - None
D00 - Pipe Type - No Piping
J02 - Dispenser - Suction Dispenser
A00 - Tank Internal Protection - None
G00 - Tank Secondary Containment - None
B00 - Tank External Protection - None
F00 - Pipe External Protection - None
C00 - Pipe Location - No Piping
I04 - Overfill - Product Level Gauge (A/G)

Tank Number: 004
Tank ID: 35211
Tank Status: Closed - In Place
Material Name: Closed - In Place
Capacity Gallons: 550
Install Date: 12/01/1974
Date Tank Closed: 05/01/1997
Registered: True
Tank Location: Underground
Tank Type: Steel/carbon steel
Material Code: 0009
Common Name of Substance: Gasoline

Tightness Test Method: NN
Date Test: Not reported
Next Test Date: Not reported
Pipe Model: Not reported
Modified By: TRANSLAT
Last Modified: 03/04/2004

ENGINE COMPANY 37 (Continued) **U001840104**

Equipment Records:

B00 - Tank External Protection - None
F00 - Pipe External Protection - None
H00 - Tank Leak Detection - None
C00 - Pipe Location - No Piping
I04 - Overfill - Product Level Gauge (A/G)
D00 - Pipe Type - No Piping
J02 - Dispenser - Suction Dispenser
A00 - Tank Internal Protection - None
G00 - Tank Secondary Containment - None

AST:

Region:	STATE
DEC Region:	2
Site Status:	Unregulated/Closed
Facility Id:	2-357928
Program Type:	PBS
UTM X:	588217.65247
UTM Y:	4518381.26288
Expiration Date:	N/A
Site Type:	Other

Affiliation Records:

Site Id:	17936
Affiliation Type:	On-Site Operator
Company Name:	ENGINE COMPANY 37
Contact Type:	Not reported
Contact Name:	OFFICER ON DUTY
Address1:	Not reported
Address2:	Not reported
City:	Not reported
State:	NN
Zip Code:	Not reported
Country Code:	001
Phone:	(212) 570-4237
EMail:	Not reported
Fax Number:	Not reported
Modified By:	CGFREEDM
Date Last Modified:	2007-03-27

Site Id:	17936
Affiliation Type:	Emergency Contact
Company Name:	FDNY
Contact Type:	Not reported
Contact Name:	EOC/NOTIFICATION DESK
Address1:	Not reported
Address2:	Not reported
City:	Not reported
State:	NN
Zip Code:	Not reported
Country Code:	999
Phone:	(718) 999-7900
EMail:	Not reported
Fax Number:	Not reported
Modified By:	DMMOLOUG
Date Last Modified:	2014-04-10

ENGINE COMPANY 37 (Continued) **U001840104**

Site Id:	17936
Affiliation Type:	Facility Owner
Company Name:	FDNY
Contact Type:	ASST. COMMISSIONER
Contact Name:	JOSEPH MASTROPIETRO
Address1:	9 METROTECH CENTER
Address2:	Not reported
City:	BROOKLYN
State:	NY
Zip Code:	11201-3857
Country Code:	001
Phone:	(718) 999-7900
EMail:	Not reported
Fax Number:	Not reported
Modified By:	LSZINOMA
Date Last Modified:	2015-01-07

Site Id:	17936
Affiliation Type:	Mail Contact
Company Name:	FIRE DEPARTMENT FACILITIES
Contact Type:	Not reported
Contact Name:	ASST. COMMR. JOSEPH M. MASTROPIETRO
Address1:	48-34 35TH STREET
Address2:	Not reported
City:	LONG ISLAND CITY
State:	NY
Zip Code:	11101
Country Code:	001
Phone:	(718) 784-6510
EMail:	MASTROJ@FDNY.NYC.GOV
Fax Number:	Not reported
Modified By:	DMMOLOUG
Date Last Modified:	2014-04-10

Tank Info:

Tank Number:	005
Tank Id:	216539
Material Code:	0008
Common Name of Substance:	Diesel

Equipment Records:

C01 - Pipe Location - Aboveground
D02 - Pipe Type - Galvanized Steel
H05 - Tank Leak Detection - In-Tank System (ATG)
A00 - Tank Internal Protection - None
L00 - Piping Leak Detection - None
I04 - Overfill - Product Level Gauge (A/G)
B01 - Tank External Protection - Painted/Asphalt Coating
G01 - Tank Secondary Containment - Diking (Aboveground)
H03 - Tank Leak Detection - Vapor Well
F01 - Pipe External Protection - Painted/Asphalt Coating
J02 - Dispenser - Suction Dispenser
K00 - Spill Prevention - None

Tank Location:	3
Tank Type:	Steel/Carbon Steel/Iron

ENGINE COMPANY 37 (Continued) **U001840104**

Tank Status:	In Service
Pipe Model:	Not reported
Install Date:	11/01/1998
Capacity Gallons:	550
Tightness Test Method:	NN
Date Test:	Not reported
Next Test Date:	Not reported
Date Tank Closed:	Not reported
Register:	True
Modified By:	CGFREEDM
Last Modified:	03/27/2007
Material Name:	Not reported

AR447 **CON EDISON SERVICE BOX: 20985** **RCRA NonGen / NLR** **1016961997**
NNW **449 W 128TH ST** **NY MANIFEST** **NYP004349502**
1/8-1/4 **NEW YORK, NY 10027**
0.247 mi.
1305 ft. **Site 1 of 2 in cluster AR**

Relative:
Higher

Actual:
50 ft.

RCRA NonGen / NLR:

Date form received by agency:	09/22/2013
Facility name:	CON EDISON SERVICE BOX: 20985
Facility address:	449 W 128TH ST NEW YORK, NY 10027
EPA ID:	NYP004349502
Mailing address:	IRVING PL, RM 828 NEW YORK, NY 10003
Contact:	BENJAMIN BAMONTE
Contact address:	Not reported Not reported
Contact country:	Not reported
Contact telephone:	(212) 894-9549
Contact email:	Not reported
EPA Region:	02
Classification:	Non-Generator
Description:	Handler: Non-Generators do not presently generate hazardous waste

Handler Activities Summary:

U.S. importer of hazardous waste:	No
Mixed waste (haz. and radioactive):	No
Recycler of hazardous waste:	No
Transporter of hazardous waste:	No
Treater, storer or disposer of HW:	No
Underground injection activity:	No
On-site burner exemption:	No
Furnace exemption:	No
Used oil fuel burner:	No
Used oil processor:	No
User oil refiner:	No
Used oil fuel marketer to burner:	No
Used oil Specification marketer:	No
Used oil transfer facility:	No
Used oil transporter:	No

Historical Generators:

Date form received by agency:	08/22/2013
Site name:	CON EDISON SERVICE BOX: 20985

CON EDISON SERVICE BOX: 20985 (Continued) **1016961997**

Classification: Conditionally Exempt Small Quantity Generator

Violation Status: No violations found

NY MANIFEST:
Country: USA
EPA ID: NYP004349502
Facility Status: Not reported
Location Address 1: F/O 449W 128TH ST
Code: BP
Location Address 2: SERVICE BOX # 20985
Total Tanks: Not reported
Location City: MANHATTAN
Location State: NY
Location Zip: 10027
Location Zip 4: Not reported

NY MANIFEST:
EPAID: NYP004349502
Mailing Name: CON EDISON
Mailing Contact: TOM TEELING
Mailing Address 1: 4 IRVING PLACE 15 FLOOR
Mailing Address 2: Not reported
Mailing City: NEW YORK
Mailing State: NY
Mailing Zip: 10003
Mailing Zip 4: Not reported
Mailing Country: USA
Mailing Phone: 2124603770

NY MANIFEST:
Document ID: Not reported
Manifest Status: Not reported
seq: Not reported
Year: 2013
Trans1 State ID: NJD003812047
Trans2 State ID: Not reported
Generator Ship Date: 08/22/2013
Trans1 Recv Date: 08/22/2013
Trans2 Recv Date: Not reported
TSD Site Recv Date: 08/23/2013
Part A Recv Date: Not reported
Part B Recv Date: Not reported
Generator EPA ID: NYP004349502
Trans1 EPA ID: Not reported
Trans2 EPA ID: Not reported
TSDF ID 1: NJD991291105
TSDF ID 2: Not reported
Manifest Tracking Number: 002220846GBF
Import Indicator: N
Export Indicator: N
Discr Quantity Indicator: N
Discr Type Indicator: N
Discr Residue Indicator: N
Discr Partial Reject Indicator: N
Discr Full Reject Indicator: N
Manifest Ref Number: Not reported
Alt Facility RCRA ID: Not reported

CON EDISON SERVICE BOX: 20985 (Continued) **1016961997**

Alt Facility Sign Date:	Not reported
MGMT Method Type Code:	H110
Waste Code:	Not reported
Waste Code:	Not reported
Waste Code:	Not reported
Waste Code:	Not reported
Waste Code:	Not reported
Waste Code:	Not reported
Quantity:	750
Units:	P - Pounds
Number of Containers:	1
Container Type:	TT - Cargo tank, tank trucks
Handling Method:	T Chemical, physical, or biological treatment.
Specific Gravity:	1
Waste Code:	D008
Waste Code 1_2:	Not reported
Waste Code 1_3:	Not reported
Waste Code 1_4:	Not reported
Waste Code 1_5:	Not reported
Waste Code 1_6:	Not reported

448
SE
1/8-1/4
0.248 mi.
1309 ft.

CVS PHARMACY #2737 **RCRA-LQG** **1014958107**
115 W 125TH ST **NY MANIFEST** **NYR000193441**
NEW YORK, NY 10027

Relative:
Lower

Actual:
26 ft.

RCRA-LQG:

Date form received by agency:	12/10/2015
Facility name:	CVS PHARMACY #2737
Facility address:	115 W 125TH ST NEW YORK, NY 10027
EPA ID:	NYR000193441
Mailing address:	CVS DR WOONSOCKET, RI 02895
Contact:	NICOLE WILKINSON
Contact address:	CVS DR MAIL CODE 2340 WOONSOCKET, RI 02895
Contact country:	US
Contact telephone:	(401) 770-7132
Contact email:	NICOLE.WILKINSON@CVSHEALTH.COM
EPA Region:	02
Classification:	Large Quantity Generator
Description:	Handler: generates 1,000 kg or more of hazardous waste during any calendar month; or generates more than 1 kg of acutely hazardous waste during any calendar month; or generates more than 100 kg of any residue or contaminated soil, waste or other debris resulting from the cleanup of a spill, into or on any land or water, of acutely hazardous waste during any calendar month; or generates 1 kg or less of acutely hazardous waste during any calendar month, and accumulates more than 1 kg of acutely hazardous waste at any time; or generates 100 kg or less of any residue or contaminated soil, waste or other debris resulting from the cleanup of a spill, into or on any land or water, of acutely hazardous waste during any calendar month, and accumulates more than 100 kg of that material at any time

CVS PHARMACY #2737 (Continued) **1014958107**

Owner/Operator Summary:
Owner/operator name: HARLEM CENTER LLC
Owner/operator address: METRO TECH CENTER-22ND FL
BROOKLYN, 11201
Owner/operator country: US
Owner/operator telephone: (718) 923-8611
Legal status: Private
Owner/Operator Type: Owner
Owner/Op start date: 08/19/2002
Owner/Op end date: Not reported

Owner/operator name: CVS ALBANY LLC
Owner/operator address: Not reported
Not reported
Owner/operator country: US
Owner/operator telephone: Not reported
Legal status: Private
Owner/Operator Type: Operator
Owner/Op start date: 10/09/2002
Owner/Op end date: Not reported

Handler Activities Summary:
U.S. importer of hazardous waste: No
Mixed waste (haz. and radioactive): No
Recycler of hazardous waste: No
Transporter of hazardous waste: No
Treater, storer or disposer of HW: No
Underground injection activity: No
On-site burner exemption: No
Furnace exemption: No
Used oil fuel burner: No
Used oil processor: No
User oil refiner: No
Used oil fuel marketer to burner: No
Used oil Specification marketer: No
Used oil transfer facility: No
Used oil transporter: No

. Waste code: D001
. Waste name: IGNITABLE WASTE

. Waste code: D002
. Waste name: CORROSIVE WASTE

. Waste code: D004
. Waste name: ARSENIC

. Waste code: D005
. Waste name: BARIUM

. Waste code: D006
. Waste name: CADMIUM

. Waste code: D007
. Waste name: CHROMIUM

CVS PHARMACY #2737 (Continued) **1014958107**

. Waste code: D008
. Waste name: LEAD

. Waste code: D009
. Waste name: MERCURY

. Waste code: D010
. Waste name: SELENIUM

. Waste code: D011
. Waste name: SILVER

. Waste code: D016
. Waste name: 2,4-D (2,4-DICHLOROPHENOXYACETIC ACID)

. Waste code: D018
. Waste name: BENZENE

. Waste code: D024
. Waste name: M-CRESOL

. Waste code: D027
. Waste name: 1,4-DICHLOROBENZENE

. Waste code: D035
. Waste name: METHYL ETHYL KETONE

. Waste code: D039
. Waste name: TETRACHLOROETHYLENE

. Waste code: P001
. Waste name: 2H-1-BENZOPYRAN-2-ONE, 4-HYDROXY-3-(3-OXO-1-PHENYLBUTYL)-, & SALTS, WHEN PRESENT AT CONCENTRATIONS GREATER THAN 0.3% (OR) WARFARIN, & SALTS, WHEN PRESENT AT CONCENTRATIONS GREATER THAN 0.3%

. Waste code: P012
. Waste name: ARSENIC OXIDE AS2O3 (OR) ARSENIC TRIOXIDE

. Waste code: P075
. Waste name: NICOTINE, & SALTS (OR) PYRIDINE, 3-(1-METHYL-2-PYRROLIDINYL)-,(S)-, & SALTS

. Waste code: P188
. Waste name: BENZOIC ACID, 2-HYDROXY-, COMPD. WITH (3AS-CIS)-1,2,3,3A,8,8A-HEXAHYDRO-1,3A,8-TRIMETHYLPYRROLO[2,3-B]INDOL--YL METHYLCARBAMATE ESTER (1:1) (OR) PHYSOSTIGMINE SALICYLATE

. Waste code: U002
. Waste name: 2-PROPANONE (I) (OR) ACETONE (I)

. Waste code: U010
. Waste name: AZIRINO [2',3':3,4]PYRROLO[1,2-A]INDOLE-4,7-DIONE, 6-AMINO-8-[[(AMINOCARBONYL)OXY]METHYL]-1,1A,2,8,8A,8B-HEXAHYDRO-8A-METOXY-5-METHYL-, [1AS-(1AALPHA, 8BETA, 8AALPHA, 8BALPHA)]- (OR) MITOMYCIN C

. Waste code: U031

CVS PHARMACY #2737 (Continued) **1014958107**

. Waste name: 1-BUTANOL (I) (OR) N-BUTYL ALCOHOL (I)

. Waste code: U034
. Waste name: ACETALDEHYDE, TRICHLORO- (OR) CHLORAL

. Waste code: U035
. Waste name: BENZENEBUTANOIC ACID, 4-[BIS(2-CHLOROETHYL)AMINO]- (OR) CHLORAMBUCIL

. Waste code: U044
. Waste name: CHLOROFORM (OR) METHANE, TRICHLORO-

. Waste code: U058
. Waste name: 2H-1,3,2-OXAZAPHOSPHORIN-2-AMINE, N,N-BIS(2-CHLOROETHYL)TETRAHYDRO-, 2-OXIDE (OR) CYCLOPHOSPHAMIDE

. Waste code: U059
. Waste name: 5,12-NAPHTHACENEDIONE, 8-ACETYL-10-[(3-AMINO-2,3,6-TRIDEOXY)-ALPHA-L-LYXO-HEXOPYRANOSYL)OXY]-,8,9,10-TETRAHYDRO-6,8,11-TRIHYDROXY-1-METHOXY-, (8S-CIS)- (OR) DAUNOMYCIN

. Waste code: U070
. Waste name: BENZENE, 1,2-DICHLORO- (OR) O-DICHLOROBENZENE

. Waste code: U072
. Waste name: BENZENE, 1,4-DICHLORO- (OR) P-DICHLOROBENZENE

. Waste code: U089
. Waste name: DIETHYLSTILBESTEROL (OR) PHENOL, 4,4'-(1,2-DIETHYL-1,2-ETHENEDIYL)BIS, (E)-

. Waste code: U122
. Waste name: FORMALDEHYDE

. Waste code: U129
. Waste name: CYCLOHEXANE, 1,2,3,4,5,6-HEXACHLORO-, (1ALPHA, 2ALPHA, 3BETA, 4ALPHA, 5ALPHA, 6BETA)- (OR) LINDANE

. Waste code: U132
. Waste name: HEXACHLOROPHENE (OR) PHENOL, 2,2'-METHYLENEBIS[3,4,6-TRICHLORO-

. Waste code: U150
. Waste name: L-PHENYLALANINE, 4-[BIS(2-CHLOROETHYL)AMINO]- (OR) MELPHALAN

. Waste code: U151
. Waste name: MERCURY

. Waste code: U154
. Waste name: METHANOL (I) (OR) METHYL ALCOHOL (I)

. Waste code: U165
. Waste name: NAPHTHALENE

. Waste code: U188
. Waste name: PHENOL

. Waste code: U200

CVS PHARMACY #2737 (Continued) **1014958107**

. Waste name: RESERPINE (OR) YOHIMBAN-16-CARBOXYLIC ACID, 11,17-DIMETHOXY-18-[(3,4,5-TRIMETHOXYBENZOYL)OXY]-, METHYL ESTER, (3BETA, 16BETA, 17ALPHA, 18BETA, 20ALPHA)-

. Waste code: U201
. Waste name: 1,3-BENZENEDIOL (OR) RESORCINOL

. Waste code: U204
. Waste name: SELENIOUS ACID (OR) SELENIUM DIOXIDE

. Waste code: U205
. Waste name: SELENIUM SULFIDE (OR) SELENIUM SULFIDE SES2 (R,T)

. Waste code: U206
. Waste name: D-GLUCOSE, 2-DEOXY-2-[[(METHYLNITROSOAMINO)-CARBONYL]AMINO]- (OR) GLUCOPYRANOSE, 2-DEOXY-2-(3-METHYL-3-NITROSOUREIDO)-,D- (OR) STREPTOZOTOCIN

. Waste code: U210
. Waste name: ETHENE, TETRACHLORO- (OR) TETRACHLOROETHYLENE

. Waste code: U279
. Waste name: CARBARYL (OR) 1-NAPHTHALENOL, METHYLCARBAMATE

. Waste code: U411
. Waste name: PHENOL, 2-(1-METHYLETHOXY)-, METHYLCARBAMATE (OR) PROPOXUR

Historical Generators:
Date form received by agency: 07/28/2015
Site name: CVS PHARMACY #2737
Classification: Conditionally Exempt Small Quantity Generator

. Waste code: D001
. Waste name: IGNITABLE WASTE

. Waste code: D002
. Waste name: CORROSIVE WASTE

. Waste code: D004
. Waste name: ARSENIC

. Waste code: D005
. Waste name: BARIUM

. Waste code: D006
. Waste name: CADMIUM

. Waste code: D007
. Waste name: CHROMIUM

. Waste code: D008
. Waste name: LEAD

. Waste code: D009
. Waste name: MERCURY

. Waste code: D010

CVS PHARMACY #2737 (Continued) **1014958107**

. Waste name: SELENIUM

. Waste code: D011
. Waste name: SILVER

. Waste code: D016
. Waste name: 2,4-D (2,4-DICHLOROPHENOXYACETIC ACID)

. Waste code: D018
. Waste name: BENZENE

. Waste code: D024
. Waste name: M-CRESOL

. Waste code: D027
. Waste name: 1,4-DICHLOROBENZENE

. Waste code: D035
. Waste name: METHYL ETHYL KETONE

. Waste code: D039
. Waste name: TETRACHLOROETHYLENE

. Waste code: P001
. Waste name: 2H-1-BENZOPYRAN-2-ONE, 4-HYDROXY-3-(3-OXO-1-PHENYLBUTYL)-, & SALTS, WHEN PRESENT AT CONCENTRATIONS GREATER THAN 0.3% (OR) WARFARIN, & SALTS, WHEN PRESENT AT CONCENTRATIONS GREATER THAN 0.3%

. Waste code: P012
. Waste name: ARSENIC OXIDE AS2O3 (OR) ARSENIC TRIOXIDE

. Waste code: P075
. Waste name: NICOTINE, & SALTS (OR) PYRIDINE, 3-(1-METHYL-2-PYRROLIDINYL)-,(S)-, & SALTS

. Waste code: P188
. Waste name: BENZOIC ACID, 2-HYDROXY-, COMPD. WITH (3AS-CIS)-1,2,3,3A,8,8A-HEXAHYDRO-1,3A,8-TRIMETHYLPYRROLO[2,3-B]INDOL--YL METHYLCARBAMATE ESTER (1:1) (OR) PHYSOSTIGMINE SALICYLATE

. Waste code: U002
. Waste name: 2-PROPANONE (I) (OR) ACETONE (I)

. Waste code: U010
. Waste name: AZIRINO [2',3':3,4]PYRROLO[1,2-A]INDOLE-4,7-DIONE, 6-AMINO-8-[[(AMINOCARBONYL)OXY]METHYL]-1,1A,2,8,8A,8B-HEXAHYDRO-8A-METOXY-5-METHYL-, [1AS-(1AALPHA, 8BETA, 8AALPHA, 8BALPHA)]- (OR) MITOMYCIN C

. Waste code: U031
. Waste name: 1-BUTANOL (I) (OR) N-BUTYL ALCOHOL (I)

. Waste code: U034
. Waste name: ACETALDEHYDE, TRICHLORO- (OR) CHLORAL

. Waste code: U035
. Waste name: BENZENEBUTANOIC ACID, 4-[BIS(2-CHLOROETHYL)AMINO]- (OR) CHLORAMBUCIL

CVS PHARMACY #2737 (Continued) **1014958107**

. Waste code: U044
. Waste name: CHLOROFORM (OR) METHANE, TRICHLORO-

. Waste code: U058
. Waste name: 2H-1,3,2-OXAZAPHOSPHORIN-2-AMINE, N,N-BIS(2-CHLOROETHYL)TETRAHYDRO-, 2-OXIDE (OR) CYCLOPHOSPHAMIDE

. Waste code: U059
. Waste name: 5,12-NAPHTHACENEDIONE, 8-ACETYL-10-[(3-AMINO-2,3,6-TRIDEOXY)-ALPHA-L-LYXO-HEXOPYRANOSYL)OXY]-,8,9,10-TETRAHYDRO-6,8,11-TRIHYDROXY-1-METHOXY-, (8S-CIS)- (OR) DAUNOMYCIN

. Waste code: U070
. Waste name: BENZENE, 1,2-DICHLORO- (OR) O-DICHLOROBENZENE

. Waste code: U072
. Waste name: BENZENE, 1,4-DICHLORO- (OR) P-DICHLOROBENZENE

. Waste code: U089
. Waste name: DIETHYLSTILBESTEROL (OR) PHENOL, 4,4'-(1,2-DIETHYL-1,2-ETHENEDIYL)BIS, (E)-

. Waste code: U122
. Waste name: FORMALDEHYDE

. Waste code: U129
. Waste name: CYCLOHEXANE, 1,2,3,4,5,6-HEXACHLORO-, (1ALPHA, 2ALPHA, 3BETA, 4ALPHA, 5ALPHA, 6BETA)- (OR) LINDANE

. Waste code: U132
. Waste name: HEXACHLOROPHENE (OR) PHENOL, 2,2'-METHYLENEBIS[3,4,6-TRICHLORO-

. Waste code: U150
. Waste name: L-PHENYLALANINE, 4-[BIS(2-CHLOROETHYL)AMINO]- (OR) MELPHALAN

. Waste code: U151
. Waste name: MERCURY

. Waste code: U154
. Waste name: METHANOL (I) (OR) METHYL ALCOHOL (I)

. Waste code: U165
. Waste name: NAPHTHALENE

. Waste code: U188
. Waste name: PHENOL

. Waste code: U200
. Waste name: RESERPINE (OR) YOHIMBAN-16-CARBOXYLIC ACID, 11,17-DIMETHOXY-18-[(3,4,5-TRIMETHOXYBENZOYL)OXY]-, METHYL ESTER, (3BETA, 16BETA, 17ALPHA, 18BETA, 20ALPHA)-

. Waste code: U201
. Waste name: 1,3-BENZENEDIOL (OR) RESORCINOL

. Waste code: U204

CVS PHARMACY #2737 (Continued) **1014958107**

. Waste name: SELENIOUS ACID (OR) SELENIUM DIOXIDE

. Waste code: U205
. Waste name: SELENIUM SULFIDE (OR) SELENIUM SULFIDE SES2 (R,T)

. Waste code: U206
. Waste name: D-GLUCOSE, 2-DEOXY-2-[[(METHYLNITROSOAMINO)-CARBONYL]AMINO]- (OR) GLUCOPYRANOSE, 2-DEOXY-2-(3-METHYL-3-NITROSOUREIDO)-,D- (OR) STREPTOZOTOCIN

. Waste code: U210
. Waste name: ETHENE, TETRACHLORO- (OR) TETRACHLOROETHYLENE

. Waste code: U279
. Waste name: CARBARYL (OR) 1-NAPHTHALENOL, METHYLCARBAMATE

. Waste code: U411
. Waste name: PHENOL, 2-(1-METHYLETHOXY)-, METHYLCARBAMATE (OR) PROPOXUR

Date form received by agency: 11/03/2014
Site name: CVS PHARMACY #2737
Classification: Small Quantity Generator

. Waste code: D001
. Waste name: IGNITABLE WASTE

. Waste code: D002
. Waste name: CORROSIVE WASTE

. Waste code: D004
. Waste name: ARSENIC

. Waste code: D005
. Waste name: BARIUM

. Waste code: D006
. Waste name: CADMIUM

. Waste code: D007
. Waste name: CHROMIUM

. Waste code: D008
. Waste name: LEAD

. Waste code: D009
. Waste name: MERCURY

. Waste code: D010
. Waste name: SELENIUM

. Waste code: D011
. Waste name: SILVER

. Waste code: D016
. Waste name: 2,4-D (2,4-DICHLOROPHENOXYACETIC ACID)

. Waste code: D018

CVS PHARMACY #2737 (Continued) **1014958107**

. Waste name: BENZENE

. Waste code: D024
. Waste name: M-CRESOL

. Waste code: D027
. Waste name: 1,4-DICHLOROBENZENE

. Waste code: D035
. Waste name: METHYL ETHYL KETONE

. Waste code: D039
. Waste name: TETRACHLOROETHYLENE

. Waste code: P001
. Waste name: 2H-1-BENZOPYRAN-2-ONE, 4-HYDROXY-3-(3-OXO-1-PHENYLBUTYL)-, & SALTS, WHEN PRESENT AT CONCENTRATIONS GREATER THAN 0.3% (OR) WARFARIN, & SALTS, WHEN PRESENT AT CONCENTRATIONS GREATER THAN 0.3%

. Waste code: P012
. Waste name: ARSENIC OXIDE AS2O3 (OR) ARSENIC TRIOXIDE

. Waste code: P075
. Waste name: NICOTINE, & SALTS (OR) PYRIDINE, 3-(1-METHYL-2-PYRROLIDINYL)-,(S)-, & SALTS

. Waste code: P188
. Waste name: BENZOIC ACID, 2-HYDROXY-, COMPD. WITH (3AS-CIS)-1,2,3,3A,8,8A-HEXAHYDRO-1,3A,8-TRIMETHYLPYRROLO[2,3-B]INDOL--YL METHYLCARBAMATE ESTER (1:1) (OR) PHYSOSTIGMINE SALICYLATE

. Waste code: U002
. Waste name: 2-PROPANONE (I) (OR) ACETONE (I)

. Waste code: U010
. Waste name: AZIRINO [2',3':3,4]PYRROLO[1,2-A]INDOLE-4,7-DIONE, 6-AMINO-8-[[(AMINOCARBONYL)OXY]METHYL]-1,1A,2,8,8A,8B-HEXAHYDRO-8A-METOXY-5-METHYL-, [1AS-(1AALPHA, 8BETA, 8AALPHA, 8BALPHA)]- (OR) MITOMYCIN C

. Waste code: U031
. Waste name: 1-BUTANOL (I) (OR) N-BUTYL ALCOHOL (I)

. Waste code: U034
. Waste name: ACETALDEHYDE, TRICHLORO- (OR) CHLORAL

. Waste code: U035
. Waste name: BENZENEBUTANOIC ACID, 4-[BIS(2-CHLOROETHYL)AMINO]- (OR) CHLORAMBUCIL

. Waste code: U044
. Waste name: CHLOROFORM (OR) METHANE, TRICHLORO-

. Waste code: U058
. Waste name: 2H-1,3,2-OXAZAPHOSPHORIN-2-AMINE, N,N-BIS(2-CHLOROETHYL)TETRAHYDRO-, 2-OXIDE (OR) CYCLOPHOSPHAMIDE

. Waste code: U059

CVS PHARMACY #2737 (Continued) **1014958107**

. Waste name: 5,12-NAPHTHACENEDIONE, 8-ACETYL-10-[(3-AMINO-2,3,6-TRIDEOXY)-ALPHA-L-LYXO-HEXOPYRANOSYL)OXY]-,8,9,10-TETRAHYDRO-6,8,11-TRIHYDROXY-1-METHOXY-, (8S-CIS)- (OR) DAUNOMYCIN

. Waste code: U070
. Waste name: BENZENE, 1,2-DICHLORO- (OR) O-DICHLOROBENZENE

. Waste code: U072
. Waste name: BENZENE, 1,4-DICHLORO- (OR) P-DICHLOROBENZENE

. Waste code: U089
. Waste name: DIETHYLSTILBESTEROL (OR) PHENOL, 4,4'-(1,2-DIETHYL-1,2-ETHENEDIYL)BIS, (E)-

. Waste code: U122
. Waste name: FORMALDEHYDE

. Waste code: U129
. Waste name: CYCLOHEXANE, 1,2,3,4,5,6-HEXACHLORO-, (1ALPHA, 2ALPHA, 3BETA, 4ALPHA, 5ALPHA, 6BETA)- (OR) LINDANE

. Waste code: U132
. Waste name: HEXACHLOROPHENE (OR) PHENOL, 2,2'-METHYLENEBIS[3,4,6-TRICHLORO-

. Waste code: U150
. Waste name: L-PHENYLALANINE, 4-[BIS(2-CHLOROETHYL)AMINO]- (OR) MELPHALAN

. Waste code: U151
. Waste name: MERCURY

. Waste code: U154
. Waste name: METHANOL (I) (OR) METHYL ALCOHOL (I)

. Waste code: U165
. Waste name: NAPHTHALENE

. Waste code: U188
. Waste name: PHENOL

. Waste code: U200
. Waste name: RESERPINE (OR) YOHIMBAN-16-CARBOXYLIC ACID, 11,17-DIMETHOXY-18-[(3,4,5-TRIMETHOXYBENZOYL)OXY]-, METHYL ESTER, (3BETA, 16BETA, 17ALPHA, 18BETA, 20ALPHA)-

. Waste code: U201
. Waste name: 1,3-BENZENEDIOL (OR) RESORCINOL

. Waste code: U204
. Waste name: SELENIOUS ACID (OR) SELENIUM DIOXIDE

. Waste code: U205
. Waste name: SELENIUM SULFIDE (OR) SELENIUM SULFIDE SES2 (R,T)

. Waste code: U206
. Waste name: D-GLUCOSE, 2-DEOXY-2-[[(METHYLNITROSOAMINO)-CARBONYL]AMINO]- (OR) GLUCOPYRANOSE, 2-DEOXY-2-(3-METHYL-3-NITROSOUREIDO)-,D- (OR)

CVS PHARMACY #2737 (Continued) **1014958107**

STREPTOZOTOCIN

. Waste code: U210
. Waste name: ETHENE, TETRACHLORO- (OR) TETRACHLOROETHYLENE

. Waste code: U279
. Waste name: CARBARYL (OR) 1-NAPHTHALENOL, METHYLCARBAMATE

. Waste code: U411
. Waste name: PHENOL, 2-(1-METHYLETHOXY)-, METHYLCARBAMATE (OR) PROPOXUR

Date form received by agency: 03/14/2014
Site name: CVS PHARMACY #2737
Classification: Large Quantity Generator

. Waste code: D001
. Waste name: IGNITABLE WASTE

. Waste code: D002
. Waste name: CORROSIVE WASTE

. Waste code: D009
. Waste name: MERCURY

. Waste code: D010
. Waste name: SELENIUM

. Waste code: D011
. Waste name: SILVER

. Waste code: P001
. Waste name: 2H-1-BENZOPYRAN-2-ONE, 4-HYDROXY-3-(3-OXO-1-PHENYLBUTYL)-, & SALTS, WHEN PRESENT AT CONCENTRATIONS GREATER THAN 0.3% (OR) WARFARIN, & SALTS, WHEN PRESENT AT CONCENTRATIONS GREATER THAN 0.3%

. Waste code: P075
. Waste name: NICOTINE, & SALTS (OR) PYRIDINE, 3-(1-METHYL-2-PYRROLIDINYL)-,(S)-, & SALTS

. Waste code: P081
. Waste name: 1,2,3-PROPANETRIOL, TRINITRATE (R) (OR) NITROGLYCERINE (R)

. Waste code: P188
. Waste name: BENZOIC ACID, 2-HYDROXY-, COMPD. WITH (3AS-CIS)-1,2,3,3A,8,8A-HEXAHYDRO-1,3A,8-TRIMETHYLPYRROLO[2,3-B]INDOL--YL METHYLCARBAMATE ESTER (1:1) (OR) PHYSOSTIGMINE SALICYLATE

Date form received by agency: 08/30/2012
Site name: CVS PHARMACY #2737
Classification: Large Quantity Generator

. Waste code: D001
. Waste name: IGNITABLE WASTE

. Waste code: D002
. Waste name: CORROSIVE WASTE

CVS PHARMACY #2737 (Continued) **1014958107**

. Waste code: D011
. Waste name: SILVER

. Waste code: P001
. Waste name: 2H-1-BENZOPYRAN-2-ONE, 4-HYDROXY-3-(3-OXO-1-PHENYLBUTYL)-, & SALTS, WHEN PRESENT AT CONCENTRATIONS GREATER THAN 0.3% (OR) WARFARIN, & SALTS, WHEN PRESENT AT CONCENTRATIONS GREATER THAN 0.3%

. Waste code: P042
. Waste name: 1,2-BENZENEDIOL, 4-[1-HYDROXY-2-(METHYLAMINO)ETHYL]-, (R)- (OR) EPINEPHRINE

. Waste code: P075
. Waste name: NICOTINE, & SALTS (OR) PYRIDINE, 3-(1-METHYL-2-PYRROLIDINYL)-,(S)-, & SALTS

. Waste code: P081
. Waste name: 1,2,3-PROPANETRIOL, TRINITRATE (R) (OR) NITROGLYCERINE (R)

Date form received by agency: 03/05/2012
Site name: CVS PHARMACY #2737
Classification: Small Quantity Generator

. Waste code: D001
. Waste name: IGNITABLE WASTE

. Waste code: D002
. Waste name: CORROSIVE WASTE

. Waste code: D011
. Waste name: SILVER

. Waste code: P001
. Waste name: 2H-1-BENZOPYRAN-2-ONE, 4-HYDROXY-3-(3-OXO-1-PHENYLBUTYL)-, & SALTS, WHEN PRESENT AT CONCENTRATIONS GREATER THAN 0.3% (OR) WARFARIN, & SALTS, WHEN PRESENT AT CONCENTRATIONS GREATER THAN 0.3%

. Waste code: P042
. Waste name: 1,2-BENZENEDIOL, 4-[1-HYDROXY-2-(METHYLAMINO)ETHYL]-, (R)- (OR) EPINEPHRINE

. Waste code: P075
. Waste name: NICOTINE, & SALTS (OR) PYRIDINE, 3-(1-METHYL-2-PYRROLIDINYL)-,(S)-, & SALTS

. Waste code: P081
. Waste name: 1,2,3-PROPANETRIOL, TRINITRATE (R) (OR) NITROGLYCERINE (R)

Violation Status: No violations found

NY MANIFEST:
Country: USA
EPA ID: NYR000193441
Facility Status: Not reported
Location Address 1: 115 W. 125TH STREET
Code: BP
Location Address 2: Not reported
Total Tanks: Not reported

CVS PHARMACY #2737 (Continued) **1014958107**

Location City:	NEW YORK
Location State:	NY
Location Zip:	10027
Location Zip 4:	Not reported

NY MANIFEST:

EPAID:	NYR000193441
Mailing Name:	CVS PHARMACY #2737
Mailing Contact:	PATSY CULLIN
Mailing Address 1:	115 W 125TH ST
Mailing Address 2:	Not reported
Mailing City:	NEW YORK
Mailing State:	NY
Mailing Zip:	10027
Mailing Zip 4:	Not reported
Mailing Country:	USA
Mailing Phone:	2128645431

NY MANIFEST:

Document ID:	Not reported
Manifest Status:	Not reported
seq:	Not reported
Year:	2013
Trans1 State ID:	CTD983872698
Trans2 State ID:	NJR000063677
Generator Ship Date:	10/14/2013
Trans1 Recv Date:	10/14/2013
Trans2 Recv Date:	10/17/2013
TSD Site Recv Date:	10/31/2013
Part A Recv Date:	Not reported
Part B Recv Date:	Not reported
Generator EPA ID:	NYR000193441
Trans1 EPA ID:	Not reported
Trans2 EPA ID:	Not reported
TSDF ID 1:	INR000110197
TSDF ID 2:	Not reported
Manifest Tracking Number:	005065814FLE
Import Indicator:	N
Export Indicator:	N
Discr Quantity Indicator:	N
Discr Type Indicator:	N
Discr Residue Indicator:	N
Discr Partial Reject Indicator:	N
Discr Full Reject Indicator:	N
Manifest Ref Number:	Not reported
Alt Facility RCRA ID:	Not reported
Alt Facility Sign Date:	Not reported
MGMT Method Type Code:	H141
Waste Code:	Not reported
Waste Code:	Not reported
Waste Code:	Not reported
Waste Code:	Not reported
Waste Code:	Not reported
Waste Code:	Not reported
Quantity:	12
Units:	P - Pounds
Number of Containers:	1

CVS PHARMACY #2737 (Continued) **1014958107**

Container Type:	CF - Fiber or plastic boxes, cartons
Handling Method:	L Landfill.
Specific Gravity:	1
Waste Code:	D001
Waste Code 1_2:	Not reported
Waste Code 1_3:	Not reported
Waste Code 1_4:	Not reported
Waste Code 1_5:	Not reported
Waste Code 1_6:	Not reported
Document ID:	Not reported
Manifest Status:	Not reported
seq:	Not reported
Year:	2013
Trans1 State ID:	CTD983872698
Trans2 State ID:	NJR000063677
Generator Ship Date:	10/14/2013
Trans1 Recv Date:	10/14/2013
Trans2 Recv Date:	10/17/2013
TSD Site Recv Date:	10/31/2013
Part A Recv Date:	Not reported
Part B Recv Date:	Not reported
Generator EPA ID:	NYR000193441
Trans1 EPA ID:	Not reported
Trans2 EPA ID:	Not reported
TSDF ID 1:	INR000110197
TSDF ID 2:	Not reported
Manifest Tracking Number:	005065814FLE
Import Indicator:	N
Export Indicator:	N
Discr Quantity Indicator:	N
Discr Type Indicator:	N
Discr Residue Indicator:	N
Discr Partial Reject Indicator:	N
Discr Full Reject Indicator:	N
Manifest Ref Number:	Not reported
Alt Facility RCRA ID:	Not reported
Alt Facility Sign Date:	Not reported
MGMT Method Type Code:	H141
Waste Code:	Not reported
Waste Code:	Not reported
Waste Code:	Not reported
Waste Code:	Not reported
Waste Code:	Not reported
Waste Code:	Not reported
Quantity:	12
Units:	P - Pounds
Number of Containers:	1
Container Type:	CF - Fiber or plastic boxes, cartons
Handling Method:	L Landfill.
Specific Gravity:	1
Waste Code:	D001
Waste Code 1_2:	Not reported
Waste Code 1_3:	Not reported
Waste Code 1_4:	Not reported
Waste Code 1_5:	Not reported
Waste Code 1_6:	Not reported

CVS PHARMACY #2737 (Continued) **1014958107**

Document ID:	Not reported
Manifest Status:	Not reported
seq:	Not reported
Year:	2013
Trans1 State ID:	CTD983872698
Trans2 State ID:	NJR000063677
Generator Ship Date:	10/14/2013
Trans1 Recv Date:	10/14/2013
Trans2 Recv Date:	10/17/2013
TSD Site Recv Date:	10/31/2013
Part A Recv Date:	Not reported
Part B Recv Date:	Not reported
Generator EPA ID:	NYR000193441
Trans1 EPA ID:	Not reported
Trans2 EPA ID:	Not reported
TSDF ID 1:	INR000110197
TSDF ID 2:	Not reported
Manifest Tracking Number:	005065814FLE
Import Indicator:	N
Export Indicator:	N
Discr Quantity Indicator:	N
Discr Type Indicator:	N
Discr Residue Indicator:	N
Discr Partial Reject Indicator:	N
Discr Full Reject Indicator:	N
Manifest Ref Number:	Not reported
Alt Facility RCRA ID:	Not reported
Alt Facility Sign Date:	Not reported
MGMT Method Type Code:	H141
Waste Code:	Not reported
Waste Code:	Not reported
Waste Code:	Not reported
Waste Code:	Not reported
Waste Code:	Not reported
Waste Code:	Not reported
Quantity:	3
Units:	P - Pounds
Number of Containers:	1
Container Type:	CF - Fiber or plastic boxes, cartons
Handling Method:	L Landfill.
Specific Gravity:	1
Waste Code:	D002
Waste Code 1_2:	Not reported
Waste Code 1_3:	Not reported
Waste Code 1_4:	Not reported
Waste Code 1_5:	Not reported
Waste Code 1_6:	Not reported

Document ID:	Not reported
Manifest Status:	Not reported
seq:	Not reported
Year:	2013
Trans1 State ID:	CTD983872698
Trans2 State ID:	NJR000063677
Generator Ship Date:	10/14/2013
Trans1 Recv Date:	10/14/2013
Trans2 Recv Date:	10/17/2013

CVS PHARMACY #2737 (Continued) **1014958107**

TSD Site Recv Date:	10/31/2013
Part A Recv Date:	Not reported
Part B Recv Date:	Not reported
Generator EPA ID:	NYR000193441
Trans1 EPA ID:	Not reported
Trans2 EPA ID:	Not reported
TSDF ID 1:	INR000110197
TSDF ID 2:	Not reported
Manifest Tracking Number:	005065814FLE
Import Indicator:	N
Export Indicator:	N
Discr Quantity Indicator:	N
Discr Type Indicator:	N
Discr Residue Indicator:	N
Discr Partial Reject Indicator:	N
Discr Full Reject Indicator:	N
Manifest Ref Number:	Not reported
Alt Facility RCRA ID:	Not reported
Alt Facility Sign Date:	Not reported
MGMT Method Type Code:	H141
Waste Code:	Not reported
Waste Code:	Not reported
Waste Code:	Not reported
Waste Code:	Not reported
Waste Code:	Not reported
Waste Code:	Not reported
Quantity:	0.04
Units:	P - Pounds
Number of Containers:	1
Container Type:	CF - Fiber or plastic boxes, cartons
Handling Method:	L Landfill.
Specific Gravity:	1
Waste Code:	P001
Waste Code 1_2:	Not reported
Waste Code 1_3:	Not reported
Waste Code 1_4:	Not reported
Waste Code 1_5:	Not reported
Waste Code 1_6:	Not reported
Document ID:	Not reported
Manifest Status:	Not reported
seq:	Not reported
Year:	2013
Trans1 State ID:	CTD983872698
Trans2 State ID:	NJR000063677
Generator Ship Date:	07/24/2013
Trans1 Recv Date:	07/24/2013
Trans2 Recv Date:	07/31/2013
TSD Site Recv Date:	08/09/2013
Part A Recv Date:	Not reported
Part B Recv Date:	Not reported
Generator EPA ID:	NYR000193441
Trans1 EPA ID:	Not reported
Trans2 EPA ID:	Not reported
TSDF ID 1:	INR000110197
TSDF ID 2:	Not reported
Manifest Tracking Number:	005532420FLE

CVS PHARMACY #2737 (Continued) **1014958107**

Import Indicator:	N
Export Indicator:	N
Discr Quantity Indicator:	N
Discr Type Indicator:	N
Discr Residue Indicator:	N
Discr Partial Reject Indicator:	N
Discr Full Reject Indicator:	N
Manifest Ref Number:	Not reported
Alt Facility RCRA ID:	Not reported
Alt Facility Sign Date:	Not reported
MGMT Method Type Code:	H141
Waste Code:	Not reported
Waste Code:	Not reported
Waste Code:	Not reported
Waste Code:	Not reported
Waste Code:	Not reported
Waste Code:	Not reported
Quantity:	10
Units:	P - Pounds
Number of Containers:	1
Container Type:	CF - Fiber or plastic boxes, cartons
Handling Method:	L Landfill.
Specific Gravity:	1
Waste Code:	D001
Waste Code 1_2:	Not reported
Waste Code 1_3:	Not reported
Waste Code 1_4:	Not reported
Waste Code 1_5:	Not reported
Waste Code 1_6:	Not reported
Document ID:	Not reported
Manifest Status:	Not reported
seq:	Not reported
Year:	2013
Trans1 State ID:	CTD983872698
Trans2 State ID:	NJR000063677
Generator Ship Date:	07/24/2013
Trans1 Recv Date:	07/24/2013
Trans2 Recv Date:	07/31/2013
TSD Site Recv Date:	08/09/2013
Part A Recv Date:	Not reported
Part B Recv Date:	Not reported
Generator EPA ID:	NYR000193441
Trans1 EPA ID:	Not reported
Trans2 EPA ID:	Not reported
TSDF ID 1:	INR000110197
TSDF ID 2:	Not reported
Manifest Tracking Number:	005532420FLE
Import Indicator:	N
Export Indicator:	N
Discr Quantity Indicator:	N
Discr Type Indicator:	N
Discr Residue Indicator:	N
Discr Partial Reject Indicator:	N
Discr Full Reject Indicator:	N
Manifest Ref Number:	Not reported
Alt Facility RCRA ID:	Not reported

CVS PHARMACY #2737 (Continued) **1014958107**

Alt Facility Sign Date:	Not reported
MGMT Method Type Code:	H141
Waste Code:	Not reported
Waste Code:	Not reported
Waste Code:	Not reported
Waste Code:	Not reported
Waste Code:	Not reported
Waste Code:	Not reported
Quantity:	7
Units:	P - Pounds
Number of Containers:	1
Container Type:	CF - Fiber or plastic boxes, cartons
Handling Method:	L Landfill.
Specific Gravity:	1
Waste Code:	D001
Waste Code 1_2:	Not reported
Waste Code 1_3:	Not reported
Waste Code 1_4:	Not reported
Waste Code 1_5:	Not reported
Waste Code 1_6:	Not reported

Document ID:	Not reported
Manifest Status:	Not reported
seq:	Not reported
Year:	2013
Trans1 State ID:	CTD983872698
Trans2 State ID:	NJR000063677
Generator Ship Date:	07/24/2013
Trans1 Recv Date:	07/24/2013
Trans2 Recv Date:	07/31/2013
TSD Site Recv Date:	08/09/2013
Part A Recv Date:	Not reported
Part B Recv Date:	Not reported
Generator EPA ID:	NYR000193441
Trans1 EPA ID:	Not reported
Trans2 EPA ID:	Not reported
TSDF ID 1:	INR000110197
TSDF ID 2:	Not reported
Manifest Tracking Number:	005532420FLE
Import Indicator:	N
Export Indicator:	N
Discr Quantity Indicator:	N
Discr Type Indicator:	N
Discr Residue Indicator:	N
Discr Partial Reject Indicator:	N
Discr Full Reject Indicator:	N
Manifest Ref Number:	Not reported
Alt Facility RCRA ID:	Not reported
Alt Facility Sign Date:	Not reported
MGMT Method Type Code:	H141
Waste Code:	Not reported
Waste Code:	Not reported
Waste Code:	Not reported
Waste Code:	Not reported
Waste Code:	Not reported
Waste Code:	Not reported
Quantity:	9

CVS PHARMACY #2737 (Continued) **1014958107**

Units:	P - Pounds
Number of Containers:	1
Container Type:	CF - Fiber or plastic boxes, cartons
Handling Method:	L Landfill.
Specific Gravity:	1
Waste Code:	D001
Waste Code 1_2:	Not reported
Waste Code 1_3:	Not reported
Waste Code 1_4:	Not reported
Waste Code 1_5:	Not reported
Waste Code 1_6:	Not reported
Document ID:	Not reported
Manifest Status:	Not reported
seq:	Not reported
Year:	2013
Trans1 State ID:	CTD983872698
Trans2 State ID:	NJR000063677
Generator Ship Date:	07/24/2013
Trans1 Recv Date:	07/24/2013
Trans2 Recv Date:	07/31/2013
TSD Site Recv Date:	08/09/2013
Part A Recv Date:	Not reported
Part B Recv Date:	Not reported
Generator EPA ID:	NYR000193441
Trans1 EPA ID:	Not reported
Trans2 EPA ID:	Not reported
TSDF ID 1:	INR000110197
TSDF ID 2:	Not reported
Manifest Tracking Number:	005532420FLE
Import Indicator:	N
Export Indicator:	N
Discr Quantity Indicator:	N
Discr Type Indicator:	N
Discr Residue Indicator:	N
Discr Partial Reject Indicator:	N
Discr Full Reject Indicator:	N
Manifest Ref Number:	Not reported
Alt Facility RCRA ID:	Not reported
Alt Facility Sign Date:	Not reported
MGMT Method Type Code:	H141
Waste Code:	Not reported
Waste Code:	Not reported
Waste Code:	Not reported
Waste Code:	Not reported
Waste Code:	Not reported
Waste Code:	Not reported
Quantity:	2
Units:	P - Pounds
Number of Containers:	1
Container Type:	CF - Fiber or plastic boxes, cartons
Handling Method:	L Landfill.
Specific Gravity:	1
Waste Code:	D002
Waste Code 1_2:	Not reported
Waste Code 1_3:	Not reported
Waste Code 1_4:	Not reported

CVS PHARMACY #2737 (Continued) **1014958107**

Waste Code 1_5:	Not reported
Waste Code 1_6:	Not reported
Document ID:	Not reported
Manifest Status:	Not reported
seq:	Not reported
Year:	2013
Trans1 State ID:	CTD983872698
Trans2 State ID:	NJR000063677
Generator Ship Date:	07/24/2013
Trans1 Recv Date:	07/24/2013
Trans2 Recv Date:	07/31/2013
TSD Site Recv Date:	08/09/2013
Part A Recv Date:	Not reported
Part B Recv Date:	Not reported
Generator EPA ID:	NYR000193441
Trans1 EPA ID:	Not reported
Trans2 EPA ID:	Not reported
TSDF ID 1:	INR000110197
TSDF ID 2:	Not reported
Manifest Tracking Number:	005532420FLE
Import Indicator:	N
Export Indicator:	N
Discr Quantity Indicator:	N
Discr Type Indicator:	N
Discr Residue Indicator:	N
Discr Partial Reject Indicator:	N
Discr Full Reject Indicator:	N
Manifest Ref Number:	Not reported
Alt Facility RCRA ID:	Not reported
Alt Facility Sign Date:	Not reported
MGMT Method Type Code:	H141
Waste Code:	Not reported
Waste Code:	Not reported
Waste Code:	Not reported
Waste Code:	Not reported
Waste Code:	Not reported
Waste Code:	Not reported
Quantity:	3
Units:	P - Pounds
Number of Containers:	1
Container Type:	CF - Fiber or plastic boxes, cartons
Handling Method:	L Landfill.
Specific Gravity:	1
Waste Code:	D009
Waste Code 1_2:	D011
Waste Code 1_3:	Not reported
Waste Code 1_4:	Not reported
Waste Code 1_5:	Not reported
Waste Code 1_6:	Not reported
Document ID:	Not reported
Manifest Status:	Not reported
seq:	Not reported
Year:	2013
Trans1 State ID:	CTD983872698
Trans2 State ID:	NJR000063677

CVS PHARMACY #2737 (Continued) **1014958107**

Generator Ship Date:	07/24/2013
Trans1 Recv Date:	07/24/2013
Trans2 Recv Date:	07/31/2013
TSD Site Recv Date:	08/09/2013
Part A Recv Date:	Not reported
Part B Recv Date:	Not reported
Generator EPA ID:	NYR000193441
Trans1 EPA ID:	Not reported
Trans2 EPA ID:	Not reported
TSDF ID 1:	INR000110197
TSDF ID 2:	Not reported
Manifest Tracking Number:	005532420FLE
Import Indicator:	N
Export Indicator:	N
Discr Quantity Indicator:	N
Discr Type Indicator:	N
Discr Residue Indicator:	N
Discr Partial Reject Indicator:	N
Discr Full Reject Indicator:	N
Manifest Ref Number:	Not reported
Alt Facility RCRA ID:	Not reported
Alt Facility Sign Date:	Not reported
MGMT Method Type Code:	H141
Waste Code:	Not reported
Waste Code:	Not reported
Waste Code:	Not reported
Waste Code:	Not reported
Waste Code:	Not reported
Waste Code:	Not reported
Quantity:	1
Units:	P - Pounds
Number of Containers:	1
Container Type:	CF - Fiber or plastic boxes, cartons
Handling Method:	L Landfill.
Specific Gravity:	1
Waste Code:	P001
Waste Code 1_2:	Not reported
Waste Code 1_3:	Not reported
Waste Code 1_4:	Not reported
Waste Code 1_5:	Not reported
Waste Code 1_6:	Not reported
Document ID:	Not reported
Manifest Status:	Not reported
seq:	Not reported
Year:	2013
Trans1 State ID:	CTD983872698
Trans2 State ID:	NJR000063677
Generator Ship Date:	03/14/2013
Trans1 Recv Date:	03/14/2013
Trans2 Recv Date:	03/16/2013
TSD Site Recv Date:	03/29/2013
Part A Recv Date:	Not reported
Part B Recv Date:	Not reported
Generator EPA ID:	NYR000193441
Trans1 EPA ID:	Not reported
Trans2 EPA ID:	Not reported

CVS PHARMACY #2737 (Continued) **1014958107**

TSDF ID 1:	INR000110197
TSDF ID 2:	Not reported
Manifest Tracking Number:	005534704FLE
Import Indicator:	N
Export Indicator:	N
Discr Quantity Indicator:	N
Discr Type Indicator:	N
Discr Residue Indicator:	N
Discr Partial Reject Indicator:	N
Discr Full Reject Indicator:	N
Manifest Ref Number:	Not reported
Alt Facility RCRA ID:	Not reported
Alt Facility Sign Date:	Not reported
MGMT Method Type Code:	H141
Waste Code:	Not reported
Waste Code:	Not reported
Waste Code:	Not reported
Waste Code:	Not reported
Waste Code:	Not reported
Waste Code:	Not reported
Quantity:	15
Units:	P - Pounds
Number of Containers:	1
Container Type:	CF - Fiber or plastic boxes, cartons
Handling Method:	L Landfill.
Specific Gravity:	1
Waste Code:	D001
Waste Code 1_2:	Not reported
Waste Code 1_3:	Not reported
Waste Code 1_4:	Not reported
Waste Code 1_5:	Not reported
Waste Code 1_6:	Not reported
Document ID:	Not reported
Manifest Status:	Not reported
seq:	Not reported
Year:	2013
Trans1 State ID:	CTD983872698
Trans2 State ID:	NJR000063677
Generator Ship Date:	03/14/2013
Trans1 Recv Date:	03/14/2013
Trans2 Recv Date:	03/16/2013
TSD Site Recv Date:	03/29/2013
Part A Recv Date:	Not reported
Part B Recv Date:	Not reported
Generator EPA ID:	NYR000193441
Trans1 EPA ID:	Not reported
Trans2 EPA ID:	Not reported
TSDF ID 1:	INR000110197
TSDF ID 2:	Not reported
Manifest Tracking Number:	005534704FLE
Import Indicator:	N
Export Indicator:	N
Discr Quantity Indicator:	N
Discr Type Indicator:	N
Discr Residue Indicator:	N
Discr Partial Reject Indicator:	N

CVS PHARMACY #2737 (Continued) **1014958107**

Discr Full Reject Indicator:	N
Manifest Ref Number:	Not reported
Alt Facility RCRA ID:	Not reported
Alt Facility Sign Date:	Not reported
MGMT Method Type Code:	H141
Waste Code:	Not reported
Waste Code:	Not reported
Waste Code:	Not reported
Waste Code:	Not reported
Waste Code:	Not reported
Waste Code:	Not reported
Quantity:	51
Units:	P - Pounds
Number of Containers:	2
Container Type:	CF - Fiber or plastic boxes, cartons
Handling Method:	L Landfill.
Specific Gravity:	1
Waste Code:	D001
Waste Code 1_2:	Not reported
Waste Code 1_3:	Not reported
Waste Code 1_4:	Not reported
Waste Code 1_5:	Not reported
Waste Code 1_6:	Not reported
Document ID:	Not reported
Manifest Status:	Not reported
seq:	Not reported
Year:	2013
Trans1 State ID:	CTD983872698
Trans2 State ID:	NJR000063677
Generator Ship Date:	03/14/2013
Trans1 Recv Date:	03/14/2013
Trans2 Recv Date:	03/16/2013
TSD Site Recv Date:	03/29/2013
Part A Recv Date:	Not reported
Part B Recv Date:	Not reported
Generator EPA ID:	NYR000193441
Trans1 EPA ID:	Not reported
Trans2 EPA ID:	Not reported
TSDF ID 1:	INR000110197
TSDF ID 2:	Not reported
Manifest Tracking Number:	005534704FLE
Import Indicator:	N
Export Indicator:	N
Discr Quantity Indicator:	N
Discr Type Indicator:	N
Discr Residue Indicator:	N
Discr Partial Reject Indicator:	N
Discr Full Reject Indicator:	N
Manifest Ref Number:	Not reported
Alt Facility RCRA ID:	Not reported
Alt Facility Sign Date:	Not reported
MGMT Method Type Code:	H141
Waste Code:	Not reported
Waste Code:	Not reported
Waste Code:	Not reported
Waste Code:	Not reported

CVS PHARMACY #2737 (Continued) **1014958107**

Waste Code:	Not reported
Waste Code:	Not reported
Quantity:	3
Units:	P - Pounds
Number of Containers:	1
Container Type:	CF - Fiber or plastic boxes, cartons
Handling Method:	L Landfill.
Specific Gravity:	1
Waste Code:	P188
Waste Code 1_2:	P001
Waste Code 1_3:	P075
Waste Code 1_4:	P081
Waste Code 1_5:	Not reported
Waste Code 1_6:	Not reported

Document ID:	Not reported
Manifest Status:	Not reported
seq:	Not reported
Year:	2013
Trans1 State ID:	CTD983872698
Trans2 State ID:	NJR000063677
Generator Ship Date:	04/25/2013
Trans1 Recv Date:	04/25/2013
Trans2 Recv Date:	05/02/2013
TSD Site Recv Date:	05/15/2013
Part A Recv Date:	Not reported
Part B Recv Date:	Not reported
Generator EPA ID:	NYR000193441
Trans1 EPA ID:	Not reported
Trans2 EPA ID:	Not reported
TSDF ID 1:	INR000110197
TSDF ID 2:	Not reported
Manifest Tracking Number:	006296158FLE
Import Indicator:	N
Export Indicator:	N
Discr Quantity Indicator:	Y
Discr Type Indicator:	N
Discr Residue Indicator:	N
Discr Partial Reject Indicator:	N
Discr Full Reject Indicator:	N
Manifest Ref Number:	Not reported
Alt Facility RCRA ID:	Not reported
Alt Facility Sign Date:	Not reported
MGMT Method Type Code:	H141
Waste Code:	Not reported
Waste Code:	Not reported
Waste Code:	Not reported
Waste Code:	Not reported
Waste Code:	Not reported
Waste Code:	Not reported
Quantity:	7
Units:	P - Pounds
Number of Containers:	1
Container Type:	CF - Fiber or plastic boxes, cartons
Handling Method:	L Landfill.
Specific Gravity:	1
Waste Code:	D001

CVS PHARMACY #2737 (Continued) **1014958107**

Waste Code 1_2:	Not reported
Waste Code 1_3:	Not reported
Waste Code 1_4:	Not reported
Waste Code 1_5:	Not reported
Waste Code 1_6:	Not reported
Document ID:	Not reported
Manifest Status:	Not reported
seq:	Not reported
Year:	2013
Trans1 State ID:	CTD983872698
Trans2 State ID:	NJR000063677
Generator Ship Date:	04/25/2013
Trans1 Recv Date:	04/25/2013
Trans2 Recv Date:	05/02/2013
TSD Site Recv Date:	05/15/2013
Part A Recv Date:	Not reported
Part B Recv Date:	Not reported
Generator EPA ID:	NYR000193441
Trans1 EPA ID:	Not reported
Trans2 EPA ID:	Not reported
TSDF ID 1:	INR000110197
TSDF ID 2:	Not reported
Manifest Tracking Number:	006296158FLE
Import Indicator:	N
Export Indicator:	N
Discr Quantity Indicator:	Y
Discr Type Indicator:	N
Discr Residue Indicator:	N
Discr Partial Reject Indicator:	N
Discr Full Reject Indicator:	N
Manifest Ref Number:	Not reported
Alt Facility RCRA ID:	Not reported
Alt Facility Sign Date:	Not reported
MGMT Method Type Code:	H141
Waste Code:	Not reported
Waste Code:	Not reported
Waste Code:	Not reported
Waste Code:	Not reported
Waste Code:	Not reported
Waste Code:	Not reported
Quantity:	3
Units:	P - Pounds
Number of Containers:	1
Container Type:	CF - Fiber or plastic boxes, cartons
Handling Method:	L Landfill.
Specific Gravity:	1
Waste Code:	D001
Waste Code 1_2:	Not reported
Waste Code 1_3:	Not reported
Waste Code 1_4:	Not reported
Waste Code 1_5:	Not reported
Waste Code 1_6:	Not reported
Document ID:	Not reported
Manifest Status:	Not reported
seq:	Not reported

CVS PHARMACY #2737 (Continued) **1014958107**

Year:	2013
Trans1 State ID:	CTD983872698
Trans2 State ID:	NJR000063677
Generator Ship Date:	04/25/2013
Trans1 Recv Date:	04/25/2013
Trans2 Recv Date:	05/02/2013
TSD Site Recv Date:	05/15/2013
Part A Recv Date:	Not reported
Part B Recv Date:	Not reported
Generator EPA ID:	NYR000193441
Trans1 EPA ID:	Not reported
Trans2 EPA ID:	Not reported
TSDF ID 1:	INR000110197
TSDF ID 2:	Not reported
Manifest Tracking Number:	006296158FLE
Import Indicator:	N
Export Indicator:	N
Discr Quantity Indicator:	Y
Discr Type Indicator:	N
Discr Residue Indicator:	N
Discr Partial Reject Indicator:	N
Discr Full Reject Indicator:	N
Manifest Ref Number:	Not reported
Alt Facility RCRA ID:	Not reported
Alt Facility Sign Date:	Not reported
MGMT Method Type Code:	H141
Waste Code:	Not reported
Waste Code:	Not reported
Waste Code:	Not reported
Waste Code:	Not reported
Waste Code:	Not reported
Waste Code:	Not reported
Quantity:	6
Units:	P - Pounds
Number of Containers:	1
Container Type:	CF - Fiber or plastic boxes, cartons
Handling Method:	L Landfill.
Specific Gravity:	1
Waste Code:	D010
Waste Code 1_2:	Not reported
Waste Code 1_3:	Not reported
Waste Code 1_4:	Not reported
Waste Code 1_5:	Not reported
Waste Code 1_6:	Not reported
Document ID:	Not reported
Manifest Status:	Not reported
seq:	Not reported
Year:	2013
Trans1 State ID:	CTD983872698
Trans2 State ID:	NJR000063677
Generator Ship Date:	04/25/2013
Trans1 Recv Date:	04/25/2013
Trans2 Recv Date:	05/02/2013
TSD Site Recv Date:	05/15/2013
Part A Recv Date:	Not reported
Part B Recv Date:	Not reported

CVS PHARMACY #2737 (Continued) **1014958107**

Generator EPA ID:	NYR000193441
Trans1 EPA ID:	Not reported
Trans2 EPA ID:	Not reported
TSDF ID 1:	INR000110197
TSDF ID 2:	Not reported
Manifest Tracking Number:	006296158FLE
Import Indicator:	N
Export Indicator:	N
Discr Quantity Indicator:	Y
Discr Type Indicator:	N
Discr Residue Indicator:	N
Discr Partial Reject Indicator:	N
Discr Full Reject Indicator:	N
Manifest Ref Number:	Not reported
Alt Facility RCRA ID:	Not reported
Alt Facility Sign Date:	Not reported
MGMT Method Type Code:	H141
Waste Code:	Not reported
Waste Code:	Not reported
Waste Code:	Not reported
Waste Code:	Not reported
Waste Code:	Not reported
Waste Code:	Not reported
Quantity:	0.04
Units:	P - Pounds
Number of Containers:	1
Container Type:	CF - Fiber or plastic boxes, cartons
Handling Method:	L Landfill.
Specific Gravity:	1
Waste Code:	P001
Waste Code 1_2:	Not reported
Waste Code 1_3:	Not reported
Waste Code 1_4:	Not reported
Waste Code 1_5:	Not reported
Waste Code 1_6:	Not reported
Document ID:	Not reported
Manifest Status:	Not reported
seq:	Not reported
Year:	2013
Trans1 State ID:	NYD082785429
Trans2 State ID:	PAD982661381
Generator Ship Date:	04/01/2013
Trans1 Recv Date:	04/01/2013
Trans2 Recv Date:	04/02/2013
TSD Site Recv Date:	04/03/2013
Part A Recv Date:	Not reported
Part B Recv Date:	Not reported
Generator EPA ID:	NYR000193441
Trans1 EPA ID:	Not reported
Trans2 EPA ID:	Not reported
TSDF ID 1:	RID040098352
TSDF ID 2:	Not reported
Manifest Tracking Number:	000491204PSC
Import Indicator:	N
Export Indicator:	N
Discr Quantity Indicator:	N

CVS PHARMACY #2737 (Continued) **1014958107**

Discr Type Indicator:	N
Discr Residue Indicator:	N
Discr Partial Reject Indicator:	N
Discr Full Reject Indicator:	N
Manifest Ref Number:	Not reported
Alt Facility RCRA ID:	Not reported
Alt Facility Sign Date:	Not reported
MGMT Method Type Code:	H141
Waste Code:	Not reported
Waste Code:	Not reported
Waste Code:	Not reported
Waste Code:	Not reported
Waste Code:	Not reported
Waste Code:	Not reported
Quantity:	30
Units:	G - Gallons (liquids only)* (8.3 pounds)
Number of Containers:	1
Container Type:	DF - Fiberboard or plastic drums (glass)
Handling Method:	R Material recovery of more than 75 percent of the total material.
Specific Gravity:	1
Waste Code:	D011
Waste Code 1_2:	Not reported
Waste Code 1_3:	Not reported
Waste Code 1_4:	Not reported
Waste Code 1_5:	Not reported
Waste Code 1_6:	Not reported
Document ID:	Not reported
Manifest Status:	Not reported
seq:	Not reported
Year:	2013
Trans1 State ID:	NYD082785429
Trans2 State ID:	PAD982661381
Generator Ship Date:	10/29/2013
Trans1 Recv Date:	10/29/2013
Trans2 Recv Date:	11/01/2013
TSD Site Recv Date:	11/02/2013
Part A Recv Date:	Not reported
Part B Recv Date:	Not reported
Generator EPA ID:	NYR000193441
Trans1 EPA ID:	Not reported
Trans2 EPA ID:	Not reported
TSDF ID 1:	RID040098352
TSDF ID 2:	Not reported
Manifest Tracking Number:	005715190FLE
Import Indicator:	N
Export Indicator:	N
Discr Quantity Indicator:	N
Discr Type Indicator:	N
Discr Residue Indicator:	N
Discr Partial Reject Indicator:	N
Discr Full Reject Indicator:	N
Manifest Ref Number:	Not reported
Alt Facility RCRA ID:	Not reported
Alt Facility Sign Date:	Not reported
MGMT Method Type Code:	H141
Waste Code:	Not reported

CVS PHARMACY #2737 (Continued) **1014958107**

Waste Code:	Not reported
Waste Code:	Not reported
Waste Code:	Not reported
Waste Code:	Not reported
Waste Code:	Not reported
Quantity:	30
Units:	P - Pounds
Number of Containers:	1
Container Type:	DF - Fiberboard or plastic drums (glass)
Handling Method:	R Material recovery of more than 75 percent of the total material.
Specific Gravity:	1
Waste Code:	D011
Waste Code 1_2:	Not reported
Waste Code 1_3:	Not reported
Waste Code 1_4:	Not reported
Waste Code 1_5:	Not reported
Waste Code 1_6:	Not reported
Document ID:	Not reported
Manifest Status:	Not reported
seq:	Not reported
Year:	2013
Trans1 State ID:	NYD082785429
Trans2 State ID:	PAD982661381
Generator Ship Date:	05/09/2013
Trans1 Recv Date:	05/09/2013
Trans2 Recv Date:	05/13/2013
TSD Site Recv Date:	05/15/2013
Part A Recv Date:	Not reported
Part B Recv Date:	Not reported
Generator EPA ID:	NYR000193441
Trans1 EPA ID:	Not reported
Trans2 EPA ID:	Not reported
TSDF ID 1:	RID040098352
TSDF ID 2:	Not reported
Manifest Tracking Number:	005715696FLE
Import Indicator:	N
Export Indicator:	N
Discr Quantity Indicator:	N
Discr Type Indicator:	N
Discr Residue Indicator:	N
Discr Partial Reject Indicator:	N
Discr Full Reject Indicator:	N
Manifest Ref Number:	Not reported
Alt Facility RCRA ID:	Not reported
Alt Facility Sign Date:	Not reported
MGMT Method Type Code:	H141
Waste Code:	Not reported
Waste Code:	Not reported
Waste Code:	Not reported
Waste Code:	Not reported
Waste Code:	Not reported
Waste Code:	Not reported
Quantity:	30
Units:	G - Gallons (liquids only)* (8.3 pounds)
Number of Containers:	1
Container Type:	DF - Fiberboard or plastic drums (glass)

CVS PHARMACY #2737 (Continued) **1014958107**

Handling Method:	R Material recovery of more than 75 percent of the total material.
Specific Gravity:	1
Waste Code:	D011
Waste Code 1_2:	Not reported
Waste Code 1_3:	Not reported
Waste Code 1_4:	Not reported
Waste Code 1_5:	Not reported
Waste Code 1_6:	Not reported

Click this hyperlink while viewing on your computer to access
101 additional NY_MANIFEST: record(s) in the EDR Site Report.

AM449 **131ST STREET CLEANERS** **RCRA-CESQG** **1000553699**
NNE **2439 8TH AVE** **NY MANIFEST** **NYD986961274**
1/8-1/4 **NEW YORK, NY 10027**
0.248 mi.
1310 ft. **Site 5 of 6 in cluster AM**

Relative:
Higher

Actual:
29 ft.

RCRA-CESQG:

Date form received by agency:	01/01/2007
Facility name:	131ST STREET CLEANERS
Facility address:	2439 8TH AVE NEW YORK, NY 10027
EPA ID:	NYD986961274
Mailing address:	8TH AVE NEW YORK, NY 10027
Contact:	Not reported
Contact address:	8TH AVE NEW YORK, NY 10027
Contact country:	US
Contact telephone:	Not reported
Contact email:	Not reported
EPA Region:	02
Land type:	Facility is not located on Indian land. Additional information is not known.
Classification:	Conditionally Exempt Small Quantity Generator
Description:	Handler: generates 100 kg or less of hazardous waste per calendar month, and accumulates 1000 kg or less of hazardous waste at any time; or generates 1 kg or less of acutely hazardous waste per calendar month, and accumulates at any time: 1 kg or less of acutely hazardous waste; or 100 kg or less of any residue or contaminated soil, waste or other debris resulting from the cleanup of a spill, into or on any land or water, of acutely hazardous waste; or generates 100 kg or less of any residue or contaminated soil, waste or other debris resulting from the cleanup of a spill, into or on any land or water, of acutely hazardous waste during any calendar month, and accumulates at any time: 1 kg or less of acutely hazardous waste; or 100 kg or less of any residue or contaminated soil, waste or other debris resulting from the cleanup of a spill, into or on any land or water, of acutely hazardous waste

Owner/Operator Summary:

Owner/operator name:	LEE CHANG
Owner/operator address:	177 FIRENZE ST NORTHFIELD, NJ 07674
Owner/operator country:	US
Owner/operator telephone:	(201) 768-4261

131ST STREET CLEANERS (Continued) **1000553699**

Legal status: Private
Owner/Operator Type: Operator
Owner/Op start date: Not reported
Owner/Op end date: Not reported

Owner/operator name: LEE CHANG
Owner/operator address: 177 FIRENZE ST
NORTHFIELD, NJ 07674
Owner/operator country: US
Owner/operator telephone: (201) 768-4261
Legal status: Private
Owner/Operator Type: Owner
Owner/Op start date: Not reported
Owner/Op end date: Not reported

Handler Activities Summary:
U.S. importer of hazardous waste: No
Mixed waste (haz. and radioactive): No
Recycler of hazardous waste: No
Transporter of hazardous waste: No
Treater, storer or disposer of HW: No
Underground injection activity: No
On-site burner exemption: No
Furnace exemption: No
Used oil fuel burner: No
Used oil processor: No
User oil refiner: No
Used oil fuel marketer to burner: No
Used oil Specification marketer: No
Used oil transfer facility: No
Used oil transporter: No

Historical Generators:
Date form received by agency: 01/01/2006
Site name: 131ST STREET CLEANERS
Classification: Conditionally Exempt Small Quantity Generator

Date form received by agency: 07/14/1999
Site name: 131ST STREET CLEANERS
Classification: Small Quantity Generator

. Waste code: NONE
. Waste name: None

Date form received by agency: 06/24/1991
Site name: 131ST STREET CLEANERS
Classification: Large Quantity Generator

. Waste code: D000
. Waste name: Not Defined

. Waste code: F002
. Waste name: THE FOLLOWING SPENT HALOGENATED SOLVENTS: TETRACHLOROETHYLENE, METHYLENE CHLORIDE, TRICHLOROETHYLENE, 1,1,1-TRICHLOROETHANE, CHLOROBENZENE, 1,1,2-TRICHLORO-1,2,2-TRIFLUOROETHANE, ORTHO-DICHLOROBENZENE, TRICHLOROFLUOROMETHANE, AND 1,1,2,

131ST STREET CLEANERS (Continued) **1000553699**

TRICHLOROETHANE; ALL SPENT SOLVENT MIXTURES/BLENDS CONTAINING, BEFORE USE, A TOTAL OF TEN PERCENT OR MORE (BY VOLUME) OF ONE OR MORE OF THE ABOVE HALOGENATED SOLVENTS OR THOSE SOLVENTS LISTED IN F001, F004, AND F005; AND STILL BOTTOMS FROM THE RECOVERY OF THESE SPENT SOLVENTS AND SPENT SOLVENT MIXTURES.

Violation Status: No violations found

Evaluation Action Summary:
Evaluation date: 10/12/1993
Evaluation: COMPLIANCE EVALUATION INSPECTION ON-SITE
Area of violation: Not reported
Date achieved compliance: Not reported
Evaluation lead agency: EPA Contractor/Grantee

NY MANIFEST:
Country: USA
EPA ID: NYD986961274
Facility Status: Not reported
Location Address 1: 2439 8TH AVENUE
Code: BP
Location Address 2: Not reported
Total Tanks: Not reported
Location City: NEW YORK
Location State: NY
Location Zip: 10027
Location Zip 4: Not reported

NY MANIFEST:
EPAID: NYD986961274
Mailing Name: 131ST STREET CLEANERS INCORPORATED
Mailing Contact: DREW CROWDER
Mailing Address 1: 2439 8TH AVENUE
Mailing Address 2: Not reported
Mailing City: NEW YORK
Mailing State: NY
Mailing Zip: 10027
Mailing Zip 4: Not reported
Mailing Country: USA
Mailing Phone: 2128625183

NY MANIFEST:
Document ID: Not reported
Manifest Status: Not reported
seq: Not reported
Year: 2012
Trans1 State ID: NJD000564906
Trans2 State ID: MIK814262374
Generator Ship Date: 07/13/2012
Trans1 Recv Date: 07/13/2012
Trans2 Recv Date: 07/19/2012
TSD Site Recv Date: 07/19/2012
Part A Recv Date: Not reported
Part B Recv Date: Not reported
Generator EPA ID: NYD986961274
Trans1 EPA ID: Not reported
Trans2 EPA ID: Not reported

131ST STREET CLEANERS (Continued) **1000553699**

TSDF ID 1:	CDX107000000
TSDF ID 2:	Not reported
Manifest Tracking Number:	009538967JJK
Import Indicator:	N
Export Indicator:	Y
Discr Quantity Indicator:	N
Discr Type Indicator:	N
Discr Residue Indicator:	N
Discr Partial Reject Indicator:	N
Discr Full Reject Indicator:	N
Manifest Ref Number:	Not reported
Alt Facility RCRA ID:	Not reported
Alt Facility Sign Date:	Not reported
MGMT Method Type Code:	H020
Waste Code:	Not reported
Waste Code:	Not reported
Waste Code:	Not reported
Waste Code:	Not reported
Waste Code:	Not reported
Waste Code:	Not reported
Quantity:	260.0
Units:	P - Pounds
Number of Containers:	2.0
Container Type:	DM - Metal drums, barrels
Handling Method:	R Material recovery of more than 75 percent of the total material.
Specific Gravity:	1.0
Waste Code:	F002
Waste Code 1_2:	D039
Waste Code 1_3:	Not reported
Waste Code 1_4:	Not reported
Waste Code 1_5:	Not reported
Waste Code 1_6:	Not reported
Document ID:	Not reported
Manifest Status:	Not reported
seq:	Not reported
Year:	2012
Trans1 State ID:	NJD000564906
Trans2 State ID:	MIK814252374
Generator Ship Date:	09/11/2012
Trans1 Recv Date:	09/11/2012
Trans2 Recv Date:	09/21/2012
TSD Site Recv Date:	09/21/2012
Part A Recv Date:	Not reported
Part B Recv Date:	Not reported
Generator EPA ID:	NYD986961274
Trans1 EPA ID:	Not reported
Trans2 EPA ID:	Not reported
TSDF ID 1:	CDX107000000
TSDF ID 2:	Not reported
Manifest Tracking Number:	009539480JJK
Import Indicator:	N
Export Indicator:	Y
Discr Quantity Indicator:	N
Discr Type Indicator:	N
Discr Residue Indicator:	N
Discr Partial Reject Indicator:	N

131ST STREET CLEANERS (Continued) **1000553699**

Discr Full Reject Indicator:	N
Manifest Ref Number:	Not reported
Alt Facility RCRA ID:	Not reported
Alt Facility Sign Date:	Not reported
MGMT Method Type Code:	H020
Waste Code:	Not reported
Waste Code:	Not reported
Waste Code:	Not reported
Waste Code:	Not reported
Waste Code:	Not reported
Waste Code:	Not reported
Quantity:	260.0
Units:	P - Pounds
Number of Containers:	2.0
Container Type:	DM - Metal drums, barrels
Handling Method:	R Material recovery of more than 75 percent of the total material.
Specific Gravity:	1.0
Waste Code:	F002
Waste Code 1_2:	D039
Waste Code 1_3:	Not reported
Waste Code 1_4:	Not reported
Waste Code 1_5:	Not reported
Waste Code 1_6:	Not reported
Document ID:	Not reported
Manifest Status:	Not reported
seq:	Not reported
Year:	2012
Trans1 State ID:	NJD000564906
Trans2 State ID:	MIK814262374
Generator Ship Date:	11/14/2012
Trans1 Recv Date:	11/14/2012
Trans2 Recv Date:	11/15/2012
TSD Site Recv Date:	11/15/2012
Part A Recv Date:	Not reported
Part B Recv Date:	Not reported
Generator EPA ID:	NYD986961274
Trans1 EPA ID:	Not reported
Trans2 EPA ID:	Not reported
TSDF ID 1:	CDX107000000
TSDF ID 2:	Not reported
Manifest Tracking Number:	010181290JJK
Import Indicator:	N
Export Indicator:	Y
Discr Quantity Indicator:	N
Discr Type Indicator:	N
Discr Residue Indicator:	N
Discr Partial Reject Indicator:	N
Discr Full Reject Indicator:	N
Manifest Ref Number:	Not reported
Alt Facility RCRA ID:	Not reported
Alt Facility Sign Date:	Not reported
MGMT Method Type Code:	H020
Waste Code:	Not reported
Waste Code:	Not reported
Waste Code:	Not reported
Waste Code:	Not reported

131ST STREET CLEANERS (Continued) **1000553699**

Waste Code:	Not reported
Waste Code:	Not reported
Quantity:	260.0
Units:	P - Pounds
Number of Containers:	2.0
Container Type:	DM - Metal drums, barrels
Handling Method:	R Material recovery of more than 75 percent of the total material.
Specific Gravity:	1.0
Waste Code:	F002
Waste Code 1_2:	D039
Waste Code 1_3:	Not reported
Waste Code 1_4:	Not reported
Waste Code 1_5:	Not reported
Waste Code 1_6:	Not reported
Document ID:	Not reported
Manifest Status:	Not reported
seq:	Not reported
Year:	2010
Trans1 State ID:	NJD000564906
Trans2 State ID:	MIK814262374
Generator Ship Date:	09/01/2010
Trans1 Recv Date:	09/01/2010
Trans2 Recv Date:	09/10/2010
TSD Site Recv Date:	09/10/2010
Part A Recv Date:	Not reported
Part B Recv Date:	Not reported
Generator EPA ID:	NYD986961274
Trans1 EPA ID:	Not reported
Trans2 EPA ID:	Not reported
TSDF ID 1:	CDX107000000
TSDF ID 2:	Not reported
Manifest Tracking Number:	000013541TAG
Import Indicator:	N
Export Indicator:	Y
Discr Quantity Indicator:	N
Discr Type Indicator:	N
Discr Residue Indicator:	N
Discr Partial Reject Indicator:	N
Discr Full Reject Indicator:	N
Manifest Ref Number:	Not reported
Alt Facility RCRA ID:	Not reported
Alt Facility Sign Date:	Not reported
MGMT Method Type Code:	H020
Waste Code:	Not reported
Waste Code:	Not reported
Waste Code:	Not reported
Waste Code:	Not reported
Waste Code:	Not reported
Waste Code:	Not reported
Quantity:	130.0
Units:	P - Pounds
Number of Containers:	1.0
Container Type:	DM - Metal drums, barrels
Handling Method:	R Material recovery of more than 75 percent of the total material.
Specific Gravity:	1.0
Waste Code:	F002

131ST STREET CLEANERS (Continued) **1000553699**

Waste Code 1_2:	D039
Waste Code 1_3:	Not reported
Waste Code 1_4:	Not reported
Waste Code 1_5:	Not reported
Waste Code 1_6:	Not reported
Document ID:	Not reported
Manifest Status:	Not reported
seq:	Not reported
Year:	2010
Trans1 State ID:	NJD000564906
Trans2 State ID:	MIK814262374
Generator Ship Date:	05/03/2010
Trans1 Recv Date:	05/03/2010
Trans2 Recv Date:	05/06/2010
TSD Site Recv Date:	05/07/2010
Part A Recv Date:	Not reported
Part B Recv Date:	Not reported
Generator EPA ID:	NYD986961274
Trans1 EPA ID:	Not reported
Trans2 EPA ID:	Not reported
TSDF ID 1:	CDX107000000
TSDF ID 2:	Not reported
Manifest Tracking Number:	006657128JJK
Import Indicator:	N
Export Indicator:	Y
Discr Quantity Indicator:	N
Discr Type Indicator:	N
Discr Residue Indicator:	N
Discr Partial Reject Indicator:	N
Discr Full Reject Indicator:	N
Manifest Ref Number:	Not reported
Alt Facility RCRA ID:	Not reported
Alt Facility Sign Date:	Not reported
MGMT Method Type Code:	H020
Waste Code:	Not reported
Waste Code:	Not reported
Waste Code:	Not reported
Waste Code:	Not reported
Waste Code:	Not reported
Waste Code:	Not reported
Quantity:	130.0
Units:	P - Pounds
Number of Containers:	1.0
Container Type:	DM - Metal drums, barrels
Handling Method:	R Material recovery of more than 75 percent of the total material.
Specific Gravity:	1.0
Waste Code:	F002
Waste Code 1_2:	D039
Waste Code 1_3:	Not reported
Waste Code 1_4:	Not reported
Waste Code 1_5:	Not reported
Waste Code 1_6:	Not reported
Document ID:	Not reported
Manifest Status:	Not reported
seq:	Not reported

131ST STREET CLEANERS (Continued) **1000553699**

Year:	2010
Trans1 State ID:	NJD000564906
Trans2 State ID:	MIK814262374
Generator Ship Date:	07/14/2010
Trans1 Recv Date:	07/14/2010
Trans2 Recv Date:	07/16/2010
TSD Site Recv Date:	07/17/2010
Part A Recv Date:	Not reported
Part B Recv Date:	Not reported
Generator EPA ID:	NYD986961274
Trans1 EPA ID:	Not reported
Trans2 EPA ID:	Not reported
TSDF ID 1:	CDX107000000
TSDF ID 2:	Not reported
Manifest Tracking Number:	006657366JJK
Import Indicator:	N
Export Indicator:	Y
Discr Quantity Indicator:	N
Discr Type Indicator:	N
Discr Residue Indicator:	N
Discr Partial Reject Indicator:	N
Discr Full Reject Indicator:	N
Manifest Ref Number:	Not reported
Alt Facility RCRA ID:	Not reported
Alt Facility Sign Date:	Not reported
MGMT Method Type Code:	H020
Waste Code:	Not reported
Waste Code:	Not reported
Waste Code:	Not reported
Waste Code:	Not reported
Waste Code:	Not reported
Waste Code:	Not reported
Quantity:	130.0
Units:	P - Pounds
Number of Containers:	1.0
Container Type:	DM - Metal drums, barrels
Handling Method:	R Material recovery of more than 75 percent of the total material.
Specific Gravity:	1.0
Waste Code:	F002
Waste Code 1_2:	D039
Waste Code 1_3:	Not reported
Waste Code 1_4:	Not reported
Waste Code 1_5:	Not reported
Waste Code 1_6:	Not reported
Document ID:	Not reported
Manifest Status:	Not reported
seq:	Not reported
Year:	2010
Trans1 State ID:	NJD000564906
Trans2 State ID:	MIK814262374
Generator Ship Date:	06/07/2010
Trans1 Recv Date:	06/07/2010
Trans2 Recv Date:	06/10/2010
TSD Site Recv Date:	06/11/2010
Part A Recv Date:	Not reported
Part B Recv Date:	Not reported

131ST STREET CLEANERS (Continued) **1000553699**

Generator EPA ID:	NYD986961274
Trans1 EPA ID:	Not reported
Trans2 EPA ID:	Not reported
TSDF ID 1:	CDX107000000
TSDF ID 2:	Not reported
Manifest Tracking Number:	006657385JJK
Import Indicator:	N
Export Indicator:	Y
Discr Quantity Indicator:	N
Discr Type Indicator:	N
Discr Residue Indicator:	N
Discr Partial Reject Indicator:	N
Discr Full Reject Indicator:	N
Manifest Ref Number:	Not reported
Alt Facility RCRA ID:	Not reported
Alt Facility Sign Date:	Not reported
MGMT Method Type Code:	H020
Waste Code:	Not reported
Waste Code:	Not reported
Waste Code:	Not reported
Waste Code:	Not reported
Waste Code:	Not reported
Waste Code:	Not reported
Quantity:	260.0
Units:	P - Pounds
Number of Containers:	2.0
Container Type:	DM - Metal drums, barrels
Handling Method:	R Material recovery of more than 75 percent of the total material.
Specific Gravity:	1.0
Waste Code:	F002
Waste Code 1_2:	D039
Waste Code 1_3:	Not reported
Waste Code 1_4:	Not reported
Waste Code 1_5:	Not reported
Waste Code 1_6:	Not reported
Document ID:	Not reported
Manifest Status:	Not reported
seq:	Not reported
Year:	2010
Trans1 State ID:	NJD000564906
Trans2 State ID:	MIK814262374
Generator Ship Date:	01/15/2010
Trans1 Recv Date:	01/15/2010
Trans2 Recv Date:	01/21/2010
TSD Site Recv Date:	01/22/2010
Part A Recv Date:	Not reported
Part B Recv Date:	Not reported
Generator EPA ID:	NYD986961274
Trans1 EPA ID:	Not reported
Trans2 EPA ID:	Not reported
TSDF ID 1:	CDX107000000
TSDF ID 2:	Not reported
Manifest Tracking Number:	006662516JJK
Import Indicator:	N
Export Indicator:	Y
Discr Quantity Indicator:	N

131ST STREET CLEANERS (Continued) **1000553699**

Discr Type Indicator:	N
Discr Residue Indicator:	N
Discr Partial Reject Indicator:	N
Discr Full Reject Indicator:	N
Manifest Ref Number:	Not reported
Alt Facility RCRA ID:	Not reported
Alt Facility Sign Date:	Not reported
MGMT Method Type Code:	H020
Waste Code:	Not reported
Waste Code:	Not reported
Waste Code:	Not reported
Waste Code:	Not reported
Waste Code:	Not reported
Waste Code:	Not reported
Quantity:	260.0
Units:	P - Pounds
Number of Containers:	2.0
Container Type:	DM - Metal drums, barrels
Handling Method:	R Material recovery of more than 75 percent of the total material.
Specific Gravity:	1.0
Waste Code:	F002
Waste Code 1_2:	D039
Waste Code 1_3:	Not reported
Waste Code 1_4:	Not reported
Waste Code 1_5:	Not reported
Waste Code 1_6:	Not reported
Document ID:	Not reported
Manifest Status:	Not reported
seq:	Not reported
Year:	2010
Trans1 State ID:	NJD000564906
Trans2 State ID:	MIK814262374
Generator Ship Date:	03/17/2010
Trans1 Recv Date:	03/17/2010
Trans2 Recv Date:	03/19/2010
TSD Site Recv Date:	03/20/2010
Part A Recv Date:	Not reported
Part B Recv Date:	Not reported
Generator EPA ID:	NYD986961274
Trans1 EPA ID:	Not reported
Trans2 EPA ID:	Not reported
TSDF ID 1:	CDX107000000
TSDF ID 2:	Not reported
Manifest Tracking Number:	006662742JJK
Import Indicator:	N
Export Indicator:	Y
Discr Quantity Indicator:	N
Discr Type Indicator:	N
Discr Residue Indicator:	N
Discr Partial Reject Indicator:	N
Discr Full Reject Indicator:	N
Manifest Ref Number:	Not reported
Alt Facility RCRA ID:	Not reported
Alt Facility Sign Date:	Not reported
MGMT Method Type Code:	H020
Waste Code:	Not reported

131ST STREET CLEANERS (Continued) **1000553699**

Waste Code:	Not reported
Waste Code:	Not reported
Waste Code:	Not reported
Waste Code:	Not reported
Waste Code:	Not reported
Quantity:	260.0
Units:	P - Pounds
Number of Containers:	2.0
Container Type:	DM - Metal drums, barrels
Handling Method:	R Material recovery of more than 75 percent of the total material.
Specific Gravity:	1.0
Waste Code:	F002
Waste Code 1_2:	D039
Waste Code 1_3:	Not reported
Waste Code 1_4:	Not reported
Waste Code 1_5:	Not reported
Waste Code 1_6:	Not reported
Document ID:	Not reported
Manifest Status:	Not reported
seq:	Not reported
Year:	2009
Trans1 State ID:	NJD000564906
Trans2 State ID:	MIK814262374
Generator Ship Date:	06/24/2009
Trans1 Recv Date:	06/24/2009
Trans2 Recv Date:	07/03/2009
TSD Site Recv Date:	07/03/2009
Part A Recv Date:	Not reported
Part B Recv Date:	Not reported
Generator EPA ID:	NYD986961274
Trans1 EPA ID:	Not reported
Trans2 EPA ID:	Not reported
TSDF ID 1:	CDN000000053
TSDF ID 2:	Not reported
Manifest Tracking Number:	004981127JJK
Import Indicator:	N
Export Indicator:	Y
Discr Quantity Indicator:	N
Discr Type Indicator:	N
Discr Residue Indicator:	N
Discr Partial Reject Indicator:	N
Discr Full Reject Indicator:	N
Manifest Ref Number:	Not reported
Alt Facility RCRA ID:	Not reported
Alt Facility Sign Date:	Not reported
MGMT Method Type Code:	H020
Waste Code:	Not reported
Waste Code:	Not reported
Waste Code:	Not reported
Waste Code:	Not reported
Waste Code:	Not reported
Waste Code:	Not reported
Quantity:	130.0
Units:	P - Pounds
Number of Containers:	1.0
Container Type:	DM - Metal drums, barrels

131ST STREET CLEANERS (Continued) **1000553699**

Handling Method:	R Material recovery of more than 75 percent of the total material.
Specific Gravity:	1.0
Waste Code:	F002
Waste Code 1_2:	D039
Waste Code 1_3:	Not reported
Waste Code 1_4:	Not reported
Waste Code 1_5:	Not reported
Waste Code 1_6:	Not reported
Document ID:	Not reported
Manifest Status:	Not reported
seq:	Not reported
Year:	2009
Trans1 State ID:	NJD000564906
Trans2 State ID:	MIK814262374
Generator Ship Date:	03/18/2009
Trans1 Recv Date:	03/18/2009
Trans2 Recv Date:	03/20/2009
TSD Site Recv Date:	03/21/2009
Part A Recv Date:	Not reported
Part B Recv Date:	Not reported
Generator EPA ID:	NYD986961274
Trans1 EPA ID:	Not reported
Trans2 EPA ID:	Not reported
TSDF ID 1:	CDX107000000
TSDF ID 2:	Not reported
Manifest Tracking Number:	004562432JJK
Import Indicator:	N
Export Indicator:	Y
Discr Quantity Indicator:	N
Discr Type Indicator:	N
Discr Residue Indicator:	N
Discr Partial Reject Indicator:	N
Discr Full Reject Indicator:	N
Manifest Ref Number:	Not reported
Alt Facility RCRA ID:	Not reported
Alt Facility Sign Date:	Not reported
MGMT Method Type Code:	H020
Waste Code:	Not reported
Waste Code:	Not reported
Waste Code:	Not reported
Waste Code:	Not reported
Waste Code:	Not reported
Waste Code:	Not reported
Quantity:	130.0
Units:	P - Pounds
Number of Containers:	1.0
Container Type:	DM - Metal drums, barrels
Handling Method:	R Material recovery of more than 75 percent of the total material.
Specific Gravity:	1.0
Waste Code:	F002
Waste Code 1_2:	D039
Waste Code 1_3:	Not reported
Waste Code 1_4:	Not reported
Waste Code 1_5:	Not reported
Waste Code 1_6:	Not reported

131ST STREET CLEANERS (Continued) **1000553699**

Document ID:	Not reported
Manifest Status:	Not reported
seq:	Not reported
Year:	2009
Trans1 State ID:	NJD000564906
Trans2 State ID:	MIK814262374
Generator Ship Date:	02/17/2009
Trans1 Recv Date:	02/17/2009
Trans2 Recv Date:	02/20/2009
TSD Site Recv Date:	02/21/2009
Part A Recv Date:	Not reported
Part B Recv Date:	Not reported
Generator EPA ID:	NYD986961274
Trans1 EPA ID:	Not reported
Trans2 EPA ID:	Not reported
TSDF ID 1:	CDX107000000
TSDF ID 2:	Not reported
Manifest Tracking Number:	004980579JJK
Import Indicator:	N
Export Indicator:	Y
Discr Quantity Indicator:	N
Discr Type Indicator:	N
Discr Residue Indicator:	N
Discr Partial Reject Indicator:	N
Discr Full Reject Indicator:	N
Manifest Ref Number:	Not reported
Alt Facility RCRA ID:	Not reported
Alt Facility Sign Date:	Not reported
MGMT Method Type Code:	H020
Waste Code:	Not reported
Waste Code:	Not reported
Waste Code:	Not reported
Waste Code:	Not reported
Waste Code:	Not reported
Waste Code:	Not reported
Quantity:	130.0
Units:	P - Pounds
Number of Containers:	1.0
Container Type:	DM - Metal drums, barrels
Handling Method:	R Material recovery of more than 75 percent of the total material.
Specific Gravity:	1.0
Waste Code:	F002
Waste Code 1_2:	D039
Waste Code 1_3:	Not reported
Waste Code 1_4:	Not reported
Waste Code 1_5:	Not reported
Waste Code 1_6:	Not reported

Document ID:	Not reported
Manifest Status:	Not reported
seq:	Not reported
Year:	2009
Trans1 State ID:	NJD000564906
Trans2 State ID:	MIK814262374
Generator Ship Date:	11/06/2009
Trans1 Recv Date:	11/06/2009
Trans2 Recv Date:	11/13/2009

131ST STREET CLEANERS (Continued) **1000553699**

TSD Site Recv Date:	11/14/2009
Part A Recv Date:	Not reported
Part B Recv Date:	Not reported
Generator EPA ID:	NYD986961274
Trans1 EPA ID:	Not reported
Trans2 EPA ID:	Not reported
TSDF ID 1:	CDX107000000
TSDF ID 2:	Not reported
Manifest Tracking Number:	004981559JJK
Import Indicator:	N
Export Indicator:	Y
Discr Quantity Indicator:	N
Discr Type Indicator:	N
Discr Residue Indicator:	N
Discr Partial Reject Indicator:	N
Discr Full Reject Indicator:	N
Manifest Ref Number:	Not reported
Alt Facility RCRA ID:	Not reported
Alt Facility Sign Date:	Not reported
MGMT Method Type Code:	H020
Waste Code:	Not reported
Waste Code:	Not reported
Waste Code:	Not reported
Waste Code:	Not reported
Waste Code:	Not reported
Waste Code:	Not reported
Quantity:	260.0
Units:	P - Pounds
Number of Containers:	2.0
Container Type:	DM - Metal drums, barrels
Handling Method:	R Material recovery of more than 75 percent of the total material.
Specific Gravity:	1.0
Waste Code:	F002
Waste Code 1_2:	D039
Waste Code 1_3:	Not reported
Waste Code 1_4:	Not reported
Waste Code 1_5:	Not reported
Waste Code 1_6:	Not reported
Document ID:	Not reported
Manifest Status:	Not reported
seq:	Not reported
Year:	2009
Trans1 State ID:	NJD000564906
Trans2 State ID:	MIK814262374
Generator Ship Date:	08/24/2009
Trans1 Recv Date:	08/24/2009
Trans2 Recv Date:	08/27/2009
TSD Site Recv Date:	08/28/2009
Part A Recv Date:	Not reported
Part B Recv Date:	Not reported
Generator EPA ID:	NYD986961274
Trans1 EPA ID:	Not reported
Trans2 EPA ID:	Not reported
TSDF ID 1:	CDX107000000
TSDF ID 2:	Not reported
Manifest Tracking Number:	004981466JJK

131ST STREET CLEANERS (Continued) **1000553699**

Import Indicator:	N
Export Indicator:	Y
Discr Quantity Indicator:	N
Discr Type Indicator:	N
Discr Residue Indicator:	N
Discr Partial Reject Indicator:	N
Discr Full Reject Indicator:	N
Manifest Ref Number:	Not reported
Alt Facility RCRA ID:	Not reported
Alt Facility Sign Date:	Not reported
MGMT Method Type Code:	H020
Waste Code:	Not reported
Waste Code:	Not reported
Waste Code:	Not reported
Waste Code:	Not reported
Waste Code:	Not reported
Waste Code:	Not reported
Quantity:	130.0
Units:	P - Pounds
Number of Containers:	1.0
Container Type:	DM - Metal drums, barrels
Handling Method:	R Material recovery of more than 75 percent of the total material.
Specific Gravity:	1.0
Waste Code:	F002
Waste Code 1_2:	D039
Waste Code 1_3:	Not reported
Waste Code 1_4:	Not reported
Waste Code 1_5:	Not reported
Waste Code 1_6:	Not reported
Document ID:	Not reported
Manifest Status:	Not reported
seq:	Not reported
Year:	2009
Trans1 State ID:	NJD000564906
Trans2 State ID:	MIK814262374
Generator Ship Date:	09/28/2009
Trans1 Recv Date:	09/28/2009
Trans2 Recv Date:	10/02/2009
TSD Site Recv Date:	10/03/2009
Part A Recv Date:	Not reported
Part B Recv Date:	Not reported
Generator EPA ID:	NYD986961274
Trans1 EPA ID:	Not reported
Trans2 EPA ID:	Not reported
TSDF ID 1:	CDX107000000
TSDF ID 2:	Not reported
Manifest Tracking Number:	004981747JJK
Import Indicator:	N
Export Indicator:	Y
Discr Quantity Indicator:	N
Discr Type Indicator:	N
Discr Residue Indicator:	N
Discr Partial Reject Indicator:	N
Discr Full Reject Indicator:	N
Manifest Ref Number:	Not reported
Alt Facility RCRA ID:	Not reported

131ST STREET CLEANERS (Continued) **1000553699**

Alt Facility Sign Date:	Not reported
MGMT Method Type Code:	H020
Waste Code:	Not reported
Waste Code:	Not reported
Waste Code:	Not reported
Waste Code:	Not reported
Waste Code:	Not reported
Waste Code:	Not reported
Quantity:	130.0
Units:	P - Pounds
Number of Containers:	1.0
Container Type:	DM - Metal drums, barrels
Handling Method:	R Material recovery of more than 75 percent of the total material.
Specific Gravity:	1.0
Waste Code:	F002
Waste Code 1_2:	D039
Waste Code 1_3:	Not reported
Waste Code 1_4:	Not reported
Waste Code 1_5:	Not reported
Waste Code 1_6:	Not reported
Document ID:	Not reported
Manifest Status:	Not reported
seq:	Not reported
Year:	2009
Trans1 State ID:	NJD000564906
Trans2 State ID:	MIK814262374
Generator Ship Date:	04/20/2009
Trans1 Recv Date:	04/20/2009
Trans2 Recv Date:	04/23/2009
TSD Site Recv Date:	04/24/2009
Part A Recv Date:	Not reported
Part B Recv Date:	Not reported
Generator EPA ID:	NYD986961274
Trans1 EPA ID:	Not reported
Trans2 EPA ID:	Not reported
TSDF ID 1:	CDX107000000
TSDF ID 2:	Not reported
Manifest Tracking Number:	004980826JJK
Import Indicator:	N
Export Indicator:	Y
Discr Quantity Indicator:	N
Discr Type Indicator:	N
Discr Residue Indicator:	N
Discr Partial Reject Indicator:	N
Discr Full Reject Indicator:	N
Manifest Ref Number:	Not reported
Alt Facility RCRA ID:	Not reported
Alt Facility Sign Date:	Not reported
MGMT Method Type Code:	H020
Waste Code:	Not reported
Waste Code:	Not reported
Waste Code:	Not reported
Waste Code:	Not reported
Waste Code:	Not reported
Waste Code:	Not reported
Quantity:	260.0

131ST STREET CLEANERS (Continued) **1000553699**

Units:	P - Pounds
Number of Containers:	2.0
Container Type:	DM - Metal drums, barrels
Handling Method:	R Material recovery of more than 75 percent of the total material.
Specific Gravity:	1.0
Waste Code:	F002
Waste Code 1_2:	D039
Waste Code 1_3:	Not reported
Waste Code 1_4:	Not reported
Waste Code 1_5:	Not reported
Waste Code 1_6:	Not reported
Document ID:	Not reported
Manifest Status:	Not reported
seq:	Not reported
Year:	2009
Trans1 State ID:	NJD000564906
Trans2 State ID:	MIK814262374
Generator Ship Date:	07/24/2009
Trans1 Recv Date:	07/24/2009
Trans2 Recv Date:	07/30/2009
TSD Site Recv Date:	07/31/2009
Part A Recv Date:	Not reported
Part B Recv Date:	Not reported
Generator EPA ID:	NYD986961274
Trans1 EPA ID:	Not reported
Trans2 EPA ID:	Not reported
TSDF ID 1:	CDX107000000
TSDF ID 2:	Not reported
Manifest Tracking Number:	004981251JJK
Import Indicator:	N
Export Indicator:	Y
Discr Quantity Indicator:	N
Discr Type Indicator:	N
Discr Residue Indicator:	N
Discr Partial Reject Indicator:	N
Discr Full Reject Indicator:	N
Manifest Ref Number:	Not reported
Alt Facility RCRA ID:	Not reported
Alt Facility Sign Date:	Not reported
MGMT Method Type Code:	H020
Waste Code:	Not reported
Waste Code:	Not reported
Waste Code:	Not reported
Waste Code:	Not reported
Waste Code:	Not reported
Waste Code:	Not reported
Quantity:	260.0
Units:	P - Pounds
Number of Containers:	2.0
Container Type:	DM - Metal drums, barrels
Handling Method:	R Material recovery of more than 75 percent of the total material.
Specific Gravity:	1.0
Waste Code:	F002
Waste Code 1_2:	D039
Waste Code 1_3:	Not reported
Waste Code 1_4:	Not reported

131ST STREET CLEANERS (Continued) **1000553699**

Waste Code 1_5:	Not reported
Waste Code 1_6:	Not reported
Document ID:	Not reported
Manifest Status:	Not reported
seq:	Not reported
Year:	2009
Trans1 State ID:	NJD000564906
Trans2 State ID:	MIK814262374
Generator Ship Date:	01/23/2009
Trans1 Recv Date:	01/23/2009
Trans2 Recv Date:	01/28/2009
TSD Site Recv Date:	01/29/2009
Part A Recv Date:	Not reported
Part B Recv Date:	Not reported
Generator EPA ID:	NYD986961274
Trans1 EPA ID:	Not reported
Trans2 EPA ID:	Not reported
TSDF ID 1:	CDX107000000
TSDF ID 2:	Not reported
Manifest Tracking Number:	004980507JJK
Import Indicator:	N
Export Indicator:	Y
Discr Quantity Indicator:	N
Discr Type Indicator:	N
Discr Residue Indicator:	N
Discr Partial Reject Indicator:	N
Discr Full Reject Indicator:	N
Manifest Ref Number:	Not reported
Alt Facility RCRA ID:	Not reported
Alt Facility Sign Date:	Not reported
MGMT Method Type Code:	H020
Waste Code:	Not reported
Waste Code:	Not reported
Waste Code:	Not reported
Waste Code:	Not reported
Waste Code:	Not reported
Waste Code:	Not reported
Quantity:	130.0
Units:	P - Pounds
Number of Containers:	1.0
Container Type:	DM - Metal drums, barrels
Handling Method:	R Material recovery of more than 75 percent of the total material.
Specific Gravity:	1.0
Waste Code:	F002
Waste Code 1_2:	D039
Waste Code 1_3:	Not reported
Waste Code 1_4:	Not reported
Waste Code 1_5:	Not reported
Waste Code 1_6:	Not reported
Document ID:	Not reported
Manifest Status:	Not reported
seq:	Not reported
Year:	2009
Trans1 State ID:	NJD000564906
Trans2 State ID:	NYF006000053

131ST STREET CLEANERS (Continued) **1000553699**

Generator Ship Date:	05/22/2009
Trans1 Recv Date:	05/22/2009
Trans2 Recv Date:	05/28/2009
TSD Site Recv Date:	05/29/2009
Part A Recv Date:	Not reported
Part B Recv Date:	Not reported
Generator EPA ID:	NYD986961274
Trans1 EPA ID:	Not reported
Trans2 EPA ID:	Not reported
TSDF ID 1:	CDX107000000
TSDF ID 2:	Not reported
Manifest Tracking Number:	004980967JJK
Import Indicator:	N
Export Indicator:	Y
Discr Quantity Indicator:	N
Discr Type Indicator:	N
Discr Residue Indicator:	N
Discr Partial Reject Indicator:	N
Discr Full Reject Indicator:	N
Manifest Ref Number:	Not reported
Alt Facility RCRA ID:	Not reported
Alt Facility Sign Date:	Not reported
MGMT Method Type Code:	H020
Waste Code:	Not reported
Waste Code:	Not reported
Waste Code:	Not reported
Waste Code:	Not reported
Waste Code:	Not reported
Waste Code:	Not reported
Quantity:	130.0
Units:	P - Pounds
Number of Containers:	1.0
Container Type:	DM - Metal drums, barrels
Handling Method:	R Material recovery of more than 75 percent of the total material.
Specific Gravity:	1.0
Waste Code:	F002
Waste Code 1_2:	D039
Waste Code 1_3:	Not reported
Waste Code 1_4:	Not reported
Waste Code 1_5:	Not reported
Waste Code 1_6:	Not reported
Document ID:	Not reported
Manifest Status:	Not reported
seq:	Not reported
Year:	2008
Trans1 State ID:	NJD000564906
Trans2 State ID:	NYF006000053
Generator Ship Date:	07/17/2008
Trans1 Recv Date:	07/17/2008
Trans2 Recv Date:	07/24/2008
TSD Site Recv Date:	07/25/2008
Part A Recv Date:	Not reported
Part B Recv Date:	Not reported
Generator EPA ID:	NYD986961274
Trans1 EPA ID:	Not reported
Trans2 EPA ID:	Not reported

131ST STREET CLEANERS (Continued) **1000553699**

TSDF ID 1:	CDX107000000
TSDF ID 2:	Not reported
Manifest Tracking Number:	004562093JJK
Import Indicator:	N
Export Indicator:	Y
Discr Quantity Indicator:	N
Discr Type Indicator:	N
Discr Residue Indicator:	N
Discr Partial Reject Indicator:	N
Discr Full Reject Indicator:	N
Manifest Ref Number:	Not reported
Alt Facility RCRA ID:	Not reported
Alt Facility Sign Date:	Not reported
MGMT Method Type Code:	H020
Waste Code:	Not reported
Waste Code:	Not reported
Waste Code:	Not reported
Waste Code:	Not reported
Waste Code:	Not reported
Waste Code:	Not reported
Quantity:	260.0
Units:	P - Pounds
Number of Containers:	2.0
Container Type:	DM - Metal drums, barrels
Handling Method:	R Material recovery of more than 75 percent of the total material.
Specific Gravity:	1.0
Waste Code:	F002
Waste Code 1_2:	D039
Waste Code 1_3:	Not reported
Waste Code 1_4:	Not reported
Waste Code 1_5:	Not reported
Waste Code 1_6:	Not reported

Click this hyperlink while viewing on your computer to access
78 additional NY_MANIFEST: record(s) in the EDR Site Report.

AM450 **131 STREET CLEANERS** **NY DRYCLEANERS** **S110245779**
NNE **2439 8TH AVE(FREDERIC DOULAS BLVD)** **N/A**
1/8-1/4 **NEW YORK, NY 10027**
0.248 mi.
1310 ft. **Site 6 of 6 in cluster AM**

Relative:
Higher

Actual:
29 ft.

DRYCLEANERS:

Facility ID:	2-6202-00248
Phone Number:	212-862-5183
Region:	Not reported
Registration Effective Date:	7/21/2003 16:31:00:55
Inspection Date:	07JUL30
Install Date:	98/03
Drop Shop:	Not reported
Shutdown:	Not reported
Alternate Solvent:	Not reported
Current Business:	Not reported

AO451 **CON EDISON** **NY MANIFEST** **S117319621**
WSW **352 W 122ND ST** **N/A**
1/8-1/4 **NEW YORK, NY 10027**
0.248 mi.
1311 ft. **Site 3 of 3 in cluster AO**

Relative:
Higher

Actual:
31 ft.

NY MANIFEST:

Country:	USA
EPA ID:	NYP004677217
Facility Status:	Not reported
Location Address 1:	352 W 122ND ST
Code:	BP
Location Address 2:	SB 20038
Total Tanks:	Not reported
Location City:	NEW YORK
Location State:	NY
Location Zip:	10027
Location Zip 4:	Not reported

NY MANIFEST:

EPAID:	NYP004677217
Mailing Name:	CON EDISON
Mailing Contact:	CON EDISON
Mailing Address 1:	4 IRVING PL 15TH FL
Mailing Address 2:	Not reported
Mailing City:	NEW YORK
Mailing State:	NY
Mailing Zip:	10003
Mailing Zip 4:	Not reported
Mailing Country:	USA
Mailing Phone:	2124603770

NY MANIFEST:

Document ID:	Not reported
Manifest Status:	Not reported
seq:	Not reported
Year:	2014
Trans1 State ID:	NJ0000027193
Trans2 State ID:	Not reported
Generator Ship Date:	10/14/2014
Trans1 Recv Date:	10/14/2014
Trans2 Recv Date:	Not reported
TSD Site Recv Date:	10/15/2014
Part A Recv Date:	Not reported
Part B Recv Date:	Not reported
Generator EPA ID:	NYP004677217
Trans1 EPA ID:	Not reported
Trans2 EPA ID:	Not reported
TSDF ID 1:	NJD002200046
TSDF ID 2:	Not reported
Manifest Tracking Number:	013256217JJK
Import Indicator:	N
Export Indicator:	N
Discr Quantity Indicator:	N
Discr Type Indicator:	N
Discr Residue Indicator:	N
Discr Partial Reject Indicator:	N
Discr Full Reject Indicator:	N
Manifest Ref Number:	Not reported

CON EDISON (Continued) **S117319621**

Alt Facility RCRA ID:	Not reported
Alt Facility Sign Date:	Not reported
MGMT Method Type Code:	H110
Waste Code:	Not reported
Waste Code:	Not reported
Waste Code:	Not reported
Waste Code:	Not reported
Waste Code:	Not reported
Waste Code:	Not reported
Quantity:	1000
Units:	P - Pounds
Number of Containers:	1
Container Type:	TT - Cargo tank, tank trucks
Handling Method:	T Chemical, physical, or biological treatment.
Specific Gravity:	1
Waste Code:	D008
Waste Code 1_2:	Not reported
Waste Code 1_3:	Not reported
Waste Code 1_4:	Not reported
Waste Code 1_5:	Not reported
Waste Code 1_6:	Not reported

AN452 **CON EDISON - SERVICE BOX 32614** **RCRA-LQG** **1014395907**
SW **2235 FRED DOUGLAS BLVD & 121 S** **NJ MANIFEST** **NYP004177945**
1/8-1/4 **NEW YORK, NY 10026** **NY MANIFEST**
0.248 mi.
1311 ft. **Site 3 of 3 in cluster AN**

Relative:
Higher

Actual:
30 ft.

RCRA-LQG:

Date form received by agency:	03/23/2010
Facility name:	CON EDISON - SERVICE BOX 32614
Facility address:	2235 FRED DOUGLAS BLVD & 121 S T NEW YORK, NY 10026
EPA ID:	NYP004177945
Mailing address:	4 IRVING PLACE NEW YORK, NY 10003
Contact:	FRANKLYN MURRAY
Contact address:	Not reported Not reported
Contact country:	Not reported
Contact telephone:	(212) 460-2808
Contact email:	MURRAYFR@CONED.COM
EPA Region:	02
Classification:	Large Quantity Generator
Description:	Handler: generates 1,000 kg or more of hazardous waste during any calendar month; or generates more than 1 kg of acutely hazardous waste during any calendar month; or generates more than 100 kg of any residue or contaminated soil, waste or other debris resulting from the cleanup of a spill, into or on any land or water, of acutely hazardous waste during any calendar month; or generates 1 kg or less of acutely hazardous waste during any calendar month, and accumulates more than 1 kg of acutely hazardous waste at any time; or generates 100 kg or less of any residue or contaminated soil, waste or other debris resulting from the cleanup of a spill, into or on any land or water, of acutely hazardous waste during any calendar month, and accumulates more than 100 kg of that material at any time

CON EDISON - SERVICE BOX 32614 (Continued) **1014395907**

Owner/Operator Summary:
Owner/operator name: CONSOLIDATED EDISON COMPANY OF NY, INC.
Owner/operator address: 4 IRVING PLACE
NEW YORK, NY 10003
Owner/operator country: US
Owner/operator telephone: Not reported
Legal status: Private
Owner/Operator Type: Owner
Owner/Op start date: 06/22/2009
Owner/Op end date: Not reported

Owner/operator name: CONSOLIDATED EDISON COMPANY OF NY, INC.
Owner/operator address: 4 IRVING PLACE
NEW YORK, NY 10003
Owner/operator country: US
Owner/operator telephone: Not reported
Legal status: Private
Owner/Operator Type: Operator
Owner/Op start date: 06/22/2009
Owner/Op end date: Not reported

Handler Activities Summary:
U.S. importer of hazardous waste: No
Mixed waste (haz. and radioactive): No
Recycler of hazardous waste: No
Transporter of hazardous waste: No
Treater, storer or disposer of HW: No
Underground injection activity: No
On-site burner exemption: No
Furnace exemption: No
Used oil fuel burner: No
Used oil processor: No
User oil refiner: No
Used oil fuel marketer to burner: No
Used oil Specification marketer: No
Used oil transfer facility: No
Used oil transporter: No

. Waste code: D008
. Waste name: LEAD

Violation Status: No violations found

NJ MANIFEST:
EPA Id: NYP004177945
Mail Address: 4 IRVING PLACE
Mail City/State/Zip: NEW YORK, NY 10003
Facility Phone: Not reported
Emergency Phone: Not reported
Contact: FRANKLYN MURRAY
Comments: Not reported
SIC Code: Not reported
County: NY061
Municipal: Not reported
Previous EPA Id: Not reported
Gen Flag: Not reported
Trans Flag: Not reported

CON EDISON - SERVICE BOX 32614 (Continued) **1014395907**

TSDF Flag:	Not reported
Name Change:	Not reported
Date Change:	Not reported

Manifest:

Manifest Number:	000961452GBF
EPA ID:	NYP004177945
Date Shipped:	06/24/2009
TSDF EPA ID:	NJD002200046
Transporter EPA ID:	NJ0000027193
Transporter 2 EPA ID:	Not reported
Transporter 3 EPA ID:	Not reported
Transporter 4 EPA ID:	Not reported
Transporter 5 EPA ID:	Not reported
Transporter 6 EPA ID:	Not reported
Transporter 7 EPA ID:	Not reported
Transporter 8 EPA ID:	Not reported
Transporter 9 EPA ID:	Not reported
Transporter 10 EPA ID:	Not reported
Date Trans1 Transported Waste:	06/24/2009
Date Trans2 Transported Waste:	Not reported
Date Trans3 Transported Waste:	Not reported
Date Trans4 Transported Waste:	Not reported
Date Trans5 Transported Waste:	Not reported
Date Trans6 Transported Waste:	Not reported
Date Trans7 Transported Waste:	Not reported
Date Trans8 Transported Waste:	Not reported
Date Trans9 Transported Waste:	Not reported
Date Trans10 Transported Waste:	Not reported
Date TSDF Received Waste:	06/24/2009
TSDF EPA Facility Name:	Not reported
QTY Units:	Not reported
Transporter SEQ ID:	Not reported
Transporter-1 Date:	Not reported
Waste SEQ ID:	Not reported
Waste Type Code 2:	Not reported
Waste Type Code 3:	Not reported
Waste Type Code 4:	Not reported
Waste Type Code 5:	Not reported
Waste Type Code 6:	Not reported
Date Accepted:	Not reported
Manifest Discrepancy Type:	Not reported
Data Entry Number:	Not reported
Was Load Rejected:	NEW YORK, NY 10003
Reason Load Was Rejected:	Not reported

Waste:

Manifest Year:	Not reported
Waste Code:	D008
Hand Code:	H111
Quantity:	3500 P

NY MANIFEST:

Country:	USA
EPA ID:	NYP004177945

CON EDISON - SERVICE BOX 32614 (Continued) **1014395907**

Facility Status:	Not reported
Location Address 1:	2235 FRED DOUGLAS BLVD & 121 S
Code:	BP
Location Address 2:	T
Total Tanks:	Not reported
Location City:	NEW YORK
Location State:	NY
Location Zip:	10026
Location Zip 4:	Not reported

NY MANIFEST:

EPAID:	NYP004177945
Mailing Name:	CONSOLIDATED EDISON
Mailing Contact:	CONSOLIDATED EDISON
Mailing Address 1:	4 IRVING PLACE RM 828
Mailing Address 2:	Not reported
Mailing City:	NEW YORK
Mailing State:	NY
Mailing Zip:	10003
Mailing Zip 4:	Not reported
Mailing Country:	USA
Mailing Phone:	2124602808

NY MANIFEST:

Document ID:	Not reported
Manifest Status:	Not reported
seq:	Not reported
Year:	2009
Trans1 State ID:	NJ0000027193
Trans2 State ID:	Not reported
Generator Ship Date:	06/24/2009
Trans1 Recv Date:	06/24/2009
Trans2 Recv Date:	Not reported
TSD Site Recv Date:	06/24/2009
Part A Recv Date:	Not reported
Part B Recv Date:	Not reported
Generator EPA ID:	NYP004177945
Trans1 EPA ID:	Not reported
Trans2 EPA ID:	Not reported
TSDF ID 1:	NJD002200046
TSDF ID 2:	Not reported
Manifest Tracking Number:	000961452GBF
Import Indicator:	N
Export Indicator:	N
Discr Quantity Indicator:	N
Discr Type Indicator:	N
Discr Residue Indicator:	N
Discr Partial Reject Indicator:	N
Discr Full Reject Indicator:	N
Manifest Ref Number:	Not reported
Alt Facility RCRA ID:	Not reported
Alt Facility Sign Date:	Not reported
MGMT Method Type Code:	H111
Waste Code:	Not reported
Waste Code:	Not reported
Waste Code:	Not reported
Waste Code:	Not reported

CON EDISON - SERVICE BOX 32614 (Continued) **1014395907**

Waste Code:	Not reported
Waste Code:	Not reported
Quantity:	3500.0
Units:	P - Pounds
Number of Containers:	1.0
Container Type:	TT - Cargo tank, tank trucks
Handling Method:	T Chemical, physical, or biological treatment.
Specific Gravity:	1.0
Waste Code:	D008
Waste Code 1_2:	Not reported
Waste Code 1_3:	Not reported
Waste Code 1_4:	Not reported
Waste Code 1_5:	Not reported
Waste Code 1_6:	Not reported

AS453 **49 TERRACE CORPORATION** **NY AST** **U003391528**
NNW **49 ST. NICHOLAS TERRACE** **N/A**
1/8-1/4 **NEW YORK, NY 10027**
0.249 mi.
1313 ft. **Site 1 of 2 in cluster AS**

Relative:
Higher

Actual:
97 ft.

AST:

Region:	STATE
DEC Region:	2
Site Status:	Active
Facility Id:	2-399825
Program Type:	PBS
UTM X:	588602.11100
UTM Y:	4518898.56444
Expiration Date:	10/06/2017
Site Type:	Apartment Building/Office Building

Affiliation Records:

Site Id:	19056
Affiliation Type:	Mail Contact
Company Name:	49 TERRACE CORP
Contact Type:	Not reported
Contact Name:	Not reported
Address1:	369 EAST 62ND STREET
Address2:	Not reported
City:	NEW YORK
State:	NY
Zip Code:	10065
Country Code:	001
Phone:	(212) 317-1423
EMail:	Not reported
Fax Number:	Not reported
Modified By:	MSBAPTIS
Date Last Modified:	2012-10-29

Site Id:	19056
Affiliation Type:	On-Site Operator
Company Name:	49 TERRACE CORPORATION
Contact Type:	Not reported
Contact Name:	LUIS RESTREPO
Address1:	Not reported
Address2:	Not reported

49 TERRACE CORPORATION (Continued) **U003391528**

City:	Not reported
State:	NN
Zip Code:	Not reported
Country Code:	001
Phone:	(917) 402-9804
EMail:	Not reported
Fax Number:	Not reported
Modified By:	MSBAPTIS
Date Last Modified:	2012-10-29

Site Id:	19056
Affiliation Type:	Emergency Contact
Company Name:	49 TERRACE CORP
Contact Type:	Not reported
Contact Name:	49 TERRACE CORP
Address1:	Not reported
Address2:	Not reported
City:	Not reported
State:	NN
Zip Code:	Not reported
Country Code:	001
Phone:	(212) 317-1423
EMail:	Not reported
Fax Number:	Not reported
Modified By:	TRANSLAT
Date Last Modified:	2004-03-04

Site Id:	19056
Affiliation Type:	Facility Owner
Company Name:	49 TERRACE CORP
Contact Type:	MEMBER
Contact Name:	REJINA ANANG
Address1:	369 EAST 62ND STREET
Address2:	Not reported
City:	NEW YORK
State:	NY
Zip Code:	10065
Country Code:	001
Phone:	(212) 317-1423
EMail:	Not reported
Fax Number:	Not reported
Modified By:	MSBAPTIS
Date Last Modified:	2012-10-29

Tank Info:

Tank Number:	001
Tank Id:	21673
Material Code:	0003
Common Name of Substance:	#6 Fuel Oil (On-Site Consumption)

Equipment Records:

A00 - Tank Internal Protection - None
L09 - Piping Leak Detection - Exempt Suction Piping
B00 - Tank External Protection - None
F00 - Pipe External Protection - None

49 TERRACE CORPORATION (Continued) **U003391528**

H00 - Tank Leak Detection - None
D01 - Pipe Type - Steel/Carbon Steel/Iron
G03 - Tank Secondary Containment - Vault (w/o access)
J02 - Dispenser - Suction Dispenser
C00 - Pipe Location - No Piping
I04 - Overfill - Product Level Gauge (A/G)

Tank Location:	1
Tank Type:	Steel/Carbon Steel/Iron
Tank Status:	In Service
Pipe Model:	Not reported
Install Date:	05/01/1984
Capacity Gallons:	5000
Tightness Test Method:	NN
Date Test:	Not reported
Next Test Date:	Not reported
Date Tank Closed:	Not reported
Register:	True
Modified By:	TRANSLAT
Last Modified:	03/04/2004
Material Name:	Not reported

AS454 **49 SAINT NICHOLAS PLACE** **NY LTANKS** **S102233221**
NNW **49 SAINT NICHOLAS PLACE** **N/A**
1/8-1/4 **NEW YORK, NY**
0.249 mi.
1313 ft. **Site 2 of 2 in cluster AS**

Relative:
Higher

Actual:
97 ft.

LTANKS:

Site ID:	214795
Spill Number/Closed Date:	9509504 / 1995-11-01
Spill Date:	1995-11-01
Spill Cause:	Tank Failure
Spill Source:	Private Dwelling
Spill Class:	Known release with minimal potential for fire or hazard. DEC Response. Willing Responsible Party. Corrective action taken.
Cleanup Ceased:	Not reported
Cleanup Meets Standard:	False
SWIS:	3101
Investigator:	LUCE
Referred To:	Not reported
Reported to Dept:	1995-11-01
CID:	266
Water Affected:	Not reported
Spill Notifier:	Other
Last Inspection:	Not reported
Recommended Penalty:	False
UST Involvement:	False
Remediation Phase:	0
Date Entered In Computer:	1995-11-01
Spill Record Last Update:	1995-11-09
Spiller Name:	IMANI BENNETT
Spiller Company:	IMANI BENNETT
Spiller Address:	49 SAINT NICHOLAS PLACE
Spiller City,St,Zip:	NEW YORK, NY 10031-
Spiller County:	001
Spiller Contact:	IMANI BENNETT
Spiller Phone:	(212) 491-4772
Spiller Extention:	Not reported

49 SAINT NICHOLAS PLACE (Continued) **S102233221**

DEC Region:	2
DER Facility ID:	177944
DEC Memo:	""
Remarks:	"LEAK FROM TANK ONTO CONCRETE BASEMENT FLOOR. TANK PUMPED OUT AND BEING REPLACED."

Material:

Site ID:	214795
Operable Unit ID:	1020054
Operable Unit:	01
Material ID:	360457
Material Code:	0001A
Material Name:	#2 fuel oil
Case No.:	Not reported
Material FA:	Petroleum
Quantity:	10.00
Units:	Gallons
Recovered:	10.00
Resource Affected:	Not reported
Oxygenate:	Not reported

Tank Test:

AI455 **NORMAN & MARSHALL REALTY CORP** **NY AST** **U003386152**
NNW **416 W 129 ST** **NY HIST AST** **N/A**
1/8-1/4 **NEW YORK, NY 10027**
0.249 mi.
1315 ft. **Site 13 of 13 in cluster AI**

Relative:
Higher

Actual:
71 ft.

AST:

Region:	STATE
DEC Region:	2
Site Status:	Active
Facility Id:	2-275042
Program Type:	PBS
UTM X:	588448.98230
UTM Y:	4518612.06798
Expiration Date:	03/28/2020
Site Type:	Apartment Building/Office Building

Affiliation Records:

Site Id:	11777
Affiliation Type:	Facility Owner
Company Name:	416 W 129 ST HDFC
Contact Type:	PRESIDENT
Contact Name:	RONALD TYNER
Address1:	P.O. BOX 58
Address2:	Not reported
City:	NEW YORK
State:	NY
Zip Code:	10027
Country Code:	001
Phone:	(212) 665-4669
EMail:	Not reported
Fax Number:	Not reported
Modified By:	MSBAPTIS

NORMAN & MARSHALL REALTY CORP (Continued) **U003386152**

Date Last Modified: 2010-01-13

Site Id: 11777
Affiliation Type: Mail Contact
Company Name: 416 W 129 ST HDFC
Contact Type: Not reported
Contact Name: RONALD TYNER/JACKIE WARNER/JAMES STEVENSON
Address1: P.O. BOX 58
Address2: Not reported
City: NEW YORK
State: NY
Zip Code: 10027
Country Code: 001
Phone: (212) 665-4669
EMail: RTYNER8375@YAHOO.COM
Fax Number: Not reported
Modified By: NTFREEMA
Date Last Modified: 2015-02-12

Site Id: 11777
Affiliation Type: On-Site Operator
Company Name: 416 HDFC
Contact Type: Not reported
Contact Name: RONALD TYNER
Address1: Not reported
Address2: Not reported
City: Not reported
State: NN
Zip Code: Not reported
Country Code: 001
Phone: (212) 665-4669
EMail: Not reported
Fax Number: Not reported
Modified By: MSBAPTIS
Date Last Modified: 2010-01-13

Site Id: 11777
Affiliation Type: Emergency Contact
Company Name: 416 W 129 ST HDFC
Contact Type: Not reported
Contact Name: RONALD TYNER
Address1: Not reported
Address2: Not reported
City: Not reported
State: NN
Zip Code: Not reported
Country Code: 999
Phone: (212) 665-4669
EMail: Not reported
Fax Number: Not reported
Modified By: MSBAPTIS
Date Last Modified: 2010-01-13

Tank Info:

Tank Number: 001
Tank Id: 9265

NORMAN & MARSHALL REALTY CORP (Continued) **U003386152**

Material Code: 0001
Common Name of Substance: #2 Fuel Oil (On-Site Consumption)

Equipment Records:

C01 - Pipe Location - Aboveground
A00 - Tank Internal Protection - None
L09 - Piping Leak Detection - Exempt Suction Piping
F00 - Pipe External Protection - None
I05 - Overfill - Vent Whistle
B01 - Tank External Protection - Painted/Asphalt Coating
H00 - Tank Leak Detection - None
D00 - Pipe Type - No Piping
G03 - Tank Secondary Containment - Vault (w/o access)
J02 - Dispenser - Suction Dispenser

Tank Location: 1
Tank Type: Steel/Carbon Steel/Iron
Tank Status: In Service
Pipe Model: Not reported
Install Date: 07/17/1969
Capacity Gallons: 5000
Tightness Test Method: NN
Date Test: Not reported
Next Test Date: Not reported
Date Tank Closed: Not reported
Register: True
Modified By: NTFREEMA
Last Modified: 02/12/2015
Material Name: Not reported

HIST AST:

PBS Number: 2-275042
SWIS Code: 6201
Operator: RONALD TYNER
Facility Phone: (212) 749-4791
Facility Addr2: 416 W 129 ST
Facility Type: APARTMENT BUILDING
Emergency: RONALD TYNER
Emergency Tel: (212) 749-4791
Old PBSNO: Not reported
Date Inspected: Not reported
Inspector: Not reported
Result of Inspection: Not reported
Owner Name: 416 W 129 ST HDFC
Owner Address: P.O. BOX 58
Owner City,St,Zip: NEW YORK, NY 10027
Federal ID: Not reported
Owner Tel: (212) 749-4791
Owner Type: Corporate/Commercial
Owner Subtype: Not reported
Mailing Contact: RONALD TYNER
Mailing Name: 416 W 129 ST HDFC
Mailing Address: 416 WEST 129TH STREET, #5
Mailing Address 2: Not reported
Mailing City,St,Zip: NEW YORK, NY 10027
Mailing Telephone: (212) 749-4791
Owner Mark: Second Owner

NORMAN & MARSHALL REALTY CORP (Continued) **U003386152**

Facility Status:	1 - Active PBS facility, i.e. total capacity of the PBS tanks is greater than 1,100 gallons, regardless if Subpart 360-14 tanks exist or not at the facility.
Certification Flag:	False
Certification Date:	04/03/2000
Expiration:	03/28/2005
Renew Flag:	False
Renew Date:	Not reported
Total Capacity:	5000
FAMT:	True
Facility Screen:	No Missing Data
Owner Screen:	Minor Data Missing
Tank Screen:	Minor Data Missing
Dead Letter:	False
CBS Number:	Not reported
Town or City:	NEW YORK CITY
County Code:	62
Town or City Code:	01
Region:	2

Tank ID:	001
Tank Location:	ABOVEGROUND
Tank Status:	In Service
Install Date:	Not reported
Capacity (Gal):	5000
Product Stored:	NOS 1,2, OR 4 FUEL OIL
Tank Type:	Steel/carbon steel
Tank Internal:	Not reported
Tank External:	1
Pipe Location:	Aboveground
Pipe Type:	Not reported
Pipe Internal:	Not reported
Pipe External:	Not reported
Tank Containment:	10
Leak Detection:	0
Overfill Protection:	6
Dispenser Method:	Suction
Date Tested:	Not reported
Next Test Date:	Not reported
Missing Data for Tank:	Minor Data Missing
Date Closed:	Not reported
Test Method:	Not reported
Deleted:	False
Updated:	True
SPDES Number:	Not reported
Lat/Long:	Not reported

AT456 **NYCHA - ST NICHOLAS HOUSES** **NJ MANIFEST** **S117987281**
NE **236 W 131ST ST** **N/A**
1/8-1/4 **NEW YORK, NY 10027**
0.249 mi.
1317 ft. **Site 1 of 2 in cluster AT**

Relative:
Higher

Actual:
29 ft.

NJ MANIFEST:

EPA Id:	NYR000091868
Mail Address:	49TH AVE
Mail City/State/Zip:	LONG ISLAND CITY, NY 111014528
Facility Phone:	Not reported

NYCHA - ST NICHOLAS HOUSES (Continued) **S117987281**

Emergency Phone:	Not reported
Contact:	ANTHONY SOLOMITA
Comments:	Not reported
SIC Code:	Not reported
County:	NY061
Municipal:	Not reported
Previous EPA Id:	Not reported
Gen Flag:	Not reported
Trans Flag:	Not reported
TSDF Flag:	Not reported
Name Change:	Not reported
Date Change:	Not reported

Manifest:

Manifest Number:	010456502JJK
EPA ID:	NYR000091868
Date Shipped:	10/2/2012
TSDF EPA ID:	NJD002200046
Transporter EPA ID:	NJ0000027193
Transporter 2 EPA ID:	Not reported
Transporter 3 EPA ID:	Not reported
Transporter 4 EPA ID:	Not reported
Transporter 5 EPA ID:	Not reported
Transporter 6 EPA ID:	Not reported
Transporter 7 EPA ID:	Not reported
Transporter 8 EPA ID:	Not reported
Transporter 9 EPA ID:	Not reported
Transporter 10 EPA ID:	Not reported
Date Trans1 Transported Waste:	Not reported
Date Trans2 Transported Waste:	Not reported
Date Trans3 Transported Waste:	Not reported
Date Trans4 Transported Waste:	Not reported
Date Trans5 Transported Waste:	Not reported
Date Trans6 Transported Waste:	Not reported
Date Trans7 Transported Waste:	Not reported
Date Trans8 Transported Waste:	Not reported
Date Trans9 Transported Waste:	Not reported
Date Trans10 Transported Waste:	Not reported
Date TSDF Received Waste:	Not reported
TSDF EPA Facility Name:	Not reported
QTY Units:	Not reported
Transporter SEQ ID:	Not reported
Transporter-1 Date:	Not reported
Waste SEQ ID:	Not reported
Waste Type Code 2:	Not reported
Waste Type Code 3:	Not reported
Waste Type Code 4:	Not reported
Waste Type Code 5:	Not reported
Waste Type Code 6:	Not reported
Date Accepted:	Not reported
Manifest Discrepancy Type:	Not reported
Data Entry Number:	Not reported
Was Load Rejected:	LONG ISLAND CITY, NY 111014528
Reason Load Was Rejected:	Not reported

Waste:

Manifest Year:	Not reported
Waste Code:	D001

NYCHA - ST NICHOLAS HOUSES (Continued) **S117987281**

Hand Code: Not reported
Quantity: 300.00 Pounds

Manifest Year: Not reported
Waste Code: D002
Hand Code: Not reported
Quantity: 55.00 gallons

Manifest Year: Not reported
Waste Code: D002 D001
Hand Code: Not reported
Quantity: 55.00 gallons

Manifest Year: Not reported
Waste Code: D002
Hand Code: Not reported
Quantity: 55.00 gallons

AT457 **NYCHA - ST NICHOLAS HOUSES** **RCRA NonGen / NLR** **1004761933**
NE **236 W 131ST ST** **FINDS** **NYR000091868**
1/8-1/4 **NEW YORK, NY 10027** **NY MANIFEST**
0.249 mi. **ECHO**
1317 ft. **Site 2 of 2 in cluster AT**

Relative:
Higher

Actual:
29 ft.

RCRA NonGen / NLR:
Date form received by agency: 01/01/2007
Facility name: NYCHA - ST NICHOLAS HOUSES
Facility address: 236 W 131ST ST
NEW YORK, NY 10027
EPA ID: NYR000091868
Mailing address: 49TH AVE
LONG ISLAND CITY, NY 111014528
Contact: ANTHONY SOLOMITA
Contact address: 49TH AVE
LONG ISLAND CITY, NY 111014528
Contact country: US
Contact telephone: (718) 707-5731
Contact email: Not reported
EPA Region: 02
Classification: Non-Generator
Description: Handler: Non-Generators do not presently generate hazardous waste

Owner/Operator Summary:
Owner/operator name: NEW YORK CITY HOUSING AUTHORITY
Owner/operator address: 23-02 49TH AVE
LONG ISLAND CITY, NY 11101
Owner/operator country: US
Owner/operator telephone: (718) 707-5731
Legal status: Municipal
Owner/Operator Type: Owner
Owner/Op start date: 01/01/2001
Owner/Op end date: Not reported

Owner/operator name: NEW YORK CITY HOUSING AUTHORITY

NYCHA - ST NICHOLAS HOUSES (Continued) **1004761933**

Owner/operator address: 23-02 49TH AVE
LONG ISLAND CITY, NY 11101
Owner/operator country: US
Owner/operator telephone: (718) 707-5731
Legal status: Municipal
Owner/Operator Type: Operator
Owner/Op start date: 01/01/2001
Owner/Op end date: Not reported

Handler Activities Summary:
U.S. importer of hazardous waste: No
Mixed waste (haz. and radioactive): No
Recycler of hazardous waste: No
Transporter of hazardous waste: No
Treater, storer or disposer of HW: No
Underground injection activity: No
On-site burner exemption: No
Furnace exemption: No
Used oil fuel burner: No
Used oil processor: No
User oil refiner: No
Used oil fuel marketer to burner: No
Used oil Specification marketer: No
Used oil transfer facility: No
Used oil transporter: No

Historical Generators:
Date form received by agency: 01/01/2006
Site name: NYCHA - ST NICHOLAS HOUSES
Classification: Not a generator, verified

Date form received by agency: 11/28/2000
Site name: NYCHA - ST NICHOLAS HOUSES
Classification: Small Quantity Generator

. Waste code: D000
. Waste name: Not Defined

. Waste code: D002
. Waste name: CORROSIVE WASTE

. Waste code: D008
. Waste name: LEAD

Violation Status: No violations found

FINDS:

Registry ID: 110004565925

Environmental Interest/Information System
RCRAInfo is a national information system that supports the Resource Conservation and Recovery Act (RCRA) program through the tracking of events and activities related to facilities that generate, transport, and treat, store, or dispose of hazardous waste. RCRAInfo allows RCRA program staff to track the notification, permit, compliance, and corrective action activities required under RCRA.

NYCHA - ST NICHOLAS HOUSES (Continued) **1004761933**

NY MANIFEST:

Country:	USA
EPA ID:	NYR000091868
Facility Status:	Not reported
Location Address 1:	236 W 131ST ST
Code:	BP
Location Address 2:	Not reported
Total Tanks:	Not reported
Location City:	NEW YORK
Location State:	NY
Location Zip:	10027
Location Zip 4:	Not reported

NY MANIFEST:

EPAID:	NYR000091868
Mailing Name:	NYCHA - ST NICHOLAS HOUSES
Mailing Contact:	KEVIN GERMAN
Mailing Address 1:	23-02 49TH AVE - 5TH FLOOR
Mailing Address 2:	Not reported
Mailing City:	QUEENS
Mailing State:	NY
Mailing Zip:	11101
Mailing Zip 4:	Not reported
Mailing Country:	USA
Mailing Phone:	7187075725

NY MANIFEST:

Document ID:	Not reported
Manifest Status:	Not reported
seq:	Not reported
Year:	2012
Trans1 State ID:	NJ0000027193
Trans2 State ID:	Not reported
Generator Ship Date:	10/02/2012
Trans1 Recv Date:	10/02/2012
Trans2 Recv Date:	Not reported
TSD Site Recv Date:	10/02/2012
Part A Recv Date:	Not reported
Part B Recv Date:	Not reported
Generator EPA ID:	NYR000091868
Trans1 EPA ID:	Not reported
Trans2 EPA ID:	Not reported
TSDF ID 1:	NJD002200046
TSDF ID 2:	Not reported
Manifest Tracking Number:	010456502JJK
Import Indicator:	N
Export Indicator:	N
Discr Quantity Indicator:	N
Discr Type Indicator:	N
Discr Residue Indicator:	N
Discr Partial Reject Indicator:	N
Discr Full Reject Indicator:	N
Manifest Ref Number:	Not reported
Alt Facility RCRA ID:	Not reported
Alt Facility Sign Date:	Not reported
MGMT Method Type Code:	H141
Waste Code:	Not reported

NYCHA - ST NICHOLAS HOUSES (Continued) **1004761933**

Waste Code:	Not reported
Waste Code:	Not reported
Waste Code:	Not reported
Waste Code:	Not reported
Waste Code:	Not reported
Quantity:	300.0
Units:	P - Pounds
Number of Containers:	1.0
Container Type:	CF - Fiber or plastic boxes, cartons
Handling Method:	L Landfill.
Specific Gravity:	1.0
Waste Code:	D001
Waste Code 1_2:	Not reported
Waste Code 1_3:	Not reported
Waste Code 1_4:	Not reported
Waste Code 1_5:	Not reported
Waste Code 1_6:	Not reported
Document ID:	Not reported
Manifest Status:	Not reported
seq:	Not reported
Year:	2012
Trans1 State ID:	NJ0000027193
Trans2 State ID:	Not reported
Generator Ship Date:	10/02/2012
Trans1 Recv Date:	10/02/2012
Trans2 Recv Date:	Not reported
TSD Site Recv Date:	10/02/2012
Part A Recv Date:	Not reported
Part B Recv Date:	Not reported
Generator EPA ID:	NYR000091868
Trans1 EPA ID:	Not reported
Trans2 EPA ID:	Not reported
TSDF ID 1:	NJD002200046
TSDF ID 2:	Not reported
Manifest Tracking Number:	010456502JJK
Import Indicator:	N
Export Indicator:	N
Discr Quantity Indicator:	N
Discr Type Indicator:	N
Discr Residue Indicator:	N
Discr Partial Reject Indicator:	N
Discr Full Reject Indicator:	N
Manifest Ref Number:	Not reported
Alt Facility RCRA ID:	Not reported
Alt Facility Sign Date:	Not reported
MGMT Method Type Code:	H061
Waste Code:	Not reported
Waste Code:	Not reported
Waste Code:	Not reported
Waste Code:	Not reported
Waste Code:	Not reported
Waste Code:	Not reported
Quantity:	55.0
Units:	G - Gallons (liquids only)* (8.3 pounds)
Number of Containers:	1.0
Container Type:	DM - Metal drums, barrels

NYCHA - ST NICHOLAS HOUSES (Continued) **1004761933**

Handling Method:	B Incineration, heat recovery, burning.
Specific Gravity:	1.0
Waste Code:	D002
Waste Code 1_2:	Not reported
Waste Code 1_3:	Not reported
Waste Code 1_4:	Not reported
Waste Code 1_5:	Not reported
Waste Code 1_6:	Not reported
Document ID:	Not reported
Manifest Status:	Not reported
seq:	Not reported
Year:	2012
Trans1 State ID:	NJ0000027193
Trans2 State ID:	Not reported
Generator Ship Date:	10/02/2012
Trans1 Recv Date:	10/02/2012
Trans2 Recv Date:	Not reported
TSD Site Recv Date:	10/02/2012
Part A Recv Date:	Not reported
Part B Recv Date:	Not reported
Generator EPA ID:	NYR000091868
Trans1 EPA ID:	Not reported
Trans2 EPA ID:	Not reported
TSDF ID 1:	NJD002200046
TSDF ID 2:	Not reported
Manifest Tracking Number:	010456502JJK
Import Indicator:	N
Export Indicator:	N
Discr Quantity Indicator:	N
Discr Type Indicator:	N
Discr Residue Indicator:	N
Discr Partial Reject Indicator:	N
Discr Full Reject Indicator:	N
Manifest Ref Number:	Not reported
Alt Facility RCRA ID:	Not reported
Alt Facility Sign Date:	Not reported
MGMT Method Type Code:	H141
Waste Code:	Not reported
Waste Code:	Not reported
Waste Code:	Not reported
Waste Code:	Not reported
Waste Code:	Not reported
Waste Code:	Not reported
Quantity:	55.0
Units:	G - Gallons (liquids only)* (8.3 pounds)
Number of Containers:	1.0
Container Type:	DM - Metal drums, barrels
Handling Method:	L Landfill.
Specific Gravity:	1.0
Waste Code:	D002
Waste Code 1_2:	Not reported
Waste Code 1_3:	Not reported
Waste Code 1_4:	Not reported
Waste Code 1_5:	Not reported
Waste Code 1_6:	Not reported

NYCHA - ST NICHOLAS HOUSES (Continued) **1004761933**

Document ID:	Not reported
Manifest Status:	Not reported
seq:	Not reported
Year:	2012
Trans1 State ID:	NJ0000027193
Trans2 State ID:	Not reported
Generator Ship Date:	10/02/2012
Trans1 Recv Date:	10/02/2012
Trans2 Recv Date:	Not reported
TSD Site Recv Date:	10/02/2012
Part A Recv Date:	Not reported
Part B Recv Date:	Not reported
Generator EPA ID:	NYR000091868
Trans1 EPA ID:	Not reported
Trans2 EPA ID:	Not reported
TSDF ID 1:	NJD002200046
TSDF ID 2:	Not reported
Manifest Tracking Number:	010456502JJK
Import Indicator:	N
Export Indicator:	N
Discr Quantity Indicator:	N
Discr Type Indicator:	N
Discr Residue Indicator:	N
Discr Partial Reject Indicator:	N
Discr Full Reject Indicator:	N
Manifest Ref Number:	Not reported
Alt Facility RCRA ID:	Not reported
Alt Facility Sign Date:	Not reported
MGMT Method Type Code:	H111
Waste Code:	Not reported
Waste Code:	Not reported
Waste Code:	Not reported
Waste Code:	Not reported
Waste Code:	Not reported
Waste Code:	Not reported
Quantity:	55.0
Units:	G - Gallons (liquids only)* (8.3 pounds)
Number of Containers:	1.0
Container Type:	DM - Metal drums, barrels
Handling Method:	T Chemical, physical, or biological treatment.
Specific Gravity:	1.0
Waste Code:	D002
Waste Code 1_2:	Not reported
Waste Code 1_3:	Not reported
Waste Code 1_4:	Not reported
Waste Code 1_5:	Not reported
Waste Code 1_6:	Not reported

ECHO:

Envid:	1004761933
Registry ID:	110004565925
DFR URL:	http://echo.epa.gov/detailed_facility_report?fid=110004565925

AP458 **129 WEST 122ND STREET** **NY LTANKS** **S102672083**
SSE **129 WEST 122ND STREET** **NY Spills** **N/A**
1/4-1/2 **MANHATTAN, NY**
0.269 mi.
1421 ft. **Site 4 of 4 in cluster AP**

Relative:
Lower

Actual:
26 ft.

LTANKS:

Site ID:	142887
Spill Number/Closed Date:	9212076 / 1993-01-22
Spill Date:	1993-01-22
Spill Cause:	Tank Overfill
Spill Source:	Commercial/Industrial
Spill Class:	Known release with minimal potential for fire or hazard. DEC Response. Willing Responsible Party. Corrective action taken.
Cleanup Ceased:	1993-01-22
Cleanup Meets Standard:	True
SWIS:	3101
Investigator:	KSTANG
Referred To:	Not reported
Reported to Dept:	1993-01-22
CID:	Not reported
Water Affected:	Not reported
Spill Notifier:	Responsible Party
Last Inspection:	Not reported
Recommended Penalty:	False
UST Involvement:	False
Remediation Phase:	0
Date Entered In Computer:	1993-01-29
Spill Record Last Update:	2005-08-12
Spiller Name:	Not reported
Spiller Company:	COASTAL OIL CO.
Spiller Address:	Not reported
Spiller City,St,Zip:	ZZ
Spiller County:	001
Spiller Contact:	Not reported
Spiller Phone:	Not reported
Spiller Extention:	Not reported
DEC Region:	2
DER Facility ID:	121902
DEC Memo:	"Prior to Sept, 2004 data translation this spill Lead_DEC Field was TANG "
Remarks:	"CLERICAL ERROR RESULTED IN DUPLICATE DELIVERY-TANK OVERFLOW OCCURED-OIL ON CONCRETE FLOOR IN TANK-SPILL TEAM ON SITE TO CLEAN WITH SPEEDI-DRI AND WILL P/U AND DISPOSE"

Material:

Site ID:	142887
Operable Unit ID:	976629
Operable Unit:	01
Material ID:	405454
Material Code:	0001A
Material Name:	#2 fuel oil
Case No.:	Not reported
Material FA:	Petroleum
Quantity:	10.00
Units:	Gallons
Recovered:	.00
Resource Affected:	Not reported
Oxygenate:	Not reported

129 WEST 122ND STREET (Continued) **S102672083**

Tank Test:

Site ID:	329710
Spill Number/Closed Date:	9313921 / 1994-02-25
Spill Date:	1994-02-25
Spill Cause:	Tank Overfill
Spill Source:	Institutional, Educational, Gov., Other
Spill Class:	Known release with minimal potential for fire or hazard. DEC Response. Willing Responsible Party. Corrective action taken.
Cleanup Ceased:	1994-02-25
Cleanup Meets Standard:	True
SWIS:	3101
Investigator:	KSTANG
Referred To:	Not reported
Reported to Dept:	1994-02-25
CID:	Not reported
Water Affected:	Not reported
Spill Notifier:	Responsible Party
Last Inspection:	Not reported
Recommended Penalty:	False
UST Involvement:	False
Remediation Phase:	0
Date Entered In Computer:	1994-02-28
Spill Record Last Update:	2004-09-30
Spiller Name:	Not reported
Spiller Company:	COASTAL OIL
Spiller Address:	31-70 COLLEGE POINT BLVD.
Spiller City,St,Zip:	FLUSHING, NY
Spiller County:	001
Spiller Contact:	Not reported
Spiller Phone:	Not reported
Spiller Extention:	Not reported
DEC Region:	2
DER Facility ID:	265269
DEC Memo:	"Prior to Sept, 2004 data translation this spill Lead_DEC Field was TANG "
Remarks:	"CONTAINED IN BOILER ROOM - SPEEDY DRY USED TO CLEAN UP - CALLED MR MACARDLE, CONFIRMED CLEAN UP."

Material:

Site ID:	329710
Operable Unit ID:	995964
Operable Unit:	01
Material ID:	389275
Material Code:	0001A
Material Name:	#2 fuel oil
Case No.:	Not reported
Material FA:	Petroleum
Quantity:	15.00
Units:	Gallons
Recovered:	.00
Resource Affected:	Not reported
Oxygenate:	Not reported

129 WEST 122ND STREET (Continued) **S102672083**

Tank Test:

SPILLS:

Facility ID:	9800242
Facility Type:	ER
DER Facility ID:	131228
Site ID:	154815
DEC Region:	2
Spill Date:	1998-04-06
Spill Number/Closed Date:	9800242 / 1998-05-01
Spill Cause:	Equipment Failure
Spill Class:	Known release with minimal potential for fire or hazard. DEC Response. Willing Responsible Party. Corrective action taken.
SWIS:	3101
Investigator:	MCTIBBE
Referred To:	Not reported
Reported to Dept:	1998-04-06
CID:	252
Water Affected:	Not reported
Spill Source:	Private Dwelling
Spill Notifier:	Other
Cleanup Ceased:	Not reported
Cleanup Meets Std:	False
Last Inspection:	Not reported
Recommended Penalty:	False
UST Trust:	False
Remediation Phase:	0
Date Entered In Computer:	1998-04-06
Spill Record Last Update:	1998-05-22
Spiller Name:	LINDA
Spiller Company:	RESIDENCE
Spiller Address:	129 WEST 122ND ST
Spiller City,St,Zip:	MANHATTAN, ZZ
Spiller Company:	001
Contact Name:	LINDA
Contact Phone:	(201) 843-0049
DEC Memo:	"Prior to Sept, 2004 data translation this spill Lead_DEC Field was TIBBE CLEANED BY RP. "
Remarks:	"STORAGE TANK OVERFILL-TOP OF TANK WAS OPEN-SPILL CREW ENROUTE FOR CLENUP."

Material:

Site ID:	154815
Operable Unit ID:	1057606
Operable Unit:	01
Material ID:	325785
Material Code:	0001A
Material Name:	#2 fuel oil
Case No.:	Not reported
Material FA:	Petroleum
Quantity:	40.00
Units:	Gallons
Recovered:	.00
Resource Affected:	Not reported
Oxygenate:	Not reported

129 WEST 122ND STREET (Continued) **S102672083**

Tank Test:

459
NE
1/4-1/2
0.280 mi.
1478 ft.

APT BLD 203 - TTF **NY LTANKS** **S112231215**
203 WEST 131ST ST **N/A**
NEW YORK (MANHATTAN), NY

Relative:
Higher

Actual:
29 ft.

LTANKS:

Site ID:	468816
Spill Number/Closed Date:	1205843 / Not Reported
Spill Date:	2012-09-12
Spill Cause:	Tank Test Failure
Spill Source:	Private Dwelling
Spill Class:	Known release with minimal potential for fire or hazard. DEC Response. Willing Responsible Party. Corrective action taken.
Cleanup Ceased:	Not reported
Cleanup Meets Standard:	False
SWIS:	3101
Investigator:	TJDEMEO
Referred To:	Not reported
Reported to Dept:	2012-09-12
CID:	Not reported
Water Affected:	Not reported
Spill Notifier:	Tank Tester
Last Inspection:	Not reported
Recommended Penalty:	False
UST Involvement:	False
Remediation Phase:	1
Date Entered In Computer:	2012-09-12
Spill Record Last Update:	2012-12-19
Spiller Name:	STEVE SPADARO
Spiller Company:	APT BLD 203
Spiller Address:	203 WEST 131ST ST
Spiller City,St,Zip:	NEW YORK (MANHATTAN), NY
Spiller County:	999
Spiller Contact:	STEVE SPADARO
Spiller Phone:	845476-2475
Spiller Extention:	Not reported
DEC Region:	2
DER Facility ID:	423101
DEC Memo:	"9/21/12 TJD TTF letter sent (on E-DOCS) and e-mailed (parsonsd@hpd.nyc.gov). 12/19/12 AFrischeisen intern TTF resent as hard copy and reupped to eDocs."
Remarks:	"ABOVE GROUND INCASED IN CONCRETE, TANK TEST FAILURE, REPAIR AND RETEST PLANNED"

Material:

Site ID:	468816
Operable Unit ID:	1218729
Operable Unit:	01
Material ID:	2217142
Material Code:	0001A
Material Name:	#2 fuel oil
Case No.:	Not reported
Material FA:	Petroleum

APT BLD 203 - TTF (Continued) **S112231215**

Quantity: Not reported
Units: Not reported
Recovered: Not reported
Resource Affected: Not reported
Oxygenate: Not reported

Tank Test:

AR460 **34 CONVENT AVE** **NY LTANKS** **S107789101**
NNW **34 CONVENT AVE** **N/A**
1/4-1/2 **NEW YORK, NY**
0.294 mi.
1554 ft. **Site 2 of 2 in cluster AR**

Relative:
Higher

Actual:
53 ft.

LTANKS:
Site ID: 362197
Spill Number/Closed Date: 0600235 / 2006-04-20
Spill Date: 2006-04-07
Spill Cause: Tank Overfill
Spill Source: Commercial/Industrial
Spill Class: Not reported
Cleanup Ceased: Not reported
Cleanup Meets Standard: False
SWIS: 3101
Investigator: SFRAHMAN
Referred To: Not reported
Reported to Dept: 2006-04-07
CID: 407
Water Affected: Not reported
Spill Notifier: Other
Last Inspection: Not reported
Recommended Penalty: False
UST Involvement: False
Remediation Phase: 0
Date Entered In Computer: 2006-04-07
Spill Record Last Update: 2006-04-20
Spiller Name: RYEBEN
Spiller Company: Not reported
Spiller Address: 34 CONVENT AVE
Spiller City,St,Zip: NEW YORK, NY
Spiller County: 001
Spiller Contact: RYEBEN
Spiller Phone: (212) 866-6816
Spiller Extention: Not reported
DEC Region: 2
DER Facility ID: 312433
DEC Memo: "04/07/06 Sharif Rahman- I spoke to Millie Lopez,(718)579-3413 and she said spill occured due to faulty gauge.Aprox. 7 gallons came out of the top of the tank and approx. 8 gallons spilled on side walk near ventline. Castle oil crews on site, doing clean up. 04/20/06 Sharif Rahman- I spoke with Ryeben,(212)866-7816 and he confirmed me they cleaned the spill very good.NFA required. "
Remarks: "defective gauge"

Material:
Site ID: 362197

34 CONVENT AVE (Continued) **S107789101**

Operable Unit ID:	1120297
Operable Unit:	01
Material ID:	2109796
Material Code:	0001A
Material Name:	#2 fuel oil
Case No.:	Not reported
Material FA:	Petroleum
Quantity:	15.00
Units:	Gallons
Recovered:	.00
Resource Affected:	Not reported
Oxygenate:	Not reported

Tank Test:

461
SE
1/4-1/2
0.296 mi.
1561 ft.

275 LENOX AVE
275 LENOX AVE
MANHATTAN, NY

NY LTANKS **S106868649**
N/A

Relative:
Lower

Actual:
25 ft.

LTANKS:

Site ID:	337082
Spill Number/Closed Date:	0411801 / 2005-09-08
Spill Date:	2004-11-25
Spill Cause:	Tank Failure
Spill Source:	Commercial/Industrial
Spill Class:	Known release with minimal potential for fire or hazard. DEC Response. Willing Responsible Party. Corrective action taken.
Cleanup Ceased:	Not reported
Cleanup Meets Standard:	True
SWIS:	3101
Investigator:	JMKRIMGO
Referred To:	Not reported
Reported to Dept:	2005-02-04
CID:	444
Water Affected:	Not reported
Spill Notifier:	Other
Last Inspection:	Not reported
Recommended Penalty:	False
UST Involvement:	False
Remediation Phase:	0
Date Entered In Computer:	2005-02-04
Spill Record Last Update:	2005-09-08
Spiller Name:	MR. WALTER EDWARDS
Spiller Company:	APARTMENT BUILDING
Spiller Address:	275 LENOX AVE
Spiller City,St,Zip:	MANHATTAN, NY 10027
Spiller County:	001
Spiller Contact:	CAROL PAYNE
Spiller Phone:	(212) 662-4840
Spiller Extention:	Not reported
DEC Region:	2
DER Facility ID:	272424
DEC Memo:	"03/23/05 transferred from T. DeMeo to J. Krimgold who was daytime duty officer when inquiring phone call came in. CS. 03/31/05.

275 LENOX AVE (Continued) **S106868649**

J.Krimgold spoke to Carol Payne (Pine Funeral Home) @ 212-662-4840 located 273 Lenox Ave.- affected party. She stated that about December 2004 a strong oil odor was observed in the basement. Also, oil seepage was observed coming from a wall adjacent to 275 Lenox Ave. Oil odor substantially diminished over last few months, but the oil seepage (stain) is still there. J.Krimgold called South Carolina Heating (SCH) and spoke with Natasha Danzler @ 212-234-5900. She informed that they have been called by Funeral Home and informed about incident in about 2 weeks after it happened. No notification was made to the Department at that time. They sent a crew to check out and found that one of two 257 Gal #2 oil tanks was tipped on the side and released an unknown amount of oil to the basement's concrete floor and on the wall of the adjacent (273 Lenox Ave.) building. No paddles of oil were observed at that time. SCH was in contact with Funeral Home's insurance, but as of today they have not come to the agreement. J.Krimgold called RP, Mr. Walter Edwards (landlord? of 275 Lenox Ave) and left a message with his assistant Ms. Santa M Johns (212-864-7410x208). 3/31/05. CSL has been sent to: Mr. W. Edwards Walter J Edwards Enterprises Inc 275 Lenox Avenue New York, NY 10027-5541 YK. 5/2/05. Talked to Mr. Edwards. He claimed that his office lost CSL letter and his consultant Ethan Elton, Inc. also lost a fax copy of this letter. Nothing has been done since. Mr. Edwards was out from country and just came back. He will come and pick up a copy of CSL tomorrow. YK. 5/2/05. Mr. Poul Franky called and asked for a copy of CSL. He is with ICS Claims, an adjuster for West Port Insurance (claim # 185540 filed by Pine Funeral Home). They can cover a part of the cleanup expenses. His phone # 914-907-5788, fax 845-778-0658. YK. 5/27/05. Aimee Petkus from Ethan C. Eldon Associates, Inc. called to discuss her letter to the Department dated May 25, 2005. Generally, the letter states that 40 gal of #2 oil was spilled and 40 gal was recovered. It is unclear then how adjacent property got oil in their basement if all oil was removed. Phone conversation revealed that the consultant was not aware about oil spillage at adjacent (273 Lenox Ave) property. Agreed that they will take soil samples from under tanks in the tank room and from the basement at 273 Lenox. If results warrant a soil excavation will be performed at both sites. YK. 6/1/05. J.Krimgold reviewed a work plan submitted by the Ethan C. Eldon Associates, Inc. dated May 27, 2005. At least 4 soil borings to be advanced in the tank room and at 273 Lenox. The work should begin on June 8, 2005. 9/8/05. J.Krimgold reviewed the Phase II Environmental investigation report prepared by Ethan C. Eldon Assoc, Inc. and submitted on June 22, 2005. Afer initial cleanup four soil borings were advanced in the spill area. The lab results show no contaminants level above TAGM in all borings. NFA letter. "

Remarks: "THE TANK FELL OVER WHEN A DELIVERY WAS BEING MADE: THE LEGS WERE WEAK:"

Material:

Site ID:	337082
Operable Unit ID:	1099065
Operable Unit:	01
Material ID:	579394
Material Code:	0001A
Material Name:	#2 fuel oil
Case No.:	Not reported
Material FA:	Petroleum

275 LENOX AVE (Continued) **S106868649**

Quantity:	10.00
Units:	Gallons
Recovered:	10.00
Resource Affected:	Not reported
Oxygenate:	Not reported

Tank Test:

462
SW
1/4-1/2
0.298 mi.
1574 ft.

Relative:
Higher

Actual:
31 ft.

302 W 120TH ST **NY LTANKS** **S102671752**
302 W 120TH ST **N/A**
NYC, NY

LTANKS:

Site ID:	183187
Spill Number/Closed Date:	9108278 / 1991-11-04
Spill Date:	1991-11-01
Spill Cause:	Tank Overfill
Spill Source:	Institutional, Educational, Gov., Other
Spill Class:	Not reported
Cleanup Ceased:	1991-11-04
Cleanup Meets Standard:	True
SWIS:	3101
Investigator:	GELLER
Referred To:	Not reported
Reported to Dept:	1991-11-04
CID:	Not reported
Water Affected:	Not reported
Spill Notifier:	Other
Last Inspection:	Not reported
Recommended Penalty:	False
UST Involvement:	False
Remediation Phase:	0
Date Entered In Computer:	1991-11-08
Spill Record Last Update:	2004-09-30
Spiller Name:	Not reported
Spiller Company:	Not reported
Spiller Address:	Not reported
Spiller City,St,Zip:	***Update***, ZZ
Spiller County:	001
Spiller Contact:	Not reported
Spiller Phone:	Not reported
Spiller Extention:	Not reported
DEC Region:	2
DER Facility ID:	153466
DEC Memo:	""
Remarks:	"SPILLED ONTO BASEMENT FLOOR."

Material:

Site ID:	183187
Operable Unit ID:	962431
Operable Unit:	01
Material ID:	420437
Material Code:	0001A
Material Name:	#2 fuel oil

302 W 120TH ST (Continued) **S102671752**

Case No.:	Not reported
Material FA:	Petroleum
Quantity:	1.00
Units:	Gallons
Recovered:	.00
Resource Affected:	Not reported
Oxygenate:	Not reported

Tank Test:

Site ID:	183188
Spill Number/Closed Date:	9201147 / 1992-04-29
Spill Date:	1992-04-28
Spill Cause:	Tank Overfill
Spill Source:	Institutional, Educational, Gov., Other
Spill Class:	Known release with minimal potential for fire or hazard. DEC Response. Willing Responsible Party. Corrective action taken.
Cleanup Ceased:	1992-04-29
Cleanup Meets Standard:	True
SWIS:	3101
Investigator:	FINGER
Referred To:	Not reported
Reported to Dept:	1992-04-29
CID:	Not reported
Water Affected:	Not reported
Spill Notifier:	Other
Last Inspection:	Not reported
Recommended Penalty:	False
UST Involvement:	False
Remediation Phase:	0
Date Entered In Computer:	1992-04-29
Spill Record Last Update:	2004-09-30
Spiller Name:	Not reported
Spiller Company:	Not reported
Spiller Address:	Not reported
Spiller City,St,Zip:	***Update***, ZZ
Spiller County:	001
Spiller Contact:	Not reported
Spiller Phone:	Not reported
Spiller Extention:	Not reported
DEC Region:	2
DER Facility ID:	153466
DEC Memo:	""
Remarks:	""

Material:

Site ID:	183188
Operable Unit ID:	965111
Operable Unit:	01
Material ID:	412488
Material Code:	0001A
Material Name:	#2 fuel oil
Case No.:	Not reported
Material FA:	Petroleum
Quantity:	1.00

302 W 120TH ST (Continued) **S102671752**

Units:	Gallons
Recovered:	.00
Resource Affected:	Not reported
Oxygenate:	Not reported

Tank Test:

Site ID:	183189
Spill Number/Closed Date:	9302546 / 1993-05-26
Spill Date:	1993-05-25
Spill Cause:	Tank Overfill
Spill Source:	Institutional, Educational, Gov., Other
Spill Class:	Possible release with minimal potential for fire or hazard or Known release with no damage. DEC Response. Willing Responsible Party. Corrective action taken.
Cleanup Ceased:	1993-05-26
Cleanup Meets Standard:	True
SWIS:	3101
Investigator:	CAMMISA
Referred To:	Not reported
Reported to Dept:	1993-05-25
CID:	Not reported
Water Affected:	Not reported
Spill Notifier:	Responsible Party
Last Inspection:	Not reported
Recommended Penalty:	False
UST Involvement:	False
Remediation Phase:	0
Date Entered In Computer:	1993-05-27
Spill Record Last Update:	1993-07-19
Spiller Name:	Not reported
Spiller Company:	WHALECO
Spiller Address:	Not reported
Spiller City,St,Zip:	ZZ
Spiller County:	001
Spiller Contact:	Not reported
Spiller Phone:	Not reported
Spiller Extention:	Not reported
DEC Region:	2
DER Facility ID:	282943
DEC Memo:	"Prior to Sept, 2004 data translation this spill Lead_DEC Field was CAMMISA. "
Remarks:	"OVERFILL ONTO CONCRETE - DRIVER APPLIED SPEEDI DRI - CREW EN ROUTE TO FINISH CLEAN-UP."

Material:

Site ID:	183189
Operable Unit ID:	980872
Operable Unit:	01
Material ID:	558908
Material Code:	0001A
Material Name:	#2 fuel oil
Case No.:	Not reported
Material FA:	Petroleum
Quantity:	10.00

302 W 120TH ST (Continued) **S102671752**

Units: Gallons
Recovered: .00
Resource Affected: Not reported
Oxygenate: Not reported

Tank Test:

AU463 **COMMERCIAL BUILDING** **NY LTANKS** **S106971582**
ESE **310 LENOX AVE** **N/A**
1/4-1/2 **NEW YORK, NY**
0.309 mi.
1632 ft. **Site 1 of 2 in cluster AU**

Relative:
Lower

Actual:
26 ft.

LTANKS:
Site ID: 333720
Spill Number/Closed Date: 0409042 / 2005-11-18
Spill Date: 2004-11-09
Spill Cause: Tank Failure
Spill Source: Private Dwelling
Spill Class: Possible release with minimal potential for fire or hazard or Known release with no damage. DEC Response. Willing Responsible Party. Corrective action taken.
Cleanup Ceased: Not reported
Cleanup Meets Standard: False
SWIS: 3101
Investigator: SFRAHMAN
Referred To: Not reported
Reported to Dept: 2004-11-09
CID: 407
Water Affected: Not reported
Spill Notifier: Other
Last Inspection: Not reported
Recommended Penalty: False
UST Involvement: False
Remediation Phase: 0
Date Entered In Computer: 2004-11-17
Spill Record Last Update: 2005-11-18
Spiller Name: PHIL RUTHERFORD
Spiller Company: APARTMENT BUILDING
Spiller Address: 310 LENNOX ONE
Spiller City,St,Zip: NEW YORK, NY
Spiller County: 001
Spiller Contact: PHIL RUTHERFORD
Spiller Phone: (212) 685-9680
Spiller Extention: Not reported
DEC Region: 2
DER Facility ID: 268974
DEC Memo: "4/20/2005 Spill case transferred from DeMeo to Rahman: Sangesland spoke to project manager working for building owner. He said the problem tank was cleaned, cut up and removed from the vault. Vault was located under the sidewalk in front of the building. Vault was cleaned and there were no cracks in the floor, therefore no oil leaked out of the vault area. Sangesland asked the project manager to send into the DEC: 1) Letter stating that the tank was removed 2) Statement that the vault area was totally cleaned and no cracks found. 3) Detailed photos of the vault floor showing it is clean and

COMMERCIAL BUILDING (Continued) **S106971582**

has no cracks. 4) Request closure of open spill number. 06/14/05-SR// Received photographs, invoice and left a message for them. 10.21.05 Sharif- Reviewed the waste disposal manifest and photographs after the tank has been removed. Aparently, there is no cracks or leak on the floor. But the tank room wall looks wet with black stain at different places. Spoke with Phil Rutherford, 212-685-9680 who said they took pictures after it was power washed again since my last conversation with him. He would send me the all new photographs and check with the company whether they filed any deregistration application with DEC. 11.18.05 Sharif// Recev'd new photograph that looks pretty much clean. NFA required."

Remarks: "CONTAINED IN VAULT TANKS HAVE BEEN PUMPED OUT TANK SIZE ABOUT 15OO GALLONS:"

Material:

Tank Test:

---

464 **273 W. 132ND ST.** **NY LTANKS** **S102672039**
NNE **273 W. 132ND ST.** **N/A**
1/4-1/2 **MANHATTAN, NY**
0.314 mi.
1656 ft.

Relative:
Higher

Actual:
31 ft.

LTANKS:

Site ID:	225753
Spill Number/Closed Date:	9210863 / 1992-12-18
Spill Date:	1992-12-18
Spill Cause:	Tank Overfill
Spill Source:	Commercial/Industrial
Spill Class:	Known release with minimal potential for fire or hazard. DEC Response. Willing Responsible Party. Corrective action taken.
Cleanup Ceased:	1992-12-18
Cleanup Meets Standard:	True
SWIS:	3101
Investigator:	SJMILLER
Referred To:	Not reported
Reported to Dept:	1992-12-18
CID:	Not reported
Water Affected:	Not reported
Spill Notifier:	Other
Last Inspection:	Not reported
Recommended Penalty:	False
UST Involvement:	False
Remediation Phase:	0
Date Entered In Computer:	1992-12-18
Spill Record Last Update:	2002-12-27
Spiller Name:	Not reported
Spiller Company:	M.B. TRUCKING
Spiller Address:	1281 VIELE AVENUE
Spiller City,St,Zip:	BRONX, NY
Spiller County:	001
Spiller Contact:	Not reported
Spiller Phone:	Not reported
Spiller Extention:	Not reported
DEC Region:	2

273 W. 132ND ST. (Continued) **S102672039**

DER Facility ID: 186341
DEC Memo: "Prior to Sept, 2004 data translation this spill Lead_DEC Field was MILLER "
Remarks: "NO TANK ALARM. 3/4 FULL TANK. AL EASTMAN CLEAN UP. ON CONCRETE IN BASEMENT. NO CALLBACK REQUIRED."

Material:
Site ID: 225753
Operable Unit ID: 977777
Operable Unit: 01
Material ID: 404304
Material Code: 0001A
Material Name: #2 fuel oil
Case No.: Not reported
Material FA: Petroleum
Quantity: 30.00
Units: Gallons
Recovered: .00
Resource Affected: Not reported
Oxygenate: Not reported

Tank Test:

---

465 WNW 1/4-1/2 0.317 mi. 1676 ft. **NYC HPD** **NY LTANKS** **S105230478**
453 WEST 125TH ST **N/A**
MANHATTAN, NY

Relative: Lower

Actual: 26 ft.

LTANKS:
Site ID: 145519
Spill Number/Closed Date: 0108752 / 2003-11-12
Spill Date: 2001-12-03
Spill Cause: Tank Test Failure
Spill Source: Institutional, Educational, Gov., Other
Spill Class: Known release that creates potential for fire or hazard. DEC Response. Willing Responsible Party. Corrective action taken.
Cleanup Ceased: Not reported
Cleanup Meets Standard: False
SWIS: 3101
Investigator: JMKRIMGO
Referred To: Not reported
Reported to Dept: 2001-12-03
CID: 198
Water Affected: Not reported
Spill Notifier: Tank Tester
Last Inspection: Not reported
Recommended Penalty: False
UST Involvement: False
Remediation Phase: 0
Date Entered In Computer: 2001-12-03
Spill Record Last Update: 2003-11-12
Spiller Name: Not reported
Spiller Company: NYC HPD
Spiller Address: Not reported
Spiller City,St,Zip: ZZ -

NYC HPD (Continued) **S105230478**

Spiller County:	001
Spiller Contact:	GREGORY SUHR
Spiller Phone:	(631) 586-4900
Spiller Extention:	Not reported
DEC Region:	2
DER Facility ID:	123992
DEC Memo:	"Prior to Sept, 2004 data translation this spill Lead_DEC Field was KRIMGOLD 12/03/2001. YK talked to Tony Cagiano (LiRo) @ (516) 938LiRo. LiRo performed test under DDC heating oil contract. Will investigate and remediate site if necessary. Upon completion a report will be issued. 11/05/03. J. Krimgold spoke to Tony Cagiano (LiRo). The tank in question is an AST incased in concrete. Tank was removed and replaced with a new one. No contamination was found during tank removal. Mr. Cagiano will send a letter to support this conversation next week. 11/12/03. J. Krimgold received a letter from LiRo stating that no evidence of oil spilled was found during removal of the old AST tank. Also a copy of a tightness test report indicating that a leak was found in the ullage portion of the tank was attached. New AST was installed. NFA."
Remarks:	"TANK TEST PERFORMED WITH GROSS FAILURE AND NO SIGN OF LEAKAGE. IN THE ULLAGE PORTION."

Material:

Site ID:	145519
Operable Unit ID:	847073
Operable Unit:	01
Material ID:	529987
Material Code:	0001A
Material Name:	#2 fuel oil
Case No.:	Not reported
Material FA:	Petroleum
Quantity:	.00
Units:	Gallons
Recovered:	.00
Resource Affected:	Not reported
Oxygenate:	Not reported

Tank Test:

Site ID:	145519
Spill Tank Test:	1526741
Tank Number:	01
Tank Size:	2500
Test Method:	03
Leak Rate:	.00
Gross Fail:	Not reported
Modified By:	Spills
Last Modified:	Not reported
Test Method:	Horner EZ Check I or II

466
NNE
1/4-1/2
0.321 mi.
1694 ft.

TANK TEST FAILURE TTF
440 SAINT NICHOLAS AVE
NEW YORK, NY

NY LTANKS

S112231176
N/A

Relative:
Higher

Actual:
35 ft.

LTANKS:

Site ID:	443229
Spill Number/Closed Date:	1009666 / 2013-09-30
Spill Date:	2010-12-10
Spill Cause:	Tank Test Failure
Spill Source:	Commercial/Industrial
Spill Class:	Known release with minimal potential for fire or hazard. DEC Response. Willing Responsible Party. Corrective action taken.
Cleanup Ceased:	Not reported
Cleanup Meets Standard:	False
SWIS:	3101
Investigator:	SXMAHAT
Referred To:	Not reported
Reported to Dept:	2010-12-10
CID:	Not reported
Water Affected:	Not reported
Spill Notifier:	Other
Last Inspection:	Not reported
Recommended Penalty:	False
UST Involvement:	False
Remediation Phase:	0
Date Entered In Computer:	2010-12-10
Spill Record Last Update:	2013-09-30
Spiller Name:	Not reported
Spiller Company:	DENNIS OVALLE
Spiller Address:	Not reported
Spiller City,St,Zip:	NY
Spiller County:	999
Spiller Contact:	DENNIS OVALLE
Spiller Phone:	(917) 731-0775
Spiller Extention:	Not reported
DEC Region:	2
DER Facility ID:	398180
DEC Memo:	"9/25/13-Vought-Received call from and spoke to Hagai Barlev (Ph:917-686-2664) and he is owner and management company for site and is requesting closure of spill. DEC Sangesland had further requirements but Hagai was not sure what needed to be done to close spill. Top cap to tank was not sealed properly and was repaired and was retested. Tank is a 5000-gallon aboveground UST and there are no spills. Tank is registered on PBS as per Hagai. Spill reassigned from Sangesland to Mahat as per Vought. PBS #2-603028 shows a 5000-gallon #2 fuel oil AST and mailing info as per PBS is: Boro Fuel Oil Co. 2 Church Avenue Brooklyn, NY 11218 Attn: Jeffrey Cohn Ph:(718)854-7500 DEC Requires: 1)copy of passing test results 2)statement of work performed. 09/27/13: Mahat Received an email (Fax) from Mr. Hagai Barlev requesting to close the spill. Seal on the top cap of the tank was leaking. The cap is seal tight now and no more leak in the TFT test. He also attached the TFT test result. The tank passed test and it is uploaded on E-docs. Case is closed as per Mahat and Vought. "
Remarks:	"Tank test failure"

Material:

Site ID:	443229

TANK TEST FAILURE TTF (Continued) **S112231176**

Operable Unit ID:	1193699
Operable Unit:	01
Material ID:	2189181
Material Code:	0001A
Material Name:	#2 fuel oil
Case No.:	Not reported
Material FA:	Petroleum
Quantity:	Not reported
Units:	Not reported
Recovered:	Not reported
Resource Affected:	Not reported
Oxygenate:	Not reported

Tank Test:

AU467 **SPILL NUMBER 9911165** **NY LTANKS** **S104620743**
ESE **75 W. 126TH ST** **N/A**
1/4-1/2 **MANHATTAN, NY**
0.326 mi.
1719 ft. **Site 2 of 2 in cluster AU**

Relative:
Lower

Actual:
26 ft.

LTANKS:

Site ID:	176347
Spill Number/Closed Date:	9911165 / 1999-12-27
Spill Date:	1999-12-21
Spill Cause:	Tank Failure
Spill Source:	Private Dwelling
Spill Class:	Known release that creates potential for fire or hazard. DEC Response. Unable/unwilling Responsible Party. Corrective action taken. (ISR)
Cleanup Ceased:	Not reported
Cleanup Meets Standard:	False
SWIS:	2401
Investigator:	JMROMMEL
Referred To:	Not reported
Reported to Dept:	1999-12-21
CID:	257
Water Affected:	Not reported
Spill Notifier:	Fire Department
Last Inspection:	Not reported
Recommended Penalty:	False
UST Involvement:	False
Remediation Phase:	0
Date Entered In Computer:	1999-12-21
Spill Record Last Update:	1999-12-27
Spiller Name:	LORRAINE HORSFORD
Spiller Company:	Not reported
Spiller Address:	75 W. 126TH ST
Spiller City,St,Zip:	MANHATTEN, NY
Spiller County:	001
Spiller Contact:	LORRAINE HORSFORD
Spiller Phone:	Not reported
Spiller Extention:	Not reported
DEC Region:	2
DER Facility ID:	148219
DEC Memo:	"Prior to Sept, 2004 data translation this spill Lead_DEC Field was ROMMEL REFER TO 9911163."

SPILL NUMBER 9911165 (Continued) **S104620743**

Remarks: "IN BASEMENT SOME DID GET INTO DRAIN - SOME IS BEING BEING PUMPED OUT - RED CROSS IS BEING NOTIFIED 13 PEOPLE LIVE IN BUILDING NO LANDLORD LISTED "

Material:

Site ID:	176347
Operable Unit ID:	1085864
Operable Unit:	01
Material ID:	296634
Material Code:	0001A
Material Name:	#2 fuel oil
Case No.:	Not reported
Material FA:	Petroleum
Quantity:	100.00
Units:	Gallons
Recovered:	.00
Resource Affected:	Not reported
Oxygenate:	Not reported

Tank Test:

468
NNW
1/4-1/2
0.338 mi.
1787 ft.

APARTMENT BLDG - TTF
48 CONVENT ST
MANHATTAN, NY

NY LTANKS **S112231278**
N/A

Relative:
Higher

Actual:
68 ft.

LTANKS:

Site ID:	470048
Spill Number/Closed Date:	1207017 / Not Reported
Spill Date:	2012-10-16
Spill Cause:	Tank Test Failure
Spill Source:	Private Dwelling
Spill Class:	Not reported
Cleanup Ceased:	Not reported
Cleanup Meets Standard:	False
SWIS:	3101
Investigator:	TJDEMEO
Referred To:	Not reported
Reported to Dept:	2012-10-16
CID:	Not reported
Water Affected:	Not reported
Spill Notifier:	Tank Tester
Last Inspection:	Not reported
Recommended Penalty:	False
UST Involvement:	False
Remediation Phase:	1
Date Entered In Computer:	2012-10-16
Spill Record Last Update:	2012-12-19
Spiller Name:	CHRIS QUINTANA
Spiller Company:	APARTMENT BLDG
Spiller Address:	48 CONVENT ST
Spiller City,St,Zip:	MANHATTAN, NY
Spiller County:	999
Spiller Contact:	CHRIS QUINTANA
Spiller Phone:	(347) 397-8298

APARTMENT BLDG - TTF (Continued) **S112231278**

Spiller Extention: Not reported
DEC Region: 2
DER Facility ID: 424350
DEC Memo: "12/19/12 AFRischeisen TTF sent and upped to eDocs"
Remarks: "Above ground basement tank failed test. Repair and retest to be done."

Material:
Site ID: 470048
Operable Unit ID: 1219922
Operable Unit: 01
Material ID: 2218511
Material Code: 0003A
Material Name: #6 fuel oil
Case No.: Not reported
Material FA: Petroleum
Quantity: Not reported
Units: Not reported
Recovered: Not reported
Resource Affected: Not reported
Oxygenate: Not reported

Tank Test:

469
SSE
1/4-1/2
0.345 mi.
1819 ft.

SPILL NUMBER 9814473 **NY LTANKS** **S104620016**
242 LENOX AV **N/A**
MANHATTAN, NY

Relative:
Lower

Actual:
25 ft.

LTANKS:
Site ID: 254798
Spill Number/Closed Date: 9814473 / 2003-11-03
Spill Date: 1999-03-03
Spill Cause: Tank Overfill
Spill Source: Tank Truck
Spill Class: Known release that creates potential for fire or hazard. DEC Response. Willing Responsible Party. Corrective action taken.
Cleanup Ceased: Not reported
Cleanup Meets Standard: False
SWIS: 3101
Investigator: RWAUSTIN
Referred To: Not reported
Reported to Dept: 1999-03-03
CID: 351
Water Affected: Not reported
Spill Notifier: Other
Last Inspection: Not reported
Recommended Penalty: False
UST Involvement: False
Remediation Phase: 0
Date Entered In Computer: 1999-03-03
Spill Record Last Update: 2003-11-03
Spiller Name: Not reported
Spiller Company: CASTLE OIL - SUBCONTRCT
Spiller Address: Not reported

SPILL NUMBER 9814473 (Continued) **S104620016**

Spiller City,St,Zip:	ZZ
Spiller County:	001
Spiller Contact:	JAMES KELLY
Spiller Phone:	(212) 338-3255
Spiller Extention:	Not reported
DEC Region:	2
DER Facility ID:	208699
DEC Memo:	"Prior to Sept, 2004 data translation this spill Lead_DEC Field was AUSTIN 3/3/99 mmm:RESPONDED TO SPILL AND FOUND 15-20 GALLONS OF FRESH #2 ON FLOOR OF BASEMENT. FDNY PUT DOWN SPEEDI DRY. OIL DELIVERY EARLIER IN DAY, SPILL APPEARS TO BE FROM OVERFILL. SLIGHT DRIP COMING FROM SUCTION LINE AT BASE OF TANK. 3/4/99 mmm:CALLED CASTLE OIL - CONFIRMED DELIVERY BUT THEY WERE NOT NOTIFIED OF SPILL. WILL INVESTIGATE AND CLEAN UP IF NEEDED. 11/3/03 - AUSTIN - SURF. SPILL IN BASEMENT - CLOSED - ORIG. ASSIGNED TO MULQUEEN - END"
Remarks:	"CON ED CALLED FOR A GAS LEAK AT THE ABOVE LOCATION AND FOUND BASEMENT FULL OF FUEL OIL - UNKNOWN IF THERE ACTUALLY IS A GAS LEAK - FD ON SCENE - DEP ALSO NOTIFIED - CON ED ML99003397"

Material:

Site ID:	254798
Operable Unit ID:	1075521
Operable Unit:	01
Material ID:	311161
Material Code:	0001A
Material Name:	#2 fuel oil
Case No.:	Not reported
Material FA:	Petroleum
Quantity:	.00
Units:	Gallons
Recovered:	.00
Resource Affected:	Not reported
Oxygenate:	Not reported

Tank Test:

470
ESE
1/4-1/2
0.371 mi.
1959 ft.

Relative:
Lower

Actual:
25 ft.

52 PAYTON CORP - MAN **NY LTANKS** **S102671478**
52 W 126TH ST **N/A**
MANHATTAN, NY

LTANKS:

Site ID:	122925
Spill Number/Closed Date:	8910155 / 1990-01-24
Spill Date:	1990-01-23
Spill Cause:	Tank Overfill
Spill Source:	Tank Truck
Spill Class:	Not reported
Cleanup Ceased:	1990-01-24
Cleanup Meets Standard:	True
SWIS:	3101
Investigator:	TAYLOR
Referred To:	Not reported
Reported to Dept:	1990-01-23
CID:	Not reported

52 PAYTON CORP - MAN (Continued) **S102671478**

Water Affected:	Not reported
Spill Notifier:	Responsible Party
Last Inspection:	Not reported
Recommended Penalty:	False
UST Involvement:	False
Remediation Phase:	0
Date Entered In Computer:	1990-01-24
Spill Record Last Update:	2003-11-14
Spiller Name:	Not reported
Spiller Company:	SAME
Spiller Address:	Not reported
Spiller City,St,Zip:	ZZ
Spiller County:	001
Spiller Contact:	Not reported
Spiller Phone:	Not reported
Spiller Extention:	Not reported
DEC Region:	2
DER Facility ID:	106554
DEC Memo:	""
Remarks:	"ROUTINE DELIVERY - LAST DELIVERY ON 1/6/90 - TANK WAS STILL FULL - BAERENKLAU SENDS SPILL TEAM TO RESPOND."

Material:

Site ID:	122925
Operable Unit ID:	935244
Operable Unit:	01
Material ID:	443276
Material Code:	0001A
Material Name:	#2 fuel oil
Case No.:	Not reported
Material FA:	Petroleum
Quantity:	7.00
Units:	Gallons
Recovered:	7.00
Resource Affected:	Not reported
Oxygenate:	Not reported

Tank Test:

AV471 **APARTMENT HOUSE** **NY LTANKS** **S105054595**
ENE **135 WEST 132ND ST** **N/A**
1/4-1/2 **NEW YORK, NY**
0.374 mi.
1977 ft. **Site 1 of 3 in cluster AV**

Relative:
Lower

Actual:
26 ft.

LTANKS:

Site ID:	118304
Spill Number/Closed Date:	0100345 / 2005-10-17
Spill Date:	2001-04-10
Spill Cause:	Tank Test Failure
Spill Source:	Private Dwelling
Spill Class:	Known release that creates potential for fire or hazard. DEC Response. Willing Responsible Party. Corrective action taken.
Cleanup Ceased:	Not reported
Cleanup Meets Standard:	True
SWIS:	3101

APARTMENT HOUSE (Continued) **S105054595**

Investigator:	JMKRIMGO
Referred To:	Not reported
Reported to Dept:	2001-04-10
CID:	390
Water Affected:	Not reported
Spill Notifier:	Tank Tester
Last Inspection:	Not reported
Recommended Penalty:	False
UST Involvement:	False
Remediation Phase:	0
Date Entered In Computer:	2001-04-10
Spill Record Last Update:	2005-12-22
Spiller Name:	WILFRED KESKINEN
Spiller Company:	HPD TIL PROGRAM
Spiller Address:	100 GOLD ST, ROOM 7-S2
Spiller City,St,Zip:	NEW YORK, NY 10038-
Spiller County:	001
Spiller Contact:	SCOTT SWANSON
Spiller Phone:	(718) 539-4515
Spiller Extention:	Not reported
DEC Region:	2
DER Facility ID:	102821
DEC Memo:	"Prior to Sept, 2004 data translation this spill Lead_DEC Field was KRIMGOLD 01/26/04 Transferred from Rommel to Austin 02/17/04: Reassigned from AUSTIN to KRIMGOLD. 5/26/04. J.Krimgold updated RP's address and sent TTF letter. 09/09/2005 - Changed DEC lead from Krimgold to Zalewski. (Zalewski) 10/17/50. J.Krimgold reviewed the report submitted by TDX Consruction Corp. for NYC DDC. Based on the report the tank failed the test due to unproperly sealed accesss hole on the top of the tank. No evidance of leakage was found during investigation. NFA."
Remarks:	"tank failed test - no product spillage"

Material:

Site ID:	118304
Operable Unit ID:	837315
Operable Unit:	01
Material ID:	536059
Material Code:	0001A
Material Name:	#2 fuel oil
Case No.:	Not reported
Material FA:	Petroleum
Quantity:	.00
Units:	Gallons
Recovered:	.00
Resource Affected:	Not reported
Oxygenate:	Not reported

Tank Test:

Site ID:	118304
Spill Tank Test:	1526212
Tank Number:	1
Tank Size:	2500
Test Method:	03
Leak Rate:	.00
Gross Fail:	Not reported

APARTMENT HOUSE (Continued) **S105054595**

Modified By: Spills
Last Modified: Not reported
Test Method: Horner EZ Check I or II

472
NW
1/4-1/2
0.380 mi.
2004 ft.

AMSTERDAM DEPOT **NY LTANKS** **S100177538**
1381 AMSTERDAM AVENUE **N/A**
NYC, NY

Relative:
Higher

Actual:
29 ft.

LTANKS:

Site ID:	314695
Spill Number/Closed Date:	9110838 / 2000-11-30
Spill Date:	1992-01-17
Spill Cause:	Tank Test Failure
Spill Source:	Institutional, Educational, Gov., Other
Spill Class:	Known release that creates potential for fire or hazard. DEC Response. Willing Responsible Party. Corrective action taken.
Cleanup Ceased:	Not reported
Cleanup Meets Standard:	False
SWIS:	3101
Investigator:	MCTIBBE
Referred To:	Not reported
Reported to Dept:	1992-01-17
CID:	Not reported
Water Affected:	Not reported
Spill Notifier:	Tank Tester
Last Inspection:	Not reported
Recommended Penalty:	False
UST Involvement:	True
Remediation Phase:	0
Date Entered In Computer:	1992-02-06
Spill Record Last Update:	2000-11-30
Spiller Name:	Not reported
Spiller Company:	NYCTA
Spiller Address:	Not reported
Spiller City,St,Zip:	NY
Spiller County:	999
Spiller Contact:	Not reported
Spiller Phone:	Not reported
Spiller Extention:	Not reported
DEC Region:	2
DER Facility ID:	278795
DEC Memo:	"Prior to Sept, 2004 data translation this spill Lead_DEC Field was TIBBE 11/22/94: REASSIGNED FROM SIGONA TO ZHITOMIRSKY ON 11/22/94. reassigned from zhitomirsky to hale. REASSIGNED FROM HALE TO TIBBE ON 11/30/00. SEE ALSO 9404949. SEE FILE. "
Remarks:	"E I & R"

Material:

Site ID:	314695
Operable Unit ID:	964683
Operable Unit:	01
Material ID:	415916
Material Code:	0008
Material Name:	diesel

AMSTERDAM DEPOT (Continued) **S100177538**

Case No.: Not reported
Material FA: Petroleum
Quantity: -1.00
Units: Pounds
Recovered: .00
Resource Affected: Not reported
Oxygenate: Not reported

Tank Test:
Site ID: 314695
Spill Tank Test: 1539523
Tank Number: Not reported
Tank Size: 0
Test Method: 00
Leak Rate: .00
Gross Fail: Not reported
Modified By: Spills
Last Modified: Not reported
Test Method: Unknown

---

473 West 1/4-1/2 0.380 mi. 2006 ft.

Relative: Higher

Actual: 106 ft.

COLLEGE BUILDING **NY LTANKS S108298946**
106 MORNING SIDE DRIVE **NY Spills N/A**
NEW YORK, NY

LTANKS:
Site ID: 374050
Spill Number/Closed Date: 0609745 / 2006-11-28
Spill Date: 2006-11-27
Spill Cause: Tank Failure
Spill Source: Private Dwelling
Spill Class: Known release with minimal potential for fire or hazard. DEC Response. Willing Responsible Party. Corrective action taken.
Cleanup Ceased: Not reported
Cleanup Meets Standard: False
SWIS: 3101
Investigator: rvketani
Referred To: Not reported
Reported to Dept: 2006-11-27
CID: 444
Water Affected: Not reported
Spill Notifier: Other
Last Inspection: Not reported
Recommended Penalty: False
UST Involvement: False
Remediation Phase: 0
Date Entered In Computer: 2006-11-27
Spill Record Last Update: 2006-11-28
Spiller Name: DAVID RENN
Spiller Company: RENN HOME
Spiller Address: 106 MORNING SIDE DRIVE
Spiller City,St,Zip: NEW YORK, NY
Spiller County: 001
Spiller Contact: DAVID RENN
Spiller Phone: (212) 678-3116

COLLEGE BUILDING (Continued) **S108298946**

Spiller Extention: Not reported
DEC Region: 2
DER Facility ID: 323747
DEC Memo: "11/28/06 - Raphael Ketani. This spill case was called in by Rene Lewis of A. L. Eastmond about 1 hour after the first spill was called in for the site. The earlier spill case is #0609739 and will be kept open. Case #0609745 is being closed administratively due to the earlier associated case."
Remarks: "IN BASEMENT: TANK NEEDS TO BE CLEANED AND TAKEN CARE OF"

Material:
Site ID: 374050
Operable Unit ID: 1131734
Operable Unit: 01
Material ID: 2121445
Material Code: 0001A
Material Name: #2 fuel oil
Case No.: Not reported
Material FA: Petroleum
Quantity: 25.00
Units: Gallons
Recovered: .00
Resource Affected: Not reported
Oxygenate: Not reported

Tank Test:

SPILLS:
Facility ID: 0609739
Facility Type: ER
DER Facility ID: 323747
Site ID: 374037
DEC Region: 2
Spill Date: 2006-11-27
Spill Number/Closed Date: 0609739 / 2009-09-18
Spill Cause: Equipment Failure
Spill Class: Known release with minimal potential for fire or hazard. DEC Response. Willing Responsible Party. Corrective action taken.
SWIS: 3101
Investigator: vszhune
Referred To: Not reported
Reported to Dept: 2006-11-27
CID: 444
Water Affected: Not reported
Spill Source: Institutional, Educational, Gov., Other
Spill Notifier: Other
Cleanup Ceased: Not reported
Cleanup Meets Std: False
Last Inspection: Not reported
Recommended Penalty: False
UST Trust: False
Remediation Phase: 0
Date Entered In Computer: 2006-11-27
Spill Record Last Update: 2009-09-18
Spiller Name: JOHN BRUFF

COLLEGE BUILDING (Continued) **S108298946**

Spiller Company:	TEACHERS COLLEGE
Spiller Address:	106 MORNING SIDE DRIVE
Spiller City,St,Zip:	NEW YORK, NY
Spiller Company:	001
Contact Name:	JOHN BRUFF
Contact Phone:	(212) 678-3011
DEC Memo:	"11/28/06 - Raphael Ketani. I made a site visit at the request of Rene Lewis, Field Supervisor, at A. L. Eastmond & Son, Inc., 1200 Oakpoint Avenue, Bronx, NY, 10474, (718) 378-3000. The building is an apartment building on the hill just to the west of Morningside Park (west 121 Street). The PBS case #2-606468 shows an in service 10,000 gal. tank with #6 oil. Vapor readings with the PID were: 65 ppb in the lobby; definite but not strong odors in the elevator; 2170 ppb at the floor of the boiler room with only slight odors; and 12.1 ppm in the tank room. The building's boiler room had a painted floor with no cracks. There was a little oil on the surface of the water in the sump, but I was told by the superintendent, Joe Gilcrest (347) 219-3705, that the sump pump had been removed years ago. The 10,000 gal. tank had held #6 oil, but Mr. Lewis told me that it was empty. He said his crew had been inside and they saw that the tank had been lined in the past. However, he said, it was now leaking again. He said that the tank will have to be replaced. I went inside the tank room and saw that oil had been pouring out of the hole in the wall through which the fill pipe passes. Some oil had been absorbed with Speedi Dri, but some had made it to the sump from under the wall separating the tank room from the boiler room. With the fiberglass insulation littering the ground, the absorbent material on the floor, and the oil covering parts of the floor, it was impossible to see whether the tank room floor had cracks. However, the tank was partially buried in the ground. I took 7 pictures inside the tank room and outside the building. I told Mr. Lewis and Mr. Gilcrest that digging will have to take place to remove all of the contaminated soil, that the soil surrounding the fill pipe will also have to be removed, and the oil in the sump will have to be collected. I told them I will send a letter to this effect to the owners of the building, John Bruff, Director of Facilities, Teachers College, 525 West 120 Street, Box 162, NY, 10027 (212) 678-3011 and to A. L. Eastmond. 11/29/06 - Raphael Ketani. I sent a CSL letter to Mr. Bruff. 1/30/07 - Raphael Ketani. I received a FAXed letter from Janice Robinson of Teachers College of Columbia University on 1/29/07 and the letter with an original signature today. The letter stated that RND Services had been hired to remove the tank, cleanup the site, and dispose of all contaminated soil and water. The letter went on to say that a report will be submitted describing the cleanup and any soil removal. Ms. Robinson's phone number is (212) 678-3732. I looked up the PBS registration #2-606468 and found that the 10,000 gal. tank was still listed as in-service. 1/31/07 - Raphael Ketani. Ms. Robinson called back to say that she had her worker send in the PBS change form today. 2/13/07 - Raphael Ketani. I spoke to Bob Hayman of RND Services (845) 348-6355. He told me that R&D will do the investigation and cleanup for the tank. I told him to also check the fill line and port as I saw staining on the wall below the pipe. He said he will do a pressure test of the pipe and port. 5/2/07 - Raphael Ketani. Today I received a progress report letter dated 4/30/07 from Robert Heyman of RND Services, Inc (845) 348-6355. Mr. Hayman also told me that they had removed the tank, cleaned up everything and removed the concrete floor. When they removed the

COLLEGE BUILDING (Continued) **S108298946**

floor, water started coming in at the rate of 2 gals./min. It turned out that the water was coming from a broken pipe on the south side of the vault and contained roof drainage water and sewer water. They removed 30,000 to 40,000 gals. of combined water with a little bit of oil. He said that the tank had been resting on bedrock and so they removed a little contaminated bedrock. They also tried to do a pressure test on the fill box and the fill pipe, but it collapsed. They will breakup the sidewalk to remove any contaminated soil and replace the pipe. Mr. Hayman said that they are putting together a report for DEC. He added that the building owners have been very cooperative and have hired their own engineer to design a new vault for the tank and the piping system. 7/23/07 - Raphael Ketani. I tried calling Rene Lewis of Eastmond, Mr. Bruff of Teachers College and Mr. Hayman of RND Services, but could only leave messages. Rene Lewis of Eastmond called to say that Teachers College paid only $10,000 of a $60,000 bill. He added that Eastmond stopped their work because of this. Mr. Lewis said that another environmental company was contracted by Teachers College to finish the job. I left another message for Mr. Hayman. 7/25/07 - Raphael Ketani. I spoke to Mr. Hayman ((845) 348-6355/cell (914) 906-0284) about the spill. He said that his company and the consulting engineer, Tom Paresi (pa-ree-see), had come up with drawings for a design that will remediate the spill. Mr. Heyman said that this design included replacing the tank, fill line and fill port, and installing an oil/water separator. He said that right now they are collecting some oil. They get called by Teachers College about once a month to go out and collect the oil. However, they haven't been called out in 2 months. Mr. Heyman said that as far as he knows, they are still under contract to Teachers College. They are are owed a lot of money for the work they've done. I tried to call Mr. Bruff, but could only leave a message. 8/1/07 - Raphael Ketani. I received the liquid collection totals from Mr. Hayman by e-mail. 10/12/07 - Raphael Ketani. I contacted Mr. Hayman. He said that he had put out his remediation for bid and he found out last teusday that he didn't get the job. He said that people have come and gone at Teachers College. He said that the new contact person is James Vespee (212) 678-3011. I tried to contact Mr. Vespee, but could only leave a message. 10/19/07 - Raphael Ketani. Christopher Diodato (212) 678-6640 of Teachers College called to let me know that they are moving forward with remediating the site. He said that Tyree Company was hired to pick up where Eastmond and R&D had left off. He said he was aware of the need to replace the tank, fill pipe and fill port. He said the entire tank vault will be replaced. I told him that if the soil around the fill pipe and port is contaminated, then this will have to be removed and soil end point samples taken. He said he will talk to Mr. Terry Koch at Tyree and tell them what DEC wants as a cleanup and as a closure report. Mr. Diodato said that the work package was put out to bid and approved. Now they are just waiting for Tyree to get one permit so that they can start the work. 11/30/07 - Raphael Ketani. I spoke to Mr. Diodato. He said that he thought Tyree still was waiting on getting one permit to do the digging and cleanup work. He said he will get back to me regarding this matter and find out when they will start their work. Mr. Diodato called back and left a message. He said that the work permit request was originally submitted on 11/7/07. However, the permit application needed a signature from an officer of Teachers College and so it had been sitting around. He said he made some calls to get the application resubmitted and hired an expeditor.

COLLEGE BUILDING (Continued) **S108298946**

So no work is taking place right now and the idea of installing a multi-thousand gallon tank on the sidewalk has been abandoned. 1/9/08 - Raphael Ketani. I tried to contact Mr. Diodato (212) 678-6640, but could only leave a voice mail. 1/10/08 - Raphael Ketani. Mr. Diodato called to say that they are in the fourth week for obtaining the necessary permits to do the digging work and breakup the concrete sidewalk. They will also do a complete vault overhaul and a tank replacement. 1/31/08 - Raphael Ketani. I tried to contact Mr. Diodato, but could only leave a message. Mr. Diodato returned my call. He said that they are still waiting to get the permits to do the work. 4/4/08 - Raphael Ketani. I tried to contact Mr. Diodato regarding the status of the work at the site, but could only leave a message. 4/16/08 - Raphael Ketani. Mr. Diodato called me today. He said that they still need two permits to do the work. One is for refurbishing the entire tank vault and another is for replacing the tank. He said the permits are registered in the BCIS and they are just waiting for word that the work is approved. 7/18/08 - Raphael Ketani. Mr. Diodato (212) 678-6640 sent me an e-mail containing the work permit. The work is supposed to start in the next 7 to 10 days and take 12 to 16 weeks. 8/18/08 - Raphael Ketani. The case is being prepared for transfer due to a case realignment within the unit. The case manager needs to make followup calls to check on the progress of the investigation and remediation. The DEC needs to receive the investigation/remediation report and the revised PBS registration. 09/15/09- Athenica Environmental Services, Inc. sent the closure report dated september 2009 Athenica Environmental Services(Athenica) has prepared this spill closure report documenting the remediation activities taken in the former basement tank vault room of the apartment building at 106 Morningside Drive, New York. On November 27. 2006, December1 and December 4, 2006. Eastmond & Sons Boiler & Welding Service Inc. (Eastmond) decommissioned and removed the 10,000 gallon, number 6 fuel oil UST from the site. As a result of this work, Eastmond removed 78 barrels of solid waste and pumped out 400 gallons of oily water underneath the tank for off-site disposal. After cleaning of the tank interior, Eastmond cut up and removed the UST from the tank vault area. From february 19, 2007 through March 7,2007, RND Services(RND) manually excavated petroleum impacted soil within the basement tank vault area. A total of three 20-yard containers or 55.84 tond of petroleum impacted soils were removed for off-site disposal. The limits of excavation were defined by the sides of the tank and the top of bedrock. Since soils were excavated to bedrock and to the concrete walls of the vault, no post excavation soil samples could be collected for laboratory analysis Remediation performed by Eastmond RND, and Tyree Services Corporation (Tyree) has entailed the removal od petroleum impacted water from the basement tank vault area. The infiltration of water into the tank vault prompted a video inspection of undergrpound piping in the surrounding area. According to the progress reportto the NYSDEC dated April 30, 2007, the ources ofthe water infiltrating into the basement tank vault area was 80 feet of broken drainage pipimg adjacent to the tank vault. Tyree Service Corporation (Tyree) demolished the former tank vaultforthe UST, costructed a new underground tank vault and installed a new 10000-gallon aboveground storage tank ((AST)at the site. The construction of anew underground tank vault required the excavation of bedrock to lower the elevation of the floor by two to three feet. Approximately 158 tons of bedrock was excavated and disposal of off-sie as petroleum debris. After construccion of the

COLLEGE BUILDING (Continued) **S108298946**

new underground tank vault floor and walls. Tyree installed a new 10000 gallon AST. The secondary containment for the AST was the undeground tank vault since was greater than AST and has no drainage feature. Tyree removed a two inch diameter, concrete-encased, remote fill line to the former UST, which had store number six fuel oil. Tyree also installed a new remote fill line to the new AST, which the newly constructed vault and hereby avoiding any direct contact between the new fill line and any subsurface soils. The remote fill line was located in the south sidewalk of West 121st street and was approximately 16 feet in lengh. The removal of the remote fill line ocurred on December 29th and 30th 2008. During the removal, Tyree observed no evidence of petroleum odors or staining of the soils beneath the sidewalk or within the inmediate cicinity of the remote fill line. After removal of the remote fill line, Tyree install a new sidewalk. Spill Closed "

Remarks: "CRACK IN FILL LINE: SPILL IS CONTAINED IN PIT: CLEAN UP CREW ENROUTE TO CLEAN UP:"

Material:

Site ID:	374037
Operable Unit ID:	1131722
Operable Unit:	01
Material ID:	2121435
Material Code:	0001A
Material Name:	#2 fuel oil
Case No.:	Not reported
Material FA:	Petroleum
Quantity:	75.00
Units:	Gallons
Recovered:	.00
Resource Affected:	Not reported
Oxygenate:	Not reported

Tank Test:

474
South
1/4-1/2
0.381 mi.
2011 ft.

127 W 119TH ST
127 W 119TH ST
NYC, NY

NY LTANKS **S100177828**
NY Spills **N/A**

Relative:
Lower

Actual:
27 ft.

LTANKS:

Site ID:	183065
Spill Number/Closed Date:	9111198 / 1992-01-31
Spill Date:	1992-01-29
Spill Cause:	Tank Failure
Spill Source:	Private Dwelling
Spill Class:	Not reported
Cleanup Ceased:	1992-01-31
Cleanup Meets Standard:	True
SWIS:	3101
Investigator:	KSTANG
Referred To:	Not reported
Reported to Dept:	1992-01-29
CID:	Not reported
Water Affected:	Not reported
Spill Notifier:	Other

127 W 119TH ST (Continued) **S100177828**

Last Inspection:	Not reported
Recommended Penalty:	False
UST Involvement:	False
Remediation Phase:	0
Date Entered In Computer:	1992-02-07
Spill Record Last Update:	2004-09-30
Spiller Name:	Not reported
Spiller Company:	Not reported
Spiller Address:	Not reported
Spiller City,St,Zip:	***Update***, ZZ
Spiller County:	001
Spiller Contact:	Not reported
Spiller Phone:	Not reported
Spiller Extention:	Not reported
DEC Region:	2
DER Facility ID:	283607
DEC Memo:	"Prior to Sept, 2004 data translation this spill Lead_DEC Field was TANG "
Remarks:	"SORBENT APPLIED. CLEANUP CONFIRMED."

Material:

Site ID:	183065
Operable Unit ID:	961319
Operable Unit:	01
Material ID:	416250
Material Code:	0001A
Material Name:	#2 fuel oil
Case No.:	Not reported
Material FA:	Petroleum
Quantity:	20.00
Units:	Gallons
Recovered:	.00
Resource Affected:	Not reported
Oxygenate:	Not reported

Tank Test:

SPILLS:

Facility ID:	9710463
Facility Type:	ER
DER Facility ID:	100029
Site ID:	114703
DEC Region:	2
Spill Date:	1997-12-11
Spill Number/Closed Date:	9710463 / 1997-12-31
Spill Cause:	Equipment Failure
Spill Class:	Known release with minimal potential for fire or hazard. DEC Response. Willing Responsible Party. Corrective action taken.
SWIS:	3101
Investigator:	MMMULQUE
Referred To:	Not reported
Reported to Dept:	1997-12-12
CID:	369
Water Affected:	Not reported
Spill Source:	Institutional, Educational, Gov., Other

127 W 119TH ST (Continued) **S100177828**

Spill Notifier:	Responsible Party
Cleanup Ceased:	Not reported
Cleanup Meets Std:	False
Last Inspection:	Not reported
Recommended Penalty:	False
UST Trust:	False
Remediation Phase:	0
Date Entered In Computer:	1997-12-12
Spill Record Last Update:	1998-02-04
Spiller Name:	A. J. PATEL;
Spiller Company:	Not reported
Spiller Address:	127 WEST 119TH ST
Spiller City,St,Zip:	MANHATTAN, ZZ
Spiller Company:	001
Contact Name:	A. J. PATEL;
Contact Phone:	(212) 863-7764
DEC Memo:	"Prior to Sept, 2004 data translation this spill Lead_DEC Field was MULQUEEN "
Remarks:	"cross over line leak-has been cleaned as of now-"

Material:

Site ID:	114703
Operable Unit ID:	1056840
Operable Unit:	01
Material ID:	328755
Material Code:	0001A
Material Name:	#2 fuel oil
Case No.:	Not reported
Material FA:	Petroleum
Quantity:	20.00
Units:	Gallons
Recovered:	20.00
Resource Affected:	Not reported
Oxygenate:	Not reported

Tank Test:

475
SE
1/4-1/2
0.385 mi.
2034 ft.

34 MT MORRIS PARKWAY **NY LTANKS** **S102672752**
34 MT MORRIS PARKWAY **N/A**
BRONX, NY

Relative:
Lower

Actual:
24 ft.

LTANKS:

Site ID:	84564
Spill Number/Closed Date:	9412838 / 2006-01-03
Spill Date:	1994-12-27
Spill Cause:	Tank Overfill
Spill Source:	Private Dwelling
Spill Class:	Known release with minimal potential for fire or hazard. DEC Response. Willing Responsible Party. Corrective action taken.
Cleanup Ceased:	Not reported
Cleanup Meets Standard:	False
SWIS:	0301
Investigator:	SXAHMED
Referred To:	Not reported
Reported to Dept:	1994-12-27

34 MT MORRIS PARKWAY (Continued) **S102672752**

CID:	Not reported
Water Affected:	Not reported
Spill Notifier:	Responsible Party
Last Inspection:	Not reported
Recommended Penalty:	False
UST Involvement:	False
Remediation Phase:	0
Date Entered In Computer:	1995-02-24
Spill Record Last Update:	2006-01-03
Spiller Name:	Not reported
Spiller Company:	WHALECO FUEL OIL
Spiller Address:	Not reported
Spiller City,St,Zip:	ZZ
Spiller County:	001
Spiller Contact:	Not reported
Spiller Phone:	Not reported
Spiller Extention:	Not reported
DEC Region:	2
DER Facility ID:	77764
DEC Memo:	"Prior to Sept, 2004 data translation this spill Lead_DEC Field was M TIBBE 8/15/05 - Haggerty - Spoke with Whaleco Fuels, the oil supplier who caller in the spill, but they do not keep records dating back that far. No other contact info----site visit 11/22/05, SA: Could not able to locate the address. May be wrong address entry. We can close this spill after field visit. 12/19/2005: Incorrect address. Unable to follow up. Recommanded for closure. No further action can be taken. (Sadique) 12/22/2005: The spill is closed. (Sadique)"
Remarks:	"DRIVER MADE A DELIVERY TO WRONF ADDRESS- OVERFILLIN GTANK AT THAT TIME- UNKNOWN WHO THE OWNER IS, NO PRODUCT CLEAN UP YET. SPILL WAS INTO BASEMENT"

Material:

Site ID:	84564
Operable Unit ID:	1006458
Operable Unit:	01
Material ID:	375127
Material Code:	0001A
Material Name:	#2 fuel oil
Case No.:	Not reported
Material FA:	Petroleum
Quantity:	5.00
Units:	Gallons
Recovered:	.00
Resource Affected:	Not reported
Oxygenate:	Not reported

Tank Test:

476
SSE
1/4-1/2
0.402 mi.
2121 ft.

24 WEST 121 STREET
24 W 121ST STREET
MANHATTAN, NY

NY LTANKS **S104278315**
N/A

Relative:
Lower

Actual:
25 ft.

LTANKS:

Site ID:	157304
Spill Number/Closed Date:	9908095 / 2005-10-17
Spill Date:	1999-10-04
Spill Cause:	Tank Failure
Spill Source:	Private Dwelling
Spill Class:	Known release that creates potential for fire or hazard. DEC Response. Willing Responsible Party. Corrective action taken.
Cleanup Ceased:	Not reported
Cleanup Meets Standard:	False
SWIS:	3101
Investigator:	JXPerezM
Referred To:	Not reported
Reported to Dept:	1999-10-04
CID:	388
Water Affected:	Not reported
Spill Notifier:	Other
Last Inspection:	Not reported
Recommended Penalty:	False
UST Involvement:	False
Remediation Phase:	0
Date Entered In Computer:	1999-10-04
Spill Record Last Update:	2005-10-17
Spiller Name:	AJAY PATEL, DIRECTOR
Spiller Company:	HPD
Spiller Address:	100 GOLD ST
Spiller City,St,Zip:	NEW YORK, NY 10038-
Spiller County:	001
Spiller Contact:	AJAY PATEL
Spiller Phone:	(212) 863-7764
Spiller Extention:	Not reported
DEC Region:	2
DER Facility ID:	133038
DEC Memo:	"Spill closed on 10/17/2005. According to the documentation submitted by the current property owner, Classic Townhouses LLC (CTL), this formerly vacant NYC owned property was transferred to CTL's ownership on June 30, 2003 and there was no oil tank on the premises. Currently CTL is in the process of renovating this property and converting it to a 2-family house with a gas boiler. Therefore, the alleged threat is not apparent. By J. Perez on 10/17/05."
Remarks:	"Caller reports tank leak to floor approximately 15 gallons."

Material:

Site ID:	157304
Operable Unit ID:	1086764
Operable Unit:	01
Material ID:	300778
Material Code:	0001A
Material Name:	#2 fuel oil
Case No.:	Not reported
Material FA:	Petroleum
Quantity:	.00
Units:	Gallons

24 WEST 121 STREET (Continued) **S104278315**

Recovered: .00
Resource Affected: Not reported
Oxygenate: Not reported

Tank Test:

477
NE
1/4-1/2
0.408 mi.
2152 ft.

Relative:
Higher

Actual:
30 ft.

CHURCH (UNKN NAME) **NY LTANKS** **S118142068**
204 W 134TH ST **N/A**
MANHATTAN, NY

LTANKS:
Site ID: 510696
Spill Number/Closed Date: 1504355 / Not Reported
Spill Date: 2015-07-23
Spill Cause: Tank Test Failure
Spill Source: Institutional, Educational, Gov., Other
Spill Class: Not reported
Cleanup Ceased: Not reported
Cleanup Meets Standard: False
SWIS: 3101
Investigator: RMOMAR
Referred To: Not reported
Reported to Dept: 2015-07-23
CID: Not reported
Water Affected: Not reported
Spill Notifier: Tank Tester
Last Inspection: Not reported
Recommended Penalty: False
UST Involvement: False
Remediation Phase: 1
Date Entered In Computer: 2015-07-23
Spill Record Last Update: 2016-06-27
Spiller Name: CHRIS QUINTANA
Spiller Company: CHURCH (UNKN NAME)
Spiller Address: 204 W 134TH ST
Spiller City,St,Zip: MANHATTAN, NY
Spiller County: 999
Spiller Contact: CHRIS QUINTANA
Spiller Phone: (347) 397-8298
Spiller Extention: Not reported
DEC Region: 2
DER Facility ID: 465274
DEC Memo: "07/24/15-Hiralkumar Patel. alternate address: 202-208 West 134th Street, 205-211 West 133rd Street no other spills found. PBS #: 2-609310. as per PBS record, the site has one (1) 10,000 gal #2 oil UST, in-service, installed in Jan. 1966. St. Philip's Church 204 West 134th Street New York, NY 10030 Attn.: Gail Silver Ph. (212) 862-4940 Daryl Frazier Ph. (917) 504-6633 email: dfrazier@democracyprep.org 11:43 AM:- spoke with Mr. Frazier at the church and informed him that further investigation is needed. he will discuss with Ms. Silver and will call back. informed him that the Department does not allow any further oil deliveries to the tank system until it is found tight. 12:42 PM:- received call from Chris. they are going to conduct an isolation test tomorrow morning. they will pump out the tank for the

CHURCH (UNKN NAME) (Continued) **S118142068**

test. informed Chris that the tank should not be filled after the test if either the tank itself is leaking or test is inconclusive. 07/25/15-Hiralkumar Patel. 2:00 PM:- received call from Chris. they pumped out and cleaned the tank. during an isolation test, the tank and supply/return lines passed the test. they will replace the fill and vent lines. 11:07 PM:- received email from Chris including pics. 07/27/15-Hiralkumar Patel. 12:06 PM:- sent letter to Ms. Silver requiring submission of TTF investigation/cleanup report by the end of 09/18/15. letter emailed to Mr. Frazier and Chris. case assigned to DEC Piper (AH secondary). 12/23/2015: Rashad Spill reassigned from Piper to Omar as per DeMeo. 12/24/2015: Rashad TTF and email found in D2. 6/27/2016: Rashad Sent email to Daryl: I have been reassigned this spill case and I am looking for an update on this site. Please provide me with any documentation/reports for the repairs and retesting of the associated 10,000 gallon tank. Thank you. Darryl replied: You would have to contact ms Silver (church administrator) (347) 678-4421 Emailed Gail Silver above message. "

Remarks: "Test failure. Repair & retest being planned for air leak."

Material:

Site ID:	510696
Operable Unit ID:	1259962
Operable Unit:	01
Material ID:	2263316
Material Code:	0001A
Material Name:	#2 fuel oil
Case No.:	Not reported
Material FA:	Petroleum
Quantity:	Not reported
Units:	Not reported
Recovered:	Not reported
Resource Affected:	Not reported
Oxygenate:	Not reported

Tank Test:

AV478 **ARDEN MANAGEMENT** **NY LTANKS** **S104279138**
ENE **151 WEST 133RD STREET** **N/A**
1/4-1/2 **MANHATTAN, NY**
0.412 mi.
2178 ft. **Site 2 of 3 in cluster AV**

Relative:
Lower

Actual:
26 ft.

LTANKS:

Site ID:	217420
Spill Number/Closed Date:	9911375 / 1999-12-28
Spill Date:	1999-12-28
Spill Cause:	Tank Overfill
Spill Source:	Tank Truck
Spill Class:	Known release with minimal potential for fire or hazard. DEC Response. Willing Responsible Party. Corrective action taken.
Cleanup Ceased:	Not reported
Cleanup Meets Standard:	False
SWIS:	3101
Investigator:	JMKRIMGO
Referred To:	Not reported
Reported to Dept:	1999-12-28

ARDEN MANAGEMENT (Continued) **S104279138**

CID:	266
Water Affected:	Not reported
Spill Notifier:	Other
Last Inspection:	Not reported
Recommended Penalty:	False
UST Involvement:	False
Remediation Phase:	0
Date Entered In Computer:	1999-12-28
Spill Record Last Update:	2000-01-18
Spiller Name:	DENNIS
Spiller Company:	ROYAL TRUCKING
Spiller Address:	Not reported
Spiller City,St,Zip:	BROOKLYN, NY
Spiller County:	001
Spiller Contact:	Not reported
Spiller Phone:	Not reported
Spiller Extention:	Not reported
DEC Region:	2
DER Facility ID:	179999
DEC Memo:	"Prior to Sept, 2004 data translation this spill Lead_DEC Field was KRIMGOLD TANK OVERFILL. ABOUT 50 GAL SPILLED OUTSIDE THE BUILDING. CLEANED UP BY THE SPILLER. "
Remarks:	"CALLER RECEIVED A CALL FROM NEW YORK CITY FIRE DEPARTMENT ABOUT SPILL AT APARTMENT BUILDING. SPILLER DELIVERS OIL FOR CASTLE OIL. UNKNOWN EXACT CAUSE OF OVERFILL. SPILLED ONTO CONCRETE OUTSIDE OF BUILDING. ROYAL TRUCKING HAS CLEAN UP CREW ENROUTE. CASTLE OIL HAS A SERVICE TECHNICIAN AND TWO CLEAN UP MEN ENROUTE. FURTHER INFORMATION TO FOLLOW."

Material:

Site ID:	217420
Operable Unit ID:	1085986
Operable Unit:	01
Material ID:	296836
Material Code:	0001A
Material Name:	#2 fuel oil
Case No.:	Not reported
Material FA:	Petroleum
Quantity:	.00
Units:	Gallons
Recovered:	.00
Resource Affected:	Not reported
Oxygenate:	Not reported

Tank Test:

AV479 **CON EDISON - WEST 132ND ST. STATION MGP** **EDR MGP** **1008407993**
ENE **12TH AVE. BETWEEN W. 131ST - W. 133RD STS.** **N/A**
1/4-1/2 **NEW YORK, NY 10027**
0.415 mi.
2192 ft. **Site 3 of 3 in cluster AV**

Relative:
Lower

Actual:
26 ft.

Manufactured Gas Plants:
No additional information available

AW480 **APARTMENT BLDG** **NY LTANKS** **S109208832**
West **1274 AMSTERDAM AVE** **N/A**
1/4-1/2 **NEW YORK, NY**
0.416 mi.
2195 ft. **Site 1 of 3 in cluster AW**

Relative:
Higher

Actual:
60 ft.

LTANKS:

Site ID:	400528
Spill Number/Closed Date:	0803747 / 2011-09-01
Spill Date:	2008-06-30
Spill Cause:	Tank Test Failure
Spill Source:	Commercial/Industrial
Spill Class:	Known release with minimal potential for fire or hazard. DEC Response. Willing Responsible Party. Corrective action taken.
Cleanup Ceased:	Not reported
Cleanup Meets Standard:	False
SWIS:	3101
Investigator:	vszhune
Referred To:	Not reported
Reported to Dept:	2008-06-30
CID:	72
Water Affected:	Not reported
Spill Notifier:	Tank Tester
Last Inspection:	Not reported
Recommended Penalty:	False
UST Involvement:	Not reported
Remediation Phase:	0
Date Entered In Computer:	2008-06-30
Spill Record Last Update:	2011-09-01
Spiller Name:	DERMOT COMPANY
Spiller Company:	APARTMENT BLDG
Spiller Address:	1274 AMSTERDAM AVE
Spiller City,St,Zip:	NEW YORK, NY
Spiller County:	001
Spiller Contact:	DERMOT COMPANY
Spiller Phone:	(212) 262-1220
Spiller Extention:	Not reported
DEC Region:	2
DER Facility ID:	349803
DEC Memo:	"7/15/2008 TTF sent to: Amsterdam Ave Investor LLC, 1274 Amsterdam Ave, NY, NY 10027 see eDocs 07/06/10-Zhune spoke to John Leddy from Protest. He said the system failed with dry leak. Protest thought the problem was vent pipe. 07/06/10-Zhune spoke to Rosie Aviles. She said persom in charge is John Vayner (646) 747-6104. Left a message. 08/30/11- Manager of the building- William 877-379-8484 09/01/11= Protest sent the report dated March 23, 2011. The report include the passing test report. On Juno 30, 2008 Peo Test perfomed a tightness test on thetank system and it failed with a gross dry leak. On March 4, 2011, Pro Test returned to the site to repair the corroded vent

APARTMENT BLDG (Continued) **S109208832**

line. After the repair to the vent line the system was retest and the tank system failed the test with a small dry leak.On March 21, 2011 Pro Test technicians returned and isolated the kines from the tank to test the tank only. the tank passed a test without the remote fill attached. The remote fill line was corroded just inside of the building wall. On March 22, 2011 we replaced the remote fill line. The tank ystem was tested after the repair and the system passedthe test. There was no evidence of visible contamination within the tank room. As per manager of the building the tank was tested for mortgage refinancing purpose. Spill Closed. "

Remarks: "Dry leak. Above ground tank."

Material:
Site ID: 400528
Operable Unit ID: 1157349
Operable Unit: 01
Material ID: 2148370
Material Code: 0001A
Material Name: #2 fuel oil
Case No.: Not reported
Material FA: Petroleum
Quantity: .00
Units: Gallons
Recovered: .00
Resource Affected: Not reported
Oxygenate: Not reported

Tank Test:
Site ID: 400528
Spill Tank Test: 2486398
Tank Number: 1
Tank Size: 550
Test Method: 03
Leak Rate: .00
Gross Fail: Not reported
Modified By: Watchdog
Last Modified: Not reported
Test Method: Horner EZ Check I or II

AX481 **HPD - 123 W. 133 ST** **NY LTANKS** **S105054585**
ENE **123 WEST 133RD ST** **N/A**
1/4-1/2 **MANHATTAN, NY**
0.427 mi.
2254 ft. **Site 1 of 3 in cluster AX**

Relative:
Lower

Actual:
25 ft.

LTANKS:
Site ID: 198641
Spill Number/Closed Date: 0100281 / 2005-09-21
Spill Date: 2001-04-09
Spill Cause: Tank Test Failure
Spill Source: Private Dwelling
Spill Class: Possible release with minimal potential for fire or hazard or Known release with no damage. DEC Response. Willing Responsible Party. Corrective action taken.
Cleanup Ceased: Not reported
Cleanup Meets Standard: False

HPD - 123 W. 133 ST (Continued) **S105054585**

SWIS:	3101
Investigator:	SFRAHMAN
Referred To:	Not reported
Reported to Dept:	2001-04-09
CID:	382
Water Affected:	Not reported
Spill Notifier:	Tank Tester
Last Inspection:	Not reported
Recommended Penalty:	False
UST Involvement:	False
Remediation Phase:	0
Date Entered In Computer:	2001-04-09
Spill Record Last Update:	2005-09-21
Spiller Name:	SCOTT SWANSON
Spiller Company:	NYC HOUSING, PRES., DEVELOP.
Spiller Address:	UNKNOWN
Spiller City,St,Zip:	ZZ
Spiller County:	999
Spiller Contact:	SCOTT SWANSON
Spiller Phone:	(718) 539-4515
Spiller Extention:	Not reported
DEC Region:	2
DER Facility ID:	165317
DEC Memo:	"Prior to Sept, 2004 data translation this spill Lead_DEC Field was KOLLENY 4/30/04 TJD As per direction of RSE, site transferred Demeo >>> Kolleeny as spill location is at NYCHA owned facility. 8/25/05 - Austin - Reassigned from Koleeny to Rahman, to determine status on this case 09.21.05 SR// Sharif reviewed the submission by TDX Construction Corpporation. The aboveground tank was modified with new tank lining, new piping, spill prevention system.They reported no evidence of spill or contamination during the tank test time. "
Remarks:	""

Material:

Site ID:	198641
Operable Unit ID:	838848
Operable Unit:	01
Material ID:	539549
Material Code:	0001A
Material Name:	#2 fuel oil
Case No.:	Not reported
Material FA:	Petroleum
Quantity:	.00
Units:	Gallons
Recovered:	.00
Resource Affected:	Not reported
Oxygenate:	Not reported

Tank Test:

Site ID:	198641
Spill Tank Test:	1526207
Tank Number:	1
Tank Size:	2000
Test Method:	03
Leak Rate:	.00
Gross Fail:	Not reported

HPD - 123 W. 133 ST (Continued) **S105054585**

Modified By: Spills
Last Modified: Not reported
Test Method: Horner EZ Check I or II

AY482 **ST THOMAS THE APOSTLE CHURCH** **NY LTANKS** **U001836421**
SSW **262 WEST 118TH STREET** **NY HIST AST** **N/A**
1/4-1/2 **NYC, NY 10026** **NY Spills**
0.429 mi.
2264 ft. **Site 1 of 2 in cluster AY**

Relative:
Higher

Actual:
32 ft.

LTANKS:
Site ID: 273109
Spill Number/Closed Date: 9814945 / 1999-03-19
Spill Date: 1999-03-17
Spill Cause: Tank Overfill
Spill Source: Institutional, Educational, Gov., Other
Spill Class: Known release that creates potential for fire or hazard. DEC Response. Willing Responsible Party. Corrective action taken.
Cleanup Ceased: Not reported
Cleanup Meets Standard: True
SWIS: 3101
Investigator: SIGONA
Referred To: Not reported
Reported to Dept: 1999-03-17
CID: 382
Water Affected: Not reported
Spill Notifier: Other
Last Inspection: Not reported
Recommended Penalty: False
UST Involvement: False
Remediation Phase: 0
Date Entered In Computer: 1999-03-17
Spill Record Last Update: 1999-03-19
Spiller Name: Not reported
Spiller Company: CASTLE FUEL
Spiller Address: Not reported
Spiller City,St,Zip: ZZ
Spiller County: 001
Spiller Contact: FATHER GEORGE HANNER
Spiller Phone: Not reported
Spiller Extention: Not reported
DEC Region: 2
DER Facility ID: 222256
DEC Memo: ""
Remarks: "CASTLE OIL DRIVER OVERFILLED TANK. SPILLED INTO THE TANK ROOM. PETROLEUM TANK CLEANERS HAS CREWS ENROUTE TO CLEAN UP."

Material:
Site ID: 273109
Operable Unit ID: 1075961
Operable Unit: 01
Material ID: 311614
Material Code: 0001A
Material Name: #2 fuel oil
Case No.: Not reported
Material FA: Petroleum

ST THOMAS THE APOSTLE CHURCH (Continued) **U001836421**

Quantity:	100.00
Units:	Gallons
Recovered:	100.00
Resource Affected:	Not reported
Oxygenate:	Not reported

Tank Test:

Site ID:	259834
Spill Number/Closed Date:	0307283 / 2003-10-10
Spill Date:	2003-10-10
Spill Cause:	Tank Overfill
Spill Source:	Tank Truck
Spill Class:	Known release with minimal potential for fire or hazard. DEC Response. Willing Responsible Party. Corrective action taken.
Cleanup Ceased:	Not reported
Cleanup Meets Standard:	False
SWIS:	3101
Investigator:	SMSANGES
Referred To:	Not reported
Reported to Dept:	2003-10-10
CID:	390
Water Affected:	Not reported
Spill Notifier:	Local Agency
Last Inspection:	Not reported
Recommended Penalty:	False
UST Involvement:	False
Remediation Phase:	0
Date Entered In Computer:	2003-10-10
Spill Record Last Update:	2003-10-10
Spiller Name:	Not reported
Spiller Company:	BLT
Spiller Address:	Not reported
Spiller City,St,Zip:	ZZ
Spiller County:	001
Spiller Contact:	CALLER
Spiller Phone:	Not reported
Spiller Extention:	Not reported
DEC Region:	2
DER Facility ID:	212491
DEC Memo:	"Prior to Sept, 2004 data translation this spill Lead_DEC Field was SANGESLAND Minor spill to cement All cleaned"
Remarks:	"driver overfilled tank - clena up in progress"

Material:

Site ID:	259834
Operable Unit ID:	876035
Operable Unit:	01
Material ID:	552403
Material Code:	0001A
Material Name:	#2 fuel oil
Case No.:	Not reported
Material FA:	Petroleum
Quantity:	2.00
Units:	Gallons

ST THOMAS THE APOSTLE CHURCH (Continued) **U001836421**

Recovered: .00
Resource Affected: Not reported
Oxygenate: Not reported

Tank Test:

HIST AST:
PBS Number: 2-321281
SWIS Code: 6201
Operator: FR. GEORGE HANNA
Facility Phone: (212) 662-2693
Facility Addr2: 262 WEST 118TH STREET
Facility Type: Not reported
Emergency: FR. GEORGE HANNA
Emergency Tel: (212) 662-2765
Old PBSNO: Not reported
Date Inspected: Not reported
Inspector: Not reported
Result of Inspection: Not reported
Owner Name: ARCHDIOCESS OF NEW YORK
Owner Address: 1011 1ST AVENUE
Owner City,St,Zip: NYC, NY 10022
Federal ID: Not reported
Owner Tel: (212) 371-1000
Owner Type: Not reported
Owner Subtype: Not reported
Mailing Contact: FR. GEORGE HANNA
Mailing Name: ST. THOMAS THE APOSTLE CHURCH
Mailing Address: 262 WEST 118TH STREET
Mailing Address 2: Not reported
Mailing City,St,Zip: NYC, NY 10026
Mailing Telephone: (212) 662-2693
Owner Mark: First Owner
Facility Status: 1 - Active PBS facility, i.e. total capacity of the PBS tanks is greater than 1,100 gallons, regardless if Subpart 360-14 tanks exist or not at the facility.
Certification Flag: False
Certification Date: 12/21/1998
Expiration: 08/17/2002
Renew Flag: False
Renew Date: Not reported
Total Capacity: 3000
FAMT: True
Facility Screen: Minor Data Missing
Owner Screen: Minor Data Missing
Tank Screen: Minor Data Missing
Dead Letter: False
CBS Number: Not reported
Town or City: NEW YORK CITY
County Code: 62
Town or City Code: 01
Region: 2

Tank ID: 885
Tank Location: UNDERGROUND, VAULTED, WITH ACCESS

ST THOMAS THE APOSTLE CHURCH (Continued) **U001836421**

Tank Status:	In Service
Install Date:	Not reported
Capacity (Gal):	3000
Product Stored:	NOS 1,2, OR 4 FUEL OIL
Tank Type:	Steel/carbon steel
Tank Internal:	Not reported
Tank External:	Not reported
Pipe Location:	Not reported
Pipe Type:	STEEL/IRON
Pipe Internal:	Not reported
Pipe External:	Not reported
Tank Containment:	Diking
Leak Detection:	0
Overfill Protection:	4
Dispenser Method:	Suction
Date Tested:	Not reported
Next Test Date:	Not reported
Missing Data for Tank:	Minor Data Missing
Date Closed:	Not reported
Test Method:	Not reported
Deleted:	False
Updated:	False
SPDES Number:	Not reported
Lat/Long:	Not reported

SPILLS:

Facility ID:	9806629
Facility Type:	ER
DER Facility ID:	222256
Site ID:	273108
DEC Region:	2
Spill Date:	1998-08-25
Spill Number/Closed Date:	9806629 / 2013-05-23
Spill Cause:	Unknown
Spill Class:	Known release with minimal potential for fire or hazard. DEC Response. Willing Responsible Party. Corrective action taken.
SWIS:	3101
Investigator:	SFRAHMAN
Referred To:	Not reported
Reported to Dept:	1998-08-28
CID:	365
Water Affected:	Not reported
Spill Source:	Institutional, Educational, Gov., Other
Spill Notifier:	Other
Cleanup Ceased:	Not reported
Cleanup Meets Std:	False
Last Inspection:	Not reported
Recommended Penalty:	False
UST Trust:	False
Remediation Phase:	0
Date Entered In Computer:	1998-08-28
Spill Record Last Update:	2013-05-23
Spiller Name:	FATHER GEORGE HANNER
Spiller Company:	CHURCH AT
Spiller Address:	262 W 118TH ST
Spiller City,St,Zip:	MANHATTAN, NY
Spiller Company:	001

ST THOMAS THE APOSTLE CHURCH (Continued) **U001836421**

Contact Name: FATHER GEORGE HANNER
Contact Phone: Not reported
DEC Memo: "Prior to Sept, 2004 data translation this spill Lead_DEC Field was ENGELHARDT 8/25/2004 Sangesland spoke with Bob Hayman of RND Services (845-348-6355) HUD is trying to convert this building into apartments. The tank that collapsed was associated with the school, but it was never registered. RND is working out the PBS registration issues first (new PBS number for school? or 2nd tank on church PBS???) RND will do a site assessment on the tank leak problem area to determine the size of the contamination problem. 6/15/2006 Case is transferred to Remediation Group 10/13/10 - Austin - Spill being transfered from Tang to Region 2 Spills staff - end"
Remarks: "THEY WERE SCRAPING THE TANK TO PAINT IT & IT JUST LET GO - CALLER HAS ALREADY DONE CLEAN UP"

Material:
Site ID: 273108
Operable Unit ID: 1067863
Operable Unit: 01
Material ID: 317779
Material Code: 0001A
Material Name: #2 fuel oil
Case No.: Not reported
Material FA: Petroleum
Quantity: 200.00
Units: Gallons
Recovered: 200.00
Resource Affected: Not reported
Oxygenate: Not reported

Tank Test:

AW483 **THE DERMOT COMPANY** **NY LTANKS** **S109064315**
West **503 WEST 122ND STREET** **N/A**
1/4-1/2 **NEW YORK, NY**
0.435 mi.
2296 ft. **Site 2 of 3 in cluster AW**

Relative:
Higher

Actual:
69 ft.

LTANKS:
Site ID: 397210
Spill Number/Closed Date: 0801308 / 2008-11-19
Spill Date: 2008-05-02
Spill Cause: Tank Test Failure
Spill Source: Commercial/Industrial
Spill Class: Known release with minimal potential for fire or hazard. DEC Response. Willing Responsible Party. Corrective action taken.
Cleanup Ceased: Not reported
Cleanup Meets Standard: False
SWIS: 3101
Investigator: bkfalvey
Referred To: Not reported
Reported to Dept: 2008-05-02
CID: 444
Water Affected: Not reported
Spill Notifier: Tank Tester
Last Inspection: Not reported
Recommended Penalty: False

THE DERMOT COMPANY (Continued) **S109064315**

UST Involvement:	Not reported
Remediation Phase:	0
Date Entered In Computer:	2008-05-02
Spill Record Last Update:	2008-11-19
Spiller Name:	CARMEN SANTIAGO
Spiller Company:	APART
Spiller Address:	503 WEST 122ND STREET
Spiller City,St,Zip:	NEW YORK, NY
Spiller County:	001
Spiller Contact:	CARMEN SANTIAGO
Spiller Phone:	(646) 673-6714
Spiller Extention:	Not reported
DEC Region:	2
DER Facility ID:	346650
DEC Memo:	"5/2/08 bf: Sent ttf letter to: Carmen Santiago The Dermot Company 1775 Broadway, Suite 510 New york, NY 10019 09/10/08-Vought-Violation hearing for spill #0805791 with DEC Burke, DEC Falvey, DEC Vought and Dermot (Carmen Santiago: Carmen Santiago The Dermot Company Realty Management Co., Inc. 1775 Broadway Suite 510 New York, NY 10019 Ph: 646-747-6129 Fax:212-245-4803 email: csantiago@dermotcompany.com As per Santiago proposal for inspect, repair and retest was signed on 8/18 and inspection scheduled for 8/23. New property owner is: Thayer Street Portfolio Investors, LLC at 87 Post Avenue 320 West 57th Street 11/19/08 On 11/17/08, received letter from Robert Urban of Pro Test. On 11/12/08, technicians installed a vent alarm, reconnected and retightened unsealed petrometer gauge, and replaced portion of vent line and retightened all piping, vent line, and remote fill line. Passing Tightness test attached. Received same for 2500 gallon tank. NFA. bf "
Remarks:	"DRY LEAK"

Material:

Site ID:	397210
Operable Unit ID:	1154169
Operable Unit:	01
Material ID:	2144959
Material Code:	0001A
Material Name:	#2 fuel oil
Case No.:	Not reported
Material FA:	Petroleum
Quantity:	.00
Units:	Gallons
Recovered:	.00
Resource Affected:	Not reported
Oxygenate:	Not reported

Tank Test:

Site ID:	397210
Spill Tank Test:	2453638
Tank Number:	Not reported
Tank Size:	1500
Test Method:	03
Leak Rate:	.00
Gross Fail:	Not reported
Modified By:	Watchdog
Last Modified:	Not reported

THE DERMOT COMPANY (Continued) **S109064315**

Test Method: Horner EZ Check I or II

AW484 **APRT** **NY LTANKS** **S109064317**
West **505 WEST 122ND** **N/A**
1/4-1/2 **NEW YORK, NY**
0.435 mi.
2296 ft. **Site 3 of 3 in cluster AW**

Relative:
Higher

Actual:
69 ft.

LTANKS:

Site ID:	397215
Spill Number/Closed Date:	0801313 / 2008-07-07
Spill Date:	2008-05-02
Spill Cause:	Tank Test Failure
Spill Source:	Commercial/Industrial
Spill Class:	Known release with minimal potential for fire or hazard. DEC Response. Willing Responsible Party. Corrective action taken.
Cleanup Ceased:	Not reported
Cleanup Meets Standard:	False
SWIS:	3101
Investigator:	bkfalvey
Referred To:	Not reported
Reported to Dept:	2008-05-02
CID:	444
Water Affected:	Not reported
Spill Notifier:	Other
Last Inspection:	Not reported
Recommended Penalty:	False
UST Involvement:	Not reported
Remediation Phase:	0
Date Entered In Computer:	2008-05-02
Spill Record Last Update:	2008-11-19
Spiller Name:	CARMEN SANTIAGO
Spiller Company:	APRT
Spiller Address:	505 WEST 122ND
Spiller City,St,Zip:	NEW YORK, NY
Spiller County:	001
Spiller Contact:	CARMEN SANTIAGO
Spiller Phone:	(646) 673-6714
Spiller Extention:	Not reported
DEC Region:	2
DER Facility ID:	346654
DEC Memo:	"7/7/08 Spill administratively closed. Second tank test failure. See spill 0801308. bf"
Remarks:	"DRY LEAK"

Material:

Site ID:	397215
Operable Unit ID:	1154178
Operable Unit:	01
Material ID:	2144964
Material Code:	0001A
Material Name:	#2 fuel oil
Case No.:	Not reported
Material FA:	Petroleum
Quantity:	.00
Units:	Gallons

APRT (Continued) **S109064317**

Recovered: .00
Resource Affected: Not reported
Oxygenate: Not reported

Tank Test:
Site ID: 397215
Spill Tank Test: 2486003
Tank Number: Not reported
Tank Size: 2500
Test Method: 03
Leak Rate: .00
Gross Fail: Not reported
Modified By: Watchdog
Last Modified: Not reported
Test Method: Horner EZ Check I or II

AX485 **ENGINE CO. 059/ LADD. CO. 30 FDNY -DDC** **NY LTANKS** **S107522455**
ENE **111 WEST 133RD STREET** **NY Spills** **N/A**
1/4-1/2 **MANHATTAN, NY**
0.437 mi.
2305 ft. **Site 2 of 3 in cluster AX**

Relative:
Lower

Actual:
24 ft.

LTANKS:
Site ID: 66144
Spill Number/Closed Date: 9711067 / 2002-05-08
Spill Date: 1998-01-02
Spill Cause: Tank Failure
Spill Source: Commercial/Industrial
Spill Class: Known release with minimal potential for fire or hazard. DEC Response. Willing Responsible Party. Corrective action taken.
Cleanup Ceased: Not reported
Cleanup Meets Standard: False
SWIS: 3101
Investigator: JAKOLLEE
Referred To: Not reported
Reported to Dept: 1998-01-02
CID: 312
Water Affected: Not reported
Spill Notifier: Other
Last Inspection: Not reported
Recommended Penalty: False
UST Involvement: True
Remediation Phase: 0
Date Entered In Computer: 1998-01-02
Spill Record Last Update: 2005-01-07
Spiller Name: MICHAEL BYRNE
Spiller Company: NYC DDC
Spiller Address: 30-30 THOMPSON AVE - FL 5
Spiller City,St,Zip: LONG ISLAND CITY, NY 11101-
Spiller County: 001
Spiller Contact: TONY MARINO
Spiller Phone: (718) 391-1062
Spiller Extention: Not reported
DEC Region: 2
DER Facility ID: 63372
DEC Memo: "Prior to Sept, 2004 data translation this spill Lead_DEC Field was

ENGINE CO. 059/ LADD. CO. 30 FDNY -DDC (Continued) **S107522455**

KOLLEENY CONTAMINATED SOIL AND GROUNDWATER FOUND DURING CLOSURE OF GASOLINE AND DIESEL USTS AND INITIAL SITE INVESTIGATION BY URS. HOWEVER, SUBSEQUENT SITE INVESTIGATIONS SHOWED SOIL CONTAM. TO BE MINOR AND GROUNDWATER CONTAM. TO BE DECREASING NATURALLY. URS PERFORMED GROUNDWATER MONITORING FOR OVER 2 YEARS, AND BY APRIL 2002 ALL WELLS HAD MET GW STANDARDS FOR AT LEAST 2 SAMPLING EVENTS. OK TO CLOSE."

Remarks: "Sample results came back today - were investigating USTs for leakage - poss tanks leaking."

Material:

Site ID:	66144
Operable Unit ID:	1053940
Operable Unit:	01
Material ID:	329331
Material Code:	0009
Material Name:	gasoline
Case No.:	Not reported
Material FA:	Petroleum
Quantity:	.00
Units:	Gallons
Recovered:	.00
Resource Affected:	Not reported
Oxygenate:	Not reported
Site ID:	66144
Operable Unit ID:	1053940
Operable Unit:	01
Material ID:	329330
Material Code:	0008
Material Name:	diesel
Case No.:	Not reported
Material FA:	Petroleum
Quantity:	.00
Units:	Gallons
Recovered:	.00
Resource Affected:	Not reported
Oxygenate:	Not reported

Tank Test:

SPILLS:

Facility ID:	0512478
Facility Type:	ER
DER Facility ID:	63372
Site ID:	358800
DEC Region:	2
Spill Date:	2006-01-27
Spill Number/Closed Date:	0512478 / 2006-01-27
Spill Cause:	Other
Spill Class:	Known release with minimal potential for fire or hazard. DEC Response. Willing Responsible Party. Corrective action taken.
SWIS:	3101
Investigator:	SMSANGES
Referred To:	Not reported
Reported to Dept:	2006-01-27

ENGINE CO. 059/ LADD. CO. 30 FDNY -DDC (Continued) **S107522455**

CID:	444
Water Affected:	Not reported
Spill Source:	Institutional, Educational, Gov., Other
Spill Notifier:	Other
Cleanup Ceased:	Not reported
Cleanup Meets Std:	False
Last Inspection:	Not reported
Recommended Penalty:	Not reported
UST Trust:	Not reported
Remediation Phase:	0
Date Entered In Computer:	2006-01-27
Spill Record Last Update:	2006-01-27
Spiller Name:	FIRE DEPT
Spiller Company:	FIRE DEPT.
Spiller Address:	111 WEST 133RD STREET
Spiller City,St,Zip:	MANHATTEN, NY
Spiller Company:	001
Contact Name:	FIRE DEPT
Contact Phone:	(718) 999-4358
DEC Memo:	"Sangesland spoke to Metro Fuel. Metro crew cleaned up the basement while the FD was on site. no drains involved"
Remarks:	"THE CAP WAS OFF IN THE BASEMENT, AND LEAKED OUT WHEN FILLING: STILL INVESTIGATING: IT IS 55O GALLON TANK:"

Material:

Site ID:	358800
Operable Unit ID:	1116027
Operable Unit:	01
Material ID:	2106145
Material Code:	0008
Material Name:	diesel
Case No.:	Not reported
Material FA:	Petroleum
Quantity:	Not reported
Units:	Gallons
Recovered:	.00
Resource Affected:	Not reported
Oxygenate:	Not reported

Tank Test:

486
NE
1/4-1/2
0.437 mi.
2309 ft.

Relative:
Higher

Actual:
31 ft.

32ND PERC. NYPD **NY LTANKS** **S106702911**
135TH ST HARLEM **N/A**
MANHATTAN, NY

LTANKS:

Site ID:	235237
Spill Number/Closed Date:	0012735 / 2009-08-28
Spill Date:	2001-03-01
Spill Cause:	Tank Test Failure
Spill Source:	Institutional, Educational, Gov., Other
Spill Class:	Known release that creates potential for fire or hazard. DEC Response. Willing Responsible Party. Corrective action taken.
Cleanup Ceased:	Not reported
Cleanup Meets Standard:	False

32ND PERC. NYPD (Continued) **S106702911**

SWIS:	3101
Investigator:	hrpatel
Referred To:	Not reported
Reported to Dept:	2001-03-01
CID:	257
Water Affected:	Not reported
Spill Notifier:	Tank Tester
Last Inspection:	Not reported
Recommended Penalty:	False
UST Involvement:	False
Remediation Phase:	0
Date Entered In Computer:	2001-03-01
Spill Record Last Update:	2009-08-28
Spiller Name:	Not reported
Spiller Company:	32ND PERC. NYPD
Spiller Address:	135TH ST
Spiller City,St,Zip:	HARLEM, NY
Spiller County:	001
Spiller Contact:	Not reported
Spiller Phone:	Not reported
Spiller Extention:	Not reported
DEC Region:	2
DER Facility ID:	193757
DEC Memo:	"4/2/09 - Austin - Transferred from Needs Reassignment to Patel for further work to remediate and close - end 08/28/09-Hiralkumar Patel. address of 32nd Precinct in Manhattan: 242-252 West 135th Street, New York, NY, 10030 PBS #: 2-342815. site has one 3,000 gal #2 oil UST installed in July 1967. last passing tank test was done on 03/02/2001. tank test due since Mar. 2006 and PBS expired on 12/14/07. found tank test result documents on PBS e-docs. tank test on 03/01/01 was failed in dry portion. during tank test, tank had 2990 gal of product in it. tank system was tested again on 03/02/01 and it passed. as tank system failed in dry portion and system was found tight next day, case closed. sent email to DEC Jacob regarding tank test due and expired PBS."
Remarks:	"tank test failure in an underground tank "

Material:

Site ID:	235237
Operable Unit ID:	834264
Operable Unit:	01
Material ID:	543001
Material Code:	0001A
Material Name:	#2 fuel oil
Case No.:	Not reported
Material FA:	Petroleum
Quantity:	.00
Units:	Gallons
Recovered:	.00
Resource Affected:	Not reported
Oxygenate:	Not reported

Tank Test:

AZ487 **ABOVE GROUND TANK - TTF** **NY LTANKS** **S114561808**
ESE **17 WEST 125TH ST** **N/A**
1/4-1/2 **NYC, NY**
0.448 mi.
2366 ft. **Site 1 of 2 in cluster AZ**

Relative:
Lower

Actual:
25 ft.

LTANKS:

Site ID:	488555
Spill Number/Closed Date:	1307857 / Not Reported
Spill Date:	2013-11-01
Spill Cause:	Tank Test Failure
Spill Source:	Commercial/Industrial
Spill Class:	Possible release with minimal potential for fire or hazard or Known release with no damage. DEC Response. Willing Responsible Party. Corrective action taken.
Cleanup Ceased:	Not reported
Cleanup Meets Standard:	False
SWIS:	3101
Investigator:	AXDORONO
Referred To:	RESPONSE IS DUE
Reported to Dept:	2013-11-01
CID:	Not reported
Water Affected:	Not reported
Spill Notifier:	Other
Last Inspection:	Not reported
Recommended Penalty:	False
UST Involvement:	False
Remediation Phase:	1
Date Entered In Computer:	2013-11-01
Spill Record Last Update:	2015-11-16
Spiller Name:	TREE TOP DEVELOPMENT
Spiller Company:	NO ONE
Spiller Address:	Not reported
Spiller City,St,Zip:	NY
Spiller County:	999
Spiller Contact:	CHRISTOPHER STEELE
Spiller Phone:	(718) 624-4842
Spiller Extention:	Not reported
DEC Region:	2
DER Facility ID:	443627
DEC Memo:	"Dry leak. repairs retest pending. Assigned to DEC Demeo for followup. 03-18-2015 - V. Brevdo This TTF Spill Case is re-assigned to Remediation Section B as per discussion with Chief of Spill Response on 03/17/2015. Case is further assigned to Ms. Ainura Doronova as Project Manager. - VB 03/18/2015: This spill case was transferred to A. Doronova. - AD 04/21/2015: Looked for the owner's info in the PBS database. There are three different search results for the same address with three different PBS IDs. Will look in Acris. AD 04/24/2015: Looked in Acris. The property block is 01723, lot is 0023. AD 04/29/2015: Asked advise from PBS-unit regarding the issue with three different search results for the same address with three different PBS IDs. They will look into it. AD 05/01/2015: Received the following response from PBS-unit: There are three PBS numbers for the same tank at subject address, but only 2-612163 is active. Both 2-340464 and 2-605389 are inactive because we discovered back in January that they were duplicates (triplicates?) of 2-612163. We used to call this situation Administratively Closed but now it s just Inactive . According to PBS database, the contact person for this site is - Peter Garsia, phone number: (646)335-0730. Address: 17

ABOVE GROUND TANK - TTF (Continued) **S114561808**

West 125 Holdings, LLC 200 West 106th Street New York, NY 10025
Issued and sent a certified TTF Letter (# 7010 0290 0000 9758 3458)
to Mr. Peter Garcia of 17 West 125 Holdings, LLC. Response is due
June 1, 2015. AD"

Remarks: ""

Material:

Site ID:	488555
Operable Unit ID:	1238162
Operable Unit:	01
Material ID:	2238045
Material Code:	0001A
Material Name:	#2 fuel oil
Case No.:	Not reported
Material FA:	Petroleum
Quantity:	Not reported
Units:	Not reported
Recovered:	Not reported
Resource Affected:	Not reported
Oxygenate:	Not reported

Tank Test:

BA488 **APT COMPLEX TTF** **NY LTANKS** **S113494301**
WNW **80 LASALLE ST** **N/A**
1/4-1/2 **NEW YORK CITY, NY**
0.450 mi.
2374 ft. **Site 1 of 2 in cluster BA**

Relative:
Higher

Actual:
37 ft.

LTANKS:

Site ID:	481356
Spill Number/Closed Date:	1300996 / Not Reported
Spill Date:	2013-04-29
Spill Cause:	Tank Test Failure
Spill Source:	Commercial/Industrial
Spill Class:	Known release with minimal potential for fire or hazard. DEC Response. Willing Responsible Party. Corrective action taken.
Cleanup Ceased:	Not reported
Cleanup Meets Standard:	False
SWIS:	3101
Investigator:	TJDEMEO
Referred To:	Not reported
Reported to Dept:	2013-04-30
CID:	Not reported
Water Affected:	Not reported
Spill Notifier:	Other
Last Inspection:	Not reported
Recommended Penalty:	False
UST Involvement:	False
Remediation Phase:	1
Date Entered In Computer:	2013-04-30
Spill Record Last Update:	2013-05-13
Spiller Name:	Not reported
Spiller Company:	TANK TEST FAILURE
Spiller Address:	Not reported
Spiller City,St,Zip:	NY

APT COMPLEX TTF (Continued) **S113494301**

Spiller County:	999
Spiller Contact:	GIL MELENDEZ
Spiller Phone:	(212) 865-3631
Spiller Extention:	Not reported
DEC Region:	2
DER Facility ID:	436629
DEC Memo:	"Sangesland called Mark at PTC - He said they were working on repairs and retesting. "
Remarks:	"repair/retest pending"

Material:

Site ID:	481356
Operable Unit ID:	1231130
Operable Unit:	01
Material ID:	2229827
Material Code:	0001A
Material Name:	#2 fuel oil
Case No.:	Not reported
Material FA:	Petroleum
Quantity:	Not reported
Units:	Not reported
Recovered:	Not reported
Resource Affected:	Not reported
Oxygenate:	Not reported

Tank Test:

BA489 **SPILL NUMBER 0300855** **NY LTANKS** **S105998767**
WNW **80 LASALLE ST** **N/A**
1/4-1/2 **MANHATTAN, NY**
0.450 mi.
2374 ft. **Site 2 of 2 in cluster BA**

Relative:
Higher

Actual:
37 ft.

LTANKS:

Site ID:	211708
Spill Number/Closed Date:	0300854 / 2006-02-07
Spill Date:	2003-04-24
Spill Cause:	Tank Test Failure
Spill Source:	Commercial/Industrial
Spill Class:	Known release that creates potential for fire or hazard. DEC Response. Willing Responsible Party. Corrective action taken.
Cleanup Ceased:	Not reported
Cleanup Meets Standard:	False
SWIS:	3101
Investigator:	Con Ed Unassigned
Referred To:	Not reported
Reported to Dept:	2003-04-24
CID:	257
Water Affected:	Not reported
Spill Notifier:	Tank Tester
Last Inspection:	Not reported
Recommended Penalty:	False
UST Involvement:	False
Remediation Phase:	0
Date Entered In Computer:	2003-04-24
Spill Record Last Update:	2006-02-07

SPILL NUMBER 0300855 (Continued) **S105998767**

Spiller Name:	MATT GENTIEL
Spiller Company:	Not reported
Spiller Address:	80 LASALLE ST
Spiller City,St,Zip:	MANHATTEN, NY
Spiller County:	001
Spiller Contact:	MATT GENTIEL
Spiller Phone:	(212) 865-3531
Spiller Extention:	204
DEC Region:	2
DER Facility ID:	175442
DEC Memo:	"Prior to Sept, 2004 data translation this spill Lead_DEC Field was TIPPLE 4/24/03 TJD TTF letter sent. 12/19/05 Feroze. Spill is transferred from Ketani to Feroze. 02/01/06. Feroze, PBS of this spill is # 2-336475. Phone of Mr. Matthew is not is service. TTF is sent to : Morningside Heights Housing. 80 Lasalle Street New York, NY 10027 Att: Matthew Gentile 02/06/06. Mail of TTF letter is not delivered. I faxed the TTF tetter to Matthew 212 866-8626. and talked to him 212-865-3631. He will fax the documents soon. 02/07/06. Feroze. Mr. Matthew submitted the documents that ADVANCED TANK SERVICES CO. fixed the pboblem and test tank on 08/11/03. The tank test was passed. He also informed that they don't have any problem now. The spill is closed."
Remarks:	"EVALUATE AND RETEST"

Material:

Site ID:	211708
Operable Unit ID:	867224
Operable Unit:	01
Material ID:	555353
Material Code:	0001A
Material Name:	#2 fuel oil
Case No.:	Not reported
Material FA:	Petroleum
Quantity:	.00
Units:	Gallons
Recovered:	.00
Resource Affected:	Not reported
Oxygenate:	Not reported

Tank Test:

Site ID:	211709
Spill Number/Closed Date:	0300855 / 2003-08-29
Spill Date:	2003-04-24
Spill Cause:	Tank Test Failure
Spill Source:	Commercial/Industrial
Spill Class:	Known release that creates potential for fire or hazard. DEC Response. Willing Responsible Party. Corrective action taken.
Cleanup Ceased:	Not reported
Cleanup Meets Standard:	False
SWIS:	3101
Investigator:	TJDEMEO
Referred To:	Not reported
Reported to Dept:	2003-04-24
CID:	257

SPILL NUMBER 0300855 (Continued) **S105998767**

Water Affected:	Not reported
Spill Notifier:	Tank Tester
Last Inspection:	Not reported
Recommended Penalty:	False
UST Involvement:	False
Remediation Phase:	0
Date Entered In Computer:	2003-04-24
Spill Record Last Update:	2003-08-29
Spiller Name:	MATT GENTIEL
Spiller Company:	Not reported
Spiller Address:	80 LASALLE ST
Spiller City,St,Zip:	MANHATTEN, NY
Spiller County:	001
Spiller Contact:	MATT GENTIEL
Spiller Phone:	(212) 865-3531
Spiller Extention:	204
DEC Region:	2
DER Facility ID:	175442
DEC Memo:	"Prior to Sept, 2004 data translation this spill Lead_DEC Field was DEMEO 4/24/03 TJD TTF letter sent. 8/29/03 TJD Tank passed retest. Documents in file. Spill closed."
Remarks:	"UNCOVER AND RETEST"

Material:

Site ID:	211709
Operable Unit ID:	868990
Operable Unit:	01
Material ID:	508928
Material Code:	0001A
Material Name:	#2 fuel oil
Case No.:	Not reported
Material FA:	Petroleum
Quantity:	.00
Units:	Gallons
Recovered:	.00
Resource Affected:	Not reported
Oxygenate:	Not reported

Tank Test:

AY490 **TAFT HOUSES -NYCHA** **NY LTANKS** **S100493400**
SSW **131 SAINT NICHOLAS AVE** **NY Spills** **N/A**
1/4-1/2 **MANHATTAN, NY**
0.450 mi.
2374 ft. **Site 2 of 2 in cluster AY**

Relative:
Higher

Actual:
31 ft.

LTANKS:

Site ID:	147652
Spill Number/Closed Date:	9200615 / 1995-04-27
Spill Date:	1992-04-15
Spill Cause:	Tank Test Failure
Spill Source:	Institutional, Educational, Gov., Other
Spill Class:	Known release with minimal potential for fire or hazard. DEC Response. Willing Responsible Party. Corrective action taken.
Cleanup Ceased:	1995-04-27
Cleanup Meets Standard:	True

TAFT HOUSES -NYCHA (Continued) **S100493400**

SWIS:	3101
Investigator:	HEALY
Referred To:	Not reported
Reported to Dept:	1992-04-15
CID:	Not reported
Water Affected:	Not reported
Spill Notifier:	Tank Tester
Last Inspection:	Not reported
Recommended Penalty:	False
UST Involvement:	False
Remediation Phase:	0
Date Entered In Computer:	1992-04-24
Spill Record Last Update:	2005-12-27
Spiller Name:	Not reported
Spiller Company:	NYCHA
Spiller Address:	Not reported
Spiller City,St,Zip:	ZZ
Spiller County:	001
Spiller Contact:	Not reported
Spiller Phone:	Not reported
Spiller Extention:	Not reported
DEC Region:	2
DER Facility ID:	179188
DEC Memo:	""
Remarks:	"E I & R 10K. SEE SPILL # 9302271"

Material:

Site ID:	147652
Operable Unit ID:	967861
Operable Unit:	01
Material ID:	415397
Material Code:	0002A
Material Name:	#4 fuel oil
Case No.:	Not reported
Material FA:	Petroleum
Quantity:	-1.00
Units:	Not reported
Recovered:	.00
Resource Affected:	Not reported
Oxygenate:	Not reported

Tank Test:

Site ID:	147652
Spill Tank Test:	1539873
Tank Number:	001
Tank Size:	0
Test Method:	00
Leak Rate:	.00
Gross Fail:	Not reported
Modified By:	Spills
Last Modified:	Not reported
Test Method:	Unknown

Site ID:	299077
Spill Number/Closed Date:	9003741 / 1995-04-27

TAFT HOUSES -NYCHA (Continued) **S100493400**

Spill Date:	1990-07-03
Spill Cause:	Tank Test Failure
Spill Source:	Institutional, Educational, Gov., Other
Spill Class:	Known release with minimal potential for fire or hazard. DEC Response. Willing Responsible Party. Corrective action taken.
Cleanup Ceased:	1995-04-27
Cleanup Meets Standard:	True
SWIS:	3101
Investigator:	HEALY
Referred To:	Not reported
Reported to Dept:	1990-07-03
CID:	Not reported
Water Affected:	Not reported
Spill Notifier:	Tank Tester
Last Inspection:	Not reported
Recommended Penalty:	False
UST Involvement:	False
Remediation Phase:	0
Date Entered In Computer:	1990-07-06
Spill Record Last Update:	2005-12-27
Spiller Name:	Not reported
Spiller Company:	NYC HOUSING AUTHORITY
Spiller Address:	Not reported
Spiller City,St,Zip:	ZZ
Spiller County:	001
Spiller Contact:	Not reported
Spiller Phone:	Not reported
Spiller Extention:	Not reported
DEC Region:	2
DER Facility ID:	179188
DEC Memo:	""
Remarks:	"GROSS LEAK AT MANWAY GASKET, RETURN LINE LEAKING & SUCTION LINE-TO REMOVE, REPAIR & RETEST. TANK RETESTED 3/6/91-FAILED, WILL E,I & R. SEE SPILL # 9302271"

Material:

Site ID:	299077
Operable Unit ID:	941563
Operable Unit:	01
Material ID:	434878
Material Code:	0002A
Material Name:	#4 fuel oil
Case No.:	Not reported
Material FA:	Petroleum
Quantity:	-1.00
Units:	Not reported
Recovered:	.00
Resource Affected:	Not reported
Oxygenate:	Not reported

Tank Test:

Site ID:	299077
Spill Tank Test:	1537257
Tank Number:	001
Tank Size:	0
Test Method:	00

TAFT HOUSES -NYCHA (Continued) **S100493400**

Leak Rate:	.00
Gross Fail:	Not reported
Modified By:	Spills
Last Modified:	Not reported
Test Method:	Unknown

Site ID:	276232
Spill Number/Closed Date:	9302271 / 2008-10-10
Spill Date:	1993-05-18
Spill Cause:	Tank Test Failure
Spill Source:	Commercial/Industrial
Spill Class:	Known release with minimal potential for fire or hazard. DEC Response. Willing Responsible Party. Corrective action taken.
Cleanup Ceased:	Not reported
Cleanup Meets Standard:	False
SWIS:	3101
Investigator:	jkkann
Referred To:	CONSOLIDATED WITH 0107089
Reported to Dept:	1993-05-18
CID:	Not reported
Water Affected:	Not reported
Spill Notifier:	Tank Tester
Last Inspection:	Not reported
Recommended Penalty:	False
UST Involvement:	False
Remediation Phase:	0
Date Entered In Computer:	1993-05-20
Spill Record Last Update:	2008-10-10
Spiller Name:	Not reported
Spiller Company:	NYCHA
Spiller Address:	Not reported
Spiller City,St,Zip:	ZZ
Spiller County:	001
Spiller Contact:	Not reported
Spiller Phone:	Not reported
Spiller Extention:	Not reported
DEC Region:	2
DER Facility ID:	179188
DEC Memo:	"12/27/05: This spill transferred from J.Kolleeny to S.Kraszewski. A 10K tank replaced with an 8K tank in Sept 2000 with several tank failures since 1990. No site assessment performed to date. Must check if the 8K tank was placed in same location as 10K tank. - SK 03/23/06: This spill transferred to K.Tang - SK"
Remarks:	"WILL EI&R - EXCAVATING CONTAMINATED SOIL."

Material:

Site ID:	276232
Operable Unit ID:	980708
Operable Unit:	01
Material ID:	399399
Material Code:	0002A
Material Name:	#4 fuel oil
Case No.:	Not reported
Material FA:	Petroleum
Quantity:	-1.00
Units:	Not reported

TAFT HOUSES -NYCHA (Continued) **S100493400**

Recovered: .00
Resource Affected: Not reported
Oxygenate: Not reported

Tank Test:
Site ID: 276232
Spill Tank Test: 1541548
Tank Number: 001
Tank Size: 0
Test Method: 00
Leak Rate: .00
Gross Fail: Not reported
Modified By: Spills
Last Modified: Not reported
Test Method: Unknown

SPILLS:
Facility ID: 0107089
Facility Type: ER
DER Facility ID: 179188
Site ID: 216432
DEC Region: 2
Spill Date: 2001-10-09
Spill Number/Closed Date: 0107089 / 2013-05-29
Spill Cause: Unknown
Spill Class: Known release with minimal potential for fire or hazard. DEC Response. Willing Responsible Party. Corrective action taken.
SWIS: 3101
Investigator: jkkann
Referred To: Not reported
Reported to Dept: 2001-10-09
CID: 382
Water Affected: Not reported
Spill Source: Private Dwelling
Spill Notifier: Affected Persons
Cleanup Ceased: Not reported
Cleanup Meets Std: False
Last Inspection: Not reported
Recommended Penalty: False
UST Trust: False
Remediation Phase: 0
Date Entered In Computer: 2001-10-09
Spill Record Last Update: 2013-10-09
Spiller Name: Not reported
Spiller Company: RAD OIL COMPANY
Spiller Address: Not reported
Spiller City,St,Zip: ZZ
Spiller Company: 001
Contact Name: NORMAN ZABUSKY
Contact Phone: (718) 707-5719
DEC Memo: "Prior to Sept, 2004 data translation this spill Lead_DEC Field was KOLLEENY 10/10/01 SITE VISIT REVEALED THAT THE OIL HAD FILLED THE RISER AREA ABOVE THE TANKS AND SPILLED OUT ONTO THE PAVED SURFACE OF THE PARKING LOT. UPON FURTHER INSPECTION THERE WAS FRESH #2 OIL THAT HAD IMPACTED THE SUMP WITH THE OLD OIL MOP STILL ABLE TO FUNCTION.

TAFT HOUSES -NYCHA (Continued) **S100493400**

THE OLD OIL WAS DISCOLORED, THE FRESH OIL IS RED. HOUSING AUTHORITY TO REMOVE THE SATURATED SOIL FROM THE FILL AREA AND CONTINUOUSLY RUN THE OIL MOP. FIRST ESTIMATE OF 1500 GAL. SPILL MAY BE ON THE LOW SIDE. 4/30/2004 TRANSFERRED FROM TIPPLE TO KOLLEENY AS DIRECTED BY RSE BECAUSE IT IS A NYC FACILITY///// 11/04/05: This spill transferred from J.Kolleeny to S.Kraszewski. 12/27/05: No record of an oil mop system in place on Product Recovery System Report. Additional info on where #2 oil was discovered and recovery records from the oil mop. - SK 03/15/06: This spill reassigned to K.Tang. - SK 07/22/10: J.Kann - Site reassigned to J.Kann. Investigative work plan received on 7/15/10. 10/27/11: J.Kann - spill 9302271 previously closed to consolidate with this spill. SIWP was reviewed. WP did not include the installation of permanent wells for groundwater flow direction and analysis. In addition, the report did not discuss any of the information above related to the overfill - ie was any soil removed from the fill port area? did the product flow into other areas? Email sent to NYCHA (edoced). 2/8/12: J.kann - Revised figure 2 submitted today. Addendum Letter responding to comments was received on December 7, 2011. Addendum Letter, together with original Work Plan and revised Figure approved in an email today and edoced. 3/15/13: J.kann - Stip mailed to NYCHA on 3/4/13 4/8/13: J.Kann - Exension request letter received from NYCHA on April 4, 2013. NYCHA would like to submit the signed stipulation agreement by April 26. 4/16/13: J.kann - visited site on 4/16. Drilling work on-going. Boring location modifications agreed to (email attached) due to site conditions. 5/29/13: J.Kann - report received and reviewed today. All soil and gw ND for VOCs and SVOCs. No indication of petroleum staining in soil borings and no petroleum odors noted. Based on results of investigation, spill closed. "

Remarks: "overfilled during delivery - caused spill in fill box and manway - unknown if impacted soil. still under investigation."

Material:

Site ID:	216432
Operable Unit ID:	845290
Operable Unit:	01
Material ID:	531926
Material Code:	0001A
Material Name:	#2 fuel oil
Case No.:	Not reported
Material FA:	Petroleum
Quantity:	1500.00
Units:	Gallons
Recovered:	.00
Resource Affected:	Not reported
Oxygenate:	Not reported

Tank Test:

Facility ID:	9909574
Facility Type:	ER
DER Facility ID:	196514
Site ID:	238724
DEC Region:	2
Spill Date:	1999-11-06
Spill Number/Closed Date:	9909574 / 2008-10-09

TAFT HOUSES -NYCHA (Continued) **S100493400**

Spill Cause:	Unknown
Spill Class:	Known release with minimal potential for fire or hazard. DEC Response. Willing Responsible Party. Corrective action taken.
SWIS:	3101
Investigator:	jkkann
Referred To:	CONSOLIDATED WITH 0107089
Reported to Dept:	1999-11-06
CID:	389
Water Affected:	Not reported
Spill Source:	Commercial/Industrial
Spill Notifier:	Responsible Party
Cleanup Ceased:	Not reported
Cleanup Meets Std:	False
Last Inspection:	Not reported
Recommended Penalty:	False
UST Trust:	False
Remediation Phase:	0
Date Entered In Computer:	1999-11-06
Spill Record Last Update:	2008-10-10
Spiller Name:	CALLER
Spiller Company:	NYC HOUSING
Spiller Address:	123 WILLIAMS STREET
Spiller City,St,Zip:	NEW YORK, NY
Spiller Company:	001
Contact Name:	Not reported
Contact Phone:	Not reported
DEC Memo:	"11/28/05: This spill transferred from J.Kolleeny to S.Kraszewski. 01/30/06: This spill transferred from S.Kraszewaski to Q.Abidi. 04/03/06: This spill transferred from Q. Abidi to Koon Tang. 10/9/08: J.Kann - Spill transferred to J.Kann and closed to consolidate with spill 0107089 (131 St. Nicolaus Avenue)"
Remarks:	"material into pitt area shut off prior to entering a sewer line clean up is in the process and no callback necessary "

Material:

Site ID:	238724
Operable Unit ID:	1084323
Operable Unit:	01
Material ID:	298654
Material Code:	0002A
Material Name:	#4 fuel oil
Case No.:	Not reported
Material FA:	Petroleum
Quantity:	5.00
Units:	Gallons
Recovered:	5.00
Resource Affected:	Not reported
Oxygenate:	Not reported

Tank Test:

BB491 **APRT BUILDING** **NY LTANKS** **S106868934**
WSW **400 WEST 119TH STREET** **N/A**
1/4-1/2 **NEW YORK, NY**
0.454 mi.
2399 ft. **Site 1 of 2 in cluster BB**

Relative:
Higher

Actual:
127 ft.

LTANKS:

Site ID:	339054
Spill Number/Closed Date:	0413193 / 2006-03-15
Spill Date:	2005-03-18
Spill Cause:	Tank Failure
Spill Source:	Private Dwelling
Spill Class:	Possible release with minimal potential for fire or hazard or Known release with no damage. DEC Response. Willing Responsible Party. Corrective action taken.
Cleanup Ceased:	Not reported
Cleanup Meets Standard:	True
SWIS:	3101
Investigator:	rmpiper
Referred To:	Not reported
Reported to Dept:	2005-03-18
CID:	444
Water Affected:	Not reported
Spill Notifier:	Other
Last Inspection:	Not reported
Recommended Penalty:	False
UST Involvement:	False
Remediation Phase:	0
Date Entered In Computer:	2005-03-18
Spill Record Last Update:	2006-03-15
Spiller Name:	RENEE LEWIS
Spiller Company:	APRT BUILDING
Spiller Address:	400 WEST 119TH STREET
Spiller City,St,Zip:	NEW YORK, NY
Spiller County:	001
Spiller Contact:	RENEE LEWIS
Spiller Phone:	(917) 299-7257
Spiller Extention:	Not reported
DEC Region:	2
DER Facility ID:	285674
DEC Memo:	"11/10/05- DEC Piper placed call into Eastman to determine status of spill. Left Message 2:40pm 3/13/06- DEC Piper spoke w/ Colombia U. Gunther will call me back since he is familiar w/ the event. 3/15/06- DEC Piper spoke w/ Guenter. As per him , there was an overfill and AL Eastmo9nd cleaned it up. Spoke W/ Isaac of Eastmond. He confirmed that it was an overfill rather than a leaking tank as initially reprted. PBS records not up to date. Mailed application to Guenther. CLosed."
Remarks:	"LEAKING TANK AT THIS LOCATION:"

Material:

Site ID:	339054
Operable Unit ID:	1100972
Operable Unit:	01
Material ID:	581120
Material Code:	0003A
Material Name:	#6 fuel oil
Case No.:	Not reported
Material FA:	Petroleum

APRT BUILDING (Continued) **S106868934**

Quantity: Not reported
Units: Gallons
Recovered: .00
Resource Affected: Not reported
Oxygenate: Not reported

Tank Test:

---

492 **33 W 131ST ST** **NY LTANKS** **S102671505**
East **43 W 131ST ST** **N/A**
1/4-1/2 **MANHATTAN, NY**
0.458 mi.
2418 ft.

Relative:
Lower

Actual:
21 ft.

LTANKS:
Site ID: 272102
Spill Number/Closed Date: 8911311 / 1990-03-16
Spill Date: 1990-02-28
Spill Cause: Tank Overfill
Spill Source: Tank Truck
Spill Class: Not reported
Cleanup Ceased: 1990-03-16
Cleanup Meets Standard: True
SWIS: 3101
Investigator: O'DOWD
Referred To: Not reported
Reported to Dept: 1990-02-28
CID: Not reported
Water Affected: Not reported
Spill Notifier: Responsible Party
Last Inspection: Not reported
Recommended Penalty: False
UST Involvement: False
Remediation Phase: 0
Date Entered In Computer: 1990-03-05
Spill Record Last Update: 2003-11-19
Spiller Name: Not reported
Spiller Company: PUBLIC FUEL
Spiller Address: Not reported
Spiller City,St,Zip: ZZ
Spiller County: 001
Spiller Contact: Not reported
Spiller Phone: Not reported
Spiller Extention: Not reported
DEC Region: 2
DER Facility ID: 221465
DEC Memo: ""
Remarks: "VENT SPRAY DUE TO OVERFILL - PAVEMENT SPILL TEAM TO CLEAN UP."

Material:
Site ID: 272102
Operable Unit ID: 936986
Operable Unit: 01
Material ID: 440835
Material Code: 0001A
Material Name: #2 fuel oil

33 W 131ST ST (Continued) **S102671505**

Case No.: Not reported
Material FA: Petroleum
Quantity: 5.00
Units: Pounds
Recovered: .00
Resource Affected: Not reported
Oxygenate: Not reported

Tank Test:

493
WNW
1/4-1/2
0.459 mi.
2425 ft.

GRANT HOUSES -NYCHA **NY LTANKS S104511058**
1320 AMSTERDAM AVE **NY Spills N/A**
MANHATTAN, NY

Relative:
Higher

Actual:
31 ft.

LTANKS:
Site ID: 225886
Spill Number/Closed Date: 9415543 / 2005-10-24
Spill Date: 1995-02-28
Spill Cause: Tank Test Failure
Spill Source: Institutional, Educational, Gov., Other
Spill Class: Known release with minimal potential for fire or hazard. DEC Response. Willing Responsible Party. Corrective action taken.
Cleanup Ceased: Not reported
Cleanup Meets Standard: False
SWIS: 3101
Investigator: SWKRASZE
Referred To: Not reported
Reported to Dept: 1995-02-28
CID: Not reported
Water Affected: Not reported
Spill Notifier: Tank Tester
Last Inspection: Not reported
Recommended Penalty: False
UST Involvement: False
Remediation Phase: 0
Date Entered In Computer: 1995-02-28
Spill Record Last Update: 2005-10-24
Spiller Name: Not reported
Spiller Company: NYC HOUSING AUTHORITY
Spiller Address: Not reported
Spiller City,St,Zip: ZZ
Spiller County: 001
Spiller Contact: Not reported
Spiller Phone: Not reported
Spiller Extention: Not reported
DEC Region: 2
DER Facility ID: 186454
DEC Memo: "10/24/05: This spill closed to consolidate with open spill #9914395. S.Kraszewski"
Remarks: "TANK #2-COULD NOT MAINTAIN LEVEL"

Material:
Site ID: 225886
Operable Unit ID: 1012815

GRANT HOUSES -NYCHA (Continued) **S104511058**

Operable Unit:	01
Material ID:	370727
Material Code:	0002A
Material Name:	#4 fuel oil
Case No.:	Not reported
Material FA:	Petroleum
Quantity:	-1.00
Units:	Gallons
Recovered:	.00
Resource Affected:	Not reported
Oxygenate:	Not reported

Tank Test:

Site ID:	225886
Spill Tank Test:	1543643
Tank Number:	002
Tank Size:	0
Test Method:	00
Leak Rate:	.00
Gross Fail:	Not reported
Modified By:	Spills
Last Modified:	Not reported
Test Method:	Unknown

Site ID:	59375
Spill Number/Closed Date:	9415378 / 2005-10-24
Spill Date:	1995-02-23
Spill Cause:	Tank Test Failure
Spill Source:	Institutional, Educational, Gov., Other
Spill Class:	Known release with minimal potential for fire or hazard. DEC Response. Willing Responsible Party. Corrective action taken.
Cleanup Ceased:	Not reported
Cleanup Meets Standard:	False
SWIS:	3101
Investigator:	SWKRASZE
Referred To:	Not reported
Reported to Dept:	1995-02-23
CID:	Not reported
Water Affected:	Not reported
Spill Notifier:	Tank Tester
Last Inspection:	Not reported
Recommended Penalty:	False
UST Involvement:	False
Remediation Phase:	0
Date Entered In Computer:	1995-02-24
Spill Record Last Update:	2005-10-24
Spiller Name:	Not reported
Spiller Company:	NYC HOUSING AUTHORITY
Spiller Address:	Not reported
Spiller City,St,Zip:	ZZ
Spiller County:	001
Spiller Contact:	Not reported
Spiller Phone:	Not reported
Spiller Extention:	Not reported
DEC Region:	2
DER Facility ID:	186454

GRANT HOUSES -NYCHA (Continued) **S104511058**

DEC Memo: "10/24/05: This spill closed to consolidate with open spill #9914395. S. Kraszewski"
Remarks: "TO ISOLATE AND REPAIR AND RETEST ASAP."

Material:
Site ID: 59375
Operable Unit ID: 1008821
Operable Unit: 01
Material ID: 567051
Material Code: 0002A
Material Name: #4 fuel oil
Case No.: Not reported
Material FA: Petroleum
Quantity: -1.00
Units: Gallons
Recovered: .00
Resource Affected: Not reported
Oxygenate: Not reported

Tank Test:
Site ID: 59375
Spill Tank Test: 1543633
Tank Number: 001
Tank Size: 0
Test Method: 00
Leak Rate: .00
Gross Fail: Not reported
Modified By: Spills
Last Modified: Not reported
Test Method: Unknown

SPILLS:
Facility ID: 9914395
Facility Type: ER
DER Facility ID: 186454
Site ID: 87240
DEC Region: 2
Spill Date: 2000-03-21
Spill Number/Closed Date: 9914395 / 2013-09-23
Spill Cause: Housekeeping
Spill Class: Known release with minimal potential for fire or hazard. DEC Response. Willing Responsible Party. Corrective action taken.
SWIS: 3101
Investigator: jkkann
Referred To: SIR RCVD 07/15/10
Reported to Dept: 2000-03-21
CID: 282
Water Affected: Not reported
Spill Source: Commercial/Industrial
Spill Notifier: Other
Cleanup Ceased: Not reported
Cleanup Meets Std: False
Last Inspection: Not reported
Recommended Penalty: False
UST Trust: False

GRANT HOUSES -NYCHA (Continued) **S104511058**

Remediation Phase:	0
Date Entered In Computer:	2000-03-21
Spill Record Last Update:	2013-09-23
Spiller Name:	N/A
Spiller Company:	NYC HOUSING AUTHORITY
Spiller Address:	90 CHURCH STREET
Spiller City,St,Zip:	MANHATTAN, NY
Spiller Company:	001
Contact Name:	MR DECLAN POWER
Contact Phone:	(718) 378-7000
DEC Memo:	"11/22/05: This spill transferred from J.Kolleeny to S.Kraszewski. 07/10/06: NYCHA update summary states that two 32K USTs installed in 1957 and stored #4 and #6 oil were replaced in 2000 by a single 20K UST that currently stores #2 oil. Soil contamination encountered during the tank removal, no recovery system or MWs on-site. Soil and GW conditions unknown. No site assessment available, recommends that one be performed. - SK 02/08/07 : DEC lead changed from S. Kraszewski to J. Kann. J.Kann 12/04/08: J.Kann - Met with NYCHA and their consultant (Prefferred Environmental) on October 3 to discuss requirements of the site. WP received 12/3/08. 7/20/10 J.Kann - SIR received on July 15, 2010 and edoced. 9/23/13: J.Kann - SIR reviewed. Spill closed based on teh following- -UST replaced in 2000 -714 tons of petroleum impacted soils removed in 2000 as part of tank replacement activities -6 borings advanced (12-20 feet) to shallow bedrock in 2009. -1 gw monitoring well installed in bedrock where soil boring indicated petroleum odors -No impacts to groundwater in sample collected. -Visited site on 7/31/13. Well was gauged. No product present. -NFA"
Remarks:	"THEY WERE EXCAVATING IN THE AREA AND FOUND CONTAMINATED SOIL.SPILL IS STILL IN THE GROUND.HOUSING PROJECT IS CALLED GENERAL GRANT COMPLEX."

Material:

Site ID:	87240
Operable Unit ID:	1092500
Operable Unit:	01
Material ID:	292679
Material Code:	0001A
Material Name:	#2 fuel oil
Case No.:	Not reported
Material FA:	Petroleum
Quantity:	.00
Units:	Gallons
Recovered:	.00
Resource Affected:	Not reported
Oxygenate:	Not reported

Tank Test:

BC494 **MANHATTANVILLE HOUSES -NYCHA** **NY LTANKS** **S104073522**
NNW **1430 AMSTERDAM AVENUE** **NY AST** **N/A**
1/4-1/2 **NEW YORK CITY, NY** **NY Spills**
0.461 mi.
2433 ft. **Site 1 of 2 in cluster BC**

Relative:
Higher

Actual:
61 ft.

LTANKS:

Site ID:	216699
Spill Number/Closed Date:	9200116 / 2005-12-28
Spill Date:	1992-04-03
Spill Cause:	Tank Test Failure
Spill Source:	Institutional, Educational, Gov., Other
Spill Class:	Possible release with minimal potential for fire or hazard or Known release with no damage. DEC Response. Willing Responsible Party. Corrective action taken.
Cleanup Ceased:	Not reported
Cleanup Meets Standard:	False
SWIS:	3101
Investigator:	SWKRASZE
Referred To:	Not reported
Reported to Dept:	1992-04-03
CID:	Not reported
Water Affected:	Not reported
Spill Notifier:	Police Department
Last Inspection:	Not reported
Recommended Penalty:	False
UST Involvement:	False
Remediation Phase:	0
Date Entered In Computer:	1992-04-07
Spill Record Last Update:	2005-12-28
Spiller Name:	Not reported
Spiller Company:	NYCHA
Spiller Address:	250 BWAY.
Spiller City,St,Zip:	NY, NY 10007
Spiller County:	001
Spiller Contact:	Not reported
Spiller Phone:	Not reported
Spiller Extention:	Not reported
DEC Region:	2
DER Facility ID:	236589
DEC Memo:	"12/28/05: This spill transferred from J.Kolleeny to S.Kraszewski. This spill closed to consolidate with open spill #9004122. - SK"
Remarks:	"EX. AND REPAIR VENT FOR TANK #2."

Material:

Site ID:	216699
Operable Unit ID:	967348
Operable Unit:	01
Material ID:	414943
Material Code:	0002A
Material Name:	#4 fuel oil
Case No.:	Not reported
Material FA:	Petroleum
Quantity:	.00
Units:	Not reported
Recovered:	.00
Resource Affected:	Not reported
Oxygenate:	Not reported

MANHATTANVILLE HOUSES -NYCHA (Continued) **S104073522**

Tank Test:

Site ID:	216699
Spill Tank Test:	1539828
Tank Number:	002
Tank Size:	0
Test Method:	00
Leak Rate:	.00
Gross Fail:	Not reported
Modified By:	Spills
Last Modified:	Not reported
Test Method:	Unknown

Site ID:	292216
Spill Number/Closed Date:	9004122 / 2006-01-26
Spill Date:	1990-07-13
Spill Cause:	Tank Test Failure
Spill Source:	Commercial/Industrial
Spill Class:	Known release with minimal potential for fire or hazard. DEC Response. Willing Responsible Party. Corrective action taken.
Cleanup Ceased:	Not reported
Cleanup Meets Standard:	False
SWIS:	3101
Investigator:	SWKRASZE
Referred To:	Not reported
Reported to Dept:	1990-07-13
CID:	Not reported
Water Affected:	Not reported
Spill Notifier:	Tank Tester
Last Inspection:	Not reported
Recommended Penalty:	False
UST Involvement:	False
Remediation Phase:	0
Date Entered In Computer:	1990-07-18
Spill Record Last Update:	2006-01-26
Spiller Name:	Not reported
Spiller Company:	NYC HOUSING AUTHORITY
Spiller Address:	250 BROADWAY
Spiller City,St,Zip:	NEW YORK, NY 10007-
Spiller County:	001
Spiller Contact:	Not reported
Spiller Phone:	Not reported
Spiller Extention:	Not reported
DEC Region:	2
DER Facility ID:	236589
DEC Memo:	"01/26/06: This spill transferred from J.Kolleeny to S.Kraszewski. This spill closed to consolidate with open spill #0006409. - SK"
Remarks:	"(2) 25K TANKS MANIFOLDED FAILED A HORNER EZY CHECK WITH A GROSS LEAK, WILL EXCAVATE, ISOLATE & RETEST."

Material:

Site ID:	292216
Operable Unit ID:	944327
Operable Unit:	01
Material ID:	435230
Material Code:	0002A

MANHATTANVILLE HOUSES -NYCHA (Continued) **S104073522**

Material Name: #4 fuel oil
Case No.: Not reported
Material FA: Petroleum
Quantity: -1.00
Units: Pounds
Recovered: .00
Resource Affected: Not reported
Oxygenate: Not reported

Tank Test:
Site ID: 292216
Spill Tank Test: 1537295
Tank Number: 001
Tank Size: 0
Test Method: 00
Leak Rate: .00
Gross Fail: Not reported
Modified By: Spills
Last Modified: Not reported
Test Method: Unknown
Site ID: 292216
Spill Tank Test: 1537296
Tank Number: 002
Tank Size: 0
Test Method: 00
Leak Rate: .00
Gross Fail: Not reported
Modified By: Spills
Last Modified: Not reported
Test Method: Unknown

Site ID: 292219
Spill Number/Closed Date: 9305361 / 2005-12-28
Spill Date: 1993-07-30
Spill Cause: Tank Test Failure
Spill Source: Institutional, Educational, Gov., Other
Spill Class: Known release with minimal potential for fire or hazard. DEC Response. Willing Responsible Party. Corrective action taken.
Cleanup Ceased: Not reported
Cleanup Meets Standard: False
SWIS: 3101
Investigator: JAKOLLEE
Referred To: Not reported
Reported to Dept: 1993-07-30
CID: Not reported
Water Affected: Not reported
Spill Notifier: Responsible Party
Last Inspection: Not reported
Recommended Penalty: False
UST Involvement: False
Remediation Phase: 0
Date Entered In Computer: 1993-08-02
Spill Record Last Update: 2005-12-28
Spiller Name: Not reported
Spiller Company: NYC HOUSING
Spiller Address: Not reported

MANHATTANVILLE HOUSES -NYCHA (Continued) **S104073522**

Spiller City,St,Zip:	NY
Spiller County:	999
Spiller Contact:	Not reported
Spiller Phone:	Not reported
Spiller Extention:	Not reported
DEC Region:	2
DER Facility ID:	236589
DEC Memo:	"12/28/05: This spill transferred from J.Kolleeny to S.Kraszewski. This spill closed to consolidate with open spill #9004122. - SK"
Remarks:	"TANK WILL BE EMPTIED - RETESTED."

Material:

Site ID:	292219
Operable Unit ID:	986878
Operable Unit:	01
Material ID:	395286
Material Code:	0002A
Material Name:	#4 fuel oil
Case No.:	Not reported
Material FA:	Petroleum
Quantity:	.00
Units:	Pounds
Recovered:	.00
Resource Affected:	Not reported
Oxygenate:	Not reported

Tank Test:

Site ID:	292219
Spill Tank Test:	1541830
Tank Number:	002
Tank Size:	0
Test Method:	00
Leak Rate:	.00
Gross Fail:	Not reported
Modified By:	Spills
Last Modified:	Not reported
Test Method:	Unknown

Site ID:	292220
Spill Number/Closed Date:	9402164 / 1999-03-25
Spill Date:	1993-02-26
Spill Cause:	Tank Test Failure
Spill Source:	Institutional, Educational, Gov., Other
Spill Class:	Known release with minimal potential for fire or hazard. DEC Response. Willing Responsible Party. Corrective action taken.
Cleanup Ceased:	Not reported
Cleanup Meets Standard:	False
SWIS:	3101
Investigator:	SACCACIO
Referred To:	Not reported
Reported to Dept:	1994-05-13
CID:	Not reported
Water Affected:	Not reported
Spill Notifier:	DEC
Last Inspection:	Not reported

MANHATTANVILLE HOUSES -NYCHA (Continued) **S104073522**

Recommended Penalty:	False
UST Involvement:	False
Remediation Phase:	0
Date Entered In Computer:	1994-08-22
Spill Record Last Update:	1999-03-25
Spiller Name:	Not reported
Spiller Company:	NYC HOUSING AUTHORITY
Spiller Address:	Not reported
Spiller City,St,Zip:	ZZ
Spiller County:	001
Spiller Contact:	Not reported
Spiller Phone:	Not reported
Spiller Extention:	Not reported
DEC Region:	2
DER Facility ID:	236589
DEC Memo:	""
Remarks:	"INITIALLY REPORTED AS PASSED."

Material:

Site ID:	292220
Operable Unit ID:	999235
Operable Unit:	01
Material ID:	385908
Material Code:	0002A
Material Name:	#4 fuel oil
Case No.:	Not reported
Material FA:	Petroleum
Quantity:	-1.00
Units:	Gallons
Recovered:	.00
Resource Affected:	Not reported
Oxygenate:	Not reported

Tank Test:

Site ID:	292220
Spill Tank Test:	1542717
Tank Number:	001
Tank Size:	0
Test Method:	00
Leak Rate:	.00
Gross Fail:	Not reported
Modified By:	Spills
Last Modified:	Not reported
Test Method:	Unknown

AST:

Region:	STATE
DEC Region:	2
Site Status:	Active
Facility Id:	2-474916
Program Type:	PBS
UTM X:	588216.36661
UTM Y:	4518870.85705
Expiration Date:	03/28/2019
Site Type:	Apartment Building/Office Building

MANHATTANVILLE HOUSES -NYCHA (Continued) **S104073522**

Affiliation Records:

Site Id:	20954
Affiliation Type:	On-Site Operator
Company Name:	MANHATTANVILLE HOUSES
Contact Type:	Not reported
Contact Name:	FUEL OIL REMEDIATION UNIT
Address1:	Not reported
Address2:	Not reported
City:	Not reported
State:	NN
Zip Code:	Not reported
Country Code:	001
Phone:	(718) 707-5725
EMail:	Not reported
Fax Number:	Not reported
Modified By:	NRLOMBAR
Date Last Modified:	2014-02-12

Site Id:	20954
Affiliation Type:	Emergency Contact
Company Name:	NYC HOUSING AUTHORITY
Contact Type:	Not reported
Contact Name:	EMERGENCY SERVICES DEPT.
Address1:	Not reported
Address2:	Not reported
City:	Not reported
State:	NN
Zip Code:	Not reported
Country Code:	001
Phone:	(718) 707-5900
EMail:	Not reported
Fax Number:	Not reported
Modified By:	NRLOMBAR
Date Last Modified:	2014-10-03

Site Id:	20954
Affiliation Type:	Mail Contact
Company Name:	NYC HOUSING AUTHORITY
Contact Type:	Not reported
Contact Name:	FUEL OIL REMEDIATION COORDINATOR
Address1:	23-02 49TH AVENUE
Address2:	TECH SERVS DEPT - 5TH FLOOR
City:	LONG ISLAND CITY
State:	NY
Zip Code:	11101
Country Code:	001
Phone:	(718) 707-5725
EMail:	YELENA.TKACH@NYCHA.NYC.GOV
Fax Number:	Not reported
Modified By:	NRLOMBAR
Date Last Modified:	2015-08-14

Site Id:	20954
Affiliation Type:	Facility Owner
Company Name:	NYC HOUSING AUTHORITY
Contact Type:	\\
Contact Name:	Not reported

MANHATTANVILLE HOUSES -NYCHA (Continued) **S104073522**

Address1:	23-02 49TH AVENUE
Address2:	Not reported
City:	LONG ISLAND CITY
State:	NY
Zip Code:	11101
Country Code:	001
Phone:	(718) 707-5806
EMail:	Not reported
Fax Number:	Not reported
Modified By:	NRLOMBAR
Date Last Modified:	2014-10-03

Tank Info:

Tank Number:	W/O 1
Tank Id:	208298
Material Code:	0022
Common Name of Substance:	Waste Oil/Used Oil

Equipment Records:

B01 - Tank External Protection - Painted/Asphalt Coating
E07 - Piping Secondary Containment - Trench Liner
G01 - Tank Secondary Containment - Diking (Aboveground)
D01 - Pipe Type - Steel/Carbon Steel/Iron
F01 - Pipe External Protection - Painted/Asphalt Coating
H06 - Tank Leak Detection - Impervious Barrier/Concrete Pad (A/G)
J02 - Dispenser - Suction Dispenser
K00 - Spill Prevention - None
A00 - Tank Internal Protection - None
I02 - Overfill - High Level Alarm
L09 - Piping Leak Detection - Exempt Suction Piping
C01 - Pipe Location - Aboveground

Tank Location:	3
Tank Type:	Steel/Carbon Steel/Iron
Tank Status:	In Service
Pipe Model:	Not reported
Install Date:	02/01/1998
Capacity Gallons:	275
Tightness Test Method:	NN
Date Test:	Not reported
Next Test Date:	Not reported
Date Tank Closed:	Not reported
Register:	True
Modified By:	NRLOMBAR
Last Modified:	11/13/2008
Material Name:	Not reported

SPILLS:

Facility ID:	0006409
Facility Type:	ER
DER Facility ID:	236589
Site ID:	175585
DEC Region:	2
Spill Date:	2000-08-30
Spill Number/Closed Date:	0006409 / Not Reported
Spill Cause:	Unknown

MANHATTANVILLE HOUSES -NYCHA (Continued) **S104073522**

Spill Class:	Known release with minimal potential for fire or hazard. DEC Response. Willing Responsible Party. Corrective action taken.
SWIS:	3101
Investigator:	jkkann
Referred To:	TEMP SHUTDOWN SYSTEM, RPT DUE 10/1/14
Reported to Dept:	2000-08-30
CID:	389
Water Affected:	Not reported
Spill Source:	Unknown
Spill Notifier:	Federal Government
Cleanup Ceased:	Not reported
Cleanup Meets Std:	False
Last Inspection:	Not reported
Recommended Penalty:	False
UST Trust:	False
Remediation Phase:	1
Date Entered In Computer:	2000-08-30
Spill Record Last Update:	2015-02-05
Spiller Name:	UNKNOWN
Spiller Company:	Unknown
Spiller Address:	UNKNOWN
Spiller City,St,Zip:	UNKNOWN, NY
Spiller Company:	999
Contact Name:	FRANK IONA
Contact Phone:	(718) 707-5718
DEC Memo:	"11/09/05: This spill transferred from J.Kolleeny to S.Kraszewski. 12/28/05: Caller remarks mentions contamination but doesn't say how it was discovered, but 2 days later the new USTs were installed at this site. It would seem that the unknown origin of the contamination was discovered during excavation. If so, spill #9004122 could be consolidated. - SK 01/26/06: Frank Inoa emailed me acknowledging that the contamination encountered was from the tank removal. - SK 9/22/06: Spill transferred from Kraszewski to Kann. 8/15/09: J.Kann - Reviewed Site Assessment report dated May 2009 and prepared by Langan. Free product remains in three wells, fingerprint inconclusive, but likely weathered No. 6 oil. System will continue to operate for a year and which time we can reevaluate. Quarterly monitoring will be performed. 9/21/10: J.Kann - Quarterly Report recieved on 9/1/10. 5/11/12: J.Kann - Quarterly Report recieved on 5/9/12. 9/6/12: J.kann - quarterly report received on 8/21/12. 1/18/13: J.Kann - 11/9/12 QR rcvd 1/16/13 5/21/14: J.Kann - sent an email to NYCHA today: The Department understands that a recovery system is operating, that monthly VEFR is being performed and that quarterly monitoring is currently being done at the following five sites: Amsterdam Houses Elliott Houses Manhattanville Houses Melrose Houses Baruch Houses Since wells at these five sites have consistently (based on quarterly reports received over the past year) had no product, a sheen or less than 0.08 inch of product in their wells, the Department would like NYCHA to temporarily cease operation of the systems and VEFR at these sites. For the next 4 months, the wells must be monitored to determine if any significant recharge of product occurs. Accurate readings of product thickness must be made, which may require using the gauging method used at South Jamaica Houses on May 19, 2014. In addition, during this 4 month time period, no absorbent socks should be placed in the wells. Data from this monitoring, along with recommendations, must be included in the 2014 3rd quarter monitoring report for these sites, which is due to the

MANHATTANVILLE HOUSES -NYCHA (Continued) **S104073522**

Department by October 1, 2014. In the event that a significant recharge is noticed in any of the wells during these 4 months, the Department must be contacted immediately (within 72 hours of gauging). 2/5/15: J.Kann - comments sent on 2014 quarterly status reports email to Yelena Tkach of NYCHA on 2/4/15. No product has been detected in on site wells for over 2 years. Comments were as follows: Based on the review of 3rd and 4th Quarter Status Reports for Manhattanville, the Department concurs that monitoring should continue through June 2015. If no measurable product is found in the wells by June 2015, the wells should be sampled and analyzed for CP-51 Fuel oil constituents which should be submitted in the 2015 2nd Quarter Status Report. "

Remarks: "caller reporting a spill of material from unk source no clean up has been done and no callback necessary "

Material:

Site ID:	175585
Operable Unit ID:	829227
Operable Unit:	01
Material ID:	547527
Material Code:	0066A
Material Name:	unknown petroleum
Case No.:	Not reported
Material FA:	Petroleum
Quantity:	.00
Units:	Gallons
Recovered:	.00
Resource Affected:	Not reported
Oxygenate:	Not reported

Tank Test:

Facility ID:	9011397
Facility Type:	ER
DER Facility ID:	236589
Site ID:	292218
DEC Region:	2
Spill Date:	1991-01-28
Spill Number/Closed Date:	9011397 / 1991-03-27
Spill Cause:	Unknown
Spill Class:	Not reported
SWIS:	3101
Investigator:	MCTIBBE
Referred To:	Not reported
Reported to Dept:	1991-01-29
CID:	Not reported
Water Affected:	Not reported
Spill Source:	Commercial/Industrial
Spill Notifier:	Other
Cleanup Ceased:	1991-03-27
Cleanup Meets Std:	True
Last Inspection:	Not reported
Recommended Penalty:	False
UST Trust:	False
Remediation Phase:	0
Date Entered In Computer:	1991-02-08

MANHATTANVILLE HOUSES -NYCHA (Continued) **S104073522**

Spill Record Last Update:	1991-04-04
Spiller Name:	Not reported
Spiller Company:	Not reported
Spiller Address:	Not reported
Spiller City,St,Zip:	***Update***, ZZ
Spiller Company:	001
Contact Name:	Not reported
Contact Phone:	Not reported
DEC Memo:	"Prior to Sept, 2004 data translation this spill Lead_DEC Field was TIBBE 03/27/91: DEC INVESTIGATED,COULDN'T FIND ANY DRUMS. "
Remarks:	"SPILL DISCOVERED BY CALLER & SUBSTANTIATED BY APT BLDG SUPER,THIS WAS DISCOVERED WHILE CLEANING UP SPILL AT ADJACENT SITE (SP#9011333),SUPERSAID HE WILL CLEAN UP SPILL & DISPOSE OF IT."

Material:

Site ID:	292218
Operable Unit ID:	948404
Operable Unit:	01
Material ID:	427944
Material Code:	0002A
Material Name:	#4 fuel oil
Case No.:	Not reported
Material FA:	Petroleum
Quantity:	-1.00
Units:	Not reported
Recovered:	.00
Resource Affected:	Not reported
Oxygenate:	Not reported

Tank Test:

Facility ID:	9011333
Facility Type:	ER
DER Facility ID:	236589
Site ID:	292217
DEC Region:	2
Spill Date:	1991-01-25
Spill Number/Closed Date:	9011333 / 1991-03-27
Spill Cause:	Unknown
Spill Class:	Not reported
SWIS:	3101
Investigator:	MCTIBBE
Referred To:	Not reported
Reported to Dept:	1991-01-26
CID:	Not reported
Water Affected:	Not reported
Spill Source:	Commercial/Industrial
Spill Notifier:	Fire Department
Cleanup Ceased:	1991-03-27
Cleanup Meets Std:	True
Last Inspection:	Not reported
Recommended Penalty:	False
UST Trust:	False
Remediation Phase:	0
Date Entered In Computer:	1991-03-15
Spill Record Last Update:	1991-04-04

MANHATTANVILLE HOUSES -NYCHA (Continued) **S104073522**

Spiller Name:	Not reported
Spiller Company:	COASTAL OIL
Spiller Address:	COLLEGE PT BLVD
Spiller City,St,Zip:	QUEENS, NY
Spiller Company:	001
Contact Name:	Not reported
Contact Phone:	Not reported
DEC Memo:	"Prior to Sept, 2004 data translation this spill Lead_DEC Field was TIBBE 01/26/91: NYCDEP RESPONDED,MB TRANSPORT (SUB CONTR OF COASTAL) MADE INITIAL DELIVERY,THEY ARE ALSO RESPONSIBLE FOR INITIAL CLEAN UP. "
Remarks:	"COASTAL HAD SPILL DURING NIGHT,CLEANED UP SPILL & PUT IN DUMPSTER, DUMPSTER WAS SET ON FIRE,OIL OVERFLOWED ONTO STREET & INTO SEWER,NYCFDWARNED OIL CO,COASTAL ENROUTE TO CLEAN UP,EPA,DEP NOTIFIED."

Material:

Site ID:	292217
Operable Unit ID:	948348
Operable Unit:	01
Material ID:	427881
Material Code:	0002A
Material Name:	#4 fuel oil
Case No.:	Not reported
Material FA:	Petroleum
Quantity:	100.00
Units:	Gallons
Recovered:	.00
Resource Affected:	Not reported
Oxygenate:	Not reported

Tank Test:

Facility ID:	8906595
Facility Type:	ER
DER Facility ID:	236589
Site ID:	292215
DEC Region:	2
Spill Date:	1989-09-19
Spill Number/Closed Date:	8906595 / 2006-02-06
Spill Cause:	Unknown
Spill Class:	Known release that creates potential for fire or hazard. DEC Response. Willing Responsible Party. Corrective action taken.
SWIS:	3101
Investigator:	SWKRASZE
Referred To:	Not reported
Reported to Dept:	1989-10-04
CID:	Not reported
Water Affected:	Not reported
Spill Source:	Commercial/Industrial
Spill Notifier:	Responsible Party
Cleanup Ceased:	Not reported
Cleanup Meets Std:	False
Last Inspection:	Not reported
Recommended Penalty:	False
UST Trust:	False

MANHATTANVILLE HOUSES -NYCHA (Continued) **S104073522**

Remediation Phase:	0
Date Entered In Computer:	1989-10-16
Spill Record Last Update:	2006-02-06
Spiller Name:	Not reported
Spiller Company:	NYC HSG AUTH
Spiller Address:	Not reported
Spiller City,St,Zip:	ZZ
Spiller Company:	001
Contact Name:	Not reported
Contact Phone:	Not reported
DEC Memo:	"12/28/05: This spill transferred from J.Kolleeny to S.Kraszewski. 02/06/06: This spill closed to consolidate with open spill #0006409. - SK "
Remarks:	"STAINS ON WALLS, SUSPECT LEAK, WILL TEST TANK & DO SOIL BORINGS."

Material:

Site ID:	292215
Operable Unit ID:	934383
Operable Unit:	01
Material ID:	447011
Material Code:	0002A
Material Name:	#4 fuel oil
Case No.:	Not reported
Material FA:	Petroleum
Quantity:	-1.00
Units:	Not reported
Recovered:	.00
Resource Affected:	Not reported
Oxygenate:	Not reported

Tank Test:

Site ID:	292215
Spill Tank Test:	1536163
Tank Number:	Not reported
Tank Size:	0
Test Method:	00
Leak Rate:	.00
Gross Fail:	Not reported
Modified By:	Spills
Last Modified:	Not reported
Test Method:	Unknown

BC495 **MANHATTANVILLE** **NY LTANKS** **U001840715**
NNW **1430 AMSTERDAM AV** **NY Spills** **N/A**
1/4-1/2 **MANHATTAN, NY**
0.461 mi.
2433 ft. **Site 2 of 2 in cluster BC**

Relative:
Higher

Actual:
61 ft.

LTANKS:

Site ID:	229868
Spill Number/Closed Date:	9808324 / 1999-03-25
Spill Date:	1998-10-06
Spill Cause:	Tank Test Failure
Spill Source:	Institutional, Educational, Gov., Other
Spill Class:	Known release that creates potential for fire or hazard. DEC Response. Willing Responsible Party. Corrective action taken.
Cleanup Ceased:	Not reported

MANHATTANVILLE (Continued) **U001840715**

Cleanup Meets Standard:	False
SWIS:	3101
Investigator:	SACCACIO
Referred To:	Not reported
Reported to Dept:	1998-10-06
CID:	351
Water Affected:	Not reported
Spill Notifier:	Tank Tester
Last Inspection:	Not reported
Recommended Penalty:	False
UST Involvement:	False
Remediation Phase:	0
Date Entered In Computer:	1998-10-06
Spill Record Last Update:	1999-03-25
Spiller Name:	FRANK OCELLO
Spiller Company:	NYC HOUSING AUTHORITY
Spiller Address:	250 BROADWAY
Spiller City,St,Zip:	NEW YORK, NY 10007-
Spiller County:	001
Spiller Contact:	FRANK OCELLO
Spiller Phone:	(212) 306-3229
Spiller Extention:	Not reported
DEC Region:	2
DER Facility ID:	189462
DEC Memo:	""
Remarks:	"TO BE ISOLATED AND RETESTED"

Material:

Site ID:	229868
Operable Unit ID:	1069506
Operable Unit:	01
Material ID:	315838
Material Code:	0001A
Material Name:	#2 fuel oil
Case No.:	Not reported
Material FA:	Petroleum
Quantity:	.00
Units:	Gallons
Recovered:	.00
Resource Affected:	Not reported
Oxygenate:	Not reported

Tank Test:

Site ID:	229868
Spill Tank Test:	1546346
Tank Number:	1
Tank Size:	23500
Test Method:	03
Leak Rate:	.00
Gross Fail:	Not reported
Modified By:	Spills
Last Modified:	Not reported
Test Method:	Horner EZ Check I or II

MANHATTANVILLE (Continued) **U001840715**

SPILLS:

Facility ID:	9508390
Facility Type:	ER
DER Facility ID:	147616
Site ID:	175587
DEC Region:	2
Spill Date:	1995-10-09
Spill Number/Closed Date:	9508390 / 1995-10-30
Spill Cause:	Equipment Failure
Spill Class:	Known release with minimal potential for fire or hazard. DEC Response. Willing Responsible Party. Corrective action taken.
SWIS:	3101
Investigator:	HEALY
Referred To:	Not reported
Reported to Dept:	1995-10-09
CID:	282
Water Affected:	Not reported
Spill Source:	Institutional, Educational, Gov., Other
Spill Notifier:	Responsible Party
Cleanup Ceased:	Not reported
Cleanup Meets Std:	False
Last Inspection:	Not reported
Recommended Penalty:	False
UST Trust:	False
Remediation Phase:	0
Date Entered In Computer:	1995-10-09
Spill Record Last Update:	1995-10-30
Spiller Name:	Not reported
Spiller Company:	SAME
Spiller Address:	Not reported
Spiller City,St,Zip:	NY
Spiller Company:	999
Contact Name:	CHARLES GRIFFIN
Contact Phone:	(212) 234-4200
DEC Memo:	""
Remarks:	"GASKET ON THE FRONT OF THE BOILER GOING TO A MAGNETIC VALVE WHEN THE BOILER KICKED ON IT BLEW THE GASKET OIL IS IN THE BASEMENT STILL WINSTON COMPANY HAS BEEN NOTIFIED TO CLEAN UP THE SPILL"

Material:

Site ID:	175587
Operable Unit ID:	1019080
Operable Unit:	01
Material ID:	362908
Material Code:	0002A
Material Name:	#4 fuel oil
Case No.:	Not reported
Material FA:	Petroleum
Quantity:	100.00
Units:	Gallons
Recovered:	.00
Resource Affected:	Not reported
Oxygenate:	Not reported

Tank Test:

MANHATTANVILLE (Continued) **U001840715**

Facility ID:	9211290
Facility Type:	ER
DER Facility ID:	147616
Site ID:	175586
DEC Region:	2
Spill Date:	1992-12-30
Spill Number/Closed Date:	9211290 / 1992-12-31
Spill Cause:	Human Error
Spill Class:	Known release with minimal potential for fire or hazard. DEC Response. Unable/unwilling Responsible Party. Corrective action taken. (ISR)
SWIS:	3101
Investigator:	HEALY
Referred To:	Not reported
Reported to Dept:	1992-12-30
CID:	Not reported
Water Affected:	Not reported
Spill Source:	Institutional, Educational, Gov., Other
Spill Notifier:	Responsible Party
Cleanup Ceased:	1992-12-31
Cleanup Meets Std:	True
Last Inspection:	Not reported
Recommended Penalty:	False
UST Trust:	False
Remediation Phase:	0
Date Entered In Computer:	1993-01-07
Spill Record Last Update:	1993-12-27
Spiller Name:	Not reported
Spiller Company:	MANHATTANVILLE HOUSES
Spiller Address:	1430 AMSTERDAM AVE
Spiller City,St,Zip:	MANHATTAN, NY
Spiller Company:	001
Contact Name:	Not reported
Contact Phone:	Not reported
DEC Memo:	""
Remarks:	"OIL OUT VENT TO LAWN & PKG LOT-WINSTON CONTRACTORS EN ROUTE TO CELAN SPILL"

Material:

Site ID:	175586
Operable Unit ID:	975583
Operable Unit:	01
Material ID:	404701
Material Code:	0002A
Material Name:	#4 fuel oil
Case No.:	Not reported
Material FA:	Petroleum
Quantity:	100.00
Units:	Gallons
Recovered:	.00
Resource Affected:	Not reported
Oxygenate:	Not reported

Tank Test:

Site ID:	175586
Spill Tank Test:	1541019
Tank Number:	Not reported
Tank Size:	0

MANHATTANVILLE (Continued) **U001840715**

Test Method:	00
Leak Rate:	.00
Gross Fail:	Not reported
Modified By:	Spills
Last Modified:	Not reported
Test Method:	Unknown

BD496 **APT COMPLEX** **NY LTANKS** **S112231217**
NE **2299 ADAM CLAYTON POWELL BLVD** **N/A**
1/4-1/2 **CENTRAL HARLEM, NY**
0.462 mi.
2437 ft. **Site 1 of 3 in cluster BD**

Relative:
Higher

Actual:
29 ft.

LTANKS:

Site ID:	468845
Spill Number/Closed Date:	1205869 / 2013-06-14
Spill Date:	2012-09-13
Spill Cause:	Tank Test Failure
Spill Source:	Commercial/Industrial
Spill Class:	Not reported
Cleanup Ceased:	Not reported
Cleanup Meets Standard:	False
SWIS:	3101
Investigator:	vszhune
Referred To:	Not reported
Reported to Dept:	2012-09-13
CID:	Not reported
Water Affected:	Not reported
Spill Notifier:	Other
Last Inspection:	Not reported
Recommended Penalty:	False
UST Involvement:	False
Remediation Phase:	0
Date Entered In Computer:	2012-09-13
Spill Record Last Update:	2013-09-18
Spiller Name:	Not reported
Spiller Company:	TANK TEST FAILURE
Spiller Address:	Not reported
Spiller City,St,Zip:	NY
Spiller County:	999
Spiller Contact:	MATTHEW WEISSMAN
Spiller Phone:	(917)3882300
Spiller Extention:	Not reported
DEC Region:	2
DER Facility ID:	423133
DEC Memo:	"Dry leak.Approx capacity 1500 gallon. 22 Adam LLC 122 E 42 St Apt Rm 1015 New York New York NY 10168 Property Manager: Victor Sozio, 212 544 9500 ext 12 Fax: 212-544-9501 Letter was sent to the above address(via fax also).letter in edocs.(sr) Albert Fax # 212-922-2974 10/25/12-Zhune spoke to Mathew Weissman 917-388-2300 the prospective buyer in process to buy the buliding and doing diligence. He is truyng to get the curemt owner to replaced the tank. The tank failed the first tightness test and the second test. 02/24/13- Albert Chelladurai (property manager) called. He said the company that performed the work at this site is going to send the report. 04/08/13- Zhune received and reviewed the report, submitted by 22 Adam LLC dated 03/06/13 04/09/13-Zhune called called All Boro Tank

APT COMPLEX (Continued) **S112231217**

Testing spoke to Todd Paladino. Mr, Paladino is going to send a spill closure letter including the site plan, 06/14/13 All Boro Tank Testing ssnt the report dated June 7, 2013 The tank was cleaned, cut and removed from the location. The vent, suction and return lines were also removed and fill line cemented. They stated that no contaminationws present either while or after the removal of the tank. Two soil samples were collected from a depth of 2-feet from the tank bottom. The soil analytical results indicated not detected VOCs and SVOCs. Spill Closed. Report in edocs."

Remarks: "repair/retest pending"

Material:

Site ID:	468845
Operable Unit ID:	1218755
Operable Unit:	01
Material ID:	2217169
Material Code:	0001A
Material Name:	#2 fuel oil
Case No.:	Not reported
Material FA:	Petroleum
Quantity:	Not reported
Units:	Not reported
Recovered:	Not reported
Resource Affected:	Not reported
Oxygenate:	Not reported

Tank Test:

BD497 **190 WEST 135TH ST/MANHAT** **NY LTANKS** **S102671249**
NE **190 WEST 135TH ST** **N/A**
1/4-1/2 **HARLEM, NY**
0.462 mi.
2437 ft. **Site 2 of 3 in cluster BD**

Relative:
Higher

Actual:
29 ft.

LTANKS:

Site ID:	129960
Spill Number/Closed Date:	8710304 / 1991-11-14
Spill Date:	1988-03-09
Spill Cause:	Tank Overfill
Spill Source:	Institutional, Educational, Gov., Other
Spill Class:	Not reported
Cleanup Ceased:	1991-11-14
Cleanup Meets Standard:	True
SWIS:	3101
Investigator:	SULLIVAN
Referred To:	Not reported
Reported to Dept:	1988-03-09
CID:	Not reported
Water Affected:	Not reported
Spill Notifier:	Citizen
Last Inspection:	Not reported
Recommended Penalty:	False
UST Involvement:	False
Remediation Phase:	0
Date Entered In Computer:	1988-03-16
Spill Record Last Update:	1995-03-10

190 WEST 135TH ST/MANHAT (Continued) **S102671249**

Spiller Name:	Not reported
Spiller Company:	UNKNOWN
Spiller Address:	Not reported
Spiller City,St,Zip:	NY
Spiller County:	999
Spiller Contact:	Not reported
Spiller Phone:	Not reported
Spiller Extention:	Not reported
DEC Region:	2
DER Facility ID:	111998
DEC Memo:	""
Remarks:	"(2) CITY BLOCKS, 8 OF OIL, AGAINST SIDES OF BUILDINGS, EPA CALLED."

Material:

Site ID:	129960
Operable Unit ID:	915224
Operable Unit:	01
Material ID:	462075
Material Code:	0066A
Material Name:	unknown petroleum
Case No.:	Not reported
Material FA:	Petroleum
Quantity:	-1.00
Units:	Not reported
Recovered:	.00
Resource Affected:	Not reported
Oxygenate:	Not reported

Tank Test:

AX498 **PS 175** **NY LTANKS** **S109064291**
ENE **175 WEST 134TH STREET** **N/A**
1/4-1/2 **MANHATTAN, NY**
0.463 mi.
2445 ft. **Site 3 of 3 in cluster AX**

Relative:
Lower

Actual:
25 ft.

LTANKS:

Site ID:	396854
Spill Number/Closed Date:	0801000 / 2008-12-05
Spill Date:	2008-04-24
Spill Cause:	Tank Test Failure
Spill Source:	Institutional, Educational, Gov., Other
Spill Class:	Known release with minimal potential for fire or hazard. DEC Response. Willing Responsible Party. Corrective action taken.
Cleanup Ceased:	Not reported
Cleanup Meets Standard:	False
SWIS:	3101
Investigator:	jbvought
Referred To:	Not reported
Reported to Dept:	2008-04-24
CID:	444
Water Affected:	Not reported
Spill Notifier:	Other
Last Inspection:	Not reported
Recommended Penalty:	False
UST Involvement:	Not reported

PS 175 (Continued) **S109064291**

Remediation Phase:	0
Date Entered In Computer:	2008-04-24
Spill Record Last Update:	2008-12-05
Spiller Name:	RAY LARA
Spiller Company:	SCHOOL
Spiller Address:	175 WEST 134TH STREET
Spiller City,St,Zip:	MANHATTEN, NY
Spiller County:	001
Spiller Contact:	RAY LARA
Spiller Phone:	(646) 772-6884
Spiller Extention:	CELL
DEC Region:	2
DER Facility ID:	346324
DEC Memo:	"4/24/2008 PTC started opening sidewalk thinking spill was minor. Found spill is huge and now they request permission to close up sidewalk and wait until after school is out in June for major dig out. CSL needs to be sent to: Jimmy Merlo, Fuel Division, NYC Schools, 44-36 Vernon Blvd, LIC, NY 11101 04/24/08-Vought-Called PTC Lara and fill line will be replaced tomorrow and small amount of leakage observed in the school basement (stain on wall) however stain was cleaned by PTC. DEC requires: 1)delineation of soil contamination 2)collection of endpoint samples. Vought sent CSL with four month due date and cc to PTC Lara and above requirements to: James Merlo New York City Board of Education 44-36 Vernon Blvd Long Island City, NY 11101 Ph:718-349-5738 08/1/08-Vought-Received call from and spoke to James Merlo and sidewalk will be reopened as school is over and endpoint samples should be received next month and DEC will receive report by 10/1/08. 12/03/08-Vought-Received call from and spoke to Bd. Of Ed. Raymond Correa who replaced James Merlo. Correa will send in report with above requirements to DEC. 12/04/08-Vought-Reveiwed report received from Correa on 12/5/08. Report included site plan, proceed order for Petroleum Tank Cleaners, invoices showing excavation from 4/17/08-4/25/08 and from 8/5/08-8/27/08, disposal manifests and endpoint analyticals. Four endpoint soil samples analyzed and show no TAGM 4046 Required Soil Cleanup Objective exceedences other than PAHs attributable to fill material. Vought called and spoke to PTC Salamack who confirmed that minor spill inside vault was cleaned as well. Spill closed by Vought and NFA sent to Raymond Correa at above address. "
Remarks:	"REMOVING SOIL AND IS A LEAKING FILL LINE"

Material:

Site ID:	396854
Operable Unit ID:	1153821
Operable Unit:	01
Material ID:	2144594
Material Code:	0003A
Material Name:	#6 fuel oil
Case No.:	Not reported
Material FA:	Petroleum
Quantity:	40.00
Units:	Gallons
Recovered:	.00
Resource Affected:	Not reported
Oxygenate:	Not reported

PS 175 (Continued) **S109064291**

Tank Test:

499
SSE
1/4-1/2
0.465 mi.
2454 ft.

APART **NY LTANKS** **S109208794**
86 WEST 119TH STREET **N/A**
NEW YORK, NY

Relative:
Lower

Actual:
24 ft.

LTANKS:

Site ID:	402208
Spill Number/Closed Date:	0805163 / 2009-12-22
Spill Date:	2008-08-04
Spill Cause:	Tank Test Failure
Spill Source:	Commercial/Industrial
Spill Class:	Known release with minimal potential for fire or hazard. DEC Response. Willing Responsible Party. Corrective action taken.
Cleanup Ceased:	Not reported
Cleanup Meets Standard:	False
SWIS:	3101
Investigator:	MXAJOKU
Referred To:	Not reported
Reported to Dept:	2008-08-04
CID:	444
Water Affected:	Not reported
Spill Notifier:	Tank Tester
Last Inspection:	Not reported
Recommended Penalty:	False
UST Involvement:	Not reported
Remediation Phase:	0
Date Entered In Computer:	2008-08-04
Spill Record Last Update:	2010-01-20
Spiller Name:	PAUL MARTINEZ
Spiller Company:	APART
Spiller Address:	86 WEST 119TH STREET
Spiller City,St,Zip:	NEW YORK, NY
Spiller County:	001
Spiller Contact:	PAUL MARTINEZ
Spiller Phone:	(917) 217-3639
Spiller Extention:	Not reported
DEC Region:	2
DER Facility ID:	351412
DEC Memo:	"Case started out as a Tank Test Failure. Tank is 3,000 gal and no PBS was found. Tank will probably be replaced. Property Manager: Paul Martinez with Wavecrest Management 718-463-1200 Wavecrest compliance person looked up the records and confirmed the tank had never been registered. Building has an alternate address of 170 thru 178 Lenox Ave, Manhattan. Building is being sold through city HPD to be a tenant owned Co-op - Contact for this transfer is: Alan Blitz 212-479-3308 -Shuhab Housing Development Fund Corp 1780 Broadway Fl 6, New York NY 10019-1414 TTF letter sent to Mr. Blitz at Shuhab. 03/02/09: I left a voice massage for both Paul Martinez and Alan Blitz with respect to failure of the 3000 gallon tank, and non-compliance status because the facility is not registered under PBS. (MA) 12/17/09: DEC is in receipt of report document dated 10/22/09 prepared and submitted on behalf of Shuhab Housing Development Fund Corp by VTEQE LTD. The report documents

APART (Continued) **S109208794**

investigation in connection with TTF, and PBS registration for the new AST. Based on this report document, spill number associated with the TTF is hereby closed. See eDocs for detail. (MA)"

Remarks: "DRY LEAK"

Material:

Site ID:	402208
Operable Unit ID:	1158976
Operable Unit:	01
Material ID:	2150084
Material Code:	0001A
Material Name:	#2 fuel oil
Case No.:	Not reported
Material FA:	Petroleum
Quantity:	.00
Units:	Gallons
Recovered:	.00
Resource Affected:	Not reported
Oxygenate:	Not reported

Tank Test:

Site ID:	402208
Spill Tank Test:	2486605
Tank Number:	Not reported
Tank Size:	3000
Test Method:	03
Leak Rate:	.00
Gross Fail:	Not reported
Modified By:	Watchdog
Last Modified:	Not reported
Test Method:	Horner EZ Check I or II
Site ID:	402208
Spill Tank Test:	2486606
Tank Number:	Not reported
Tank Size:	0
Test Method:	03
Leak Rate:	.00
Gross Fail:	Not reported
Modified By:	Watchdog
Last Modified:	Not reported
Test Method:	Horner EZ Check I or II

BB500 **APT BUILDING** **NY LTANKS** **S117364506**
WSW **419 WEST 119TH STREET** **N/A**
1/4-1/2 **MANHATTAN, NY**
0.465 mi.
2455 ft. **Site 2 of 2 in cluster BB**

Relative:
Higher

Actual:
122 ft.

LTANKS:

Site ID:	500270
Spill Number/Closed Date:	1406779 / 2014-11-07
Spill Date:	2014-09-26
Spill Cause:	Tank Test Failure
Spill Source:	Private Dwelling
Spill Class:	Not reported
Cleanup Ceased:	Not reported

APT BUILDING (Continued) **S117364506**

Cleanup Meets Standard:	False
SWIS:	3101
Investigator:	HRPATEL
Referred To:	Not reported
Reported to Dept:	2014-09-26
CID:	Not reported
Water Affected:	Not reported
Spill Notifier:	Other
Last Inspection:	Not reported
Recommended Penalty:	False
UST Involvement:	False
Remediation Phase:	0
Date Entered In Computer:	2014-09-26
Spill Record Last Update:	2014-11-07
Spiller Name:	Not reported
Spiller Company:	PROPERTY OWNER
Spiller Address:	Not reported
Spiller City,St,Zip:	NY
Spiller County:	999
Spiller Contact:	ROB HILL
Spiller Phone:	7188557272
Spiller Extention:	Not reported
DEC Region:	2
DER Facility ID:	455426
DEC Memo:	"9/29/14-Vought-Spill assigned to DEC Demeo as after hours primary responder when spill came and Vought also notified Demeo verbally of spill as well. 10/01/14-Hiralkumar Patel. alternate address: 407-429 West 119th Street PBS #: 2-454109. as per PBS record, the site has one 3,000 gal #4 oil AST in contact with soil. the tank was installed in Jan. 1963. other spills : 1005984, 1311357, 1311372 spill #: 1005984 was reported on 08/30/10 due to unknown chemical cloud at the corner of 119th St and Amsterdam Ave. case referred to DEP Hazmat. case closed. spill #: 1311357 was reported on 03/05/14 due to 5 gal #4 oil spill on pavement. case closed. spill #: 1311372 was reported on 03/05/14 due to 4 gal #4 oil spill on street. duplicate of spill #: 1311357. case closed. Trustees of Columbia University **property owner** 401 West 119th Street New York, NY 10027 Attn.: Mark Kerman Assistant Vice President Ph. (212) 854-9322 email: mk17@columbia.edu 2:08 PM:- left message for Mr. Kerman. 2:09 PM:- spoke with Rob Hill at Riteway. they were hired by Controlled Combustion to conduct tank cleaning and testing as part of grade conversion from #4 to #2 fuel oil. after cleaning the tank, they did system test which failed. Riteway has submitted proposal for an isolation test. 10/02/14-Hiralkumar Patel. 10:15 AM:- received message from Marah Arbaje from Columbia University. Marah Arbaje Columbia University Ph. (212) 851-0454 (O) (917) 621-7057 (C) 2:36 PM:- spoke with Ms. Arbaje. she mentioned that there is no oil spill from the failed tank system. she will ask contractor to call back. 10/07/14-Hiralkumar Patel. 9:23 AM:- received call from Anthony Nasser from Columbia University. he mentioned that they are converting heating system from oil to natrual gas and will remove the 3,000 gal tank. he mentioned that the tank is sitting on floor, but all the piping are aboveground. the fill port is at building wall and crossing the foundation wall into tank room. Mr. Nasser will talk to Riteway to schedule tank removal. asked him to submit work schedule by 10/10/14. Anthony Nasser Columbia University Ph. (212) 854-8835 email: an2222@columbia.edu 10/10/14-Hiralkumar Patel. 12:27 PM:- received

APT BUILDING (Continued) **S117364506**

email from Anthony. he mentioned that tank is scheduled to be removed between Oct. 16th and 23rd. 10/28/14-Hiralkumar Patel. 2:43 PM:- sent email to Anthony inquiring update. 2:47 PM:- received email from Anthony stating that tank has been completely removed and visual inspection showed no signs of ground contamination. 3:00 PM:- sent email to Anthony and asked him to have contractor submit a letter report confirming no petroleum release from the entire tank system, including supporting documents. email copied to James Williams (j.williams@heatingny.com) and Kevin Feury (k.fuery@heatingny.com). 11/06/14-Hiralkumar Patel. received email from Anthony (at 3:53 PM on 11/05/14) including letter from Controlled Combustion. as per the letter, the 3,000 gal tank system (including all piping) was removed from the site. 8:03 AM:- sent email to Anthony inquiring about any petroleum release from the tank system. 11/07/14-Hiralkumar Patel. received email from Anthony (at 3:51 PM on 11/06/14) including pictures. he mentioned that no signs of contamination were observed, except little oil on the floor. based on available information, case closed."

Remarks: "TANK WAS EMPTY AND CLEANED FOR CONVERSION TO #2 OIL, AND FAILED TEST, WITH HOLES ON BOTTOM OF TANK. 3000G AST."

Material:

Site ID:	500270
Operable Unit ID:	1249669
Operable Unit:	01
Material ID:	2251289
Material Code:	0002A
Material Name:	#4 fuel oil
Case No.:	Not reported
Material FA:	Petroleum
Quantity:	Not reported
Units:	Not reported
Recovered:	Not reported
Resource Affected:	Not reported
Oxygenate:	Not reported

Tank Test:

BD501 **201 WEST 135 STREET** **NY LTANKS S105999812**
NE **201 WEST 135TH ST** **NY Spills N/A**
1/4-1/2 **MANHATTAN, NY**
0.473 mi.
2499 ft. **Site 3 of 3 in cluster BD**

Relative:
Higher

Actual:
30 ft.

LTANKS:

Site ID:	137506
Spill Number/Closed Date:	0305983 / 2006-05-09
Spill Date:	2003-09-04
Spill Cause:	Tank Failure
Spill Source:	Private Dwelling
Spill Class:	Known release with minimal potential for fire or hazard. DEC Response. Willing Responsible Party. Corrective action taken.
Cleanup Ceased:	Not reported
Cleanup Meets Standard:	True
SWIS:	3101
Investigator:	SMSANGES

201 WEST 135 STREET (Continued) **S105999812**

Referred To:	Not reported
Reported to Dept:	2003-09-05
CID:	405
Water Affected:	Not reported
Spill Notifier:	Affected Persons
Last Inspection:	Not reported
Recommended Penalty:	False
UST Involvement:	False
Remediation Phase:	0
Date Entered In Computer:	2003-09-05
Spill Record Last Update:	2006-05-09
Spiller Name:	JOHN JENSON
Spiller Company:	Not reported
Spiller Address:	201 WEST 135TH ST
Spiller City,St,Zip:	MANHATTAN, NY 10021-
Spiller County:	001
Spiller Contact:	JOHN JENSON
Spiller Phone:	Not reported
Spiller Extention:	Not reported
DEC Region:	2
DER Facility ID:	117644
DEC Memo:	"Prior to Sept, 2004 data translation this spill Lead_DEC Field was TIPPLE Property manager Bill Punch 917-468-1337 Tanks-a-lot was hired to do the tank repair and cleanup, Michelle Tipple responded to the site 9/8/03 Tipple updating// on 9/4/03 Bill Punch 917-468-1337 during the site visit guaranteed that Lionel Thomas would be responding on FRIDAY to empty the tank and do the initial cleanup of the free product from the floor. At 10:30 am Saturday AM I recieved a phone message from A.L. Eastman indicating that they were hired to empty the tank only. Monday 6:45am i arrived at the site and found saturated speedy dry both in and outside of the tank room. There was a garden hose on the floor, Mr. Punch swore that no one had hosed any of the oil into the sump and the sump had been unplugged since my last visit on Friday. He also indicated that money was not the issue, but he could not find a contractor to complete the cleanup over the weekend. I immediately gave him the names of eight contractors that respond 24/7. By 11;00 monday 9/8 I confirmed that tanks alot had been retained to commence with the cleanup. subsequent visit necessary. 5/9/2006 Brian Newman, Property manager 212-765-2555 x 14 - Sangesland reviewed a letter and photos showing the site is clean, tank has been repaired and the case can be closed. Spill Case has been closed out.... DEC does NOT issue No Further Action letters If additional information is required, call Steven Sangesland at DEC-Spills 718-482-6753."
Remarks:	"caller states that he is a resident in the building and the oil tank has been leaking in the basement since yesterday - caller states the fumes are overwhelming and is refusing to give any further info at this time"

Material:

Site ID:	137506
Operable Unit ID:	874566
Operable Unit:	01
Material ID:	503216
Material Code:	0001A
Material Name:	#2 fuel oil
Case No.:	Not reported

201 WEST 135 STREET (Continued) **S105999812**

Material FA:	Petroleum
Quantity:	.00
Units:	Gallons
Recovered:	.00
Resource Affected:	Not reported
Oxygenate:	Not reported

Tank Test:

Site ID:	364888
Spill Number/Closed Date:	0650317 / 2006-06-02
Spill Date:	2003-09-08
Spill Cause:	Tank Failure
Spill Source:	Private Dwelling
Spill Class:	Possible release with minimal potential for fire or hazard or Known release with no damage. DEC Response. Willing Responsible Party. Corrective action taken.
Cleanup Ceased:	Not reported
Cleanup Meets Standard:	False
SWIS:	3101
Investigator:	rmpiper
Referred To:	Not reported
Reported to Dept:	2006-06-02
CID:	Not reported
Water Affected:	Not reported
Spill Notifier:	Other
Last Inspection:	Not reported
Recommended Penalty:	False
UST Involvement:	False
Remediation Phase:	0
Date Entered In Computer:	2006-06-02
Spill Record Last Update:	2006-06-02
Spiller Name:	Not reported
Spiller Company:	Not reported
Spiller Address:	Not reported
Spiller City,St,Zip:	Not reported
Spiller County:	Not reported
Spiller Contact:	BILL PUNCH
Spiller Phone:	(917) 468-1337
Spiller Extention:	cell
DEC Region:	2
DER Facility ID:	315055
DEC Memo:	"Caller stated that they were contracted to remove the drums for disposal. They did no perform initial spill cleanup. It was done by others. Duplicate Spill. . This spill is closed. See spill #0650316"
Remarks:	""

Material:

Tank Test:

SPILLS:

Facility ID:	0650316

201 WEST 135 STREET (Continued) **S105999812**

Facility Type:	ER
DER Facility ID:	117644
Site ID:	364886
DEC Region:	2
Spill Date:	2003-09-08
Spill Number/Closed Date:	0650316 / 2007-05-01
Spill Cause:	Unknown
Spill Class:	Possible release with minimal potential for fire or hazard or Known release with no damage. DEC Response. Willing Responsible Party. Corrective action taken.
SWIS:	3101
Investigator:	rmpiper
Referred To:	Not reported
Reported to Dept:	2006-06-02
CID:	Not reported
Water Affected:	NONE
Spill Source:	Private Dwelling
Spill Notifier:	Other
Cleanup Ceased:	Not reported
Cleanup Meets Std:	False
Last Inspection:	Not reported
Recommended Penalty:	False
UST Trust:	False
Remediation Phase:	0
Date Entered In Computer:	2006-06-02
Spill Record Last Update:	2007-05-01
Spiller Name:	BILL PUNCH
Spiller Company:	ARC REALTY
Spiller Address:	201 WEST 135TH ST
Spiller City,St,Zip:	NY
Spiller Company:	999
Contact Name:	BILL PUNCH
Contact Phone:	(212) 921-0800
DEC Memo:	"6/5/06- Spill was never reported. DEC Piper sent info request to Arc Realty Management. Contact info: Bill Punch, 212-921-0800 x 201 28 West 44th St. Suite 800 10036 3/18/07- DEC Piper sent second info request to Arc Realty Management. 5/1/07- DEC Piper spoke w/ property manager Brian Newman. He informed me that the spill is under another #0305983 . This is a duplicate spill report. This spill is closed. See Spill # 0305983."
Remarks:	"Spill occured 9/2003. May not have been reported."

Material:

Site ID:	364886
Operable Unit ID:	1122902
Operable Unit:	01
Material ID:	2112382
Material Code:	0001A
Material Name:	#2 fuel oil
Case No.:	Not reported
Material FA:	Petroleum
Quantity:	Not reported
Units:	Gallons
Recovered:	Not reported
Resource Affected:	Not reported
Oxygenate:	False

201 WEST 135 STREET (Continued) **S105999812**

Tank Test:

Site ID:	364886
Spill Tank Test:	1550029
Tank Number:	1
Tank Size:	2000
Test Method:	03
Leak Rate:	Not reported
Gross Fail:	Not reported
Modified By:	rmpiper
Last Modified:	Not reported
Test Method:	Horner EZ Check I or II

502
SW
1/4-1/2
0.473 mi.
2500 ft.

301 WEST 116TH ST/MANHATT TTF **NY LTANKS** **S104275530**
301 WEST 116TH STREET **N/A**
NEW YORK CITY, NY

Relative:
Higher

Actual:
39 ft.

LTANKS:

Site ID:	144555
Spill Number/Closed Date:	8807849 / 2012-09-17
Spill Date:	1988-12-27
Spill Cause:	Tank Test Failure
Spill Source:	Gasoline Station or other PBS Facility
Spill Class:	Known release with minimal potential for fire or hazard. DEC Response. Willing Responsible Party. Corrective action taken.
Cleanup Ceased:	Not reported
Cleanup Meets Standard:	False
SWIS:	3101
Investigator:	TJDEMEO
Referred To:	Not reported
Reported to Dept:	1988-12-28
CID:	Not reported
Water Affected:	Not reported
Spill Notifier:	Tank Tester
Last Inspection:	Not reported
Recommended Penalty:	False
UST Involvement:	True
Remediation Phase:	0
Date Entered In Computer:	1988-12-30
Spill Record Last Update:	2012-09-17
Spiller Name:	Not reported
Spiller Company:	Not reported
Spiller Address:	Not reported
Spiller City,St,Zip:	ZZ
Spiller County:	001
Spiller Contact:	Not reported
Spiller Phone:	Not reported
Spiller Extention:	Not reported
DEC Region:	2
DER Facility ID:	123196
DEC Memo:	"Prior to Sept, 2004 data translation this spill Lead_DEC Field was ROMMEL 05/18/2001 Reassigned from Sullivan to Tipple 06/13/01 CALLED VELOCITY INC. LEFT MEAASGE THAT THE PROJECT HAS BEEN REASSIGNED TO TIPPLE, REQUESTED CALLBACK 8/2/01 SPOKE WITH SANTA FROM VELOCITY INC.(212)629-0690 PROPERTY TRANSACTION PENDING 12/10/03 mt///

301 WEST 116TH ST/MANHATT TTF (Continued) **S104275530**

Transferred from Tipple to Rommel 6/8/05 - Site temporarily assigned to TLGibbons in Central office, Albany 7/13/05 - Spoke with son of owner of property in Great Neck @ 516-773-3094. Gave me his fathers name (goes by either Moshe or Mike Samouha)) and cell phone (917-653-7056. Mike said he bought property 3 years ago and is currently auto parts store. He want to build on property. Says when he bought property the site was cleaned, tanks removed. He will find paperwork and send. 8/17/05 - Mr. Samouha faxed me papers, but none had to do with tanks and he has no other paperwork. The spill database shows no other spills for this address. Based on discussion with Joe Zelewski, it is recommended that this spill remain open. Recommend sending back to regional office. 8/17/05 - Mike Samouha 6/17/10 - added TTF to spill name (JOC) 08/13/12 - LZ As Randy Austin requested, the spill has been reassigned to Tim DeMeo 8/24/12 TJD T/C with property owner (Mr. Samouha - 516-773-3094) regarding open spill file. Owner states site has been redeveloped - building footprint has been expanded and is now a diner. Owner states he has performed borings on the property and no contamination has been found. DEC requested copy of the investigation report be mailed to Regional Office for review. Owner states he will copy the report and put it in the mail early next week. DEC requested a current mailing address and was provided the following: 135-36 82nd Avenue Kew Gardens, NY 11435 No PBS record found for this address. Awaiting requested docuemtation. (TD) 9/17/12 TJD File review. Current property owner has submitted a copy of Phase II - Subsurface Investigation Report dated 6/3/10 (on E-DOCS). A total of (5)geoprobe borings were performed on the property prior to the expansion of building footprint - borings advanced to 12-15 ft bgs. All sample results were within RSCO. Site has been redeveloped and structure expanded over former tank field. No historical correspondence in file. File administratively closed based upon documentation submitted by current owner."

Remarks: "(11) 550 GALLON TANKS FAILED AIR PRESSURE TEST, UNREADABLE LEAK RATE, SYSTEM FAILURE, WILL NOTIFY OWNER OF FAILURE."

Material:

Site ID:	144555
Operable Unit ID:	924385
Operable Unit:	01
Material ID:	452624
Material Code:	0009
Material Name:	gasoline
Case No.:	Not reported
Material FA:	Petroleum
Quantity:	-1.00
Units:	Pounds
Recovered:	.00
Resource Affected:	Not reported
Oxygenate:	Not reported

Tank Test:

Site ID:	144555
Spill Tank Test:	1535042
Tank Number:	Not reported
Tank Size:	0
Test Method:	00

301 WEST 116TH ST/MANHATT TTF (Continued) **S104275530**

Leak Rate:	.00
Gross Fail:	Not reported
Modified By:	Spills
Last Modified:	Not reported
Test Method:	Unknown

503
ENE
1/4-1/2
0.474 mi.
2501 ft.

470 LENOX AVE
470 LENOX AVE
MANHATTAN, NY

NY LTANKS **S106703806**
NY Spills **N/A**

Relative:
Lower

Actual:
22 ft.

LTANKS:

Site ID:	222152
Spill Number/Closed Date:	9613251 / 2003-02-25
Spill Date:	1997-02-07
Spill Cause:	Tank Overfill
Spill Source:	Commercial/Industrial
Spill Class:	Known release with minimal potential for fire or hazard. DEC Response. Willing Responsible Party. Corrective action taken.
Cleanup Ceased:	Not reported
Cleanup Meets Standard:	False
SWIS:	3101
Investigator:	TOMASELLO
Referred To:	Not reported
Reported to Dept:	1997-02-07
CID:	199
Water Affected:	Not reported
Spill Notifier:	Responsible Party
Last Inspection:	Not reported
Recommended Penalty:	False
UST Involvement:	False
Remediation Phase:	0
Date Entered In Computer:	1997-02-07
Spill Record Last Update:	2004-05-26
Spiller Name:	Not reported
Spiller Company:	AMERADA HESS CORP
Spiller Address:	1 HESS PLAZA
Spiller City,St,Zip:	WOODBRIDGE, NJ 07095-
Spiller County:	001
Spiller Contact:	NICK PASCAL
Spiller Phone:	(210) 489-5100
Spiller Extention:	Not reported
DEC Region:	2
DER Facility ID:	183707
DEC Memo:	""
Remarks:	"TWO TANKS AT LOCATION - DRIVER MADE DELIVERY AND STARTED TO PUMP MATERAL INTO TANK THAT WAS ALREADY FILLED - APPROX 20 TO 30 GALLONS SPILLED - CREW ON THE WAY TO CLEAN UP "

Material:

Site ID:	222152
Operable Unit ID:	1044731
Operable Unit:	01
Material ID:	338359
Material Code:	0003A

470 LENOX AVE (Continued) **S106703806**

Material Name:	#6 fuel oil
Case No.:	Not reported
Material FA:	Petroleum
Quantity:	30.00
Units:	Gallons
Recovered:	.00
Resource Affected:	Not reported
Oxygenate:	Not reported

Tank Test:

SPILLS:

Facility ID:	1101773
Facility Type:	ER
DER Facility ID:	183707
Site ID:	449248
DEC Region:	2
Spill Date:	2011-05-17
Spill Number/Closed Date:	1101773 / 2011-05-27
Spill Cause:	Unknown
Spill Class:	Known release with minimal potential for fire or hazard. DEC Response. Willing Responsible Party. Corrective action taken.
SWIS:	3101
Investigator:	smsanges
Referred To:	Not reported
Reported to Dept:	2011-05-17
CID:	Not reported
Water Affected:	Not reported
Spill Source:	Commercial/Industrial
Spill Notifier:	Other
Cleanup Ceased:	Not reported
Cleanup Meets Std:	False
Last Inspection:	Not reported
Recommended Penalty:	Not reported
UST Trust:	False
Remediation Phase:	0
Date Entered In Computer:	2011-05-17
Spill Record Last Update:	2011-05-27
Spiller Name:	Not reported
Spiller Company:	UNKNOWN
Spiller Address:	Not reported
Spiller City,St,Zip:	NY
Spiller Company:	999
Contact Name:	ROB HILL
Contact Phone:	Not reported
DEC Memo:	"Spill to soil associated with a delivery. Area has been cleaned"
Remarks:	"Caller advised 5 gallons of oil spilled onto soil. Clean up is done"

Material:

Site ID:	449248
Operable Unit ID:	1199460
Operable Unit:	01
Material ID:	2195834
Material Code:	0003A
Material Name:	#6 fuel oil
Case No.:	Not reported

470 LENOX AVE (Continued) **S106703806**

Material FA:	Petroleum
Quantity:	5.00
Units:	Gallons
Recovered:	Not reported
Resource Affected:	Not reported
Oxygenate:	Not reported

Tank Test:

---

504 West 1/4-1/2 0.474 mi. 2503 ft.

POMEROY COMPANY **NY LTANKS** **U003388900**
526 WEST 123RD STREET **NY HIST AST** **N/A**
NEW YORK, NY 10027

Relative: Higher

Actual: 86 ft.

LTANKS:

Site ID:	400529
Spill Number/Closed Date:	0803748 / 2011-09-01
Spill Date:	2008-06-30
Spill Cause:	Tank Test Failure
Spill Source:	Commercial/Industrial
Spill Class:	Known release with minimal potential for fire or hazard. DEC Response. Willing Responsible Party. Corrective action taken.
Cleanup Ceased:	Not reported
Cleanup Meets Standard:	False
SWIS:	3101
Investigator:	vszhune
Referred To:	Not reported
Reported to Dept:	2008-06-30
CID:	72
Water Affected:	Not reported
Spill Notifier:	Tank Tester
Last Inspection:	Not reported
Recommended Penalty:	False
UST Involvement:	Not reported
Remediation Phase:	0
Date Entered In Computer:	2008-06-30
Spill Record Last Update:	2011-09-01
Spiller Name:	DERMOT COMPANY
Spiller Company:	APARTMENT BLDG
Spiller Address:	526 WEST 123RD STREET
Spiller City,St,Zip:	NEW YORK, NY
Spiller County:	001
Spiller Contact:	DERMOT COMPANY
Spiller Phone:	(212) 262-1220
Spiller Extention:	Not reported
DEC Region:	2
DER Facility ID:	349804
DEC Memo:	"TTF letter sent to: Dermot Realty Mgmt 1775 Broadway - Suite 510 New York, NY 10019 09/10/08-Vought-Violation hearing for spill #0805791 with DEC Burke, DEC Falvey, DEC Vought and Dermot (Carmen Santiago: Carmen Santiago The Dermot Company Realty Management Co., Inc. 1775 Broadway Suite 510 New York, NY 10019 Ph: 646-747-6129 Fax:212-245-4803 email: csantiago@dermotcompany.com As per Santiago she is waiting to sign a proposal for ProTest to inspect, repair and retest. New property owner is: Thayer Street Portfolio Investors, LLC

POMEROY COMPANY (Continued) **U003388900**

Remarks: at 87 Post Avenue 320 West 57th Street 07/06/10- Zhune spoke to John Leddy from Protest. He said They tested the system and failed with dry leak. Protest thought that the problem was the universl union of the remote fill line on top of the tank. They did not do any isolation test. As per John, Dermot realty Management stop bussiness with protest. 07/06/10-Zhune spoke to Rosie Aviles. She said persom in charge is John Vayner (646) 747-6104. Left a message 09/01/11- Pro Test sent the report dated March 14, 2001. The report include the passing test. On June 30, 2008 Pro test performed a tightness test on the above subject tank system and it failed with a dry leak. On march 11, 20011, Pro Test returnted to islate the tank from its associated lines. The remote fill line was isolated from the tank due to a loose connection. The manhole cover was regasketed and rebolted. The petrometer connection was tightened. The tank passed a test the remote fill. The remote fill line was reattached and its connection at the tank tightened. Upon tevconnection of all lines, the tank system passed a retest. there was no evidence of visible contamination within the tank vault. As per manager of the building the tank was tested for mortgage refinancing prupose. Spill Closed. " "PBS No: 2-283053 Dry leak. Above ground tank vaulted in room."

Material:

Site ID:	400529
Operable Unit ID:	1157350
Operable Unit:	01
Material ID:	2148371
Material Code:	0001A
Material Name:	#2 fuel oil
Case No.:	Not reported
Material FA:	Petroleum
Quantity:	.00
Units:	Gallons
Recovered:	.00
Resource Affected:	Not reported
Oxygenate:	Not reported

Tank Test:

Site ID:	400529
Spill Tank Test:	2486399
Tank Number:	Not reported
Tank Size:	1500
Test Method:	03
Leak Rate:	.00
Gross Fail:	Not reported
Modified By:	Watchdog
Last Modified:	Not reported
Test Method:	Horner EZ Check I or II

HIST AST:

PBS Number:	2-283053
SWIS Code:	6201
Operator:	RON BENCID
Facility Phone:	(212) 473-6359
Facility Addr2:	526 WEST 123RD STREET
Facility Type:	APARTMENT BUILDING

POMEROY COMPANY (Continued) **U003388900**

Emergency:	RON BENCID
Emergency Tel:	(212) 473-6359
Old PBSNO:	Not reported
Date Inspected:	Not reported
Inspector:	Not reported
Result of Inspection:	Not reported
Owner Name:	POMEROY COMPANY
Owner Address:	49-1/2 FIRST AVENUE
Owner City,St,Zip:	NEW YORK, NY 10003
Federal ID:	Not reported
Owner Tel:	(212) 473-6359
Owner Type:	Private Resident
Owner Subtype:	Not reported
Mailing Contact:	RON BENCID
Mailing Name:	POMEROY COMPANY
Mailing Address:	49 1/2 FIRST AVENUE
Mailing Address 2:	Not reported
Mailing City,St,Zip:	NEW YORK, NY 10003
Mailing Telephone:	(212) 473-6359
Owner Mark:	First Owner
Facility Status:	1 - Active PBS facility, i.e. total capacity of the PBS tanks is greater than 1,100 gallons, regardless if Subpart 360-14 tanks exist or not at the facility.
Certification Flag:	False
Certification Date:	11/03/1997
Expiration:	07/14/2002
Renew Flag:	False
Renew Date:	Not reported
Total Capacity:	1500
FAMT:	True
Facility Screen:	No Missing Data
Owner Screen:	No Missing Data
Tank Screen:	Minor Data Missing
Dead Letter:	False
CBS Number:	Not reported
Town or City:	NEW YORK CITY
County Code:	62
Town or City Code:	01
Region:	2
Tank ID:	001
Tank Location:	ABOVEGROUND
Tank Status:	In Service
Install Date:	Not reported
Capacity (Gal):	1500
Product Stored:	NOS 1,2, OR 4 FUEL OIL
Tank Type:	Steel/carbon steel
Tank Internal:	Not reported
Tank External:	Not reported
Pipe Location:	Not reported
Pipe Type:	STEEL/IRON
Pipe Internal:	Not reported
Pipe External:	Not reported
Tank Containment:	Diking
Leak Detection:	0
Overfill Protection:	4
Dispenser Method:	Suction

POMEROY COMPANY (Continued) **U003388900**

Date Tested:	Not reported
Next Test Date:	Not reported
Missing Data for Tank:	Minor Data Missing
Date Closed:	Not reported
Test Method:	Not reported
Deleted:	False
Updated:	False
SPDES Number:	Not reported
Lat/Long:	Not reported

BE505 **42 WEST 120TH STREET** **NY LTANKS** **S100879309**
SSE **42 WEST 120TH STREET** **N/A**
1/4-1/2 **MANHATTAN, NY**
0.477 mi.
2516 ft. **Site 1 of 2 in cluster BE**

Relative:
Lower

Actual:
23 ft.

LTANKS:

Site ID:	285604
Spill Number/Closed Date:	9313894 / 1994-12-05
Spill Date:	1994-02-22
Spill Cause:	Tank Failure
Spill Source:	Institutional, Educational, Gov., Other
Spill Class:	Known release that creates potential for fire or hazard. DEC Response. Willing Responsible Party. Corrective action taken.
Cleanup Ceased:	1994-12-05
Cleanup Meets Standard:	True
SWIS:	3101
Investigator:	O'DOWD
Referred To:	Not reported
Reported to Dept:	1994-02-25
CID:	Not reported
Water Affected:	Not reported
Spill Notifier:	Other
Last Inspection:	Not reported
Recommended Penalty:	False
UST Involvement:	False
Remediation Phase:	0
Date Entered In Computer:	1994-02-25
Spill Record Last Update:	1994-12-05
Spiller Name:	Not reported
Spiller Company:	Not reported
Spiller Address:	Not reported
Spiller City,St,Zip:	***Update***, ZZ
Spiller County:	001
Spiller Contact:	Not reported
Spiller Phone:	Not reported
Spiller Extention:	Not reported
DEC Region:	2
DER Facility ID:	282048
DEC Memo:	""
Remarks:	"CRACKED OIL TANK? BUR. OF RENTAVATION & REPAIR WILL BID THIS OUT FOR CLEAN UP - TANK IS ABOVEGROUND, MR JOE TORRES HAS INSPECTED THE SPILL, AND DETERMINED THAT IS DUE TO OVERFILL FRON VENT PIPE."

Material:

Site ID:	285604
Operable Unit ID:	992352

42 WEST 120TH STREET (Continued) **S100879309**

Operable Unit:	01
Material ID:	389251
Material Code:	0003A
Material Name:	#6 fuel oil
Case No.:	Not reported
Material FA:	Petroleum
Quantity:	450.00
Units:	Gallons
Recovered:	.00
Resource Affected:	Not reported
Oxygenate:	Not reported

Tank Test:

BE506 **42 WEST 120TH ST/CIBRO** **NY LTANKS** **S104275517**
SSE **42 WEST 120TH STREET** **N/A**
1/4-1/2 **NEW YORK CITY, NY**
0.477 mi.
2516 ft. **Site 2 of 2 in cluster BE**

Relative:
Lower

Actual:
23 ft.

LTANKS:

Site ID:	285603
Spill Number/Closed Date:	8803777 / 2001-11-06
Spill Date:	1988-07-29
Spill Cause:	Tank Overfill
Spill Source:	Private Dwelling
Spill Class:	Known release with minimal potential for fire or hazard. DEC Response. Willing Responsible Party. Corrective action taken.
Cleanup Ceased:	2001-11-06
Cleanup Meets Standard:	True
SWIS:	3101
Investigator:	TOMASELLO
Referred To:	Not reported
Reported to Dept:	1988-07-29
CID:	Not reported
Water Affected:	Not reported
Spill Notifier:	Fire Department
Last Inspection:	Not reported
Recommended Penalty:	False
UST Involvement:	False
Remediation Phase:	0
Date Entered In Computer:	1988-08-02
Spill Record Last Update:	2004-08-19
Spiller Name:	Not reported
Spiller Company:	CIBRO
Spiller Address:	Not reported
Spiller City,St,Zip:	NY
Spiller County:	999
Spiller Contact:	Not reported
Spiller Phone:	Not reported
Spiller Extention:	Not reported
DEC Region:	2
DER Facility ID:	231596
DEC Memo:	""
Remarks:	"FUEL TANK, SPILL IN BASEMENT, FOAMED SPILL, OWNER & SUPERINTENDANT NOTAVAILABLE."

42 WEST 120TH ST/CIBRO (Continued) **S104275517**

Material:

Site ID:	285603
Operable Unit ID:	920951
Operable Unit:	01
Material ID:	459310
Material Code:	0001A
Material Name:	#2 fuel oil
Case No.:	Not reported
Material FA:	Petroleum
Quantity:	300.00
Units:	Gallons
Recovered:	.00
Resource Affected:	Not reported
Oxygenate:	Not reported

Tank Test:

AZ507 **2002 5TH AVENUE** **NY LTANKS** **S102672359**
SE **2002 5TH AVENUE** **N/A**
1/4-1/2 **NEW YORK, NY**
0.478 mi.
2523 ft. **Site 2 of 2 in cluster AZ**

Relative:
Lower

Actual:
26 ft.

LTANKS:

Site ID:	120713
Spill Number/Closed Date:	9312897 / 1994-02-03
Spill Date:	1994-02-01
Spill Cause:	Tank Overfill
Spill Source:	Commercial/Industrial
Spill Class:	Known release with minimal potential for fire or hazard. DEC Response. Willing Responsible Party. Corrective action taken.
Cleanup Ceased:	1994-02-03
Cleanup Meets Standard:	True
SWIS:	3101
Investigator:	ADZHITOM
Referred To:	Not reported
Reported to Dept:	1994-02-01
CID:	Not reported
Water Affected:	Not reported
Spill Notifier:	Responsible Party
Last Inspection:	Not reported
Recommended Penalty:	False
UST Involvement:	False
Remediation Phase:	0
Date Entered In Computer:	1994-03-30
Spill Record Last Update:	1994-03-30
Spiller Name:	Not reported
Spiller Company:	BARENKLAU OIL
Spiller Address:	Not reported
Spiller City,St,Zip:	ZZ
Spiller County:	001
Spiller Contact:	Not reported
Spiller Phone:	Not reported
Spiller Extention:	Not reported
DEC Region:	2
DER Facility ID:	104796

2002 5TH AVENUE (Continued) **S102672359**

DEC Memo: "Prior to Sept, 2004 data translation this spill Lead_DEC Field was ALEX ZHITOMISKY "
Remarks: "FUEL CAME OUT OF THE CAGE. BAERENKLAU CLEANED WITH A SPEEDY DRY."

Material:
Site ID: 120713
Operable Unit ID: 991431
Operable Unit: 01
Material ID: 388304
Material Code: 0001A
Material Name: #2 fuel oil
Case No.: Not reported
Material FA: Petroleum
Quantity: -1.00
Units: Not reported
Recovered: .00
Resource Affected: Not reported
Oxygenate: Not reported

Tank Test:

---

508 **MANHATTANVILLE** **NY LTANKS** **S104275635**
NW **549 WEST 126TH STREET** **N/A**
1/4-1/2 **NEW YORK CITY, NY**
0.478 mi.
2526 ft.

Relative:
Lower

Actual:
28 ft.

LTANKS:
Site ID: 328950
Spill Number/Closed Date: 9011363 / 1993-07-06
Spill Date: 1991-01-26
Spill Cause: Tank Overfill
Spill Source: Institutional, Educational, Gov., Other
Spill Class: Known release with minimal potential for fire or hazard. DEC Response. Willing Responsible Party. Corrective action taken.
Cleanup Ceased: 1993-07-06
Cleanup Meets Standard: True
SWIS: 3101
Investigator: HEALY
Referred To: Not reported
Reported to Dept: 1991-01-28
CID: Not reported
Water Affected: Not reported
Spill Notifier: Responsible Party
Last Inspection: Not reported
Recommended Penalty: False
UST Involvement: False
Remediation Phase: 0
Date Entered In Computer: 1991-02-08
Spill Record Last Update: 1993-12-27
Spiller Name: Not reported
Spiller Company: NYCHA
Spiller Address: 250 BROADWAY
Spiller City,St,Zip: NEW YORK, NY
Spiller County: 001
Spiller Contact: Not reported

MANHATTANVILLE (Continued) **S104275635**

Spiller Phone:	Not reported
Spiller Extention:	Not reported
DEC Region:	2
DER Facility ID:	264741
DEC Memo:	""
Remarks:	"0N 1/25/91 50 GAL WAS REPORTED SPILLED ON SITE, 500 GAL WAS ACTUALLY SPILLED ON PAVEMENT, SPILL WAS SET ON FIRE BY VANDALS."

Material:

Site ID:	328950
Operable Unit ID:	948376
Operable Unit:	01
Material ID:	427911
Material Code:	0002A
Material Name:	#4 fuel oil
Case No.:	Not reported
Material FA:	Petroleum
Quantity:	500.00
Units:	Gallons
Recovered:	.00
Resource Affected:	Not reported
Oxygenate:	Not reported

Tank Test:

BF509 **MR TWERSKY** **NY LTANKS** **1001028807**
SSW **1925 7TH AVE** **RCRA NonGen / NLR** **NYR000010397**
1/4-1/2 **NEW YORK, NY 10026** **NY MANIFEST**
0.482 mi.
2547 ft. **Site 1 of 2 in cluster BF**

Relative:
Higher

Actual:
30 ft.

LTANKS:

Site ID:	219342
Spill Number/Closed Date:	8801298 / 1989-02-27
Spill Date:	1988-05-12
Spill Cause:	Tank Overfill
Spill Source:	Private Dwelling
Spill Class:	Not reported
Cleanup Ceased:	1989-02-27
Cleanup Meets Standard:	True
SWIS:	3101
Investigator:	SIGONA
Referred To:	Not reported
Reported to Dept:	1988-05-12
CID:	Not reported
Water Affected:	Not reported
Spill Notifier:	Responsible Party
Last Inspection:	Not reported
Recommended Penalty:	False
UST Involvement:	False
Remediation Phase:	0
Date Entered In Computer:	1988-05-16
Spill Record Last Update:	2003-11-10
Spiller Name:	Not reported
Spiller Company:	AMERADA HESS
Spiller Address:	238 WEST FORT LEE RD

MR TWERSKY (Continued) **1001028807**

Spiller City,St,Zip:	BOGOTA, NJ
Spiller County:	001
Spiller Contact:	Not reported
Spiller Phone:	Not reported
Spiller Extention:	Not reported
DEC Region:	2
DER Facility ID:	181383
DEC Memo:	""
Remarks:	"5 TO 10 GALS ON SIDEWALK. THEY WILL CLEAN UP MORE OIL IN BASEMENT. NO FIELD INVESTIGATION REQUIRED BY DEC,CLEAN-UP POSE4D NO THREAT TO ANY WATERS SINCE HESS PERSONNEL RESPONDED."

Material:

Site ID:	219342
Operable Unit ID:	916775
Operable Unit:	01
Material ID:	460443
Material Code:	0003A
Material Name:	#6 fuel oil
Case No.:	Not reported
Material FA:	Petroleum
Quantity:	10.00
Units:	Gallons
Recovered:	.00
Resource Affected:	Not reported
Oxygenate:	Not reported

Tank Test:

RCRA NonGen / NLR:

Date form received by agency:	01/01/2007
Facility name:	MR TWERSKY
Facility address:	1925 7TH AVE NEW YORK, NY 10026
EPA ID:	NYR000010397
Mailing address:	EXCHANGE PL NEW YORK, NY 10005
Contact:	Not reported
Contact address:	EXCHANGE PL NEW YORK, NY 10005
Contact country:	US
Contact telephone:	Not reported
Contact email:	Not reported
EPA Region:	02
Classification:	Non-Generator
Description:	Handler: Non-Generators do not presently generate hazardous waste

Owner/Operator Summary:

Owner/operator name:	MR TWERSKY
Owner/operator address:	40 EXCHANGE PL NEW YORK, NY 10005
Owner/operator country:	US
Owner/operator telephone:	(212) 663-4347
Legal status:	Private

MR TWERSKY (Continued) **1001028807**

Owner/Operator Type: Owner
Owner/Op start date: Not reported
Owner/Op end date: Not reported

Owner/operator name: MR TWERSKY
Owner/operator address: 40 EXCHANGE PL
NEW YORK, NY 10005
Owner/operator country: US
Owner/operator telephone: (212) 663-4347
Legal status: Private
Owner/Operator Type: Operator
Owner/Op start date: Not reported
Owner/Op end date: Not reported

Handler Activities Summary:
U.S. importer of hazardous waste: No
Mixed waste (haz. and radioactive): No
Recycler of hazardous waste: No
Transporter of hazardous waste: No
Treater, storer or disposer of HW: No
Underground injection activity: No
On-site burner exemption: No
Furnace exemption: No
Used oil fuel burner: No
Used oil processor: No
User oil refiner: No
Used oil fuel marketer to burner: No
Used oil Specification marketer: No
Used oil transfer facility: No
Used oil transporter: No

Historical Generators:
Date form received by agency: 01/01/2006
Site name: MR TWERSKY
Classification: Not a generator, verified

Date form received by agency: 07/08/1999
Site name: MR TWERSKY
Classification: Not a generator, verified

Date form received by agency: 08/04/1995
Site name: MR TWERSKY
Classification: Small Quantity Generator

. Waste code: D000
. Waste name: Not Defined

. Waste code: D008
. Waste name: LEAD

Violation Status: No violations found

NY MANIFEST:
Country: USA
EPA ID: NYR000010397
Facility Status: Not reported
Location Address 1: 1925 7TH AVE

MR TWERSKY (Continued) **1001028807**

Code:	BP
Location Address 2:	Not reported
Total Tanks:	Not reported
Location City:	NEW YORK
Location State:	NY
Location Zip:	10005
Location Zip 4:	Not reported

NY MANIFEST:

EPAID:	NYR000010397
Mailing Name:	MR TWERSKY GRAHAM CRT OWNERS CORP
Mailing Contact:	N/S
Mailing Address 1:	40 EXCHANGE PL
Mailing Address 2:	Not reported
Mailing City:	NEW YORK
Mailing State:	NY
Mailing Zip:	10005
Mailing Zip 4:	Not reported
Mailing Country:	USA
Mailing Phone:	2126634347

NY MANIFEST:

Document ID:	CTF0420591
Manifest Status:	K
seq:	Not reported
Year:	1995
Trans1 State ID:	11025ACT
Trans2 State ID:	Not reported
Generator Ship Date:	08/17/1995
Trans1 Recv Date:	08/17/1995
Trans2 Recv Date:	/ /
TSD Site Recv Date:	08/21/1995
Part A Recv Date:	/ /
Part B Recv Date:	09/13/1995
Generator EPA ID:	NYR000010397
Trans1 EPA ID:	CTD983896341
Trans2 EPA ID:	Not reported
TSDF ID 1:	CTD983896341
TSDF ID 2:	Not reported
Manifest Tracking Number:	Not reported
Import Indicator:	Not reported
Export Indicator:	Not reported
Discr Quantity Indicator:	Not reported
Discr Type Indicator:	Not reported
Discr Residue Indicator:	Not reported
Discr Partial Reject Indicator:	Not reported
Discr Full Reject Indicator:	Not reported
Manifest Ref Number:	Not reported
Alt Facility RCRA ID:	Not reported
Alt Facility Sign Date:	Not reported
MGMT Method Type Code:	Not reported
Waste Code:	D008 - LEAD 5.0 MG/L TCLP
Waste Code:	Not reported
Waste Code:	Not reported
Waste Code:	Not reported
Waste Code:	Not reported
Waste Code:	Not reported

MR TWERSKY (Continued) **1001028807**

Quantity:	00375
Units:	P - Pounds
Number of Containers:	002
Container Type:	CF - Fiber or plastic boxes, cartons
Handling Method:	L Landfill.
Specific Gravity:	100

---

510 SSW 1/4-1/2 0.484 mi. 2556 ft. **APT BUILDING** **NY LTANKS** **S102662757**
222 WEST 116TH ST **N/A**
MANHATTAN, NY

Relative: Higher

Actual: 32 ft.

LTANKS:

Site ID:	70988
Spill Number/Closed Date:	9610840 / 1997-02-13
Spill Date:	1996-12-02
Spill Cause:	Tank Overfill
Spill Source:	Commercial Vehicle
Spill Class:	Known release with minimal potential for fire or hazard. DEC Response. Willing Responsible Party. Corrective action taken.
Cleanup Ceased:	Not reported
Cleanup Meets Standard:	False
SWIS:	3101
Investigator:	MMMULQUE
Referred To:	Not reported
Reported to Dept:	1996-12-02
CID:	233
Water Affected:	Not reported
Spill Notifier:	Responsible Party
Last Inspection:	Not reported
Recommended Penalty:	False
UST Involvement:	False
Remediation Phase:	0
Date Entered In Computer:	1996-12-02
Spill Record Last Update:	2001-10-25
Spiller Name:	JOHN GOODWIN
Spiller Company:	MYSTIC TRANSPORTATION
Spiller Address:	1901 STEINWAY ST
Spiller City,St,Zip:	ASTORIA, NY 11105-
Spiller County:	001
Spiller Contact:	Not reported
Spiller Phone:	Not reported
Spiller Extention:	Not reported
DEC Region:	2
DER Facility ID:	67279
DEC Memo:	"Prior to Sept, 2004 data translation this spill Lead_DEC Field was MULQUEEN "
Remarks:	"WRONG TANK SIZE ON SLIP CLEANED W/ SPEEDY DRI ON PAVEMENT "

Material:

Site ID:	70988
Operable Unit ID:	1042222
Operable Unit:	01
Material ID:	343059
Material Code:	0002A

APT BUILDING (Continued) **S102662757**

Material Name:	#4 fuel oil
Case No.:	Not reported
Material FA:	Petroleum
Quantity:	15.00
Units:	Gallons
Recovered:	15.00
Resource Affected:	Not reported
Oxygenate:	Not reported

Tank Test:

BF511 **215 W 116TH ST** **NY LTANKS** **S102673312**
SSW **215 W 116TH ST** **N/A**
1/4-1/2 **MANHATTAN, NY**
0.487 mi.
2571 ft. **Site 2 of 2 in cluster BF**

Relative:
Higher

Actual:
32 ft.

LTANKS:

Site ID:	108358
Spill Number/Closed Date:	9515764 / 1996-08-14
Spill Date:	1996-03-08
Spill Cause:	Tank Overfill
Spill Source:	Private Dwelling
Spill Class:	Known release with minimal potential for fire or hazard. DEC Response. Willing Responsible Party. Corrective action taken.
Cleanup Ceased:	Not reported
Cleanup Meets Standard:	False
SWIS:	3101
Investigator:	GUTIERREZ
Referred To:	Not reported
Reported to Dept:	1996-03-08
CID:	196
Water Affected:	Not reported
Spill Notifier:	Other
Last Inspection:	Not reported
Recommended Penalty:	False
UST Involvement:	False
Remediation Phase:	0
Date Entered In Computer:	1996-03-08
Spill Record Last Update:	1996-08-14
Spiller Name:	CHARLIE
Spiller Company:	LEVITES MGT.
Spiller Address:	215 WEST 116TH ST
Spiller City,St,Zip:	MANHATTAN, NY
Spiller County:	001
Spiller Contact:	CHARLIE
Spiller Phone:	(212) 865-4223
Spiller Extention:	Not reported
DEC Region:	2
DER Facility ID:	95236
DEC Memo:	""
Remarks:	"A 10 GAL SPILL OCCURED FROM A OVERFILL. IT APPEARS CAUSED BY A FAULTY GAGE. SPILL IS IN ALLEY WAY. IN PROCESS OF CLEANING UP SPILL. CLEANED UP BY OIL CO. USING SPEEDY DRY."

215 W 116TH ST (Continued) **S102673312**

Material:
- Site ID: 108358
- Operable Unit ID: 1026792
- Operable Unit: 01
- Material ID: 355883
- Material Code: 0002A
- Material Name: #4 fuel oil
- Case No.: Not reported
- Material FA: Petroleum
- Quantity: 10.00
- Units: Gallons
- Recovered: .00
- Resource Affected: Not reported
- Oxygenate: Not reported

Tank Test:

512
NNE
1/4-1/2
0.494 mi.
2608 ft.

Relative:
Higher

Actual:
29 ft.

260 W. 136TH ST **NY LTANKS** **S104620572**
260 W 136TH ST **N/A**
MANHATTAN, NY

LTANKS:
- Site ID: 60624
- Spill Number/Closed Date: 9908837 / 1999-12-08
- Spill Date: 1999-10-20
- Spill Cause: Tank Overfill
- Spill Source: Tank Truck
- Spill Class: Known release with minimal potential for fire or hazard. DEC Response. Willing Responsible Party. Corrective action taken.
- Cleanup Ceased: Not reported
- Cleanup Meets Standard: False
- SWIS: 3101
- Investigator: SACCACIO
- Referred To: Not reported
- Reported to Dept: 1999-10-20
- CID: Not reported
- Water Affected: Not reported
- Spill Notifier: Responsible Party
- Last Inspection: Not reported
- Recommended Penalty: False
- UST Involvement: False
- Remediation Phase: 0
- Date Entered In Computer: 1999-10-20
- Spill Record Last Update: 2006-10-16
- Spiller Name: JIM CAREY
- Spiller Company: CASTLE OIL CO
- Spiller Address: 290 LOCUST AVE
- Spiller City,St,Zip: BRONX, NY
- Spiller County: 001
- Spiller Contact: JIM CAREY
- Spiller Phone: (718) 579-3414
- Spiller Extention: Not reported
- DEC Region: 2
- DER Facility ID: 59148

260 W. 136TH ST (Continued) **S104620572**

DEC Memo: ""
Remarks: "cleanup complete"

Material:
Site ID: 60624
Operable Unit ID: 1083106
Operable Unit: 01
Material ID: 297938
Material Code: 0001A
Material Name: #2 fuel oil
Case No.: Not reported
Material FA: Petroleum
Quantity: 5.00
Units: Gallons
Recovered: 5.00
Resource Affected: Not reported
Oxygenate: Not reported

Tank Test:

513
NW
1/2-1
0.644 mi.
3400 ft.

ASHLAND INC
609 W 131ST ST
NEW YORK, NY 10027

CORRACTS **1000306415**
RCRA NonGen / NLR **NYD068212695**
NY MANIFEST
NJ MANIFEST

Relative: Higher

Actual: 43 ft.

CORRACTS:

EPA ID: NYD068212695
EPA Region: 02
Area Name: SITEWIDE
Actual Date: 19940119
Action: CA075LO - CA Prioritization, Facility or area was assigned a low corrective action priority
NAICS Code(s): 42469
Other Chemical and Allied Products Merchant Wholesalers
Original schedule date: 19940331
Schedule end date: Not reported

EPA ID: NYD068212695
EPA Region: 02
Area Name: SITEWIDE
Actual Date: 19940719
Action: CA070NO - RFA Determination Of Need For An RFI, RFI is Not Necessary
NAICS Code(s): 42469
Other Chemical and Allied Products Merchant Wholesalers
Original schedule date: Not reported
Schedule end date: Not reported

EPA ID: NYD068212695
EPA Region: 02
Area Name: SITEWIDE
Actual Date: 19920922
Action: CA050 - RFA Completed
NAICS Code(s): 42469

ASHLAND INC (Continued) **1000306415**

Other Chemical and Allied Products Merchant Wholesalers
Original schedule date: Not reported
Schedule end date: Not reported

EPA ID: NYD068212695
EPA Region: 02
Area Name: SITEWIDE
Actual Date: 19851130
Action: CA050 - RFA Completed
NAICS Code(s): 42469
Other Chemical and Allied Products Merchant Wholesalers
Original schedule date: Not reported
Schedule end date: Not reported

RCRA NonGen / NLR:
Date form received by agency: 03/10/2010
Facility name: ASHLAND INC
Facility address: 609 W 131ST ST
NEW YORK, NY 10027
EPA ID: NYD068212695
Mailing address: BLAZER PKWY
EH&S DS-4
DUBLIN, OH 43017
Contact: KARA B LONG
Contact address: BLAZER PKWY EH&S DS-4
DUBLIN, OH 43017
Contact country: US
Contact telephone: (614) 790-4641
Contact email: KLONG@ASHLAND.COM
EPA Region: 02
Land type: Private
Classification: Non-Generator
Description: Handler: Non-Generators do not presently generate hazardous waste

Owner/Operator Summary:
Owner/operator name: ASHLAND INC
Owner/operator address: Not reported
Not reported
Owner/operator country: Not reported
Owner/operator telephone: Not reported
Legal status: Private
Owner/Operator Type: Operator
Owner/Op start date: 06/18/1990
Owner/Op end date: Not reported

Owner/operator name: TRUSTEES OF COLUMBIA UNIVERSITY
Owner/operator address: BROADWAY 211 LOW LIB
NEW YORK, NY 10027
Owner/operator country: US
Owner/operator telephone: Not reported
Legal status: Private
Owner/Operator Type: Owner
Owner/Op start date: 06/20/2008
Owner/Op end date: Not reported

ASHLAND INC (Continued) **1000306415**

Handler Activities Summary:
U.S. importer of hazardous waste: No
Mixed waste (haz. and radioactive): No
Recycler of hazardous waste: No
Transporter of hazardous waste: No
Treater, storer or disposer of HW: No
Underground injection activity: No
On-site burner exemption: No
Furnace exemption: No
Used oil fuel burner: No
Used oil processor: No
User oil refiner: No
Used oil fuel marketer to burner: No
Used oil Specification marketer: No
Used oil transfer facility: No
Used oil transporter: No

. Waste code: D001
. Waste name: IGNITABLE WASTE

. Waste code: D002
. Waste name: CORROSIVE WASTE

Historical Generators:
Date form received by agency: 03/09/2010
Site name: ASHLAND INC.
Classification: Large Quantity Generator

. Waste code: D001
. Waste name: IGNITABLE WASTE

. Waste code: D002
. Waste name: CORROSIVE WASTE

. Waste code: D007
. Waste name: CHROMIUM

. Waste code: D011
. Waste name: SILVER

. Waste code: F003
. Waste name: THE FOLLOWING SPENT NONHALOGENATED SOLVENTS: XYLENE, ACETONE, ETHYL ACETATE, ETHYL BENZENE, ETHYL ETHER, METHYL ISOBUTYL KETONE, N-BUTYL ALCOHOL, CYCLOHEXANONE, AND METHANOL; ALL SPENT SOLVENT MIXTURES/BLENDS CONTAINING, BEFORE USE, ONLY THE ABOVE SPENT NONHALOGENATED SOLVENTS; AND ALL SPENT SOLVENT MIXTURES/BLENDS CONTAINING, BEFORE USE, ONE OR MORE OF THE ABOVE NONHALOGENATED SOLVENTS, AND A TOTAL OF TEN PERCENT OR MORE (BY VOLUME) OF ONE OR MORE OF THOSE SOLVENTS LISTED IN F001, F002, F004, AND F005; AND STILL BOTTOMS FROM THE RECOVERY OF THESE SPENT SOLVENTS AND SPENT SOLVENT MIXTURES.

. Waste code: F027
. Waste name: DISCARDED UNUSED FORMULATIONS CONTAINING TRI-, TETRA-, OR PENTACHLOROPHENOL OR DISCARDED UNUSED FORMULATIONS CONTAINING COMPOUNDS DERIVED FROM THESE CHLOROPHENOLS. (THIS LISTING DOES NOT

ASHLAND INC (Continued) **1000306415**

INCLUDE FORMULATIONS CONTAINING HEXACHLOROPHENE SYNTHESIZED FROM PREPURIFIED 2,4,5-TRICHLOROPHENOL AS THE SOLE COMPONENT.)

Date form received by agency: 01/08/2009
Site name: ASHLAND INC
Classification: Small Quantity Generator

. Waste code: D001
. Waste name: IGNITABLE WASTE

. Waste code: D002
. Waste name: CORROSIVE WASTE

Date form received by agency: 01/01/2007
Site name: OLIN WATER SERVICES
Classification: Not a generator, verified

Date form received by agency: 01/01/2006
Site name: OLIN WATER SERVICES
Classification: Not a generator, verified

Date form received by agency: 07/08/1999
Site name: OLIN WATER SERVICES
Classification: Not a generator, verified

. Waste code: NONE
. Waste name: None

Date form received by agency: 03/13/1996
Site name: DREW IND DIV.; DREW WATER SERVICES;
Classification: Large Quantity Generator

Date form received by agency: 07/13/1992
Site name: OLIN WATER SERVICES
Classification: Large Quantity Generator

. Waste code: D000
. Waste name: Not Defined

. Waste code: D001
. Waste name: IGNITABLE WASTE

. Waste code: D002
. Waste name: CORROSIVE WASTE

. Waste code: D003
. Waste name: REACTIVE WASTE

. Waste code: D007
. Waste name: CHROMIUM

. Waste code: U031
. Waste name: 1-BUTANOL (I) (OR) N-BUTYL ALCOHOL (I)

. Waste code: U070
. Waste name: BENZENE, 1,2-DICHLORO- (OR) O-DICHLOROBENZENE

ASHLAND INC (Continued) **1000306415**

. Waste code: U114
. Waste name: CARBAMODITHIOIC ACID, 1,2-ETHANEDIYLBIS-, SALTS & ESTERS (OR) ETHYLENEBISDITHIOCARBAMIC ACID, SALTS & ESTERS

. Waste code: U133
. Waste name: HYDRAZINE (R,T)

. Waste code: U242
. Waste name: U242

Date form received by agency: 05/15/1992
Site name: OLIN CORP/OLIN WATER SERVICES
Classification: Large Quantity Generator

Date form received by agency: 11/19/1980
Site name: OLIN WATER SERVICES
Classification: Not a generator, verified

. Waste code: D001
. Waste name: IGNITABLE WASTE

. Waste code: D002
. Waste name: CORROSIVE WASTE

. Waste code: D003
. Waste name: REACTIVE WASTE

. Waste code: D007
. Waste name: CHROMIUM

. Waste code: U031
. Waste name: 1-BUTANOL (I) (OR) N-BUTYL ALCOHOL (I)

. Waste code: U070
. Waste name: BENZENE, 1,2-DICHLORO- (OR) O-DICHLOROBENZENE

. Waste code: U114
. Waste name: CARBAMODITHIOIC ACID, 1,2-ETHANEDIYLBIS-, SALTS & ESTERS (OR) ETHYLENEBISDITHIOCARBAMIC ACID, SALTS & ESTERS

. Waste code: U133
. Waste name: HYDRAZINE (R,T)

. Waste code: U242
. Waste name: U242

Corrective Action Summary:
Event date: 11/30/1985
Event: RFA Completed

Event date: 09/22/1992
Event: RFA Completed

Event date: 01/19/1994
Event: CA Prioritization, Facility or area was assigned a low corrective action priority.

ASHLAND INC (Continued) **1000306415**

Event date: 07/19/1994
Event: RFA Determination Of Need For An RFI, RFI is Not Necessary;

Facility Has Received Notices of Violations:
Regulation violated: Not reported
Area of violation: Generators - General
Date violation determined: 03/25/1987
Date achieved compliance: 03/25/1987
Violation lead agency: State
Enforcement action: Not reported
Enforcement action date: Not reported
Enf. disposition status: Not reported
Enf. disp. status date: Not reported
Enforcement lead agency: Not reported
Proposed penalty amount: Not reported
Final penalty amount: Not reported
Paid penalty amount: Not reported

Regulation violated: Not reported
Area of violation: Generators - General
Date violation determined: 03/29/1984
Date achieved compliance: 09/11/1984
Violation lead agency: State
Enforcement action: WRITTEN INFORMAL
Enforcement action date: 07/13/1984
Enf. disposition status: Not reported
Enf. disp. status date: Not reported
Enforcement lead agency: State
Proposed penalty amount: Not reported
Final penalty amount: Not reported
Paid penalty amount: Not reported

Evaluation Action Summary:
Evaluation date: 09/13/1993
Evaluation: COMPLIANCE EVALUATION INSPECTION ON-SITE
Area of violation: Not reported
Date achieved compliance: Not reported
Evaluation lead agency: State

Evaluation date: 03/25/1987
Evaluation: COMPLIANCE EVALUATION INSPECTION ON-SITE
Area of violation: Generators - General
Date achieved compliance: 03/25/1987
Evaluation lead agency: State

Evaluation date: 02/06/1986
Evaluation: COMPLIANCE EVALUATION INSPECTION ON-SITE
Area of violation: Not reported
Date achieved compliance: Not reported
Evaluation lead agency: State

Evaluation date: 07/03/1985
Evaluation: COMPLIANCE EVALUATION INSPECTION ON-SITE
Area of violation: Not reported
Date achieved compliance: Not reported
Evaluation lead agency: State

ASHLAND INC (Continued) **1000306415**

Evaluation date: 06/27/1985
Evaluation: NON-FINANCIAL RECORD REVIEW
Area of violation: Not reported
Date achieved compliance: Not reported
Evaluation lead agency: State

Evaluation date: 09/10/1984
Evaluation: NON-FINANCIAL RECORD REVIEW
Area of violation: Not reported
Date achieved compliance: Not reported
Evaluation lead agency: EPA-Initiated Oversight/Observation/Training Actions

Evaluation date: 06/28/1984
Evaluation: NON-FINANCIAL RECORD REVIEW
Area of violation: Not reported
Date achieved compliance: Not reported
Evaluation lead agency: State

Evaluation date: 06/21/1984
Evaluation: NON-FINANCIAL RECORD REVIEW
Area of violation: Not reported
Date achieved compliance: Not reported
Evaluation lead agency: State

Evaluation date: 05/30/1984
Evaluation: NON-FINANCIAL RECORD REVIEW
Area of violation: Not reported
Date achieved compliance: Not reported
Evaluation lead agency: EPA

Evaluation date: 03/29/1984
Evaluation: COMPLIANCE EVALUATION INSPECTION ON-SITE
Area of violation: Generators - General
Date achieved compliance: 09/11/1984
Evaluation lead agency: State

NY MANIFEST:
Country: USA
EPA ID: NYD068212695
Facility Status: Not reported
Location Address 1: 609 WEST 131ST STREET
Code: BP
Location Address 2: Not reported
Total Tanks: Not reported
Location City: NEW YORK
Location State: NY
Location Zip: 10027
Location Zip 4: Not reported

NY MANIFEST:
EPAID: NYD068212695
Mailing Name: ASHLAND CHEMICAL CORP
Mailing Contact: R S HENDEY
Mailing Address 1: 608 WEST 132ND ST
Mailing Address 2: Not reported
Mailing City: NEW YORK
Mailing State: NY
Mailing Zip: 10027

ASHLAND INC (Continued) **1000306415**

Mailing Zip 4:	7903
Mailing Country:	USA
Mailing Phone:	2033563037

NY MANIFEST:

Document ID:	Not reported
Manifest Status:	Not reported
seq:	Not reported
Year:	2009
Trans1 State ID:	NJD080631369
Trans2 State ID:	NJD080631369
Generator Ship Date:	01/13/2009
Trans1 Recv Date:	01/13/2009
Trans2 Recv Date:	01/13/2009
TSD Site Recv Date:	01/13/2009
Part A Recv Date:	Not reported
Part B Recv Date:	Not reported
Generator EPA ID:	NYD068212695
Trans1 EPA ID:	Not reported
Trans2 EPA ID:	Not reported
TSDF ID 1:	NJD980536593
TSDF ID 2:	Not reported
Manifest Tracking Number:	000208067VES
Import Indicator:	N
Export Indicator:	N
Discr Quantity Indicator:	N
Discr Type Indicator:	N
Discr Residue Indicator:	N
Discr Partial Reject Indicator:	N
Discr Full Reject Indicator:	N
Manifest Ref Number:	Not reported
Alt Facility RCRA ID:	Not reported
Alt Facility Sign Date:	Not reported
MGMT Method Type Code:	H141
Waste Code:	Not reported
Waste Code:	Not reported
Waste Code:	Not reported
Waste Code:	Not reported
Waste Code:	Not reported
Waste Code:	Not reported
Quantity:	5.0
Units:	P - Pounds
Number of Containers:	1.0
Container Type:	DF - Fiberboard or plastic drums (glass)
Handling Method:	B Incineration, heat recovery, burning.
Specific Gravity:	1.0
Waste Code:	D002
Waste Code 1_2:	Not reported
Waste Code 1_3:	Not reported
Waste Code 1_4:	Not reported
Waste Code 1_5:	Not reported
Waste Code 1_6:	Not reported

Document ID:	Not reported
Manifest Status:	Not reported
seq:	Not reported
Year:	2009

ASHLAND INC (Continued) **1000306415**

Trans1 State ID:	NJD080631369
Trans2 State ID:	NJD080631369
Generator Ship Date:	01/13/2009
Trans1 Recv Date:	01/13/2009
Trans2 Recv Date:	01/13/2009
TSD Site Recv Date:	01/13/2009
Part A Recv Date:	Not reported
Part B Recv Date:	Not reported
Generator EPA ID:	NYD068212695
Trans1 EPA ID:	Not reported
Trans2 EPA ID:	Not reported
TSDF ID 1:	NJD980536593
TSDF ID 2:	Not reported
Manifest Tracking Number:	000208067VES
Import Indicator:	N
Export Indicator:	N
Discr Quantity Indicator:	N
Discr Type Indicator:	N
Discr Residue Indicator:	N
Discr Partial Reject Indicator:	N
Discr Full Reject Indicator:	N
Manifest Ref Number:	Not reported
Alt Facility RCRA ID:	Not reported
Alt Facility Sign Date:	Not reported
MGMT Method Type Code:	H141
Waste Code:	Not reported
Waste Code:	Not reported
Waste Code:	Not reported
Waste Code:	Not reported
Waste Code:	Not reported
Waste Code:	Not reported
Quantity:	40.0
Units:	P - Pounds
Number of Containers:	1.0
Container Type:	DF - Fiberboard or plastic drums (glass)
Handling Method:	B Incineration, heat recovery, burning.
Specific Gravity:	1.0
Waste Code:	D001
Waste Code 1_2:	D011
Waste Code 1_3:	D007
Waste Code 1_4:	Not reported
Waste Code 1_5:	Not reported
Waste Code 1_6:	Not reported
Document ID:	Not reported
Manifest Status:	Not reported
seq:	Not reported
Year:	2009
Trans1 State ID:	NJD080631369
Trans2 State ID:	NJD080631369
Generator Ship Date:	01/13/2009
Trans1 Recv Date:	01/13/2009
Trans2 Recv Date:	01/13/2009
TSD Site Recv Date:	01/13/2009
Part A Recv Date:	Not reported
Part B Recv Date:	Not reported
Generator EPA ID:	NYD068212695

ASHLAND INC (Continued) **1000306415**

Trans1 EPA ID:	Not reported
Trans2 EPA ID:	Not reported
TSDF ID 1:	NJD980536593
TSDF ID 2:	Not reported
Manifest Tracking Number:	000208067VES
Import Indicator:	N
Export Indicator:	N
Discr Quantity Indicator:	N
Discr Type Indicator:	N
Discr Residue Indicator:	N
Discr Partial Reject Indicator:	N
Discr Full Reject Indicator:	N
Manifest Ref Number:	Not reported
Alt Facility RCRA ID:	Not reported
Alt Facility Sign Date:	Not reported
MGMT Method Type Code:	H141
Waste Code:	Not reported
Waste Code:	Not reported
Waste Code:	Not reported
Waste Code:	Not reported
Waste Code:	Not reported
Waste Code:	Not reported
Quantity:	960.0
Units:	P - Pounds
Number of Containers:	4.0
Container Type:	DF - Fiberboard or plastic drums (glass)
Handling Method:	B Incineration, heat recovery, burning.
Specific Gravity:	1.0
Waste Code:	D007
Waste Code 1_2:	Not reported
Waste Code 1_3:	Not reported
Waste Code 1_4:	Not reported
Waste Code 1_5:	Not reported
Waste Code 1_6:	Not reported
Document ID:	Not reported
Manifest Status:	Not reported
seq:	Not reported
Year:	2009
Trans1 State ID:	NJD080631369
Trans2 State ID:	NJD080631369
Generator Ship Date:	01/13/2009
Trans1 Recv Date:	01/13/2009
Trans2 Recv Date:	01/13/2009
TSD Site Recv Date:	01/13/2009
Part A Recv Date:	Not reported
Part B Recv Date:	Not reported
Generator EPA ID:	NYD068212695
Trans1 EPA ID:	Not reported
Trans2 EPA ID:	Not reported
TSDF ID 1:	NJD980536593
TSDF ID 2:	Not reported
Manifest Tracking Number:	000208067VES
Import Indicator:	N
Export Indicator:	N
Discr Quantity Indicator:	N
Discr Type Indicator:	N

ASHLAND INC (Continued) **1000306415**

Discr Residue Indicator:	N
Discr Partial Reject Indicator:	N
Discr Full Reject Indicator:	N
Manifest Ref Number:	Not reported
Alt Facility RCRA ID:	Not reported
Alt Facility Sign Date:	Not reported
MGMT Method Type Code:	H141
Waste Code:	Not reported
Waste Code:	Not reported
Waste Code:	Not reported
Waste Code:	Not reported
Waste Code:	Not reported
Waste Code:	Not reported
Quantity:	5.0
Units:	P - Pounds
Number of Containers:	1.0
Container Type:	DF - Fiberboard or plastic drums (glass)
Handling Method:	B Incineration, heat recovery, burning.
Specific Gravity:	1.0
Waste Code:	D002
Waste Code 1_2:	Not reported
Waste Code 1_3:	Not reported
Waste Code 1_4:	Not reported
Waste Code 1_5:	Not reported
Waste Code 1_6:	Not reported
Document ID:	Not reported
Manifest Status:	Not reported
seq:	Not reported
Year:	2009
Trans1 State ID:	NJD080631369
Trans2 State ID:	NJD080631369
Generator Ship Date:	01/13/2009
Trans1 Recv Date:	01/13/2009
Trans2 Recv Date:	01/13/2009
TSD Site Recv Date:	01/13/2009
Part A Recv Date:	Not reported
Part B Recv Date:	Not reported
Generator EPA ID:	NYD068212695
Trans1 EPA ID:	Not reported
Trans2 EPA ID:	Not reported
TSDF ID 1:	NJD980536593
TSDF ID 2:	Not reported
Manifest Tracking Number:	000208067VES
Import Indicator:	N
Export Indicator:	N
Discr Quantity Indicator:	N
Discr Type Indicator:	N
Discr Residue Indicator:	N
Discr Partial Reject Indicator:	N
Discr Full Reject Indicator:	N
Manifest Ref Number:	Not reported
Alt Facility RCRA ID:	Not reported
Alt Facility Sign Date:	Not reported
MGMT Method Type Code:	H141
Waste Code:	Not reported
Waste Code:	Not reported

ASHLAND INC (Continued) **1000306415**

Waste Code:	Not reported
Waste Code:	Not reported
Waste Code:	Not reported
Waste Code:	Not reported
Quantity:	5.0
Units:	P - Pounds
Number of Containers:	1.0
Container Type:	DF - Fiberboard or plastic drums (glass)
Handling Method:	B Incineration, heat recovery, burning.
Specific Gravity:	1.0
Waste Code:	F003
Waste Code 1_2:	Not reported
Waste Code 1_3:	D001
Waste Code 1_4:	Not reported
Waste Code 1_5:	Not reported
Waste Code 1_6:	Not reported
Document ID:	Not reported
Manifest Status:	Not reported
seq:	Not reported
Year:	2009
Trans1 State ID:	NJD080631369
Trans2 State ID:	NJD080631369
Generator Ship Date:	01/13/2009
Trans1 Recv Date:	01/13/2009
Trans2 Recv Date:	01/13/2009
TSD Site Recv Date:	01/13/2009
Part A Recv Date:	Not reported
Part B Recv Date:	Not reported
Generator EPA ID:	NYD068212695
Trans1 EPA ID:	Not reported
Trans2 EPA ID:	Not reported
TSDF ID 1:	NJD980536593
TSDF ID 2:	Not reported
Manifest Tracking Number:	000208067VES
Import Indicator:	N
Export Indicator:	N
Discr Quantity Indicator:	N
Discr Type Indicator:	N
Discr Residue Indicator:	N
Discr Partial Reject Indicator:	N
Discr Full Reject Indicator:	N
Manifest Ref Number:	Not reported
Alt Facility RCRA ID:	Not reported
Alt Facility Sign Date:	Not reported
MGMT Method Type Code:	H141
Waste Code:	Not reported
Waste Code:	Not reported
Waste Code:	Not reported
Waste Code:	Not reported
Waste Code:	Not reported
Waste Code:	Not reported
Quantity:	5000.0
Units:	P - Pounds
Number of Containers:	5.0
Container Type:	CF - Fiber or plastic boxes, cartons
Handling Method:	B Incineration, heat recovery, burning.

ASHLAND INC (Continued) **1000306415**

Specific Gravity:	1.0
Waste Code:	D007
Waste Code 1_2:	Not reported
Waste Code 1_3:	Not reported
Waste Code 1_4:	Not reported
Waste Code 1_5:	Not reported
Waste Code 1_6:	Not reported
Document ID:	Not reported
Manifest Status:	Not reported
seq:	Not reported
Year:	2009
Trans1 State ID:	NJD080631369
Trans2 State ID:	NJD080631369
Generator Ship Date:	01/13/2009
Trans1 Recv Date:	01/13/2009
Trans2 Recv Date:	01/13/2009
TSD Site Recv Date:	01/13/2009
Part A Recv Date:	Not reported
Part B Recv Date:	Not reported
Generator EPA ID:	NYD068212695
Trans1 EPA ID:	Not reported
Trans2 EPA ID:	Not reported
TSDF ID 1:	NJD980536593
TSDF ID 2:	Not reported
Manifest Tracking Number:	000208067VES
Import Indicator:	N
Export Indicator:	N
Discr Quantity Indicator:	N
Discr Type Indicator:	N
Discr Residue Indicator:	N
Discr Partial Reject Indicator:	N
Discr Full Reject Indicator:	N
Manifest Ref Number:	Not reported
Alt Facility RCRA ID:	Not reported
Alt Facility Sign Date:	Not reported
MGMT Method Type Code:	H141
Waste Code:	Not reported
Waste Code:	Not reported
Waste Code:	Not reported
Waste Code:	Not reported
Waste Code:	Not reported
Waste Code:	Not reported
Quantity:	20.0
Units:	P - Pounds
Number of Containers:	1.0
Container Type:	DF - Fiberboard or plastic drums (glass)
Handling Method:	B Incineration, heat recovery, burning.
Specific Gravity:	1.0
Waste Code:	D001
Waste Code 1_2:	Not reported
Waste Code 1_3:	D011
Waste Code 1_4:	Not reported
Waste Code 1_5:	Not reported
Waste Code 1_6:	Not reported
Document ID:	Not reported

ASHLAND INC (Continued) **1000306415**

Manifest Status:	Not reported
seq:	Not reported
Year:	2009
Trans1 State ID:	NJD080631369
Trans2 State ID:	NJD080631369
Generator Ship Date:	01/13/2009
Trans1 Recv Date:	01/13/2009
Trans2 Recv Date:	01/13/2009
TSD Site Recv Date:	01/13/2009
Part A Recv Date:	Not reported
Part B Recv Date:	Not reported
Generator EPA ID:	NYD068212695
Trans1 EPA ID:	Not reported
Trans2 EPA ID:	Not reported
TSDF ID 1:	NJD980536593
TSDF ID 2:	Not reported
Manifest Tracking Number:	000208067VES
Import Indicator:	N
Export Indicator:	N
Discr Quantity Indicator:	N
Discr Type Indicator:	N
Discr Residue Indicator:	N
Discr Partial Reject Indicator:	N
Discr Full Reject Indicator:	N
Manifest Ref Number:	Not reported
Alt Facility RCRA ID:	Not reported
Alt Facility Sign Date:	Not reported
MGMT Method Type Code:	H141
Waste Code:	Not reported
Waste Code:	Not reported
Waste Code:	Not reported
Waste Code:	Not reported
Waste Code:	Not reported
Waste Code:	Not reported
Quantity:	450.0
Units:	P - Pounds
Number of Containers:	1.0
Container Type:	DF - Fiberboard or plastic drums (glass)
Handling Method:	B Incineration, heat recovery, burning.
Specific Gravity:	1.0
Waste Code:	D007
Waste Code 1_2:	Not reported
Waste Code 1_3:	Not reported
Waste Code 1_4:	Not reported
Waste Code 1_5:	Not reported
Waste Code 1_6:	Not reported

Document ID:	Not reported
Manifest Status:	Not reported
seq:	Not reported
Year:	2009
Trans1 State ID:	NJD080631369
Trans2 State ID:	NJD080631369
Generator Ship Date:	01/13/2009
Trans1 Recv Date:	01/13/2009
Trans2 Recv Date:	01/13/2009
TSD Site Recv Date:	01/13/2009

ASHLAND INC (Continued) **1000306415**

Part A Recv Date:	Not reported
Part B Recv Date:	Not reported
Generator EPA ID:	NYD068212695
Trans1 EPA ID:	Not reported
Trans2 EPA ID:	Not reported
TSDF ID 1:	NJD980536593
TSDF ID 2:	Not reported
Manifest Tracking Number:	000208067VES
Import Indicator:	N
Export Indicator:	N
Discr Quantity Indicator:	N
Discr Type Indicator:	N
Discr Residue Indicator:	N
Discr Partial Reject Indicator:	N
Discr Full Reject Indicator:	N
Manifest Ref Number:	Not reported
Alt Facility RCRA ID:	Not reported
Alt Facility Sign Date:	Not reported
MGMT Method Type Code:	H141
Waste Code:	Not reported
Waste Code:	Not reported
Waste Code:	Not reported
Waste Code:	Not reported
Waste Code:	Not reported
Waste Code:	Not reported
Quantity:	40.0
Units:	P - Pounds
Number of Containers:	1.0
Container Type:	DF - Fiberboard or plastic drums (glass)
Handling Method:	B Incineration, heat recovery, burning.
Specific Gravity:	1.0
Waste Code:	D001
Waste Code 1_2:	Not reported
Waste Code 1_3:	Not reported
Waste Code 1_4:	Not reported
Waste Code 1_5:	Not reported
Waste Code 1_6:	Not reported
Document ID:	Not reported
Manifest Status:	Not reported
seq:	Not reported
Year:	2009
Trans1 State ID:	NJD080631369
Trans2 State ID:	NJD080631369
Generator Ship Date:	01/13/2009
Trans1 Recv Date:	01/13/2009
Trans2 Recv Date:	01/13/2009
TSD Site Recv Date:	01/13/2009
Part A Recv Date:	Not reported
Part B Recv Date:	Not reported
Generator EPA ID:	NYD068212695
Trans1 EPA ID:	Not reported
Trans2 EPA ID:	Not reported
TSDF ID 1:	NJD980536593
TSDF ID 2:	Not reported
Manifest Tracking Number:	000208067VES
Import Indicator:	N

ASHLAND INC (Continued) **1000306415**

Export Indicator:	N
Discr Quantity Indicator:	N
Discr Type Indicator:	N
Discr Residue Indicator:	N
Discr Partial Reject Indicator:	N
Discr Full Reject Indicator:	N
Manifest Ref Number:	Not reported
Alt Facility RCRA ID:	Not reported
Alt Facility Sign Date:	Not reported
MGMT Method Type Code:	H141
Waste Code:	Not reported
Waste Code:	Not reported
Waste Code:	Not reported
Waste Code:	Not reported
Waste Code:	Not reported
Waste Code:	Not reported
Quantity:	210.0
Units:	P - Pounds
Number of Containers:	7.0
Container Type:	DF - Fiberboard or plastic drums (glass)
Handling Method:	B Incineration, heat recovery, burning.
Specific Gravity:	1.0
Waste Code:	D002
Waste Code 1_2:	Not reported
Waste Code 1_3:	Not reported
Waste Code 1_4:	Not reported
Waste Code 1_5:	Not reported
Waste Code 1_6:	Not reported
Document ID:	Not reported
Manifest Status:	Not reported
seq:	Not reported
Year:	2009
Trans1 State ID:	NJD080631369
Trans2 State ID:	NJD080631369
Generator Ship Date:	01/13/2009
Trans1 Recv Date:	01/13/2009
Trans2 Recv Date:	01/13/2009
TSD Site Recv Date:	01/13/2009
Part A Recv Date:	Not reported
Part B Recv Date:	Not reported
Generator EPA ID:	NYD068212695
Trans1 EPA ID:	Not reported
Trans2 EPA ID:	Not reported
TSDF ID 1:	NJD980536593
TSDF ID 2:	Not reported
Manifest Tracking Number:	000208067VES
Import Indicator:	N
Export Indicator:	N
Discr Quantity Indicator:	N
Discr Type Indicator:	N
Discr Residue Indicator:	N
Discr Partial Reject Indicator:	N
Discr Full Reject Indicator:	N
Manifest Ref Number:	Not reported
Alt Facility RCRA ID:	Not reported
Alt Facility Sign Date:	Not reported

ASHLAND INC (Continued) **1000306415**

MGMT Method Type Code:	H141
Waste Code:	Not reported
Waste Code:	Not reported
Waste Code:	Not reported
Waste Code:	Not reported
Waste Code:	Not reported
Waste Code:	Not reported
Quantity:	240.0
Units:	P - Pounds
Number of Containers:	8.0
Container Type:	DF - Fiberboard or plastic drums (glass)
Handling Method:	B Incineration, heat recovery, burning.
Specific Gravity:	1.0
Waste Code:	D002
Waste Code 1_2:	Not reported
Waste Code 1_3:	Not reported
Waste Code 1_4:	Not reported
Waste Code 1_5:	Not reported
Waste Code 1_6:	Not reported
Document ID:	Not reported
Manifest Status:	Not reported
seq:	Not reported
Year:	2009
Trans1 State ID:	NJD080631369
Trans2 State ID:	NJD080631369
Generator Ship Date:	01/13/2009
Trans1 Recv Date:	01/13/2009
Trans2 Recv Date:	01/13/2009
TSD Site Recv Date:	01/13/2009
Part A Recv Date:	Not reported
Part B Recv Date:	Not reported
Generator EPA ID:	NYD068212695
Trans1 EPA ID:	Not reported
Trans2 EPA ID:	Not reported
TSDF ID 1:	NJD980536593
TSDF ID 2:	Not reported
Manifest Tracking Number:	000208067VES
Import Indicator:	N
Export Indicator:	N
Discr Quantity Indicator:	N
Discr Type Indicator:	N
Discr Residue Indicator:	N
Discr Partial Reject Indicator:	N
Discr Full Reject Indicator:	N
Manifest Ref Number:	Not reported
Alt Facility RCRA ID:	Not reported
Alt Facility Sign Date:	Not reported
MGMT Method Type Code:	H141
Waste Code:	Not reported
Waste Code:	Not reported
Waste Code:	Not reported
Waste Code:	Not reported
Waste Code:	Not reported
Waste Code:	Not reported
Quantity:	240.0
Units:	P - Pounds

ASHLAND INC (Continued) **1000306415**

Number of Containers:	2.0
Container Type:	DF - Fiberboard or plastic drums (glass)
Handling Method:	B Incineration, heat recovery, burning.
Specific Gravity:	1.0
Waste Code:	D002
Waste Code 1_2:	Not reported
Waste Code 1_3:	Not reported
Waste Code 1_4:	Not reported
Waste Code 1_5:	Not reported
Waste Code 1_6:	Not reported
Document ID:	Not reported
Manifest Status:	Not reported
seq:	Not reported
Year:	2009
Trans1 State ID:	NJD080631369
Trans2 State ID:	NJD080631369
Generator Ship Date:	01/13/2009
Trans1 Recv Date:	01/13/2009
Trans2 Recv Date:	01/13/2009
TSD Site Recv Date:	01/13/2009
Part A Recv Date:	Not reported
Part B Recv Date:	Not reported
Generator EPA ID:	NYD068212695
Trans1 EPA ID:	Not reported
Trans2 EPA ID:	Not reported
TSDF ID 1:	NJD980536593
TSDF ID 2:	Not reported
Manifest Tracking Number:	000208067VES
Import Indicator:	N
Export Indicator:	N
Discr Quantity Indicator:	N
Discr Type Indicator:	N
Discr Residue Indicator:	N
Discr Partial Reject Indicator:	N
Discr Full Reject Indicator:	N
Manifest Ref Number:	Not reported
Alt Facility RCRA ID:	Not reported
Alt Facility Sign Date:	Not reported
MGMT Method Type Code:	H141
Waste Code:	Not reported
Waste Code:	Not reported
Waste Code:	Not reported
Waste Code:	Not reported
Waste Code:	Not reported
Waste Code:	Not reported
Quantity:	30.0
Units:	P - Pounds
Number of Containers:	1.0
Container Type:	DF - Fiberboard or plastic drums (glass)
Handling Method:	B Incineration, heat recovery, burning.
Specific Gravity:	1.0
Waste Code:	F027
Waste Code 1_2:	Not reported
Waste Code 1_3:	Not reported
Waste Code 1_4:	Not reported
Waste Code 1_5:	Not reported

ASHLAND INC (Continued) **1000306415**

Waste Code 1_6:	Not reported
Document ID:	Not reported
Manifest Status:	Not reported
seq:	Not reported
Year:	2009
Trans1 State ID:	NJD080631369
Trans2 State ID:	NJD080631369
Generator Ship Date:	01/13/2009
Trans1 Recv Date:	01/13/2009
Trans2 Recv Date:	01/13/2009
TSD Site Recv Date:	01/13/2009
Part A Recv Date:	Not reported
Part B Recv Date:	Not reported
Generator EPA ID:	NYD068212695
Trans1 EPA ID:	Not reported
Trans2 EPA ID:	Not reported
TSDF ID 1:	NJD980536593
TSDF ID 2:	Not reported
Manifest Tracking Number:	000208067VES
Import Indicator:	N
Export Indicator:	N
Discr Quantity Indicator:	N
Discr Type Indicator:	N
Discr Residue Indicator:	N
Discr Partial Reject Indicator:	N
Discr Full Reject Indicator:	N
Manifest Ref Number:	Not reported
Alt Facility RCRA ID:	Not reported
Alt Facility Sign Date:	Not reported
MGMT Method Type Code:	H141
Waste Code:	Not reported
Waste Code:	Not reported
Waste Code:	Not reported
Waste Code:	Not reported
Waste Code:	Not reported
Waste Code:	Not reported
Quantity:	200.0
Units:	P - Pounds
Number of Containers:	1.0
Container Type:	DM - Metal drums, barrels
Handling Method:	B Incineration, heat recovery, burning.
Specific Gravity:	1.0
Waste Code:	D007
Waste Code 1_2:	Not reported
Waste Code 1_3:	Not reported
Waste Code 1_4:	Not reported
Waste Code 1_5:	Not reported
Waste Code 1_6:	Not reported
Document ID:	MDC0527327
Manifest Status:	K
seq:	Not reported
Year:	1995
Trans1 State ID:	Not reported
Trans2 State ID:	Not reported
Generator Ship Date:	06/15/1995

ASHLAND INC (Continued) **1000306415**

Trans1 Recv Date:	06/15/1995
Trans2 Recv Date:	06/16/1995
TSD Site Recv Date:	06/24/1995
Part A Recv Date:	06/23/1995
Part B Recv Date:	07/11/1995
Generator EPA ID:	NYD068212695
Trans1 EPA ID:	MAD039322250
Trans2 EPA ID:	MAD039322250
TSDF ID 1:	MDD980555189
TSDF ID 2:	Not reported
Manifest Tracking Number:	Not reported
Import Indicator:	Not reported
Export Indicator:	Not reported
Discr Quantity Indicator:	Not reported
Discr Type Indicator:	Not reported
Discr Residue Indicator:	Not reported
Discr Partial Reject Indicator:	Not reported
Discr Full Reject Indicator:	Not reported
Manifest Ref Number:	Not reported
Alt Facility RCRA ID:	Not reported
Alt Facility Sign Date:	Not reported
MGMT Method Type Code:	Not reported
Waste Code:	D002 - NON-LISTED CORROSIVE WASTES
Waste Code:	Not reported
Waste Code:	Not reported
Waste Code:	Not reported
Waste Code:	Not reported
Waste Code:	Not reported
Quantity:	00165
Units:	G - Gallons (liquids only)* (8.3 pounds)
Number of Containers:	003
Container Type:	DF - Fiberboard or plastic drums (glass)
Handling Method:	T Chemical, physical, or biological treatment.
Specific Gravity:	100
Document ID:	MAJ0255500
Manifest Status:	K
seq:	Not reported
Year:	1995
Trans1 State ID:	MA13273
Trans2 State ID:	614183ME
Generator Ship Date:	06/15/1995
Trans1 Recv Date:	06/15/1995
Trans2 Recv Date:	06/16/1995
TSD Site Recv Date:	06/17/1995
Part A Recv Date:	06/23/1995
Part B Recv Date:	07/13/1995
Generator EPA ID:	NYD068212695
Trans1 EPA ID:	MAD039322250
Trans2 EPA ID:	MAD039322250
TSDF ID 1:	MAD980523203
TSDF ID 2:	Not reported
Manifest Tracking Number:	Not reported
Import Indicator:	Not reported
Export Indicator:	Not reported
Discr Quantity Indicator:	Not reported
Discr Type Indicator:	Not reported

ASHLAND INC (Continued) **1000306415**

Discr Residue Indicator:	Not reported
Discr Partial Reject Indicator:	Not reported
Discr Full Reject Indicator:	Not reported
Manifest Ref Number:	Not reported
Alt Facility RCRA ID:	Not reported
Alt Facility Sign Date:	Not reported
MGMT Method Type Code:	Not reported
Waste Code:	D003 - NON-LISTED REACTIVE WASTES
Waste Code:	Not reported
Waste Code:	Not reported
Waste Code:	Not reported
Waste Code:	Not reported
Waste Code:	Not reported
Quantity:	00001
Units:	P - Pounds
Number of Containers:	001
Container Type:	DM - Metal drums, barrels
Handling Method:	B Incineration, heat recovery, burning.
Specific Gravity:	100
Waste Code:	P105 - SODIUM AZIDE
Waste Code:	Not reported
Waste Code:	Not reported
Waste Code:	Not reported
Waste Code:	Not reported
Quantity:	00004
Units:	P - Pounds
Number of Containers:	001
Container Type:	DF - Fiberboard or plastic drums (glass)
Handling Method:	B Incineration, heat recovery, burning.
Specific Gravity:	100
Waste Code:	F003 - UNKNOWN
Waste Code:	Not reported
Waste Code:	Not reported
Waste Code:	Not reported
Waste Code:	Not reported
Quantity:	00035
Units:	P - Pounds
Number of Containers:	002
Container Type:	DF - Fiberboard or plastic drums (glass)
Handling Method:	B Incineration, heat recovery, burning.
Specific Gravity:	100
Waste Code:	D001 - NON-LISTED IGNITABLE WASTES
Waste Code:	Not reported
Waste Code:	Not reported
Waste Code:	Not reported
Waste Code:	Not reported
Quantity:	00007
Units:	P - Pounds
Number of Containers:	001
Container Type:	DF - Fiberboard or plastic drums (glass)
Handling Method:	B Incineration, heat recovery, burning.
Specific Gravity:	100
Document ID:	MAJ0255490
Manifest Status:	K
seq:	Not reported
Year:	1995

ASHLAND INC (Continued) **1000306415**

Trans1 State ID:	MA13273
Trans2 State ID:	614183ME
Generator Ship Date:	06/15/1995
Trans1 Recv Date:	06/15/1995
Trans2 Recv Date:	06/16/1995
TSD Site Recv Date:	06/17/1995
Part A Recv Date:	06/23/1995
Part B Recv Date:	07/13/1995
Generator EPA ID:	NYD068212695
Trans1 EPA ID:	MAD039322250
Trans2 EPA ID:	MAD039322250
TSDF ID 1:	MAD980523203
TSDF ID 2:	Not reported
Manifest Tracking Number:	Not reported
Import Indicator:	Not reported
Export Indicator:	Not reported
Discr Quantity Indicator:	Not reported
Discr Type Indicator:	Not reported
Discr Residue Indicator:	Not reported
Discr Partial Reject Indicator:	Not reported
Discr Full Reject Indicator:	Not reported
Manifest Ref Number:	Not reported
Alt Facility RCRA ID:	Not reported
Alt Facility Sign Date:	Not reported
MGMT Method Type Code:	Not reported
Waste Code:	D002 - NON-LISTED CORROSIVE WASTES
Waste Code:	Not reported
Waste Code:	Not reported
Waste Code:	Not reported
Waste Code:	Not reported
Waste Code:	Not reported
Quantity:	00720
Units:	P - Pounds
Number of Containers:	004
Container Type:	DM - Metal drums, barrels
Handling Method:	T Chemical, physical, or biological treatment.
Specific Gravity:	100
Waste Code:	D002 - NON-LISTED CORROSIVE WASTES
Waste Code:	Not reported
Waste Code:	Not reported
Waste Code:	Not reported
Waste Code:	Not reported
Quantity:	00275
Units:	P - Pounds
Number of Containers:	007
Container Type:	DF - Fiberboard or plastic drums (glass)
Handling Method:	B Incineration, heat recovery, burning.
Specific Gravity:	100
Waste Code:	D001 - NON-LISTED IGNITABLE WASTES
Waste Code:	Not reported
Waste Code:	Not reported
Waste Code:	Not reported
Waste Code:	Not reported
Quantity:	00120
Units:	P - Pounds
Number of Containers:	001
Container Type:	DM - Metal drums, barrels

ASHLAND INC (Continued) **1000306415**

Handling Method:	T Chemical, physical, or biological treatment.
Specific Gravity:	100
Waste Code:	D001 - NON-LISTED IGNITABLE WASTES
Waste Code:	Not reported
Waste Code:	Not reported
Waste Code:	Not reported
Waste Code:	Not reported
Quantity:	00150
Units:	P - Pounds
Number of Containers:	001
Container Type:	DM - Metal drums, barrels
Handling Method:	B Incineration, heat recovery, burning.
Specific Gravity:	100

Document ID:	MAJ0257070
Manifest Status:	C
seq:	Not reported
Year:	1995
Trans1 State ID:	13273MA
Trans2 State ID:	Not reported
Generator Ship Date:	07/11/1995
Trans1 Recv Date:	07/11/1995
Trans2 Recv Date:	/ /
TSD Site Recv Date:	07/11/1995
Part A Recv Date:	07/24/1995
Part B Recv Date:	08/02/1995
Generator EPA ID:	NYD068212695
Trans1 EPA ID:	MAD039322250
Trans2 EPA ID:	Not reported
TSDF ID 1:	MAD980523203
TSDF ID 2:	Not reported
Manifest Tracking Number:	Not reported
Import Indicator:	Not reported
Export Indicator:	Not reported
Discr Quantity Indicator:	Not reported
Discr Type Indicator:	Not reported
Discr Residue Indicator:	Not reported
Discr Partial Reject Indicator:	Not reported
Discr Full Reject Indicator:	Not reported
Manifest Ref Number:	Not reported
Alt Facility RCRA ID:	Not reported
Alt Facility Sign Date:	Not reported
MGMT Method Type Code:	Not reported
Waste Code:	B001 - PCB OIL (CONC) FROM TRANS, CAP, ETC
Waste Code:	Not reported
Waste Code:	Not reported
Waste Code:	Not reported
Waste Code:	Not reported
Waste Code:	Not reported
Quantity:	00001
Units:	P - Pounds
Number of Containers:	001
Container Type:	DM - Metal drums, barrels
Handling Method:	T Chemical, physical, or biological treatment.
Specific Gravity:	100

Document ID:	MDC0374949

ASHLAND INC (Continued) **1000306415**

Manifest Status:	K
seq:	Not reported
Year:	1992
Trans1 State ID:	92A2216
Trans2 State ID:	Not reported
Generator Ship Date:	04/29/1992
Trans1 Recv Date:	04/29/1992
Trans2 Recv Date:	/ /
TSD Site Recv Date:	05/04/1992
Part A Recv Date:	05/22/1992
Part B Recv Date:	09/01/1992
Generator EPA ID:	NYD068212695
Trans1 EPA ID:	MAD039322250
Trans2 EPA ID:	Not reported
TSDF ID 1:	MDD980555189
TSDF ID 2:	Not reported
Manifest Tracking Number:	Not reported
Import Indicator:	Not reported
Export Indicator:	Not reported
Discr Quantity Indicator:	Not reported
Discr Type Indicator:	Not reported
Discr Residue Indicator:	Not reported
Discr Partial Reject Indicator:	Not reported
Discr Full Reject Indicator:	Not reported
Manifest Ref Number:	Not reported
Alt Facility RCRA ID:	Not reported
Alt Facility Sign Date:	Not reported
MGMT Method Type Code:	Not reported
Waste Code:	D007 - CHROMIUM 5.0 MG/L TCLP
Waste Code:	Not reported
Waste Code:	Not reported
Waste Code:	Not reported
Waste Code:	Not reported
Waste Code:	Not reported
Quantity:	01878
Units:	G - Gallons (liquids only)* (8.3 pounds)
Number of Containers:	001
Container Type:	TT - Cargo tank, tank trucks
Handling Method:	T Chemical, physical, or biological treatment.
Specific Gravity:	100
Document ID:	MDC0363672
Manifest Status:	K
seq:	Not reported
Year:	1992
Trans1 State ID:	92A2240
Trans2 State ID:	Not reported
Generator Ship Date:	05/19/1992
Trans1 Recv Date:	05/19/1992
Trans2 Recv Date:	/ /
TSD Site Recv Date:	05/21/1992
Part A Recv Date:	/ /
Part B Recv Date:	/ /
Generator EPA ID:	NYD068212695
Trans1 EPA ID:	MAD039322250
Trans2 EPA ID:	Not reported
TSDF ID 1:	MDD980555189

ASHLAND INC (Continued) **1000306415**

TSDF ID 2:	Not reported
Manifest Tracking Number:	Not reported
Import Indicator:	Not reported
Export Indicator:	Not reported
Discr Quantity Indicator:	Not reported
Discr Type Indicator:	Not reported
Discr Residue Indicator:	Not reported
Discr Partial Reject Indicator:	Not reported
Discr Full Reject Indicator:	Not reported
Manifest Ref Number:	Not reported
Alt Facility RCRA ID:	Not reported
Alt Facility Sign Date:	Not reported
MGMT Method Type Code:	Not reported
Waste Code:	D002 - NON-LISTED CORROSIVE WASTES
Waste Code:	Not reported
Waste Code:	Not reported
Waste Code:	Not reported
Waste Code:	Not reported
Waste Code:	Not reported
Quantity:	00982
Units:	P - Pounds
Number of Containers:	002
Container Type:	DM - Metal drums, barrels
Handling Method:	T Chemical, physical, or biological treatment.
Specific Gravity:	100
Waste Code:	D007 - CHROMIUM 5.0 MG/L TCLP
Waste Code:	Not reported
Waste Code:	Not reported
Waste Code:	Not reported
Waste Code:	Not reported
Quantity:	00872
Units:	P - Pounds
Number of Containers:	002
Container Type:	DM - Metal drums, barrels
Handling Method:	T Chemical, physical, or biological treatment.
Specific Gravity:	100
Waste Code:	D007 - CHROMIUM 5.0 MG/L TCLP
Waste Code:	Not reported
Waste Code:	Not reported
Waste Code:	Not reported
Waste Code:	Not reported
Quantity:	00710
Units:	P - Pounds
Number of Containers:	002
Container Type:	DM - Metal drums, barrels
Handling Method:	T Chemical, physical, or biological treatment.
Specific Gravity:	100

Click this hyperlink while viewing on your computer to access
7 additional NY_MANIFEST: record(s) in the EDR Site Report.

NJ MANIFEST:

EPA Id:	NYD068212695
Mail Address:	W 131ST ST
Mail City/State/Zip:	NEW YORK, NY 10027
Facility Phone:	Not reported

ASHLAND INC (Continued) **1000306415**

Emergency Phone:	Not reported
Contact:	Not reported
Comments:	Not reported
SIC Code:	Not reported
County:	NY061
Municipal:	Not reported
Previous EPA Id:	Not reported
Gen Flag:	Not reported
Trans Flag:	Not reported
TSDF Flag:	Not reported
Name Change:	Not reported
Date Change:	Not reported

Manifest:

Manifest Number:	000161964VES
EPA ID:	NYD068212695
Date Shipped:	01/20/2010
TSDF EPA ID:	NJD980536593
Transporter EPA ID:	NJD080631369
Transporter 2 EPA ID:	Not reported
Transporter 3 EPA ID:	Not reported
Transporter 4 EPA ID:	Not reported
Transporter 5 EPA ID:	Not reported
Transporter 6 EPA ID:	Not reported
Transporter 7 EPA ID:	Not reported
Transporter 8 EPA ID:	Not reported
Transporter 9 EPA ID:	Not reported
Transporter 10 EPA ID:	Not reported
Date Trans1 Transported Waste:	01/20/2010
Date Trans2 Transported Waste:	Not reported
Date Trans3 Transported Waste:	Not reported
Date Trans4 Transported Waste:	Not reported
Date Trans5 Transported Waste:	Not reported
Date Trans6 Transported Waste:	Not reported
Date Trans7 Transported Waste:	Not reported
Date Trans8 Transported Waste:	Not reported
Date Trans9 Transported Waste:	Not reported
Date Trans10 Transported Waste:	Not reported
Date TSDF Received Waste:	01/20/2010
TSDF EPA Facility Name:	Not reported
QTY Units:	Not reported
Transporter SEQ ID:	Not reported
Transporter-1 Date:	Not reported
Waste SEQ ID:	Not reported
Waste Type Code 2:	Not reported
Waste Type Code 3:	Not reported
Waste Type Code 4:	Not reported
Waste Type Code 5:	Not reported
Waste Type Code 6:	Not reported
Date Accepted:	Not reported
Manifest Discrepancy Type:	Not reported
Data Entry Number:	Not reported
Was Load Rejected:	NEW YORK, NY 10027
Reason Load Was Rejected:	Not reported

Waste:

Manifest Year:	Not reported
Waste Code:	D002

ASHLAND INC (Continued) **1000306415**

Hand Code:	H141
Quantity:	2400 P
Manifest Number:	000208067VES
EPA ID:	NYD068212695
Date Shipped:	01/13/2009
TSDF EPA ID:	NJD980536593
Transporter EPA ID:	NJD080631369
Transporter 2 EPA ID:	Not reported
Transporter 3 EPA ID:	Not reported
Transporter 4 EPA ID:	Not reported
Transporter 5 EPA ID:	Not reported
Transporter 6 EPA ID:	Not reported
Transporter 7 EPA ID:	Not reported
Transporter 8 EPA ID:	Not reported
Transporter 9 EPA ID:	Not reported
Transporter 10 EPA ID:	Not reported
Date Trans1 Transported Waste:	01/13/2009
Date Trans2 Transported Waste:	Not reported
Date Trans3 Transported Waste:	Not reported
Date Trans4 Transported Waste:	Not reported
Date Trans5 Transported Waste:	Not reported
Date Trans6 Transported Waste:	Not reported
Date Trans7 Transported Waste:	Not reported
Date Trans8 Transported Waste:	Not reported
Date Trans9 Transported Waste:	Not reported
Date Trans10 Transported Waste:	Not reported
Date TSDF Received Waste:	01/13/2009
TSDF EPA Facility Name:	Not reported
QTY Units:	Not reported
Transporter SEQ ID:	Not reported
Transporter-1 Date:	Not reported
Waste SEQ ID:	Not reported
Waste Type Code 2:	Not reported
Waste Type Code 3:	Not reported
Waste Type Code 4:	Not reported
Waste Type Code 5:	Not reported
Waste Type Code 6:	Not reported
Date Accepted:	Not reported
Manifest Discrepancy Type:	Not reported
Data Entry Number:	Not reported
Was Load Rejected:	NEW YORK, NY 10027
Reason Load Was Rejected:	Not reported

Waste:

Manifest Year:	Not reported
Waste Code:	D002
Hand Code:	H141
Quantity:	5 P
Manifest Year:	Not reported
Waste Code:	D002
Hand Code:	H141
Quantity:	210 P
Manifest Year:	Not reported
Waste Code:	D002

ASHLAND INC (Continued) **1000306415**

Hand Code: H141
Quantity: 240 P

Manifest Year: Not reported
Waste Code: D007
Hand Code: H141
Quantity: 5000 P

Manifest Year: Not reported
Waste Code: D007
Hand Code: H141
Quantity: 960 P

Manifest Year: Not reported
Waste Code: D001
Hand Code: H141
Quantity: 20 P

Manifest Year: Not reported
Waste Code: D007
Hand Code: H141
Quantity: 200 P

Manifest Year: Not reported
Waste Code: F003
Hand Code: H141
Quantity: 5 P

Manifest Year: Not reported
Waste Code: D007
Hand Code: H141
Quantity: 450 P

Manifest Year: Not reported
Waste Code: D001
Hand Code: H141
Quantity: 40 P

Manifest Year: Not reported
Waste Code: F027
Hand Code: H141
Quantity: 30 P

514
NW
1/2-1
0.792 mi.
4181 ft.

CON EDISON - W 132ND ST. WORKS MGP **EDR MGP** **1008407992**
12TH AVE BETWEEN W 132ND AND W 133RD **N/A**
NEW YORK, NY 10027

Relative:
Lower

Actual:
23 ft.

Manufactured Gas Plants:
No additional information available

515
ENE
1/2-1
0.906 mi.
4785 ft.

Relative:
Lower

Actual:
5 ft.

2350 FIFTH AVENUE CORP
2350 5TH AVE
NEW YORK, NY 10037

RCRA-CESQG **1000108749**
NY SHWS **NYD071026173**
NY VAPOR REOPENED
NY ENG CONTROLS
NY INST CONTROL
FINDS
NY MANIFEST
ECHO

RCRA-CESQG:

Date form received by agency:	01/01/2007
Facility name:	2350 FIFTH AVENUE CORP
Facility address:	2350 5TH AVE NEW YORK, NY 100371101
EPA ID:	NYD071026173
Mailing address:	5TH AVE NEW YORK, NY 10037
Contact:	Not reported
Contact address:	5TH AVE NEW YORK, NY 10037
Contact country:	US
Contact telephone:	Not reported
Contact email:	Not reported
EPA Region:	02
Land type:	Private
Classification:	Conditionally Exempt Small Quantity Generator
Description:	Handler: generates 100 kg or less of hazardous waste per calendar month, and accumulates 1000 kg or less of hazardous waste at any time; or generates 1 kg or less of acutely hazardous waste per calendar month, and accumulates at any time: 1 kg or less of acutely hazardous waste; or 100 kg or less of any residue or contaminated soil, waste or other debris resulting from the cleanup of a spill, into or on any land or water, of acutely hazardous waste; or generates 100 kg or less of any residue or contaminated soil, waste or other debris resulting from the cleanup of a spill, into or on any land or water, of acutely hazardous waste during any calendar month, and accumulates at any time: 1 kg or less of acutely hazardous waste; or 100 kg or less of any residue or contaminated soil, waste or other debris resulting from the cleanup of a spill, into or on any land or water, of acutely hazardous waste

Owner/Operator Summary:

Owner/operator name:	2350 FIFTH AVENUE CORP
Owner/operator address:	2350 5TH AVE NEW YORK, NY 10037
Owner/operator country:	US
Owner/operator telephone:	(212) 234-5000
Legal status:	Private
Owner/Operator Type:	Owner
Owner/Op start date:	Not reported
Owner/Op end date:	Not reported

Owner/operator name:	2350 FIFTH AVENUE CORP
Owner/operator address:	2350 5TH AVE NEW YORK, NY 10037
Owner/operator country:	US
Owner/operator telephone:	(212) 234-5000
Legal status:	Private
Owner/Operator Type:	Operator

2350 FIFTH AVENUE CORP (Continued) **1000108749**

Owner/Op start date: Not reported
Owner/Op end date: Not reported

Handler Activities Summary:
U.S. importer of hazardous waste: No
Mixed waste (haz. and radioactive): No
Recycler of hazardous waste: No
Transporter of hazardous waste: No
Treater, storer or disposer of HW: No
Underground injection activity: No
On-site burner exemption: No
Furnace exemption: No
Used oil fuel burner: No
Used oil processor: No
User oil refiner: No
Used oil fuel marketer to burner: No
Used oil Specification marketer: No
Used oil transfer facility: No
Used oil transporter: No

Historical Generators:
Date form received by agency: 01/01/2006
Site name: 2350 FIFTH AVENUE CORP
Classification: Conditionally Exempt Small Quantity Generator

Date form received by agency: 07/08/1999
Site name: 2350 FIFTH AVENUE CORP
Classification: Not a generator, verified

. Waste code: NONE
. Waste name: None

Date form received by agency: 04/24/1998
Site name: 2350 FIFTH AVE CORP
Classification: Large Quantity Generator

Date form received by agency: 06/06/1997
Site name: 2350 FIFTH AVENUE CORP
Classification: Large Quantity Generator

. Waste code: F002
. Waste name: THE FOLLOWING SPENT HALOGENATED SOLVENTS: TETRACHLOROETHYLENE, METHYLENE CHLORIDE, TRICHLOROETHYLENE, 1,1,1-TRICHLOROETHANE, CHLOROBENZENE, 1,1,2-TRICHLORO-1,2,2-TRIFLUOROETHANE, ORTHO-DICHLOROBENZENE, TRICHLOROFLUOROMETHANE, AND 1,1,2, TRICHLOROETHANE; ALL SPENT SOLVENT MIXTURES/BLENDS CONTAINING, BEFORE USE, A TOTAL OF TEN PERCENT OR MORE (BY VOLUME) OF ONE OR MORE OF THE ABOVE HALOGENATED SOLVENTS OR THOSE SOLVENTS LISTED IN F001, F004, AND F005; AND STILL BOTTOMS FROM THE RECOVERY OF THESE SPENT SOLVENTS AND SPENT SOLVENT MIXTURES.

Facility Has Received Notices of Violations:
Regulation violated: Not reported
Area of violation: Generators - Records/Reporting
Date violation determined: 08/03/1989
Date achieved compliance: 08/03/1989

2350 FIFTH AVENUE CORP (Continued) **1000108749**

Violation lead agency: State
Enforcement action: Not reported
Enforcement action date: Not reported
Enf. disposition status: Not reported
Enf. disp. status date: Not reported
Enforcement lead agency: Not reported
Proposed penalty amount: Not reported
Final penalty amount: Not reported
Paid penalty amount: Not reported

Regulation violated: Not reported
Area of violation: Generators - Records/Reporting
Date violation determined: 01/05/1988
Date achieved compliance: 01/05/1988
Violation lead agency: State
Enforcement action: WRITTEN INFORMAL
Enforcement action date: 01/05/1988
Enf. disposition status: Not reported
Enf. disp. status date: Not reported
Enforcement lead agency: State
Proposed penalty amount: Not reported
Final penalty amount: Not reported
Paid penalty amount: Not reported

Evaluation Action Summary:
Evaluation date: 08/13/1990
Evaluation: NON-FINANCIAL RECORD REVIEW
Area of violation: Not reported
Date achieved compliance: Not reported
Evaluation lead agency: State

Evaluation date: 06/01/1990
Evaluation: COMPLIANCE EVALUATION INSPECTION ON-SITE
Area of violation: Not reported
Date achieved compliance: Not reported
Evaluation lead agency: State

Evaluation date: 08/03/1989
Evaluation: NON-FINANCIAL RECORD REVIEW
Area of violation: Generators - Records/Reporting
Date achieved compliance: 08/03/1989
Evaluation lead agency: State

Evaluation date: 01/05/1988
Evaluation: NON-FINANCIAL RECORD REVIEW
Area of violation: Generators - Records/Reporting
Date achieved compliance: 01/05/1988
Evaluation lead agency: State

SHWS:
Program: HW
Site Code: 57691
Classification: Site is properly closed - requires continued management.
Region: 2
Acres: 1.543
HW Code: 231004
Record Add: 11/18/1999

2350 FIFTH AVENUE CORP (Continued) **1000108749**

Record Upd: 02/16/2016
Updated By: JHOCONNE
Site Description: Location:The site is located on the west side of Fifth Avenue between 141st Street and 142nd Street in the borough of Manhattan, City and State of New York. Site Features:The site is approximately 1.54 acres, and is entirely occupied by a building. The building is comprised of three connected sections: a two-story section along Fifth Avenue, a three-story section in the center, and a one-story section to the west. Surrounding the site are high-rise residential buildings to the west, south, and southeast of the site. The Harlem River Drive is to the east/northeast, and a National Guard Armory occupies the block immediately to the north. Current Zoning/Use:The site is owned by 2350 Fifth Avenue Corporation. A Charter School is planning to occupy portion of the site after Department issue Certification of completion. It is zoned for light manufacturing (M1-1). The Harlem River is located approximately 200 to 300 feet east of the site. Past Use of the Site:Based on historical Sanborn fire insurance maps, the site and the surrounding area were in the process of being filled in between 1860 and 1893, and as of 1909 it was mostly vacant or occupied by a contractors yard. The existing building was originally constructed as a Borden Company ice cream factory: the three-story section in 1923; the two-story section in 1932; and the one-story section in 1950. The floor slab in the one-story (western) section included layers of insulating materials for refrigeration. The area surrounding the site was mostly occupied by garages, auto repair shops, and light manufacturing in the 1930s through the 1950s, with the exception of the block directly north of the site, where the Fifth Avenue Armory was constructed between 1921 and 1933. The residential development, which occupies the area to the south and west of the site, was constructed between 1957 and 1959.From 1970 to 1994 the site was occupied by an industrial laundry and dry cleaning operation which utilized tetrachloroethylene (PCE or perc) as a cleaning solvent. The dry cleaning operation utilized both first-generation and second-generation dry-cleaning machines. The majority of PCE released was associated with the first generation machine use, which involved more handling of PCE than the later machines. The dry cleaning facility operated as registered hazardous waste handler with U.S. Environmental Protection Agency (EPA), ID number NYD071026173. Between 1995 and 1996, most of the ground floor of the building, with the exception of the far western portion, was renovated for use as a New York City public school. The central and eastern portions of the building were occupied by P.S. 141 for a period in the fall of 1997, and were later used by a church for services, offices, and classes. The church vacated the building in December 2004. The remainder of the central and western portion of the building was renovated in 2001 for use as a self storage facility, and in 2006 the self storage facility expanded into the former school portion of the building. Currently the site is use for self storage facility and for art studio space. Site Geology and Hydrogeology:Groundwater in the vicinity of the site is divided into two apparently semi-confined aquifers. The presence of a clay layer acts as an aquitard/aquiclude separating the aquifer into a shallow aquifer above the clay and deeper aquifer below the clay. The groundwater surface in the shallow aquifer is irregular and approximately six to ten feet below grade. Measurements of groundwater elevation indicated varying horizontal flow directions: generally northward towards West 142nd Street and eastward along

2350 FIFTH AVENUE CORP (Continued) **1000108749**

142nd Street towards the Harlem River.

Env Problem: Post-Remediation Remediation at the site is complete. Prior to remediation, the primary contaminants of concern were tetrachloroethene (PCE) and its breakdown products [trichloroethene (TCE), cis-1,2-dichloroethene (cis-1,2-DCE), trans-1,2-dichloroethene (trans-1,2-DCE), vinyl chloride (VC)] in soil, groundwater and soil vapor and sub-slab insulation material. Remedial actions have successfully achieved soil cleanup objectives for restricted residential use. Residual contamination in soil, groundwater, soil vapor and sub-slab insulation material is being managed under the Site Management Plan.

Health Problem: People are not drinking the contaminated groundwater because the area is served by a public water supply that is not contaminated by the site. Direct contact with contaminated soil is unlikely since it is located under pavement and the on-site building. Volatile organic compounds in the groundwater and/or soil may move into the soil vapor (air spaces within the soil), which in turn may move into overlying buildings and affect the indoor air quality. This process, which is similar to the movement of radon gas from the subsurface into the indoor air of buildings, is referred to as soil vapor intrusion. Site-related contaminants were historically found in the indoor air of the on-site building at concentrations exceeding NYSDOH's air guidelines. To minimize the potential for the inhalation of site-related contaminants, a sub-slab depressurization system was installed beneath the building. Environmental sampling indicates soil vapor intrusion is not a concern for off-site buildings.

Dump: False
Structure: True
Lagoon: False
Landfill: False
Pond: False
Disp Start: 1970
Disp Term: 1994
Lat/Long: 40:49:02:0 / 73:56:07:0
Dell: False
Record Add: 11/18/1999 12:00:00 PM
Record Upd: 9/20/2013 11:18:00 AM
Updated By: ldennist
Own Op: Document Repository
Sub Type: NNN
Owner Name: Not reported
Owner Company: New York Public Library
Owner Address: Countee Cullen Branch
Owner Addr2: 104 West 136 Street
Owner City,St,Zip: New York, NY 10030
Owner Country: United States of America
Own Op: Owner
Sub Type: 01
Owner Name: Joseph Karten
Owner Company: 2350 Fifth Avenue Corporation
Owner Address: 309 East 94th Streeet
Owner Addr2: Ground Floor
Owner City,St,Zip: New York, NY 10128
Owner Country: United States of America
Own Op: Document Repository
Sub Type: B99
Owner Name: Not reported

2350 FIFTH AVENUE CORP (Continued) **1000108749**

Owner Company:	NYSDEC Region 2 Office
Owner Address:	47-40 21St Street
Owner Addr2:	Not reported
Owner City,St,Zip:	Long Island City, NY 11101
Owner Country:	United States of America
HW Code:	231004
Waste Type:	TETRACHLOROETHYLENE (PCE)
Waste Quantity:	UNKNOWN
Waste Code:	Not reported
HW Code:	231004
Waste Type:	TETRACHLOROETHYLENE (PCE)
Waste Quantity:	UNKNOWN
Waste Code:	Not reported
HW Code:	231004
Waste Type:	BENZO(A)PYRENE
Waste Quantity:	UNKNOWN
Waste Code:	Not reported
HW Code:	231004
Waste Type:	tetrachloroethene (PCE)
Waste Quantity:	UNKNOWN
Waste Code:	Not reported
HW Code:	231004
Waste Type:	tetrachloroethene (PCE)
Waste Quantity:	UNKNOWN
Waste Code:	Not reported
HW Code:	231004
Waste Type:	CHLORINATED SOLVENTS
Waste Quantity:	UNKNOWN
Waste Code:	Not reported
Crossref ID:	2014000423306
Cross Ref Type Code:	25
Cross Ref Type:	County Recording Identifier
Record Added Date:	12/26/2014 3:22:00 PM
Record Updated:	12/26/2014 3:22:00 PM
Updated By:	YYWONG
Crossref ID:	w2-0792-11-04
Cross Ref Type Code:	23
Cross Ref Type:	Agreement/Consent Order Number
Record Added Date:	9/19/2014 10:15:00 AM
Record Updated:	9/19/2014 10:15:00 AM
Updated By:	YYWONG
Crossref ID:	07/22/2011
Cross Ref Type Code:	26
Cross Ref Type:	Agreement/Consent Order Date
Record Added Date:	9/19/2014 10:15:00 AM
Record Updated:	9/19/2014 10:15:00 AM
Updated By:	YYWONG
Crossref ID:	w2-0792-98-07
Cross Ref Type Code:	23
Cross Ref Type:	Agreement/Consent Order Number
Record Added Date:	12/1/2010 2:39:00 PM
Record Updated:	12/1/2010 2:40:00 PM
Updated By:	YYWONG
Crossref ID:	w2-0792-97-05
Cross Ref Type Code:	23
Cross Ref Type:	Agreement/Consent Order Number
Record Added Date:	12/1/2010 2:42:00 PM

2350 FIFTH AVENUE CORP (Continued) **1000108749**

Record Updated: 12/1/2010 2:42:00 PM
Updated By: YYWONG
Crossref ID: 07/03/1997
Cross Ref Type Code: 26
Cross Ref Type: Agreement/Consent Order Date
Record Added Date: 12/1/2010 2:43:00 PM
Record Updated: 12/1/2010 2:43:00 PM
Updated By: YYWONG
Crossref ID: 03/30/2001
Cross Ref Type Code: 26
Cross Ref Type: Agreement/Consent Order Date
Record Added Date: 12/1/2010 2:42:00 PM
Record Updated: 12/1/2010 2:42:00 PM
Updated By: YYWONG

VAPOR REOPENED:
Site Code: 231004
Facility Status: Complete (Mitigate)

ENG CONTROLS:
Site Code: 57691
HW Code: 231004
Control Code: 15
Control Type: ENG
Date Record Added: 11/04/2014
Date Rec Updated: 05/02/2016
Updated By: YYWONG
Site Description: Location:The site is located on the west side of Fifth Avenue between 141st Street and 142nd Street in the borough of Manhattan, City and State of New York. Site Features:The site is approximately 1.54 acres, and is entirely occupied by a building. The building is comprised of three connected sections: a two-story section along Fifth Avenue, a three-story section in the center, and a one-story section to the west. Surrounding the site are high-rise residential buildings to the west, south, and southeast of the site. The Harlem River Drive is to the east/northeast, and a National Guard Armory occupies the block immediately to the north. Current Zoning/Use:The site is owned by 2350 Fifth Avenue Corporation. A Charter School is planning to occupy portion of the site after Department issue Certification of completion. It is zoned for light manufacturing (M1-1). The Harlem River is located approximately 200 to 300 feet east of the site. Past Use of the Site:Based on historical Sanborn fire insurance maps, the site and the surrounding area were in the process of being filled in between 1860 and 1893, and as of 1909 it was mostly vacant or occupied by a contractors yard. The existing building was originally constructed as a Borden Company ice cream factory: the three-story section in 1923; the two-story section in 1932; and the one-story section in 1950. The floor slab in the one-story (western) section included layers of insulating materials for refrigeration. The area surrounding the site was mostly occupied by garages, auto repair shops, and light manufacturing in the 1930s through the 1950s, with the exception of the block directly north of the site, where the Fifth Avenue Armory was constructed between 1921 and 1933. The residential development, which occupies the area to the south and west of the site, was constructed between 1957 and 1959.From 1970 to 1994 the site was occupied by an industrial laundry

2350 FIFTH AVENUE CORP (Continued) **1000108749**

and dry cleaning operation which utilized tetrachloroethylene (PCE or perc) as a cleaning solvent. The dry cleaning operation utilized both first-generation and second-generation dry-cleaning machines. The majority of PCE released was associated with the first generation machine use, which involved more handling of PCE than the later machines. The dry cleaning facility operated as registered hazardous waste handler with U.S. Environmental Protection Agency (EPA), ID number NYD071026173. Between 1995 and 1996, most of the ground floor of the building, with the exception of the far western portion, was renovated for use as a New York City public school. The central and eastern portions of the building were occupied by P.S. 141 for a period in the fall of 1997, and were later used by a church for services, offices, and classes. The church vacated the building in December 2004. The remainder of the central and western portion of the building was renovated in 2001 for use as a self storage facility, and in 2006 the self storage facility expanded into the former school portion of the building. Currently the site is use for self storage facility and for art studio space. Site Geology and Hydrogeology:Groundwater in the vicinity of the site is divided into two apparently semi-confined aquifers. The presence of a clay layer acts as an aquitard/aquiclude separating the aquifer into a shallow aquifer above the clay and deeper aquifer below the clay. The groundwater surface in the shallow aquifer is irregular and approximately six to ten feet below grade. Measurements of groundwater elevation indicated varying horizontal flow directions: generally northward towards West 142nd Street and eastward along 142nd Street towards the Harlem River.

Env Problem: Post-Remediation Remediation at the site is complete. Prior to remediation, the primary contaminants of concern were tetrachloroethene (PCE) and its breakdown products [trichloroethene (TCE), cis-1,2-dichloroethene (cis-1,2-DCE), trans-1,2-dichloroethene (trans-1,2-DCE), vinyl chloride (VC)] in soil, groundwater and soil vapor and sub-slab insulation material. Remedial actions have successfully achieved soil cleanup objectives for restricted residential use. Residual contamination in soil, groundwater, soil vapor and sub-slab insulation material is being managed under the Site Management Plan.

Health Problem: People are not drinking the contaminated groundwater because the area is served by a public water supply that is not contaminated by the site. Direct contact with contaminated soil is unlikely since it is located under pavement and the on-site building. Volatile organic compounds in the groundwater and/or soil may move into the soil vapor (air spaces within the soil), which in turn may move into overlying buildings and affect the indoor air quality. This process, which is similar to the movement of radon gas from the subsurface into the indoor air of buildings, is referred to as soil vapor intrusion. Site-related contaminants were historically found in the indoor air of the on-site building at concentrations exceeding NYSDOH’s air guidelines. To minimize the potential for the inhalation of site-related contaminants, a sub-slab depressurization system was installed beneath the building. Environmental sampling indicates soil vapor intrusion is not a concern for off-site buildings.

Site Code: 57691
HW Code: 231004
Control Code: 13
Control Type: ENG

2350 FIFTH AVENUE CORP (Continued) **1000108749**

Date Record Added: 11/04/2014
Date Rec Updated: 05/02/2016
Updated By: YYWONG
Site Description: Location:The site is located on the west side of Fifth Avenue between 141st Street and 142nd Street in the borough of Manhattan, City and State of New York. Site Features:The site is approximately 1.54 acres, and is entirely occupied by a building. The building is comprised of three connected sections: a two-story section along Fifth Avenue, a three-story section in the center, and a one-story section to the west. Surrounding the site are high-rise residential buildings to the west, south, and southeast of the site. The Harlem River Drive is to the east/northeast, and a National Guard Armory occupies the block immediately to the north. Current Zoning/Use:The site is owned by 2350 Fifth Avenue Corporation. A Charter School is planning to occupy portion of the site after Department issue Certification of completion. It is zoned for light manufacturing (M1-1). The Harlem River is located approximately 200 to 300 feet east of the site. Past Use of the Site:Based on historical Sanborn fire insurance maps, the site and the surrounding area were in the process of being filled in between 1860 and 1893, and as of 1909 it was mostly vacant or occupied by a contractors yard. The existing building was originally constructed as a Borden Company ice cream factory: the three-story section in 1923; the two-story section in 1932; and the one-story section in 1950. The floor slab in the one-story (western) section included layers of insulating materials for refrigeration. The area surrounding the site was mostly occupied by garages, auto repair shops, and light manufacturing in the 1930s through the 1950s, with the exception of the block directly north of the site, where the Fifth Avenue Armory was constructed between 1921 and 1933. The residential development, which occupies the area to the south and west of the site, was constructed between 1957 and 1959.From 1970 to 1994 the site was occupied by an industrial laundry and dry cleaning operation which utilized tetrachloroethylene (PCE or perc) as a cleaning solvent. The dry cleaning operation utilized both first-generation and second-generation dry-cleaning machines. The majority of PCE released was associated with the first generation machine use, which involved more handling of PCE than the later machines. The dry cleaning facility operated as registered hazardous waste handler with U.S. Environmental Protection Agency (EPA), ID number NYD071026173. Between 1995 and 1996, most of the ground floor of the building, with the exception of the far western portion, was renovated for use as a New York City public school. The central and eastern portions of the building were occupied by P.S. 141 for a period in the fall of 1997, and were later used by a church for services, offices, and classes. The church vacated the building in December 2004. The remainder of the central and western portion of the building was renovated in 2001 for use as a self storage facility, and in 2006 the self storage facility expanded into the former school portion of the building. Currently the site is use for self storage facility and for art studio space. Site Geology and Hydrogeology:Groundwater in the vicinity of the site is divided into two apparently semi-confined aquifers. The presence of a clay layer acts as an aquitard/aquiclude separating the aquifer into a shallow aquifer above the clay and deeper aquifer below the clay. The groundwater surface in the shallow aquifer is irregular and approximately six to ten feet below grade. Measurements of groundwater elevation indicated varying horizontal flow directions:

2350 FIFTH AVENUE CORP (Continued) **1000108749**

generally northward towards West 142nd Street and eastward along 142nd Street towards the Harlem River.

Env Problem: Post-Remediation Remediation at the site is complete. Prior to remediation, the primary contaminants of concern were tetrachloroethene (PCE) and its breakdown products [trichloroethene (TCE), cis-1,2-dichloroethene (cis-1,2-DCE), trans-1,2-dichloroethene (trans-1,2-DCE), vinyl chloride (VC)] in soil, groundwater and soil vapor and sub-slab insulation material. Remedial actions have successfully achieved soil cleanup objectives for restricted residential use. Residual contamination in soil, groundwater, soil vapor and sub-slab insulation material is being managed under the Site Management Plan.

Health Problem: People are not drinking the contaminated groundwater because the area is served by a public water supply that is not contaminated by the site. Direct contact with contaminated soil is unlikely since it is located under pavement and the on-site building. Volatile organic compounds in the groundwater and/or soil may move into the soil vapor (air spaces within the soil), which in turn may move into overlying buildings and affect the indoor air quality. This process, which is similar to the movement of radon gas from the subsurface into the indoor air of buildings, is referred to as soil vapor intrusion. Site-related contaminants were historically found in the indoor air of the on-site building at concentrations exceeding NYSDOH's air guidelines. To minimize the potential for the inhalation of site-related contaminants, a sub-slab depressurization system was installed beneath the building. Environmental sampling indicates soil vapor intrusion is not a concern for off-site buildings.

Site Code: 57691
HW Code: 231004
Control Code: 35
Control Type: ENG
Date Record Added: 11/04/2014
Date Rec Updated: 05/02/2016
Updated By: YYWONG

Site Description: Location:The site is located on the west side of Fifth Avenue between 141st Street and 142nd Street in the borough of Manhattan, City and State of New York. Site Features:The site is approximately 1.54 acres, and is entirely occupied by a building. The building is comprised of three connected sections: a two-story section along Fifth Avenue, a three-story section in the center, and a one-story section to the west. Surrounding the site are high-rise residential buildings to the west, south, and southeast of the site. The Harlem River Drive is to the east/northeast, and a National Guard Armory occupies the block immediately to the north. Current Zoning/Use:The site is owned by 2350 Fifth Avenue Corporation. A Charter School is planning to occupy portion of the site after Department issue Certification of completion. It is zoned for light manufacturing (M1-1). The Harlem River is located approximately 200 to 300 feet east of the site. Past Use of the Site:Based on historical Sanborn fire insurance maps, the site and the surrounding area were in the process of being filled in between 1860 and 1893, and as of 1909 it was mostly vacant or occupied by a contractors yard. The existing building was originally constructed as a Borden Company ice cream factory: the three-story section in 1923; the two-story section in 1932; and the one-story section in 1950. The floor slab in the one-story (western) section included layers of insulating materials

2350 FIFTH AVENUE CORP (Continued) **1000108749**

for refrigeration. The area surrounding the site was mostly occupied by garages, auto repair shops, and light manufacturing in the 1930s through the 1950s, with the exception of the block directly north of the site, where the Fifth Avenue Armory was constructed between 1921 and 1933. The residential development, which occupies the area to the south and west of the site, was constructed between 1957 and 1959.From 1970 to 1994 the site was occupied by an industrial laundry and dry cleaning operation which utilized tetrachloroethylene (PCE or perc) as a cleaning solvent. The dry cleaning operation utilized both first-generation and second-generation dry-cleaning machines. The majority of PCE released was associated with the first generation machine use, which involved more handling of PCE than the later machines. The dry cleaning facility operated as registered hazardous waste handler with U.S. Environmental Protection Agency (EPA), ID number NYD071026173. Between 1995 and 1996, most of the ground floor of the building, with the exception of the far western portion, was renovated for use as a New York City public school. The central and eastern portions of the building were occupied by P.S. 141 for a period in the fall of 1997, and were later used by a church for services, offices, and classes. The church vacated the building in December 2004. The remainder of the central and western portion of the building was renovated in 2001 for use as a self storage facility, and in 2006 the self storage facility expanded into the former school portion of the building. Currently the site is use for self storage facility and for art studio space. Site Geology and Hydrogeology:Groundwater in the vicinity of the site is divided into two apparently semi-confined aquifers. The presence of a clay layer acts as an aquitard/aquiclude separating the aquifer into a shallow aquifer above the clay and deeper aquifer below the clay. The groundwater surface in the shallow aquifer is irregular and approximately six to ten feet below grade. Measurements of groundwater elevation indicated varying horizontal flow directions: generally northward towards West 142nd Street and eastward along 142nd Street towards the Harlem River.

Env Problem: Post-Remediation Remediation at the site is complete. Prior to remediation, the primary contaminants of concern were tetrachloroethene (PCE) and its breakdown products [trichloroethene (TCE), cis-1,2-dichloroethene (cis-1,2-DCE), trans-1,2-dichloroethene (trans-1,2-DCE), vinyl chloride (VC)] in soil, groundwater and soil vapor and sub-slab insulation material. Remedial actions have successfully achieved soil cleanup objectives for restricted residential use. Residual contamination in soil, groundwater, soil vapor and sub-slab insulation material is being managed under the Site Management Plan.

Health Problem: People are not drinking the contaminated groundwater because the area is served by a public water supply that is not contaminated by the site. Direct contact with contaminated soil is unlikely since it is located under pavement and the on-site building. Volatile organic compounds in the groundwater and/or soil may move into the soil vapor (air spaces within the soil), which in turn may move into overlying buildings and affect the indoor air quality. This process, which is similar to the movement of radon gas from the subsurface into the indoor air of buildings, is referred to as soil vapor intrusion. Site-related contaminants were historically found in the indoor air of the on-site building at concentrations exceeding NYSDOH's air guidelines. To minimize the potential for the inhalation of site-related contaminants, a sub-slab depressurization system was

2350 FIFTH AVENUE CORP (Continued) **1000108749**

installed beneath the building. Environmental sampling indicates soil vapor intrusion is not a concern for off-site buildings.

INST CONTROL:
Site Code: 57691
Control Name: Site Management Plan
HW Code: 231004
Control Code: 32
Control Type: INST
Dt record added: 11/04/2014
Dt rec updated: 05/02/2016
Updated By: YYWONG
Site Code: 57691
Site Description: Location:The site is located on the west side of Fifth Avenue between 141st Street and 142nd Street in the borough of Manhattan, City and State of New York. Site Features:The site is approximately 1.54 acres, and is entirely occupied by a building. The building is comprised of three connected sections: a two-story section along Fifth Avenue, a three-story section in the center, and a one-story section to the west. Surrounding the site are high-rise residential buildings to the west, south, and southeast of the site. The Harlem River Drive is to the east/northeast, and a National Guard Armory occupies the block immediately to the north. Current Zoning/Use:The site is owned by 2350 Fifth Avenue Corporation. A Charter School is planning to occupy portion of the site after Department issue Certification of completion. It is zoned for light manufacturing (M1-1). The Harlem River is located approximately 200 to 300 feet east of the site. Past Use of the Site:Based on historical Sanborn fire insurance maps, the site and the surrounding area were in the process of being filled in between 1860 and 1893, and as of 1909 it was mostly vacant or occupied by a contractors yard. The existing building was originally constructed as a Borden Company ice cream factory: the three-story section in 1923; the two-story section in 1932; and the one-story section in 1950. The floor slab in the one-story (western) section included layers of insulating materials for refrigeration. The area surrounding the site was mostly occupied by garages, auto repair shops, and light manufacturing in the 1930s through the 1950s, with the exception of the block directly north of the site, where the Fifth Avenue Armory was constructed between 1921 and 1933. The residential development, which occupies the area to the south and west of the site, was constructed between 1957 and 1959.From 1970 to 1994 the site was occupied by an industrial laundry and dry cleaning operation which utilized tetrachloroethylene (PCE or perc) as a cleaning solvent. The dry cleaning operation utilized both first-generation and second-generation dry-cleaning machines. The majority of PCE released was associated with the first generation machine use, which involved more handling of PCE than the later machines. The dry cleaning facility operated as registered hazardous waste handler with U.S. Environmental Protection Agency (EPA), ID number NYD071026173. Between 1995 and 1996, most of the ground floor of the building, with the exception of the far western portion, was renovated for use as a New York City public school. The central and eastern portions of the building were occupied by P.S. 141 for a period in the fall of 1997, and were later used by a church for services, offices, and classes. The church vacated the building in December 2004. The remainder of the central and western portion of the building was renovated in 2001 for use as a self storage

2350 FIFTH AVENUE CORP (Continued) **1000108749**

facility, and in 2006 the self storage facility expanded into the former school portion of the building. Currently the site is use for self storage facility and for art studio space. Site Geology and Hydrogeology:Groundwater in the vicinity of the site is divided into two apparently semi-confined aquifers. The presence of a clay layer acts as an aquitard/aquiclude separating the aquifer into a shallow aquifer above the clay and deeper aquifer below the clay. The groundwater surface in the shallow aquifer is irregular and approximately six to ten feet below grade. Measurements of groundwater elevation indicated varying horizontal flow directions: generally northward towards West 142nd Street and eastward along 142nd Street towards the Harlem River.

Env Problem: Post-Remediation Remediation at the site is complete. Prior to remediation, the primary contaminants of concern were tetrachloroethene (PCE) and its breakdown products [trichloroethene (TCE), cis-1,2-dichloroethene (cis-1,2-DCE), trans-1,2-dichloroethene (trans-1,2-DCE), vinyl chloride (VC)] in soil, groundwater and soil vapor and sub-slab insulation material. Remedial actions have successfully achieved soil cleanup objectives for restricted residential use. Residual contamination in soil, groundwater, soil vapor and sub-slab insulation material is being managed under the Site Management Plan.

Health Problem: People are not drinking the contaminated groundwater because the area is served by a public water supply that is not contaminated by the site. Direct contact with contaminated soil is unlikely since it is located under pavement and the on-site building. Volatile organic compounds in the groundwater and/or soil may move into the soil vapor (air spaces within the soil), which in turn may move into overlying buildings and affect the indoor air quality. This process, which is similar to the movement of radon gas from the subsurface into the indoor air of buildings, is referred to as soil vapor intrusion. Site-related contaminants were historically found in the indoor air of the on-site building at concentrations exceeding NYSDOH's air guidelines. To minimize the potential for the inhalation of site-related contaminants, a sub-slab depressurization system was installed beneath the building. Environmental sampling indicates soil vapor intrusion is not a concern for off-site buildings.

Site Code: 57691
Control Name: Monitoring Plan
HW Code: 231004
Control Code: 31
Control Type: INST
Dt record added: 11/04/2014
Dt rec updated: 05/02/2016
Updated By: YYWONG
Site Code: 57691
Site Description: Location:The site is located on the west side of Fifth Avenue between 141st Street and 142nd Street in the borough of Manhattan, City and State of New York. Site Features:The site is approximately 1.54 acres, and is entirely occupied by a building. The building is comprised of three connected sections: a two-story section along Fifth Avenue, a three-story section in the center, and a one-story section to the west. Surrounding the site are high-rise residential buildings to the west, south, and southeast of the site. The Harlem River Drive is to the east/northeast, and a National Guard Armory occupies the block immediately to the north. Current Zoning/Use:The

2350 FIFTH AVENUE CORP (Continued) **1000108749**

site is owned by 2350 Fifth Avenue Corporation. A Charter School is planning to occupy portion of the site after Department issue Certification of completion. It is zoned for light manufacturing (M1-1). The Harlem River is located approximately 200 to 300 feet east of the site. Past Use of the Site:Based on historical Sanborn fire insurance maps, the site and the surrounding area were in the process of being filled in between 1860 and 1893, and as of 1909 it was mostly vacant or occupied by a contractors yard. The existing building was originally constructed as a Borden Company ice cream factory: the three-story section in 1923; the two-story section in 1932; and the one-story section in 1950. The floor slab in the one-story (western) section included layers of insulating materials for refrigeration. The area surrounding the site was mostly occupied by garages, auto repair shops, and light manufacturing in the 1930s through the 1950s, with the exception of the block directly north of the site, where the Fifth Avenue Armory was constructed between 1921 and 1933. The residential development, which occupies the area to the south and west of the site, was constructed between 1957 and 1959.From 1970 to 1994 the site was occupied by an industrial laundry and dry cleaning operation which utilized tetrachloroethylene (PCE or perc) as a cleaning solvent. The dry cleaning operation utilized both first-generation and second-generation dry-cleaning machines. The majority of PCE released was associated with the first generation machine use, which involved more handling of PCE than the later machines. The dry cleaning facility operated as registered hazardous waste handler with U.S. Environmental Protection Agency (EPA), ID number NYD071026173. Between 1995 and 1996, most of the ground floor of the building, with the exception of the far western portion, was renovated for use as a New York City public school. The central and eastern portions of the building were occupied by P.S. 141 for a period in the fall of 1997, and were later used by a church for services, offices, and classes. The church vacated the building in December 2004. The remainder of the central and western portion of the building was renovated in 2001 for use as a self storage facility, and in 2006 the self storage facility expanded into the former school portion of the building. Currently the site is use for self storage facility and for art studio space. Site Geology and Hydrogeology:Groundwater in the vicinity of the site is divided into two apparently semi-confined aquifers. The presence of a clay layer acts as an aquitard/aquiclude separating the aquifer into a shallow aquifer above the clay and deeper aquifer below the clay. The groundwater surface in the shallow aquifer is irregular and approximately six to ten feet below grade. Measurements of groundwater elevation indicated varying horizontal flow directions: generally northward towards West 142nd Street and eastward along 142nd Street towards the Harlem River.

Env Problem: Post-Remediation Remediation at the site is complete. Prior to remediation, the primary contaminants of concern were tetrachloroethene (PCE) and its breakdown products [trichloroethene (TCE), cis-1,2-dichloroethene (cis-1,2-DCE), trans-1,2-dichloroethene (trans-1,2-DCE), vinyl chloride (VC)] in soil, groundwater and soil vapor and sub-slab insulation material. Remedial actions have successfully achieved soil cleanup objectives for restricted residential use. Residual contamination in soil, groundwater, soil vapor and sub-slab insulation material is being managed under the Site Management Plan.

Health Problem: People are not drinking the contaminated groundwater because the area

2350 FIFTH AVENUE CORP (Continued) **1000108749**

is served by a public water supply that is not contaminated by the site. Direct contact with contaminated soil is unlikely since it is located under pavement and the on-site building. Volatile organic compounds in the groundwater and/or soil may move into the soil vapor (air spaces within the soil), which in turn may move into overlying buildings and affect the indoor air quality. This process, which is similar to the movement of radon gas from the subsurface into the indoor air of buildings, is referred to as soil vapor intrusion. Site-related contaminants were historically found in the indoor air of the on-site building at concentrations exceeding NYSDOH's air guidelines. To minimize the potential for the inhalation of site-related contaminants, a sub-slab depressurization system was installed beneath the building. Environmental sampling indicates soil vapor intrusion is not a concern for off-site buildings.

Site Code: 57691
Control Name: IC/EC Plan
HW Code: 231004
Control Code: 34
Control Type: INST
Dt record added: 11/04/2014
Dt rec updated: 05/02/2016
Updated By: YYWONG
Site Code: 57691
Site Description: Location:The site is located on the west side of Fifth Avenue between 141st Street and 142nd Street in the borough of Manhattan, City and State of New York. Site Features:The site is approximately 1.54 acres, and is entirely occupied by a building. The building is comprised of three connected sections: a two-story section along Fifth Avenue, a three-story section in the center, and a one-story section to the west. Surrounding the site are high-rise residential buildings to the west, south, and southeast of the site. The Harlem River Drive is to the east/northeast, and a National Guard Armory occupies the block immediately to the north. Current Zoning/Use:The site is owned by 2350 Fifth Avenue Corporation. A Charter School is planning to occupy portion of the site after Department issue Certification of completion. It is zoned for light manufacturing (M1-1). The Harlem River is located approximately 200 to 300 feet east of the site. Past Use of the Site:Based on historical Sanborn fire insurance maps, the site and the surrounding area were in the process of being filled in between 1860 and 1893, and as of 1909 it was mostly vacant or occupied by a contractors yard. The existing building was originally constructed as a Borden Company ice cream factory: the three-story section in 1923; the two-story section in 1932; and the one-story section in 1950. The floor slab in the one-story (western) section included layers of insulating materials for refrigeration. The area surrounding the site was mostly occupied by garages, auto repair shops, and light manufacturing in the 1930s through the 1950s, with the exception of the block directly north of the site, where the Fifth Avenue Armory was constructed between 1921 and 1933. The residential development, which occupies the area to the south and west of the site, was constructed between 1957 and 1959.From 1970 to 1994 the site was occupied by an industrial laundry and dry cleaning operation which utilized tetrachloroethylene (PCE or perc) as a cleaning solvent. The dry cleaning operation utilized both first-generation and second-generation dry-cleaning machines. The majority of PCE released was associated with the first generation

2350 FIFTH AVENUE CORP (Continued) **1000108749**

machine use, which involved more handling of PCE than the later machines. The dry cleaning facility operated as registered hazardous waste handler with U.S. Environmental Protection Agency (EPA), ID number NYD071026173. Between 1995 and 1996, most of the ground floor of the building, with the exception of the far western portion, was renovated for use as a New York City public school. The central and eastern portions of the building were occupied by P.S. 141 for a period in the fall of 1997, and were later used by a church for services, offices, and classes. The church vacated the building in December 2004. The remainder of the central and western portion of the building was renovated in 2001 for use as a self storage facility, and in 2006 the self storage facility expanded into the former school portion of the building. Currently the site is use for self storage facility and for art studio space. Site Geology and Hydrogeology:Groundwater in the vicinity of the site is divided into two apparently semi-confined aquifers. The presence of a clay layer acts as an aquitard/aquiclude separating the aquifer into a shallow aquifer above the clay and deeper aquifer below the clay. The groundwater surface in the shallow aquifer is irregular and approximately six to ten feet below grade. Measurements of groundwater elevation indicated varying horizontal flow directions: generally northward towards West 142nd Street and eastward along 142nd Street towards the Harlem River.

Env Problem: Post-Remediation Remediation at the site is complete. Prior to remediation, the primary contaminants of concern were tetrachloroethene (PCE) and its breakdown products [trichloroethene (TCE), cis-1,2-dichloroethene (cis-1,2-DCE), trans-1,2-dichloroethene (trans-1,2-DCE), vinyl chloride (VC)] in soil, groundwater and soil vapor and sub-slab insulation material. Remedial actions have successfully achieved soil cleanup objectives for restricted residential use. Residual contamination in soil, groundwater, soil vapor and sub-slab insulation material is being managed under the Site Management Plan.

Health Problem: People are not drinking the contaminated groundwater because the area is served by a public water supply that is not contaminated by the site. Direct contact with contaminated soil is unlikely since it is located under pavement and the on-site building. Volatile organic compounds in the groundwater and/or soil may move into the soil vapor (air spaces within the soil), which in turn may move into overlying buildings and affect the indoor air quality. This process, which is similar to the movement of radon gas from the subsurface into the indoor air of buildings, is referred to as soil vapor intrusion. Site-related contaminants were historically found in the indoor air of the on-site building at concentrations exceeding NYSDOH's air guidelines. To minimize the potential for the inhalation of site-related contaminants, a sub-slab depressurization system was installed beneath the building. Environmental sampling indicates soil vapor intrusion is not a concern for off-site buildings.

Site Code: 57691
Control Name: O&M Plan
HW Code: 231004
Control Code: 33
Control Type: INST
Dt record added: 11/04/2014
Dt rec updated: 05/02/2016
Updated By: YYWONG

2350 FIFTH AVENUE CORP (Continued) **1000108749**

Site Code: 57691
Site Description: Location:The site is located on the west side of Fifth Avenue between 141st Street and 142nd Street in the borough of Manhattan, City and State of New York. Site Features:The site is approximately 1.54 acres, and is entirely occupied by a building. The building is comprised of three connected sections: a two-story section along Fifth Avenue, a three-story section in the center, and a one-story section to the west. Surrounding the site are high-rise residential buildings to the west, south, and southeast of the site. The Harlem River Drive is to the east/northeast, and a National Guard Armory occupies the block immediately to the north. Current Zoning/Use:The site is owned by 2350 Fifth Avenue Corporation. A Charter School is planning to occupy portion of the site after Department issue Certification of completion. It is zoned for light manufacturing (M1-1). The Harlem River is located approximately 200 to 300 feet east of the site. Past Use of the Site:Based on historical Sanborn fire insurance maps, the site and the surrounding area were in the process of being filled in between 1860 and 1893, and as of 1909 it was mostly vacant or occupied by a contractors yard. The existing building was originally constructed as a Borden Company ice cream factory: the three-story section in 1923; the two-story section in 1932; and the one-story section in 1950. The floor slab in the one-story (western) section included layers of insulating materials for refrigeration. The area surrounding the site was mostly occupied by garages, auto repair shops, and light manufacturing in the 1930s through the 1950s, with the exception of the block directly north of the site, where the Fifth Avenue Armory was constructed between 1921 and 1933. The residential development, which occupies the area to the south and west of the site, was constructed between 1957 and 1959.From 1970 to 1994 the site was occupied by an industrial laundry and dry cleaning operation which utilized tetrachloroethylene (PCE or perc) as a cleaning solvent. The dry cleaning operation utilized both first-generation and second-generation dry-cleaning machines. The majority of PCE released was associated with the first generation machine use, which involved more handling of PCE than the later machines. The dry cleaning facility operated as registered hazardous waste handler with U.S. Environmental Protection Agency (EPA), ID number NYD071026173. Between 1995 and 1996, most of the ground floor of the building, with the exception of the far western portion, was renovated for use as a New York City public school. The central and eastern portions of the building were occupied by P.S. 141 for a period in the fall of 1997, and were later used by a church for services, offices, and classes. The church vacated the building in December 2004. The remainder of the central and western portion of the building was renovated in 2001 for use as a self storage facility, and in 2006 the self storage facility expanded into the former school portion of the building. Currently the site is use for self storage facility and for art studio space. Site Geology and Hydrogeology:Groundwater in the vicinity of the site is divided into two apparently semi-confined aquifers. The presence of a clay layer acts as an aquitard/aquiclude separating the aquifer into a shallow aquifer above the clay and deeper aquifer below the clay. The groundwater surface in the shallow aquifer is irregular and approximately six to ten feet below grade. Measurements of groundwater elevation indicated varying horizontal flow directions: generally northward towards West 142nd Street and eastward along 142nd Street towards the Harlem River.

2350 FIFTH AVENUE CORP (Continued) **1000108749**

Env Problem: Post-Remediation Remediation at the site is complete. Prior to remediation, the primary contaminants of concern were tetrachloroethene (PCE) and its breakdown products [trichloroethene (TCE), cis-1,2-dichloroethene (cis-1,2-DCE), trans-1,2-dichloroethene (trans-1,2-DCE), vinyl chloride (VC)] in soil, groundwater and soil vapor and sub-slab insulation material. Remedial actions have successfully achieved soil cleanup objectives for restricted residential use. Residual contamination in soil, groundwater, soil vapor and sub-slab insulation material is being managed under the Site Management Plan.

Health Problem: People are not drinking the contaminated groundwater because the area is served by a public water supply that is not contaminated by the site. Direct contact with contaminated soil is unlikely since it is located under pavement and the on-site building. Volatile organic compounds in the groundwater and/or soil may move into the soil vapor (air spaces within the soil), which in turn may move into overlying buildings and affect the indoor air quality. This process, which is similar to the movement of radon gas from the subsurface into the indoor air of buildings, is referred to as soil vapor intrusion. Site-related contaminants were historically found in the indoor air of the on-site building at concentrations exceeding NYSDOH's air guidelines. To minimize the potential for the inhalation of site-related contaminants, a sub-slab depressurization system was installed beneath the building. Environmental sampling indicates soil vapor intrusion is not a concern for off-site buildings.

Site Code: 57691
Control Name: Landuse Restriction
HW Code: 231004
Control Code: 25
Control Type: INST
Dt record added: 11/04/2014
Dt rec updated: 05/02/2016
Updated By: YYWONG
Site Code: 57691
Site Description: Location:The site is located on the west side of Fifth Avenue between 141st Street and 142nd Street in the borough of Manhattan, City and State of New York. Site Features:The site is approximately 1.54 acres, and is entirely occupied by a building. The building is comprised of three connected sections: a two-story section along Fifth Avenue, a three-story section in the center, and a one-story section to the west. Surrounding the site are high-rise residential buildings to the west, south, and southeast of the site. The Harlem River Drive is to the east/northeast, and a National Guard Armory occupies the block immediately to the north. Current Zoning/Use:The site is owned by 2350 Fifth Avenue Corporation. A Charter School is planning to occupy portion of the site after Department issue Certification of completion. It is zoned for light manufacturing (M1-1). The Harlem River is located approximately 200 to 300 feet east of the site. Past Use of the Site:Based on historical Sanborn fire insurance maps, the site and the surrounding area were in the process of being filled in between 1860 and 1893, and as of 1909 it was mostly vacant or occupied by a contractors yard. The existing building was originally constructed as a Borden Company ice cream factory: the three-story section in 1923; the two-story section in 1932; and the one-story section in 1950. The floor slab in the one-story (western) section included layers of insulating materials

2350 FIFTH AVENUE CORP (Continued) **1000108749**

for refrigeration. The area surrounding the site was mostly occupied by garages, auto repair shops, and light manufacturing in the 1930s through the 1950s, with the exception of the block directly north of the site, where the Fifth Avenue Armory was constructed between 1921 and 1933. The residential development, which occupies the area to the south and west of the site, was constructed between 1957 and 1959.From 1970 to 1994 the site was occupied by an industrial laundry and dry cleaning operation which utilized tetrachloroethylene (PCE or perc) as a cleaning solvent. The dry cleaning operation utilized both first-generation and second-generation dry-cleaning machines. The majority of PCE released was associated with the first generation machine use, which involved more handling of PCE than the later machines. The dry cleaning facility operated as registered hazardous waste handler with U.S. Environmental Protection Agency (EPA), ID number NYD071026173. Between 1995 and 1996, most of the ground floor of the building, with the exception of the far western portion, was renovated for use as a New York City public school. The central and eastern portions of the building were occupied by P.S. 141 for a period in the fall of 1997, and were later used by a church for services, offices, and classes. The church vacated the building in December 2004. The remainder of the central and western portion of the building was renovated in 2001 for use as a self storage facility, and in 2006 the self storage facility expanded into the former school portion of the building. Currently the site is use for self storage facility and for art studio space. Site Geology and Hydrogeology:Groundwater in the vicinity of the site is divided into two apparently semi-confined aquifers. The presence of a clay layer acts as an aquitard/aquiclude separating the aquifer into a shallow aquifer above the clay and deeper aquifer below the clay. The groundwater surface in the shallow aquifer is irregular and approximately six to ten feet below grade. Measurements of groundwater elevation indicated varying horizontal flow directions: generally northward towards West 142nd Street and eastward along 142nd Street towards the Harlem River.

Env Problem: Post-Remediation Remediation at the site is complete. Prior to remediation, the primary contaminants of concern were tetrachloroethene (PCE) and its breakdown products [trichloroethene (TCE), cis-1,2-dichloroethene (cis-1,2-DCE), trans-1,2-dichloroethene (trans-1,2-DCE), vinyl chloride (VC)] in soil, groundwater and soil vapor and sub-slab insulation material. Remedial actions have successfully achieved soil cleanup objectives for restricted residential use. Residual contamination in soil, groundwater, soil vapor and sub-slab insulation material is being managed under the Site Management Plan.

Health Problem: People are not drinking the contaminated groundwater because the area is served by a public water supply that is not contaminated by the site. Direct contact with contaminated soil is unlikely since it is located under pavement and the on-site building. Volatile organic compounds in the groundwater and/or soil may move into the soil vapor (air spaces within the soil), which in turn may move into overlying buildings and affect the indoor air quality. This process, which is similar to the movement of radon gas from the subsurface into the indoor air of buildings, is referred to as soil vapor intrusion. Site-related contaminants were historically found in the indoor air of the on-site building at concentrations exceeding NYSDOH's air guidelines. To minimize the potential for the inhalation of site-related contaminants, a sub-slab depressurization system was

2350 FIFTH AVENUE CORP (Continued) **1000108749**

installed beneath the building. Environmental sampling indicates soil vapor intrusion is not a concern for off-site buildings.

Site Code: 57691
Control Name: Ground Water Use Restriction
HW Code: 231004
Control Code: 08
Control Type: INST
Dt record added: 11/04/2014
Dt rec updated: 05/02/2016
Updated By: YYWONG
Site Code: 57691
Site Description: Location:The site is located on the west side of Fifth Avenue between 141st Street and 142nd Street in the borough of Manhattan, City and State of New York. Site Features:The site is approximately 1.54 acres, and is entirely occupied by a building. The building is comprised of three connected sections: a two-story section along Fifth Avenue, a three-story section in the center, and a one-story section to the west. Surrounding the site are high-rise residential buildings to the west, south, and southeast of the site. The Harlem River Drive is to the east/northeast, and a National Guard Armory occupies the block immediately to the north. Current Zoning/Use:The site is owned by 2350 Fifth Avenue Corporation. A Charter School is planning to occupy portion of the site after Department issue Certification of completion. It is zoned for light manufacturing (M1-1). The Harlem River is located approximately 200 to 300 feet east of the site. Past Use of the Site:Based on historical Sanborn fire insurance maps, the site and the surrounding area were in the process of being filled in between 1860 and 1893, and as of 1909 it was mostly vacant or occupied by a contractors yard. The existing building was originally constructed as a Borden Company ice cream factory: the three-story section in 1923; the two-story section in 1932; and the one-story section in 1950. The floor slab in the one-story (western) section included layers of insulating materials for refrigeration. The area surrounding the site was mostly occupied by garages, auto repair shops, and light manufacturing in the 1930s through the 1950s, with the exception of the block directly north of the site, where the Fifth Avenue Armory was constructed between 1921 and 1933. The residential development, which occupies the area to the south and west of the site, was constructed between 1957 and 1959.From 1970 to 1994 the site was occupied by an industrial laundry and dry cleaning operation which utilized tetrachloroethylene (PCE or perc) as a cleaning solvent. The dry cleaning operation utilized both first-generation and second-generation dry-cleaning machines. The majority of PCE released was associated with the first generation machine use, which involved more handling of PCE than the later machines. The dry cleaning facility operated as registered hazardous waste handler with U.S. Environmental Protection Agency (EPA), ID number NYD071026173. Between 1995 and 1996, most of the ground floor of the building, with the exception of the far western portion, was renovated for use as a New York City public school. The central and eastern portions of the building were occupied by P.S. 141 for a period in the fall of 1997, and were later used by a church for services, offices, and classes. The church vacated the building in December 2004. The remainder of the central and western portion of the building was renovated in 2001 for use as a self storage facility, and in 2006 the self storage facility expanded into the

2350 FIFTH AVENUE CORP (Continued) **1000108749**

former school portion of the building. Currently the site is use for self storage facility and for art studio space. Site Geology and Hydrogeology:Groundwater in the vicinity of the site is divided into two apparently semi-confined aquifers. The presence of a clay layer acts as an aquitard/aquiclude separating the aquifer into a shallow aquifer above the clay and deeper aquifer below the clay. The groundwater surface in the shallow aquifer is irregular and approximately six to ten feet below grade. Measurements of groundwater elevation indicated varying horizontal flow directions: generally northward towards West 142nd Street and eastward along 142nd Street towards the Harlem River.

Env Problem: Post-Remediation Remediation at the site is complete. Prior to remediation, the primary contaminants of concern were tetrachloroethene (PCE) and its breakdown products [trichloroethene (TCE), cis-1,2-dichloroethene (cis-1,2-DCE), trans-1,2-dichloroethene (trans-1,2-DCE), vinyl chloride (VC)] in soil, groundwater and soil vapor and sub-slab insulation material. Remedial actions have successfully achieved soil cleanup objectives for restricted residential use. Residual contamination in soil, groundwater, soil vapor and sub-slab insulation material is being managed under the Site Management Plan.

Health Problem: People are not drinking the contaminated groundwater because the area is served by a public water supply that is not contaminated by the site. Direct contact with contaminated soil is unlikely since it is located under pavement and the on-site building. Volatile organic compounds in the groundwater and/or soil may move into the soil vapor (air spaces within the soil), which in turn may move into overlying buildings and affect the indoor air quality. This process, which is similar to the movement of radon gas from the subsurface into the indoor air of buildings, is referred to as soil vapor intrusion. Site-related contaminants were historically found in the indoor air of the on-site building at concentrations exceeding NYSDOH's air guidelines. To minimize the potential for the inhalation of site-related contaminants, a sub-slab depressurization system was installed beneath the building. Environmental sampling indicates soil vapor intrusion is not a concern for off-site buildings.

Site Code: 57691
Control Name: Soil Management Plan
HW Code: 231004
Control Code: 14
Control Type: INST
Dt record added: 11/04/2014
Dt rec updated: 05/02/2016
Updated By: YYWONG
Site Code: 57691

Site Description: Location:The site is located on the west side of Fifth Avenue between 141st Street and 142nd Street in the borough of Manhattan, City and State of New York. Site Features:The site is approximately 1.54 acres, and is entirely occupied by a building. The building is comprised of three connected sections: a two-story section along Fifth Avenue, a three-story section in the center, and a one-story section to the west. Surrounding the site are high-rise residential buildings to the west, south, and southeast of the site. The Harlem River Drive is to the east/northeast, and a National Guard Armory occupies the block immediately to the north. Current Zoning/Use:The site is owned by 2350 Fifth Avenue Corporation. A Charter School is

2350 FIFTH AVENUE CORP (Continued) **1000108749**

planning to occupy portion of the site after Department issue Certification of completion. It is zoned for light manufacturing (M1-1). The Harlem River is located approximately 200 to 300 feet east of the site. Past Use of the Site:Based on historical Sanborn fire insurance maps, the site and the surrounding area were in the process of being filled in between 1860 and 1893, and as of 1909 it was mostly vacant or occupied by a contractors yard. The existing building was originally constructed as a Borden Company ice cream factory: the three-story section in 1923; the two-story section in 1932; and the one-story section in 1950. The floor slab in the one-story (western) section included layers of insulating materials for refrigeration. The area surrounding the site was mostly occupied by garages, auto repair shops, and light manufacturing in the 1930s through the 1950s, with the exception of the block directly north of the site, where the Fifth Avenue Armory was constructed between 1921 and 1933. The residential development, which occupies the area to the south and west of the site, was constructed between 1957 and 1959.From 1970 to 1994 the site was occupied by an industrial laundry and dry cleaning operation which utilized tetrachloroethylene (PCE or perc) as a cleaning solvent. The dry cleaning operation utilized both first-generation and second-generation dry-cleaning machines. The majority of PCE released was associated with the first generation machine use, which involved more handling of PCE than the later machines. The dry cleaning facility operated as registered hazardous waste handler with U.S. Environmental Protection Agency (EPA), ID number NYD071026173. Between 1995 and 1996, most of the ground floor of the building, with the exception of the far western portion, was renovated for use as a New York City public school. The central and eastern portions of the building were occupied by P.S. 141 for a period in the fall of 1997, and were later used by a church for services, offices, and classes. The church vacated the building in December 2004. The remainder of the central and western portion of the building was renovated in 2001 for use as a self storage facility, and in 2006 the self storage facility expanded into the former school portion of the building. Currently the site is use for self storage facility and for art studio space. Site Geology and Hydrogeology:Groundwater in the vicinity of the site is divided into two apparently semi-confined aquifers. The presence of a clay layer acts as an aquitard/aquiclude separating the aquifer into a shallow aquifer above the clay and deeper aquifer below the clay. The groundwater surface in the shallow aquifer is irregular and approximately six to ten feet below grade. Measurements of groundwater elevation indicated varying horizontal flow directions: generally northward towards West 142nd Street and eastward along 142nd Street towards the Harlem River.

Env Problem: Post-Remediation Remediation at the site is complete. Prior to remediation, the primary contaminants of concern were tetrachloroethene (PCE) and its breakdown products [trichloroethene (TCE), cis-1,2-dichloroethene (cis-1,2-DCE), trans-1,2-dichloroethene (trans-1,2-DCE), vinyl chloride (VC)] in soil, groundwater and soil vapor and sub-slab insulation material. Remedial actions have successfully achieved soil cleanup objectives for restricted residential use. Residual contamination in soil, groundwater, soil vapor and sub-slab insulation material is being managed under the Site Management Plan.

Health Problem: People are not drinking the contaminated groundwater because the area is served by a public water supply that is not contaminated by the

2350 FIFTH AVENUE CORP (Continued) **1000108749**

site. Direct contact with contaminated soil is unlikely since it is located under pavement and the on-site building. Volatile organic compounds in the groundwater and/or soil may move into the soil vapor (air spaces within the soil), which in turn may move into overlying buildings and affect the indoor air quality. This process, which is similar to the movement of radon gas from the subsurface into the indoor air of buildings, is referred to as soil vapor intrusion. Site-related contaminants were historically found in the indoor air of the on-site building at concentrations exceeding NYSDOH's air guidelines. To minimize the potential for the inhalation of site-related contaminants, a sub-slab depressurization system was installed beneath the building. Environmental sampling indicates soil vapor intrusion is not a concern for off-site buildings.

Site Code: 57691
Control Name: Environmental Easement
HW Code: 231004
Control Code: J
Control Type: INST
Dt record added: 11/04/2014
Dt rec updated: 05/02/2016
Updated By: YYWONG
Site Code: 57691
Site Description: Location:The site is located on the west side of Fifth Avenue between 141st Street and 142nd Street in the borough of Manhattan, City and State of New York. Site Features:The site is approximately 1.54 acres, and is entirely occupied by a building. The building is comprised of three connected sections: a two-story section along Fifth Avenue, a three-story section in the center, and a one-story section to the west. Surrounding the site are high-rise residential buildings to the west, south, and southeast of the site. The Harlem River Drive is to the east/northeast, and a National Guard Armory occupies the block immediately to the north. Current Zoning/Use:The site is owned by 2350 Fifth Avenue Corporation. A Charter School is planning to occupy portion of the site after Department issue Certification of completion. It is zoned for light manufacturing (M1-1). The Harlem River is located approximately 200 to 300 feet east of the site. Past Use of the Site:Based on historical Sanborn fire insurance maps, the site and the surrounding area were in the process of being filled in between 1860 and 1893, and as of 1909 it was mostly vacant or occupied by a contractors yard. The existing building was originally constructed as a Borden Company ice cream factory: the three-story section in 1923; the two-story section in 1932; and the one-story section in 1950. The floor slab in the one-story (western) section included layers of insulating materials for refrigeration. The area surrounding the site was mostly occupied by garages, auto repair shops, and light manufacturing in the 1930s through the 1950s, with the exception of the block directly north of the site, where the Fifth Avenue Armory was constructed between 1921 and 1933. The residential development, which occupies the area to the south and west of the site, was constructed between 1957 and 1959.From 1970 to 1994 the site was occupied by an industrial laundry and dry cleaning operation which utilized tetrachloroethylene (PCE or perc) as a cleaning solvent. The dry cleaning operation utilized both first-generation and second-generation dry-cleaning machines. The majority of PCE released was associated with the first generation machine use, which involved more handling of PCE than the later

2350 FIFTH AVENUE CORP (Continued) **1000108749**

machines. The dry cleaning facility operated as registered hazardous waste handler with U.S. Environmental Protection Agency (EPA), ID number NYD071026173. Between 1995 and 1996, most of the ground floor of the building, with the exception of the far western portion, was renovated for use as a New York City public school. The central and eastern portions of the building were occupied by P.S. 141 for a period in the fall of 1997, and were later used by a church for services, offices, and classes. The church vacated the building in December 2004. The remainder of the central and western portion of the building was renovated in 2001 for use as a self storage facility, and in 2006 the self storage facility expanded into the former school portion of the building. Currently the site is use for self storage facility and for art studio space. Site Geology and Hydrogeology:Groundwater in the vicinity of the site is divided into two apparently semi-confined aquifers. The presence of a clay layer acts as an aquitard/aquiclude separating the aquifer into a shallow aquifer above the clay and deeper aquifer below the clay. The groundwater surface in the shallow aquifer is irregular and approximately six to ten feet below grade. Measurements of groundwater elevation indicated varying horizontal flow directions: generally northward towards West 142nd Street and eastward along 142nd Street towards the Harlem River.

Env Problem: Post-Remediation Remediation at the site is complete. Prior to remediation, the primary contaminants of concern were tetrachloroethene (PCE) and its breakdown products [trichloroethene (TCE), cis-1,2-dichloroethene (cis-1,2-DCE), trans-1,2-dichloroethene (trans-1,2-DCE), vinyl chloride (VC)] in soil, groundwater and soil vapor and sub-slab insulation material. Remedial actions have successfully achieved soil cleanup objectives for restricted residential use. Residual contamination in soil, groundwater, soil vapor and sub-slab insulation material is being managed under the Site Management Plan.

Health Problem: People are not drinking the contaminated groundwater because the area is served by a public water supply that is not contaminated by the site. Direct contact with contaminated soil is unlikely since it is located under pavement and the on-site building. Volatile organic compounds in the groundwater and/or soil may move into the soil vapor (air spaces within the soil), which in turn may move into overlying buildings and affect the indoor air quality. This process, which is similar to the movement of radon gas from the subsurface into the indoor air of buildings, is referred to as soil vapor intrusion. Site-related contaminants were historically found in the indoor air of the on-site building at concentrations exceeding NYSDOH's air guidelines. To minimize the potential for the inhalation of site-related contaminants, a sub-slab depressurization system was installed beneath the building. Environmental sampling indicates soil vapor intrusion is not a concern for off-site buildings.

FINDS:

Registry ID: 110000808074

Environmental Interest/Information System

RCRAInfo is a national information system that supports the Resource Conservation and Recovery Act (RCRA) program through the tracking of events and activities related to facilities that generate, transport, and treat, store, or dispose of hazardous waste. RCRAInfo allows RCRA

2350 FIFTH AVENUE CORP (Continued) **1000108749**

program staff to track the notification, permit, compliance, and corrective action activities required under RCRA.

NY MANIFEST:

Country:	USA
EPA ID:	NYD071026173
Facility Status:	Not reported
Location Address 1:	2350 FIFTH AVENUE
Code:	BP
Location Address 2:	Not reported
Total Tanks:	Not reported
Location City:	NEW YORK
Location State:	NY
Location Zip:	10037
Location Zip 4:	Not reported

NY MANIFEST:

EPAID:	NYD071026173
Mailing Name:	2350 LAUNDRY & DRY CLNG CORP
Mailing Contact:	2350 LAUNDRY & DRY CLEANING CORPORATION
Mailing Address 1:	2350 FIFTH AVENUE
Mailing Address 2:	Not reported
Mailing City:	NEW YORK
Mailing State:	NY
Mailing Zip:	10037
Mailing Zip 4:	Not reported
Mailing Country:	USA
Mailing Phone:	2128625517

NY MANIFEST:

Document ID:	Not reported
Manifest Status:	Not reported
seq:	Not reported
Year:	2009
Trans1 State ID:	NJ0000027193
Trans2 State ID:	Not reported
Generator Ship Date:	08/07/2009
Trans1 Recv Date:	08/07/2009
Trans2 Recv Date:	Not reported
TSD Site Recv Date:	08/07/2009
Part A Recv Date:	Not reported
Part B Recv Date:	Not reported
Generator EPA ID:	NYD071026173
Trans1 EPA ID:	Not reported
Trans2 EPA ID:	Not reported
TSDF ID 1:	NJD002200046
TSDF ID 2:	Not reported
Manifest Tracking Number:	000958811GBF
Import Indicator:	N
Export Indicator:	N
Discr Quantity Indicator:	N
Discr Type Indicator:	N
Discr Residue Indicator:	N
Discr Partial Reject Indicator:	N
Discr Full Reject Indicator:	N
Manifest Ref Number:	Not reported

2350 FIFTH AVENUE CORP (Continued) **1000108749**

Alt Facility RCRA ID:	Not reported
Alt Facility Sign Date:	Not reported
MGMT Method Type Code:	H141
Waste Code:	Not reported
Waste Code:	Not reported
Waste Code:	Not reported
Waste Code:	Not reported
Waste Code:	Not reported
Waste Code:	Not reported
Quantity:	110.0
Units:	G - Gallons (liquids only)* (8.3 pounds)
Number of Containers:	2.0
Container Type:	DM - Metal drums, barrels
Handling Method:	B Incineration, heat recovery, burning.
Specific Gravity:	1.0
Waste Code:	F002
Waste Code 1_2:	D039
Waste Code 1_3:	Not reported
Waste Code 1_4:	Not reported
Waste Code 1_5:	Not reported
Waste Code 1_6:	Not reported
Document ID:	Not reported
Manifest Status:	Not reported
seq:	Not reported
Year:	2008
Trans1 State ID:	NJ0000027193
Trans2 State ID:	Not reported
Generator Ship Date:	11/13/2008
Trans1 Recv Date:	11/13/2008
Trans2 Recv Date:	Not reported
TSD Site Recv Date:	11/13/2008
Part A Recv Date:	Not reported
Part B Recv Date:	Not reported
Generator EPA ID:	NYD071026173
Trans1 EPA ID:	Not reported
Trans2 EPA ID:	Not reported
TSDF ID 1:	NJD002200046
TSDF ID 2:	Not reported
Manifest Tracking Number:	003536717JJK
Import Indicator:	N
Export Indicator:	N
Discr Quantity Indicator:	N
Discr Type Indicator:	N
Discr Residue Indicator:	N
Discr Partial Reject Indicator:	N
Discr Full Reject Indicator:	N
Manifest Ref Number:	Not reported
Alt Facility RCRA ID:	Not reported
Alt Facility Sign Date:	Not reported
MGMT Method Type Code:	H141
Waste Code:	Not reported
Waste Code:	Not reported
Waste Code:	Not reported
Waste Code:	Not reported
Waste Code:	Not reported
Waste Code:	Not reported

2350 FIFTH AVENUE CORP (Continued) **1000108749**

Quantity:	300.0
Units:	P - Pounds
Number of Containers:	2.0
Container Type:	DM - Metal drums, barrels
Handling Method:	B Incineration, heat recovery, burning.
Specific Gravity:	1.0
Waste Code:	F002
Waste Code 1_2:	D039
Waste Code 1_3:	Not reported
Waste Code 1_4:	Not reported
Waste Code 1_5:	Not reported
Waste Code 1_6:	Not reported
Document ID:	Not reported
Manifest Status:	Not reported
seq:	Not reported
Year:	2008
Trans1 State ID:	NJ0000027193
Trans2 State ID:	Not reported
Generator Ship Date:	09/16/2008
Trans1 Recv Date:	09/16/2008
Trans2 Recv Date:	Not reported
TSD Site Recv Date:	09/16/2008
Part A Recv Date:	Not reported
Part B Recv Date:	Not reported
Generator EPA ID:	NYD071026173
Trans1 EPA ID:	Not reported
Trans2 EPA ID:	Not reported
TSDF ID 1:	NJD002200046
TSDF ID 2:	Not reported
Manifest Tracking Number:	003536584JJK
Import Indicator:	N
Export Indicator:	N
Discr Quantity Indicator:	N
Discr Type Indicator:	N
Discr Residue Indicator:	N
Discr Partial Reject Indicator:	N
Discr Full Reject Indicator:	N
Manifest Ref Number:	Not reported
Alt Facility RCRA ID:	Not reported
Alt Facility Sign Date:	Not reported
MGMT Method Type Code:	H141
Waste Code:	Not reported
Waste Code:	Not reported
Waste Code:	Not reported
Waste Code:	Not reported
Waste Code:	Not reported
Waste Code:	Not reported
Quantity:	110.0
Units:	G - Gallons (liquids only)* (8.3 pounds)
Number of Containers:	2.0
Container Type:	DM - Metal drums, barrels
Handling Method:	T Chemical, physical, or biological treatment.
Specific Gravity:	1.0
Waste Code:	F003
Waste Code 1_2:	F005
Waste Code 1_3:	Not reported

2350 FIFTH AVENUE CORP (Continued) **1000108749**

Waste Code 1_4:	Not reported
Waste Code 1_5:	Not reported
Waste Code 1_6:	Not reported
Document ID:	NYG3262095
Manifest Status:	Not reported
seq:	01
Year:	2003
Trans1 State ID:	0440320ME
Trans2 State ID:	Not reported
Generator Ship Date:	04/28/2003
Trans1 Recv Date:	04/28/2003
Trans2 Recv Date:	Not reported
TSD Site Recv Date:	05/06/2003
Part A Recv Date:	Not reported
Part B Recv Date:	Not reported
Generator EPA ID:	NYD071026173
Trans1 EPA ID:	NJD054126164
Trans2 EPA ID:	Not reported
TSDF ID 1:	NYD049836679
TSDF ID 2:	Not reported
Manifest Tracking Number:	Not reported
Import Indicator:	Not reported
Export Indicator:	Not reported
Discr Quantity Indicator:	Not reported
Discr Type Indicator:	Not reported
Discr Residue Indicator:	Not reported
Discr Partial Reject Indicator:	Not reported
Discr Full Reject Indicator:	Not reported
Manifest Ref Number:	Not reported
Alt Facility RCRA ID:	Not reported
Alt Facility Sign Date:	Not reported
MGMT Method Type Code:	Not reported
Waste Code:	D039 - TETRACHLOROETHYLENE 0.73 MG/L TCLP
Waste Code:	Not reported
Waste Code:	Not reported
Waste Code:	Not reported
Waste Code:	Not reported
Waste Code:	Not reported
Quantity:	00600
Units:	P - Pounds
Number of Containers:	005
Container Type:	DM - Metal drums, barrels
Handling Method:	B Incineration, heat recovery, burning.
Specific Gravity:	01.00
Document ID:	MIA4894778
Manifest Status:	K
seq:	Not reported
Year:	1997
Trans1 State ID:	S7107
Trans2 State ID:	Not reported
Generator Ship Date:	06/18/1997
Trans1 Recv Date:	06/18/1997
Trans2 Recv Date:	/ /
TSD Site Recv Date:	07/09/1997
Part A Recv Date:	/ /

2350 FIFTH AVENUE CORP (Continued) **1000108749**

Part B Recv Date:	08/06/1997
Generator EPA ID:	NYD071026173
Trans1 EPA ID:	NJD000692061
Trans2 EPA ID:	Not reported
TSDF ID 1:	MID000724831
TSDF ID 2:	Not reported
Manifest Tracking Number:	Not reported
Import Indicator:	Not reported
Export Indicator:	Not reported
Discr Quantity Indicator:	Not reported
Discr Type Indicator:	Not reported
Discr Residue Indicator:	Not reported
Discr Partial Reject Indicator:	Not reported
Discr Full Reject Indicator:	Not reported
Manifest Ref Number:	Not reported
Alt Facility RCRA ID:	Not reported
Alt Facility Sign Date:	Not reported
MGMT Method Type Code:	Not reported
Waste Code:	F002 - HALO SOLV + STILL BOTTOMS FM REC OF SOLV
Waste Code:	Not reported
Waste Code:	Not reported
Waste Code:	Not reported
Waste Code:	Not reported
Waste Code:	Not reported
Quantity:	00030
Units:	Y - Cubic yards* (.85 tons)
Number of Containers:	001
Container Type:	CM - Metal boxes, cases, roll-offs
Handling Method:	T Chemical, physical, or biological treatment.
Specific Gravity:	100

Document ID:	MIA4894779
Manifest Status:	K
seq:	Not reported
Year:	1997
Trans1 State ID:	S7107
Trans2 State ID:	Not reported
Generator Ship Date:	06/18/1997
Trans1 Recv Date:	06/18/1997
Trans2 Recv Date:	/ /
TSD Site Recv Date:	07/07/1997
Part A Recv Date:	/ /
Part B Recv Date:	08/06/1997
Generator EPA ID:	NYD071026173
Trans1 EPA ID:	NJD000692061
Trans2 EPA ID:	Not reported
TSDF ID 1:	MID000724831
TSDF ID 2:	Not reported
Manifest Tracking Number:	Not reported
Import Indicator:	Not reported
Export Indicator:	Not reported
Discr Quantity Indicator:	Not reported
Discr Type Indicator:	Not reported
Discr Residue Indicator:	Not reported
Discr Partial Reject Indicator:	Not reported
Discr Full Reject Indicator:	Not reported
Manifest Ref Number:	Not reported

2350 FIFTH AVENUE CORP (Continued) **1000108749**

Alt Facility RCRA ID:	Not reported
Alt Facility Sign Date:	Not reported
MGMT Method Type Code:	Not reported
Waste Code:	F002 - HALO SOLV + STILL BOTTOMS FM REC OF SOLV
Waste Code:	Not reported
Waste Code:	Not reported
Waste Code:	Not reported
Waste Code:	Not reported
Waste Code:	Not reported
Quantity:	00030
Units:	Y - Cubic yards* (.85 tons)
Number of Containers:	001
Container Type:	CM - Metal boxes, cases, roll-offs
Handling Method:	T Chemical, physical, or biological treatment.
Specific Gravity:	100

Document ID:	MIA4894780
Manifest Status:	K
seq:	Not reported
Year:	1997
Trans1 State ID:	Not reported
Trans2 State ID:	Not reported
Generator Ship Date:	06/18/1997
Trans1 Recv Date:	06/18/1997
Trans2 Recv Date:	/ /
TSD Site Recv Date:	07/09/1997
Part A Recv Date:	/ /
Part B Recv Date:	08/06/1997
Generator EPA ID:	NYD071026173
Trans1 EPA ID:	NJD000692061
Trans2 EPA ID:	Not reported
TSDF ID 1:	MID000724831
TSDF ID 2:	Not reported
Manifest Tracking Number:	Not reported
Import Indicator:	Not reported
Export Indicator:	Not reported
Discr Quantity Indicator:	Not reported
Discr Type Indicator:	Not reported
Discr Residue Indicator:	Not reported
Discr Partial Reject Indicator:	Not reported
Discr Full Reject Indicator:	Not reported
Manifest Ref Number:	Not reported
Alt Facility RCRA ID:	Not reported
Alt Facility Sign Date:	Not reported
MGMT Method Type Code:	Not reported
Waste Code:	F002 - HALO SOLV + STILL BOTTOMS FM REC OF SOLV
Waste Code:	Not reported
Waste Code:	Not reported
Waste Code:	Not reported
Waste Code:	Not reported
Waste Code:	Not reported
Quantity:	00030
Units:	Y - Cubic yards* (.85 tons)
Number of Containers:	001
Container Type:	CM - Metal boxes, cases, roll-offs
Handling Method:	T Chemical, physical, or biological treatment.
Specific Gravity:	100

2350 FIFTH AVENUE CORP (Continued) **1000108749**

Document ID:	MIA4894781
Manifest Status:	K
seq:	Not reported
Year:	1997
Trans1 State ID:	S7107
Trans2 State ID:	Not reported
Generator Ship Date:	06/18/1997
Trans1 Recv Date:	06/18/1997
Trans2 Recv Date:	/ /
TSD Site Recv Date:	07/09/1997
Part A Recv Date:	/ /
Part B Recv Date:	08/06/1997
Generator EPA ID:	NYD071026173
Trans1 EPA ID:	NJD000692061
Trans2 EPA ID:	Not reported
TSDF ID 1:	MID000724831
TSDF ID 2:	Not reported
Manifest Tracking Number:	Not reported
Import Indicator:	Not reported
Export Indicator:	Not reported
Discr Quantity Indicator:	Not reported
Discr Type Indicator:	Not reported
Discr Residue Indicator:	Not reported
Discr Partial Reject Indicator:	Not reported
Discr Full Reject Indicator:	Not reported
Manifest Ref Number:	Not reported
Alt Facility RCRA ID:	Not reported
Alt Facility Sign Date:	Not reported
MGMT Method Type Code:	Not reported
Waste Code:	F002 - HALO SOLV + STILL BOTTOMS FM REC OF SOLV
Waste Code:	Not reported
Waste Code:	Not reported
Waste Code:	Not reported
Waste Code:	Not reported
Waste Code:	Not reported
Quantity:	00030
Units:	Y - Cubic yards* (.85 tons)
Number of Containers:	001
Container Type:	CM - Metal boxes, cases, roll-offs
Handling Method:	T Chemical, physical, or biological treatment.
Specific Gravity:	100

Document ID:	MIA4894782
Manifest Status:	K
seq:	Not reported
Year:	1997
Trans1 State ID:	S7107
Trans2 State ID:	Not reported
Generator Ship Date:	06/18/1997
Trans1 Recv Date:	06/18/1997
Trans2 Recv Date:	/ /
TSD Site Recv Date:	07/09/1997
Part A Recv Date:	/ /
Part B Recv Date:	08/06/1997
Generator EPA ID:	NYD071026173
Trans1 EPA ID:	NJD000692061
Trans2 EPA ID:	Not reported

2350 FIFTH AVENUE CORP (Continued) **1000108749**

TSDF ID 1:	MID000724831
TSDF ID 2:	Not reported
Manifest Tracking Number:	Not reported
Import Indicator:	Not reported
Export Indicator:	Not reported
Discr Quantity Indicator:	Not reported
Discr Type Indicator:	Not reported
Discr Residue Indicator:	Not reported
Discr Partial Reject Indicator:	Not reported
Discr Full Reject Indicator:	Not reported
Manifest Ref Number:	Not reported
Alt Facility RCRA ID:	Not reported
Alt Facility Sign Date:	Not reported
MGMT Method Type Code:	Not reported
Waste Code:	F002 - HALO SOLV + STILL BOTTOMS FM REC OF SOLV
Waste Code:	Not reported
Waste Code:	Not reported
Waste Code:	Not reported
Waste Code:	Not reported
Waste Code:	Not reported
Quantity:	00030
Units:	Y - Cubic yards* (.85 tons)
Number of Containers:	001
Container Type:	CM - Metal boxes, cases, roll-offs
Handling Method:	T Chemical, physical, or biological treatment.
Specific Gravity:	100

Document ID:	MIA4894783
Manifest Status:	K
seq:	Not reported
Year:	1997
Trans1 State ID:	S7107
Trans2 State ID:	Not reported
Generator Ship Date:	06/20/1997
Trans1 Recv Date:	06/20/1997
Trans2 Recv Date:	/ /
TSD Site Recv Date:	07/11/1997
Part A Recv Date:	/ /
Part B Recv Date:	08/06/1997
Generator EPA ID:	NYD071026173
Trans1 EPA ID:	NJD000692061
Trans2 EPA ID:	Not reported
TSDF ID 1:	MID000724831
TSDF ID 2:	Not reported
Manifest Tracking Number:	Not reported
Import Indicator:	Not reported
Export Indicator:	Not reported
Discr Quantity Indicator:	Not reported
Discr Type Indicator:	Not reported
Discr Residue Indicator:	Not reported
Discr Partial Reject Indicator:	Not reported
Discr Full Reject Indicator:	Not reported
Manifest Ref Number:	Not reported
Alt Facility RCRA ID:	Not reported
Alt Facility Sign Date:	Not reported
MGMT Method Type Code:	Not reported
Waste Code:	F002 - HALO SOLV + STILL BOTTOMS FM REC OF SOLV

2350 FIFTH AVENUE CORP (Continued) **1000108749**

Waste Code:	Not reported
Waste Code:	Not reported
Waste Code:	Not reported
Waste Code:	Not reported
Waste Code:	Not reported
Quantity:	00030
Units:	Y - Cubic yards* (.85 tons)
Number of Containers:	001
Container Type:	CM - Metal boxes, cases, roll-offs
Handling Method:	T Chemical, physical, or biological treatment.
Specific Gravity:	100
Document ID:	MIA4894784
Manifest Status:	K
seq:	Not reported
Year:	1997
Trans1 State ID:	S7107
Trans2 State ID:	Not reported
Generator Ship Date:	06/20/1997
Trans1 Recv Date:	06/20/1997
Trans2 Recv Date:	/ /
TSD Site Recv Date:	07/07/1997
Part A Recv Date:	/ /
Part B Recv Date:	08/06/1997
Generator EPA ID:	NYD071026173
Trans1 EPA ID:	NJD000692061
Trans2 EPA ID:	Not reported
TSDF ID 1:	MID000724831
TSDF ID 2:	Not reported
Manifest Tracking Number:	Not reported
Import Indicator:	Not reported
Export Indicator:	Not reported
Discr Quantity Indicator:	Not reported
Discr Type Indicator:	Not reported
Discr Residue Indicator:	Not reported
Discr Partial Reject Indicator:	Not reported
Discr Full Reject Indicator:	Not reported
Manifest Ref Number:	Not reported
Alt Facility RCRA ID:	Not reported
Alt Facility Sign Date:	Not reported
MGMT Method Type Code:	Not reported
Waste Code:	F002 - HALO SOLV + STILL BOTTOMS FM REC OF SOLV
Waste Code:	Not reported
Waste Code:	Not reported
Waste Code:	Not reported
Waste Code:	Not reported
Waste Code:	Not reported
Quantity:	00030
Units:	Y - Cubic yards* (.85 tons)
Number of Containers:	001
Container Type:	DM - Metal drums, barrels
Handling Method:	T Chemical, physical, or biological treatment.
Specific Gravity:	100
Document ID:	MIA4894789
Manifest Status:	K
seq:	Not reported

2350 FIFTH AVENUE CORP (Continued) **1000108749**

Year:	1997
Trans1 State ID:	S7107
Trans2 State ID:	Not reported
Generator Ship Date:	06/18/1997
Trans1 Recv Date:	06/18/1997
Trans2 Recv Date:	/ /
TSD Site Recv Date:	07/09/1997
Part A Recv Date:	/ /
Part B Recv Date:	08/06/1997
Generator EPA ID:	NYD071026173
Trans1 EPA ID:	NJD000692061
Trans2 EPA ID:	Not reported
TSDF ID 1:	MID000724831
TSDF ID 2:	Not reported
Manifest Tracking Number:	Not reported
Import Indicator:	Not reported
Export Indicator:	Not reported
Discr Quantity Indicator:	Not reported
Discr Type Indicator:	Not reported
Discr Residue Indicator:	Not reported
Discr Partial Reject Indicator:	Not reported
Discr Full Reject Indicator:	Not reported
Manifest Ref Number:	Not reported
Alt Facility RCRA ID:	Not reported
Alt Facility Sign Date:	Not reported
MGMT Method Type Code:	Not reported
Waste Code:	F002 - HALO SOLV + STILL BOTTOMS FM REC OF SOLV
Waste Code:	Not reported
Waste Code:	Not reported
Waste Code:	Not reported
Waste Code:	Not reported
Waste Code:	Not reported
Quantity:	00030
Units:	Y - Cubic yards* (.85 tons)
Number of Containers:	001
Container Type:	CM - Metal boxes, cases, roll-offs
Handling Method:	T Chemical, physical, or biological treatment.
Specific Gravity:	100
Document ID:	MIA4894777
Manifest Status:	K
seq:	Not reported
Year:	1997
Trans1 State ID:	S7107
Trans2 State ID:	Not reported
Generator Ship Date:	06/16/1997
Trans1 Recv Date:	06/17/1997
Trans2 Recv Date:	/ /
TSD Site Recv Date:	06/18/1997
Part A Recv Date:	/ /
Part B Recv Date:	07/25/1997
Generator EPA ID:	NYD071026173
Trans1 EPA ID:	NJD000692061
Trans2 EPA ID:	Not reported
TSDF ID 1:	MID000724831
TSDF ID 2:	Not reported
Manifest Tracking Number:	Not reported

2350 FIFTH AVENUE CORP (Continued) **1000108749**

Import Indicator:	Not reported
Export Indicator:	Not reported
Discr Quantity Indicator:	Not reported
Discr Type Indicator:	Not reported
Discr Residue Indicator:	Not reported
Discr Partial Reject Indicator:	Not reported
Discr Full Reject Indicator:	Not reported
Manifest Ref Number:	Not reported
Alt Facility RCRA ID:	Not reported
Alt Facility Sign Date:	Not reported
MGMT Method Type Code:	Not reported
Waste Code:	F002 - HALO SOLV + STILL BOTTOMS FM REC OF SOLV
Waste Code:	Not reported
Waste Code:	Not reported
Waste Code:	Not reported
Waste Code:	Not reported
Waste Code:	Not reported
Quantity:	00030
Units:	Y - Cubic yards* (.85 tons)
Number of Containers:	001
Container Type:	CM - Metal boxes, cases, roll-offs
Handling Method:	T Chemical, physical, or biological treatment.
Specific Gravity:	100
Document ID:	MIA4894785
Manifest Status:	K
seq:	Not reported
Year:	1997
Trans1 State ID:	Not reported
Trans2 State ID:	Not reported
Generator Ship Date:	06/20/1997
Trans1 Recv Date:	06/20/1997
Trans2 Recv Date:	/ /
TSD Site Recv Date:	07/11/1997
Part A Recv Date:	/ /
Part B Recv Date:	08/06/1997
Generator EPA ID:	NYD071026173
Trans1 EPA ID:	NJD000692061
Trans2 EPA ID:	Not reported
TSDF ID 1:	MID000724831
TSDF ID 2:	Not reported
Manifest Tracking Number:	Not reported
Import Indicator:	Not reported
Export Indicator:	Not reported
Discr Quantity Indicator:	Not reported
Discr Type Indicator:	Not reported
Discr Residue Indicator:	Not reported
Discr Partial Reject Indicator:	Not reported
Discr Full Reject Indicator:	Not reported
Manifest Ref Number:	Not reported
Alt Facility RCRA ID:	Not reported
Alt Facility Sign Date:	Not reported
MGMT Method Type Code:	Not reported
Waste Code:	F002 - HALO SOLV + STILL BOTTOMS FM REC OF SOLV
Waste Code:	Not reported
Waste Code:	Not reported
Waste Code:	Not reported

2350 FIFTH AVENUE CORP (Continued) **1000108749**

Waste Code:	Not reported
Waste Code:	Not reported
Quantity:	00030
Units:	Y - Cubic yards* (.85 tons)
Number of Containers:	001
Container Type:	CM - Metal boxes, cases, roll-offs
Handling Method:	T Chemical, physical, or biological treatment.
Specific Gravity:	100
Document ID:	MIA4894774
Manifest Status:	K
seq:	Not reported
Year:	1997
Trans1 State ID:	S7107
Trans2 State ID:	Not reported
Generator Ship Date:	06/17/1997
Trans1 Recv Date:	06/17/1997
Trans2 Recv Date:	06/29/1997
TSD Site Recv Date:	06/30/1997
Part A Recv Date:	/ /
Part B Recv Date:	07/22/1997
Generator EPA ID:	NYD071026173
Trans1 EPA ID:	NJD000692061
Trans2 EPA ID:	Not reported
TSDF ID 1:	MID000724831
TSDF ID 2:	Not reported
Manifest Tracking Number:	Not reported
Import Indicator:	Not reported
Export Indicator:	Not reported
Discr Quantity Indicator:	Not reported
Discr Type Indicator:	Not reported
Discr Residue Indicator:	Not reported
Discr Partial Reject Indicator:	Not reported
Discr Full Reject Indicator:	Not reported
Manifest Ref Number:	Not reported
Alt Facility RCRA ID:	Not reported
Alt Facility Sign Date:	Not reported
MGMT Method Type Code:	Not reported
Waste Code:	F002 - HALO SOLV + STILL BOTTOMS FM REC OF SOLV
Waste Code:	Not reported
Waste Code:	Not reported
Waste Code:	Not reported
Waste Code:	Not reported
Waste Code:	Not reported
Quantity:	00030
Units:	Y - Cubic yards* (.85 tons)
Number of Containers:	001
Container Type:	CM - Metal boxes, cases, roll-offs
Handling Method:	T Chemical, physical, or biological treatment.
Specific Gravity:	100
Document ID:	MIA4894775
Manifest Status:	K
seq:	Not reported
Year:	1997
Trans1 State ID:	57107
Trans2 State ID:	Not reported

2350 FIFTH AVENUE CORP (Continued) **1000108749**

Generator Ship Date:	06/17/1997
Trans1 Recv Date:	06/17/1997
Trans2 Recv Date:	/ /
TSD Site Recv Date:	06/30/1997
Part A Recv Date:	/ /
Part B Recv Date:	07/22/1997
Generator EPA ID:	NYD071026173
Trans1 EPA ID:	NJD000692061
Trans2 EPA ID:	Not reported
TSDF ID 1:	MID000724831
TSDF ID 2:	Not reported
Manifest Tracking Number:	Not reported
Import Indicator:	Not reported
Export Indicator:	Not reported
Discr Quantity Indicator:	Not reported
Discr Type Indicator:	Not reported
Discr Residue Indicator:	Not reported
Discr Partial Reject Indicator:	Not reported
Discr Full Reject Indicator:	Not reported
Manifest Ref Number:	Not reported
Alt Facility RCRA ID:	Not reported
Alt Facility Sign Date:	Not reported
MGMT Method Type Code:	Not reported
Waste Code:	F002 - HALO SOLV + STILL BOTTOMS FM REC OF SOLV
Waste Code:	Not reported
Waste Code:	Not reported
Waste Code:	Not reported
Waste Code:	Not reported
Waste Code:	Not reported
Quantity:	00030
Units:	Y - Cubic yards* (.85 tons)
Number of Containers:	001
Container Type:	CM - Metal boxes, cases, roll-offs
Handling Method:	T Chemical, physical, or biological treatment.
Specific Gravity:	100
Document ID:	NJA2226577
Manifest Status:	C
seq:	Not reported
Year:	1996
Trans1 State ID:	08690
Trans2 State ID:	Not reported
Generator Ship Date:	01/03/1996
Trans1 Recv Date:	01/03/1996
Trans2 Recv Date:	/ /
TSD Site Recv Date:	01/03/1996
Part A Recv Date:	01/19/1996
Part B Recv Date:	01/19/1996
Generator EPA ID:	NYD071026173
Trans1 EPA ID:	ILD984908202
Trans2 EPA ID:	Not reported
TSDF ID 1:	NJD000768093
TSDF ID 2:	Not reported
Manifest Tracking Number:	Not reported
Import Indicator:	Not reported
Export Indicator:	Not reported
Discr Quantity Indicator:	Not reported

2350 FIFTH AVENUE CORP (Continued) **1000108749**

Discr Type Indicator:	Not reported
Discr Residue Indicator:	Not reported
Discr Partial Reject Indicator:	Not reported
Discr Full Reject Indicator:	Not reported
Manifest Ref Number:	Not reported
Alt Facility RCRA ID:	Not reported
Alt Facility Sign Date:	Not reported
MGMT Method Type Code:	Not reported
Waste Code:	D001 - NON-LISTED IGNITABLE WASTES
Waste Code:	Not reported
Waste Code:	Not reported
Waste Code:	Not reported
Waste Code:	Not reported
Waste Code:	Not reported
Quantity:	00009
Units:	G - Gallons (liquids only)* (8.3 pounds)
Number of Containers:	001
Container Type:	DM - Metal drums, barrels
Handling Method:	R Material recovery of more than 75 percent of the total material.
Specific Gravity:	100

Document ID:	NJA2235343
Manifest Status:	C
seq:	Not reported
Year:	1996
Trans1 State ID:	08690
Trans2 State ID:	Not reported
Generator Ship Date:	01/30/1996
Trans1 Recv Date:	01/30/1996
Trans2 Recv Date:	/ /
TSD Site Recv Date:	01/30/1996
Part A Recv Date:	/ /
Part B Recv Date:	02/09/1996
Generator EPA ID:	NYD071026173
Trans1 EPA ID:	ILD984908202
Trans2 EPA ID:	Not reported
TSDF ID 1:	NJD000768093
TSDF ID 2:	Not reported
Manifest Tracking Number:	Not reported
Import Indicator:	Not reported
Export Indicator:	Not reported
Discr Quantity Indicator:	Not reported
Discr Type Indicator:	Not reported
Discr Residue Indicator:	Not reported
Discr Partial Reject Indicator:	Not reported
Discr Full Reject Indicator:	Not reported
Manifest Ref Number:	Not reported
Alt Facility RCRA ID:	Not reported
Alt Facility Sign Date:	Not reported
MGMT Method Type Code:	Not reported
Waste Code:	D001 - NON-LISTED IGNITABLE WASTES
Waste Code:	Not reported
Waste Code:	Not reported
Waste Code:	Not reported
Waste Code:	Not reported
Waste Code:	Not reported
Quantity:	00008

2350 FIFTH AVENUE CORP (Continued) **1000108749**

Units:	G - Gallons (liquids only)* (8.3 pounds)
Number of Containers:	001
Container Type:	DM - Metal drums, barrels
Handling Method:	R Material recovery of more than 75 percent of the total material.
Specific Gravity:	100
Document ID:	NJA2168411
Manifest Status:	C
seq:	Not reported
Year:	1995
Trans1 State ID:	NJDEPS869
Trans2 State ID:	Not reported
Generator Ship Date:	05/31/1995
Trans1 Recv Date:	05/31/1995
Trans2 Recv Date:	/ /
TSD Site Recv Date:	05/31/1995
Part A Recv Date:	06/08/1995
Part B Recv Date:	06/12/1995
Generator EPA ID:	NYD071026173
Trans1 EPA ID:	ILD984908202
Trans2 EPA ID:	Not reported
TSDF ID 1:	NJD000768093
TSDF ID 2:	Not reported
Manifest Tracking Number:	Not reported
Import Indicator:	Not reported
Export Indicator:	Not reported
Discr Quantity Indicator:	Not reported
Discr Type Indicator:	Not reported
Discr Residue Indicator:	Not reported
Discr Partial Reject Indicator:	Not reported
Discr Full Reject Indicator:	Not reported
Manifest Ref Number:	Not reported
Alt Facility RCRA ID:	Not reported
Alt Facility Sign Date:	Not reported
MGMT Method Type Code:	Not reported
Waste Code:	F002 - HALO SOLV + STILL BOTTOMS FM REC OF SOLV
Waste Code:	Not reported
Waste Code:	Not reported
Waste Code:	Not reported
Waste Code:	Not reported
Waste Code:	Not reported
Quantity:	00780
Units:	P - Pounds
Number of Containers:	013
Container Type:	DM - Metal drums, barrels
Handling Method:	B Incineration, heat recovery, burning.
Specific Gravity:	100
Document ID:	NJA2152619
Manifest Status:	C
seq:	Not reported
Year:	1995
Trans1 State ID:	S8690
Trans2 State ID:	Not reported
Generator Ship Date:	10/26/1995
Trans1 Recv Date:	10/26/1995
Trans2 Recv Date:	/ /

2350 FIFTH AVENUE CORP (Continued) **1000108749**

TSD Site Recv Date:	10/26/1995
Part A Recv Date:	11/06/1995
Part B Recv Date:	11/08/1995
Generator EPA ID:	NYD071026173
Trans1 EPA ID:	ILD984908202
Trans2 EPA ID:	Not reported
TSDF ID 1:	NJD000768093
TSDF ID 2:	Not reported
Manifest Tracking Number:	Not reported
Import Indicator:	Not reported
Export Indicator:	Not reported
Discr Quantity Indicator:	Not reported
Discr Type Indicator:	Not reported
Discr Residue Indicator:	Not reported
Discr Partial Reject Indicator:	Not reported
Discr Full Reject Indicator:	Not reported
Manifest Ref Number:	Not reported
Alt Facility RCRA ID:	Not reported
Alt Facility Sign Date:	Not reported
MGMT Method Type Code:	Not reported
Waste Code:	F002 - HALO SOLV + STILL BOTTOMS FM REC OF SOLV
Waste Code:	Not reported
Waste Code:	Not reported
Waste Code:	Not reported
Waste Code:	Not reported
Waste Code:	Not reported
Quantity:	00390
Units:	P - Pounds
Number of Containers:	002
Container Type:	DF - Fiberboard or plastic drums (glass)
Handling Method:	B Incineration, heat recovery, burning.
Specific Gravity:	100
Waste Code:	F002 - HALO SOLV + STILL BOTTOMS FM REC OF SOLV
Waste Code:	Not reported
Waste Code:	Not reported
Waste Code:	Not reported
Waste Code:	Not reported
Quantity:	00360
Units:	P - Pounds
Number of Containers:	006
Container Type:	DM - Metal drums, barrels
Handling Method:	B Incineration, heat recovery, burning.
Specific Gravity:	100

Click this hyperlink while viewing on your computer to access
303 additional NY_MANIFEST: record(s) in the EDR Site Report.

ECHO:

Envid:	1000108749
Registry ID:	110000808074
DFR URL:	http://echo.epa.gov/detailed_facility_report?fid=110000808074

Count: 4 records. ORPHAN SUMMARY

City	EDR ID	Site Name	Site Address	Zip	Database(s)
BRONX	S113916703	MOTT HAVEN MGP PLUME TRACKDOWN	CONCOURSE VILLAGE WEST AT EAST	10451	NY SHWS
BRONX	1018149165	NEW YORK SOLDER CO.	684, 690 E. 133RD ST.	10454	SEMS, LEAD SMELTERS
NEW YORK	S108239563	CE - E. 115TH ST. MGP	EAST 114TH - EAST 116TH STS.	10029	NY VCP
NEW YORK	S105684683	CE - W. 132ND ST. STATION	12TH AVE. BETWEEN W.131ST - W.	10027	NY VCP

GOVERNMENT RECORDS SEARCHED / DATA CURRENCY TRACKING

To maintain currency of the following federal and state databases, EDR contacts the appropriate governmental agency on a monthly or quarterly basis, as required.

Number of Days to Update: Provides confirmation that EDR is reporting records that have been updated within 90 days from the date the government agency made the information available to the public.

STANDARD ENVIRONMENTAL RECORDS

Federal NPL site list

NPL: National Priority List

National Priorities List (Superfund). The NPL is a subset of CERCLIS and identifies over 1,200 sites for priority cleanup under the Superfund Program. NPL sites may encompass relatively large areas. As such, EDR provides polygon coverage for over 1,000 NPL site boundaries produced by EPA's Environmental Photographic Interpretation Center (EPIC) and regional EPA offices.

Date of Government Version: 03/07/2016
Date Data Arrived at EDR: 04/05/2016
Date Made Active in Reports: 04/15/2016
Number of Days to Update: 10

Source: EPA
Telephone: N/A
Last EDR Contact: 10/05/2016
Next Scheduled EDR Contact: 01/16/2017
Data Release Frequency: Quarterly

NPL Site Boundaries

Sources:

EPA's Environmental Photographic Interpretation Center (EPIC)
Telephone: 202-564-7333

EPA Region 1
Telephone 617-918-1143

EPA Region 6
Telephone: 214-655-6659

EPA Region 3
Telephone 215-814-5418

EPA Region 7
Telephone: 913-551-7247

EPA Region 4
Telephone 404-562-8033

EPA Region 8
Telephone: 303-312-6774

EPA Region 5
Telephone 312-886-6686

EPA Region 9
Telephone: 415-947-4246

EPA Region 10
Telephone 206-553-8665

Proposed NPL: Proposed National Priority List Sites

A site that has been proposed for listing on the National Priorities List through the issuance of a proposed rule in the Federal Register. EPA then accepts public comments on the site, responds to the comments, and places on the NPL those sites that continue to meet the requirements for listing.

Date of Government Version: 03/07/2016
Date Data Arrived at EDR: 04/05/2016
Date Made Active in Reports: 04/15/2016
Number of Days to Update: 10

Source: EPA
Telephone: N/A
Last EDR Contact: 10/05/2016
Next Scheduled EDR Contact: 01/16/2017
Data Release Frequency: Quarterly

NPL LIENS: Federal Superfund Liens

Federal Superfund Liens. Under the authority granted the USEPA by CERCLA of 1980, the USEPA has the authority to file liens against real property in order to recover remedial action expenditures or when the property owner received notification of potential liability. USEPA compiles a listing of filed notices of Superfund Liens.

Date of Government Version: 10/15/1991
Date Data Arrived at EDR: 02/02/1994
Date Made Active in Reports: 03/30/1994
Number of Days to Update: 56

Source: EPA
Telephone: 202-564-4267
Last EDR Contact: 08/15/2011
Next Scheduled EDR Contact: 11/28/2011
Data Release Frequency: No Update Planned

GOVERNMENT RECORDS SEARCHED / DATA CURRENCY TRACKING

Federal Delisted NPL site list

Delisted NPL: National Priority List Deletions

The National Oil and Hazardous Substances Pollution Contingency Plan (NCP) establishes the criteria that the EPA uses to delete sites from the NPL. In accordance with 40 CFR 300.425.(e), sites may be deleted from the NPL where no further response is appropriate.

Date of Government Version: 03/07/2016
Date Data Arrived at EDR: 04/05/2016
Date Made Active in Reports: 04/15/2016
Number of Days to Update: 10

Source: EPA
Telephone: N/A
Last EDR Contact: 10/05/2016
Next Scheduled EDR Contact: 01/16/2017
Data Release Frequency: Quarterly

Federal CERCLIS list

FEDERAL FACILITY: Federal Facility Site Information listing

A listing of National Priority List (NPL) and Base Realignment and Closure (BRAC) sites found in the Comprehensive Environmental Response, Compensation and Liability Information System (CERCLIS) Database where EPA Federal Facilities Restoration and Reuse Office is involved in cleanup activities.

Date of Government Version: 11/13/2015
Date Data Arrived at EDR: 01/06/2016
Date Made Active in Reports: 05/20/2016
Number of Days to Update: 135

Source: Environmental Protection Agency
Telephone: 703-603-8704
Last EDR Contact: 10/04/2016
Next Scheduled EDR Contact: 01/16/2017
Data Release Frequency: Varies

SEMS: Superfund Enterprise Management System

SEMS (Superfund Enterprise Management System) tracks hazardous waste sites, potentially hazardous waste sites, and remedial activities performed in support of EPA's Superfund Program across the United States. The list was formerly know as CERCLIS, renamed to SEMS by the EPA in 2015. The list contains data on potentially hazardous waste sites that have been reported to the USEPA by states, municipalities, private companies and private persons, pursuant to Section 103 of the Comprehensive Environmental Response, Compensation, and Liability Act (CERCLA). This dataset also contains sites which are either proposed to or on the National Priorities List (NPL) and the sites which are in the screening and assessment phase for possible inclusion on the NPL.

Date of Government Version: 03/07/2016
Date Data Arrived at EDR: 04/05/2016
Date Made Active in Reports: 04/15/2016
Number of Days to Update: 10

Source: EPA
Telephone: 800-424-9346
Last EDR Contact: 07/22/2016
Next Scheduled EDR Contact: 10/31/2016
Data Release Frequency: Quarterly

Federal CERCLIS NFRAP site list

SEMS-ARCHIVE: Superfund Enterprise Management System Archive

SEMS-ARCHIVE (Superfund Enterprise Management System Archive) tracks sites that have no further interest under the Federal Superfund Program based on available information. The list was formerly known as the CERCLIS-NFRAP, renamed to SEMS ARCHIVE by the EPA in 2015. EPA may perform a minimal level of assessment work at a site while it is archived if site conditions change and/or new information becomes available. Archived sites have been removed and archived from the inventory of SEMS sites. Archived status indicates that, to the best of EPA's knowledge, assessment at a site has been completed and that EPA has determined no further steps will be taken to list the site on the National Priorities List (NPL), unless information indicates this decision was not appropriate or other considerations require a recommendation for listing at a later time. The decision does not necessarily mean that there is no hazard associated with a given site; it only means that. based upon available information, the location is not judged to be potential NPL site.

Date of Government Version: 03/07/2016
Date Data Arrived at EDR: 04/05/2016
Date Made Active in Reports: 04/15/2016
Number of Days to Update: 10

Source: EPA
Telephone: 800-424-9346
Last EDR Contact: 07/22/2016
Next Scheduled EDR Contact: 10/31/2016
Data Release Frequency: Quarterly

Federal RCRA CORRACTS facilities list

CORRACTS: Corrective Action Report

CORRACTS identifies hazardous waste handlers with RCRA corrective action activity.

Date of Government Version: 06/27/2016
Date Data Arrived at EDR: 06/30/2016
Date Made Active in Reports: 09/02/2016
Number of Days to Update: 64

Source: EPA
Telephone: 800-424-9346
Last EDR Contact: 09/28/2016
Next Scheduled EDR Contact: 01/09/2017
Data Release Frequency: Quarterly

Federal RCRA non-CORRACTS TSD facilities list

RCRA-TSDF: RCRA - Treatment, Storage and Disposal

RCRAInfo is EPA's comprehensive information system, providing access to data supporting the Resource Conservation and Recovery Act (RCRA) of 1976 and the Hazardous and Solid Waste Amendments (HSWA) of 1984. The database includes selective information on sites which generate, transport, store, treat and/or dispose of hazardous waste as defined by the Resource Conservation and Recovery Act (RCRA). Transporters are individuals or entities that move hazardous waste from the generator offsite to a facility that can recycle, treat, store, or dispose of the waste. TSDFs treat, store, or dispose of the waste.

Date of Government Version: 06/21/2016
Date Data Arrived at EDR: 06/30/2016
Date Made Active in Reports: 09/02/2016
Number of Days to Update: 64

Source: Environmental Protection Agency
Telephone: (212) 637-3660
Last EDR Contact: 09/28/2016
Next Scheduled EDR Contact: 01/09/2017
Data Release Frequency: Quarterly

Federal RCRA generators list

RCRA-LQG: RCRA - Large Quantity Generators

RCRAInfo is EPA's comprehensive information system, providing access to data supporting the Resource Conservation and Recovery Act (RCRA) of 1976 and the Hazardous and Solid Waste Amendments (HSWA) of 1984. The database includes selective information on sites which generate, transport, store, treat and/or dispose of hazardous waste as defined by the Resource Conservation and Recovery Act (RCRA). Large quantity generators (LQGs) generate over 1,000 kilograms (kg) of hazardous waste, or over 1 kg of acutely hazardous waste per month.

Date of Government Version: 06/21/2016
Date Data Arrived at EDR: 06/30/2016
Date Made Active in Reports: 09/02/2016
Number of Days to Update: 64

Source: Environmental Protection Agency
Telephone: (212) 637-3660
Last EDR Contact: 09/28/2016
Next Scheduled EDR Contact: 01/09/2017
Data Release Frequency: Quarterly

RCRA-SQG: RCRA - Small Quantity Generators

RCRAInfo is EPA's comprehensive information system, providing access to data supporting the Resource Conservation and Recovery Act (RCRA) of 1976 and the Hazardous and Solid Waste Amendments (HSWA) of 1984. The database includes selective information on sites which generate, transport, store, treat and/or dispose of hazardous waste as defined by the Resource Conservation and Recovery Act (RCRA). Small quantity generators (SQGs) generate between 100 kg and 1,000 kg of hazardous waste per month.

Date of Government Version: 06/21/2016
Date Data Arrived at EDR: 06/30/2016
Date Made Active in Reports: 09/02/2016
Number of Days to Update: 64

Source: Environmental Protection Agency
Telephone: (212) 637-3660
Last EDR Contact: 09/28/2016
Next Scheduled EDR Contact: 01/09/2017
Data Release Frequency: Quarterly

RCRA-CESQG: RCRA - Conditionally Exempt Small Quantity Generators

RCRAInfo is EPA's comprehensive information system, providing access to data supporting the Resource Conservation and Recovery Act (RCRA) of 1976 and the Hazardous and Solid Waste Amendments (HSWA) of 1984. The database includes selective information on sites which generate, transport, store, treat and/or dispose of hazardous waste as defined by the Resource Conservation and Recovery Act (RCRA). Conditionally exempt small quantity generators (CESQGs) generate less than 100 kg of hazardous waste, or less than 1 kg of acutely hazardous waste per month.

Date of Government Version: 06/21/2016
Date Data Arrived at EDR: 06/30/2016
Date Made Active in Reports: 09/02/2016
Number of Days to Update: 64

Source: Environmental Protection Agency
Telephone: (212) 637-3660
Last EDR Contact: 09/28/2016
Next Scheduled EDR Contact: 01/09/2017
Data Release Frequency: Varies

Federal institutional controls / engineering controls registries

LUCIS: Land Use Control Information System

LUCIS contains records of land use control information pertaining to the former Navy Base Realignment and Closure properties.

Date of Government Version: 05/28/2015
Date Data Arrived at EDR: 05/29/2015
Date Made Active in Reports: 06/11/2015
Number of Days to Update: 13

Source: Department of the Navy
Telephone: 843-820-7326
Last EDR Contact: 08/12/2016
Next Scheduled EDR Contact: 11/28/2016
Data Release Frequency: Varies

US ENG CONTROLS: Engineering Controls Sites List

A listing of sites with engineering controls in place. Engineering controls include various forms of caps, building foundations, liners, and treatment methods to create pathway elimination for regulated substances to enter environmental media or effect human health.

Date of Government Version: 05/09/2016
Date Data Arrived at EDR: 06/01/2016
Date Made Active in Reports: 09/02/2016
Number of Days to Update: 93

Source: Environmental Protection Agency
Telephone: 703-603-0695
Last EDR Contact: 08/31/2016
Next Scheduled EDR Contact: 12/12/2016
Data Release Frequency: Varies

US INST CONTROL: Sites with Institutional Controls

A listing of sites with institutional controls in place. Institutional controls include administrative measures, such as groundwater use restrictions, construction restrictions, property use restrictions, and post remediation care requirements intended to prevent exposure to contaminants remaining on site. Deed restrictions are generally required as part of the institutional controls.

Date of Government Version: 05/09/2016
Date Data Arrived at EDR: 06/01/2016
Date Made Active in Reports: 09/02/2016
Number of Days to Update: 93

Source: Environmental Protection Agency
Telephone: 703-603-0695
Last EDR Contact: 08/31/2016
Next Scheduled EDR Contact: 12/12/2016
Data Release Frequency: Varies

Federal ERNS list

ERNS: Emergency Response Notification System

Emergency Response Notification System. ERNS records and stores information on reported releases of oil and hazardous substances.

Date of Government Version: 03/28/2016
Date Data Arrived at EDR: 03/30/2016
Date Made Active in Reports: 05/20/2016
Number of Days to Update: 51

Source: National Response Center, United States Coast Guard
Telephone: 202-267-2180
Last EDR Contact: 09/29/2016
Next Scheduled EDR Contact: 01/09/2017
Data Release Frequency: Annually

State- and tribal - equivalent CERCLIS

SHWS: Inactive Hazardous Waste Disposal Sites in New York State

Referred to as the State Superfund Program, the Inactive Hazardous Waste Disposal Site Remedial Program is the cleanup program for inactive hazardous waste sites and now includes hazardous substance sites

Date of Government Version: 05/17/2016
Date Data Arrived at EDR: 05/19/2016
Date Made Active in Reports: 07/07/2016
Number of Days to Update: 49

Source: Department of Environmental Conservation
Telephone: 518-402-9622
Last EDR Contact: 08/17/2016
Next Scheduled EDR Contact: 11/28/2016
Data Release Frequency: Annually

VAPOR REOPENED: Vapor Intrustion Legacy Site List

New York is currently re-evaluating previous assumptions and decisions regarding the potential for soil vapor intrusion exposures at sites. As a result, all past, current, and future contaminated sites will be evaluated to determine whether these sites have the potential for exposures related to soil vapor intrusion.

Date of Government Version: 08/01/2015
Date Data Arrived at EDR: 11/19/2015
Date Made Active in Reports: 12/10/2015
Number of Days to Update: 21

Source: Department of Environmenal Conservation
Telephone: 518-402-9814
Last EDR Contact: 08/19/2016
Next Scheduled EDR Contact: 11/28/2016
Data Release Frequency: Varies

State and tribal landfill and/or solid waste disposal site lists

SWF/LF: Facility Register

Solid Waste Facilities/Landfill Sites. SWF/LF type records typically contain an inventory of solid waste disposal facilities or landfills in a particular state. Depending on the state, these may be active or inactive facilities or open dumps that failed to meet RCRA Subtitle D Section 4004 criteria for solid waste landfills or disposal sites.

Date of Government Version: 07/06/2016
Date Data Arrived at EDR: 07/08/2016
Date Made Active in Reports: 09/09/2016
Number of Days to Update: 63

Source: Department of Environmental Conservation
Telephone: 518-457-2051
Last EDR Contact: 09/30/2016
Next Scheduled EDR Contact: 01/16/2017
Data Release Frequency: Semi-Annually

State and tribal leaking storage tank lists

INDIAN LUST R8: Leaking Underground Storage Tanks on Indian Land

LUSTs on Indian land in Colorado, Montana, North Dakota, South Dakota, Utah and Wyoming.

Date of Government Version: 10/13/2015
Date Data Arrived at EDR: 10/23/2015
Date Made Active in Reports: 02/18/2016
Number of Days to Update: 118

Source: EPA Region 8
Telephone: 303-312-6271
Last EDR Contact: 07/27/2016
Next Scheduled EDR Contact: 11/07/2016
Data Release Frequency: Quarterly

INDIAN LUST R5: Leaking Underground Storage Tanks on Indian Land
Leaking underground storage tanks located on Indian Land in Michigan, Minnesota and Wisconsin.

Date of Government Version: 02/17/2016
Date Data Arrived at EDR: 04/27/2016
Date Made Active in Reports: 06/03/2016
Number of Days to Update: 37
Source: EPA, Region 5
Telephone: 312-886-7439
Last EDR Contact: 07/27/2016
Next Scheduled EDR Contact: 11/07/2016
Data Release Frequency: Varies

INDIAN LUST R7: Leaking Underground Storage Tanks on Indian Land
LUSTs on Indian land in Iowa, Kansas, and Nebraska

Date of Government Version: 10/09/2015
Date Data Arrived at EDR: 02/12/2016
Date Made Active in Reports: 06/03/2016
Number of Days to Update: 112
Source: EPA Region 7
Telephone: 913-551-7003
Last EDR Contact: 07/27/2016
Next Scheduled EDR Contact: 11/07/2016
Data Release Frequency: Varies

INDIAN LUST R6: Leaking Underground Storage Tanks on Indian Land
LUSTs on Indian land in New Mexico and Oklahoma.

Date of Government Version: 12/11/2015
Date Data Arrived at EDR: 02/19/2016
Date Made Active in Reports: 06/03/2016
Number of Days to Update: 105
Source: EPA Region 6
Telephone: 214-665-6597
Last EDR Contact: 07/27/2016
Next Scheduled EDR Contact: 11/07/2016
Data Release Frequency: Varies

INDIAN LUST R4: Leaking Underground Storage Tanks on Indian Land
LUSTs on Indian land in Florida, Mississippi and North Carolina.

Date of Government Version: 02/05/2016
Date Data Arrived at EDR: 04/29/2016
Date Made Active in Reports: 06/03/2016
Number of Days to Update: 35
Source: EPA Region 4
Telephone: 404-562-8677
Last EDR Contact: 07/26/2016
Next Scheduled EDR Contact: 11/07/2016
Data Release Frequency: Semi-Annually

INDIAN LUST R1: Leaking Underground Storage Tanks on Indian Land
A listing of leaking underground storage tank locations on Indian Land.

Date of Government Version: 10/27/2015
Date Data Arrived at EDR: 10/29/2015
Date Made Active in Reports: 01/04/2016
Number of Days to Update: 67
Source: EPA Region 1
Telephone: 617-918-1313
Last EDR Contact: 07/29/2016
Next Scheduled EDR Contact: 11/07/2016
Data Release Frequency: Varies

INDIAN LUST R10: Leaking Underground Storage Tanks on Indian Land
LUSTs on Indian land in Alaska, Idaho, Oregon and Washington.

Date of Government Version: 01/07/2016
Date Data Arrived at EDR: 01/08/2016
Date Made Active in Reports: 02/18/2016
Number of Days to Update: 41
Source: EPA Region 10
Telephone: 206-553-2857
Last EDR Contact: 07/27/2016
Next Scheduled EDR Contact: 11/07/2016
Data Release Frequency: Quarterly

INDIAN LUST R9: Leaking Underground Storage Tanks on Indian Land
LUSTs on Indian land in Arizona, California, New Mexico and Nevada

Date of Government Version: 02/25/2016
Date Data Arrived at EDR: 04/27/2016
Date Made Active in Reports: 06/03/2016
Number of Days to Update: 37
Source: Environmental Protection Agency
Telephone: 415-972-3372
Last EDR Contact: 07/27/2016
Next Scheduled EDR Contact: 11/07/2016
Data Release Frequency: Quarterly

LTANKS: Spills Information Database

Leaking Storage Tank Incident Reports. These records contain an inventory of reported leaking storage tank incidents reported from 4/1/86 through the most recent update. They can be either leaking underground storage tanks or leaking aboveground storage tanks. The causes of the incidents are tank test failures, tank failures or tank overfills.

Date of Government Version: 08/16/2016
Date Data Arrived at EDR: 08/19/2016
Date Made Active in Reports: 09/09/2016
Number of Days to Update: 21

Source: Department of Environmental Conservation
Telephone: 518-402-9549
Last EDR Contact: 08/19/2016
Next Scheduled EDR Contact: 11/28/2016
Data Release Frequency: Varies

HIST LTANKS: Listing of Leaking Storage Tanks

A listing of leaking underground and aboveground storage tanks. The causes of the incidents are tank test failures, tank failures or tank overfills. In 2002, the Department of Environmental Conservation stopped providing updates to its original Spills Information Database. This database includes fields that are no longer available from the NYDEC as of January 1, 2002. Current information may be found in the NY LTANKS database. Department of Environmental Conservation.

Date of Government Version: 01/01/2002
Date Data Arrived at EDR: 07/08/2005
Date Made Active in Reports: 07/14/2005
Number of Days to Update: 6

Source: Department of Environmental Conservation
Telephone: 518-402-9549
Last EDR Contact: 07/07/2005
Next Scheduled EDR Contact: N/A
Data Release Frequency: No Update Planned

State and tribal registered storage tank lists

FEMA UST: Underground Storage Tank Listing

A listing of all FEMA owned underground storage tanks.

Date of Government Version: 01/01/2010
Date Data Arrived at EDR: 02/16/2010
Date Made Active in Reports: 04/12/2010
Number of Days to Update: 55

Source: FEMA
Telephone: 202-646-5797
Last EDR Contact: 10/11/2016
Next Scheduled EDR Contact: 01/23/2017
Data Release Frequency: Varies

UST: Petroleum Bulk Storage (PBS) Database

Facilities that have petroleum storage capacities in excess of 1,100 gallons and less than 400,000 gallons.

Date of Government Version: 06/28/2016
Date Data Arrived at EDR: 06/30/2016
Date Made Active in Reports: 09/08/2016
Number of Days to Update: 70

Source: Department of Environmental Conservation
Telephone: 518-402-9549
Last EDR Contact: 09/28/2016
Next Scheduled EDR Contact: 01/09/2017
Data Release Frequency: No Update Planned

CBS UST: Chemical Bulk Storage Database

Facilities that store regulated hazardous substances in underground tanks of any size

Date of Government Version: 01/01/2002
Date Data Arrived at EDR: 02/20/2002
Date Made Active in Reports: 03/22/2002
Number of Days to Update: 30

Source: NYSDEC
Telephone: 518-402-9549
Last EDR Contact: 10/24/2005
Next Scheduled EDR Contact: 01/23/2006
Data Release Frequency: No Update Planned

MOSF UST: Major Oil Storage Facilities Database

Facilities that may be onshore facilities or vessels, with petroleum storage capacities of 400,000 gallons or greater.

Date of Government Version: 01/01/2002
Date Data Arrived at EDR: 02/20/2002
Date Made Active in Reports: 03/22/2002
Number of Days to Update: 30

Source: NYSDEC
Telephone: 518-402-9549
Last EDR Contact: 07/25/2005
Next Scheduled EDR Contact: 10/24/2005
Data Release Frequency: No Update Planned

GOVERNMENT RECORDS SEARCHED / DATA CURRENCY TRACKING

CBS: Chemical Bulk Storage Site Listing

These facilities store regulated hazardous substances in aboveground tanks with capacities of 185 gallons or greater, and/or in underground tanks of any size

Date of Government Version: 06/28/2016
Date Data Arrived at EDR: 06/30/2016
Date Made Active in Reports: 09/08/2016
Number of Days to Update: 70

Source: Department of Environmental Conservation
Telephone: 518-402-9549
Last EDR Contact: 09/28/2016
Next Scheduled EDR Contact: 01/09/2017
Data Release Frequency: Quarterly

MOSF: Major Oil Storage Facility Site Listing

These facilities may be onshore facilities or vessels, with petroleum storage capacities of 400,000 gallons or greater.

Date of Government Version: 06/28/2016
Date Data Arrived at EDR: 06/30/2016
Date Made Active in Reports: 09/08/2016
Number of Days to Update: 70

Source: Department of Environmental Conservation
Telephone: 518-402-9549
Last EDR Contact: 09/28/2016
Next Scheduled EDR Contact: 01/09/2017
Data Release Frequency: Quarterly

AST: Petroleum Bulk Storage

Registered Aboveground Storage Tanks.

Date of Government Version: 06/28/2016
Date Data Arrived at EDR: 06/30/2016
Date Made Active in Reports: 09/08/2016
Number of Days to Update: 70

Source: Department of Environmental Conservation
Telephone: 518-402-9549
Last EDR Contact: 09/28/2016
Next Scheduled EDR Contact: 01/09/2017
Data Release Frequency: No Update Planned

CBS AST: Chemical Bulk Storage Database

Facilities that store regulated hazardous substances in aboveground tanks with capacities of 185 gallons or greater, and/or in underground tanks of any size.

Date of Government Version: 01/01/2002
Date Data Arrived at EDR: 02/20/2002
Date Made Active in Reports: 03/22/2002
Number of Days to Update: 30

Source: NYSDEC
Telephone: 518-402-9549
Last EDR Contact: 07/25/2005
Next Scheduled EDR Contact: 10/24/2005
Data Release Frequency: No Update Planned

MOSF AST: Major Oil Storage Facilities Database

Facilities that may be onshore facilities or vessels, with petroleum storage capacities of 400,000 gallons or greater.

Date of Government Version: 01/01/2002
Date Data Arrived at EDR: 02/20/2002
Date Made Active in Reports: 03/22/2002
Number of Days to Update: 30

Source: NYSDEC
Telephone: 518-402-9549
Last EDR Contact: 07/25/2005
Next Scheduled EDR Contact: 10/24/2005
Data Release Frequency: No Update Planned

INDIAN UST R6: Underground Storage Tanks on Indian Land

The Indian Underground Storage Tank (UST) database provides information about underground storage tanks on Indian land in EPA Region 6 (Louisiana, Arkansas, Oklahoma, New Mexico, Texas and 65 Tribes).

Date of Government Version: 12/03/2015
Date Data Arrived at EDR: 02/04/2016
Date Made Active in Reports: 06/03/2016
Number of Days to Update: 120

Source: EPA Region 6
Telephone: 214-665-7591
Last EDR Contact: 07/27/2016
Next Scheduled EDR Contact: 11/07/2016
Data Release Frequency: Semi-Annually

INDIAN UST R9: Underground Storage Tanks on Indian Land

The Indian Underground Storage Tank (UST) database provides information about underground storage tanks on Indian land in EPA Region 9 (Arizona, California, Hawaii, Nevada, the Pacific Islands, and Tribal Nations).

Date of Government Version: 02/25/2016
Date Data Arrived at EDR: 04/27/2016
Date Made Active in Reports: 06/03/2016
Number of Days to Update: 37

Source: EPA Region 9
Telephone: 415-972-3368
Last EDR Contact: 07/27/2016
Next Scheduled EDR Contact: 11/07/2016
Data Release Frequency: Quarterly

INDIAN UST R8: Underground Storage Tanks on Indian Land

The Indian Underground Storage Tank (UST) database provides information about underground storage tanks on Indian land in EPA Region 8 (Colorado, Montana, North Dakota, South Dakota, Utah, Wyoming and 27 Tribal Nations).

Date of Government Version: 01/26/2016
Date Data Arrived at EDR: 02/05/2016
Date Made Active in Reports: 06/03/2016
Number of Days to Update: 119

Source: EPA Region 8
Telephone: 303-312-6137
Last EDR Contact: 07/27/2016
Next Scheduled EDR Contact: 11/07/2016
Data Release Frequency: Quarterly

INDIAN UST R1: Underground Storage Tanks on Indian Land

The Indian Underground Storage Tank (UST) database provides information about underground storage tanks on Indian land in EPA Region 1 (Connecticut, Maine, Massachusetts, New Hampshire, Rhode Island, Vermont and ten Tribal Nations).

Date of Government Version: 10/20/2015
Date Data Arrived at EDR: 10/29/2015
Date Made Active in Reports: 01/04/2016
Number of Days to Update: 67

Source: EPA, Region 1
Telephone: 617-918-1313
Last EDR Contact: 07/29/2016
Next Scheduled EDR Contact: 11/07/2016
Data Release Frequency: Varies

INDIAN UST R4: Underground Storage Tanks on Indian Land

The Indian Underground Storage Tank (UST) database provides information about underground storage tanks on Indian land in EPA Region 4 (Alabama, Florida, Georgia, Kentucky, Mississippi, North Carolina, South Carolina, Tennessee and Tribal Nations)

Date of Government Version: 02/05/2016
Date Data Arrived at EDR: 04/29/2016
Date Made Active in Reports: 06/03/2016
Number of Days to Update: 35

Source: EPA Region 4
Telephone: 404-562-9424
Last EDR Contact: 07/26/2016
Next Scheduled EDR Contact: 11/07/2016
Data Release Frequency: Semi-Annually

INDIAN UST R5: Underground Storage Tanks on Indian Land

The Indian Underground Storage Tank (UST) database provides information about underground storage tanks on Indian land in EPA Region 5 (Michigan, Minnesota and Wisconsin and Tribal Nations).

Date of Government Version: 11/05/2015
Date Data Arrived at EDR: 11/13/2015
Date Made Active in Reports: 01/04/2016
Number of Days to Update: 52

Source: EPA Region 5
Telephone: 312-886-6136
Last EDR Contact: 07/27/2016
Next Scheduled EDR Contact: 11/07/2016
Data Release Frequency: Varies

INDIAN UST R7: Underground Storage Tanks on Indian Land

The Indian Underground Storage Tank (UST) database provides information about underground storage tanks on Indian land in EPA Region 7 (Iowa, Kansas, Missouri, Nebraska, and 9 Tribal Nations).

Date of Government Version: 09/23/2014
Date Data Arrived at EDR: 11/25/2014
Date Made Active in Reports: 01/29/2015
Number of Days to Update: 65

Source: EPA Region 7
Telephone: 913-551-7003
Last EDR Contact: 07/27/2016
Next Scheduled EDR Contact: 11/07/2016
Data Release Frequency: Varies

INDIAN UST R10: Underground Storage Tanks on Indian Land

The Indian Underground Storage Tank (UST) database provides information about underground storage tanks on Indian land in EPA Region 10 (Alaska, Idaho, Oregon, Washington, and Tribal Nations).

Date of Government Version: 01/07/2016
Date Data Arrived at EDR: 01/08/2016
Date Made Active in Reports: 02/18/2016
Number of Days to Update: 41

Source: EPA Region 10
Telephone: 206-553-2857
Last EDR Contact: 07/27/2016
Next Scheduled EDR Contact: 11/07/2016
Data Release Frequency: Quarterly

TANKS: Storage Tank Faciliy Listing

This database contains records of facilities that are or have been regulated under Bulk Storage Program. Tank information for these facilities may not be releasable by the state agency.

Date of Government Version: 06/28/2016
Date Data Arrived at EDR: 06/30/2016
Date Made Active in Reports: 09/09/2016
Number of Days to Update: 71

Source: Department of Environmental Conservation
Telephone: 518-402-9543
Last EDR Contact: 09/28/2016
Next Scheduled EDR Contact: 01/09/2017
Data Release Frequency: Quarterly

State and tribal institutional control / engineering control registries

ENV RES DECL: Environmental Restrictive Declarations

The Environmental Restrictive Declarations (ERD) listed were recorded in connection with a zoning action against the noted Tax Blocks and Tax Lots, or portion thereof, and are available in the property records on file at the Office of the City Register for Bronx, Kings, New York and Queens counties or at the Richmond County Clerk's office. They contain environmental requirements with respect to hazardous materials, air quality and/or noise in accordance with Section 11-15 of this Resolution.

Date of Government Version: 06/16/2016
Date Data Arrived at EDR: 06/24/2016
Date Made Active in Reports: 09/08/2016
Number of Days to Update: 76

Source: New York City Department of City Planning
Telephone: 212-720-3300
Last EDR Contact: 09/20/2016
Next Scheduled EDR Contact: 01/02/2017
Data Release Frequency: Varies

RES DECL: Restrictive Declarations Listing

A restrictive declaration is a covenant running with the land which binds the present and future owners of the property. As a condition of certain special permits, the City Planning Commission may require an applicant to sign and record a restrictive declaration that places specified conditions on the future use and development of the property. Certain restrictive declarations are indicated by a D on zoning maps.

Date of Government Version: 11/18/2010
Date Data Arrived at EDR: 06/30/2014
Date Made Active in Reports: 07/21/2014
Number of Days to Update: 21

Source: NYC Department of City Planning
Telephone: 212-720-3401
Last EDR Contact: 09/23/2016
Next Scheduled EDR Contact: 01/02/2017
Data Release Frequency: Varies

ENG CONTROLS: Registry of Engineering Controls

Environmental Remediation sites that have engineering controls in place.

Date of Government Version: 05/17/2016
Date Data Arrived at EDR: 05/19/2016
Date Made Active in Reports: 07/07/2016
Number of Days to Update: 49

Source: Department of Environmental Conservation
Telephone: 518-402-9553
Last EDR Contact: 08/17/2016
Next Scheduled EDR Contact: 11/28/2016
Data Release Frequency: Quarterly

INST CONTROL: Registry of Institutional Controls

Environmental Remediation sites that have institutional controls in place.

Date of Government Version: 05/17/2016
Date Data Arrived at EDR: 05/19/2016
Date Made Active in Reports: 07/07/2016
Number of Days to Update: 49

Source: Department of Environmental Conservation
Telephone: 518-402-9553
Last EDR Contact: 08/17/2016
Next Scheduled EDR Contact: 11/28/2016
Data Release Frequency: Quarterly

State and tribal voluntary cleanup sites

INDIAN VCP R7: Voluntary Cleanup Priority Lisitng

A listing of voluntary cleanup priority sites located on Indian Land located in Region 7.

Date of Government Version: 03/20/2008
Date Data Arrived at EDR: 04/22/2008
Date Made Active in Reports: 05/19/2008
Number of Days to Update: 27

Source: EPA, Region 7
Telephone: 913-551-7365
Last EDR Contact: 04/20/2009
Next Scheduled EDR Contact: 07/20/2009
Data Release Frequency: Varies

VCP: Voluntary Cleanup Agreements

New York established its Voluntary Cleanup Program (VCP) to address the environmental, legal and financial barriers that often hinder the redevelopment and reuse of contaminated properties. The Voluntary Cleanup Program was developed to enhance private sector cleanup of brownfields by enabling parties to remediate sites using private rather than public funds and to reduce the development pressures on "greenfield" sites.

Date of Government Version: 05/17/2016
Date Data Arrived at EDR: 05/19/2016
Date Made Active in Reports: 07/07/2016
Number of Days to Update: 49

Source: Department of Environmental Conservation
Telephone: 518-402-9711
Last EDR Contact: 08/17/2016
Next Scheduled EDR Contact: 11/28/2016
Data Release Frequency: Semi-Annually

INDIAN VCP R1: Voluntary Cleanup Priority Listing

A listing of voluntary cleanup priority sites located on Indian Land located in Region 1.

Date of Government Version: 07/27/2015
Date Data Arrived at EDR: 09/29/2015
Date Made Active in Reports: 02/18/2016
Number of Days to Update: 142

Source: EPA, Region 1
Telephone: 617-918-1102
Last EDR Contact: 09/26/2016
Next Scheduled EDR Contact: 01/09/2017
Data Release Frequency: Varies

State and tribal Brownfields sites

BROWNFIELDS: Brownfields Site List

A Brownfield is any real property where redevelopment or re-use may be complicated by the presence or potential presence of a hazardous waste, petroleum, pollutant, or contaminant.

Date of Government Version: 05/17/2016
Date Data Arrived at EDR: 05/19/2016
Date Made Active in Reports: 07/07/2016
Number of Days to Update: 49

Source: Department of Environmental Conservation
Telephone: 518-402-9764
Last EDR Contact: 08/17/2016
Next Scheduled EDR Contact: 11/28/2016
Data Release Frequency: Semi-Annually

ERP: Environmental Restoration Program Listing

In an effort to spur the cleanup and redevelopment of brownfields, New Yorkers approved a $200 million Environmental Restoration or Brownfields Fund as part of the $1.75 billion Clean Water/Clean Air Bond Act of 1996 (1996 Bond Act). Enhancements to the program were enacted on October 7, 2003. Under the Environmental Restoration Program, the State provides grants to municipalities to reimburse up to 90 percent of on-site eligible costs and 100% of off-site eligible costs for site investigation and remediation activities. Once remediated, the property may then be reused for commercial, industrial, residential or public use.

Date of Government Version: 05/17/2016
Date Data Arrived at EDR: 05/19/2016
Date Made Active in Reports: 07/07/2016
Number of Days to Update: 49

Source: Department of Environmental Conservation
Telephone: 518-402-9622
Last EDR Contact: 08/17/2016
Next Scheduled EDR Contact: 11/28/2016
Data Release Frequency: Quarterly

GOVERNMENT RECORDS SEARCHED / DATA CURRENCY TRACKING

ADDITIONAL ENVIRONMENTAL RECORDS

Local Brownfield lists

US BROWNFIELDS: A Listing of Brownfields Sites

Brownfields are real property, the expansion, redevelopment, or reuse of which may be complicated by the presence or potential presence of a hazardous substance, pollutant, or contaminant. Cleaning up and reinvesting in these properties takes development pressures off of undeveloped, open land, and both improves and protects the environment. Assessment, Cleanup and Redevelopment Exchange System (ACRES) stores information reported by EPA Brownfields grant recipients on brownfields properties assessed or cleaned up with grant funding as well as information on Targeted Brownfields Assessments performed by EPA Regions. A listing of ACRES Brownfield sites is obtained from Cleanups in My Community. Cleanups in My Community provides information on Brownfields properties for which information is reported back to EPA, as well as areas served by Brownfields grant programs.

Date of Government Version: 06/21/2016
Date Data Arrived at EDR: 06/22/2016
Date Made Active in Reports: 09/02/2016
Number of Days to Update: 72

Source: Environmental Protection Agency
Telephone: 202-566-2777
Last EDR Contact: 09/21/2016
Next Scheduled EDR Contact: 01/02/2017
Data Release Frequency: Semi-Annually

Local Lists of Landfill / Solid Waste Disposal Sites

SWTIRE: Registered Waste Tire Storage & Facility List

A listing of facilities registered to accept waste tires.

Date of Government Version: 08/01/2006
Date Data Arrived at EDR: 11/15/2006
Date Made Active in Reports: 11/30/2006
Number of Days to Update: 15

Source: Department of Environmental Conservation
Telephone: 518-402-8694
Last EDR Contact: 09/16/2016
Next Scheduled EDR Contact: 12/26/2016
Data Release Frequency: Annually

SWRCY: Registered Recycling Facility List

A listing of recycling facilities.

Date of Government Version: 07/06/2016
Date Data Arrived at EDR: 07/08/2016
Date Made Active in Reports: 09/09/2016
Number of Days to Update: 63

Source: Department of Environmental Conservation
Telephone: 518-402-8705
Last EDR Contact: 09/30/2016
Next Scheduled EDR Contact: 01/16/2017
Data Release Frequency: Semi-Annually

INDIAN ODI: Report on the Status of Open Dumps on Indian Lands

Location of open dumps on Indian land.

Date of Government Version: 12/31/1998
Date Data Arrived at EDR: 12/03/2007
Date Made Active in Reports: 01/24/2008
Number of Days to Update: 52

Source: Environmental Protection Agency
Telephone: 703-308-8245
Last EDR Contact: 08/05/2016
Next Scheduled EDR Contact: 11/14/2016
Data Release Frequency: Varies

ODI: Open Dump Inventory

An open dump is defined as a disposal facility that does not comply with one or more of the Part 257 or Part 258 Subtitle D Criteria.

Date of Government Version: 06/30/1985
Date Data Arrived at EDR: 08/09/2004
Date Made Active in Reports: 09/17/2004
Number of Days to Update: 39

Source: Environmental Protection Agency
Telephone: 800-424-9346
Last EDR Contact: 06/09/2004
Next Scheduled EDR Contact: N/A
Data Release Frequency: No Update Planned

DEBRIS REGION 9: Torres Martinez Reservation Illegal Dump Site Locations

A listing of illegal dump sites location on the Torres Martinez Indian Reservation located in eastern Riverside County and northern Imperial County, California.

Date of Government Version: 01/12/2009
Date Data Arrived at EDR: 05/07/2009
Date Made Active in Reports: 09/21/2009
Number of Days to Update: 137

Source: EPA, Region 9
Telephone: 415-947-4219
Last EDR Contact: 07/20/2016
Next Scheduled EDR Contact: 10/07/2016
Data Release Frequency: No Update Planned

Local Lists of Hazardous waste / Contaminated Sites

US HIST CDL: National Clandestine Laboratory Register

A listing of clandestine drug lab locations that have been removed from the DEAs National Clandestine Laboratory Register.

Date of Government Version: 08/31/2016
Date Data Arrived at EDR: 09/06/2016
Date Made Active in Reports: 09/23/2016
Number of Days to Update: 17

Source: Drug Enforcement Administration
Telephone: 202-307-1000
Last EDR Contact: 08/31/2016
Next Scheduled EDR Contact: 10/10/2016
Data Release Frequency: No Update Planned

DEL SHWS: Delisted Registry Sites

A database listing of sites delisted from the Registry of Inactive Hazardous Waste Disposal Sites.

Date of Government Version: 05/17/2016
Date Data Arrived at EDR: 05/19/2016
Date Made Active in Reports: 07/07/2016
Number of Days to Update: 49

Source: Department of Environmental Conservation
Telephone: 518-402-9622
Last EDR Contact: 08/17/2016
Next Scheduled EDR Contact: 11/28/2016
Data Release Frequency: Annually

US CDL: Clandestine Drug Labs

A listing of clandestine drug lab locations. The U.S. Department of Justice ("the Department") provides this web site as a public service. It contains addresses of some locations where law enforcement agencies reported they found chemicals or other items that indicated the presence of either clandestine drug laboratories or dumpsites. In most cases, the source of the entries is not the Department, and the Department has not verified the entry and does not guarantee its accuracy. Members of the public must verify the accuracy of all entries by, for example, contacting local law enforcement and local health departments.

Date of Government Version: 08/30/2016
Date Data Arrived at EDR: 09/06/2016
Date Made Active in Reports: 09/23/2016
Number of Days to Update: 17

Source: Drug Enforcement Administration
Telephone: 202-307-1000
Last EDR Contact: 08/31/2016
Next Scheduled EDR Contact: 12/12/2016
Data Release Frequency: Quarterly

Local Lists of Registered Storage Tanks

HIST UST: Historical Petroleum Bulk Storage Database

These facilities have petroleum storage capacities in excess of 1,100 gallons and less than 400,000 gallons. This database contains detailed information per site. It is no longer updated due to the sensitive nature of the information involved. See UST for more current data.

Date of Government Version: 01/01/2002
Date Data Arrived at EDR: 06/02/2006
Date Made Active in Reports: 07/20/2006
Number of Days to Update: 48

Source: Department of Environmental Conservation
Telephone: 518-402-9549
Last EDR Contact: 10/23/2006
Next Scheduled EDR Contact: 01/22/2007
Data Release Frequency: Varies

HIST AST: Historical Petroleum Bulk Storage Database

These facilities have petroleum storage capabilities in excess of 1,100 gallons and less than 400,000 gallons. This database contains detailed information per site. No longer updated due to the sensitive nature of the information involved. See AST for more current data.

Date of Government Version: 01/01/2002
Date Data Arrived at EDR: 06/02/2006
Date Made Active in Reports: 07/20/2006
Number of Days to Update: 48

Source: Department of Environmental Conservation
Telephone: 518-402-9549
Last EDR Contact: 10/23/2006
Next Scheduled EDR Contact: 01/22/2007
Data Release Frequency: No Update Planned

Local Land Records

LIENS: Spill Liens Information

Lien information from the Oil Spill Fund.

Date of Government Version: 06/30/2016
Date Data Arrived at EDR: 07/05/2016
Date Made Active in Reports: 09/08/2016
Number of Days to Update: 65

Source: Office of the State Comptroller
Telephone: 518-474-9034
Last EDR Contact: 08/08/2016
Next Scheduled EDR Contact: 11/21/2016
Data Release Frequency: Varies

LIENS 2: CERCLA Lien Information

A Federal CERCLA ('Superfund') lien can exist by operation of law at any site or property at which EPA has spent Superfund monies. These monies are spent to investigate and address releases and threatened releases of contamination. CERCLIS provides information as to the identity of these sites and properties.

Date of Government Version: 02/18/2014
Date Data Arrived at EDR: 03/18/2014
Date Made Active in Reports: 04/24/2014
Number of Days to Update: 37

Source: Environmental Protection Agency
Telephone: 202-564-6023
Last EDR Contact: 07/29/2016
Next Scheduled EDR Contact: 11/07/2016
Data Release Frequency: Varies

Records of Emergency Release Reports

HMIRS: Hazardous Materials Information Reporting System

Hazardous Materials Incident Report System. HMIRS contains hazardous material spill incidents reported to DOT.

Date of Government Version: 06/27/2016
Date Data Arrived at EDR: 06/28/2016
Date Made Active in Reports: 09/23/2016
Number of Days to Update: 87

Source: U.S. Department of Transportation
Telephone: 202-366-4555
Last EDR Contact: 09/27/2016
Next Scheduled EDR Contact: 01/09/2017
Data Release Frequency: Annually

SPILLS: Spills Information Database

Data collected on spills reported to NYSDEC as required by one or more of the following: Article 12 of the Navigation Law, 6 NYCRR Section 613.8 (from PBS regs), or 6 NYCRR Section 595.2 (from CBS regs). It includes spills active as of April 1, 1986, as well as spills occurring since this date.

Date of Government Version: 08/16/2016
Date Data Arrived at EDR: 08/19/2016
Date Made Active in Reports: 09/09/2016
Number of Days to Update: 21

Source: Department of Environmental Conservation
Telephone: 518-402-9549
Last EDR Contact: 08/19/2016
Next Scheduled EDR Contact: 11/28/2016
Data Release Frequency: Varies

HIST SPILLS: SPILLS Database

This database contains records of chemical and petroleum spill incidents. Under State law, petroleum and hazardous chemical spills that can impact the waters of the state must be reported by the spiller (and, in some cases, by anyone who has knowledge of the spills). In 2002, the Department of Environmental Conservation stopped providing updates to its original Spills Information Database. This database includes fields that are no longer available from the NYDEC as of January 1, 2002. Current information may be found in the NY SPILLS database. Department of Environmental Conservation.

Date of Government Version: 01/01/2002
Date Data Arrived at EDR: 07/08/2005
Date Made Active in Reports: 07/14/2005
Number of Days to Update: 6

Source: Department of Environmental Conservation
Telephone: 518-402-9549
Last EDR Contact: 07/07/2005
Next Scheduled EDR Contact: N/A
Data Release Frequency: No Update Planned

SPILLS 90: SPILLS90 data from FirstSearch

Spills 90 includes those spill and release records available exclusively from FirstSearch databases. Typically, they may include chemical, oil and/or hazardous substance spills recorded after 1990. Duplicate records that are already included in EDR incident and release records are not included in Spills 90.

Date of Government Version: 12/14/2012
Date Data Arrived at EDR: 01/03/2013
Date Made Active in Reports: 02/12/2013
Number of Days to Update: 40

Source: FirstSearch
Telephone: N/A
Last EDR Contact: 01/03/2013
Next Scheduled EDR Contact: N/A
Data Release Frequency: No Update Planned

SPILLS 80: SPILLS80 data from FirstSearch

Spills 80 includes those spill and release records available from FirstSearch databases prior to 1990. Typically, they may include chemical, oil and/or hazardous substance spills recorded before 1990. Duplicate records that are already included in EDR incident and release records are not included in Spills 80.

Date of Government Version: 11/02/2010
Date Data Arrived at EDR: 01/03/2013
Date Made Active in Reports: 03/07/2013
Number of Days to Update: 63

Source: FirstSearch
Telephone: N/A
Last EDR Contact: 01/03/2013
Next Scheduled EDR Contact: N/A
Data Release Frequency: No Update Planned

Other Ascertainable Records

RCRA NonGen / NLR: RCRA - Non Generators / No Longer Regulated

RCRAInfo is EPA's comprehensive information system, providing access to data supporting the Resource Conservation and Recovery Act (RCRA) of 1976 and the Hazardous and Solid Waste Amendments (HSWA) of 1984. The database includes selective information on sites which generate, transport, store, treat and/or dispose of hazardous waste as defined by the Resource Conservation and Recovery Act (RCRA). Non-Generators do not presently generate hazardous waste.

Date of Government Version: 06/21/2016
Date Data Arrived at EDR: 06/30/2016
Date Made Active in Reports: 09/02/2016
Number of Days to Update: 64

Source: Environmental Protection Agency
Telephone: (212) 637-3660
Last EDR Contact: 09/28/2016
Next Scheduled EDR Contact: 01/09/2017
Data Release Frequency: Varies

FUDS: Formerly Used Defense Sites

The listing includes locations of Formerly Used Defense Sites properties where the US Army Corps of Engineers is actively working or will take necessary cleanup actions.

Date of Government Version: 01/31/2015
Date Data Arrived at EDR: 07/08/2015
Date Made Active in Reports: 10/13/2015
Number of Days to Update: 97

Source: U.S. Army Corps of Engineers
Telephone: 202-528-4285
Last EDR Contact: 09/09/2016
Next Scheduled EDR Contact: 12/19/2016
Data Release Frequency: Varies

DOD: Department of Defense Sites

This data set consists of federally owned or administered lands, administered by the Department of Defense, that have any area equal to or greater than 640 acres of the United States, Puerto Rico, and the U.S. Virgin Islands.

Date of Government Version: 12/31/2005
Date Data Arrived at EDR: 11/10/2006
Date Made Active in Reports: 01/11/2007
Number of Days to Update: 62

Source: USGS
Telephone: 888-275-8747
Last EDR Contact: 07/15/2016
Next Scheduled EDR Contact: 10/24/2016
Data Release Frequency: Semi-Annually

FEDLAND: Federal and Indian Lands

Federally and Indian administrated lands of the United States. Lands included are administrated by: Army Corps of Engineers, Bureau of Reclamation, National Wild and Scenic River, National Wildlife Refuge, Public Domain Land, Wilderness, Wilderness Study Area, Wildlife Management Area, Bureau of Indian Affairs, Bureau of Land Management, Department of Justice, Forest Service, Fish and Wildlife Service, National Park Service.

Date of Government Version: 12/31/2005
Date Data Arrived at EDR: 02/06/2006
Date Made Active in Reports: 01/11/2007
Number of Days to Update: 339

Source: U.S. Geological Survey
Telephone: 888-275-8747
Last EDR Contact: 07/15/2016
Next Scheduled EDR Contact: 10/24/2016
Data Release Frequency: N/A

SCRD DRYCLEANERS: State Coalition for Remediation of Drycleaners Listing

The State Coalition for Remediation of Drycleaners was established in 1998, with support from the U.S. EPA Office of Superfund Remediation and Technology Innovation. It is comprised of representatives of states with established drycleaner remediation programs. Currently the member states are Alabama, Connecticut, Florida, Illinois, Kansas, Minnesota, Missouri, North Carolina, Oregon, South Carolina, Tennessee, Texas, and Wisconsin.

Date of Government Version: 03/07/2011
Date Data Arrived at EDR: 03/09/2011
Date Made Active in Reports: 05/02/2011
Number of Days to Update: 54

Source: Environmental Protection Agency
Telephone: 615-532-8599
Last EDR Contact: 08/15/2016
Next Scheduled EDR Contact: 11/28/2016
Data Release Frequency: Varies

US FIN ASSUR: Financial Assurance Information

All owners and operators of facilities that treat, store, or dispose of hazardous waste are required to provide proof that they will have sufficient funds to pay for the clean up, closure, and post-closure care of their facilities.

Date of Government Version: 05/08/2016
Date Data Arrived at EDR: 05/18/2016
Date Made Active in Reports: 09/02/2016
Number of Days to Update: 107

Source: Environmental Protection Agency
Telephone: 202-566-1917
Last EDR Contact: 08/17/2016
Next Scheduled EDR Contact: 11/28/2016
Data Release Frequency: Quarterly

EPA WATCH LIST: EPA WATCH LIST

EPA maintains a "Watch List" to facilitate dialogue between EPA, state and local environmental agencies on enforcement matters relating to facilities with alleged violations identified as either significant or high priority. Being on the Watch List does not mean that the facility has actually violated the law only that an investigation by EPA or a state or local environmental agency has led those organizations to allege that an unproven violation has in fact occurred. Being on the Watch List does not represent a higher level of concern regarding the alleged violations that were detected, but instead indicates cases requiring additional dialogue between EPA, state and local agencies - primarily because of the length of time the alleged violation has gone unaddressed or unresolved.

Date of Government Version: 08/30/2013
Date Data Arrived at EDR: 03/21/2014
Date Made Active in Reports: 06/17/2014
Number of Days to Update: 88

Source: Environmental Protection Agency
Telephone: 617-520-3000
Last EDR Contact: 08/08/2016
Next Scheduled EDR Contact: 11/21/2016
Data Release Frequency: Quarterly

2020 COR ACTION: 2020 Corrective Action Program List

The EPA has set ambitious goals for the RCRA Corrective Action program by creating the 2020 Corrective Action Universe. This RCRA cleanup baseline includes facilities expected to need corrective action. The 2020 universe contains a wide variety of sites. Some properties are heavily contaminated while others were contaminated but have since been cleaned up. Still others have not been fully investigated yet, and may require little or no remediation. Inclusion in the 2020 Universe does not necessarily imply failure on the part of a facility to meet its RCRA obligations.

Date of Government Version: 04/22/2013
Date Data Arrived at EDR: 03/03/2015
Date Made Active in Reports: 03/09/2015
Number of Days to Update: 6

Source: Environmental Protection Agency
Telephone: 703-308-4044
Last EDR Contact: 09/06/2016
Next Scheduled EDR Contact: 11/21/2016
Data Release Frequency: Varies

TSCA: Toxic Substances Control Act

Toxic Substances Control Act. TSCA identifies manufacturers and importers of chemical substances included on the TSCA Chemical Substance Inventory list. It includes data on the production volume of these substances by plant site.

Date of Government Version: 12/31/2012
Date Data Arrived at EDR: 01/15/2015
Date Made Active in Reports: 01/29/2015
Number of Days to Update: 14

Source: EPA
Telephone: 202-260-5521
Last EDR Contact: 09/23/2016
Next Scheduled EDR Contact: 01/02/2017
Data Release Frequency: Every 4 Years

TRIS: Toxic Chemical Release Inventory System

Toxic Release Inventory System. TRIS identifies facilities which release toxic chemicals to the air, water and land in reportable quantities under SARA Title III Section 313.

Date of Government Version: 12/31/2014
Date Data Arrived at EDR: 11/24/2015
Date Made Active in Reports: 04/05/2016
Number of Days to Update: 133

Source: EPA
Telephone: 202-566-0250
Last EDR Contact: 08/26/2016
Next Scheduled EDR Contact: 12/05/2016
Data Release Frequency: Annually

SSTS: Section 7 Tracking Systems

Section 7 of the Federal Insecticide, Fungicide and Rodenticide Act, as amended (92 Stat. 829) requires all registered pesticide-producing establishments to submit a report to the Environmental Protection Agency by March 1st each year. Each establishment must report the types and amounts of pesticides, active ingredients and devices being produced, and those having been produced and sold or distributed in the past year.

Date of Government Version: 12/31/2009
Date Data Arrived at EDR: 12/10/2010
Date Made Active in Reports: 02/25/2011
Number of Days to Update: 77

Source: EPA
Telephone: 202-564-4203
Last EDR Contact: 07/25/2016
Next Scheduled EDR Contact: 11/07/2016
Data Release Frequency: Annually

ROD: Records Of Decision

Record of Decision. ROD documents mandate a permanent remedy at an NPL (Superfund) site containing technical and health information to aid in the cleanup.

Date of Government Version: 11/25/2013
Date Data Arrived at EDR: 12/12/2013
Date Made Active in Reports: 02/24/2014
Number of Days to Update: 74

Source: EPA
Telephone: 703-416-0223
Last EDR Contact: 09/09/2016
Next Scheduled EDR Contact: 12/19/2016
Data Release Frequency: Annually

RMP: Risk Management Plans

When Congress passed the Clean Air Act Amendments of 1990, it required EPA to publish regulations and guidance for chemical accident prevention at facilities using extremely hazardous substances. The Risk Management Program Rule (RMP Rule) was written to implement Section 112(r) of these amendments. The rule, which built upon existing industry codes and standards, requires companies of all sizes that use certain flammable and toxic substances to develop a Risk Management Program, which includes a(n): Hazard assessment that details the potential effects of an accidental release, an accident history of the last five years, and an evaluation of worst-case and alternative accidental releases; Prevention program that includes safety precautions and maintenance, monitoring, and employee training measures; and Emergency response program that spells out emergency health care, employee training measures and procedures for informing the public and response agencies (e.g the fire department) should an accident occur.

Date of Government Version: 05/01/2016
Date Data Arrived at EDR: 05/26/2016
Date Made Active in Reports: 09/02/2016
Number of Days to Update: 99

Source: Environmental Protection Agency
Telephone: 202-564-8600
Last EDR Contact: 07/25/2016
Next Scheduled EDR Contact: 11/07/2016
Data Release Frequency: Varies

RAATS: RCRA Administrative Action Tracking System

RCRA Administration Action Tracking System. RAATS contains records based on enforcement actions issued under RCRA pertaining to major violators and includes administrative and civil actions brought by the EPA. For administration actions after September 30, 1995, data entry in the RAATS database was discontinued. EPA will retain a copy of the database for historical records. It was necessary to terminate RAATS because a decrease in agency resources made it impossible to continue to update the information contained in the database.

Date of Government Version: 04/17/1995
Date Data Arrived at EDR: 07/03/1995
Date Made Active in Reports: 08/07/1995
Number of Days to Update: 35

Source: EPA
Telephone: 202-564-4104
Last EDR Contact: 06/02/2008
Next Scheduled EDR Contact: 09/01/2008
Data Release Frequency: No Update Planned

PRP: Potentially Responsible Parties

A listing of verified Potentially Responsible Parties

Date of Government Version: 10/25/2013
Date Data Arrived at EDR: 10/17/2014
Date Made Active in Reports: 10/20/2014
Number of Days to Update: 3

Source: EPA
Telephone: 202-564-6023
Last EDR Contact: 08/12/2016
Next Scheduled EDR Contact: 11/21/2016
Data Release Frequency: Quarterly

PADS: PCB Activity Database System

PCB Activity Database. PADS Identifies generators, transporters, commercial storers and/or brokers and disposers of PCB's who are required to notify the EPA of such activities.

Date of Government Version: 01/20/2016
Date Data Arrived at EDR: 04/28/2016
Date Made Active in Reports: 09/02/2016
Number of Days to Update: 127

Source: EPA
Telephone: 202-566-0500
Last EDR Contact: 07/15/2016
Next Scheduled EDR Contact: 10/24/2016
Data Release Frequency: Annually

ICIS: Integrated Compliance Information System

The Integrated Compliance Information System (ICIS) supports the information needs of the national enforcement and compliance program as well as the unique needs of the National Pollutant Discharge Elimination System (NPDES) program.

Date of Government Version: 01/23/2015
Date Data Arrived at EDR: 02/06/2015
Date Made Active in Reports: 03/09/2015
Number of Days to Update: 31

Source: Environmental Protection Agency
Telephone: 202-564-5088
Last EDR Contact: 10/11/2016
Next Scheduled EDR Contact: 01/23/2017
Data Release Frequency: Quarterly

FTTS: FIFRA/ TSCA Tracking System - FIFRA (Federal Insecticide, Fungicide, & Rodenticide Act)/TSCA (Toxic Substances Control Act)

FTTS tracks administrative cases and pesticide enforcement actions and compliance activities related to FIFRA, TSCA and EPCRA (Emergency Planning and Community Right-to-Know Act). To maintain currency, EDR contacts the Agency on a quarterly basis.

Date of Government Version: 04/09/2009
Date Data Arrived at EDR: 04/16/2009
Date Made Active in Reports: 05/11/2009
Number of Days to Update: 25

Source: EPA/Office of Prevention, Pesticides and Toxic Substances
Telephone: 202-566-1667
Last EDR Contact: 08/17/2016
Next Scheduled EDR Contact: 12/05/2016
Data Release Frequency: Quarterly

FTTS INSP: FIFRA/ TSCA Tracking System - FIFRA (Federal Insecticide, Fungicide, & Rodenticide Act)/TSCA (Toxic Substances Control Act)

A listing of FIFRA/TSCA Tracking System (FTTS) inspections and enforcements.

Date of Government Version: 04/09/2009
Date Data Arrived at EDR: 04/16/2009
Date Made Active in Reports: 05/11/2009
Number of Days to Update: 25

Source: EPA
Telephone: 202-566-1667
Last EDR Contact: 08/17/2016
Next Scheduled EDR Contact: 12/05/2016
Data Release Frequency: Quarterly

MLTS: Material Licensing Tracking System

MLTS is maintained by the Nuclear Regulatory Commission and contains a list of approximately 8,100 sites which possess or use radioactive materials and which are subject to NRC licensing requirements. To maintain currency, EDR contacts the Agency on a quarterly basis.

Date of Government Version: 03/07/2016
Date Data Arrived at EDR: 03/18/2016
Date Made Active in Reports: 04/15/2016
Number of Days to Update: 28

Source: Nuclear Regulatory Commission
Telephone: 301-415-7169
Last EDR Contact: 09/05/2016
Next Scheduled EDR Contact: 11/21/2016
Data Release Frequency: Quarterly

COAL ASH DOE: Steam-Electric Plant Operation Data

A listing of power plants that store ash in surface ponds.

Date of Government Version: 12/31/2005
Date Data Arrived at EDR: 08/07/2009
Date Made Active in Reports: 10/22/2009
Number of Days to Update: 76

Source: Department of Energy
Telephone: 202-586-8719
Last EDR Contact: 09/09/2016
Next Scheduled EDR Contact: 12/19/2016
Data Release Frequency: Varies

COAL ASH EPA: Coal Combustion Residues Surface Impoundments List

A listing of coal combustion residues surface impoundments with high hazard potential ratings.

Date of Government Version: 07/01/2014
Date Data Arrived at EDR: 09/10/2014
Date Made Active in Reports: 10/20/2014
Number of Days to Update: 40

Source: Environmental Protection Agency
Telephone: N/A
Last EDR Contact: 09/06/2016
Next Scheduled EDR Contact: 12/19/2016
Data Release Frequency: Varies

PCB TRANSFORMER: PCB Transformer Registration Database

The database of PCB transformer registrations that includes all PCB registration submittals.

Date of Government Version: 02/01/2011
Date Data Arrived at EDR: 10/19/2011
Date Made Active in Reports: 01/10/2012
Number of Days to Update: 83

Source: Environmental Protection Agency
Telephone: 202-566-0517
Last EDR Contact: 07/29/2016
Next Scheduled EDR Contact: 11/07/2016
Data Release Frequency: Varies

RADINFO: Radiation Information Database

The Radiation Information Database (RADINFO) contains information about facilities that are regulated by U.S. Environmental Protection Agency (EPA) regulations for radiation and radioactivity.

Date of Government Version: 07/07/2015
Date Data Arrived at EDR: 07/09/2015
Date Made Active in Reports: 09/16/2015
Number of Days to Update: 69

Source: Environmental Protection Agency
Telephone: 202-343-9775
Last EDR Contact: 10/05/2016
Next Scheduled EDR Contact: 01/16/2017
Data Release Frequency: Quarterly

HIST FTTS: FIFRA/TSCA Tracking System Administrative Case Listing

A complete administrative case listing from the FIFRA/TSCA Tracking System (FTTS) for all ten EPA regions. The information was obtained from the National Compliance Database (NCDB). NCDB supports the implementation of FIFRA (Federal Insecticide, Fungicide, and Rodenticide Act) and TSCA (Toxic Substances Control Act). Some EPA regions are now closing out records. Because of that, and the fact that some EPA regions are not providing EPA Headquarters with updated records, it was decided to create a HIST FTTS database. It included records that may not be included in the newer FTTS database updates. This database is no longer updated.

Date of Government Version: 10/19/2006
Date Data Arrived at EDR: 03/01/2007
Date Made Active in Reports: 04/10/2007
Number of Days to Update: 40

Source: Environmental Protection Agency
Telephone: 202-564-2501
Last EDR Contact: 12/17/2007
Next Scheduled EDR Contact: 03/17/2008
Data Release Frequency: No Update Planned

HIST FTTS INSP: FIFRA/TSCA Tracking System Inspection & Enforcement Case Listing

A complete inspection and enforcement case listing from the FIFRA/TSCA Tracking System (FTTS) for all ten EPA regions. The information was obtained from the National Compliance Database (NCDB). NCDB supports the implementation of FIFRA (Federal Insecticide, Fungicide, and Rodenticide Act) and TSCA (Toxic Substances Control Act). Some EPA regions are now closing out records. Because of that, and the fact that some EPA regions are not providing EPA Headquarters with updated records, it was decided to create a HIST FTTS database. It included records that may not be included in the newer FTTS database updates. This database is no longer updated.

Date of Government Version: 10/19/2006
Date Data Arrived at EDR: 03/01/2007
Date Made Active in Reports: 04/10/2007
Number of Days to Update: 40

Source: Environmental Protection Agency
Telephone: 202-564-2501
Last EDR Contact: 12/17/2008
Next Scheduled EDR Contact: 03/17/2008
Data Release Frequency: No Update Planned

DOT OPS: Incident and Accident Data

Department of Transporation, Office of Pipeline Safety Incident and Accident data.

Date of Government Version: 07/31/2012
Date Data Arrived at EDR: 08/07/2012
Date Made Active in Reports: 09/18/2012
Number of Days to Update: 42

Source: Department of Transporation, Office of Pipeline Safety
Telephone: 202-366-4595
Last EDR Contact: 08/02/2016
Next Scheduled EDR Contact: 11/14/2016
Data Release Frequency: Varies

CONSENT: Superfund (CERCLA) Consent Decrees

Major legal settlements that establish responsibility and standards for cleanup at NPL (Superfund) sites. Released periodically by United States District Courts after settlement by parties to litigation matters.

Date of Government Version: 03/31/2016
Date Data Arrived at EDR: 08/01/2016
Date Made Active in Reports: 09/23/2016
Number of Days to Update: 53

Source: Department of Justice, Consent Decree Library
Telephone: Varies
Last EDR Contact: 09/26/2016
Next Scheduled EDR Contact: 01/09/2017
Data Release Frequency: Varies

BRS: Biennial Reporting System

The Biennial Reporting System is a national system administered by the EPA that collects data on the generation and management of hazardous waste. BRS captures detailed data from two groups: Large Quantity Generators (LQG) and Treatment, Storage, and Disposal Facilities.

Date of Government Version: 12/31/2013
Date Data Arrived at EDR: 02/24/2015
Date Made Active in Reports: 09/30/2015
Number of Days to Update: 218

Source: EPA/NTIS
Telephone: 800-424-9346
Last EDR Contact: 08/26/2016
Next Scheduled EDR Contact: 12/05/2016
Data Release Frequency: Biennially

INDIAN RESERV: Indian Reservations

This map layer portrays Indian administered lands of the United States that have any area equal to or greater than 640 acres.

Date of Government Version: 12/31/2005
Date Data Arrived at EDR: 12/08/2006
Date Made Active in Reports: 01/11/2007
Number of Days to Update: 34

Source: USGS
Telephone: 202-208-3710
Last EDR Contact: 07/15/2016
Next Scheduled EDR Contact: 10/24/2016
Data Release Frequency: Semi-Annually

FUSRAP: Formerly Utilized Sites Remedial Action Program

DOE established the Formerly Utilized Sites Remedial Action Program (FUSRAP) in 1974 to remediate sites where radioactive contamination remained from Manhattan Project and early U.S. Atomic Energy Commission (AEC) operations.

Date of Government Version: 07/21/2016
Date Data Arrived at EDR: 07/26/2016
Date Made Active in Reports: 09/23/2016
Number of Days to Update: 59

Source: Department of Energy
Telephone: 202-586-3559
Last EDR Contact: 07/26/2016
Next Scheduled EDR Contact: 11/21/2016
Data Release Frequency: Varies

UMTRA: Uranium Mill Tailings Sites

Uranium ore was mined by private companies for federal government use in national defense programs. When the mills shut down, large piles of the sand-like material (mill tailings) remain after uranium has been extracted from the ore. Levels of human exposure to radioactive materials from the piles are low; however, in some cases tailings were used as construction materials before the potential health hazards of the tailings were recognized.

Date of Government Version: 09/14/2010
Date Data Arrived at EDR: 10/07/2011
Date Made Active in Reports: 03/01/2012
Number of Days to Update: 146

Source: Department of Energy
Telephone: 505-845-0011
Last EDR Contact: 09/09/2016
Next Scheduled EDR Contact: 12/05/2016
Data Release Frequency: Varies

LEAD SMELTER 1: Lead Smelter Sites

A listing of former lead smelter site locations.

Date of Government Version: 03/07/2016
Date Data Arrived at EDR: 04/07/2016
Date Made Active in Reports: 09/02/2016
Number of Days to Update: 148

Source: Environmental Protection Agency
Telephone: 703-603-8787
Last EDR Contact: 09/29/2016
Next Scheduled EDR Contact: 01/16/2017
Data Release Frequency: Varies

LEAD SMELTER 2: Lead Smelter Sites

A list of several hundred sites in the U.S. where secondary lead smelting was done from 1931and 1964. These sites may pose a threat to public health through ingestion or inhalation of contaminated soil or dust

Date of Government Version: 04/05/2001
Date Data Arrived at EDR: 10/27/2010
Date Made Active in Reports: 12/02/2010
Number of Days to Update: 36

Source: American Journal of Public Health
Telephone: 703-305-6451
Last EDR Contact: 12/02/2009
Next Scheduled EDR Contact: N/A
Data Release Frequency: No Update Planned

US AIRS (AFS): Aerometric Information Retrieval System Facility Subsystem (AFS)

The database is a sub-system of Aerometric Information Retrieval System (AIRS). AFS contains compliance data on air pollution point sources regulated by the U.S. EPA and/or state and local air regulatory agencies. This information comes from source reports by various stationary sources of air pollution, such as electric power plants, steel mills, factories, and universities, and provides information about the air pollutants they produce. Action, air program, air program pollutant, and general level plant data. It is used to track emissions and compliance data from industrial plants.

Date of Government Version: 10/20/2015
Date Data Arrived at EDR: 10/27/2015
Date Made Active in Reports: 01/04/2016
Number of Days to Update: 69

Source: EPA
Telephone: 202-564-2496
Last EDR Contact: 09/26/2016
Next Scheduled EDR Contact: 01/09/2017
Data Release Frequency: Annually

US AIRS MINOR: Air Facility System Data

A listing of minor source facilities.

Date of Government Version: 10/20/2015
Date Data Arrived at EDR: 10/27/2015
Date Made Active in Reports: 01/04/2016
Number of Days to Update: 69

Source: EPA
Telephone: 202-564-2496
Last EDR Contact: 09/26/2016
Next Scheduled EDR Contact: 01/09/2017
Data Release Frequency: Annually

US MINES: Mines Master Index File

Contains all mine identification numbers issued for mines active or opened since 1971. The data also includes violation information.

Date of Government Version: 08/05/2016
Date Data Arrived at EDR: 09/01/2016
Date Made Active in Reports: 09/23/2016
Number of Days to Update: 22

Source: Department of Labor, Mine Safety and Health Administration
Telephone: 303-231-5959
Last EDR Contact: 09/01/2016
Next Scheduled EDR Contact: 12/12/2016
Data Release Frequency: Semi-Annually

US MINES 2: Ferrous and Nonferrous Metal Mines Database Listing

This map layer includes ferrous (ferrous metal mines are facilities that extract ferrous metals, such as iron ore or molybdenum) and nonferrous (Nonferrous metal mines are facilities that extract nonferrous metals, such as gold, silver, copper, zinc, and lead) metal mines in the United States.

Date of Government Version: 12/05/2005
Date Data Arrived at EDR: 02/29/2008
Date Made Active in Reports: 04/18/2008
Number of Days to Update: 49

Source: USGS
Telephone: 703-648-7709
Last EDR Contact: 09/02/2016
Next Scheduled EDR Contact: 12/12/2016
Data Release Frequency: Varies

US MINES 3: Active Mines & Mineral Plants Database Listing

Active Mines and Mineral Processing Plant operations for commodities monitored by the Minerals Information Team of the USGS.

Date of Government Version: 04/14/2011
Date Data Arrived at EDR: 06/08/2011
Date Made Active in Reports: 09/13/2011
Number of Days to Update: 97

Source: USGS
Telephone: 703-648-7709
Last EDR Contact: 09/02/2016
Next Scheduled EDR Contact: 12/12/2016
Data Release Frequency: Varies

FINDS: Facility Index System/Facility Registry System

Facility Index System. FINDS contains both facility information and 'pointers' to other sources that contain more detail. EDR includes the following FINDS databases in this report: PCS (Permit Compliance System), AIRS (Aerometric Information Retrieval System), DOCKET (Enforcement Docket used to manage and track information on civil judicial enforcement cases for all environmental statutes), FURS (Federal Underground Injection Control), C-DOCKET (Criminal Docket System used to track criminal enforcement actions for all environmental statutes), FFIS (Federal Facilities Information System), STATE (State Environmental Laws and Statutes), and PADS (PCB Activity Data System).

Date of Government Version: 07/20/2015
Date Data Arrived at EDR: 09/09/2015
Date Made Active in Reports: 11/03/2015
Number of Days to Update: 55

Source: EPA
Telephone: (212) 637-3000
Last EDR Contact: 09/07/2016
Next Scheduled EDR Contact: 12/19/2016
Data Release Frequency: Quarterly

UXO: Unexploded Ordnance Sites

A listing of unexploded ordnance site locations

Date of Government Version: 10/25/2015
Date Data Arrived at EDR: 01/29/2016
Date Made Active in Reports: 04/05/2016
Number of Days to Update: 67

Source: Department of Defense
Telephone: 571-373-0407
Last EDR Contact: 09/19/2016
Next Scheduled EDR Contact: 01/02/2017
Data Release Frequency: Varies

DOCKET HWC: Hazardous Waste Compliance Docket Listing

A complete list of the Federal Agency Hazardous Waste Compliance Docket Facilities.

Date of Government Version: 06/02/2016
Date Data Arrived at EDR: 06/03/2016
Date Made Active in Reports: 09/02/2016
Number of Days to Update: 91

Source: Environmental Protection Agency
Telephone: 202-564-0527
Last EDR Contact: 08/24/2016
Next Scheduled EDR Contact: 12/12/2016
Data Release Frequency: Varies

AIRS: Air Emissions Data

Point source emissions inventory data.

Date of Government Version: 01/25/2016
Date Data Arrived at EDR: 02/16/2016
Date Made Active in Reports: 03/22/2016
Number of Days to Update: 35

Source: Department of Environmental Conservation
Telephone: 518-402-8452
Last EDR Contact: 07/25/2016
Next Scheduled EDR Contact: 11/07/2016
Data Release Frequency: Annually

COAL ASH: Coal Ash Disposal Site Listing

A listing of coal ash disposal site locations.

Date of Government Version: 07/06/2016
Date Data Arrived at EDR: 07/11/2016
Date Made Active in Reports: 09/08/2016
Number of Days to Update: 59

Source: Department of Environmental Conservation
Telephone: 518-402-8660
Last EDR Contact: 09/30/2016
Next Scheduled EDR Contact: 01/16/2017
Data Release Frequency: Varies

DRYCLEANERS: Registered Drycleaners

A listing of all registered drycleaning facilities.

Date of Government Version: 03/31/2016
Date Data Arrived at EDR: 07/13/2016
Date Made Active in Reports: 09/08/2016
Number of Days to Update: 57

Source: Department of Environmental Conservation
Telephone: 518-402-8403
Last EDR Contact: 09/12/2016
Next Scheduled EDR Contact: 12/26/2016
Data Release Frequency: Varies

E DESIGNATION: E DESIGNATION SITE LISTING

The (E (Environmental)) designation would ensure that sampling and remediation take place on the subject properties, and would avoid any significant impacts related to hazardous materials at these locations. The (E) designations would require that the fee owner of the sites conduct a testing and sampling protocol, and remediation where appropriate, to the satisfaction of the NYCDEP before the issuance of a building permit by the Department of Buildings pursuant to the provisions of Section 11-15 of the Zoning Resolution (Environmental Requirements). The (E) designations also include a mandatory construction-related health and safety plan which must be approved by NYCDEP.

Date of Government Version: 06/16/2016
Date Data Arrived at EDR: 06/24/2016
Date Made Active in Reports: 09/08/2016
Number of Days to Update: 76

Source: New York City Department of City Planning
Telephone: 718-595-6658
Last EDR Contact: 09/20/2016
Next Scheduled EDR Contact: 01/02/2017
Data Release Frequency: Varies

Financial Assurance 1: Financial Assurance Information Listing

Financial assurance information.

Date of Government Version: 07/05/2016
Date Data Arrived at EDR: 07/05/2016
Date Made Active in Reports: 09/08/2016
Number of Days to Update: 65

Source: Department of Environmental Conservation
Telephone: 518-402-8660
Last EDR Contact: 09/30/2016
Next Scheduled EDR Contact: 01/16/2017
Data Release Frequency: Quarterly

Financial Assurance 2: Financial Assurance Information Listing

A listing of financial assurance information for hazardous waste facilities. Financial assurance is intended to ensure that resources are available to pay for the cost of closure, post-closure care, and corrective measures if the owner or operator of a regulated facility is unable or unwilling to pay.

Date of Government Version: 12/01/2015
Date Data Arrived at EDR: 12/29/2015
Date Made Active in Reports: 02/11/2016
Number of Days to Update: 44

Source: Department of Environmental Conservation
Telephone: 518-402-8712
Last EDR Contact: 08/15/2016
Next Scheduled EDR Contact: 11/28/2016
Data Release Frequency: Varies

HSWDS: Hazardous Substance Waste Disposal Site Inventory

The list includes any known or suspected hazardous substance waste disposal sites. Also included are sites delisted from the Registry of Inactive Hazardous Waste Disposal Sites and non-Registry sites that U.S. EPA Preliminary Assessment (PA) reports or Site Investigation (SI) reports were prepared. Hazardous Substance Waste Disposal Sites are eligible to be Superfund sites now that the New York State Superfund has been refinanced and changed. This means that the study inventory has served its purpose and will no longer be maintained as a separate entity. The last version of the study inventory is frozen in time. The sites on the study will not automatically be made Superfund sites, rather each site will be further evaluated for listing on the Registry. So overtime they will be added to the registry or not.

Date of Government Version: 01/01/2003
Date Data Arrived at EDR: 10/20/2006
Date Made Active in Reports: 11/30/2006
Number of Days to Update: 41

Source: Department of Environmental Conservation
Telephone: 518-402-9564
Last EDR Contact: 05/26/2009
Next Scheduled EDR Contact: 08/24/2009
Data Release Frequency: No Update Planned

NY MANIFEST: Facility and Manifest Data

Manifest is a document that lists and tracks hazardous waste from the generator through transporters to a TSD facility.

Date of Government Version: 08/01/2016
Date Data Arrived at EDR: 08/03/2016
Date Made Active in Reports: 09/09/2016
Number of Days to Update: 37

Source: Department of Environmental Conservation
Telephone: 518-402-8651
Last EDR Contact: 08/03/2016
Next Scheduled EDR Contact: 11/14/2016
Data Release Frequency: Annually

SPDES: State Pollutant Discharge Elimination System

New York State has a state program which has been approved by the United States Environmental Protection Agency for the control of wastewater and stormwater discharges in accordance with the Clean Water Act. Under New York State law the program is known as the State Pollutant Discharge Elimination System (SPDES) and is broader in scope than that required by the Clean Water Act in that it controls point source discharges to groundwaters as well as surface waters.

Date of Government Version: 05/03/2016
Date Data Arrived at EDR: 05/10/2016
Date Made Active in Reports: 06/17/2016
Number of Days to Update: 38

Source: Department of Environmental Conservation
Telephone: 518-402-8233
Last EDR Contact: 08/08/2016
Next Scheduled EDR Contact: 11/07/2016
Data Release Frequency: No Update Planned

UIC: Underground Injection Control Wells

A listing of enhanced oil recovery underground injection wells.

Date of Government Version: 06/06/2016
Date Data Arrived at EDR: 06/08/2016
Date Made Active in Reports: 07/01/2016
Number of Days to Update: 23

Source: Department of Environmental Conservation
Telephone: 518-402-8056
Last EDR Contact: 09/08/2016
Next Scheduled EDR Contact: 12/19/2016
Data Release Frequency: Quarterly

ECHO: Enforcement & Compliance History Information

ECHO provides integrated compliance and enforcement information for about 800,000 regulated facilities nationwide.

Date of Government Version: 09/20/2015
Date Data Arrived at EDR: 09/23/2015
Date Made Active in Reports: 01/04/2016
Number of Days to Update: 103

Source: Environmental Protection Agency
Telephone: 202-564-2280
Last EDR Contact: 09/20/2016
Next Scheduled EDR Contact: 01/02/2017
Data Release Frequency: Quarterly

FUELS PROGRAM: EPA Fuels Program Registered Listing

This listing includes facilities that are registered under the Part 80 (Code of Federal Regulations) EPA Fuels Programs. All companies now are required to submit new and updated registrations.

Date of Government Version: 05/24/2016
Date Data Arrived at EDR: 05/25/2016
Date Made Active in Reports: 07/13/2016
Number of Days to Update: 49

Source: EPA
Telephone: 800-385-6164
Last EDR Contact: 08/23/2016
Next Scheduled EDR Contact: 12/05/2016
Data Release Frequency: Quarterly

EDR HIGH RISK HISTORICAL RECORDS

EDR Exclusive Records

EDR MGP: EDR Proprietary Manufactured Gas Plants

The EDR Proprietary Manufactured Gas Plant Database includes records of coal gas plants (manufactured gas plants) compiled by EDR's researchers. Manufactured gas sites were used in the United States from the 1800's to 1950's to produce a gas that could be distributed and used as fuel. These plants used whale oil, rosin, coal, or a mixture of coal, oil, and water that also produced a significant amount of waste. Many of the byproducts of the gas production, such as coal tar (oily waste containing volatile and non-volatile chemicals), sludges, oils and other compounds are potentially hazardous to human health and the environment. The byproduct from this process was frequently disposed of directly at the plant site and can remain or spread slowly, serving as a continuous source of soil and groundwater contamination.

Date of Government Version: N/A
Date Data Arrived at EDR: N/A
Date Made Active in Reports: N/A
Number of Days to Update: N/A

Source: EDR, Inc.
Telephone: N/A
Last EDR Contact: N/A
Next Scheduled EDR Contact: N/A
Data Release Frequency: No Update Planned

EDR Hist Auto: EDR Exclusive Historic Gas Stations

EDR has searched selected national collections of business directories and has collected listings of potential gas station/filling station/service station sites that were available to EDR researchers. EDR's review was limited to those categories of sources that might, in EDR's opinion, include gas station/filling station/service station establishments. The categories reviewed included, but were not limited to gas, gas station, gasoline station, filling station, auto, automobile repair, auto service station, service station, etc. This database falls within a category of information EDR classifies as "High Risk Historical Records", or HRHR. EDR's HRHR effort presents unique and sometimes proprietary data about past sites and operations that typically create environmental concerns, but may not show up in current government records searches.

Date of Government Version: N/A
Date Data Arrived at EDR: N/A
Date Made Active in Reports: N/A
Number of Days to Update: N/A

Source: EDR, Inc.
Telephone: N/A
Last EDR Contact: N/A
Next Scheduled EDR Contact: N/A
Data Release Frequency: Varies

EDR Hist Cleaner: EDR Exclusive Historic Dry Cleaners

EDR has searched selected national collections of business directories and has collected listings of potential dry cleaner sites that were available to EDR researchers. EDR's review was limited to those categories of sources that might, in EDR's opinion, include dry cleaning establishments. The categories reviewed included, but were not limited to dry cleaners, cleaners, laundry, laundromat, cleaning/laundry, wash & dry etc. This database falls within a category of information EDR classifies as "High Risk Historical Records", or HRHR. EDR's HRHR effort presents unique and sometimes proprietary data about past sites and operations that typically create environmental concerns, but may not show up in current government records searches.

Date of Government Version: N/A
Date Data Arrived at EDR: N/A
Date Made Active in Reports: N/A
Number of Days to Update: N/A

Source: EDR, Inc.
Telephone: N/A
Last EDR Contact: N/A
Next Scheduled EDR Contact: N/A
Data Release Frequency: Varies

EDR RECOVERED GOVERNMENT ARCHIVES

Exclusive Recovered Govt. Archives

RGA HWS: Recovered Government Archive State Hazardous Waste Facilities List

The EDR Recovered Government Archive State Hazardous Waste database provides a list of SHWS incidents derived from historical databases and includes many records that no longer appear in current government lists. Compiled from Records formerly available from the Department of Environmental Conservation in New York.

Date of Government Version: N/A
Date Data Arrived at EDR: 07/01/2013
Date Made Active in Reports: 12/30/2013
Number of Days to Update: 182

Source: Department of Environmental Conservation
Telephone: N/A
Last EDR Contact: 06/01/2012
Next Scheduled EDR Contact: N/A
Data Release Frequency: Varies

RGA LF: Recovered Government Archive Solid Waste Facilities List

The EDR Recovered Government Archive Landfill database provides a list of landfills derived from historical databases and includes many records that no longer appear in current government lists. Compiled from Records formerly available from the Department of Environmental Conservation in New York.

Date of Government Version: N/A
Date Data Arrived at EDR: 07/01/2013
Date Made Active in Reports: 01/10/2014
Number of Days to Update: 193

Source: Department of Environmental Conservation
Telephone: N/A
Last EDR Contact: 06/01/2012
Next Scheduled EDR Contact: N/A
Data Release Frequency: Varies

COUNTY RECORDS

CORTLAND COUNTY:

Cortland County Storage Tank Listing

A listing of aboveground storage tank sites located in Cortland County.

Date of Government Version: 05/18/2016
Date Data Arrived at EDR: 05/24/2016
Date Made Active in Reports: 07/01/2016
Number of Days to Update: 38

Source: Cortland County Health Department
Telephone: 607-753-5035
Last EDR Contact: 08/01/2016
Next Scheduled EDR Contact: 11/14/2016
Data Release Frequency: Quarterly

Cortland County Storage Tank Listing

A listing of underground storage tank sites located in Cortland County.

Date of Government Version: 05/18/2016
Date Data Arrived at EDR: 05/24/2016
Date Made Active in Reports: 07/01/2016
Number of Days to Update: 38

Source: Cortland County Health Department
Telephone: 607-753-5035
Last EDR Contact: 08/01/2016
Next Scheduled EDR Contact: 11/14/2016
Data Release Frequency: Quarterly

NASSAU COUNTY:

Registered Tank Database

A listing of aboveground storage tank sites located in Nassau County.

Date of Government Version: 04/22/2016
Date Data Arrived at EDR: 04/26/2016
Date Made Active in Reports: 06/17/2016
Number of Days to Update: 52

Source: Nassau County Health Department
Telephone: 516-571-3314
Last EDR Contact: 10/03/2016
Next Scheduled EDR Contact: 01/16/2017
Data Release Frequency: No Update Planned

Storage Tank Database

A listing of aboveground storage tank sites located in Nassau County.

Date of Government Version: 02/15/2011
Date Data Arrived at EDR: 02/23/2011
Date Made Active in Reports: 03/29/2011
Number of Days to Update: 34

Source: Nassau County Office of the Fire Marshal
Telephone: 516-572-1000
Last EDR Contact: 09/06/2016
Next Scheduled EDR Contact: 11/14/2016
Data Release Frequency: Varies

Registered Tank Database in Nassau County

A listing of facilities in Nassau County with storage tanks.

Date of Government Version: 04/22/2016
Date Data Arrived at EDR: 04/26/2016
Date Made Active in Reports: 06/17/2016
Number of Days to Update: 52

Source: Nassau County Department of Health
Telephone: 516-227-9691
Last EDR Contact: 10/03/2016
Next Scheduled EDR Contact: 01/16/2017
Data Release Frequency: Varies

Registered Tank Database
A listing of underground storage tank sites located in Nassau County.

Date of Government Version: 04/22/2016
Date Data Arrived at EDR: 04/26/2016
Date Made Active in Reports: 06/17/2016
Number of Days to Update: 52
Source: Nassau County Health Department
Telephone: 516-571-3314
Last EDR Contact: 10/03/2016
Next Scheduled EDR Contact: 01/16/2017
Data Release Frequency: No Update Planned

Storage Tank Database
A listing of underground storage tank sites located in Nassau County.

Date of Government Version: 02/15/2011
Date Data Arrived at EDR: 02/23/2011
Date Made Active in Reports: 03/29/2011
Number of Days to Update: 34
Source: Nassau County Office of the Fire Marshal
Telephone: 516-572-1000
Last EDR Contact: 09/06/2016
Next Scheduled EDR Contact: 11/14/2016
Data Release Frequency: Varies

ROCKLAND COUNTY:

Petroleum Bulk Storage Database
A listing of aboveground storage tank sites located in Rockland County.

Date of Government Version: 06/08/2016
Date Data Arrived at EDR: 06/14/2016
Date Made Active in Reports: 09/08/2016
Number of Days to Update: 86
Source: Rockland County Health Department
Telephone: 914-364-2605
Last EDR Contact: 09/06/2016
Next Scheduled EDR Contact: 12/19/2016
Data Release Frequency: Quarterly

Petroleum Bulk Storage Database
A listing of underground storage tank sites located in Rockland County.

Date of Government Version: 06/08/2016
Date Data Arrived at EDR: 06/14/2016
Date Made Active in Reports: 09/08/2016
Number of Days to Update: 86
Source: Rockland County Health Department
Telephone: 914-364-2605
Last EDR Contact: 09/06/2016
Next Scheduled EDR Contact: 12/19/2016
Data Release Frequency: Quarterly

SUFFOLK COUNTY:

Storage Tank Database
A listing of aboveground storage tank sites located in Suffolk County.

Date of Government Version: 03/03/2015
Date Data Arrived at EDR: 03/10/2015
Date Made Active in Reports: 03/23/2015
Number of Days to Update: 13
Source: Suffolk County Department of Health Services
Telephone: 631-854-2521
Last EDR Contact: 08/01/2016
Next Scheduled EDR Contact: 11/14/2016
Data Release Frequency: No Update Planned

Storage Tank Database
A listing of underground storage tank sites located in Suffolk County.

Date of Government Version: 03/03/2015
Date Data Arrived at EDR: 03/10/2015
Date Made Active in Reports: 03/23/2015
Number of Days to Update: 13
Source: Suffolk County Department of Health Services
Telephone: 631-854-2521
Last EDR Contact: 08/01/2016
Next Scheduled EDR Contact: 11/14/2016
Data Release Frequency: No Update Planned

WESTCHESTER COUNTY:

Listing of Storage Tanks
A listing of aboveground storage tank sites located in Westchester County.

Date of Government Version: 02/19/2016
Date Data Arrived at EDR: 02/24/2016
Date Made Active in Reports: 03/22/2016
Number of Days to Update: 27

Source: Westchester County Department of Health
Telephone: 914-813-5161
Last EDR Contact: 08/01/2016
Next Scheduled EDR Contact: 11/14/2016
Data Release Frequency: Varies

Listing of Storage Tanks
A listing of underground storage tank sites located in Westchester County.

Date of Government Version: 02/19/2016
Date Data Arrived at EDR: 02/24/2016
Date Made Active in Reports: 03/22/2016
Number of Days to Update: 27

Source: Westchester County Department of Health
Telephone: 914-813-5161
Last EDR Contact: 08/01/2016
Next Scheduled EDR Contact: 11/14/2016
Data Release Frequency: Varies

OTHER DATABASE(S)

Depending on the geographic area covered by this report, the data provided in these specialty databases may or may not be complete. For example, the existence of wetlands information data in a specific report does not mean that all wetlands in the area covered by the report are included. Moreover, the absence of any reported wetlands information does not necessarily mean that wetlands do not exist in the area covered by the report.

CT MANIFEST: Hazardous Waste Manifest Data
Facility and manifest data. Manifest is a document that lists and tracks hazardous waste from the generator through transporters to a tsd facility.

Date of Government Version: 07/30/2013
Date Data Arrived at EDR: 08/19/2013
Date Made Active in Reports: 10/03/2013
Number of Days to Update: 45

Source: Department of Energy & Environmental Protection
Telephone: 860-424-3375
Last EDR Contact: 08/10/2016
Next Scheduled EDR Contact: 11/28/2016
Data Release Frequency: No Update Planned

NJ MANIFEST: Manifest Information
Hazardous waste manifest information.

Date of Government Version: 12/31/2013
Date Data Arrived at EDR: 07/17/2015
Date Made Active in Reports: 08/12/2015
Number of Days to Update: 26

Source: Department of Environmental Protection
Telephone: N/A
Last EDR Contact: 10/12/2016
Next Scheduled EDR Contact: 01/23/2017
Data Release Frequency: Annually

PA MANIFEST: Manifest Information
Hazardous waste manifest information.

Date of Government Version: 12/31/2014
Date Data Arrived at EDR: 07/24/2015
Date Made Active in Reports: 08/18/2015
Number of Days to Update: 25

Source: Department of Environmental Protection
Telephone: 717-783-8990
Last EDR Contact: 07/18/2016
Next Scheduled EDR Contact: 10/31/2016
Data Release Frequency: Annually

RI MANIFEST: Manifest information
Hazardous waste manifest information

Date of Government Version: 12/31/2013
Date Data Arrived at EDR: 06/19/2015
Date Made Active in Reports: 07/15/2015
Number of Days to Update: 26

Source: Department of Environmental Management
Telephone: 401-222-2797
Last EDR Contact: 09/20/2016
Next Scheduled EDR Contact: 12/05/2016
Data Release Frequency: Annually

VT MANIFEST: Hazardous Waste Manifest Data
Hazardous waste manifest information.

Date of Government Version: 05/02/2016
Date Data Arrived at EDR: 05/24/2016
Date Made Active in Reports: 07/13/2016
Number of Days to Update: 50

Source: Department of Environmental Conservation
Telephone: 802-241-3443
Last EDR Contact: 07/18/2016
Next Scheduled EDR Contact: 10/31/2016
Data Release Frequency: Annually

WI MANIFEST: Manifest Information
Hazardous waste manifest information.

Date of Government Version: 12/31/2015
Date Data Arrived at EDR: 04/14/2016
Date Made Active in Reports: 06/03/2016
Number of Days to Update: 50

Source: Department of Natural Resources
Telephone: N/A
Last EDR Contact: 09/12/2016
Next Scheduled EDR Contact: 12/26/2016
Data Release Frequency: Annually

Oil/Gas Pipelines
Source: PennWell Corporation
Petroleum Bundle (Crude Oil, Refined Products, Petrochemicals, Gas Liquids (LPG/NGL), and Specialty Gases (Miscellaneous)) N = Natural Gas Bundle (Natural Gas, Gas Liquids (LPG/NGL), and Specialty Gases (Miscellaneous)). This map includes information copyrighted by PennWell Corporation. This information is provided on a best effort basis and PennWell Corporation does not guarantee its accuracy nor warrant its fitness for any particular purpose. Such information has been reprinted with the permission of PennWell.

Electric Power Transmission Line Data
Source: PennWell Corporation
This map includes information copyrighted by PennWell Corporation. This information is provided on a best effort basis and PennWell Corporation does not guarantee its accuracy nor warrant its fitness for any particular purpose. Such information has been reprinted with the permission of PennWell.

Sensitive Receptors: There are individuals deemed sensitive receptors due to their fragile immune systems and special sensitivity to environmental discharges. These sensitive receptors typically include the elderly, the sick, and children. While the location of all sensitive receptors cannot be determined, EDR indicates those buildings and facilities - schools, daycares, hospitals, medical centers, and nursing homes - where individuals who are sensitive receptors are likely to be located.

AHA Hospitals:
Source: American Hospital Association, Inc.
Telephone: 312-280-5991
The database includes a listing of hospitals based on the American Hospital Association's annual survey of hospitals.

Medical Centers: Provider of Services Listing
Source: Centers for Medicare & Medicaid Services
Telephone: 410-786-3000
A listing of hospitals with Medicare provider number, produced by Centers of Medicare & Medicaid Services, a federal agency within the U.S. Department of Health and Human Services.

Nursing Homes
Source: National Institutes of Health
Telephone: 301-594-6248
Information on Medicare and Medicaid certified nursing homes in the United States.

Public Schools
Source: National Center for Education Statistics
Telephone: 202-502-7300
The National Center for Education Statistics' primary database on elementary and secondary public education in the United States. It is a comprehensive, annual, national statistical database of all public elementary and secondary schools and school districts, which contains data that are comparable across all states.

Private Schools
Source: National Center for Education Statistics
Telephone: 202-502-7300
The National Center for Education Statistics' primary database on private school locations in the United States.

Daycare Centers: Day Care Providers
Source: Department of Health
Telephone: 212-676-2444

Flood Zone Data: This data was obtained from the Federal Emergency Management Agency (FEMA). It depicts 100-year and 500-year flood zones as defined by FEMA. It includes the National Flood Hazard Layer (NFHL) which incorporates Flood Insurance Rate Map (FIRM) data and Q3 data from FEMA in areas not covered by NFHL.
Source: FEMA
Telephone: 877-336-2627
Date of Government Version: 2003, 2015

NWI: National Wetlands Inventory. This data, available in select counties across the country, was obtained by EDR in 2002, 2005 and 2010 from the U.S. Fish and Wildlife Service.

State Wetlands Data: Freshwater Wetlands
Source: Department of Environmental Conservation
Telephone: 518-402-8961

Current USGS 7.5 Minute Topographic Map
Source: U.S. Geological Survey

STREET AND ADDRESS INFORMATION

© 2015 TomTom North America, Inc. All rights reserved. This material is proprietary and the subject of copyright protection and other intellectual property rights owned by or licensed to Tele Atlas North America, Inc. The use of this material is subject to the terms of a license agreement. You will be held liable for any unauthorized copying or disclosure of this material.

GEOCHECK ®- PHYSICAL SETTING SOURCE ADDENDUM

TARGET PROPERTY ADDRESS

260 W. 126TH STREET
260 W. 126TH STREET
NEW YORK, NY 10027

TARGET PROPERTY COORDINATES

Latitude (North):	40.810368 - 40° 48' 37.32''
Longitude (West):	73.950153 - 73° 57' 0.55''
Universal Tranverse Mercator:	Zone 18
UTM X (Meters):	588549.4
UTM Y (Meters):	4518025.0
Elevation:	29 ft. above sea level

USGS TOPOGRAPHIC MAP

Target Property Map:	5940599 CENTRAL PARK, NY
Version Date:	2013

EDR's GeoCheck Physical Setting Source Addendum is provided to assist the environmental professional in forming an opinion about the impact of potential contaminant migration.

Assessment of the impact of contaminant migration generally has two principal investigative components:

1. Groundwater flow direction, and
2. Groundwater flow velocity.

Groundwater flow direction may be impacted by surface topography, hydrology, hydrogeology, characteristics of the soil, and nearby wells. Groundwater flow velocity is generally impacted by the nature of the geologic strata.

GEOCHECK® - PHYSICAL SETTING SOURCE SUMMARY

GROUNDWATER FLOW DIRECTION INFORMATION

Groundwater flow direction for a particular site is best determined by a qualified environmental professional using site-specific well data. If such data is not reasonably ascertainable, it may be necessary to rely on other sources of information, such as surface topographic information, hydrologic information, hydrogeologic data collected on nearby properties, and regional groundwater flow information (from deep aquifers).


TOPOGRAPHIC INFORMATION

Surface topography may be indicative of the direction of surficial groundwater flow. This information can be used to assist the environmental professional in forming an opinion about the impact of nearby contaminated properties or, should contamination exist on the target property, what downgradient sites might be impacted.

TARGET PROPERTY TOPOGRAPHY

General Topographic Gradient: General South

SURROUNDING TOPOGRAPHY: ELEVATION PROFILES

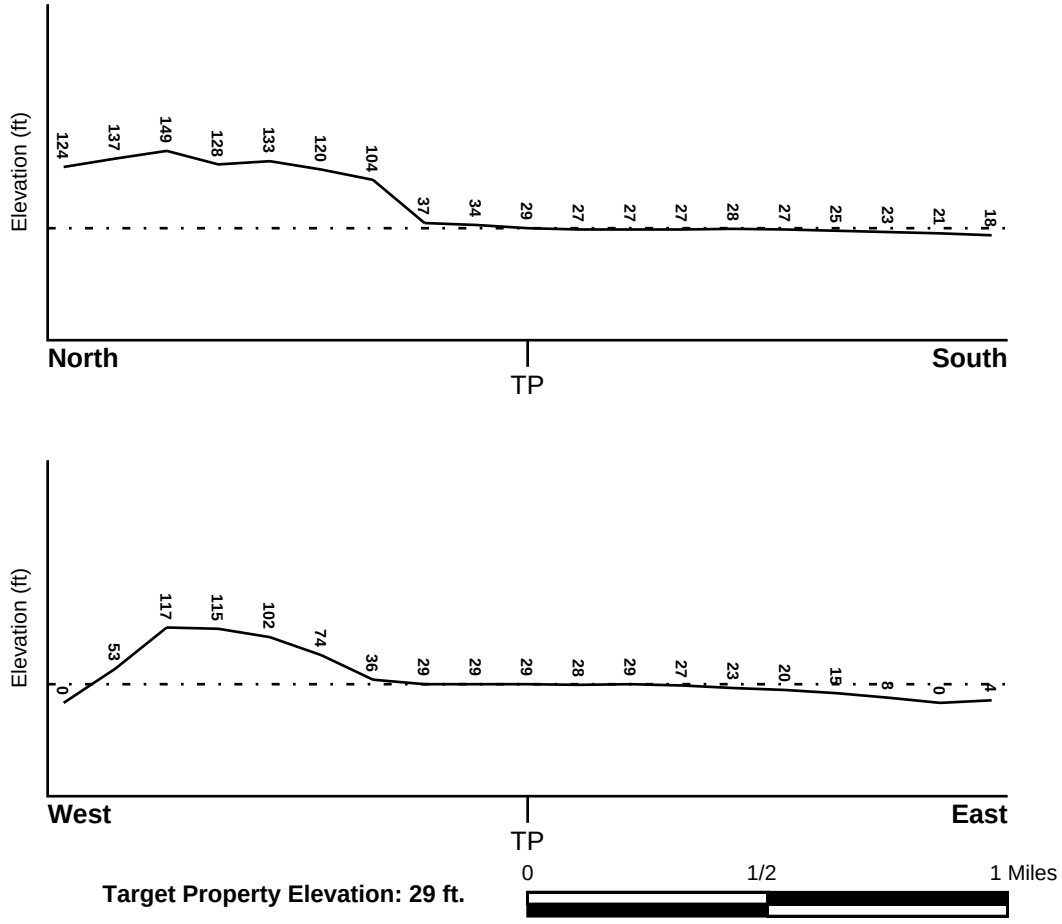

Target Property Elevation: 29 ft.

Source: Topography has been determined from the USGS 7.5' Digital Elevation Model and should be evaluated on a relative (not an absolute) basis. Relative elevation information between sites of close proximity should be field verified.

GEOCHECK® - PHYSICAL SETTING SOURCE SUMMARY

HYDROLOGIC INFORMATION

Surface water can act as a hydrologic barrier to groundwater flow. Such hydrologic information can be used to assist the environmental professional in forming an opinion about the impact of nearby contaminated properties or, should contamination exist on the target property, what downgradient sites might be impacted.

Refer to the Physical Setting Source Map following this summary for hydrologic information (major waterways and bodies of water).

FEMA FLOOD ZONE

Flood Plain Panel at Target Property	FEMA Source Type
3604970087F	FEMA FIRM Flood data

Additional Panels in search area:	FEMA Source Type
3604970083F	FEMA FIRM Flood data
34003C0278G	FEMA FIRM Flood data
34003C0279G	FEMA FIRM Flood data
3604970079F	FEMA FIRM Flood data
3604970086F	FEMA FIRM Flood data
3604970091F	FEMA FIRM Flood data

NATIONAL WETLAND INVENTORY

NWI Quad at Target Property	NWI Electronic Data Coverage
CENTRAL PARK	YES - refer to the Overview Map and Detail Map

HYDROGEOLOGIC INFORMATION

Hydrogeologic information obtained by installation of wells on a specific site can often be an indicator of groundwater flow direction in the immediate area. Such hydrogeologic information can be used to assist the environmental professional in forming an opinion about the impact of nearby contaminated properties or, should contamination exist on the target property, what downgradient sites might be impacted.

Site-Specific Hydrogeological Data*:

Search Radius:	1.25 miles
Status:	Not found

AQUIFLOW®

Search Radius: 1.000 Mile.

EDR has developed the AQUIFLOW Information System to provide data on the general direction of groundwater flow at specific points. EDR has reviewed reports submitted by environmental professionals to regulatory authorities at select sites and has extracted the date of the report, groundwater flow direction as determined hydrogeologically, and the depth to water table.

MAP ID	LOCATION FROM TP	GENERAL DIRECTION GROUNDWATER FLOW
14	1/2 - 1 Mile NNW	W

For additional site information, refer to Physical Setting Source Map Findings.

* ©1996 Site−specific hydrogeological data gathered by CERCLIS Alerts, Inc., Bainbridge Island, WA. All rights reserved. All of the information and opinions presented are those of the cited EPA report(s), which were completed under a Comprehensive Environmental Response Compensation and Liability Information System (CERCLIS) investigation.

GEOCHECK® - PHYSICAL SETTING SOURCE SUMMARY

GROUNDWATER FLOW VELOCITY INFORMATION

Groundwater flow velocity information for a particular site is best determined by a qualified environmental professional using site specific geologic and soil strata data. If such data are not reasonably ascertainable, it may be necessary to rely on other sources of information, including geologic age identification, rock stratigraphic unit and soil characteristics data collected on nearby properties and regional soil information. In general, contaminant plumes move more quickly through sandy-gravelly types of soils than silty-clayey types of soils.

GEOLOGIC INFORMATION IN GENERAL AREA OF TARGET PROPERTY

Geologic information can be used by the environmental professional in forming an opinion about the relative speed at which contaminant migration may be occurring.

ROCK STRATIGRAPHIC UNIT **GEOLOGIC AGE IDENTIFICATION**

Era:	Paleozoic	Category:	Stratified Sequence
System:	Ordovicias		
Series:	Lower Ordovician and Cambrian carbonate rocks		
Code:	OC *(decoded above as Era, System & Series)*		

Geologic Age and Rock Stratigraphic Unit Source: P.G. Schruben, R.E. Arndt and W.J. Bawiec, Geology of the Conterminous U.S. at 1:2,500,000 Scale - a digital representation of the 1974 P.B. King and H.M. Beikman Map, USGS Digital Data Series DDS - 11 (1994).

DOMINANT SOIL COMPOSITION IN GENERAL AREA OF TARGET PROPERTY

The U.S. Department of Agriculture's (USDA) Soil Conservation Service (SCS) leads the National Cooperative Soil Survey (NCSS) and is responsible for collecting, storing, maintaining and distributing soil survey information for privately owned lands in the United States. A soil map in a soil survey is a representation of soil patterns in a landscape. Soil maps for STATSGO are compiled by generalizing more detailed (SSURGO) soil survey maps. The following information is based on Soil Conservation Service STATSGO data.

Soil Component Name: URBAN LAND

Soil Surface Texture: variable

Hydrologic Group: Not reported

Soil Drainage Class: Not reported

Hydric Status: Soil does not meet the requirements for a hydric soil.

Corrosion Potential - Uncoated Steel: Not Reported

Depth to Bedrock Min: > 10 inches

Depth to Bedrock Max: > 10 inches

GEOCHECK® - PHYSICAL SETTING SOURCE SUMMARY

Soil Layer Information							
	Boundary			Classification			
Layer	Upper	Lower	Soil Texture Class	AASHTO Group	Unified Soil	Permeability Rate (in/hr)	Soil Reaction (pH)
1	0 inches	6 inches	variable	Not reported	Not reported	Max: 0.00 Min: 0.00	Max: 0.00 Min: 0.00

OTHER SOIL TYPES IN AREA

Based on Soil Conservation Service STATSGO data, the following additional subordinant soil types may appear within the general area of target property.

Soil Surface Textures: silt loam
loamy sand
sandy loam
fine sandy loam

Surficial Soil Types: silt loam
loamy sand
sandy loam
fine sandy loam

Shallow Soil Types: sandy loam

Deeper Soil Types: unweathered bedrock
very gravelly - loamy sand
stratified
sandy loam

LOCAL / REGIONAL WATER AGENCY RECORDS

EDR Local/Regional Water Agency records provide water well information to assist the environmental professional in assessing sources that may impact ground water flow direction, and in forming an opinion about the impact of contaminant migration on nearby drinking water wells.

WELL SEARCH DISTANCE INFORMATION

DATABASE	SEARCH DISTANCE (miles)
Federal USGS	1.000
Federal FRDS PWS	Nearest PWS within 0.001 miles
State Database	1.000

FEDERAL USGS WELL INFORMATION

MAP ID	WELL ID	LOCATION FROM TP

GEOCHECK® - PHYSICAL SETTING SOURCE SUMMARY

FEDERAL USGS WELL INFORMATION

MAP ID	WELL ID	LOCATION FROM TP
1	USGS40000833474	0 - 1/8 Mile SW
2	USGS40000833437	1/8 - 1/4 Mile WSW
A3	USGS40000833540	1/8 - 1/4 Mile NW
B4	USGS40000833388	1/4 - 1/2 Mile SE
B5	USGS40000833389	1/4 - 1/2 Mile SE
B6	USGS40000833390	1/4 - 1/2 Mile SE
A7	USGS40000833560	1/4 - 1/2 Mile NW
C8	USGS40000833596	1/4 - 1/2 Mile NW
C9	USGS40000833597	1/4 - 1/2 Mile NW
10	USGS40000833634	1/2 - 1 Mile NW
D11	USGS40000833644	1/2 - 1 Mile NW
D12	USGS40000833645	1/2 - 1 Mile NW
D13	USGS40000833646	1/2 - 1 Mile NW
15	USGS40000833342	1/2 - 1 Mile ESE
16	USGS40000833768	1/2 - 1 Mile NNE
17	USGS40000833375	1/2 - 1 Mile ESE
18	USGS40000833113	1/2 - 1 Mile SSW

FEDERAL FRDS PUBLIC WATER SUPPLY SYSTEM INFORMATION

MAP ID	WELL ID	LOCATION FROM TP
No PWS System Found		

Note: PWS System location is not always the same as well location.

STATE DATABASE WELL INFORMATION

MAP ID	WELL ID	LOCATION FROM TP
No Wells Found		

OTHER STATE DATABASE INFORMATION

STATE OIL/GAS WELL INFORMATION


MAP ID	WELL ID	LOCATION FROM TP
A1	NYOG80000035842	1/2 - 1 Mile West
A2	NYOG80000035841	1/2 - 1 Mile West
A3	NYOG80000035840	1/2 - 1 Mile West
A4	NYOG80000035838	1/2 - 1 Mile West
A5	NYOG80000035839	1/2 - 1 Mile West
B6	NYOG80000035739	1/2 - 1 Mile South
B7	NYOG80000035742	1/2 - 1 Mile South
B8	NYOG80000035738	1/2 - 1 Mile South
B9	NYOG80000035740	1/2 - 1 Mile South
B10	NYOG80000035745	1/2 - 1 Mile South
B11	NYOG80000035743	1/2 - 1 Mile South
B12	NYOG80000035748	1/2 - 1 Mile SSE
B13	NYOG80000035741	1/2 - 1 Mile South
B14	NYOG80000035746	1/2 - 1 Mile South

GEOCHECK® - PHYSICAL SETTING SOURCE SUMMARY

STATE OIL/GAS WELL INFORMATION

MAP ID	WELL ID	LOCATION FROM TP
B15	NYOG80000035751	1/2 - 1 Mile SSE
B16	NYOG80000035744	1/2 - 1 Mile South
B17	NYOG80000035749	1/2 - 1 Mile SSE
B18	NYOG80000035754	1/2 - 1 Mile SSE
B19	NYOG80000035747	1/2 - 1 Mile South
B20	NYOG80000035752	1/2 - 1 Mile SSE
B21	NYOG80000035757	1/2 - 1 Mile SSE
B22	NYOG80000035750	1/2 - 1 Mile South
B23	NYOG80000035755	1/2 - 1 Mile SSE
B24	NYOG80000035753	1/2 - 1 Mile SSE
B25	NYOG80000035756	1/2 - 1 Mile SSE
C26	NYOG80000035691	1/2 - 1 Mile SSE
C27	NYOG80000035694	1/2 - 1 Mile SSE
C28	NYOG80000035692	1/2 - 1 Mile SSE
C29	NYOG80000035695	1/2 - 1 Mile SSE
C30	NYOG80000035693	1/2 - 1 Mile SSE
C31	NYOG80000035690	1/2 - 1 Mile SSE
32	NYOG80000035709	1/2 - 1 Mile South

PHYSICAL SETTING SOURCE MAP - 4753434.2s

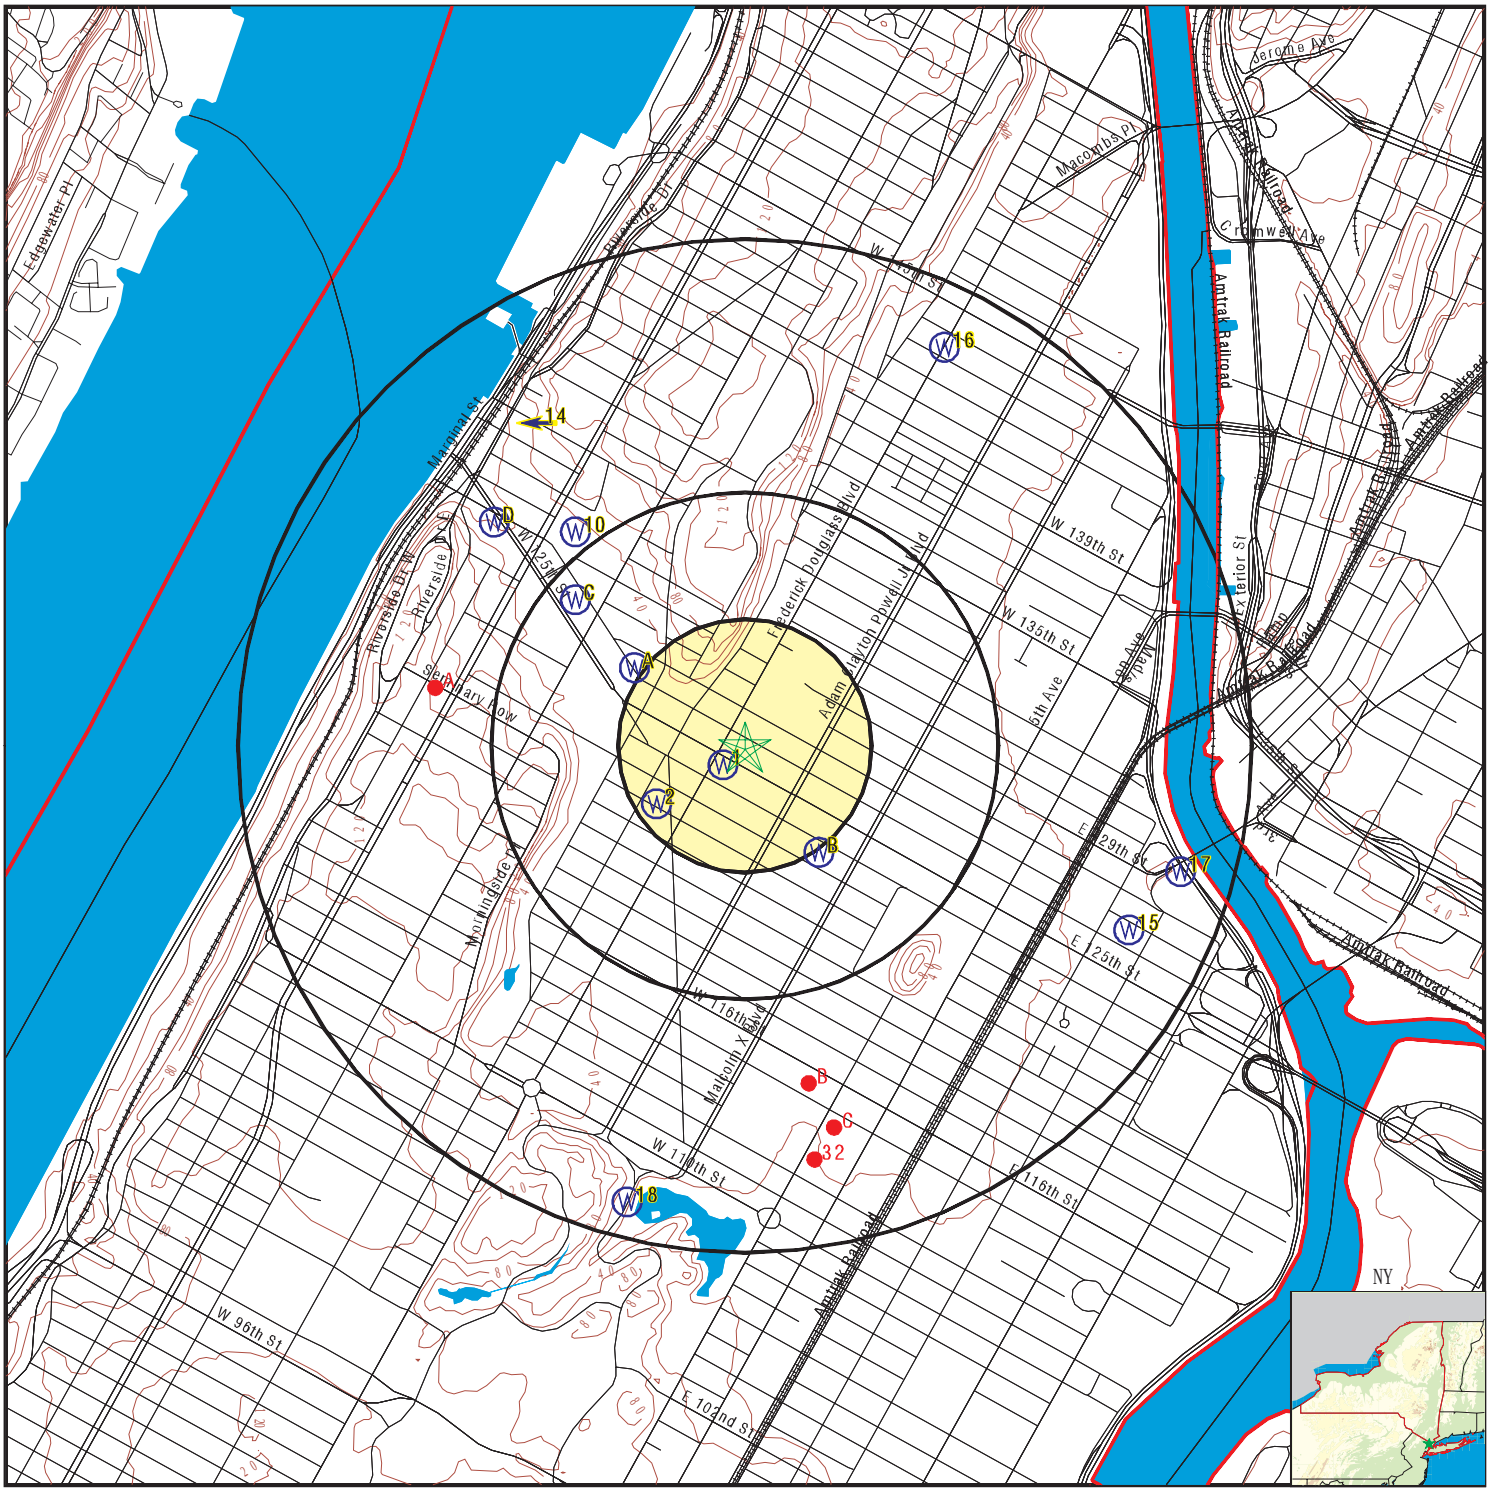
W 125th St
Riverside Dr W
Riverside Dr
Marginal St
Edgewater Pl
Riverside Park
Henry Hudson Pkwy
Riverside Park
Riverside Dr
Macombs Pl
Jerome Ave
Amtrak Railroad
Cromwell Ave
W 135th St
W 139th St
Frederick Douglass Blvd
Adam Clayton Powell Jr Blvd
5th Ave
Lenox Ave
Madison Ave
Exterior St
Metro North Railroad
Amtrak Railroad
E 125th St
E 129th St
E 116th St
W 116th St
Malcolm X Blvd
W 110th St
W 96th St
E 102nd St
Morningside Ave
Amtrak Railroad
Sedgwick Ave
Cromwell Ave
Amtrak Railroad
Amtrak Railroad
Amtrak Railroad

GEOCHECK® - PHYSICAL SETTING SOURCE MAP FINDINGS

Map ID
Direction
Distance
Elevation | Database | EDR ID Number

1
SW
0 - 1/8 Mile
Higher | **FED USGS** | **USGS40000833474**

Org. Identifier:	USGS-NY		
Formal name:	USGS New York Water Science Center		
Monloc Identifier:	USGS-404835073570501		
Monloc name:	NY 84		
Monloc type:	Well		
Monloc desc:	Not Reported		
Huc code:	Not Reported	Drainagearea value:	Not Reported
Drainagearea Units:	Not Reported	Contrib drainagearea:	Not Reported
Contrib drainagearea units:	Not Reported	Latitude:	40.809823
Longitude:	-73.9509711	Sourcemap scale:	24000
Horiz Acc measure:	3	Horiz Acc measure units:	seconds
Horiz Collection method:	Interpolated from map		
Horiz coord refsys:	NAD83	Vert measure val:	30
Vert measure units:	feet	Vertacc measure val:	10
Vert accmeasure units:	feet		
Vertcollection method:	Interpolated from topographic map		
Vert coord refsys:	NGVD29	Countrycode:	US
Aquifername:	Sand and gravel aquifers (glaciated regions)		
Formation type:	Sand		
Aquifer type:	Not Reported		
Construction date:	Not Reported	Welldepth:	30
Welldepth units:	ft	Wellholedepth:	Not Reported
Wellholedepth units:	Not Reported		

Ground-water levels, Number of Measurements: 0

2
WSW
1/8 - 1/4 Mile
Higher | **FED USGS** | **USGS40000833437**

Org. Identifier:	USGS-NY		
Formal name:	USGS New York Water Science Center		
Monloc Identifier:	USGS-404831073571401		
Monloc name:	NY 52		
Monloc type:	Well		
Monloc desc:	Not Reported		
Huc code:	Not Reported	Drainagearea value:	Not Reported
Drainagearea Units:	Not Reported	Contrib drainagearea:	Not Reported
Contrib drainagearea units:	Not Reported	Latitude:	40.8087119
Longitude:	-73.9534712	Sourcemap scale:	24000
Horiz Acc measure:	3	Horiz Acc measure units:	seconds
Horiz Collection method:	Interpolated from map		
Horiz coord refsys:	NAD83	Vert measure val:	30
Vert measure units:	feet	Vertacc measure val:	10
Vert accmeasure units:	feet		
Vertcollection method:	Interpolated from topographic map		
Vert coord refsys:	NGVD29	Countrycode:	US
Aquifername:	Sand and gravel aquifers (glaciated regions)		
Formation type:	Sand		

Aquifer type:	Not Reported		
Construction date:	Not Reported	Welldepth:	70
Welldepth units:	ft	Wellholedepth:	Not Reported
Wellholedepth units:	Not Reported		

Ground-water levels, Number of Measurements: 0

A3
NW **FED USGS** **USGS40000833540**
1/8 - 1/4 Mile
Lower

Org. Identifier:	USGS-NY		
Formal name:	USGS New York Water Science Center		
Monloc Identifier:	USGS-404844073571501		
Monloc name:	NY 158		
Monloc type:	Well		
Monloc desc:	Not Reported		
Huc code:	Not Reported	Drainagearea value:	Not Reported
Drainagearea Units:	Not Reported	Contrib drainagearea:	Not Reported
Contrib drainagearea units:	Not Reported	Latitude:	40.8123229
Longitude:	-73.953749	Sourcemap scale:	24000
Horiz Acc measure:	3	Horiz Acc measure units:	seconds
Horiz Collection method:	Interpolated from map		
Horiz coord refsys:	NAD83	Vert measure val:	35
Vert measure units:	feet	Vertacc measure val:	10
Vert accmeasure units:	feet		
Vertcollection method:	Interpolated from topographic map		
Vert coord refsys:	NGVD29	Countrycode:	US
Aquifername:	Sand and gravel aquifers (glaciated regions)		
Formation type:	Pleistocene Series		
Aquifer type:	Not Reported		
Construction date:	Not Reported	Welldepth:	90
Welldepth units:	ft	Wellholedepth:	Not Reported
Wellholedepth units:	Not Reported		

Ground-water levels, Number of Measurements: 0

B4
SE **FED USGS** **USGS40000833388**
1/4 - 1/2 Mile
Lower

Org. Identifier:	USGS-NY		
Formal name:	USGS New York Water Science Center		
Monloc Identifier:	USGS-404826073565201		
Monloc name:	NY 85		
Monloc type:	Well		
Monloc desc:	Not Reported		
Huc code:	Not Reported	Drainagearea value:	Not Reported
Drainagearea Units:	Not Reported	Contrib drainagearea:	Not Reported
Contrib drainagearea units:	Not Reported	Latitude:	40.807323
Longitude:	-73.9473599	Sourcemap scale:	24000
Horiz Acc measure:	3	Horiz Acc measure units:	seconds
Horiz Collection method:	Interpolated from map		
Horiz coord refsys:	NAD83	Vert measure val:	30
Vert measure units:	feet	Vertacc measure val:	10
Vert accmeasure units:	feet		
Vertcollection method:	Interpolated from topographic map		
Vert coord refsys:	NGVD29	Countrycode:	US
Aquifername:	Sand and gravel aquifers (glaciated regions)		
Formation type:	Sand		

Aquifer type:	Not Reported		
Construction date:	Not Reported	Welldepth:	150
Welldepth units:	ft	Wellholedepth:	Not Reported
Wellholedepth units:	Not Reported		

Ground-water levels, Number of Measurements: 0

B5
SE **FED USGS** **USGS40000833389**
1/4 - 1/2 Mile
Lower

Org. Identifier:	USGS-NY		
Formal name:	USGS New York Water Science Center		
Monloc Identifier:	USGS-404826073565202		
Monloc name:	NY 86		
Monloc type:	Well		
Monloc desc:	Not Reported		
Huc code:	Not Reported	Drainagearea value:	Not Reported
Drainagearea Units:	Not Reported	Contrib drainagearea:	Not Reported
Contrib drainagearea units:	Not Reported	Latitude:	40.807323
Longitude:	-73.9473599	Sourcemap scale:	24000
Horiz Acc measure:	3	Horiz Acc measure units:	seconds
Horiz Collection method:	Interpolated from map		
Horiz coord refsys:	NAD83	Vert measure val:	30
Vert measure units:	feet	Vertacc measure val:	10
Vert accmeasure units:	feet		
Vertcollection method:	Interpolated from topographic map		
Vert coord refsys:	NGVD29	Countrycode:	US
Aquifername:	Sand and gravel aquifers (glaciated regions)		
Formation type:	Sand		
Aquifer type:	Not Reported		
Construction date:	Not Reported	Welldepth:	Not Reported
Welldepth units:	Not Reported	Wellholedepth:	Not Reported
Wellholedepth units:	Not Reported		

Ground-water levels, Number of Measurements: 0

B6
SE **FED USGS** **USGS40000833390**
1/4 - 1/2 Mile
Lower

Org. Identifier:	USGS-NY		
Formal name:	USGS New York Water Science Center		
Monloc Identifier:	USGS-404826073565203		
Monloc name:	NY 87		
Monloc type:	Well		
Monloc desc:	Not Reported		
Huc code:	Not Reported	Drainagearea value:	Not Reported
Drainagearea Units:	Not Reported	Contrib drainagearea:	Not Reported
Contrib drainagearea units:	Not Reported	Latitude:	40.807323
Longitude:	-73.9473599	Sourcemap scale:	24000
Horiz Acc measure:	3	Horiz Acc measure units:	seconds
Horiz Collection method:	Interpolated from map		
Horiz coord refsys:	NAD83	Vert measure val:	30
Vert measure units:	feet	Vertacc measure val:	10
Vert accmeasure units:	feet		
Vertcollection method:	Interpolated from topographic map		
Vert coord refsys:	NGVD29	Countrycode:	US
Aquifername:	Sand and gravel aquifers (glaciated regions)		
Formation type:	Sand		

Aquifer type:	Not Reported		
Construction date:	Not Reported	Welldepth:	Not Reported
Welldepth units:	Not Reported	Wellholedepth:	Not Reported
Wellholedepth units:	Not Reported		

Ground-water levels, Number of Measurements: 0

A7
NW **FED USGS** **USGS40000833560**
1/4 - 1/2 Mile
Lower

Org. Identifier:	USGS-NY		
Formal name:	USGS New York Water Science Center		
Monloc Identifier:	USGS-404846073571901		
Monloc name:	NY 91		
Monloc type:	Well		
Monloc desc:	Not Reported		
Huc code:	Not Reported	Drainagearea value:	Not Reported
Drainagearea Units:	Not Reported	Contrib drainagearea:	Not Reported
Contrib drainagearea units:	Not Reported	Latitude:	40.8128785
Longitude:	-73.9548601	Sourcemap scale:	24000
Horiz Acc measure:	3	Horiz Acc measure units:	seconds
Horiz Collection method:	Interpolated from map		
Horiz coord refsys:	NAD83	Vert measure val:	35
Vert measure units:	feet	Vertacc measure val:	10
Vert accmeasure units:	feet		
Vertcollection method:	Interpolated from topographic map		
Vert coord refsys:	NGVD29	Countrycode:	US
Aquifername:	Sand and gravel aquifers (glaciated regions)		
Formation type:	Sand		
Aquifer type:	Not Reported		
Construction date:	Not Reported	Welldepth:	75
Welldepth units:	ft	Wellholedepth:	Not Reported
Wellholedepth units:	Not Reported		

Ground-water levels, Number of Measurements: 0

C8
NW **FED USGS** **USGS40000833596**
1/4 - 1/2 Mile
Lower

Org. Identifier:	USGS-NY		
Formal name:	USGS New York Water Science Center		
Monloc Identifier:	USGS-404852073572501		
Monloc name:	NY 89		
Monloc type:	Well		
Monloc desc:	Not Reported		
Huc code:	Not Reported	Drainagearea value:	Not Reported
Drainagearea Units:	Not Reported	Contrib drainagearea:	Not Reported
Contrib drainagearea units:	Not Reported	Latitude:	40.8145451
Longitude:	-73.9565268	Sourcemap scale:	24000
Horiz Acc measure:	3	Horiz Acc measure units:	seconds
Horiz Collection method:	Interpolated from map		
Horiz coord refsys:	NAD83	Vert measure val:	35
Vert measure units:	feet	Vertacc measure val:	10
Vert accmeasure units:	feet		
Vertcollection method:	Interpolated from topographic map		
Vert coord refsys:	NGVD29	Countrycode:	US
Aquifername:	Sand and gravel aquifers (glaciated regions)		
Formation type:	Sand		

Aquifer type:	Not Reported		
Construction date:	Not Reported	Welldepth:	35
Welldepth units:	ft	Wellholedepth:	Not Reported
Wellholedepth units:	Not Reported		

Ground-water levels, Number of Measurements: 0

C9
NW
1/4 - 1/2 Mile
Lower

FED USGS **USGS40000833597**

Org. Identifier:	USGS-NY		
Formal name:	USGS New York Water Science Center		
Monloc Identifier:	USGS-404852073572502		
Monloc name:	NY 90		
Monloc type:	Well		
Monloc desc:	Not Reported		
Huc code:	Not Reported	Drainagearea value:	Not Reported
Drainagearea Units:	Not Reported	Contrib drainagearea:	Not Reported
Contrib drainagearea units:	Not Reported	Latitude:	40.8145451
Longitude:	-73.9565268	Sourcemap scale:	24000
Horiz Acc measure:	3	Horiz Acc measure units:	seconds
Horiz Collection method:	Interpolated from map		
Horiz coord refsys:	NAD83	Vert measure val:	35
Vert measure units:	feet	Vertacc measure val:	10
Vert accmeasure units:	feet		
Vertcollection method:	Interpolated from topographic map		
Vert coord refsys:	NGVD29	Countrycode:	US
Aquifername:	Sand and gravel aquifers (glaciated regions)		
Formation type:	Sand		
Aquifer type:	Not Reported		
Construction date:	Not Reported	Welldepth:	35
Welldepth units:	ft	Wellholedepth:	Not Reported
Wellholedepth units:	Not Reported		

Ground-water levels, Number of Measurements: 0

10
NW
1/2 - 1 Mile
Higher

FED USGS **USGS40000833634**

Org. Identifier:	USGS-NY		
Formal name:	USGS New York Water Science Center		
Monloc Identifier:	USGS-404859073572501		
Monloc name:	NY 93		
Monloc type:	Well		
Monloc desc:	Not Reported		
Huc code:	Not Reported	Drainagearea value:	Not Reported
Drainagearea Units:	Not Reported	Contrib drainagearea:	Not Reported
Contrib drainagearea units:	Not Reported	Latitude:	40.8164895
Longitude:	-73.9565268	Sourcemap scale:	24000
Horiz Acc measure:	3	Horiz Acc measure units:	seconds
Horiz Collection method:	Interpolated from map		
Horiz coord refsys:	NAD83	Vert measure val:	40
Vert measure units:	feet	Vertacc measure val:	10
Vert accmeasure units:	feet		
Vertcollection method:	Interpolated from topographic map		
Vert coord refsys:	NGVD29	Countrycode:	US
Aquifername:	Sand and gravel aquifers (glaciated regions)		
Formation type:	Sand		

Aquifer type:	Not Reported		
Construction date:	Not Reported	Welldepth:	40
Welldepth units:	ft	Wellholedepth:	Not Reported
Wellholedepth units:	Not Reported		

Ground-water levels, Number of Measurements: 0

D11
NW **FED USGS** **USGS40000833644**
1/2 - 1 Mile
Lower

Org. Identifier:	USGS-NY		
Formal name:	USGS New York Water Science Center		
Monloc Identifier:	USGS-404900073573601		
Monloc name:	NY 123		
Monloc type:	Well		
Monloc desc:	Not Reported		
Huc code:	Not Reported	Drainagearea value:	Not Reported
Drainagearea Units:	Not Reported	Contrib drainagearea:	Not Reported
Contrib drainagearea units:	Not Reported	Latitude:	40.8167673
Longitude:	-73.9595824	Sourcemap scale:	24000
Horiz Acc measure:	3	Horiz Acc measure units:	seconds
Horiz Collection method:	Interpolated from map		
Horiz coord refsys:	NAD83	Vert measure val:	15
Vert measure units:	feet	Vertacc measure val:	5
Vert accmeasure units:	feet		
Vertcollection method:	Interpolated from topographic map		
Vert coord refsys:	NGVD29	Countrycode:	US
Aquifername:	Sand and gravel aquifers (glaciated regions)		
Formation type:	Sand		
Aquifer type:	Not Reported		
Construction date:	Not Reported	Welldepth:	55
Welldepth units:	ft	Wellholedepth:	Not Reported
Wellholedepth units:	Not Reported		

Ground-water levels, Number of Measurements: 0

D12
NW **FED USGS** **USGS40000833645**
1/2 - 1 Mile
Lower

Org. Identifier:	USGS-NY		
Formal name:	USGS New York Water Science Center		
Monloc Identifier:	USGS-404900073573602		
Monloc name:	NY 124		
Monloc type:	Well		
Monloc desc:	Not Reported		
Huc code:	Not Reported	Drainagearea value:	Not Reported
Drainagearea Units:	Not Reported	Contrib drainagearea:	Not Reported
Contrib drainagearea units:	Not Reported	Latitude:	40.8167673
Longitude:	-73.9595824	Sourcemap scale:	24000
Horiz Acc measure:	3	Horiz Acc measure units:	seconds
Horiz Collection method:	Interpolated from map		
Horiz coord refsys:	NAD83	Vert measure val:	15
Vert measure units:	feet	Vertacc measure val:	5
Vert accmeasure units:	feet		
Vertcollection method:	Interpolated from topographic map		
Vert coord refsys:	NGVD29	Countrycode:	US
Aquifername:	Sand and gravel aquifers (glaciated regions)		
Formation type:	Sand		

Aquifer type:	Not Reported		
Construction date:	Not Reported	Welldepth:	55
Welldepth units:	ft	Wellholedepth:	Not Reported
Wellholedepth units:	Not Reported		

Ground-water levels, Number of Measurements: 0

D13
NW
1/2 - 1 Mile
Lower

FED USGS **USGS40000833646**

Org. Identifier:	USGS-NY		
Formal name:	USGS New York Water Science Center		
Monloc Identifier:	USGS-404900073573603		
Monloc name:	NY 125		
Monloc type:	Well		
Monloc desc:	Not Reported		
Huc code:	Not Reported	Drainagearea value:	Not Reported
Drainagearea Units:	Not Reported	Contrib drainagearea:	Not Reported
Contrib drainagearea units:	Not Reported	Latitude:	40.8167673
Longitude:	-73.9595824	Sourcemap scale:	24000
Horiz Acc measure:	3	Horiz Acc measure units:	seconds
Horiz Collection method:	Interpolated from map		
Horiz coord refsys:	NAD83	Vert measure val:	15
Vert measure units:	feet	Vertacc measure val:	5
Vert accmeasure units:	feet		
Vertcollection method:	Interpolated from topographic map		
Vert coord refsys:	NGVD29	Countrycode:	US
Aquifername:	Sand and gravel aquifers (glaciated regions)		
Formation type:	Sand		
Aquifer type:	Not Reported		
Construction date:	Not Reported	Welldepth:	60
Welldepth units:	ft	Wellholedepth:	Not Reported
Wellholedepth units:	Not Reported		

Ground-water levels, Number of Measurements: 0

14
NNW
1/2 - 1 Mile
Higher

AQUIFLOW **27976**

Site ID:	410165
Groundwater Flow:	W
Shallowest Water Table Depth:	Not Reported
Deepest Water Table Depth:	Not Reported
Average Water Table Depth:	6.6-6.8’
Date:	03/02/1995

15
ESE
1/2 - 1 Mile
Lower

FED USGS **USGS40000833342**

Org. Identifier:	USGS-NY		
Formal name:	USGS New York Water Science Center		
Monloc Identifier:	USGS-404818073561001		
Monloc name:	NY 82		
Monloc type:	Well		
Monloc desc:	Not Reported		
Huc code:	Not Reported	Drainagearea value:	Not Reported
Drainagearea Units:	Not Reported	Contrib drainagearea:	Not Reported
Contrib drainagearea units:	Not Reported	Latitude:	40.8051009
Longitude:	-73.9356929	Sourcemap scale:	24000

Horiz Acc measure:	3	Horiz Acc measure units:	seconds
Horiz Collection method:	Interpolated from map		
Horiz coord refsys:	NAD83	Vert measure val:	15
Vert measure units:	feet	Vertacc measure val:	5
Vert accmeasure units:	feet		
Vertcollection method:	Interpolated from topographic map		
Vert coord refsys:	NGVD29	Countrycode:	US
Aquifername:	Sand and gravel aquifers (glaciated regions)		
Formation type:	Sand		
Aquifer type:	Not Reported		
Construction date:	Not Reported	Welldepth:	30
Welldepth units:	ft	Wellholedepth:	Not Reported
Wellholedepth units:	Not Reported		

Ground-water levels, Number of Measurements: 0

16
NNE **FED USGS** **USGS40000833768**
1/2 - 1 Mile
Lower

Org. Identifier:	USGS-NY		
Formal name:	USGS New York Water Science Center		
Monloc Identifier:	USGS-404918073563501		
Monloc name:	NY 162		
Monloc type:	Well		
Monloc desc:	Not Reported		
Huc code:	Not Reported	Drainagearea value:	Not Reported
Drainagearea Units:	Not Reported	Contrib drainagearea:	Not Reported
Contrib drainagearea units:	Not Reported	Latitude:	40.8217673
Longitude:	-73.9426375	Sourcemap scale:	24000
Horiz Acc measure:	3	Horiz Acc measure units:	seconds
Horiz Collection method:	Interpolated from map		
Horiz coord refsys:	NAD83	Vert measure val:	20
Vert measure units:	feet	Vertacc measure val:	10
Vert accmeasure units:	feet		
Vertcollection method:	Interpolated from topographic map		
Vert coord refsys:	NGVD29	Countrycode:	US
Aquifername:	Not Reported		
Formation type:	Not Reported		
Aquifer type:	Not Reported		
Construction date:	Not Reported	Welldepth:	112
Welldepth units:	ft	Wellholedepth:	Not Reported
Wellholedepth units:	Not Reported		

Ground-water levels, Number of Measurements: 0

17
ESE **FED USGS** **USGS40000833375**
1/2 - 1 Mile
Lower

Org. Identifier:	USGS-NY		
Formal name:	USGS New York Water Science Center		
Monloc Identifier:	USGS-404824073560301		
Monloc name:	NY 150		
Monloc type:	Well		
Monloc desc:	Not Reported		
Huc code:	Not Reported	Drainagearea value:	Not Reported
Drainagearea Units:	Not Reported	Contrib drainagearea:	Not Reported
Contrib drainagearea units:	Not Reported	Latitude:	40.8067675
Longitude:	-73.9337484	Sourcemap scale:	24000

Horiz Acc measure:	3	Horiz Acc measure units:	seconds
Horiz Collection method:	Interpolated from map		
Horiz coord refsys:	NAD83	Vert measure val:	6
Vert measure units:	feet	Vertacc measure val:	2
Vert accmeasure units:	feet		
Vertcollection method:	Interpolated from topographic map		
Vert coord refsys:	NGVD29	Countrycode:	US
Aquifername:	Not Reported		
Formation type:	Bedrock		
Aquifer type:	Not Reported		
Construction date:	Not Reported	Welldepth:	106
Welldepth units:	ft	Wellholedepth:	Not Reported
Wellholedepth units:	Not Reported		

Ground-water levels, Number of Measurements: 0

18
SSW **FED USGS** **USGS40000833113**
1/2 - 1 Mile
Lower

Org. Identifier:	USGS-NY		
Formal name:	USGS New York Water Science Center		
Monloc Identifier:	USGS-404750073571801		
Monloc name:	NY 250. 1		
Monloc type:	Well		
Monloc desc:	CENTRAL PARK HARLEN MEEK SITE		
Huc code:	02030101	Drainagearea value:	Not Reported
Drainagearea Units:	Not Reported	Contrib drainagearea:	Not Reported
Contrib drainagearea units:	Not Reported	Latitude:	40.7973232
Longitude:	-73.9545824	Sourcemap scale:	24000
Horiz Acc measure:	1	Horiz Acc measure units:	seconds
Horiz Collection method:	Interpolated from map		
Horiz coord refsys:	NAD83	Vert measure val:	27
Vert measure units:	feet	Vertacc measure val:	1
Vert accmeasure units:	feet		
Vertcollection method:	Level or other surveying method		
Vert coord refsys:	NGVD29	Countrycode:	US
Aquifername:	New England crystalline-rock aquifers		
Formation type:	Basement Complex		
Aquifer type:	Not Reported		
Construction date:	20050622	Welldepth:	75
Welldepth units:	ft	Wellholedepth:	75
Wellholedepth units:	ft		

Ground-water levels, Number of Measurements: 0

GEOCHECK® - PHYSICAL SETTING SOURCE MAP FINDINGS

Map ID
Direction
Distance

Database EDR ID Number

A1
West
1/2 - 1 Mile

OIL_GAS **NYOG80000035842**

Api wellno:	31061237800000	Cnty:	61
Hole:	23780	Sidetrck:	0
Completion:	0	Well name:	W-4
Company na:	Columbia University	Operator n:	2439
Well type:	TH	Map symbol:	O
Well statu:	AC	Date statu:	2010-12-31 00:00:00
Date permi:	2008-03-27 00:00:00	Permit iss:	2008-05-07 00:00:00
Date spudd:	2008-08-28 00:00:00	Date total:	2008-12-19 00:00:00
Date well :	2009-06-25 00:00:00	Date wel00:	Not Reported
Date wel01:	2	Confid:	Released
Town:	Manhattan	Quad:	Central Park
Quadsec:	D	Producing :	Not Applicable
Producin00:	Not Applicable	Financial :	True
Slant:	Vertical	County:	New York
Region:	2	State leas:	NA
Proposed d:	1500	Surface lo:	SURF
Surface 00:	-73.961527		
Surface la:	40.811934		
Bottom hol:	BH		
Bottom h00:	-73.961527		
Bottom h01:	40.811934		
True verti:	1800	Measured d:	1800
Kickoff:	0	Drilleddep:	1800
Elevation:	98	Original w:	TH
Permit fee:	860	Objective :	NA - Geoexchange
Depth fee:	760	Spacing:	Exempt - not an oil or gas well
Spacing ac:	Not Reported	Integratio:	N
Dt hearing:	Not Reported	Dt mod:	2011-07-18 14:25:24.607000000
Link:	http://www.dec.ny.gov/cfmx/extapps/GasOil/search/wells/index.cfm?api=31061237800000		
Site id:	NYOG80000035842		

A2
West
1/2 - 1 Mile

OIL_GAS **NYOG80000035841**

Api wellno:	31061237790000	Cnty:	61
Hole:	23779	Sidetrck:	0
Completion:	0	Well name:	W-3
Company na:	Columbia University	Operator n:	2439
Well type:	TH	Map symbol:	O
Well statu:	AC	Date statu:	2010-12-31 00:00:00
Date permi:	2008-03-27 00:00:00	Permit iss:	2008-05-07 00:00:00
Date spudd:	2008-09-22 00:00:00	Date total:	2008-10-10 00:00:00
Date well :	2009-06-25 00:00:00	Date wel00:	Not Reported
Date wel01:	2	Confid:	Released
Town:	Manhattan	Quad:	Central Park
Quadsec:	D	Producing :	Not Applicable
Producin00:	Not Applicable	Financial :	True
Slant:	Vertical	County:	New York
Region:	2	State leas:	NA
Proposed d:	1800	Surface lo:	SURF
Surface 00:	-73.961663		
Surface la:	40.811995		
Bottom hol:	BH		
Bottom h00:	-73.961663		

Bottom h01:	40.811995		
True verti:	1800	Measured d:	1800
Kickoff:	0	Drilleddep:	1800
Elevation:	102	Original w:	TH
Permit fee:	860	Objective :	NA - Geoexchange
Depth fee:	760	Spacing:	Exempt - not an oil or gas well
Spacing ac:	Not Reported	Integratio:	N
Dt hearing:	Not Reported	Dt mod:	2011-07-18 14:25:21.717000000
Link:	http://www.dec.ny.gov/cfmx/extapps/GasOil/search/wells/index.cfm?api=31061237790000		
Site id:	NYOG80000035841		

A3
West
1/2 - 1 Mile

OIL_GAS **NYOG80000035840**

Api wellno:	31061237780000	Cnty:	61
Hole:	23778	Sidetrck:	0
Completion:	0	Well name:	W-2
Company na:	Columbia University	Operator n:	2439
Well type:	TH	Map symbol:	O
Well statu:	AC	Date statu:	2010-12-31 00:00:00
Date permi:	2008-03-27 00:00:00	Permit iss:	2008-05-07 00:00:00
Date spudd:	2008-10-17 00:00:00	Date total:	2008-11-07 00:00:00
Date well :	2009-06-25 00:00:00	Date wel00:	Not Reported
Date wel01:	2	Confid:	Released
Town:	Manhattan	Quad:	Central Park
Quadsec:	D	Producing :	Not Applicable
Producin00:	Not Applicable	Financial :	True
Slant:	Vertical	County:	New York
Region:	2	State leas:	NA
Proposed d:	1500	Surface lo:	SURF
Surface 00:	-73.961919		
Surface la:	40.812029		
Bottom hol:	BH		
Bottom h00:	-73.961919		
Bottom h01:	40.812029		
True verti:	1800	Measured d:	1800
Kickoff:	0	Drilleddep:	1800
Elevation:	109	Original w:	TH
Permit fee:	860	Objective :	NA - Geoexchange
Depth fee:	760	Spacing:	Exempt - not an oil or gas well
Spacing ac:	Not Reported	Integratio:	N
Dt hearing:	Not Reported	Dt mod:	2011-07-18 14:25:20.857000000
Link:	http://www.dec.ny.gov/cfmx/extapps/GasOil/search/wells/index.cfm?api=31061237780000		
Site id:	NYOG80000035840		

A4
West
1/2 - 1 Mile

OIL_GAS **NYOG80000035838**

Api wellno:	31061237770000	Cnty:	61
Hole:	23777	Sidetrck:	0
Completion:	0	Well name:	W-1
Company na:	Columbia University	Operator n:	2439
Well type:	NL	Map symbol:	O
Well statu:	EX	Date statu:	2008-11-03 00:00:00
Date permi:	2008-03-27 00:00:00	Permit iss:	2008-05-07 00:00:00
Date spudd:	Not Reported	Date total:	Not Reported
Date well :	Not Reported	Date wel00:	Not Reported
Date wel01:	Not Reported	Confid:	No
Town:	Manhattan	Quad:	Central Park
Quadsec:	D	Producing :	Not Applicable
Producin00:	Not Applicable	Financial :	True
Slant:	Vertical	County:	New York
Region:	2	State leas:	NA
Proposed d:	1500	Surface lo:	SURF
Surface 00:	-73.961963		
Surface la:	40.812098		
Bottom hol:	BH		
Bottom h00:	-73.961963		
Bottom h01:	40.812098		
True verti:	0	Measured d:	0
Kickoff:	0	Drilleddep:	0
Elevation:	111	Original w:	TH
Permit fee:	670	Objective :	NA - Geoexchange
Depth fee:	570	Spacing:	Not Reported
Spacing ac:	Not Reported	Integratio:	Not Reported
Dt hearing:	Not Reported	Dt mod:	2008-11-03 10:44:46.850000000
Link:	http://www.dec.ny.gov/cfmx/extapps/GasOil/search/wells/index.cfm?api=31061237770000		
Site id:	NYOG80000035838		

A5
West
1/2 - 1 Mile

OIL_GAS **NYOG80000035839**

Api wellno:	31061237770001	Cnty:	61
Hole:	23777	Sidetrck:	0
Completion:	1	Well name:	W-1
Company na:	Columbia University	Operator n:	2439
Well type:	TH	Map symbol:	O
Well statu:	AC	Date statu:	2010-12-31 00:00:00
Date permi:	2008-11-05 00:00:00	Permit iss:	2008-11-06 00:00:00
Date spudd:	2008-11-14 00:00:00	Date total:	2008-12-10 00:00:00
Date well :	2009-06-25 00:00:00	Date wel00:	Not Reported
Date wel01:	2	Confid:	Released
Town:	Manhattan	Quad:	Central Park
Quadsec:	D	Producing :	Not Applicable
Producin00:	Not Applicable	Financial :	True
Slant:	Vertical	County:	New York
Region:	2	State leas:	NA
Proposed d:	1800	Surface lo:	SURF
Surface 00:	-73.961963		
Surface la:	40.812098		
Bottom hol:	BH		
Bottom h00:	-73.961963		

Bottom h01:	40.812098		
True verti:	1800	Measured d:	1800
Kickoff:	0	Drilleddep:	1800
Elevation:	111	Original w:	TH
Permit fee:	860	Objective :	NA - Geoexchange
Depth fee:	760	Spacing:	Exempt - not an oil or gas well
Spacing ac:	Not Reported	Integratio:	N
Dt hearing:	Not Reported	Dt mod:	2011-07-18 14:25:18.310000000
Link:	http://www.dec.ny.gov/cfmx/extapps/GasOil/search/wells/index.cfm?api=31061237770001		
Site id:	NYOG80000035839		

B6
South
1/2 - 1 Mile

OIL_GAS **NYOG80000035739**

Api wellno:	31061236290000	Cnty:	61
Hole:	23629	Sidetrck:	0
Completion:	0	Well name:	Kalahari K-2
Company na:	FSLM Associates LLC	Operator n:	2260
Well type:	NL	Map symbol:	O
Well statu:	VP	Date statu:	2005-06-15 00:00:00
Date permi:	2005-05-04 00:00:00	Permit iss:	2005-06-24 00:00:00
Date spudd:	Not Reported	Date total:	Not Reported
Date well :	Not Reported	Date wel00:	Not Reported
Date wel01:	Not Reported	Confid:	No
Town:	Manhattan	Quad:	Central Park
Quadsec:	E	Producing :	Not Applicable
Producin00:	Not Applicable	Financial :	True
Slant:	Vertical	County:	New York
Region:	2	State leas:	NA
Proposed d:	1500	Surface lo:	SURF
Surface 00:	-73.94807		
Surface la:	40.801		
Bottom hol:	BH		
Bottom h00:	-73.94807		
Bottom h01:	40.801		
True verti:	0	Measured d:	0
Kickoff:	0	Drilleddep:	0
Elevation:	22	Original w:	TH
Permit fee:	670	Objective :	Inwood Marble
Depth fee:	570	Spacing:	Not Reported
Spacing ac:	Not Reported	Integratio:	Not Reported
Dt hearing:	Not Reported	Dt mod:	2008-09-08 13:32:23.637000000
Link:	http://www.dec.ny.gov/cfmx/extapps/GasOil/search/wells/index.cfm?api=31061236290000		
Site id:	NYOG80000035739		

B7
South
1/2 - 1 Mile

OIL_GAS **NYOG80000035742**

Api wellno:	31061236320000	Cnty:	61
Hole:	23632	Sidetrck:	0
Completion:	0	Well name:	Kalahari K-5
Company na:	FSLM Associates LLC	Operator n:	2260
Well type:	NL	Map symbol:	O
Well statu:	VP	Date statu:	2005-06-15 00:00:00
Date permi:	2005-05-04 00:00:00	Permit iss:	2005-06-24 00:00:00
Date spudd:	Not Reported	Date total:	Not Reported
Date well :	Not Reported	Date wel00:	Not Reported
Date wel01:	Not Reported	Confid:	No
Town:	Manhattan	Quad:	Central Park
Quadsec:	E	Producing :	Not Applicable
Producin00:	Not Applicable	Financial :	True
Slant:	Vertical	County:	New York
Region:	2	State leas:	NA
Proposed d:	1500	Surface lo:	SURF
Surface 00:	-73.94793		
Surface la:	40.80094		
Bottom hol:	BH		
Bottom h00:	-73.94793		
Bottom h01:	40.80094		
True verti:	0	Measured d:	0
Kickoff:	0	Drilleddep:	0
Elevation:	21	Original w:	TH
Permit fee:	670	Objective :	Inwood Marble
Depth fee:	570	Spacing:	Not Reported
Spacing ac:	Not Reported	Integratio:	Not Reported
Dt hearing:	Not Reported	Dt mod:	2008-09-08 13:33:04.713000000
Link:	http://www.dec.ny.gov/cfmx/extapps/GasOil/search/wells/index.cfm?api=31061236320000		
Site id:	NYOG80000035742		

B8
South
1/2 - 1 Mile

OIL_GAS **NYOG80000035738**

Api wellno:	31061236280000	Cnty:	61
Hole:	23628	Sidetrck:	0
Completion:	0	Well name:	Kalahari K-1
Company na:	FSLM Associates LLC	Operator n:	2260
Well type:	NL	Map symbol:	O
Well statu:	VP	Date statu:	2005-06-15 00:00:00
Date permi:	2005-05-04 00:00:00	Permit iss:	2005-06-24 00:00:00
Date spudd:	Not Reported	Date total:	Not Reported
Date well :	Not Reported	Date wel00:	Not Reported
Date wel01:	Not Reported	Confid:	No
Town:	Manhattan	Quad:	Central Park
Quadsec:	E	Producing :	Not Applicable
Producin00:	Not Applicable	Financial :	True
Slant:	Vertical	County:	New York
Region:	2	State leas:	NA
Proposed d:	1500	Surface lo:	SURF
Surface 00:	-73.94921		
Surface la:	40.8008		
Bottom hol:	BH		
Bottom h00:	-73.94921		

Bottom h01:	40.8008		
True verti:	0	Measured d:	0
Kickoff:	0	Drilleddep:	0
Elevation:	22	Original w:	TH
Permit fee:	670	Objective :	Inwood Marble
Depth fee:	570	Spacing:	Not Reported
Spacing ac:	Not Reported	Integratio:	Not Reported
Dt hearing:	Not Reported	Dt mod:	2008-09-08 13:32:32.293000000
Link:	http://www.dec.ny.gov/cfmx/extapps/GasOil/search/wells/index.cfm?api=31061236280000		
Site id:	NYOG80000035738		

B9
South
1/2 - 1 Mile

OIL_GAS **NYOG80000035740**

Api wellno:	31061236300000	Cnty:	61
Hole:	23630	Sidetrck:	0
Completion:	0	Well name:	Kalahari K-3
Company na:	FSLM Associates LLC	Operator n:	2260
Well type:	NL	Map symbol:	O
Well statu:	VP	Date statu:	2005-06-15 00:00:00
Date permi:	2005-05-04 00:00:00	Permit iss:	2005-06-24 00:00:00
Date spudd:	Not Reported	Date total:	Not Reported
Date well :	Not Reported	Date wel00:	Not Reported
Date wel01:	Not Reported	Confid:	No
Town:	Manhattan	Quad:	Central Park
Quadsec:	E	Producing :	Not Applicable
Producin00:	Not Applicable	Financial :	True
Slant:	Vertical	County:	New York
Region:	2	State leas:	NA
Proposed d:	1500	Surface lo:	SURF
Surface 00:	-73.94807		
Surface la:	40.80087		
Bottom hol:	BH		
Bottom h00:	-73.94807		
Bottom h01:	40.80087		
True verti:	0	Measured d:	0
Kickoff:	0	Drilleddep:	0
Elevation:	23	Original w:	TH
Permit fee:	670	Objective :	Inwood Marble
Depth fee:	570	Spacing:	Not Reported
Spacing ac:	Not Reported	Integratio:	Not Reported
Dt hearing:	Not Reported	Dt mod:	2008-09-08 13:32:42.543000000
Link:	http://www.dec.ny.gov/cfmx/extapps/GasOil/search/wells/index.cfm?api=31061236300000		
Site id:	NYOG80000035740		

B10
South
1/2 - 1 Mile

OIL_GAS **NYOG80000035745**

Api wellno:	31061236350000	Cnty:	61
Hole:	23635	Sidetrck:	0
Completion:	0	Well name:	Kalahari K-8
Company na:	FSLM Associates LLC	Operator n:	2260
Well type:	NL	Map symbol:	O
Well statu:	VP	Date statu:	2005-06-15 00:00:00
Date permi:	2005-05-04 00:00:00	Permit iss:	2005-06-24 00:00:00
Date spudd:	Not Reported	Date total:	Not Reported
Date well :	Not Reported	Date wel00:	Not Reported
Date wel01:	Not Reported	Confid:	No
Town:	Manhattan	Quad:	Central Park
Quadsec:	E	Producing :	Not Applicable
Producin00:	Not Applicable	Financial :	True
Slant:	Vertical	County:	New York
Region:	2	State leas:	NA
Proposed d:	1500	Surface lo:	SURF
Surface 00:	-73.94777		
Surface la:	40.80087		
Bottom hol:	BH		
Bottom h00:	-73.94777		
Bottom h01:	40.80087		
True verti:	0	Measured d:	0
Kickoff:	0	Drilleddep:	0
Elevation:	22	Original w:	TH
Permit fee:	670	Objective :	Inwood Marble
Depth fee:	570	Spacing:	Not Reported
Spacing ac:	Not Reported	Integratio:	Not Reported
Dt hearing:	Not Reported	Dt mod:	2008-09-08 13:34:09.933000000
Link:	http://www.dec.ny.gov/cfmx/extapps/GasOil/search/wells/index.cfm?api=31061236350000		
Site id:	NYOG80000035745		

B11
South
1/2 - 1 Mile

OIL_GAS **NYOG80000035743**

Api wellno:	31061236330000	Cnty:	61
Hole:	23633	Sidetrck:	0
Completion:	0	Well name:	Kalahari K-6
Company na:	FSLM Associates LLC	Operator n:	2260
Well type:	NL	Map symbol:	O
Well statu:	VP	Date statu:	2005-06-15 00:00:00
Date permi:	2005-05-04 00:00:00	Permit iss:	2005-06-24 00:00:00
Date spudd:	Not Reported	Date total:	Not Reported
Date well :	Not Reported	Date wel00:	Not Reported
Date wel01:	Not Reported	Confid:	No
Town:	Manhattan	Quad:	Central Park
Quadsec:	E	Producing :	Not Applicable
Producin00:	Not Applicable	Financial :	True
Slant:	Vertical	County:	New York
Region:	2	State leas:	NA
Proposed d:	1500	Surface lo:	SURF
Surface 00:	-73.94793		
Surface la:	40.80081		
Bottom hol:	BH		
Bottom h00:	-73.94793		

Bottom h01:	40.80081		
True verti:	0	Measured d:	0
Kickoff:	0	Drilleddep:	0
Elevation:	22	Original w:	TH
Permit fee:	670	Objective :	Inwood Marble
Depth fee:	570	Spacing:	Not Reported
Spacing ac:	Not Reported	Integratio:	Not Reported
Dt hearing:	Not Reported	Dt mod:	2008-09-08 13:33:39.200000000
Link:	http://www.dec.ny.gov/cfmx/extapps/GasOil/search/wells/index.cfm?api=31061236330000		
Site id:	NYOG80000035743		

B12
SSE **OIL_GAS** **NYOG80000035748**
1/2 - 1 Mile

Api wellno:	31061236380000	Cnty:	61
Hole:	23638	Sidetrck:	0
Completion:	0	Well name:	Kalahari K-11
Company na:	FSLM Associates LLC	Operator n:	2260
Well type:	NL	Map symbol:	O
Well statu:	VP	Date statu:	2005-06-15 00:00:00
Date permi:	2005-05-04 00:00:00	Permit iss:	2005-06-24 00:00:00
Date spudd:	Not Reported	Date total:	Not Reported
Date well :	Not Reported	Date wel00:	Not Reported
Date wel01:	Not Reported	Confid:	No
Town:	Manhattan	Quad:	Central Park
Quadsec:	E	Producing :	Not Applicable
Producin00:	Not Applicable	Financial :	True
Slant:	Vertical	County:	New York
Region:	2	State leas:	NA
Proposed d:	1500	Surface lo:	SURF
Surface 00:	-73.94762		
Surface la:	40.80082		
Bottom hol:	BH		
Bottom h00:	-73.94762		
Bottom h01:	40.80082		
True verti:	0	Measured d:	0
Kickoff:	0	Drilleddep:	0
Elevation:	22	Original w:	TH
Permit fee:	670	Objective :	Inwood Marble
Depth fee:	570	Spacing:	Not Reported
Spacing ac:	Not Reported	Integratio:	Not Reported
Dt hearing:	Not Reported	Dt mod:	2008-09-08 13:34:49.307000000
Link:	http://www.dec.ny.gov/cfmx/extapps/GasOil/search/wells/index.cfm?api=31061236380000		
Site id:	NYOG80000035748		

B13
South **OIL_GAS** **NYOG80000035741**
1/2 - 1 Mile

Api wellno:	31061236310000	Cnty:	61
Hole:	23631	Sidetrck:	0
Completion:	0	Well name:	Kalahari K-4
Company na:	FSLM Associates LLC	Operator n:	2260
Well type:	NL	Map symbol:	O
Well statu:	VP	Date statu:	2005-06-15 00:00:00
Date permi:	2005-05-04 00:00:00	Permit iss:	2005-06-24 00:00:00
Date spudd:	Not Reported	Date total:	Not Reported
Date well :	Not Reported	Date wel00:	Not Reported
Date wel01:	Not Reported	Confid:	No
Town:	Manhattan	Quad:	Central Park
Quadsec:	E	Producing :	Not Applicable
Producin00:	Not Applicable	Financial :	True
Slant:	Vertical	County:	New York
Region:	2	State leas:	NA
Proposed d:	1500	Surface lo:	SURF
Surface 00:	-73.94807		
Surface la:	40.80075		
Bottom hol:	BH		
Bottom h00:	-73.94807		
Bottom h01:	40.80075		
True verti:	0	Measured d:	0
Kickoff:	0	Drilleddep:	0
Elevation:	23	Original w:	TH
Permit fee:	670	Objective :	Inwood Marble
Depth fee:	570	Spacing:	Not Reported
Spacing ac:	Not Reported	Integratio:	Not Reported
Dt hearing:	Not Reported	Dt mod:	2008-09-08 13:32:54.310000000
Link:	http://www.dec.ny.gov/cfmx/extapps/GasOil/search/wells/index.cfm?api=31061236310000		
Site id:	NYOG80000035741		

B14
South
1/2 - 1 Mile

OIL_GAS **NYOG80000035746**

Api wellno:	31061236360000	Cnty:	61
Hole:	23636	Sidetrck:	0
Completion:	0	Well name:	Kalahari K-9
Company na:	FSLM Associates LLC	Operator n:	2260
Well type:	NL	Map symbol:	O
Well statu:	VP	Date statu:	2005-06-15 00:00:00
Date permi:	2005-05-04 00:00:00	Permit iss:	2005-06-24 00:00:00
Date spudd:	Not Reported	Date total:	Not Reported
Date well :	Not Reported	Date wel00:	Not Reported
Date wel01:	Not Reported	Confid:	No
Town:	Manhattan	Quad:	Central Park
Quadsec:	E	Producing :	Not Applicable
Producin00:	Not Applicable	Financial :	True
Slant:	Vertical	County:	New York
Region:	2	State leas:	NA
Proposed d:	1500	Surface lo:	SURF
Surface 00:	-73.94778		
Surface la:	40.80076		
Bottom hol:	BH		
Bottom h00:	-73.94778		

Bottom h01:	40.80076		
True verti:	0	Measured d:	0
Kickoff:	0	Drilleddep:	0
Elevation:	23	Original w:	TH
Permit fee:	670	Objective :	Inwood Marble
Depth fee:	570	Spacing:	Not Reported
Spacing ac:	Not Reported	Integratio:	Not Reported
Dt hearing:	Not Reported	Dt mod:	2008-09-08 13:34:25.807000000
Link:	http://www.dec.ny.gov/cfmx/extapps/GasOil/search/wells/index.cfm?api=31061236360000		
Site id:	NYOG80000035746		

B15
SSE **OIL_GAS** **NYOG80000035751**
1/2 - 1 Mile

Api wellno:	31061236410000	Cnty:	61
Hole:	23641	Sidetrck:	0
Completion:	0	Well name:	Kalahari K-14
Company na:	FSLM Associates LLC	Operator n:	2260
Well type:	NL	Map symbol:	O
Well statu:	VP	Date statu:	2005-06-15 00:00:00
Date permi:	2005-05-04 00:00:00	Permit iss:	2005-06-24 00:00:00
Date spudd:	Not Reported	Date total:	Not Reported
Date well :	Not Reported	Date wel00:	Not Reported
Date wel01:	Not Reported	Confid:	No
Town:	Manhattan	Quad:	Central Park
Quadsec:	E	Producing :	Not Applicable
Producin00:	Not Applicable	Financial :	True
Slant:	Vertical	County:	New York
Region:	2	State leas:	NA
Proposed d:	1500	Surface lo:	SURF
Surface 00:	-73.94748		
Surface la:	40.80076		
Bottom hol:	BH		
Bottom h00:	-73.94748		
Bottom h01:	40.80076		
True verti:	0	Measured d:	0
Kickoff:	0	Drilleddep:	0
Elevation:	22	Original w:	TH
Permit fee:	670	Objective :	Inwood Marble
Depth fee:	570	Spacing:	Not Reported
Spacing ac:	Not Reported	Integratio:	Not Reported
Dt hearing:	Not Reported	Dt mod:	2008-09-08 13:35:23.340000000
Link:	http://www.dec.ny.gov/cfmx/extapps/GasOil/search/wells/index.cfm?api=31061236410000		
Site id:	NYOG80000035751		

B16
South **OIL_GAS** **NYOG80000035744**
1/2 - 1 Mile

Api wellno:	31061236340000	Cnty:	61
Hole:	23634	Sidetrck:	0
Completion:	0	Well name:	Kalahari K-7
Company na:	FSLM Associates LLC	Operator n:	2260
Well type:	NL	Map symbol:	O
Well statu:	VP	Date statu:	2005-06-15 00:00:00
Date permi:	2005-05-04 00:00:00	Permit iss:	2005-06-24 00:00:00
Date spudd:	Not Reported	Date total:	Not Reported
Date well :	Not Reported	Date wel00:	Not Reported
Date wel01:	Not Reported	Confid:	No
Town:	Manhattan	Quad:	Central Park
Quadsec:	E	Producing :	Not Applicable
Producin00:	Not Applicable	Financial :	True
Slant:	Vertical	County:	New York
Region:	2	State leas:	NA
Proposed d:	1500	Surface lo:	SURF
Surface 00:	-73.94791		
Surface la:	40.80068		
Bottom hol:	BH		
Bottom h00:	-73.94791		
Bottom h01:	40.80068		
True verti:	0	Measured d:	0
Kickoff:	0	Drilleddep:	0
Elevation:	22	Original w:	TH
Permit fee:	670	Objective :	Inwood Marble
Depth fee:	570	Spacing:	Not Reported
Spacing ac:	Not Reported	Integratio:	Not Reported
Dt hearing:	Not Reported	Dt mod:	2008-09-08 13:33:50.510000000
Link:	http://www.dec.ny.gov/cfmx/extapps/GasOil/search/wells/index.cfm?api=31061236340000		
Site id:	NYOG80000035744		

B17
SSE **OIL_GAS** **NYOG80000035749**
1/2 - 1 Mile

Api wellno:	31061236390000	Cnty:	61
Hole:	23639	Sidetrck:	0
Completion:	0	Well name:	Kalahari K-12
Company na:	FSLM Associates LLC	Operator n:	2260
Well type:	NL	Map symbol:	O
Well statu:	VP	Date statu:	2005-06-15 00:00:00
Date permi:	2005-05-04 00:00:00	Permit iss:	2005-06-24 00:00:00
Date spudd:	Not Reported	Date total:	Not Reported
Date well :	Not Reported	Date wel00:	Not Reported
Date wel01:	Not Reported	Confid:	No
Town:	Manhattan	Quad:	Central Park
Quadsec:	E	Producing :	Not Applicable
Producin00:	Not Applicable	Financial :	True
Slant:	Vertical	County:	New York
Region:	2	State leas:	NA
Proposed d:	1500	Surface lo:	SURF
Surface 00:	-73.9476		
Surface la:	40.80068		
Bottom hol:	BH		
Bottom h00:	-73.9476		

Bottom h01:	40.80068		
True verti:	0	Measured d:	0
Kickoff:	0	Drilleddep:	0
Elevation:	22	Original w:	TH
Permit fee:	670	Objective :	Inwood Marble
Depth fee:	570	Spacing:	Not Reported
Spacing ac:	Not Reported	Integratio:	Not Reported
Dt hearing:	Not Reported	Dt mod:	2008-09-08 13:35:00.480000000
Link:	http://www.dec.ny.gov/cfmx/extapps/GasOil/search/wells/index.cfm?api=31061236390000		
Site id:	NYOG80000035749		

B18
SSE **OIL_GAS** **NYOG80000035754**
1/2 - 1 Mile

Api wellno:	31061236440000	Cnty:	61
Hole:	23644	Sidetrck:	0
Completion:	0	Well name:	Kalahari K-17
Company na:	FSLM Associates LLC	Operator n:	2260
Well type:	NL	Map symbol:	O
Well statu:	VP	Date statu:	2005-06-15 00:00:00
Date permi:	2005-05-04 00:00:00	Permit iss:	2005-06-24 00:00:00
Date spudd:	Not Reported	Date total:	Not Reported
Date well :	Not Reported	Date wel00:	Not Reported
Date wel01:	Not Reported	Confid:	No
Town:	Manhattan	Quad:	Central Park
Quadsec:	E	Producing :	Not Applicable
Producin00:	Not Applicable	Financial :	True
Slant:	Vertical	County:	New York
Region:	2	State leas:	NA
Proposed d:	1500	Surface lo:	SURF
Surface 00:	-73.94734		
Surface la:	40.8007		
Bottom hol:	BH		
Bottom h00:	-73.94734		
Bottom h01:	40.8007		
True verti:	0	Measured d:	0
Kickoff:	0	Drilleddep:	0
Elevation:	20	Original w:	TH
Permit fee:	670	Objective :	Inwood Marble
Depth fee:	570	Spacing:	Not Reported
Spacing ac:	Not Reported	Integratio:	Not Reported
Dt hearing:	Not Reported	Dt mod:	2008-09-08 13:35:58.790000000
Link:	http://www.dec.ny.gov/cfmx/extapps/GasOil/search/wells/index.cfm?api=31061236440000		
Site id:	NYOG80000035754		

B19
South **OIL_GAS** **NYOG80000035747**
1/2 - 1 Mile

Api wellno:	31061236370000	Cnty:	61
Hole:	23637	Sidetrck:	0
Completion:	0	Well name:	Kalahari K-10
Company na:	FSLM Associates LLC	Operator n:	2260
Well type:	NL	Map symbol:	O
Well statu:	VP	Date statu:	2005-06-15 00:00:00
Date permi:	2005-05-04 00:00:00	Permit iss:	2005-06-24 00:00:00
Date spudd:	Not Reported	Date total:	Not Reported
Date well :	Not Reported	Date wel00:	Not Reported
Date wel01:	Not Reported	Confid:	No
Town:	Manhattan	Quad:	Central Park
Quadsec:	E	Producing :	Not Applicable
Producin00:	Not Applicable	Financial :	True
Slant:	Vertical	County:	New York
Region:	2	State leas:	NA
Proposed d:	1500	Surface lo:	SURF
Surface 00:	-73.94776		
Surface la:	40.80062		
Bottom hol:	BH		
Bottom h00:	-73.94776		
Bottom h01:	40.80062		
True verti:	0	Measured d:	0
Kickoff:	0	Drilleddep:	0
Elevation:	22	Original w:	TH
Permit fee:	670	Objective :	Inwood Marble
Depth fee:	570	Spacing:	Not Reported
Spacing ac:	Not Reported	Integratio:	Not Reported
Dt hearing:	Not Reported	Dt mod:	2008-09-08 13:34:37.823000000
Link:	http://www.dec.ny.gov/cfmx/extapps/GasOil/search/wells/index.cfm?api=31061236370000		
Site id:	NYOG80000035747		

B20
SSE **OIL_GAS** **NYOG80000035752**
1/2 - 1 Mile

Api wellno:	31061236420000	Cnty:	61
Hole:	23642	Sidetrck:	0
Completion:	0	Well name:	Kalahari K-15
Company na:	FSLM Associates LLC	Operator n:	2260
Well type:	NL	Map symbol:	O
Well statu:	VP	Date statu:	2005-06-15 00:00:00
Date permi:	2005-05-04 00:00:00	Permit iss:	2005-06-24 00:00:00
Date spudd:	Not Reported	Date total:	Not Reported
Date well :	Not Reported	Date wel00:	Not Reported
Date wel01:	Not Reported	Confid:	No
Town:	Manhattan	Quad:	Central Park
Quadsec:	E	Producing :	Not Applicable
Producin00:	Not Applicable	Financial :	True
Slant:	Vertical	County:	New York
Region:	2	State leas:	NA
Proposed d:	1500	Surface lo:	SURF
Surface 00:	-73.94746		
Surface la:	40.80062		
Bottom hol:	BH		
Bottom h00:	-73.94746		

Bottom h01:	40.80062		
True verti:	0	Measured d:	0
Kickoff:	0	Drilleddep:	0
Elevation:	21	Original w:	TH
Permit fee:	670	Objective :	Inwood Marble
Depth fee:	570	Spacing:	Not Reported
Spacing ac:	Not Reported	Integratio:	Not Reported
Dt hearing:	Not Reported	Dt mod:	2008-09-08 13:35:34.900000000
Link:	http://www.dec.ny.gov/cfmx/extapps/GasOil/search/wells/index.cfm?api=31061236420000		
Site id:	NYOG80000035752		

B21
SSE **OIL_GAS** **NYOG80000035757**
1/2 - 1 Mile

Api wellno:	31061236470000	Cnty:	61
Hole:	23647	Sidetrck:	0
Completion:	0	Well name:	Kalahari K-20
Company na:	FSLM Associates LLC	Operator n:	2260
Well type:	NL	Map symbol:	O
Well statu:	VP	Date statu:	2005-06-15 00:00:00
Date permi:	2005-05-04 00:00:00	Permit iss:	2005-06-24 00:00:00
Date spudd:	Not Reported	Date total:	Not Reported
Date well :	Not Reported	Date wel00:	Not Reported
Date wel01:	Not Reported	Confid:	No
Town:	Manhattan	Quad:	Central Park
Quadsec:	E	Producing :	Not Applicable
Producin00:	Not Applicable	Financial :	True
Slant:	Vertical	County:	New York
Region:	2	State leas:	NA
Proposed d:	1500	Surface lo:	SURF
Surface 00:	-73.94719		
Surface la:	40.80064		
Bottom hol:	BH		
Bottom h00:	-73.94719		
Bottom h01:	40.80064		
True verti:	0	Measured d:	0
Kickoff:	0	Drilleddep:	0
Elevation:	20	Original w:	TH
Permit fee:	670	Objective :	Inwood Marble
Depth fee:	570	Spacing:	Not Reported
Spacing ac:	Not Reported	Integratio:	Not Reported
Dt hearing:	Not Reported	Dt mod:	2008-09-08 13:36:35.463000000
Link:	http://www.dec.ny.gov/cfmx/extapps/GasOil/search/wells/index.cfm?api=31061236470000		
Site id:	NYOG80000035757		

B22
South **OIL_GAS** **NYOG80000035750**
1/2 - 1 Mile

Api wellno:	31061236400000	Cnty:	61
Hole:	23640	Sidetrck:	0
Completion:	0	Well name:	Kalahari K-13
Company na:	FSLM Associates LLC	Operator n:	2260
Well type:	NL	Map symbol:	O
Well statu:	VP	Date statu:	2005-06-15 00:00:00
Date permi:	2005-05-04 00:00:00	Permit iss:	2005-06-24 00:00:00
Date spudd:	Not Reported	Date total:	Not Reported
Date well :	Not Reported	Date wel00:	Not Reported
Date wel01:	Not Reported	Confid:	No
Town:	Manhattan	Quad:	Central Park
Quadsec:	E	Producing :	Not Applicable
Producin00:	Not Applicable	Financial :	True
Slant:	Vertical	County:	New York
Region:	2	State leas:	NA
Proposed d:	1500	Surface lo:	SURF
Surface 00:	-73.94762		
Surface la:	40.80056		
Bottom hol:	BH		
Bottom h00:	-73.94762		
Bottom h01:	40.80056		
True verti:	0	Measured d:	0
Kickoff:	0	Drilleddep:	0
Elevation:	19	Original w:	TH
Permit fee:	670	Objective :	Inwood Marble
Depth fee:	570	Spacing:	Not Reported
Spacing ac:	Not Reported	Integratio:	Not Reported
Dt hearing:	Not Reported	Dt mod:	2008-09-08 13:35:12.540000000
Link:	http://www.dec.ny.gov/cfmx/extapps/GasOil/search/wells/index.cfm?api=31061236400000		
Site id:	NYOG80000035750		

B23
SSE **OIL_GAS** **NYOG80000035755**
1/2 - 1 Mile

Api wellno:	31061236450000	Cnty:	61
Hole:	23645	Sidetrck:	0
Completion:	0	Well name:	Kalahari K-18
Company na:	FSLM Associates LLC	Operator n:	2260
Well type:	NL	Map symbol:	O
Well statu:	VP	Date statu:	2005-06-15 00:00:00
Date permi:	2005-05-04 00:00:00	Permit iss:	2005-06-24 00:00:00
Date spudd:	Not Reported	Date total:	Not Reported
Date well :	Not Reported	Date wel00:	Not Reported
Date wel01:	Not Reported	Confid:	No
Town:	Manhattan	Quad:	Central Park
Quadsec:	E	Producing :	Not Applicable
Producin00:	Not Applicable	Financial :	True
Slant:	Vertical	County:	New York
Region:	2	State leas:	NA
Proposed d:	1500	Surface lo:	SURF
Surface 00:	-73.94732		
Surface la:	40.80056		
Bottom hol:	BH		
Bottom h00:	-73.94732		

Bottom h01:	40.80056		
True verti:	0	Measured d:	0
Kickoff:	0	Drilleddep:	0
Elevation:	21	Original w:	TH
Permit fee:	670	Objective :	Inwood Marble
Depth fee:	570	Spacing:	Not Reported
Spacing ac:	Not Reported	Integratio:	Not Reported
Dt hearing:	Not Reported	Dt mod:	2008-09-08 13:36:11.383000000
Link:	http://www.dec.ny.gov/cfmx/extapps/GasOil/search/wells/index.cfm?api=31061236450000		
Site id:	NYOG80000035755		

B24
SSE **OIL_GAS** **NYOG80000035753**
1/2 - 1 Mile

Api wellno:	31061236430000	Cnty:	61
Hole:	23643	Sidetrck:	0
Completion:	0	Well name:	Kalahari K-16
Company na:	FSLM Associates LLC	Operator n:	2260
Well type:	NL	Map symbol:	O
Well statu:	VP	Date statu:	2005-06-15 00:00:00
Date permi:	2005-05-04 00:00:00	Permit iss:	2005-06-24 00:00:00
Date spudd:	Not Reported	Date total:	Not Reported
Date well :	Not Reported	Date wel00:	Not Reported
Date wel01:	Not Reported	Confid:	No
Town:	Manhattan	Quad:	Central Park
Quadsec:	E	Producing :	Not Applicable
Producin00:	Not Applicable	Financial :	True
Slant:	Vertical	County:	New York
Region:	2	State leas:	NA
Proposed d:	1500	Surface lo:	SURF
Surface 00:	-73.94747		
Surface la:	40.8005		
Bottom hol:	BH		
Bottom h00:	-73.94747		
Bottom h01:	40.8005		
True verti:	0	Measured d:	0
Kickoff:	0	Drilleddep:	0
Elevation:	22	Original w:	TH
Permit fee:	670	Objective :	Inwood Marble
Depth fee:	570	Spacing:	Not Reported
Spacing ac:	Not Reported	Integratio:	Not Reported
Dt hearing:	Not Reported	Dt mod:	2008-09-08 13:35:45.730000000
Link:	http://www.dec.ny.gov/cfmx/extapps/GasOil/search/wells/index.cfm?api=31061236430000		
Site id:	NYOG80000035753		

B25
SSE **OIL_GAS** **NYOG80000035756**
1/2 - 1 Mile

Api wellno:	31061236460000	Cnty:	61
Hole:	23646	Sidetrck:	0
Completion:	0	Well name:	Kalahari K-19
Company na:	FSLM Associates LLC	Operator n:	2260
Well type:	NL	Map symbol:	O
Well statu:	VP	Date statu:	2005-06-15 00:00:00
Date permi:	2005-05-04 00:00:00	Permit iss:	2005-06-24 00:00:00
Date spudd:	Not Reported	Date total:	Not Reported
Date well :	Not Reported	Date wel00:	Not Reported
Date wel01:	Not Reported	Confid:	No
Town:	Manhattan	Quad:	Central Park
Quadsec:	E	Producing :	Not Applicable
Producin00:	Not Applicable	Financial :	True
Slant:	Vertical	County:	New York
Region:	2	State leas:	NA
Proposed d:	1500	Surface lo:	SURF
Surface 00:	-73.94733		
Surface la:	40.80044		
Bottom hol:	BH		
Bottom h00:	-73.94733		
Bottom h01:	40.80044		
True verti:	0	Measured d:	0
Kickoff:	0	Drilleddep:	0
Elevation:	22	Original w:	TH
Permit fee:	670	Objective :	Inwood Marble
Depth fee:	570	Spacing:	Not Reported
Spacing ac:	Not Reported	Integratio:	Not Reported
Dt hearing:	Not Reported	Dt mod:	2008-09-08 13:36:22.370000000
Link:	http://www.dec.ny.gov/cfmx/extapps/GasOil/search/wells/index.cfm?api=31061236460000		
Site id:	NYOG80000035756		

C26
SSE **OIL_GAS** **NYOG80000035691**
1/2 - 1 Mile

Api wellno:	31061210720000	Cnty:	61
Hole:	21072	Sidetrck:	0
Completion:	0	Well name:	P-2
Company na:	The 1400 5th LLC	Operator n:	2184
Well type:	TH	Map symbol:	O
Well statu:	AC	Date statu:	2008-12-31 00:00:00
Date permi:	2003-11-28 00:00:00	Permit iss:	2004-03-17 00:00:00
Date spudd:	2004-05-06 00:00:00	Date total:	2004-05-12 00:00:00
Date well :	2004-08-06 00:00:00	Date wel00:	Not Reported
Date wel01:	2	Confid:	Released
Town:	Manhattan	Quad:	Central Park
Quadsec:	E	Producing :	Not Applicable
Producin00:	Not Applicable	Financial :	True
Slant:	Vertical	County:	New York
Region:	2	State leas:	NA
Proposed d:	1550	Surface lo:	SURF
Surface 00:	-73.94721		
Surface la:	40.79957		
Bottom hol:	BH		
Bottom h00:	-73.94721		

Bottom h01:	40.79957		
True verti:	1550	Measured d:	1550
Kickoff:	0	Drilleddep:	1550
Elevation:	20	Original w:	TH
Permit fee:	860	Objective :	Fordham Gneiss
Depth fee:	760	Spacing:	Not Reported
Spacing ac:	Not Reported	Integratio:	Not Reported
Dt hearing:	Not Reported	Dt mod:	2009-07-08 11:55:30.383000000
Link:	http://www.dec.ny.gov/cfmx/extapps/GasOil/search/wells/index.cfm?api=31061210720000		
Site id:	NYOG80000035691		

C27
SSE **OIL_GAS** **NYOG80000035694**
1/2 - 1 Mile

Api wellno:	31061210750000	Cnty:	61
Hole:	21075	Sidetrck:	0
Completion:	0	Well name:	P-7
Company na:	The 1400 5th LLC	Operator n:	2184
Well type:	TH	Map symbol:	O
Well statu:	AC	Date statu:	2008-12-31 00:00:00
Date permi:	2003-11-28 00:00:00	Permit iss:	2004-05-04 00:00:00
Date spudd:	2004-08-17 00:00:00	Date total:	2004-08-23 00:00:00
Date well :	2004-10-26 00:00:00	Date wel00:	Not Reported
Date wel01:	2	Confid:	Released
Town:	Manhattan	Quad:	Central Park
Quadsec:	E	Producing :	Not Applicable
Producin00:	Not Applicable	Financial :	True
Slant:	Vertical	County:	New York
Region:	2	State leas:	NA
Proposed d:	1550	Surface lo:	SURF
Surface 00:	-73.94695		
Surface la:	40.79955		
Bottom hol:	BH		
Bottom h00:	-73.94695		
Bottom h01:	40.79955		
True verti:	1550	Measured d:	1550
Kickoff:	0	Drilleddep:	1550
Elevation:	20	Original w:	TH
Permit fee:	860	Objective :	Fordham Gneiss
Depth fee:	760	Spacing:	Not Reported
Spacing ac:	Not Reported	Integratio:	Not Reported
Dt hearing:	Not Reported	Dt mod:	2009-07-08 11:55:34.020000000
Link:	http://www.dec.ny.gov/cfmx/extapps/GasOil/search/wells/index.cfm?api=31061210750000		
Site id:	NYOG80000035694		

C28
SSE **OIL_GAS** **NYOG80000035692**
1/2 - 1 Mile

Api wellno:	31061210730000	Cnty:	61
Hole:	21073	Sidetrck:	0
Completion:	0	Well name:	P-4
Company na:	The 1400 5th LLC	Operator n:	2184
Well type:	TH	Map symbol:	O
Well statu:	AC	Date statu:	2008-12-31 00:00:00
Date permi:	2003-11-28 00:00:00	Permit iss:	2004-03-17 00:00:00
Date spudd:	2004-05-13 00:00:00	Date total:	2004-05-28 00:00:00
Date well :	2004-08-06 00:00:00	Date wel00:	Not Reported
Date wel01:	2	Confid:	Released
Town:	Manhattan	Quad:	Central Park
Quadsec:	E	Producing :	Not Applicable
Producin00:	Not Applicable	Financial :	True
Slant:	Vertical	County:	New York
Region:	2	State leas:	NA
Proposed d:	1550	Surface lo:	SURF
Surface 00:	-73.94684		
Surface la:	40.79944		
Bottom hol:	BH		
Bottom h00:	-73.94684		
Bottom h01:	40.79944		
True verti:	1550	Measured d:	1550
Kickoff:	0	Drilleddep:	1550
Elevation:	21	Original w:	TH
Permit fee:	860	Objective :	Fordham Gneiss
Depth fee:	760	Spacing:	Not Reported
Spacing ac:	Not Reported	Integratio:	Not Reported
Dt hearing:	Not Reported	Dt mod:	2009-07-08 11:55:32.023000000
Link:	http://www.dec.ny.gov/cfmx/extapps/GasOil/search/wells/index.cfm?api=31061210730000		
Site id:	NYOG80000035692		

C29
SSE **OIL_GAS** **NYOG80000035695**
1/2 - 1 Mile

Api wellno:	31061210760000	Cnty:	61
Hole:	21076	Sidetrck:	0
Completion:	0	Well name:	P-8
Company na:	The 1400 5th LLC	Operator n:	2184
Well type:	TH	Map symbol:	O
Well statu:	AC	Date statu:	2008-12-31 00:00:00
Date permi:	2003-11-28 00:00:00	Permit iss:	2004-05-04 00:00:00
Date spudd:	2004-08-17 00:00:00	Date total:	2004-08-23 00:00:00
Date well :	2004-10-26 00:00:00	Date wel00:	Not Reported
Date wel01:	2	Confid:	Released
Town:	Manhattan	Quad:	Central Park
Quadsec:	E	Producing :	Not Applicable
Producin00:	Not Applicable	Financial :	True
Slant:	Vertical	County:	New York
Region:	2	State leas:	NA
Proposed d:	1550	Surface lo:	SURF
Surface 00:	-73.94653		
Surface la:	40.79947		
Bottom hol:	BH		
Bottom h00:	-73.94653		

Bottom h01:	40.79947		
True verti:	1550	Measured d:	1550
Kickoff:	0	Drilleddep:	1550
Elevation:	20	Original w:	TH
Permit fee:	860	Objective :	Fordham Gneiss
Depth fee:	760	Spacing:	Not Reported
Spacing ac:	Not Reported	Integratio:	Not Reported
Dt hearing:	Not Reported	Dt mod:	2009-07-08 11:55:35.240000000
Link:	http://www.dec.ny.gov/cfmx/extapps/GasOil/search/wells/index.cfm?api=31061210760000		
Site id:	NYOG80000035695		

C30
SSE **OIL_GAS** **NYOG80000035693**
1/2 - 1 Mile

Api wellno:	31061210740000	Cnty:	61
Hole:	21074	Sidetrck:	0
Completion:	0	Well name:	P-6
Company na:	The 1400 5th LLC	Operator n:	2184
Well type:	TH	Map symbol:	O
Well statu:	AC	Date statu:	2008-12-31 00:00:00
Date permi:	2003-11-28 00:00:00	Permit iss:	2004-03-17 00:00:00
Date spudd:	2004-05-13 00:00:00	Date total:	2004-05-28 00:00:00
Date well :	2004-08-06 00:00:00	Date wel00:	Not Reported
Date wel01:	2	Confid:	Released
Town:	Manhattan	Quad:	Central Park
Quadsec:	E	Producing :	Not Applicable
Producin00:	Not Applicable	Financial :	True
Slant:	Vertical	County:	New York
Region:	2	State leas:	NA
Proposed d:	1550	Surface lo:	SURF
Surface 00:	-73.94692		
Surface la:	40.79931		
Bottom hol:	BH		
Bottom h00:	-73.94692		
Bottom h01:	40.79931		
True verti:	1550	Measured d:	1550
Kickoff:	0	Drilleddep:	1550
Elevation:	20	Original w:	TH
Permit fee:	860	Objective :	Fordham Gneiss
Depth fee:	760	Spacing:	Not Reported
Spacing ac:	Not Reported	Integratio:	Not Reported
Dt hearing:	Not Reported	Dt mod:	2009-07-08 11:55:33.053000000
Link:	http://www.dec.ny.gov/cfmx/extapps/GasOil/search/wells/index.cfm?api=31061210740000		
Site id:	NYOG80000035693		

C31
SSE **OIL_GAS** **NYOG80000035690**
1/2 - 1 Mile

Api wellno:	31061210710000	Cnty:	61
Hole:	21071	Sidetrck:	0
Completion:	0	Well name:	P-1
Company na:	The 1400 5th LLC	Operator n:	2184
Well type:	TH	Map symbol:	O
Well statu:	AC	Date statu:	2008-12-31 00:00:00
Date permi:	2003-11-28 00:00:00	Permit iss:	2004-03-17 00:00:00
Date spudd:	2004-06-22 00:00:00	Date total:	2004-06-23 00:00:00
Date well :	2004-08-06 00:00:00	Date wel00:	Not Reported
Date wel01:	2	Confid:	Released
Town:	Manhattan	Quad:	Central Park
Quadsec:	E	Producing :	Not Applicable
Producin00:	Not Applicable	Financial :	True
Slant:	Vertical	County:	New York
Region:	2	State leas:	NA
Proposed d:	1550	Surface lo:	SURF
Surface 00:	-73.94634		
Surface la:	40.79939		
Bottom hol:	BH		
Bottom h00:	-73.94634		
Bottom h01:	40.79939		
True verti:	1550	Measured d:	1550
Kickoff:	0	Drilleddep:	1550
Elevation:	20	Original w:	TH
Permit fee:	860	Objective :	Fordham Gneiss
Depth fee:	760	Spacing:	Not Reported
Spacing ac:	Not Reported	Integratio:	Not Reported
Dt hearing:	Not Reported	Dt mod:	2009-07-08 11:55:28.320000000
Link:	http://www.dec.ny.gov/cfmx/extapps/GasOil/search/wells/index.cfm?api=31061210710000		
Site id:	NYOG80000035690		

32
South
1/2 - 1 Mile

OIL_GAS **NYOG80000035709**

Api wellno:	31061210910000	Cnty:	61
Hole:	21091	Sidetrck:	0
Completion:	0	Well name:	P-9
Company na:	The 1400 5th LLC	Operator n:	2184
Well type:	TH	Map symbol:	O
Well statu:	AC	Date statu:	2008-12-31 00:00:00
Date permi:	2004-12-09 00:00:00	Permit iss:	2005-01-07 00:00:00
Date spudd:	2005-02-22 00:00:00	Date total:	2005-02-25 00:00:00
Date well :	2005-04-01 00:00:00	Date wel00:	Not Reported
Date wel01:	2	Confid:	Released
Town:	Manhattan	Quad:	Central Park
Quadsec:	E	Producing :	Not Applicable
Producin00:	Not Applicable	Financial :	True
Slant:	Vertical	County:	New York
Region:	2	State leas:	NA
Proposed d:	1550	Surface lo:	SURF
Surface 00:	-73.94753		
Surface la:	40.79854		
Bottom hol:	BH		
Bottom h00:	-73.94753		

Bottom h01:	40.79854		
True verti:	1550	Measured d:	1550
Kickoff:	0	Drilleddep:	1550
Elevation:	20	Original w:	TH
Permit fee:	860	Objective :	NA - Geoexchange
Depth fee:	760	Spacing:	Not Reported
Spacing ac:	Not Reported	Integratio:	Not Reported
Dt hearing:	Not Reported	Dt mod:	2009-07-08 11:55:37.380000000
Link:	http://www.dec.ny.gov/cfmx/extapps/GasOil/search/wells/index.cfm?api=31061210910000		
Site id:	NYOG80000035709		

GEOCHECK® - PHYSICAL SETTING SOURCE MAP FINDINGS
RADON

AREA RADON INFORMATION

State Database: NY Radon

Radon Test Results

County	Town	Num Tests	Avg Result	Geo Mean	Max Result
NEW YORK	NYC (BRONX)	91	1.59	0.85	16
NEW YORK	NYC (KINGS)	416	1.93	1.19	28.2
NEW YORK	NYC (NEW YORK)	108	2.15	0.98	49.5
NEW YORK	NYC (QUEENS)	501	1.24	0.77	23.8
NEW YORK	NYC (RICHMOND)	225	1.44	0.76	14.1

Federal EPA Radon Zone for NEW YORK County: 3

Note: Zone 1 indoor average level > 4 pCi/L.
: Zone 2 indoor average level >= 2 pCi/L and <= 4 pCi/L.
: Zone 3 indoor average level < 2 pCi/L.

Federal Area Radon Information for NEW YORK COUNTY, NY

Number of sites tested: 31

Area	Average Activity	% <4 pCi/L	% 4-20 pCi/L	% >20 pCi/L
Living Area	0.690 pCi/L	90%	10%	0%
Basement	1.490 pCi/L	81%	19%	0%

PHYSICAL SETTING SOURCE RECORDS SEARCHED

TOPOGRAPHIC INFORMATION

USGS 7.5' Digital Elevation Model (DEM)
Source: United States Geologic Survey
EDR acquired the USGS 7.5' Digital Elevation Model in 2002 and updated it in 2006. The 7.5 minute DEM corresponds to the USGS 1:24,000- and 1:25,000-scale topographic quadrangle maps. The DEM provides elevation data with consistent elevation units and projection.

Current USGS 7.5 Minute Topographic Map
Source: U.S. Geological Survey

HYDROLOGIC INFORMATION

Flood Zone Data: This data was obtained from the Federal Emergency Management Agency (FEMA). It depicts 100-year and 500-year flood zones as defined by FEMA. It includes the National Flood Hazard Layer (NFHL) which incorporates Flood Insurance Rate Map (FIRM) data and Q3 data from FEMA in areas not covered by NFHL.
Source: FEMA
Telephone: 877-336-2627
Date of Government Version: 2003, 2015

NWI: National Wetlands Inventory. This data, available in select counties across the country, was obtained by EDR in 2002, 2005 and 2010 from the U.S. Fish and Wildlife Service.

State Wetlands Data: Freshwater Wetlands
Source: Department of Environmental Conservation
Telephone: 518-402-8961

HYDROGEOLOGIC INFORMATION

AQUIFLOW^{R} Information System
Source: EDR proprietary database of groundwater flow information
EDR has developed the AQUIFLOW Information System (AIS) to provide data on the general direction of groundwater flow at specific points. EDR has reviewed reports submitted to regulatory authorities at select sites and has extracted the date of the report, hydrogeologically determined groundwater flow direction and depth to water table information.

GEOLOGIC INFORMATION

Geologic Age and Rock Stratigraphic Unit
Source: P.G. Schruben, R.E. Arndt and W.J. Bawiec, Geology of the Conterminous U.S. at 1:2,500,000 Scale - A digital representation of the 1974 P.B. King and H.M. Beikman Map, USGS Digital Data Series DDS - 11 (1994).

STATSGO: State Soil Geographic Database
Source: Department of Agriculture, Natural Resources Conservation Service (NRCS)
The U.S. Department of Agriculture's (USDA) Natural Resources Conservation Service (NRCS) leads the national Conservation Soil Survey (NCSS) and is responsible for collecting, storing, maintaining and distributing soil survey information for privately owned lands in the United States. A soil map in a soil survey is a representation of soil patterns in a landscape. Soil maps for STATSGO are compiled by generalizing more detailed (SSURGO) soil survey maps.

SSURGO: Soil Survey Geographic Database
Source: Department of Agriculture, Natural Resources Conservation Service (NRCS)
Telephone: 800-672-5559
SSURGO is the most detailed level of mapping done by the Natural Resources Conservation Service, mapping scales generally range from 1:12,000 to 1:63,360. Field mapping methods using national standards are used to construct the soil maps in the Soil Survey Geographic (SSURGO) database. SSURGO digitizing duplicates the original soil survey maps. This level of mapping is designed for use by landowners, townships and county natural resource planning and management.

PHYSICAL SETTING SOURCE RECORDS SEARCHED

LOCAL / REGIONAL WATER AGENCY RECORDS

FEDERAL WATER WELLS

PWS: Public Water Systems
Source: EPA/Office of Drinking Water
Telephone: 202-564-3750
Public Water System data from the Federal Reporting Data System. A PWS is any water system which provides water to at least 25 people for at least 60 days annually. PWSs provide water from wells, rivers and other sources.

PWS ENF: Public Water Systems Violation and Enforcement Data
Source: EPA/Office of Drinking Water
Telephone: 202-564-3750
Violation and Enforcement data for Public Water Systems from the Safe Drinking Water Information System (SDWIS) after August 1995. Prior to August 1995, the data came from the Federal Reporting Data System (FRDS).

USGS Water Wells: USGS National Water Inventory System (NWIS)
This database contains descriptive information on sites where the USGS collects or has collected data on surface water and/or groundwater. The groundwater data includes information on wells, springs, and other sources of groundwater.

STATE RECORDS

New York Public Water Wells
Source: New York Department of Health
Telephone: 518-458-6731

OTHER STATE DATABASE INFORMATION

Oil and Gas Well Database
Department of Environmental Conservation
Telephone: 518-402-8072
These files contain records, in the database, of wells that have been drilled.

RADON

State Database: NY Radon
Source: Department of Health
Telephone: 518-402-7556
Radon Test Results

Area Radon Information
Source: USGS
Telephone: 703-356-4020
The National Radon Database has been developed by the U.S. Environmental Protection Agency (USEPA) and is a compilation of the EPA/State Residential Radon Survey and the National Residential Radon Survey. The study covers the years 1986 - 1992. Where necessary data has been supplemented by information collected at private sources such as universities and research institutions.

EPA Radon Zones
Source: EPA
Telephone: 703-356-4020
Sections 307 & 309 of IRAA directed EPA to list and identify areas of U.S. with the potential for elevated indoor radon levels.

OTHER

Airport Landing Facilities: Private and public use landing facilities
Source: Federal Aviation Administration, 800-457-6656

Epicenters: World earthquake epicenters, Richter 5 or greater
Source: Department of Commerce, National Oceanic and Atmospheric Administration

Earthquake Fault Lines: The fault lines displayed on EDR's Topographic map are digitized quaternary faultlines, prepared in 1975 by the United State Geological Survey

PHYSICAL SETTING SOURCE RECORDS SEARCHED

STREET AND ADDRESS INFORMATION

© 2015 TomTom North America, Inc. All rights reserved. This material is proprietary and the subject of copyright protection and other intellectual property rights owned by or licensed to Tele Atlas North America, Inc. The use of this material is subject to the terms of a license agreement. You will be held liable for any unauthorized copying or disclosure of this material.

APPENDIX H

EDR VAPOR ENCROACHMENT SCREEN

260 W. 126th Street
260 W. 126th Street
New York, NY 10027

Inquiry Number: 4753434.6s
October 15, 2016

EDR Vapor Encroachment Screen

Prepared using EDR's Vapor Encroachment Worksheet

EDR® Environmental Data Resources Inc

6 Armstrong Road, 4th floor
Shelton, CT 06484
Toll Free: 800.352.0050
www.edrnet.com

TABLE OF CONTENTS

SECTION	PAGE
Executive Summary	**ES1**
Primary Map	**2**
Secondary Map	**3**
Aerial Photography	**4**
Map Findings	**5**
Record Sources and Currency	**GR-1**

Thank you for your business.
Please contact EDR at 1-800-352-0050
with any questions or comments.

Disclaimer - Copyright and Trademark Notice

The EDR Vapor Encroachment Worksheet enables EDR's customers to make certain online modifications that effects maps, text and calculations contained in this Report. As a result, maps, text and calculations contained in this Report may have been so modified. EDR has not taken any action to verify any such modifications, and this report and the findings set forth herein must be read in light of this fact. Environmental Data Resources shall not be responsible for any customer's decision to include or not include in any final report any records determined to be within the relevant minimum search distances.

This report contains information obtained from a variety of public and other sources reasonably available to Environmental Data Resources, Inc. It cannot be concluded from this Report that coverage information for the target and surrounding properties does not exist from other sources. **NO WARRANTY EXPRESSED OR IMPLIED, IS MADE WHATSOEVER IN CONNECTION WITH THIS REPORT. ENVIRONMENTAL DATA RESOURCES, INC. SPECIFICALLY DISCLAIMS THE MAKING OF ANYSUCH WARRANTIES, INCLUDING WITHOUT LIMITATION, MERCHANTABILITY OR FITNESS FOR A PARTICULAR USE OR PURPOSE. ALL RISK IS ASSUMED BY THE USER. IN NO EVENT SHALL ENVIRONMENTAL DATA RESOURCES, INC. BE LIABLE TO ANYONE, WHETHER ARISING OUT OF ERRORS OR OMISSIONS, NEGLIGENCE, ACCIDENT OR ANY OTHER CAUSE, FOR ANY LOSS OR DAMAGE, INCLUDING, WITHOUT LIMITATION, SPECIAL, INCIDENTAL, CONSEQUENTIAL, OR EXEMPLARY DAMAGES.ANY LIABILITY ON THE PART OF ENVIRONMENTAL DATA RESOURCES, INC. IS STRICTLY LIMITED TO A REFUND OF THE AMOUNT PAID FOR THIS REPORT.** Purchaser accepts this report "AS IS". Any analyses, estimates, ratings, or risk codes provided in this report are provided for illustrative purposes only, and are not intended to provide, nor should they be interpreted as providing any facts regarding, or prediction or forecast of, any environmental risk for any property. Only a Phase I Environmental Site Assessment performed by an environmental professional can produce information regarding the environmental risk for any property. Additionally, the information provided in this Report is not to be construed as legal advice.

Copyright 2016 by Environmental Data Resources, Inc. All rights reserved. Reproduction in any media or format, in whole or in part, of any report or map of Environmental Data Resources, Inc., or its affiliates, is prohibited without prior written permission.

EDR and its logos (including Sanborn and Sanborn Map) are trademarks of Environmental Data Resources, Inc. or its affiliates. All other trademarks used herein are the property of their respective owners.

EXECUTIVE SUMMARY

A search of available environmental records was conducted by Environmental Data Resources, Inc (EDR). The report was designed to assist parties seeking to meet the search requirements of the ASTM Standard Practice for Assessment of Vapor Encroachment into Structures on Property Involved in Real Estate Transactions (E 2600).

STANDARD ENVIRONMENTAL RECORDS	Maximum Search Distance*	Summary: property	1/10	1/10 - 1/3
Federal NPL	0.333	0	0	0
Federal CERCLIS	0.333	0	0	0
Federal RCRA CORRACTS facilities list	0.333	0	0	0
Federal RCRA TSD facilities list	0.333	0	0	0
Federal RCRA generators list	property	0	-	-
Federal institutional controls / engineering controls registries	0.333	0	0	0
Federal ERNS list	property	0	-	-
State and tribal - equivalent NPL	not searched	-	-	-
State and tribal - equivalent CERCLIS	0.333	0	0	0
State and tribal landfill / solid waste disposal	0.333	0	0	0
State and tribal leaking storage tank lists	0.333	0	4	24
State and tribal registered storage tank lists	property	0	-	-
State and tribal institutional control / engineering control registries	property	0	-	-
State and tribal voluntary cleanup sites	0.333	0	0	0
State and tribal Brownfields sites	0.333	0	0	1
Other Standard Environmental Records	0.333	1	2	4

HISTORICAL USE RECORDS				
Former manufactured Gas Plants	0.333	0	0	0
Historical Gas Stations	0.125	0	0	0
Historical Dry Cleaners	0.125	0	2	1
Exclusive Recovered Govt. Archives	property	0	-	-

*Each category may include several separate databases, each having a different search distance. For each category, the table reports the maximum search distance applied. See the section 'Record Sources and Currency' for information on individual databases.

EXECUTIVE SUMMARY

TARGET PROPERTY INFORMATION

ADDRESS

260 W. 126TH STREET
260 W. 126TH STREET
NEW YORK, NY 10027

COORDINATES

Latitude (North):	40.810368 - 40° 48′ 37.323303″
Longitude (West):	73.950153 - 73° 57′ 0.5383301″
Elevation:	29 ft. above sea level

TARGET PROPERTY SEARCH RESULTS

The target property was identified in the following records.

Site	Database(s)
LOT 56,TAXBLOCK 1931 260 WEST 126 STREET MANHATTAN, NY 10027	E DESIGNATION

EXECUTIVE SUMMARY

PHYSICAL SETTING INFORMATION

Flood Zone:	Available
NWI Wetlands:	Available

AQUIFLOW®

Search Radius: 0.333 Mile.

No Aquiflow sites reported.

DOMINANT SOIL COMPOSITION IN GENERAL AREA OF TARGET PROPERTY

The U.S. Department of Agriculture's (USDA) Soil Conservation Service (SCS) leads the National Cooperative Soil Survey (NCSS) and is responsible for collecting, storing, maintaining and distributing soil survey information for privately owned lands in the United States. A soil map in a soil survey is a representation of soil patterns in a landscape. Soil maps for STATSGO are compiled by generalizing more detailed (SSURGO) soil survey maps. The following information is based on Soil Conservation Service STATSGO data.

Soil Component Name:	URBAN LAND
Soil Surface Texture:	variable
Hydrologic Group:	Not reported
Soil Drainage Class:	Not reported
Hydric Status:	Hydric Status: Soil does not meet the requirements for a hydric soil.
Corrosion Potential - Uncoated Steel:	Not Reported
Depth to Bedrock Min:	> 10 inches
Depth to Bedrock Max:	> 10 inches

Soil Layer Information

	Boundary			Classification			
Layer	**Upper**	**Lower**	**Soil Texture Class**	**AASHTO Group**	**Unified Soil**	**Permeability Rate (in/hr)**	**Soil Reaction (pH)**
1	0 inches	6 inches	variable	Not reported	Not reported	Max: 0.00 Min: 0.00	Max: 0.00 Min: 0.00

OTHER SOIL TYPES IN AREA

Based on Soil Conservation Service STATSGO data, the following additional subordinant soil types may appear within the general area of target property.

Soil Surface Textures:	silt loam loamy sand sandy loam fine sandy loam
Surficial Soil Types:	silt loam loamy sand sandy loam fine sandy loam
Shallow Soil Types:	sandy loam
Deeper Soil Types:	unweathered bedrock very gravelly - loamy sand stratified sandy loam

EXECUTIVE SUMMARY

SEARCH RESULTS

Unmappable (orphan) sites are not considered in the foregoing analysis.

STANDARD ENVIRONMENTAL RECORDS

Name	Address	Dist/Dir	Map ID	Page
LOT 56,TAXBLOCK 1931 E DESIGNATION: Other Standard Environmental Records	260 WEST 126 STREET	Property	▲ A1	12
271 WEST 125TH ST LTANKS: State and tribal leaking storage tank lists	271 WEST 125TH ST	<1/10 SW	▼ A3	14
SUPERBRITE/S&S CLEANERS DRYCLEANERS: Other Standard Environmental Records	303 W 125TH STREET	<1/10 WNW	▲ 4	16
231 WEST 125TH ST LTANKS: State and tribal leaking storage tank lists	231 WEST 125TH ST	<1/10 SSE	▼ B5	17
D & O PROFESSIONAL CLEANERS DRYCLEANERS: Other Standard Environmental Records	2366 8TH AVE.	<1/10 N	▲ C7	20
UPTOWN REALITY LTANKS: State and tribal leaking storage tank lists	222-224/226-228 W.125TH	<1/10 SSE	▼ B8	21
SPILL NUMBER 0110957 LTANKS: State and tribal leaking storage tank lists	310 W 127TH ST	<1/10 NNW	▲ 9	24
302 WEST 128TH STREET NY Spills: Other Standard Environmental Records LTANKS: State and tribal leaking storage tank lists	302 WEST 128TH STREET	1/10 - 1/3 N	▲ D10	26
302 WEST 128TH ST/MANH LTANKS: State and tribal leaking storage tank lists	302 WEST 128TH STREET	1/10 - 1/3 N	▲ D11	29
TTF - APARTMENT BLDG LTANKS: State and tribal leaking storage tank lists	285 ST NICHOLAS AVE	1/10 - 1/3 W	▲ 13	32
28TH PRECINCT NYPD -DDC LTANKS: State and tribal leaking storage tank lists	2271-89 EIGHTH AVE	1/10 - 1/3 SW	▼ E14	35
APARTMENT BUILDING LTANKS: State and tribal leaking storage tank lists	8 ST NICHOLAS TERRACE	1/10 - 1/3 NNW	▲ F15	37
COMMERCIAL BUILDING LTANKS: State and tribal leaking storage tank lists	132 WEST 125TH STREET	1/10 - 1/3 SE	▼ G16	41
YOUNG RESIDENCE LTANKS: State and tribal leaking storage tank lists	355 W. 123RD ST.	1/10 - 1/3 W	▲ 17	43

EXECUTIVE SUMMARY

Name	Address	Dist/Dir	Map ID	Page
RESI: SINGER LTANKS: State and tribal leaking storage tank lists	25-35 ST NICHOLAS TERR	1/10 - 1/3 NNW	▲ F18	45
235 ST NICHOLAS AVE NY Spills: Other Standard Environmental Records LTANKS: State and tribal leaking storage tank lists	235 ST NICHOLAS AVENUE	1/10 - 1/3 SW	▲ E19	47
FORMER SHELL SERVICE STATION AND PARKING GARAGE BROWNFIELDS: State and tribal Brownfields sites	225-237 ST. NICHOLAS AVENUE	1/10 - 1/3 SW	▲ 20	52
APT BUILDING LTANKS: State and tribal leaking storage tank lists	137 WEST 128TH ST	1/10 - 1/3 E	▲ 21	55
152 WEST 124TH STREET - TTF HIST AST: State and tribal registered storage tank lists LTANKS: State and tribal leaking storage tank lists AST: State and tribal registered storage tank lists	152 WEST 124TH STREET	1/10 - 1/3 SE	▼ G22	57
MT. WILSON PARTNERS APTS. LTANKS: State and tribal leaking storage tank lists	412 W.129TH STREET	1/10 - 1/3 NNW	▲ 23	64
344 WEST 122ND STREET LTANKS: State and tribal leaking storage tank lists	344 WEST 122ND STREET	1/10 - 1/3 WSW	▲ 24	66
131 STREET CLEANERS DRYCLEANERS: Other Standard Environmental Records	2439 8TH AVE(FREDERIC DOULAS BLVD)	1/10 - 1/3 NNE	▲ 25	68
49 SAINT NICHOLAS PLACE LTANKS: State and tribal leaking storage tank lists	49 SAINT NICHOLAS PLACE	1/10 - 1/3 NNW	▲ 26	69
129 WEST 122ND STREET NY Spills: Other Standard Environmental Records LTANKS: State and tribal leaking storage tank lists	129 WEST 122ND STREET	1/10 - 1/3 SSE	▼ 27	71
APT BLD 203 - TTF LTANKS: State and tribal leaking storage tank lists	203 WEST 131ST ST	1/10 - 1/3 NE	▲ 28	75
34 CONVENT AVE LTANKS: State and tribal leaking storage tank lists	34 CONVENT AVE	1/10 - 1/3 NNW	▲ 29	77
275 LENOX AVE LTANKS: State and tribal leaking storage tank lists	275 LENOX AVE	1/10 - 1/3 SE	▼ 30	79
302 W 120TH ST LTANKS: State and tribal leaking storage tank lists	302 W 120TH ST	1/10 - 1/3 SW	▲ 31	82
COMMERCIAL BUILDING LTANKS: State and tribal leaking storage tank lists	310 LENOX AVE	1/10 - 1/3 ESE	▼ H32	86


EXECUTIVE SUMMARY

Name	Address	Dist/Dir	Map ID	Page
273 W. 132ND ST. LTANKS: State and tribal leaking storage tank lists	273 W. 132ND ST.	1/10 - 1/3 NNE	▲ 33	88
NYC HPD LTANKS: State and tribal leaking storage tank lists	453 WEST 125TH ST	1/10 - 1/3 WNW	▼ 34	90
TANK TEST FAILURE TTF LTANKS: State and tribal leaking storage tank lists	440 SAINT NICHOLAS AVE	1/10 - 1/3 NNE	▲ 35	92
SPILL NUMBER 9911165 LTANKS: State and tribal leaking storage tank lists	75 W. 126TH ST	1/10 - 1/3 ESE	▼ H36	94

HISTORICAL USE RECORDS

Name	Address	Dist/Dir	Map ID	Page
275 W 125TH ST EDR Hist Cleaner: Historical Dry Cleaners	275 W 125TH ST	<1/10 SW	▼ A2	13
2366 FREDERICK DOUGLASS BLVD EDR Hist Cleaner: Historical Dry Cleaners	2366 FREDERICK DOUGLASS BLVD	<1/10 N	▲ C6	19
2391 FREDERICK DOUGLASS BLVD EDR Hist Cleaner: Historical Dry Cleaners	2391 FREDERICK DOUGLASS BLVD	1/10 - 1/3 N	▲ D12	31

PRIMARY MAP - 4753434.6S

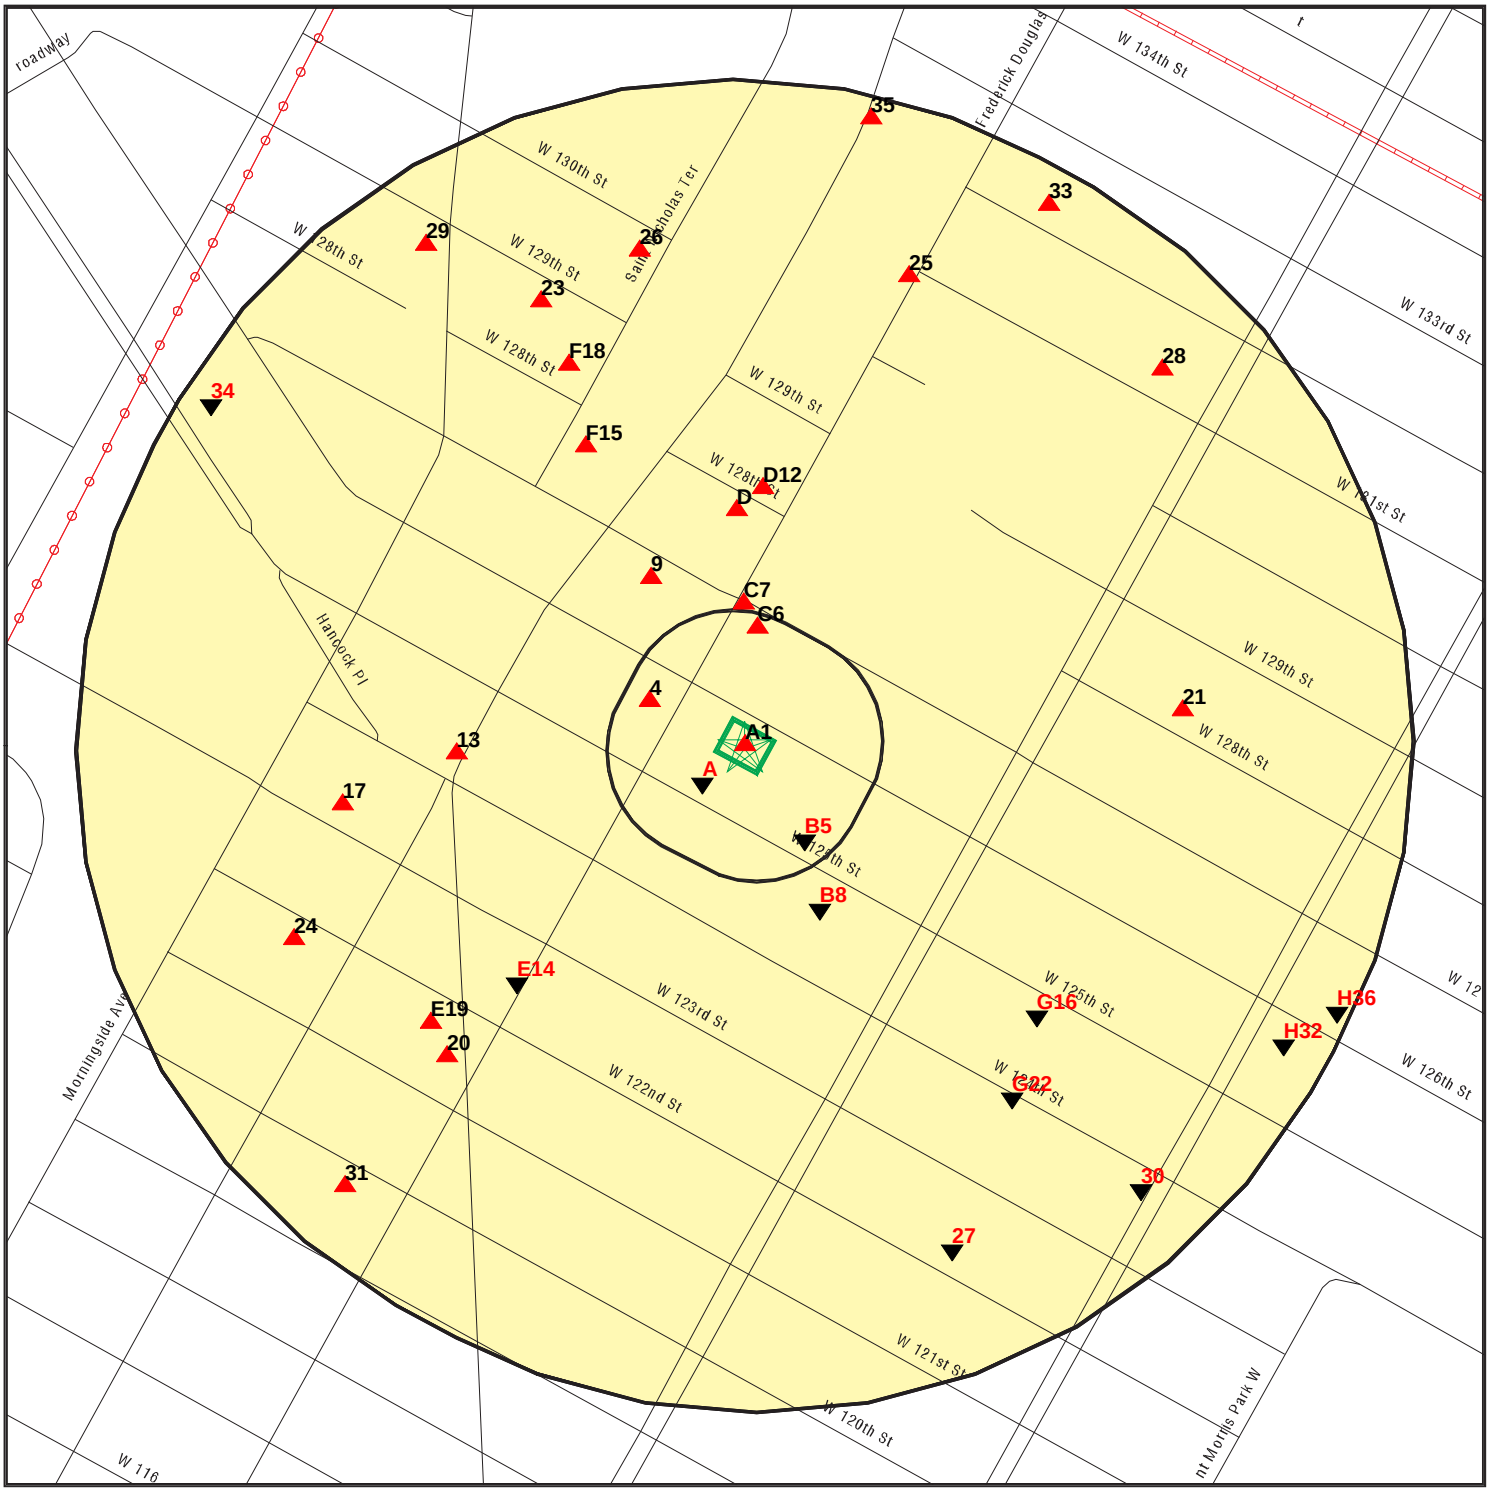


- Target Property
- Sites at elevations higher than or equal to the target property
- Sites at elevations lower than the target property
- Manufactured Gas Plants
- Sensitive Receptors
- National Priority List Sites
- Dept. Defense Sites
- Indian Reservations BIA
- Power transmission lines
- Pipelines
- Groundwater Flow Direction
- GI Indeterminate Groundwater Flow at Location
- GV Groundwater Flow Varies at Location

SITE NAME:	260 W. 126th Street	CLIENT:	Env. Business Consultants
ADDRESS:	260 W. 126th Street New York NY 10027	CONTACT:	Rob Bennett
		INQUIRY #:	4753434.6s
LAT/LONG:	40.810368 / 73.950153	DATE:	October 14, 2016 4:27 pm

Copyright © 2016 EDR, Inc. © 2015 TomTom Rel. 2015.

SECONDARY MAP - 4753434.6S

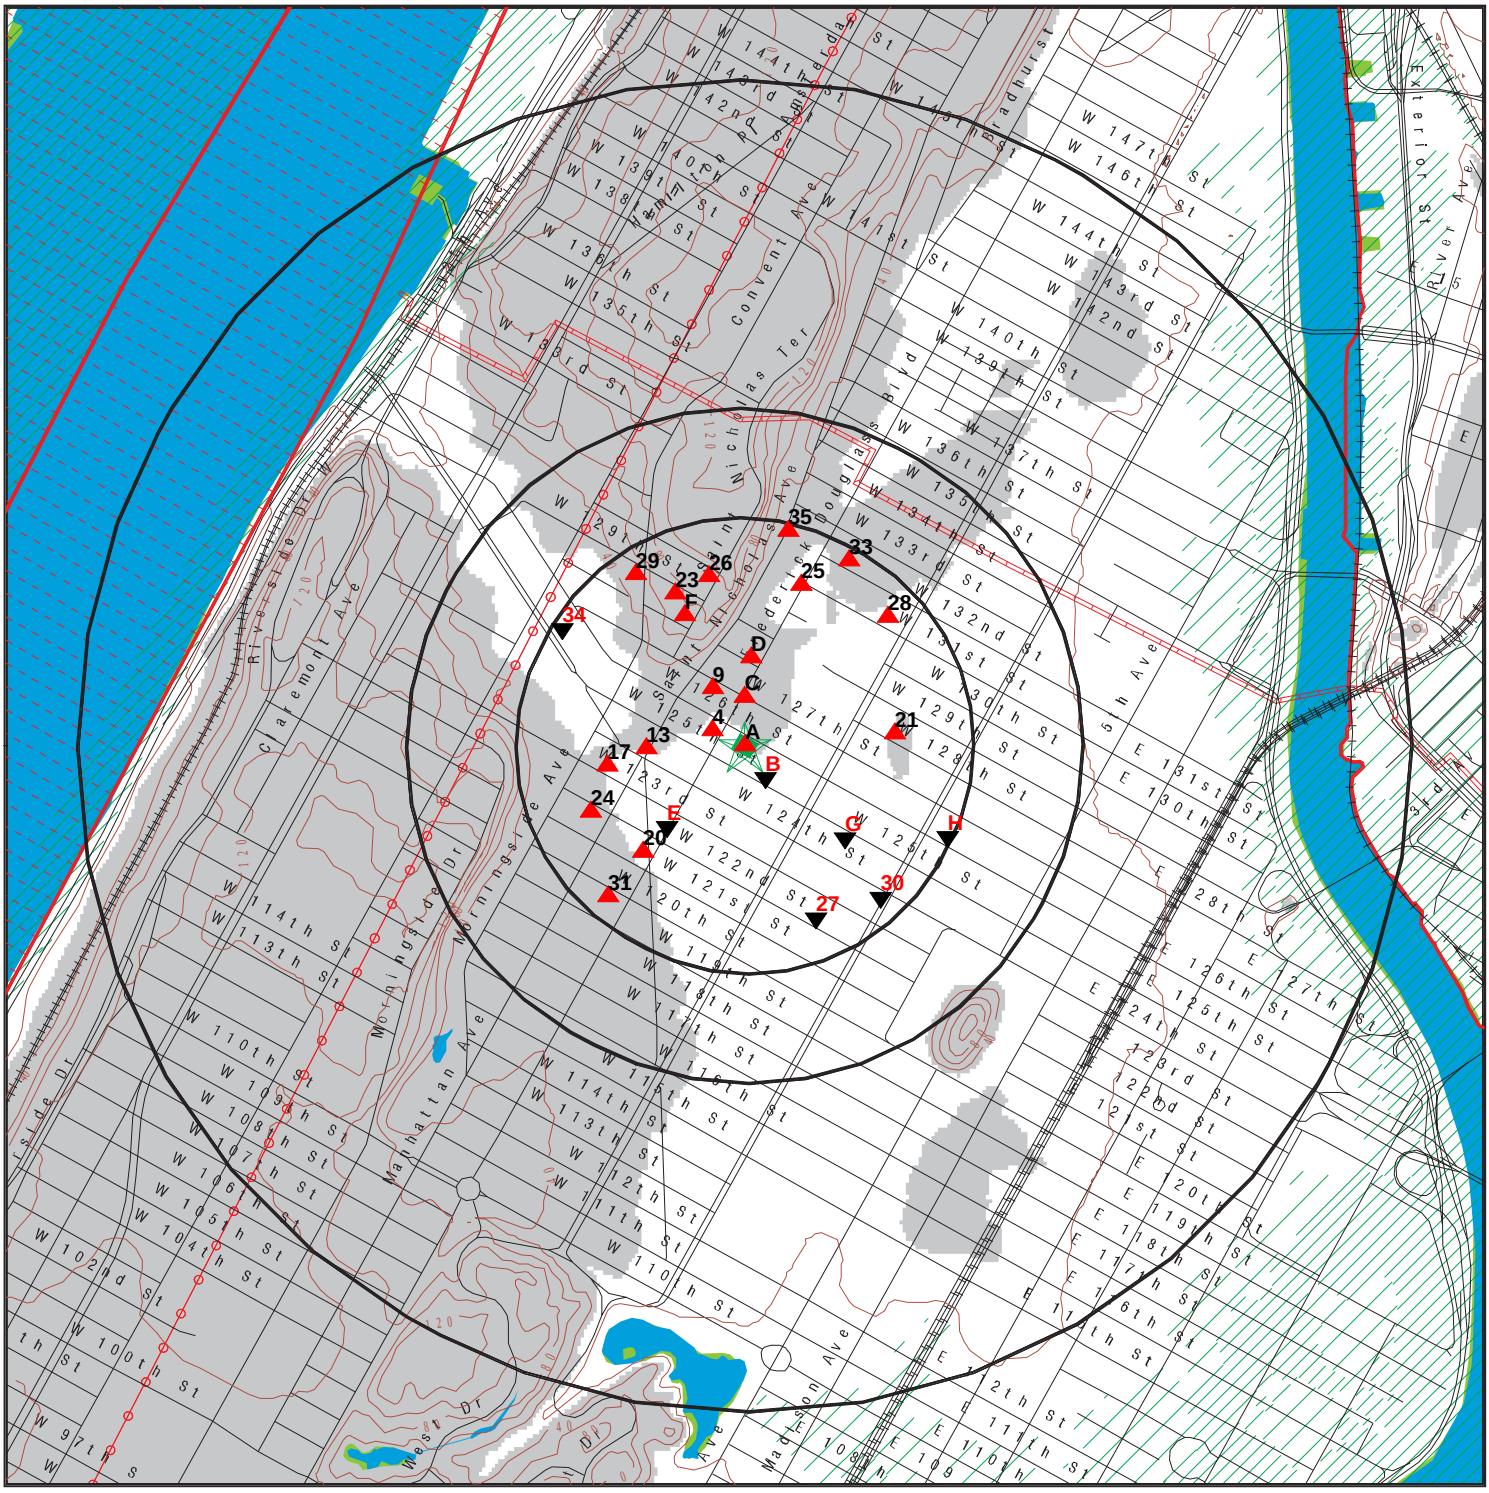

Target Property

Sites at elevations higher than or equal to the target property

Sites at elevations lower than the target property

Manufactured Gas Plants

National Priority List Sites

Dept. Defense Sites

0 1/3 1/2 1 Miles

Indian Reservations BIA

Contour Lines

County Boundary

Power transmission lines

Pipelines

100-year flood zone

500-year flood zone

National Wetland Inventory

State Wetlands

Upgradient Area

SITE NAME: 260 W. 126th Street	CLIENT: Env. Business Consultants
ADDRESS: 260 W. 126th Street New York NY 10027	CONTACT: Rob Bennett INQUIRY #: 4753434.6s
LAT/LONG: 40.810368 / 73.950153	DATE: October 14, 2016 4:25 pm

Copyright © 2016 EDR, Inc. © 2015 TomTom Rel. 2015.

AERIAL PHOTOGRAPHY - 4753434.6s



SITE NAME:	260 W. 126th Street	CLIENT:	Env. Business Consultants
ADDRESS:	260 W. 126th Street New York NY 10027	CONTACT:	Rob Bennett
LAT/LONG:	40.810368 / 73.950153	INQUIRY #:	4753434.6s
		DATE:	October 14, 2016 4:28 pm

Copyright © 2016 EDR, Inc. © 2015 TomTom Rel. 2015.

MAP FINDINGS

LEGEND

FACILITY NAME **FACILITY ADDRESS, CITY, ST, ZIP**		EDR SITE ID NUMBER
▼ MAP ID#	Direction Distance Range (Distance feet / miles) Relative Elevation Feet Above Sea Level	ASTM 2600 Record Sources found in this report. Each database searched has been assigned to one or more categories. For detailed information about categorization, see the section of the report Records Searched and Currency.

Worksheet:

Comments:
Comments may be added on the online Vapor Encroachment Worksheet.

DATABASE ACRONYM: Applicable categories (A hoverbox with database description).

LOT 56,TAXBLOCK 1931 260 WEST 126 STREET, MANHATTAN, NY, 10027		S109155455
▲ A1	Target Property 29 ft. Above Sea Level	Other Standard Environmental Records

Worksheet:

E DESIGNATION: Other Standard Environmental Records

Tax Lot(s):	56
Tax Block:	1931
Borough Code:	MN
E-No:	E-201
Effective Date:	4/30/2008
Satisfaction Date:	Not Reported
Ceqr Number:	07DCP030M
Ulurp Number:	080099ZMM
Zoning Map No:	5c 6a 6b
Description:	Air Quality - #2 Fuel Oil or Natural Gas Heat and Hot Water
Lot Remediation Date:	Not Reported
Description:	Exhaust stack location limitations
Lot Remediation Date:	Not Reported
Description:	Underground Gasoline Storage Tanks* Testing Protocol.
Lot Remediation Date:	Not Reported
Description:	Window Wall Attenuation & Alternate Ventilation
Lot Remediation Date:	Not Reported

MAP FINDINGS

275 W 125TH ST 275 W 125TH ST, NEW YORK, NY, 10027			1015032923
▼ A2	SW <1/10	(98 ft. / 0.018 mi.)	Historical Dry Cleaners
	1 ft. Lower Elevation	28 ft. Above Sea Level	

Worksheet:

EDR Historical Cleaners: Historical Dry Cleaners

Name:	AFFORDABLE CARPET CLEANING
Year:	2004
Address:	275 W 125TH ST

MAP FINDINGS

271 WEST 125TH ST 271 WEST 125TH ST, NEW YORK CITY, NY,		S105998440	
▼ A3	SW <1/10	(98 ft. / 0.019 mi.)	State and tribal leaking storage tank lists
	1 ft. Lower Elevation	28 ft. Above Sea Level	

Worksheet:

LTANKS: State and tribal leaking storage tank lists

Site ID:	293784
Spill Number/Closed Date:	0212531 / 2006-01-20
Spill Date:	2003-03-19
Spill Cause:	Tank Overfill
Spill Source:	Commercial/Industrial
Spill Class:	Known release with minimal potential for fire or hazard. DEC Response. Willing Responsible Party. Corrective action taken.
Cleanup Ceased:	Not Reported
Cleanup Meets Standard:	False
SWIS:	3101
Investigator:	SXAHMED
Referred To:	Not Reported
Reported to Dept:	2003-03-19
CID:	195
Water Affected:	Not Reported
Spill Notifier:	Affected Persons
Last Inspection:	Not Reported
Recommended Penalty:	False
UST Involvement:	False
Remediation Phase:	0
Date Entered In Computer:	2003-03-19
Spill Record Last Update:	2006-01-25
Spiller Name:	Not Reported
Spiller Company:	UNKNOWN
Spiller Address:	Not Reported
Spiller City,St,Zip:	ZZ -
Spiller County:	001
Spiller Contact:	FRANK MONTEANO
Spiller Phone:	(212) 582-6688
Spiller Extention:	Not Reported
DEC Region:	2
DER Facility ID:	237763
DEC Memo:	"Prior to Sept, 2004 data translation this spill Lead_DEC Field was SANGESLAND 10/12/2005: Talked to Mr Frank Monteano (212 483 8890). He informed that there was a environmental clean up after that spill. His assistant will be back on next Monday and requested to call back than. (Sadique) 10/21/2005: Called that no. and left message to call me back. (Sadique) 11/07/2005: Tried to contact with the Hillman Environmental (718 726 3336), the no. was not in service. Searched

271 WEST 125TH ST, 271 WEST 125TH ST, NEW YORK CITY, NY (Continued)

property shark for owner and sent a certified mail to the owner. (Sadique) 12/05/2005: Letter returned on 11/25/2005 due to wrong zip code. Checked the address and send another today.(Sadique) 12/15/2005: Second letter returned on 12/15/2005. (Sadique) 12/22/2005: Site visit may help to close the spill. (Sadique) 01/20/2006: John Grathwol and I visited the spill location on 01/18/2006 at 1:25pm. Met with building superintendent Mr. Francis Rivera. They changed to gas heating last summer. The old tank removed from the building. No spill visible. Nothing on the floor. Moldy smell but no petroleum smell noticed. Inspected out side, fill pipe removed. No sign of oil spill found. Took photos of inside and out side locations. Spill can be closed. (Sadique) 01/20/2006: Spill closed. (Sadique)"

Remarks: "OIL TANK IN OFFICE BUILDING APPEARS TO HAVE BEEN OVERFILLED. SIGNS OF OIL IN VAULT WHERE FILL PIPE IS LOCATED. CALLER STATES IT IS A SMALL AMOUNT. HE DOES NOT KNOW NAME OF OIL COMPANY THAT FILLS TANK. CALLER WILL ADDRESS PROBLEM TOMORROW WITH HILLMAN ENVIRONMENTAL."

Material:

Site ID:	293784
Operable Unit ID:	865986
Operable Unit:	01
Material ID:	512265
Material Code:	0001A
Material Name:	#2 fuel oil
Case No.:	Not Reported
Material FA:	Petroleum
Quantity:	.00
Units:	Gallons
Recovered:	.00
Resource Affected:	Not Reported
Oxygenate:	Not Reported

Tank Test:

SUPERBRITE/S&S CLEANERS 303 W 125TH STREET, NEW YORK, NY, 10027			S110248051
▲ 4	WNW <1/10	(226 ft. / 0.043 mi.)	Other Standard Environmental Records
	Equal Elevation	29 ft. Above Sea Level	

Worksheet:

DRYCLEANERS: Other Standard Environmental Records

Facility ID:	2-6202-01424
Phone Number:	212-678-2146
Region:	Not Reported
Registration Effective Date:	N/A
Inspection Date:	03OCT20
Install Date:	Not Reported
Drop Shop:	Not Reported
Shutdown:	Y
Alternate Solvent:	Not Reported
Current Business:	Not Reported

MAP FINDINGS

231 WEST 125TH ST 231 WEST 125TH ST, NEW YORK, NY,			S102671989
▼ B5	SSE <1/10	(229 ft. / 0.043 mi.)	State and tribal leaking storage tank lists
	1 ft. Lower Elevation	28 ft. Above Sea Level	

Worksheet:

LTANKS: State and tribal leaking storage tank lists

Site ID:	137951
Spill Number/Closed Date:	9209622 / 1995-03-31
Spill Date:	1992-11-15
Spill Cause:	Tank Overfill
Spill Source:	Tank Truck
Spill Class:	Known release with minimal potential for fire or hazard. DEC Response. Willing Responsible Party. Corrective action taken.
Cleanup Ceased:	1995-03-31
Cleanup Meets Standard:	True
SWIS:	3101
Investigator:	KSTANG
Referred To:	Not Reported
Reported to Dept:	1992-11-18
CID:	Not Reported
Water Affected:	Not Reported
Spill Notifier:	Responsible Party
Last Inspection:	Not Reported
Recommended Penalty:	False
UST Involvement:	False
Remediation Phase:	0
Date Entered In Computer:	1992-11-23
Spill Record Last Update:	2004-09-03
Spiller Name:	Not Reported
Spiller Company:	Not Reported
Spiller Address:	Not Reported
Spiller City,St,Zip:	***Update***, ZZ
Spiller County:	001
Spiller Contact:	Not Reported
Spiller Phone:	Not Reported
Spiller Extention:	Not Reported
DEC Region:	2
DER Facility ID:	117965
DEC Memo:	"Prior to Sept, 2004 data translation this spill Lead_DEC Field was TANG "
Remarks:	"CAME OUT VENT AFTER DELIVERY-COMBINED CLEANUP CREW ON SCENE"

Material:

Site ID:	137951
Operable Unit ID:	973442
Operable Unit:	01
Material ID:	406665

231 WEST 125TH ST, 231 WEST 125TH ST, NEW YORK, NY (Continued)

Material Code:	0001A
Material Name:	#2 fuel oil
Case No.:	Not Reported
Material FA:	Petroleum
Quantity:	3.00
Units:	Gallons
Recovered:	.00
Resource Affected:	Not Reported
Oxygenate:	Not Reported

Tank Test:

2366 FREDERICK DOUGLASS BLVD 2366 FREDERICK DOUGLASS BLVD, NEW YORK, NY, 10027			1015024792
▲ C6	N <1/10	(259 ft. / 0.049 mi.)	Historical Dry Cleaners
	3 ft. Higher Elevation	32 ft. Above Sea Level	

Worksheet:

EDR Historical Cleaners: Historical Dry Cleaners

Name:	D & O PROFESSIONAL CLEANERS
Year:	2001
Address:	2366 FREDERICK DOUGLASS BLVD

MAP FINDINGS

D & O PROFESSIONAL CLEANERS 2366 8TH AVE., NEW YORK, NY, 10027		S110246344
▲ C7	N <1/10 (318 ft. / 0.06 mi.)	Other Standard Environmental Records
	3 ft. Higher Elevation 32 ft. Above Sea Level	

Worksheet:

DRYCLEANERS: Other Standard Environmental Records

Facility ID:	2-6202-00214
Phone Number:	NOT LISTED
Region:	Not Reported
Registration Effective Date:	N/A
Inspection Date:	03OCT20
Install Date:	Not Reported
Drop Shop:	Not Reported
Shutdown:	Y
Alternate Solvent:	Not Reported
Current Business:	Not Reported

UPTOWN REALITY 222-224/226-228 W.125TH, MANHATTAN, NY,			S103479726
▼ B8	SSE <1/10	(416 ft. / 0.079 mi.)	State and tribal leaking storage tank lists
	2 ft. Lower Elevation	27 ft. Above Sea Level	

Worksheet:

LTANKS: State and tribal leaking storage tank lists

Site ID:	164610
Spill Number/Closed Date:	9808120 / 2001-01-02
Spill Date:	1998-09-16
Spill Cause:	Tank Failure
Spill Source:	Commercial/Industrial
Spill Class:	Known release that creates potential for fire or hazard. DEC Response. Unable/unwilling Responsible Party. Corrective action taken. (ISR)
Cleanup Ceased:	Not Reported
Cleanup Meets Standard:	False
SWIS:	3101
Investigator:	SMSANGES
Referred To:	Not Reported
Reported to Dept:	1998-10-01
CID:	199
Water Affected:	Not Reported
Spill Notifier:	Other
Last Inspection:	Not Reported
Recommended Penalty:	False
UST Involvement:	False
Remediation Phase:	0
Date Entered In Computer:	1998-10-01
Spill Record Last Update:	2001-01-02
Spiller Name:	Not Reported
Spiller Company:	Not Reported
Spiller Address:	Not Reported
Spiller City,St,Zip:	***Update***, ZZ
Spiller County:	001
Spiller Contact:	NINA LUBAN
Spiller Phone:	(212) 407-4908
Spiller Extention:	Not Reported
DEC Region:	2
DER Facility ID:	138792
DEC Memo:	"Prior to Sept, 2004 data translation this spill Lead_DEC Field was SANGESLAND 7/29/99 Bob Abramo (718-624-7490)- Abra Consulting -called - He has just been hired by the owner to close out this spill. He has a copy of soil boring work & test results for borings done around the abandoned 3,000 gal fuel oil storage tank buried in rear of shoe store. Sangesland asked Mr. Obrano to send a copy of these test results along with a 1-2 page description of Proposed Plan Of Action

UPTOWN REALITY, 222-224/226-228 W.125TH, MANHATTAN, NY (Continued)

for work to be done to clean up the site. Some sort of Bio may be called for since the tank can not be moved. 8/26/99 - Sangesland read the report forwarded by Mr. Abramo and agreed with Mr. Abramo's plan to install 1 or 2 wells in the area around the abandoned tank in the sidewalk. Sangesland said if the depth to ground water was too much (50+ ft) then it would not be representitive of the tank (problems could be from further away)..... Problem still remains what to do about the confirmed contamination. 2/11/2000 - Mr. Abramo called to say one well was installed to 27' Sample tested to 8021 and 8270 All results were below limits except (enbyutel benzene 52 ppm). There still is contamination of soil between tank and building. Sangesland asked Mr. Abramo to propose some type of remediation (Bio?) on the trapped soil contamination. Mr. Abramo proposed ORC. Sangesland said no. DEC requires some type of biological bugs which will be injected into the soil to work on the problem above the groundwater line. 5/2/2000 - Mr. Abramo said Bio Rem Rep suggests 4 geoprobe type injection wells around the tank along with 1,000 gal of Biorem. Sangesland said to go ahead, leave the site until Sept 1st and then retest the monitoring well. Hopefully it will be clean and can be closed out. 9/25/2000 - Mr. Ed Correll (Soil Mechanics 516-221-7500) was hired by the owner do what it takes to close out the case. Mr. Correll was told of the DEC history on the site. Sangesland asked Mr. Correll to do the following: 1) Get specific details on what type of Bio work was done in July 2000 (DEC has no records). 2) After a couple of months, retest the existing well and conduct another geoprobe between the tank and the building to check the condition. 3) Prepare a report that either shows the site is clean or Justifies why the existing contamination is not a problem Contamination is contained, encapsulated and would undermine the building if it were removed. If a report is submitted, DEC will review it and determine if additional work is needed. 12/13/2000 - Thomas McCurdy of The Breakthrough Group (856-810-3402) submitted a closure request letter. It states that at some point (approx 8/2000) an application of Bio-Rem was made at two points between the tank and the building. On 10/24/2000 MW-1 was sampled and found non-detect for all contaminants within 8270 & 8021. MTBE = 1 ppb 1/2/2001 - Spill has been closed"

Remarks: "CALLER WAS EMPLOYED TO DO SOIL SAMPLES AND TEST FROM AN ABANDONED TANK USING METHOD 82-70 -- CANTAMINATED SOIL FOUND -- MIKE MULQUENE

UPTOWN REALITY, 222-224/226-228 W.125TH, MANHATTAN, NY (Continued)

HAS ALREADY TALKED TO CALLER ABOUT THIS CONDITION "

Material:

Site ID:	164610
Operable Unit ID:	1069296
Operable Unit:	01
Material ID:	315651
Material Code:	0001A
Material Name:	#2 fuel oil
Case No.:	Not Reported
Material FA:	Petroleum
Quantity:	.00
Units:	Gallons
Recovered:	.00
Resource Affected:	Not Reported
Oxygenate:	Not Reported

Tank Test:

SPILL NUMBER 0110957 310 W 127TH ST, MANHATTAN, NY,			S105995200
▲ 9	NNW <1/10	(449 ft. / 0.085 mi.)	State and tribal leaking storage tank lists
	4 ft. Higher Elevation	33 ft. Above Sea Level	

Worksheet:

LTANKS: State and tribal leaking storage tank lists

Site ID:	120441
Spill Number/Closed Date:	0110957 / 2002-02-19
Spill Date:	2002-02-16
Spill Cause:	Tank Overfill
Spill Source:	Commercial Vehicle
Spill Class:	Known release with minimal potential for fire or hazard. DEC Response. Willing Responsible Party. Corrective action taken.
Cleanup Ceased:	Not Reported
Cleanup Meets Standard:	False
SWIS:	3101
Investigator:	JMKRIMGO
Referred To:	Not Reported
Reported to Dept:	2002-02-16
CID:	257
Water Affected:	Not Reported
Spill Notifier:	Responsible Party
Last Inspection:	Not Reported
Recommended Penalty:	False
UST Involvement:	False
Remediation Phase:	0
Date Entered In Computer:	2002-02-16
Spill Record Last Update:	2002-02-19
Spiller Name:	Not Reported
Spiller Company:	INTERBORO PET. TRANSPORT
Spiller Address:	1045 1045 ATLANTIC AVE
Spiller City,St,Zip:	BROOKLYN, NY
Spiller County:	001
Spiller Contact:	CARMIN DESANTO
Spiller Phone:	(718) 488-0073
Spiller Extention:	Not Reported
DEC Region:	2
DER Facility ID:	104573
DEC Memo:	"Prior to Sept, 2004 data translation this spill Lead_DEC Field was KRIMGOLD 02/16/02. Temp. tank overfill. All cleaned up by the Interboro Petrol. Transport."
Remarks:	"temp. truck there and was full and caller was sent to deliver "

Material:

Site ID:	120441
Operable Unit ID:	849441

SPILL NUMBER 0110957, 310 W 127TH ST, MANHATTAN, NY (Continued)

Operable Unit:	01
Material ID:	528560
Material Code:	0001A
Material Name:	#2 fuel oil
Case No.:	Not Reported
Material FA:	Petroleum
Quantity:	3.00
Units:	Gallons
Recovered:	3.00
Resource Affected:	Not Reported
Oxygenate:	Not Reported

Tank Test:

302 WEST 128TH STREET 302 WEST 128TH STREET, MANHATTAN, NY,			S100494355
▲ D10	N 1/10 - 1/3	(574 ft. / 0.109 mi.)	State and tribal leaking storage tank lists Other Standard Environmental Records
	5 ft. Higher Elevation	34 ft. Above Sea Level	

Worksheet:

SPILLS: Other Standard Environmental Records

Facility ID:	9500164
Facility Type:	ER
DER Facility ID:	150636
Site ID:	179498
DEC Region:	2
Spill Date:	1995-04-05
Spill Number/Closed Date:	9500164 / 1995-04-05
Spill Cause:	Equipment Failure
Spill Class:	Known release with minimal potential for fire or hazard. DEC Response. Willing Responsible Party. Corrective action taken.
SWIS:	3101
Investigator:	SMMARTIN
Referred To:	Not Reported
Reported to Dept:	1995-04-05
CID:	Not Reported
Water Affected:	Not Reported
Spill Source:	Institutional, Educational, Gov., Other
Spill Notifier:	Responsible Party
Cleanup Ceased:	1995-04-05
Cleanup Meets Std:	True
Last Inspection:	Not Reported
Recommended Penalty:	False
UST Trust:	False
Remediation Phase:	0
Date Entered In Computer:	1995-05-09
Spill Record Last Update:	2004-09-30
Spiller Name:	Not Reported
Spiller Company:	MARK RYAN
Spiller Address:	Not Reported
Spiller City,St,Zip:	ZZ
Spiller Company:	001
Contact Name:	Not Reported
Contact Phone:	Not Reported
DEC Memo:	"Prior to Sept, 2004 data translation this spill Lead_DEC Field was MARTINKAT "
Remarks:	"SMALL SPRAY OF FUEL REPORTED CAUSED BY TRAPPED AIR"

Material:

Site ID:	179498
Operable Unit ID:	1014285
Operable Unit:	01

302 WEST 128TH STREET, 302 WEST 128TH STREET, MANHATTAN, NY (Continued)

Material ID:	368777
Material Code:	0001A
Material Name:	#2 fuel oil
Case No.:	Not Reported
Material FA:	Petroleum
Quantity:	-1.00
Units:	Gallons
Recovered:	.00
Resource Affected:	Not Reported
Oxygenate:	Not Reported

Tank Test:

LTANKS: State and tribal leaking storage tank lists

Site ID:	179497
Spill Number/Closed Date:	9209732 / 1992-11-20
Spill Date:	1992-11-20
Spill Cause:	Tank Overfill
Spill Source:	Institutional, Educational, Gov., Other
Spill Class:	Known release with minimal potential for fire or hazard. DEC Response. Willing Responsible Party. Corrective action taken.
Cleanup Ceased:	1992-11-20
Cleanup Meets Standard:	True
SWIS:	3101
Investigator:	KSTANG
Referred To:	Not Reported
Reported to Dept:	1992-11-20
CID:	Not Reported
Water Affected:	Not Reported
Spill Notifier:	Other
Last Inspection:	Not Reported
Recommended Penalty:	False
UST Involvement:	False
Remediation Phase:	0
Date Entered In Computer:	1992-11-23
Spill Record Last Update:	1992-11-23
Spiller Name:	Not Reported
Spiller Company:	Not Reported
Spiller Address:	Not Reported
Spiller City,St,Zip:	***Update***, ZZ
Spiller County:	001
Spiller Contact:	Not Reported
Spiller Phone:	Not Reported
Spiller Extention:	Not Reported
DEC Region:	2
DER Facility ID:	150636
DEC Memo:	"Prior to Sept, 2004 data translation this spill Lead_DEC Field was TANG "

302 WEST 128TH STREET, 302 WEST 128TH STREET, MANHATTAN, NY (Continued)

Remarks:	"TRAPPED VENT-CONTAINED ON SIDEWALK"

Material:

Site ID:	179497
Operable Unit ID:	976327
Operable Unit:	01
Material ID:	406774
Material Code:	0001A
Material Name:	#2 fuel oil
Case No.:	Not Reported
Material FA:	Petroleum
Quantity:	1.00
Units:	Gallons
Recovered:	.00
Resource Affected:	Not Reported
Oxygenate:	Not Reported

Tank Test:

MAP FINDINGS

302 WEST 128TH ST/MANH 302 WEST 128TH STREET, NEW YORK CITY, NY,			S104275666
▲ D11	N 1/10 - 1/3	(574 ft. / 0.109 mi.)	State and tribal leaking storage tank lists
	5 ft. Higher Elevation	34 ft. Above Sea Level	

Worksheet:

LTANKS: State and tribal leaking storage tank lists

Site ID:	179496
Spill Number/Closed Date:	9104865 / 1991-08-05
Spill Date:	1991-08-05
Spill Cause:	Tank Overfill
Spill Source:	Institutional, Educational, Gov., Other
Spill Class:	Not Reported
Cleanup Ceased:	1991-08-05
Cleanup Meets Standard:	True
SWIS:	3101
Investigator:	KSTANG
Referred To:	Not Reported
Reported to Dept:	1991-08-05
CID:	Not Reported
Water Affected:	Not Reported
Spill Notifier:	Responsible Party
Last Inspection:	Not Reported
Recommended Penalty:	False
UST Involvement:	False
Remediation Phase:	0
Date Entered In Computer:	1991-08-07
Spill Record Last Update:	2004-09-30
Spiller Name:	Not Reported
Spiller Company:	WHALECO OIL CO
Spiller Address:	Not Reported
Spiller City,St,Zip:	ZZ
Spiller County:	001
Spiller Contact:	Not Reported
Spiller Phone:	Not Reported
Spiller Extention:	Not Reported
DEC Region:	2
DER Facility ID:	279817
DEC Memo:	"Prior to Sept, 2004 data translation this spill Lead_DEC Field was TANG "
Remarks:	"TANK OVERFILL DUE TO HUMAN ERROR,SPILL ON CONCRETE, NO DRAIN AFFECTED,SPEEDY DRY APPLIED, WHALECO OIL WILL PICK UP & DISPOSE."

Material:

Site ID:	179496
Operable Unit ID:	958918
Operable Unit:	01

302 WEST 128TH ST/MANH, 302 WEST 128TH STREET, NEW YORK CITY, NY (Continued)

Material ID:	423921
Material Code:	0001A
Material Name:	#2 fuel oil
Case No.:	Not Reported
Material FA:	Petroleum
Quantity:	4.00
Units:	Gallons
Recovered:	.00
Resource Affected:	Not Reported
Oxygenate:	Not Reported

Tank Test:

MAP FINDINGS

2391 FREDERICK DOUGLASS BLVD 2391 FREDERICK DOUGLASS BLVD, NEW YORK, NY, 10027		1015025218
▲ D12	N 1/10 - 1/3 (640 ft. / 0.121 mi.)	Historical Dry Cleaners
	5 ft. Higher Elevation	34 ft. Above Sea Level

Worksheet:

EDR Historical Cleaners: Historical Dry Cleaners

Name:	SUPER WASH 4
Year:	1999
Address:	2391 FREDERICK DOUGLASS BLVD

TTF - APARTMENT BLDG 285 ST NICHOLAS AVE, MANHATTAN, NY,			S113820399
▲ 13	W 1/10 - 1/3	(714 ft. / 0.135 mi.)	State and tribal leaking storage tank lists
	Equal Elevation	29 ft. Above Sea Level	

Worksheet:

LTANKS: State and tribal leaking storage tank lists

Site ID:	485375
Spill Number/Closed Date:	1304829 / Not Reported
Spill Date:	2013-08-02
Spill Cause:	Tank Test Failure
Spill Source:	Private Dwelling
Spill Class:	Not Reported
Cleanup Ceased:	Not Reported
Cleanup Meets Standard:	False
SWIS:	3101
Investigator:	AXDORONO
Referred To:	SUBMITTED DATA UNDER REVIEW
Reported to Dept:	2013-08-02
CID:	Not Reported
Water Affected:	Not Reported
Spill Notifier:	Tank Tester
Last Inspection:	Not Reported
Recommended Penalty:	False
UST Involvement:	False
Remediation Phase:	1
Date Entered In Computer:	2013-08-02
Spill Record Last Update:	2016-06-09
Spiller Name:	ROB HILL
Spiller Company:	APARTMENT BLDG
Spiller Address:	285 ST NICHOLAS AVE
Spiller City,St,Zip:	MANHATTAN, NY
Spiller County:	999
Spiller Contact:	ROB HILL
Spiller Phone:	(347) 589-0005
Spiller Extention:	Not Reported
DEC Region:	2
DER Facility ID:	440519
DEC Memo:	"8/5/13 TJD TTF letter prepared for project manager's signature (Piper). PBS #2-259837. Letter addressed to: Maloof & Ellis Management 2460 Lemoine Avenue 3rd Floor Fort Lee, NJ 07024 Attention: Greg Maloof (201)363-1482 unsigned letter uploaded to EDOCS 03-18-2015 - V. Brevdo This TTF Spill Case is transfered to Remediation Section B as per discussion with Chief of Spill Response on 03/17/2015. Case is further assigned to Ms. Ainura Doronova as Project Manager. - VB 03/18/2015: This spill case was transferred to

TTF - APARTMENT BLDG, 285 ST NICHOLAS AVE, MANHATTAN, NY (Continued)

A. Doronova. - AD 04/29/2015: Looked for the info in PBS database. PBS #2-259837. According to the file, the contact person is - Ezra Bennet of 281 St. Nicholas Partner LLC. AD 05/01/2015: Issued and sent a certified TTF letter to Ezra Bennet of 281 St. Nicholas Partner LLC. Response is due June 1, 2015. AD 05/18/2015: Received a response from E. Bennet. Will review. AD 06/26/2015: Reviewed the submitted documents. The cover letter from Monarch Realty Holdings LLC, says that they are not aware of a failed tank integrity test. They were informed by their boiler company that the building's tank would not withstand a pressure test and hired Alliance Mechanical to abandon the tank in place. There are affidavit from the contractor, a job invoice and copy of the check attached to the cover letter. The affidavit states that the aboveground 5,000-gallon #6 fuel oil tank was cleaned and filled with cement slurry according to the rules. AD 07/15/2015: Looked into database for the details. The spill was opened on August 2, 2013 when a 5,000-gallon #6 oil tank failed the tightness test. It was reported by Rightway Tank company. According to PBS database the tank in question is an aboveground tank in contact with soil. It was closed-in-place on April 22, 2014. Tried to contact Rightway Tank with no success. AD 08/20/2015:called and spoke with Rob Hill of Rightway Tank. He confirmed that his company performed the tank tightness test on this property on August 2, 2013. Requested to send me a copy of a tightness test report, since it was missing in our database. AD 10/2015: Called and left a message to Mr. Hill. AD"

Remarks: "Failed test. Isolation test being scheduled."

Material:

Site ID:	485375
Operable Unit ID:	1235038
Operable Unit:	01
Material ID:	2234209
Material Code:	0003A
Material Name:	#6 fuel oil
Case No.:	Not Reported
Material FA:	Petroleum
Quantity:	Not Reported
Units:	Not Reported
Recovered:	Not Reported
Resource Affected:	Not Reported
Oxygenate:	Not Reported

TTF - APARTMENT BLDG, 285 ST NICHOLAS AVE, MANHATTAN, NY (Continued)

Tank Test:

28TH PRECINCT NYPD -DDC 2271-89 EIGHTH AVE, NEW YORK, NY,		S106972053	
▼ E14	SW 1/10 - 1/3	(843 ft. / 0.16 mi.)	State and tribal leaking storage tank lists
	1 ft. Lower Elevation	28 ft. Above Sea Level	

Worksheet:

LTANKS: State and tribal leaking storage tank lists

Site ID:	347845
Spill Number/Closed Date:	0550474 / 2005-06-17
Spill Date:	1996-01-01
Spill Cause:	Tank Failure
Spill Source:	Institutional, Educational, Gov., Other
Spill Class:	Not Reported
Cleanup Ceased:	Not Reported
Cleanup Meets Standard:	False
SWIS:	3101
Investigator:	JAKOLLEE
Referred To:	Not Reported
Reported to Dept:	2005-06-17
CID:	Not Reported
Water Affected:	Not Reported
Spill Notifier:	DEC
Last Inspection:	Not Reported
Recommended Penalty:	Not Reported
UST Involvement:	True
Remediation Phase:	0
Date Entered In Computer:	2005-06-17
Spill Record Last Update:	2005-06-17
Spiller Name:	Not Reported
Spiller Company:	NYPD
Spiller Address:	Not Reported
Spiller City,St,Zip:	NY
Spiller County:	999
Spiller Contact:	TANVIR AHMAD
Spiller Phone:	(718) 391-1003
Spiller Extention:	Not Reported
DEC Region:	2
DER Facility ID:	294184
DEC Memo:	"Limited site investigation performed by Promatec/TRC, found very minor impact to soil, but not all locations were sampled, and wells installed appear not to have been downgradient from the tank. However, after meeting at site with consultants, it became apparent that additional investigation would be impossible due to space constraints and the nearby presence of subsurface utilities and a subway line. In light of this and minor nature of contamination identified, DEC agreed to No Further Action status for site in letter

28TH PRECINCT NYPD -DDC, 2271-89 EIGHTH AVE, NEW YORK, NY (Continued)

	issued 9/5/97. - J. Kolleeny"
Remarks:	"2,500-gal gasoline tank removed in mid-1990s, dispenser suspected to have leaked. Spill was not reported at the time."

Material:

Site ID:	347845
Operable Unit ID:	1105524
Operable Unit:	01
Material ID:	1521339
Material Code:	0009
Material Name:	gasoline
Case No.:	Not Reported
Material FA:	Petroleum
Quantity:	Not Reported
Units:	Not Reported
Recovered:	Not Reported
Resource Affected:	Not Reported
Oxygenate:	False

Tank Test:

APARTMENT BUILDING 8 ST NICHOLAS TERRACE, MANHATTAN, NY,			S105997932
▲ F15	NNW 1/10 - 1/3	(852 ft. / 0.161 mi.)	State and tribal leaking storage tank lists
	27 ft. Higher Elevation	56 ft. Above Sea Level	

Worksheet:

LTANKS: State and tribal leaking storage tank lists

Site ID:	111795
Spill Number/Closed Date:	0210452 / 2006-10-18
Spill Date:	2003-01-16
Spill Cause:	Tank Test Failure
Spill Source:	Institutional, Educational, Gov., Other
Spill Class:	Known release that creates potential for fire or hazard. DEC Response. Willing Responsible Party. Corrective action taken.
Cleanup Ceased:	Not Reported
Cleanup Meets Standard:	False
SWIS:	3101
Investigator:	qxabidi
Referred To:	Not Reported
Reported to Dept:	2003-01-16
CID:	282
Water Affected:	Not Reported
Spill Notifier:	Tank Tester
Last Inspection:	Not Reported
Recommended Penalty:	False
UST Involvement:	False
Remediation Phase:	0
Date Entered In Computer:	2003-01-16
Spill Record Last Update:	2006-10-18
Spiller Name:	SAME
Spiller Company:	APARTMENT BUILDING
Spiller Address:	8 ST NICHOLAS TERRACE
Spiller City,St,Zip:	MANHATTAN, NY -
Spiller County:	001
Spiller Contact:	ABRAHAM WACHLER
Spiller Phone:	(718) 731-7011
Spiller Extention:	Not Reported
DEC Region:	2
DER Facility ID:	97747
DEC Memo:	"Prior to Sept, 2004 data translation this spill Lead_DEC Field was TIPPLE/DO 1/17/03 TJD Demeo contact Bernie at NYC Tank Testing for additional information regarding tank size and building contact information. Location is unregistered with PBS. NYC Tank Testing was retained for test by Alba Combustion (718 931 1700). Tank is reportably a concrete wrapped 1,080 gallon. According to NYC Tank Testing a cut manway on top of tank is likely cause of tank test

APARTMENT BUILDING, 8 ST NICHOLAS TERRACE, MANHATTAN, NY (Continued)

failure. No reported petroleum release at location. At time of test failure 39 inches of product remain in tank. Product has not been removed. NYC Tank Testing has not been authorized to do any additional work. Rose Marie from Alba Combustion was contacted to obtain owner information and confirm tank size. Information not available at time of inquiry. Alba will call DEC with requested information ASAP. Alba Combustion called back with contact as follows: Juan Ortiz - Building Super (917)412-5688 Mercedes Gonzalez - President of Tenants Association(212)662-3373 Juan contacted and stated tank has been leaking for several months. He cleans up the oil leaking from tank enclosure on a daily basis. No plan in place to empty or repair tank. Mercedes contacted who confirmed situation is an ongoing problem. Location is a HPD building. Mercedes provided following contact for HPD: Ms. Sumada Mena (212) 863-7313 Ms. Mena contacted, she was aware of situatiuon at building and confirmed HPD retained NYC Tank Testing to test tank. Demeo directed Ms. Mena to empty tank as leak has existed for months and has not been repaired. Ms. Mena stated she was building coordinator and not the appropriate contact. Demeo was provided contact information for Willie Kesknen from Technical Services Group (212)863-7307. Demeo left message for Willie Keskinen. Mr. Keskinen Director of TIL/Tech Group from HPD has stated a contractor will be at building today to empty tank and install temporary tank. Address for HPD is 100 Gold Street, NY NY 10038. Tank Test letter not sent as tank is to be taken out of service for repairs and/or replacement. Tipple to perform site visit and assess situation. 1/17/2003 TIPPLE VISITED SITE, Spoke with the building super Jaun Ortiz the oil had been cleaned daily since the leak began months ago. The stain on the floor indicates that the oil had never gotten close to the sump area and the floor surrounding the vaulted area is sound. There is a staining on the wall adjacent to the vault indicating the high probability of a leaking fill/vent line in addition to a tank problem. Building super will call and leave message once the tank is emptied and a temporary tank installed. 05/18/06: This spill is transferred from Mr. Koon Tang to Q.Abidi. Talked to Ms. Mena on phone (212)863-7313 she said, They have changed the tank three years ago. New york city owned this building. -QA Address: HPD/TIL 100 Gold Street Room 7 T - 1 NY NY 10038 06/21/06:

APARTMENT BUILDING, 8 ST NICHOLAS TERRACE, MANHATTAN, NY (Continued)

Called to Willy Keskinen, Deputy Director, HPD. Talked to Ms. Shirley (secretary) regarding information of spill. She said she will convey to Mr. Willy and he will call me back at the ealiest. -QA 07/19/06: Called Ms. Sumada Mena and left message to call me back. -QA 07/20/06: Ms. Losario Vera (212)863-5199 called me and said she is trying to get the information regarding spill as soon as she will get she will send it to me. -QA 09/11/06: Called Mr.Willy Keskinen He was not available. Left message at (212)863-7307 Extn. 8893 to call me back regarding spill. -QA 10/12/06: Mr. Berney (718)731-7011 called me and he said he will do more researches and then he will call me back. -QA 10/18/06: Mr. Willie Keskinen, Deputy Director, TIL/Tech (Department of Housing Preservation and Development) sent me a closing confirmation letter to close the spill. According to his letter they hired S.J. Fuel company for clean up work. The purpose of installing a new oil tank was that the existing tank had a minor leak on the tank itself. No oil was spilled on the floor. The existing oil tank was old and replaced with a new tank. Also the basement has a new cement floor in and around the new tank, and shows no sign of oilk spillage. Based on these information DEC staff closed the spill. -QA "

Remarks: "TANK FAILED THE TEST' "

Material:

Site ID:	111795
Operable Unit ID:	861696
Operable Unit:	01
Material ID:	513835
Material Code:	0001A
Material Name:	#2 fuel oil
Case No.:	Not Reported
Material FA:	Petroleum
Quantity:	.00
Units:	Gallons
Recovered:	.00
Resource Affected:	Not Reported
Oxygenate:	Not Reported

Tank Test:

Site ID:	111795
Spill Tank Test:	1527951
Tank Number:	1
Tank Size:	1080

APARTMENT BUILDING, 8 ST NICHOLAS TERRACE, MANHATTAN, NY (Continued)

Test Method:	03
Leak Rate:	.00
Gross Fail:	Not Reported
Modified By:	Spills
Last Modified:	Not Reported
Test Method:	Horner EZ Check I or II

COMMERCIAL BUILDING 132 WEST 125TH STREET, NEW YORK, NY, 10027			S108059252
▼ G16	SE 1/10 - 1/3	(1022 ft. / 0.194 mi.)	State and tribal leaking storage tank lists
	3 ft. Lower Elevation	26 ft. Above Sea Level	

Worksheet:

LTANKS: State and tribal leaking storage tank lists

Site ID:	365107
Spill Number/Closed Date:	0602595 / 2007-01-18
Spill Date:	2006-06-07
Spill Cause:	Tank Failure
Spill Source:	Commercial/Industrial
Spill Class:	Known release with minimal potential for fire or hazard. DEC Response. Willing Responsible Party. Corrective action taken.
Cleanup Ceased:	Not Reported
Cleanup Meets Standard:	False
SWIS:	3101
Investigator:	SFRAHMAN
Referred To:	Not Reported
Reported to Dept:	2006-06-07
CID:	409
Water Affected:	Not Reported
Spill Notifier:	Local Agency
Last Inspection:	Not Reported
Recommended Penalty:	False
UST Involvement:	False
Remediation Phase:	0
Date Entered In Computer:	2006-06-07
Spill Record Last Update:	2007-01-18
Spiller Name:	MARLON JOESPH
Spiller Company:	COMMERCIAL BUILDING
Spiller Address:	149 WEST 124TH ST
Spiller City,St,Zip:	MANHATTAN, NY
Spiller County:	001
Spiller Contact:	MARLON JOESPH
Spiller Phone:	(718) 772-7949
Spiller Extention:	Not Reported
DEC Region:	2
DER Facility ID:	22245
DEC Memo:	"06/08/06 Sharif Rahman- 2500 gallons tank, not vaulted but wrapped with concrete, leaking at the bottom, tiny puddle by the tank.No PBS record found.A letter was sent asking to clean up , investigation and registration of the tank to Eugene Webb 2534 Adam Clayton Powell Blvd New York, NY 10039 12/18/06 Rahman- I spoke with Mr. Webb today.He indicated that the old tank has been replaced and a new tank is in place.As of now, no PBS application has been submitted to the

COMMERCIAL BUILDING, 132 WEST 125TH STREET, NEW YORK, NY 10027 (Continued)

department.He will make sure with the contractor, who is working on it to send DEC all necessary documents. 01/18/07 Rahman- Report by PTC.The old 2500 gallon tank was removed, the floor was cleaned using oil absorbent.PTC claimed the concrete floor under the tank was found to be free of any contamination.The floor area was found to be over eighteen inches thick and free of cracks or faults.Therefore, soil samples were not obtainable.PBS application has been filed for new tank."

Remarks: "CLEAN UP IS NOT IN PROCESS. TOMORROW THEY WILL CLEAN IT UP."

Material:

Site ID:	365107
Operable Unit ID:	1123120
Operable Unit:	01
Material ID:	2112593
Material Code:	0003A
Material Name:	#6 fuel oil
Case No.:	Not Reported
Material FA:	Petroleum
Quantity:	30.00
Units:	Gallons
Recovered:	.00
Resource Affected:	Not Reported
Oxygenate:	Not Reported

Tank Test:

YOUNG RESIDENCE 355 W. 123RD ST., NEW YORK, NY,			S107416936
▲ 17	W 1/10 - 1/3	(1038 ft. / 0.197 mi.)	State and tribal leaking storage tank lists
	Equal Elevation	29 ft. Above Sea Level	

Worksheet:

LTANKS: State and tribal leaking storage tank lists

Site ID:	353832
Spill Number/Closed Date:	0508285 / 2006-09-29
Spill Date:	2005-10-11
Spill Cause:	Tank Failure
Spill Source:	Private Dwelling
Spill Class:	Possible release with minimal potential for fire or hazard or Known release with no damage. No DEC Response. No corrective action required.
Cleanup Ceased:	Not Reported
Cleanup Meets Standard:	False
SWIS:	3101
Investigator:	SFRAHMAN
Referred To:	Not Reported
Reported to Dept:	2005-10-11
CID:	406
Water Affected:	Not Reported
Spill Notifier:	Other
Last Inspection:	Not Reported
Recommended Penalty:	False
UST Involvement:	False
Remediation Phase:	0
Date Entered In Computer:	2005-10-11
Spill Record Last Update:	2006-09-29
Spiller Name:	JAMES YOUNG
Spiller Company:	YOUNG RESIDENCE
Spiller Address:	355 W. 123RD ST.
Spiller City,St,Zip:	NEW YORK, NY
Spiller County:	001
Spiller Contact:	JAMES YOUNG
Spiller Phone:	(212) 828-8573
Spiller Extention:	Not Reported
DEC Region:	2
DER Facility ID:	301165
DEC Memo:	"Sangesland called Petro requesting further details - Rep will call back This spill needs follow-up 10.28.05 Sharif- I called James Young who was not available at that time.Left messege for him to call back about the clean up of the spill. 03/01/06 Sharif Rahman- I spoke with Madeline Reese,(212)828-8573 and she would relay the department's concern to James Young. 03/27/06 Sharif Rahman- Clean up letter went to James Young 355 W 123rd Street, Apt#1A New York, NY 10027 05/11/06

YOUNG RESIDENCE, 355 W. 123RD ST., NEW YORK, NY (Continued)

Sharif Rahman- I called Petro ,516-686-2030 and spoke with Keanny @ ext.3324. He informed me the customer's account is not active now and the customer did not respond to fix the tank problem. So, they suspended the delivery due to unsafe condition of the tank. 08/07/06 Rahman- Tried to inspect the baement tank room, but could not get access as no body was found in the house. It looked like the house is now abandoned and no body lives there.Certified mail letter dated May 11' 06 returned undelivered."

Remarks: "Tank was leaking releasing 5 gal of material onto the dirt floor. Petro will be stopping the leak. Unknown who is doing the clean up."

Material:

Site ID:	353832
Operable Unit ID:	1111282
Operable Unit:	01
Material ID:	2101322
Material Code:	0001A
Material Name:	#2 fuel oil
Case No.:	Not Reported
Material FA:	Petroleum
Quantity:	5.00
Units:	Gallons
Recovered:	.00
Resource Affected:	Not Reported
Oxygenate:	Not Reported

Tank Test:

Site ID:	353832
Spill Tank Test:	1549389
Tank Number:	Not Reported
Tank Size:	275
Test Method:	00
Leak Rate:	.00
Gross Fail:	Not Reported
Modified By:	Watchdog
Last Modified:	Not Reported
Test Method:	Unknown

RESI: SINGER 25-35 ST NICHOLAS TERR, MANHATTAN, NY,			S105230209
▲ F18	NNW 1/10 - 1/3	(1074 ft. / 0.203 mi.)	State and tribal leaking storage tank lists
	43 ft. Higher Elevation	72 ft. Above Sea Level	

Worksheet:

LTANKS: State and tribal leaking storage tank lists

Site ID:	152556
Spill Number/Closed Date:	0106979 / 2001-10-10
Spill Date:	2001-10-05
Spill Cause:	Tank Overfill
Spill Source:	Private Dwelling
Spill Class:	Known release with minimal potential for fire or hazard. DEC Response. Willing Responsible Party. Corrective action taken.
Cleanup Ceased:	Not Reported
Cleanup Meets Standard:	False
SWIS:	3101
Investigator:	MXTIPPLE
Referred To:	Not Reported
Reported to Dept:	2001-10-05
CID:	323
Water Affected:	Not Reported
Spill Notifier:	Affected Persons
Last Inspection:	Not Reported
Recommended Penalty:	False
UST Involvement:	False
Remediation Phase:	0
Date Entered In Computer:	2001-10-05
Spill Record Last Update:	2001-10-10
Spiller Name:	PETER V'ARCO
Spiller Company:	RESI: SINGER
Spiller Address:	25-35 ST NICHOLAS TERR
Spiller City,St,Zip:	MANHATTAN, ZZ
Spiller County:	001
Spiller Contact:	PETER V'ARCO
Spiller Phone:	(718) 855-6060
Spiller Extention:	Not Reported
DEC Region:	2
DER Facility ID:	129501
DEC Memo:	"Prior to Sept, 2004 data translation this spill Lead_DEC Field was TIPPLE 10/10 SPILL CONTAINED ON SIDEWALK, NO DRAINS IMPACTED, CLEANUP COMPLETE"
Remarks:	"order was confirmed and was wrong, spill contained and cleaned up."

Material:

Site ID:	152556
Operable Unit ID:	844057

RESI: SINGER, 25-35 ST NICHOLAS TERR, MANHATTAN, NY (Continued)

Operable Unit:	01
Material ID:	531818
Material Code:	0003A
Material Name:	#6 fuel oil
Case No.:	Not Reported
Material FA:	Petroleum
Quantity:	15.00
Units:	Gallons
Recovered:	15.00
Resource Affected:	Not Reported
Oxygenate:	Not Reported

Tank Test:

235 ST NICHOLAS AVE 235 ST NICHOLAS AVENUE, MANHATTAN, NY,		S100879167	
▲ E19	SW 1/10 - 1/3	(1085 ft. / 0.205 mi.)	State and tribal leaking storage tank lists Other Standard Environmental Records
	Equal Elevation	29 ft. Above Sea Level	

Worksheet:

SPILLS: Other Standard Environmental Records

Facility ID:	1001594
Facility Type:	ER
DER Facility ID:	389528
Site ID:	434660
DEC Region:	2
Spill Date:	2010-05-11
Spill Number/Closed Date:	1001594 / 2010-07-06
Spill Cause:	Unknown
Spill Class:	Known release with minimal potential for fire or hazard. DEC Response. Willing Responsible Party. Corrective action taken.
SWIS:	3101
Investigator:	hrpatel
Referred To:	Not Reported
Reported to Dept:	2010-05-11
CID:	Not Reported
Water Affected:	Not Reported
Spill Source:	Gasoline Station or other PBS Facility
Spill Notifier:	Other
Cleanup Ceased:	Not Reported
Cleanup Meets Std:	False
Last Inspection:	Not Reported
Recommended Penalty:	False
UST Trust:	False
Remediation Phase:	0
Date Entered In Computer:	2010-05-11
Spill Record Last Update:	2013-05-07
Spiller Name:	Not Reported
Spiller Company:	FORMER GAS STATION
Spiller Address:	235 ST NICHOLAS AVE
Spiller City,St,Zip:	NY
Spiller Company:	999
Contact Name:	PETE CHEN
Contact Phone:	Not Reported
DEC Memo:	"Sangesland spoke to Pete Chen of city DEP. He said they were called to the site by complaints of petroleum odor. Area was fenced off, but there was a large puddle of oil in the center of the lot. Property owner is MOTIVA ENTERPRISES LLC Motiva Environmental manager: John Sexton 713-241-1507 Cross Ref PBS#2-190810 6/3/2010 Sangesland heard back from John Sexton at Motiva(Shell). He said they pulled tanks

235 ST NICHOLAS AVE, 235 ST NICHOLAS AVENUE, MANHATTAN, NY (Continued)

	from the site within the last year and had an argument with the property owner. They believe someone opened the gates and dumped petroleum on the surface to create a new problem at the site. Motiva has hired a company to come in and dig out the contaminated soil. New end point samples were taken and a complete new closure report will be submitted when the results come back. Site contact for Motiva is: Robe Rule 540-943-8468 07/02/10-Hiralkumar Patel. found case assigned to me. letter has not been sent out yet. 07/06/10-Hiralkumar Patel. 2:03 PM:- spoke with Mr. Rule. he mentioned that report was submitted to DEC Piper under spill #: 0702470. received report from DEC Piper. surface spill was found in May. site developer hired contractor to remove soil. excavated 8 ft by 8 ft area to 3 ft depth. collected two endpoint samples. no contamination in endpoint samples. based on submitted report, case closed. **refer to spill #: 0702470.** Based on the information provided by the consultant Charles Sosik (Environmental Business Consultants) this spill was reopened."
Remarks:	"contaminated soil found at old gas station"

Material:

Site ID:	434660
Operable Unit ID:	1185473
Operable Unit:	01
Material ID:	2179835
Material Code:	0066A
Material Name:	unknown petroleum
Case No.:	Not Reported
Material FA:	Petroleum
Quantity:	4.00
Units:	Gallons
Recovered:	Not Reported
Resource Affected:	Not Reported
Oxygenate:	Not Reported

Tank Test:

LTANKS: State and tribal leaking storage tank lists

Site ID:	149164
Spill Number/Closed Date:	9312945 / 2003-10-15
Spill Date:	1994-02-02
Spill Cause:	Tank Test Failure
Spill Source:	Gasoline Station or other PBS Facility
Spill Class:	Known release with minimal potential for fire or hazard. DEC Response. Willing Responsible Party. Corrective action taken.

235 ST NICHOLAS AVE, 235 ST NICHOLAS AVENUE, MANHATTAN, NY (Continued)

Cleanup Ceased:	Not Reported
Cleanup Meets Standard:	False
SWIS:	3101
Investigator:	SJMILLER
Referred To:	Not Reported
Reported to Dept:	1994-02-02
CID:	Not Reported
Water Affected:	Not Reported
Spill Notifier:	Tank Tester
Last Inspection:	Not Reported
Recommended Penalty:	False
UST Involvement:	True
Remediation Phase:	0
Date Entered In Computer:	1994-02-03
Spill Record Last Update:	2003-10-16
Spiller Name:	Not Reported
Spiller Company:	SAME
Spiller Address:	Not Reported
Spiller City,St,Zip:	NY
Spiller County:	999
Spiller Contact:	Not Reported
Spiller Phone:	Not Reported
Spiller Extention:	Not Reported
DEC Region:	2
DER Facility ID:	126907
DEC Memo:	"Prior to Sept, 2004 data translation this spill Lead_DEC Field was MILLER 10/10/95: This is additional information about material spilled from the translation of the old spill file: TTF."
Remarks:	"EIR - 2/3/94 TEST INCONCLUSIVE -"

Material:

Site ID:	149164
Operable Unit ID:	991452
Operable Unit:	01
Material ID:	388349
Material Code:	0009
Material Name:	gasoline
Case No.:	Not Reported
Material FA:	Petroleum
Quantity:	-1.00
Units:	Pounds
Recovered:	.00
Resource Affected:	Not Reported
Oxygenate:	Not Reported

Tank Test:

Site ID:	149164
Spill Tank Test:	1542404

235 ST NICHOLAS AVE, 235 ST NICHOLAS AVENUE, MANHATTAN, NY (Continued)

Tank Number:	Not Reported
Tank Size:	0
Test Method:	00
Leak Rate:	.00
Gross Fail:	Not Reported
Modified By:	Spills
Last Modified:	Not Reported
Test Method:	Unknown

Site ID:	273400
Spill Number/Closed Date:	8900371 / 2003-10-15
Spill Date:	1989-04-12
Spill Cause:	Tank Test Failure
Spill Source:	Gasoline Station or other PBS Facility
Spill Class:	Known release with minimal potential for fire or hazard. DEC Response. Willing Responsible Party. Corrective action taken.
Cleanup Ceased:	1989-04-19
Cleanup Meets Standard:	True
SWIS:	3101
Investigator:	SULLIVAN
Referred To:	Not Reported
Reported to Dept:	1989-04-13
CID:	Not Reported
Water Affected:	Not Reported
Spill Notifier:	Tank Tester
Last Inspection:	Not Reported
Recommended Penalty:	False
UST Involvement:	True
Remediation Phase:	0
Date Entered In Computer:	1989-04-13
Spill Record Last Update:	2003-10-16
Spiller Name:	ROBERT SANFORD
Spiller Company:	SHELL
Spiller Address:	Not Reported
Spiller City,St,Zip:	ZZ
Spiller County:	001
Spiller Contact:	Not Reported
Spiller Phone:	Not Reported
Spiller Extention:	Not Reported
DEC Region:	2
DER Facility ID:	222417
DEC Memo:	""
Remarks:	"TWO 4K TANKS FAILED PETRO. LR'S = -1.076GPH & -0.735GPH, WAS DETERMINED TANKS FAILED BECAUSE OF TRAPPED AIR, TANKS WERE RETESTED & PASSED."

Material:

Site ID:	273400
Operable Unit ID:	926671

235 ST NICHOLAS AVE, 235 ST NICHOLAS AVENUE, MANHATTAN, NY (Continued)

Operable Unit:	01
Material ID:	451711
Material Code:	0009
Material Name:	gasoline
Case No.:	Not Reported
Material FA:	Petroleum
Quantity:	-1.00
Units:	Pounds
Recovered:	.00
Resource Affected:	Not Reported
Oxygenate:	Not Reported

Tank Test:

Site ID:	273400
Spill Tank Test:	1535335
Tank Number:	Not Reported
Tank Size:	0
Test Method:	00
Leak Rate:	.00
Gross Fail:	Not Reported
Modified By:	Spills
Last Modified:	Not Reported
Test Method:	Unknown

MAP FINDINGS

FORMER SHELL SERVICE STATION AND PARKING GARAGE 225-237 ST. NICHOLAS AVENUE, NEW YORK, NY, 10027			S110610533
▲ 20	SW 1/10 - 1/3	(1120 ft. / 0.212 mi.)	State and tribal Brownfields sites
	Equal Elevation	29 ft. Above Sea Level	

Worksheet:

BROWNFIELDS: State and tribal Brownfields sites

Program:	BCP
Site Code:	420721
Acres:	0.468
HW Code:	C231067
SWIS:	3101
Town:	New York City
Record Added Date:	10/20/2009
Record Updated Date:	07/07/2015
Update By:	JHOCONNE
Site Description:	Location:The Former Shell Service Station and Parking garage site is located in an urban area. The site is located on St. Nicholas Ave., between 121st Street (south) and 122nd Street (north) in the Borough of Manhattan.Site Features:The site currently contains an operating multi-story parking garage and a former gasoline service station with automobile repair facility. The site is comprised of two adjacent tax parcels (Lots 30 and 35) totaling approximately 0.468 acres.Current Zoning and Land Use:The site is zoned R8A/R7A (residential) with a C2-4 (commercial) overlay. Current use is commercial. Surrounding properties include a mix of multi-family residential and commercial/retail uses. The intended use is mixed-use residential and commercial with community facility space. Past Use of the site:Prior uses on Lot 30 include coal storage, a junkyard and the parking garage. On Lot 35, the former uses include a carriage factory, auto repair and the gas station.Site Geology and HydrogeologyDepth to groundwater is approximately 20 feet below ground surface. Groundwater flows to the north.
Env Problem:	Nature and Extent of Contamination:Based upon the results of several investigations, contaminants of concern include volatile organic compounds (VOCs), semi-volatile organic compounds (SVOCs), metals and polychlorinated biphenyls (PCBs). The contaminants of concern do not appear to be contributing to off-site environmental impacts that require additional investigation or remedial action. Soil Volatile organic compounds (VOCs) were found at concentrations exceeding the

FORMER SHELL SERVICE STATION AND PARKING GARAGE, 225-237 ST. NICHOLAS AVENUE, NEW YORK, NY 10027 (Continued)

Unrestricted Use Soil Cleanup Objectives, including acetone at 0.056 ppm and methylene chloride at a concentration of 0.22 ppm. In addition, Stoddard solvent was identified at a concentration of 671 ppm. Semi-volatile organic compounds (SVOCs) have been found including benzo(a)anthracene at 2.3 ppm, benzo(a)pyrene at 2 ppm, and benzon(k)fluoranthene at 3.6 ppm Two metals were detected at concentrations exceeding their respective UUSCOs: lead at 2980 ppm and mercury at 2.45 ppm.Groundwater - The results from groundwater samples show detections of several VOCs above groundwater standards including 1,1,2-trichloroethane (2.9 ppb), 2-isopropyltoluene (9.1 ppb), total xylenes (25 ppb), tetramethylbenzene (43 ppb), 1,2,4-trimethylbenzene (11 ppb), isopropylbenzene (19 ppb) and n-propylbenzene (30 ppb). Several SVOCs were also detected above their respective groundwater standards, including benzo(a)anthracene at 0.07 ppb, benzo(b)fluoranthene at 0.09 ppb, benzo(k)fluoranthene at 0.03 ppb, chrysene at 0.07 ppb, and ideno(1,2,3)pyrene at 0.04 ppb. PCBs were detected in groundwater above standards at 2.2 ppb. Soil Vapor Elevated concentrations of several petroleum VOCs (including 1,2,4-trimethylbenzene at 26 ug/m3 and xylenes at 100 ug/m3) and chlorinated solvents (tetrachloroethylene at 112 ug/m3 and trichloroethene at 14.9 ug/m3) were found throughout the site. The investigation indicates that the presence of PCE in soil vapor can likely be attributed to an off-site source, due to the lack of PCE in on-site soil or groundwater.Significant Threat:NYSDEC and NYSDOH have determined that this site does not pose a significant threat to human health or the environment.

Health Problem:

Persons who dig below the ground surface may come into contact with contaminants in subsurface soil. People are not drinking the contaminated groundwater because the area is served by a public water supply that is not affected by this contamination. Volatile organic compounds in the groundwater may move into the soil vapor (air spaces within the soil), which in turn may move into overlying buildings and affect the indoor air quality. This process, which is similar to the movement of radon gas from the subsurface into the indoor air of buildings, is referred to as soil vapor intrusion. Because there are no occupied enclosed structures at the site, inhalation of site-related contaminants due to soil vapor intrusion does not represent a current concern. Sampling indicates that off-site soil

FORMER SHELL SERVICE STATION AND PARKING GARAGE, 225-237 ST. NICHOLAS AVENUE, NEW YORK, NY 10027 (Continued)

vapor intrusion as a result of this site is not a concern for off-site buildings.

APT BUILDING 137 WEST 128TH ST, MANHATTAN, NY,			S105055126
▲ 21	E 1/10 - 1/3	(1127 ft. / 0.213 mi.)	State and tribal leaking storage tank lists
	Equal Elevation	29 ft. Above Sea Level	

Worksheet:

LTANKS: State and tribal leaking storage tank lists

Site ID:	137739
Spill Number/Closed Date:	0103076 / 2005-12-21
Spill Date:	2001-06-20
Spill Cause:	Tank Test Failure
Spill Source:	Institutional, Educational, Gov., Other
Spill Class:	Known release that creates potential for fire or hazard. DEC Response. Willing Responsible Party. Corrective action taken.
Cleanup Ceased:	Not Reported
Cleanup Meets Standard:	False
SWIS:	3101
Investigator:	ADEBONG
Referred To:	Not Reported
Reported to Dept:	2001-06-20
CID:	257
Water Affected:	Not Reported
Spill Notifier:	Tank Tester
Last Inspection:	Not Reported
Recommended Penalty:	False
UST Involvement:	False
Remediation Phase:	0
Date Entered In Computer:	2001-06-20
Spill Record Last Update:	2005-12-21
Spiller Name:	Not Reported
Spiller Company:	SAME
Spiller Address:	Not Reported
Spiller City,St,Zip:	NY
Spiller County:	999
Spiller Contact:	TED MAFFEI
Spiller Phone:	(718) 361-9910
Spiller Extention:	Not Reported
DEC Region:	2
DER Facility ID:	117787
DEC Memo:	"Prior to Sept, 2004 data translation this spill Lead_DEC Field was SANGESLAND Staff received a closure report from TDX construction Corporation of 24-20 jackson avenune Long Island city ny 11101. A review of the cloure report indicated that there is no need for further remedial actions on this site. "
Remarks:	"WILL BUT IN A TEMP TANK AND REMOVE OLD ONE"

Material:

APT BUILDING, 137 WEST 128TH ST, MANHATTAN, NY (Continued)

Site ID:	137739
Operable Unit ID:	841762
Operable Unit:	01
Material ID:	535171
Material Code:	0001A
Material Name:	#2 fuel oil
Case No.:	Not Reported
Material FA:	Petroleum
Quantity:	.00
Units:	Gallons
Recovered:	.00
Resource Affected:	Not Reported
Oxygenate:	Not Reported

Tank Test:

152 WEST 124TH STREET - TTF 152 WEST 124TH STREET, NEW YORK, NY, 10027			S103517646
▼ G22	SE 1/10 - 1/3	(1139 ft. / 0.216 mi.)	State and tribal leaking storage tank lists State and tribal registered storage tank lists
	3 ft. Lower Elevation	26 ft. Above Sea Level	

Worksheet:

HIST AST: State and tribal registered storage tank lists

PBS Number:	2-470287
SWIS Code:	6201
Operator:	P. LODH
Facility Phone:	(212) 806-8091
Facility Addr2:	152 WEST 124TH STREET
Facility Type:	Not Reported
Emergency:	MILTON MASTER
Emergency Tel:	(212) 806-8213
Old PBSNO:	Not Reported
Date Inspected:	Not Reported
Inspector:	Not Reported
Result of Inspection:	Not Reported
Owner Name:	CITY OF NEW YORK H.P.D.
Owner Address:	75 MAIDEN LANE
Owner City,St,Zip:	NEW YORK, NY 10038
Federal ID:	Not Reported
Owner Tel:	(212) 806-8091
Owner Type:	Not Reported
Owner Subtype:	Not Reported
Mailing Contact:	Not Reported
Mailing Name:	CITY OF NEW YORK H.P.D.
Mailing Address:	75 MAIDEN LANE
Mailing Address 2:	Not Reported
Mailing City,St,Zip:	NEW YORK, NY 10038
Mailing Telephone:	(212) 806-8091
Owner Mark:	First Owner
Facility Status:	1 - Active PBS facility, i.e. total capacity of the PBS tanks is greater than 1,100 gallons, regardless if Subpart 360-14 tanks exist or not at the facility.
Certification Flag:	False
Certification Date:	03/28/1989
Expiration:	03/28/1994
Renew Flag:	False
Renew Date:	Not Reported
Total Capacity:	2000
FAMT:	True
Facility Screen:	Minor Data Missing
Owner Screen:	Minor Data Missing
Tank Screen:	Minor Data Missing
Dead Letter:	False
CBS Number:	Not Reported
Town or City:	NEW YORK CITY

152 WEST 124TH STREET - TTF, 152 WEST 124TH STREET, NEW YORK, NY 10027 (Continued)

County Code:	62
Town or City Code:	01
Region:	2
Tank ID:	001
Tank Location:	ABOVEGROUND
Tank Status:	In Service
Install Date:	Not Reported
Capacity (Gal):	2000
Product Stored:	NOS 1,2, OR 4 FUEL OIL
Tank Type:	Steel/carbon steel
Tank Internal:	Not Reported
Tank External:	Not Reported
Pipe Location:	Not Reported
Pipe Type:	STEEL/IRON
Pipe Internal:	Not Reported
Pipe External:	Not Reported
Tank Containment:	None
Leak Detection:	0
Overfill Protection:	4
Dispenser Method:	Suction
Date Tested:	Not Reported
Next Test Date:	Not Reported
Missing Data for Tank:	Minor Data Missing
Date Closed:	Not Reported
Test Method:	Not Reported
Deleted:	False
Updated:	False
SPDES Number:	Not Reported
Lat/Long:	Not Reported

LTANKS: State and tribal leaking storage tank lists

Site ID:	61618
Spill Number/Closed Date:	9800366 / 2013-11-25
Spill Date:	1998-04-07
Spill Cause:	Tank Test Failure
Spill Source:	Institutional, Educational, Gov., Other
Spill Class:	Possible release with minimal potential for fire or hazard or Known release with no damage. DEC Response. Willing Responsible Party. Corrective action taken.
Cleanup Ceased:	Not Reported
Cleanup Meets Standard:	False
SWIS:	3101
Investigator:	TJDEMEO
Referred To:	Not Reported
Reported to Dept:	1998-04-08
CID:	311
Water Affected:	Not Reported
Spill Notifier:	Tank Tester
Last Inspection:	Not Reported
Recommended Penalty:	False

152 WEST 124TH STREET - TTF, 152 WEST 124TH STREET, NEW YORK, NY 10027 (Continued)

UST Involvement:	False
Remediation Phase:	0
Date Entered In Computer:	1998-04-08
Spill Record Last Update:	2014-03-04
Spiller Name:	ROYAL ENVIRONMENTAL
Spiller Company:	UNK
Spiller Address:	Not Reported
Spiller City,St,Zip:	ZZ
Spiller County:	001
Spiller Contact:	ROYAL ENVIRONMENTAL
Spiller Phone:	(914) 934-5992
Spiller Extention:	Not Reported
DEC Region:	2
DER Facility ID:	20544
DEC Memo:	"06/08/10 - LZ Sent a TTF letter (eDocs) to 152 West 124th Street, NY, NY, attention P. Loth. Prior to Sept, 2004 data translation this spill Lead_DEC Field was M TIBBE Jacob- Property owner is NYC H.P.D. Made five to nine calls to the NYC housing department. 4/26/06- Jacob- Sending file back to region 2 08/13/12 - LZ As Randy Austin requested, the spill has been reassigned to Tim DeMeo 3/5/13 TJD T/C with Kwanza S Smith (Project/Office Manager)ddm development and services 212-410-7296 phone 212-410-2751 fax www.ddmdevelopment.com She has provided a copy of DEC record concerning this matter obtained through the FOIL process. Documentation provided is incomplete and does not contain the minimum information necessary in support of spill closure. Kwanza Smith was provided contact information for ProTest who had performed the original tank tightness test and further instructed to review available documentation to provide failing and passing tightness tests as well as a description of repairs. 11/21/13-Vought-Received call from Julisa Santana (Lemlen Wolfe Ph:718-884-4689) and they are new property managers. They removed tank and want to send affadavit of tank removal as instructed by DEC Demeo. Vought provided her email and she will email Demeo affadavit. 11/25/13 TJD T/C with Julissa Santana (Lemlen Wolfe Ph:718-884-4689) - new property manager. Ms. Santana provided affadavid of tank removal performed by All American Heating (11/13/13) - no prior notice was provided to DEC regarding scheduled work. DEC informed Ms. Santana a description of the work is required including a statement that no contamination was observed following the removal of the 2,500 gallon AST. As per discussion with Ms. Santana, the property is currently vacant and undergoing top to

152 WEST 124TH STREET - TTF, 152 WEST 124TH STREET, NEW YORK, NY 10027 (Continued)

bottom renovations/redevelopment. There is currently no heating system or tank storage in place - as part of renovations a new gas burner will be installed. Awaiting requested correspondence. 11/25/13 TJD File review. All required closure documentation has been received - uploaded to EDOCS. No DEC inspection perfomed - closure determination based upon file review. No further action is required. Spill closed."

Remarks: "CALLER TESTED THE TANK WHICH FAILED."

Material:

Site ID:	61618
Operable Unit ID:	1057713
Operable Unit:	01
Material ID:	322342
Material Code:	0001A
Material Name:	#2 fuel oil
Case No.:	Not Reported
Material FA:	Petroleum
Quantity:	.00
Units:	Gallons
Recovered:	.00
Resource Affected:	Not Reported
Oxygenate:	Not Reported

Tank Test:

Site ID:	61618
Spill Tank Test:	1545756
Tank Number:	1
Tank Size:	2000
Test Method:	03
Leak Rate:	.00
Gross Fail:	Not Reported
Modified By:	Spills
Last Modified:	Not Reported
Test Method:	Horner EZ Check I or II

AST: State and tribal registered storage tank lists

Region:	STATE
DEC Region:	2
Site Status:	Active
Facility Id:	2-470287
Program Type:	PBS
UTM X:	588813.48383
UTM Y:	4517951.30179
Expiration Date:	03/28/1994

152 WEST 124TH STREET - TTF, 152 WEST 124TH STREET, NEW YORK, NY 10027 (Continued)

Site Type:	Unknown

Affiliation Records:

Site Id:	20585
Affiliation Type:	Facility Owner
Company Name:	CITY OF NEW YORK H.P.D.
Contact Type:	Not Reported
Contact Name:	Not Reported
Address1:	75 MAIDEN LANE
Address2:	Not Reported
City:	NEW YORK
State:	NY
Zip Code:	10038
Country Code:	001
Phone:	(212) 806-8565
EMail:	Not Reported
Fax Number:	Not Reported
Modified By:	TRANSLAT
Date Last Modified:	2004-03-04

Site Id:	20585
Affiliation Type:	Mail Contact
Company Name:	CITY OF NEW YORK H.P.D.
Contact Type:	Not Reported
Contact Name:	Not Reported
Address1:	75 MAIDEN LANE
Address2:	Not Reported
City:	NEW YORK
State:	NY
Zip Code:	10038
Country Code:	001
Phone:	(212) 806-8565
EMail:	Not Reported
Fax Number:	Not Reported
Modified By:	TRANSLAT
Date Last Modified:	2004-03-04

Site Id:	20585
Affiliation Type:	On-Site Operator
Company Name:	152 WEST 124TH STREET
Contact Type:	Not Reported
Contact Name:	P. LODH
Address1:	Not Reported
Address2:	Not Reported
City:	Not Reported
State:	NN
Zip Code:	Not Reported
Country Code:	001
Phone:	(212) 806-8091
EMail:	Not Reported
Fax Number:	Not Reported

152 WEST 124TH STREET - TTF, 152 WEST 124TH STREET, NEW YORK, NY 10027 (Continued)

Modified By:	TRANSLAT
Date Last Modified:	2004-03-04
Site Id:	20585
Affiliation Type:	Emergency Contact
Company Name:	CITY OF NEW YORK H.P.D.
Contact Type:	Not Reported
Contact Name:	MILTON MASTER
Address1:	Not Reported
Address2:	Not Reported
City:	Not Reported
State:	NN
Zip Code:	Not Reported
Country Code:	001
Phone:	(212) 806-8213
EMail:	Not Reported
Fax Number:	Not Reported
Modified By:	TRANSLAT
Date Last Modified:	2004-03-04

Tank Info:

Tank Number:	001
Tank Id:	37333
Material Code:	0001
Common Name of Substance:	#2 Fuel Oil (On-Site Consumption)

Equipment Records:

H00 - Tank Leak Detection - None

C00 - Pipe Location - No Piping

I04 - Overfill - Product Level Gauge (A/G)

A00 - Tank Internal Protection - None

G00 - Tank Secondary Containment - None

L09 - Piping Leak Detection - Exempt Suction Piping

D01 - Pipe Type - Steel/Carbon Steel/Iron

J02 - Dispenser - Suction Dispenser

B00 - Tank External Protection - None

F00 - Pipe External Protection - None

Tank Location:	1
Tank Type:	Steel/Carbon Steel/Iron
Tank Status:	In Service
Pipe Model:	Not Reported
Install Date:	Not Reported
Capacity Gallons:	2000
Tightness Test Method:	NN
Date Test:	Not Reported
Next Test Date:	Not Reported

152 WEST 124TH STREET - TTF, 152 WEST 124TH STREET, NEW YORK, NY 10027 (Continued)

Date Tank Closed:	Not Reported
Register:	True
Modified By:	TRANSLAT
Last Modified:	03/04/2004
Material Name:	Not Reported

MT. WILSON PARTNERS APTS. 412 W.129TH STREET, MANHATTAN, NY,			S102660094
▲ 23	NNW 1/10 - 1/3	(1264 ft. / 0.239 mi.)	State and tribal leaking storage tank lists
	45 ft. Higher Elevation	74 ft. Above Sea Level	

Worksheet:

LTANKS: State and tribal leaking storage tank lists

Site ID:	298113
Spill Number/Closed Date:	9401941 / 1994-07-10
Spill Date:	1994-02-20
Spill Cause:	Tank Failure
Spill Source:	Commercial/Industrial
Spill Class:	Known release with minimal potential for fire or hazard. DEC Response. Willing Responsible Party. Corrective action taken.
Cleanup Ceased:	1994-05-14
Cleanup Meets Standard:	True
SWIS:	3101
Investigator:	MCTIBBE
Referred To:	Not Reported
Reported to Dept:	1994-02-20
CID:	Not Reported
Water Affected:	Not Reported
Spill Notifier:	Responsible Party
Last Inspection:	Not Reported
Recommended Penalty:	False
UST Involvement:	False
Remediation Phase:	0
Date Entered In Computer:	1994-05-24
Spill Record Last Update:	2003-01-31
Spiller Name:	Not Reported
Spiller Company:	SAME
Spiller Address:	Not Reported
Spiller City,St,Zip:	NY
Spiller County:	999
Spiller Contact:	SUPERINTENDENT APT. 12
Spiller Phone:	(212) 663-9334
Spiller Extention:	Not Reported
DEC Region:	2
DER Facility ID:	241197
DEC Memo:	"Prior to Sept, 2004 data translation this spill Lead_DEC Field was TIBBE A.L. EASTMOND HIRED TO CLEAN COURTYARD AND STORM DRAIN. CLEANED BY SPILLER. "
Remarks:	"SPILL ONTO COURT YARD. VIA INTO STORM DRAIN. IN PROCESS OF BEING CLEANED UP VIA AL. EASTMOND & SONS. MARK TIBBE ON SCEENE HERNANDEZ OF DEP ON SCENE. CLEANUP TODAY."

Material:

MT. WILSON PARTNERS APTS., 412 W.129TH STREET, MANHATTAN, NY (Continued)

Site ID:	298113
Operable Unit ID:	995618
Operable Unit:	01
Material ID:	385680
Material Code:	0003A
Material Name:	#6 fuel oil
Case No.:	Not Reported
Material FA:	Petroleum
Quantity:	100.00
Units:	Gallons
Recovered:	100.00
Resource Affected:	Not Reported
Oxygenate:	Not Reported

Tank Test:

344 WEST 122ND STREET 344 WEST 122ND STREET, MANHATTAN, NY,		S102960167	
▲ 24	WSW 1/10 - 1/3	(1272 ft. / 0.241 mi.)	State and tribal leaking storage tank lists
	2 ft. Higher Elevation	31 ft. Above Sea Level	

Worksheet:

LTANKS: State and tribal leaking storage tank lists

Site ID:	178948
Spill Number/Closed Date:	9711778 / 1998-01-21
Spill Date:	1998-01-21
Spill Cause:	Tank Failure
Spill Source:	Private Dwelling
Spill Class:	Known release with minimal potential for fire or hazard. DEC Response. Willing Responsible Party. Corrective action taken.
Cleanup Ceased:	Not Reported
Cleanup Meets Standard:	False
SWIS:	3101
Investigator:	SMMARTIN
Referred To:	Not Reported
Reported to Dept:	1998-01-21
CID:	205
Water Affected:	Not Reported
Spill Notifier:	Responsible Party
Last Inspection:	Not Reported
Recommended Penalty:	False
UST Involvement:	False
Remediation Phase:	0
Date Entered In Computer:	1998-01-21
Spill Record Last Update:	1998-01-21
Spiller Name:	JAMES WILLIAMS
Spiller Company:	344 WEST 122ND STREET
Spiller Address:	344 WEST 122ND STREET
Spiller City,St,Zip:	MANHATTAN, NY
Spiller County:	001
Spiller Contact:	JAMES WILLIAMS
Spiller Phone:	(212) 222-0113
Spiller Extention:	Not Reported
DEC Region:	2
DER Facility ID:	150213
DEC Memo:	"Prior to Sept, 2004 data translation this spill Lead_DEC Field was MARTINKAT GETTING SOMEONE TO PUMP OUT THE TANK AND GETTING ESTIMATES TO REPLACE IT. 2 FAMILY HOUSE. (10:15 SPOKE TO JAMES WILLIAMS OWNER)"
Remarks:	"CALLER FILLED TANK AND FOUND LEAK AT BOTTOM OF TANK."

Material:

Site ID:	178948
Operable Unit ID:	1054535

344 WEST 122ND STREET, 344 WEST 122ND STREET, MANHATTAN, NY (Continued)

Operable Unit:	01
Material ID:	326422
Material Code:	0001A
Material Name:	#2 fuel oil
Case No.:	Not Reported
Material FA:	Petroleum
Quantity:	15.00
Units:	Gallons
Recovered:	.00
Resource Affected:	Not Reported
Oxygenate:	Not Reported

Tank Test:

131 STREET CLEANERS 2439 8TH AVE(FREDERIC DOULAS BLVD), NEW YORK, NY, 10027			S110245779
▲ 25	NNE 1/10 - 1/3	(1310 ft. / 0.248 mi.)	Other Standard Environmental Records
	Equal Elevation	29 ft. Above Sea Level	

Worksheet:

DRYCLEANERS: Other Standard Environmental Records

Facility ID:	2-6202-00248
Phone Number:	212-862-5183
Region:	Not Reported
Registration Effective Date:	7/21/2003 16:31:00:55
Inspection Date:	07JUL30
Install Date:	98/03
Drop Shop:	Not Reported
Shutdown:	Not Reported
Alternate Solvent:	Not Reported
Current Business:	Not Reported

49 SAINT NICHOLAS PLACE 49 SAINT NICHOLAS PLACE, NEW YORK, NY,			S102233221
▲ 26	NNW 1/10 - 1/3	(1313 ft. / 0.249 mi.)	State and tribal leaking storage tank lists
	68 ft. Higher Elevation	97 ft. Above Sea Level	

Worksheet:

LTANKS: State and tribal leaking storage tank lists

Site ID:	214795
Spill Number/Closed Date:	9509504 / 1995-11-01
Spill Date:	1995-11-01
Spill Cause:	Tank Failure
Spill Source:	Private Dwelling
Spill Class:	Known release with minimal potential for fire or hazard. DEC Response. Willing Responsible Party. Corrective action taken.
Cleanup Ceased:	Not Reported
Cleanup Meets Standard:	False
SWIS:	3101
Investigator:	LUCE
Referred To:	Not Reported
Reported to Dept:	1995-11-01
CID:	266
Water Affected:	Not Reported
Spill Notifier:	Other
Last Inspection:	Not Reported
Recommended Penalty:	False
UST Involvement:	False
Remediation Phase:	0
Date Entered In Computer:	1995-11-01
Spill Record Last Update:	1995-11-09
Spiller Name:	IMANI BENNETT
Spiller Company:	IMANI BENNETT
Spiller Address:	49 SAINT NICHOLAS PLACE
Spiller City,St,Zip:	NEW YORK, NY 10031-
Spiller County:	001
Spiller Contact:	IMANI BENNETT
Spiller Phone:	(212) 491-4772
Spiller Extention:	Not Reported
DEC Region:	2
DER Facility ID:	177944
DEC Memo:	""
Remarks:	"LEAK FROM TANK ONTO CONCRETE BASEMENT FLOOR. TANK PUMPED OUT AND BEING REPLACED."

Material:

Site ID:	214795
Operable Unit ID:	1020054
Operable Unit:	01
Material ID:	360457

49 SAINT NICHOLAS PLACE, 49 SAINT NICHOLAS PLACE, NEW YORK, NY (Continued)

Material Code:	0001A
Material Name:	#2 fuel oil
Case No.:	Not Reported
Material FA:	Petroleum
Quantity:	10.00
Units:	Gallons
Recovered:	10.00
Resource Affected:	Not Reported
Oxygenate:	Not Reported

Tank Test:

129 WEST 122ND STREET 129 WEST 122ND STREET, MANHATTAN, NY,			S102672083
▼ 27	SSE 1/10 - 1/3	(1421 ft. / 0.269 mi.)	State and tribal leaking storage tank lists Other Standard Environmental Records
	3 ft. Lower Elevation	26 ft. Above Sea Level	

Worksheet:

SPILLS: Other Standard Environmental Records

Facility ID:	9800242
Facility Type:	ER
DER Facility ID:	131228
Site ID:	154815
DEC Region:	2
Spill Date:	1998-04-06
Spill Number/Closed Date:	9800242 / 1998-05-01
Spill Cause:	Equipment Failure
Spill Class:	Known release with minimal potential for fire or hazard. DEC Response. Willing Responsible Party. Corrective action taken.
SWIS:	3101
Investigator:	MCTIBBE
Referred To:	Not Reported
Reported to Dept:	1998-04-06
CID:	252
Water Affected:	Not Reported
Spill Source:	Private Dwelling
Spill Notifier:	Other
Cleanup Ceased:	Not Reported
Cleanup Meets Std:	False
Last Inspection:	Not Reported
Recommended Penalty:	False
UST Trust:	False
Remediation Phase:	0
Date Entered In Computer:	1998-04-06
Spill Record Last Update:	1998-05-22
Spiller Name:	LINDA
Spiller Company:	RESIDENCE
Spiller Address:	129 WEST 122ND ST
Spiller City,St,Zip:	MANHATTAN, ZZ
Spiller Company:	001
Contact Name:	LINDA
Contact Phone:	(201) 843-0049
DEC Memo:	"Prior to Sept, 2004 data translation this spill Lead_DEC Field was TIBBE CLEANED BY RP. "
Remarks:	"STORAGE TANK OVERFILL-TOP OF TANK WAS OPEN-SPILL CREW ENROUTE FOR CLENUP."

Material:

Site ID:	154815
Operable Unit ID:	1057606

129 WEST 122ND STREET, 129 WEST 122ND STREET, MANHATTAN, NY (Continued)

Operable Unit:	01
Material ID:	325785
Material Code:	0001A
Material Name:	#2 fuel oil
Case No.:	Not Reported
Material FA:	Petroleum
Quantity:	40.00
Units:	Gallons
Recovered:	.00
Resource Affected:	Not Reported
Oxygenate:	Not Reported

Tank Test:

LTANKS: State and tribal leaking storage tank lists

Site ID:	142887
Spill Number/Closed Date:	9212076 / 1993-01-22
Spill Date:	1993-01-22
Spill Cause:	Tank Overfill
Spill Source:	Commercial/Industrial
Spill Class:	Known release with minimal potential for fire or hazard. DEC Response. Willing Responsible Party. Corrective action taken.
Cleanup Ceased:	1993-01-22
Cleanup Meets Standard:	True
SWIS:	3101
Investigator:	KSTANG
Referred To:	Not Reported
Reported to Dept:	1993-01-22
CID:	Not Reported
Water Affected:	Not Reported
Spill Notifier:	Responsible Party
Last Inspection:	Not Reported
Recommended Penalty:	False
UST Involvement:	False
Remediation Phase:	0
Date Entered In Computer:	1993-01-29
Spill Record Last Update:	2005-08-12
Spiller Name:	Not Reported
Spiller Company:	COASTAL OIL CO.
Spiller Address:	Not Reported
Spiller City,St,Zip:	ZZ
Spiller County:	001
Spiller Contact:	Not Reported
Spiller Phone:	Not Reported
Spiller Extention:	Not Reported
DEC Region:	2
DER Facility ID:	121902
DEC Memo:	"Prior to Sept, 2004 data translation this spill Lead_DEC Field was

129 WEST 122ND STREET, 129 WEST 122ND STREET, MANHATTAN, NY (Continued)

	TANG "
Remarks:	"CLERICAL ERROR RESULTED IN DUPLICATE DELIVERY-TANK OVERFLOW OCCURED-OIL ON CONCRETE FLOOR IN TANK-SPILL TEAM ON SITE TO CLEAN WITH SPEEDI-DRI AND WILL P/U AND DISPOSE"

Material:

Site ID:	142887
Operable Unit ID:	976629
Operable Unit:	01
Material ID:	405454
Material Code:	0001A
Material Name:	#2 fuel oil
Case No.:	Not Reported
Material FA:	Petroleum
Quantity:	10.00
Units:	Gallons
Recovered:	.00
Resource Affected:	Not Reported
Oxygenate:	Not Reported

Tank Test:

Site ID:	329710
Spill Number/Closed Date:	9313921 / 1994-02-25
Spill Date:	1994-02-25
Spill Cause:	Tank Overfill
Spill Source:	Institutional, Educational, Gov., Other
Spill Class:	Known release with minimal potential for fire or hazard. DEC Response. Willing Responsible Party. Corrective action taken.
Cleanup Ceased:	1994-02-25
Cleanup Meets Standard:	True
SWIS:	3101
Investigator:	KSTANG
Referred To:	Not Reported
Reported to Dept:	1994-02-25
CID:	Not Reported
Water Affected:	Not Reported
Spill Notifier:	Responsible Party
Last Inspection:	Not Reported
Recommended Penalty:	False
UST Involvement:	False
Remediation Phase:	0
Date Entered In Computer:	1994-02-28
Spill Record Last Update:	2004-09-30
Spiller Name:	Not Reported
Spiller Company:	COASTAL OIL
Spiller Address:	31-70 COLLEGE POINT BLVD.
Spiller City,St,Zip:	FLUSHING, NY

129 WEST 122ND STREET, 129 WEST 122ND STREET, MANHATTAN, NY (Continued)

Spiller County:	001
Spiller Contact:	Not Reported
Spiller Phone:	Not Reported
Spiller Extention:	Not Reported
DEC Region:	2
DER Facility ID:	265269
DEC Memo:	"Prior to Sept, 2004 data translation this spill Lead_DEC Field was TANG "
Remarks:	"CONTAINED IN BOILER ROOM - SPEEDY DRY USED TO CLEAN UP - CALLED MR MACARDLE, CONFIRMED CLEAN UP."

Material:

Site ID:	329710
Operable Unit ID:	995964
Operable Unit:	01
Material ID:	389275
Material Code:	0001A
Material Name:	#2 fuel oil
Case No.:	Not Reported
Material FA:	Petroleum
Quantity:	15.00
Units:	Gallons
Recovered:	.00
Resource Affected:	Not Reported
Oxygenate:	Not Reported

Tank Test:

APT BLD 203 - TTF 203 WEST 131ST ST, NEW YORK (MANHATTAN), NY,			S112231215
▲ 28	NE 1/10 - 1/3	(1478 ft. / 0.28 mi.)	State and tribal leaking storage tank lists
	Equal Elevation	29 ft. Above Sea Level	

Worksheet:

LTANKS: State and tribal leaking storage tank lists

Site ID:	468816
Spill Number/Closed Date:	1205843 / Not Reported
Spill Date:	2012-09-12
Spill Cause:	Tank Test Failure
Spill Source:	Private Dwelling
Spill Class:	Known release with minimal potential for fire or hazard. DEC Response. Willing Responsible Party. Corrective action taken.
Cleanup Ceased:	Not Reported
Cleanup Meets Standard:	False
SWIS:	3101
Investigator:	TJDEMEO
Referred To:	Not Reported
Reported to Dept:	2012-09-12
CID:	Not Reported
Water Affected:	Not Reported
Spill Notifier:	Tank Tester
Last Inspection:	Not Reported
Recommended Penalty:	False
UST Involvement:	False
Remediation Phase:	1
Date Entered In Computer:	2012-09-12
Spill Record Last Update:	2012-12-19
Spiller Name:	STEVE SPADARO
Spiller Company:	APT BLD 203
Spiller Address:	203 WEST 131ST ST
Spiller City,St,Zip:	NEW YORK (MANHATTAN), NY
Spiller County:	999
Spiller Contact:	STEVE SPADARO
Spiller Phone:	845476-2475
Spiller Extention:	Not Reported
DEC Region:	2
DER Facility ID:	423101
DEC Memo:	"9/21/12 TJD TTF letter sent (on E-DOCS) and e-mailed (parsonsd@hpd.nyc.gov). 12/19/12 AFrischeisen intern TTF resent as hard copy and reupped to eDocs."
Remarks:	"ABOVE GROUND INCASED IN CONCRETE, TANK TEST FAILURE, REPAIR AND RETEST PLANNED"

Material:

Site ID:	468816

APT BLD 203 - TTF, 203 WEST 131ST ST, NEW YORK (MANHATTAN), NY (Continued)

Operable Unit ID:	1218729
Operable Unit:	01
Material ID:	2217142
Material Code:	0001A
Material Name:	#2 fuel oil
Case No.:	Not Reported
Material FA:	Petroleum
Quantity:	Not Reported
Units:	Not Reported
Recovered:	Not Reported
Resource Affected:	Not Reported
Oxygenate:	Not Reported

Tank Test:

34 CONVENT AVE 34 CONVENT AVE, NEW YORK, NY,			S107789101
▲ 29	NNW 1/10 - 1/3	(1554 ft. / 0.294 mi.)	State and tribal leaking storage tank lists
	24 ft. Higher Elevation	53 ft. Above Sea Level	

Worksheet:

LTANKS: State and tribal leaking storage tank lists

Site ID:	362197
Spill Number/Closed Date:	0600235 / 2006-04-20
Spill Date:	2006-04-07
Spill Cause:	Tank Overfill
Spill Source:	Commercial/Industrial
Spill Class:	Not Reported
Cleanup Ceased:	Not Reported
Cleanup Meets Standard:	False
SWIS:	3101
Investigator:	SFRAHMAN
Referred To:	Not Reported
Reported to Dept:	2006-04-07
CID:	407
Water Affected:	Not Reported
Spill Notifier:	Other
Last Inspection:	Not Reported
Recommended Penalty:	False
UST Involvement:	False
Remediation Phase:	0
Date Entered In Computer:	2006-04-07
Spill Record Last Update:	2006-04-20
Spiller Name:	RYEBEN
Spiller Company:	Not Reported
Spiller Address:	34 CONVENT AVE
Spiller City,St,Zip:	NEW YORK, NY
Spiller County:	001
Spiller Contact:	RYEBEN
Spiller Phone:	(212) 866-6816
Spiller Extention:	Not Reported
DEC Region:	2
DER Facility ID:	312433
DEC Memo:	"04/07/06 Sharif Rahman- I spoke to Millie Lopez,(718)579-3413 and she said spill occured due to faulty gauge.Aprox. 7 gallons came out of the top of the tank and approx. 8 gallons spilled on side walk near ventline. Castle oil crews on site, doing clean up. 04/20/06 Sharif Rahman- I spoke with Ryeben,(212)866-7816 and he confirmed me they cleaned the spill very good.NFA required. "
Remarks:	"defective gauge"

34 CONVENT AVE, 34 CONVENT AVE, NEW YORK, NY (Continued)

Material:

Site ID:	362197
Operable Unit ID:	1120297
Operable Unit:	01
Material ID:	2109796
Material Code:	0001A
Material Name:	#2 fuel oil
Case No.:	Not Reported
Material FA:	Petroleum
Quantity:	15.00
Units:	Gallons
Recovered:	.00
Resource Affected:	Not Reported
Oxygenate:	Not Reported

Tank Test:

275 LENOX AVE 275 LENOX AVE, MANHATTAN, NY,			S106868649
▼ 30	SE 1/10 - 1/3	(1561 ft. / 0.296 mi.)	State and tribal leaking storage tank lists
	4 ft. Lower Elevation	25 ft. Above Sea Level	

Worksheet:

LTANKS: State and tribal leaking storage tank lists

Site ID:	337082
Spill Number/Closed Date:	0411801 / 2005-09-08
Spill Date:	2004-11-25
Spill Cause:	Tank Failure
Spill Source:	Commercial/Industrial
Spill Class:	Known release with minimal potential for fire or hazard. DEC Response. Willing Responsible Party. Corrective action taken.
Cleanup Ceased:	Not Reported
Cleanup Meets Standard:	True
SWIS:	3101
Investigator:	JMKRIMGO
Referred To:	Not Reported
Reported to Dept:	2005-02-04
CID:	444
Water Affected:	Not Reported
Spill Notifier:	Other
Last Inspection:	Not Reported
Recommended Penalty:	False
UST Involvement:	False
Remediation Phase:	0
Date Entered In Computer:	2005-02-04
Spill Record Last Update:	2005-09-08
Spiller Name:	MR. WALTER EDWARDS
Spiller Company:	APARTMENT BUILDING
Spiller Address:	275 LENOX AVE
Spiller City,St,Zip:	MANHATTAN, NY 10027
Spiller County:	001
Spiller Contact:	CAROL PAYNE
Spiller Phone:	(212) 662-4840
Spiller Extention:	Not Reported
DEC Region:	2
DER Facility ID:	272424
DEC Memo:	"03/23/05 transferred from T. DeMeo to J. Krimgold who was daytime duty officer when inquiring phone call came in. CS. 03/31/05. J.Krimgold spoke to Carol Payne (Pine Funeral Home) @ 212-662-4840 located 273 Lenox Ave.- affected party. She stated that about December 2004 a strong oil odor was observed in the basement. Also, oil seepage was observed coming from a wall adjacent to 275 Lenox Ave. Oil odor substantially diminished over last few months, but the

275 LENOX AVE, 275 LENOX AVE, MANHATTAN, NY (Continued)

oil seepage (stain) is still there. J.Krimgold called South Carolina Heating (SCH) and spoke with Natasha Danzler @ 212-234-5900. She informed that they have been called by Funeral Home and informed about incident in about 2 weeks after it happened. No notification was made to the Department at that time. They sent a crew to check out and found that one of two 257 Gal #2 oil tanks was tipped on the side and released an unknown amount of oil to the basement's concrete floor and on the wall of the adjacent (273 Lenox Ave.) building. No paddles of oil were observed at that time. SCH was in contact with Funeral Home's insurance, but as of today they have not come to the agreement. J.Krimgold called RP, Mr. Walter Edwards (landlord? of 275 Lenox Ave) and left a message with his assistant Ms. Santa M Johns (212-864-7410x208). 3/31/05. CSL has been sent to: Mr. W. Edwards Walter J Edwards Enterprises Inc 275 Lenox Avenue New York, NY 10027-5541 YK. 5/2/05. Talked to Mr. Edwards. He claimed that his office lost CSL letter and his consultant Ethan Elton, Inc. also lost a fax copy of this letter. Nothing has been done since. Mr. Edwards was out from country and just came back. He will come and pick up a copy of CSL tomorrow. YK. 5/2/05. Mr. Poul Franky called and asked for a copy of CSL. He is with ICS Claims, an adjuster for West Port Insurance (claim # 185540 filed by Pine Funeral Home). They can cover a part of the cleanup expenses. His phone # 914-907-5788, fax 845-778-0658. YK. 5/27/05. Aimee Petkus from Ethan C. Eldon Associates, Inc. called to discuss her letter to the Department dated May 25, 2005. Generally, the letter states that 40 gal of #2 oil was spilled and 40 gal was recovered. It is unclear then how adjacent property got oil in their basement if all oil was removed. Phone conversation revealed that the consultant was not aware about oil spillage at adjacent (273 Lenox Ave) property. Agreed that they will take soil samples from under tanks in the tank room and from the basement at 273 Lenox. If results warrant a soil excavation will be performed at both sites. YK. 6/1/05. J.Krimgold reviewed a work plan submitted by the Ethan C. Eldon Associates, Inc. dated May 27, 2005. At least 4 soil borings to be advanced in the tank room and at 273 Lenox. The work should begin on June 8, 2005. 9/8/05. J.Krimgold reviewed the Phase II Environmental investigation report prepared by Ethan C. Eldon Assoc, Inc. and submitted on June 22, 2005. Afer

275 LENOX AVE, 275 LENOX AVE, MANHATTAN, NY (Continued)

	initial cleanup four soil borings were advanced in the spill area.
	The lab results show no contaminants level above TAGM in all borings.
	NFA letter. "
Remarks:	"THE TANK FELL OVER WHEN A DELIVERY WAS BEING MADE: THE LEGS WERE WEAK:"

Material:

Site ID:	337082
Operable Unit ID:	1099065
Operable Unit:	01
Material ID:	579394
Material Code:	0001A
Material Name:	#2 fuel oil
Case No.:	Not Reported
Material FA:	Petroleum
Quantity:	10.00
Units:	Gallons
Recovered:	10.00
Resource Affected:	Not Reported
Oxygenate:	Not Reported

Tank Test:

302 W 120TH ST 302 W 120TH ST, NYC, NY,			S102671752
▲ 31	SW 1/10 - 1/3	(1574 ft. / 0.298 mi.)	State and tribal leaking storage tank lists
	2 ft. Higher Elevation	31 ft. Above Sea Level	

Worksheet:

LTANKS: State and tribal leaking storage tank lists

Site ID:	183187
Spill Number/Closed Date:	9108278 / 1991-11-04
Spill Date:	1991-11-01
Spill Cause:	Tank Overfill
Spill Source:	Institutional, Educational, Gov., Other
Spill Class:	Not Reported
Cleanup Ceased:	1991-11-04
Cleanup Meets Standard:	True
SWIS:	3101
Investigator:	GELLER
Referred To:	Not Reported
Reported to Dept:	1991-11-04
CID:	Not Reported
Water Affected:	Not Reported
Spill Notifier:	Other
Last Inspection:	Not Reported
Recommended Penalty:	False
UST Involvement:	False
Remediation Phase:	0
Date Entered In Computer:	1991-11-08
Spill Record Last Update:	2004-09-30
Spiller Name:	Not Reported
Spiller Company:	Not Reported
Spiller Address:	Not Reported
Spiller City,St,Zip:	***Update***, ZZ
Spiller County:	001
Spiller Contact:	Not Reported
Spiller Phone:	Not Reported
Spiller Extention:	Not Reported
DEC Region:	2
DER Facility ID:	153466
DEC Memo:	""
Remarks:	"SPILLED ONTO BASEMENT FLOOR."

Material:

Site ID:	183187
Operable Unit ID:	962431
Operable Unit:	01
Material ID:	420437
Material Code:	0001A
Material Name:	#2 fuel oil

302 W 120TH ST, 302 W 120TH ST, NYC, NY (Continued)

Case No.:	Not Reported
Material FA:	Petroleum
Quantity:	1.00
Units:	Gallons
Recovered:	.00
Resource Affected:	Not Reported
Oxygenate:	Not Reported

Tank Test:

Site ID:	183188
Spill Number/Closed Date:	9201147 / 1992-04-29
Spill Date:	1992-04-28
Spill Cause:	Tank Overfill
Spill Source:	Institutional, Educational, Gov., Other
Spill Class:	Known release with minimal potential for fire or hazard. DEC Response. Willing Responsible Party. Corrective action taken.
Cleanup Ceased:	1992-04-29
Cleanup Meets Standard:	True
SWIS:	3101
Investigator:	FINGER
Referred To:	Not Reported
Reported to Dept:	1992-04-29
CID:	Not Reported
Water Affected:	Not Reported
Spill Notifier:	Other
Last Inspection:	Not Reported
Recommended Penalty:	False
UST Involvement:	False
Remediation Phase:	0
Date Entered In Computer:	1992-04-29
Spill Record Last Update:	2004-09-30
Spiller Name:	Not Reported
Spiller Company:	Not Reported
Spiller Address:	Not Reported
Spiller City,St,Zip:	***Update***, ZZ
Spiller County:	001
Spiller Contact:	Not Reported
Spiller Phone:	Not Reported
Spiller Extention:	Not Reported
DEC Region:	2
DER Facility ID:	153466
DEC Memo:	""
Remarks:	""

Material:

Site ID:	183188
Operable Unit ID:	965111
Operable Unit:	01

302 W 120TH ST, 302 W 120TH ST, NYC, NY (Continued)

Material ID:	412488
Material Code:	0001A
Material Name:	#2 fuel oil
Case No.:	Not Reported
Material FA:	Petroleum
Quantity:	1.00
Units:	Gallons
Recovered:	.00
Resource Affected:	Not Reported
Oxygenate:	Not Reported

Tank Test:

Site ID:	183189
Spill Number/Closed Date:	9302546 / 1993-05-26
Spill Date:	1993-05-25
Spill Cause:	Tank Overfill
Spill Source:	Institutional, Educational, Gov., Other
Spill Class:	Possible release with minimal potential for fire or hazard or Known release with no damage. DEC Response. Willing Responsible Party. Corrective action taken.
Cleanup Ceased:	1993-05-26
Cleanup Meets Standard:	True
SWIS:	3101
Investigator:	CAMMISA
Referred To:	Not Reported
Reported to Dept:	1993-05-25
CID:	Not Reported
Water Affected:	Not Reported
Spill Notifier:	Responsible Party
Last Inspection:	Not Reported
Recommended Penalty:	False
UST Involvement:	False
Remediation Phase:	0
Date Entered In Computer:	1993-05-27
Spill Record Last Update:	1993-07-19
Spiller Name:	Not Reported
Spiller Company:	WHALECO
Spiller Address:	Not Reported
Spiller City,St,Zip:	ZZ
Spiller County:	001
Spiller Contact:	Not Reported
Spiller Phone:	Not Reported
Spiller Extention:	Not Reported
DEC Region:	2
DER Facility ID:	282943
DEC Memo:	"Prior to Sept, 2004 data translation this spill Lead_DEC Field was CAMMISA. "
Remarks:	"OVERFILL ONTO CONCRETE - DRIVER APPLIED SPEEDI DRI - CREW EN ROUTE TO FINISH CLEAN-UP."

302 W 120TH ST, 302 W 120TH ST, NYC, NY (Continued)

Material:

Site ID:	183189
Operable Unit ID:	980872
Operable Unit:	01
Material ID:	558908
Material Code:	0001A
Material Name:	#2 fuel oil
Case No.:	Not Reported
Material FA:	Petroleum
Quantity:	10.00
Units:	Gallons
Recovered:	.00
Resource Affected:	Not Reported
Oxygenate:	Not Reported

Tank Test:

COMMERCIAL BUILDING 310 LENOX AVE, NEW YORK, NY,			S106971582
▼ H32	ESE 1/10 - 1/3	(1632 ft. / 0.309 mi.)	State and tribal leaking storage tank lists
	3 ft. Lower Elevation	26 ft. Above Sea Level	

Worksheet:

LTANKS: State and tribal leaking storage tank lists

Site ID:	333720
Spill Number/Closed Date:	0409042 / 2005-11-18
Spill Date:	2004-11-09
Spill Cause:	Tank Failure
Spill Source:	Private Dwelling
Spill Class:	Possible release with minimal potential for fire or hazard or Known release with no damage. DEC Response. Willing Responsible Party. Corrective action taken.
Cleanup Ceased:	Not Reported
Cleanup Meets Standard:	False
SWIS:	3101
Investigator:	SFRAHMAN
Referred To:	Not Reported
Reported to Dept:	2004-11-09
CID:	407
Water Affected:	Not Reported
Spill Notifier:	Other
Last Inspection:	Not Reported
Recommended Penalty:	False
UST Involvement:	False
Remediation Phase:	0
Date Entered In Computer:	2004-11-17
Spill Record Last Update:	2005-11-18
Spiller Name:	PHIL RUTHERFORD
Spiller Company:	APARTMENT BUILDING
Spiller Address:	310 LENNOX ONE
Spiller City,St,Zip:	NEW YORK, NY
Spiller County:	001
Spiller Contact:	PHIL RUTHERFORD
Spiller Phone:	(212) 685-9680
Spiller Extention:	Not Reported
DEC Region:	2
DER Facility ID:	268974
DEC Memo:	"4/20/2005 Spill case transferred from DeMeo to Rahman: Sangesland spoke to project manager working for building owner. He said the problem tank was cleaned, cut up and removed from the vault. Vault was located under the sidewalk in front of the building. Vault was cleaned and there were no cracks in the floor, therefore no oil leaked out of the vault area. Sangesland asked the project manager to send into the DEC: 1) Letter stating that the tank was removed 2)

COMMERCIAL BUILDING, 310 LENOX AVE, NEW YORK, NY (Continued)

Statement that the vault area was totally cleaned and no cracks found. 3) Detailed photos of the vault floor showing it is clean and has no cracks. 4) Request closure of open spill number. 06/14/05-SR// Received photographs, invoice and left a message for them. 10.21.05 Sharif- Reviewed the waste disposal manifest and photographs after the tank has been removed. Aparently, there is no cracks or leak on the floor. But the tank room wall looks wet with black stain at different places. Spoke with Phil Rutherford, 212-685-9680 who said they took pictures after it was power washed again since my last conversation with him. He would send me the all new photographs and check with the company whether they filed any deregistration application with DEC. 11.18.05 Sharif// Recev'd new photograph that looks pretty much clean. NFA required."

Remarks: "CONTAINED IN VAULT TANKS HAVE BEEN PUMPED OUT TANK SIZE ABOUT 15OO GALLONS:"

Material:

Tank Test:

273 W. 132ND ST. 273 W. 132ND ST., MANHATTAN, NY,			S102672039
▲ 33	NNE 1/10 - 1/3	(1656 ft. / 0.314 mi.)	State and tribal leaking storage tank lists
	2 ft. Higher Elevation	31 ft. Above Sea Level	

Worksheet:

LTANKS: State and tribal leaking storage tank lists

Site ID:	225753
Spill Number/Closed Date:	9210863 / 1992-12-18
Spill Date:	1992-12-18
Spill Cause:	Tank Overfill
Spill Source:	Commercial/Industrial
Spill Class:	Known release with minimal potential for fire or hazard. DEC Response. Willing Responsible Party. Corrective action taken.
Cleanup Ceased:	1992-12-18
Cleanup Meets Standard:	True
SWIS:	3101
Investigator:	SJMILLER
Referred To:	Not Reported
Reported to Dept:	1992-12-18
CID:	Not Reported
Water Affected:	Not Reported
Spill Notifier:	Other
Last Inspection:	Not Reported
Recommended Penalty:	False
UST Involvement:	False
Remediation Phase:	0
Date Entered In Computer:	1992-12-18
Spill Record Last Update:	2002-12-27
Spiller Name:	Not Reported
Spiller Company:	M.B. TRUCKING
Spiller Address:	1281 VIELE AVENUE
Spiller City,St,Zip:	BRONX, NY
Spiller County:	001
Spiller Contact:	Not Reported
Spiller Phone:	Not Reported
Spiller Extention:	Not Reported
DEC Region:	2
DER Facility ID:	186341
DEC Memo:	"Prior to Sept, 2004 data translation this spill Lead_DEC Field was MILLER "
Remarks:	"NO TANK ALARM. 3/4 FULL TANK. AL EASTMAN CLEAN UP. ON CONCRETE IN BASEMENT. NO CALLBACK REQUIRED."

Material:

Site ID:	225753
Operable Unit ID:	977777

273 W. 132ND ST., 273 W. 132ND ST., MANHATTAN, NY (Continued)

Operable Unit:	01
Material ID:	404304
Material Code:	0001A
Material Name:	#2 fuel oil
Case No.:	Not Reported
Material FA:	Petroleum
Quantity:	30.00
Units:	Gallons
Recovered:	.00
Resource Affected:	Not Reported
Oxygenate:	Not Reported

Tank Test:

MAP FINDINGS

NYC HPD 453 WEST 125TH ST, MANHATTAN, NY,			S105230478
▼ 34	WNW 1/10 - 1/3	(1676 ft. / 0.317 mi.)	State and tribal leaking storage tank lists
	3 ft. Lower Elevation	26 ft. Above Sea Level	

Worksheet:

LTANKS: State and tribal leaking storage tank lists

Site ID:	145519
Spill Number/Closed Date:	0108752 / 2003-11-12
Spill Date:	2001-12-03
Spill Cause:	Tank Test Failure
Spill Source:	Institutional, Educational, Gov., Other
Spill Class:	Known release that creates potential for fire or hazard. DEC Response. Willing Responsible Party. Corrective action taken.
Cleanup Ceased:	Not Reported
Cleanup Meets Standard:	False
SWIS:	3101
Investigator:	JMKRIMGO
Referred To:	Not Reported
Reported to Dept:	2001-12-03
CID:	198
Water Affected:	Not Reported
Spill Notifier:	Tank Tester
Last Inspection:	Not Reported
Recommended Penalty:	False
UST Involvement:	False
Remediation Phase:	0
Date Entered In Computer:	2001-12-03
Spill Record Last Update:	2003-11-12
Spiller Name:	Not Reported
Spiller Company:	NYC HPD
Spiller Address:	Not Reported
Spiller City,St,Zip:	ZZ -
Spiller County:	001
Spiller Contact:	GREGORY SUHR
Spiller Phone:	(631) 586-4900
Spiller Extention:	Not Reported
DEC Region:	2
DER Facility ID:	123992
DEC Memo:	"Prior to Sept, 2004 data translation this spill Lead_DEC Field was KRIMGOLD 12/03/2001. YK talked to Tony Cagiano (LiRo) @ (516) 938LiRo. LiRo performed test under DDC heating oil contract. Will investigate and remediate site if necessary. Upon completion a report will be issued. 11/05/03. J. Krimgold spoke to Tony Cagiano (LiRo). The tank in question is an AST incased in concrete. Tank was removed and replaced with a new one. No contamination was found during tank

NYC HPD, 453 WEST 125TH ST, MANHATTAN, NY (Continued)

removal. Mr. Cagiano will send a letter to support this conversation next week. 11/12/03. J. Krimgold received a letter from LiRo stating that no evidence of oil spilled was found during removal of the old AST tank. Also a copy of a tightness test report indicating that a leak was found in the ullage portion of the tank was attached. New AST was installed. NFA."

Remarks: "TANK TEST PERFORMED WITH GROSS FAILURE AND NO SIGN OF LEAKAGE. IN THE ULLAGE PORTION."

Material:

Site ID:	145519
Operable Unit ID:	847073
Operable Unit:	01
Material ID:	529987
Material Code:	0001A
Material Name:	#2 fuel oil
Case No.:	Not Reported
Material FA:	Petroleum
Quantity:	.00
Units:	Gallons
Recovered:	.00
Resource Affected:	Not Reported
Oxygenate:	Not Reported

Tank Test:

Site ID:	145519
Spill Tank Test:	1526741
Tank Number:	01
Tank Size:	2500
Test Method:	03
Leak Rate:	.00
Gross Fail:	Not Reported
Modified By:	Spills
Last Modified:	Not Reported
Test Method:	Horner EZ Check I or II

TANK TEST FAILURE TTF 440 SAINT NICHOLAS AVE, NEW YORK, NY,		S112231176
▲ 35	NNE 1/10 - 1/3 (1694 ft. / 0.321 mi.)	State and tribal leaking storage tank lists
	6 ft. Higher Elevation 35 ft. Above Sea Level	

Worksheet:

LTANKS: State and tribal leaking storage tank lists

Site ID:	443229
Spill Number/Closed Date:	1009666 / 2013-09-30
Spill Date:	2010-12-10
Spill Cause:	Tank Test Failure
Spill Source:	Commercial/Industrial
Spill Class:	Known release with minimal potential for fire or hazard. DEC Response. Willing Responsible Party. Corrective action taken.
Cleanup Ceased:	Not Reported
Cleanup Meets Standard:	False
SWIS:	3101
Investigator:	SXMAHAT
Referred To:	Not Reported
Reported to Dept:	2010-12-10
CID:	Not Reported
Water Affected:	Not Reported
Spill Notifier:	Other
Last Inspection:	Not Reported
Recommended Penalty:	False
UST Involvement:	False
Remediation Phase:	0
Date Entered In Computer:	2010-12-10
Spill Record Last Update:	2013-09-30
Spiller Name:	Not Reported
Spiller Company:	DENNIS OVALLE
Spiller Address:	Not Reported
Spiller City,St,Zip:	NY
Spiller County:	999
Spiller Contact:	DENNIS OVALLE
Spiller Phone:	(917) 731-0775
Spiller Extention:	Not Reported
DEC Region:	2
DER Facility ID:	398180
DEC Memo:	"9/25/13-Vought-Received call from and spoke to Hagai Barlev (Ph:917-686-2664) and he is owner and management company for site and is requesting closure of spill. DEC Sangesland had further requirements but Hagai was not sure what needed to be done to close spill. Top cap to tank was not sealed properly and was repaired and was retested. Tank is a 5000-gallon aboveground UST and there are no spills. Tank is registered on PBS as per Hagai. Spill reassigned from

TANK TEST FAILURE TTF, 440 SAINT NICHOLAS AVE, NEW YORK, NY (Continued)

	Sangesland to Mahat as per Vought. PBS #2-603028 shows a 5000-gallon #2 fuel oil AST and mailing info as per PBS is: Boro Fuel Oil Co. 2 Church Avenue Brooklyn, NY 11218 Attn: Jeffrey Cohn Ph:(718)854-7500 DEC Requires: 1)copy of passing test results 2)statement of work performed. 09/27/13: Mahat Received an email (Fax) from Mr. Hagai Barlev requesting to close the spill. Seal on the top cap of the tank was leaking. The cap is seal tight now and no more leak in the TFT test. He also attached the TFT test result. The tank passed test and it is uploaded on E-docs. Case is closed as per Mahat and Vought. "
Remarks:	"Tank test failure"

Material:

Site ID:	443229
Operable Unit ID:	1193699
Operable Unit:	01
Material ID:	2189181
Material Code:	0001A
Material Name:	#2 fuel oil
Case No.:	Not Reported
Material FA:	Petroleum
Quantity:	Not Reported
Units:	Not Reported
Recovered:	Not Reported
Resource Affected:	Not Reported
Oxygenate:	Not Reported

Tank Test:

SPILL NUMBER 9911165 75 W. 126TH ST, MANHATTAN, NY,			S104620743
▼ H36	ESE 1/10 - 1/3	(1719 ft. / 0.326 mi.)	State and tribal leaking storage tank lists
	3 ft. Lower Elevation	26 ft. Above Sea Level	

Worksheet:

LTANKS: State and tribal leaking storage tank lists

Site ID:	176347
Spill Number/Closed Date:	9911165 / 1999-12-27
Spill Date:	1999-12-21
Spill Cause:	Tank Failure
Spill Source:	Private Dwelling
Spill Class:	Known release that creates potential for fire or hazard. DEC Response. Unable/unwilling Responsible Party. Corrective action taken. (ISR)
Cleanup Ceased:	Not Reported
Cleanup Meets Standard:	False
SWIS:	2401
Investigator:	JMROMMEL
Referred To:	Not Reported
Reported to Dept:	1999-12-21
CID:	257
Water Affected:	Not Reported
Spill Notifier:	Fire Department
Last Inspection:	Not Reported
Recommended Penalty:	False
UST Involvement:	False
Remediation Phase:	0
Date Entered In Computer:	1999-12-21
Spill Record Last Update:	1999-12-27
Spiller Name:	LORRAINE HORSFORD
Spiller Company:	Not Reported
Spiller Address:	75 W. 126TH ST
Spiller City,St,Zip:	MANHATTEN, NY
Spiller County:	001
Spiller Contact:	LORRAINE HORSFORD
Spiller Phone:	Not Reported
Spiller Extention:	Not Reported
DEC Region:	2
DER Facility ID:	148219
DEC Memo:	"Prior to Sept, 2004 data translation this spill Lead_DEC Field was ROMMEL REFER TO 9911163."
Remarks:	"IN BASEMENT SOME DID GET INTO DRAIN - SOME IS BEING BEING PUMPED OUT - RED CROSS IS BEING NOTIFIED 13 PEOPLE LIVE IN BUILDING NO LANDLORD LISTED "

Material:

Site ID:	176347

SPILL NUMBER 9911165, 75 W. 126TH ST, MANHATTAN, NY (Continued)

Operable Unit ID:	1085864
Operable Unit:	01
Material ID:	296634
Material Code:	0001A
Material Name:	#2 fuel oil
Case No.:	Not Reported
Material FA:	Petroleum
Quantity:	100.00
Units:	Gallons
Recovered:	.00
Resource Affected:	Not Reported
Oxygenate:	Not Reported

Tank Test:

RECORD SOURCES AND CURRENCY

To maintain currency of the following databases, EDR contacts the appropriate agency on a monthly or quarterly basis, as required.

Number of Days to Update: Provides confirmation that EDR is reporting records that have been updated within 90 days from the date the government agency made the information available to the public.

STANDARD ENVIRONMENTAL RECORDS

PRP: Potentially Responsible Parties
Standard Environmental Record Source: Other Standard Environmental Records
Search Distance: Property

A listing of verified Potentially Responsible Parties

Date of Government Version: 10/25/2013
Number of Days to Update: 3
Last EDR Contact :08/12/2016

Source: EPA
Telephone: 202-564-6023

RMP: Risk Management Plans
Standard Environmental Record Source: Other Standard Environmental Records
Search Distance: Property

When Congress passed the Clean Air Act Amendments of 1990, it required EPA to publish regulations and guidance for chemical accident prevention at facilities using extremely hazardous substances. The Risk Management Program Rule (RMP Rule) was written to implement Section 112(r) of these amendments. The rule, which built upon existing industry codes and standards, requires companies of all sizes that use certain flammable and toxic substances to develop a Risk Management Program, which includes a(n): Hazard assessment that details the potential effects of an accidental release, an accident history of the last five years, and an evaluation of worst-case and alternative accidental releases; Prevention program that includes safety precautions and maintenance, monitoring, and employee training measures; and Emergency response program that spells out emergency health care, employee training measures and procedures for informing the public and response agencies (e.g the fire department) should an accident occur.

Date of Government Version: 05/01/2016
Number of Days to Update: 99
Last EDR Contact :07/25/2016

Source: Environmental Protection Agency
Telephone: 202-564-8600

AIRS: Air Emissions Data
Standard Environmental Record Source: Other Standard Environmental Records
Search Distance: Property

Point source emissions inventory data.

Date of Government Version: 01/25/2016
Number of Days to Update: 35
Last EDR Contact :07/25/2016

Source: Department of Environmental Conservation
Telephone: 518-402-8452

AST: Petroleum Bulk Storage
Standard Environmental Record Source: State and tribal registered storage tank lists
Search Distance: Property

Registered Aboveground Storage Tanks.

Date of Government Version: 06/28/2016
Number of Days to Update: 70
Last EDR Contact :09/28/2016

Source: Department of Environmental Conservation
Telephone: 518-402-9549

BROWNFIELDS: Brownfields Site List
Standard Environmental Record Source: State and tribal Brownfields sites

Search Distance: 0.333 Mile

A Brownfield is any real property where redevelopment or re-use may be complicated by the presence or potential presence of a hazardous waste, petroleum, pollutant, or contaminant.

Date of Government Version: 05/17/2016
Source: Department of Environmental Conservation
Number of Days to Update: 49
Telephone: 518-402-9764
Last EDR Contact :08/17/2016

CBS: Chemical Bulk Storage Site Listing

Standard Environmental Record Source: State and tribal registered storage tank lists
Search Distance: Property

These facilities store regulated hazardous substances in aboveground tanks with capacities of 185 gallons or greater, and/or in underground tanks of any size

Date of Government Version: 06/28/2016
Source: Department of Environmental Conservation
Number of Days to Update: 70
Telephone: 518-402-9549
Last EDR Contact :09/28/2016

CBS AST: Chemical Bulk Storage Database

Standard Environmental Record Source: State and tribal registered storage tank lists
Search Distance: Property

Facilities that store regulated hazardous substances in aboveground tanks with capacities of 185 gallons or greater, and/or in underground tanks of any size.

Date of Government Version: 01/01/2002
Source: NYSDEC
Number of Days to Update: 30
Telephone: 518-402-9549
Last EDR Contact :07/25/2005

CBS UST: Chemical Bulk Storage Database

Standard Environmental Record Source: State and tribal registered storage tank lists
Search Distance: Property

Facilities that store regulated hazardous substances in underground tanks of any size

Date of Government Version: 01/01/2002
Source: NYSDEC
Number of Days to Update: 30
Telephone: 518-402-9549
Last EDR Contact :10/24/2005

COAL ASH: Coal Ash Disposal Site Listing

Standard Environmental Record Source: Other Standard Environmental Records
Search Distance: 0.333 Mile

A listing of coal ash disposal site locations.

Date of Government Version: 07/06/2016
Source: Department of Environmental Conservation
Number of Days to Update: 59
Telephone: 518-402-8660
Last EDR Contact :09/30/2016

CORTLAND CO. AST: Cortland County Storage Tank Listing

Standard Environmental Record Source: State and tribal registered storage tank lists
A listing of aboveground storage tank sites located in Cortland County.

Date of Government Version: 05/18/2016
Source: Cortland County Health Department

Number of Days to Update: 38
Telephone: 607-753-5035
Last EDR Contact :08/01/2016

CORTLAND CO. UST: Cortland County Storage Tank Listing
Standard Environmental Record Source: State and tribal registered storage tank lists
A listing of underground storage tank sites located in Cortland County.

Date of Government Version: 05/18/2016
Source: Cortland County Health Department
Number of Days to Update: 38
Telephone: 607-753-5035
Last EDR Contact :08/01/2016

DEL SHWS: Delisted Registry Sites
Standard Environmental Record Source: State and tribal - equivalent CERCLIS
Search Distance: 0.333 Mile

A database listing of sites delisted from the Registry of Inactive Hazardous Waste Disposal Sites.

Date of Government Version: 05/17/2016
Source: Department of Environmental Conservation
Number of Days to Update: 49
Telephone: 518-402-9622
Last EDR Contact :08/17/2016

DRYCLEANERS: Registered Drycleaners
Standard Environmental Record Source: Other Standard Environmental Records
Search Distance: 0.25 Mile

A listing of all registered drycleaning facilities.

Date of Government Version: 03/31/2016
Source: Department of Environmental Conservation
Number of Days to Update: 57
Telephone: 518-402-8403
Last EDR Contact :09/12/2016

E DESIGNATION: E DESIGNATION SITE LISTING
Standard Environmental Record Source: Other Standard Environmental Records
Search Distance: Property

The (E (Environmental)) designation would ensure that sampling and remediation take place on the subject properties, and would avoid any significant impacts related to hazardous materials at these locations. The (E) designations would require that the fee owner of the sites conduct a testing and sampling protocol, and remediation where appropriate, to the satisfaction of the NYCDEP before the issuance of a building permit by the Department of Buildings pursuant to the provisions of Section 11-15 of the Zoning Resolution (Environmental Requirements). The (E) designations also include a mandatory construction-related health and safety plan which must be approved by NYCDEP.

Date of Government Version: 06/16/2016
Source: New York City Department of City Planning
Number of Days to Update: 76
Telephone: 718-595-6658
Last EDR Contact :09/20/2016

ENG CONTROLS: Registry of Engineering Controls
Standard Environmental Record Source: State and tribal institutional control / engineering control registries
Search Distance: Property

Environmental Remediation sites that have engineering controls in place.

Date of Government Version: 05/17/2016
Source: Department of Environmental Conservation
Number of Days to Update: 49
Telephone: 518-402-9553
Last EDR Contact :08/17/2016

ENV RES DECL: Environmental Restrictive Declarations

RECORD SOURCES AND CURRENCY

Standard Environmental Record Source: State and tribal institutional control / engineering control registries

The Environmental Restrictive Declarations (ERD) listed were recorded in connection with a zoning action against the noted Tax Blocks and Tax Lots, or portion thereof, and are available in the property records on file at the Office of the City Register for Bronx, Kings, New York and Queens counties or at the Richmond County Clerk's office. They contain environmental requirements with respect to hazardous materials, air quality and/or noise in accordance with Section 11-15 of this Resolution.

Date of Government Version: 06/16/2016
Source: New York City Department of City Planning
Number of Days to Update: 76
Telephone: 212-720-3300
Last EDR Contact :09/20/2016

ERP: Environmental Restoration Program Listing

Standard Environmental Record Source: State and tribal Brownfields sites

Search Distance: 0.333 Mile

In an effort to spur the cleanup and redevelopment of brownfields, New Yorkers approved a $200 million Environmental Restoration or Brownfields Fund as part of the $1.75 billion Clean Water/Clean Air Bond Act of 1996 (1996 Bond Act). Enhancements to the program were enacted on October 7, 2003. Under the Environmental Restoration Program, the State provides grants to municipalities to reimburse up to 90 percent of on-site eligible costs and 100% of off-site eligible costs for site investigation and remediation activities. Once remediated, the property may then be reused for commercial, industrial, residential or public use.

Date of Government Version: 05/17/2016
Source: Department of Environmental Conservation
Number of Days to Update: 49
Telephone: 518-402-9622
Last EDR Contact :08/17/2016

HIST AST: Historical Petroleum Bulk Storage Database

Standard Environmental Record Source: State and tribal registered storage tank lists

Search Distance: Property

These facilities have petroleum storage capabilities in excess of 1,100 gallons and less than 400,000 gallons. This database contains detailed information per site. No longer updated due to the sensitive nature of the information involved. See AST for more current data.

Date of Government Version: 01/01/2002
Source: Department of Environmental Conservation
Number of Days to Update: 48
Telephone: 518-402-9549
Last EDR Contact :10/23/2006

HIST LTANKS: Listing of Leaking Storage Tanks

Standard Environmental Record Source: State and tribal leaking storage tank lists

Search Distance: 0.333 Mile

A listing of leaking underground and aboveground storage tanks. The causes of the incidents are tank test failures, tank failures or tank overfills. In 2002, the Department of Environmental Conservation stopped providing updates to its original Spills Information Database. This database includes fields that are no longer available from the NYDEC as of January 1, 2002. Current information may be found in the NY LTANKS database. Department of Environmental Conservation.

Date of Government Version: 01/01/2002
Source: Department of Environmental Conservation
Number of Days to Update: 6
Telephone: 518-402-9549
Last EDR Contact :07/07/2005

HIST SPILLS: SPILLS Database

Standard Environmental Record Source: Other Standard Environmental Records

Search Distance: Property

This database contains records of chemical and petroleum spill incidents. Under State law, petroleum and hazardous chemical spills that can impact the waters of the state must be reported by the spiller (and, in some cases, by anyone who has knowledge of the spills). In 2002, the Department of Environmental Conservation stopped providing updates to its original Spills Information Database. This database includes fields that are no longer available from the NYDEC as of January 1, 2002. Current information may be found in the NY SPILLS database. Department of Environmental Conservation.

Date of Government Version: 01/01/2002
Source: Department of Environmental Conservation
Number of Days to Update: 6
Telephone: 518-402-9549
Last EDR Contact :07/07/2005

HIST UST: Historical Petroleum Bulk Storage Database

Standard Environmental Record Source: State and tribal registered storage tank lists

Search Distance: Property

These facilities have petroleum storage capacities in excess of 1,100 gallons and less than 400,000 gallons. This database contains detailed information per site. It is no longer updated due to the sensitive nature of the information involved. See UST for more current data.

Date of Government Version: 01/01/2002
Source: Department of Environmental Conservation
Number of Days to Update: 48
Telephone: 518-402-9549
Last EDR Contact :10/23/2006

HSWDS: Hazardous Substance Waste Disposal Site Inventory

Standard Environmental Record Source: Other Standard Environmental Records

Search Distance: 0.333 Mile

The list includes any known or suspected hazardous substance waste disposal sites. Also included are sites delisted from the Registry of Inactive Hazardous Waste Disposal Sites and non-Registry sites that U.S. EPA Preliminary Assessment (PA) reports or Site Investigation (SI) reports were prepared. Hazardous Substance Waste Disposal Sites are eligible to be Superfund sites now that the New York State Superfund has been refinanced and changed. This means that the study inventory has served its purpose and will no longer be maintained as a separate entity. The last version of the study inventory is frozen in time. The sites on the study will not automatically be made Superfund sites, rather each site will be further evaluated for listing on the Registry. So overtime they will be added to the registry or not.

Date of Government Version: 01/01/2003
Source: Department of Environmental Conservation
Number of Days to Update: 41
Telephone: 518-402-9564
Last EDR Contact :05/26/2009

INST CONTROL: Registry of Institutional Controls

Standard Environmental Record Source: State and tribal institutional control / engineering control registries

Search Distance: Property

Environmental Remediation sites that have institutional controls in place.

Date of Government Version: 05/17/2016
Source: Department of Environmental Conservation
Number of Days to Update: 49
Telephone: 518-402-9553
Last EDR Contact :08/17/2016

LIENS: Spill Liens Information

Standard Environmental Record Source: Other Standard Environmental Records

Search Distance: Property

Lien information from the Oil Spill Fund.

Date of Government Version: 06/30/2016
Source: Office of the State Comptroller
Number of Days to Update: 65
Telephone: 518-474-9034
Last EDR Contact :08/08/2016

LTANKS: Spills Information Database

Standard Environmental Record Source: State and tribal leaking storage tank lists

Search Distance: 0.333 Mile

Leaking Storage Tank Incident Reports. These records contain an inventory of reported leaking storage tank incidents reported from 4/1/86 through the most recent update. They can be either leaking underground storage tanks or leaking aboveground storage tanks. The causes of the incidents are tank test failures, tank failures or tank overfills.

Date of Government Version: 08/16/2016
Number of Days to Update: 21
Last EDR Contact :08/19/2016
Source: Department of Environmental Conservation
Telephone: 518-402-9549

MOSF: Major Oil Storage Facility Site Listing
Standard Environmental Record Source: State and tribal registered storage tank lists
Search Distance: Property

These facilities may be onshore facilities or vessels, with petroleum storage capacities of 400,000 gallons or greater.

Date of Government Version: 06/28/2016
Number of Days to Update: 70
Last EDR Contact :09/28/2016
Source: Department of Environmental Conservation
Telephone: 518-402-9549

MOSF AST: Major Oil Storage Facilities Database
Standard Environmental Record Source: State and tribal registered storage tank lists
Search Distance: Property

Facilities that may be onshore facilities or vessels, with petroleum storage capacities of 400,000 gallons or greater.

Date of Government Version: 01/01/2002
Number of Days to Update: 30
Last EDR Contact :07/25/2005
Source: NYSDEC
Telephone: 518-402-9549

MOSF UST: Major Oil Storage Facilities Database
Standard Environmental Record Source: State and tribal registered storage tank lists
Search Distance: Property

Facilities that may be onshore facilities or vessels, with petroleum storage capacities of 400,000 gallons or greater.

Date of Government Version: 01/01/2002
Number of Days to Update: 30
Last EDR Contact :07/25/2005
Source: NYSDEC
Telephone: 518-402-9549

NASSAU CO. AST: Registered Tank Database
Standard Environmental Record Source: State and tribal registered storage tank lists
A listing of aboveground storage tank sites located in Nassau County.

Date of Government Version: 04/22/2016
Number of Days to Update: 52
Last EDR Contact :10/03/2016
Source: Nassau County Health Department
Telephone: 516-571-3314

NASSAU CO. UST: Registered Tank Database
Standard Environmental Record Source: State and tribal registered storage tank lists
A listing of underground storage tank sites located in Nassau County.

Date of Government Version: 04/22/2016
Number of Days to Update: 52
Last EDR Contact :10/03/2016
Source: Nassau County Health Department
Telephone: 516-571-3314

NCFM AST: Storage Tank Database
Standard Environmental Record Source: State and tribal registered storage tank lists

A listing of aboveground storage tank sites located in Nassau County.

Date of Government Version: 02/15/2011
Number of Days to Update: 34
Last EDR Contact :09/06/2016

Source: Nassau County Office of the Fire Marshal
Telephone: 516-572-1000

NCFM UST: Storage Tank Database

Standard Environmental Record Source: State and tribal registered storage tank lists

A listing of underground storage tank sites located in Nassau County.

Date of Government Version: 02/15/2011
Number of Days to Update: 34
Last EDR Contact :09/06/2016

Source: Nassau County Office of the Fire Marshal
Telephone: 516-572-1000

NY MANIFEST: Facility and Manifest Data

Standard Environmental Record Source: Other Standard Environmental Records

Search Distance: Property

Manifest is a document that lists and tracks hazardous waste from the generator through transporters to a TSD facility.

Date of Government Version: 08/01/2016
Number of Days to Update: 37
Last EDR Contact :08/03/2016

Source: Department of Environmental Conservation
Telephone: 518-402-8651

RES DECL: Restrictive Declarations Listing

Standard Environmental Record Source: State and tribal institutional control / engineering control registries

Search Distance: Property

A restrictive declaration is a covenant running with the land which binds the present and future owners of the property. As a condition of certain special permits, the City Planning Commission may require an applicant to sign and record a restrictive declaration that places specified conditions on the future use and development of the property. Certain restrictive declarations are indicated by a D on zoning maps.

Date of Government Version: 11/18/2010
Number of Days to Update: 21
Last EDR Contact :09/23/2016

Source: NYC Department of City Planning
Telephone: 212-720-3401

ROCKLAND CO. AST: Petroleum Bulk Storage Database

Standard Environmental Record Source: State and tribal registered storage tank lists

A listing of aboveground storage tank sites located in Rockland County.

Date of Government Version: 06/08/2016
Number of Days to Update: 86
Last EDR Contact :09/06/2016

Source: Rockland County Health Department
Telephone: 914-364-2605

ROCKLAND CO. UST: Petroleum Bulk Storage Database

Standard Environmental Record Source: State and tribal registered storage tank lists

A listing of underground storage tank sites located in Rockland County.

Date of Government Version: 06/08/2016
Number of Days to Update: 86
Last EDR Contact :09/06/2016

Source: Rockland County Health Department
Telephone: 914-364-2605

SHWS: Inactive Hazardous Waste Disposal Sites in New York State

Standard Environmental Record Source: State and tribal - equivalent CERCLIS

Search Distance: 0.333 Mile

Referred to as the State Superfund Program, the Inactive Hazardous Waste Disposal Site Remedial Program is the cleanup program for inactive hazardous waste sites and now includes hazardous substance sites

Date of Government Version: 05/17/2016
Number of Days to Update: 49
Last EDR Contact :08/17/2016

Source: Department of Environmental Conservation
Telephone: 518-402-9622

SPDES: State Pollutant Discharge Elimination System

Standard Environmental Record Source: Other Standard Environmental Records

Search Distance: Property

New York State has a state program which has been approved by the United States Environmental Protection Agency for the control of wastewater and stormwater discharges in accordance with the Clean Water Act. Under New York State law the program is known as the State Pollutant Discharge Elimination System (SPDES) and is broader in scope than that required by the Clean Water Act in that it controls point source discharges to groundwaters as well as surface waters.

Date of Government Version: 05/03/2016
Number of Days to Update: 38
Last EDR Contact :08/08/2016

Source: Department of Environmental Conservation
Telephone: 518-402-8233

SPILLS: Spills Information Database

Standard Environmental Record Source: Other Standard Environmental Records

Search Distance: Property

Data collected on spills reported to NYSDEC as required by one or more of the following: Article 12 of the Navigation Law, 6 NYCRR Section 613.8 (from PBS regs), or 6 NYCRR Section 595.2 (from CBS regs). It includes spills active as of April 1, 1986, as well as spills occurring since this date.

Date of Government Version: 08/16/2016
Number of Days to Update: 21
Last EDR Contact :08/19/2016

Source: Department of Environmental Conservation
Telephone: 518-402-9549

SUFFOLK CO. AST: Storage Tank Database

Standard Environmental Record Source: State and tribal registered storage tank lists

A listing of aboveground storage tank sites located in Suffolk County.

Date of Government Version: 03/03/2015
Number of Days to Update: 13
Last EDR Contact :08/01/2016

Source: Suffolk County Department of Health Services
Telephone: 631-854-2521

SUFFOLK CO. UST: Storage Tank Database

Standard Environmental Record Source: State and tribal registered storage tank lists

A listing of underground storage tank sites located in Suffolk County.

Date of Government Version: 03/03/2015
Number of Days to Update: 13
Last EDR Contact :08/01/2016

Source: Suffolk County Department of Health Services
Telephone: 631-854-2521

SWF/LF: Facility Register

Standard Environmental Record Source: State and tribal landfill / solid waste disposal

Search Distance: 0.333 Mile

Solid Waste Facilities/Landfill Sites. SWF/LF type records typically contain an inventory of solid waste disposal facilities or landfills in a particular state. Depending on the state, these may be active or inactive facilities or open dumps that failed to meet RCRA Subtitle D Section 4004 criteria for solid waste landfills or disposal sites.

Date of Government Version: 07/06/2016
Number of Days to Update: 63
Last EDR Contact :09/30/2016
Source: Department of Environmental Conservation
Telephone: 518-457-2051

SWRCY: Registered Recycling Facility List
Standard Environmental Record Source: State and tribal landfill / solid waste disposal
Search Distance: 0.333 Mile

A listing of recycling facilities.

Date of Government Version: 07/06/2016
Number of Days to Update: 63
Last EDR Contact :09/30/2016
Source: Department of Environmental Conservation
Telephone: 518-402-8705

SWTIRE: Registered Waste Tire Storage & Facility List
Standard Environmental Record Source: State and tribal landfill / solid waste disposal
Search Distance: 0.333 Mile

A listing of facilities registered to accept waste tires.

Date of Government Version: 08/01/2006
Number of Days to Update: 15
Last EDR Contact :09/16/2016
Source: Department of Environmental Conservation
Telephone: 518-402-8694

TANKS: Storage Tank Faciliy Listing
Standard Environmental Record Source: State and tribal registered storage tank lists
Search Distance: Property

This database contains records of facilities that are or have been regulated under Bulk Storage Program. Tank information for these facilities may not be releasable by the state agency.

Date of Government Version: 06/28/2016
Number of Days to Update: 71
Last EDR Contact :09/28/2016
Source: Department of Environmental Conservation
Telephone: 518-402-9543

TANKS NASSAU: Registered Tank Database in Nassau County
Standard Environmental Record Source: State and tribal registered storage tank lists
A listing of facilities in Nassau County with storage tanks.

Date of Government Version: 04/22/2016
Number of Days to Update: 52
Last EDR Contact :10/03/2016
Source: Nassau County Department of Health
Telephone: 516-227-9691

UIC: Underground Injection Control Wells
Standard Environmental Record Source: Other Standard Environmental Records
Search Distance: Property

A listing of enhanced oil recovery underground injection wells.

Date of Government Version: 06/06/2016
Number of Days to Update: 23
Last EDR Contact :09/08/2016
Source: Department of Environmental Conservation
Telephone: 518-402-8056

UST: Petroleum Bulk Storage (PBS) Database
Standard Environmental Record Source: State and tribal registered storage tank lists

Search Distance: Property

Facilities that have petroleum storage capacities in excess of 1,100 gallons and less than 400,000 gallons.

Date of Government Version: 06/28/2016
Number of Days to Update: 70
Last EDR Contact :09/28/2016
Source: Department of Environmental Conservation
Telephone: 518-402-9549

VAPOR REOPENED: Vapor Intrustion Legacy Site List

Standard Environmental Record Source: State and tribal - equivalent CERCLIS
Search Distance: 0.333 Mile

New York is currently re-evaluating previous assumptions and decisions regarding the potential for soil vapor intrusion exposures at sites. As a result, all past, current, and future contaminated sites will be evaluated to determine whether these sites have the potential for exposures related to soil vapor intrusion.

Date of Government Version: 08/01/2015
Number of Days to Update: 21
Last EDR Contact :08/19/2016
Source: Department of Environmenal Conservation
Telephone: 518-402-9814

VCP: Voluntary Cleanup Agreements

Standard Environmental Record Source: State and tribal voluntary cleanup sites
Search Distance: 0.333 Mile

New York established its Voluntary Cleanup Program (VCP) to address the environmental, legal and financial barriers that often hinder the redevelopment and reuse of contaminated properties. The Voluntary Cleanup Program was developed to enhance private sector cleanup of brownfields by enabling parties to remediate sites using private rather than public funds and to reduce the development pressures on "greenfield" sites.

Date of Government Version: 05/17/2016
Number of Days to Update: 49
Last EDR Contact :08/17/2016
Source: Department of Environmental Conservation
Telephone: 518-402-9711

WESTCHESTER CO. AST: Listing of Storage Tanks

Standard Environmental Record Source: State and tribal registered storage tank lists
A listing of aboveground storage tank sites located in Westchester County.

Date of Government Version: 02/19/2016
Number of Days to Update: 27
Last EDR Contact :08/01/2016
Source: Westchester County Department of Health
Telephone: 914-813-5161

WESTCHESTER CO. UST: Listing of Storage Tanks

Standard Environmental Record Source: State and tribal registered storage tank lists
A listing of underground storage tank sites located in Westchester County.

Date of Government Version: 02/19/2016
Number of Days to Update: 27
Last EDR Contact :08/01/2016
Source: Westchester County Department of Health
Telephone: 914-813-5161

2020 COR ACTION: 2020 Corrective Action Program List

Standard Environmental Record Source: Other Standard Environmental Records
Search Distance: 0.25 Mile

RECORD SOURCES AND CURRENCY

The EPA has set ambitious goals for the RCRA Corrective Action program by creating the 2020 Corrective Action Universe. This RCRA cleanup baseline includes facilities expected to need corrective action. The 2020 universe contains a wide variety of sites. Some properties are heavily contaminated while others were contaminated but have since been cleaned up. Still others have not been fully investigated yet, and may require little or no remediation. Inclusion in the 2020 Universe does not necessarily imply failure on the part of a facility to meet its RCRA obligations.

Date of Government Version: 04/22/2013
Number of Days to Update: 6
Last EDR Contact :09/06/2016
Source: Environmental Protection Agency
Telephone: 703-308-4044

COAL ASH DOE: Steam-Electric Plant Operation Data
Standard Environmental Record Source: Other Standard Environmental Records
Search Distance: Property

A listing of power plants that store ash in surface ponds.

Date of Government Version: 12/31/2005
Number of Days to Update: 76
Last EDR Contact :09/09/2016
Source: Department of Energy
Telephone: 202-586-8719

COAL ASH EPA: Coal Combustion Residues Surface Impoundments List
Standard Environmental Record Source: Other Standard Environmental Records
Search Distance: 0.333 Mile

A listing of coal combustion residues surface impoundments with high hazard potential ratings.

Date of Government Version: 07/01/2014
Number of Days to Update: 40
Last EDR Contact :09/06/2016
Source: Environmental Protection Agency
Telephone: Not Reported

CONSENT: Superfund (CERCLA) Consent Decrees
Standard Environmental Record Source: Federal NPL
Search Distance: 0.333 Mile

Major legal settlements that establish responsibility and standards for cleanup at NPL (Superfund) sites. Released periodically by United States District Courts after settlement by parties to litigation matters.

Date of Government Version: 03/31/2016
Number of Days to Update: 53
Last EDR Contact :09/26/2016
Source: Department of Justice, Consent Decree Library
Telephone: Varies

CORRACTS: Corrective Action Report
Standard Environmental Record Source: Federal RCRA CORRACTS facilities list
Search Distance: 0.333 Mile

CORRACTS identifies hazardous waste handlers with RCRA corrective action activity.

Date of Government Version: 06/27/2016
Number of Days to Update: 64
Last EDR Contact :09/28/2016
Source: EPA
Telephone: 800-424-9346

DEBRIS REGION 9: Torres Martinez Reservation Illegal Dump Site Locations
Standard Environmental Record Source: State and tribal landfill / solid waste disposal
Search Distance: 0.333 Mile

A listing of illegal dump sites location on the Torres Martinez Indian Reservation located in eastern Riverside County and northern Imperial County, California.

Date of Government Version: 01/12/2009
Number of Days to Update: 137
Last EDR Contact :07/20/2016
Source: EPA, Region 9
Telephone: 415-947-4219

DOCKET HWC: Hazardous Waste Compliance Docket Listing

Standard Environmental Record Source: Other Standard Environmental Records
Search Distance: Property

A complete list of the Federal Agency Hazardous Waste Compliance Docket Facilities.

Date of Government Version: 06/02/2016
Number of Days to Update: 91
Last EDR Contact :08/24/2016
Source: Environmental Protection Agency
Telephone: 202-564-0527

DOT OPS: Incident and Accident Data

Standard Environmental Record Source: Other Standard Environmental Records
Search Distance: Property

Department of Transporation, Office of Pipeline Safety Incident and Accident data.

Date of Government Version: 07/31/2012
Number of Days to Update: 42
Last EDR Contact :08/02/2016
Source: Department of Transporation, Office of Pipeline Safety
Telephone: 202-366-4595

Delisted NPL: National Priority List Deletions

Standard Environmental Record Source: Other Standard Environmental Records
Search Distance: 0.333 Mile

The National Oil and Hazardous Substances Pollution Contingency Plan (NCP) establishes the criteria that the EPA uses to delete sites from the NPL. In accordance with 40 CFR 300.425.(e), sites may be deleted from the NPL where no further response is appropriate.

Date of Government Version: 03/07/2016
Number of Days to Update: 10
Last EDR Contact :10/05/2016
Source: EPA
Telephone: Not Reported

ECHO: Enforcement & Compliance History Information

Standard Environmental Record Source: Other Standard Environmental Records
Search Distance: Property

ECHO provides integrated compliance and enforcement information for about 800,000 regulated facilities nationwide.

Date of Government Version: 09/20/2015
Number of Days to Update: 103
Last EDR Contact :09/20/2016
Source: Environmental Protection Agency
Telephone: 202-564-2280

EPA WATCH LIST: EPA WATCH LIST

Standard Environmental Record Source: Other Standard Environmental Records
Search Distance: Property

EPA maintains a "Watch List" to facilitate dialogue between EPA, state and local environmental agencies on enforcement matters relating to facilities with alleged violations identified as either significant or high priority. Being on the Watch List does not mean that the facility has actually violated the law only that an investigation by EPA or a state or local environmental agency has led those organizations to allege that an unproven violation has in fact occurred. Being on the Watch List does not represent a higher level of concern regarding the alleged violations that were detected, but instead indicates cases requiring additional dialogue between EPA, state and local agencies - primarily because of the length of time the alleged violation has gone unaddressed or unresolved.

Date of Government Version: 08/30/2013
Number of Days to Update: 88
Last EDR Contact :08/08/2016

Source: Environmental Protection Agency
Telephone: 617-520-3000

ERNS: Emergency Response Notification System

Standard Environmental Record Source: Federal ERNS list

Search Distance: Property

Emergency Response Notification System. ERNS records and stores information on reported releases of oil and hazardous substances.

Date of Government Version: 03/28/2016
Number of Days to Update: 51
Last EDR Contact :09/29/2016

Source: National Response Center, United States Coast Guard
Telephone: 202-267-2180

FEMA UST: Underground Storage Tank Listing

Standard Environmental Record Source: State and tribal registered storage tank lists

Search Distance: Property

A listing of all FEMA owned underground storage tanks.

Date of Government Version: 01/01/2010
Number of Days to Update: 55
Last EDR Contact :10/11/2016

Source: FEMA
Telephone: 202-646-5797

FINDS: Facility Index System/Facility Registry System

Standard Environmental Record Source: Other Standard Environmental Records

Search Distance: Property

Facility Index System. FINDS contains both facility information and 'pointers' to other sources that contain more detail. EDR includes the following FINDS databases in this report: PCS (Permit Compliance System), AIRS (Aerometric Information Retrieval System), DOCKET (Enforcement Docket used to manage and track information on civil judicial enforcement cases for all environmental statutes), FURS (Federal Underground Injection Control), C-DOCKET (Criminal Docket System used to track criminal enforcement actions for all environmental statutes), FFIS (Federal Facilities Information System), STATE (State Environmental Laws and Statutes), and PADS (PCB Activity Data System).

Date of Government Version: 07/20/2015
Number of Days to Update: 55
Last EDR Contact :09/07/2016

Source: EPA
Telephone: Not Reported

FTTS: FIFRA/ TSCA Tracking System - FIFRA (Federal Insecticide, Fungicide, & Rodenticide Act)/TSCA (Toxic Substances Control Act)

Standard Environmental Record Source: Other Standard Environmental Records

Search Distance: Property

FTTS tracks administrative cases and pesticide enforcement actions and compliance activities related to FIFRA, TSCA and EPCRA (Emergency Planning and Community Right-to-Know Act). To maintain currency, EDR contacts the Agency on a quarterly basis.

Date of Government Version: 04/09/2009
Number of Days to Update: 25

Source: EPA/Office of Prevention, Pesticides and Toxic Substances
Telephone: 202-566-1667

Last EDR Contact :08/17/2016

FTTS INSP: FIFRA/ TSCA Tracking System - FIFRA (Federal Insecticide, Fungicide, & Rodenticide Act)/TSCA (Toxic Substances Control Act)

Standard Environmental Record Source: Other Standard Environmental Records

A listing of FIFRA/TSCA Tracking System (FTTS) inspections and enforcements.

Date of Government Version: 04/09/2009 Source: EPA
Number of Days to Update: 25 Telephone: 202-566-1667
Last EDR Contact :08/17/2016

FUDS: Formerly Used Defense Sites

Standard Environmental Record Source: Other Standard Environmental Records

Search Distance: 0.333 Mile

The listing includes locations of Formerly Used Defense Sites properties where the US Army Corps of Engineers is actively working or will take necessary cleanup actions.

Date of Government Version: 01/31/2015 Source: U.S. Army Corps of Engineers
Number of Days to Update: 97 Telephone: 202-528-4285
Last EDR Contact :09/09/2016

FUELS PROGRAM: EPA Fuels Program Registered Listing

Standard Environmental Record Source: Other Standard Environmental Records

Search Distance: Property

This listing includes facilities that are registered under the Part 80 (Code of Federal Regulations) EPA Fuels Programs. All companies now are required to submit new and updated registrations.

Date of Government Version: 05/24/2016 Source: EPA
Number of Days to Update: 49 Telephone: 800-385-6164
Last EDR Contact :08/23/2016

FUSRAP: Formerly Utilized Sites Remedial Action Program

Standard Environmental Record Source: Other Standard Environmental Records

Search Distance: 0.333 Mile

DOE established the Formerly Utilized Sites Remedial Action Program (FUSRAP) in 1974 to remediate sites where radioactive contamination remained from Manhattan Project and early U.S. Atomic Energy Commission (AEC) operations.

Date of Government Version: 07/21/2016 Source: Department of Energy
Number of Days to Update: 59 Telephone: 202-586-3559
Last EDR Contact :07/26/2016

HIST FTTS: FIFRA/TSCA Tracking System Administrative Case Listing

Standard Environmental Record Source: Other Standard Environmental Records

Search Distance: Property

A complete administrative case listing from the FIFRA/TSCA Tracking System (FTTS) for all ten EPA regions. The information was obtained from the National Compliance Database (NCDB). NCDB supports the implementation of FIFRA (Federal Insecticide, Fungicide, and Rodenticide Act) and TSCA (Toxic Substances Control Act). Some EPA regions are now closing out records. Because of that, and the fact that some EPA regions are not providing EPA Headquarters with updated records, it was decided to create a HIST FTTS database. It included records that may not be included in the newer FTTS database updates. This database is no longer updated.

Date of Government Version: 10/19/2006 Source: Environmental Protection Agency
Number of Days to Update: 40 Telephone: 202-564-2501

Last EDR Contact :12/17/2007

HMIRS: Hazardous Materials Information Reporting System
Standard Environmental Record Source: Other Standard Environmental Records
Search Distance: Property

Hazardous Materials Incident Report System. HMIRS contains hazardous material spill incidents reported to DOT.

Date of Government Version: 06/27/2016
Number of Days to Update: 87
Last EDR Contact :09/27/2016
Source: U.S. Department of Transportation
Telephone: 202-366-4555

ICIS: Integrated Compliance Information System
Standard Environmental Record Source: Other Standard Environmental Records
Search Distance: Property

The Integrated Compliance Information System (ICIS) supports the information needs of the national enforcement and compliance program as well as the unique needs of the National Pollutant Discharge Elimination System (NPDES) program.

Date of Government Version: 01/23/2015
Number of Days to Update: 31
Last EDR Contact :10/11/2016
Source: Environmental Protection Agency
Telephone: 202-564-5088

INDIAN LUST R1: Leaking Underground Storage Tanks on Indian Land
Standard Environmental Record Source: State and tribal leaking storage tank lists
Search Distance: 0.333 Mile

A listing of leaking underground storage tank locations on Indian Land.

Date of Government Version: 10/27/2015
Number of Days to Update: 67
Last EDR Contact :07/29/2016
Source: EPA Region 1
Telephone: 617-918-1313

INDIAN LUST R10: Leaking Underground Storage Tanks on Indian Land
Standard Environmental Record Source: State and tribal leaking storage tank lists
LUSTs on Indian land in Alaska, Idaho, Oregon and Washington.

Date of Government Version: 01/07/2016
Number of Days to Update: 41
Last EDR Contact :07/27/2016
Source: EPA Region 10
Telephone: 206-553-2857

INDIAN LUST R4: Leaking Underground Storage Tanks on Indian Land
Standard Environmental Record Source: State and tribal leaking storage tank lists
LUSTs on Indian land in Florida, Mississippi and North Carolina.

Date of Government Version: 02/05/2016
Number of Days to Update: 35
Last EDR Contact :07/26/2016
Source: EPA Region 4
Telephone: 404-562-8677

INDIAN LUST R5: Leaking Underground Storage Tanks on Indian Land
Standard Environmental Record Source: State and tribal leaking storage tank lists
Leaking underground storage tanks located on Indian Land in Michigan, Minnesota and Wisconsin.

Date of Government Version: 02/17/2016
Number of Days to Update: 37
Source: EPA, Region 5
Telephone: 312-886-7439

Last EDR Contact :07/27/2016

INDIAN LUST R6: Leaking Underground Storage Tanks on Indian Land
Standard Environmental Record Source: State and tribal leaking storage tank lists
LUSTs on Indian land in New Mexico and Oklahoma.

Date of Government Version: 12/11/2015
Number of Days to Update: 105
Last EDR Contact :07/27/2016
Source: EPA Region 6
Telephone: 214-665-6597

INDIAN LUST R7: Leaking Underground Storage Tanks on Indian Land
Standard Environmental Record Source: State and tribal leaking storage tank lists
LUSTs on Indian land in Iowa, Kansas, and Nebraska

Date of Government Version: 10/09/2015
Number of Days to Update: 112
Last EDR Contact :07/27/2016
Source: EPA Region 7
Telephone: 913-551-7003

INDIAN LUST R8: Leaking Underground Storage Tanks on Indian Land
Standard Environmental Record Source: State and tribal leaking storage tank lists
LUSTs on Indian land in Colorado, Montana, North Dakota, South Dakota, Utah and Wyoming.

Date of Government Version: 10/13/2015
Number of Days to Update: 118
Last EDR Contact :07/27/2016
Source: EPA Region 8
Telephone: 303-312-6271

INDIAN LUST R9: Leaking Underground Storage Tanks on Indian Land
Standard Environmental Record Source: State and tribal leaking storage tank lists
LUSTs on Indian land in Arizona, California, New Mexico and Nevada

Date of Government Version: 02/25/2016
Number of Days to Update: 37
Last EDR Contact :07/27/2016
Source: Environmental Protection Agency
Telephone: 415-972-3372

INDIAN ODI: Report on the Status of Open Dumps on Indian Lands
Standard Environmental Record Source: Other Standard Environmental Records
Search Distance: 0.333 Mile

Location of open dumps on Indian land.

Date of Government Version: 12/31/1998
Number of Days to Update: 52
Last EDR Contact :08/05/2016
Source: Environmental Protection Agency
Telephone: 703-308-8245

INDIAN UST R1: Underground Storage Tanks on Indian Land
Standard Environmental Record Source: State and tribal registered storage tank lists
Search Distance: Property

The Indian Underground Storage Tank (UST) database provides information about underground storage tanks on Indian land in EPA Region 1 (Connecticut, Maine, Massachusetts, New Hampshire, Rhode Island, Vermont and ten Tribal Nations).

Date of Government Version: 10/20/2015
Number of Days to Update: 67
Last EDR Contact :07/29/2016
Source: EPA, Region 1
Telephone: 617-918-1313

INDIAN UST R10: Underground Storage Tanks on Indian Land

Standard Environmental Record Source: State and tribal registered storage tank lists

The Indian Underground Storage Tank (UST) database provides information about underground storage tanks on Indian land in EPA Region 10 (Alaska, Idaho, Oregon, Washington, and Tribal Nations).

Date of Government Version: 01/07/2016
Number of Days to Update: 41
Last EDR Contact :07/27/2016

Source: EPA Region 10
Telephone: 206-553-2857

INDIAN UST R4: Underground Storage Tanks on Indian Land

Standard Environmental Record Source: State and tribal registered storage tank lists

The Indian Underground Storage Tank (UST) database provides information about underground storage tanks on Indian land in EPA Region 4 (Alabama, Florida, Georgia, Kentucky, Mississippi, North Carolina, South Carolina, Tennessee and Tribal Nations)

Date of Government Version: 02/05/2016
Number of Days to Update: 35
Last EDR Contact :07/26/2016

Source: EPA Region 4
Telephone: 404-562-9424

INDIAN UST R5: Underground Storage Tanks on Indian Land

Standard Environmental Record Source: State and tribal registered storage tank lists

The Indian Underground Storage Tank (UST) database provides information about underground storage tanks on Indian land in EPA Region 5 (Michigan, Minnesota and Wisconsin and Tribal Nations).

Date of Government Version: 11/05/2015
Number of Days to Update: 52
Last EDR Contact :07/27/2016

Source: EPA Region 5
Telephone: 312-886-6136

INDIAN UST R6: Underground Storage Tanks on Indian Land

Standard Environmental Record Source: State and tribal registered storage tank lists

The Indian Underground Storage Tank (UST) database provides information about underground storage tanks on Indian land in EPA Region 6 (Louisiana, Arkansas, Oklahoma, New Mexico, Texas and 65 Tribes).

Date of Government Version: 12/03/2015
Number of Days to Update: 120
Last EDR Contact :07/27/2016

Source: EPA Region 6
Telephone: 214-665-7591

INDIAN UST R7: Underground Storage Tanks on Indian Land

Standard Environmental Record Source: State and tribal registered storage tank lists

The Indian Underground Storage Tank (UST) database provides information about underground storage tanks on Indian land in EPA Region 7 (Iowa, Kansas, Missouri, Nebraska, and 9 Tribal Nations).

Date of Government Version: 09/23/2014
Number of Days to Update: 65
Last EDR Contact :07/27/2016

Source: EPA Region 7
Telephone: 913-551-7003

INDIAN UST R8: Underground Storage Tanks on Indian Land

Standard Environmental Record Source: State and tribal registered storage tank lists

The Indian Underground Storage Tank (UST) database provides information about underground storage tanks on Indian land in EPA Region 8 (Colorado, Montana, North Dakota, South Dakota, Utah, Wyoming and 27 Tribal Nations).

Date of Government Version: 01/26/2016
Number of Days to Update: 119
Last EDR Contact :07/27/2016

Source: EPA Region 8
Telephone: 303-312-6137

INDIAN UST R9: Underground Storage Tanks on Indian Land

Standard Environmental Record Source: State and tribal registered storage tank lists

The Indian Underground Storage Tank (UST) database provides information about underground storage tanks on Indian land in EPA Region 9 (Arizona, California, Hawaii, Nevada, the Pacific Islands, and Tribal Nations).

Date of Government Version: 02/25/2016 Source: EPA Region 9
Number of Days to Update: 37 Telephone: 415-972-3368
Last EDR Contact :07/27/2016

INDIAN VCP R1: Voluntary Cleanup Priority Listing

Standard Environmental Record Source: State and tribal voluntary cleanup sites

Search Distance: Property

A listing of voluntary cleanup priority sites located on Indian Land located in Region 1.

Date of Government Version: 07/27/2015 Source: EPA, Region 1
Number of Days to Update: 142 Telephone: 617-918-1102
Last EDR Contact :09/26/2016

INDIAN VCP R7: Voluntary Cleanup Priority Lisitng

Standard Environmental Record Source: State and tribal voluntary cleanup sites

A listing of voluntary cleanup priority sites located on Indian Land located in Region 7.

Date of Government Version: 03/20/2008 Source: EPA, Region 7
Number of Days to Update: 27 Telephone: 913-551-7365
Last EDR Contact :04/20/2009

LEAD SMELTER 1: Lead Smelter Sites

Standard Environmental Record Source: Other Standard Environmental Records

Search Distance: Property

A listing of former lead smelter site locations.

Date of Government Version: 03/07/2016 Source: Environmental Protection Agency
Number of Days to Update: 148 Telephone: 703-603-8787
Last EDR Contact :09/29/2016

LEAD SMELTER 2: Lead Smelter Sites

Standard Environmental Record Source: Other Standard Environmental Records

A list of several hundred sites in the U.S. where secondary lead smelting was done from 1931and 1964. These sites may pose a threat to public health through ingestion or inhalation of contaminated soil or dust

Date of Government Version: 04/05/2001 Source: American Journal of Public Health
Number of Days to Update: 36 Telephone: 703-305-6451
Last EDR Contact :12/02/2009

LIENS 2: CERCLA Lien Information

Standard Environmental Record Source: Federal CERCLIS

Search Distance: Property

A Federal CERCLA ('Superfund') lien can exist by operation of law at any site or property at which EPA has spent Superfund monies. These monies are spent to investigate and address releases and threatened releases of contamination. CERCLIS provides information as to the identity of these sites and properties.

Date of Government Version: 02/18/2014 Source: Environmental Protection Agency
Number of Days to Update: 37 Telephone: 202-564-6023

Last EDR Contact :07/29/2016

LUCIS: Land Use Control Information System

Standard Environmental Record Source: Federal institutional controls / engineering controls registries

Search Distance: 0.333 Mile

LUCIS contains records of land use control information pertaining to the former Navy Base Realignment and Closure properties.

Date of Government Version: 05/28/2015
Source: Department of the Navy
Number of Days to Update: 13
Telephone: 843-820-7326
Last EDR Contact :08/12/2016

MLTS: Material Licensing Tracking System

Standard Environmental Record Source: Other Standard Environmental Records

Search Distance: Property

MLTS is maintained by the Nuclear Regulatory Commission and contains a list of approximately 8,100 sites which possess or use radioactive materials and which are subject to NRC licensing requirements. To maintain currency, EDR contacts the Agency on a quarterly basis.

Date of Government Version: 03/07/2016
Source: Nuclear Regulatory Commission
Number of Days to Update: 28
Telephone: 301-415-7169
Last EDR Contact :09/05/2016

NPL: National Priority List

Standard Environmental Record Source: Federal NPL

Search Distance: 0.333 Mile

National Priorities List (Superfund). The NPL is a subset of CERCLIS and identifies over 1,200 sites for priority cleanup under the Superfund Program. NPL sites may encompass relatively large areas. As such, EDR provides polygon coverage for over 1,000 NPL site boundaries produced by EPA's Environmental Photographic Interpretation Center (EPIC) and regional EPA offices.

Date of Government Version: 03/07/2016
Source: EPA
Number of Days to Update: 10
Telephone: Not Reported
Last EDR Contact :10/05/2016

NPL Site Boundaries

Sources:

EPA"s Environmental Photographic Interpretation Center (EPIC)
Telephone: 202-566-0690

EPA Region 1
Telephone: 617-918-1102

EPA Region 2
Telephone: 212-637-4293

EPA Region 3
Telephone: 215-814-5418

EPA Region 4
Telephone: 404-562-8681

EPA Region 5
Telephone: 312-353-1063

EPA Region 6
Telephone: 214-655-6659

EPA Region 7
Telephone: 913-551-7247

EPA Region 8
Telephone: 303-312-6118

EPA Region 9
Telephone: 415-947-4579

EPA Region 10
Telephone: 206-553-4479

NPL LIENS: Federal Superfund Liens

Standard Environmental Record Source: Federal NPL

Search Distance: Property

Federal Superfund Liens. Under the authority granted the USEPA by CERCLA of 1980, the USEPA has the authority to file liens against real property in order to recover remedial action expenditures or when the property owner received notification of potential liability. USEPA compiles a listing of filed notices of Superfund Liens.

Date of Government Version: 10/15/1991
Source: EPA
Number of Days to Update: 56
Telephone: 202-564-4267
Last EDR Contact :08/15/2011

ODI: Open Dump Inventory

Standard Environmental Record Source: Other Standard Environmental Records

Search Distance: 0.333 Mile

An open dump is defined as a disposal facility that does not comply with one or more of the Part 257 or Part 258 Subtitle D Criteria.

Date of Government Version: 06/30/1985
Source: Environmental Protection Agency
Number of Days to Update: 39
Telephone: 800-424-9346
Last EDR Contact :06/09/2004

PADS: PCB Activity Database System

Standard Environmental Record Source: Other Standard Environmental Records

Search Distance: Property

PCB Activity Database. PADS Identifies generators, transporters, commercial storers and/or brokers and disposers of PCB's who are required to notify the EPA of such activities.

Date of Government Version: 01/20/2016
Source: EPA
Number of Days to Update: 127
Telephone: 202-566-0500
Last EDR Contact :07/15/2016

PCB TRANSFORMER: PCB Transformer Registration Database

Standard Environmental Record Source: Other Standard Environmental Records

Search Distance: Property

The database of PCB transformer registrations that includes all PCB registration submittals.

Date of Government Version: 02/01/2011
Source: Environmental Protection Agency
Number of Days to Update: 83
Telephone: 202-566-0517
Last EDR Contact :07/29/2016

Proposed NPL: Proposed National Priority List Sites

Standard Environmental Record Source: Federal NPL

Search Distance: 0.333 Mile

A site that has been proposed for listing on the NationalPriorities List through the issuance of a proposed rule in the Federal Register.EPA then accepts public comments on the site, responds to the comments,and places on the NPL those sites that continue to meet therequirements for listing.

Date of Government Version: 03/07/2016 Source: EPA
Number of Days to Update: 10 Telephone: Not Reported
Last EDR Contact :10/05/2016

RAATS: RCRA Administrative Action Tracking System

Standard Environmental Record Source: Other Standard Environmental Records

Search Distance: Property

RCRA Administration Action Tracking System. RAATS contains records based on enforcement actions issued under RCRA pertaining to major violators and includes administrative and civil actions brought by the EPA. For administration actions after September 30, 1995, data entry in the RAATS database was discontinued. EPA will retain a copy of the database for historical records. It was necessary to terminate RAATS because a decrease in agency resources made it impossible to continue to update the information contained in the database.

Date of Government Version: 04/17/1995 Source: EPA
Number of Days to Update: 35 Telephone: 202-564-4104
Last EDR Contact :06/02/2008

RADINFO: Radiation Information Database

Standard Environmental Record Source: Other Standard Environmental Records

Search Distance: Property

The Radiation Information Database (RADINFO) contains information about facilities that are regulated by U.S. Environmental Protection Agency (EPA) regulations for radiation and radioactivity.

Date of Government Version: 07/07/2015 Source: Environmental Protection Agency
Number of Days to Update: 69 Telephone: 202-343-9775
Last EDR Contact :10/05/2016

RCRA NonGen / NLR: RCRA - Non Generators / No Longer Regulated

Standard Environmental Record Source: Other Standard Environmental Records

Search Distance: Property

RCRAInfo is EPA's comprehensive information system, providing access to data supporting the Resource Conservation and Recovery Act (RCRA) of 1976 and the Hazardous and Solid Waste Amendments (HSWA) of 1984. The database includes selective information on sites which generate, transport, store, treat and/or dispose of hazardous waste as defined by the Resource Conservation and Recovery Act (RCRA). Non-Generators do not presently generate hazardous waste.

Date of Government Version: 06/21/2016 Source: Environmental Protection Agency
Number of Days to Update: 64 Telephone: 703-308-8895
Last EDR Contact :09/28/2016

RCRA-CESQG: RCRA - Conditionally Exempt Small Quantity Generators

Standard Environmental Record Source: Federal RCRA generators list

Search Distance: Property

RCRAInfo is EPA's comprehensive information system, providing access to data supporting the Resource Conservation and Recovery Act (RCRA) of 1976 and the Hazardous and Solid Waste Amendments (HSWA) of 1984. The database includes selective information on sites which generate, transport, store, treat and/or dispose of hazardous waste as defined by the Resource Conservation and Recovery Act (RCRA). Conditionally exempt small quantity generators (CESQGs) generate less than 100 kg of hazardous waste, or less than 1 kg of acutely hazardous waste per month.

Date of Government Version: 06/21/2016 Source: Environmental Protection Agency
Number of Days to Update: 64 Telephone: 703-308-8895
Last EDR Contact :09/28/2016

RCRA-LQG: RCRA - Large Quantity Generators

Standard Environmental Record Source: Federal RCRA generators list

Search Distance: Property

RCRAInfo is EPA's comprehensive information system, providing access to data supporting the Resource Conservation and Recovery Act (RCRA) of 1976 and the Hazardous and Solid Waste Amendments (HSWA) of 1984. The database includes selective information on sites which generate, transport, store, treat and/or dispose of hazardous waste as defined by the Resource Conservation and Recovery Act (RCRA). Large quantity generators (LQGs) generate over 1,000 kilograms (kg) of hazardous waste, or over 1 kg of acutely hazardous waste per month.

Date of Government Version: 06/21/2016 Source: Environmental Protection Agency

Number of Days to Update: 64 Telephone: 703-308-8895

Last EDR Contact :09/28/2016

RCRA-SQG: RCRA - Small Quantity Generators

Standard Environmental Record Source: Federal RCRA generators list

Search Distance: Property

RCRAInfo is EPA's comprehensive information system, providing access to data supporting the Resource Conservation and Recovery Act (RCRA) of 1976 and the Hazardous and Solid Waste Amendments (HSWA) of 1984. The database includes selective information on sites which generate, transport, store, treat and/or dispose of hazardous waste as defined by the Resource Conservation and Recovery Act (RCRA). Small quantity generators (SQGs) generate between 100 kg and 1,000 kg of hazardous waste per month.

Date of Government Version: 06/21/2016 Source: Environmental Protection Agency

Number of Days to Update: 64 Telephone: 703-308-8895

Last EDR Contact :09/28/2016

RCRA-TSDF: RCRA - Treatment, Storage and Disposal

Standard Environmental Record Source: Federal RCRA TSD facilities list

Search Distance: 0.333 Mile

RCRAInfo is EPA's comprehensive information system, providing access to data supporting the Resource Conservation and Recovery Act (RCRA) of 1976 and the Hazardous and Solid Waste Amendments (HSWA) of 1984. The database includes selective information on sites which generate, transport, store, treat and/or dispose of hazardous waste as defined by the Resource Conservation and Recovery Act (RCRA). Transporters are individuals or entities that move hazardous waste from the generator offsite to a facility that can recycle, treat, store, or dispose of the waste. TSDFs treat, store, or dispose of the waste.

Date of Government Version: 06/21/2016 Source: Environmental Protection Agency

Number of Days to Update: 64 Telephone: 703-308-8895

Last EDR Contact :09/28/2016

ROD: Records Of Decision

Standard Environmental Record Source: Federal NPL

Search Distance: 0.333 Mile

Record of Decision. ROD documents mandate a permanent remedy at an NPL (Superfund) site containing technical and health information to aid in the cleanup.

Date of Government Version: 11/25/2013 Source: EPA

Number of Days to Update: 74 Telephone: 703-416-0223

Last EDR Contact :09/09/2016

SCRD DRYCLEANERS: State Coalition for Remediation of Drycleaners Listing

Standard Environmental Record Source: Other Standard Environmental Records

Search Distance: 0.333 Mile

The State Coalition for Remediation of Drycleaners was established in 1998, with support from the U.S. EPA Office of Superfund Remediation and Technology Innovation. It is comprised of representatives of states with established drycleaner remediation programs. Currently the member states are Alabama, Connecticut, Florida, Illinois, Kansas, Minnesota, Missouri, North Carolina, Oregon, South Carolina, Tennessee, Texas, and Wisconsin.

Date of Government Version: 03/07/2011
Source: Environmental Protection Agency
Number of Days to Update: 54
Telephone: 615-532-8599
Last EDR Contact :08/15/2016

SEMS: Superfund Enterprise Management System

Standard Environmental Record Source: Federal CERCLIS

Search Distance: 0.333 Mile

SEMS (Superfund Enterprise Management System) tracks hazardous waste sites, potentially hazardous waste sites, and remedial activities performed in support of EPA's Superfund Program across the United States. The list was formerly know as CERCLIS, renamed to SEMS by the EPA in 2015. The list contains data on potentially hazardous waste sites that have been reported to the USEPA by states, municipalities, private companies and private persons, pursuant to Section 103 of the Comprehensive Environmental Response, Compensation, and Liability Act (CERCLA). This dataset also contains sites which are either proposed to or on the National Priorities List (NPL) and the sites which are in the screening and assessment phase for possible inclusion on the NPL.

Date of Government Version: 03/07/2016
Source: EPA
Number of Days to Update: 10
Telephone: 800-424-9346
Last EDR Contact :07/22/2016

SEMS-ARCHIVE: Superfund Enterprise Management System Archive

Standard Environmental Record Source: Other Standard Environmental Records

Search Distance: 0.333 Mile

SEMS-ARCHIVE (Superfund Enterprise Management System Archive) tracks sites that have no further interest under the Federal Superfund Program based on available information. The list was formerly known as the CERCLIS-NFRAP, renamed to SEMS ARCHIVE by the EPA in 2015. EPA may perform a minimal level of assessment work at a site while it is archived if site conditions change and/or new information becomes available. Archived sites have been removed and archived from the inventory of SEMS sites. Archived status indicates that, to the best of EPA's knowledge, assessment at a site has been completed and that EPA has determined no further steps will be taken to list the site on the National Priorities List (NPL), unless information indicates this decision was not appropriate or other considerations require a recommendation for listing at a later time. The decision does not necessarily mean that there is no hazard associated with a given site; it only means that. based upon available information, the location is not judged to be potential NPL site.

Date of Government Version: 03/07/2016
Source: EPA
Number of Days to Update: 10
Telephone: 800-424-9346
Last EDR Contact :07/22/2016

SSTS: Section 7 Tracking Systems

Standard Environmental Record Source: Other Standard Environmental Records

Search Distance: Property

Section 7 of the Federal Insecticide, Fungicide and Rodenticide Act, as amended (92 Stat. 829) requires all registered pesticide-producing establishments to submit a report to the Environmental Protection Agency by March 1st each year. Each establishment must report the types and amounts of pesticides, active ingredients and devices being produced, and those having been produced and sold or distributed in the past year.

Date of Government Version: 12/31/2009
Source: EPA
Number of Days to Update: 77
Telephone: 202-564-4203
Last EDR Contact :07/25/2016

TRIS: Toxic Chemical Release Inventory System

Standard Environmental Record Source: Other Standard Environmental Records

Search Distance: Property

Toxic Release Inventory System. TRIS identifies facilities which release toxic chemicals to the air, water and land in reportable quantities under SARA Title III Section 313.

Date of Government Version: 12/31/2014 Source: EPA
Number of Days to Update: 133 Telephone: 202-566-0250
Last EDR Contact :08/26/2016

TSCA: Toxic Substances Control Act

Standard Environmental Record Source: Other Standard Environmental Records
Search Distance: Property

Toxic Substances Control Act. TSCA identifies manufacturers and importers of chemical substances included on the TSCA Chemical Substance Inventory list. It includes data on the production volume of these substances by plant site.

Date of Government Version: 12/31/2012 Source: EPA
Number of Days to Update: 14 Telephone: 202-260-5521
Last EDR Contact :09/23/2016

UMTRA: Uranium Mill Tailings Sites

Standard Environmental Record Source: Other Standard Environmental Records
Search Distance: 0.333 Mile

Uranium ore was mined by private companies for federal government use in national defense programs. When the mills shut down, large piles of the sand-like material (mill tailings) remain after uranium has been extracted from the ore. Levels of human exposure to radioactive materials from the piles are low; however, in some cases tailings were used as construction materials before the potential health hazards of the tailings were recognized.

Date of Government Version: 09/14/2010 Source: Department of Energy
Number of Days to Update: 146 Telephone: 505-845-0011
Last EDR Contact :09/09/2016

US AIRS (AFS): Aerometric Information Retrieval System Facility Subsystem (AFS)

Standard Environmental Record Source: Other Standard Environmental Records
Search Distance: Property

The database is a sub-system of Aerometric Information Retrieval System (AIRS). AFS contains compliance data on air pollution point sources regulated by the U.S. EPA and/or state and local air regulatory agencies. This information comes from source reports by various stationary sources of air pollution, such as electric power plants, steel mills, factories, and universities, and provides information about the air pollutants they produce. Action, air program, air program pollutant, and general level plant data. It is used to track emissions and compliance data from industrial plants.

Date of Government Version: 10/20/2015 Source: EPA
Number of Days to Update: 69 Telephone: 202-564-2496
Last EDR Contact :09/26/2016

US AIRS MINOR: Air Facility System Data

Standard Environmental Record Source: Other Standard Environmental Records
A listing of minor source facilities.

Date of Government Version: 10/20/2015 Source: EPA
Number of Days to Update: 69 Telephone: 202-564-2496
Last EDR Contact :09/26/2016

US BROWNFIELDS: A Listing of Brownfields Sites

Standard Environmental Record Source: Other Standard Environmental Records
Search Distance: 0.333 Mile

RECORD SOURCES AND CURRENCY

Brownfields are real property, the expansion, redevelopment, or reuse of which may be complicated by the presence or potential presence of a hazardous substance, pollutant, or contaminant. Cleaning up and reinvesting in these properties takes development pressures off of undeveloped, open land, and both improves and protects the environment. Assessment, Cleanup and Redevelopment Exchange System (ACRES) stores information reported by EPA Brownfields grant recipients on brownfields properties assessed or cleaned up with grant funding as well as information on Targeted Brownfields Assessments performed by EPA Regions. A listing of ACRES Brownfield sites is obtained from Cleanups in My Community. Cleanups in My Community provides information on Brownfields properties for which information is reported back to EPA, as well as areas served by Brownfields grant programs.

Date of Government Version: 06/21/2016
Source: Environmental Protection Agency
Number of Days to Update: 72
Telephone: 202-566-2777
Last EDR Contact :09/21/2016

US CDL: Clandestine Drug Labs

Standard Environmental Record Source: Other Standard Environmental Records

Search Distance: Property

A listing of clandestine drug lab locations. The U.S. Department of Justice ("the Department") provides this web site as a public service. It contains addresses of some locations where law enforcement agencies reported they found chemicals or other items that indicated the presence of either clandestine drug laboratories or dumpsites. In most cases, the source of the entries is not the Department, and the Department has not verified the entry and does not guarantee its accuracy. Members of the public must verify the accuracy of all entries by, for example, contacting local law enforcement and local health departments.

Date of Government Version: 08/30/2016
Source: Drug Enforcement Administration
Number of Days to Update: 17
Telephone: 202-307-1000
Last EDR Contact :08/31/2016

US ENG CONTROLS: Engineering Controls Sites List

Standard Environmental Record Source: Federal institutional controls / engineering controls registries

Search Distance: Property

A listing of sites with engineering controls in place. Engineering controls include various forms of caps, building foundations, liners, and treatment methods to create pathway elimination for regulated substances to enter environmental media or effect human health.

Date of Government Version: 05/09/2016
Source: Environmental Protection Agency
Number of Days to Update: 93
Telephone: 703-603-0695
Last EDR Contact :08/31/2016

US FIN ASSUR: Financial Assurance Information

Standard Environmental Record Source: Other Standard Environmental Records

Search Distance: Property

All owners and operators of facilities that treat, store, or dispose of hazardous waste are required to provide proof that they will have sufficient funds to pay for the clean up, closure, and post-closure care of their facilities.

Date of Government Version: 05/08/2016
Source: Environmental Protection Agency
Number of Days to Update: 107
Telephone: 202-566-1917
Last EDR Contact :08/17/2016

US HIST CDL: National Clandestine Laboratory Register

Standard Environmental Record Source: Other Standard Environmental Records

Search Distance: Property

A listing of clandestine drug lab locations that have been removed from the DEAs National Clandestine Laboratory Register.

Date of Government Version: 08/31/2016
Source: Drug Enforcement Administration
Number of Days to Update: 17
Telephone: 202-307-1000
Last EDR Contact :08/31/2016

RECORD SOURCES AND CURRENCY

US INST CONTROL: Sites with Institutional Controls

Standard Environmental Record Source: Federal institutional controls / engineering controls registries

Search Distance: Property

A listing of sites with institutional controls in place. Institutional controls include administrative measures, such as groundwater use restrictions, construction restrictions, property use restrictions, and post remediation care requirements intended to prevent exposure to contaminants remaining on site. Deed restrictions are generally required as part of the institutional controls.

Date of Government Version: 05/09/2016
Source: Environmental Protection Agency
Number of Days to Update: 93
Telephone: 703-603-0695
Last EDR Contact :08/31/2016

US MINES: Mines Master Index File

Standard Environmental Record Source: Other Standard Environmental Records

Search Distance: Property

Contains all mine identification numbers issued for mines active or opened since 1971. The data also includes violation information.

Date of Government Version: 08/05/2016
Source: Department of Labor, Mine Safety and Health Administration
Number of Days to Update: 22
Telephone: 303-231-5959
Last EDR Contact :09/01/2016

US MINES 2: Ferrous and Nonferrous Metal Mines Database Listing

Standard Environmental Record Source: Other Standard Environmental Records

This map layer includes ferrous (ferrous metal mines are facilities that extract ferrous metals, such as iron ore or molybdenum) and nonferrous (Nonferrous metal mines are facilities that extract nonferrous metals, such as gold, silver, copper, zinc, and lead) metal mines in the United States.

Date of Government Version: 12/05/2005
Source: USGS
Number of Days to Update: 49
Telephone: 703-648-7709
Last EDR Contact :09/02/2016

US MINES 3: Active Mines & Mineral Plants Database Listing

Standard Environmental Record Source: Other Standard Environmental Records

Active Mines and Mineral Processing Plant operations for commodities monitored by the Minerals Information Team of the USGS.

Date of Government Version: 04/14/2011
Source: USGS
Number of Days to Update: 97
Telephone: 703-648-7709
Last EDR Contact :09/02/2016

DOD: Department of Defense Sites

Standard Environmental Record Source: Other Standard Environmental Records

Search Distance: 0.333 Mile

This data set consists of federally owned or administered lands, administered by the Department of Defense, that have any area equal to or greater than 640 acres of the United States, Puerto Rico, and the U.S. Virgin Islands.

Date of Government Version: 12/31/2005
Source: USGS
Number of Days to Update: 62
Telephone: 888-275-8747
Last EDR Contact :07/15/2016

INDIAN RESERV: Indian Reservations

Standard Environmental Record Source: Other Standard Environmental Records

Search Distance: Property

RECORD SOURCES AND CURRENCY

This map layer portrays Indian administered lands of the United States that have any area equal to or greater than 640 acres.

Date of Government Version: 12/31/2005
Number of Days to Update: 34
Last EDR Contact :07/15/2016

Source: USGS
Telephone: 202-208-3710

PWS: Public Water System Data

Standard Environmental Record Source: Other Standard Environmental Records
Search Distance: Property

This Safe Drinking Water Information System (SDWIS) file contains public water systems name and address, population served and the primary source of water

Date of Government Version: 12/17/2013
Number of Days to Update: 279
Last EDR Contact :08/29/2016

Source: EPA
Telephone: Not Reported

RECORD SOURCES AND CURRENCY

HISTORICAL USE RECORDS

RGA HWS: Recovered Government Archive State Hazardous Waste Facilities List

Standard Environmental Record Source: Exclusive Recovered Govt. Archives

Search Distance: Property

The EDR Recovered Government Archive State Hazardous Waste database provides a list of SHWS incidents derived from historical databases and includes many records that no longer appear in current government lists. Compiled from Records formerly available from the Department of Environmental Conservation in New York.

Date of Government Version: Not Reported
Source: Department of Environmental Conservation
Number of Days to Update: 182
Telephone: Not Reported
Last EDR Contact :06/01/2012

RGA LF: Recovered Government Archive Solid Waste Facilities List

Standard Environmental Record Source: Exclusive Recovered Govt. Archives

Search Distance: Property

The EDR Recovered Government Archive Landfill database provides a list of landfills derived from historical databases and includes many records that no longer appear in current government lists. Compiled from Records formerly available from the Department of Environmental Conservation in New York.

Date of Government Version: Not Reported
Source: Department of Environmental Conservation
Number of Days to Update: 193
Telephone: Not Reported
Last EDR Contact :06/01/2012

EDR Hist Auto: EDR Exclusive Historic Gas Stations

Standard Environmental Record Source: Historical Gas Stations

Search Distance: 0.125 Mile

EDR has searched selected national collections of business directories and has collected listings of potential gas station/filling station/service station sites that were available to EDR researchers. EDR's review was limited to those categories of sources that might, in EDR's opinion, include gas station/filling station/service station establishments. The categories reviewed included, but were not limited to gas, gas station, gasoline station, filling station, auto, automobile repair, auto service station, service station, etc. This database falls within a category of information EDR classifies as "High Risk Historical Records", or HRHR. EDR's HRHR effort presents unique and sometimes proprietary data about past sites and operations that typically create environmental concerns, but may not show up in current government records searches.

Date of Government Version: 02/20/2007
Source: EDR, Inc.
Number of Days to Update: 42
Telephone: Not Reported
Last EDR Contact :02/21/2007

EDR Hist Cleaner: EDR Exclusive Historic Dry Cleaners

Standard Environmental Record Source: Historical Dry Cleaners

Search Distance: 0.125 Mile

EDR has searched selected national collections of business directories and has collected listings of potential dry cleaner sites that were available to EDR researchers. EDR's review was limited to those categories of sources that might, in EDR's opinion, include dry cleaning establishments. The categories reviewed included, but were not limited to dry cleaners, cleaners, laundry, laundromat, cleaning/laundry, wash & dry etc. This database falls within a category of information EDR classifies as "High Risk Historical Records", or HRHR. EDR's HRHR effort presents unique and sometimes proprietary data about past sites and operations that typically create environmental concerns, but may not show up in current government records searches.

Date of Government Version: 02/20/2007
Source: EDR, Inc.
Number of Days to Update: 42
Telephone: Not Reported
Last EDR Contact :02/21/2007

EDR MGP: EDR Proprietary Manufactured Gas Plants

Standard Environmental Record Source: Former manufactured Gas Plants

Search Distance: 0.333 Mile

RECORD SOURCES AND CURRENCY

The EDR Proprietary Manufactured Gas Plant Database includes records of coal gas plants (manufactured gas plants) compiled by EDR's researchers. Manufactured gas sites were used in the United States from the 1800's to 1950's to produce a gas that could be distributed and used as fuel. These plants used whale oil, rosin, coal, or a mixture of coal, oil, and water that also produced a significant amount of waste. Many of the byproducts of the gas production, such as coal tar (oily waste containing volatile and non-volatile chemicals), sludges, oils and other compounds are potentially hazardous to human health and the environment. The byproduct from this process was frequently disposed of directly at the plant site and can remain or spread slowly, serving as a continuous source of soil and groundwater contamination.

Date of Government Version: 08/28/2009
Number of Days to Update: 55
Last EDR Contact :11/30/2012

Source: EDR, Inc.
Telephone: Not Reported

RECORD SOURCES AND CURRENCY

TOPOGRAPHIC INFORMATION

USGS 7.5' Digital Elevation Model (DEM)

Source: United States Geologic Survey

EDR acquired the USGS 7.5' Digital Elevation Model in 2002 and updated it in 2006. The 7.5' minute DEM corresponds to the USGS 1:24,000- and 1:25,000-scale topographic quadrangle maps. The DEM provides elevation data with consistent elevation units and projection.

HYDROLOGIC INFORMATION

Flood Zone Data: This data was obtained from the Federal Emergency Management Agency (FEMA). It depicts 100-year and 500-year flood zones as defined by FEMA. It includes the National Flood Hazard Layer (NFHL) which incorporates Flood Insurance Rate Map (FIRM) data and Q3 data from FEMA in areas not covered by NFHL.

Source: FEMA

Telephone: 877-336-2627

Date of Government Version: 2003, 2015

NWI: National Wetlands Inventory. This data, available in select counties across the country, was obtained by EDR in 2002 and 2005 from the U.S. Fish and Wildlife Service.

HYDROGEOLOGIC INFORMATION

AQUIFLOW® Information System

Source: EDR proprietary database of groundwater flow information

EDR has developed the AQUIFLOW® Information System (AIS) to provide data on the general direction of groundwater flow at specific points. EDR has reviewed reports submitted to regulatory authorities at select sites and has extracted the date of the report, hydrogeologically determined groundwater flow direction and depth to water table information.

GEOLOGIC INFORMATION

STATSGO: State Soil Geographic Database

Source: Department of Agriculture, Natural Resources Conservation Services. The U.S. Department of Agriculture's (USDA) Natural Resources Conservation Service (NRCS) leads the national Conservation Soil Survey (NCSS) and is responsible for collecting, storing, maintaining and distributing soil survey information for privately owned lands in the United States. A soil map in a soil survey is a representation of soil patterns in a landscape. Soil maps for STATSGO are compiled by generalizing more detailed (SSURGO) soil survey maps.

SSURGO: Soil Survey Geographic Database

Source: Department of Agriculture, Natural Resources Conservation Services (NRCS)

Telephone: 800-672-5559

SSURGO is the most detailed level of mapping done by the Natural Resources Conservation Services, mapping scales generally range from 1:12,000 to 1:63,360. Field mapping methods using national standards are used to construct the soil maps in the Soil Survey Geographic (SSURGO) database. SSURGO digitizing duplicates the original soil survey maps. This level of mapping is designed for use by landowners, townships and county natural resource planning and management.

STREET AND ADDRESS INFORMATION

© 2006 Tele Atlas North America, Inc. All rights reserved. This material is proprietary and the subject of copyright protection and other intellectual property rights owned by or licensed to Tele Atlas North America, Inc. The use of this material is subject to the terms of a license agreement. You will be held liable for any unauthorized copying or disclosure of this material.

260 WEST 126TH STREET

NEW YORK, NEW YORK 10027

Remedial Investigation Report

NYC VCP Site Number: TBD

OER Site Number: 17EHAN255M

Prepared for:

Velocity Framers

5014 16th Avenue (Suite 468)

Brooklyn, New York 11204

Prepared by:

EBC

ENVIRONMENTAL BUSINESS CONSULTANTS

1808 Middle Country Road

Ridge, NY 11961

DECEMBER 2016

REMEDIAL INVESTIGATION REPORT
TABLE OF CONTENTS

LIST OF ACRONYMS

CERTIFICATION

EXECUTIVE SUMMARY i

REMEDIAL INVESTIGATION REPORT 1

1.0 SITE BACKGROUND 1

1.1 Site Location and Current Usage 1

1.2 Proposed Redevelopment Plan 2

1.3 Description of Surrounding Property 2

2.0 SITE HISTORY 4

2.1 Past Uses and Ownership 4

2.2 Previous Investigations 5

2.3 Site Inspection 5

2.4 Areas of Concern 5

3.0 PROJECT MANAGEMENT 6

3.1 Project Organization 6

3.2 Health and Safety 6

3.3 Materials Management 6

4.0 REMEDIAL INVESTIGATION ACTIVITIES 7

4.1 Geophysical Investigation 7

4.2 Borings and Monitoring Wells 7

4.3 Sample Collection and Chemical Analysis 8

5.0 ENVIRONMENTAL EVALUATION 13

5.1 Geological and Hydrogeological Conditions 13

5.2 Soil Chemistry 13

5.3 Groundwater Chemistry 14

5.4 Prior Activity 15

5.5 Impediments to Remedial Action 15

REMEDIAL INVESTIGATION REPORT
TABLE OF CONTENTS

TABLES

Table 1 - Construction Details for Soil Borings and Monitoring Wells
Table 2 - Soil Analytical Results (VOCs)
Table 3 - Soil Analytical Results (SVOCs)
Table 4 - Soil Analytical Results (Pesticides/PCBs)
Table 5 - Soil Analytical Results (Metals)
Table 6 - Groundwater Analytical Results (VOCs)
Table 7 - Groundwater Analytical Results (SVOCs)
Table 8 - Groundwater Analytical Results (Pesticides/PCBs)
Table 9 - Groundwater Analytical Results (Dissolved Metals)
Table 10 - Soil Gas Analytical Results (VOCs)
Table 11 - Well Survey Data

FIGURES

Figure 1 - Site Location Map
Figure 2 - Site Boundary Map
Figure 3 - Redevelopment Plan
Figure 4 - Surrounding Land Use
Figure 5 - Site Sampling Locations
Figure 6 - Soil Exceedences Map
Figure 7 - Groundwater Exceedences Map
Figure 8 - Soil Vapor Detections
Figure 9 – Groundwater Elevation Map

ATTACHMENTS

Attachment A - Phase I ESA Report
Attachment B - Soil Boring Logs
Attachment C - Groundwater Sampling Logs
Attachment D - Soil Gas Sampling Logs
Attachment E - Laboratory Reports

LIST OF ACRONYMS

Acronym	Definition
AOC	Area of Concern
CAMP	Community Air Monitoring Plan
COC	Contaminant of Concern
CPP	Citizen Participation Plan
CSM	Conceptual Site Model
DER-10	New York State Department of Environmental Conservation Technical Guide 10
FID	Flame Ionization Detector
GPS	Global Positioning System
HASP	Health and Safety Plan
HAZWOPER	Hazardous Waste Operations and Emergency Response
IRM	Interim Remedial Measure
NAPL	Non-aqueous Phase Liquid
NYC VCP	New York City Voluntary Cleanup Program
NYC DOHMH	New York City Department of Health and Mental Hygiene
NYC OER	New York City Office of Environmental Remediation
NYS DOH ELAP	New York State Department of Health Environmental Laboratory Accreditation Program
OSHA	Occupational Safety and Health Administration
PID	Photo-ionization Detector
QEP	Qualified Environmental Professional
RI	Remedial Investigation
RIR	Remedial Investigation Report
SCO	Soil Cleanup Objective
SPEED	Searchable Property Environmental Electronic Database

CERTIFICATION

I, Robert Bennett, am a Qualified Environmental Professional, as defined in RCNY § 43-1402(ar). I have primary direct responsibility for implementation of the Remedial Investigation for the Redevelopment Project located at 260 W. 126th Street, New York, NY, (OER Project Number TBD). I am responsible for the content of this Remedial Investigation Report (RIR), have reviewed its contents and certify that this RIR is accurate to the best of my knowledge and contains all available environmental information and data regarding the property.

Robert M. Bennett	5/3/2017	
Qualified Environmental Professional	Date	Signature

EXECUTIVE SUMMARY

The Remedial Investigation Report (RIR) provides sufficient information for establishment of remedial action objectives, evaluation of remedial action alternatives, and selection of a remedy pursuant to RCNY§ 43-1407(f). The remedial investigation (RI) described in this document is consistent with applicable guidance.

Site Location and Current Usage

The Site consists of a single tax lot on the south side of West 126th Street, approximately 120 feet to the east side of Frederick Douglass Boulevard (formerly Eighth Avenue) and approximately 570 feet to the west of Adam C Powell Boulevard in the Harlem neighborhood of the Borough of Manhattan, City of New York. The street address associated with the Site is 260 West 126th Street, Manhattan, NY 10027 and is identified as Block 1931 and Lot 56 on the New York City (NYC) Tax Map (**Figure 1**). The lot is rectangle-shaped, has 125 feet of street frontage along West 126th Street and extends approximately 100 feet back away from the street covering a 12,490 square foot area.

The Site is currently developed with a two-story church building with a full cellar level covering 2,725 square foot (sf) footprint on the western portion of the Site. The remaining portion of the Site is paved and utilized as a parking lot. The Site is bordered to the east by a one-story building occupied by H&R Block and a hardware store and a four-story office building present along Frederick Douglas Blvd. The Site is bordered to the west by a four-story commercial use building occupied by Apollo theatre. The southern adjacent property is occupied by a two to three story commercial use building occupied by Red Lobster and Banana Republic. W. 126th Street is present to the north of the Site followed by a vacant lot. A map of the site boundary is shown on **Figure 2**.

Summary of Proposed Redevelopment Plan

The proposed future use of the Site will consist of redeveloping the property with a twelve-story commercial building (church and hotel) with a full cellar level. The proposed building will cover the entire lot and will have a full basement level. The basement will include a men's and women's bathroom, two offices, a meeting room, an indoor parking lot and two elevators. The

first floor will include a 5,480 sf congregation room, a residential lobby, 2,800 sf of commercial space, a rear yard area and two elevators. The second through ninth floors will consist of ten hotel rooms and a corridor on each floor. The tenth through twelfth floors will consist of ten hotel rooms each with terraces present along the north side of the building.

The 12,490 sf cellar level will require excavation to a depth of approximately 12 feet below grade across the entire building footprint (i.e., 12 feet below the existing parking lot grade and 8 feet below the existing cellar foundation). An estimated 5,134.8 cubic yards (7,701.7 tons) of soil will require excavation for the new building's cellar. An additional 15 cubic yards (22.5 tons) of soil will require excavation for the installation of the two elevator pits. The water table is present at a depth of approximately 23-25 feet below grade, and therefore will not be encountered during excavation.

Layout of the redevelopment plans for the cellar and first floor is presented in **Figure 3**. The current zoning designation is commercial (C4-4D) with no commercial overlay. The proposed use is consistent with existing zoning for the property.

Summary of Past Uses of Site and Areas of Concern

A Phase I Environmental Site Assessment (ESA) was prepared for the Site by EBC in October 2016. The Site History as established in the Phase I ESA is as follows: The Site has been developed since at least 1902. In 1902, the Site was divided into six separate tax parcels with six tightly grouped 4-story residential buildings present on the north side of the Site along W. 126th Street. The Site remained generally unchanged through 1912. By 1951 the Site was mostly undeveloped except for the western portion of the Site where a 4-story storefront building with lumber storage remained. A 1962 Certificate of Occupancy indicates the presence of the current two-story church building. This is the oldest record indicating the age of the onsite building that was encountered while preparing the Phase I ESA. By 1976 a church was present on the west side of the Site and the remainder of the Site was undeveloped. This is consistent with the current layout of the Site; however, the Site remained divided into six separate lots. The Site has remained generally unchanged through the current day with a two-story church building on the west side and licensed parking on the east side of the Site.

The Phase I ESA did not identify any Recognized Environmental Conditions (RECs); however, the following additional environmental concerns were identified:

1. The Site was assigned an E-designation (E-201) for Hazmat, Noise, and Air as part of the 125th Street Corridor Rezoning and Related Actions completed by the City in April 2008 (CEQR# 07DCP030M). The HazMat E-Designation requires a Phase I and Phase II Testing Protocol. The Air E-Designation requires that any new residential and/or commercial development must endure that the heating, ventilation and air conditioning (HVAC) stacks are located at least 79 and 63 feet for No. 4 fuel oil and No. 2 fuel oil from the lot lines or use natural gas as the type of fuel for space heating and hot water systems to avoid any potential significant adverse air quality impacts. The Noise E-Designation requires a 30dBA attenuation level for indoor spaces; and,
2. Due to the age of the onsite building there is a potential for the presence of asbestos-containing materials, lead-based paints and coatings and PCB-containing fixtures and equipment.

Summary of the Work Performed under the Remedial Investigation

EBC performed the following scope of work at the Site in October-November 2016:

1. Conducted a site inspection on October 28, 2016 to identify areas of concern (AOCs) and physical obstructions (i.e., structures, accessible areas to perform Phase II, etc.);
2. Installed eight (8) soil borings (SB1-SB8) and collected sixteen (16) soil samples and one (1) duplicate for chemical analysis from the soil borings;
3. Installed four (4) groundwater monitoring wells (MW1-MW4) and collected four (4) groundwater samples and one duplicate groundwater sample for chemical analysis to evaluate groundwater quality; and
4. Installed five (5) soil gas implants (SG1-SG5) and collected five (5) soil gas samples for chemical analysis.

Summary of Environmental Findings

1. The elevation of the Site is approximately 32 feet.
2. Depth to groundwater ranges from 22.90 to 24.67 feet below sidewalk grade.

3. Groundwater flow is generally towards the south. This is likely due to the presence of sub-grade structures because general groundwater flow direction would be expected to move in an easterly direction. The nearest subway line is located two blocks to the east of the Site along Malcom X Blvd. and due to distance is not likely to impact groundwater flow direction.
4. Depth to bedrock is at the Site is greater than 100 feet.
5. The stratigraphy of the Site consists of approximately 12 feet of historic fill.
6. Soil/fill samples results were compared to New York State Department of Environmental Conservation (NYSDEC) Unrestricted Use Soil Cleanup Objectives and Restricted Residential Use Soil Cleanup Objectives (SCOs) as presented in 6NYCRR Part 375-6.8. No PCBs were detected in any of the samples and trace concentrations of VOCs were detected but none exceeded Unrestricted Use SCOs. Several SVOCs including, benz(a)anthracene (max. 1,100 µg/kg), benzo(a)pyrene (1,100 max. µg/kg), benzo(b)fluoranthene (max. 1,100 µg/kg), benzo(k)fluoranthene (max. 1,100 µg/kg), chrysene (max. 1,300 µg/kg), and indeno(1,2,3-cd)pyrene (max. 810 µg/kg) were detected above Unrestricted Use SCOs. Total SVOCs were measured at 0.0 ug/kg to 13,070 ug/kg with the highest concentrations detected in shallow soil and a maximum concentration detected at sample location SB5 (0-2'). Of these detections benz(a)anthracene, benzo(a)pyrene, benzo(b)fluoranthene, and indeno(1,2,3-cd)pyrene were detected above Restricted Residential SCOs. Two pesticides, 4,4'-DDE (max. of 22 µg/kg) and 4,4'-DDT (max. 25 µg/kg) were detected above the Unrestricted Use SCOs. Several metals including arsenic (max. 15.7 µg/kg), barium (max. of 2,760 mg/kg), chromium (max. 44.1 mg/kg), copper (max. 76.4 mg/kg), lead (max. 2,040 mg/kg), mercury (max. 0.75 mg/kg), nickel (max. 228 µg/kg), and zinc (max. 1,960 mg/kg) exceeded Unrestricted Use SCOs. Of these metals, barium, lead and nickel also exceeded Restricted Residential Use SCOs in four shallow samples and two deep samples. Overall, the soil results were consistent with data identified at sites with urban fill material in NYC. No significant soil contamination was encountered.
7. Groundwater sample results were compared to New York State 6NYCRR Part 703.5 Class GA groundwater quality standards (GQS). Groundwater results showed no VOCs, PCBs or pesticides in any sample. Several SVOCs including, benz(a)anthracene (max.

0.38 µg/L), benzo(a)pyrene (max. 0.38 µg/L), benzo(b)fluoranthene (max. 0.34 µg/L), benzo(k)fluoranthene (max. 0.3 µg/L). chrysene (max. 0.39), and indeno(1,2,3-cd)pyrene (max. 0.26 µg/L) exceeded their respective GQS. Several metals including, aluminum (max. 272 mg/L), arsenic (max. 0.065 mg/L), barium (max. 5.62 mg/L), beryllium (max. 0.028 mg/L), cadmium (max. 0.017 mg/L), chromium (max. 0.71 mg/L), copper (max. 2.4 mg/L), iron (max. 376 mg/L), lead (max. 0.535 mg/L), magnesium (max. 146 mg/L), manganese (max. 84.7 mg/L), nickel (max. 1.33 mg/L), sodium (max. 226 mg/L), and thallium (max. 0.001 mg/L) exceeded their respective GQS. Dissolved metals were not analyzed as part of this remedial investigation. No significant groundwater contamination was encountered.

8. Soil vapor samples collected during the RI were compared to the compounds listed in Table 3.1 Air Guideline Values Derived by the NYSDOH located in the New York State Department of Health (NYSDOH) Final Guidance for Evaluating Soil Vapor Intrusion dated October 2006. Soil vapor samples collected during the RI showed moderate levels of petroleum-related VOCs and chlorinated VOCs. The total concentration of petroleum-related VOCs (BTEX) ranged from 20.58 µg/m^3 to 41.44 µg/m^3. Of the BTEX compounds, the highest concentration was detected for toluene at 16.5 µg/m^3. Of the chlorinated VOCs, carbon tetrachloride (max. 0.52 µg/m^3) and tetrachloroethene (PCE) (max. 16.5 µg/m^3) was detected in all five soil gas samples and the duplicate. Trichloroethene (TCE) (max. 0.62 µg/m^3) was detected in two samples and the duplicate. 1,1,1-trichloroethane (TCA) was not detected in any of the soil gas samples.

REMEDIAL INVESTIGATION REPORT

1.0 SITE BACKGROUND

Velocity Framers has applied to enroll in the New York City Voluntary Cleanup Program (NYC VCP) to investigate and remediate a 12,490 sq ft Site located at 260 West 126th Street in the Harlem neighborhood of Manhattan, New York. The Site will be redeveloped with a new twelve-story commercial building with a full cellar that will occupy the entire footprint of the Site. The portion of the RI work conducted on the Site was conducted on November 10th, November 15th, and November 18th of 2016. This RIR summarizes the nature and extent of contamination and provides sufficient information for establishment of remedial action objectives, evaluation of remedial action alternatives, and selection of a remedy that is protective of human health and the environment consistent with the use of the property pursuant to RCNY§ 43-1407(f).

1.1 Site Location and Current Usage

The Site consists of a single tax lot on the south side of West 126th Street, approximately 120 feet to the east side of Frederick Douglass Boulevard (formerly Eighth Avenue) and approximately 570 feet to the west of Adam C Powell Boulevard in the Harlem neighborhood of the Borough of Manhattan, City of New York. The street address associated with the Site is 260 West 126th Street, Manhattan, NY 10027 and is identified as Block 1931 and Lot 56 on the New York City (NYC) Tax Map. The lot is rectangle-shaped, has 125 feet of street frontage along West 126th Street and extends approximately 100 feet back away from the street covering a 12,490 square foot area.

The Site is currently developed with a two-story church building with a full cellar level covering 2,725 square foot (sf) footprint on the western portion of the Site. The remaining portion of the Site is paved and utilized as a parking lot. The Site is bordered to the west by a one-story building occupied by H&R Block and a hardware store and a four-story office building present along Frederick Douglas Blvd. The Site is bordered to the east by a four-story commercial use building occupied by Apollo theatre. The southern adjacent property is occupied by a two to three story commercial use building occupied by Red Lobster and Banana Republic. W. 126th Street is present to the north of the Site followed by a vacant lot.

1.2 Proposed Redevelopment Plan

The proposed future use of the Site will consist of redeveloping the property with a twelve-story commercial building (church and hotel) with a full cellar level. The proposed building will cover the entire lot and will have a full basement level. The basement will include a men's and women's bathroom, two offices, a meeting room, an indoor parking lot and two elevators. The first floor will include a 5,480 sf congregation room, a residential lobby, 2,800 sf of commercial space, a rear yard area and two elevators. The second through ninth floors will consist of ten hotel rooms and a corridor on each floor. The tenth through twelfth floors will consist of ten hotel rooms each with terraces present along the north side of the building.

The 12,490 sf cellar level will require excavation to a depth of approximately 12 feet below grade across the entire building footprint (i.e., 12 feet below the existing parking lot grade and 8 feet below the existing cellar foundation). An estimated 5,134.8 cubic yards (7,701.7 tons) of soil will require excavation for the new building's cellar. An additional 15 cubic yards (22.5 tons) of soil will require excavation for the installation of the two elevator pits. The water table is present at a depth of approximately 23-25 feet below grade, and therefore will not be encountered during excavation.

1.3 Description of Surrounding Property

The area immediately surrounding the Site consists of commercial/office buildings and industrial/manufacturing building to the west; a commercial/office building to south; West 126th Street followed by three vacant lots and a commercial/office building to the north; and a commercial/office building to the east. **Figure 4** shows the surrounding land usage of the adjacent properties listed below as well as additional properties located up to 500 feet away from the Site. One hospital, and one school are located within a 500 ft radius of the Site. There were no daycare facilities located within a 500 ft radius of the Site.

Surrounding Property Usage

Direction	Property Description
North – *Across West 126th Street*	Block 1932 Lots 5, 7, and 107 (263, 265 and 267 West 126th Street) – a 4,496 sq ft lot and two 1,998 sq ft lots that are paved and vacant. Block 1932 Lot 8 (261 West 126th Street) – a 2,000 sq ft lot developed with a three-story commercial/office building.

South – *Adjacent Property*	Block 1931, Lot 6 (261 West 125th Street) – a 9,992 sq ft lot developed with a two-story commercial/office building. Block 1931, Lot 1 (2330 8 Avenue) – an 11,590 sq ft lot developed with a four-story commercial/office building.
East – *Adjacent Property*	Block 1931, Lot 10 (253 West 125th Street) – a 17,454 sq ft lot developed with a five-story commercial/office building.
West – *Adjacent Property*	Block 1931, Lot 61 (2342 8 Avenue) – a 4,992 sq ft lot developed with a single-story commercial/office building. Block 1931, Lot 64 (2338 Fredrick Douglass Blvd) – a 2,500 sq ft lot developed with a two-story commercial/office building. Block 1931, Lot 63 (2340 8 Avenue) – a 2,500 sq ft lot developed with a four-story industrial/manufacturing building.

1808 Middle Country Road, Ridge, NY 11961
Phone 631.504.6000
Fax 631.924.2870

2.0 SITE HISTORY

2.1 Past Uses and Ownership

A Phase I ESA was prepared for the Site by EBC in October 2016. The Site History as established in the Phase ESA is as follows: The Site has been developed since at least 1902. In 1902, the Site was divided into six separate tax parcels with six tightly grouped 4-story residential buildings present on the north side of the Site along W. 126th Street. The Site remained generally unchanged through 1912. By 1951 the Site was mostly undeveloped except for the western portion of the Site where a 4-story storefront building with lumber storage remained. By 1976 a church was present on the west side of the Site and the remainder of the Site was undeveloped. This is consistent with the current layout of the Site; however, the Site remained divided into six separate lots. A 1962 Certificate of Occupancy indicates the presence of the current two-story church building. This is the oldest record indicating the age of the onsite building that was encountered while preparing the Phase I ESA. The Site has remained generally unchanged through the current day with a two-story church building on the west side and licensed parking on the east side of the Site. The adjacent and surrounding area has been historically developed with residential, community structures, and commercial uses, music halls, hotels, wagon repair facilities, tightly grouped residential residencies with store fronts on the ground floor, and lumber storage. The adjacent and surrounding area through current day has changed and is occupied by large structures including, churches, large apartment complex buildings, department stores and schools, among tightly grouped mixed-use buildings with storefronts on the ground floor and residential apartments above.

No Recognized Environmental Conditions (RECs) were identified for the Site during the preparation of the Phase I ESA. However, the following additional environmental concerns were identified for the Site:

1. The Site was assigned an E-designation (E-201) for Hazmat, Noise, and Air as part of the 125th Street Corridor Rezoning and Related Actions completed by the City in April 2008 (CEQR# 07DCP030M). The HazMat E-Designation requires a Phase I and Phase II Testing Protocol. The Air E-Designation requires that any new residential and/or commercial development must endure that the heating, ventilation and air conditioning

(HVAC) stacks are located at least 79 and 63 feet for No. 4 fuel oil and No. 2 fuel oil from the lot lines or use natural gas as the type of fuel for space heating and hot water systems to avoid any potential significant adverse air quality impacts. The Noise E-Designation requires a 40dBA attenuation level for indoor spaces; and,

2. Due to the age of the onsite building there is a potential for the presence of asbestos-containing materials, lead-based paints and coatings and PCB-containing fixtures and equipment.

2.2 Previous Investigations

EBC is not aware of any previous investigations performed at the Site.

2.3 Site Inspection

A site inspection was conducted by EBC in October 2016. The Site is presently developed with a two-story church building occupying the western 24 ft of the Site and the remaining portion is paved and utilized as a parking lot.

2.4 Areas of Concern

No particular areas of concern were identified for the Site that required further investigation.

1808 Middle Country Road, Ridge, NY 11961
Phone 631.504.6000
Fax 631.924.2870

3.0 PROJECT MANAGEMENT

3.1 Project Organization

The Qualified Environmental Profession (QEP) responsible for preparation of this RIR is Robert Bennett.

3.2 Health and Safety

All work described in this RIR was performed in full compliance with applicable laws and regulations, including Site and OSHA worker safety requirements and HAZWOPER requirements.

3.3 Materials Management

All material encountered during the RI was managed in accordance with applicable laws and regulations.

1808 Middle Country Road, Ridge, NY 11961
Phone 631.504.6000
Fax 631.924.2870

4.0 REMEDIAL INVESTIGATION ACTIVITIES

EBC performed the following scope of work at the Site in October-November 2016:

1. Conducted a site inspection on October 28, 2016 to identify areas of concern (AOCs) and physical obstructions (i.e., structures, accessible areas to perform Phase II, etc.);
2. Installed eight (8) soil borings (SB1-SB8) and collected sixteen (16) soil samples and one (1) duplicate for chemical analysis from the soil borings;
3. Installed four (4) groundwater monitoring wells (MW1-MW4) and collected four (4) groundwater samples and one duplicate groundwater sample for chemical analysis to evaluate groundwater quality; and
4. Installed five (5) soil gas implants (SG1-SG5) and collected five (5) soil gas samples for chemical analysis.

4.1 Geophysical Investigation

A geophysical survey was not performed at this Site because there was no history of USTs or ASTs on the Site or in the database resources, and the redevelopment plans require excavation of the entire property to be excavated to a depth of approximately 12 feet.

4.2 Borings and Monitoring Wells

Drilling and Soil Logging

On November 10 and 15 2016, eight soil borings (SB1 through SB8) were installed in the approximate locations shown on **Figure 5**. The soil boring locations were chosen to gain representative soil quality information across the Site. Soil borings SB2-SB5, SB7 and SB8 were collected continuously from grade to a final depth of 12 feet below existing grade using a truck mounted auger drill right utilizing a Standard Split-Spoon sampler by performing a Standard Penetration Tests (SPT). Soil borings SB1 and SB6 were collected continuously from cellar grade to a depth of 4 feet below cellar grade using a hand auger and 2 foot acetate liners. The existing church cellar is currently at 4' bgs. Soil recovered from each split spoon samplers and the acetate liners was field screened for the presence of VOCs with a photoionization detector (PID) and visually inspected for evidence of contamination. PID readings between 3-5 ppm were detected within one sample collected from soil boring SB1 at the 0 to 2 foot interval. An

olfactory detection was also noticed within soil boring SB5 at the 2 to 4 foot interval. Two soil samples were retained from each of the soil borings. The two soil samples collected from SB3-SB5, SB7, and SB8 represent the interval 0 to 2 feet and 10 to 12 feet below grade. The two soil samples collected from SB2 represent the intervals of 0 to 2 feet and 6 to 12 feet below grade. Due to machinery restrictions from the existing building and cellar, soil borings SB1 and SB6 were installed by hand to a final depth of approximately four feet below grade. Two samples were retained from soil borings SB1 and SB6 from the 0 to 2 feet and 2 to 4 feet below cellar grade intervals.

Soil boring details are provided in Table 1. Boring logs were prepared by a Qualified Environmental Professional and are attached in **Attachment B**.

Groundwater Monitoring Well Construction

Four temporary [1-inch] diameter PVC monitoring wells (MW1 through MW4) were installed at the approximate locations shown on **Figure 5**, with 10 feet of 0.010 slot screen set to intersect the water table. Since groundwater was encountered at approximately 23-24.5 feet below grade, monitoring wells were installed to a depth of 30 feet. Monitoring well sampling details are provided in **Table 1**. Monitoring well locations are shown in **Figure 5**.

Survey

Soil borings, monitoring wells and soil gas sampling locations were located to the nearest 0.10 foot with respect to two or more permanent site features. A groundwater elevation map is provided as **Figure 9**.

Water Level Measurement

Approximate groundwater level measurements were collected using a Solinst oil/water interface meter to ensure the surface of the water table was within the screened section of the monitoring well. No free product was observed within any of the three monitoring wells. Water level data is included in Table 1.

4.3 Sample Collection and Chemical Analysis

Sampling performed as part of the field investigation was conducted for all Areas of Concern and also considered other means for bias of sampling based on professional judgment, area

history, discolored soil, stressed vegetation, drainage patterns, field instrument measurements, odor, or other field indicators. All media including soil and soil vapor have been sampled and evaluated in the RIR. Discrete (grab) samples have been used for final delineation of the nature and extent of contamination and to determine the impact of contaminants on public health and the environment. The sampling performed and presented in this RIR provides sufficient basis for evaluation of remedial action alternatives, establishment of a qualitative human health exposure assessment, and selection of a final remedy.

Soil Sampling

Sixteen soil samples and one duplicate were collected for chemical analysis during this RI. Data on soil sample collection for chemical analyses, including dates of collection and sample depths, is reported in **Tables 2, 3, 4** and **5**. The two soil samples collected from SB3-SB5, SB7, and SB8 represent the interval 0 to 2 feet and 10 to 12 feet below grade. The two soil samples collected from SB1 and SB6 represent the intervals of 0 to 2 feet and 2 to 4 feet below grade. Due to machinery restrictions from the existing building and cellar, soil borings SB1 and SB6 were installed by hand to a final depth of approximately four feet below cellar grade. **Figure 5** shows the location of samples collected during this RI. Laboratories and analytical methods for soil samples collected during the RI are shown below.

The soil samples were collected in pre-cleaned, laboratory supplied glassware, stored in a cooler with ice and submitted for analysis with proper chain of custody to Phoenix Environmental Laboratories (Phoenix) of 587 East Middle Turnpike, Manchester, CT 06040, a New York State ELAP certified environmental laboratory (ELAP Certification No. 11301). All soil samples retained were analyzed for the presence of volatile organic compounds (VOCs) by EPA Method 8260, semi-volatile organic compounds (SVOCs) by EPA Method 8270, pesticides/PCBs by EPA Methods 8081/8082, and target analyte list (TAL) metals.

Groundwater Sampling

Four groundwater samples and one duplicate sample were collected for chemical analysis during this RI. Groundwater samples were collected from the monitoring wells utilizing dedicated 2 inch groundwater bailers. The groundwater samples were collected in pre-cleaned, laboratory supplied glassware, stored in a cooler with ice and submitted to Phoenix for analysis of VOCs by

EPA Method 8260, SVOCs by EPA Method 8270, pesticides/PCBs by EPA Methods 8081/8082 and TAL metals. Groundwater sample collection data is reported in **Tables 6, 7, 8** and **9**. Sampling logs with information on purging and sampling of groundwater monitoring wells are included in **Appendix C**. **Figure 5** shows the location of groundwater sampling. Laboratories and analytical methods are shown below.

Soil Vapor Sampling

Five soil vapor probes were installed and five soil vapor samples were collected for chemical analysis during this RI. The soil vapor sampling locations are shown in **Figure 5**. Soil vapor sample collection data is reported in **Table 10**, and the soil vapor sampling logs are included in **Attachment D**. Methodologies used for soil vapor assessment conform to the *NYS DOH Final Guidance on Soil Vapor Intrusion, October 2006.*

The soil vapor probes (SG2 through SG5) were installed using the truck-mounted auger drill. Due to access restrictions within the building and cellar, the soil vapor probe, SG1, was installed as a sub-slab sample via hand auguring equipment. The approximate location of each of the soil vapor probes is shown on **Figure 5**. The vapor probes that were installed are constructed of a 6-inch length of double woven stainless steel wire. The soil vapor probes installed within the parking lot (SG2 through SG5) were placed to a depth of 12 feet below grade. The sub-slab soil vapor probe within the cellar of the building was installed to a depth of 6-12 inches below cellar grade. Each probe was attached to ¼ inch polyethylene tubing which extended approximately 18 inches beyond that needed to reach the surface. The tubing was capped with a ¼ inch plastic end to prevent the infiltration of foreign particles into the tube. Coarse sand was placed around each probe to a height of approximately 1 foot above the bottom of the probe. The remainder of the borehole was sealed with bentonite slurry to the surface.

Soil vapor sampling for the soil vapor probes installed on November 10 and 15, 2016, was conducted on November 18, 2016. Prior to sampling, each sampling location was tested to ensure a proper surface seal had been obtained. In accordance with NYSDOH guidance (NYSDOH Guidance for Evaluating Soil Vapor Intrusion in the State of New York, February 2005), a tracer gas (helium) was used as a quality assurance/quality control device to verify the integrity of the sampling point seal prior to collecting the samples. Prior to testing and collecting

samples, the surface immediately surrounding the polyethylene tubing of the vapor implant was sealed using a 1 foot ft by 1 ft square sheet of 2 mil HDPE plastic firmly adhered to a wetted layer of granular bentonite. The seal was then tested by enriching the air space above the seal with a tracer gas (helium) while continuously monitoring air drawn from the implant with a helium detector (Dielectric Model MGD-2002, Multi-Gas Detector) for a minimum of 15 minutes. The tracer gas test procedure was employed at all three soil vapor sampling locations. No surface seal leaks were observed at any of the locations.

Following verification that the surface seal was tight, one to three volumes (i.e., the volume of the sample probe and tube) of air was purged from the implant using a calibrated vacuum pump. After purging, a 6-liter Summa® canister, fitted with a 2-hour flow regulator, was attached to the surface tube of each of the three vapor implants. Prior to initiating sample collection, sample identification, canister number, date and start time were recorded on tags attached to each canister and in a bound field note book. Sampling then proceeded by fully opening the flow control valve on each canister in turn. Immediately after opening the flow control valve on a canister, the initial vacuum (inches of mercury) was recorded in the field book and on the sample tag. When the vacuum level in the canister was between 5 and 8 inches of mercury (approx 2 hours), the flow controller valve was closed, and the final vacuum recorded in the field notebook and on the sample tag.

The soil gas sample identification, date, start time, start vacuum, end time and end vacuum were recorded on tags attached to each canister and on a sample log sheet (**Attachment D**). Samples were submitted to Phoenix for laboratory analysis of VOCs EPA Method TO-15.

Chemical Analysis

Chemical analytical work presented in this RIR has been performed in the following manner:

Factor	Description
Quality Assurance Officer	The chemical analytical quality assurance is directed by Phoenix Environmental Laboratories
Chemical Analytical Laboratory	Chemical analytical laboratory(s) used in the RI is NYS ELAP certified and was Phoenix Environmental Laboratories
Chemical Analytical Methods	Soil and groundwater analytical methods:

	• TAL Metals by EPA Method 6010C (rev. 2007); • VOCs by EPA Method 8260C (rev. 2006); • SVOCs by EPA Method 8270D (rev. 2007); • Pesticides by EPA Method 8081B (rev. 2000); • PCBs by EPA Method 8082A (rev. 2000); Soil vapor analytical methods: • VOCs by TO-15 VOC parameters.

Results of Chemical Analyses

Laboratory data for soil, groundwater and soil vapor are summarized in Tables 2 through 10. Laboratory data deliverables for all samples evaluated in this RIR are provided in digital form in **Attachment E.**

5.0 ENVIRONMENTAL EVALUATION

5.1 Geological and Hydrogeological Conditions

Stratigraphy

The stratigraphy of the Site consists of approximately 12 feet of historic fill below the paved parking lot and approximately 4 feet of historic fill below the cellar foundation.

Hydrogeology

A table of water level data for the monitoring wells is included in **Table 1**. The average depth to groundwater is 23.9 feet. Groundwater flows in a general southerly direction.

5.2 Soil Chemistry

Soil/fill samples results were compared to NYSDEC Unrestricted Use Soil Cleanup Objectives (UUSCOs) and Restricted Residential Soil Cleanup Objectives (RRSCOs) as presented in 6NYCRR Part 375-6.8 and CP51. No PCBs were detected in any of the samples and trace concentrations of VOCs were detected but none exceeded Unrestricted Use SCOs. Several SVOCs including, benz(a)anthracene (max. 1,100 µg/kg), benzo(a)pyrene (1,100 max. µg/kg), benzo(b)fluoranthene (max. 1,100 µg/kg), benzo(k)fluoranthene (max. 1,100 µg/kg), chrysene (max. 1,300 µg/kg), and indeno(1,2,3-cd)pyrene (max. 810 µg/kg) were detected above Unrestricted Use SCOs. Total SVOCs were measured at 0.0 ug/kg to 13,070 ug/kg with the highest concentrations detected in shallow soil and a maximum concentration detected at sample location SB5 (0-2'). Of these detections benz(a)anthracene, benzo(a)pyrene, benzo(b)fluoranthene, and indeno(1,2,3-cd)pyrene were detected above Restricted Residential SCOs. Two pesticides, 4,4'-DDE (max. of 22 µg/kg) and 4,4'-DDT (max. 25 µg/kg) were detected above the Unrestricted Use SCOs. Several metals including arsenic (max. 15.7 µg/kg), barium (max. of 2,760 mg/kg), chromium (max. 44.1 mg/kg), copper (max. 76.4 mg/kg), lead (max. 2,040 mg/kg), mercury (max. 0.75 mg/kg), nickel (max. 228 µg/kg), and zinc (max. 1,960 mg/kg) exceeded Unrestricted Use SCOs. Of these metals, barium, lead and nickel also exceeded Restricted Residential Use SCOs in four shallow samples and two deep samples. Overall, the soil results were consistent with data identified at sites with urban fill material in NYC. No significant soil contamination was encountered.

1808 Middle Country Road, Ridge, NY 11961
Phone 631.504.6000
Fax 631.924.2870

5.3 Groundwater Chemistry

Groundwater samples results were compared to New York State 6NYCRR Part 703.5 Class GA groundwater quality standards (GQS). Groundwater results showed no VOCs, PCBs or pesticides in any sample. Several SVOCs including, benz(a)anthracene (max. 0.38 µg/L), benzo(a)pyrene (max. 0.38 µg/L), benzo(b)fluoranthene (max. 0.34 µg/L), benzo(k)fluoranthene (max. 0.3 µg/L). chrysene (max. 0.39), and indeno(1,2,3-cd)pyrene (max. 0.26 µg/L) exceeded their respective GQS. Several metals including, aluminum (max. 272 mg/L), arsenic (max. 0.065 mg/L), barium (max. 5.62 mg/L), beryllium (max. 0.028 mg/L), cadmium (max. 0.017 mg/L), chromium (max. 0.71 mg/L), copper (max. 2.4 mg/L), iron (max. 376 mg/L), lead (max. 0.535 mg/L), magnesium (max. 146 mg/L), manganese (max. 84.7 mg/L), nickel (max. 1.33 mg/L), sodium (max. 226 mg/L), and thallium (max. 0.001 mg/L) exceeded their respective GQS. Dissolved metals were not analyzed as part of this remedial investigation. No significant groundwater contamination was encountered.

5.4 Soil Vapor Chemistry

Soil vapor results collected during the RI were compared to the compounds listed in Table 3.1 Air Guidance Values derived by the New York State Department of Health (NYSDOH) located in the NYSDOH Final Guidance for Evaluating Soil Vapor Intrusion, dated October 2006. Soil vapor samples collected during the RI showed moderate levels of petroleum-related VOCs and chlorinated VOCs. The total concentration of petroleum-related VOCs (BTEX) ranged from 20.58 µg/m^3 to 41.44 µg/m^3. Of the BTEX compounds, the highest concentration was detected for toluene at 16.5 µg/m^3. Of the chlorinated VOCs, carbon tetrachloride (max. 0.52 µg/m^3) and tetrachloroethene (PCE) (max. 16.5 µg/m^3) was detected in all five soil gas samples and the duplicate. Trichloroethene (TCE) (max. 0.62 µg/m^3) was detected in two samples and the duplicate. 1,1,1-trichloroethane (TCA) was not detected in any of the soil gas samples.

1808 Middle Country Road, Ridge, NY 11961
Phone 631.504.6000
Fax 631.924.2870

5.5 Prior Activity

Based on an evaluation of the data and information from the RIR, disposal of significant amounts of hazardous waste is not suspected for the Site.

5.6 Impediments to Remedial Action

There are no known impediments to remedial action at this property.

1808 Middle Country Road, Ridge, NY 11961
Phone 631.504.6000
Fax 631.924.2870

TABLES

1808 Middle Country Road
Ridge, NY 11961
Phone 631.504.6000
Fax 631.924.2870

Table 1
260 West 126th Street,
New York, NY 10027
Soil Boring / Well Information

SAMPLE ID	Date	Total Depth (ft)	Diameter (in)	Installation Method	Screen Length (ft)	DTW (ft)
SB1	11/15/2016	4	2	Hand Auger	-	-
SB2	11/10/2016	12	2	Auger Drill Rig with Split Spoon	-	-
SB3	11/10/2016	12	2	Auger Drill Rig with Split Spoon	-	-
SB4	11/10/2016	12	2	Auger Drill Rig with Split Spoon	-	-
SB5	11/10/2016	12	2	Auger Drill Rig with Split Spoon	-	-
SB6	11/15/2016	4	2	Hand Auger	-	-
SB7	11/10/2016	12	2	Auger Drill Rig with Split Spoon	-	-
SB8	11/10/2016	12	2	Auger Drill Rig with Split Spoon	-	-
MW1	11/18/2016	30	2	Auger Drill Rig with Split Spoon	10	24.67
MW2	11/18/2016	30	2	Auger Drill Rig with Split Spoon	10	22.90
MW3	11/18/2016	30	2	Auger Drill Rig with Split Spoon	10	23.82
MW4	11/18/2016	30	2	Auger Drill Rig with Split Spoon	10	24.52

TABLE 2
260 West 126 Street,
New York, NY 10027
Soil Analytical Results
Volatile Organic Compounds

COMPOUND	NYSDEC Part 375.6 Unrestricted Use Soil Cleanup Objectives*	NYDEC Part 375.6 Restricted Residential Soil Cleanup Objectives*	SB1				SB2				SB3				SB4				SB5				SB6				SB7				SB8				Duplicate	
			(0-2')		(2-4')		(0-2')		(6-12')		(0-2')		(10-12')		(0-2')		(10-12')		(0-2')		(10-12')		(0-2')		(2-4')		(0-2')		(10-12')		(0-2')		(10-12')			
			11/15/2016		11/15/2016		11/10/2016		11/10/2016		11/10/2016		11/10/2016		11/10/2016		11/10/2016		11/10/2016		11/10/2016		11/15/2016		11/15/2016		11/10/2016		11/10/2016		11/10/2016		11/10/2016		11/15/2016	
			µg/Kg		µg/Kg		µg/Kg		µg/Kg		µg/Kg		µg/Kg		µg/Kg		µg/Kg		µg/Kg		µg/Kg		µg/Kg		µg/Kg		µg/Kg		µg/Kg		µg/Kg		µg/Kg		µg/Kg	
			Result	RL	Result	RL	Result	RL	Result	RL	Result	RL	Result	RL	Result	RL	Result	RL	Result	RL	Result	RL	Result	RL	Result	RL	Result	RL	Result	RL	Result	RL	Result	RL	Result	RL
1,1,1,2-Tetrachlorothane			< 14	14	< 12	12	< 3.8	3.8	< 3.0	3.0	< 4.4	4.4	< 2.8	2.8	< 2.9	2.9	< 3.8	3.8	< 3.6	3.6	< 5.7	5.7	< 12	12	< 14	14	< 8.3	8.3	< 5.2	5.2	< 4.9	4.9	< 6.2	6.2	< 16	16
1,1,1-Trichloroethane	680	100,000	< 3.5	3.5	< 3.1	3.1	< 3.8	3.8	< 3.0	3.0	< 4.4	4.4	< 2.8	2.8	< 2.9	2.9	< 3.8	3.8	< 3.6	3.6	< 5.7	5.7	< 3.0	3.0	< 3.6	3.6	< 8.3	8.3	< 5.2	5.2	< 4.9	4.9	< 6.2	6.2	< 3.9	3.9
1,1,2,2-Tetrachloroethane			< 3.5	3.5	< 3.1	3.1	< 3.8	3.8	< 3.0	3.0	< 4.4	4.4	< 2.8	2.8	< 2.9	2.9	< 3.8	3.8	< 3.6	3.6	< 5.7	5.7	< 3.0	3.0	< 3.6	3.6	< 270	270	< 5.2	5.2	< 4.9	4.9	< 6.2	6.2	< 3.9	3.9
1,1,2-Trichloroethane			< 3.5	3.5	< 3.1	3.1	< 3.8	3.8	< 3.0	3.0	< 4.4	4.4	< 2.8	2.8	< 2.9	2.9	< 3.8	3.8	< 3.6	3.6	< 5.7	5.7	< 3.0	3.0	< 3.6	3.6	< 8.3	8.3	< 5.2	5.2	< 4.9	4.9	< 6.2	6.2	< 3.9	3.9
1,1-Dichloroethane	270	26,000	< 3.5	3.5	< 3.1	3.1	< 3.8	3.8	< 3.0	3.0	< 4.4	4.4	< 2.8	2.8	< 2.9	2.9	< 3.8	3.8	< 3.6	3.6	< 5.7	5.7	< 3.0	3.0	< 3.6	3.6	< 8.3	8.3	< 5.2	5.2	< 4.9	4.9	< 6.2	6.2	< 3.9	3.9
1,1-Dichloroethene	330	100,000	< 3.5	3.5	< 3.1	3.1	< 3.8	3.8	< 3.0	3.0	< 4.4	4.4	< 2.8	2.8	< 2.9	2.9	< 3.8	3.8	< 3.6	3.6	< 5.7	5.7	< 3.0	3.0	< 3.6	3.6	< 8.3	8.3	< 5.2	5.2	< 4.9	4.9	< 6.2	6.2	< 3.9	3.9
1,1-Dichloropropene			< 3.5	3.5	< 3.1	3.1	< 3.8	3.8	< 3.0	3.0	< 4.4	4.4	< 2.8	2.8	< 2.9	2.9	< 3.8	3.8	< 3.6	3.6	< 5.7	5.7	< 3.0	3.0	< 3.6	3.6	< 8.3	8.3	< 5.2	5.2	< 4.9	4.9	< 6.2	6.2	< 3.9	3.9
1,2,3-Trichlorobenzene			< 3.5	3.5	< 3.1	3.1	< 3.8	3.8	< 3.0	3.0	< 4.4	4.4	< 2.8	2.8	< 2.9	2.9	< 3.8	3.8	< 3.6	3.6	< 5.7	5.7	< 3.0	3.0	< 3.6	3.6	< 270	270	< 5.2	5.2	< 4.9	4.9	< 6.2	6.2	< 3.9	3.9
1,2,3-Trichloropropane			< 3.5	3.5	< 3.1	3.1	< 3.8	3.8	< 3.0	3.0	< 4.4	4.4	< 2.8	2.8	< 2.9	2.9	< 3.8	3.8	< 3.6	3.6	< 5.7	5.7	< 3.0	3.0	< 3.6	3.6	< 270	270	< 5.2	5.2	< 4.9	4.9	< 6.2	6.2	< 3.9	3.9
1,2,4-Trichlorobenzene			< 3.5	3.5	< 3.1	3.1	< 3.8	3.8	< 3.0	3.0	< 4.4	4.4	< 2.8	2.8	< 2.9	2.9	< 3.8	3.8	< 3.6	3.6	< 5.7	5.7	< 3.0	3.0	< 3.6	3.6	< 270	270	< 5.2	5.2	< 4.9	4.9	< 6.2	6.2	< 3.9	3.9
1,2,4-Trimethylbenzene	3,600	52,000	< 3.5	3.5	< 3.1	3.1	< 3.8	3.8	**0.31**	3.0	**700**	250	< 2.8	2.8	< 2.9	2.9	**0.57**	3.8	< 3.6	3.6	< 5.7	5.7	< 3.0	3.0	< 3.6	3.6	< 270	270	< 5.2	5.2	< 4.9	4.9	< 6.2	6.2	< 3.9	3.9
1,2-Dibromo-3-chloropropane			< 3.5	3.5	< 3.1	3.1	< 3.8	3.8	< 3.0	3.0	< 4.4	4.4	< 2.8	2.8	< 2.9	2.9	< 3.8	3.8	< 3.6	3.6	< 5.7	5.7	< 3.0	3.0	< 3.6	3.6	< 270	270	< 5.2	5.2	< 4.9	4.9	< 6.2	6.2	< 3.9	3.9
1,2-Dibromomethane			< 3.5	3.5	< 3.1	3.1	< 3.8	3.8	< 3.0	3.0	< 4.4	4.4	< 2.8	2.8	< 2.9	2.9	< 3.8	3.8	< 3.6	3.6	< 5.7	5.7	< 3.0	3.0	< 3.6	3.6	< 8.3	8.3	< 5.2	5.2	< 4.9	4.9	< 6.2	6.2	< 3.9	3.9
1,2-Dichlorobenzene	1,100	100,000	< 3.5	3.5	< 3.1	3.1	< 3.8	3.8	< 3.0	3.0	< 4.4	4.4	< 2.8	2.8	< 2.9	2.9	< 3.8	3.8	< 3.6	3.6	< 5.7	5.7	< 3.0	3.0	< 3.6	3.6	< 270	270	< 5.2	5.2	< 4.9	4.9	< 6.2	6.2	< 3.9	3.9
1,2-Dichloroethane	20	3,100	< 3.5	3.5	< 3.1	3.1	< 3.8	3.8	< 3.0	3.0	< 4.4	4.4	< 2.8	2.8	< 2.9	2.9	< 3.8	3.8	< 3.6	3.6	< 5.7	5.7	< 3.0	3.0	< 3.6	3.6	< 8.3	8.3	< 5.2	5.2	< 4.9	4.9	< 6.2	6.2	< 3.9	3.9
1,2-Dichloropropane			< 3.5	3.5	< 3.1	3.1	< 3.8	3.8	< 3.0	3.0	< 4.4	4.4	< 2.8	2.8	< 2.9	2.9	< 3.8	3.8	< 3.6	3.6	< 5.7	5.7	< 3.0	3.0	< 3.6	3.6	< 8.3	8.3	< 5.2	5.2	< 4.9	4.9	< 6.2	6.2	< 3.9	3.9
1,3,5-Trimethylbenzene	8,400	52,000	< 3.5	3.5	< 3.1	3.1	< 3.8	3.8	< 3.0	3.0	**7.8**	4.4	< 2.8	2.8	< 2.9	2.9	< 3.8	3.8	< 3.6	3.6	< 5.7	5.7	< 3.0	3.0	< 3.6	3.6	< 270	270	< 5.2	5.2	< 4.9	4.9	< 6.2	6.2	< 3.9	3.9
1,3-Dichlorobenzene	2,400	4,900	< 3.5	3.5	< 3.1	3.1	< 3.8	3.8	< 3.0	3.0	< 4.4	4.4	< 2.8	2.8	< 2.9	2.9	< 3.8	3.8	< 3.6	3.6	< 5.7	5.7	< 3.0	3.0	< 3.6	3.6	< 270	270	< 5.2	5.2	< 4.9	4.9	< 6.2	6.2	< 3.9	3.9
1,3-Dichloropropane			< 3.5	3.5	< 3.1	3.1	< 3.8	3.8	< 3.0	3.0	< 4.4	4.4	< 2.8	2.8	< 2.9	2.9	< 3.8	3.8	< 3.6	3.6	< 5.7	5.7	< 3.0	3.0	< 3.6	3.6	< 8.3	8.3	< 5.2	5.2	< 4.9	4.9	< 6.2	6.2	< 3.9	3.9
1,4-Dichlorobenzene	1,800	13,000	< 3.5	3.5	< 3.1	3.1	< 3.8	3.8	< 3.0	3.0	< 4.4	4.4	< 2.8	2.8	< 2.9	2.9	< 3.8	3.8	< 3.6	3.6	< 5.7	5.7	< 3.0	3.0	< 3.6	3.6	< 270	270	< 5.2	5.2	< 4.9	4.9	< 6.2	6.2	< 3.9	3.9
1,4-dioxane	100	13,000	< 53	53	< 46	46	< 57	57	< 45	45	< 67	67	< 42	42	< 43	43	< 57	57	< 53	53	< 86	86	< 45	45	< 54	54	< 100	100	< 77	77	< 73	73	< 93	93	< 59	59
2,2-Dichloropropane			< 3.5	3.5	< 3.1	3.1	< 3.8	3.8	< 3.0	3.0	< 4.4	4.4	< 2.8	2.8	< 2.9	2.9	< 3.8	3.8	< 3.6	3.6	< 5.7	5.7	< 3.0	3.0	< 3.6	3.6	< 8.3	8.3	< 5.2	5.2	< 4.9	4.9	< 6.2	6.2	< 3.9	3.9
2-Chlorotoluene			< 3.5	3.5	< 3.1	3.1	< 3.8	3.8	< 3.0	3.0	< 4.4	4.4	< 2.8	2.8	< 2.9	2.9	< 3.8	3.8	< 3.6	3.6	< 5.7	5.7	< 3.0	3.0	< 3.6	3.6	< 270	270	< 5.2	5.2	< 4.9	4.9	< 6.2	6.2	< 3.9	3.9
2-Hexanone (Methyl Butyl Ketone)			< 18	18	< 15	15	< 19	19	< 15	15	< 22	22	< 14	14	< 14	14	< 19	19	< 18	18	< 29	29	< 15	15	< 18	18	< 41	41	< 26	26	< 24	24	< 31	31	< 20	20
2-Isopropyltoluene			< 3.5	3.5	< 3.1	3.1	< 3.8	3.8	< 3.0	3.0	< 4.4	4.4	< 2.8	2.8	< 2.9	2.9	< 3.8	3.8	< 3.6	3.6	< 5.7	5.7	< 3.0	3.0	< 3.6	3.6	< 270	270	< 5.2	5.2	< 4.9	4.9	< 6.2	6.2	< 3.9	3.9
4-Chlorotoluene			< 3.5	3.5	< 3.1	3.1	< 3.8	3.8	< 3.0	3.0	< 4.4	4.4	< 2.8	2.8	< 2.9	2.9	< 3.8	3.8	< 3.6	3.6	< 5.7	5.7	< 3.0	3.0	< 3.6	3.6	< 270	270	< 5.2	5.2	< 4.9	4.9	< 6.2	6.2	< 3.9	3.9
4-Methyl-2-Pentanone			< 18	18	< 15	15	< 19	19	< 15	15	< 22	22	< 14	14	< 14	14	< 19	19	< 18	18	< 29	29	< 15	15	< 18	18	< 41	41	< 26	26	< 24	24	< 31	31	< 20	20
Acetone	50	100,000	**7.6**	18	**9.4**	15	**8.1**	19	**5.7**	15	**6.7**	22	**6.8**	14	**3.1**	14	**34**	19	< 18	18	**19**	29	**15**	15	< 18	18	< 41	41	**5.4**	26	< 24	24	**9.5**	31	**13**	20
Acrolein			< 14	14	< 12	12	< 15	15	< 12	12	< 18	18	< 11	11	< 11	11	< 15	15	< 14	14	< 23	23	< 12	12	< 14	14	< 33	33	< 21	21	< 20	20	< 25	25	< 16	16
Acrylonitrile			< 14	14	< 12	12	< 7.6	7.6	< 5.9	5.9	< 8.9	8.9	< 5.6	5.6	< 5.7	5.7	< 7.6	7.6	< 7.1	7.1	< 11	11	< 12	12	< 14	14	< 17	17	< 10	10	< 9.8	9.8	< 12	12	< 16	16
Benzene	60	4,800	< 3.5	3.5	< 3.1	3.1	< 3.8	3.8	< 3.0	3.0	< 4.4	4.4	< 2.8	2.8	< 2.9	2.9	< 3.8	3.8	< 3.6	3.6	< 5.7	5.7	< 3.0	3.0	< 3.6	3.6	< 8.3	8.3	< 5.2	5.2	< 4.9	4.9	< 6.2	6.2	< 3.9	3.9
Bromobenzene			< 3.5	3.5	< 3.1	3.1	< 3.8	3.8	< 3.0	3.0	< 4.4	4.4	< 2.8	2.8	< 2.9	2.9	< 3.8	3.8	< 3.6	3.6	< 5.7	5.7	< 3.0	3.0	< 3.6	3.6	< 270	270	< 5.2	5.2	< 4.9	4.9	< 6.2	6.2	< 3.9	3.9
Bromochloromethane			< 3.5	3.5	< 3.1	3.1	< 3.8	3.8	< 3.0	3.0	< 4.4	4.4	< 2.8	2.8	< 2.9	2.9	< 3.8	3.8	< 3.6	3.6	< 5.7	5.7	< 3.0	3.0	< 3.6	3.6	< 8.3	8.3	< 5.2	5.2	< 4.9	4.9	< 6.2	6.2	< 3.9	3.9
Bromodichloromethane			< 3.5	3.5	< 3.1	3.1	< 3.8	3.8	< 3.0	3.0	< 4.4	4.4	< 2.8	2.8	< 2.9	2.9	< 3.8	3.8	< 3.6	3.6	< 5.7	5.7	< 3.0	3.0	< 3.6	3.6	< 8.3	8.3	< 5.2	5.2	< 4.9	4.9	< 6.2	6.2	< 3.9	3.9
Bromoform			< 3.5	3.5	< 3.1	3.1	< 3.8	3.8	< 3.0	3.0	< 4.4	4.4	< 2.8	2.8	< 2.9	2.9	< 3.8	3.8	< 3.6	3.6	< 5.7	5.7	< 3.0	3.0	< 3.6	3.6	< 8.3	8.3	< 5.2	5.2	< 4.9	4.9	< 6.2	6.2	< 3.9	3.9
Bromomethane			< 3.5	3.5	< 3.1	3.1	< 3.8	3.8	< 3.0	3.0	< 4.4	4.4	< 2.8	2.8	< 2.9	2.9	< 3.8	3.8	< 3.6	3.6	< 5.7	5.7	< 3.0	3.0	< 3.6	3.6	< 8.3	8.3	< 5.2	5.2	< 4.9	4.9	< 6.2	6.2	< 3.9	3.9
Carbon Disulfide			< 3.5	3.5	< 3.1	3.1	< 3.8	3.8	< 3.0	3.0	< 4.4	4.4	< 2.8	2.8	< 2.9	2.9	< 3.8	3.8	< 3.6	3.6	< 5.7	5.7	< 3.0	3.0	< 3.6	3.6	< 8.3	8.3	< 5.2	5.2	< 4.9	4.9	< 6.2	6.2	< 3.9	3.9
Carbon tetrachloride	760	2,400	< 3.5	3.5	< 3.1	3.1	< 3.8	3.8	< 3.0	3.0	< 4.4	4.4	< 2.8	2.8	< 2.9	2.9	< 3.8	3.8	< 3.6	3.6	< 5.7	5.7	< 3.0	3.0	< 3.6	3.6	< 8.3	8.3	< 5.2	5.2	< 4.9	4.9	< 6.2	6.2	< 3.9	3.9
Chlorobenzene	1,100	100,000	< 3.5	3.5	< 3.1	3.1	< 3.8	3.8	< 3.0	3.0	< 4.4	4.4	< 2.8	2.8	< 2.9	2.9	< 3.8	3.8	< 3.6	3.6	< 5.7	5.7	< 3.0	3.0	< 3.6	3.6	< 8.3	8.3	< 5.2	5.2	< 4.9	4.9	< 6.2	6.2	< 3.9	3.9
Chloroethane			< 3.5	3.5	< 3.1	3.1	< 3.8	3.8	< 3.0	3.0	< 4.4	4.4	< 2.8	2.8	< 2.9	2.9	< 3.8	3.8	< 3.6	3.6	< 5.7	5.7	< 3.0	3.0	< 3.6	3.6	< 8.3	8.3	< 5.2	5.2	< 4.9	4.9	< 6.2	6.2	< 3.9	3.9
Chloroform	370	49,000	< 3.5	3.5	< 3.1	3.1	< 3.8	3.8	< 3.0	3.0	< 4.4	4.4	< 2.8	2.8	< 2.9	2.9	< 3.8	3.8	< 3.6	3.6	< 5.7	5.7	< 3.0	3.0	< 3.6	3.6	< 8.3	8.3	< 5.2	5.2	< 4.9	4.9	< 6.2	6.2	< 3.9	3.9
Chloromethane			< 3.5	3.5	< 3.1	3.1	< 3.8	3.8	< 3.0	3.0	< 4.4	4.4	< 2.8	2.8	< 2.9	2.9	< 3.8	3.8	< 3.6	3.6	< 5.7	5.7	< 3.0	3.0	< 3.6	3.6	< 8.3	8.3	< 5.2	5.2	< 4.9	4.9	< 6.2	6.2	< 3.9	3.9
cis-1,2-Dichloroethene	250	100,000	< 3.5	3.5	< 3.1	3.1	< 3.8	3.8	< 3.0	3.0	< 4.4	4.4	< 2.8	2.8	< 2.9	2.9	< 3.8	3.8	< 3.6	3.6	< 5.7	5.7	< 3.0	3.0	< 3.6	3.6	< 8.3	8.3	< 5.2	5.2	< 4.9	4.9	< 6.2	6.2	< 3.9	3.9
cis-1,3-Dichloropropene			< 3.5	3.5	< 3.1	3.1	< 3.8	3.8	< 3.0	3.0	< 4.4	4.4	< 2.8	2.8	< 2.9	2.9	< 3.8	3.8	< 3.6	3.6	< 5.7	5.7	< 3.0	3.0	< 3.6	3.6	< 8.3	8.3	< 5.2	5.2	< 4.9	4.9	< 6.2	6.2	< 3.9	3.9
Dibromochloromethane			< 3.5	3.5	< 3.1	3.1	< 3.8	3.8	< 3.0	3.0	< 4.4	4.4	< 2.8	2.8	< 2.9	2.9	< 3.8	3.8	< 3.6	3.6	< 5.7	5.7	< 3.0	3.0	< 3.6	3.6	< 8.3	8.3	< 5.2	5.2	< 4.9	4.9	< 6.2	6.2	< 3.9	3.9
Dibromomethane			< 3.5	3.5	< 3.1	3.1	< 3.8	3.8	< 3.0	3.0	< 4.4	4.4	< 2.8	2.8	< 2.9	2.9	< 3.8	3.8	< 3.6	3.6	< 5.7	5.7	< 3.0	3.0	< 3.6	3.6	< 8.3	8.3	< 5.2	5.2	< 4.9	4.9	< 6.2	6.2	< 3.9	3.9
Dichlorodifluoromethane			< 3.5	3.5	< 3.1	3.1	< 3.8	3.8	< 3.0	3.0	< 4.4	4.4	< 2.8	2.8	< 2.9	2.9	< 3.8	3.8	< 3.6	3.6	< 5.7	5.7	< 3.0	3.0	< 3.6	3.6	< 8.3	8.3	< 5.2	5.2	< 4.9	4.9	< 6.2	6.2	< 3.9	3.9
Ethylbenzene	1,000	41,000	< 3.5	3.5	< 3.1	3.1	< 3.8	3.8	< 3.0	3.0	**56**	250	< 2.8	2.8	< 2.9	2.9	< 3.8	3.8	< 3.6	3.6	< 5.7	5.7	< 3.0	3.0	< 3.6	3.6	< 8.3	8.3	< 5.2	5.2	< 4.9	4.9	< 6.2	6.2	< 3.9	3.9
Hexachlorobutadiene			< 3.5	3.5	< 3.1	3.1	< 3.8	3.8	< 3.0	3.0	< 4.4	4.4	< 2.8	2.8	< 2.9	2.9	< 3.8	3.8	< 3.6	3.6	< 5.7	5.7	< 3.0	3.0	< 3.6	3.6	< 270	270	< 5.2	5.2	< 4.9	4.9	< 6.2	6.2	< 3.9	3.9
Isopropylbenzene			< 3.5	3.5	< 3.1	3.1	< 3.8	3.8	< 3.0	3.0	**37**	250	< 2.8	2.8	< 2.9	2.9	< 3.8	3.8	< 3.6	3.6	< 5.7	5.7	< 3.0	3.0	< 3.6	3.6	< 270	270	< 5.2	5.2	< 4.9	4.9	< 6.2	6.2	< 3.9	3.9
m&p-Xylenes	260	100,000	< 3.5	3.5	< 3.1	3.1	< 3.8	3.8	< 3.0	3.0	**230**	250	< 2.8	2.8	< 2.9	2.9	< 3.8	3.8	< 3.6	3.6	< 5.7	5.7	< 3.0	3.0	< 3.6	3.6	< 8.3	8.3	< 5.2	5.2	< 4.9	4.9	< 6.2	6.2	< 3.9	3.9
Methyl Ethyl Ketone (2-Butanone)	120	100,000	< 21	21	< 18	18	< 23	23	< 18	18	< 27	27	< 17	17	< 17	17	< 23	23	< 21	21	< 34	34	< 18	18	< 22	22	< 50	50	< 31	31	< 29	29	< 37	37	< 24	24
Methyl t-butyl ether (MTBE)	930	100,000	< 7.1	7.1	< 6.1	6.1	< 7.6	7.6	< 5.9	5.9	< 8.9	8.9	< 5.6	5.6	< 5.7	5.7	< 7.6	7.6	< 7.1	7.1	< 11	11	< 5.9	5.9	< 7.2	7.2	< 17	17	< 10	10	< 9.8	9.8	< 12	12	< 7.9	7.9
Methylene chloride	50	100,000	< 3.5	3.5	< 3.1	3.1	< 3.8	3.8	< 3.0	3.0	< 4.4	4.4	< 2.8	2.8	< 2.9	2.9	< 3.8	3.8	< 3.6	3.6	< 5.7	5.7	< 3.0	3.0	< 3.6	3.6	< 8.3	8.3	< 5.2	5.2	< 4.9	4.9	< 6.2	6.2	< 3.9	3.9
Naphthalene			< 3.5	3.5	< 3.1	3.1	< 3.8	3.8	< 3.0	3.0	**260**	250	**0.62**	2.8	< 2.9	2.9	< 3.8	3.8	**2.7**	3.6	**11**	5.7	< 3.0	3.0	< 3.6	3.6	< 270	270	< 5.2	5.2	**200**	270	**1.3**	6.2	< 3.9	3.9
n-Butylbenzene	12,000	100,000	< 3.5	3.5	< 3.1	3.1	< 3.8	3.8	< 3.0	3.0	**130**	250	< 2.8	2.8	< 2.9	2.9	< 3.8	3.8	< 3.6	3.6	< 5.7	5.7	< 3.0	3.0	< 3.6	3.6	< 270	270	< 5.2	5.2	< 4.9	4.9	< 6.2	6.2	< 3.9	3.9
n-Propylbenzene	3,900	100,000	< 3.5	3.5	< 3.1	3.1	< 3.8	3.8	< 3.0	3.0	**100**	250	< 2.8	2.8	< 2.9	2.9	< 3.8	3.8	< 3.6	3.6	< 5.7	5.7	< 3.0	3.0	< 3.6	3.6	< 270	270	< 5.2	5.2	< 4.9	4.9	< 6.2	6.2	< 3.9	3.9
o-Xylene	260	100,000	< 3.5	3.5	< 3.1	3.1	< 3.8	3.8	< 3.0	3.0	**8.6**	4.4	< 2.8	2.8	< 2.9	2.9	< 3.8	3.8	< 3.6	3.6	< 5.7	5.7	< 3.0	3.0	< 3.6	3.6	< 8.3	8.3	< 5.2	5.2	< 4.9	4.9	< 6.2	6.2	< 3.9	3.9
p-Isopropyltoluene			< 3.5	3.5	< 3.1	3.1	< 3.8	3.8	< 3.0	3.0	**61**	250	< 2.8	2.8	< 2.9	2.9	< 3.8	3.8	< 3.6	3.6	< 5.7	5.7	< 3.0	3.0	< 3.6	3.6	< 270	270	< 5.2	5.2	< 4.9	4.9	< 6.2	6.2	< 3.9	3.9
sec-Butylbenzene	11,000	100,000	< 3.5	3.5	< 3.1	3.1	< 3.8	3.8	< 3.0	3.0	**94**	250	< 2.8	2.8	< 2.9	2.9	< 3.8	3.8	< 3.6	3.6	< 5.7	5.7	< 3.0	3.0	< 3.6	3.6	< 270	270	< 5.2	5.2	< 4.9	4.9	< 6.2	6.2	< 3.9	3.9
Styrene			< 3.5	3.5	< 3.1	3.1	< 3.8	3.8	< 3.0	3.0	< 4.4	4.4	< 2.8	2.8	< 2.9	2.9	< 3.8	3.8	< 3.6	3.6	< 5.7	5.7	< 3.0	3.0	< 3.6	3.6	< 8.3	8.3	< 5.2	5.2	< 4.9	4.9	< 6.2	6.2	< 3.9	3.9
tert-butyl alcohol			< 71	71	< 61	61	< 76	76	< 59	59	< 89	89	< 56	56	< 57	57	< 76	76	< 71	71	< 110	110	< 59	59	< 72	72	< 170	170	< 100	100	< 98	98	< 120	120	< 79	79
tert-Butylbenzene	5,900	100,000	< 3.5	3.5	< 3.1	3.1	< 3.8	3.8	< 3.0	3.0	< 4.4	4.4	< 2.8	2.8	< 2.9	2.9	< 3.8	3.8	< 3.6	3.6	< 5.7	5.7	< 3.0	3.0	< 3.6	3.6	< 270	270	< 5.2	5.2	< 4.9	4.9	< 6.2	6.2	< 3.9	3.9
Tetrachloroethene	1,300	19,000	< 3.5	3.5	< 3.1	3.1	< 3.8	3.8	< 3.0	3.0	< 4.4	4.4	< 2.8	2.8	< 2.9	2.9	< 3.8	3.8	< 3.6	3.6	< 5.7	5.7	< 3.0	3.0	< 3.6	3.6	< 8.3	8.3	< 5.2	5.2	< 4.9	4.9	< 6.2	6.2	< 3.9	3.9
Tetrahydrofuran (THF)			< 7.1	7.1	< 6.1	6.1	< 7.6	7.6	< 5.9	5.9	< 8.9	8.9	< 5.6	5.6	< 5.7	5.7	< 7.6	7.6	< 7.1	7.1	< 11	11	< 5.9	5.9	< 7.2	7.2	< 17	17	< 10	10	< 9.8	9.8	< 12	12	< 7.9	7.9
Toluene	700	100,000	< 3.5	3.5	< 3.1	3.1	< 3.8	3.8	< 3.0	3.0	**27**	250	< 2.8	2.8	< 2.9	2.9	< 3.8	3.8	< 3.6	3.6	< 5.7	5.7	< 3.0	3.0	< 3.6	3.6	< 8.3	8.3	< 5.2	5.2	< 4.9	4.9	< 6.2	6.2	< 3.9	3.9
trans-

TABLE 3
260 West 126 Street,
New York, NY 10027
Soil Analytical Results
Semi-Volatile Organic Compounds

COMPOUND	NYSDEC Part 375.6 Unrestricted Use Soil Cleanup Objectives*	NYDEC Part 375.6 Restricted Residential Soil Cleanup Objectives*	SB1				SB2				SB3				SB4				SB5				SB6				SB7				SB8				Duplicate	
			(0-2')		(2-4')		(0-2')		(6-12')		(0-2')		(10-12')		(0-2')		(10-12')		(0-2')		(10-12')		(0-2')		(2-4')		(0-2')		(10-12')		(0-2')		(10-12')			
			11/15/2016		11/15/2016		11/10/2016		11/10/2016		11/10/2016		11/10/2016		11/10/2016		11/10/2016		11/10/2016		11/10/2016		11/15/2016		11/15/2016		11/10/2016		11/10/2016		11/10/2016		11/10/2016		11/15/2016	
			µg/Kg		µg/Kg		µg/Kg		µg/Kg		µg/Kg		µg/Kg		µg/Kg		µg/Kg		µg/Kg		µg/Kg		µg/Kg		µg/Kg		µg/Kg		µg/Kg		µg/Kg		µg/Kg		µg/Kg	
			Result	RL	Result	RL	Result	RL	Result	RL	Result	RL	Result	RL	Result	RL	Result	RL	Result	RL	Result	RL	Result	RL	Result	RL	Result	RL	Result	RL	Result	RL	Result	RL	Result	RL
1,2,4,5-Tetrachlorobenzene			< 250	250	< 240	240	< 240	240	< 250	250	< 260	260	< 240	240	< 250	250	< 250	250	< 270	270	< 240	240	< 240	240	< 240	240	< 270	270	< 250	250	< 240	240	< 280	280	< 240	240
1,2,4-Trichlorobenzene			< 250	250	< 240	240	< 240	240	< 250	250	< 260	260	< 240	240	< 250	250	< 250	250	< 270	270	< 240	240	< 240	240	< 240	240	< 270	270	< 250	250	< 240	240	< 280	280	< 240	240
1,2-Dichlorobenzene			< 250	250	< 240	240	< 240	240	< 250	250	< 260	260	< 240	240	< 250	250	< 250	250	< 270	270	< 240	240	< 240	240	< 240	240	< 270	270	< 250	250	< 240	240	< 280	280	< 240	240
1,2-Diphenylhydrazine			< 250	250	< 240	240	< 240	240	< 250	250	< 260	260	< 240	240	< 250	250	< 250	250	< 270	270	< 240	240	< 240	240	< 240	240	< 270	270	< 250	250	< 240	240	< 280	280	< 240	240
1,3-Dichlorobenzene			< 250	250	< 240	240	< 240	240	< 250	250	< 260	260	< 240	240	< 250	250	< 250	250	< 270	270	< 240	240	< 240	240	< 240	240	< 270	270	< 250	250	< 240	240	< 280	280	< 240	240
1,4-Dichlorobenzene			< 250	250	< 240	240	< 240	240	< 250	250	< 260	260	< 240	240	< 250	250	< 250	250	< 270	270	< 240	240	< 240	240	< 240	240	< 270	270	< 250	250	< 240	240	< 280	280	< 240	240
2,4,5-Trichlorophenol			< 250	250	< 240	240	< 240	240	< 250	250	< 260	260	< 240	240	< 250	250	< 250	250	< 270	270	< 240	240	< 240	240	< 240	240	< 270	270	< 250	250	< 240	240	< 280	280	< 240	240
2,4,6-Trichlorophenol			< 180	180	< 170	170	< 170	170	< 180	180	< 190	190	< 170	170	< 180	180	< 180	180	< 190	190	< 170	170	< 170	170	< 170	170	< 200	200	< 180	180	< 170	170	< 200	200	< 170	170
2,4-Dichlorophenol			< 180	180	< 170	170	< 170	170	< 180	180	< 190	190	< 170	170	< 180	180	< 180	180	< 190	190	< 170	170	< 170	170	< 170	170	< 200	200	< 180	180	< 170	170	< 200	200	< 170	170
2,4-Dimethylphenol			< 250	250	< 240	240	< 240	240	< 250	250	< 260	260	< 240	240	< 250	250	< 250	250	< 270	270	< 240	240	< 240	240	< 240	240	< 270	270	< 250	250	< 240	240	< 280	280	< 240	240
2,4-Dinitrophenol			< 250	250	< 240	240	< 240	240	< 250	250	< 260	260	< 240	240	< 250	250	< 250	250	< 270	270	< 240	240	< 240	240	< 240	240	< 270	270	< 250	250	< 240	240	< 280	280	< 240	240
2,4-Dinitrotoluene			< 180	180	< 170	170	< 170	170	< 180	180	< 190	190	< 170	170	< 180	180	< 180	180	< 190	190	< 170	170	< 170	170	< 170	170	< 200	200	< 180	180	< 170	170	< 200	200	< 170	170
2,6-Dinitrotoluene			< 180	180	< 170	170	< 170	170	< 180	180	< 190	190	< 170	170	< 180	180	< 180	180	< 190	190	< 170	170	< 170	170	< 170	170	< 200	200	< 180	180	< 170	170	< 200	200	< 170	170
2-Chloronaphthalene			< 250	250	< 240	240	< 240	240	< 250	250	< 260	260	< 240	240	< 250	250	< 250	250	< 270	270	< 240	240	< 240	240	< 240	240	< 270	270	< 250	250	< 240	240	< 280	280	< 240	240
2-Chlorophenol			< 250	250	< 240	240	< 240	240	< 250	250	< 260	260	< 240	240	< 250	250	< 250	250	< 270	270	< 240	240	< 240	240	< 240	240	< 270	270	< 250	250	< 240	240	< 280	280	< 240	240
2-Methylnaphthalene			< 250	250	< 240	240	< 240	240	< 250	250	**390**	260	< 240	240	< 250	250	< 250	250	< 270	270	< 240	240	< 240	240	< 240	240	< 270	270	< 250	250	< 240	240	< 280	280	< 240	240
2-Methylphenol (o-cresol)	330	100,000	< 250	250	< 240	240	< 240	240	< 250	250	< 260	260	< 240	240	< 250	250	< 250	250	< 270	270	< 240	240	< 240	240	< 240	240	< 270	270	< 250	250	< 240	240	< 280	280	< 240	240
2-Nitroaniline			< 250	250	< 240	240	< 240	240	< 250	250	< 260	260	< 240	240	< 250	250	< 250	250	< 270	270	< 240	240	< 240	240	< 240	240	< 270	270	< 250	250	< 240	240	< 280	280	< 240	240
2-Nitrophenol			< 250	250	< 240	240	< 240	240	< 250	250	< 260	260	< 240	240	< 250	250	< 250	250	< 270	270	< 240	240	**380**	240	< 240	240	< 270	270	< 250	250	< 240	240	< 280	280	< 240	240
3&4-Methylphenol (m&p-cresol)	330	100,000	< 250	250	< 240	240	< 240	240	< 250	250	< 260	260	< 240	240	< 250	250	< 250	250	< 270	270	< 240	240	< 240	240	< 240	240	< 270	270	< 250	250	< 240	240	< 280	280	< 240	240
3,3'-Dichlorobenzidine			< 180	180	< 170	170	< 170	170	< 180	180	< 190	190	< 170	170	< 180	180	< 180	180	< 190	190	< 170	170	< 170	170	< 170	170	< 200	200	< 180	180	< 170	170	< 200	200	< 170	170
3-Nitroaniline			< 350	350	< 350	350	< 350	350	< 360	360	< 370	370	< 340	340	< 380	360	< 350	350	< 380	380	< 340	340	< 340	340	< 350	350	< 390	390	< 350	350	< 340	340	< 390	390	< 350	350
4,6-Dinitro-2-methylphenol			< 210	210	< 210	210	< 210	210	< 220	220	< 220	220	< 210	210	< 220	220	< 210	210	< 230	230	< 210	210	< 200	200	< 210	210	< 230	230	< 210	210	< 200	200	< 240	240	< 210	210
4-Bromophenyl phenyl ether			< 250	250	< 240	240	< 240	240	< 250	250	< 260	260	< 240	240	< 250	250	< 250	250	< 270	270	< 240	240	< 240	240	< 240	240	< 270	270	< 250	250	< 240	240	< 280	280	< 240	240
4-Chloro-3-methylphenol			< 250	250	< 240	240	< 240	240	< 250	250	< 260	260	< 240	240	< 250	250	< 250	250	< 270	270	< 240	240	< 240	240	< 240	240	< 270	270	< 250	250	< 240	240	< 280	280	< 240	240
4-Chloroaniline			< 280	280	< 280	280	< 280	280	< 290	290	< 300	300	< 270	270	< 290	290	< 280	280	< 310	310	< 270	270	< 270	270	< 280	280	< 310	310	< 280	280	< 270	270	< 320	320	< 280	280
4-Chlorophenyl phenyl ether			< 250	250	< 240	240	< 240	240	< 250	250	< 260	260	< 240	240	< 250	250	< 250	250	< 270	270	< 240	240	< 240	240	< 240	240	< 270	270	< 250	250	< 240	240	< 280	280	< 240	240
4-Nitroaniline			< 350	350	< 350	350	< 350	350	< 360	360	< 370	370	< 340	340	< 380	360	< 350	350	< 380	380	< 340	340	< 340	340	< 350	350	< 390	390	< 350	350	< 340	340	< 390	390	< 350	350
4-Nitrophenol			< 350	350	< 350	350	< 350	350	< 360	360	< 370	370	< 340	340	< 360	360	< 350	350	< 380	380	< 340	340	< 340	340	< 350	350	< 390	390	< 350	350	< 340	340	< 390	390	< 350	350
Acenaphthene	20,000	100,000	< 250	250	< 240	240	< 240	240	< 250	250	**110**	260	< 240	240	< 250	250	< 250	250	**190**	270	< 240	240	< 240	240	< 240	240	< 270	270	< 250	250	< 240	240	**140**	280	< 240	240
Acenaphthylene	100,000	100,000	< 250	250	< 240	240	< 240	240	< 250	250	< 260	260	< 240	240	< 250	250	**100**	250	**120**	270	< 240	240	< 240	240	< 240	240	< 270	270	< 250	250	< 240	240	< 280	280	< 240	240
Acetophenone			< 250	250	< 240	240	< 240	240	< 250	250	< 260	260	< 240	240	< 250	250	< 250	250	< 270	270	< 240	240	< 240	240	< 240	240	< 270	270	< 250	250	< 240	240	< 280	280	< 240	240
Aniline			< 280	280	< 280	280	< 280	280	< 290	290	< 300	300	< 270	270	< 290	290	< 280	280	< 310	310	< 270	270	< 270	270	< 280	280	< 310	310	< 280	280	< 270	270	< 320	320	< 280	280
Anthracene	100,000	100,000	< 250	250	< 240	240	< 240	240	< 250	250	**210**	260	< 240	240	< 250	250	**160**	250	**330**	270	< 240	240	< 240	240	< 240	240	< 270	270	< 250	250	< 240	240	**260**	280	< 240	240
Benz(a)anthracene	1,000	1,000	< 250	250	< 240	240	**180**	240	< 250	250	**670**	260	< 240	240	**280**	250	**510**	250	**1,100**	270	< 240	240	< 240	240	< 240	240	**340**	270	< 250	250	**140**	240	**660**	280	< 240	240
Benzidine			< 350	350	< 350	350	< 350	350	< 360	360	< 370	370	< 340	340	< 360	360	< 350	350	< 380	380	< 340	340	< 340	340	< 350	350	< 390	390	< 350	350	< 340	340	< 390	390	< 350	350
Benzo(a)pyrene	1,000	1,000	< 180	180	< 170	170	**190**	170	< 180	180	**680**	190	< 170	170	**300**	180	**540**	180	**1,100**	190	< 170	170	< 170	170	< 170	170	**330**	200	< 180	180	**120**	170	**650**	200	< 170	170
Benzo(b)fluoranthene	1,000	1,000	< 250	250	< 240	240	**200**	240	< 250	250	**690**	260	< 240	240	**250**	250	**550**	250	**1,100**	270	< 240	240	< 240	240	< 240	240	**270**	270	< 250	250	< 240	240	**570**	280	< 240	240
Benzo(ghi)perylene	100,000	100,000	< 250	250	< 240	240	**130**	240	< 250	250	**420**	260	< 240	240	**160**	250	**390**	250	**640**	270	< 240	240	< 240	240	< 240	240	**170**	270	< 250	250	< 240	240	**330**	280	< 240	240
Benzo(k)fluoranthene	800	3,900	< 250	250	< 240	240	**180**	240	< 250	250	**650**	260	< 240	240	**270**	250	**530**	250	**1,100**	270	< 240	240	< 240	240	< 240	240	**280**	270	< 250	250	**120**	240	**630**	280	< 240	240
Benzoic acid			< 1800	1,800	< 1700	1,700	< 1700	1,700	< 1800	1,800	< 1900	1,900	< 1700	1,700	< 1800	1,800	< 1800	1,800	< 1900	1,900	< 1700	1,700	< 1700	1,700	< 1700	1,700	< 2000	2,000	< 1800	1,800	< 1700	1,700	< 2000	2,000	< 1700	1,700
Benzyl butyl phthalate			**140**	250	< 240	240	< 240	240	< 250	250	< 260	260	< 240	240	< 250	250	< 250	250	< 270	270	< 240	240	< 240	240	< 240	240	< 270	270	< 250	250	< 240	240	< 280	280	< 240	240
Bis(2-chloroethoxy)methane			< 250	250	< 240	240	< 240	240	< 250	250	< 260	260	< 240	240	< 250	250	< 250	250	< 270	270	< 240	240	< 240	240	< 240	240	< 270	270	< 250	250	< 240	240	< 280	280	< 240	240
Bis(2-chloroethyl)ether			< 180	180	< 170	170	< 170	170	< 180	180	< 190	190	< 170	170	< 180	180	< 180	180	< 190	190	< 170	170	< 170	170	< 170	170	< 200	200	< 180	180	< 170	170	< 200	200	< 170	170
Bis(2-chloroisopropyl)ether			< 250	250	< 240	240	< 240	240	< 250	250	< 260	260	< 240	240	< 250	250	< 250	250	< 270	270	< 240	240	< 240	240	< 240	240	< 270	270	< 250	250	< 240	240	< 280	280	< 240	240
Bis(2-ethylhexyl)phthalate			< 250	250	**120**	240	**120**	240	**160**	250	**130**	260	< 240	240	< 250	250	< 250	250	< 270	270	< 240	240	< 240	240	< 240	240	< 270	270	< 250	250	< 240	240	< 280	280	**160**	240
Carbazole			< 180	180	< 170	170	< 170	170	< 180	180	< 190	190	< 170	170	< 180	180	< 180	180	**160**	190	< 170	170	< 170	170	< 170	170	< 200	200	< 180	180	< 170	170	**180**	200	< 170	170
Chrysene	1,000	3,900	< 250	250	< 240	240	**260**	240	**150**	250	**830**	260	< 240	240	**310**	250	**650**	250	**1,300**	270	< 240	240	< 240	240	< 240	240	**360**	270	< 250	250	**140**	240	**710**	280	< 240	240
Dibenz(a,h)anthracene	330	330	< 180	180	< 170	170	< 170	170	< 180	180	< 190	190	< 170	170	< 180	180	< 180	180	**180**	190	< 170	170	< 170	170	< 170	170	< 200	200	< 180	180	< 170	170	< 200	200	< 170	170
Dibenzofuran	7,000	59,000	< 250	250	< 240	240	< 240	240	< 250	250	< 260	260	< 240	240	< 250	250	< 250	250	< 270	270	< 240	240	< 240	240	< 240	240	< 270	270	< 250	250	< 240	240	< 280	280	< 240	240
Diethyl phthalate			< 250	250	< 240	240	< 240	240	< 250	250	< 260	260	< 240	240	< 250	250	< 250	250	< 270	270	< 240	240	< 240	240	< 240	240	< 270	270	< 250	250	< 240	240	< 280	280	< 240	240
Dimethylphthalate			< 250	250	< 240	240	< 240	240	< 250	250	< 260	260	< 240	240	< 250	250	< 250	250	< 270	270	< 240	240	< 240	240	< 240	240	< 270	270	< 250	250	< 240	240	< 280	280	< 240	240
Di-n-butylphthalate			< 250	250	< 240	240	< 240	240	< 250	250	< 260	260	< 240	240	< 250	250	< 250	250	< 270	270	< 240	240	< 240	240	< 240	240	< 270	270	< 250	250	< 240	240	< 280	280	< 240	240
Di-n-octylphthalate			< 250	250	< 240	240	< 240	240	< 250	250	< 260	260	< 240	240	< 250	250	< 250	250	< 270	270	< 240	240	< 240	240	< 240	240	< 270	270	< 250	250	< 240	240	< 280	280	< 240	240
Fluoranthene	100,000	100,000	< 250	250	< 240	240	**270**	240	**220**	250	**1,500**	260	< 240	240	**410**	250	**1,000**	250	**1,800**	270	< 240	240	**170**	240	< 240	240	**550**	270	**140**	250	**270**	240	**1,200**	280	< 240	240
Fluorene	30,000	100,000	< 250	250	< 240	240	< 240	240	< 250	250	< 260	260	< 240	240	< 250	250	< 250	250	**140**	270	< 240	240	< 240	240	< 240	240	< 270	270	< 250	250	< 240	240	**140**	280	< 240	240
Hexachlorobenzene			< 180	180	< 170	170	< 170	170	< 180	180	< 190	190	< 170	170	< 180	180	< 180	180	< 190	190	< 170	170	< 170	170	< 170	170	< 200	200	< 180	180	< 170	170	< 200	200	< 170	170
Hexachlorobutadiene			< 250	250	< 240	240	< 240	240	< 250	250	< 260	260	< 240	240	< 250	250	< 250	250	< 270	270	< 240	240	< 240	240	< 240	240	< 270	270	< 250	250	< 240	240	< 280	280	< 240	240
Hexachlorocyclopentadiene			< 250	250	< 240	240	< 240	240	< 250	250	< 260	260	< 240	240	< 250	250	< 250	250	< 270	270	< 240	240	< 240	240	< 240	240	< 270	270	< 250	250	< 240	240	< 280	280	< 240	240
Hexachloroethane			< 180	180	< 170	170	< 170	170	< 180	180	< 190	190	< 170	170	< 180	180	< 180	180	< 190	190	< 170	170	< 170	170	< 170	170	< 200	200	< 180	180	< 170	170	< 200	200	< 170	170
Indeno(1,2,3-cd)pyrene	500	500	< 250	250	< 240	240	**130**	240	< 250	250	**490**	260	< 240	240	**180**	250	**450**	250	**810**	270	< 240	240	< 240	240	< 240	240	**230**	270	< 250	250	< 240	240	**430**	280	< 240	240
Isophorone			< 280	280	< 1300	1,300	< 170	170	< 180	180	< 190	190	< 170	170	< 180	180	< 180	180	< 190	190	< 170	170	< 2300	2,300	< 170	170	< 200	200	< 180	180	< 170	170	< 200	200	< 1400	1,400
Naphthalene	12,000	100,000	< 250	250	< 240	240	< 240	240	< 250	250	< 260	260	< 240	240	< 250	250	< 250	250	< 270	270	< 240	240	< 240	240	< 240	240	< 270	270	< 250	250	< 240	240	**150**	280	< 240	240
Nitrobenzene			< 180	180	< 170	170	< 170	170	< 180	180	< 190	190	< 170	170	< 180	180	< 180	180	< 190	190	< 170	170	< 170	170	< 170	170	< 200	200	< 180	180	< 170	170	< 200	200	< 170	170
N-Nitrosodimethylamine			< 250	250	< 240	240	< 240	240	< 250	250	< 260	260	< 240	240	< 250	250	< 250	250	< 270	270	< 240	240	< 240	240	< 240	240	< 270	270	< 250	250	< 240	240	< 280	280	< 240	240
N-Nitrosodi-n-propylamine			< 180	180	< 170	170	< 170	170	< 180	180	< 190	190	< 170	170	< 180	180	< 180	180	< 190	190	< 170	170	< 170	170	< 170	170	< 200	200	< 180	180	< 170	170	< 200	200	< 170	170
N-Nitrosodiphenylamine			< 250	250	< 240	240	< 240	240	< 250	250	< 260	260	< 240	240	< 250	250	< 250	250	< 270	270	< 240	240	< 240	240	< 240	240	< 270	270	< 250	250	< 240	240	< 280	280	< 240	240
Pentachloronitrobenzene			< 250	250	< 240	240	< 240	240	< 250	250	< 260	260	< 240	240	< 250	250	< 250	250	< 270	270	< 240	240	< 240	240	< 240	240	< 270	270	< 250	250	< 240	240	< 280	280	< 240	240
Pentachlorophenol	800	6,700	< 210	210	< 210	210	< 210	210	< 220	220	< 220	220	< 210	210	< 220	220	< 210	210	< 230	230	< 210	210	< 200	200	< 210	210	< 230	230	< 210	210	< 200	200	< 240	240	< 210	210
Phenanthrene	100,000	100,000	< 250	250	< 240	240	**190**	240	**270**	250	**1,100**	260	< 240	240	**380**	250	**760**	250	**1,400**	270	< 240	240	**110**	240	< 240	240	**560**	270	**110**	250	**290**	240	**1,200**	280	< 240	240
Phenol	330	100,000	< 250	250	< 240	240	< 240	240	< 250	250	< 260	260	< 240	240	< 250	250	< 250	250	< 270	270	< 240	240	< 240	240	< 240	240	< 270	270	< 250	250	< 240	240	< 280	280	< 240	240
Pyrene	100,000	100,000	< 250	250	< 240	240	**260**	240	**210**	250	**1,300**	260	< 240	240	**400**	250	**880**	250	**1,600**	270	< 240	240	**160**	240	< 240	240	**460**	270	**120**	250	**210**	240	**1,000**	280	< 240	240
Pyridine			< 250	250	< 240	240	< 240	240	< 250	250	< 260	260	< 240	240	< 250	250	< 250	250	< 270	270	< 240	240	< 240	240	< 240	240	< 270	270	< 250	250	< 240	240	< 280	280	< 240	240
Total SVOCs			**140.0**		**120.0**		**2,110.0**		**1,010.0**		**9,170.0**		**0.0**		**2,940.0**		**6,520.0**		**13,070.0**		**0.0**		**820.0**		**0.0**		**3,550.0**		**370.0**		**1,290.0**		**8,250.0**		**160.0**	

Notes:

* - 6 NYCRR Part 375-6 Remedial Program Soil Cleanup Objectives

RL- Reporting Limit

Bold/highlighted- Indicated exceedance of the NYSDEC UUSCO Guidance Value

Bold/highlighted- Indicated exceedance of the NYSDEC RRSCO Guidance Value

TABLE 4
260 West 126 Street,
New York, NY 10027
Soil Analytical Results
Pesticides PCBs

	COMPOUND	NYSDEC Part 375.6 Unrestricted Use Soil Cleanup Objectives*	NYDEC Part 375.6 Restricted Residential Soil Cleanup Objectives*	SB1				SB2				SB3				SB4				SB5				SB6				SB7				SB8				Duplicate	
				(0-2')		(2-4')		(0-2')		(6-12')		(0-2')		(10-12')		(0-2')		(10-12')		(0-2')		(10-12')		(0-2')		(2-4')		(0-2')		(10-12')		(0-2')		(10-12')			
				11/15/2016		11/15/2016		11/10/2016		11/10/2016		11/10/2016		11/10/2016		11/10/2016		11/10/2016		11/10/2016		11/10/2016		11/15/2016		11/15/2016		11/10/2016		11/10/2016		11/10/2016		11/10/2016			11/15/2016
				µg/Kg		µg/Kg		µg/Kg		µg/Kg		µg/Kg		µg/Kg		µg/Kg		µg/Kg		µg/Kg		µg/Kg		µg/Kg		µg/Kg		µg/Kg		µg/Kg		µg/Kg		µg/Kg			µg/Kg
				Result	RL	Result	RL	Result	RL	Result	RL	Result	RL	Result	RL	Result	RL	Result	RL	Result	RL	Result	RL	Result	RL	Result	RL	Result	RL	Result	RL	Result	RL	Result	RL	Result	RL	Result	RL
Pesticides	4,4' -DDD	3.3	13,000	< 2.1	2.1	< 2.1	2.1	< 2.1	2.1	< 2.2	2.2	< 2.2	2.2	< 2.1	2.1	< 2.2	2.2	< 2.2	2.2	< 2.2	2.2	< 2.1	2.1	< 2.0	2.0	< 2.1	2.1	< 2.3	2.3	< 2.1	2.1	< 2.1	2.1	< 2.4	2.4	< 2.1	2.1
	4,4' -DDE	3.3	8,900	< 2.1	2.1	< 2.1	2.1	< 2.1	2.1	< 2.2	2.2	**22**	2.2	< 2.1	2.1	< 2.2	2.2	< 2.2	2.2	< 2.2	2.2	< 2.1	2.1	**12**	2.0	**3.8**	2.1	< 2.3	2.3	< 2.1	2.1	< 2.1	2.1	< 2.4	2.4	< 2.1	2.1
	4,4' -DDT	3.3	7,900	< 2.1	2.1	< 2.1	2.1	< 3.0	3.0	< 2.2	2.2	**25**	2.2	< 2.1	2.1	< 2.2	2.2	< 2.2	2.2	< 2.2	2.2	< 2.1	2.1	**3.9**	2.0	**13**	2.1	**4.8**	2.3	< 2.1	2.1	< 2.1	2.1	< 2.4	2.4	**4.6**	2.1
	a-BHC	20	480	< 7.1	7.1	< 6.8	6.8	< 7.1	7.1	< 7.3	7.3	< 7.4	7.4	< 7.0	7.0	< 7.4	7.4	< 7.2	7.2	< 7.5	7.5	< 7.0	7.0	< 6.7	6.7	< 6.9	6.9	< 7.7	7.7	< 7.0	7.0	< 6.9	6.9	< 7.9	7.9	< 7.0	7.0
	a-Chlordane	94	4,200	< 3.5	3.5	< 3.4	3.4	< 7.0	7.0	< 3.7	3.7	< 3.7	3.7	< 3.5	3.5	< 3.7	3.7	< 3.6	3.6	< 3.7	3.7	< 3.5	3.5	< 3.4	3.4	< 3.5	3.5	< 3.8	3.8	< 3.5	3.5	< 3.4	3.4	< 3.9	3.9	< 3.5	3.5
	Aldrin	5	97	< 3.5	3.5	< 3.4	3.4	< 3.5	3.5	< 3.7	3.7	< 3.7	3.7	< 3.5	3.5	< 3.7	3.7	< 3.6	3.6	< 3.7	3.7	< 3.5	3.5	< 3.4	3.4	< 3.5	3.5	< 3.8	3.8	< 3.5	3.5	< 3.4	3.4	< 3.9	3.9	< 3.5	3.5
	b-BHC	36	360	< 7.1	7.1	< 6.8	6.8	< 7.1	7.1	< 7.3	7.3	< 7.4	7.4	< 7.0	7.0	< 7.4	7.4	< 7.2	7.2	< 7.5	7.5	< 7.0	7.0	< 6.7	6.7	< 6.9	6.9	< 7.7	7.7	< 7.0	7.0	< 6.9	6.9	< 7.9	7.9	< 7.0	7.0
	Chlordane	94	4,200	< 35	35	< 34	34	< 35	35	< 37	37	< 37	37	< 35	35	< 37	37	< 36	36	< 37	37	< 35	35	< 34	34	< 35	35	< 38	38	< 35	35	< 34	34	< 39	39	< 35	35
	d-BHC	40	100,000	< 7.1	7.1	< 6.8	6.8	< 7.1	7.1	< 7.3	7.3	< 7.4	7.4	< 7.0	7.0	< 7.4	7.4	< 7.2	7.2	< 7.5	7.5	< 7.0	7.0	< 6.7	6.7	< 6.9	6.9	< 7.7	7.7	< 7.0	7.0	< 6.9	6.9	< 7.9	7.9	< 7.0	7.0
	Dieldrin	5	200	< 3.5	3.5	< 3.4	3.4	< 3.5	3.5	< 3.7	3.7	< 3.7	3.7	< 3.5	3.5	< 3.7	3.7	< 3.6	3.6	< 3.7	3.7	< 3.5	3.5	< 3.4	3.4	< 3.5	3.5	< 3.8	3.8	< 3.5	3.5	< 3.4	3.4	< 3.9	3.9	< 3.5	3.5
	Endosulfan I	2,400	24,000	< 7.1	7.1	< 6.8	6.8	< 7.1	7.1	< 7.3	7.3	< 7.4	7.4	< 7.0	7.0	< 7.4	7.4	< 7.2	7.2	< 7.5	7.5	< 7.0	7.0	< 6.7	6.7	< 6.9	6.9	< 7.7	7.7	< 7.0	7.0	< 6.9	6.9	< 7.9	7.9	< 7.0	7.0
	Endosulfan II	2,400	24,000	< 7.1	7.1	< 6.8	6.8	< 7.1	7.1	< 7.3	7.3	< 7.4	7.4	< 7.0	7.0	< 7.4	7.4	< 7.2	7.2	< 7.5	7.5	< 7.0	7.0	< 6.7	6.7	< 6.9	6.9	< 7.7	7.7	< 7.0	7.0	< 6.9	6.9	< 7.9	7.9	< 7.0	7.0
	Endosulfan sulfate	2,400	24,000	< 7.1	7.1	< 6.8	6.8	< 7.1	7.1	< 7.3	7.3	< 7.4	7.4	< 7.0	7.0	< 7.4	7.4	< 7.2	7.2	< 7.5	7.5	< 7.0	7.0	< 6.7	6.7	< 6.9	6.9	< 7.7	7.7	< 7.0	7.0	< 6.9	6.9	< 7.9	7.9	< 7.0	7.0
	Endrin	14	11,000	< 7.1	7.1	< 6.8	6.8	< 7.1	7.1	< 7.3	7.3	< 7.4	7.4	< 7.0	7.0	< 7.4	7.4	< 7.2	7.2	< 7.5	7.5	< 7.0	7.0	< 6.7	6.7	< 6.9	6.9	< 7.7	7.7	< 7.0	7.0	< 6.9	6.9	< 7.9	7.9	< 7.0	7.0
	Endrin aldehyde			< 7.1	7.1	< 6.8	6.8	< 7.1	7.1	< 7.3	7.3	< 7.4	7.4	< 7.0	7.0	< 7.4	7.4	< 7.2	7.2	< 7.5	7.5	< 7.0	7.0	< 6.7	6.7	< 6.9	6.9	< 7.7	7.7	< 7.0	7.0	< 6.9	6.9	< 7.9	7.9	< 7.0	7.0
	Endrin ketone			< 7.1	7.1	< 6.8	6.8	< 7.1	7.1	< 7.3	7.3	< 7.4	7.4	< 7.0	7.0	< 7.4	7.4	< 7.2	7.2	< 7.5	7.5	< 7.0	7.0	< 6.7	6.7	< 6.9	6.9	< 7.7	7.7	< 7.0	7.0	< 6.9	6.9	< 7.9	7.9	< 7.0	7.0
	g-BHC			< 1.4	1.4	< 1.4	1.4	< 1.4	1.4	< 1.5	1.5	< 1.5	1.5	< 1.4	1.4	< 1.5	1.5	< 1.4	1.4	< 1.5	1.5	< 1.4	1.4	< 1.3	1.3	< 1.4	1.4	< 1.5	1.5	< 1.4	1.4	< 1.4	1.4	< 1.6	1.6	< 1.4	1.4
	g-Chlordane			< 3.5	3.5	< 3.4	3.4	< 3.5	3.5	< 3.7	3.7	< 3.7	3.7	< 3.5	3.5	< 3.7	3.7	< 3.6	3.6	< 3.7	3.7	< 3.5	3.5	< 3.4	3.4	< 3.5	3.5	< 3.8	3.8	< 3.5	3.5	< 3.4	3.4	< 3.9	3.9	< 3.5	3.5
	Heptachlor	42	2,100	< 7.1	7.1	< 6.8	6.8	< 7.1	7.1	< 7.3	7.3	< 7.4	7.4	< 7.0	7.0	< 7.4	7.4	< 7.2	7.2	< 7.5	7.5	< 7.0	7.0	< 6.7	6.7	< 6.9	6.9	< 7.7	7.7	< 7.0	7.0	< 6.9	6.9	< 7.9	7.9	< 7.0	7.0
	Heptachlor epoxide			< 7.1	7.1	< 6.8	6.8	< 7.1	7.1	< 7.3	7.3	< 7.4	7.4	< 7.0	7.0	< 7.4	7.4	< 7.2	7.2	< 7.5	7.5	< 7.0	7.0	< 6.7	6.7	< 6.9	6.9	< 7.7	7.7	< 7.0	7.0	< 6.9	6.9	< 7.9	7.9	< 7.0	7.0
	Methoxychlor			< 35	35	< 34	34	< 35	35	< 37	37	< 37	37	< 35	35	< 37	37	< 36	36	< 37	37	< 35	35	< 34	34	< 35	35	< 38	38	< 35	35	< 34	34	< 39	39	< 35	35
	Toxaphene			< 140	140	< 140	140	< 140	140	< 150	150	< 150	150	< 140	140	< 150	150	< 140	140	< 150	150	< 140	140	< 130	130	< 140	140	< 150	150	< 140	140	< 140	140	< 160	160	< 140	140
PCBs	PCB-1016	100	1,000	< 71	71	< 68	68	< 71	71	< 73	73	< 74	74	< 70	70	< 74	74	< 72	72	< 75	75	< 70	70	< 67	67	< 69	69	< 77	77	< 70	70	< 69	69	< 79	79	< 70	70
	PCB-1221	100	1,000	< 71	71	< 68	68	< 71	71	< 73	73	< 74	74	< 70	70	< 74	74	< 72	72	< 75	75	< 70	70	< 67	67	< 69	69	< 77	77	< 70	70	< 69	69	< 79	79	< 70	70
	PCB-1232	100	1,000	< 71	71	< 68	68	< 71	71	< 73	73	< 74	74	< 70	70	< 74	74	< 72	72	< 75	75	< 70	70	< 67	67	< 69	69	< 77	77	< 70	70	< 69	69	< 79	79	< 70	70
	PCB-1242	100	1,000	< 71	71	< 68	68	< 71	71	< 73	73	< 74	74	< 70	70	< 74	74	< 72	72	< 75	75	< 70	70	< 67	67	< 69	69	< 77	77	< 70	70	< 69	69	< 79	79	< 70	70
	PCB-1248	100	1,000	< 71	71	< 68	68	< 71	71	< 73	73	< 74	74	< 70	70	< 74	74	< 72	72	< 75	75	< 70	70	< 67	67	< 69	69	< 77	77	< 70	70	< 69	69	< 79	79	< 70	70
	PCB-1254	100	1,000	< 71	71	< 68	68	< 71	71	< 73	73	< 74	74	< 70	70	< 74	74	< 72	72	< 75	75	< 70	70	< 67	67	< 69	69	< 77	77	< 70	70	< 69	69	< 79	79	< 70	70
	PCB-1260	100	1,000	< 71	71	< 68	68	< 71	71	< 73	73	< 74	74	< 70	70	< 74	74	< 72	72	< 75	75	< 70	70	< 67	67	< 69	69	< 77	77	< 70	70	< 69	69	< 79	79	< 70	70
	PCB-1262	100	1,000	< 71	71	< 68	68	< 71	71	< 73	73	< 74	74	< 70	70	< 74	74	< 72	72	< 75	75	< 70	70	< 67	67	< 69	69	< 77	77	< 70	70	< 69	69	< 79	79	< 70	70
	PCB-1268	100	1,000	< 71	71	< 68	68	< 71	71	< 73	73	< 74	74	< 70	70	< 74	74	< 72	72	< 75	75	< 70	70	< 67	67	< 69	69	< 77	77	< 70	70	< 69	69	< 79	79	< 70	70

Notes:

* - 6 NYCRR Part 375-6 Remedial Program Soil Cleanup Objectives

RL- Reporting Limit

Bold/highlighted- Indicated exceedance of the NYSDEC UUSCO Guidance Value

Bold/highlighted- Indicated exceedance of the NYSDEC RRSCO Guidance Value

TABLE 5
260 West 126 Street,
New York, NY 10027
Soil Analytical Results
Metals

COMPOUND	NYSDEC Part 375.6 Unrestricted Use Soil Cleanup Objectives*	NYDEC Part 375.6 Restricted Residential Soil Cleanup Objectives*	SB1				SB2				SB3				SB4				SB5				SB6				SB7				SB8				Duplicate	
			(0-2')		(2-4')		(0-2')		(6-12')		(0-2')		(10-12')		(0-2')		(10-12')		(0-2')		(10-12')		(0-2')		(2-4')		(0-2')		(10-12')		(0-2')		(10-12')			
			11/15/2016		11/15/2016		11/10/2016		11/10/2016		11/10/2016		11/10/2016		11/10/2016		11/10/2016		11/10/2016		11/10/2016		11/15/2016		11/15/2016		11/10/2016		11/10/2016		11/10/2016		11/10/2016		11/15/2016	
			mg/Kg		mg/Kg		mg/Kg		mg/Kg		mg/Kg		mg/Kg		mg/Kg		mg/Kg		mg/Kg		mg/Kg		mg/Kg		mg/Kg		mg/Kg		mg/Kg		mg/Kg		mg/Kg		mg/Kg	
			Result	RL	Result	RL	Result	RL	Result	RL	Result	RL	Result	RL	Result	RL	Result	RL	Result	RL	Result	RL	Result	RL	Result	RL	Result	RL	Result	RL	Result	RL	Result	RL	Result	RL
Aluminum			7,020	33	4,220	35	5,750	34	7,270	34	9,670	38	7,060	33	5,520	34	9,110	36	7,870	36	5,780	32	3,260	35	10,500	32	8,470	36	9,970	35	8,220	31	7,930	41	4,910	38
Antimony			< 1.7	1.7	< 1.7	1.7	< 1.7	1.7	< 1.7	1.7	< 1.9	1.9	< 1.8	1.8	< 1.7	1.7	< 1.8	1.8	14.9	1.8	< 1.6	1.6	< 1.8	1.8	< 1.6	1.6	< 1.8	1.8	< 1.7	1.7	< 1.6	1.6	< 2.1	2.1	< 1.9	1.9
Arsenic	13	16	2.38	0.66	1.45	0.69	4.6	0.68	2.9	0.68	7.95	0.76	1.78	0.71	6.67	0.69	5.65	0.72	15.7	0.73	1.52	0.65	3.05	0.70	2.26	0.65	8.51	0.72	2.71	0.69	1.91	0.63	7.13	0.83	1.68	0.75
Barium	350	350	56.7	0.7	35.6	0.7	102	0.7	142	0.7	901	0.8	154	0.7	993	0.7	394	0.7	729	0.7	33	0.6	56.2	0.7	122	0.6	2,760	7.2	131	0.7	73.6	0.6	703	0.8	42.2	0.8
Beryllium	7.2	14	0.36	0.27	0.29	0.28	0.47	0.27	0.36	0.27	0.51	0.30	0.36	0.28	0.34	0.27	0.33	0.29	0.34	0.29	0.29	0.26	0.57	0.28	0.38	0.26	0.37	0.29	0.45	0.28	0.27	0.25	0.34	0.33	0.31	0.30
Cadmium	2.5	2.5	< 0.33	0.33	< 0.35	0.35	0.52	0.34	0.39	0.34	2.27	0.38	< 0.36	0.36	1.1	0.34	0.65	0.36	1.1	0.36	< 0.32	0.32	0.62	0.35	< 0.32	0.32	2.36	0.36	0.51	0.35	< 0.31	0.31	< 0.41	0.41	< 0.38	0.38
Calcium			21,200	33	5,700	3.5	43,800	34	13,300	34	27,700	38	6,860	3.6	46,800	34	25,900	36	49,800	36	2,150	3.2	5,140	3.5	10,600	32	50,000	36	6,460	3.5	4,000	3.1	59,700	41	9,560	3.8
Chromium	30	180	15.4	0.33	12.8	0.35	14.1	0.34	15.6	0.34	28.1	0.38	16.1	0.36	44.1	0.34	30.2	0.36	14.7	0.36	19	0.32	8.48	0.35	26.9	0.32	27.7	0.36	35.5	0.35	16.8	0.31	17.5	0.41	14.4	0.38
Cobalt			6.79	0.33	4.84	0.35	9.67	0.34	6.65	0.34	9.9	0.38	9.46	0.36	6.51	0.34	8.82	0.36	6.83	0.36	5.8	0.32	4.28	0.35	12.5	0.32	9.6	0.36	11.3	0.35	7.74	0.31	5.9	0.41	5.75	0.38
Copper	50	270	19.9	0.33	14	0.35	76.4	0.34	47.8	0.34	67.4	0.38	26.1	0.36	36.2	0.34	45.1	0.36	28.4	0.36	26.8	0.32	14.1	0.35	32.5	0.32	53.9	0.36	64.5	0.35	35.3	0.31	19.6	0.41	16.7	0.38
Iron			11,600	33	8,360	35	12,700	34	12,600	34	28,700	38	12,400	33	13,700	34	14,700	36	28,100	36	10,900	32	23,800	35	18,600	32	15,600	36	21,100	35	12,400	31	11,500	41	9,460	38
Lead	63	400	38.3	0.7	23.4	0.7	138	6.8	189	6.8	562	7.6	134	0.7	642	6.9	247	7.2	2,040	73	4.1	0.6	235	7.0	21.2	0.6	696	7.2	58.3	0.7	30.8	0.6	782	8.3	33.6	0.8
Magnesium			4,710	3.3	2,380	3.5	15,300	34	3,730	3.4	7,590	38	4,460	33	4,490	3.4	4,080	3.6	5,090	3.6	2,580	3.2	1,450	3.5	5,820	32	5,080	3.6	3,820	3.5	3,240	3.1	3,290	4.1	2,920	3.8
Manganese	1,600	2,000	438	3.3	315	3.5	183	3.4	332	3.4	296	3.8	357	3.3	268	3.4	357	3.6	243	3.6	318	3.2	179	3.5	403	3.2	283	3.6	469	3.5	291	3.1	272	4.1	350	3.8
Mercury	0.18	0.81	0.53	0.03	< 0.03	0.03	0.02	0.03	0.48	0.03	0.25	0.03	0.04	0.03	0.25	0.03	0.16	0.03	0.34	0.03	< 0.03	0.03	0.45	0.03	0.09	0.03	0.26	0.03	0.42	0.03	0.23	0.03	0.75	0.03	< 0.02	0.02
Nickel	30	140	14.6	0.33	14.4	0.35	43.6	0.34	13.4	0.34	36.1	0.38	34.6	0.36	228	3.4	67.7	0.36	14.2	0.36	14.1	0.32	9.77	0.35	30	0.32	19.2	0.36	26.2	0.35	15.9	0.31	13.6	0.41	16.7	0.38
Potassium			1,500	7	846	7	1,370	7	1,550	7	1,430	8	1,110	7	1,210	7	1,290	7	1,170	7	938	6	800	7	3,080	6	2,450	7	1,260	7	1,700	6	857	83	979	8
Selenium	3.9	36	< 1.3	1.3	< 1.4	1.4	< 1.4	1.4	< 1.4	1.4	< 1.5	1.5	< 1.4	1.4	< 1.4	1.4	< 1.4	1.4	< 1.5	1.5	< 1.3	1.3	< 1.4	1.4	< 1.3	1.3	< 1.4	1.4	< 1.4	1.4	< 1.3	1.3	< 1.7	1.7	< 1.5	1.5
Silver	2	36	< 0.33	0.33	< 0.35	0.35	< 0.34	0.34	< 0.34	0.34	< 0.38	0.38	< 0.36	0.36	< 0.34	0.34	< 0.36	0.36	< 0.36	0.36	< 0.32	0.32	< 0.35	0.35	< 0.32	0.32	< 0.36	0.36	< 0.35	0.35	< 0.31	0.31	< 0.41	0.41	< 0.38	0.38
Sodium			389	7	333	7	517	7	852	7	832	8	591	7	403	7	1,020	7	720	7	376	6	189	7	286	6	385	7	1,040	7	634	6	481	83	417	8
Thallium			< 1.3	1.3	< 1.4	1.4	< 1.4	1.4	< 1.4	1.4	< 1.5	1.5	< 1.4	1.4	< 1.4	1.4	< 1.4	1.4	< 1.5	1.5	< 1.3	1.3	< 1.4	1.4	< 1.3	1.3	< 1.4	1.4	< 1.4	1.4	< 1.3	1.3	< 1.7	1.7	< 1.5	1.5
Vanadium			24.1	0.33	14.9	0.35	39.8	0.34	23.4	0.34	72.3	0.38	22.9	0.36	36	0.34	31.4	0.36	22.9	0.36	15.9	0.32	15	0.35	44.1	0.32	37.5	0.36	51.1	0.35	31.5	0.31	23.5	0.41	17.6	0.38
Zinc	109	2,200	30.5	0.7	16.8	0.7	167	6.8	75.3	0.7	685	7.6	81.5	0.7	664	6.9	260	7.2	690	7.3	29.2	0.6	92.8	0.7	38.9	0.6	1,960	72	83.5	0.7	37.5	0.6	400	8.3	20.9	0.8

Notes:

* - 6 NYCRR Part 375-6 Remedial Program Soil Cleanup Objectives

RL- Reporting Limit

Bold/highlighted- Indicated exceedance of the NYSDEC UUSCO Guidance Value

Bold/highlighted- Indicated exceedance of the NYSDEC RRSCO Guidance Value

Table 6
260 West 126 Street,
New York, NY 10027
Ground Water Analytical Results
Volatile Organic Compounds

Compound	NYSDEC Groundwater Quality Standards	MW1		MW2		MW3		MW4		Duplicate	
		11/18/2016		11/18/2016		11/18/2016		11/18/2016		11/18/2016	
		µg/L		µg/L		µg/L		µg/L		µg/L	
	µg/L	Results	RL	Results	RL	Results	RL	Results	RL	Results	RL
1,1,1,2-Tetrachlorothane	5	< 1.0	1.0	< 1.0	1.0	< 1.0	1.0	< 1.0	1.0	< 1.0	1.0
1,1,1-Trichloroethane	5	< 5.0	5.0	< 5.0	5.0	< 5.0	5.0	< 5.0	5.0	< 5.0	5.0
1,1,2,2-Tetrachloroethane	5	< 1.0	1.0	< 1.0	1.0	< 1.0	1.0	< 1.0	1.0	< 1.0	1.0
1,1,2-Trichloroethane	1	< 1.0	1.0	< 1.0	1.0	< 1.0	1.0	< 1.0	1.0	< 1.0	1.0
1,1-Dichloroethane	5	< 5.0	5.0	< 5.0	5.0	< 5.0	5.0	< 5.0	5.0	< 5.0	5.0
1,1-Dichloroethene	5	< 1.0	1.0	< 1.0	1.0	< 1.0	1.0	< 1.0	1.0	< 1.0	1.0
1,1-Dichloropropene		< 1.0	1.0	< 1.0	1.0	< 1.0	1.0	< 1.0	1.0	< 1.0	1.0
1,2,3-Trichlorobenzene		< 1.0	1.0	< 1.0	1.0	< 1.0	1.0	< 1.0	1.0	< 1.0	1.0
1,2,3-Trichloropropane	0.04	< 0.25	0.25	< 0.25	0.25	< 0.25	0.25	< 0.25	0.25	< 0.25	0.25
1,2,4-Trichlorobenzene		< 1.0	1.0	< 1.0	1.0	< 1.0	1.0	< 1.0	1.0	< 1.0	1.0
1,2,4-Trimethylbenzene	5	< 1.0	1.0	< 1.0	1.0	< 1.0	1.0	< 1.0	1.0	< 1.0	1.0
1,2-Dibromo-3-chloropropane	0.04	< 0.50	0.50	< 0.50	0.50	< 0.50	0.50	< 0.50	0.50	< 0.50	0.50
1,2-Dibromoethane		< 0.25	0.25	< 0.25	0.25	< 0.25	0.25	< 0.25	0.25	< 0.25	0.25
1,2-Dichlorobenzene	5	< 1.0	1.0	< 1.0	1.0	< 1.0	1.0	< 1.0	1.0	< 1.0	1.0
1,2-Dichloroethane	0.6	< 0.60	0.60	< 0.60	0.60	< 0.60	0.60	< 0.60	0.60	< 0.60	0.60
1,2-Dichloropropane	0.94	< 1.0	1.0	< 1.0	1.0	< 1.0	1.0	< 1.0	1.0	< 1.0	1.0
1,3,5-Trimethylbenzene	5	< 1.0	1.0	< 1.0	1.0	< 1.0	1.0	< 1.0	1.0	< 1.0	1.0
1,3-Dichlorobenzene		< 1.0	1.0	< 1.0	1.0	< 1.0	1.0	< 1.0	1.0	< 1.0	1.0
1,3-Dichloropropane	5	< 1.0	1.0	< 1.0	1.0	< 1.0	1.0	< 1.0	1.0	< 1.0	1.0
1,4-Dichlorobenzene	5	< 1.0	1.0	< 1.0	1.0	< 1.0	1.0	< 1.0	1.0	< 1.0	1.0
2,2-Dichloropropane	5	< 1.0	1.0	< 1.0	1.0	< 1.0	1.0	< 1.0	1.0	< 1.0	1.0
2-Chlorotoluene	5	< 1.0	1.0	< 1.0	1.0	< 1.0	1.0	< 1.0	1.0	< 1.0	1.0
2-Hexanone (Methyl Butyl Ketone)		< 2.5	2.5	< 2.5	2.5	< 2.5	2.5	< 2.5	2.5	< 2.5	2.5
2-Isopropyltoluene	5	< 1.0	1.0	< 1.0	1.0	< 1.0	1.0	< 1.0	1.0	< 1.0	1.0
4-Chlorotoluene	5	< 1.0	1.0	< 1.0	1.0	< 1.0	1.0	< 1.0	1.0	< 1.0	1.0
4-Methyl-2-Pentanone		< 2.5	2.5	< 2.5	2.5	< 2.5	2.5	< 2.5	2.5	< 2.5	2.5
Acetone		**3.7**	5.0	**3.2**	5.0	**3.7**	5.0	**3.8**	5.0	**4.3**	5.0
Acrolein		< 5.0	5.0	< 5.0	5.0	< 5.0	5.0	< 5.0	5.0	< 5.0	5.0
Acrylonitrile	5	< 5.0	5.0	< 5.0	5.0	< 5.0	5.0	< 5.0	5.0	< 5.0	5.0
Benzene	1	< 0.70	0.70	< 0.70	0.70	< 0.70	0.70	< 0.70	0.70	< 0.70	0.70
Bromobenzene	5	< 1.0	1.0	< 1.0	1.0	< 1.0	1.0	< 1.0	1.0	< 1.0	1.0
Bromochloromethane	5	< 1.0	1.0	< 1.0	1.0	< 1.0	1.0	< 1.0	1.0	< 1.0	1.0
Bromodichloromethane		**0.43**	1.0	**0.54**	1.0	< 1.0	1.0	< 1.0	1.0	< 1.0	1.0
Bromoform		< 5.0	5.0	< 5.0	5.0	< 5.0	5.0	< 5.0	5.0	< 5.0	5.0
Bromomethane	5	< 5.0	5.0	< 5.0	5.0	< 5.0	5.0	< 5.0	5.0	< 5.0	5.0
Carbon Disulfide	60	< 1.0	1.0	< 1.0	1.0	< 1.0	1.0	< 1.0	1.0	< 1.0	1.0
Carbon tetrachloride	5	< 1.0	1.0	< 1.0	1.0	< 1.0	1.0	< 1.0	1.0	< 1.0	1.0
Chlorobenzene	5	< 5.0	5.0	< 5.0	5.0	< 5.0	5.0	< 5.0	5.0	< 5.0	5.0
Chloroethane	5	< 5.0	5.0	< 5.0	5.0	< 5.0	5.0	< 5.0	5.0	< 5.0	5.0
Chloroform	7	**2**	5.0	**2.2**	5.0	**6.1**	5.0	**1.7**	5.0	**6.8**	5.0
Chloromethane	60	**0.97**	5.0	**1.7**	5.0	**1.5**	5.0	**0.89**	5.0	**1.1**	5.0
cis-1,2-Dichloroethene	5	**0.5**	1.0	**0.46**	1.0	< 1.0	1.0	< 1.0	1.0	< 1.0	1.0
cis-1,3-Dichloropropene		< 0.40	0.40	< 0.40	0.40	< 0.40	0.40	< 0.40	0.40	< 0.40	0.40
Dibromochloromethane		< 1.0	1.0	< 1.0	1.0	< 1.0	1.0	< 1.0	1.0	< 1.0	1.0
Dibromomethane	5	< 1.0	1.0	< 1.0	1.0	< 1.0	1.0	< 1.0	1.0	< 1.0	1.0
Dichlorodifluoromethane	5	< 1.0	1.0	< 1.0	1.0	< 1.0	1.0	< 1.0	1.0	< 1.0	1.0
Ethylbenzene	5	< 1.0	1.0	< 1.0	1.0	< 1.0	1.0	< 1.0	1.0	< 1.0	1.0
Hexachlorobutadiene	0.5	< 0.50	0.50	< 0.50	0.50	< 0.50	0.50	< 0.50	0.50	< 0.50	0.50
Isopropylbenzene	5	< 1.0	1.0	< 1.0	1.0	< 1.0	1.0	< 1.0	1.0	< 1.0	1.0
m&p-Xylenes	5	< 1.0	1.0	< 1.0	1.0	< 1.0	1.0	< 1.0	1.0	< 1.0	1.0
Methyl Ethyl Ketone (2-Butanone)		< 2.5	2.5	< 2.5	2.5	< 2.5	2.5	< 2.5	2.5	< 2.5	2.5
Methyl t-butyl ether (MTBE)	10	< 1.0	1.0	< 1.0	1.0	< 1.0	1.0	< 1.0	1.0	< 1.0	1.0
Methylene chloride	5	< 3.0	3.0	< 3.0	3.0	< 3.0	3.0	< 3.0	3.0	< 3.0	3.0
Naphthalene	10	< 1.0	1.0	< 1.0	1.0	< 1.0	1.0	< 1.0	1.0	< 1.0	1.0
n-Butylbenzene	5	< 1.0	1.0	< 1.0	1.0	< 1.0	1.0	< 1.0	1.0	< 1.0	1.0
n-Propylbenzene	5	< 1.0	1.0	< 1.0	1.0	< 1.0	1.0	< 1.0	1.0	< 1.0	1.0
o-Xylene	5	< 1.0	1.0	< 1.0	1.0	< 1.0	1.0	< 1.0	1.0	< 1.0	1.0
p-Isopropyltoluene		< 1.0	1.0	< 1.0	1.0	< 1.0	1.0	< 1.0	1.0	< 1.0	1.0
sec-Butylbenzene	5	< 1.0	1.0	< 1.0	1.0	< 1.0	1.0	< 1.0	1.0	< 1.0	1.0
Styrene	5	< 1.0	1.0	< 1.0	1.0	< 1.0	1.0	< 1.0	1.0	< 1.0	1.0
tert-Butylbenzene	5	< 1.0	1.0	< 1.0	1.0	< 1.0	1.0	< 1.0	1.0	< 1.0	1.0
Tetrachloroethene	5	**1.4**	1.0	**2.2**	1.0	**1**	1.0	**0.84**	1.0	**1.1**	1.0
Tetrahydrofuran (THF)		< 5.0	5.0	< 5.0	5.0	< 5.0	5.0	< 5.0	5.0	< 5.0	5.0
Toluene	5	< 1.0	1.0	< 1.0	1.0	< 1.0	1.0	< 1.0	1.0	< 1.0	1.0
trans-1,2-Dichloroethene	5	< 5.0	5.0	< 5.0	5.0	< 5.0	5.0	< 5.0	5.0	< 5.0	5.0
trans-1,3-Dichloropropene	0.4	< 0.40	0.40	< 0.40	0.40	< 0.40	0.40	< 0.40	0.40	< 0.40	0.40
trans-1,4-dichloro-2-butene	5	< 2.5	2.5	< 2.5	2.5	< 2.5	2.5	< 2.5	2.5	< 2.5	2.5
Trichloroethene	5	**0.48**	1.0	**0.78**	1.0	**0.28**	1.0	**0.29**	1.0	**0.31**	1.0
Trichlorofluoromethane	5	< 1.0	1.0	< 1.0	1.0	< 1.0	1.0	< 1.0	1.0	< 1.0	1.0
Trichlorotrifluoroethane		< 1.0	1.0	< 1.0	1.0	< 1.0	1.0	< 1.0	1.0	< 1.0	1.0
Vinyl Chloride	2	< 1.0	1.0	< 1.0	1.0	< 1.0	1.0	< 1.0	1.0	< 1.0	1.0

Notes:
RL- Reporting Limit
Bold/highlighted- Indicated exceedance of the NYSDEC Groundwater Standard

TABLE 7
260 West 126 Street,
New York, NY 10027
Groundwater Analytical Results
Semi-Volatile Organic Compounds

Compound	NYSDEC Groundwater Quality Standards	MW1		MW2		MW3		MW4		Duplicate	
		11/18/2016		11/18/2016		11/18/2016		11/18/2016		11/18/2016	
		µg/L		µg/L		µg/L		µg/L		µg/L	
	µg/L	Results	RL	Results	RL	Results	RL	Results	RL	Results	RL
1,2,4-Trichlorobenzene		< 5.0	5.0	< 5.0	5.0	< 5.0	5.0	< 5.0	5.0	< 5.0	5.0
1,2-Dichlorobenzene		< 1.0	1.0	< 1.0	1.0	< 1.0	1.0	< 1.0	1.0	< 1.0	1.0
1,2-Diphenylhydrazine		< 5.0	5.0	< 5.0	5.0	< 5.0	5.0	< 5.0	5.0	< 5.0	5.0
1,3-Dichlorobenzene	3	< 1.0	1.0	< 1.0	1.0	< 1.0	1.0	< 1.0	1.0	< 1.0	1.0
1,4-Dichlorobenzene		< 1.0	1.0	< 1.0	1.0	< 1.0	1.0	< 1.0	1.0	< 1.0	1.0
2,4,5-Trichlorophenol	1	< 1.0	1.0	< 1.0	1.0	< 1.0	1.0	< 1.0	1.0	< 1.0	1.0
2,4,6-Trichlorophenol	1	< 1.0	1.0	< 1.0	1.0	< 1.0	1.0	< 1.0	1.0	< 1.0	1.0
2,4-Dichlorophenol		< 1.0	1.0	< 1.0	1.0	< 1.0	1.0	< 1.0	1.0	< 1.0	1.0
2,4-Dimethylphenol		< 1.0	1.0	< 1.0	1.0	< 1.0	1.0	< 1.0	1.0	< 1.0	1.0
2,4-Dinitrophenol	5	< 1.0	1.0	< 1.0	1.0	< 1.0	1.0	< 1.0	1.0	< 1.0	1.0
2,4-Dinitrotoluene	5	< 5.0	5.0	< 5.0	5.0	< 5.0	5.0	< 5.0	5.0	< 5.0	5.0
2,6-Dinitrotoluene	5	< 5.0	5.0	< 5.0	5.0	< 5.0	5.0	< 5.0	5.0	< 5.0	5.0
2-Chloronaphthalene	10	< 5.0	5.0	< 5.0	5.0	< 5.0	5.0	< 5.0	5.0	< 5.0	5.0
2-Chlorophenol	1	< 1.0	1.0	< 1.0	1.0	< 1.0	1.0	< 1.0	1.0	< 1.0	1.0
2-Methylnaphthalene		< 5.0	5.0	< 5.0	5.0	< 5.0	5.0	< 5.0	5.0	< 5.0	5.0
2-Methylphenol (o-cresol)	1	< 1.0	1.0	< 1.0	1.0	< 1.0	1.0	< 1.0	1.0	< 1.0	1.0
2-Nitroaniline	5	< 5.0	5.0	< 5.0	5.0	< 5.0	5.0	< 5.0	5.0	< 5.0	5.0
2-Nitrophenol	1	< 1.0	1.0	< 1.0	1.0	< 1.0	1.0	< 1.0	1.0	< 1.0	1.0
3&4-Methylphenol (m&p-cresol)		< 1.0	1.0	< 1.0	1.0	< 1.0	1.0	< 1.0	1.0	< 1.0	1.0
3,3'-Dichlorobenzidine	5	< 5.0	5.0	< 5.0	5.0	< 5.0	5.0	< 5.0	5.0	< 5.0	5.0
3-Nitroaniline	5	< 5.0	5.0	< 5.0	5.0	< 5.0	5.0	< 5.0	5.0	< 5.0	5.0
4,6-Dinitro-2-methylphenol	1	< 1.0	1.0	< 1.0	1.0	< 1.0	1.0	< 1.0	1.0	< 1.0	1.0
4-Bromophenyl phenyl ether		< 5.0	5.0	< 5.0	5.0	< 5.0	5.0	< 5.0	5.0	< 5.0	5.0
4-Chloro-3-methylphenol	1	< 1.0	1.0	< 1.0	1.0	< 1.0	1.0	< 1.0	1.0	< 1.0	1.0
4-Chloroaniline	5	< 3.5	3.5	< 3.5	3.5	< 3.5	3.5	< 3.5	3.5	< 3.5	3.5
4-Chlorophenyl phenyl ether		< 5.0	5.0	< 5.0	5.0	< 5.0	5.0	< 5.0	5.0	< 5.0	5.0
4-Nitroaniline	5	< 5.0	5.0	< 5.0	5.0	< 5.0	5.0	< 5.0	5.0	< 5.0	5.0
4-Nitrophenol		< 1.0	1.0	< 1.0	1.0	< 1.0	1.0	< 1.0	1.0	< 1.0	1.0
Acetophenone		< 5.0	5.0	< 5.0	5.0	< 5.0	5.0	< 5.0	5.0	< 5.0	5.0
Aniline	5	< 3.5	3.5	< 3.5	3.5	< 3.5	3.5	< 3.5	3.5	< 3.5	3.5
Anthracene	50	< 5.0	5.0	< 5.0	5.0	< 5.0	5.0	< 5.0	5.0	< 5.0	5.0
Benzidine	5	< 4.5	4.5	< 4.5	4.5	< 4.5	4.5	< 4.5	4.5	< 4.5	4.5
Benzoic acid		< 25	25	< 25	25	< 25	25	< 25	25	< 25	25
Benzyl butyl phthalate	50	< 5.0	5.0	< 5.0	5.0	< 5.0	5.0	< 5.0	5.0	< 5.0	5.0
Bis(2-chloroethoxy)methane	5	< 5.0	5.0	< 5.0	5.0	< 5.0	5.0	< 5.0	5.0	< 5.0	5.0
Bis(2-chloroethyl)ether	1	< 1.0	1.0	< 1.0	1.0	< 1.0	1.0	< 1.0	1.0	< 1.0	1.0
Bis(2-chloroisopropyl)ether		< 5.0	5.0	< 5.0	5.0	< 5.0	5.0	< 5.0	5.0	< 5.0	5.0
Carbazole		< 5.0	5.0	< 5.0	5.0	< 5.0	5.0	< 5.0	5.0	< 5.0	5.0
Dibenzofuran		< 5.0	5.0	< 5.0	5.0	< 5.0	5.0	< 5.0	5.0	< 5.0	5.0
Diethyl phthalate	50	< 5.0	5.0	< 5.0	5.0	< 5.0	5.0	< 5.0	5.0	< 5.0	5.0
Dimethylphthalate	50	< 5.0	5.0	< 5.0	5.0	< 5.0	5.0	< 5.0	5.0	< 5.0	5.0
Di-n-butylphthalate	50	< 5.0	5.0	< 5.0	5.0	< 5.0	5.0	< 5.0	5.0	< 5.0	5.0
Di-n-octylphthalate	50	< 5.0	5.0	< 5.0	5.0	< 5.0	5.0	< 5.0	5.0	< 5.0	5.0
Fluoranthene	50	< 5.0	5.0	< 5.0	5.0	< 5.0	5.0	< 5.0	5.0	< 5.0	5.0
Fluorene	50	< 5.0	5.0	< 5.0	5.0	< 5.0	5.0	< 5.0	5.0	< 5.0	5.0
Hexachlorobutadiene	0.5	< 0.40	0.40	< 0.40	0.40	< 0.40	0.40	< 0.40	0.40	< 0.40	0.40
Hexachlorocyclopentadiene	5	< 5.0	5.0	< 5.0	5.0	< 5.0	5.0	< 5.0	5.0	< 5.0	5.0
Isophorone	50	< 5.0	5.0	< 5.0	5.0	< 5.0	5.0	< 5.0	5.0	< 5.0	5.0
Naphthalene	10	< 5.0	5.0	< 5.0	5.0	< 5.0	5.0	< 5.0	5.0	< 5.0	5.0
Nitrobenzene	0.4	< 0.10	0.10	< 0.10	0.10	< 0.10	0.10	< 0.10	0.10	< 0.10	0.10
N-Nitrosodimethylamine		< 0.10	0.10	< 0.10	0.10	< 0.10	0.10	< 0.10	0.10	< 0.10	0.10
N-Nitrosodi-n-propylamine		< 5.0	5.0	< 5.0	5.0	< 5.0	5.0	< 5.0	5.0	< 5.0	5.0
N-Nitrosodiphenylamine	50	< 5.0	5.0	< 5.0	5.0	< 5.0	5.0	< 5.0	5.0	< 5.0	5.0
Phenol	50	< 1.0	1.0	< 1.0	1.0	< 1.0	1.0	< 1.0	1.0	< 1.0	1.0
Pyrene	50	< 5.0	5.0	< 5.0	5.0	< 5.0	5.0	< 5.0	5.0	< 5.0	5.0
1,2,4,5-Tetrachlorobenzene		< 0.50	0.50	< 0.50	0.50	< 0.50	0.50	< 0.50	0.50	< 0.50	0.50
Acenaphthene	20	< 5.0	5.0	< 5.0	5.0	< 5.0	5.0	< 5.0	5.0	< 5.0	5.0
Acenaphthylene		< 0.10	0.10	< 0.10	0.10	< 0.10	0.10	< 0.10	0.10	< 0.10	0.10
Benz(a)anthracene	0.002	< 0.02	0.02	< 0.02	0.02	**0.03**	0.02	**0.38**	0.02	**0.02**	0.02
Benzo(a)pyrene	0.002	< 0.02	0.02	< 0.02	0.02	< 0.02	0.02	**0.38**	0.02	< 0.02	0.02
Benzo(b)fluoranthene	0.002	< 0.02	0.02	< 0.02	0.02	< 0.02	0.02	**0.34**	0.02	< 0.02	0.02
Benzo(ghi)perylene		< 0.02	0.02	< 0.02	0.02	< 0.02	0.02	**0.27**	0.02	< 0.02	0.02
Benzo(k)fluoranthene	0.002	< 0.02	0.02	< 0.02	0.02	< 0.02	0.02	**0.3**	0.02	< 0.02	0.02
Bis(2-ethylhexyl)phthalate	5	< 1.0	1.0	< 1.0	1.0	< 1.0	1.0	< 1.0	1.0	**1.5**	1.0
Chrysene	0.002	< 0.02	0.02	< 0.02	0.02	< 0.02	0.02	**0.39**	0.02	**0.02**	0.02
Dibenz(a,h)anthracene		< 0.02	0.02	< 0.02	0.02	< 0.02	0.02	**0.04**	0.02	< 0.02	0.02
Hexachlorobenzene	0.04	< 0.02	0.02	< 0.02	0.02	< 0.02	0.02	< 0.02	0.02	< 0.02	0.02
Hexachloroethane	5	< 0.50	0.50	< 0.50	0.50	< 0.50	0.50	< 0.50	0.50	< 0.50	0.50
Indeno(1,2,3-cd)pyrene	0.002	< 0.02	0.02	< 0.02	0.02	< 0.02	0.02	**0.26**	0.02	< 0.02	0.02
Pentachloronitrobenzene		< 0.10	0.10	< 0.10	0.10	< 0.10	0.10	< 0.10	0.10	< 0.10	0.10
Pentachlorophenol	1	< 0.80	0.80	< 0.80	0.80	< 0.80	0.80	< 0.80	0.80	< 0.80	0.80
Phenanthrene	50	< 0.10	0.10	< 0.10	0.10	**0.13**	0.10	**0.36**	0.10	**0.17**	0.10
Pyridine	50	< 10	10	< 10	10	< 10	10	< 10	10	< 10	10

Notes:

RL- Reporting Limit

Bold/highlighted- Indicated exceedance of the NYSDEC Groundwater Standard

TABLE 8
260 West 126 Street,
New York, NY 10027
Groundwater Analytical Results
Pesticides/PCBs

	Compound	NYSDEC Groundwater Quality Standards	MW1		MW2		MW3		MW4		Duplicate	
			11/18/2016		11/18/2016		11/18/2016		11/18/2016		11/18/2016	
			µg/L		µg/L		µg/L		µg/L		µg/L	
			Results	RL	Results	RL	Results	RL	Results	RL	Results	RL
PCBs	**PCB-1016**	0.09	< 0.050	0.050	< 0.050	0.050	< 0.050	0.050	< 0.050	0.050	< 0.050	0.050
	PCB-1221	0.09	< 0.050	0.050	< 0.050	0.050	< 0.050	0.050	< 0.050	0.050	< 0.050	0.050
	PCB-1232	0.09	< 0.050	0.050	< 0.050	0.050	< 0.050	0.050	< 0.050	0.050	< 0.050	0.050
	PCB-1242	0.09	< 0.050	0.050	< 0.050	0.050	< 0.050	0.050	< 0.050	0.050	< 0.050	0.050
	PCB-1248	0.09	< 0.050	0.050	< 0.050	0.050	< 0.050	0.050	< 0.050	0.050	< 0.050	0.050
	PCB-1254	0.09	< 0.050	0.050	< 0.050	0.050	< 0.050	0.050	< 0.050	0.050	< 0.050	0.050
	PCB-1260	0.09	< 0.050	0.050	< 0.050	0.050	< 0.050	0.050	< 0.050	0.050	< 0.050	0.050
	PCB-1262	0.09	< 0.050	0.050	< 0.050	0.050	< 0.050	0.050	< 0.050	0.050	< 0.050	0.050
	PCB-1268	0.09	< 0.050	0.050	< 0.050	0.050	< 0.050	0.050	< 0.050	0.050	< 0.050	0.050
Pesticides	**4,4-DDD**	0.3	< 0.005	0.005	< 0.005	0.005	< 0.005	0.005	< 0.005	0.005	< 0.005	0.005
	4,4-DDE	0.2	< 0.005	0.005	< 0.005	0.005	< 0.005	0.005	< 0.005	0.005	< 0.005	0.005
	4,4-DDT	0.11	< 0.005	0.005	< 0.005	0.005	< 0.005	0.005	< 0.005	0.005	< 0.005	0.005
	a-BHC	0.94	< 0.005	0.005	< 0.005	0.005	< 0.005	0.005	< 0.005	0.005	< 0.005	0.005
	a-Chlordane		< 0.010	0.010	< 0.010	0.010	< 0.010	0.010	< 0.010	0.010	< 0.010	0.010
	Alachlor		< 0.075	0.075	< 0.075	0.075	< 0.075	0.075	< 0.075	0.075	< 0.075	0.075
	Aldrin		< 0.002	0.002	< 0.002	0.002	< 0.002	0.002	< 0.002	0.002	< 0.002	0.002
	b-BHC	0.04	< 0.005	0.005	< 0.005	0.005	< 0.005	0.005	< 0.005	0.005	< 0.005	0.005
	Chlordane	0.05	< 0.050	0.050	< 0.050	0.050	< 0.050	0.050	< 0.050	0.050	< 0.050	0.050
	d-BHC	0.04	< 0.005	0.005	< 0.005	0.005	< 0.005	0.005	< 0.005	0.005	< 0.005	0.005
	Dieldrin	0.004	< 0.002	0.002	< 0.002	0.002	< 0.002	0.002	< 0.002	0.002	< 0.002	0.002
	Endosulfan I		< 0.010	0.010	< 0.010	0.010	< 0.010	0.010	< 0.010	0.010	< 0.010	0.010
	Endosulfan II		< 0.010	0.010	< 0.010	0.010	< 0.010	0.010	< 0.010	0.010	< 0.010	0.010
	Endosulfan Sulfate		< 0.010	0.010	< 0.010	0.010	< 0.010	0.010	< 0.010	0.010	< 0.010	0.010
	Endrin		< 0.010	0.010	< 0.010	0.010	< 0.010	0.010	< 0.010	0.010	< 0.010	0.010
	Endrin aldehyde	5	< 0.010	0.010	< 0.010	0.010	< 0.010	0.010	< 0.010	0.010	< 0.010	0.010
	Endrin ketone		< 0.010	0.010	< 0.010	0.010	< 0.010	0.010	< 0.010	0.010	< 0.010	0.010
	gamma-BHC	0.05	< 0.005	0.005	< 0.005	0.005	< 0.005	0.005	< 0.005	0.005	< 0.010	0.010
	g-Chlordane		< 0.010	0.010	< 0.010	0.010	< 0.010	0.010	< 0.010	0.010	< 0.010	0.010
	Heptachlor	0.04	< 0.010	0.010	< 0.010	0.010	< 0.010	0.010	< 0.010	0.010	< 0.010	0.010
	Heptachlor epoxide	0.03	< 0.010	0.010	< 0.010	0.010	< 0.010	0.010	< 0.010	0.010	< 0.010	0.010
	Methoxychlor	35	< 0.10	0.10	< 0.10	0.10	< 0.10	0.10	< 0.10	0.10	< 0.10	0.10
	Toxaphene		< 0.20	0.20	< 0.20	0.20	< 0.20	0.20	< 0.20	0.20	< 0.20	0.20

Notes:
RL- Reporting limit
Bold/highlighted- Indicated exceedance of the NYSDEC Groundwater Standard

Table 9
260 West 126 Street,
New York, NY 10027
Groundwater Analytical Results
TAL Filtered Metals

Compound	NYSDEC Groundwater Quality Standards	MW1		MW2		MW3		MW4		Duplicate	
		11/18/2016		11/18/2016		11/18/2016		11/18/2016		11/18/2016	
		mg/L		mg/L		mg/L		mg/L		mg/L	
		Results	RL	Results	RL	Results	RL	Results	RL	Results	RL
Aluminum	0.1	**185**	0.10	**136**	0.10	**272**	0.10	**272**	0.10	**241**	0.10
Antimony	0.003	< 0.002	0.002	< 0.002	0.002	**0.002**	0.002	**0.002**	0.002	**0.002**	0.002
Arsenic	0.025	**0.054**	0.004	**0.041**	0.004	**0.047**	0.004	**0.065**	0.004	**0.045**	0.004
Barium	1	**4.96**	0.010	**3.63**	0.010	**4.11**	0.010	**5.62**	0.010	**4.38**	0.010
Beryllium	0.003	**0.024**	0.001	**0.019**	0.001	**0.017**	0.001	**0.028**	0.001	**0.017**	0.001
Cadmium	0.005	**0.014**	0.004	**0.009**	0.004	**0.01**	0.004	**0.017**	0.004	**0.01**	0.004
Calcium		**267**	0.10	**190**	0.10	**203**	0.10	**291**	0.10	**204**	0.10
Chromium	0.05	**0.304**	0.001	**0.236**	0.001	**0.71**	0.001	**0.559**	0.001	**0.709**	0.001
Cobalt		**0.396**	0.005	**0.224**	0.005	**0.377**	0.005	**0.429**	0.005	**0.385**	0.005
Copper	0.2	**2.26**	0.050	**1.83**	0.005	**1.74**	0.005	**2.4**	0.050	**1.81**	0.005
Iron	0.3	**264**	0.10	**191**	0.10	**349**	0.10	**376**	0.10	**304**	0.10
Lead	0.025	**0.408**	0.002	**0.16**	0.002	**0.347**	0.002	**0.535**	0.002	**0.332**	0.002
Magnesium	35	**90.5**	0.10	**75.4**	0.10	**128**	0.10	**146**	0.10	**116**	0.10
Manganese	0.3	**71.1**	0.50	**41.7**	0.50	**52**	0.50	**84.7**	0.50	**61.3**	0.50
Mercury	0.0007	< 0.0002	0.0002	< 0.0002	0.0002	< 0.0002	0.0002	< 0.0002	0.0002	< 0.0002	0.0002
Nickel	0.1	**1.16**	0.004	**0.88**	0.004	**0.754**	0.004	**1.33**	0.004	**0.779**	0.004
Potassium		**57.6**	1.0	**43.4**	0.1	**72.1**	1.0	**80**	1.0	**64.5**	1.0
Selenium	0.01	< 0.002	0.002	< 0.002	0.002	< 0.002	0.002	< 0.002	0.002	< 0.002	0.002
Silver	0.05	**0.002**	0.005	< 0.005	0.005	**0.001**	0.005	**0.002**	0.005	**0.002**	0.005
Sodium	20	**226**	1.0	**148**	1.0	**165**	1.0	**177**	1.0	**157**	1.0
Thallium	0.0005	< 0.0005	0.0005	< 0.0005	0.0005	**0.001**	0.0005	< 0.0005	0.0005	**0.002**	0.0005
Vanadium		**0.403**	0.010	**0.269**	0.010	**0.572**	0.010	**0.544**	0.010	**0.513**	0.010
Zinc	2	**1.07**	0.010	**0.71**	0.010	**1.03**	0.010	**1.92**	0.010	**1.03**	0.010

Notes:
RL- Reporting limit
Bold/highlighted- Indicated exceedance of the NYSDEC Groundwater Standard

TABLE 10
260 West 126 Street,
New York, NY 10027
Soil Gas - Volatile Organic Compounds

COMPOUNDS	NYSDOH Maximum Sub-Slab Value ($\mu g/m^3$) [a]	NYSDOH Soil Outdoor Background Levels ($\mu g/m^3$) [b]	SG1 11/18/2016 µg/m3		SG2 11/18/2016 µg/m3		SG3 11/18/2016 µg/m3		SG4 11/18/2016 µg/m3		SG5 11/18/2016 µg/m3	
			Result	RL	Result	RL	Result	RL	Result	RL	Result	RL
1,1,1,2-Tetrachloroethane			< 1.00	1.00	< 1.00	1.00	< 1.00	1.00	< 1.00	1.00	< 1.00	1.00
1,1,1-Trichloroethane	100	<2.0 - 2.8	< 1.00	1.00	< 1.00	1.00	< 1.00	1.00	< 1.00	1.00	< 1.00	1.00
1,1,2,2-Tetrachloroethane		<1.5	< 1.00	1.00	< 1.00	1.00	< 1.00	1.00	< 1.00	1.00	< 1.00	1.00
1,1,2-Trichloroethane		<1.0	< 1.00	1.00	< 1.00	1.00	< 1.00	1.00	< 1.00	1.00	< 1.00	1.00
1,1-Dichloroethane		<1.0	< 1.00	1.00	< 1.00	1.00	< 1.00	1.00	< 1.00	1.00	< 1.00	1.00
1,1-Dichloroethene		<1.0	< 1.00	1.00	< 1.00	1.00	< 1.00	1.00	< 1.00	1.00	< 1.00	1.00
1,2,4-Trichlorobenzene		NA	< 1.00	1.00	< 1.00	1.00	< 1.00	1.00	< 1.00	1.00	< 1.00	1.00
1,2,4-Trimethylbenzene		<1.0	**4.69**	1.00	**1.39**	1.00	< 1.00	1.00	**2.2**	1.00	**2.14**	1.00
1,2-Dibromoethane		<1.5	< 1.00	1.00	< 1.00	1.00	< 1.00	1.00	< 1.00	1.00	< 1.00	1.00
1,2-Dichlorobenzene		<2.0	< 1.00	1.00	< 1.00	1.00	< 1.00	1.00	< 1.00	1.00	< 1.00	1.00
1,2-Dichloroethane		<1.0	< 1.00	1.00	< 1.00	1.00	< 1.00	1.00	< 1.00	1.00	< 1.00	1.00
1,2-Dichloropropane			< 1.00	1.00	< 1.00	1.00	< 1.00	1.00	< 1.00	1.00	< 1.00	1.00
1,2-Dichlorotetrafluoroethane			< 1.00	1.00	< 1.00	1.00	< 1.00	1.00	< 1.00	1.00	< 1.00	1.00
1,3,5-Trimethylbenzene		<1.0	**1.29**	1.00	< 1.00	1.00	< 1.00	1.00	< 1.00	1.00	< 1.00	1.00
1,3-Butadiene		NA	< 1.00	1.00	< 1.00	1.00	< 1.00	1.00	< 1.00	1.00	< 1.00	1.00
1,3-Dichlorobenzene		<2.0	< 1.00	1.00	< 1.00	1.00	< 1.00	1.00	< 1.00	1.00	< 1.00	1.00
1,4-Dichlorobenzene		NA	< 1.00	1.00	< 1.00	1.00	< 1.00	1.00	< 1.00	1.00	< 1.00	1.00
1,4-Dioxane			< 1.00	1.00	< 1.00	1.00	< 1.00	1.00	< 1.00	1.00	< 1.00	1.00
2-Hexanone			**3.84**	1.00	< 1.00	1.00	< 1.00	1.00	< 1.00	1.00	< 1.00	1.00
4-Ethyltoluene		NA	**1.11**	1.00	< 1.00	1.00	< 1.00	1.00	< 1.00	1.00	< 1.00	1.00
4-Isopropyltoluene			< 1.00	1.00	< 1.00	1.00	< 1.00	1.00	< 1.00	1.00	< 1.00	1.00
4-Methyl-2-pentanone			**2.86**	1.00	< 1.00	1.00	< 1.00	1.00	< 1.00	1.00	< 1.00	1.00
Acetone		NA	**311**	15.0	**18.4**	1.00	**16.8**	1.00	**42**	1.00	**55.8**	1.00
Acrylonitrile			< 1.00	1.00	< 1.00	1.00	< 1.00	1.00	< 1.00	1.00	< 1.00	1.00
Benzene		<1.6 - 4.7	**2.64**	1.00	**2.88**	1.00	**1.98**	1.00	**3.29**	1.00	**11.3**	1.00
Benzyl Chloride		NA	< 1.00	1.00	< 1.00	1.00	< 1.00	1.00	< 1.00	1.00	< 1.00	1.00
Bromodichloromethane		<5.0	< 1.00	1.00	< 1.00	1.00	< 1.00	1.00	< 1.00	1.00	< 1.00	1.00
Bromoform		<1.0	< 1.00	1.00	< 1.00	1.00	< 1.00	1.00	< 1.00	1.00	< 1.00	1.00
Bromomethane		<1.0	< 1.00	1.00	< 1.00	1.00	< 1.00	1.00	< 1.00	1.00	< 1.00	1.00
Carbon Disulfide		NA	< 1.00	1.00	< 1.00	1.00	< 1.00	1.00	**1.1**	1.00	**30.4**	1.00
Carbon Tetrachloride	5	<3.1	**0.52**	0.25	**0.34**	0.25	**0.32**	0.25	**0.35**	0.25	**0.31**	0.25
Chlorobenzene		<2.0	< 1.00	1.00	< 1.00	1.00	< 1.00	1.00	< 1.00	1.00	< 1.00	1.00
Chloroethane		NA	< 1.00	1.00	< 1.00	1.00	< 1.00	1.00	< 1.00	1.00	< 1.00	1.00
Chloroform		<2.4	**2.24**	1.00	< 1.00	1.00	< 1.00	1.00	< 1.00	1.00	**7.76**	1.00
Chloromethane		<1.0 - 1.4	< 1.00	1.00	**1.02**	1.00	< 1.00	1.00	< 1.00	1.00	< 1.00	1.00
cis-1,2-Dichloroethene		<1.0	< 1.00	1.00	< 1.00	1.00	< 1.00	1.00	< 1.00	1.00	< 1.00	1.00
cis-1,3-Dichloropropene		NA	< 1.00	1.00	< 1.00	1.00	< 1.00	1.00	< 1.00	1.00	< 1.00	1.00
Cyclohexane		NA	**15.2**	1.00	< 1.00	1.00	< 1.00	1.00	< 1.00	1.00	**3.29**	1.00
Dibromochloromethane		<5.0	< 1.00	1.00	< 1.00	1.00	< 1.00	1.00	< 1.00	1.00	< 1.00	1.00
Dichlorodifluromethane		NA	**2.6**	1.00	**2.36**	1.00	**2.25**	1.00	**2.42**	1.00	**2.2**	1.00
Ethanol			**395**	15.0	**222**	1.00	**691**	1.00	**2,840**	1.00	**1,200**	1.00
Ethyl Acetate		NA	**3.02**	1.00	< 1.00	1.00	**1.39**	1.00	**2.01**	1.00	< 1.00	1.00
Ethylbenzene		<4.3	**3.95**	1.00	**1.38**	1.00	**1.28**	1.00	**1.89**	1.00	**1.94**	1.00
Heptane		NA	**2.58**	1.00	**1.05**	1.00	< 1.00	1.00	**1.14**	1.00	**1.45**	1.00
Hexachlorobutadiene		NA	< 1.00	1.00	< 1.00	1.00	< 1.00	1.00	< 1.00	1.00	< 1.00	1.00
Hexane		<1.5	**6.73**	1.00	**2.03**	1.00	< 1.00	1.00	**1.68**	1.00	**16.1**	1.00
Isopropylalcohol		NA	**15.4**	1.00	**4.72**	1.00	**2.58**	1.00	< 1.00	1.00	< 1.00	1.00
Isopropylbenzene			< 1.00	1.00	< 1.00	1.00	< 1.00	1.00	< 1.00	1.00	< 1.00	1.00
Xylene (m&p)		<4.3	**13.6**	1.00	**5.81**	1.00	**5.12**	1.00	**6.64**	1.00	**6.68**	1.00
Methyl Ethyl Ketone			**1,060**	15.0	**2.36**	1.00	**6.78**	1.00	< 1.00	1.00	**88.7**	1.00
MTBE		NA	< 1.00	1.00	< 1.00	1.00	< 1.00	1.00	< 1.00	1.00	< 1.00	1.00
Methylene Chloride		<3.4	< 1.00	1.00	< 1.00	1.00	< 1.00	1.00	< 1.00	1.00	< 1.00	1.00
n-Butylbenzene			< 1.00	1.00	< 1.00	1.00	< 1.00	1.00	< 1.00	1.00	< 1.00	1.00
Xylene (o)		<4.3	**4.95**	1.00	**1.73**	1.00	**1.64**	1.00	**2.37**	1.00	**2.48**	1.00
Propylene		NA	**14.7**	1.00	**17.4**	1.00	**4.49**	1.00	**35.6**	1.00	**445**	75.0
sec-Butylbenzene			< 1.00	1.00	< 1.00	1.00	< 1.00	1.00	< 1.00	1.00	< 1.00	1.00
Styrene		<1.0	**1.09**	1.00	< 1.00	1.00	< 1.00	1.00	< 1.00	1.00	< 1.00	1.00
Tetrachloroethene	100		**11.3**	0.25	**5.24**	0.25	**3.99**	0.25	**7.25**	0.25	**16.5**	0.25
Tetrahydrofuran		NA	**8.52**	1.00	**1.94**	1.00	**1.85**	1.00	< 1.00	1.00	< 1.00	1.00
Toluene		1.0 - 6.1	**16.3**	1.00	**8.78**	1.00	**16.5**	1.00	**15.1**	1.00	**15.3**	1.00
trans-1,2-Dichloroethene		NA	< 1.00	1.00	< 1.00	1.00	< 1.00	1.00	< 1.00	1.00	< 1.00	1.00
trans-1,3-Dichloropropene		NA	< 1.00	1.00	< 1.00	1.00	< 1.00	1.00	< 1.00	1.00	< 1.00	1.00
Trichloroethene	5	<1.7	**0.38**	0.25	< 0.25	0.25	< 0.25	0.25	**0.27**	0.25	**0.62**	0.25
Trichlorofluoromethane		NA	**1.62**	1.00	**1.06**	1.00	**1.1**	1.00	**1.18**	1.00	**1.22**	1.00
Trichlorotrifluoroethane			< 1.00	1.00	< 1.00	1.00	< 1.00	1.00	< 1.00	1.00	< 1.00	1.00
Vinyl Chloride		<1.0	< 0.25	0.25	< 0.25	0.25	< 0.25	0.25	< 0.25	0.25	< 0.25	0.25
BTEX			**41.44**		**20.58**		**26.52**		**29.29**		**37.7**	
CVOCs			**15.52**		**8.66**		**7.66**		**9.67**		**20.23**	
Total VOCs			**1874.15**		**299.95**		**755.51**		**2963.86**		**1897.21**	


Notes:
NA No guidance value or standard available
(a) Final Guidance for Evaluating Soil Vapor Intrusion in the State of New York. October 2006. New York State Department of Health.
(b) NYSDOH Guidance for Evaluating Soil Vapor Intrusion in the State of New York, February 2005, Summary of Background Levels for Selected Compounds (NYSDOH Database, Outdoor

Table 11
260 West 126th Street
New York, Ny 10027
Well Survey Data

Well No.	Well Diameter (in)	Total Well Depth (ft)	Screened Interval (ft)	Survey Reading (ft)	Casing Elevation (ft)	DTW 11/17/2015 (ft)	DTP	PT	GW ELV 11/18/2016 (ft)
MW1	2	30	10	**5.01**	**34.01**	**24.67**	**-**	**-**	**9.34**
MW2	2	30	10	**5.62**	**34.62**	**22.90**	**-**	**-**	**11.72**
MW3	2	30	10	**4.56**	**33.56**	**23.82**	**-**	**-**	**9.74**
MW4	2	30	10	**4.54**	**33.54**	**24.52**	**-**	**-**	**9.02**

FIGURES


1808 MIDDLE COUNTRY ROAD, RIDGE, NY 11961
PHONE 631.504.6000
FAX 631.924.2870

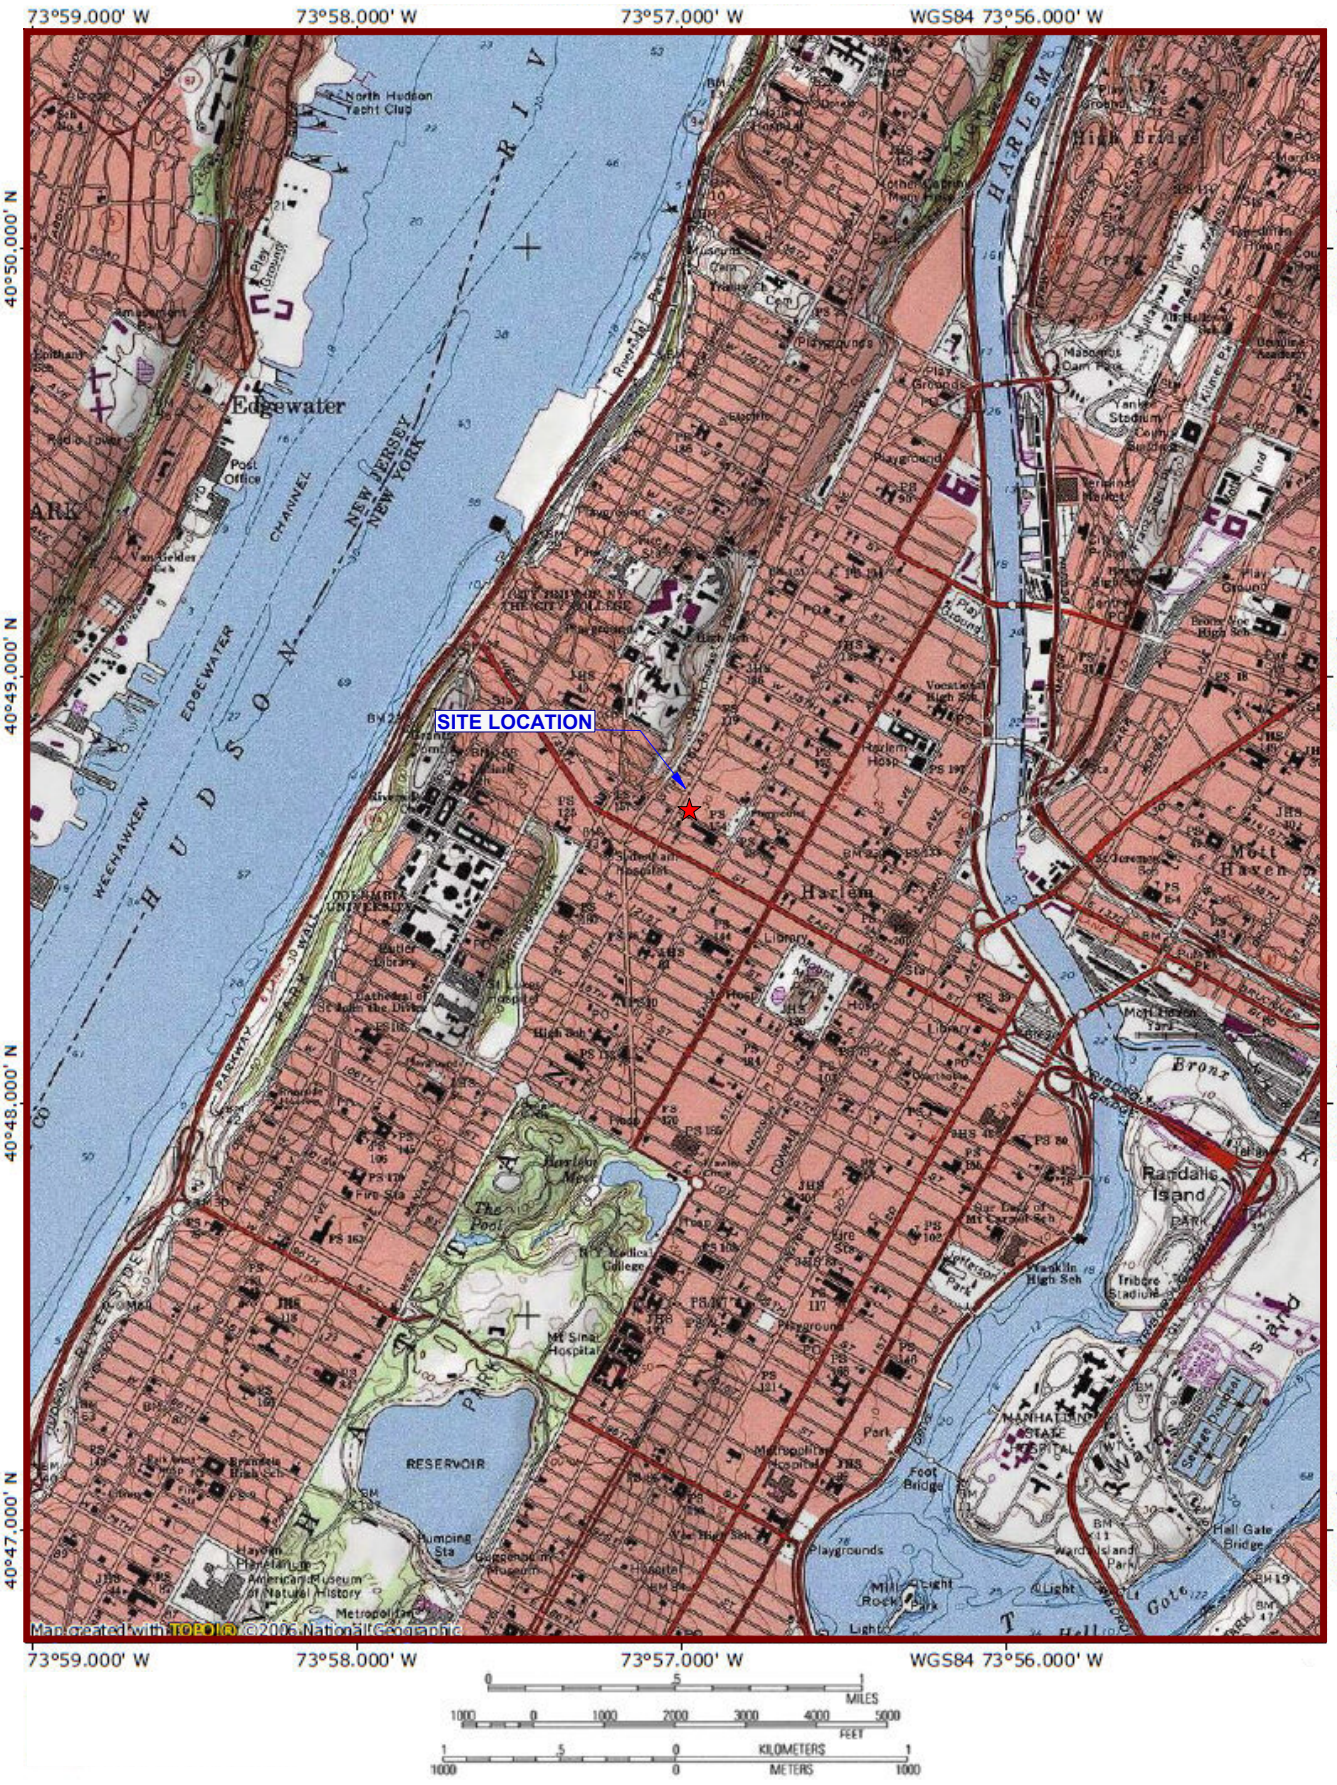

EBC
Environmental Business Consultants
Phone 631.504.6000
Fax 631. 924 .2870

Figure No.
1

Site Name: Redevelopment Site
Site Address: 260 West 126th Street, New York, NY
Drawing Title: Site Location Map

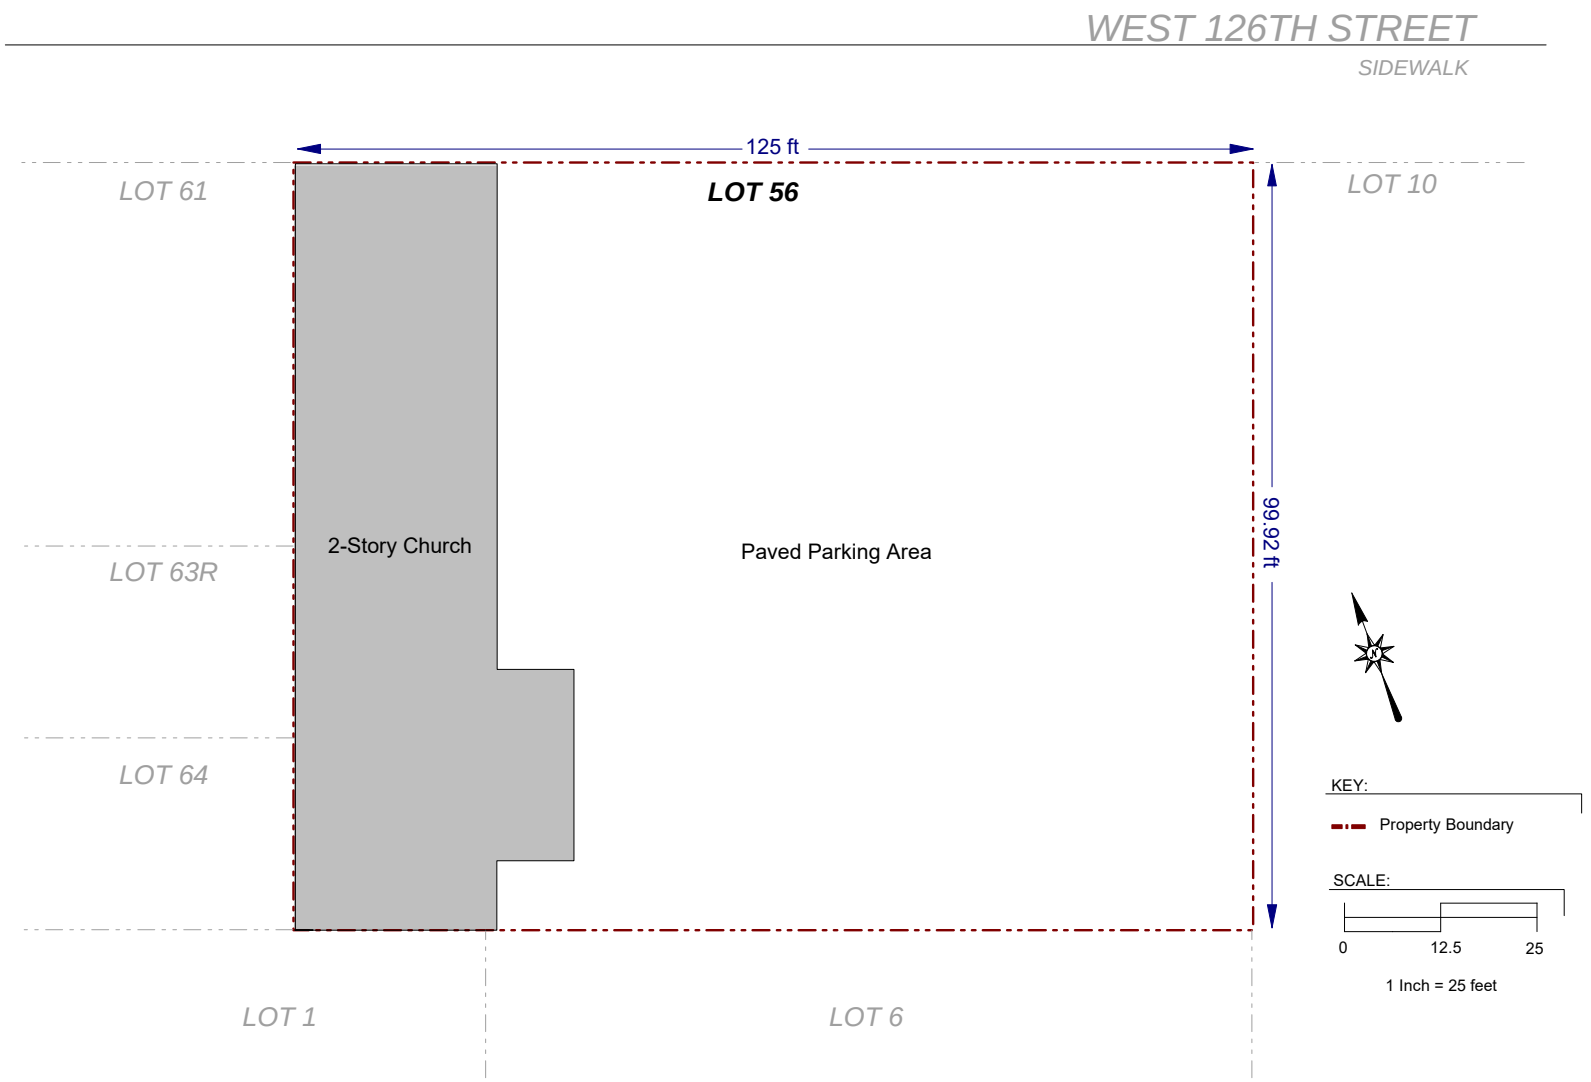

EBC
ENVIRONMENTAL BUSINESS CONSULTANTS
Phone 631.504.6000
Fax 631. 924 .2870

Figure No. 2


Site Name: REDEVELOPMENT PROJECT
Site Address: 260 WEST 126TH STREET, NEW YORK, NY
Drawing Title: SITE BOUNDARY MAP

CELLAR PLAN



WEST 126TH STREET

SIDEWALK

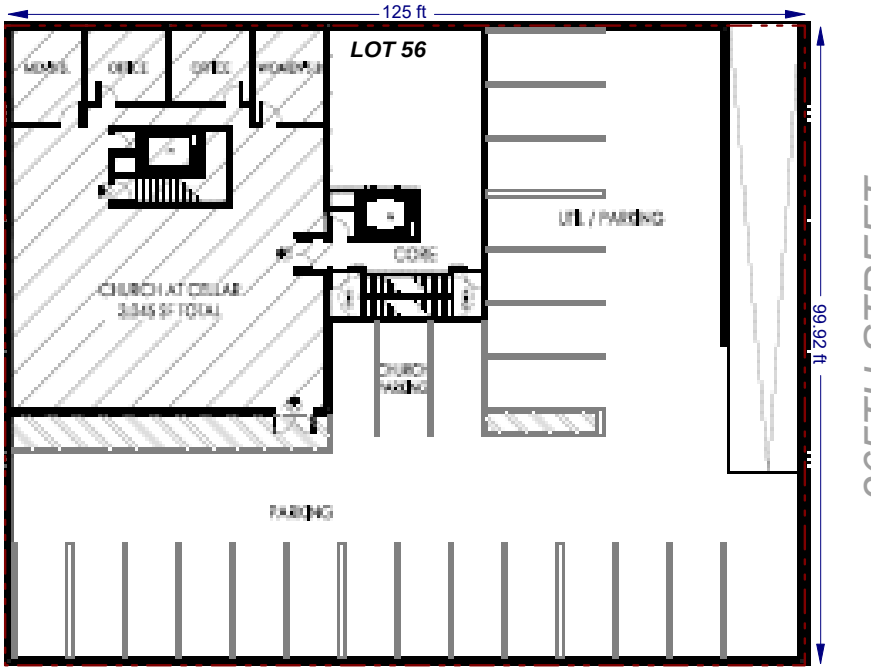

KEY:

Property Boundary


SCALE:

0 12.5 25

1 Inch = 25 feet

NORTH ELEVATION

(Not to Scale)

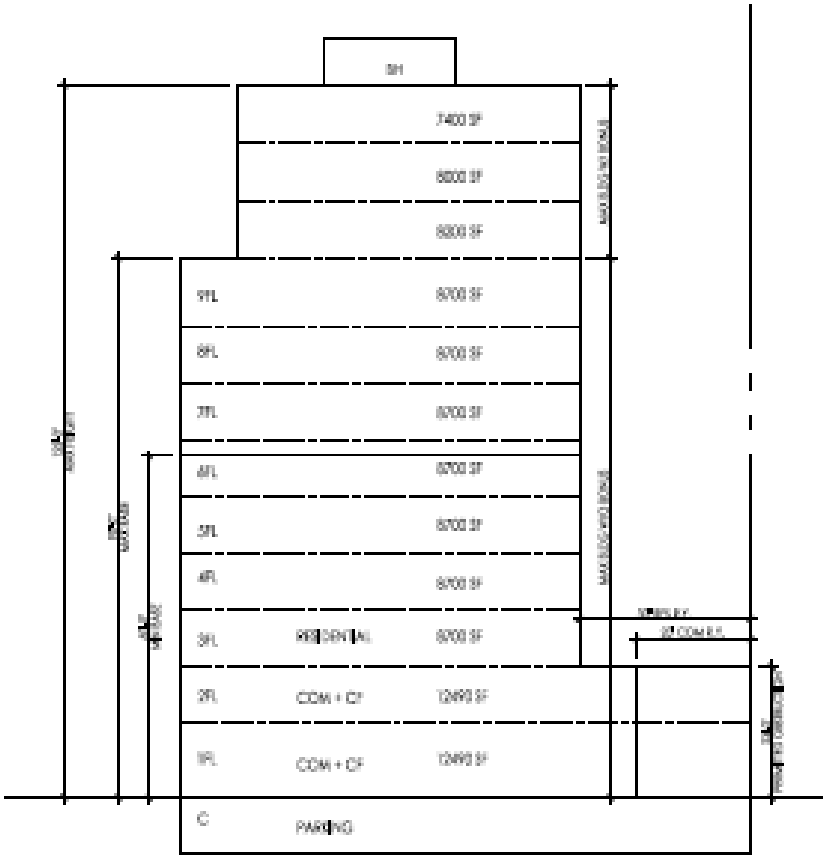

EBC Environmental Business Consultants	Phone 631.504.6000 Fax 631. 924 .2870	Figure No. 3	Site Name: Redevelopment Project Site Address: 260 West 126st, New York, NY Drawing Title: Proposed Redevelopment Plans




Source: http://www.oasisnyc.net/map.aspx

FIGURE 4
SURROUNDING LAND USE MAP

260 WEST 126TH STREET, NEW YORK, NY

HAZARDOUS MATERIALS REMEDIAL INVESTIGATION REPORT


EBC
ENVIRONMENTAL BUSINESS CONSULTANTS
1808 MIDDLE COUNTRY ROAD, RIDGE, NEW YORK 11961
PHONE: (631) 504-6000 FAX: (631) 924-2870

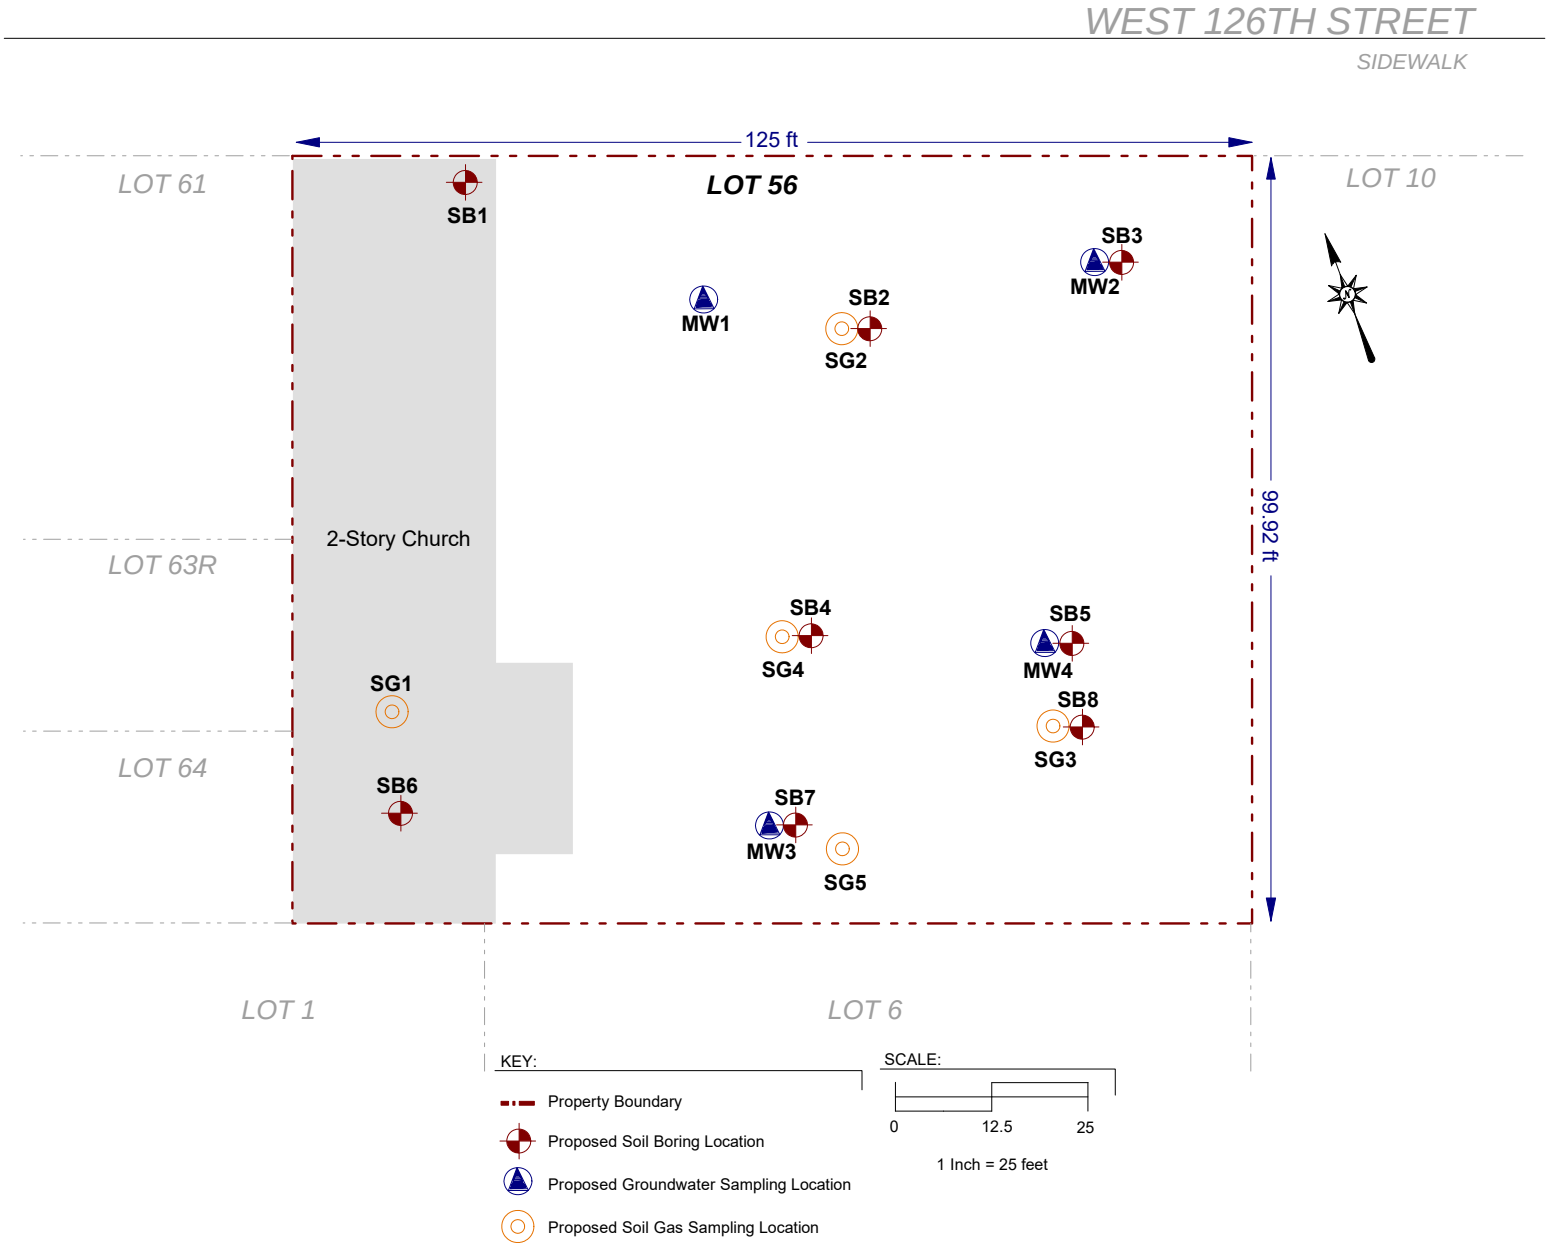

EBC
ENVIRONMENTAL BUSINESS CONSULTANTS
Phone 631.504.6000
Fax 631. 924 .2870

Figure No. 5


Site Name: REDEVELOPMENT PROJECT
Site Address: 260 WEST 126TH STREET, NEW YORK, NY
Drawing Title: PROPOSED SITE SAMPLING PLAN

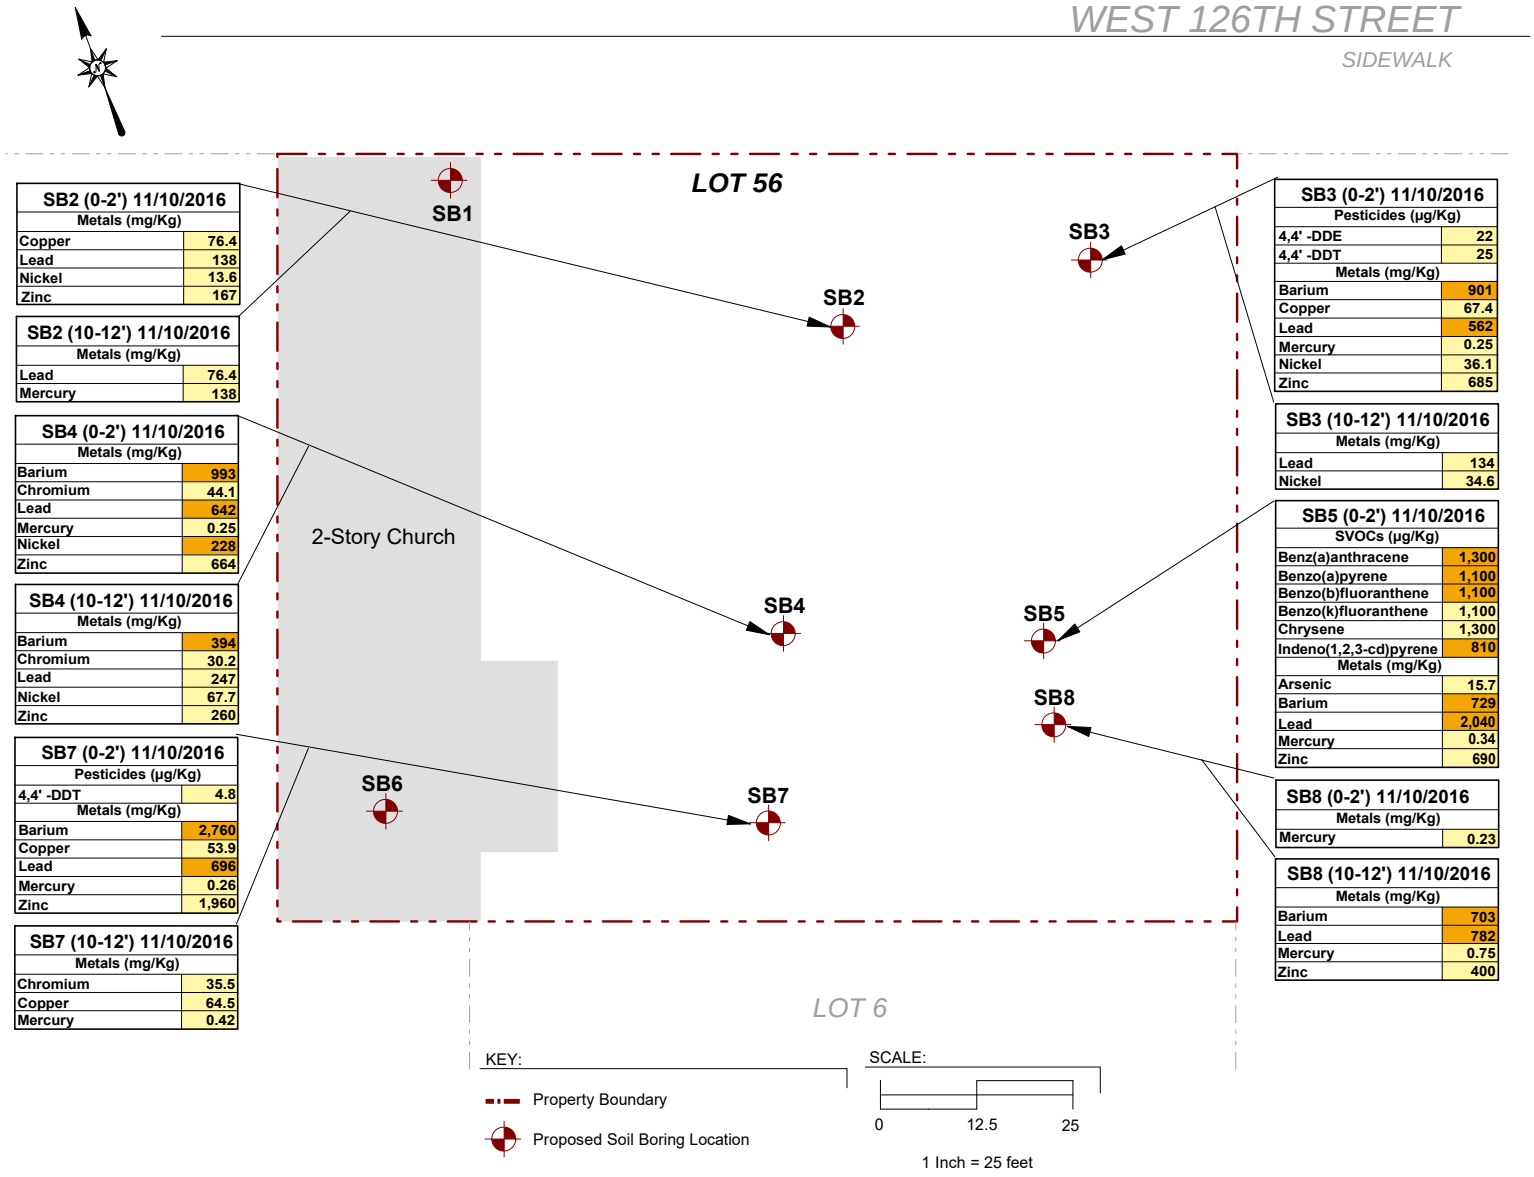

EBC
ENVIRONMENTAL BUSINESS CONSULTANTS
Phone 631.504.6000
Fax 631. 924 .2870

Figure No. 6


Site Name: REDEVELOPMENT PROJECT
Site Address: 260 WEST 126TH STREET, NEW YORK, NY
Drawing Title: SOIL EXCEEDENCE MAP

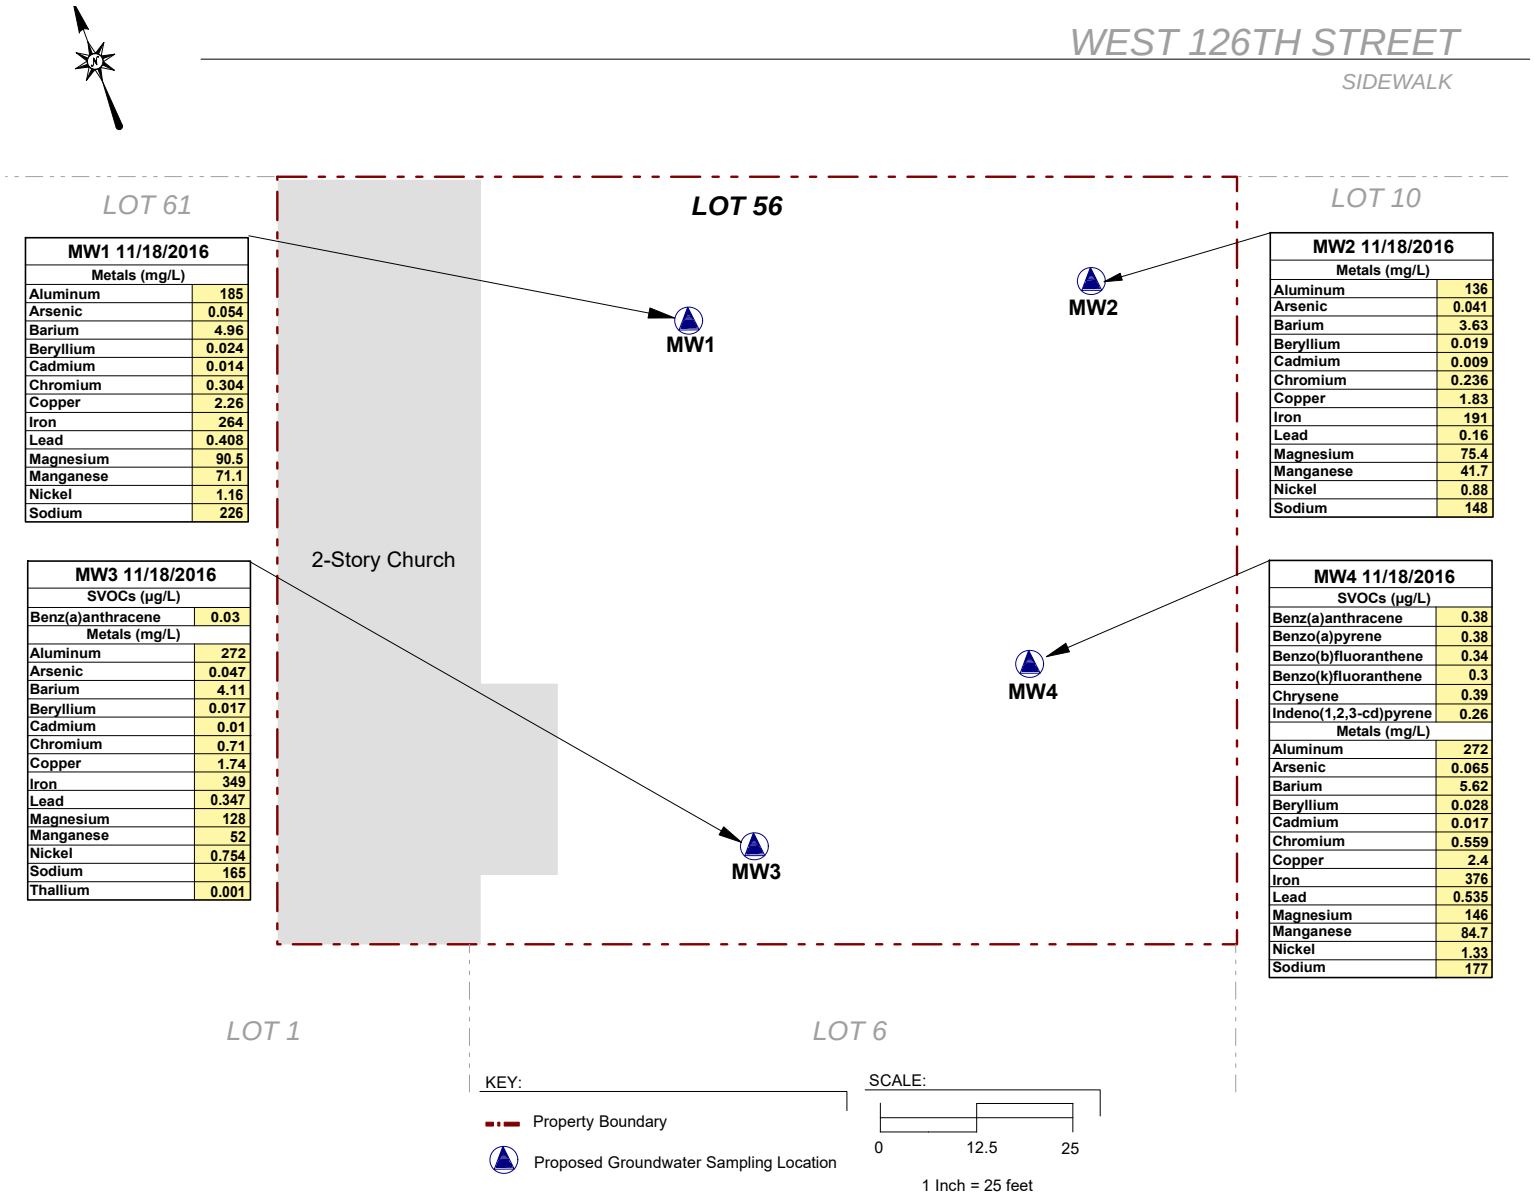

EBC
ENVIRONMENTAL BUSINESS CONSULTANTS
Phone 631.504.6000
Fax 631. 924 .2870

Figure No. 7

Site Name: REDEVELOPMENT PROJECT
Site Address: 260 WEST 126TH STREET, NEW YORK, NY
Drawing Title: GROUNDWATER EXCEEDENCE MAP

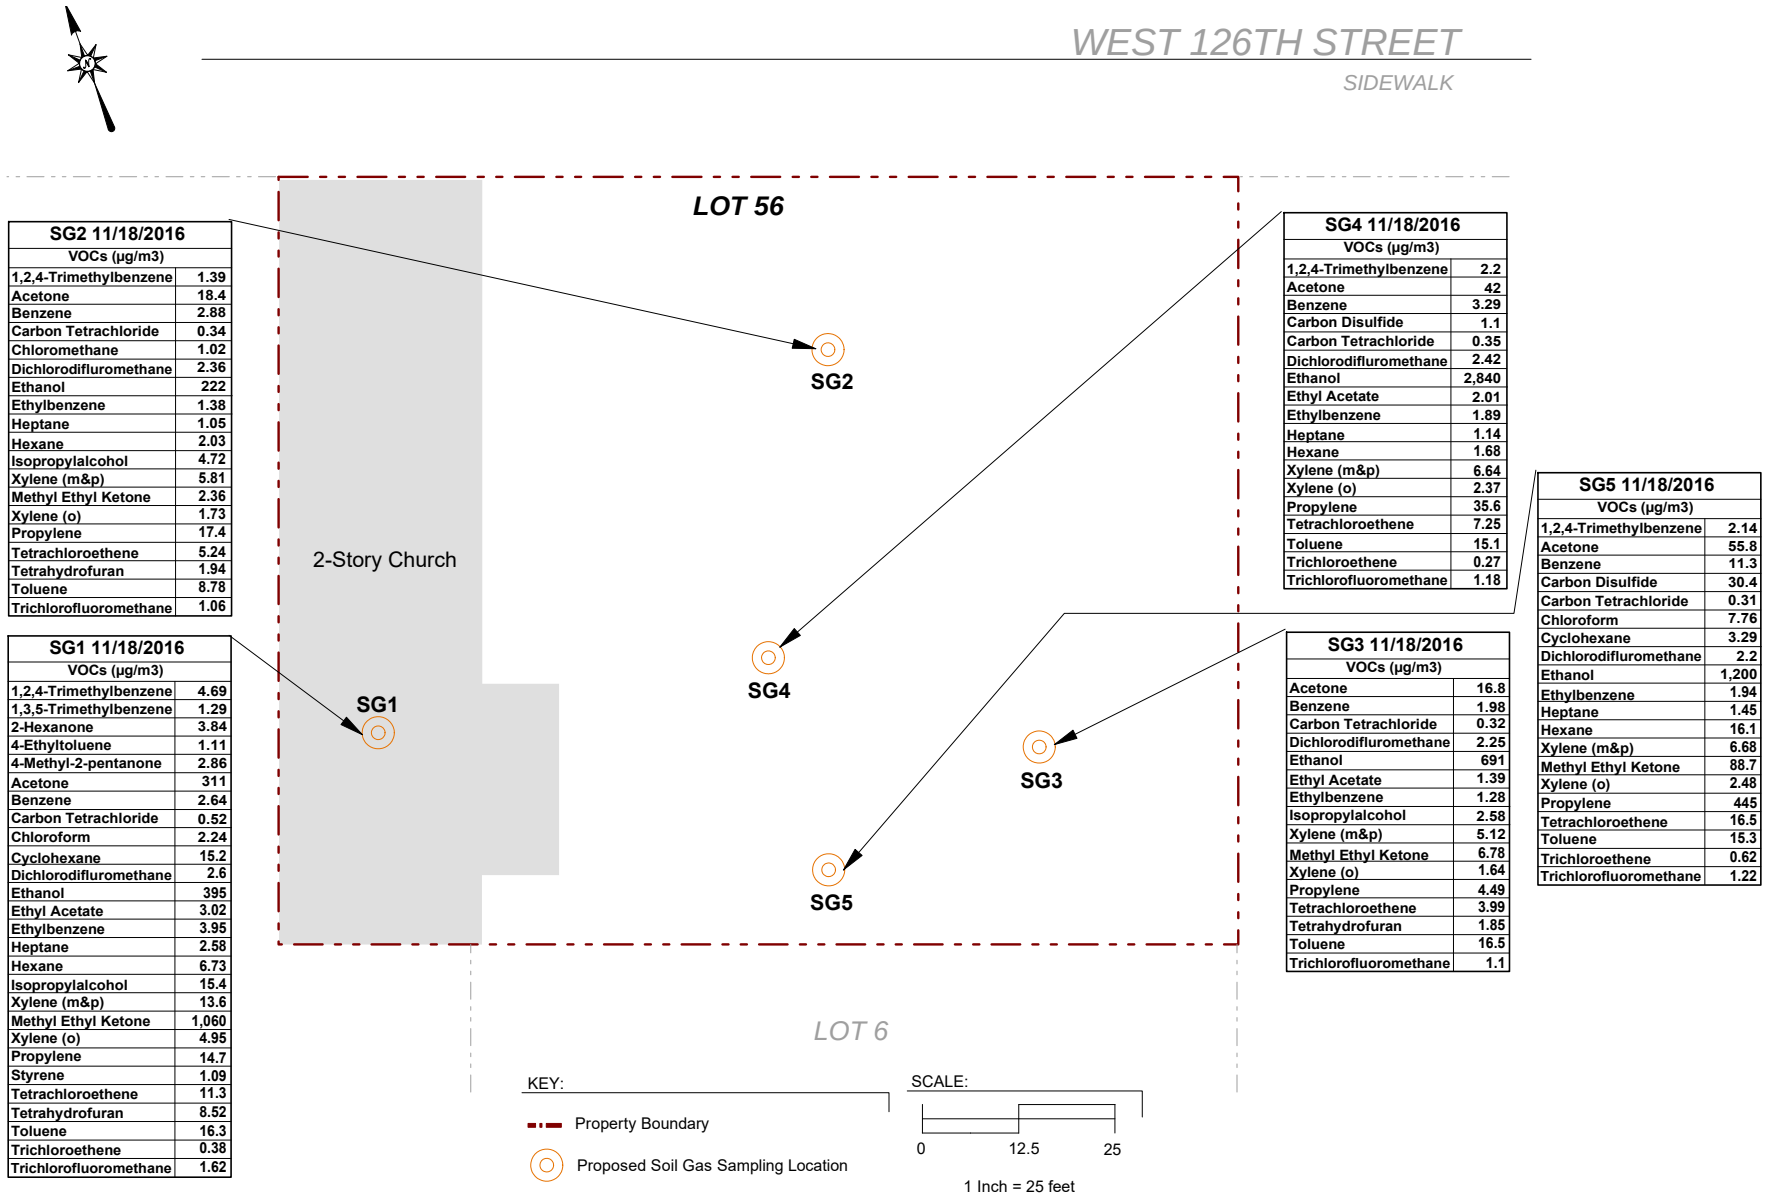

SG2 11/18/2016	
VOCs (µg/m3)	
1,2,4-Trimethylbenzene	1.39
Acetone	18.4
Benzene	2.88
Carbon Tetrachloride	0.34
Chloromethane	1.02
Dichlorodifluromethane	2.36
Ethanol	222
Ethylbenzene	1.38
Heptane	1.05
Hexane	2.03
Isopropylalcohol	4.72
Xylene (m&p)	5.81
Methyl Ethyl Ketone	2.36
Xylene (o)	1.73
Propylene	17.4
Tetrachloroethene	5.24
Tetrahydrofuran	1.94
Toluene	8.78
Trichlorofluoromethane	1.06

SG1 11/18/2016	
VOCs (µg/m3)	
1,2,4-Trimethylbenzene	4.69
1,3,5-Trimethylbenzene	1.29
2-Hexanone	3.84
4-Ethyltoluene	1.11
4-Methyl-2-pentanone	2.86
Acetone	311
Benzene	2.64
Carbon Tetrachloride	0.52
Chloroform	2.24
Cyclohexane	15.2
Dichlorodifluromethane	2.6
Ethanol	395
Ethyl Acetate	3.02
Ethylbenzene	3.95
Heptane	2.58
Hexane	6.73
Isopropylalcohol	15.4
Xylene (m&p)	13.6
Methyl Ethyl Ketone	1,060
Xylene (o)	4.95
Propylene	14.7
Styrene	1.09
Tetrachloroethene	11.3
Tetrahydrofuran	8.52
Toluene	16.3
Trichloroethene	0.38
Trichlorofluoromethane	1.62

SG4 11/18/2016	
VOCs (µg/m3)	
1,2,4-Trimethylbenzene	2.2
Acetone	42
Benzene	3.29
Carbon Disulfide	1.1
Carbon Tetrachloride	0.35
Dichlorodifluromethane	2.42
Ethanol	2,840
Ethyl Acetate	2.01
Ethylbenzene	1.89
Heptane	1.14
Hexane	1.68
Xylene (m&p)	6.64
Xylene (o)	2.37
Propylene	35.6
Tetrachloroethene	7.25
Toluene	15.1
Trichloroethene	0.27
Trichlorofluoromethane	1.18


SG5 11/18/2016	
VOCs (µg/m3)	
1,2,4-Trimethylbenzene	2.14
Acetone	55.8
Benzene	11.3
Carbon Disulfide	30.4
Carbon Tetrachloride	0.31
Chloroform	7.76
Cyclohexane	3.29
Dichlorodifluromethane	2.2
Ethanol	1,200
Ethylbenzene	1.94
Heptane	1.45
Hexane	16.1
Xylene (m&p)	6.68
Methyl Ethyl Ketone	88.7
Xylene (o)	2.48
Propylene	445
Tetrachloroethene	16.5
Toluene	15.3
Trichloroethene	0.62
Trichlorofluoromethane	1.22

SG3 11/18/2016	
VOCs (µg/m3)	
Acetone	16.8
Benzene	1.98
Carbon Tetrachloride	0.32
Dichlorodifluromethane	2.25
Ethanol	691
Ethyl Acetate	1.39
Ethylbenzene	1.28
Isopropylalcohol	2.58
Xylene (m&p)	5.12
Methyl Ethyl Ketone	6.78
Xylene (o)	1.64
Propylene	4.49
Tetrachloroethene	3.99
Tetrahydrofuran	1.85
Toluene	16.5
Trichlorofluoromethane	1.1

EBC
ENVIRONMENTAL BUSINESS CONSULTANTS
Phone 631.504.6000
Fax 631. 924 .2870

Figure No. 8

Site Name: REDEVELOPMENT PROJECT
Site Address: 260 WEST 126TH STREET, NEW YORK, NY
Drawing Title: SOIL VAPOR DETECTION MAP

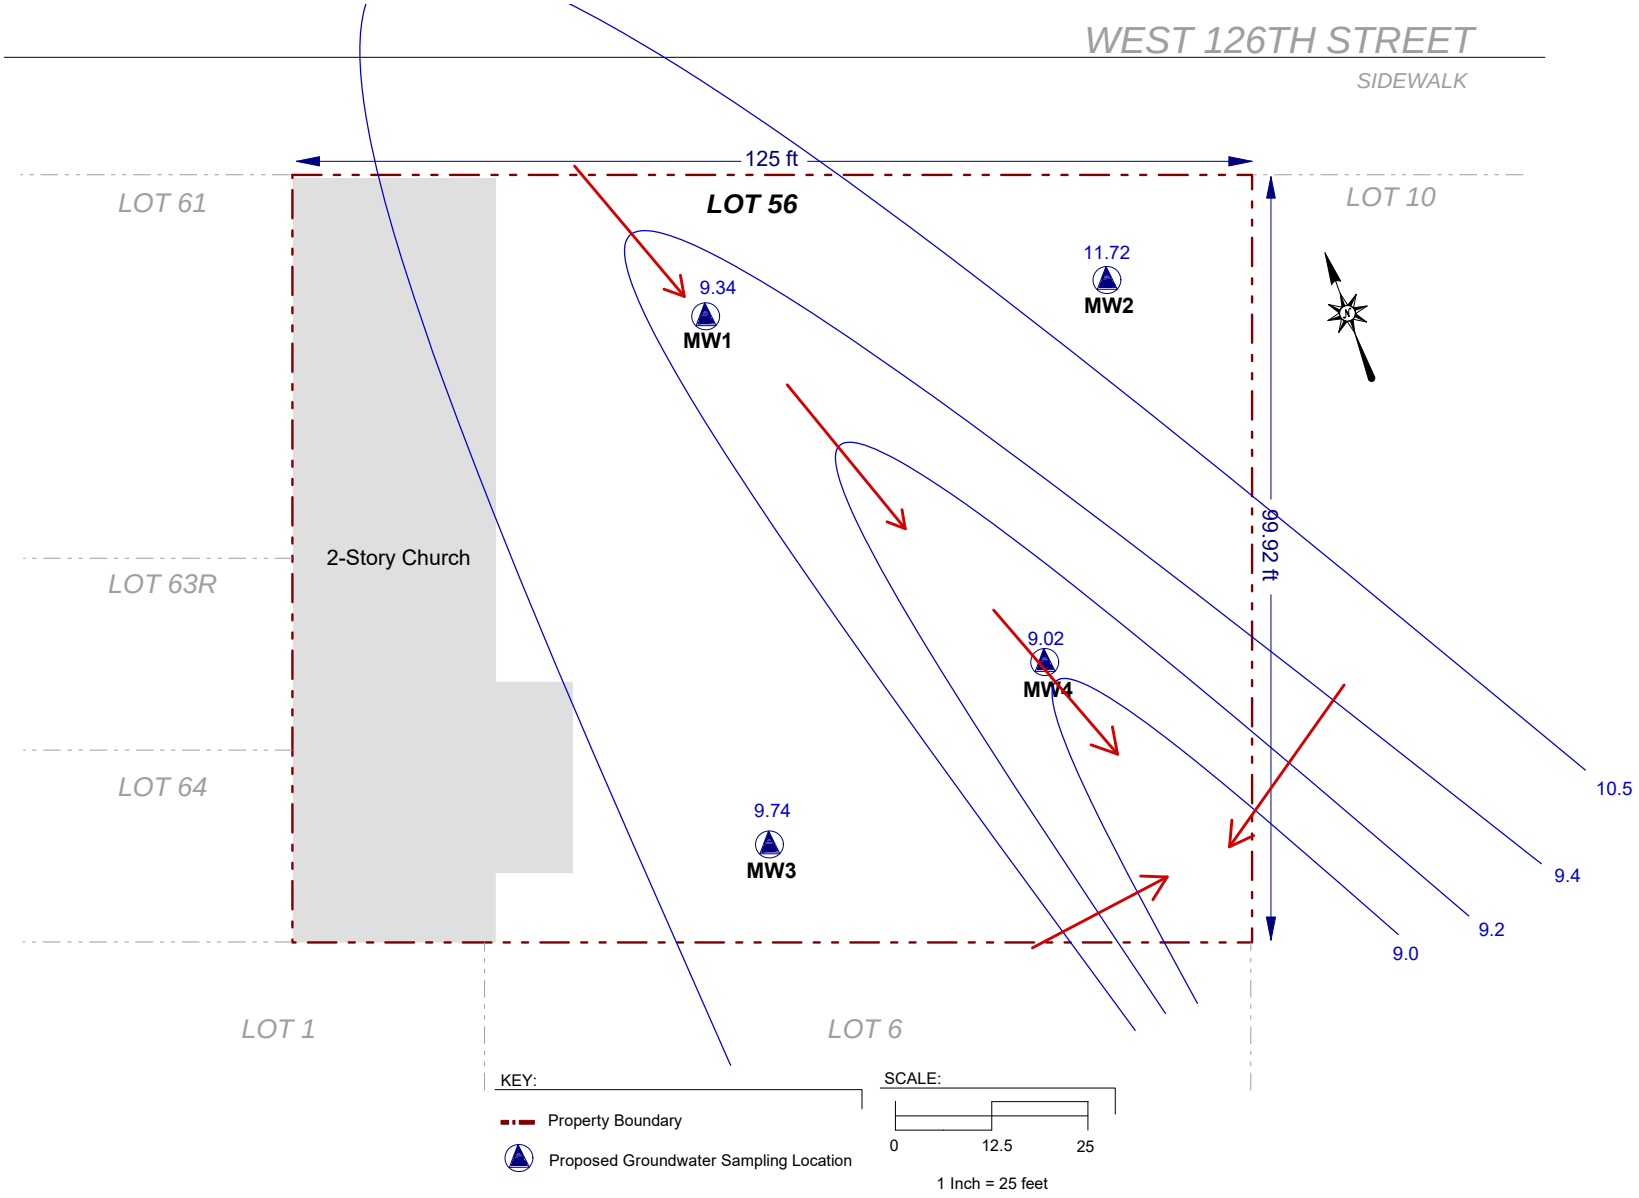

EBC
ENVIRONMENTAL BUSINESS CONSULTANTS
Phone 631.504.6000
Fax 631. 924 .2870

Figure No. 9

Site Name: REDEVELOPMENT PROJECT
Site Address: 260 WEST 126TH STREET, NEW YORK, NY
Drawing Title: GROUNDWATER CONTOUR MAP

ATTACHMENT A

Phase I ESA Report

ATTACHMENT B


Soil Boring Logs

Geologic Boring Log Details

ENVIRONMENTAL BUSINESS CONSULTANTS

SB1 Boring Log

Location: Performed 4 feet from the East of the building, 3 feet from the North property line.			Depth to Water (ft. from grade.)	Site Elevation Datum
Site Name: BGP 1601	Address: 260 West 126 Street, Brooklyn Ny		Date / DTW	Ground Elevation
			Groundwater Depth	
Drilling Company: Big Apple Testing	Method: Hand Auger		Not Detected	Well Specifications
Date Started: 11/15/2016	Date Completed: 11/15/2016			None
Completion Depth: 4 Feet	Geologist: Thomas Gallo			

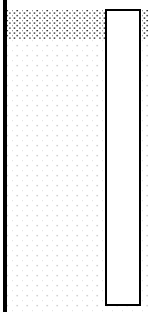
SB1 (NTS)	DEPTH (ft below grade)	SAMPLES Recovery (in.)	Blow per 6 in.	PID (ppm)	SOIL DESCRIPTION
	0 to 2	24"			Fine-coarse brown sand with pebbles **Retained soil sample SB1(0-2)*
	2 to 4	24"			Dark soil and brick **Retained soil sample SB1(2-4) & Soil Duplicate*
	4 to 6				
	6 to 8				
	8 to 10				
	10 to 12				

Geologic Boring Log Details

ENVIRONMENTAL BUSINESS CONSULTANTS

SB2 Boring Log

Location: Performed 51 feet from the East property line, 22 feet from the North property line.		Depth to Water (ft. from grade.)	Site Elevation Datum
Site Name: BGP 1601	Address: 260 West 126 Street, Brooklyn Ny	Date / DTW	Ground Elevation
		Groundwater Depth	
Drilling Company: Big Apple Testing	Method: Auger Drill Rig with Split Spoon	Not Detected	Well Specifications
Date Started: 11/10/2016	Date Completed: 11/10/2016		None
Completion Depth: 12 Feet	Geologist: Eleni Kavvadias		

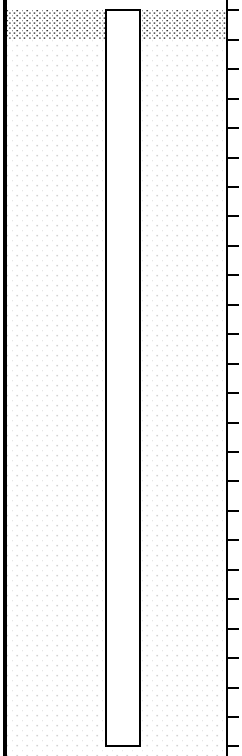
SB2 (NTS)	DEPTH (ft below grade)	SAMPLES Recovery (in.)	Blow per 6 in.	PID (ppm)	SOIL DESCRIPTION
	0 to 2	24"			Black top Fill **Retained soil sample SB2(0-2)*
	2 to 4	24"			Red Brick and fill
	4 to 6	24"			Red brick and fill
	6 to 8	24"			Red brick and fill
	8 to 12	1"			Rock **Retained soil sample SB2(6-12)*

Geologic Boring Log Details

EBC ENVIRONMENTAL BUSINESS CONSULTANTS

SB3 Boring Log

Location: Performed 17 feet from the East property line, 15 feet from the North property line.			Depth to Water (ft. from grade.)	Site Elevation Datum
Site Name: BGP 1601	Address: 260 West 126 Street, Brooklyn Ny		Date / DTW	Ground Elevation
			Groundwater Depth	
Drilling Company: Big Apple Testing	Method: Auger Drill Rig with Split Spoon		Not Detected	Well Specifications
Date Started: 11/10/2016	Date Completed: 11/10/2016			None
Completion Depth: 12 Feet	Geologist: Eleni Kavvadias			

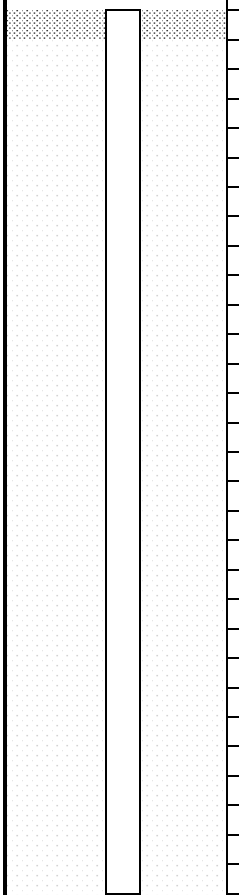
SB3 (NTS)	DEPTH (ft below grade)	SAMPLES Recovery (in.)	Blow per 6 in.	PID (ppm)	SOIL DESCRIPTION
	0 to 2	24"		3 to 5	Black fill *Slight odor *Retained soil sample SB3(0-2)
	2 to 4	24"			Fill with brick
	4 to 6	24"			Fill with brick
	6 to 8	24"			Dark brown fine sand with rock *Damp
	8 to 10	24"			Brown soil / fill / brick
	10 to 12	24"			Brown soil and brick *Retained soil sample SB3(10-12)

Geologic Boring Log Details

ENVIRONMENTAL BUSINESS CONSULTANTS

SB4 Boring Log

Location: Performed 59 feet from the East property line, 62 feet from the North property line.		Depth to Water (ft. from grade.)	Site Elevation Datum
Site Name: BGP 1601	Address: 260 West 126 Street, Brooklyn Ny	Date / DTW	Ground Elevation
		Groundwater Depth	
Drilling Company: Big Apple Testing	Method: Auger Drill Rig with Split Spoon	Not Detected	Well Specifications
Date Started: 11/10/2016	Date Completed: 11/10/2016		None
Completion Depth: 12 Feet	Geologist: Eleni Kavvadias		

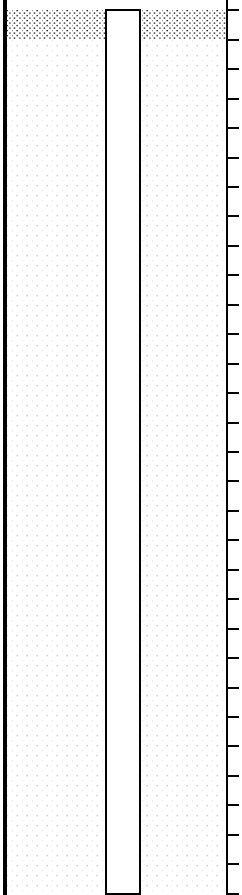
SB4 (NTS)	DEPTH (ft below grade)	SAMPLES Recovery (in.)	Blow per 6 in.	PID (ppm)	SOIL DESCRIPTION
	0 to 2	12"			1" - Blacktop 11" - Fill with red brick **Retained soil sample SB4(0-2)*
	2 to 4	24"			Fill with rock
	4 to 6	24"			Fill with rock
	6 to 8	24"			Fill with rock
	8 to 10	6"			3" - Sandy fill with brick 3" - Red brick
	10 to 12	4"			4" - Sand with fill **Retained soil sample SB4(10-12)*

Geologic Boring Log Details

EBC ENVIRONMENTAL BUSINESS CONSULTANTS

SB5 Boring Log

Location: Performed 24 feet from the East property line, 63 feet from the North property line.			Depth to Water (ft. from grade.)	Site Elevation Datum
Site Name: BGP 1601	Address: 260 West 126 Street, Brooklyn Ny		Date / DTW	Ground Elevation
			Groundwater Depth	
Drilling Company: Big Apple Testing	Method: Auger Drill Rig with Split Spoon		Not Detected	Well Specifications
Date Started: 11/10/2016	Date Completed: 11/10/2016			None
Completion Depth: 12 Feet	Geologist: Eleni Kavvadias			

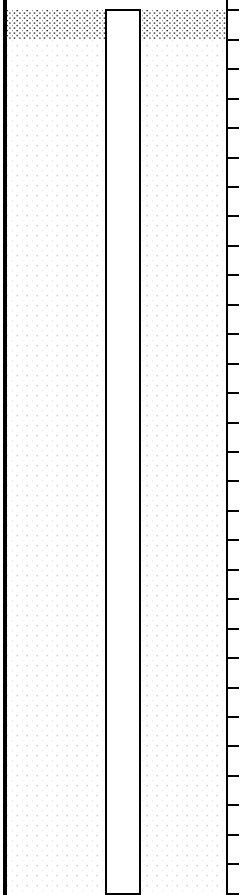SB5 (NTS)	DEPTH (ft below grade)	SAMPLES Recovery (in.)	Blow per 6 in.	PID (ppm)	SOIL DESCRIPTION
	0 to 2	12"			2" - Blacktop 6" - Fill with brick 4" - Red brick **Retained soil sample SB5(0-2)*
	2 to 4	10"			5" - Fill with brick 5" - Black stined fill **Slight Odor*
	4 to 6	24"			Fill with rock
	6 to 8	24"			Fill with rock
	8 to 10	24"			Fill with rock
	10 to 12	12"			4" - Sandy fill with rock **Retained soil sample SB5(10-12)*

Geologic Boring Log Details

ENVIRONMENTAL BUSINESS CONSULTANTS

SB6 Boring Log

Location: Performed 14 feet from the West of the building, 14 feet from the South property line.			Depth to Water (ft. from grade.)	Site Elevation Datum
Site Name: BGP 1601	Address: 260 West 126 Street, Brooklyn Ny		Date / DTW	Ground Elevation
			Groundwater Depth	
Drilling Company: Big Apple Testing	Method: Hand Auger		Not Detected	Well Specifications
Date Started: 11/15/2016	Date Completed: 11/15/2016			None
Completion Depth: 4 Feet	Geologist: Thomas Gallo			

SB6 (NTS)	DEPTH (ft below grade)	SAMPLES Recovery (in.)	Blow per 6 in.	PID (ppm)	SOIL DESCRIPTION
	0 to 2	24"			Fine- medium light brown to brown sand *Retained soil sample SB6(0-2)*
	2 to 4	24"			Medium brown sand *Retained soil sample SB6(2-4)*
	4 to 6				
	6 to 8				
	8 to 10				
	10 to 12				

Geologic Boring Log Details

EBC ENVIRONMENTAL BUSINESS CONSULTANTS

SB7 Boring Log

Location: Performed 61 feet from the East property line, 12.5 feet from the South property line.			Depth to Water (ft. from grade.)	Site Elevation Datum
Site Name: BGP 1601	Address: 260 West 126 Street, Brooklyn Ny		Date / DTW	Ground Elevation
			Groundwater Depth	
Drilling Company: Big Apple Testing	Method: Auger Drill Rig with Split Spoon		Not Detected	Well Specifications
Date Started: 11/10/2016	Date Completed: 11/10/2016			None
Completion Depth: 12 Feet	Geologist: Eleni Kavvadias			


SB7 (NTS)	DEPTH (ft below grade)	SAMPLES Recovery (in.)	Blow per 6 in.	PID (ppm)	SOIL DESCRIPTION
	0				
	to 2	11"			Blacktop, ash and fill *Retained soil sample SB7(0-2)*
	to 4	7"			Sand with ash and fill
	to 6	4"			Mixed sand and fill with wet dark brown silty sand
	to 8	9"			Sandy fill with rock
	to 10	8"			Sandy fill with rock
	to 12	6"			Sandy fill with rock *Retained soil sample SB7(10-12)*

Geologic Boring Log Details

ENVIRONMENTAL BUSINESS CONSULTANTS

SB8 Boring Log

Location: Performed 24 feet from the East property line, 25 feet from the South property line.		Depth to Water (ft. from grade.)	Site Elevation Datum
Site Name: BGP 1601	Address: 260 West 126 Street, Brooklyn Ny	Date / DTW	Ground Elevation
		Groundwater Depth	
Drilling Company: Big Apple Testing	Method: Auger Drill Rig with Split Spoon	Not Detected	Well Specifications
Date Started: 11/10/2016	Date Completed: 11/10/2016		None
Completion Depth: 12 Feet	Geologist: Eleni Kavvadias		

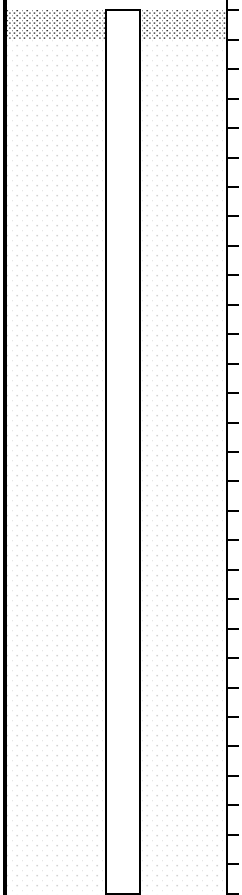SB8 (NTS)	DEPTH (ft below grade)	SAMPLES Recovery (in.)	Blow per 6 in.	PID (ppm)	SOIL DESCRIPTION
	0 to 2	24"			Sand ash and brick *Retained soil sample SB8(0-2)*
	2 to 4	24"			Dark soil and brick
	4 to 6	24"			Sandy fill with ash and rock
	6 to 8	24"			Sandy fill with ash and rock
	8 to 10	24"			Sandy fill with ash and rock
	10 to 12	24"			Sandy fill with ash and rock *Retained soil sample SB8(10-12)*

ATTACHMENT C

Groundwater Sampling Logs

GROUNDWATER PURGE / SAMPLE LOGS

EBC

ENVIRONMENTAL BUSINESS CONSULTANTS

Well I.D.: MW1

Well Depth (from TOC): 30'

Static Water Level (from TOC): 24.67'

Height of Water in Well: 5.33'

Gallons of Water per Well Volume: 0.869

Flow Rate: 400ml/min.

Date: 11/18/16

Equipment: peristaltic pump

min purge = 2.6 gal

Time	Pump Rate	Gal. Removed	pH	Cond. (mS/cm)	Temp. (deg. C)	DO (mg/L)	ORP (mV)	Turbidity (NTU)	TDS	Comments
11:20	400ml/min	1	7.11	1147	48.6					brown cloudy
11:28	↓	1.5	7.05	1220	48.2					cloudy
11:33		2.0	7.01	1189	48.1					clear
11:38		2.5	6.99	1021	48.1					clear
11:43	↓	3.0	6.97	996	47.9					clear

Note 400 ml = 0.11 gallons

GROUNDWATER PURGE / SAMPLE LOGS

EBC

ENVIRONMENTAL BUSINESS CONSULTANTS

Well I.D.: MW2

Well Depth (from TOC): 30'

Static Water Level (from TOC): 22.90'

Height of Water in Well: 7.1'

Gallons of Water per Well Volume: 1.158

Flow Rate: 400ml/min. min purge = 3.47

Date: 11/18/16

Equipment: ~~peristaltic pump~~

Time	Pump Rate	Gal. Removed	pH	Cond. (mS/cm)	Temp. (deg. C)	DO (mg/L)	ORP (mV)	Turbidity (NTU)	TDS	Comments
09:00	400 ml/min	1	7.21	890	50.2					turbid
09:08	↓	1.75	7.15	956	48.8					cloudy
09:11		2.5	7.12	1128	49.3					cloudy
09:14		~~1.75~~ 3.0	7.11	1235	49.1					cloudy
09:17		3.5	7.09	1076	48.7					clearing
09:20		4.0	7.08	1008	48.9					clear

Note 400 ml = 0.11 gallons

GROUNDWATER PURGE / SAMPLE LOGS

EBC

ENVIRONMENTAL BUSINESS CONSULTANTS

Well I.D.: MW3

Well Depth (from TOC): 30'

Static Water Level (from TOC): 23.82'

Height of Water in Well: ~~1.0086~~ 6.18'

Gallons of Water per Well Volume: 1.008

Flow Rate: 400ml/min.

Date: 11/18/16

Equipment: peristaltic pump

min purge = 3.0257

Time	Pump Rate	Gal. Removed	pH	Cond. (mS/cm)	Temp. (deg. C)	DO (mg/L)	ORP (mV)	Turbidity (NTU)	TDS	Comments
10:30	400ml/min	1	7.02	1438	49.8					brown cloudy
10:38	↓	1.5	6.99	1293	49.6					cloudy
10:43		2.0	6.98	1110	49.5					cloudy
10:48		2.5	6.98	1245	49.5					clear
10:53		3.0	6.97	1061	49.3					clear
10:58		3.5	6.96	992	49.2					clear

Note 400 ml = 0.11 gallons

GROUNDWATER PURGE / SAMPLE LOGS

EBC

ENVIRONMENTAL BUSINESS CONSULTANTS

Well I.D.: MW4

Well Depth (from TOC): 30'

Static Water Level (from TOC): 24.52'

Height of Water in Well: 5.48'

Gallons of Water per Well Volume: 0.894

Flow Rate: 400ml/min.

min purge = 2.685

Date: 11/18/16

Equipment: peristaltic pump

Time	Pump Rate	Gal. Removed	pH	Cond. (mS/cm)	Temp. (deg. C)	DO (mg/L)	ORP (mV)	Turbidity (NTU)	TDS	Comments
09:48	400ml/min	1	6.96	778	47.5					brown cloudy
09:53	↓	1.5	6.90	942	48.2					cloudy
09:58		2.0	6.92	1213	47.9					cloudy
10:03		2.5	6.89	1107	47.5					clear
10:08	↓	3.0	6.87	1084	47.4					clear

Note 400 ml = 0.11 gallons

ATTACHMENT D

Soil Gas Sampling Logs

CHAIN OF CUSTODY RECORD
AIR ANALYSES

PHOENIX *Environmental Laboratories, Inc.*

587 East Middle Turnpike, P.O. Box 370, Manchester, CT 06040
Telephone: 860.645.1102 • Fax: 860.645.0823

800-827-5426

email: greg@phoenixlabs.com

P.O. #

Data Delivery:
- ☐ Fax #:
- ☒ Email: File
- ☐ Phone #:

Report to:

Customer: EBC

Address:

Invoice to:

Sampled by: Hongzong Lan

Project Name: 260 W126th street, NY, NY

Requested Deliverable:
RCP ☐ ASP CAT B ☒
MCP ☐ NJ Deliverables ☐

State where samples collected: NY

Phoenix ID #	Client Sample ID	Canister ID #	Canister Size (L)	Outgoing Canister Pressure (" Hg)	Incoming Canister Pressure ("Hg)	Flow Regulator ID #	Flow Controller Setting (mL/min)	Sampling Start Time	Sampling End Time	Sample Start Date	Canister Pressure at Start (" Hg)	Canister Pressure at End ("Hg)	Ambient/Indoor Air	Soil Gas	Grab (G) Composite (C)	TO-14	TO-15
		THIS SECTION FOR LAB USE ONLY											MATRIX			ANALYSES	
88454	SG5	19846	6.0	-30	-5	4690	43	7:51	10:10	11-18-16	-28	-6		X			X
88455	SG4	12872			-4	3504		7:55	10:47	11-18-16	-30	-7		X			X
88456	SG2	13641			-4	3250		7:59	10:24	11-18-16	-29	-5		X			X
88457	SG3	19631			-1	5660		7:53	10:03	11-18-16	-30	-5		X			X
88458	SG1	12871	↓	↓	-6	4496	↓	9:14	11:18	11-18-16	-30	-6		X			X
	SAL 2Hrs																

Relinquished by:	Accepted by:	Date:	Time:
Hongzong Lan		11-21-16	8:30
	Krupesh Patel	11-21-16	15:04

Data Format:
Excel ☒ Equis ☒ GISKey ☐
PDF ☒ Other: ☐

SPECIAL INSTRUCTIONS, QC REQUIREMENTS, REGULATORY INFORMATION:

Turnaround time 5 days.

Requested Criteria

Quote Number:

I attest that all media released by Phoenix Environmental Laboratories, Inc. have been received in good working condition and agree to the terms and conditions as listed on the back of this document:

Signature: Date:

ATTACHMENT E

Laboratory Reports

1808 MIDDLE COUNTRY ROAD, RIDGE, NY 11961
PHONE 631.504.6000
FAX 631.924.2870

Monday, November 28, 2016

Attn: Mr. Charles B. Sosik, P.G.
Environmental Business Consultants
1808 Middle Country Rd
Ridge NY 11961-2406

Project ID: 260 W126TH ST., NY, NY
Sample ID#s: BV81727 - BV81740

This laboratory is in compliance with the NELAC requirements of procedures used except where indicated.

This report contains results for the parameters tested, under the sampling conditions described on the Chain Of Custody, as received by the laboratory. This report is incomplete unless all pages indicated in the pagination at the bottom of the page are included.

All soils, solids and sludges are reported on a dry weight basis unless otherwise noted in the sample comments.

A scanned version of the COC form accompanies the analytical report and is an exact duplicate of the original.

Enclosed are revised Analysis Report pages. Please replace and discard the original pages. If you have any questions concerning this testing, please do not hesitate to contact Phoenix Client Services at ext. 200.

Sincerely yours,

Phyllis Shiller
Laboratory Director

NELAC - #NY11301
CT Lab Registration #PH-0618
MA Lab Registration #MA-CT-007
ME Lab Registration #CT-007
NH Lab Registration #213693-A,B
NJ Lab Registration #CT-003
NY Lab Registration #11301
PA Lab Registration #68-03530
RI Lab Registration #63
VT Lab Registration #VT11301

Environmental Laboratories, Inc.
587 East Middle Turnpike, P.O.Box 370, Manchester, CT 06045
Tel. (860) 645-1102 Fax (860) 645-0823

ACCREDITED IN ACCORDANCE WITH nelac NY # 11301

NY ANALYTICAL SERVICES PROTOCOL
DATA PACKAGE

Client: Environmental Business Consultants

Project: 260 W126TH ST., NY, NY

Laboratory Project: GBV81727

Environmental Laboratories, Inc.
587 East Middle Turnpike, P.O.Box 370, Manchester, CT 06040
Tel. (860) 645-1102 Fax (860) 645-0823

NY # 11301

NY Analytical Services Protocol Format

November 28, 2016 **SDG I.D.: GBV81727**

Environmental Business Consultants 260 W126TH ST., NY, NY

Methodology Summary

Accelerated Solvent Extraction (ASE)

Soil Sample - USEPA SW-846 Test Methods for Evaluating Solid Waste Physical/Chemical Methods 3rd Ed.Update III, Method 3545A.

Mercury Prep

Soil Sample - USEPA SW-846 Test Methods for Evaluating Solid Waste Physical/Chemical Methods 3rd Ed. Update IV, Method 7471B.

Metals

ICP :
USEPA SW-846 Test Methods for Evaluating Solid Waste Physical/Chemical Methods 3rd Ed. Update IV, Method 6010C.
Mercury:
USEPA SW-846 Test Methods for Evaluating Solid Waste Physical/Chemical Methods Update III, 7471

Pesticides:

USEPA SW-846 Test Methods for Evaluating Solid Waste Physical/Chemical Methods 3rd Ed. Update IV, Method 8081B.

Polychlorinated Biphenyls (PCBs):

USEPA SW-846 Test Methods for Evaluating Solid Waste Physical/Chemical Methods 3rd Ed. Update IV, Method 8082A.

Semivolatile Organic Compounds

USEPA SW-846 Test Methods for Evaluating Solid Waste Physical/Chemical Methods 3rd Ed. Update IV, Method 8270D.

Volatile Organic Compounds:

USEPA SW-846 Test Methods for Evaluating Solid Waste Physical/Chemical Methods 3rd Ed.Update III, Method 8260C and Environmental Protection Agency, EPA-600/4-79-020, Revised March 1983 (Methods 624) as printed in 40CFR part 136.

Environmental Laboratories, Inc.
587 East Middle Turnpike, P.O.Box 370, Manchester, CT 06040
Tel. (860) 645-1102 Fax (860) 645-0823

ACCREDITED IN ACCORDANCE WITH nelac NY # 11301

NY Analytical Services Protocol Format

November 28, 2016 **SDG I.D.: GBV81727**

Environmental Business Consultants 260 W126TH ST., NY, NY

Sample Id Cross Reference

Client Id	Lab Id	Matrix
SB2 0-2	BV81727	SOIL
SB2 6-12	BV81728	SOIL
SB3 0-2	BV81729	SOIL
SB3 10-12	BV81730	SOIL
SB4 0-2	BV81731	SOIL
SB4 10-12	BV81732	SOIL
SB5 0-2	BV81733	SOIL
SB5 10-12	BV81734	SOIL
SB7 0-2	BV81735	SOIL
SB7 10-12	BV81736	SOIL
SB8 0-2	BV81737	SOIL
SB8 10-12	BV81738	SOIL
TRIP BLANK HIGH	BV81739	SOIL
TRIP BLANK LOW	BV81740	SOIL

Environmental Laboratories, Inc.
587 East Middle Turnpike, P.O.Box 370, Manchester, CT 06040
Tel. (860) 645-1102 Fax (860) 645-0823

ACCREDITED IN ACCORDANCE WITH nelac NY # 11301

NY Analytical Services Protocol Format

November 28, 2016 **SDG I.D.: GBV81727**

Environmental Business Consultants 260 W126TH ST., NY, NY

Laboratory Chronicle

The samples in this delivery group were received at 4°C.

Sample	Analysis	Collection Date	Prep Date	Analysis Date	Analyst	Hold Time Met
BV81727	1,4-dioxane	11/10/16	11/13/16	11/13/16	JLI	Y
BV81727	Aluminum	11/10/16	11/11/16	11/12/16	LK	Y
BV81727	Antimony	11/10/16	11/11/16	11/12/16	LK	Y
BV81727	Arsenic	11/10/16	11/11/16	11/12/16	LK	Y
BV81727	Barium	11/10/16	11/11/16	11/12/16	LK	Y
BV81727	Beryllium	11/10/16	11/11/16	11/12/16	LK	Y
BV81727	Cadmium	11/10/16	11/11/16	11/12/16	LK	Y
BV81727	Calcium	11/10/16	11/11/16	11/12/16	LK	Y
BV81727	Chromium	11/10/16	11/11/16	11/12/16	LK	Y
BV81727	Cobalt	11/10/16	11/11/16	11/12/16	LK	Y
BV81727	Copper	11/10/16	11/11/16	11/12/16	LK	Y
BV81727	Field Extraction	11/10/16	11/10/16	11/10/16		Y
BV81727	Iron	11/10/16	11/11/16	11/12/16	LK	Y
BV81727	Lead	11/10/16	11/11/16	11/12/16	LK	Y
BV81727	Magnesium	11/10/16	11/11/16	11/12/16	LK	Y
BV81727	Manganese	11/10/16	11/11/16	11/12/16	LK	Y
BV81727	Mercury	11/10/16	11/14/16	11/14/16	RS	Y
BV81727	Nickel	11/10/16	11/11/16	11/12/16	LK	Y
BV81727	Percent Solid	11/10/16	11/11/16	11/11/16	W	Y
BV81727	Pesticides - Soil	11/10/16	11/11/16	11/16/16	CE	Y
BV81727	Polychlorinated Biphenyls	11/10/16	11/11/16	11/14/16	AW	Y
BV81727	Potassium	11/10/16	11/11/16	11/12/16	LK	Y
BV81727	Selenium	11/10/16	11/11/16	11/12/16	LK	Y
BV81727	Semivolatiles	11/10/16	11/11/16	11/12/16	DD	Y
BV81727	Silver	11/10/16	11/11/16	11/12/16	LK	Y
BV81727	Sodium	11/10/16	11/11/16	11/12/16	LK	Y
BV81727	Thallium	11/10/16	11/11/16	11/12/16	LK	Y
BV81727	Vanadium	11/10/16	11/11/16	11/12/16	LK	Y
BV81727	Volatiles	11/10/16	11/13/16	11/13/16	JLI	Y
BV81727	Volatiles	11/10/16	11/13/16	11/13/16	JLI	Y
BV81727	Zinc	11/10/16	11/11/16	11/12/16	LK	Y
BV81728	1,4-dioxane	11/10/16	11/12/16	11/12/16	JLI	Y

Environmental Laboratories, Inc.
587 East Middle Turnpike, P.O.Box 370, Manchester, CT 06040
Tel. (860) 645-1102 Fax (860) 645-0823

ACCREDITED IN ACCORDANCE WITH nelac NY # 11301

NY Analytical Services Protocol Format

November 28, 2016 **SDG I.D.: GBV81727**

Environmental Business Consultants 260 W126TH ST., NY, NY

BV81728	Aluminum	11/10/16	11/11/16	11/12/16	LK	Y
BV81728	Antimony	11/10/16	11/11/16	11/12/16	LK	Y
BV81728	Arsenic	11/10/16	11/11/16	11/12/16	LK	Y
BV81728	Barium	11/10/16	11/11/16	11/12/16	LK	Y
BV81728	Beryllium	11/10/16	11/11/16	11/12/16	LK	Y
BV81728	Cadmium	11/10/16	11/11/16	11/12/16	LK	Y
BV81728	Calcium	11/10/16	11/11/16	11/12/16	LK	Y
BV81728	Chromium	11/10/16	11/11/16	11/12/16	LK	Y
BV81728	Cobalt	11/10/16	11/11/16	11/12/16	LK	Y
BV81728	Copper	11/10/16	11/11/16	11/12/16	LK	Y
BV81728	Field Extraction	11/10/16	11/10/16	11/10/16		Y
BV81728	Iron	11/10/16	11/11/16	11/12/16	LK	Y
BV81728	Lead	11/10/16	11/11/16	11/12/16	LK	Y
BV81728	Magnesium	11/10/16	11/11/16	11/12/16	LK	Y
BV81728	Manganese	11/10/16	11/11/16	11/12/16	LK	Y
BV81728	Mercury	11/10/16	11/14/16	11/14/16	RS	Y
BV81728	Nickel	11/10/16	11/11/16	11/12/16	LK	Y
BV81728	Percent Solid	11/10/16	11/11/16	11/11/16	W	Y
BV81728	Pesticides - Soil	11/10/16	11/11/16	11/15/16	CE	Y
BV81728	Polychlorinated Biphenyls	11/10/16	11/11/16	11/14/16	AW	Y
BV81728	Potassium	11/10/16	11/11/16	11/12/16	LK	Y
BV81728	Selenium	11/10/16	11/11/16	11/12/16	LK	Y
BV81728	Semivolatiles	11/10/16	11/11/16	11/11/16	DD	Y
BV81728	Silver	11/10/16	11/11/16	11/12/16	LK	Y
BV81728	Sodium	11/10/16	11/11/16	11/12/16	LK	Y
BV81728	Thallium	11/10/16	11/11/16	11/12/16	LK	Y
BV81728	Vanadium	11/10/16	11/11/16	11/12/16	LK	Y
BV81728	Volatiles	11/10/16	11/12/16	11/12/16	JLI	Y
BV81728	Volatiles	11/10/16	11/12/16	11/12/16	JLI	Y
BV81728	Zinc	11/10/16	11/11/16	11/12/16	LK	Y
BV81729	1,4-dioxane	11/10/16	11/12/16	11/12/16	JLI	Y
BV81729	Aluminum	11/10/16	11/11/16	11/12/16	LK	Y
BV81729	Antimony	11/10/16	11/11/16	11/12/16	LK	Y
BV81729	Arsenic	11/10/16	11/11/16	11/12/16	LK	Y
BV81729	Barium	11/10/16	11/11/16	11/12/16	LK	Y
BV81729	Beryllium	11/10/16	11/11/16	11/12/16	LK	Y
BV81729	Cadmium	11/10/16	11/11/16	11/12/16	LK	Y

Environmental Laboratories, Inc.
587 East Middle Turnpike, P.O.Box 370, Manchester, CT 06040
Tel. (860) 645-1102 Fax (860) 645-0823

ACCREDITED IN ACCORDANCE WITH nelac NY # 11301

NY Analytical Services Protocol Format

November 28, 2016 **SDG I.D.: GBV81727**

Environmental Business Consultants 260 W126TH ST., NY, NY

BV81729	Calcium	11/10/16	11/11/16	11/12/16	LK	Y
BV81729	Chromium	11/10/16	11/11/16	11/12/16	LK	Y
BV81729	Cobalt	11/10/16	11/11/16	11/12/16	LK	Y
BV81729	Copper	11/10/16	11/11/16	11/12/16	LK	Y
BV81729	Field Extraction	11/10/16	11/10/16	11/10/16		Y
BV81729	Iron	11/10/16	11/11/16	11/12/16	LK	Y
BV81729	Lead	11/10/16	11/11/16	11/12/16	LK	Y
BV81729	Magnesium	11/10/16	11/11/16	11/12/16	LK	Y
BV81729	Manganese	11/10/16	11/11/16	11/12/16	LK	Y
BV81729	Mercury	11/10/16	11/14/16	11/14/16	RS	Y
BV81729	Nickel	11/10/16	11/11/16	11/12/16	LK	Y
BV81729	Percent Solid	11/10/16	11/11/16	11/11/16	W	Y
BV81729	Pesticides - Soil	11/10/16	11/11/16	11/16/16	CE	Y
BV81729	Polychlorinated Biphenyls	11/10/16	11/11/16	11/14/16	AW	Y
BV81729	Potassium	11/10/16	11/11/16	11/12/16	LK	Y
BV81729	Selenium	11/10/16	11/11/16	11/12/16	LK	Y
BV81729	Semivolatiles	11/10/16	11/11/16	11/12/16	DD	Y
BV81729	Silver	11/10/16	11/11/16	11/12/16	LK	Y
BV81729	Sodium	11/10/16	11/11/16	11/12/16	LK	Y
BV81729	Thallium	11/10/16	11/11/16	11/12/16	LK	Y
BV81729	Vanadium	11/10/16	11/11/16	11/12/16	LK	Y
BV81729	Volatiles	11/10/16	11/12/16	11/12/16	JLI	Y
BV81729	Volatiles	11/10/16	11/14/16	11/14/16	JLI	Y
BV81729	Zinc	11/10/16	11/11/16	11/12/16	LK	Y
BV81730	1,4-dioxane	11/10/16	11/12/16	11/12/16	JLI	Y
BV81730	Aluminum	11/10/16	11/11/16	11/12/16	LK	Y
BV81730	Antimony	11/10/16	11/11/16	11/12/16	LK	Y
BV81730	Arsenic	11/10/16	11/11/16	11/12/16	LK	Y
BV81730	Barium	11/10/16	11/11/16	11/12/16	LK	Y
BV81730	Beryllium	11/10/16	11/11/16	11/12/16	LK	Y
BV81730	Cadmium	11/10/16	11/11/16	11/12/16	LK	Y
BV81730	Calcium	11/10/16	11/11/16	11/12/16	LK	Y
BV81730	Chromium	11/10/16	11/11/16	11/12/16	LK	Y
BV81730	Cobalt	11/10/16	11/11/16	11/12/16	LK	Y
BV81730	Copper	11/10/16	11/11/16	11/12/16	LK	Y
BV81730	Field Extraction	11/10/16	11/10/16	11/10/16		Y
BV81730	Iron	11/10/16	11/11/16	11/12/16	LK	Y

Environmental Laboratories, Inc.
587 East Middle Turnpike, P.O.Box 370, Manchester, CT 06040
Tel. (860) 645-1102 Fax (860) 645-0823

ACCREDITED IN ACCORDANCE WITH nelac NY # 11301

NY Analytical Services Protocol Format

November 28, 2016 **SDG I.D.: GBV81727**

Environmental Business Consultants 260 W126TH ST., NY, NY

BV81730	Lead	11/10/16	11/11/16	11/12/16	LK	Y
BV81730	Magnesium	11/10/16	11/11/16	11/12/16	LK	Y
BV81730	Manganese	11/10/16	11/11/16	11/12/16	LK	Y
BV81730	Mercury	11/10/16	11/14/16	11/14/16	RS	Y
BV81730	Nickel	11/10/16	11/11/16	11/12/16	LK	Y
BV81730	Percent Solid	11/10/16	11/11/16	11/11/16	W	Y
BV81730	Pesticides - Soil	11/10/16	11/11/16	11/16/16	CE	Y
BV81730	Polychlorinated Biphenyls	11/10/16	11/11/16	11/14/16	AW	Y
BV81730	Potassium	11/10/16	11/11/16	11/12/16	LK	Y
BV81730	Selenium	11/10/16	11/11/16	11/12/16	LK	Y
BV81730	Semivolatiles	11/10/16	11/11/16	11/12/16	DD	Y
BV81730	Silver	11/10/16	11/11/16	11/12/16	LK	Y
BV81730	Sodium	11/10/16	11/11/16	11/12/16	LK	Y
BV81730	Thallium	11/10/16	11/11/16	11/12/16	LK	Y
BV81730	Vanadium	11/10/16	11/11/16	11/12/16	LK	Y
BV81730	Volatiles	11/10/16	11/12/16	11/12/16	JLI	Y
BV81730	Volatiles	11/10/16	11/12/16	11/12/16	JLI	Y
BV81730	Zinc	11/10/16	11/11/16	11/12/16	LK	Y
BV81731	1,4-dioxane	11/10/16	11/13/16	11/13/16	JLI	Y
BV81731	Aluminum	11/10/16	11/11/16	11/12/16	LK	Y
BV81731	Antimony	11/10/16	11/11/16	11/12/16	LK	Y
BV81731	Arsenic	11/10/16	11/11/16	11/12/16	LK	Y
BV81731	Barium	11/10/16	11/11/16	11/12/16	LK	Y
BV81731	Beryllium	11/10/16	11/11/16	11/12/16	LK	Y
BV81731	Cadmium	11/10/16	11/11/16	11/12/16	LK	Y
BV81731	Calcium	11/10/16	11/11/16	11/12/16	LK	Y
BV81731	Chromium	11/10/16	11/11/16	11/12/16	LK	Y
BV81731	Cobalt	11/10/16	11/11/16	11/12/16	LK	Y
BV81731	Copper	11/10/16	11/11/16	11/12/16	LK	Y
BV81731	Field Extraction	11/10/16	11/10/16	11/10/16		Y
BV81731	Iron	11/10/16	11/11/16	11/12/16	LK	Y
BV81731	Lead	11/10/16	11/11/16	11/12/16	LK	Y
BV81731	Magnesium	11/10/16	11/11/16	11/12/16	LK	Y
BV81731	Manganese	11/10/16	11/11/16	11/12/16	LK	Y
BV81731	Mercury	11/10/16	11/14/16	11/14/16	RS	Y
BV81731	Nickel	11/10/16	11/11/16	11/12/16	LK	Y
BV81731	Percent Solid	11/10/16	11/11/16	11/11/16	W	Y

Environmental Laboratories, Inc.
587 East Middle Turnpike, P.O.Box 370, Manchester, CT 06040
Tel. (860) 645-1102 Fax (860) 645-0823

NY # 11301

NY Analytical Services Protocol Format

November 28, 2016 **SDG I.D.: GBV81727**

Environmental Business Consultants 260 W126TH ST., NY, NY

BV81731	Pesticides - Soil	11/10/16	11/11/16	11/16/16	CE	Y
BV81731	Polychlorinated Biphenyls	11/10/16	11/11/16	11/14/16	AW	Y
BV81731	Potassium	11/10/16	11/11/16	11/12/16	LK	Y
BV81731	Selenium	11/10/16	11/11/16	11/12/16	LK	Y
BV81731	Semivolatiles	11/10/16	11/11/16	11/11/16	DD	Y
BV81731	Silver	11/10/16	11/11/16	11/12/16	LK	Y
BV81731	Sodium	11/10/16	11/11/16	11/12/16	LK	Y
BV81731	Thallium	11/10/16	11/11/16	11/12/16	LK	Y
BV81731	Vanadium	11/10/16	11/11/16	11/12/16	LK	Y
BV81731	Volatiles	11/10/16	11/13/16	11/13/16	JLI	Y
BV81731	Volatiles	11/10/16	11/13/16	11/13/16	JLI	Y
BV81731	Zinc	11/10/16	11/11/16	11/12/16	LK	Y
BV81732	1,4-dioxane	11/10/16	11/14/16	11/14/16	JLI	Y
BV81732	Aluminum	11/10/16	11/11/16	11/12/16	LK	Y
BV81732	Antimony	11/10/16	11/11/16	11/12/16	LK	Y
BV81732	Arsenic	11/10/16	11/11/16	11/12/16	LK	Y
BV81732	Barium	11/10/16	11/11/16	11/12/16	LK	Y
BV81732	Beryllium	11/10/16	11/11/16	11/12/16	LK	Y
BV81732	Cadmium	11/10/16	11/11/16	11/12/16	LK	Y
BV81732	Calcium	11/10/16	11/11/16	11/12/16	LK	Y
BV81732	Chromium	11/10/16	11/11/16	11/12/16	LK	Y
BV81732	Cobalt	11/10/16	11/11/16	11/12/16	LK	Y
BV81732	Copper	11/10/16	11/11/16	11/12/16	LK	Y
BV81732	Field Extraction	11/10/16	11/10/16	11/10/16		Y
BV81732	Iron	11/10/16	11/11/16	11/12/16	LK	Y
BV81732	Lead	11/10/16	11/11/16	11/12/16	LK	Y
BV81732	Magnesium	11/10/16	11/11/16	11/12/16	LK	Y
BV81732	Manganese	11/10/16	11/11/16	11/12/16	LK	Y
BV81732	Mercury	11/10/16	11/14/16	11/14/16	RS	Y
BV81732	Nickel	11/10/16	11/11/16	11/12/16	LK	Y
BV81732	Percent Solid	11/10/16	11/11/16	11/11/16	W	Y
BV81732	Pesticides - Soil	11/10/16	11/11/16	11/16/16	CE	Y
BV81732	Polychlorinated Biphenyls	11/10/16	11/11/16	11/14/16	AW	Y
BV81732	Potassium	11/10/16	11/11/16	11/12/16	LK	Y
BV81732	Selenium	11/10/16	11/11/16	11/12/16	LK	Y
BV81732	Semivolatiles	11/10/16	11/11/16	11/12/16	DD	Y
BV81732	Silver	11/10/16	11/11/16	11/12/16	LK	Y

Environmental Laboratories, Inc.
587 East Middle Turnpike, P.O.Box 370, Manchester, CT 06040
Tel. (860) 645-1102 Fax (860) 645-0823

NY Analytical Services Protocol Format

November 28, 2016 **SDG I.D.: GBV81727**

Environmental Business Consultants 260 W126TH ST., NY, NY

BV81732	Sodium	11/10/16	11/11/16	11/12/16	LK	Y
BV81732	Thallium	11/10/16	11/11/16	11/12/16	LK	Y
BV81732	Vanadium	11/10/16	11/11/16	11/12/16	LK	Y
BV81732	Volatiles	11/10/16	11/14/16	11/14/16	JLI	Y
BV81732	Volatiles	11/10/16	11/14/16	11/14/16	JLI	Y
BV81732	Zinc	11/10/16	11/11/16	11/12/16	LK	Y
BV81733	1,4-dioxane	11/10/16	11/12/16	11/12/16	JLI	Y
BV81733	Aluminum	11/10/16	11/11/16	11/12/16	LK	Y
BV81733	Antimony	11/10/16	11/11/16	11/12/16	LK	Y
BV81733	Arsenic	11/10/16	11/11/16	11/12/16	LK	Y
BV81733	Barium	11/10/16	11/11/16	11/12/16	LK	Y
BV81733	Beryllium	11/10/16	11/11/16	11/12/16	LK	Y
BV81733	Cadmium	11/10/16	11/11/16	11/12/16	LK	Y
BV81733	Calcium	11/10/16	11/11/16	11/12/16	LK	Y
BV81733	Chromium	11/10/16	11/11/16	11/12/16	LK	Y
BV81733	Cobalt	11/10/16	11/11/16	11/12/16	LK	Y
BV81733	Copper	11/10/16	11/11/16	11/12/16	LK	Y
BV81733	Field Extraction	11/10/16	11/10/16	11/10/16		Y
BV81733	Iron	11/10/16	11/11/16	11/12/16	LK	Y
BV81733	Lead	11/10/16	11/11/16	11/14/16	LK	Y
BV81733	Magnesium	11/10/16	11/11/16	11/12/16	LK	Y
BV81733	Manganese	11/10/16	11/11/16	11/12/16	LK	Y
BV81733	Mercury	11/10/16	11/14/16	11/14/16	RS	Y
BV81733	Nickel	11/10/16	11/11/16	11/12/16	LK	Y
BV81733	Percent Solid	11/10/16	11/11/16	11/11/16	W	Y
BV81733	Pesticides - Soil	11/10/16	11/11/16	11/16/16	CE	Y
BV81733	Polychlorinated Biphenyls	11/10/16	11/11/16	11/16/16	AW	Y
BV81733	Potassium	11/10/16	11/11/16	11/12/16	LK	Y
BV81733	Selenium	11/10/16	11/11/16	11/12/16	LK	Y
BV81733	Semivolatiles	11/10/16	11/11/16	11/12/16	DD	Y
BV81733	Silver	11/10/16	11/11/16	11/12/16	LK	Y
BV81733	Sodium	11/10/16	11/11/16	11/12/16	LK	Y
BV81733	Thallium	11/10/16	11/11/16	11/12/16	LK	Y
BV81733	Vanadium	11/10/16	11/11/16	11/12/16	LK	Y
BV81733	Volatiles	11/10/16	11/12/16	11/12/16	JLI	Y
BV81733	Volatiles	11/10/16	11/12/16	11/12/16	JLI	Y
BV81733	Zinc	11/10/16	11/11/16	11/12/16	LK	Y

Environmental Laboratories, Inc.
587 East Middle Turnpike, P.O.Box 370, Manchester, CT 06040
Tel. (860) 645-1102 Fax (860) 645-0823

ACCREDITED IN ACCORDANCE WITH nelac NY # 11301

NY Analytical Services Protocol Format

November 28, 2016 **SDG I.D.: GBV81727**

Environmental Business Consultants 260 W126TH ST., NY, NY

BV81734	1,4-dioxane	11/10/16	11/14/16	11/14/16	JLI	Y
BV81734	Aluminum	11/10/16	11/11/16	11/12/16	LK	Y
BV81734	Antimony	11/10/16	11/11/16	11/12/16	LK	Y
BV81734	Arsenic	11/10/16	11/11/16	11/12/16	LK	Y
BV81734	Barium	11/10/16	11/11/16	11/12/16	LK	Y
BV81734	Beryllium	11/10/16	11/11/16	11/12/16	LK	Y
BV81734	Cadmium	11/10/16	11/11/16	11/12/16	LK	Y
BV81734	Calcium	11/10/16	11/11/16	11/12/16	LK	Y
BV81734	Chromium	11/10/16	11/11/16	11/12/16	LK	Y
BV81734	Cobalt	11/10/16	11/11/16	11/12/16	LK	Y
BV81734	Copper	11/10/16	11/11/16	11/12/16	LK	Y
BV81734	Field Extraction	11/10/16	11/10/16	11/10/16		Y
BV81734	Iron	11/10/16	11/11/16	11/12/16	LK	Y
BV81734	Lead	11/10/16	11/11/16	11/12/16	LK	Y
BV81734	Magnesium	11/10/16	11/11/16	11/12/16	LK	Y
BV81734	Manganese	11/10/16	11/11/16	11/12/16	LK	Y
BV81734	Mercury	11/10/16	11/14/16	11/14/16	RS	Y
BV81734	Nickel	11/10/16	11/11/16	11/12/16	LK	Y
BV81734	Percent Solid	11/10/16	11/11/16	11/11/16	W	Y
BV81734	Pesticides - Soil	11/10/16	11/11/16	11/16/16	CE	Y
BV81734	Polychlorinated Biphenyls	11/10/16	11/11/16	11/16/16	AW	Y
BV81734	Potassium	11/10/16	11/11/16	11/12/16	LK	Y
BV81734	Selenium	11/10/16	11/11/16	11/12/16	LK	Y
BV81734	Semivolatiles	11/10/16	11/11/16	11/12/16	DD	Y
BV81734	Silver	11/10/16	11/11/16	11/12/16	LK	Y
BV81734	Sodium	11/10/16	11/11/16	11/12/16	LK	Y
BV81734	Thallium	11/10/16	11/11/16	11/12/16	LK	Y
BV81734	Vanadium	11/10/16	11/11/16	11/12/16	LK	Y
BV81734	Volatiles	11/10/16	11/14/16	11/14/16	JLI	Y
BV81734	Volatiles	11/10/16	11/14/16	11/14/16	JLI	Y
BV81734	Zinc	11/10/16	11/11/16	11/12/16	LK	Y
BV81735	1,4-dioxane	11/10/16	11/12/16	11/12/16	JLI	Y
BV81735	Aluminum	11/10/16	11/11/16	11/12/16	LK	Y
BV81735	Antimony	11/10/16	11/11/16	11/12/16	LK	Y
BV81735	Arsenic	11/10/16	11/11/16	11/12/16	LK	Y
BV81735	Barium	11/10/16	11/11/16	11/12/16	LK	Y
BV81735	Beryllium	11/10/16	11/11/16	11/12/16	LK	Y

Environmental Laboratories, Inc.
587 East Middle Turnpike, P.O.Box 370, Manchester, CT 06040
Tel. (860) 645-1102 Fax (860) 645-0823

ACCREDITED IN ACCORDANCE WITH nelac NY # 11301

NY Analytical Services Protocol Format

November 28, 2016 **SDG I.D.: GBV81727**

Environmental Business Consultants 260 W126TH ST., NY, NY

BV81735	Cadmium	11/10/16	11/11/16	11/12/16	LK	Y
BV81735	Calcium	11/10/16	11/11/16	11/12/16	LK	Y
BV81735	Chromium	11/10/16	11/11/16	11/12/16	LK	Y
BV81735	Cobalt	11/10/16	11/11/16	11/12/16	LK	Y
BV81735	Copper	11/10/16	11/11/16	11/12/16	LK	Y
BV81735	Field Extraction	11/10/16	11/10/16	11/10/16		Y
BV81735	Iron	11/10/16	11/11/16	11/12/16	LK	Y
BV81735	Lead	11/10/16	11/11/16	11/12/16	LK	Y
BV81735	Magnesium	11/10/16	11/11/16	11/12/16	LK	Y
BV81735	Manganese	11/10/16	11/11/16	11/12/16	LK	Y
BV81735	Mercury	11/10/16	11/14/16	11/14/16	RS	Y
BV81735	Nickel	11/10/16	11/11/16	11/12/16	LK	Y
BV81735	Percent Solid	11/10/16	11/11/16	11/11/16	W	Y
BV81735	Pesticides - Soil	11/10/16	11/11/16	11/16/16	CE	Y
BV81735	Polychlorinated Biphenyls	11/10/16	11/11/16	11/16/16	AW	Y
BV81735	Potassium	11/10/16	11/11/16	11/12/16	LK	Y
BV81735	Selenium	11/10/16	11/11/16	11/12/16	LK	Y
BV81735	Semivolatiles	11/10/16	11/11/16	11/12/16	DD	Y
BV81735	Silver	11/10/16	11/11/16	11/12/16	LK	Y
BV81735	Sodium	11/10/16	11/11/16	11/12/16	LK	Y
BV81735	Thallium	11/10/16	11/11/16	11/12/16	LK	Y
BV81735	Vanadium	11/10/16	11/11/16	11/12/16	LK	Y
BV81735	Volatiles	11/10/16	11/12/16	11/12/16	JLI	Y
BV81735	Volatiles	11/10/16	11/14/16	11/14/16	JLI	Y
BV81735	Zinc	11/10/16	11/11/16	11/14/16	LK	Y
BV81736	1,4-dioxane	11/10/16	11/12/16	11/12/16	JLI	Y
BV81736	Aluminum	11/10/16	11/11/16	11/12/16	LK	Y
BV81736	Antimony	11/10/16	11/11/16	11/12/16	LK	Y
BV81736	Arsenic	11/10/16	11/11/16	11/12/16	LK	Y
BV81736	Barium	11/10/16	11/11/16	11/12/16	LK	Y
BV81736	Beryllium	11/10/16	11/11/16	11/12/16	LK	Y
BV81736	Cadmium	11/10/16	11/11/16	11/12/16	LK	Y
BV81736	Calcium	11/10/16	11/11/16	11/12/16	LK	Y
BV81736	Chromium	11/10/16	11/11/16	11/12/16	LK	Y
BV81736	Cobalt	11/10/16	11/11/16	11/12/16	LK	Y
BV81736	Copper	11/10/16	11/11/16	11/12/16	LK	Y
BV81736	Field Extraction	11/10/16	11/10/16	11/10/16		Y

Environmental Laboratories, Inc.
587 East Middle Turnpike, P.O.Box 370, Manchester, CT 06040
Tel. (860) 645-1102 Fax (860) 645-0823

ACCREDITED IN ACCORDANCE WITH nelac NY # 11301

NY Analytical Services Protocol Format

November 28, 2016 **SDG I.D.: GBV81727**

Environmental Business Consultants 260 W126TH ST., NY, NY

BV81736	Iron	11/10/16	11/11/16	11/12/16	LK	Y
BV81736	Lead	11/10/16	11/11/16	11/12/16	LK	Y
BV81736	Magnesium	11/10/16	11/11/16	11/12/16	LK	Y
BV81736	Manganese	11/10/16	11/11/16	11/12/16	LK	Y
BV81736	Mercury	11/10/16	11/14/16	11/14/16	RS	Y
BV81736	Nickel	11/10/16	11/11/16	11/12/16	LK	Y
BV81736	Percent Solid	11/10/16	11/11/16	11/11/16	W	Y
BV81736	Pesticides - Soil	11/10/16	11/11/16	11/16/16	CE	Y
BV81736	Polychlorinated Biphenyls	11/10/16	11/11/16	11/14/16	AW	Y
BV81736	Potassium	11/10/16	11/11/16	11/12/16	LK	Y
BV81736	Selenium	11/10/16	11/11/16	11/12/16	LK	Y
BV81736	Semivolatiles	11/10/16	11/11/16	11/12/16	DD	Y
BV81736	Silver	11/10/16	11/11/16	11/12/16	LK	Y
BV81736	Sodium	11/10/16	11/11/16	11/12/16	LK	Y
BV81736	Thallium	11/10/16	11/11/16	11/12/16	LK	Y
BV81736	Vanadium	11/10/16	11/11/16	11/12/16	LK	Y
BV81736	Volatiles	11/10/16	11/12/16	11/12/16	JLI	Y
BV81736	Volatiles	11/10/16	11/12/16	11/12/16	JLI	Y
BV81736	Zinc	11/10/16	11/11/16	11/12/16	LK	Y
BV81737	1,4-dioxane	11/10/16	11/13/16	11/13/16	JLI	Y
BV81737	Aluminum	11/10/16	11/11/16	11/12/16	LK	Y
BV81737	Antimony	11/10/16	11/11/16	11/12/16	LK	Y
BV81737	Arsenic	11/10/16	11/11/16	11/12/16	LK	Y
BV81737	Barium	11/10/16	11/11/16	11/12/16	LK	Y
BV81737	Beryllium	11/10/16	11/11/16	11/12/16	LK	Y
BV81737	Cadmium	11/10/16	11/11/16	11/12/16	LK	Y
BV81737	Calcium	11/10/16	11/11/16	11/12/16	LK	Y
BV81737	Chromium	11/10/16	11/11/16	11/12/16	LK	Y
BV81737	Cobalt	11/10/16	11/11/16	11/12/16	LK	Y
BV81737	Copper	11/10/16	11/11/16	11/12/16	LK	Y
BV81737	Field Extraction	11/10/16	11/10/16	11/10/16		Y
BV81737	Iron	11/10/16	11/11/16	11/12/16	LK	Y
BV81737	Lead	11/10/16	11/11/16	11/12/16	LK	Y
BV81737	Magnesium	11/10/16	11/11/16	11/12/16	LK	Y
BV81737	Manganese	11/10/16	11/11/16	11/12/16	LK	Y
BV81737	Mercury	11/10/16	11/14/16	11/14/16	RS	Y
BV81737	Nickel	11/10/16	11/11/16	11/12/16	LK	Y

Environmental Laboratories, Inc.
587 East Middle Turnpike, P.O.Box 370, Manchester, CT 06040
Tel. (860) 645-1102 Fax (860) 645-0823

NY Analytical Services Protocol Format

November 28, 2016 **SDG I.D.: GBV81727**

Environmental Business Consultants 260 W126TH ST., NY, NY

BV81737	Percent Solid	11/10/16	11/11/16	11/11/16	W	Y
BV81737	Pesticides - Soil	11/10/16	11/11/16	11/16/16	CE	Y
BV81737	Polychlorinated Biphenyls	11/10/16	11/11/16	11/14/16	AW	Y
BV81737	Potassium	11/10/16	11/11/16	11/12/16	LK	Y
BV81737	Selenium	11/10/16	11/11/16	11/12/16	LK	Y
BV81737	Semivolatiles	11/10/16	11/11/16	11/12/16	DD	Y
BV81737	Silver	11/10/16	11/11/16	11/12/16	LK	Y
BV81737	Sodium	11/10/16	11/11/16	11/12/16	LK	Y
BV81737	Thallium	11/10/16	11/11/16	11/12/16	LK	Y
BV81737	Vanadium	11/10/16	11/11/16	11/12/16	LK	Y
BV81737	Volatiles	11/10/16	11/13/16	11/13/16	JLI	Y
BV81737	Volatiles	11/10/16	11/14/16	11/14/16	JLI	Y
BV81737	Zinc	11/10/16	11/11/16	11/12/16	LK	Y
BV81738	1,4-dioxane	11/10/16	11/13/16	11/13/16	JLI	Y
BV81738	Aluminum	11/10/16	11/11/16	11/12/16	LK	Y
BV81738	Antimony	11/10/16	11/11/16	11/12/16	LK	Y
BV81738	Arsenic	11/10/16	11/11/16	11/12/16	LK	Y
BV81738	Barium	11/10/16	11/11/16	11/12/16	LK	Y
BV81738	Beryllium	11/10/16	11/11/16	11/12/16	LK	Y
BV81738	Cadmium	11/10/16	11/11/16	11/12/16	LK	Y
BV81738	Calcium	11/10/16	11/11/16	11/12/16	LK	Y
BV81738	Chromium	11/10/16	11/11/16	11/12/16	LK	Y
BV81738	Cobalt	11/10/16	11/11/16	11/12/16	LK	Y
BV81738	Copper	11/10/16	11/11/16	11/12/16	LK	Y
BV81738	Field Extraction	11/10/16	11/10/16	11/10/16		Y
BV81738	Iron	11/10/16	11/11/16	11/12/16	LK	Y
BV81738	Lead	11/10/16	11/11/16	11/12/16	LK	Y
BV81738	Magnesium	11/10/16	11/11/16	11/12/16	LK	Y
BV81738	Manganese	11/10/16	11/11/16	11/12/16	LK	Y
BV81738	Mercury	11/10/16	11/14/16	11/14/16	RS	Y
BV81738	Nickel	11/10/16	11/11/16	11/12/16	LK	Y
BV81738	Percent Solid	11/10/16	11/11/16	11/11/16	W	Y
BV81738	Pesticides - Soil	11/10/16	11/11/16	11/16/16	CE	Y
BV81738	Polychlorinated Biphenyls	11/10/16	11/11/16	11/14/16	AW	Y
BV81738	Potassium	11/10/16	11/11/16	11/12/16	LK	Y
BV81738	Selenium	11/10/16	11/11/16	11/12/16	LK	Y
BV81738	Semivolatiles	11/10/16	11/11/16	11/12/16	DD	Y

Environmental Laboratories, Inc.
587 East Middle Turnpike, P.O.Box 370, Manchester, CT 06040
Tel. (860) 645-1102 Fax (860) 645-0823

ACCREDITED IN ACCORDANCE WITH nelac NY # 11301

NY Analytical Services Protocol Format

November 28, 2016 **SDG I.D.: GBV81727**

Environmental Business Consultants 260 W126TH ST., NY, NY

BV81738	Silver	11/10/16	11/11/16	11/12/16	LK	Y
BV81738	Sodium	11/10/16	11/11/16	11/12/16	LK	Y
BV81738	Thallium	11/10/16	11/11/16	11/12/16	LK	Y
BV81738	Vanadium	11/10/16	11/11/16	11/12/16	LK	Y
BV81738	Volatiles	11/10/16	11/13/16	11/13/16	JLI	Y
BV81738	Volatiles	11/10/16	11/13/16	11/13/16	JLI	Y
BV81738	Zinc	11/10/16	11/11/16	11/12/16	LK	Y
BV81739	1,4-dioxane	11/10/16	11/12/16	11/12/16	JLI	Y
BV81739	Field Extraction	11/10/16	11/10/16	11/10/16		Y
BV81739	Volatiles	11/10/16	11/12/16	11/12/16	JLI	Y
BV81739	Volatiles	11/10/16	11/12/16	11/12/16	JLI	Y
BV81740	1,4-dioxane	11/10/16	11/12/16	11/12/16	JLI	Y
BV81740	Field Extraction	11/10/16	11/10/16	11/10/16		Y
BV81740	Volatiles	11/10/16	11/12/16	11/12/16	JLI	Y
BV81740	Volatiles	11/10/16	11/12/16	11/12/16	JLI	Y

Environmental Laboratories, Inc.
587 East Middle Turnpike, P.O.Box 370, Manchester, CT 06045
Tel. (860) 645-1102 Fax (860) 645-0823

NY # 11301

SDG Comments

November 28, 2016

SDG I.D.: GBV81727

Please be advised that the NY 375 soil criteria for chromium are based on hexavalent chromium and trivalent chromium.

Any compound that is not detected above the MDL/LOD is reported as ND on the report and is reported in the electronic deliverables (EDD) as <RL or U at the RL per state and EPA guidance.

Version 1: Analysis results minus raw data.

Version 2: Complete report with raw data.

Environmental Laboratories, Inc.
587 East Middle Turnpike, P.O.Box 370, Manchester, CT 06045
Tel. (860) 645-1102 Fax (860) 645-0823

NY # 11301

Analysis Report

November 28, 2016

FOR: Attn: Mr. Charles B. Sosik, P.G.
Environmental Business Consultants
1808 Middle Country Rd
Ridge NY 11961-2406

Sample Information		Custody Information		Date	Time
Matrix:	SOIL	Collected by:		11/10/16	
Location Code:	EBC	Received by:	LB	11/11/16	15:41
Rush Request:	72 Hour	Analyzed by:	see "By" below		
P.O.#:					

Laboratory Data

SDG ID: GBV81727
Phoenix ID: BV81727

Project ID: 260 W126TH ST., NY, NY
Client ID: SB2 0-2

Parameter	Result		RL/ PQL	LOD/ MDL	Units	Dilution	Date/Time	By	Reference	
Silver	ND		0.34	0.34	mg/Kg	1	11/12/16	LK	SW6010C	
Aluminum	5750		34	6.8	mg/Kg	10	11/12/16	LK	SW6010C	
Arsenic	4.60		0.68	0.68	mg/Kg	1	11/12/16	LK	SW6010C	
Barium	102		0.7	0.34	mg/Kg	1	11/12/16	LK	SW6010C	
Beryllium	0.47		0.27	0.14	mg/Kg	1	11/12/16	LK	SW6010C	
Calcium	43800		34	31	mg/Kg	10	11/12/16	LK	SW6010C	
Cadmium	0.52		0.34	0.34	mg/Kg	1	11/12/16	LK	SW6010C	
Cobalt	9.67		0.34	0.34	mg/Kg	1	11/12/16	LK	SW6010C	
Chromium	14.1		0.34	0.34	mg/Kg	1	11/12/16	LK	SW6010C	
Copper	76.4		0.34	0.34	mg/kg	1	11/12/16	LK	SW6010C	
Iron	12700		34	34	mg/Kg	10	11/12/16	LK	SW6010C	
Mercury	0.02	B	0.03	0.02	mg/Kg	1	11/14/16	RS	SW7471B	
Potassium	1370	N	7	2.7	mg/Kg	1	11/12/16	LK	SW6010C	
Magnesium	15300		34	34	mg/Kg	10	11/12/16	LK	SW6010C	
Manganese	183		3.4	3.4	mg/Kg	10	11/12/16	LK	SW6010C	
Sodium	517	N	7	2.9	mg/Kg	1	11/12/16	LK	SW6010C	
Nickel	43.6		0.34	0.34	mg/Kg	1	11/12/16	LK	SW6010C	
Lead	138		6.8	3.4	mg/Kg	10	11/12/16	LK	SW6010C	B
Antimony	ND		1.7	1.7	mg/Kg	1	11/12/16	LK	SW6010C	
Selenium	ND		1.4	1.2	mg/Kg	1	11/12/16	LK	SW6010C	
Thallium	ND		1.4	1.4	mg/Kg	1	11/12/16	LK	SW6010C	
Vanadium	39.8		0.34	0.34	mg/Kg	1	11/12/16	LK	SW6010C	
Zinc	167		6.8	3.4	mg/Kg	10	11/12/16	LK	SW6010C	
Percent Solid	93				%		11/11/16	W	SW846-%Solid	
Soil Extraction for PCB	Completed						11/11/16	NC/V	SW3545A	
Soil Extraction for Pest	Completed						11/11/16	NC/V	SW3545A	
Soil Extraction for SVOA	Completed						11/11/16	NJ/CKV	SW3545A	
Mercury Digestion	Completed						11/14/16	W/W	SW7471B	

Ver 2

Project ID: 260 W126TH ST., NY, NY
Client ID: SB2 0-2

Phoenix I.D.: BV81727

Parameter	Result	RL/ PQL	LOD/ MDL	Units	Dilution	Date/Time	By	Reference
Total Metals Digest	Completed					11/11/16	X/AG	SW3050B
Field Extraction	Completed					11/10/16		SW5035A
Polychlorinated Biphenyls								
PCB-1016	ND	71	71	ug/Kg	2	11/14/16	AW	SW8082A
PCB-1221	ND	71	71	ug/Kg	2	11/14/16	AW	SW8082A
PCB-1232	ND	71	71	ug/Kg	2	11/14/16	AW	SW8082A
PCB-1242	ND	71	71	ug/Kg	2	11/14/16	AW	SW8082A
PCB-1248	ND	71	71	ug/Kg	2	11/14/16	AW	SW8082A
PCB-1254	ND	71	71	ug/Kg	2	11/14/16	AW	SW8082A
PCB-1260	ND	71	71	ug/Kg	2	11/14/16	AW	SW8082A
PCB-1262	ND	71	71	ug/Kg	2	11/14/16	AW	SW8082A
PCB-1268	ND	71	71	ug/Kg	2	11/14/16	AW	SW8082A
QA/QC Surrogates								
% DCBP	58			%	2	11/14/16	AW	40 - 140 %
% TCMX	67			%	2	11/14/16	AW	40 - 140 %
Pesticides - Soil								
4,4' -DDD	ND	2.1	2.1	ug/Kg	2	11/16/16	CE	SW8081B
4,4' -DDE	ND	2.1	2.1	ug/Kg	2	11/16/16	CE	SW8081B
4,4' -DDT	ND	3.0	3.0	ug/Kg	2	11/16/16	CE	SW8081B
a-BHC	ND	7.1	7.1	ug/Kg	2	11/16/16	CE	SW8081B
a-Chlordane	ND	7.0	7.0	ug/Kg	2	11/16/16	CE	SW8081B
Aldrin	ND	3.5	3.5	ug/Kg	2	11/16/16	CE	SW8081B
b-BHC	ND	7.1	7.1	ug/Kg	2	11/16/16	CE	SW8081B
Chlordane	ND	35	35	ug/Kg	2	11/16/16	CE	SW8081B
d-BHC	ND	7.1	7.1	ug/Kg	2	11/16/16	CE	SW8081B
Dieldrin	ND	3.5	3.5	ug/Kg	2	11/16/16	CE	SW8081B
Endosulfan I	ND	7.1	7.1	ug/Kg	2	11/16/16	CE	SW8081B
Endosulfan II	ND	7.1	7.1	ug/Kg	2	11/16/16	CE	SW8081B
Endosulfan sulfate	ND	7.1	7.1	ug/Kg	2	11/16/16	CE	SW8081B
Endrin	ND	7.1	7.1	ug/Kg	2	11/16/16	CE	SW8081B
Endrin aldehyde	ND	7.1	7.1	ug/Kg	2	11/16/16	CE	SW8081B
Endrin ketone	ND	7.1	7.1	ug/Kg	2	11/16/16	CE	SW8081B
g-BHC	ND	1.4	1.4	ug/Kg	2	11/16/16	CE	SW8081B
g-Chlordane	ND	3.5	3.5	ug/Kg	2	11/16/16	CE	SW8081B
Heptachlor	ND	7.1	7.1	ug/Kg	2	11/16/16	CE	SW8081B
Heptachlor epoxide	ND	7.1	7.1	ug/Kg	2	11/16/16	CE	SW8081B
Methoxychlor	ND	35	35	ug/Kg	2	11/16/16	CE	SW8081B
Toxaphene	ND	140	140	ug/Kg	2	11/16/16	CE	SW8081B
QA/QC Surrogates								
% DCBP	74			%	2	11/16/16	CE	40 - 140 %
% TCMX	77			%	2	11/16/16	CE	40 - 140 %
Volatiles								
1,1,1,2-Tetrachloroethane	ND	3.8	0.76	ug/Kg	1	11/13/16	JLI	SW8260C
1,1,1-Trichloroethane	ND	3.8	0.38	ug/Kg	1	11/13/16	JLI	SW8260C
1,1,2,2-Tetrachloroethane	ND	3.8	0.76	ug/Kg	1	11/13/16	JLI	SW8260C
1,1,2-Trichloroethane	ND	3.8	0.76	ug/Kg	1	11/13/16	JLI	SW8260C
1,1-Dichloroethane	ND	3.8	0.76	ug/Kg	1	11/13/16	JLI	SW8260C

Project ID: 260 W126TH ST., NY, NY
Client ID: SB2 0-2

Phoenix I.D.: BV81727

Parameter	Result		RL/ PQL	LOD/ MDL	Units	Dilution	Date/Time	By	Reference	
1,1-Dichloroethene	ND		3.8	0.38	ug/Kg	1	11/13/16	JLI	SW8260C	
1,1-Dichloropropene	ND		3.8	0.38	ug/Kg	1	11/13/16	JLI	SW8260C	
1,2,3-Trichlorobenzene	ND		3.8	0.76	ug/Kg	1	11/13/16	JLI	SW8260C	
1,2,3-Trichloropropane	ND		3.8	0.38	ug/Kg	1	11/13/16	JLI	SW8260C	
1,2,4-Trichlorobenzene	ND		3.8	0.76	ug/Kg	1	11/13/16	JLI	SW8260C	
1,2,4-Trimethylbenzene	ND		3.8	0.38	ug/Kg	1	11/13/16	JLI	SW8260C	
1,2-Dibromo-3-chloropropane	ND		3.8	0.76	ug/Kg	1	11/13/16	JLI	SW8260C	
1,2-Dibromoethane	ND		3.8	0.38	ug/Kg	1	11/13/16	JLI	SW8260C	
1,2-Dichlorobenzene	ND		3.8	0.38	ug/Kg	1	11/13/16	JLI	SW8260C	
1,2-Dichloroethane	ND		3.8	0.38	ug/Kg	1	11/13/16	JLI	SW8260C	
1,2-Dichloropropane	ND		3.8	0.76	ug/Kg	1	11/13/16	JLI	SW8260C	
1,3,5-Trimethylbenzene	ND		3.8	0.38	ug/Kg	1	11/13/16	JLI	SW8260C	
1,3-Dichlorobenzene	ND		3.8	0.38	ug/Kg	1	11/13/16	JLI	SW8260C	
1,3-Dichloropropane	ND		3.8	0.76	ug/Kg	1	11/13/16	JLI	SW8260C	
1,4-Dichlorobenzene	ND		3.8	0.38	ug/Kg	1	11/13/16	JLI	SW8260C	
2,2-Dichloropropane	ND		3.8	0.38	ug/Kg	1	11/13/16	JLI	SW8260C	
2-Chlorotoluene	ND		3.8	0.76	ug/Kg	1	11/13/16	JLI	SW8260C	
2-Hexanone	ND		19	3.8	ug/Kg	1	11/13/16	JLI	SW8260C	
2-Isopropyltoluene	ND		3.8	0.38	ug/Kg	1	11/13/16	JLI	SW8260C	1
4-Chlorotoluene	ND		3.8	0.38	ug/Kg	1	11/13/16	JLI	SW8260C	
4-Methyl-2-pentanone	ND		19	3.8	ug/Kg	1	11/13/16	JLI	SW8260C	
Acetone	8.1	JS	19	3.8	ug/Kg	1	11/13/16	JLI	SW8260C	
Acrylonitrile	ND		7.6	0.76	ug/Kg	1	11/13/16	JLI	SW8260C	
Benzene	ND		3.8	0.38	ug/Kg	1	11/13/16	JLI	SW8260C	
Bromobenzene	ND		3.8	0.38	ug/Kg	1	11/13/16	JLI	SW8260C	
Bromochloromethane	ND		3.8	0.38	ug/Kg	1	11/13/16	JLI	SW8260C	
Bromodichloromethane	ND		3.8	0.76	ug/Kg	1	11/13/16	JLI	SW8260C	
Bromoform	ND		3.8	0.76	ug/Kg	1	11/13/16	JLI	SW8260C	
Bromomethane	ND		3.8	1.5	ug/Kg	1	11/13/16	JLI	SW8260C	
Carbon Disulfide	ND		3.8	0.76	ug/Kg	1	11/13/16	JLI	SW8260C	
Carbon tetrachloride	ND		3.8	0.76	ug/Kg	1	11/13/16	JLI	SW8260C	
Chlorobenzene	ND		3.8	0.38	ug/Kg	1	11/13/16	JLI	SW8260C	
Chloroethane	ND		3.8	0.38	ug/Kg	1	11/13/16	JLI	SW8260C	
Chloroform	ND		3.8	0.38	ug/Kg	1	11/13/16	JLI	SW8260C	
Chloromethane	ND		3.8	0.76	ug/Kg	1	11/13/16	JLI	SW8260C	
cis-1,2-Dichloroethene	ND		3.8	0.38	ug/Kg	1	11/13/16	JLI	SW8260C	
cis-1,3-Dichloropropene	ND		3.8	0.38	ug/Kg	1	11/13/16	JLI	SW8260C	
Dibromochloromethane	ND		3.8	0.76	ug/Kg	1	11/13/16	JLI	SW8260C	
Dibromomethane	ND		3.8	0.76	ug/Kg	1	11/13/16	JLI	SW8260C	
Dichlorodifluoromethane	ND		3.8	0.38	ug/Kg	1	11/13/16	JLI	SW8260C	
Ethylbenzene	ND		3.8	0.38	ug/Kg	1	11/13/16	JLI	SW8260C	
Hexachlorobutadiene	ND		3.8	0.38	ug/Kg	1	11/13/16	JLI	SW8260C	
Isopropylbenzene	ND		3.8	0.38	ug/Kg	1	11/13/16	JLI	SW8260C	
m&p-Xylene	ND		3.8	0.76	ug/Kg	1	11/13/16	JLI	SW8260C	
Methyl Ethyl Ketone	ND		23	3.8	ug/Kg	1	11/13/16	JLI	SW8260C	
Methyl t-butyl ether (MTBE)	ND		7.6	0.76	ug/Kg	1	11/13/16	JLI	SW8260C	
Methylene chloride	ND		3.8	3.8	ug/Kg	1	11/13/16	JLI	SW8260C	
Naphthalene	ND		3.8	0.76	ug/Kg	1	11/13/16	JLI	SW8260C	
n-Butylbenzene	ND		3.8	0.38	ug/Kg	1	11/13/16	JLI	SW8260C	

Parameter	Result	RL/ PQL	LOD/ MDL	Units	Dilution	Date/Time	By	Reference	
n-Propylbenzene	ND	3.8	0.76	ug/Kg	1	11/13/16	JLI	SW8260C	
o-Xylene	ND	3.8	0.76	ug/Kg	1	11/13/16	JLI	SW8260C	
p-Isopropyltoluene	ND	3.8	0.38	ug/Kg	1	11/13/16	JLI	SW8260C	
sec-Butylbenzene	ND	3.8	0.38	ug/Kg	1	11/13/16	JLI	SW8260C	
Styrene	ND	3.8	0.38	ug/Kg	1	11/13/16	JLI	SW8260C	
tert-Butylbenzene	ND	3.8	0.38	ug/Kg	1	11/13/16	JLI	SW8260C	
Tetrachloroethene	ND	3.8	0.76	ug/Kg	1	11/13/16	JLI	SW8260C	
Tetrahydrofuran (THF)	ND	7.6	1.9	ug/Kg	1	11/13/16	JLI	SW8260C	1
Toluene	ND	3.8	0.38	ug/Kg	1	11/13/16	JLI	SW8260C	
trans-1,2-Dichloroethene	ND	3.8	0.38	ug/Kg	1	11/13/16	JLI	SW8260C	
trans-1,3-Dichloropropene	ND	3.8	0.38	ug/Kg	1	11/13/16	JLI	SW8260C	
trans-1,4-dichloro-2-butene	ND	7.6	1.9	ug/Kg	1	11/13/16	JLI	SW8260C	
Trichloroethene	ND	3.8	0.38	ug/Kg	1	11/13/16	JLI	SW8260C	
Trichlorofluoromethane	ND	3.8	0.76	ug/Kg	1	11/13/16	JLI	SW8260C	
Trichlorotrifluoroethane	ND	3.8	0.38	ug/Kg	1	11/13/16	JLI	SW8260C	
Vinyl chloride	ND	3.8	0.38	ug/Kg	1	11/13/16	JLI	SW8260C	
QA/QC Surrogates									
% 1,2-dichlorobenzene-d4	98			%	1	11/13/16	JLI	70 - 130 %	
% Bromofluorobenzene	98			%	1	11/13/16	JLI	70 - 130 %	
% Dibromofluoromethane	100			%	1	11/13/16	JLI	70 - 130 %	
% Toluene-d8	97			%	1	11/13/16	JLI	70 - 130 %	
1,4-dioxane									
1,4-dioxane	ND	57	31	ug/kg	1	11/13/16	JLI	SW8260C	
QA/QC Surrogates									
% 1,2-dichlorobenzene-d4	98			%	1	11/13/16	JLI	70 - 130 %	
% Bromofluorobenzene	98			%	1	11/13/16	JLI	70 - 130 %	
% Toluene-d8	97			%	1	11/13/16	JLI	70 - 130 %	
Volatiles									
1,1,1,2-Tetrachloroethane	ND	15	0.76	ug/Kg	1	11/13/16	JLI	SW8260C	
Acrolein	ND	15	1.9	ug/Kg	1	11/13/16	JLI	SW8260C	
Acrylonitrile	ND	15	0.38	ug/Kg	1	11/13/16	JLI	SW8260C	
Tert-butyl alcohol	ND	76	15	ug/Kg	1	11/13/16	JLI	SW8260C	
Semivolatiles									
1,2,4,5-Tetrachlorobenzene	ND	240	120	ug/Kg	1	11/12/16	DD	SW8270D	
1,2,4-Trichlorobenzene	ND	240	110	ug/Kg	1	11/12/16	DD	SW8270D	
1,2-Dichlorobenzene	ND	240	98	ug/Kg	1	11/12/16	DD	SW8270D	
1,2-Diphenylhydrazine	ND	240	110	ug/Kg	1	11/12/16	DD	SW8270D	
1,3-Dichlorobenzene	ND	240	100	ug/Kg	1	11/12/16	DD	SW8270D	
1,4-Dichlorobenzene	ND	240	100	ug/Kg	1	11/12/16	DD	SW8270D	
2,4,5-Trichlorophenol	ND	240	190	ug/Kg	1	11/12/16	DD	SW8270D	
2,4,6-Trichlorophenol	ND	170	110	ug/Kg	1	11/12/16	DD	SW8270D	
2,4-Dichlorophenol	ND	170	120	ug/Kg	1	11/12/16	DD	SW8270D	
2,4-Dimethylphenol	ND	240	87	ug/Kg	1	11/12/16	DD	SW8270D	
2,4-Dinitrophenol	ND	240	240	ug/Kg	1	11/12/16	DD	SW8270D	
2,4-Dinitrotoluene	ND	170	140	ug/Kg	1	11/12/16	DD	SW8270D	
2,6-Dinitrotoluene	ND	170	110	ug/Kg	1	11/12/16	DD	SW8270D	
2-Chloronaphthalene	ND	240	99	ug/Kg	1	11/12/16	DD	SW8270D	

Project ID: 260 W126TH ST., NY, NY
Client ID: SB2 0-2

Phoenix I.D.: BV81727

Parameter	Result		RL/ PQL	LOD/ MDL	Units	Dilution	Date/Time	By	Reference	
2-Chlorophenol	ND		240	99	ug/Kg	1	11/12/16	DD	SW8270D	
2-Methylnaphthalene	ND		240	100	ug/Kg	1	11/12/16	DD	SW8270D	
2-Methylphenol (o-cresol)	ND		240	160	ug/Kg	1	11/12/16	DD	SW8270D	
2-Nitroaniline	ND		240	240	ug/Kg	1	11/12/16	DD	SW8270D	
2-Nitrophenol	ND		240	220	ug/Kg	1	11/12/16	DD	SW8270D	
3&4-Methylphenol (m&p-cresol)	ND		240	140	ug/Kg	1	11/12/16	DD	SW8270D	1
3,3'-Dichlorobenzidine	ND		170	160	ug/Kg	1	11/12/16	DD	SW8270D	
3-Nitroaniline	ND		350	700	ug/Kg	1	11/12/16	DD	SW8270D	
4,6-Dinitro-2-methylphenol	ND		210	70	ug/Kg	1	11/12/16	DD	SW8270D	
4-Bromophenyl phenyl ether	ND		240	100	ug/Kg	1	11/12/16	DD	SW8270D	
4-Chloro-3-methylphenol	ND		240	120	ug/Kg	1	11/12/16	DD	SW8270D	
4-Chloroaniline	ND		280	160	ug/Kg	1	11/12/16	DD	SW8270D	
4-Chlorophenyl phenyl ether	ND		240	120	ug/Kg	1	11/12/16	DD	SW8270D	
4-Nitroaniline	ND		350	120	ug/Kg	1	11/12/16	DD	SW8270D	
4-Nitrophenol	ND		350	160	ug/Kg	1	11/12/16	DD	SW8270D	
Acenaphthene	ND		240	110	ug/Kg	1	11/12/16	DD	SW8270D	
Acenaphthylene	ND		240	98	ug/Kg	1	11/12/16	DD	SW8270D	
Acetophenone	ND		240	110	ug/Kg	1	11/12/16	DD	SW8270D	
Aniline	ND		280	280	ug/Kg	1	11/12/16	DD	SW8270D	
Anthracene	ND		240	110	ug/Kg	1	11/12/16	DD	SW8270D	
Benz(a)anthracene	180	J	240	120	ug/Kg	1	11/12/16	DD	SW8270D	
Benzidine	ND		350	210	ug/Kg	1	11/12/16	DD	SW8270D	
Benzo(a)pyrene	190		170	110	ug/Kg	1	11/12/16	DD	SW8270D	
Benzo(b)fluoranthene	200	J	240	120	ug/Kg	1	11/12/16	DD	SW8270D	
Benzo(ghi)perylene	130	J	240	110	ug/Kg	1	11/12/16	DD	SW8270D	
Benzo(k)fluoranthene	180	J	240	120	ug/Kg	1	11/12/16	DD	SW8270D	
Benzoic acid	ND		1700	700	ug/Kg	1	11/12/16	DD	SW8270D	1
Benzyl butyl phthalate	ND		240	90	ug/Kg	1	11/12/16	DD	SW8270D	
Bis(2-chloroethoxy)methane	ND		240	96	ug/Kg	1	11/12/16	DD	SW8270D	
Bis(2-chloroethyl)ether	ND		170	94	ug/Kg	1	11/12/16	DD	SW8270D	
Bis(2-chloroisopropyl)ether	ND		240	97	ug/Kg	1	11/12/16	DD	SW8270D	
Bis(2-ethylhexyl)phthalate	120	J	240	100	ug/Kg	1	11/12/16	DD	SW8270D	
Carbazole	ND		170	140	ug/Kg	1	11/12/16	DD	SW8270D	
Chrysene	260		240	120	ug/Kg	1	11/12/16	DD	SW8270D	
Dibenz(a,h)anthracene	ND		170	110	ug/Kg	1	11/12/16	DD	SW8270D	
Dibenzofuran	ND		240	100	ug/Kg	1	11/12/16	DD	SW8270D	
Diethyl phthalate	ND		240	110	ug/Kg	1	11/12/16	DD	SW8270D	
Dimethylphthalate	ND		240	110	ug/Kg	1	11/12/16	DD	SW8270D	
Di-n-butylphthalate	ND		240	93	ug/Kg	1	11/12/16	DD	SW8270D	
Di-n-octylphthalate	ND		240	90	ug/Kg	1	11/12/16	DD	SW8270D	
Fluoranthene	270		240	110	ug/Kg	1	11/12/16	DD	SW8270D	
Fluorene	ND		240	120	ug/Kg	1	11/12/16	DD	SW8270D	
Hexachlorobenzene	ND		170	100	ug/Kg	1	11/12/16	DD	SW8270D	
Hexachlorobutadiene	ND		240	130	ug/Kg	1	11/12/16	DD	SW8270D	
Hexachlorocyclopentadiene	ND		240	110	ug/Kg	1	11/12/16	DD	SW8270D	
Hexachloroethane	ND		170	100	ug/Kg	1	11/12/16	DD	SW8270D	
Indeno(1,2,3-cd)pyrene	130	J	240	120	ug/Kg	1	11/12/16	DD	SW8270D	
Isophorone	ND		170	98	ug/Kg	1	11/12/16	DD	SW8270D	
Naphthalene	ND		240	100	ug/Kg	1	11/12/16	DD	SW8270D	

Project ID: 260 W126TH ST., NY, NY
Client ID: SB2 0-2

Phoenix I.D.: BV81727

Parameter	Result		RL/ PQL	LOD/ MDL	Units	Dilution	Date/Time	By	Reference
Nitrobenzene	ND		170	120	ug/Kg	1	11/12/16	DD	SW8270D
N-Nitrosodimethylamine	ND		240	98	ug/Kg	1	11/12/16	DD	SW8270D
N-Nitrosodi-n-propylamine	ND		170	110	ug/Kg	1	11/12/16	DD	SW8270D
N-Nitrosodiphenylamine	ND		240	130	ug/Kg	1	11/12/16	DD	SW8270D
Pentachloronitrobenzene	ND		240	130	ug/Kg	1	11/12/16	DD	SW8270D
Pentachlorophenol	ND		210	130	ug/Kg	1	11/12/16	DD	SW8270D
Phenanthrene	190	J	240	100	ug/Kg	1	11/12/16	DD	SW8270D
Phenol	ND		240	110	ug/Kg	1	11/12/16	DD	SW8270D
Pyrene	260		240	120	ug/Kg	1	11/12/16	DD	SW8270D
Pyridine	ND		240	86	ug/Kg	1	11/12/16	DD	SW8270D
QA/QC Surrogates									
% 2,4,6-Tribromophenol	47				%	1	11/12/16	DD	30 - 130 %
% 2-Fluorobiphenyl	45				%	1	11/12/16	DD	30 - 130 %
% 2-Fluorophenol	33				%	1	11/12/16	DD	30 - 130 %
% Nitrobenzene-d5	52				%	1	11/12/16	DD	30 - 130 %
% Phenol-d5	43				%	1	11/12/16	DD	30 - 130 %
% Terphenyl-d14	41				%	1	11/12/16	DD	30 - 130 %

1 = This parameter is not certified by NY NELAC for this matrix. NY NELAC does not offer certification for all parameters at this time.
B = Present in blank, no bias suspected.

RL/PQL=Reporting/Practical Quantitation Level (Equivalent to NELAC LOQ, Limit of Quantitation) ND=Not Detected BRL=Below Reporting Level J=Estimated Below RL LOD=Limit of Detection MDL=Method Detection Limit1
QA/QC Surrogates: Surrogates are compounds (preceeded with a %) added by the lab to determine analysis efficiency. Surrogate results(%) listed in the report are not "detected" compounds.

Comments:

Per 1.4.6 of EPA method 8270D, 1,2-Diphenylhydrazine is unstable and readily converts to Azobenzene. Azobenzene is used for the calibration of 1,2-Diphenylhydrazine.

Please be advised that the NY 375 soil criteria for chromium are based on hexavalent chromium and trivalent chromium.

Pesticide Comment:
Due to a matrix interference and/or the presence of a large amount of non-target material in the sample, an elevated RL was reported for the affected compounds.

All soils, solids and sludges are reported on a dry weight basis unless otherwise noted in the sample comments.

S - Laboratory solvent, contamination is possible.

If there are any questions regarding this data, please call Phoenix Client Services at extension 200.
This report must not be reproduced except in full as defined by the attached chain of custody.

Phyllis Shiller, Laboratory Director
November 28, 2016
Reviewed and Released by: Jon Carlson, Project Manager

Environmental Laboratories, Inc.
587 East Middle Turnpike, P.O.Box 370, Manchester, CT 06045
Tel. (860) 645-1102 Fax (860) 645-0823

ACCREDITED IN ACCORDANCE WITH nelac NY # 11301

Analysis Report

November 28, 2016

FOR: Attn: Mr. Charles B. Sosik, P.G.
Environmental Business Consultants
1808 Middle Country Rd
Ridge NY 11961-2406

Sample Information		Custody Information		Date	Time
Matrix:	SOIL	Collected by:		11/10/16	
Location Code:	EBC	Received by:	LB	11/11/16	15:41
Rush Request:	72 Hour	Analyzed by:	see "By" below		
P.O.#:					

Laboratory Data

SDG ID: GBV81727
Phoenix ID: BV81728

Project ID: 260 W126TH ST., NY, NY
Client ID: SB2 6-12

Parameter	Result		RL/ PQL	LOD/ MDL	Units	Dilution	Date/Time	By	Reference	
Silver	ND		0.34	0.34	mg/Kg	1	11/12/16	LK	SW6010C	
Aluminum	7270		34	6.8	mg/Kg	10	11/12/16	LK	SW6010C	
Arsenic	2.90		0.68	0.68	mg/Kg	1	11/12/16	LK	SW6010C	
Barium	142		0.7	0.34	mg/Kg	1	11/12/16	LK	SW6010C	
Beryllium	0.36		0.27	0.14	mg/Kg	1	11/12/16	LK	SW6010C	
Calcium	13300		34	31	mg/Kg	10	11/12/16	LK	SW6010C	
Cadmium	0.39		0.34	0.34	mg/Kg	1	11/12/16	LK	SW6010C	
Cobalt	6.65		0.34	0.34	mg/Kg	1	11/12/16	LK	SW6010C	
Chromium	15.6		0.34	0.34	mg/Kg	1	11/12/16	LK	SW6010C	
Copper	47.8		0.34	0.34	mg/kg	1	11/12/16	LK	SW6010C	
Iron	12600		34	34	mg/Kg	10	11/12/16	LK	SW6010C	
Mercury	0.48		0.03	0.02	mg/Kg	1	11/14/16	RS	SW7471B	
Potassium	1550	N	7	2.6	mg/Kg	1	11/12/16	LK	SW6010C	
Magnesium	3730		3.4	3.4	mg/Kg	1	11/12/16	LK	SW6010C	
Manganese	332		3.4	3.4	mg/Kg	10	11/12/16	LK	SW6010C	
Sodium	852	N	7	2.9	mg/Kg	1	11/12/16	LK	SW6010C	
Nickel	13.4		0.34	0.34	mg/Kg	1	11/12/16	LK	SW6010C	
Lead	189		6.8	3.4	mg/Kg	10	11/12/16	LK	SW6010C	B
Antimony	ND		1.7	1.7	mg/Kg	1	11/12/16	LK	SW6010C	
Selenium	ND		1.4	1.2	mg/Kg	1	11/12/16	LK	SW6010C	
Thallium	ND		1.4	1.4	mg/Kg	1	11/12/16	LK	SW6010C	
Vanadium	23.4		0.34	0.34	mg/Kg	1	11/12/16	LK	SW6010C	
Zinc	75.3		0.7	0.34	mg/Kg	1	11/12/16	LK	SW6010C	
Percent Solid	91				%		11/11/16	W	SW846-%Solid	
Soil Extraction for PCB	Completed						11/11/16	NC/V	SW3545A	
Soil Extraction for Pest	Completed						11/11/16	NC/V	SW3545A	
Soil Extraction for SVOA	Completed						11/11/16	NJ/CKV	SW3545A	
Mercury Digestion	Completed						11/14/16	W/W	SW7471B	

Ver 2

Project ID: 260 W126TH ST., NY, NY
Client ID: SB2 6-12

Phoenix I.D.: BV81728

Parameter	Result	RL/ PQL	LOD/ MDL	Units	Dilution	Date/Time	By	Reference
Total Metals Digest	Completed					11/11/16	X/AG	SW3050B
Field Extraction	Completed					11/10/16		SW5035A
Polychlorinated Biphenyls								
PCB-1016	ND	73	73	ug/Kg	2	11/14/16	AW	SW8082A
PCB-1221	ND	73	73	ug/Kg	2	11/14/16	AW	SW8082A
PCB-1232	ND	73	73	ug/Kg	2	11/14/16	AW	SW8082A
PCB-1242	ND	73	73	ug/Kg	2	11/14/16	AW	SW8082A
PCB-1248	ND	73	73	ug/Kg	2	11/14/16	AW	SW8082A
PCB-1254	ND	73	73	ug/Kg	2	11/14/16	AW	SW8082A
PCB-1260	ND	73	73	ug/Kg	2	11/14/16	AW	SW8082A
PCB-1262	ND	73	73	ug/Kg	2	11/14/16	AW	SW8082A
PCB-1268	ND	73	73	ug/Kg	2	11/14/16	AW	SW8082A
QA/QC Surrogates								
% DCBP	64			%	2	11/14/16	AW	40 - 140 %
% TCMX	78			%	2	11/14/16	AW	40 - 140 %
Pesticides - Soil								
4,4' -DDD	ND	2.2	2.2	ug/Kg	2	11/15/16	CE	SW8081B
4,4' -DDE	ND	2.2	2.2	ug/Kg	2	11/15/16	CE	SW8081B
4,4' -DDT	ND	2.2	2.2	ug/Kg	2	11/15/16	CE	SW8081B
a-BHC	ND	7.3	7.3	ug/Kg	2	11/15/16	CE	SW8081B
a-Chlordane	ND	3.7	3.7	ug/Kg	2	11/15/16	CE	SW8081B
Aldrin	ND	3.7	3.7	ug/Kg	2	11/15/16	CE	SW8081B
b-BHC	ND	7.3	7.3	ug/Kg	2	11/15/16	CE	SW8081B
Chlordane	ND	37	37	ug/Kg	2	11/15/16	CE	SW8081B
d-BHC	ND	7.3	7.3	ug/Kg	2	11/15/16	CE	SW8081B
Dieldrin	ND	3.7	3.7	ug/Kg	2	11/15/16	CE	SW8081B
Endosulfan I	ND	7.3	7.3	ug/Kg	2	11/15/16	CE	SW8081B
Endosulfan II	ND	7.3	7.3	ug/Kg	2	11/15/16	CE	SW8081B
Endosulfan sulfate	ND	7.3	7.3	ug/Kg	2	11/15/16	CE	SW8081B
Endrin	ND	7.3	7.3	ug/Kg	2	11/15/16	CE	SW8081B
Endrin aldehyde	ND	7.3	7.3	ug/Kg	2	11/15/16	CE	SW8081B
Endrin ketone	ND	7.3	7.3	ug/Kg	2	11/15/16	CE	SW8081B
g-BHC	ND	1.5	1.5	ug/Kg	2	11/15/16	CE	SW8081B
g-Chlordane	ND	3.7	3.7	ug/Kg	2	11/15/16	CE	SW8081B
Heptachlor	ND	7.3	7.3	ug/Kg	2	11/15/16	CE	SW8081B
Heptachlor epoxide	ND	7.3	7.3	ug/Kg	2	11/15/16	CE	SW8081B
Methoxychlor	ND	37	37	ug/Kg	2	11/15/16	CE	SW8081B
Toxaphene	ND	150	150	ug/Kg	2	11/15/16	CE	SW8081B
QA/QC Surrogates								
% DCBP	95			%	2	11/15/16	CE	40 - 140 %
% TCMX	76			%	2	11/15/16	CE	40 - 140 %
Volatiles								
1,1,1,2-Tetrachloroethane	ND	3.0	0.59	ug/Kg	1	11/12/16	JLI	SW8260C
1,1,1-Trichloroethane	ND	3.0	0.30	ug/Kg	1	11/12/16	JLI	SW8260C
1,1,2,2-Tetrachloroethane	ND	3.0	0.59	ug/Kg	1	11/12/16	JLI	SW8260C
1,1,2-Trichloroethane	ND	3.0	0.59	ug/Kg	1	11/12/16	JLI	SW8260C
1,1-Dichloroethane	ND	3.0	0.59	ug/Kg	1	11/12/16	JLI	SW8260C

Project ID: 260 W126TH ST., NY, NY
Client ID: SB2 6-12

Phoenix I.D.: BV81728

Parameter	Result		RL/ PQL	LOD/ MDL	Units	Dilution	Date/Time	By	Reference	
1,1-Dichloroethene	ND		3.0	0.30	ug/Kg	1	11/12/16	JLI	SW8260C	
1,1-Dichloropropene	ND		3.0	0.30	ug/Kg	1	11/12/16	JLI	SW8260C	
1,2,3-Trichlorobenzene	ND		3.0	0.59	ug/Kg	1	11/12/16	JLI	SW8260C	
1,2,3-Trichloropropane	ND		3.0	0.30	ug/Kg	1	11/12/16	JLI	SW8260C	
1,2,4-Trichlorobenzene	ND		3.0	0.59	ug/Kg	1	11/12/16	JLI	SW8260C	
1,2,4-Trimethylbenzene	0.31	J	3.0	0.30	ug/Kg	1	11/12/16	JLI	SW8260C	
1,2-Dibromo-3-chloropropane	ND		3.0	0.59	ug/Kg	1	11/12/16	JLI	SW8260C	
1,2-Dibromoethane	ND		3.0	0.30	ug/Kg	1	11/12/16	JLI	SW8260C	
1,2-Dichlorobenzene	ND		3.0	0.30	ug/Kg	1	11/12/16	JLI	SW8260C	
1,2-Dichloroethane	ND		3.0	0.30	ug/Kg	1	11/12/16	JLI	SW8260C	
1,2-Dichloropropane	ND		3.0	0.59	ug/Kg	1	11/12/16	JLI	SW8260C	
1,3,5-Trimethylbenzene	ND		3.0	0.30	ug/Kg	1	11/12/16	JLI	SW8260C	
1,3-Dichlorobenzene	ND		3.0	0.30	ug/Kg	1	11/12/16	JLI	SW8260C	
1,3-Dichloropropane	ND		3.0	0.59	ug/Kg	1	11/12/16	JLI	SW8260C	
1,4-Dichlorobenzene	ND		3.0	0.30	ug/Kg	1	11/12/16	JLI	SW8260C	
2,2-Dichloropropane	ND		3.0	0.30	ug/Kg	1	11/12/16	JLI	SW8260C	
2-Chlorotoluene	ND		3.0	0.59	ug/Kg	1	11/12/16	JLI	SW8260C	
2-Hexanone	ND		15	3.0	ug/Kg	1	11/12/16	JLI	SW8260C	
2-Isopropyltoluene	ND		3.0	0.30	ug/Kg	1	11/12/16	JLI	SW8260C	1
4-Chlorotoluene	ND		3.0	0.30	ug/Kg	1	11/12/16	JLI	SW8260C	
4-Methyl-2-pentanone	ND		15	3.0	ug/Kg	1	11/12/16	JLI	SW8260C	
Acetone	5.7	JS	15	3.0	ug/Kg	1	11/12/16	JLI	SW8260C	
Acrylonitrile	ND		5.9	0.59	ug/Kg	1	11/12/16	JLI	SW8260C	
Benzene	ND		3.0	0.30	ug/Kg	1	11/12/16	JLI	SW8260C	
Bromobenzene	ND		3.0	0.30	ug/Kg	1	11/12/16	JLI	SW8260C	
Bromochloromethane	ND		3.0	0.30	ug/Kg	1	11/12/16	JLI	SW8260C	
Bromodichloromethane	ND		3.0	0.59	ug/Kg	1	11/12/16	JLI	SW8260C	
Bromoform	ND		3.0	0.59	ug/Kg	1	11/12/16	JLI	SW8260C	
Bromomethane	ND		3.0	1.2	ug/Kg	1	11/12/16	JLI	SW8260C	
Carbon Disulfide	ND		3.0	0.59	ug/Kg	1	11/12/16	JLI	SW8260C	
Carbon tetrachloride	ND		3.0	0.59	ug/Kg	1	11/12/16	JLI	SW8260C	
Chlorobenzene	ND		3.0	0.30	ug/Kg	1	11/12/16	JLI	SW8260C	
Chloroethane	ND		3.0	0.30	ug/Kg	1	11/12/16	JLI	SW8260C	
Chloroform	ND		3.0	0.30	ug/Kg	1	11/12/16	JLI	SW8260C	
Chloromethane	ND		3.0	0.59	ug/Kg	1	11/12/16	JLI	SW8260C	
cis-1,2-Dichloroethene	ND		3.0	0.30	ug/Kg	1	11/12/16	JLI	SW8260C	
cis-1,3-Dichloropropene	ND		3.0	0.30	ug/Kg	1	11/12/16	JLI	SW8260C	
Dibromochloromethane	ND		3.0	0.59	ug/Kg	1	11/12/16	JLI	SW8260C	
Dibromomethane	ND		3.0	0.59	ug/Kg	1	11/12/16	JLI	SW8260C	
Dichlorodifluoromethane	ND		3.0	0.30	ug/Kg	1	11/12/16	JLI	SW8260C	
Ethylbenzene	ND		3.0	0.30	ug/Kg	1	11/12/16	JLI	SW8260C	
Hexachlorobutadiene	ND		3.0	0.30	ug/Kg	1	11/12/16	JLI	SW8260C	
Isopropylbenzene	ND		3.0	0.30	ug/Kg	1	11/12/16	JLI	SW8260C	
m&p-Xylene	ND		3.0	0.59	ug/Kg	1	11/12/16	JLI	SW8260C	
Methyl Ethyl Ketone	ND		18	3.0	ug/Kg	1	11/12/16	JLI	SW8260C	
Methyl t-butyl ether (MTBE)	ND		5.9	0.59	ug/Kg	1	11/12/16	JLI	SW8260C	
Methylene chloride	ND		3.0	3.0	ug/Kg	1	11/12/16	JLI	SW8260C	
Naphthalene	ND		3.0	0.59	ug/Kg	1	11/12/16	JLI	SW8260C	
n-Butylbenzene	ND		3.0	0.30	ug/Kg	1	11/12/16	JLI	SW8260C	

Parameter	Result	RL/ PQL	LOD/ MDL	Units	Dilution	Date/Time	By	Reference	
n-Propylbenzene	ND	3.0	0.59	ug/Kg	1	11/12/16	JLI	SW8260C	
o-Xylene	ND	3.0	0.59	ug/Kg	1	11/12/16	JLI	SW8260C	
p-Isopropyltoluene	ND	3.0	0.30	ug/Kg	1	11/12/16	JLI	SW8260C	
sec-Butylbenzene	ND	3.0	0.30	ug/Kg	1	11/12/16	JLI	SW8260C	
Styrene	ND	3.0	0.30	ug/Kg	1	11/12/16	JLI	SW8260C	
tert-Butylbenzene	ND	3.0	0.30	ug/Kg	1	11/12/16	JLI	SW8260C	
Tetrachloroethene	ND	3.0	0.59	ug/Kg	1	11/12/16	JLI	SW8260C	
Tetrahydrofuran (THF)	ND	5.9	1.5	ug/Kg	1	11/12/16	JLI	SW8260C	1
Toluene	ND	3.0	0.30	ug/Kg	1	11/12/16	JLI	SW8260C	
trans-1,2-Dichloroethene	ND	3.0	0.30	ug/Kg	1	11/12/16	JLI	SW8260C	
trans-1,3-Dichloropropene	ND	3.0	0.30	ug/Kg	1	11/12/16	JLI	SW8260C	
trans-1,4-dichloro-2-butene	ND	5.9	1.5	ug/Kg	1	11/12/16	JLI	SW8260C	
Trichloroethene	ND	3.0	0.30	ug/Kg	1	11/12/16	JLI	SW8260C	
Trichlorofluoromethane	ND	3.0	0.59	ug/Kg	1	11/12/16	JLI	SW8260C	
Trichlorotrifluoroethane	ND	3.0	0.30	ug/Kg	1	11/12/16	JLI	SW8260C	
Vinyl chloride	ND	3.0	0.30	ug/Kg	1	11/12/16	JLI	SW8260C	
QA/QC Surrogates									
% 1,2-dichlorobenzene-d4	99			%	1	11/12/16	JLI	70 - 130 %	
% Bromofluorobenzene	101			%	1	11/12/16	JLI	70 - 130 %	
% Dibromofluoromethane	97			%	1	11/12/16	JLI	70 - 130 %	
% Toluene-d8	99			%	1	11/12/16	JLI	70 - 130 %	
1,4-dioxane									
1,4-dioxane	ND	45	24	ug/kg	1	11/12/16	JLI	SW8260C	
QA/QC Surrogates									
% 1,2-dichlorobenzene-d4	99			%	1	11/12/16	JLI	70 - 130 %	
% Bromofluorobenzene	101			%	1	11/12/16	JLI	70 - 130 %	
% Toluene-d8	99			%	1	11/12/16	JLI	70 - 130 %	
Volatiles									
1,1,1,2-Tetrachloroethane	ND	12	0.59	ug/Kg	1	11/12/16	JLI	SW8260C	
Acrolein	ND	12	1.5	ug/Kg	1	11/12/16	JLI	SW8260C	
Acrylonitrile	ND	12	0.30	ug/Kg	1	11/12/16	JLI	SW8260C	
Tert-butyl alcohol	ND	59	12	ug/Kg	1	11/12/16	JLI	SW8260C	
Semivolatiles									
1,2,4,5-Tetrachlorobenzene	ND	250	130	ug/Kg	1	11/11/16	DD	SW8270D	
1,2,4-Trichlorobenzene	ND	250	110	ug/Kg	1	11/11/16	DD	SW8270D	
1,2-Dichlorobenzene	ND	250	100	ug/Kg	1	11/11/16	DD	SW8270D	
1,2-Diphenylhydrazine	ND	250	120	ug/Kg	1	11/11/16	DD	SW8270D	
1,3-Dichlorobenzene	ND	250	110	ug/Kg	1	11/11/16	DD	SW8270D	
1,4-Dichlorobenzene	ND	250	110	ug/Kg	1	11/11/16	DD	SW8270D	
2,4,5-Trichlorophenol	ND	250	200	ug/Kg	1	11/11/16	DD	SW8270D	
2,4,6-Trichlorophenol	ND	180	120	ug/Kg	1	11/11/16	DD	SW8270D	
2,4-Dichlorophenol	ND	180	130	ug/Kg	1	11/11/16	DD	SW8270D	
2,4-Dimethylphenol	ND	250	89	ug/Kg	1	11/11/16	DD	SW8270D	
2,4-Dinitrophenol	ND	250	250	ug/Kg	1	11/11/16	DD	SW8270D	
2,4-Dinitrotoluene	ND	180	140	ug/Kg	1	11/11/16	DD	SW8270D	
2,6-Dinitrotoluene	ND	180	110	ug/Kg	1	11/11/16	DD	SW8270D	
2-Chloronaphthalene	ND	250	100	ug/Kg	1	11/11/16	DD	SW8270D	

Project ID: 260 W126TH ST., NY, NY
Client ID: SB2 6-12

Phoenix I.D.: BV81728

Parameter	Result		RL/ PQL	LOD/ MDL	Units	Dilution	Date/Time	By	Reference	
2-Chlorophenol	ND		250	100	ug/Kg	1	11/11/16	DD	SW8270D	
2-Methylnaphthalene	ND		250	110	ug/Kg	1	11/11/16	DD	SW8270D	
2-Methylphenol (o-cresol)	ND		250	170	ug/Kg	1	11/11/16	DD	SW8270D	
2-Nitroaniline	ND		250	250	ug/Kg	1	11/11/16	DD	SW8270D	
2-Nitrophenol	ND		250	230	ug/Kg	1	11/11/16	DD	SW8270D	
3&4-Methylphenol (m&p-cresol)	ND		250	140	ug/Kg	1	11/11/16	DD	SW8270D	1
3,3'-Dichlorobenzidine	ND		180	170	ug/Kg	1	11/11/16	DD	SW8270D	
3-Nitroaniline	ND		360	720	ug/Kg	1	11/11/16	DD	SW8270D	
4,6-Dinitro-2-methylphenol	ND		220	72	ug/Kg	1	11/11/16	DD	SW8270D	
4-Bromophenyl phenyl ether	ND		250	110	ug/Kg	1	11/11/16	DD	SW8270D	
4-Chloro-3-methylphenol	ND		250	130	ug/Kg	1	11/11/16	DD	SW8270D	
4-Chloroaniline	ND		290	170	ug/Kg	1	11/11/16	DD	SW8270D	
4-Chlorophenyl phenyl ether	ND		250	120	ug/Kg	1	11/11/16	DD	SW8270D	
4-Nitroaniline	ND		360	120	ug/Kg	1	11/11/16	DD	SW8270D	
4-Nitrophenol	ND		360	160	ug/Kg	1	11/11/16	DD	SW8270D	
Acenaphthene	ND		250	110	ug/Kg	1	11/11/16	DD	SW8270D	
Acenaphthylene	ND		250	100	ug/Kg	1	11/11/16	DD	SW8270D	
Acetophenone	ND		250	110	ug/Kg	1	11/11/16	DD	SW8270D	
Aniline	ND		290	290	ug/Kg	1	11/11/16	DD	SW8270D	
Anthracene	ND		250	120	ug/Kg	1	11/11/16	DD	SW8270D	
Benz(a)anthracene	ND		250	120	ug/Kg	1	11/11/16	DD	SW8270D	
Benzidine	ND		360	210	ug/Kg	1	11/11/16	DD	SW8270D	
Benzo(a)pyrene	ND		180	120	ug/Kg	1	11/11/16	DD	SW8270D	
Benzo(b)fluoranthene	ND		250	120	ug/Kg	1	11/11/16	DD	SW8270D	
Benzo(ghi)perylene	ND		250	120	ug/Kg	1	11/11/16	DD	SW8270D	
Benzo(k)fluoranthene	ND		250	120	ug/Kg	1	11/11/16	DD	SW8270D	
Benzoic acid	ND		1800	720	ug/Kg	1	11/11/16	DD	SW8270D	1
Benzyl butyl phthalate	ND		250	93	ug/Kg	1	11/11/16	DD	SW8270D	
Bis(2-chloroethoxy)methane	ND		250	100	ug/Kg	1	11/11/16	DD	SW8270D	
Bis(2-chloroethyl)ether	ND		180	97	ug/Kg	1	11/11/16	DD	SW8270D	
Bis(2-chloroisopropyl)ether	ND		250	100	ug/Kg	1	11/11/16	DD	SW8270D	
Bis(2-ethylhexyl)phthalate	160	J	250	100	ug/Kg	1	11/11/16	DD	SW8270D	
Carbazole	ND		180	140	ug/Kg	1	11/11/16	DD	SW8270D	
Chrysene	150	J	250	120	ug/Kg	1	11/11/16	DD	SW8270D	
Dibenz(a,h)anthracene	ND		180	120	ug/Kg	1	11/11/16	DD	SW8270D	
Dibenzofuran	ND		250	110	ug/Kg	1	11/11/16	DD	SW8270D	
Diethyl phthalate	ND		250	110	ug/Kg	1	11/11/16	DD	SW8270D	
Dimethylphthalate	ND		250	110	ug/Kg	1	11/11/16	DD	SW8270D	
Di-n-butylphthalate	ND		250	96	ug/Kg	1	11/11/16	DD	SW8270D	
Di-n-octylphthalate	ND		250	93	ug/Kg	1	11/11/16	DD	SW8270D	
Fluoranthene	220	J	250	120	ug/Kg	1	11/11/16	DD	SW8270D	
Fluorene	ND		250	120	ug/Kg	1	11/11/16	DD	SW8270D	
Hexachlorobenzene	ND		180	110	ug/Kg	1	11/11/16	DD	SW8270D	
Hexachlorobutadiene	ND		250	130	ug/Kg	1	11/11/16	DD	SW8270D	
Hexachlorocyclopentadiene	ND		250	110	ug/Kg	1	11/11/16	DD	SW8270D	
Hexachloroethane	ND		180	110	ug/Kg	1	11/11/16	DD	SW8270D	
Indeno(1,2,3-cd)pyrene	ND		250	120	ug/Kg	1	11/11/16	DD	SW8270D	
Isophorone	ND		180	100	ug/Kg	1	11/11/16	DD	SW8270D	
Naphthalene	ND		250	100	ug/Kg	1	11/11/16	DD	SW8270D	

Project ID: 260 W126TH ST., NY, NY
Client ID: SB2 6-12

Phoenix I.D.: BV81728

Parameter	Result		RL/ PQL	LOD/ MDL	Units	Dilution	Date/Time	By	Reference
Nitrobenzene	ND		180	130	ug/Kg	1	11/11/16	DD	SW8270D
N-Nitrosodimethylamine	ND		250	100	ug/Kg	1	11/11/16	DD	SW8270D
N-Nitrosodi-n-propylamine	ND		180	120	ug/Kg	1	11/11/16	DD	SW8270D
N-Nitrosodiphenylamine	ND		250	140	ug/Kg	1	11/11/16	DD	SW8270D
Pentachloronitrobenzene	ND		250	130	ug/Kg	1	11/11/16	DD	SW8270D
Pentachlorophenol	ND		220	140	ug/Kg	1	11/11/16	DD	SW8270D
Phenanthrene	270		250	100	ug/Kg	1	11/11/16	DD	SW8270D
Phenol	ND		250	120	ug/Kg	1	11/11/16	DD	SW8270D
Pyrene	210	J	250	120	ug/Kg	1	11/11/16	DD	SW8270D
Pyridine	ND		250	89	ug/Kg	1	11/11/16	DD	SW8270D
QA/QC Surrogates									
% 2,4,6-Tribromophenol	70				%	1	11/11/16	DD	30 - 130 %
% 2-Fluorobiphenyl	62				%	1	11/11/16	DD	30 - 130 %
% 2-Fluorophenol	46				%	1	11/11/16	DD	30 - 130 %
% Nitrobenzene-d5	64				%	1	11/11/16	DD	30 - 130 %
% Phenol-d5	60				%	1	11/11/16	DD	30 - 130 %
% Terphenyl-d14	55				%	1	11/11/16	DD	30 - 130 %

1 = This parameter is not certified by NY NELAC for this matrix. NY NELAC does not offer certification for all parameters at this time.
B = Present in blank, no bias suspected.

RL/PQL=Reporting/Practical Quantitation Level (Equivalent to NELAC LOQ, Limit of Quantitation) ND=Not Detected BRL=Below Reporting Level J=Estimated Below RL LOD=Limit of Detection MDL=Method Detection Limit1
QA/QC Surrogates: Surrogates are compounds (preceeded with a %) added by the lab to determine analysis efficiency. Surrogate results(%) listed in the report are not "detected" compounds.

Comments:

Per 1.4.6 of EPA method 8270D, 1,2-Diphenylhydrazine is unstable and readily converts to Azobenzene. Azobenzene is used for the calibration of 1,2-Diphenylhydrazine.

Please be advised that the NY 375 soil criteria for chromium are based on hexavalent chromium and trivalent chromium.

All soils, solids and sludges are reported on a dry weight basis unless otherwise noted in the sample comments.

S - Laboratory solvent, contamination is possible.

If there are any questions regarding this data, please call Phoenix Client Services at extension 200.
This report must not be reproduced except in full as defined by the attached chain of custody.

Phyllis Shiller, Laboratory Director
November 28, 2016
Reviewed and Released by: Jon Carlson, Project Manager

Environmental Laboratories, Inc.
587 East Middle Turnpike, P.O.Box 370, Manchester, CT 06045
Tel. (860) 645-1102 Fax (860) 645-0823

ACCREDITED IN ACCORDANCE WITH nelac NY # 11301

Analysis Report

November 28, 2016

FOR: Attn: Mr. Charles B. Sosik, P.G.
Environmental Business Consultants
1808 Middle Country Rd
Ridge NY 11961-2406

Sample Information		Custody Information		Date	Time
Matrix:	SOIL	Collected by:		11/10/16	
Location Code:	EBC	Received by:	LB	11/11/16	15:41
Rush Request:	72 Hour	Analyzed by:	see "By" below		
P.O.#:					

Laboratory Data

SDG ID: GBV81727
Phoenix ID: BV81729

Project ID: 260 W126TH ST., NY, NY
Client ID: SB3 0-2

Parameter	Result		RL/ PQL	LOD/ MDL	Units	Dilution	Date/Time	By	Reference	
Silver	ND		0.38	0.38	mg/Kg	1	11/12/16	LK	SW6010C	
Aluminum	9670		38	7.6	mg/Kg	10	11/12/16	LK	SW6010C	
Arsenic	7.95		0.76	0.76	mg/Kg	1	11/12/16	LK	SW6010C	
Barium	901		0.8	0.38	mg/Kg	1	11/12/16	LK	SW6010C	
Beryllium	0.51		0.30	0.15	mg/Kg	1	11/12/16	LK	SW6010C	
Calcium	27700		38	35	mg/Kg	10	11/12/16	LK	SW6010C	
Cadmium	2.27		0.38	0.38	mg/Kg	1	11/12/16	LK	SW6010C	
Cobalt	9.90		0.38	0.38	mg/Kg	1	11/12/16	LK	SW6010C	
Chromium	28.1		0.38	0.38	mg/Kg	1	11/12/16	LK	SW6010C	
Copper	67.4		0.38	0.38	mg/kg	1	11/12/16	LK	SW6010C	
Iron	28700		38	38	mg/Kg	10	11/12/16	LK	SW6010C	
Mercury	0.25		0.03	0.02	mg/Kg	1	11/14/16	RS	SW7471B	
Potassium	1430	N	8	3.0	mg/Kg	1	11/12/16	LK	SW6010C	
Magnesium	7590		38	38	mg/Kg	10	11/12/16	LK	SW6010C	
Manganese	296		3.8	3.8	mg/Kg	10	11/12/16	LK	SW6010C	
Sodium	832	N	8	3.3	mg/Kg	1	11/12/16	LK	SW6010C	
Nickel	36.1		0.38	0.38	mg/Kg	1	11/12/16	LK	SW6010C	
Lead	562		7.6	3.8	mg/Kg	10	11/12/16	LK	SW6010C	B
Antimony	ND		1.9	1.9	mg/Kg	1	11/12/16	LK	SW6010C	
Selenium	ND		1.5	1.3	mg/Kg	1	11/12/16	LK	SW6010C	
Thallium	ND		1.5	1.5	mg/Kg	1	11/12/16	LK	SW6010C	
Vanadium	72.3		0.38	0.38	mg/Kg	1	11/12/16	LK	SW6010C	
Zinc	685		7.6	3.8	mg/Kg	10	11/12/16	LK	SW6010C	
Percent Solid	89				%		11/11/16	W	SW846-%Solid	
Soil Extraction for PCB	Completed						11/11/16	NC/V	SW3545A	
Soil Extraction for Pest	Completed						11/11/16	NC/V	SW3545A	
Soil Extraction for SVOA	Completed						11/11/16	NJ/CKV	SW3545A	
Mercury Digestion	Completed						11/14/16	W/W	SW7471B	

Ver 2

Project ID: 260 W126TH ST., NY, NY
Client ID: SB3 0-2

Phoenix I.D.: BV81729

Parameter	Result	RL/ PQL	LOD/ MDL	Units	Dilution	Date/Time	By	Reference
Total Metals Digest	Completed					11/11/16	X/AG	SW3050B
Field Extraction	Completed					11/10/16		SW5035A
Polychlorinated Biphenyls								
PCB-1016	ND	74	74	ug/Kg	2	11/14/16	AW	SW8082A
PCB-1221	ND	74	74	ug/Kg	2	11/14/16	AW	SW8082A
PCB-1232	ND	74	74	ug/Kg	2	11/14/16	AW	SW8082A
PCB-1242	ND	74	74	ug/Kg	2	11/14/16	AW	SW8082A
PCB-1248	ND	74	74	ug/Kg	2	11/14/16	AW	SW8082A
PCB-1254	ND	74	74	ug/Kg	2	11/14/16	AW	SW8082A
PCB-1260	ND	74	74	ug/Kg	2	11/14/16	AW	SW8082A
PCB-1262	ND	74	74	ug/Kg	2	11/14/16	AW	SW8082A
PCB-1268	ND	74	74	ug/Kg	2	11/14/16	AW	SW8082A
QA/QC Surrogates								
% DCBP	70			%	2	11/14/16	AW	40 - 140 %
% TCMX	67			%	2	11/14/16	AW	40 - 140 %
Pesticides - Soil								
4,4' -DDD	ND	2.2	2.2	ug/Kg	2	11/16/16	CE	SW8081B
4,4' -DDE	22	2.2	2.2	ug/Kg	2	11/16/16	CE	SW8081B
4,4' -DDT	25	2.2	2.2	ug/Kg	2	11/16/16	CE	SW8081B
a-BHC	ND	7.4	7.4	ug/Kg	2	11/16/16	CE	SW8081B
a-Chlordane	ND	3.7	3.7	ug/Kg	2	11/16/16	CE	SW8081B
Aldrin	ND	3.7	3.7	ug/Kg	2	11/16/16	CE	SW8081B
b-BHC	ND	7.4	7.4	ug/Kg	2	11/16/16	CE	SW8081B
Chlordane	ND	37	37	ug/Kg	2	11/16/16	CE	SW8081B
d-BHC	ND	7.4	7.4	ug/Kg	2	11/16/16	CE	SW8081B
Dieldrin	ND	3.7	3.7	ug/Kg	2	11/16/16	CE	SW8081B
Endosulfan I	ND	7.4	7.4	ug/Kg	2	11/16/16	CE	SW8081B
Endosulfan II	ND	7.4	7.4	ug/Kg	2	11/16/16	CE	SW8081B
Endosulfan sulfate	ND	7.4	7.4	ug/Kg	2	11/16/16	CE	SW8081B
Endrin	ND	7.4	7.4	ug/Kg	2	11/16/16	CE	SW8081B
Endrin aldehyde	ND	7.4	7.4	ug/Kg	2	11/16/16	CE	SW8081B
Endrin ketone	ND	7.4	7.4	ug/Kg	2	11/16/16	CE	SW8081B
g-BHC	ND	1.5	1.5	ug/Kg	2	11/16/16	CE	SW8081B
g-Chlordane	ND	3.7	3.7	ug/Kg	2	11/16/16	CE	SW8081B
Heptachlor	ND	7.4	7.4	ug/Kg	2	11/16/16	CE	SW8081B
Heptachlor epoxide	ND	7.4	7.4	ug/Kg	2	11/16/16	CE	SW8081B
Methoxychlor	ND	37	37	ug/Kg	2	11/16/16	CE	SW8081B
Toxaphene	ND	150	150	ug/Kg	2	11/16/16	CE	SW8081B
QA/QC Surrogates								
% DCBP	74			%	2	11/16/16	CE	40 - 140 %
% TCMX	67			%	2	11/16/16	CE	40 - 140 %
Volatiles								
1,1,1,2-Tetrachloroethane	ND	4.4	0.89	ug/Kg	1	11/12/16	JLI	SW8260C
1,1,1-Trichloroethane	ND	4.4	0.44	ug/Kg	1	11/12/16	JLI	SW8260C
1,1,2,2-Tetrachloroethane	ND	4.4	0.89	ug/Kg	1	11/12/16	JLI	SW8260C
1,1,2-Trichloroethane	ND	4.4	0.89	ug/Kg	1	11/12/16	JLI	SW8260C
1,1-Dichloroethane	ND	4.4	0.89	ug/Kg	1	11/12/16	JLI	SW8260C

Project ID: 260 W126TH ST., NY, NY
Client ID: SB3 0-2

Phoenix I.D.: BV81729

Parameter	Result		RL/ PQL	LOD/ MDL	Units	Dilution	Date/Time	By	Reference	
1,1-Dichloroethene	ND		4.4	0.44	ug/Kg	1	11/12/16	JLI	SW8260C	
1,1-Dichloropropene	ND		4.4	0.44	ug/Kg	1	11/12/16	JLI	SW8260C	
1,2,3-Trichlorobenzene	ND		4.4	0.89	ug/Kg	1	11/12/16	JLI	SW8260C	
1,2,3-Trichloropropane	ND		4.4	0.44	ug/Kg	1	11/12/16	JLI	SW8260C	
1,2,4-Trichlorobenzene	ND		4.4	0.89	ug/Kg	1	11/12/16	JLI	SW8260C	
1,2,4-Trimethylbenzene	700		250	25	ug/Kg	50	11/14/16	JLI	SW8260C	
1,2-Dibromo-3-chloropropane	ND		4.4	0.89	ug/Kg	1	11/12/16	JLI	SW8260C	
1,2-Dibromoethane	ND		4.4	0.44	ug/Kg	1	11/12/16	JLI	SW8260C	
1,2-Dichlorobenzene	ND		4.4	0.44	ug/Kg	1	11/12/16	JLI	SW8260C	
1,2-Dichloroethane	ND		4.4	0.44	ug/Kg	1	11/12/16	JLI	SW8260C	
1,2-Dichloropropane	ND		4.4	0.89	ug/Kg	1	11/12/16	JLI	SW8260C	
1,3,5-Trimethylbenzene	7.8		4.4	0.44	ug/Kg	1	11/12/16	JLI	SW8260C	
1,3-Dichlorobenzene	ND		4.4	0.44	ug/Kg	1	11/12/16	JLI	SW8260C	
1,3-Dichloropropane	ND		4.4	0.89	ug/Kg	1	11/12/16	JLI	SW8260C	
1,4-Dichlorobenzene	ND		4.4	0.44	ug/Kg	1	11/12/16	JLI	SW8260C	
2,2-Dichloropropane	ND		4.4	0.44	ug/Kg	1	11/12/16	JLI	SW8260C	
2-Chlorotoluene	ND		4.4	0.89	ug/Kg	1	11/12/16	JLI	SW8260C	
2-Hexanone	ND		22	4.4	ug/Kg	1	11/12/16	JLI	SW8260C	
2-Isopropyltoluene	ND		4.4	0.44	ug/Kg	1	11/12/16	JLI	SW8260C	1
4-Chlorotoluene	ND		4.4	0.44	ug/Kg	1	11/12/16	JLI	SW8260C	
4-Methyl-2-pentanone	ND		22	4.4	ug/Kg	1	11/12/16	JLI	SW8260C	
Acetone	6.7	JS	22	4.4	ug/Kg	1	11/12/16	JLI	SW8260C	
Acrylonitrile	ND		8.9	0.89	ug/Kg	1	11/12/16	JLI	SW8260C	
Benzene	ND		4.4	0.44	ug/Kg	1	11/12/16	JLI	SW8260C	
Bromobenzene	ND		4.4	0.44	ug/Kg	1	11/12/16	JLI	SW8260C	
Bromochloromethane	ND		4.4	0.44	ug/Kg	1	11/12/16	JLI	SW8260C	
Bromodichloromethane	ND		4.4	0.89	ug/Kg	1	11/12/16	JLI	SW8260C	
Bromoform	ND		4.4	0.89	ug/Kg	1	11/12/16	JLI	SW8260C	
Bromomethane	ND		4.4	1.8	ug/Kg	1	11/12/16	JLI	SW8260C	
Carbon Disulfide	ND		4.4	0.89	ug/Kg	1	11/12/16	JLI	SW8260C	
Carbon tetrachloride	ND		4.4	0.89	ug/Kg	1	11/12/16	JLI	SW8260C	
Chlorobenzene	ND		4.4	0.44	ug/Kg	1	11/12/16	JLI	SW8260C	
Chloroethane	ND		4.4	0.44	ug/Kg	1	11/12/16	JLI	SW8260C	
Chloroform	ND		4.4	0.44	ug/Kg	1	11/12/16	JLI	SW8260C	
Chloromethane	ND		4.4	0.89	ug/Kg	1	11/12/16	JLI	SW8260C	
cis-1,2-Dichloroethene	ND		4.4	0.44	ug/Kg	1	11/12/16	JLI	SW8260C	
cis-1,3-Dichloropropene	ND		4.4	0.44	ug/Kg	1	11/12/16	JLI	SW8260C	
Dibromochloromethane	ND		4.4	0.89	ug/Kg	1	11/12/16	JLI	SW8260C	
Dibromomethane	ND		4.4	0.89	ug/Kg	1	11/12/16	JLI	SW8260C	
Dichlorodifluoromethane	ND		4.4	0.44	ug/Kg	1	11/12/16	JLI	SW8260C	
Ethylbenzene	56	J	250	25	ug/Kg	50	11/14/16	JLI	SW8260C	
Hexachlorobutadiene	ND		4.4	0.44	ug/Kg	1	11/12/16	JLI	SW8260C	
Isopropylbenzene	37	J	250	25	ug/Kg	50	11/14/16	JLI	SW8260C	
m&p-Xylene	230	J	250	50	ug/Kg	50	11/14/16	JLI	SW8260C	
Methyl Ethyl Ketone	ND		27	4.4	ug/Kg	1	11/12/16	JLI	SW8260C	
Methyl t-butyl ether (MTBE)	ND		8.9	0.89	ug/Kg	1	11/12/16	JLI	SW8260C	
Methylene chloride	ND		4.4	4.4	ug/Kg	1	11/12/16	JLI	SW8260C	
Naphthalene	260		250	50	ug/Kg	50	11/14/16	JLI	SW8260C	
n-Butylbenzene	130	J	250	25	ug/Kg	50	11/14/16	JLI	SW8260C	

Parameter	Result		RL/ PQL	LOD/ MDL	Units	Dilution	Date/Time	By	Reference	
n-Propylbenzene	100	J	250	50	ug/Kg	50	11/14/16	JLI	SW8260C	
o-Xylene	8.6		4.4	0.89	ug/Kg	1	11/12/16	JLI	SW8260C	
p-Isopropyltoluene	61	J	250	25	ug/Kg	50	11/14/16	JLI	SW8260C	
sec-Butylbenzene	94	J	250	25	ug/Kg	50	11/14/16	JLI	SW8260C	
Styrene	ND		4.4	0.44	ug/Kg	1	11/12/16	JLI	SW8260C	
tert-Butylbenzene	ND		4.4	0.44	ug/Kg	1	11/12/16	JLI	SW8260C	
Tetrachloroethene	ND		4.4	0.89	ug/Kg	1	11/12/16	JLI	SW8260C	
Tetrahydrofuran (THF)	ND		8.9	2.2	ug/Kg	1	11/12/16	JLI	SW8260C	1
Toluene	27	J	250	25	ug/Kg	50	11/14/16	JLI	SW8260C	
trans-1,2-Dichloroethene	ND		4.4	0.44	ug/Kg	1	11/12/16	JLI	SW8260C	
trans-1,3-Dichloropropene	ND		4.4	0.44	ug/Kg	1	11/12/16	JLI	SW8260C	
trans-1,4-dichloro-2-butene	ND		8.9	2.2	ug/Kg	1	11/12/16	JLI	SW8260C	
Trichloroethene	ND		4.4	0.44	ug/Kg	1	11/12/16	JLI	SW8260C	
Trichlorofluoromethane	ND		4.4	0.89	ug/Kg	1	11/12/16	JLI	SW8260C	
Trichlorotrifluoroethane	ND		4.4	0.44	ug/Kg	1	11/12/16	JLI	SW8260C	
Vinyl chloride	ND		4.4	0.44	ug/Kg	1	11/12/16	JLI	SW8260C	
QA/QC Surrogates										
% 1,2-dichlorobenzene-d4	100				%	1	11/12/16	JLI	70 - 130 %	
% Bromofluorobenzene	101				%	1	11/12/16	JLI	70 - 130 %	
% Dibromofluoromethane	98				%	1	11/12/16	JLI	70 - 130 %	
% Toluene-d8	100				%	1	11/12/16	JLI	70 - 130 %	
1,4-dioxane										
1,4-dioxane	ND		67	36	ug/kg	1	11/12/16	JLI	SW8260C	
QA/QC Surrogates										
% 1,2-dichlorobenzene-d4	100				%	1	11/12/16	JLI	70 - 130 %	
% Bromofluorobenzene	101				%	1	11/12/16	JLI	70 - 130 %	
% Toluene-d8	100				%	1	11/12/16	JLI	70 - 130 %	
Volatiles										
1,1,1,2-Tetrachloroethane	ND		18	0.89	ug/Kg	1	11/12/16	JLI	SW8260C	
Acrolein	ND		18	2.2	ug/Kg	1	11/12/16	JLI	SW8260C	
Acrylonitrile	ND		18	0.44	ug/Kg	1	11/12/16	JLI	SW8260C	
Tert-butyl alcohol	ND		89	18	ug/Kg	1	11/12/16	JLI	SW8260C	
Semivolatiles										
1,2,4,5-Tetrachlorobenzene	ND		260	130	ug/Kg	1	11/12/16	DD	SW8270D	
1,2,4-Trichlorobenzene	ND		260	110	ug/Kg	1	11/12/16	DD	SW8270D	
1,2-Dichlorobenzene	ND		260	100	ug/Kg	1	11/12/16	DD	SW8270D	
1,2-Diphenylhydrazine	ND		260	120	ug/Kg	1	11/12/16	DD	SW8270D	
1,3-Dichlorobenzene	ND		260	110	ug/Kg	1	11/12/16	DD	SW8270D	
1,4-Dichlorobenzene	ND		260	110	ug/Kg	1	11/12/16	DD	SW8270D	
2,4,5-Trichlorophenol	ND		260	200	ug/Kg	1	11/12/16	DD	SW8270D	
2,4,6-Trichlorophenol	ND		190	120	ug/Kg	1	11/12/16	DD	SW8270D	
2,4-Dichlorophenol	ND		190	130	ug/Kg	1	11/12/16	DD	SW8270D	
2,4-Dimethylphenol	ND		260	92	ug/Kg	1	11/12/16	DD	SW8270D	
2,4-Dinitrophenol	ND		260	260	ug/Kg	1	11/12/16	DD	SW8270D	
2,4-Dinitrotoluene	ND		190	150	ug/Kg	1	11/12/16	DD	SW8270D	
2,6-Dinitrotoluene	ND		190	120	ug/Kg	1	11/12/16	DD	SW8270D	
2-Chloronaphthalene	ND		260	110	ug/Kg	1	11/12/16	DD	SW8270D	

Project ID: 260 W126TH ST., NY, NY
Client ID: SB3 0-2

Phoenix I.D.: BV81729

Parameter	Result		RL/ PQL	LOD/ MDL	Units	Dilution	Date/Time	By	Reference	
2-Chlorophenol	ND		260	110	ug/Kg	1	11/12/16	DD	SW8270D	
2-Methylnaphthalene	390		260	110	ug/Kg	1	11/12/16	DD	SW8270D	
2-Methylphenol (o-cresol)	ND		260	170	ug/Kg	1	11/12/16	DD	SW8270D	
2-Nitroaniline	ND		260	260	ug/Kg	1	11/12/16	DD	SW8270D	
2-Nitrophenol	ND		260	240	ug/Kg	1	11/12/16	DD	SW8270D	
3&4-Methylphenol (m&p-cresol)	ND		260	150	ug/Kg	1	11/12/16	DD	SW8270D	1
3,3'-Dichlorobenzidine	ND		190	180	ug/Kg	1	11/12/16	DD	SW8270D	
3-Nitroaniline	ND		370	740	ug/Kg	1	11/12/16	DD	SW8270D	
4,6-Dinitro-2-methylphenol	ND		220	74	ug/Kg	1	11/12/16	DD	SW8270D	
4-Bromophenyl phenyl ether	ND		260	110	ug/Kg	1	11/12/16	DD	SW8270D	
4-Chloro-3-methylphenol	ND		260	130	ug/Kg	1	11/12/16	DD	SW8270D	
4-Chloroaniline	ND		300	170	ug/Kg	1	11/12/16	DD	SW8270D	
4-Chlorophenyl phenyl ether	ND		260	120	ug/Kg	1	11/12/16	DD	SW8270D	
4-Nitroaniline	ND		370	120	ug/Kg	1	11/12/16	DD	SW8270D	
4-Nitrophenol	ND		370	170	ug/Kg	1	11/12/16	DD	SW8270D	
Acenaphthene	110	J	260	110	ug/Kg	1	11/12/16	DD	SW8270D	
Acenaphthylene	ND		260	100	ug/Kg	1	11/12/16	DD	SW8270D	
Acetophenone	ND		260	120	ug/Kg	1	11/12/16	DD	SW8270D	
Aniline	ND		300	300	ug/Kg	1	11/12/16	DD	SW8270D	
Anthracene	210	J	260	120	ug/Kg	1	11/12/16	DD	SW8270D	
Benz(a)anthracene	670		260	120	ug/Kg	1	11/12/16	DD	SW8270D	
Benzidine	ND		370	220	ug/Kg	1	11/12/16	DD	SW8270D	
Benzo(a)pyrene	680		190	120	ug/Kg	1	11/12/16	DD	SW8270D	
Benzo(b)fluoranthene	690		260	130	ug/Kg	1	11/12/16	DD	SW8270D	
Benzo(ghi)perylene	420		260	120	ug/Kg	1	11/12/16	DD	SW8270D	
Benzo(k)fluoranthene	650		260	120	ug/Kg	1	11/12/16	DD	SW8270D	
Benzoic acid	ND		1900	740	ug/Kg	1	11/12/16	DD	SW8270D	1
Benzyl butyl phthalate	ND		260	96	ug/Kg	1	11/12/16	DD	SW8270D	
Bis(2-chloroethoxy)methane	ND		260	100	ug/Kg	1	11/12/16	DD	SW8270D	
Bis(2-chloroethyl)ether	ND		190	100	ug/Kg	1	11/12/16	DD	SW8270D	
Bis(2-chloroisopropyl)ether	ND		260	100	ug/Kg	1	11/12/16	DD	SW8270D	
Bis(2-ethylhexyl)phthalate	130	J	260	110	ug/Kg	1	11/12/16	DD	SW8270D	
Carbazole	ND		190	150	ug/Kg	1	11/12/16	DD	SW8270D	
Chrysene	830		260	120	ug/Kg	1	11/12/16	DD	SW8270D	
Dibenz(a,h)anthracene	ND		190	120	ug/Kg	1	11/12/16	DD	SW8270D	
Dibenzofuran	ND		260	110	ug/Kg	1	11/12/16	DD	SW8270D	
Diethyl phthalate	ND		260	120	ug/Kg	1	11/12/16	DD	SW8270D	
Dimethylphthalate	ND		260	120	ug/Kg	1	11/12/16	DD	SW8270D	
Di-n-butylphthalate	ND		260	99	ug/Kg	1	11/12/16	DD	SW8270D	
Di-n-octylphthalate	ND		260	96	ug/Kg	1	11/12/16	DD	SW8270D	
Fluoranthene	1500		260	120	ug/Kg	1	11/12/16	DD	SW8270D	
Fluorene	ND		260	120	ug/Kg	1	11/12/16	DD	SW8270D	
Hexachlorobenzene	ND		190	110	ug/Kg	1	11/12/16	DD	SW8270D	
Hexachlorobutadiene	ND		260	130	ug/Kg	1	11/12/16	DD	SW8270D	
Hexachlorocyclopentadiene	ND		260	110	ug/Kg	1	11/12/16	DD	SW8270D	
Hexachloroethane	ND		190	110	ug/Kg	1	11/12/16	DD	SW8270D	
Indeno(1,2,3-cd)pyrene	490		260	120	ug/Kg	1	11/12/16	DD	SW8270D	
Isophorone	ND		190	100	ug/Kg	1	11/12/16	DD	SW8270D	
Naphthalene	ND		260	110	ug/Kg	1	11/12/16	DD	SW8270D	

Project ID: 260 W126TH ST., NY, NY
Client ID: SB3 0-2

Phoenix I.D.: BV81729

Parameter	Result	RL/ PQL	LOD/ MDL	Units	Dilution	Date/Time	By	Reference
Nitrobenzene	ND	190	130	ug/Kg	1	11/12/16	DD	SW8270D
N-Nitrosodimethylamine	ND	260	100	ug/Kg	1	11/12/16	DD	SW8270D
N-Nitrosodi-n-propylamine	ND	190	120	ug/Kg	1	11/12/16	DD	SW8270D
N-Nitrosodiphenylamine	ND	260	140	ug/Kg	1	11/12/16	DD	SW8270D
Pentachloronitrobenzene	ND	260	140	ug/Kg	1	11/12/16	DD	SW8270D
Pentachlorophenol	ND	220	140	ug/Kg	1	11/12/16	DD	SW8270D
Phenanthrene	1100	260	110	ug/Kg	1	11/12/16	DD	SW8270D
Phenol	ND	260	120	ug/Kg	1	11/12/16	DD	SW8270D
Pyrene	1300	260	130	ug/Kg	1	11/12/16	DD	SW8270D
Pyridine	ND	260	91	ug/Kg	1	11/12/16	DD	SW8270D
QA/QC Surrogates								
% 2,4,6-Tribromophenol	77			%	1	11/12/16	DD	30 - 130 %
% 2-Fluorobiphenyl	70			%	1	11/12/16	DD	30 - 130 %
% 2-Fluorophenol	55			%	1	11/12/16	DD	30 - 130 %
% Nitrobenzene-d5	76			%	1	11/12/16	DD	30 - 130 %
% Phenol-d5	69			%	1	11/12/16	DD	30 - 130 %
% Terphenyl-d14	69			%	1	11/12/16	DD	30 - 130 %

1 = This parameter is not certified by NY NELAC for this matrix. NY NELAC does not offer certification for all parameters at this time.
B = Present in blank, no bias suspected.

RL/PQL=Reporting/Practical Quantitation Level (Equivalent to NELAC LOQ, Limit of Quantitation) ND=Not Detected BRL=Below Reporting Level J=Estimated Below RL LOD=Limit of Detection MDL=Method Detection Limit1
QA/QC Surrogates: Surrogates are compounds (preceeded with a %) added by the lab to determine analysis efficiency. Surrogate results(%) listed in the report are not "detected" compounds.

Comments:

Per 1.4.6 of EPA method 8270D, 1,2-Diphenylhydrazine is unstable and readily converts to Azobenzene. Azobenzene is used for the calibration of 1,2-Diphenylhydrazine.

Please be advised that the NY 375 soil criteria for chromium are based on hexavalent chromium and trivalent chromium.

All soils, solids and sludges are reported on a dry weight basis unless otherwise noted in the sample comments.

S - Laboratory solvent, contamination is possible.

If there are any questions regarding this data, please call Phoenix Client Services at extension 200.
This report must not be reproduced except in full as defined by the attached chain of custody.

Phyllis Shiller, Laboratory Director
November 28, 2016
Reviewed and Released by: Jon Carlson, Project Manager

Environmental Laboratories, Inc.
587 East Middle Turnpike, P.O.Box 370, Manchester, CT 06045
Tel. (860) 645-1102 Fax (860) 645-0823

ACCREDITED IN ACCORDANCE WITH nelac NY # 11301

Analysis Report

November 28, 2016

FOR: Attn: Mr. Charles B. Sosik, P.G.
Environmental Business Consultants
1808 Middle Country Rd
Ridge NY 11961-2406

Sample Information		Custody Information		Date	Time
Matrix:	SOIL	Collected by:		11/10/16	
Location Code:	EBC	Received by:	LB	11/11/16	15:41
Rush Request:	72 Hour	Analyzed by:	see "By" below		
P.O.#:					

Laboratory Data

SDG ID: GBV81727
Phoenix ID: BV81730

Project ID: 260 W126TH ST., NY, NY
Client ID: SB3 10-12

Parameter	Result		RL/ PQL	LOD/ MDL	Units	Dilution	Date/Time	By	Reference	
Silver	ND		0.36	0.36	mg/Kg	1	11/12/16	LK	SW6010C	
Aluminum	7060		33	6.7	mg/Kg	10	11/12/16	LK	SW6010C	
Arsenic	1.78		0.71	0.71	mg/Kg	1	11/12/16	LK	SW6010C	
Barium	154		0.7	0.36	mg/Kg	1	11/12/16	LK	SW6010C	
Beryllium	0.36		0.28	0.14	mg/Kg	1	11/12/16	LK	SW6010C	
Calcium	6860		3.6	3.3	mg/Kg	1	11/12/16	LK	SW6010C	
Cadmium	ND		0.36	0.36	mg/Kg	1	11/12/16	LK	SW6010C	
Cobalt	9.46		0.36	0.36	mg/Kg	1	11/12/16	LK	SW6010C	
Chromium	16.1		0.36	0.36	mg/Kg	1	11/12/16	LK	SW6010C	
Copper	26.1		0.36	0.36	mg/kg	1	11/12/16	LK	SW6010C	
Iron	12400		33	33	mg/Kg	10	11/12/16	LK	SW6010C	
Mercury	0.04		0.03	0.02	mg/Kg	1	11/14/16	RS	SW7471B	
Potassium	1110	N	7	2.8	mg/Kg	1	11/12/16	LK	SW6010C	
Magnesium	4460		33	33	mg/Kg	10	11/12/16	LK	SW6010C	
Manganese	357		3.3	3.3	mg/Kg	10	11/12/16	LK	SW6010C	
Sodium	591	N	7	3.1	mg/Kg	1	11/12/16	LK	SW6010C	
Nickel	34.6		0.36	0.36	mg/Kg	1	11/12/16	LK	SW6010C	
Lead	134		0.7	0.36	mg/Kg	1	11/12/16	LK	SW6010C	B
Antimony	ND		1.8	1.8	mg/Kg	1	11/12/16	LK	SW6010C	
Selenium	ND		1.4	1.2	mg/Kg	1	11/12/16	LK	SW6010C	
Thallium	ND		1.4	1.4	mg/Kg	1	11/12/16	LK	SW6010C	
Vanadium	22.9		0.36	0.36	mg/Kg	1	11/12/16	LK	SW6010C	
Zinc	81.5		0.7	0.36	mg/Kg	1	11/12/16	LK	SW6010C	
Percent Solid	95				%		11/11/16	W	SW846-%Solid	
Soil Extraction for PCB	Completed						11/11/16	NC/V	SW3545A	
Soil Extraction for Pest	Completed						11/11/16	NC/V	SW3545A	
Soil Extraction for SVOA	Completed						11/11/16	NJ/CKV	SW3545A	
Mercury Digestion	Completed						11/14/16	W/W	SW7471B	

Ver 2

Project ID: 260 W126TH ST., NY, NY
Client ID: SB3 10-12

Phoenix I.D.: BV81730

Parameter	Result	RL/ PQL	LOD/ MDL	Units	Dilution	Date/Time	By	Reference
Total Metals Digest	Completed					11/11/16	X/AG	SW3050B
Field Extraction	Completed					11/10/16		SW5035A
Polychlorinated Biphenyls								
PCB-1016	ND	70	70	ug/Kg	2	11/14/16	AW	SW8082A
PCB-1221	ND	70	70	ug/Kg	2	11/14/16	AW	SW8082A
PCB-1232	ND	70	70	ug/Kg	2	11/14/16	AW	SW8082A
PCB-1242	ND	70	70	ug/Kg	2	11/14/16	AW	SW8082A
PCB-1248	ND	70	70	ug/Kg	2	11/14/16	AW	SW8082A
PCB-1254	ND	70	70	ug/Kg	2	11/14/16	AW	SW8082A
PCB-1260	ND	70	70	ug/Kg	2	11/14/16	AW	SW8082A
PCB-1262	ND	70	70	ug/Kg	2	11/14/16	AW	SW8082A
PCB-1268	ND	70	70	ug/Kg	2	11/14/16	AW	SW8082A
QA/QC Surrogates								
% DCBP	66			%	2	11/14/16	AW	40 - 140 %
% TCMX	63			%	2	11/14/16	AW	40 - 140 %
Pesticides - Soil								
4,4' -DDD	ND	2.1	2.1	ug/Kg	2	11/16/16	CE	SW8081B
4,4' -DDE	ND	2.1	2.1	ug/Kg	2	11/16/16	CE	SW8081B
4,4' -DDT	ND	2.1	2.1	ug/Kg	2	11/16/16	CE	SW8081B
a-BHC	ND	7.0	7.0	ug/Kg	2	11/16/16	CE	SW8081B
a-Chlordane	ND	3.5	3.5	ug/Kg	2	11/16/16	CE	SW8081B
Aldrin	ND	3.5	3.5	ug/Kg	2	11/16/16	CE	SW8081B
b-BHC	ND	7.0	7.0	ug/Kg	2	11/16/16	CE	SW8081B
Chlordane	ND	35	35	ug/Kg	2	11/16/16	CE	SW8081B
d-BHC	ND	7.0	7.0	ug/Kg	2	11/16/16	CE	SW8081B
Dieldrin	ND	3.5	3.5	ug/Kg	2	11/16/16	CE	SW8081B
Endosulfan I	ND	7.0	7.0	ug/Kg	2	11/16/16	CE	SW8081B
Endosulfan II	ND	7.0	7.0	ug/Kg	2	11/16/16	CE	SW8081B
Endosulfan sulfate	ND	7.0	7.0	ug/Kg	2	11/16/16	CE	SW8081B
Endrin	ND	7.0	7.0	ug/Kg	2	11/16/16	CE	SW8081B
Endrin aldehyde	ND	7.0	7.0	ug/Kg	2	11/16/16	CE	SW8081B
Endrin ketone	ND	7.0	7.0	ug/Kg	2	11/16/16	CE	SW8081B
g-BHC	ND	1.4	1.4	ug/Kg	2	11/16/16	CE	SW8081B
g-Chlordane	ND	3.5	3.5	ug/Kg	2	11/16/16	CE	SW8081B
Heptachlor	ND	7.0	7.0	ug/Kg	2	11/16/16	CE	SW8081B
Heptachlor epoxide	ND	7.0	7.0	ug/Kg	2	11/16/16	CE	SW8081B
Methoxychlor	ND	35	35	ug/Kg	2	11/16/16	CE	SW8081B
Toxaphene	ND	140	140	ug/Kg	2	11/16/16	CE	SW8081B
QA/QC Surrogates								
% DCBP	60			%	2	11/16/16	CE	40 - 140 %
% TCMX	57			%	2	11/16/16	CE	40 - 140 %
Volatiles								
1,1,1,2-Tetrachloroethane	ND	2.8	0.56	ug/Kg	1	11/12/16	JLI	SW8260C
1,1,1-Trichloroethane	ND	2.8	0.28	ug/Kg	1	11/12/16	JLI	SW8260C
1,1,2,2-Tetrachloroethane	ND	2.8	0.56	ug/Kg	1	11/12/16	JLI	SW8260C
1,1,2-Trichloroethane	ND	2.8	0.56	ug/Kg	1	11/12/16	JLI	SW8260C
1,1-Dichloroethane	ND	2.8	0.56	ug/Kg	1	11/12/16	JLI	SW8260C

Project ID: 260 W126TH ST., NY, NY
Client ID: SB3 10-12

Phoenix I.D.: BV81730

Parameter	Result		RL/ PQL	LOD/ MDL	Units	Dilution	Date/Time	By	Reference	
1,1-Dichloroethene	ND		2.8	0.28	ug/Kg	1	11/12/16	JLI	SW8260C	
1,1-Dichloropropene	ND		2.8	0.28	ug/Kg	1	11/12/16	JLI	SW8260C	
1,2,3-Trichlorobenzene	ND		2.8	0.56	ug/Kg	1	11/12/16	JLI	SW8260C	
1,2,3-Trichloropropane	ND		2.8	0.28	ug/Kg	1	11/12/16	JLI	SW8260C	
1,2,4-Trichlorobenzene	ND		2.8	0.56	ug/Kg	1	11/12/16	JLI	SW8260C	
1,2,4-Trimethylbenzene	ND		2.8	0.28	ug/Kg	1	11/12/16	JLI	SW8260C	
1,2-Dibromo-3-chloropropane	ND		2.8	0.56	ug/Kg	1	11/12/16	JLI	SW8260C	
1,2-Dibromoethane	ND		2.8	0.28	ug/Kg	1	11/12/16	JLI	SW8260C	
1,2-Dichlorobenzene	ND		2.8	0.28	ug/Kg	1	11/12/16	JLI	SW8260C	
1,2-Dichloroethane	ND		2.8	0.28	ug/Kg	1	11/12/16	JLI	SW8260C	
1,2-Dichloropropane	ND		2.8	0.56	ug/Kg	1	11/12/16	JLI	SW8260C	
1,3,5-Trimethylbenzene	ND		2.8	0.28	ug/Kg	1	11/12/16	JLI	SW8260C	
1,3-Dichlorobenzene	ND		2.8	0.28	ug/Kg	1	11/12/16	JLI	SW8260C	
1,3-Dichloropropane	ND		2.8	0.56	ug/Kg	1	11/12/16	JLI	SW8260C	
1,4-Dichlorobenzene	ND		2.8	0.28	ug/Kg	1	11/12/16	JLI	SW8260C	
2,2-Dichloropropane	ND		2.8	0.28	ug/Kg	1	11/12/16	JLI	SW8260C	
2-Chlorotoluene	ND		2.8	0.56	ug/Kg	1	11/12/16	JLI	SW8260C	
2-Hexanone	ND		14	2.8	ug/Kg	1	11/12/16	JLI	SW8260C	
2-Isopropyltoluene	ND		2.8	0.28	ug/Kg	1	11/12/16	JLI	SW8260C	1
4-Chlorotoluene	ND		2.8	0.28	ug/Kg	1	11/12/16	JLI	SW8260C	
4-Methyl-2-pentanone	ND		14	2.8	ug/Kg	1	11/12/16	JLI	SW8260C	
Acetone	6.8	JS	14	2.8	ug/Kg	1	11/12/16	JLI	SW8260C	
Acrylonitrile	ND		5.6	0.56	ug/Kg	1	11/12/16	JLI	SW8260C	
Benzene	ND		2.8	0.28	ug/Kg	1	11/12/16	JLI	SW8260C	
Bromobenzene	ND		2.8	0.28	ug/Kg	1	11/12/16	JLI	SW8260C	
Bromochloromethane	ND		2.8	0.28	ug/Kg	1	11/12/16	JLI	SW8260C	
Bromodichloromethane	ND		2.8	0.56	ug/Kg	1	11/12/16	JLI	SW8260C	
Bromoform	ND		2.8	0.56	ug/Kg	1	11/12/16	JLI	SW8260C	
Bromomethane	ND		2.8	1.1	ug/Kg	1	11/12/16	JLI	SW8260C	
Carbon Disulfide	ND		2.8	0.56	ug/Kg	1	11/12/16	JLI	SW8260C	
Carbon tetrachloride	ND		2.8	0.56	ug/Kg	1	11/12/16	JLI	SW8260C	
Chlorobenzene	ND		2.8	0.28	ug/Kg	1	11/12/16	JLI	SW8260C	
Chloroethane	ND		2.8	0.28	ug/Kg	1	11/12/16	JLI	SW8260C	
Chloroform	ND		2.8	0.28	ug/Kg	1	11/12/16	JLI	SW8260C	
Chloromethane	ND		2.8	0.56	ug/Kg	1	11/12/16	JLI	SW8260C	
cis-1,2-Dichloroethene	ND		2.8	0.28	ug/Kg	1	11/12/16	JLI	SW8260C	
cis-1,3-Dichloropropene	ND		2.8	0.28	ug/Kg	1	11/12/16	JLI	SW8260C	
Dibromochloromethane	ND		2.8	0.56	ug/Kg	1	11/12/16	JLI	SW8260C	
Dibromomethane	ND		2.8	0.56	ug/Kg	1	11/12/16	JLI	SW8260C	
Dichlorodifluoromethane	ND		2.8	0.28	ug/Kg	1	11/12/16	JLI	SW8260C	
Ethylbenzene	ND		2.8	0.28	ug/Kg	1	11/12/16	JLI	SW8260C	
Hexachlorobutadiene	ND		2.8	0.28	ug/Kg	1	11/12/16	JLI	SW8260C	
Isopropylbenzene	ND		2.8	0.28	ug/Kg	1	11/12/16	JLI	SW8260C	
m&p-Xylene	ND		2.8	0.56	ug/Kg	1	11/12/16	JLI	SW8260C	
Methyl Ethyl Ketone	ND		17	2.8	ug/Kg	1	11/12/16	JLI	SW8260C	
Methyl t-butyl ether (MTBE)	ND		5.6	0.56	ug/Kg	1	11/12/16	JLI	SW8260C	
Methylene chloride	ND		2.8	2.8	ug/Kg	1	11/12/16	JLI	SW8260C	
Naphthalene	0.62	J	2.8	0.56	ug/Kg	1	11/12/16	JLI	SW8260C	
n-Butylbenzene	ND		2.8	0.28	ug/Kg	1	11/12/16	JLI	SW8260C	

Parameter	Result	RL/ PQL	LOD/ MDL	Units	Dilution	Date/Time	By	Reference	
n-Propylbenzene	ND	2.8	0.56	ug/Kg	1	11/12/16	JLI	SW8260C	
o-Xylene	ND	2.8	0.56	ug/Kg	1	11/12/16	JLI	SW8260C	
p-Isopropyltoluene	ND	2.8	0.28	ug/Kg	1	11/12/16	JLI	SW8260C	
sec-Butylbenzene	ND	2.8	0.28	ug/Kg	1	11/12/16	JLI	SW8260C	
Styrene	ND	2.8	0.28	ug/Kg	1	11/12/16	JLI	SW8260C	
tert-Butylbenzene	ND	2.8	0.28	ug/Kg	1	11/12/16	JLI	SW8260C	
Tetrachloroethene	ND	2.8	0.56	ug/Kg	1	11/12/16	JLI	SW8260C	
Tetrahydrofuran (THF)	ND	5.6	1.4	ug/Kg	1	11/12/16	JLI	SW8260C	1
Toluene	ND	2.8	0.28	ug/Kg	1	11/12/16	JLI	SW8260C	
trans-1,2-Dichloroethene	ND	2.8	0.28	ug/Kg	1	11/12/16	JLI	SW8260C	
trans-1,3-Dichloropropene	ND	2.8	0.28	ug/Kg	1	11/12/16	JLI	SW8260C	
trans-1,4-dichloro-2-butene	ND	5.6	1.4	ug/Kg	1	11/12/16	JLI	SW8260C	
Trichloroethene	ND	2.8	0.28	ug/Kg	1	11/12/16	JLI	SW8260C	
Trichlorofluoromethane	ND	2.8	0.56	ug/Kg	1	11/12/16	JLI	SW8260C	
Trichlorotrifluoroethane	ND	2.8	0.28	ug/Kg	1	11/12/16	JLI	SW8260C	
Vinyl chloride	ND	2.8	0.28	ug/Kg	1	11/12/16	JLI	SW8260C	
QA/QC Surrogates									
% 1,2-dichlorobenzene-d4	100			%	1	11/12/16	JLI	70 - 130 %	
% Bromofluorobenzene	100			%	1	11/12/16	JLI	70 - 130 %	
% Dibromofluoromethane	98			%	1	11/12/16	JLI	70 - 130 %	
% Toluene-d8	100			%	1	11/12/16	JLI	70 - 130 %	
1,4-dioxane									
1,4-dioxane	ND	42	22	ug/kg	1	11/12/16	JLI	SW8260C	
QA/QC Surrogates									
% 1,2-dichlorobenzene-d4	100			%	1	11/12/16	JLI	70 - 130 %	
% Bromofluorobenzene	100			%	1	11/12/16	JLI	70 - 130 %	
% Toluene-d8	100			%	1	11/12/16	JLI	70 - 130 %	
Volatiles									
1,1,1,2-Tetrachloroethane	ND	11	0.56	ug/Kg	1	11/12/16	JLI	SW8260C	
Acrolein	ND	11	1.4	ug/Kg	1	11/12/16	JLI	SW8260C	
Acrylonitrile	ND	11	0.28	ug/Kg	1	11/12/16	JLI	SW8260C	
Tert-butyl alcohol	ND	56	11	ug/Kg	1	11/12/16	JLI	SW8260C	
Semivolatiles									
1,2,4,5-Tetrachlorobenzene	ND	240	120	ug/Kg	1	11/12/16	DD	SW8270D	
1,2,4-Trichlorobenzene	ND	240	100	ug/Kg	1	11/12/16	DD	SW8270D	
1,2-Dichlorobenzene	ND	240	97	ug/Kg	1	11/12/16	DD	SW8270D	
1,2-Diphenylhydrazine	ND	240	110	ug/Kg	1	11/12/16	DD	SW8270D	
1,3-Dichlorobenzene	ND	240	100	ug/Kg	1	11/12/16	DD	SW8270D	
1,4-Dichlorobenzene	ND	240	100	ug/Kg	1	11/12/16	DD	SW8270D	
2,4,5-Trichlorophenol	ND	240	190	ug/Kg	1	11/12/16	DD	SW8270D	
2,4,6-Trichlorophenol	ND	170	110	ug/Kg	1	11/12/16	DD	SW8270D	
2,4-Dichlorophenol	ND	170	120	ug/Kg	1	11/12/16	DD	SW8270D	
2,4-Dimethylphenol	ND	240	85	ug/Kg	1	11/12/16	DD	SW8270D	
2,4-Dinitrophenol	ND	240	240	ug/Kg	1	11/12/16	DD	SW8270D	
2,4-Dinitrotoluene	ND	170	140	ug/Kg	1	11/12/16	DD	SW8270D	
2,6-Dinitrotoluene	ND	170	110	ug/Kg	1	11/12/16	DD	SW8270D	
2-Chloronaphthalene	ND	240	97	ug/Kg	1	11/12/16	DD	SW8270D	

Project ID: 260 W126TH ST., NY, NY
Client ID: SB3 10-12

Phoenix I.D.: BV81730

Parameter	Result	RL/ PQL	LOD/ MDL	Units	Dilution	Date/Time	By	Reference	
2-Chlorophenol	ND	240	97	ug/Kg	1	11/12/16	DD	SW8270D	
2-Methylnaphthalene	ND	240	100	ug/Kg	1	11/12/16	DD	SW8270D	
2-Methylphenol (o-cresol)	ND	240	160	ug/Kg	1	11/12/16	DD	SW8270D	
2-Nitroaniline	ND	240	240	ug/Kg	1	11/12/16	DD	SW8270D	
2-Nitrophenol	ND	240	220	ug/Kg	1	11/12/16	DD	SW8270D	
3&4-Methylphenol (m&p-cresol)	ND	240	140	ug/Kg	1	11/12/16	DD	SW8270D	1
3,3'-Dichlorobenzidine	ND	170	160	ug/Kg	1	11/12/16	DD	SW8270D	
3-Nitroaniline	ND	340	690	ug/Kg	1	11/12/16	DD	SW8270D	
4,6-Dinitro-2-methylphenol	ND	210	69	ug/Kg	1	11/12/16	DD	SW8270D	
4-Bromophenyl phenyl ether	ND	240	100	ug/Kg	1	11/12/16	DD	SW8270D	
4-Chloro-3-methylphenol	ND	240	120	ug/Kg	1	11/12/16	DD	SW8270D	
4-Chloroaniline	ND	270	160	ug/Kg	1	11/12/16	DD	SW8270D	
4-Chlorophenyl phenyl ether	ND	240	120	ug/Kg	1	11/12/16	DD	SW8270D	
4-Nitroaniline	ND	340	110	ug/Kg	1	11/12/16	DD	SW8270D	
4-Nitrophenol	ND	340	150	ug/Kg	1	11/12/16	DD	SW8270D	
Acenaphthene	ND	240	100	ug/Kg	1	11/12/16	DD	SW8270D	
Acenaphthylene	ND	240	96	ug/Kg	1	11/12/16	DD	SW8270D	
Acetophenone	ND	240	110	ug/Kg	1	11/12/16	DD	SW8270D	
Aniline	ND	270	270	ug/Kg	1	11/12/16	DD	SW8270D	
Anthracene	ND	240	110	ug/Kg	1	11/12/16	DD	SW8270D	
Benz(a)anthracene	ND	240	120	ug/Kg	1	11/12/16	DD	SW8270D	
Benzidine	ND	340	200	ug/Kg	1	11/12/16	DD	SW8270D	
Benzo(a)pyrene	ND	170	110	ug/Kg	1	11/12/16	DD	SW8270D	
Benzo(b)fluoranthene	ND	240	120	ug/Kg	1	11/12/16	DD	SW8270D	
Benzo(ghi)perylene	ND	240	110	ug/Kg	1	11/12/16	DD	SW8270D	
Benzo(k)fluoranthene	ND	240	110	ug/Kg	1	11/12/16	DD	SW8270D	
Benzoic acid	ND	1700	690	ug/Kg	1	11/12/16	DD	SW8270D	1
Benzyl butyl phthalate	ND	240	88	ug/Kg	1	11/12/16	DD	SW8270D	
Bis(2-chloroethoxy)methane	ND	240	95	ug/Kg	1	11/12/16	DD	SW8270D	
Bis(2-chloroethyl)ether	ND	170	93	ug/Kg	1	11/12/16	DD	SW8270D	
Bis(2-chloroisopropyl)ether	ND	240	95	ug/Kg	1	11/12/16	DD	SW8270D	
Bis(2-ethylhexyl)phthalate	ND	240	99	ug/Kg	1	11/12/16	DD	SW8270D	
Carbazole	ND	170	140	ug/Kg	1	11/12/16	DD	SW8270D	
Chrysene	ND	240	120	ug/Kg	1	11/12/16	DD	SW8270D	
Dibenz(a,h)anthracene	ND	170	110	ug/Kg	1	11/12/16	DD	SW8270D	
Dibenzofuran	ND	240	100	ug/Kg	1	11/12/16	DD	SW8270D	
Diethyl phthalate	ND	240	110	ug/Kg	1	11/12/16	DD	SW8270D	
Dimethylphthalate	ND	240	110	ug/Kg	1	11/12/16	DD	SW8270D	
Di-n-butylphthalate	ND	240	91	ug/Kg	1	11/12/16	DD	SW8270D	
Di-n-octylphthalate	ND	240	88	ug/Kg	1	11/12/16	DD	SW8270D	
Fluoranthene	ND	240	110	ug/Kg	1	11/12/16	DD	SW8270D	
Fluorene	ND	240	110	ug/Kg	1	11/12/16	DD	SW8270D	
Hexachlorobenzene	ND	170	100	ug/Kg	1	11/12/16	DD	SW8270D	
Hexachlorobutadiene	ND	240	120	ug/Kg	1	11/12/16	DD	SW8270D	
Hexachlorocyclopentadiene	ND	240	100	ug/Kg	1	11/12/16	DD	SW8270D	
Hexachloroethane	ND	170	100	ug/Kg	1	11/12/16	DD	SW8270D	
Indeno(1,2,3-cd)pyrene	ND	240	110	ug/Kg	1	11/12/16	DD	SW8270D	
Isophorone	ND	170	96	ug/Kg	1	11/12/16	DD	SW8270D	
Naphthalene	ND	240	99	ug/Kg	1	11/12/16	DD	SW8270D	

Project ID: 260 W126TH ST., NY, NY
Client ID: SB3 10-12

Phoenix I.D.: BV81730

Parameter	Result	RL/ PQL	LOD/ MDL	Units	Dilution	Date/Time	By	Reference
Nitrobenzene	ND	170	120	ug/Kg	1	11/12/16	DD	SW8270D
N-Nitrosodimethylamine	ND	240	97	ug/Kg	1	11/12/16	DD	SW8270D
N-Nitrosodi-n-propylamine	ND	170	110	ug/Kg	1	11/12/16	DD	SW8270D
N-Nitrosodiphenylamine	ND	240	130	ug/Kg	1	11/12/16	DD	SW8270D
Pentachloronitrobenzene	ND	240	130	ug/Kg	1	11/12/16	DD	SW8270D
Pentachlorophenol	ND	210	130	ug/Kg	1	11/12/16	DD	SW8270D
Phenanthrene	ND	240	98	ug/Kg	1	11/12/16	DD	SW8270D
Phenol	ND	240	110	ug/Kg	1	11/12/16	DD	SW8270D
Pyrene	ND	240	120	ug/Kg	1	11/12/16	DD	SW8270D
Pyridine	ND	240	84	ug/Kg	1	11/12/16	DD	SW8270D
QA/QC Surrogates								
% 2,4,6-Tribromophenol	88			%	1	11/12/16	DD	30 - 130 %
% 2-Fluorobiphenyl	74			%	1	11/12/16	DD	30 - 130 %
% 2-Fluorophenol	51			%	1	11/12/16	DD	30 - 130 %
% Nitrobenzene-d5	74			%	1	11/12/16	DD	30 - 130 %
% Phenol-d5	67			%	1	11/12/16	DD	30 - 130 %
% Terphenyl-d14	69			%	1	11/12/16	DD	30 - 130 %

1 = This parameter is not certified by NY NELAC for this matrix. NY NELAC does not offer certification for all parameters at this time.
B = Present in blank, no bias suspected.

RL/PQL=Reporting/Practical Quantitation Level (Equivalent to NELAC LOQ, Limit of Quantitation) ND=Not Detected BRL=Below Reporting Level J=Estimated Below RL LOD=Limit of Detection MDL=Method Detection Limit1
QA/QC Surrogates: Surrogates are compounds (preceeded with a %) added by the lab to determine analysis efficiency. Surrogate results(%) listed in the report are not "detected" compounds.

Comments:

Per 1.4.6 of EPA method 8270D, 1,2-Diphenylhydrazine is unstable and readily converts to Azobenzene. Azobenzene is used for the calibration of 1,2-Diphenylhydrazine.

Please be advised that the NY 375 soil criteria for chromium are based on hexavalent chromium and trivalent chromium.

All soils, solids and sludges are reported on a dry weight basis unless otherwise noted in the sample comments.

S - Laboratory solvent, contamination is possible.

If there are any questions regarding this data, please call Phoenix Client Services at extension 200.
This report must not be reproduced except in full as defined by the attached chain of custody.

Phyllis Shiller, Laboratory Director
November 28, 2016
Reviewed and Released by: Jon Carlson, Project Manager

Environmental Laboratories, Inc.
587 East Middle Turnpike, P.O.Box 370, Manchester, CT 06045
Tel. (860) 645-1102 Fax (860) 645-0823

ACCREDITED IN ACCORDANCE WITH nelac NY # 11301

Analysis Report

November 28, 2016

FOR: Attn: Mr. Charles B. Sosik, P.G.
Environmental Business Consultants
1808 Middle Country Rd
Ridge NY 11961-2406

Sample Information		Custody Information		Date	Time
Matrix:	SOIL	Collected by:		11/10/16	
Location Code:	EBC	Received by:	LB	11/11/16	15:41
Rush Request:	72 Hour	Analyzed by:	see "By" below		
P.O.#:					

Laboratory Data

SDG ID: GBV81727
Phoenix ID: BV81731

Project ID: 260 W126TH ST., NY, NY
Client ID: SB4 0-2

Parameter	Result		RL/ PQL	LOD/ MDL	Units	Dilution	Date/Time	By	Reference	
Silver	ND		0.34	0.34	mg/Kg	1	11/12/16	LK	SW6010C	
Aluminum	5520		34	6.9	mg/Kg	10	11/12/16	LK	SW6010C	
Arsenic	6.67		0.69	0.69	mg/Kg	1	11/12/16	LK	SW6010C	
Barium	993		0.7	0.34	mg/Kg	1	11/12/16	LK	SW6010C	
Beryllium	0.34		0.27	0.14	mg/Kg	1	11/12/16	LK	SW6010C	
Calcium	46800		34	32	mg/Kg	10	11/12/16	LK	SW6010C	
Cadmium	1.10		0.34	0.34	mg/Kg	1	11/12/16	LK	SW6010C	
Cobalt	6.51		0.34	0.34	mg/Kg	1	11/12/16	LK	SW6010C	
Chromium	44.1		0.34	0.34	mg/Kg	1	11/12/16	LK	SW6010C	
Copper	36.2		0.34	0.34	mg/kg	1	11/12/16	LK	SW6010C	
Iron	13700		34	34	mg/Kg	10	11/12/16	LK	SW6010C	
Mercury	0.25		0.03	0.02	mg/Kg	1	11/14/16	RS	SW7471B	
Potassium	1210	N	7	2.7	mg/Kg	1	11/12/16	LK	SW6010C	
Magnesium	4490		3.4	3.4	mg/Kg	1	11/12/16	LK	SW6010C	
Manganese	268		3.4	3.4	mg/Kg	10	11/12/16	LK	SW6010C	
Sodium	403	N	7	2.9	mg/Kg	1	11/12/16	LK	SW6010C	
Nickel	228		3.4	3.4	mg/Kg	10	11/12/16	LK	SW6010C	
Lead	642		6.9	3.4	mg/Kg	10	11/12/16	LK	SW6010C	B
Antimony	ND		1.7	1.7	mg/Kg	1	11/12/16	LK	SW6010C	
Selenium	ND		1.4	1.2	mg/Kg	1	11/12/16	LK	SW6010C	
Thallium	ND		1.4	1.4	mg/Kg	1	11/12/16	LK	SW6010C	
Vanadium	36.0		0.34	0.34	mg/Kg	1	11/12/16	LK	SW6010C	
Zinc	664		6.9	3.4	mg/Kg	10	11/12/16	LK	SW6010C	
Percent Solid	89				%		11/11/16	W	SW846-%Solid	
Soil Extraction for PCB	Completed						11/11/16	NC/V	SW3545A	
Soil Extraction for Pest	Completed						11/11/16	NC/V	SW3545A	
Soil Extraction for SVOA	Completed						11/11/16	NJ/CKV	SW3545A	
Mercury Digestion	Completed						11/14/16	W/W	SW7471B	

Ver 2

Project ID: 260 W126TH ST., NY, NY
Client ID: SB4 0-2

Phoenix I.D.: BV81731

Parameter	Result	RL/ PQL	LOD/ MDL	Units	Dilution	Date/Time	By	Reference
Total Metals Digest	Completed					11/11/16	X/AG	SW3050B
Field Extraction	Completed					11/10/16		SW5035A
Polychlorinated Biphenyls								
PCB-1016	ND	74	74	ug/Kg	2	11/14/16	AW	SW8082A
PCB-1221	ND	74	74	ug/Kg	2	11/14/16	AW	SW8082A
PCB-1232	ND	74	74	ug/Kg	2	11/14/16	AW	SW8082A
PCB-1242	ND	74	74	ug/Kg	2	11/14/16	AW	SW8082A
PCB-1248	ND	74	74	ug/Kg	2	11/14/16	AW	SW8082A
PCB-1254	ND	74	74	ug/Kg	2	11/14/16	AW	SW8082A
PCB-1260	ND	74	74	ug/Kg	2	11/14/16	AW	SW8082A
PCB-1262	ND	74	74	ug/Kg	2	11/14/16	AW	SW8082A
PCB-1268	ND	74	74	ug/Kg	2	11/14/16	AW	SW8082A
QA/QC Surrogates								
% DCBP	69			%	2	11/14/16	AW	40 - 140 %
% TCMX	71			%	2	11/14/16	AW	40 - 140 %
Pesticides - Soil								
4,4' -DDD	ND	2.2	2.2	ug/Kg	2	11/16/16	CE	SW8081B
4,4' -DDE	ND	2.2	2.2	ug/Kg	2	11/16/16	CE	SW8081B
4,4' -DDT	ND	2.2	2.2	ug/Kg	2	11/16/16	CE	SW8081B
a-BHC	ND	7.4	7.4	ug/Kg	2	11/16/16	CE	SW8081B
a-Chlordane	ND	3.7	3.7	ug/Kg	2	11/16/16	CE	SW8081B
Aldrin	ND	3.7	3.7	ug/Kg	2	11/16/16	CE	SW8081B
b-BHC	ND	7.4	7.4	ug/Kg	2	11/16/16	CE	SW8081B
Chlordane	ND	37	37	ug/Kg	2	11/16/16	CE	SW8081B
d-BHC	ND	7.4	7.4	ug/Kg	2	11/16/16	CE	SW8081B
Dieldrin	ND	3.7	3.7	ug/Kg	2	11/16/16	CE	SW8081B
Endosulfan I	ND	7.4	7.4	ug/Kg	2	11/16/16	CE	SW8081B
Endosulfan II	ND	7.4	7.4	ug/Kg	2	11/16/16	CE	SW8081B
Endosulfan sulfate	ND	7.4	7.4	ug/Kg	2	11/16/16	CE	SW8081B
Endrin	ND	7.4	7.4	ug/Kg	2	11/16/16	CE	SW8081B
Endrin aldehyde	ND	7.4	7.4	ug/Kg	2	11/16/16	CE	SW8081B
Endrin ketone	ND	7.4	7.4	ug/Kg	2	11/16/16	CE	SW8081B
g-BHC	ND	1.5	1.5	ug/Kg	2	11/16/16	CE	SW8081B
g-Chlordane	ND	3.7	3.7	ug/Kg	2	11/16/16	CE	SW8081B
Heptachlor	ND	7.4	7.4	ug/Kg	2	11/16/16	CE	SW8081B
Heptachlor epoxide	ND	7.4	7.4	ug/Kg	2	11/16/16	CE	SW8081B
Methoxychlor	ND	37	37	ug/Kg	2	11/16/16	CE	SW8081B
Toxaphene	ND	150	150	ug/Kg	2	11/16/16	CE	SW8081B
QA/QC Surrogates								
% DCBP	88			%	2	11/16/16	CE	40 - 140 %
% TCMX	55			%	2	11/16/16	CE	40 - 140 %
Volatiles								
1,1,1,2-Tetrachloroethane	ND	2.9	0.57	ug/Kg	1	11/13/16	JLI	SW8260C
1,1,1-Trichloroethane	ND	2.9	0.29	ug/Kg	1	11/13/16	JLI	SW8260C
1,1,2,2-Tetrachloroethane	ND	2.9	0.57	ug/Kg	1	11/13/16	JLI	SW8260C
1,1,2-Trichloroethane	ND	2.9	0.57	ug/Kg	1	11/13/16	JLI	SW8260C
1,1-Dichloroethane	ND	2.9	0.57	ug/Kg	1	11/13/16	JLI	SW8260C

Project ID: 260 W126TH ST., NY, NY
Client ID: SB4 0-2

Phoenix I.D.: BV81731

Parameter	Result		RL/ PQL	LOD/ MDL	Units	Dilution	Date/Time	By	Reference	
1,1-Dichloroethene	ND		2.9	0.29	ug/Kg	1	11/13/16	JLI	SW8260C	
1,1-Dichloropropene	ND		2.9	0.29	ug/Kg	1	11/13/16	JLI	SW8260C	
1,2,3-Trichlorobenzene	ND		2.9	0.57	ug/Kg	1	11/13/16	JLI	SW8260C	
1,2,3-Trichloropropane	ND		2.9	0.29	ug/Kg	1	11/13/16	JLI	SW8260C	
1,2,4-Trichlorobenzene	ND		2.9	0.57	ug/Kg	1	11/13/16	JLI	SW8260C	
1,2,4-Trimethylbenzene	ND		2.9	0.29	ug/Kg	1	11/13/16	JLI	SW8260C	
1,2-Dibromo-3-chloropropane	ND		2.9	0.57	ug/Kg	1	11/13/16	JLI	SW8260C	
1,2-Dibromoethane	ND		2.9	0.29	ug/Kg	1	11/13/16	JLI	SW8260C	
1,2-Dichlorobenzene	ND		2.9	0.29	ug/Kg	1	11/13/16	JLI	SW8260C	
1,2-Dichloroethane	ND		2.9	0.29	ug/Kg	1	11/13/16	JLI	SW8260C	
1,2-Dichloropropane	ND		2.9	0.57	ug/Kg	1	11/13/16	JLI	SW8260C	
1,3,5-Trimethylbenzene	ND		2.9	0.29	ug/Kg	1	11/13/16	JLI	SW8260C	
1,3-Dichlorobenzene	ND		2.9	0.29	ug/Kg	1	11/13/16	JLI	SW8260C	
1,3-Dichloropropane	ND		2.9	0.57	ug/Kg	1	11/13/16	JLI	SW8260C	
1,4-Dichlorobenzene	ND		2.9	0.29	ug/Kg	1	11/13/16	JLI	SW8260C	
2,2-Dichloropropane	ND		2.9	0.29	ug/Kg	1	11/13/16	JLI	SW8260C	
2-Chlorotoluene	ND		2.9	0.57	ug/Kg	1	11/13/16	JLI	SW8260C	
2-Hexanone	ND		14	2.9	ug/Kg	1	11/13/16	JLI	SW8260C	
2-Isopropyltoluene	ND		2.9	0.29	ug/Kg	1	11/13/16	JLI	SW8260C	1
4-Chlorotoluene	ND		2.9	0.29	ug/Kg	1	11/13/16	JLI	SW8260C	
4-Methyl-2-pentanone	ND		14	2.9	ug/Kg	1	11/13/16	JLI	SW8260C	
Acetone	3.1	JS	14	2.9	ug/Kg	1	11/13/16	JLI	SW8260C	
Acrylonitrile	ND		5.7	0.57	ug/Kg	1	11/13/16	JLI	SW8260C	
Benzene	ND		2.9	0.29	ug/Kg	1	11/13/16	JLI	SW8260C	
Bromobenzene	ND		2.9	0.29	ug/Kg	1	11/13/16	JLI	SW8260C	
Bromochloromethane	ND		2.9	0.29	ug/Kg	1	11/13/16	JLI	SW8260C	
Bromodichloromethane	ND		2.9	0.57	ug/Kg	1	11/13/16	JLI	SW8260C	
Bromoform	ND		2.9	0.57	ug/Kg	1	11/13/16	JLI	SW8260C	
Bromomethane	ND		2.9	1.1	ug/Kg	1	11/13/16	JLI	SW8260C	
Carbon Disulfide	ND		2.9	0.57	ug/Kg	1	11/13/16	JLI	SW8260C	
Carbon tetrachloride	ND		2.9	0.57	ug/Kg	1	11/13/16	JLI	SW8260C	
Chlorobenzene	ND		2.9	0.29	ug/Kg	1	11/13/16	JLI	SW8260C	
Chloroethane	ND		2.9	0.29	ug/Kg	1	11/13/16	JLI	SW8260C	
Chloroform	ND		2.9	0.29	ug/Kg	1	11/13/16	JLI	SW8260C	
Chloromethane	ND		2.9	0.57	ug/Kg	1	11/13/16	JLI	SW8260C	
cis-1,2-Dichloroethene	ND		2.9	0.29	ug/Kg	1	11/13/16	JLI	SW8260C	
cis-1,3-Dichloropropene	ND		2.9	0.29	ug/Kg	1	11/13/16	JLI	SW8260C	
Dibromochloromethane	ND		2.9	0.57	ug/Kg	1	11/13/16	JLI	SW8260C	
Dibromomethane	ND		2.9	0.57	ug/Kg	1	11/13/16	JLI	SW8260C	
Dichlorodifluoromethane	ND		2.9	0.29	ug/Kg	1	11/13/16	JLI	SW8260C	
Ethylbenzene	ND		2.9	0.29	ug/Kg	1	11/13/16	JLI	SW8260C	
Hexachlorobutadiene	ND		2.9	0.29	ug/Kg	1	11/13/16	JLI	SW8260C	
Isopropylbenzene	ND		2.9	0.29	ug/Kg	1	11/13/16	JLI	SW8260C	
m&p-Xylene	ND		2.9	0.57	ug/Kg	1	11/13/16	JLI	SW8260C	
Methyl Ethyl Ketone	ND		17	2.9	ug/Kg	1	11/13/16	JLI	SW8260C	
Methyl t-butyl ether (MTBE)	ND		5.7	0.57	ug/Kg	1	11/13/16	JLI	SW8260C	
Methylene chloride	ND		2.9	2.9	ug/Kg	1	11/13/16	JLI	SW8260C	
Naphthalene	ND		2.9	0.57	ug/Kg	1	11/13/16	JLI	SW8260C	
n-Butylbenzene	ND		2.9	0.29	ug/Kg	1	11/13/16	JLI	SW8260C	

Project ID: 260 W126TH ST., NY, NY
Client ID: SB4 0-2

Phoenix I.D.: BV81731

Parameter	Result	RL/ PQL	LOD/ MDL	Units	Dilution	Date/Time	By	Reference	
n-Propylbenzene	ND	2.9	0.57	ug/Kg	1	11/13/16	JLI	SW8260C	
o-Xylene	ND	2.9	0.57	ug/Kg	1	11/13/16	JLI	SW8260C	
p-Isopropyltoluene	ND	2.9	0.29	ug/Kg	1	11/13/16	JLI	SW8260C	
sec-Butylbenzene	ND	2.9	0.29	ug/Kg	1	11/13/16	JLI	SW8260C	
Styrene	ND	2.9	0.29	ug/Kg	1	11/13/16	JLI	SW8260C	
tert-Butylbenzene	ND	2.9	0.29	ug/Kg	1	11/13/16	JLI	SW8260C	
Tetrachloroethene	ND	2.9	0.57	ug/Kg	1	11/13/16	JLI	SW8260C	
Tetrahydrofuran (THF)	ND	5.7	1.4	ug/Kg	1	11/13/16	JLI	SW8260C	1
Toluene	ND	2.9	0.29	ug/Kg	1	11/13/16	JLI	SW8260C	
trans-1,2-Dichloroethene	ND	2.9	0.29	ug/Kg	1	11/13/16	JLI	SW8260C	
trans-1,3-Dichloropropene	ND	2.9	0.29	ug/Kg	1	11/13/16	JLI	SW8260C	
trans-1,4-dichloro-2-butene	ND	5.7	1.4	ug/Kg	1	11/13/16	JLI	SW8260C	
Trichloroethene	ND	2.9	0.29	ug/Kg	1	11/13/16	JLI	SW8260C	
Trichlorofluoromethane	ND	2.9	0.57	ug/Kg	1	11/13/16	JLI	SW8260C	
Trichlorotrifluoroethane	ND	2.9	0.29	ug/Kg	1	11/13/16	JLI	SW8260C	
Vinyl chloride	ND	2.9	0.29	ug/Kg	1	11/13/16	JLI	SW8260C	
QA/QC Surrogates									
% 1,2-dichlorobenzene-d4	102			%	1	11/13/16	JLI	70 - 130 %	
% Bromofluorobenzene	95			%	1	11/13/16	JLI	70 - 130 %	
% Dibromofluoromethane	96			%	1	11/13/16	JLI	70 - 130 %	
% Toluene-d8	100			%	1	11/13/16	JLI	70 - 130 %	
1,4-dioxane									
1,4-dioxane	ND	43	23	ug/kg	1	11/13/16	JLI	SW8260C	
QA/QC Surrogates									
% 1,2-dichlorobenzene-d4	102			%	1	11/13/16	JLI	70 - 130 %	
% Bromofluorobenzene	95			%	1	11/13/16	JLI	70 - 130 %	
% Toluene-d8	100			%	1	11/13/16	JLI	70 - 130 %	
Volatiles									
1,1,1,2-Tetrachloroethane	ND	11	0.57	ug/Kg	1	11/13/16	JLI	SW8260C	
Acrolein	ND	11	1.4	ug/Kg	1	11/13/16	JLI	SW8260C	
Acrylonitrile	ND	11	0.29	ug/Kg	1	11/13/16	JLI	SW8260C	
Tert-butyl alcohol	ND	57	11	ug/Kg	1	11/13/16	JLI	SW8260C	
Semivolatiles									
1,2,4,5-Tetrachlorobenzene	ND	250	130	ug/Kg	1	11/11/16	DD	SW8270D	
1,2,4-Trichlorobenzene	ND	250	110	ug/Kg	1	11/11/16	DD	SW8270D	
1,2-Dichlorobenzene	ND	250	100	ug/Kg	1	11/11/16	DD	SW8270D	
1,2-Diphenylhydrazine	ND	250	120	ug/Kg	1	11/11/16	DD	SW8270D	
1,3-Dichlorobenzene	ND	250	110	ug/Kg	1	11/11/16	DD	SW8270D	
1,4-Dichlorobenzene	ND	250	110	ug/Kg	1	11/11/16	DD	SW8270D	
2,4,5-Trichlorophenol	ND	250	200	ug/Kg	1	11/11/16	DD	SW8270D	
2,4,6-Trichlorophenol	ND	180	120	ug/Kg	1	11/11/16	DD	SW8270D	
2,4-Dichlorophenol	ND	180	130	ug/Kg	1	11/11/16	DD	SW8270D	
2,4-Dimethylphenol	ND	250	90	ug/Kg	1	11/11/16	DD	SW8270D	
2,4-Dinitrophenol	ND	250	250	ug/Kg	1	11/11/16	DD	SW8270D	
2,4-Dinitrotoluene	ND	180	140	ug/Kg	1	11/11/16	DD	SW8270D	
2,6-Dinitrotoluene	ND	180	110	ug/Kg	1	11/11/16	DD	SW8270D	
2-Chloronaphthalene	ND	250	100	ug/Kg	1	11/11/16	DD	SW8270D	

Project ID: 260 W126TH ST., NY, NY
Client ID: SB4 0-2

Phoenix I.D.: BV81731

Parameter	Result		RL/ PQL	LOD/ MDL	Units	Dilution	Date/Time	By	Reference	
2-Chlorophenol	ND		250	100	ug/Kg	1	11/11/16	DD	SW8270D	
2-Methylnaphthalene	ND		250	110	ug/Kg	1	11/11/16	DD	SW8270D	
2-Methylphenol (o-cresol)	ND		250	170	ug/Kg	1	11/11/16	DD	SW8270D	
2-Nitroaniline	ND		250	250	ug/Kg	1	11/11/16	DD	SW8270D	
2-Nitrophenol	ND		250	230	ug/Kg	1	11/11/16	DD	SW8270D	
3&4-Methylphenol (m&p-cresol)	ND		250	140	ug/Kg	1	11/11/16	DD	SW8270D	1
3,3'-Dichlorobenzidine	ND		180	170	ug/Kg	1	11/11/16	DD	SW8270D	
3-Nitroaniline	ND		360	720	ug/Kg	1	11/11/16	DD	SW8270D	
4,6-Dinitro-2-methylphenol	ND		220	72	ug/Kg	1	11/11/16	DD	SW8270D	
4-Bromophenyl phenyl ether	ND		250	110	ug/Kg	1	11/11/16	DD	SW8270D	
4-Chloro-3-methylphenol	ND		250	130	ug/Kg	1	11/11/16	DD	SW8270D	
4-Chloroaniline	ND		290	170	ug/Kg	1	11/11/16	DD	SW8270D	
4-Chlorophenyl phenyl ether	ND		250	120	ug/Kg	1	11/11/16	DD	SW8270D	
4-Nitroaniline	ND		360	120	ug/Kg	1	11/11/16	DD	SW8270D	
4-Nitrophenol	ND		360	160	ug/Kg	1	11/11/16	DD	SW8270D	
Acenaphthene	ND		250	110	ug/Kg	1	11/11/16	DD	SW8270D	
Acenaphthylene	ND		250	100	ug/Kg	1	11/11/16	DD	SW8270D	
Acetophenone	ND		250	110	ug/Kg	1	11/11/16	DD	SW8270D	
Aniline	ND		290	290	ug/Kg	1	11/11/16	DD	SW8270D	
Anthracene	ND		250	120	ug/Kg	1	11/11/16	DD	SW8270D	
Benz(a)anthracene	280		250	120	ug/Kg	1	11/11/16	DD	SW8270D	
Benzidine	ND		360	210	ug/Kg	1	11/11/16	DD	SW8270D	
Benzo(a)pyrene	300		180	120	ug/Kg	1	11/11/16	DD	SW8270D	
Benzo(b)fluoranthene	250	J	250	120	ug/Kg	1	11/11/16	DD	SW8270D	
Benzo(ghi)perylene	160	J	250	120	ug/Kg	1	11/11/16	DD	SW8270D	
Benzo(k)fluoranthene	270		250	120	ug/Kg	1	11/11/16	DD	SW8270D	
Benzoic acid	ND		1800	720	ug/Kg	1	11/11/16	DD	SW8270D	1
Benzyl butyl phthalate	ND		250	94	ug/Kg	1	11/11/16	DD	SW8270D	
Bis(2-chloroethoxy)methane	ND		250	100	ug/Kg	1	11/11/16	DD	SW8270D	
Bis(2-chloroethyl)ether	ND		180	98	ug/Kg	1	11/11/16	DD	SW8270D	
Bis(2-chloroisopropyl)ether	ND		250	100	ug/Kg	1	11/11/16	DD	SW8270D	
Bis(2-ethylhexyl)phthalate	ND		250	100	ug/Kg	1	11/11/16	DD	SW8270D	
Carbazole	ND		180	140	ug/Kg	1	11/11/16	DD	SW8270D	
Chrysene	310		250	120	ug/Kg	1	11/11/16	DD	SW8270D	
Dibenz(a,h)anthracene	ND		180	120	ug/Kg	1	11/11/16	DD	SW8270D	
Dibenzofuran	ND		250	110	ug/Kg	1	11/11/16	DD	SW8270D	
Diethyl phthalate	ND		250	110	ug/Kg	1	11/11/16	DD	SW8270D	
Dimethylphthalate	ND		250	110	ug/Kg	1	11/11/16	DD	SW8270D	
Di-n-butylphthalate	ND		250	96	ug/Kg	1	11/11/16	DD	SW8270D	
Di-n-octylphthalate	ND		250	94	ug/Kg	1	11/11/16	DD	SW8270D	
Fluoranthene	410		250	120	ug/Kg	1	11/11/16	DD	SW8270D	
Fluorene	ND		250	120	ug/Kg	1	11/11/16	DD	SW8270D	
Hexachlorobenzene	ND		180	110	ug/Kg	1	11/11/16	DD	SW8270D	
Hexachlorobutadiene	ND		250	130	ug/Kg	1	11/11/16	DD	SW8270D	
Hexachlorocyclopentadiene	ND		250	110	ug/Kg	1	11/11/16	DD	SW8270D	
Hexachloroethane	ND		180	110	ug/Kg	1	11/11/16	DD	SW8270D	
Indeno(1,2,3-cd)pyrene	180	J	250	120	ug/Kg	1	11/11/16	DD	SW8270D	
Isophorone	ND		180	100	ug/Kg	1	11/11/16	DD	SW8270D	
Naphthalene	ND		250	100	ug/Kg	1	11/11/16	DD	SW8270D	

Project ID: 260 W126TH ST., NY, NY
Client ID: SB4 0-2

Phoenix I.D.: BV81731

Parameter	Result	RL/ PQL	LOD/ MDL	Units	Dilution	Date/Time	By	Reference
Nitrobenzene	ND	180	130	ug/Kg	1	11/11/16	DD	SW8270D
N-Nitrosodimethylamine	ND	250	100	ug/Kg	1	11/11/16	DD	SW8270D
N-Nitrosodi-n-propylamine	ND	180	120	ug/Kg	1	11/11/16	DD	SW8270D
N-Nitrosodiphenylamine	ND	250	140	ug/Kg	1	11/11/16	DD	SW8270D
Pentachloronitrobenzene	ND	250	130	ug/Kg	1	11/11/16	DD	SW8270D
Pentachlorophenol	ND	220	140	ug/Kg	1	11/11/16	DD	SW8270D
Phenanthrene	380	250	100	ug/Kg	1	11/11/16	DD	SW8270D
Phenol	ND	250	120	ug/Kg	1	11/11/16	DD	SW8270D
Pyrene	400	250	120	ug/Kg	1	11/11/16	DD	SW8270D
Pyridine	ND	250	89	ug/Kg	1	11/11/16	DD	SW8270D
QA/QC Surrogates								
% 2,4,6-Tribromophenol	78			%	1	11/11/16	DD	30 - 130 %
% 2-Fluorobiphenyl	67			%	1	11/11/16	DD	30 - 130 %
% 2-Fluorophenol	50			%	1	11/11/16	DD	30 - 130 %
% Nitrobenzene-d5	71			%	1	11/11/16	DD	30 - 130 %
% Phenol-d5	64			%	1	11/11/16	DD	30 - 130 %
% Terphenyl-d14	58			%	1	11/11/16	DD	30 - 130 %

1 = This parameter is not certified by NY NELAC for this matrix. NY NELAC does not offer certification for all parameters at this time.
B = Present in blank, no bias suspected.

RL/PQL=Reporting/Practical Quantitation Level (Equivalent to NELAC LOQ, Limit of Quantitation) ND=Not Detected BRL=Below Reporting Level J=Estimated Below RL LOD=Limit of Detection MDL=Method Detection Limit1
QA/QC Surrogates: Surrogates are compounds (preceeded with a %) added by the lab to determine analysis efficiency. Surrogate results(%) listed in the report are not "detected" compounds.

Comments:

Per 1.4.6 of EPA method 8270D, 1,2-Diphenylhydrazine is unstable and readily converts to Azobenzene. Azobenzene is used for the calibration of 1,2-Diphenylhydrazine.

Please be advised that the NY 375 soil criteria for chromium are based on hexavalent chromium and trivalent chromium.

All soils, solids and sludges are reported on a dry weight basis unless otherwise noted in the sample comments.

S - Laboratory solvent, contamination is possible.

If there are any questions regarding this data, please call Phoenix Client Services at extension 200.
This report must not be reproduced except in full as defined by the attached chain of custody.

Phyllis Shiller, Laboratory Director
November 28, 2016
Reviewed and Released by: Jon Carlson, Project Manager

Environmental Laboratories, Inc.
587 East Middle Turnpike, P.O.Box 370, Manchester, CT 06045
Tel. (860) 645-1102 Fax (860) 645-0823

ACCREDITED IN ACCORDANCE WITH nelac NY # 11301

Analysis Report

November 28, 2016

FOR: Attn: Mr. Charles B. Sosik, P.G.
Environmental Business Consultants
1808 Middle Country Rd
Ridge NY 11961-2406

Sample Information		Custody Information		Date	Time
Matrix:	SOIL	Collected by:		11/10/16	
Location Code:	EBC	Received by:	LB	11/11/16	15:41
Rush Request:	72 Hour	Analyzed by:	see "By" below		
P.O.#:					

Laboratory Data

SDG ID: GBV81727
Phoenix ID: BV81732

Project ID: 260 W126TH ST., NY, NY
Client ID: SB4 10-12

Parameter	Result		RL/ PQL	LOD/ MDL	Units	Dilution	Date/Time	By	Reference	
Silver	ND		0.36	0.36	mg/Kg	1	11/12/16	LK	SW6010C	
Aluminum	9110		36	7.2	mg/Kg	10	11/12/16	LK	SW6010C	
Arsenic	5.65		0.72	0.72	mg/Kg	1	11/12/16	LK	SW6010C	
Barium	394		0.7	0.36	mg/Kg	1	11/12/16	LK	SW6010C	
Beryllium	0.33		0.29	0.14	mg/Kg	1	11/12/16	LK	SW6010C	
Calcium	25900		36	33	mg/Kg	10	11/12/16	LK	SW6010C	
Cadmium	0.65		0.36	0.36	mg/Kg	1	11/12/16	LK	SW6010C	
Cobalt	8.82		0.36	0.36	mg/Kg	1	11/12/16	LK	SW6010C	
Chromium	30.2		0.36	0.36	mg/Kg	1	11/12/16	LK	SW6010C	
Copper	45.1		0.36	0.36	mg/kg	1	11/12/16	LK	SW6010C	
Iron	14700		36	36	mg/Kg	10	11/12/16	LK	SW6010C	
Mercury	0.16		0.03	0.02	mg/Kg	1	11/14/16	RS	SW7471B	
Potassium	1290	N	7	2.8	mg/Kg	1	11/12/16	LK	SW6010C	
Magnesium	4080		3.6	3.6	mg/Kg	1	11/12/16	LK	SW6010C	
Manganese	357		3.6	3.6	mg/Kg	10	11/12/16	LK	SW6010C	
Sodium	1020	N	7	3.1	mg/Kg	1	11/12/16	LK	SW6010C	
Nickel	67.7		0.36	0.36	mg/Kg	1	11/12/16	LK	SW6010C	
Lead	247		7.2	3.6	mg/Kg	10	11/12/16	LK	SW6010C	B
Antimony	ND		1.8	1.8	mg/Kg	1	11/12/16	LK	SW6010C	
Selenium	ND		1.4	1.2	mg/Kg	1	11/12/16	LK	SW6010C	
Thallium	ND		1.4	1.4	mg/Kg	1	11/12/16	LK	SW6010C	
Vanadium	31.4		0.36	0.36	mg/Kg	1	11/12/16	LK	SW6010C	
Zinc	260		7.2	3.6	mg/Kg	10	11/12/16	LK	SW6010C	
Percent Solid	92				%		11/11/16	W	SW846-%Solid	
Soil Extraction for PCB	Completed						11/11/16	NC/V	SW3545A	
Soil Extraction for Pest	Completed						11/11/16	NC/V	SW3545A	
Soil Extraction for SVOA	Completed						11/11/16	NJ/CKV	SW3545A	
Mercury Digestion	Completed						11/14/16	W/W	SW7471B	

Ver 2

Project ID: 260 W126TH ST., NY, NY
Client ID: SB4 10-12

Phoenix I.D.: BV81732

Parameter	Result	RL/ PQL	LOD/ MDL	Units	Dilution	Date/Time	By	Reference
Total Metals Digest	Completed					11/11/16	X/AG	SW3050B
Field Extraction	Completed					11/10/16		SW5035A
Polychlorinated Biphenyls								
PCB-1016	ND	72	72	ug/Kg	2	11/14/16	AW	SW8082A
PCB-1221	ND	72	72	ug/Kg	2	11/14/16	AW	SW8082A
PCB-1232	ND	72	72	ug/Kg	2	11/14/16	AW	SW8082A
PCB-1242	ND	72	72	ug/Kg	2	11/14/16	AW	SW8082A
PCB-1248	ND	72	72	ug/Kg	2	11/14/16	AW	SW8082A
PCB-1254	ND	72	72	ug/Kg	2	11/14/16	AW	SW8082A
PCB-1260	ND	72	72	ug/Kg	2	11/14/16	AW	SW8082A
PCB-1262	ND	72	72	ug/Kg	2	11/14/16	AW	SW8082A
PCB-1268	ND	72	72	ug/Kg	2	11/14/16	AW	SW8082A
QA/QC Surrogates								
% DCBP	56			%	2	11/14/16	AW	40 - 140 %
% TCMX	59			%	2	11/14/16	AW	40 - 140 %
Pesticides - Soil								
4,4' -DDD	ND	2.2	2.2	ug/Kg	2	11/16/16	CE	SW8081B
4,4' -DDE	ND	2.2	2.2	ug/Kg	2	11/16/16	CE	SW8081B
4,4' -DDT	ND	2.2	2.2	ug/Kg	2	11/16/16	CE	SW8081B
a-BHC	ND	7.2	7.2	ug/Kg	2	11/16/16	CE	SW8081B
a-Chlordane	ND	3.6	3.6	ug/Kg	2	11/16/16	CE	SW8081B
Aldrin	ND	3.6	3.6	ug/Kg	2	11/16/16	CE	SW8081B
b-BHC	ND	7.2	7.2	ug/Kg	2	11/16/16	CE	SW8081B
Chlordane	ND	36	36	ug/Kg	2	11/16/16	CE	SW8081B
d-BHC	ND	7.2	7.2	ug/Kg	2	11/16/16	CE	SW8081B
Dieldrin	ND	3.6	3.6	ug/Kg	2	11/16/16	CE	SW8081B
Endosulfan I	ND	7.2	7.2	ug/Kg	2	11/16/16	CE	SW8081B
Endosulfan II	ND	7.2	7.2	ug/Kg	2	11/16/16	CE	SW8081B
Endosulfan sulfate	ND	7.2	7.2	ug/Kg	2	11/16/16	CE	SW8081B
Endrin	ND	7.2	7.2	ug/Kg	2	11/16/16	CE	SW8081B
Endrin aldehyde	ND	7.2	7.2	ug/Kg	2	11/16/16	CE	SW8081B
Endrin ketone	ND	7.2	7.2	ug/Kg	2	11/16/16	CE	SW8081B
g-BHC	ND	1.4	1.4	ug/Kg	2	11/16/16	CE	SW8081B
g-Chlordane	ND	3.6	3.6	ug/Kg	2	11/16/16	CE	SW8081B
Heptachlor	ND	7.2	7.2	ug/Kg	2	11/16/16	CE	SW8081B
Heptachlor epoxide	ND	7.2	7.2	ug/Kg	2	11/16/16	CE	SW8081B
Methoxychlor	ND	36	36	ug/Kg	2	11/16/16	CE	SW8081B
Toxaphene	ND	140	140	ug/Kg	2	11/16/16	CE	SW8081B
QA/QC Surrogates								
% DCBP	73			%	2	11/16/16	CE	40 - 140 %
% TCMX	60			%	2	11/16/16	CE	40 - 140 %
Volatiles								
1,1,1,2-Tetrachloroethane	ND	3.8	0.76	ug/Kg	1	11/14/16	JLI	SW8260C
1,1,1-Trichloroethane	ND	3.8	0.38	ug/Kg	1	11/14/16	JLI	SW8260C
1,1,2,2-Tetrachloroethane	ND	3.8	0.76	ug/Kg	1	11/14/16	JLI	SW8260C
1,1,2-Trichloroethane	ND	3.8	0.76	ug/Kg	1	11/14/16	JLI	SW8260C
1,1-Dichloroethane	ND	3.8	0.76	ug/Kg	1	11/14/16	JLI	SW8260C

Project ID: 260 W126TH ST., NY, NY
Client ID: SB4 10-12

Phoenix I.D.: BV81732

Parameter	Result		RL/ PQL	LOD/ MDL	Units	Dilution	Date/Time	By	Reference	
1,1-Dichloroethene	ND		3.8	0.38	ug/Kg	1	11/14/16	JLI	SW8260C	
1,1-Dichloropropene	ND		3.8	0.38	ug/Kg	1	11/14/16	JLI	SW8260C	
1,2,3-Trichlorobenzene	ND		3.8	0.76	ug/Kg	1	11/14/16	JLI	SW8260C	
1,2,3-Trichloropropane	ND		3.8	0.38	ug/Kg	1	11/14/16	JLI	SW8260C	
1,2,4-Trichlorobenzene	ND		3.8	0.76	ug/Kg	1	11/14/16	JLI	SW8260C	
1,2,4-Trimethylbenzene	0.57	J	3.8	0.38	ug/Kg	1	11/14/16	JLI	SW8260C	
1,2-Dibromo-3-chloropropane	ND		3.8	0.76	ug/Kg	1	11/14/16	JLI	SW8260C	
1,2-Dibromoethane	ND		3.8	0.38	ug/Kg	1	11/14/16	JLI	SW8260C	
1,2-Dichlorobenzene	ND		3.8	0.38	ug/Kg	1	11/14/16	JLI	SW8260C	
1,2-Dichloroethane	ND		3.8	0.38	ug/Kg	1	11/14/16	JLI	SW8260C	
1,2-Dichloropropane	ND		3.8	0.76	ug/Kg	1	11/14/16	JLI	SW8260C	
1,3,5-Trimethylbenzene	ND		3.8	0.38	ug/Kg	1	11/14/16	JLI	SW8260C	
1,3-Dichlorobenzene	ND		3.8	0.38	ug/Kg	1	11/14/16	JLI	SW8260C	
1,3-Dichloropropane	ND		3.8	0.76	ug/Kg	1	11/14/16	JLI	SW8260C	
1,4-Dichlorobenzene	ND		3.8	0.38	ug/Kg	1	11/14/16	JLI	SW8260C	
2,2-Dichloropropane	ND		3.8	0.38	ug/Kg	1	11/14/16	JLI	SW8260C	
2-Chlorotoluene	ND		3.8	0.76	ug/Kg	1	11/14/16	JLI	SW8260C	
2-Hexanone	ND		19	3.8	ug/Kg	1	11/14/16	JLI	SW8260C	
2-Isopropyltoluene	ND		3.8	0.38	ug/Kg	1	11/14/16	JLI	SW8260C	1
4-Chlorotoluene	ND		3.8	0.38	ug/Kg	1	11/14/16	JLI	SW8260C	
4-Methyl-2-pentanone	ND		19	3.8	ug/Kg	1	11/14/16	JLI	SW8260C	
Acetone	34	S	19	3.8	ug/Kg	1	11/14/16	JLI	SW8260C	
Acrylonitrile	ND		7.6	0.76	ug/Kg	1	11/14/16	JLI	SW8260C	
Benzene	ND		3.8	0.38	ug/Kg	1	11/14/16	JLI	SW8260C	
Bromobenzene	ND		3.8	0.38	ug/Kg	1	11/14/16	JLI	SW8260C	
Bromochloromethane	ND		3.8	0.38	ug/Kg	1	11/14/16	JLI	SW8260C	
Bromodichloromethane	ND		3.8	0.76	ug/Kg	1	11/14/16	JLI	SW8260C	
Bromoform	ND		3.8	0.76	ug/Kg	1	11/14/16	JLI	SW8260C	
Bromomethane	ND		3.8	1.5	ug/Kg	1	11/14/16	JLI	SW8260C	
Carbon Disulfide	ND		3.8	0.76	ug/Kg	1	11/14/16	JLI	SW8260C	
Carbon tetrachloride	ND		3.8	0.76	ug/Kg	1	11/14/16	JLI	SW8260C	
Chlorobenzene	ND		3.8	0.38	ug/Kg	1	11/14/16	JLI	SW8260C	
Chloroethane	ND		3.8	0.38	ug/Kg	1	11/14/16	JLI	SW8260C	
Chloroform	ND		3.8	0.38	ug/Kg	1	11/14/16	JLI	SW8260C	
Chloromethane	ND		3.8	0.76	ug/Kg	1	11/14/16	JLI	SW8260C	
cis-1,2-Dichloroethene	ND		3.8	0.38	ug/Kg	1	11/14/16	JLI	SW8260C	
cis-1,3-Dichloropropene	ND		3.8	0.38	ug/Kg	1	11/14/16	JLI	SW8260C	
Dibromochloromethane	ND		3.8	0.76	ug/Kg	1	11/14/16	JLI	SW8260C	
Dibromomethane	ND		3.8	0.76	ug/Kg	1	11/14/16	JLI	SW8260C	
Dichlorodifluoromethane	ND		3.8	0.38	ug/Kg	1	11/14/16	JLI	SW8260C	
Ethylbenzene	ND		3.8	0.38	ug/Kg	1	11/14/16	JLI	SW8260C	
Hexachlorobutadiene	ND		3.8	0.38	ug/Kg	1	11/14/16	JLI	SW8260C	
Isopropylbenzene	ND		3.8	0.38	ug/Kg	1	11/14/16	JLI	SW8260C	
m&p-Xylene	ND		3.8	0.76	ug/Kg	1	11/14/16	JLI	SW8260C	
Methyl Ethyl Ketone	ND		23	3.8	ug/Kg	1	11/14/16	JLI	SW8260C	
Methyl t-butyl ether (MTBE)	ND		7.6	0.76	ug/Kg	1	11/14/16	JLI	SW8260C	
Methylene chloride	ND		3.8	3.8	ug/Kg	1	11/14/16	JLI	SW8260C	
Naphthalene	ND		3.8	0.76	ug/Kg	1	11/14/16	JLI	SW8260C	
n-Butylbenzene	ND		3.8	0.38	ug/Kg	1	11/14/16	JLI	SW8260C	

Parameter	Result	RL/ PQL	LOD/ MDL	Units	Dilution	Date/Time	By	Reference	
n-Propylbenzene	ND	3.8	0.76	ug/Kg	1	11/14/16	JLI	SW8260C	
o-Xylene	ND	3.8	0.76	ug/Kg	1	11/14/16	JLI	SW8260C	
p-Isopropyltoluene	ND	3.8	0.38	ug/Kg	1	11/14/16	JLI	SW8260C	
sec-Butylbenzene	ND	3.8	0.38	ug/Kg	1	11/14/16	JLI	SW8260C	
Styrene	ND	3.8	0.38	ug/Kg	1	11/14/16	JLI	SW8260C	
tert-Butylbenzene	ND	3.8	0.38	ug/Kg	1	11/14/16	JLI	SW8260C	
Tetrachloroethene	ND	3.8	0.76	ug/Kg	1	11/14/16	JLI	SW8260C	
Tetrahydrofuran (THF)	ND	7.6	1.9	ug/Kg	1	11/14/16	JLI	SW8260C	1
Toluene	ND	3.8	0.38	ug/Kg	1	11/14/16	JLI	SW8260C	
trans-1,2-Dichloroethene	ND	3.8	0.38	ug/Kg	1	11/14/16	JLI	SW8260C	
trans-1,3-Dichloropropene	ND	3.8	0.38	ug/Kg	1	11/14/16	JLI	SW8260C	
trans-1,4-dichloro-2-butene	ND	7.6	1.9	ug/Kg	1	11/14/16	JLI	SW8260C	
Trichloroethene	ND	3.8	0.38	ug/Kg	1	11/14/16	JLI	SW8260C	
Trichlorofluoromethane	ND	3.8	0.76	ug/Kg	1	11/14/16	JLI	SW8260C	
Trichlorotrifluoroethane	ND	3.8	0.38	ug/Kg	1	11/14/16	JLI	SW8260C	
Vinyl chloride	ND	3.8	0.38	ug/Kg	1	11/14/16	JLI	SW8260C	
QA/QC Surrogates									
% 1,2-dichlorobenzene-d4	99			%	1	11/14/16	JLI	70 - 130 %	
% Bromofluorobenzene	101			%	1	11/14/16	JLI	70 - 130 %	
% Dibromofluoromethane	97			%	1	11/14/16	JLI	70 - 130 %	
% Toluene-d8	99			%	1	11/14/16	JLI	70 - 130 %	
1,4-dioxane									
1,4-dioxane	ND	57	30	ug/kg	1	11/14/16	JLI	SW8260C	
QA/QC Surrogates									
% 1,2-dichlorobenzene-d4	99			%	1	11/14/16	JLI	70 - 130 %	
% Bromofluorobenzene	101			%	1	11/14/16	JLI	70 - 130 %	
% Toluene-d8	99			%	1	11/14/16	JLI	70 - 130 %	
Volatiles									
1,1,1,2-Tetrachloroethane	ND	15	0.76	ug/Kg	1	11/14/16	JLI	SW8260C	
Acrolein	ND	15	1.9	ug/Kg	1	11/14/16	JLI	SW8260C	
Acrylonitrile	ND	15	0.38	ug/Kg	1	11/14/16	JLI	SW8260C	
Tert-butyl alcohol	ND	76	15	ug/Kg	1	11/14/16	JLI	SW8260C	
Semivolatiles									
1,2,4,5-Tetrachlorobenzene	ND	250	120	ug/Kg	1	11/12/16	DD	SW8270D	
1,2,4-Trichlorobenzene	ND	250	110	ug/Kg	1	11/12/16	DD	SW8270D	
1,2-Dichlorobenzene	ND	250	100	ug/Kg	1	11/12/16	DD	SW8270D	
1,2-Diphenylhydrazine	ND	250	120	ug/Kg	1	11/12/16	DD	SW8270D	
1,3-Dichlorobenzene	ND	250	100	ug/Kg	1	11/12/16	DD	SW8270D	
1,4-Dichlorobenzene	ND	250	100	ug/Kg	1	11/12/16	DD	SW8270D	
2,4,5-Trichlorophenol	ND	250	190	ug/Kg	1	11/12/16	DD	SW8270D	
2,4,6-Trichlorophenol	ND	180	110	ug/Kg	1	11/12/16	DD	SW8270D	
2,4-Dichlorophenol	ND	180	120	ug/Kg	1	11/12/16	DD	SW8270D	
2,4-Dimethylphenol	ND	250	88	ug/Kg	1	11/12/16	DD	SW8270D	
2,4-Dinitrophenol	ND	250	250	ug/Kg	1	11/12/16	DD	SW8270D	
2,4-Dinitrotoluene	ND	180	140	ug/Kg	1	11/12/16	DD	SW8270D	
2,6-Dinitrotoluene	ND	180	110	ug/Kg	1	11/12/16	DD	SW8270D	
2-Chloronaphthalene	ND	250	100	ug/Kg	1	11/12/16	DD	SW8270D	

Project ID: 260 W126TH ST., NY, NY
Client ID: SB4 10-12

Phoenix I.D.: BV81732

Parameter	Result		RL/ PQL	LOD/ MDL	Units	Dilution	Date/Time	By	Reference	
2-Chlorophenol	ND		250	100	ug/Kg	1	11/12/16	DD	SW8270D	
2-Methylnaphthalene	ND		250	110	ug/Kg	1	11/12/16	DD	SW8270D	
2-Methylphenol (o-cresol)	ND		250	170	ug/Kg	1	11/12/16	DD	SW8270D	
2-Nitroaniline	ND		250	250	ug/Kg	1	11/12/16	DD	SW8270D	
2-Nitrophenol	ND		250	220	ug/Kg	1	11/12/16	DD	SW8270D	
3&4-Methylphenol (m&p-cresol)	ND		250	140	ug/Kg	1	11/12/16	DD	SW8270D	1
3,3'-Dichlorobenzidine	ND		180	170	ug/Kg	1	11/12/16	DD	SW8270D	
3-Nitroaniline	ND		350	710	ug/Kg	1	11/12/16	DD	SW8270D	
4,6-Dinitro-2-methylphenol	ND		210	71	ug/Kg	1	11/12/16	DD	SW8270D	
4-Bromophenyl phenyl ether	ND		250	100	ug/Kg	1	11/12/16	DD	SW8270D	
4-Chloro-3-methylphenol	ND		250	120	ug/Kg	1	11/12/16	DD	SW8270D	
4-Chloroaniline	ND		280	170	ug/Kg	1	11/12/16	DD	SW8270D	
4-Chlorophenyl phenyl ether	ND		250	120	ug/Kg	1	11/12/16	DD	SW8270D	
4-Nitroaniline	ND		350	120	ug/Kg	1	11/12/16	DD	SW8270D	
4-Nitrophenol	ND		350	160	ug/Kg	1	11/12/16	DD	SW8270D	
Acenaphthene	ND		250	110	ug/Kg	1	11/12/16	DD	SW8270D	
Acenaphthylene	100	J	250	99	ug/Kg	1	11/12/16	DD	SW8270D	
Acetophenone	ND		250	110	ug/Kg	1	11/12/16	DD	SW8270D	
Aniline	ND		280	280	ug/Kg	1	11/12/16	DD	SW8270D	
Anthracene	160	J	250	120	ug/Kg	1	11/12/16	DD	SW8270D	
Benz(a)anthracene	510		250	120	ug/Kg	1	11/12/16	DD	SW8270D	
Benzidine	ND		350	210	ug/Kg	1	11/12/16	DD	SW8270D	
Benzo(a)pyrene	540		180	120	ug/Kg	1	11/12/16	DD	SW8270D	
Benzo(b)fluoranthene	550		250	120	ug/Kg	1	11/12/16	DD	SW8270D	
Benzo(ghi)perylene	390		250	110	ug/Kg	1	11/12/16	DD	SW8270D	
Benzo(k)fluoranthene	530		250	120	ug/Kg	1	11/12/16	DD	SW8270D	
Benzoic acid	ND		1800	710	ug/Kg	1	11/12/16	DD	SW8270D	1
Benzyl butyl phthalate	ND		250	91	ug/Kg	1	11/12/16	DD	SW8270D	
Bis(2-chloroethoxy)methane	ND		250	98	ug/Kg	1	11/12/16	DD	SW8270D	
Bis(2-chloroethyl)ether	ND		180	96	ug/Kg	1	11/12/16	DD	SW8270D	
Bis(2-chloroisopropyl)ether	ND		250	98	ug/Kg	1	11/12/16	DD	SW8270D	
Bis(2-ethylhexyl)phthalate	ND		250	100	ug/Kg	1	11/12/16	DD	SW8270D	
Carbazole	ND		180	140	ug/Kg	1	11/12/16	DD	SW8270D	
Chrysene	650		250	120	ug/Kg	1	11/12/16	DD	SW8270D	
Dibenz(a,h)anthracene	ND		180	110	ug/Kg	1	11/12/16	DD	SW8270D	
Dibenzofuran	ND		250	100	ug/Kg	1	11/12/16	DD	SW8270D	
Diethyl phthalate	ND		250	110	ug/Kg	1	11/12/16	DD	SW8270D	
Dimethylphthalate	ND		250	110	ug/Kg	1	11/12/16	DD	SW8270D	
Di-n-butylphthalate	ND		250	94	ug/Kg	1	11/12/16	DD	SW8270D	
Di-n-octylphthalate	ND		250	91	ug/Kg	1	11/12/16	DD	SW8270D	
Fluoranthene	1000		250	110	ug/Kg	1	11/12/16	DD	SW8270D	
Fluorene	ND		250	120	ug/Kg	1	11/12/16	DD	SW8270D	
Hexachlorobenzene	ND		180	100	ug/Kg	1	11/12/16	DD	SW8270D	
Hexachlorobutadiene	ND		250	130	ug/Kg	1	11/12/16	DD	SW8270D	
Hexachlorocyclopentadiene	ND		250	110	ug/Kg	1	11/12/16	DD	SW8270D	
Hexachloroethane	ND		180	110	ug/Kg	1	11/12/16	DD	SW8270D	
Indeno(1,2,3-cd)pyrene	450		250	120	ug/Kg	1	11/12/16	DD	SW8270D	
Isophorone	ND		180	99	ug/Kg	1	11/12/16	DD	SW8270D	
Naphthalene	ND		250	100	ug/Kg	1	11/12/16	DD	SW8270D	

Project ID: 260 W126TH ST., NY, NY
Client ID: SB4 10-12

Phoenix I.D.: BV81732

Parameter	Result	RL/ PQL	LOD/ MDL	Units	Dilution	Date/Time	By	Reference
Nitrobenzene	ND	180	120	ug/Kg	1	11/12/16	DD	SW8270D
N-Nitrosodimethylamine	ND	250	100	ug/Kg	1	11/12/16	DD	SW8270D
N-Nitrosodi-n-propylamine	ND	180	110	ug/Kg	1	11/12/16	DD	SW8270D
N-Nitrosodiphenylamine	ND	250	140	ug/Kg	1	11/12/16	DD	SW8270D
Pentachloronitrobenzene	ND	250	130	ug/Kg	1	11/12/16	DD	SW8270D
Pentachlorophenol	ND	210	130	ug/Kg	1	11/12/16	DD	SW8270D
Phenanthrene	760	250	100	ug/Kg	1	11/12/16	DD	SW8270D
Phenol	ND	250	110	ug/Kg	1	11/12/16	DD	SW8270D
Pyrene	880	250	120	ug/Kg	1	11/12/16	DD	SW8270D
Pyridine	ND	250	87	ug/Kg	1	11/12/16	DD	SW8270D
QA/QC Surrogates								
% 2,4,6-Tribromophenol	73			%	1	11/12/16	DD	30 - 130 %
% 2-Fluorobiphenyl	62			%	1	11/12/16	DD	30 - 130 %
% 2-Fluorophenol	42			%	1	11/12/16	DD	30 - 130 %
% Nitrobenzene-d5	59			%	1	11/12/16	DD	30 - 130 %
% Phenol-d5	56			%	1	11/12/16	DD	30 - 130 %
% Terphenyl-d14	55			%	1	11/12/16	DD	30 - 130 %

1 = This parameter is not certified by NY NELAC for this matrix. NY NELAC does not offer certification for all parameters at this time.
B = Present in blank, no bias suspected.

RL/PQL=Reporting/Practical Quantitation Level (Equivalent to NELAC LOQ, Limit of Quantitation) ND=Not Detected BRL=Below Reporting Level J=Estimated Below RL LOD=Limit of Detection MDL=Method Detection Limit1
QA/QC Surrogates: Surrogates are compounds (preceeded with a %) added by the lab to determine analysis efficiency. Surrogate results(%) listed in the report are not "detected" compounds.

Comments:

Per 1.4.6 of EPA method 8270D, 1,2-Diphenylhydrazine is unstable and readily converts to Azobenzene. Azobenzene is used for the calibration of 1,2-Diphenylhydrazine.

Please be advised that the NY 375 soil criteria for chromium are based on hexavalent chromium and trivalent chromium.

All soils, solids and sludges are reported on a dry weight basis unless otherwise noted in the sample comments.

S - Laboratory solvent, contamination is possible.

If there are any questions regarding this data, please call Phoenix Client Services at extension 200.
This report must not be reproduced except in full as defined by the attached chain of custody.

Phyllis Shiller, Laboratory Director
November 28, 2016
Reviewed and Released by: Jon Carlson, Project Manager

Environmental Laboratories, Inc.
587 East Middle Turnpike, P.O.Box 370, Manchester, CT 06045
Tel. (860) 645-1102 Fax (860) 645-0823

ACCREDITED IN ACCORDANCE WITH nelac NY # 11301

Analysis Report

November 28, 2016

FOR: Attn: Mr. Charles B. Sosik, P.G.
Environmental Business Consultants
1808 Middle Country Rd
Ridge NY 11961-2406

Sample Information		Custody Information		Date	Time
Matrix:	SOIL	Collected by:		11/10/16	
Location Code:	EBC	Received by:	LB	11/11/16	15:41
Rush Request:	72 Hour	Analyzed by:	see "By" below		
P.O.#:					

Laboratory Data

SDG ID: GBV81727
Phoenix ID: BV81733

Project ID: 260 W126TH ST., NY, NY
Client ID: SB5 0-2

Parameter	Result		RL/ PQL	LOD/ MDL	Units	Dilution	Date/Time	By	Reference	
Silver	ND		0.36	0.36	mg/Kg	1	11/12/16	LK	SW6010C	
Aluminum	7870		36	7.3	mg/Kg	10	11/12/16	LK	SW6010C	
Arsenic	15.7		0.73	0.73	mg/Kg	1	11/12/16	LK	SW6010C	
Barium	729		0.7	0.36	mg/Kg	1	11/12/16	LK	SW6010C	
Beryllium	0.34		0.29	0.15	mg/Kg	1	11/12/16	LK	SW6010C	
Calcium	49800		36	33	mg/Kg	10	11/12/16	LK	SW6010C	
Cadmium	1.10		0.36	0.36	mg/Kg	1	11/12/16	LK	SW6010C	
Cobalt	6.83		0.36	0.36	mg/Kg	1	11/12/16	LK	SW6010C	
Chromium	14.7		0.36	0.36	mg/Kg	1	11/12/16	LK	SW6010C	
Copper	28.4		0.36	0.36	mg/kg	1	11/12/16	LK	SW6010C	
Iron	28100		36	36	mg/Kg	10	11/12/16	LK	SW6010C	
Mercury	0.34		0.03	0.02	mg/Kg	1	11/14/16	RS	SW7471B	
Potassium	1170	N	7	2.8	mg/Kg	1	11/12/16	LK	SW6010C	
Magnesium	5090		3.6	3.6	mg/Kg	1	11/12/16	LK	SW6010C	
Manganese	243		3.6	3.6	mg/Kg	10	11/12/16	LK	SW6010C	
Sodium	720	N	7	3.1	mg/Kg	1	11/12/16	LK	SW6010C	
Nickel	14.2		0.36	0.36	mg/Kg	1	11/12/16	LK	SW6010C	
Lead	2040		73	36	mg/Kg	100	11/14/16	LK	SW6010C	B
Antimony	14.9		1.8	1.8	mg/Kg	1	11/12/16	LK	SW6010C	
Selenium	ND		1.5	1.2	mg/Kg	1	11/12/16	LK	SW6010C	
Thallium	ND		1.5	1.5	mg/Kg	1	11/12/16	LK	SW6010C	
Vanadium	22.9		0.36	0.36	mg/Kg	1	11/12/16	LK	SW6010C	
Zinc	690		7.3	3.6	mg/Kg	10	11/12/16	LK	SW6010C	
Percent Solid	87				%		11/11/16	W	SW846-%Solid	
Soil Extraction for PCB	Completed						11/11/16	NC/V	SW3545A	
Soil Extraction for Pest	Completed						11/11/16	NC/V	SW3545A	
Soil Extraction for SVOA	Completed						11/11/16	NJ/CKV	SW3545A	
Mercury Digestion	Completed						11/14/16	W/W	SW7471B	

Ver 2

Project ID: 260 W126TH ST., NY, NY
Client ID: SB5 0-2

Phoenix I.D.: BV81733

Parameter	Result	RL/ PQL	LOD/ MDL	Units	Dilution	Date/Time	By	Reference
Total Metals Digest	Completed					11/11/16	X/AG	SW3050B
Field Extraction	Completed					11/10/16		SW5035A
Polychlorinated Biphenyls								
PCB-1016	ND	75	75	ug/Kg	2	11/16/16	AW	SW8082A
PCB-1221	ND	75	75	ug/Kg	2	11/16/16	AW	SW8082A
PCB-1232	ND	75	75	ug/Kg	2	11/16/16	AW	SW8082A
PCB-1242	ND	75	75	ug/Kg	2	11/16/16	AW	SW8082A
PCB-1248	ND	75	75	ug/Kg	2	11/16/16	AW	SW8082A
PCB-1254	ND	75	75	ug/Kg	2	11/16/16	AW	SW8082A
PCB-1260	ND	75	75	ug/Kg	2	11/16/16	AW	SW8082A
PCB-1262	ND	75	75	ug/Kg	2	11/16/16	AW	SW8082A
PCB-1268	ND	75	75	ug/Kg	2	11/16/16	AW	SW8082A
QA/QC Surrogates								
% DCBP	65			%	2	11/16/16	AW	40 - 140 %
% TCMX	60			%	2	11/16/16	AW	40 - 140 %
Pesticides - Soil								
4,4' -DDD	ND	2.2	2.2	ug/Kg	2	11/16/16	CE	SW8081B
4,4' -DDE	ND	2.2	2.2	ug/Kg	2	11/16/16	CE	SW8081B
4,4' -DDT	ND	2.2	2.2	ug/Kg	2	11/16/16	CE	SW8081B
a-BHC	ND	7.5	7.5	ug/Kg	2	11/16/16	CE	SW8081B
a-Chlordane	ND	3.7	3.7	ug/Kg	2	11/16/16	CE	SW8081B
Aldrin	ND	3.7	3.7	ug/Kg	2	11/16/16	CE	SW8081B
b-BHC	ND	7.5	7.5	ug/Kg	2	11/16/16	CE	SW8081B
Chlordane	ND	37	37	ug/Kg	2	11/16/16	CE	SW8081B
d-BHC	ND	7.5	7.5	ug/Kg	2	11/16/16	CE	SW8081B
Dieldrin	ND	3.7	3.7	ug/Kg	2	11/16/16	CE	SW8081B
Endosulfan I	ND	7.5	7.5	ug/Kg	2	11/16/16	CE	SW8081B
Endosulfan II	ND	7.5	7.5	ug/Kg	2	11/16/16	CE	SW8081B
Endosulfan sulfate	ND	7.5	7.5	ug/Kg	2	11/16/16	CE	SW8081B
Endrin	ND	7.5	7.5	ug/Kg	2	11/16/16	CE	SW8081B
Endrin aldehyde	ND	7.5	7.5	ug/Kg	2	11/16/16	CE	SW8081B
Endrin ketone	ND	7.5	7.5	ug/Kg	2	11/16/16	CE	SW8081B
g-BHC	ND	1.5	1.5	ug/Kg	2	11/16/16	CE	SW8081B
g-Chlordane	ND	3.7	3.7	ug/Kg	2	11/16/16	CE	SW8081B
Heptachlor	ND	7.5	7.5	ug/Kg	2	11/16/16	CE	SW8081B
Heptachlor epoxide	ND	7.5	7.5	ug/Kg	2	11/16/16	CE	SW8081B
Methoxychlor	ND	37	37	ug/Kg	2	11/16/16	CE	SW8081B
Toxaphene	ND	150	150	ug/Kg	2	11/16/16	CE	SW8081B
QA/QC Surrogates								
% DCBP	74			%	2	11/16/16	CE	40 - 140 %
% TCMX	55			%	2	11/16/16	CE	40 - 140 %
Volatiles								
1,1,1,2-Tetrachloroethane	ND	3.6	0.71	ug/Kg	1	11/12/16	JLI	SW8260C
1,1,1-Trichloroethane	ND	3.6	0.36	ug/Kg	1	11/12/16	JLI	SW8260C
1,1,2,2-Tetrachloroethane	ND	3.6	0.71	ug/Kg	1	11/12/16	JLI	SW8260C
1,1,2-Trichloroethane	ND	3.6	0.71	ug/Kg	1	11/12/16	JLI	SW8260C
1,1-Dichloroethane	ND	3.6	0.71	ug/Kg	1	11/12/16	JLI	SW8260C

Project ID: 260 W126TH ST., NY, NY
Client ID: SB5 0-2

Phoenix I.D.: BV81733

Parameter	Result		RL/ PQL	LOD/ MDL	Units	Dilution	Date/Time	By	Reference	
1,1-Dichloroethene	ND		3.6	0.36	ug/Kg	1	11/12/16	JLI	SW8260C	
1,1-Dichloropropene	ND		3.6	0.36	ug/Kg	1	11/12/16	JLI	SW8260C	
1,2,3-Trichlorobenzene	ND		3.6	0.71	ug/Kg	1	11/12/16	JLI	SW8260C	
1,2,3-Trichloropropane	ND		3.6	0.36	ug/Kg	1	11/12/16	JLI	SW8260C	
1,2,4-Trichlorobenzene	ND		3.6	0.71	ug/Kg	1	11/12/16	JLI	SW8260C	
1,2,4-Trimethylbenzene	ND		3.6	0.36	ug/Kg	1	11/12/16	JLI	SW8260C	
1,2-Dibromo-3-chloropropane	ND		3.6	0.71	ug/Kg	1	11/12/16	JLI	SW8260C	
1,2-Dibromoethane	ND		3.6	0.36	ug/Kg	1	11/12/16	JLI	SW8260C	
1,2-Dichlorobenzene	ND		3.6	0.36	ug/Kg	1	11/12/16	JLI	SW8260C	
1,2-Dichloroethane	ND		3.6	0.36	ug/Kg	1	11/12/16	JLI	SW8260C	
1,2-Dichloropropane	ND		3.6	0.71	ug/Kg	1	11/12/16	JLI	SW8260C	
1,3,5-Trimethylbenzene	ND		3.6	0.36	ug/Kg	1	11/12/16	JLI	SW8260C	
1,3-Dichlorobenzene	ND		3.6	0.36	ug/Kg	1	11/12/16	JLI	SW8260C	
1,3-Dichloropropane	ND		3.6	0.71	ug/Kg	1	11/12/16	JLI	SW8260C	
1,4-Dichlorobenzene	ND		3.6	0.36	ug/Kg	1	11/12/16	JLI	SW8260C	
2,2-Dichloropropane	ND		3.6	0.36	ug/Kg	1	11/12/16	JLI	SW8260C	
2-Chlorotoluene	ND		3.6	0.71	ug/Kg	1	11/12/16	JLI	SW8260C	
2-Hexanone	ND		18	3.6	ug/Kg	1	11/12/16	JLI	SW8260C	
2-Isopropyltoluene	ND		3.6	0.36	ug/Kg	1	11/12/16	JLI	SW8260C	1
4-Chlorotoluene	ND		3.6	0.36	ug/Kg	1	11/12/16	JLI	SW8260C	
4-Methyl-2-pentanone	ND		18	3.6	ug/Kg	1	11/12/16	JLI	SW8260C	
Acetone	ND		18	3.6	ug/Kg	1	11/12/16	JLI	SW8260C	
Acrylonitrile	ND		7.1	0.71	ug/Kg	1	11/12/16	JLI	SW8260C	
Benzene	ND		3.6	0.36	ug/Kg	1	11/12/16	JLI	SW8260C	
Bromobenzene	ND		3.6	0.36	ug/Kg	1	11/12/16	JLI	SW8260C	
Bromochloromethane	ND		3.6	0.36	ug/Kg	1	11/12/16	JLI	SW8260C	
Bromodichloromethane	ND		3.6	0.71	ug/Kg	1	11/12/16	JLI	SW8260C	
Bromoform	ND		3.6	0.71	ug/Kg	1	11/12/16	JLI	SW8260C	
Bromomethane	ND		3.6	1.4	ug/Kg	1	11/12/16	JLI	SW8260C	
Carbon Disulfide	ND		3.6	0.71	ug/Kg	1	11/12/16	JLI	SW8260C	
Carbon tetrachloride	ND		3.6	0.71	ug/Kg	1	11/12/16	JLI	SW8260C	
Chlorobenzene	ND		3.6	0.36	ug/Kg	1	11/12/16	JLI	SW8260C	
Chloroethane	ND		3.6	0.36	ug/Kg	1	11/12/16	JLI	SW8260C	
Chloroform	ND		3.6	0.36	ug/Kg	1	11/12/16	JLI	SW8260C	
Chloromethane	ND		3.6	0.71	ug/Kg	1	11/12/16	JLI	SW8260C	
cis-1,2-Dichloroethene	ND		3.6	0.36	ug/Kg	1	11/12/16	JLI	SW8260C	
cis-1,3-Dichloropropene	ND		3.6	0.36	ug/Kg	1	11/12/16	JLI	SW8260C	
Dibromochloromethane	ND		3.6	0.71	ug/Kg	1	11/12/16	JLI	SW8260C	
Dibromomethane	ND		3.6	0.71	ug/Kg	1	11/12/16	JLI	SW8260C	
Dichlorodifluoromethane	ND		3.6	0.36	ug/Kg	1	11/12/16	JLI	SW8260C	
Ethylbenzene	ND		3.6	0.36	ug/Kg	1	11/12/16	JLI	SW8260C	
Hexachlorobutadiene	ND		3.6	0.36	ug/Kg	1	11/12/16	JLI	SW8260C	
Isopropylbenzene	ND		3.6	0.36	ug/Kg	1	11/12/16	JLI	SW8260C	
m&p-Xylene	ND		3.6	0.71	ug/Kg	1	11/12/16	JLI	SW8260C	
Methyl Ethyl Ketone	ND		21	3.6	ug/Kg	1	11/12/16	JLI	SW8260C	
Methyl t-butyl ether (MTBE)	ND		7.1	0.71	ug/Kg	1	11/12/16	JLI	SW8260C	
Methylene chloride	ND		3.6	3.6	ug/Kg	1	11/12/16	JLI	SW8260C	
Naphthalene	2.7	J	3.6	0.71	ug/Kg	1	11/12/16	JLI	SW8260C	
n-Butylbenzene	ND		3.6	0.36	ug/Kg	1	11/12/16	JLI	SW8260C	

Parameter	Result	RL/ PQL	LOD/ MDL	Units	Dilution	Date/Time	By	Reference	
n-Propylbenzene	ND	3.6	0.71	ug/Kg	1	11/12/16	JLI	SW8260C	
o-Xylene	ND	3.6	0.71	ug/Kg	1	11/12/16	JLI	SW8260C	
p-Isopropyltoluene	ND	3.6	0.36	ug/Kg	1	11/12/16	JLI	SW8260C	
sec-Butylbenzene	ND	3.6	0.36	ug/Kg	1	11/12/16	JLI	SW8260C	
Styrene	ND	3.6	0.36	ug/Kg	1	11/12/16	JLI	SW8260C	
tert-Butylbenzene	ND	3.6	0.36	ug/Kg	1	11/12/16	JLI	SW8260C	
Tetrachloroethene	ND	3.6	0.71	ug/Kg	1	11/12/16	JLI	SW8260C	
Tetrahydrofuran (THF)	ND	7.1	1.8	ug/Kg	1	11/12/16	JLI	SW8260C	1
Toluene	ND	3.6	0.36	ug/Kg	1	11/12/16	JLI	SW8260C	
trans-1,2-Dichloroethene	ND	3.6	0.36	ug/Kg	1	11/12/16	JLI	SW8260C	
trans-1,3-Dichloropropene	ND	3.6	0.36	ug/Kg	1	11/12/16	JLI	SW8260C	
trans-1,4-dichloro-2-butene	ND	7.1	1.8	ug/Kg	1	11/12/16	JLI	SW8260C	
Trichloroethene	ND	3.6	0.36	ug/Kg	1	11/12/16	JLI	SW8260C	
Trichlorofluoromethane	ND	3.6	0.71	ug/Kg	1	11/12/16	JLI	SW8260C	
Trichlorotrifluoroethane	ND	3.6	0.36	ug/Kg	1	11/12/16	JLI	SW8260C	
Vinyl chloride	ND	3.6	0.36	ug/Kg	1	11/12/16	JLI	SW8260C	
QA/QC Surrogates									
% 1,2-dichlorobenzene-d4	100			%	1	11/12/16	JLI	70 - 130 %	
% Bromofluorobenzene	99			%	1	11/12/16	JLI	70 - 130 %	
% Dibromofluoromethane	97			%	1	11/12/16	JLI	70 - 130 %	
% Toluene-d8	101			%	1	11/12/16	JLI	70 - 130 %	
1,4-dioxane									
1,4-dioxane	ND	53	29	ug/kg	1	11/12/16	JLI	SW8260C	
QA/QC Surrogates									
% 1,2-dichlorobenzene-d4	100			%	1	11/12/16	JLI	70 - 130 %	
% Bromofluorobenzene	99			%	1	11/12/16	JLI	70 - 130 %	
% Toluene-d8	101			%	1	11/12/16	JLI	70 - 130 %	
Volatiles									
1,1,1,2-Tetrachloroethane	ND	14	0.71	ug/Kg	1	11/12/16	JLI	SW8260C	
Acrolein	ND	14	1.8	ug/Kg	1	11/12/16	JLI	SW8260C	
Acrylonitrile	ND	14	0.36	ug/Kg	1	11/12/16	JLI	SW8260C	
Tert-butyl alcohol	ND	71	14	ug/Kg	1	11/12/16	JLI	SW8260C	
Semivolatiles									
1,2,4,5-Tetrachlorobenzene	ND	270	130	ug/Kg	1	11/12/16	DD	SW8270D	
1,2,4-Trichlorobenzene	ND	270	120	ug/Kg	1	11/12/16	DD	SW8270D	
1,2-Dichlorobenzene	ND	270	110	ug/Kg	1	11/12/16	DD	SW8270D	
1,2-Diphenylhydrazine	ND	270	120	ug/Kg	1	11/12/16	DD	SW8270D	
1,3-Dichlorobenzene	ND	270	110	ug/Kg	1	11/12/16	DD	SW8270D	
1,4-Dichlorobenzene	ND	270	110	ug/Kg	1	11/12/16	DD	SW8270D	
2,4,5-Trichlorophenol	ND	270	210	ug/Kg	1	11/12/16	DD	SW8270D	
2,4,6-Trichlorophenol	ND	190	120	ug/Kg	1	11/12/16	DD	SW8270D	
2,4-Dichlorophenol	ND	190	130	ug/Kg	1	11/12/16	DD	SW8270D	
2,4-Dimethylphenol	ND	270	95	ug/Kg	1	11/12/16	DD	SW8270D	
2,4-Dinitrophenol	ND	270	270	ug/Kg	1	11/12/16	DD	SW8270D	
2,4-Dinitrotoluene	ND	190	150	ug/Kg	1	11/12/16	DD	SW8270D	
2,6-Dinitrotoluene	ND	190	120	ug/Kg	1	11/12/16	DD	SW8270D	
2-Chloronaphthalene	ND	270	110	ug/Kg	1	11/12/16	DD	SW8270D	

Project ID: 260 W126TH ST., NY, NY
Client ID: SB5 0-2

Phoenix I.D.: BV81733

Parameter	Result		RL/ PQL	LOD/ MDL	Units	Dilution	Date/Time	By	Reference	
2-Chlorophenol	ND		270	110	ug/Kg	1	11/12/16	DD	SW8270D	
2-Methylnaphthalene	ND		270	110	ug/Kg	1	11/12/16	DD	SW8270D	
2-Methylphenol (o-cresol)	ND		270	180	ug/Kg	1	11/12/16	DD	SW8270D	
2-Nitroaniline	ND		270	270	ug/Kg	1	11/12/16	DD	SW8270D	
2-Nitrophenol	ND		270	240	ug/Kg	1	11/12/16	DD	SW8270D	
3&4-Methylphenol (m&p-cresol)	ND		270	150	ug/Kg	1	11/12/16	DD	SW8270D	1
3,3'-Dichlorobenzidine	ND		190	180	ug/Kg	1	11/12/16	DD	SW8270D	
3-Nitroaniline	ND		380	760	ug/Kg	1	11/12/16	DD	SW8270D	
4,6-Dinitro-2-methylphenol	ND		230	76	ug/Kg	1	11/12/16	DD	SW8270D	
4-Bromophenyl phenyl ether	ND		270	110	ug/Kg	1	11/12/16	DD	SW8270D	
4-Chloro-3-methylphenol	ND		270	130	ug/Kg	1	11/12/16	DD	SW8270D	
4-Chloroaniline	ND		310	180	ug/Kg	1	11/12/16	DD	SW8270D	
4-Chlorophenyl phenyl ether	ND		270	130	ug/Kg	1	11/12/16	DD	SW8270D	
4-Nitroaniline	ND		380	130	ug/Kg	1	11/12/16	DD	SW8270D	
4-Nitrophenol	ND		380	170	ug/Kg	1	11/12/16	DD	SW8270D	
Acenaphthene	190	J	270	120	ug/Kg	1	11/12/16	DD	SW8270D	
Acenaphthylene	120	J	270	110	ug/Kg	1	11/12/16	DD	SW8270D	
Acetophenone	ND		270	120	ug/Kg	1	11/12/16	DD	SW8270D	
Aniline	ND		310	310	ug/Kg	1	11/12/16	DD	SW8270D	
Anthracene	330		270	130	ug/Kg	1	11/12/16	DD	SW8270D	
Benz(a)anthracene	1100		270	130	ug/Kg	1	11/12/16	DD	SW8270D	
Benzidine	ND		380	220	ug/Kg	1	11/12/16	DD	SW8270D	
Benzo(a)pyrene	1100		190	120	ug/Kg	1	11/12/16	DD	SW8270D	
Benzo(b)fluoranthene	1100		270	130	ug/Kg	1	11/12/16	DD	SW8270D	
Benzo(ghi)perylene	640		270	120	ug/Kg	1	11/12/16	DD	SW8270D	
Benzo(k)fluoranthene	1100		270	130	ug/Kg	1	11/12/16	DD	SW8270D	
Benzoic acid	ND		1900	760	ug/Kg	1	11/12/16	DD	SW8270D	1
Benzyl butyl phthalate	ND		270	98	ug/Kg	1	11/12/16	DD	SW8270D	
Bis(2-chloroethoxy)methane	ND		270	110	ug/Kg	1	11/12/16	DD	SW8270D	
Bis(2-chloroethyl)ether	ND		190	100	ug/Kg	1	11/12/16	DD	SW8270D	
Bis(2-chloroisopropyl)ether	ND		270	110	ug/Kg	1	11/12/16	DD	SW8270D	
Bis(2-ethylhexyl)phthalate	ND		270	110	ug/Kg	1	11/12/16	DD	SW8270D	
Carbazole	160	J	190	150	ug/Kg	1	11/12/16	DD	SW8270D	
Chrysene	1300		270	130	ug/Kg	1	11/12/16	DD	SW8270D	
Dibenz(a,h)anthracene	180	J	190	120	ug/Kg	1	11/12/16	DD	SW8270D	
Dibenzofuran	ND		270	110	ug/Kg	1	11/12/16	DD	SW8270D	
Diethyl phthalate	ND		270	120	ug/Kg	1	11/12/16	DD	SW8270D	
Dimethylphthalate	ND		270	120	ug/Kg	1	11/12/16	DD	SW8270D	
Di-n-butylphthalate	ND		270	100	ug/Kg	1	11/12/16	DD	SW8270D	
Di-n-octylphthalate	ND		270	98	ug/Kg	1	11/12/16	DD	SW8270D	
Fluoranthene	1800		270	120	ug/Kg	1	11/12/16	DD	SW8270D	
Fluorene	140	J	270	130	ug/Kg	1	11/12/16	DD	SW8270D	
Hexachlorobenzene	ND		190	110	ug/Kg	1	11/12/16	DD	SW8270D	
Hexachlorobutadiene	ND		270	140	ug/Kg	1	11/12/16	DD	SW8270D	
Hexachlorocyclopentadiene	ND		270	120	ug/Kg	1	11/12/16	DD	SW8270D	
Hexachloroethane	ND		190	110	ug/Kg	1	11/12/16	DD	SW8270D	
Indeno(1,2,3-cd)pyrene	810		270	130	ug/Kg	1	11/12/16	DD	SW8270D	
Isophorone	ND		190	110	ug/Kg	1	11/12/16	DD	SW8270D	
Naphthalene	ND		270	110	ug/Kg	1	11/12/16	DD	SW8270D	

Project ID: 260 W126TH ST., NY, NY
Client ID: SB5 0-2

Phoenix I.D.: BV81733

Parameter	Result	RL/ PQL	LOD/ MDL	Units	Dilution	Date/Time	By	Reference
Nitrobenzene	ND	190	130	ug/Kg	1	11/12/16	DD	SW8270D
N-Nitrosodimethylamine	ND	270	110	ug/Kg	1	11/12/16	DD	SW8270D
N-Nitrosodi-n-propylamine	ND	190	120	ug/Kg	1	11/12/16	DD	SW8270D
N-Nitrosodiphenylamine	ND	270	150	ug/Kg	1	11/12/16	DD	SW8270D
Pentachloronitrobenzene	ND	270	140	ug/Kg	1	11/12/16	DD	SW8270D
Pentachlorophenol	ND	230	140	ug/Kg	1	11/12/16	DD	SW8270D
Phenanthrene	1400	270	110	ug/Kg	1	11/12/16	DD	SW8270D
Phenol	ND	270	120	ug/Kg	1	11/12/16	DD	SW8270D
Pyrene	1600	270	130	ug/Kg	1	11/12/16	DD	SW8270D
Pyridine	ND	270	94	ug/Kg	1	11/12/16	DD	SW8270D
QA/QC Surrogates								
% 2,4,6-Tribromophenol	80			%	1	11/12/16	DD	30 - 130 %
% 2-Fluorobiphenyl	67			%	1	11/12/16	DD	30 - 130 %
% 2-Fluorophenol	53			%	1	11/12/16	DD	30 - 130 %
% Nitrobenzene-d5	73			%	1	11/12/16	DD	30 - 130 %
% Phenol-d5	67			%	1	11/12/16	DD	30 - 130 %
% Terphenyl-d14	59			%	1	11/12/16	DD	30 - 130 %

1 = This parameter is not certified by NY NELAC for this matrix. NY NELAC does not offer certification for all parameters at this time.
B = Present in blank, no bias suspected.

RL/PQL=Reporting/Practical Quantitation Level (Equivalent to NELAC LOQ, Limit of Quantitation) ND=Not Detected BRL=Below Reporting Level J=Estimated Below RL LOD=Limit of Detection MDL=Method Detection Limit1
QA/QC Surrogates: Surrogates are compounds (preceeded with a %) added by the lab to determine analysis efficiency. Surrogate results(%) listed in the report are not "detected" compounds.

Comments:

Per 1.4.6 of EPA method 8270D, 1,2-Diphenylhydrazine is unstable and readily converts to Azobenzene. Azobenzene is used for the calibration of 1,2-Diphenylhydrazine.

Please be advised that the NY 375 soil criteria for chromium are based on hexavalent chromium and trivalent chromium.

All soils, solids and sludges are reported on a dry weight basis unless otherwise noted in the sample comments.

If there are any questions regarding this data, please call Phoenix Client Services at extension 200.
This report must not be reproduced except in full as defined by the attached chain of custody.

Phyllis Shiller, Laboratory Director
November 28, 2016
Reviewed and Released by: Jon Carlson, Project Manager

Environmental Laboratories, Inc.
587 East Middle Turnpike, P.O.Box 370, Manchester, CT 06045
Tel. (860) 645-1102 Fax (860) 645-0823

ACCREDITED IN ACCORDANCE WITH nelac NY # 11301

Analysis Report

November 28, 2016

FOR: Attn: Mr. Charles B. Sosik, P.G.
Environmental Business Consultants
1808 Middle Country Rd
Ridge NY 11961-2406

Sample Information		Custody Information		Date	Time
Matrix:	SOIL	Collected by:		11/10/16	
Location Code:	EBC	Received by:	LB	11/11/16	15:41
Rush Request:	72 Hour	Analyzed by:	see "By" below		
P.O.#:					

Laboratory Data

SDG ID: GBV81727
Phoenix ID: BV81734

Project ID: 260 W126TH ST., NY, NY
Client ID: SB5 10-12

Parameter	Result		RL/ PQL	LOD/ MDL	Units	Dilution	Date/Time	By	Reference	
Silver	ND		0.32	0.32	mg/Kg	1	11/12/16	LK	SW6010C	
Aluminum	5780		32	6.5	mg/Kg	10	11/12/16	LK	SW6010C	
Arsenic	1.52		0.65	0.65	mg/Kg	1	11/12/16	LK	SW6010C	
Barium	33.0		0.6	0.32	mg/Kg	1	11/12/16	LK	SW6010C	
Beryllium	0.29		0.26	0.13	mg/Kg	1	11/12/16	LK	SW6010C	
Calcium	2150		3.2	3.0	mg/Kg	1	11/12/16	LK	SW6010C	
Cadmium	ND		0.32	0.32	mg/Kg	1	11/12/16	LK	SW6010C	
Cobalt	5.80		0.32	0.32	mg/Kg	1	11/12/16	LK	SW6010C	
Chromium	19.0		0.32	0.32	mg/Kg	1	11/12/16	LK	SW6010C	
Copper	26.8		0.32	0.32	mg/kg	1	11/12/16	LK	SW6010C	
Iron	10900		32	32	mg/Kg	10	11/12/16	LK	SW6010C	
Mercury	ND		0.03	0.02	mg/Kg	1	11/14/16	RS	SW7471B	
Potassium	938	N	6	2.5	mg/Kg	1	11/12/16	LK	SW6010C	
Magnesium	2580		3.2	3.2	mg/Kg	1	11/12/16	LK	SW6010C	
Manganese	318		3.2	3.2	mg/Kg	10	11/12/16	LK	SW6010C	
Sodium	376	N	6	2.8	mg/Kg	1	11/12/16	LK	SW6010C	
Nickel	14.1		0.32	0.32	mg/Kg	1	11/12/16	LK	SW6010C	
Lead	4.1		0.6	0.32	mg/Kg	1	11/12/16	LK	SW6010C	B
Antimony	ND		1.6	1.6	mg/Kg	1	11/12/16	LK	SW6010C	
Selenium	ND		1.3	1.1	mg/Kg	1	11/12/16	LK	SW6010C	
Thallium	ND		1.3	1.3	mg/Kg	1	11/12/16	LK	SW6010C	
Vanadium	15.9		0.32	0.32	mg/Kg	1	11/12/16	LK	SW6010C	
Zinc	29.2		0.6	0.32	mg/Kg	1	11/12/16	LK	SW6010C	
Percent Solid	95				%		11/11/16	W	SW846-%Solid	
Soil Extraction for PCB	Completed						11/11/16	NC/V	SW3545A	
Soil Extraction for Pest	Completed						11/11/16	NC/V	SW3545A	
Soil Extraction for SVOA	Completed						11/11/16	NJ/CKV	SW3545A	
Mercury Digestion	Completed						11/14/16	W/W	SW7471B	

Ver 2

Project ID: 260 W126TH ST., NY, NY
Client ID: SB5 10-12

Phoenix I.D.: BV81734

Parameter	Result	RL/ PQL	LOD/ MDL	Units	Dilution	Date/Time	By	Reference
Total Metals Digest	Completed					11/11/16	X/AG	SW3050B
Field Extraction	Completed					11/10/16		SW5035A
Polychlorinated Biphenyls								
PCB-1016	ND	70	70	ug/Kg	2	11/16/16	AW	SW8082A
PCB-1221	ND	70	70	ug/Kg	2	11/16/16	AW	SW8082A
PCB-1232	ND	70	70	ug/Kg	2	11/16/16	AW	SW8082A
PCB-1242	ND	70	70	ug/Kg	2	11/16/16	AW	SW8082A
PCB-1248	ND	70	70	ug/Kg	2	11/16/16	AW	SW8082A
PCB-1254	ND	70	70	ug/Kg	2	11/16/16	AW	SW8082A
PCB-1260	ND	70	70	ug/Kg	2	11/16/16	AW	SW8082A
PCB-1262	ND	70	70	ug/Kg	2	11/16/16	AW	SW8082A
PCB-1268	ND	70	70	ug/Kg	2	11/16/16	AW	SW8082A
QA/QC Surrogates								
% DCBP	97			%	2	11/16/16	AW	40 - 140 %
% TCMX	89			%	2	11/16/16	AW	40 - 140 %
Pesticides - Soil								
4,4' -DDD	ND	2.1	2.1	ug/Kg	2	11/16/16	CE	SW8081B
4,4' -DDE	ND	2.1	2.1	ug/Kg	2	11/16/16	CE	SW8081B
4,4' -DDT	ND	2.1	2.1	ug/Kg	2	11/16/16	CE	SW8081B
a-BHC	ND	7.0	7.0	ug/Kg	2	11/16/16	CE	SW8081B
a-Chlordane	ND	3.5	3.5	ug/Kg	2	11/16/16	CE	SW8081B
Aldrin	ND	3.5	3.5	ug/Kg	2	11/16/16	CE	SW8081B
b-BHC	ND	7.0	7.0	ug/Kg	2	11/16/16	CE	SW8081B
Chlordane	ND	35	35	ug/Kg	2	11/16/16	CE	SW8081B
d-BHC	ND	7.0	7.0	ug/Kg	2	11/16/16	CE	SW8081B
Dieldrin	ND	3.5	3.5	ug/Kg	2	11/16/16	CE	SW8081B
Endosulfan I	ND	7.0	7.0	ug/Kg	2	11/16/16	CE	SW8081B
Endosulfan II	ND	7.0	7.0	ug/Kg	2	11/16/16	CE	SW8081B
Endosulfan sulfate	ND	7.0	7.0	ug/Kg	2	11/16/16	CE	SW8081B
Endrin	ND	7.0	7.0	ug/Kg	2	11/16/16	CE	SW8081B
Endrin aldehyde	ND	7.0	7.0	ug/Kg	2	11/16/16	CE	SW8081B
Endrin ketone	ND	7.0	7.0	ug/Kg	2	11/16/16	CE	SW8081B
g-BHC	ND	1.4	1.4	ug/Kg	2	11/16/16	CE	SW8081B
g-Chlordane	ND	3.5	3.5	ug/Kg	2	11/16/16	CE	SW8081B
Heptachlor	ND	7.0	7.0	ug/Kg	2	11/16/16	CE	SW8081B
Heptachlor epoxide	ND	7.0	7.0	ug/Kg	2	11/16/16	CE	SW8081B
Methoxychlor	ND	35	35	ug/Kg	2	11/16/16	CE	SW8081B
Toxaphene	ND	140	140	ug/Kg	2	11/16/16	CE	SW8081B
QA/QC Surrogates								
% DCBP	86			%	2	11/16/16	CE	40 - 140 %
% TCMX	69			%	2	11/16/16	CE	40 - 140 %
Volatiles								
1,1,1,2-Tetrachloroethane	ND	5.7	1.1	ug/Kg	1	11/14/16	JLI	SW8260C
1,1,1-Trichloroethane	ND	5.7	0.57	ug/Kg	1	11/14/16	JLI	SW8260C
1,1,2,2-Tetrachloroethane	ND	5.7	1.1	ug/Kg	1	11/14/16	JLI	SW8260C
1,1,2-Trichloroethane	ND	5.7	1.1	ug/Kg	1	11/14/16	JLI	SW8260C
1,1-Dichloroethane	ND	5.7	1.1	ug/Kg	1	11/14/16	JLI	SW8260C

Project ID: 260 W126TH ST., NY, NY
Client ID: SB5 10-12

Phoenix I.D.: BV81734

Parameter	Result		RL/ PQL	LOD/ MDL	Units	Dilution	Date/Time	By	Reference	
1,1-Dichloroethene	ND		5.7	0.57	ug/Kg	1	11/14/16	JLI	SW8260C	
1,1-Dichloropropene	ND		5.7	0.57	ug/Kg	1	11/14/16	JLI	SW8260C	
1,2,3-Trichlorobenzene	ND		5.7	1.1	ug/Kg	1	11/14/16	JLI	SW8260C	
1,2,3-Trichloropropane	ND		5.7	0.57	ug/Kg	1	11/14/16	JLI	SW8260C	
1,2,4-Trichlorobenzene	ND		5.7	1.1	ug/Kg	1	11/14/16	JLI	SW8260C	
1,2,4-Trimethylbenzene	ND		5.7	0.57	ug/Kg	1	11/14/16	JLI	SW8260C	
1,2-Dibromo-3-chloropropane	ND		5.7	1.1	ug/Kg	1	11/14/16	JLI	SW8260C	
1,2-Dibromoethane	ND		5.7	0.57	ug/Kg	1	11/14/16	JLI	SW8260C	
1,2-Dichlorobenzene	ND		5.7	0.57	ug/Kg	1	11/14/16	JLI	SW8260C	
1,2-Dichloroethane	ND		5.7	0.57	ug/Kg	1	11/14/16	JLI	SW8260C	
1,2-Dichloropropane	ND		5.7	1.1	ug/Kg	1	11/14/16	JLI	SW8260C	
1,3,5-Trimethylbenzene	ND		5.7	0.57	ug/Kg	1	11/14/16	JLI	SW8260C	
1,3-Dichlorobenzene	ND		5.7	0.57	ug/Kg	1	11/14/16	JLI	SW8260C	
1,3-Dichloropropane	ND		5.7	1.1	ug/Kg	1	11/14/16	JLI	SW8260C	
1,4-Dichlorobenzene	ND		5.7	0.57	ug/Kg	1	11/14/16	JLI	SW8260C	
2,2-Dichloropropane	ND		5.7	0.57	ug/Kg	1	11/14/16	JLI	SW8260C	
2-Chlorotoluene	ND		5.7	1.1	ug/Kg	1	11/14/16	JLI	SW8260C	
2-Hexanone	ND		29	5.7	ug/Kg	1	11/14/16	JLI	SW8260C	
2-Isopropyltoluene	ND		5.7	0.57	ug/Kg	1	11/14/16	JLI	SW8260C	1
4-Chlorotoluene	ND		5.7	0.57	ug/Kg	1	11/14/16	JLI	SW8260C	
4-Methyl-2-pentanone	ND		29	5.7	ug/Kg	1	11/14/16	JLI	SW8260C	
Acetone	19	JS	29	5.7	ug/Kg	1	11/14/16	JLI	SW8260C	
Acrylonitrile	ND		11	1.1	ug/Kg	1	11/14/16	JLI	SW8260C	
Benzene	ND		5.7	0.57	ug/Kg	1	11/14/16	JLI	SW8260C	
Bromobenzene	ND		5.7	0.57	ug/Kg	1	11/14/16	JLI	SW8260C	
Bromochloromethane	ND		5.7	0.57	ug/Kg	1	11/14/16	JLI	SW8260C	
Bromodichloromethane	ND		5.7	1.1	ug/Kg	1	11/14/16	JLI	SW8260C	
Bromoform	ND		5.7	1.1	ug/Kg	1	11/14/16	JLI	SW8260C	
Bromomethane	ND		5.7	2.3	ug/Kg	1	11/14/16	JLI	SW8260C	
Carbon Disulfide	ND		5.7	1.1	ug/Kg	1	11/14/16	JLI	SW8260C	
Carbon tetrachloride	ND		5.7	1.1	ug/Kg	1	11/14/16	JLI	SW8260C	
Chlorobenzene	ND		5.7	0.57	ug/Kg	1	11/14/16	JLI	SW8260C	
Chloroethane	ND		5.7	0.57	ug/Kg	1	11/14/16	JLI	SW8260C	
Chloroform	ND		5.7	0.57	ug/Kg	1	11/14/16	JLI	SW8260C	
Chloromethane	ND		5.7	1.1	ug/Kg	1	11/14/16	JLI	SW8260C	
cis-1,2-Dichloroethene	ND		5.7	0.57	ug/Kg	1	11/14/16	JLI	SW8260C	
cis-1,3-Dichloropropene	ND		5.7	0.57	ug/Kg	1	11/14/16	JLI	SW8260C	
Dibromochloromethane	ND		5.7	1.1	ug/Kg	1	11/14/16	JLI	SW8260C	
Dibromomethane	ND		5.7	1.1	ug/Kg	1	11/14/16	JLI	SW8260C	
Dichlorodifluoromethane	ND		5.7	0.57	ug/Kg	1	11/14/16	JLI	SW8260C	
Ethylbenzene	ND		5.7	0.57	ug/Kg	1	11/14/16	JLI	SW8260C	
Hexachlorobutadiene	ND		5.7	0.57	ug/Kg	1	11/14/16	JLI	SW8260C	
Isopropylbenzene	ND		5.7	0.57	ug/Kg	1	11/14/16	JLI	SW8260C	
m&p-Xylene	ND		5.7	1.1	ug/Kg	1	11/14/16	JLI	SW8260C	
Methyl Ethyl Ketone	ND		34	5.7	ug/Kg	1	11/14/16	JLI	SW8260C	
Methyl t-butyl ether (MTBE)	ND		11	1.1	ug/Kg	1	11/14/16	JLI	SW8260C	
Methylene chloride	ND		5.7	5.7	ug/Kg	1	11/14/16	JLI	SW8260C	
Naphthalene	11		5.7	1.1	ug/Kg	1	11/14/16	JLI	SW8260C	
n-Butylbenzene	ND		5.7	0.57	ug/Kg	1	11/14/16	JLI	SW8260C	

Parameter	Result	RL/ PQL	LOD/ MDL	Units	Dilution	Date/Time	By	Reference	
n-Propylbenzene	ND	5.7	1.1	ug/Kg	1	11/14/16	JLI	SW8260C	
o-Xylene	ND	5.7	1.1	ug/Kg	1	11/14/16	JLI	SW8260C	
p-Isopropyltoluene	ND	5.7	0.57	ug/Kg	1	11/14/16	JLI	SW8260C	
sec-Butylbenzene	ND	5.7	0.57	ug/Kg	1	11/14/16	JLI	SW8260C	
Styrene	ND	5.7	0.57	ug/Kg	1	11/14/16	JLI	SW8260C	
tert-Butylbenzene	ND	5.7	0.57	ug/Kg	1	11/14/16	JLI	SW8260C	
Tetrachloroethene	ND	5.7	1.1	ug/Kg	1	11/14/16	JLI	SW8260C	
Tetrahydrofuran (THF)	ND	11	2.9	ug/Kg	1	11/14/16	JLI	SW8260C	1
Toluene	ND	5.7	0.57	ug/Kg	1	11/14/16	JLI	SW8260C	
trans-1,2-Dichloroethene	ND	5.7	0.57	ug/Kg	1	11/14/16	JLI	SW8260C	
trans-1,3-Dichloropropene	ND	5.7	0.57	ug/Kg	1	11/14/16	JLI	SW8260C	
trans-1,4-dichloro-2-butene	ND	11	2.9	ug/Kg	1	11/14/16	JLI	SW8260C	
Trichloroethene	ND	5.7	0.57	ug/Kg	1	11/14/16	JLI	SW8260C	
Trichlorofluoromethane	ND	5.7	1.1	ug/Kg	1	11/14/16	JLI	SW8260C	
Trichlorotrifluoroethane	ND	5.7	0.57	ug/Kg	1	11/14/16	JLI	SW8260C	
Vinyl chloride	ND	5.7	0.57	ug/Kg	1	11/14/16	JLI	SW8260C	
QA/QC Surrogates									
% 1,2-dichlorobenzene-d4	98			%	1	11/14/16	JLI	70 - 130 %	
% Bromofluorobenzene	100			%	1	11/14/16	JLI	70 - 130 %	
% Dibromofluoromethane	95			%	1	11/14/16	JLI	70 - 130 %	
% Toluene-d8	100			%	1	11/14/16	JLI	70 - 130 %	
1,4-dioxane									
1,4-dioxane	ND	86	46	ug/kg	1	11/14/16	JLI	SW8260C	
QA/QC Surrogates									
% 1,2-dichlorobenzene-d4	98			%	1	11/14/16	JLI	70 - 130 %	
% Bromofluorobenzene	100			%	1	11/14/16	JLI	70 - 130 %	
% Toluene-d8	100			%	1	11/14/16	JLI	70 - 130 %	
Volatiles									
1,1,1,2-Tetrachloroethane	ND	23	1.1	ug/Kg	1	11/14/16	JLI	SW8260C	
Acrolein	ND	23	2.9	ug/Kg	1	11/14/16	JLI	SW8260C	
Acrylonitrile	ND	23	0.57	ug/Kg	1	11/14/16	JLI	SW8260C	
Tert-butyl alcohol	ND	110	23	ug/Kg	1	11/14/16	JLI	SW8260C	
Semivolatiles									
1,2,4,5-Tetrachlorobenzene	ND	240	120	ug/Kg	1	11/12/16	DD	SW8270D	
1,2,4-Trichlorobenzene	ND	240	100	ug/Kg	1	11/12/16	DD	SW8270D	
1,2-Dichlorobenzene	ND	240	97	ug/Kg	1	11/12/16	DD	SW8270D	
1,2-Diphenylhydrazine	ND	240	110	ug/Kg	1	11/12/16	DD	SW8270D	
1,3-Dichlorobenzene	ND	240	100	ug/Kg	1	11/12/16	DD	SW8270D	
1,4-Dichlorobenzene	ND	240	100	ug/Kg	1	11/12/16	DD	SW8270D	
2,4,5-Trichlorophenol	ND	240	190	ug/Kg	1	11/12/16	DD	SW8270D	
2,4,6-Trichlorophenol	ND	170	110	ug/Kg	1	11/12/16	DD	SW8270D	
2,4-Dichlorophenol	ND	170	120	ug/Kg	1	11/12/16	DD	SW8270D	
2,4-Dimethylphenol	ND	240	85	ug/Kg	1	11/12/16	DD	SW8270D	
2,4-Dinitrophenol	ND	240	240	ug/Kg	1	11/12/16	DD	SW8270D	
2,4-Dinitrotoluene	ND	170	140	ug/Kg	1	11/12/16	DD	SW8270D	
2,6-Dinitrotoluene	ND	170	110	ug/Kg	1	11/12/16	DD	SW8270D	
2-Chloronaphthalene	ND	240	97	ug/Kg	1	11/12/16	DD	SW8270D	

Project ID: 260 W126TH ST., NY, NY
Client ID: SB5 10-12

Phoenix I.D.: BV81734

Parameter	Result	RL/ PQL	LOD/ MDL	Units	Dilution	Date/Time	By	Reference	
2-Chlorophenol	ND	240	97	ug/Kg	1	11/12/16	DD	SW8270D	
2-Methylnaphthalene	ND	240	100	ug/Kg	1	11/12/16	DD	SW8270D	
2-Methylphenol (o-cresol)	ND	240	160	ug/Kg	1	11/12/16	DD	SW8270D	
2-Nitroaniline	ND	240	240	ug/Kg	1	11/12/16	DD	SW8270D	
2-Nitrophenol	ND	240	220	ug/Kg	1	11/12/16	DD	SW8270D	
3&4-Methylphenol (m&p-cresol)	ND	240	140	ug/Kg	1	11/12/16	DD	SW8270D	1
3,3'-Dichlorobenzidine	ND	170	160	ug/Kg	1	11/12/16	DD	SW8270D	
3-Nitroaniline	ND	340	690	ug/Kg	1	11/12/16	DD	SW8270D	
4,6-Dinitro-2-methylphenol	ND	210	69	ug/Kg	1	11/12/16	DD	SW8270D	
4-Bromophenyl phenyl ether	ND	240	100	ug/Kg	1	11/12/16	DD	SW8270D	
4-Chloro-3-methylphenol	ND	240	120	ug/Kg	1	11/12/16	DD	SW8270D	
4-Chloroaniline	ND	270	160	ug/Kg	1	11/12/16	DD	SW8270D	
4-Chlorophenyl phenyl ether	ND	240	120	ug/Kg	1	11/12/16	DD	SW8270D	
4-Nitroaniline	ND	340	110	ug/Kg	1	11/12/16	DD	SW8270D	
4-Nitrophenol	ND	340	160	ug/Kg	1	11/12/16	DD	SW8270D	
Acenaphthene	ND	240	100	ug/Kg	1	11/12/16	DD	SW8270D	
Acenaphthylene	ND	240	96	ug/Kg	1	11/12/16	DD	SW8270D	
Acetophenone	ND	240	110	ug/Kg	1	11/12/16	DD	SW8270D	
Aniline	ND	270	270	ug/Kg	1	11/12/16	DD	SW8270D	
Anthracene	ND	240	110	ug/Kg	1	11/12/16	DD	SW8270D	
Benz(a)anthracene	ND	240	120	ug/Kg	1	11/12/16	DD	SW8270D	
Benzidine	ND	340	200	ug/Kg	1	11/12/16	DD	SW8270D	
Benzo(a)pyrene	ND	170	110	ug/Kg	1	11/12/16	DD	SW8270D	
Benzo(b)fluoranthene	ND	240	120	ug/Kg	1	11/12/16	DD	SW8270D	
Benzo(ghi)perylene	ND	240	110	ug/Kg	1	11/12/16	DD	SW8270D	
Benzo(k)fluoranthene	ND	240	110	ug/Kg	1	11/12/16	DD	SW8270D	
Benzoic acid	ND	1700	690	ug/Kg	1	11/12/16	DD	SW8270D	1
Benzyl butyl phthalate	ND	240	89	ug/Kg	1	11/12/16	DD	SW8270D	
Bis(2-chloroethoxy)methane	ND	240	95	ug/Kg	1	11/12/16	DD	SW8270D	
Bis(2-chloroethyl)ether	ND	170	93	ug/Kg	1	11/12/16	DD	SW8270D	
Bis(2-chloroisopropyl)ether	ND	240	95	ug/Kg	1	11/12/16	DD	SW8270D	
Bis(2-ethylhexyl)phthalate	ND	240	99	ug/Kg	1	11/12/16	DD	SW8270D	
Carbazole	ND	170	140	ug/Kg	1	11/12/16	DD	SW8270D	
Chrysene	ND	240	120	ug/Kg	1	11/12/16	DD	SW8270D	
Dibenz(a,h)anthracene	ND	170	110	ug/Kg	1	11/12/16	DD	SW8270D	
Dibenzofuran	ND	240	100	ug/Kg	1	11/12/16	DD	SW8270D	
Diethyl phthalate	ND	240	110	ug/Kg	1	11/12/16	DD	SW8270D	
Dimethylphthalate	ND	240	110	ug/Kg	1	11/12/16	DD	SW8270D	
Di-n-butylphthalate	ND	240	91	ug/Kg	1	11/12/16	DD	SW8270D	
Di-n-octylphthalate	ND	240	89	ug/Kg	1	11/12/16	DD	SW8270D	
Fluoranthene	ND	240	110	ug/Kg	1	11/12/16	DD	SW8270D	
Fluorene	ND	240	110	ug/Kg	1	11/12/16	DD	SW8270D	
Hexachlorobenzene	ND	170	100	ug/Kg	1	11/12/16	DD	SW8270D	
Hexachlorobutadiene	ND	240	120	ug/Kg	1	11/12/16	DD	SW8270D	
Hexachlorocyclopentadiene	ND	240	100	ug/Kg	1	11/12/16	DD	SW8270D	
Hexachloroethane	ND	170	100	ug/Kg	1	11/12/16	DD	SW8270D	
Indeno(1,2,3-cd)pyrene	ND	240	110	ug/Kg	1	11/12/16	DD	SW8270D	
Isophorone	ND	170	96	ug/Kg	1	11/12/16	DD	SW8270D	
Naphthalene	ND	240	99	ug/Kg	1	11/12/16	DD	SW8270D	

Project ID: 260 W126TH ST., NY, NY
Client ID: SB5 10-12

Phoenix I.D.: BV81734

Parameter	Result	RL/ PQL	LOD/ MDL	Units	Dilution	Date/Time	By	Reference
Nitrobenzene	ND	170	120	ug/Kg	1	11/12/16	DD	SW8270D
N-Nitrosodimethylamine	ND	240	97	ug/Kg	1	11/12/16	DD	SW8270D
N-Nitrosodi-n-propylamine	ND	170	110	ug/Kg	1	11/12/16	DD	SW8270D
N-Nitrosodiphenylamine	ND	240	130	ug/Kg	1	11/12/16	DD	SW8270D
Pentachloronitrobenzene	ND	240	130	ug/Kg	1	11/12/16	DD	SW8270D
Pentachlorophenol	ND	210	130	ug/Kg	1	11/12/16	DD	SW8270D
Phenanthrene	ND	240	98	ug/Kg	1	11/12/16	DD	SW8270D
Phenol	ND	240	110	ug/Kg	1	11/12/16	DD	SW8270D
Pyrene	ND	240	120	ug/Kg	1	11/12/16	DD	SW8270D
Pyridine	ND	240	84	ug/Kg	1	11/12/16	DD	SW8270D
QA/QC Surrogates								
% 2,4,6-Tribromophenol	74			%	1	11/12/16	DD	30 - 130 %
% 2-Fluorobiphenyl	62			%	1	11/12/16	DD	30 - 130 %
% 2-Fluorophenol	46			%	1	11/12/16	DD	30 - 130 %
% Nitrobenzene-d5	64			%	1	11/12/16	DD	30 - 130 %
% Phenol-d5	59			%	1	11/12/16	DD	30 - 130 %
% Terphenyl-d14	57			%	1	11/12/16	DD	30 - 130 %

1 = This parameter is not certified by NY NELAC for this matrix. NY NELAC does not offer certification for all parameters at this time.
B = Present in blank, no bias suspected.

RL/PQL=Reporting/Practical Quantitation Level (Equivalent to NELAC LOQ, Limit of Quantitation) ND=Not Detected BRL=Below Reporting Level J=Estimated Below RL LOD=Limit of Detection MDL=Method Detection Limit1
QA/QC Surrogates: Surrogates are compounds (preceeded with a %) added by the lab to determine analysis efficiency. Surrogate results(%) listed in the report are not "detected" compounds.

Comments:

Per 1.4.6 of EPA method 8270D, 1,2-Diphenylhydrazine is unstable and readily converts to Azobenzene. Azobenzene is used for the calibration of 1,2-Diphenylhydrazine.

Please be advised that the NY 375 soil criteria for chromium are based on hexavalent chromium and trivalent chromium.

Volatile Comment:
Where the LOD justifies lowering the RL/PQL, the RL/PQL of some compounds are evaluated below the lowest calibration standard in order to meet criteria.

All soils, solids and sludges are reported on a dry weight basis unless otherwise noted in the sample comments.

S - Laboratory solvent, contamination is possible.

If there are any questions regarding this data, please call Phoenix Client Services at extension 200.
This report must not be reproduced except in full as defined by the attached chain of custody.

Phyllis Shiller, Laboratory Director
November 28, 2016
Reviewed and Released by: Jon Carlson, Project Manager

Environmental Laboratories, Inc.
587 East Middle Turnpike, P.O.Box 370, Manchester, CT 06045
Tel. (860) 645-1102 Fax (860) 645-0823

ACCREDITED IN ACCORDANCE WITH nelac NY # 11301

Analysis Report

November 28, 2016

FOR: Attn: Mr. Charles B. Sosik, P.G.
Environmental Business Consultants
1808 Middle Country Rd
Ridge NY 11961-2406

Sample Information		Custody Information		Date	Time
Matrix:	SOIL	Collected by:		11/10/16	
Location Code:	EBC	Received by:	LB	11/11/16	15:41
Rush Request:	72 Hour	Analyzed by:	see "By" below		
P.O.#:					

Laboratory Data

SDG ID: GBV81727
Phoenix ID: BV81735

Project ID: 260 W126TH ST., NY, NY
Client ID: SB7 0-2

Parameter	Result		RL/ PQL	LOD/ MDL	Units	Dilution	Date/Time	By	Reference	
Silver	ND		0.36	0.36	mg/Kg	1	11/12/16	LK	SW6010C	
Aluminum	8470		36	7.2	mg/Kg	10	11/12/16	LK	SW6010C	
Arsenic	8.51		0.72	0.72	mg/Kg	1	11/12/16	LK	SW6010C	
Barium	2760		7.2	3.6	mg/Kg	10	11/12/16	LK	SW6010C	
Beryllium	0.37		0.29	0.14	mg/Kg	1	11/12/16	LK	SW6010C	
Calcium	50000		36	33	mg/Kg	10	11/12/16	LK	SW6010C	
Cadmium	2.36		0.36	0.36	mg/Kg	1	11/12/16	LK	SW6010C	
Cobalt	9.60		0.36	0.36	mg/Kg	1	11/12/16	LK	SW6010C	
Chromium	27.7		0.36	0.36	mg/Kg	1	11/12/16	LK	SW6010C	
Copper	53.9		0.36	0.36	mg/kg	1	11/12/16	LK	SW6010C	
Iron	15600		36	36	mg/Kg	10	11/12/16	LK	SW6010C	
Mercury	0.26		0.03	0.02	mg/Kg	1	11/14/16	RS	SW7471B	
Potassium	2450	N	7	2.8	mg/Kg	1	11/12/16	LK	SW6010C	
Magnesium	5080		3.6	3.6	mg/Kg	1	11/12/16	LK	SW6010C	
Manganese	283		3.6	3.6	mg/Kg	10	11/12/16	LK	SW6010C	
Sodium	385	N	7	3.1	mg/Kg	1	11/12/16	LK	SW6010C	
Nickel	19.2		0.36	0.36	mg/Kg	1	11/12/16	LK	SW6010C	
Lead	696		7.2	3.6	mg/Kg	10	11/12/16	LK	SW6010C	B
Antimony	ND		1.8	1.8	mg/Kg	1	11/12/16	LK	SW6010C	
Selenium	ND		1.4	1.2	mg/Kg	1	11/12/16	LK	SW6010C	
Thallium	ND		1.4	1.4	mg/Kg	1	11/12/16	LK	SW6010C	
Vanadium	37.5		0.36	0.36	mg/Kg	1	11/12/16	LK	SW6010C	
Zinc	1960		72	36	mg/Kg	100	11/14/16	LK	SW6010C	
Percent Solid	85				%		11/11/16	W	SW846-%Solid	
Soil Extraction for PCB	Completed						11/11/16	NC/V	SW3545A	
Soil Extraction for Pest	Completed						11/11/16	NC/V	SW3545A	
Soil Extraction for SVOA	Completed						11/11/16	NJ/CKV	SW3545A	
Mercury Digestion	Completed						11/14/16	W/W	SW7471B	

Ver 2

Project ID: 260 W126TH ST., NY, NY
Client ID: SB7 0-2

Phoenix I.D.: BV81735

Parameter	Result	RL/ PQL	LOD/ MDL	Units	Dilution	Date/Time	By	Reference
Total Metals Digest	Completed					11/11/16	X/AG	SW3050B
Field Extraction	Completed					11/10/16		SW5035A
Polychlorinated Biphenyls								
PCB-1016	ND	77	77	ug/Kg	2	11/16/16	AW	SW8082A
PCB-1221	ND	77	77	ug/Kg	2	11/16/16	AW	SW8082A
PCB-1232	ND	77	77	ug/Kg	2	11/16/16	AW	SW8082A
PCB-1242	ND	77	77	ug/Kg	2	11/16/16	AW	SW8082A
PCB-1248	ND	77	77	ug/Kg	2	11/16/16	AW	SW8082A
PCB-1254	ND	77	77	ug/Kg	2	11/16/16	AW	SW8082A
PCB-1260	ND	77	77	ug/Kg	2	11/16/16	AW	SW8082A
PCB-1262	ND	77	77	ug/Kg	2	11/16/16	AW	SW8082A
PCB-1268	ND	77	77	ug/Kg	2	11/16/16	AW	SW8082A
QA/QC Surrogates								
% DCBP	89			%	2	11/16/16	AW	40 - 140 %
% TCMX	71			%	2	11/16/16	AW	40 - 140 %
Pesticides - Soil								
4,4' -DDD	ND	2.3	2.3	ug/Kg	2	11/16/16	CE	SW8081B
4,4' -DDE	ND	2.3	2.3	ug/Kg	2	11/16/16	CE	SW8081B
4,4' -DDT	4.8	2.3	2.3	ug/Kg	2	11/16/16	CE	SW8081B
a-BHC	ND	7.7	7.7	ug/Kg	2	11/16/16	CE	SW8081B
a-Chlordane	ND	3.8	3.8	ug/Kg	2	11/16/16	CE	SW8081B
Aldrin	ND	3.8	3.8	ug/Kg	2	11/16/16	CE	SW8081B
b-BHC	ND	7.7	7.7	ug/Kg	2	11/16/16	CE	SW8081B
Chlordane	ND	38	38	ug/Kg	2	11/16/16	CE	SW8081B
d-BHC	ND	7.7	7.7	ug/Kg	2	11/16/16	CE	SW8081B
Dieldrin	ND	3.8	3.8	ug/Kg	2	11/16/16	CE	SW8081B
Endosulfan I	ND	7.7	7.7	ug/Kg	2	11/16/16	CE	SW8081B
Endosulfan II	ND	7.7	7.7	ug/Kg	2	11/16/16	CE	SW8081B
Endosulfan sulfate	ND	7.7	7.7	ug/Kg	2	11/16/16	CE	SW8081B
Endrin	ND	7.7	7.7	ug/Kg	2	11/16/16	CE	SW8081B
Endrin aldehyde	ND	7.7	7.7	ug/Kg	2	11/16/16	CE	SW8081B
Endrin ketone	ND	7.7	7.7	ug/Kg	2	11/16/16	CE	SW8081B
g-BHC	ND	1.5	1.5	ug/Kg	2	11/16/16	CE	SW8081B
g-Chlordane	ND	3.8	3.8	ug/Kg	2	11/16/16	CE	SW8081B
Heptachlor	ND	7.7	7.7	ug/Kg	2	11/16/16	CE	SW8081B
Heptachlor epoxide	ND	7.7	7.7	ug/Kg	2	11/16/16	CE	SW8081B
Methoxychlor	ND	38	38	ug/Kg	2	11/16/16	CE	SW8081B
Toxaphene	ND	150	150	ug/Kg	2	11/16/16	CE	SW8081B
QA/QC Surrogates								
% DCBP	72			%	2	11/16/16	CE	40 - 140 %
% TCMX	61			%	2	11/16/16	CE	40 - 140 %
Volatiles								
1,1,1,2-Tetrachloroethane	ND	8.3	1.7	ug/Kg	1	11/12/16	JLI	SW8260C
1,1,1-Trichloroethane	ND	8.3	0.83	ug/Kg	1	11/12/16	JLI	SW8260C
1,1,2,2-Tetrachloroethane	ND	270	55	ug/Kg	50	11/14/16	JLI	SW8260C
1,1,2-Trichloroethane	ND	8.3	1.7	ug/Kg	1	11/12/16	JLI	SW8260C
1,1-Dichloroethane	ND	8.3	1.7	ug/Kg	1	11/12/16	JLI	SW8260C

Project ID: 260 W126TH ST., NY, NY
Client ID: SB7 0-2

Phoenix I.D.: BV81735

Parameter	Result	RL/ PQL	LOD/ MDL	Units	Dilution	Date/Time	By	Reference	
1,1-Dichloroethene	ND	8.3	0.83	ug/Kg	1	11/12/16	JLI	SW8260C	
1,1-Dichloropropene	ND	8.3	0.83	ug/Kg	1	11/12/16	JLI	SW8260C	
1,2,3-Trichlorobenzene	ND	270	55	ug/Kg	50	11/14/16	JLI	SW8260C	
1,2,3-Trichloropropane	ND	270	27	ug/Kg	50	11/14/16	JLI	SW8260C	
1,2,4-Trichlorobenzene	ND	270	55	ug/Kg	50	11/14/16	JLI	SW8260C	
1,2,4-Trimethylbenzene	ND	270	27	ug/Kg	50	11/14/16	JLI	SW8260C	
1,2-Dibromo-3-chloropropane	ND	270	55	ug/Kg	50	11/14/16	JLI	SW8260C	
1,2-Dibromoethane	ND	8.3	0.83	ug/Kg	1	11/12/16	JLI	SW8260C	
1,2-Dichlorobenzene	ND	270	27	ug/Kg	50	11/14/16	JLI	SW8260C	
1,2-Dichloroethane	ND	8.3	0.83	ug/Kg	1	11/12/16	JLI	SW8260C	
1,2-Dichloropropane	ND	8.3	1.7	ug/Kg	1	11/12/16	JLI	SW8260C	
1,3,5-Trimethylbenzene	ND	270	27	ug/Kg	50	11/14/16	JLI	SW8260C	
1,3-Dichlorobenzene	ND	270	27	ug/Kg	50	11/14/16	JLI	SW8260C	
1,3-Dichloropropane	ND	8.3	1.7	ug/Kg	1	11/12/16	JLI	SW8260C	
1,4-Dichlorobenzene	ND	270	27	ug/Kg	50	11/14/16	JLI	SW8260C	
2,2-Dichloropropane	ND	8.3	0.83	ug/Kg	1	11/12/16	JLI	SW8260C	
2-Chlorotoluene	ND	270	55	ug/Kg	50	11/14/16	JLI	SW8260C	
2-Hexanone	ND	41	8.3	ug/Kg	1	11/12/16	JLI	SW8260C	
2-Isopropyltoluene	ND	270	27	ug/Kg	50	11/14/16	JLI	SW8260C	1
4-Chlorotoluene	ND	270	27	ug/Kg	50	11/14/16	JLI	SW8260C	
4-Methyl-2-pentanone	ND	41	8.3	ug/Kg	1	11/12/16	JLI	SW8260C	
Acetone	ND	41	8.3	ug/Kg	1	11/12/16	JLI	SW8260C	
Acrylonitrile	ND	17	1.7	ug/Kg	1	11/12/16	JLI	SW8260C	
Benzene	ND	8.3	0.83	ug/Kg	1	11/12/16	JLI	SW8260C	
Bromobenzene	ND	270	27	ug/Kg	50	11/14/16	JLI	SW8260C	
Bromochloromethane	ND	8.3	0.83	ug/Kg	1	11/12/16	JLI	SW8260C	
Bromodichloromethane	ND	8.3	1.7	ug/Kg	1	11/12/16	JLI	SW8260C	
Bromoform	ND	8.3	1.7	ug/Kg	1	11/12/16	JLI	SW8260C	
Bromomethane	ND	8.3	3.3	ug/Kg	1	11/12/16	JLI	SW8260C	
Carbon Disulfide	ND	8.3	1.7	ug/Kg	1	11/12/16	JLI	SW8260C	
Carbon tetrachloride	ND	8.3	1.7	ug/Kg	1	11/12/16	JLI	SW8260C	
Chlorobenzene	ND	8.3	0.83	ug/Kg	1	11/12/16	JLI	SW8260C	
Chloroethane	ND	8.3	0.83	ug/Kg	1	11/12/16	JLI	SW8260C	
Chloroform	ND	8.3	0.83	ug/Kg	1	11/12/16	JLI	SW8260C	
Chloromethane	ND	8.3	1.7	ug/Kg	1	11/12/16	JLI	SW8260C	
cis-1,2-Dichloroethene	ND	8.3	0.83	ug/Kg	1	11/12/16	JLI	SW8260C	
cis-1,3-Dichloropropene	ND	8.3	0.83	ug/Kg	1	11/12/16	JLI	SW8260C	
Dibromochloromethane	ND	8.3	1.7	ug/Kg	1	11/12/16	JLI	SW8260C	
Dibromomethane	ND	8.3	1.7	ug/Kg	1	11/12/16	JLI	SW8260C	
Dichlorodifluoromethane	ND	8.3	0.83	ug/Kg	1	11/12/16	JLI	SW8260C	
Ethylbenzene	ND	8.3	0.83	ug/Kg	1	11/12/16	JLI	SW8260C	
Hexachlorobutadiene	ND	270	27	ug/Kg	50	11/14/16	JLI	SW8260C	
Isopropylbenzene	ND	270	27	ug/Kg	50	11/14/16	JLI	SW8260C	
m&p-Xylene	ND	8.3	1.7	ug/Kg	1	11/12/16	JLI	SW8260C	
Methyl Ethyl Ketone	ND	50	8.3	ug/Kg	1	11/12/16	JLI	SW8260C	
Methyl t-butyl ether (MTBE)	ND	17	1.7	ug/Kg	1	11/12/16	JLI	SW8260C	
Methylene chloride	ND	8.3	8.3	ug/Kg	1	11/12/16	JLI	SW8260C	
Naphthalene	ND	270	55	ug/Kg	50	11/14/16	JLI	SW8260C	
n-Butylbenzene	ND	270	27	ug/Kg	50	11/14/16	JLI	SW8260C	

Project ID: 260 W126TH ST., NY, NY
Client ID: SB7 0-2

Phoenix I.D.: BV81735

Parameter	Result	RL/ PQL	LOD/ MDL	Units	Dilution	Date/Time	By	Reference	
n-Propylbenzene	ND	270	55	ug/Kg	50	11/14/16	JLI	SW8260C	
o-Xylene	ND	8.3	1.7	ug/Kg	1	11/12/16	JLI	SW8260C	
p-Isopropyltoluene	ND	270	27	ug/Kg	50	11/14/16	JLI	SW8260C	
sec-Butylbenzene	ND	270	27	ug/Kg	50	11/14/16	JLI	SW8260C	
Styrene	ND	8.3	0.83	ug/Kg	1	11/12/16	JLI	SW8260C	
tert-Butylbenzene	ND	270	27	ug/Kg	50	11/14/16	JLI	SW8260C	
Tetrachloroethene	ND	8.3	1.7	ug/Kg	1	11/12/16	JLI	SW8260C	
Tetrahydrofuran (THF)	ND	17	4.1	ug/Kg	1	11/12/16	JLI	SW8260C	1
Toluene	ND	8.3	0.83	ug/Kg	1	11/12/16	JLI	SW8260C	
trans-1,2-Dichloroethene	ND	8.3	0.83	ug/Kg	1	11/12/16	JLI	SW8260C	
trans-1,3-Dichloropropene	ND	8.3	0.83	ug/Kg	1	11/12/16	JLI	SW8260C	
trans-1,4-dichloro-2-butene	ND	550	140	ug/Kg	50	11/14/16	JLI	SW8260C	
Trichloroethene	ND	8.3	0.83	ug/Kg	1	11/12/16	JLI	SW8260C	
Trichlorofluoromethane	ND	8.3	1.7	ug/Kg	1	11/12/16	JLI	SW8260C	
Trichlorotrifluoroethane	ND	8.3	0.83	ug/Kg	1	11/12/16	JLI	SW8260C	
Vinyl chloride	ND	8.3	0.83	ug/Kg	1	11/12/16	JLI	SW8260C	
QA/QC Surrogates									
% 1,2-dichlorobenzene-d4	99			%	50	11/14/16	JLI	70 - 130 %	
% Bromofluorobenzene	100			%	50	11/14/16	JLI	70 - 130 %	
% Dibromofluoromethane	97			%	1	11/12/16	JLI	70 - 130 %	
% Toluene-d8	97			%	1	11/12/16	JLI	70 - 130 %	
1,4-dioxane									
1,4-dioxane	ND	100	66	ug/kg	1	11/12/16	JLI	SW8260C	
QA/QC Surrogates									
% 1,2-dichlorobenzene-d4	103			%	1	11/12/16	JLI	70 - 130 %	
% Bromofluorobenzene	85			%	1	11/12/16	JLI	70 - 130 %	
% Toluene-d8	97			%	1	11/12/16	JLI	70 - 130 %	
Volatiles									
1,1,1,2-Tetrachloroethane	ND	33	1.7	ug/Kg	1	11/12/16	JLI	SW8260C	
Acrolein	ND	33	4.1	ug/Kg	1	11/12/16	JLI	SW8260C	
Acrylonitrile	ND	33	0.83	ug/Kg	1	11/12/16	JLI	SW8260C	
Tert-butyl alcohol	ND	170	33	ug/Kg	1	11/12/16	JLI	SW8260C	
Semivolatiles									
1,2,4,5-Tetrachlorobenzene	ND	270	140	ug/Kg	1	11/12/16	DD	SW8270D	
1,2,4-Trichlorobenzene	ND	270	120	ug/Kg	1	11/12/16	DD	SW8270D	
1,2-Dichlorobenzene	ND	270	110	ug/Kg	1	11/12/16	DD	SW8270D	
1,2-Diphenylhydrazine	ND	270	130	ug/Kg	1	11/12/16	DD	SW8270D	
1,3-Dichlorobenzene	ND	270	120	ug/Kg	1	11/12/16	DD	SW8270D	
1,4-Dichlorobenzene	ND	270	120	ug/Kg	1	11/12/16	DD	SW8270D	
2,4,5-Trichlorophenol	ND	270	210	ug/Kg	1	11/12/16	DD	SW8270D	
2,4,6-Trichlorophenol	ND	200	120	ug/Kg	1	11/12/16	DD	SW8270D	
2,4-Dichlorophenol	ND	200	140	ug/Kg	1	11/12/16	DD	SW8270D	
2,4-Dimethylphenol	ND	270	97	ug/Kg	1	11/12/16	DD	SW8270D	
2,4-Dinitrophenol	ND	270	270	ug/Kg	1	11/12/16	DD	SW8270D	
2,4-Dinitrotoluene	ND	200	150	ug/Kg	1	11/12/16	DD	SW8270D	
2,6-Dinitrotoluene	ND	200	120	ug/Kg	1	11/12/16	DD	SW8270D	
2-Chloronaphthalene	ND	270	110	ug/Kg	1	11/12/16	DD	SW8270D	

Project ID: 260 W126TH ST., NY, NY
Client ID: SB7 0-2

Phoenix I.D.: BV81735

Parameter	Result		RL/ PQL	LOD/ MDL	Units	Dilution	Date/Time	By	Reference	
2-Chlorophenol	ND		270	110	ug/Kg	1	11/12/16	DD	SW8270D	
2-Methylnaphthalene	ND		270	120	ug/Kg	1	11/12/16	DD	SW8270D	
2-Methylphenol (o-cresol)	ND		270	180	ug/Kg	1	11/12/16	DD	SW8270D	
2-Nitroaniline	ND		270	270	ug/Kg	1	11/12/16	DD	SW8270D	
2-Nitrophenol	ND		270	250	ug/Kg	1	11/12/16	DD	SW8270D	
3&4-Methylphenol (m&p-cresol)	ND		270	150	ug/Kg	1	11/12/16	DD	SW8270D	1
3,3'-Dichlorobenzidine	ND		200	180	ug/Kg	1	11/12/16	DD	SW8270D	
3-Nitroaniline	ND		390	780	ug/Kg	1	11/12/16	DD	SW8270D	
4,6-Dinitro-2-methylphenol	ND		230	78	ug/Kg	1	11/12/16	DD	SW8270D	
4-Bromophenyl phenyl ether	ND		270	110	ug/Kg	1	11/12/16	DD	SW8270D	
4-Chloro-3-methylphenol	ND		270	140	ug/Kg	1	11/12/16	DD	SW8270D	
4-Chloroaniline	ND		310	180	ug/Kg	1	11/12/16	DD	SW8270D	
4-Chlorophenyl phenyl ether	ND		270	130	ug/Kg	1	11/12/16	DD	SW8270D	
4-Nitroaniline	ND		390	130	ug/Kg	1	11/12/16	DD	SW8270D	
4-Nitrophenol	ND		390	180	ug/Kg	1	11/12/16	DD	SW8270D	
Acenaphthene	ND		270	120	ug/Kg	1	11/12/16	DD	SW8270D	
Acenaphthylene	ND		270	110	ug/Kg	1	11/12/16	DD	SW8270D	
Acetophenone	ND		270	120	ug/Kg	1	11/12/16	DD	SW8270D	
Aniline	ND		310	310	ug/Kg	1	11/12/16	DD	SW8270D	
Anthracene	ND		270	130	ug/Kg	1	11/12/16	DD	SW8270D	
Benz(a)anthracene	340		270	130	ug/Kg	1	11/12/16	DD	SW8270D	
Benzidine	ND		390	230	ug/Kg	1	11/12/16	DD	SW8270D	
Benzo(a)pyrene	330		200	130	ug/Kg	1	11/12/16	DD	SW8270D	
Benzo(b)fluoranthene	270	J	270	130	ug/Kg	1	11/12/16	DD	SW8270D	
Benzo(ghi)perylene	170	J	270	130	ug/Kg	1	11/12/16	DD	SW8270D	
Benzo(k)fluoranthene	280		270	130	ug/Kg	1	11/12/16	DD	SW8270D	
Benzoic acid	ND		2000	780	ug/Kg	1	11/12/16	DD	SW8270D	1
Benzyl butyl phthalate	ND		270	100	ug/Kg	1	11/12/16	DD	SW8270D	
Bis(2-chloroethoxy)methane	ND		270	110	ug/Kg	1	11/12/16	DD	SW8270D	
Bis(2-chloroethyl)ether	ND		200	110	ug/Kg	1	11/12/16	DD	SW8270D	
Bis(2-chloroisopropyl)ether	ND		270	110	ug/Kg	1	11/12/16	DD	SW8270D	
Bis(2-ethylhexyl)phthalate	ND		270	110	ug/Kg	1	11/12/16	DD	SW8270D	
Carbazole	ND		200	160	ug/Kg	1	11/12/16	DD	SW8270D	
Chrysene	360		270	130	ug/Kg	1	11/12/16	DD	SW8270D	
Dibenz(a,h)anthracene	ND		200	130	ug/Kg	1	11/12/16	DD	SW8270D	
Dibenzofuran	ND		270	110	ug/Kg	1	11/12/16	DD	SW8270D	
Diethyl phthalate	ND		270	120	ug/Kg	1	11/12/16	DD	SW8270D	
Dimethylphthalate	ND		270	120	ug/Kg	1	11/12/16	DD	SW8270D	
Di-n-butylphthalate	ND		270	100	ug/Kg	1	11/12/16	DD	SW8270D	
Di-n-octylphthalate	ND		270	100	ug/Kg	1	11/12/16	DD	SW8270D	
Fluoranthene	550		270	130	ug/Kg	1	11/12/16	DD	SW8270D	
Fluorene	ND		270	130	ug/Kg	1	11/12/16	DD	SW8270D	
Hexachlorobenzene	ND		200	110	ug/Kg	1	11/12/16	DD	SW8270D	
Hexachlorobutadiene	ND		270	140	ug/Kg	1	11/12/16	DD	SW8270D	
Hexachlorocyclopentadiene	ND		270	120	ug/Kg	1	11/12/16	DD	SW8270D	
Hexachloroethane	ND		200	120	ug/Kg	1	11/12/16	DD	SW8270D	
Indeno(1,2,3-cd)pyrene	230	J	270	130	ug/Kg	1	11/12/16	DD	SW8270D	
Isophorone	ND		200	110	ug/Kg	1	11/12/16	DD	SW8270D	
Naphthalene	ND		270	110	ug/Kg	1	11/12/16	DD	SW8270D	

Project ID: 260 W126TH ST., NY, NY
Client ID: SB7 0-2

Phoenix I.D.: BV81735

Parameter	Result	RL/ PQL	LOD/ MDL	Units	Dilution	Date/Time	By	Reference
Nitrobenzene	ND	200	140	ug/Kg	1	11/12/16	DD	SW8270D
N-Nitrosodimethylamine	ND	270	110	ug/Kg	1	11/12/16	DD	SW8270D
N-Nitrosodi-n-propylamine	ND	200	130	ug/Kg	1	11/12/16	DD	SW8270D
N-Nitrosodiphenylamine	ND	270	150	ug/Kg	1	11/12/16	DD	SW8270D
Pentachloronitrobenzene	ND	270	150	ug/Kg	1	11/12/16	DD	SW8270D
Pentachlorophenol	ND	230	150	ug/Kg	1	11/12/16	DD	SW8270D
Phenanthrene	560	270	110	ug/Kg	1	11/12/16	DD	SW8270D
Phenol	ND	270	120	ug/Kg	1	11/12/16	DD	SW8270D
Pyrene	460	270	130	ug/Kg	1	11/12/16	DD	SW8270D
Pyridine	ND	270	96	ug/Kg	1	11/12/16	DD	SW8270D
QA/QC Surrogates								
% 2,4,6-Tribromophenol	82			%	1	11/12/16	DD	30 - 130 %
% 2-Fluorobiphenyl	71			%	1	11/12/16	DD	30 - 130 %
% 2-Fluorophenol	50			%	1	11/12/16	DD	30 - 130 %
% Nitrobenzene-d5	73			%	1	11/12/16	DD	30 - 130 %
% Phenol-d5	66			%	1	11/12/16	DD	30 - 130 %
% Terphenyl-d14	61			%	1	11/12/16	DD	30 - 130 %

1 = This parameter is not certified by NY NELAC for this matrix. NY NELAC does not offer certification for all parameters at this time.
B = Present in blank, no bias suspected.

RL/PQL=Reporting/Practical Quantitation Level (Equivalent to NELAC LOQ, Limit of Quantitation) ND=Not Detected BRL=Below Reporting Level J=Estimated Below RL LOD=Limit of Detection MDL=Method Detection Limit1
QA/QC Surrogates: Surrogates are compounds (preceeded with a %) added by the lab to determine analysis efficiency. Surrogate results(%) listed in the report are not "detected" compounds.

Comments:

Per 1.4.6 of EPA method 8270D, 1,2-Diphenylhydrazine is unstable and readily converts to Azobenzene. Azobenzene is used for the calibration of 1,2-Diphenylhydrazine.

Please be advised that the NY 375 soil criteria for chromium are based on hexavalent chromium and trivalent chromium.

Volatile Comment:
Where the LOD justifies lowering the RL/PQL, the RL/PQL of some compounds are evaluated below the lowest calibration standard in order to meet criteria.

Volatile Comment:
There was a suppression of the last internal standard in the low level analysis, all affected compounds are reported from the methanol preserved high level analysis which did not exhibit this interference.

All soils, solids and sludges are reported on a dry weight basis unless otherwise noted in the sample comments.

If there are any questions regarding this data, please call Phoenix Client Services at extension 200.
This report must not be reproduced except in full as defined by the attached chain of custody.

Phyllis Shiller, Laboratory Director
November 28, 2016
Reviewed and Released by: Jon Carlson, Project Manager

Environmental Laboratories, Inc.
587 East Middle Turnpike, P.O.Box 370, Manchester, CT 06045
Tel. (860) 645-1102 Fax (860) 645-0823

ACCREDITED IN ACCORDANCE WITH nelac NY # 11301

Analysis Report

November 28, 2016

FOR: Attn: Mr. Charles B. Sosik, P.G.
Environmental Business Consultants
1808 Middle Country Rd
Ridge NY 11961-2406

Sample Information		Custody Information		Date	Time
Matrix:	SOIL	Collected by:		11/10/16	
Location Code:	EBC	Received by:	LB	11/11/16	15:41
Rush Request:	72 Hour	Analyzed by:	see "By" below		
P.O.#:					

Laboratory Data

SDG ID: GBV81727
Phoenix ID: BV81736

Project ID: 260 W126TH ST., NY, NY
Client ID: SB7 10-12

Parameter	Result		RL/ PQL	LOD/ MDL	Units	Dilution	Date/Time	By	Reference	
Silver	ND		0.35	0.35	mg/Kg	1	11/12/16	LK	SW6010C	
Aluminum	9970		35	6.9	mg/Kg	10	11/12/16	LK	SW6010C	
Arsenic	2.71		0.69	0.69	mg/Kg	1	11/12/16	LK	SW6010C	
Barium	131		0.7	0.35	mg/Kg	1	11/12/16	LK	SW6010C	
Beryllium	0.45		0.28	0.14	mg/Kg	1	11/12/16	LK	SW6010C	
Calcium	6460		3.5	3.2	mg/Kg	1	11/12/16	LK	SW6010C	
Cadmium	0.51		0.35	0.35	mg/Kg	1	11/12/16	LK	SW6010C	
Cobalt	11.3		0.35	0.35	mg/Kg	1	11/12/16	LK	SW6010C	
Chromium	35.5		0.35	0.35	mg/Kg	1	11/12/16	LK	SW6010C	
Copper	64.5		0.35	0.35	mg/kg	1	11/12/16	LK	SW6010C	
Iron	21100		35	35	mg/Kg	10	11/12/16	LK	SW6010C	
Mercury	0.42		0.03	0.02	mg/Kg	1	11/14/16	RS	SW7471B	
Potassium	1260	N	7	2.7	mg/Kg	1	11/12/16	LK	SW6010C	
Magnesium	3820		3.5	3.5	mg/Kg	1	11/12/16	LK	SW6010C	
Manganese	469		3.5	3.5	mg/Kg	10	11/12/16	LK	SW6010C	
Sodium	1040	N	7	3.0	mg/Kg	1	11/12/16	LK	SW6010C	
Nickel	26.2		0.35	0.35	mg/Kg	1	11/12/16	LK	SW6010C	
Lead	58.3		0.7	0.35	mg/Kg	1	11/12/16	LK	SW6010C	B
Antimony	ND		1.7	1.7	mg/Kg	1	11/12/16	LK	SW6010C	
Selenium	ND		1.4	1.2	mg/Kg	1	11/12/16	LK	SW6010C	
Thallium	ND		1.4	1.4	mg/Kg	1	11/12/16	LK	SW6010C	
Vanadium	51.1		0.35	0.35	mg/Kg	1	11/12/16	LK	SW6010C	
Zinc	83.5		0.7	0.35	mg/Kg	1	11/12/16	LK	SW6010C	
Percent Solid	94				%		11/11/16	W	SW846-%Solid	
Soil Extraction for PCB	Completed						11/11/16	NC/V	SW3545A	
Soil Extraction for Pest	Completed						11/11/16	NC/V	SW3545A	
Soil Extraction for SVOA	Completed						11/11/16	NJ/CKV	SW3545A	
Mercury Digestion	Completed						11/14/16	W/W	SW7471B	

Ver 2

Project ID: 260 W126TH ST., NY, NY
Client ID: SB7 10-12

Phoenix I.D.: BV81736

Parameter	Result	RL/ PQL	LOD/ MDL	Units	Dilution	Date/Time	By	Reference
Total Metals Digest	Completed					11/11/16	X/AG	SW3050B
Field Extraction	Completed					11/10/16		SW5035A
Polychlorinated Biphenyls								
PCB-1016	ND	70	70	ug/Kg	2	11/14/16	AW	SW8082A
PCB-1221	ND	70	70	ug/Kg	2	11/14/16	AW	SW8082A
PCB-1232	ND	70	70	ug/Kg	2	11/14/16	AW	SW8082A
PCB-1242	ND	70	70	ug/Kg	2	11/14/16	AW	SW8082A
PCB-1248	ND	70	70	ug/Kg	2	11/14/16	AW	SW8082A
PCB-1254	ND	70	70	ug/Kg	2	11/14/16	AW	SW8082A
PCB-1260	ND	70	70	ug/Kg	2	11/14/16	AW	SW8082A
PCB-1262	ND	70	70	ug/Kg	2	11/14/16	AW	SW8082A
PCB-1268	ND	70	70	ug/Kg	2	11/14/16	AW	SW8082A
QA/QC Surrogates								
% DCBP	71			%	2	11/14/16	AW	40 - 140 %
% TCMX	70			%	2	11/14/16	AW	40 - 140 %
Pesticides - Soil								
4,4' -DDD	ND	2.1	2.1	ug/Kg	2	11/16/16	CE	SW8081B
4,4' -DDE	ND	2.1	2.1	ug/Kg	2	11/16/16	CE	SW8081B
4,4' -DDT	ND	2.1	2.1	ug/Kg	2	11/16/16	CE	SW8081B
a-BHC	ND	7.0	7.0	ug/Kg	2	11/16/16	CE	SW8081B
a-Chlordane	ND	3.5	3.5	ug/Kg	2	11/16/16	CE	SW8081B
Aldrin	ND	3.5	3.5	ug/Kg	2	11/16/16	CE	SW8081B
b-BHC	ND	7.0	7.0	ug/Kg	2	11/16/16	CE	SW8081B
Chlordane	ND	35	35	ug/Kg	2	11/16/16	CE	SW8081B
d-BHC	ND	7.0	7.0	ug/Kg	2	11/16/16	CE	SW8081B
Dieldrin	ND	3.5	3.5	ug/Kg	2	11/16/16	CE	SW8081B
Endosulfan I	ND	7.0	7.0	ug/Kg	2	11/16/16	CE	SW8081B
Endosulfan II	ND	7.0	7.0	ug/Kg	2	11/16/16	CE	SW8081B
Endosulfan sulfate	ND	7.0	7.0	ug/Kg	2	11/16/16	CE	SW8081B
Endrin	ND	7.0	7.0	ug/Kg	2	11/16/16	CE	SW8081B
Endrin aldehyde	ND	7.0	7.0	ug/Kg	2	11/16/16	CE	SW8081B
Endrin ketone	ND	7.0	7.0	ug/Kg	2	11/16/16	CE	SW8081B
g-BHC	ND	1.4	1.4	ug/Kg	2	11/16/16	CE	SW8081B
g-Chlordane	ND	3.5	3.5	ug/Kg	2	11/16/16	CE	SW8081B
Heptachlor	ND	7.0	7.0	ug/Kg	2	11/16/16	CE	SW8081B
Heptachlor epoxide	ND	7.0	7.0	ug/Kg	2	11/16/16	CE	SW8081B
Methoxychlor	ND	35	35	ug/Kg	2	11/16/16	CE	SW8081B
Toxaphene	ND	140	140	ug/Kg	2	11/16/16	CE	SW8081B
QA/QC Surrogates								
% DCBP	64			%	2	11/16/16	CE	40 - 140 %
% TCMX	67			%	2	11/16/16	CE	40 - 140 %
Volatiles								
1,1,1,2-Tetrachloroethane	ND	5.2	1.0	ug/Kg	1	11/12/16	JLI	SW8260C
1,1,1-Trichloroethane	ND	5.2	0.52	ug/Kg	1	11/12/16	JLI	SW8260C
1,1,2,2-Tetrachloroethane	ND	5.2	1.0	ug/Kg	1	11/12/16	JLI	SW8260C
1,1,2-Trichloroethane	ND	5.2	1.0	ug/Kg	1	11/12/16	JLI	SW8260C
1,1-Dichloroethane	ND	5.2	1.0	ug/Kg	1	11/12/16	JLI	SW8260C

Project ID: 260 W126TH ST., NY, NY
Client ID: SB7 10-12

Phoenix I.D.: BV81736

Parameter	Result		RL/ PQL	LOD/ MDL	Units	Dilution	Date/Time	By	Reference	
1,1-Dichloroethene	ND		5.2	0.52	ug/Kg	1	11/12/16	JLI	SW8260C	
1,1-Dichloropropene	ND		5.2	0.52	ug/Kg	1	11/12/16	JLI	SW8260C	
1,2,3-Trichlorobenzene	ND		5.2	1.0	ug/Kg	1	11/12/16	JLI	SW8260C	
1,2,3-Trichloropropane	ND		5.2	0.52	ug/Kg	1	11/12/16	JLI	SW8260C	
1,2,4-Trichlorobenzene	ND		5.2	1.0	ug/Kg	1	11/12/16	JLI	SW8260C	
1,2,4-Trimethylbenzene	ND		5.2	0.52	ug/Kg	1	11/12/16	JLI	SW8260C	
1,2-Dibromo-3-chloropropane	ND		5.2	1.0	ug/Kg	1	11/12/16	JLI	SW8260C	
1,2-Dibromoethane	ND		5.2	0.52	ug/Kg	1	11/12/16	JLI	SW8260C	
1,2-Dichlorobenzene	ND		5.2	0.52	ug/Kg	1	11/12/16	JLI	SW8260C	
1,2-Dichloroethane	ND		5.2	0.52	ug/Kg	1	11/12/16	JLI	SW8260C	
1,2-Dichloropropane	ND		5.2	1.0	ug/Kg	1	11/12/16	JLI	SW8260C	
1,3,5-Trimethylbenzene	ND		5.2	0.52	ug/Kg	1	11/12/16	JLI	SW8260C	
1,3-Dichlorobenzene	ND		5.2	0.52	ug/Kg	1	11/12/16	JLI	SW8260C	
1,3-Dichloropropane	ND		5.2	1.0	ug/Kg	1	11/12/16	JLI	SW8260C	
1,4-Dichlorobenzene	ND		5.2	0.52	ug/Kg	1	11/12/16	JLI	SW8260C	
2,2-Dichloropropane	ND		5.2	0.52	ug/Kg	1	11/12/16	JLI	SW8260C	
2-Chlorotoluene	ND		5.2	1.0	ug/Kg	1	11/12/16	JLI	SW8260C	
2-Hexanone	ND		26	5.2	ug/Kg	1	11/12/16	JLI	SW8260C	
2-Isopropyltoluene	ND		5.2	0.52	ug/Kg	1	11/12/16	JLI	SW8260C	1
4-Chlorotoluene	ND		5.2	0.52	ug/Kg	1	11/12/16	JLI	SW8260C	
4-Methyl-2-pentanone	ND		26	5.2	ug/Kg	1	11/12/16	JLI	SW8260C	
Acetone	5.4	JS	26	5.2	ug/Kg	1	11/12/16	JLI	SW8260C	
Acrylonitrile	ND		10	1.0	ug/Kg	1	11/12/16	JLI	SW8260C	
Benzene	ND		5.2	0.52	ug/Kg	1	11/12/16	JLI	SW8260C	
Bromobenzene	ND		5.2	0.52	ug/Kg	1	11/12/16	JLI	SW8260C	
Bromochloromethane	ND		5.2	0.52	ug/Kg	1	11/12/16	JLI	SW8260C	
Bromodichloromethane	ND		5.2	1.0	ug/Kg	1	11/12/16	JLI	SW8260C	
Bromoform	ND		5.2	1.0	ug/Kg	1	11/12/16	JLI	SW8260C	
Bromomethane	ND		5.2	2.1	ug/Kg	1	11/12/16	JLI	SW8260C	
Carbon Disulfide	ND		5.2	1.0	ug/Kg	1	11/12/16	JLI	SW8260C	
Carbon tetrachloride	ND		5.2	1.0	ug/Kg	1	11/12/16	JLI	SW8260C	
Chlorobenzene	ND		5.2	0.52	ug/Kg	1	11/12/16	JLI	SW8260C	
Chloroethane	ND		5.2	0.52	ug/Kg	1	11/12/16	JLI	SW8260C	
Chloroform	ND		5.2	0.52	ug/Kg	1	11/12/16	JLI	SW8260C	
Chloromethane	ND		5.2	1.0	ug/Kg	1	11/12/16	JLI	SW8260C	
cis-1,2-Dichloroethene	ND		5.2	0.52	ug/Kg	1	11/12/16	JLI	SW8260C	
cis-1,3-Dichloropropene	ND		5.2	0.52	ug/Kg	1	11/12/16	JLI	SW8260C	
Dibromochloromethane	ND		5.2	1.0	ug/Kg	1	11/12/16	JLI	SW8260C	
Dibromomethane	ND		5.2	1.0	ug/Kg	1	11/12/16	JLI	SW8260C	
Dichlorodifluoromethane	ND		5.2	0.52	ug/Kg	1	11/12/16	JLI	SW8260C	
Ethylbenzene	ND		5.2	0.52	ug/Kg	1	11/12/16	JLI	SW8260C	
Hexachlorobutadiene	ND		5.2	0.52	ug/Kg	1	11/12/16	JLI	SW8260C	
Isopropylbenzene	ND		5.2	0.52	ug/Kg	1	11/12/16	JLI	SW8260C	
m&p-Xylene	ND		5.2	1.0	ug/Kg	1	11/12/16	JLI	SW8260C	
Methyl Ethyl Ketone	ND		31	5.2	ug/Kg	1	11/12/16	JLI	SW8260C	
Methyl t-butyl ether (MTBE)	ND		10	1.0	ug/Kg	1	11/12/16	JLI	SW8260C	
Methylene chloride	ND		5.2	5.2	ug/Kg	1	11/12/16	JLI	SW8260C	
Naphthalene	ND		5.2	1.0	ug/Kg	1	11/12/16	JLI	SW8260C	
n-Butylbenzene	ND		5.2	0.52	ug/Kg	1	11/12/16	JLI	SW8260C	

Parameter	Result	RL/ PQL	LOD/ MDL	Units	Dilution	Date/Time	By	Reference	
n-Propylbenzene	ND	5.2	1.0	ug/Kg	1	11/12/16	JLI	SW8260C	
o-Xylene	ND	5.2	1.0	ug/Kg	1	11/12/16	JLI	SW8260C	
p-Isopropyltoluene	ND	5.2	0.52	ug/Kg	1	11/12/16	JLI	SW8260C	
sec-Butylbenzene	ND	5.2	0.52	ug/Kg	1	11/12/16	JLI	SW8260C	
Styrene	ND	5.2	0.52	ug/Kg	1	11/12/16	JLI	SW8260C	
tert-Butylbenzene	ND	5.2	0.52	ug/Kg	1	11/12/16	JLI	SW8260C	
Tetrachloroethene	ND	5.2	1.0	ug/Kg	1	11/12/16	JLI	SW8260C	
Tetrahydrofuran (THF)	ND	10	2.6	ug/Kg	1	11/12/16	JLI	SW8260C	1
Toluene	ND	5.2	0.52	ug/Kg	1	11/12/16	JLI	SW8260C	
trans-1,2-Dichloroethene	ND	5.2	0.52	ug/Kg	1	11/12/16	JLI	SW8260C	
trans-1,3-Dichloropropene	ND	5.2	0.52	ug/Kg	1	11/12/16	JLI	SW8260C	
trans-1,4-dichloro-2-butene	ND	10	2.6	ug/Kg	1	11/12/16	JLI	SW8260C	
Trichloroethene	ND	5.2	0.52	ug/Kg	1	11/12/16	JLI	SW8260C	
Trichlorofluoromethane	ND	5.2	1.0	ug/Kg	1	11/12/16	JLI	SW8260C	
Trichlorotrifluoroethane	ND	5.2	0.52	ug/Kg	1	11/12/16	JLI	SW8260C	
Vinyl chloride	ND	5.2	0.52	ug/Kg	1	11/12/16	JLI	SW8260C	
QA/QC Surrogates									
% 1,2-dichlorobenzene-d4	100			%	1	11/12/16	JLI	70 - 130 %	
% Bromofluorobenzene	91			%	1	11/12/16	JLI	70 - 130 %	
% Dibromofluoromethane	96			%	1	11/12/16	JLI	70 - 130 %	
% Toluene-d8	99			%	1	11/12/16	JLI	70 - 130 %	
1,4-dioxane									
1,4-dioxane	ND	77	41	ug/kg	1	11/12/16	JLI	SW8260C	
QA/QC Surrogates									
% 1,2-dichlorobenzene-d4	100			%	1	11/12/16	JLI	70 - 130 %	
% Bromofluorobenzene	91			%	1	11/12/16	JLI	70 - 130 %	
% Toluene-d8	99			%	1	11/12/16	JLI	70 - 130 %	
Volatiles									
1,1,1,2-Tetrachloroethane	ND	21	1.0	ug/Kg	1	11/12/16	JLI	SW8260C	
Acrolein	ND	21	2.6	ug/Kg	1	11/12/16	JLI	SW8260C	
Acrylonitrile	ND	21	0.52	ug/Kg	1	11/12/16	JLI	SW8260C	
Tert-butyl alcohol	ND	100	21	ug/Kg	1	11/12/16	JLI	SW8260C	
Semivolatiles									
1,2,4,5-Tetrachlorobenzene	ND	250	120	ug/Kg	1	11/12/16	DD	SW8270D	
1,2,4-Trichlorobenzene	ND	250	110	ug/Kg	1	11/12/16	DD	SW8270D	
1,2-Dichlorobenzene	ND	250	100	ug/Kg	1	11/12/16	DD	SW8270D	
1,2-Diphenylhydrazine	ND	250	120	ug/Kg	1	11/12/16	DD	SW8270D	
1,3-Dichlorobenzene	ND	250	100	ug/Kg	1	11/12/16	DD	SW8270D	
1,4-Dichlorobenzene	ND	250	100	ug/Kg	1	11/12/16	DD	SW8270D	
2,4,5-Trichlorophenol	ND	250	190	ug/Kg	1	11/12/16	DD	SW8270D	
2,4,6-Trichlorophenol	ND	180	110	ug/Kg	1	11/12/16	DD	SW8270D	
2,4-Dichlorophenol	ND	180	120	ug/Kg	1	11/12/16	DD	SW8270D	
2,4-Dimethylphenol	ND	250	88	ug/Kg	1	11/12/16	DD	SW8270D	
2,4-Dinitrophenol	ND	250	250	ug/Kg	1	11/12/16	DD	SW8270D	
2,4-Dinitrotoluene	ND	180	140	ug/Kg	1	11/12/16	DD	SW8270D	
2,6-Dinitrotoluene	ND	180	110	ug/Kg	1	11/12/16	DD	SW8270D	
2-Chloronaphthalene	ND	250	100	ug/Kg	1	11/12/16	DD	SW8270D	

Project ID: 260 W126TH ST., NY, NY
Client ID: SB7 10-12

Phoenix I.D.: BV81736

Parameter	Result		RL/ PQL	LOD/ MDL	Units	Dilution	Date/Time	By	Reference	
2-Chlorophenol	ND		250	100	ug/Kg	1	11/12/16	DD	SW8270D	
2-Methylnaphthalene	ND		250	110	ug/Kg	1	11/12/16	DD	SW8270D	
2-Methylphenol (o-cresol)	ND		250	170	ug/Kg	1	11/12/16	DD	SW8270D	
2-Nitroaniline	ND		250	250	ug/Kg	1	11/12/16	DD	SW8270D	
2-Nitrophenol	ND		250	220	ug/Kg	1	11/12/16	DD	SW8270D	
3&4-Methylphenol (m&p-cresol)	ND		250	140	ug/Kg	1	11/12/16	DD	SW8270D	1
3,3'-Dichlorobenzidine	ND		180	170	ug/Kg	1	11/12/16	DD	SW8270D	
3-Nitroaniline	ND		350	710	ug/Kg	1	11/12/16	DD	SW8270D	
4,6-Dinitro-2-methylphenol	ND		210	71	ug/Kg	1	11/12/16	DD	SW8270D	
4-Bromophenyl phenyl ether	ND		250	100	ug/Kg	1	11/12/16	DD	SW8270D	
4-Chloro-3-methylphenol	ND		250	120	ug/Kg	1	11/12/16	DD	SW8270D	
4-Chloroaniline	ND		280	160	ug/Kg	1	11/12/16	DD	SW8270D	
4-Chlorophenyl phenyl ether	ND		250	120	ug/Kg	1	11/12/16	DD	SW8270D	
4-Nitroaniline	ND		350	120	ug/Kg	1	11/12/16	DD	SW8270D	
4-Nitrophenol	ND		350	160	ug/Kg	1	11/12/16	DD	SW8270D	
Acenaphthene	ND		250	110	ug/Kg	1	11/12/16	DD	SW8270D	
Acenaphthylene	ND		250	99	ug/Kg	1	11/12/16	DD	SW8270D	
Acetophenone	ND		250	110	ug/Kg	1	11/12/16	DD	SW8270D	
Aniline	ND		280	280	ug/Kg	1	11/12/16	DD	SW8270D	
Anthracene	ND		250	120	ug/Kg	1	11/12/16	DD	SW8270D	
Benz(a)anthracene	ND		250	120	ug/Kg	1	11/12/16	DD	SW8270D	
Benzidine	ND		350	210	ug/Kg	1	11/12/16	DD	SW8270D	
Benzo(a)pyrene	ND		180	120	ug/Kg	1	11/12/16	DD	SW8270D	
Benzo(b)fluoranthene	ND		250	120	ug/Kg	1	11/12/16	DD	SW8270D	
Benzo(ghi)perylene	ND		250	110	ug/Kg	1	11/12/16	DD	SW8270D	
Benzo(k)fluoranthene	ND		250	120	ug/Kg	1	11/12/16	DD	SW8270D	
Benzoic acid	ND		1800	710	ug/Kg	1	11/12/16	DD	SW8270D	1
Benzyl butyl phthalate	ND		250	91	ug/Kg	1	11/12/16	DD	SW8270D	
Bis(2-chloroethoxy)methane	ND		250	98	ug/Kg	1	11/12/16	DD	SW8270D	
Bis(2-chloroethyl)ether	ND		180	95	ug/Kg	1	11/12/16	DD	SW8270D	
Bis(2-chloroisopropyl)ether	ND		250	98	ug/Kg	1	11/12/16	DD	SW8270D	
Bis(2-ethylhexyl)phthalate	ND		250	100	ug/Kg	1	11/12/16	DD	SW8270D	
Carbazole	ND		180	140	ug/Kg	1	11/12/16	DD	SW8270D	
Chrysene	ND		250	120	ug/Kg	1	11/12/16	DD	SW8270D	
Dibenz(a,h)anthracene	ND		180	110	ug/Kg	1	11/12/16	DD	SW8270D	
Dibenzofuran	ND		250	100	ug/Kg	1	11/12/16	DD	SW8270D	
Diethyl phthalate	ND		250	110	ug/Kg	1	11/12/16	DD	SW8270D	
Dimethylphthalate	ND		250	110	ug/Kg	1	11/12/16	DD	SW8270D	
Di-n-butylphthalate	ND		250	94	ug/Kg	1	11/12/16	DD	SW8270D	
Di-n-octylphthalate	ND		250	91	ug/Kg	1	11/12/16	DD	SW8270D	
Fluoranthene	140	J	250	110	ug/Kg	1	11/12/16	DD	SW8270D	
Fluorene	ND		250	120	ug/Kg	1	11/12/16	DD	SW8270D	
Hexachlorobenzene	ND		180	100	ug/Kg	1	11/12/16	DD	SW8270D	
Hexachlorobutadiene	ND		250	130	ug/Kg	1	11/12/16	DD	SW8270D	
Hexachlorocyclopentadiene	ND		250	110	ug/Kg	1	11/12/16	DD	SW8270D	
Hexachloroethane	ND		180	110	ug/Kg	1	11/12/16	DD	SW8270D	
Indeno(1,2,3-cd)pyrene	ND		250	120	ug/Kg	1	11/12/16	DD	SW8270D	
Isophorone	ND		180	99	ug/Kg	1	11/12/16	DD	SW8270D	
Naphthalene	ND		250	100	ug/Kg	1	11/12/16	DD	SW8270D	

Project ID: 260 W126TH ST., NY, NY
Client ID: SB7 10-12

Phoenix I.D.: BV81736

Parameter	Result		RL/ PQL	LOD/ MDL	Units	Dilution	Date/Time	By	Reference
Nitrobenzene	ND		180	120	ug/Kg	1	11/12/16	DD	SW8270D
N-Nitrosodimethylamine	ND		250	100	ug/Kg	1	11/12/16	DD	SW8270D
N-Nitrosodi-n-propylamine	ND		180	110	ug/Kg	1	11/12/16	DD	SW8270D
N-Nitrosodiphenylamine	ND		250	140	ug/Kg	1	11/12/16	DD	SW8270D
Pentachloronitrobenzene	ND		250	130	ug/Kg	1	11/12/16	DD	SW8270D
Pentachlorophenol	ND		210	130	ug/Kg	1	11/12/16	DD	SW8270D
Phenanthrene	110	J	250	100	ug/Kg	1	11/12/16	DD	SW8270D
Phenol	ND		250	110	ug/Kg	1	11/12/16	DD	SW8270D
Pyrene	120	J	250	120	ug/Kg	1	11/12/16	DD	SW8270D
Pyridine	ND		250	87	ug/Kg	1	11/12/16	DD	SW8270D
QA/QC Surrogates									
% 2,4,6-Tribromophenol	83				%	1	11/12/16	DD	30 - 130 %
% 2-Fluorobiphenyl	70				%	1	11/12/16	DD	30 - 130 %
% 2-Fluorophenol	52				%	1	11/12/16	DD	30 - 130 %
% Nitrobenzene-d5	72				%	1	11/12/16	DD	30 - 130 %
% Phenol-d5	69				%	1	11/12/16	DD	30 - 130 %
% Terphenyl-d14	62				%	1	11/12/16	DD	30 - 130 %

1 = This parameter is not certified by NY NELAC for this matrix. NY NELAC does not offer certification for all parameters at this time.
B = Present in blank, no bias suspected.

RL/PQL=Reporting/Practical Quantitation Level (Equivalent to NELAC LOQ, Limit of Quantitation) ND=Not Detected BRL=Below Reporting Level J=Estimated Below RL LOD=Limit of Detection MDL=Method Detection Limit1
QA/QC Surrogates: Surrogates are compounds (preceeded with a %) added by the lab to determine analysis efficiency. Surrogate results(%) listed in the report are not "detected" compounds.

Comments:

Per 1.4.6 of EPA method 8270D, 1,2-Diphenylhydrazine is unstable and readily converts to Azobenzene. Azobenzene is used for the calibration of 1,2-Diphenylhydrazine.

Please be advised that the NY 375 soil criteria for chromium are based on hexavalent chromium and trivalent chromium.

All soils, solids and sludges are reported on a dry weight basis unless otherwise noted in the sample comments.

S - Laboratory solvent, contamination is possible.

If there are any questions regarding this data, please call Phoenix Client Services at extension 200.
This report must not be reproduced except in full as defined by the attached chain of custody.

Phyllis Shiller, Laboratory Director
November 28, 2016
Reviewed and Released by: Jon Carlson, Project Manager

Environmental Laboratories, Inc.
587 East Middle Turnpike, P.O.Box 370, Manchester, CT 06045
Tel. (860) 645-1102 Fax (860) 645-0823

ACCREDITED IN ACCORDANCE WITH nelac NY # 11301

Analysis Report

November 28, 2016

FOR: Attn: Mr. Charles B. Sosik, P.G.
Environmental Business Consultants
1808 Middle Country Rd
Ridge NY 11961-2406

Sample Information		Custody Information		Date	Time
Matrix:	SOIL	Collected by:		11/10/16	
Location Code:	EBC	Received by:	LB	11/11/16	15:41
Rush Request:	72 Hour	Analyzed by:	see "By" below		
P.O.#:					

Laboratory Data

SDG ID: GBV81727
Phoenix ID: BV81737

Project ID: 260 W126TH ST., NY, NY
Client ID: SB8 0-2

Parameter	Result		RL/ PQL	LOD/ MDL	Units	Dilution	Date/Time	By	Reference	
Silver	ND		0.31	0.31	mg/Kg	1	11/12/16	LK	SW6010C	
Aluminum	8220		31	6.3	mg/Kg	10	11/12/16	LK	SW6010C	
Arsenic	1.91		0.63	0.63	mg/Kg	1	11/12/16	LK	SW6010C	
Barium	73.6		0.6	0.31	mg/Kg	1	11/12/16	LK	SW6010C	
Beryllium	0.27		0.25	0.13	mg/Kg	1	11/12/16	LK	SW6010C	
Calcium	4000		3.1	2.9	mg/Kg	1	11/12/16	LK	SW6010C	
Cadmium	ND		0.31	0.31	mg/Kg	1	11/12/16	LK	SW6010C	
Cobalt	7.74		0.31	0.31	mg/Kg	1	11/12/16	LK	SW6010C	
Chromium	16.8		0.31	0.31	mg/Kg	1	11/12/16	LK	SW6010C	
Copper	35.3		0.31	0.31	mg/kg	1	11/12/16	LK	SW6010C	
Iron	12400		31	31	mg/Kg	10	11/12/16	LK	SW6010C	
Mercury	0.23		0.03	0.02	mg/Kg	1	11/14/16	RS	SW7471B	
Potassium	1700	N	6	2.4	mg/Kg	1	11/12/16	LK	SW6010C	
Magnesium	3240		3.1	3.1	mg/Kg	1	11/12/16	LK	SW6010C	
Manganese	291		3.1	3.1	mg/Kg	10	11/12/16	LK	SW6010C	
Sodium	634	N	6	2.7	mg/Kg	1	11/12/16	LK	SW6010C	
Nickel	15.9		0.31	0.31	mg/Kg	1	11/12/16	LK	SW6010C	
Lead	30.8		0.6	0.31	mg/Kg	1	11/12/16	LK	SW6010C	B
Antimony	ND		1.6	1.6	mg/Kg	1	11/12/16	LK	SW6010C	
Selenium	ND		1.3	1.1	mg/Kg	1	11/12/16	LK	SW6010C	
Thallium	ND		1.3	1.3	mg/Kg	1	11/12/16	LK	SW6010C	
Vanadium	31.5		0.31	0.31	mg/Kg	1	11/12/16	LK	SW6010C	
Zinc	37.5		0.6	0.31	mg/Kg	1	11/12/16	LK	SW6010C	
Percent Solid	95				%		11/11/16	W	SW846-%Solid	
Soil Extraction for PCB	Completed						11/11/16	NC/V	SW3545A	
Soil Extraction for Pest	Completed						11/11/16	NC/V	SW3545A	
Soil Extraction for SVOA	Completed						11/11/16	NJ/CKV	SW3545A	
Mercury Digestion	Completed						11/14/16	W/W	SW7471B	

Ver 2

Project ID: 260 W126TH ST., NY, NY
Client ID: SB8 0-2

Phoenix I.D.: BV81737

Parameter	Result	RL/ PQL	LOD/ MDL	Units	Dilution	Date/Time	By	Reference
Total Metals Digest	Completed					11/11/16	X/AG	SW3050B
Field Extraction	Completed					11/10/16		SW5035A
Polychlorinated Biphenyls								
PCB-1016	ND	69	69	ug/Kg	2	11/14/16	AW	SW8082A
PCB-1221	ND	69	69	ug/Kg	2	11/14/16	AW	SW8082A
PCB-1232	ND	69	69	ug/Kg	2	11/14/16	AW	SW8082A
PCB-1242	ND	69	69	ug/Kg	2	11/14/16	AW	SW8082A
PCB-1248	ND	69	69	ug/Kg	2	11/14/16	AW	SW8082A
PCB-1254	ND	69	69	ug/Kg	2	11/14/16	AW	SW8082A
PCB-1260	ND	69	69	ug/Kg	2	11/14/16	AW	SW8082A
PCB-1262	ND	69	69	ug/Kg	2	11/14/16	AW	SW8082A
PCB-1268	ND	69	69	ug/Kg	2	11/14/16	AW	SW8082A
QA/QC Surrogates								
% DCBP	78			%	2	11/14/16	AW	40 - 140 %
% TCMX	75			%	2	11/14/16	AW	40 - 140 %
Pesticides - Soil								
4,4' -DDD	ND	2.1	2.1	ug/Kg	2	11/16/16	CE	SW8081B
4,4' -DDE	ND	2.1	2.1	ug/Kg	2	11/16/16	CE	SW8081B
4,4' -DDT	ND	2.1	2.1	ug/Kg	2	11/16/16	CE	SW8081B
a-BHC	ND	6.9	6.9	ug/Kg	2	11/16/16	CE	SW8081B
a-Chlordane	ND	3.4	3.4	ug/Kg	2	11/16/16	CE	SW8081B
Aldrin	ND	3.4	3.4	ug/Kg	2	11/16/16	CE	SW8081B
b-BHC	ND	6.9	6.9	ug/Kg	2	11/16/16	CE	SW8081B
Chlordane	ND	34	34	ug/Kg	2	11/16/16	CE	SW8081B
d-BHC	ND	6.9	6.9	ug/Kg	2	11/16/16	CE	SW8081B
Dieldrin	ND	3.4	3.4	ug/Kg	2	11/16/16	CE	SW8081B
Endosulfan I	ND	6.9	6.9	ug/Kg	2	11/16/16	CE	SW8081B
Endosulfan II	ND	6.9	6.9	ug/Kg	2	11/16/16	CE	SW8081B
Endosulfan sulfate	ND	6.9	6.9	ug/Kg	2	11/16/16	CE	SW8081B
Endrin	ND	6.9	6.9	ug/Kg	2	11/16/16	CE	SW8081B
Endrin aldehyde	ND	6.9	6.9	ug/Kg	2	11/16/16	CE	SW8081B
Endrin ketone	ND	6.9	6.9	ug/Kg	2	11/16/16	CE	SW8081B
g-BHC	ND	1.4	1.4	ug/Kg	2	11/16/16	CE	SW8081B
g-Chlordane	ND	3.4	3.4	ug/Kg	2	11/16/16	CE	SW8081B
Heptachlor	ND	6.9	6.9	ug/Kg	2	11/16/16	CE	SW8081B
Heptachlor epoxide	ND	6.9	6.9	ug/Kg	2	11/16/16	CE	SW8081B
Methoxychlor	ND	34	34	ug/Kg	2	11/16/16	CE	SW8081B
Toxaphene	ND	140	140	ug/Kg	2	11/16/16	CE	SW8081B
QA/QC Surrogates								
% DCBP	69			%	2	11/16/16	CE	40 - 140 %
% TCMX	63			%	2	11/16/16	CE	40 - 140 %
Volatiles								
1,1,1,2-Tetrachloroethane	ND	4.9	0.98	ug/Kg	1	11/13/16	JLI	SW8260C
1,1,1-Trichloroethane	ND	4.9	0.49	ug/Kg	1	11/13/16	JLI	SW8260C
1,1,2,2-Tetrachloroethane	ND	4.9	0.98	ug/Kg	1	11/13/16	JLI	SW8260C
1,1,2-Trichloroethane	ND	4.9	0.98	ug/Kg	1	11/13/16	JLI	SW8260C
1,1-Dichloroethane	ND	4.9	0.98	ug/Kg	1	11/13/16	JLI	SW8260C

Project ID: 260 W126TH ST., NY, NY
Client ID: SB8 0-2

Phoenix I.D.: BV81737

Parameter	Result		RL/ PQL	LOD/ MDL	Units	Dilution	Date/Time	By	Reference	
1,1-Dichloroethene	ND		4.9	0.49	ug/Kg	1	11/13/16	JLI	SW8260C	
1,1-Dichloropropene	ND		4.9	0.49	ug/Kg	1	11/13/16	JLI	SW8260C	
1,2,3-Trichlorobenzene	ND		4.9	0.98	ug/Kg	1	11/13/16	JLI	SW8260C	
1,2,3-Trichloropropane	ND		4.9	0.49	ug/Kg	1	11/13/16	JLI	SW8260C	
1,2,4-Trichlorobenzene	ND		4.9	0.98	ug/Kg	1	11/13/16	JLI	SW8260C	
1,2,4-Trimethylbenzene	ND		4.9	0.49	ug/Kg	1	11/13/16	JLI	SW8260C	
1,2-Dibromo-3-chloropropane	ND		4.9	0.98	ug/Kg	1	11/13/16	JLI	SW8260C	
1,2-Dibromoethane	ND		4.9	0.49	ug/Kg	1	11/13/16	JLI	SW8260C	
1,2-Dichlorobenzene	ND		4.9	0.49	ug/Kg	1	11/13/16	JLI	SW8260C	
1,2-Dichloroethane	ND		4.9	0.49	ug/Kg	1	11/13/16	JLI	SW8260C	
1,2-Dichloropropane	ND		4.9	0.98	ug/Kg	1	11/13/16	JLI	SW8260C	
1,3,5-Trimethylbenzene	ND		4.9	0.49	ug/Kg	1	11/13/16	JLI	SW8260C	
1,3-Dichlorobenzene	ND		4.9	0.49	ug/Kg	1	11/13/16	JLI	SW8260C	
1,3-Dichloropropane	ND		4.9	0.98	ug/Kg	1	11/13/16	JLI	SW8260C	
1,4-Dichlorobenzene	ND		4.9	0.49	ug/Kg	1	11/13/16	JLI	SW8260C	
2,2-Dichloropropane	ND		4.9	0.49	ug/Kg	1	11/13/16	JLI	SW8260C	
2-Chlorotoluene	ND		4.9	0.98	ug/Kg	1	11/13/16	JLI	SW8260C	
2-Hexanone	ND		24	4.9	ug/Kg	1	11/13/16	JLI	SW8260C	
2-Isopropyltoluene	ND		4.9	0.49	ug/Kg	1	11/13/16	JLI	SW8260C	1
4-Chlorotoluene	ND		4.9	0.49	ug/Kg	1	11/13/16	JLI	SW8260C	
4-Methyl-2-pentanone	ND		24	4.9	ug/Kg	1	11/13/16	JLI	SW8260C	
Acetone	ND		24	4.9	ug/Kg	1	11/13/16	JLI	SW8260C	
Acrylonitrile	ND		9.8	0.98	ug/Kg	1	11/13/16	JLI	SW8260C	
Benzene	ND		4.9	0.49	ug/Kg	1	11/13/16	JLI	SW8260C	
Bromobenzene	ND		4.9	0.49	ug/Kg	1	11/13/16	JLI	SW8260C	
Bromochloromethane	ND		4.9	0.49	ug/Kg	1	11/13/16	JLI	SW8260C	
Bromodichloromethane	ND		4.9	0.98	ug/Kg	1	11/13/16	JLI	SW8260C	
Bromoform	ND		4.9	0.98	ug/Kg	1	11/13/16	JLI	SW8260C	
Bromomethane	ND		4.9	2.0	ug/Kg	1	11/13/16	JLI	SW8260C	
Carbon Disulfide	ND		4.9	0.98	ug/Kg	1	11/13/16	JLI	SW8260C	
Carbon tetrachloride	ND		4.9	0.98	ug/Kg	1	11/13/16	JLI	SW8260C	
Chlorobenzene	ND		4.9	0.49	ug/Kg	1	11/13/16	JLI	SW8260C	
Chloroethane	ND		4.9	0.49	ug/Kg	1	11/13/16	JLI	SW8260C	
Chloroform	ND		4.9	0.49	ug/Kg	1	11/13/16	JLI	SW8260C	
Chloromethane	ND		4.9	0.98	ug/Kg	1	11/13/16	JLI	SW8260C	
cis-1,2-Dichloroethene	ND		4.9	0.49	ug/Kg	1	11/13/16	JLI	SW8260C	
cis-1,3-Dichloropropene	ND		4.9	0.49	ug/Kg	1	11/13/16	JLI	SW8260C	
Dibromochloromethane	ND		4.9	0.98	ug/Kg	1	11/13/16	JLI	SW8260C	
Dibromomethane	ND		4.9	0.98	ug/Kg	1	11/13/16	JLI	SW8260C	
Dichlorodifluoromethane	ND		4.9	0.49	ug/Kg	1	11/13/16	JLI	SW8260C	
Ethylbenzene	ND		4.9	0.49	ug/Kg	1	11/13/16	JLI	SW8260C	
Hexachlorobutadiene	ND		4.9	0.49	ug/Kg	1	11/13/16	JLI	SW8260C	
Isopropylbenzene	ND		4.9	0.49	ug/Kg	1	11/13/16	JLI	SW8260C	
m&p-Xylene	ND		4.9	0.98	ug/Kg	1	11/13/16	JLI	SW8260C	
Methyl Ethyl Ketone	ND		29	4.9	ug/Kg	1	11/13/16	JLI	SW8260C	
Methyl t-butyl ether (MTBE)	ND		9.8	0.98	ug/Kg	1	11/13/16	JLI	SW8260C	
Methylene chloride	ND		4.9	4.9	ug/Kg	1	11/13/16	JLI	SW8260C	
Naphthalene	200	J	270	54	ug/Kg	50	11/14/16	JLI	SW8260C	
n-Butylbenzene	ND		4.9	0.49	ug/Kg	1	11/13/16	JLI	SW8260C	

Parameter	Result	RL/ PQL	LOD/ MDL	Units	Dilution	Date/Time	By	Reference	
n-Propylbenzene	ND	4.9	0.98	ug/Kg	1	11/13/16	JLI	SW8260C	
o-Xylene	ND	4.9	0.98	ug/Kg	1	11/13/16	JLI	SW8260C	
p-Isopropyltoluene	ND	4.9	0.49	ug/Kg	1	11/13/16	JLI	SW8260C	
sec-Butylbenzene	ND	4.9	0.49	ug/Kg	1	11/13/16	JLI	SW8260C	
Styrene	ND	4.9	0.49	ug/Kg	1	11/13/16	JLI	SW8260C	
tert-Butylbenzene	ND	4.9	0.49	ug/Kg	1	11/13/16	JLI	SW8260C	
Tetrachloroethene	ND	4.9	0.98	ug/Kg	1	11/13/16	JLI	SW8260C	
Tetrahydrofuran (THF)	ND	9.8	2.4	ug/Kg	1	11/13/16	JLI	SW8260C	1
Toluene	ND	4.9	0.49	ug/Kg	1	11/13/16	JLI	SW8260C	
trans-1,2-Dichloroethene	ND	4.9	0.49	ug/Kg	1	11/13/16	JLI	SW8260C	
trans-1,3-Dichloropropene	ND	4.9	0.49	ug/Kg	1	11/13/16	JLI	SW8260C	
trans-1,4-dichloro-2-butene	ND	9.8	2.4	ug/Kg	1	11/13/16	JLI	SW8260C	
Trichloroethene	ND	4.9	0.49	ug/Kg	1	11/13/16	JLI	SW8260C	
Trichlorofluoromethane	ND	4.9	0.98	ug/Kg	1	11/13/16	JLI	SW8260C	
Trichlorotrifluoroethane	ND	4.9	0.49	ug/Kg	1	11/13/16	JLI	SW8260C	
Vinyl chloride	ND	4.9	0.49	ug/Kg	1	11/13/16	JLI	SW8260C	
QA/QC Surrogates									
% 1,2-dichlorobenzene-d4	100			%	1	11/13/16	JLI	70 - 130 %	
% Bromofluorobenzene	98			%	1	11/13/16	JLI	70 - 130 %	
% Dibromofluoromethane	96			%	1	11/13/16	JLI	70 - 130 %	
% Toluene-d8	100			%	1	11/13/16	JLI	70 - 130 %	
1,4-dioxane									
1,4-dioxane	ND	73	39	ug/kg	1	11/13/16	JLI	SW8260C	
QA/QC Surrogates									
% 1,2-dichlorobenzene-d4	100			%	1	11/13/16	JLI	70 - 130 %	
% Bromofluorobenzene	98			%	1	11/13/16	JLI	70 - 130 %	
% Toluene-d8	100			%	1	11/13/16	JLI	70 - 130 %	
Volatiles									
1,1,1,2-Tetrachloroethane	ND	20	0.98	ug/Kg	1	11/13/16	JLI	SW8260C	
Acrolein	ND	20	2.4	ug/Kg	1	11/13/16	JLI	SW8260C	
Acrylonitrile	ND	20	0.49	ug/Kg	1	11/13/16	JLI	SW8260C	
Tert-butyl alcohol	ND	98	20	ug/Kg	1	11/13/16	JLI	SW8260C	
Semivolatiles									
1,2,4,5-Tetrachlorobenzene	ND	240	120	ug/Kg	1	11/12/16	DD	SW8270D	
1,2,4-Trichlorobenzene	ND	240	100	ug/Kg	1	11/12/16	DD	SW8270D	
1,2-Dichlorobenzene	ND	240	96	ug/Kg	1	11/12/16	DD	SW8270D	
1,2-Diphenylhydrazine	ND	240	110	ug/Kg	1	11/12/16	DD	SW8270D	
1,3-Dichlorobenzene	ND	240	100	ug/Kg	1	11/12/16	DD	SW8270D	
1,4-Dichlorobenzene	ND	240	100	ug/Kg	1	11/12/16	DD	SW8270D	
2,4,5-Trichlorophenol	ND	240	190	ug/Kg	1	11/12/16	DD	SW8270D	
2,4,6-Trichlorophenol	ND	170	110	ug/Kg	1	11/12/16	DD	SW8270D	
2,4-Dichlorophenol	ND	170	120	ug/Kg	1	11/12/16	DD	SW8270D	
2,4-Dimethylphenol	ND	240	84	ug/Kg	1	11/12/16	DD	SW8270D	
2,4-Dinitrophenol	ND	240	240	ug/Kg	1	11/12/16	DD	SW8270D	
2,4-Dinitrotoluene	ND	170	130	ug/Kg	1	11/12/16	DD	SW8270D	
2,6-Dinitrotoluene	ND	170	110	ug/Kg	1	11/12/16	DD	SW8270D	
2-Chloronaphthalene	ND	240	96	ug/Kg	1	11/12/16	DD	SW8270D	

Project ID: 260 W126TH ST., NY, NY
Client ID: SB8 0-2

Phoenix I.D.: BV81737

Parameter	Result		RL/ PQL	LOD/ MDL	Units	Dilution	Date/Time	By	Reference	
2-Chlorophenol	ND		240	96	ug/Kg	1	11/12/16	DD	SW8270D	
2-Methylnaphthalene	ND		240	100	ug/Kg	1	11/12/16	DD	SW8270D	
2-Methylphenol (o-cresol)	ND		240	160	ug/Kg	1	11/12/16	DD	SW8270D	
2-Nitroaniline	ND		240	240	ug/Kg	1	11/12/16	DD	SW8270D	
2-Nitrophenol	ND		240	220	ug/Kg	1	11/12/16	DD	SW8270D	
3&4-Methylphenol (m&p-cresol)	ND		240	130	ug/Kg	1	11/12/16	DD	SW8270D	1
3,3'-Dichlorobenzidine	ND		170	160	ug/Kg	1	11/12/16	DD	SW8270D	
3-Nitroaniline	ND		340	680	ug/Kg	1	11/12/16	DD	SW8270D	
4,6-Dinitro-2-methylphenol	ND		200	68	ug/Kg	1	11/12/16	DD	SW8270D	
4-Bromophenyl phenyl ether	ND		240	100	ug/Kg	1	11/12/16	DD	SW8270D	
4-Chloro-3-methylphenol	ND		240	120	ug/Kg	1	11/12/16	DD	SW8270D	
4-Chloroaniline	ND		270	160	ug/Kg	1	11/12/16	DD	SW8270D	
4-Chlorophenyl phenyl ether	ND		240	110	ug/Kg	1	11/12/16	DD	SW8270D	
4-Nitroaniline	ND		340	110	ug/Kg	1	11/12/16	DD	SW8270D	
4-Nitrophenol	ND		340	150	ug/Kg	1	11/12/16	DD	SW8270D	
Acenaphthene	ND		240	100	ug/Kg	1	11/12/16	DD	SW8270D	
Acenaphthylene	ND		240	95	ug/Kg	1	11/12/16	DD	SW8270D	
Acetophenone	ND		240	110	ug/Kg	1	11/12/16	DD	SW8270D	
Aniline	ND		270	270	ug/Kg	1	11/12/16	DD	SW8270D	
Anthracene	ND		240	110	ug/Kg	1	11/12/16	DD	SW8270D	
Benz(a)anthracene	140	J	240	110	ug/Kg	1	11/12/16	DD	SW8270D	
Benzidine	ND		340	200	ug/Kg	1	11/12/16	DD	SW8270D	
Benzo(a)pyrene	120	J	170	110	ug/Kg	1	11/12/16	DD	SW8270D	
Benzo(b)fluoranthene	ND		240	120	ug/Kg	1	11/12/16	DD	SW8270D	
Benzo(ghi)perylene	ND		240	110	ug/Kg	1	11/12/16	DD	SW8270D	
Benzo(k)fluoranthene	120	J	240	110	ug/Kg	1	11/12/16	DD	SW8270D	
Benzoic acid	ND		1700	680	ug/Kg	1	11/12/16	DD	SW8270D	1
Benzyl butyl phthalate	ND		240	88	ug/Kg	1	11/12/16	DD	SW8270D	
Bis(2-chloroethoxy)methane	ND		240	94	ug/Kg	1	11/12/16	DD	SW8270D	
Bis(2-chloroethyl)ether	ND		170	92	ug/Kg	1	11/12/16	DD	SW8270D	
Bis(2-chloroisopropyl)ether	ND		240	94	ug/Kg	1	11/12/16	DD	SW8270D	
Bis(2-ethylhexyl)phthalate	ND		240	98	ug/Kg	1	11/12/16	DD	SW8270D	
Carbazole	ND		170	140	ug/Kg	1	11/12/16	DD	SW8270D	
Chrysene	140	J	240	110	ug/Kg	1	11/12/16	DD	SW8270D	
Dibenz(a,h)anthracene	ND		170	110	ug/Kg	1	11/12/16	DD	SW8270D	
Dibenzofuran	ND		240	99	ug/Kg	1	11/12/16	DD	SW8270D	
Diethyl phthalate	ND		240	110	ug/Kg	1	11/12/16	DD	SW8270D	
Dimethylphthalate	ND		240	110	ug/Kg	1	11/12/16	DD	SW8270D	
Di-n-butylphthalate	ND		240	90	ug/Kg	1	11/12/16	DD	SW8270D	
Di-n-octylphthalate	ND		240	88	ug/Kg	1	11/12/16	DD	SW8270D	
Fluoranthene	270		240	110	ug/Kg	1	11/12/16	DD	SW8270D	
Fluorene	ND		240	110	ug/Kg	1	11/12/16	DD	SW8270D	
Hexachlorobenzene	ND		170	99	ug/Kg	1	11/12/16	DD	SW8270D	
Hexachlorobutadiene	ND		240	120	ug/Kg	1	11/12/16	DD	SW8270D	
Hexachlorocyclopentadiene	ND		240	100	ug/Kg	1	11/12/16	DD	SW8270D	
Hexachloroethane	ND		170	100	ug/Kg	1	11/12/16	DD	SW8270D	
Indeno(1,2,3-cd)pyrene	ND		240	110	ug/Kg	1	11/12/16	DD	SW8270D	
Isophorone	ND		170	95	ug/Kg	1	11/12/16	DD	SW8270D	
Naphthalene	ND		240	98	ug/Kg	1	11/12/16	DD	SW8270D	

Project ID: 260 W126TH ST., NY, NY
Client ID: SB8 0-2

Phoenix I.D.: BV81737

Parameter	Result		RL/ PQL	LOD/ MDL	Units	Dilution	Date/Time	By	Reference
Nitrobenzene	ND		170	120	ug/Kg	1	11/12/16	DD	SW8270D
N-Nitrosodimethylamine	ND		240	96	ug/Kg	1	11/12/16	DD	SW8270D
N-Nitrosodi-n-propylamine	ND		170	110	ug/Kg	1	11/12/16	DD	SW8270D
N-Nitrosodiphenylamine	ND		240	130	ug/Kg	1	11/12/16	DD	SW8270D
Pentachloronitrobenzene	ND		240	130	ug/Kg	1	11/12/16	DD	SW8270D
Pentachlorophenol	ND		200	130	ug/Kg	1	11/12/16	DD	SW8270D
Phenanthrene	290		240	97	ug/Kg	1	11/12/16	DD	SW8270D
Phenol	ND		240	110	ug/Kg	1	11/12/16	DD	SW8270D
Pyrene	210	J	240	120	ug/Kg	1	11/12/16	DD	SW8270D
Pyridine	ND		240	84	ug/Kg	1	11/12/16	DD	SW8270D
QA/QC Surrogates									
% 2,4,6-Tribromophenol	80				%	1	11/12/16	DD	30 - 130 %
% 2-Fluorobiphenyl	75				%	1	11/12/16	DD	30 - 130 %
% 2-Fluorophenol	52				%	1	11/12/16	DD	30 - 130 %
% Nitrobenzene-d5	75				%	1	11/12/16	DD	30 - 130 %
% Phenol-d5	70				%	1	11/12/16	DD	30 - 130 %
% Terphenyl-d14	67				%	1	11/12/16	DD	30 - 130 %

1 = This parameter is not certified by NY NELAC for this matrix. NY NELAC does not offer certification for all parameters at this time.
B = Present in blank, no bias suspected.

RL/PQL=Reporting/Practical Quantitation Level (Equivalent to NELAC LOQ, Limit of Quantitation) ND=Not Detected BRL=Below Reporting Level J=Estimated Below RL LOD=Limit of Detection MDL=Method Detection Limit1
QA/QC Surrogates: Surrogates are compounds (preceeded with a %) added by the lab to determine analysis efficiency. Surrogate results(%) listed in the report are not "detected" compounds.


Comments:

Per 1.4.6 of EPA method 8270D, 1,2-Diphenylhydrazine is unstable and readily converts to Azobenzene. Azobenzene is used for the calibration of 1,2-Diphenylhydrazine.

Please be advised that the NY 375 soil criteria for chromium are based on hexavalent chromium and trivalent chromium.

All soils, solids and sludges are reported on a dry weight basis unless otherwise noted in the sample comments.

If there are any questions regarding this data, please call Phoenix Client Services at extension 200.
This report must not be reproduced except in full as defined by the attached chain of custody.

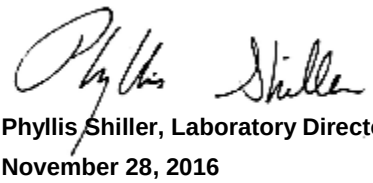

Phyllis Shiller, Laboratory Director
November 28, 2016
Reviewed and Released by: Jon Carlson, Project Manager

Environmental Laboratories, Inc.
587 East Middle Turnpike, P.O.Box 370, Manchester, CT 06045
Tel. (860) 645-1102 Fax (860) 645-0823

ACCREDITED IN ACCORDANCE WITH nelac NY # 11301

Analysis Report

November 28, 2016

FOR: Attn: Mr. Charles B. Sosik, P.G.
Environmental Business Consultants
1808 Middle Country Rd
Ridge NY 11961-2406

Sample Information		Custody Information		Date	Time
Matrix:	SOIL	Collected by:		11/10/16	
Location Code:	EBC	Received by:	LB	11/11/16	15:41
Rush Request:	72 Hour	Analyzed by:	see "By" below		
P.O.#:					

Laboratory Data

SDG ID: GBV81727
Phoenix ID: BV81738

Project ID: 260 W126TH ST., NY, NY
Client ID: SB8 10-12

Parameter	Result		RL/ PQL	LOD/ MDL	Units	Dilution	Date/Time	By	Reference	
Silver	ND		0.41	0.41	mg/Kg	1	11/12/16	LK	SW6010C	
Aluminum	7930		41	8.3	mg/Kg	10	11/12/16	LK	SW6010C	
Arsenic	7.13		0.83	0.83	mg/Kg	1	11/12/16	LK	SW6010C	
Barium	703		0.8	0.41	mg/Kg	1	11/12/16	LK	SW6010C	
Beryllium	0.34		0.33	0.17	mg/Kg	1	11/12/16	LK	SW6010C	
Calcium	59700		41	38	mg/Kg	10	11/12/16	LK	SW6010C	
Cadmium	ND		0.41	0.41	mg/Kg	1	11/12/16	LK	SW6010C	
Cobalt	5.90		0.41	0.41	mg/Kg	1	11/12/16	LK	SW6010C	
Chromium	17.5		0.41	0.41	mg/Kg	1	11/12/16	LK	SW6010C	
Copper	19.6		0.41	0.41	mg/kg	1	11/12/16	LK	SW6010C	
Iron	11500		41	41	mg/Kg	10	11/12/16	LK	SW6010C	
Mercury	0.75		0.03	0.02	mg/Kg	1	11/14/16	RS	SW7471B	
Potassium	857	N	83	32	mg/Kg	10	11/12/16	LK	SW6010C	
Magnesium	3290		4.1	4.1	mg/Kg	1	11/12/16	LK	SW6010C	
Manganese	272		4.1	4.1	mg/Kg	10	11/12/16	LK	SW6010C	
Sodium	481	N	83	36	mg/Kg	10	11/12/16	LK	SW6010C	
Nickel	13.6		0.41	0.41	mg/Kg	1	11/12/16	LK	SW6010C	
Lead	782		8.3	4.1	mg/Kg	10	11/12/16	LK	SW6010C	B
Antimony	ND		2.1	2.1	mg/Kg	1	11/12/16	LK	SW6010C	
Selenium	ND		1.7	1.4	mg/Kg	1	11/12/16	LK	SW6010C	
Thallium	ND		1.7	1.7	mg/Kg	1	11/12/16	LK	SW6010C	
Vanadium	23.5		0.41	0.41	mg/Kg	1	11/12/16	LK	SW6010C	
Zinc	400		8.3	4.1	mg/Kg	10	11/12/16	LK	SW6010C	
Percent Solid	84				%		11/11/16	W	SW846-%Solid	
Soil Extraction for PCB	Completed						11/11/16	NC/V	SW3545A	
Soil Extraction for Pest	Completed						11/11/16	NC/V	SW3545A	
Soil Extraction for SVOA	Completed						11/11/16	NJ/CKV	SW3545A	
Mercury Digestion	Completed						11/14/16	W/W	SW7471B	

Ver 2

Project ID: 260 W126TH ST., NY, NY
Client ID: SB8 10-12

Phoenix I.D.: BV81738

Parameter	Result	RL/ PQL	LOD/ MDL	Units	Dilution	Date/Time	By	Reference
Total Metals Digest	Completed					11/11/16	X/AG	SW3050B
Field Extraction	Completed					11/10/16		SW5035A
Polychlorinated Biphenyls								
PCB-1016	ND	79	79	ug/Kg	2	11/14/16	AW	SW8082A
PCB-1221	ND	79	79	ug/Kg	2	11/14/16	AW	SW8082A
PCB-1232	ND	79	79	ug/Kg	2	11/14/16	AW	SW8082A
PCB-1242	ND	79	79	ug/Kg	2	11/14/16	AW	SW8082A
PCB-1248	ND	79	79	ug/Kg	2	11/14/16	AW	SW8082A
PCB-1254	ND	79	79	ug/Kg	2	11/14/16	AW	SW8082A
PCB-1260	ND	79	79	ug/Kg	2	11/14/16	AW	SW8082A
PCB-1262	ND	79	79	ug/Kg	2	11/14/16	AW	SW8082A
PCB-1268	ND	79	79	ug/Kg	2	11/14/16	AW	SW8082A
QA/QC Surrogates								
% DCBP	83			%	2	11/14/16	AW	40 - 140 %
% TCMX	83			%	2	11/14/16	AW	40 - 140 %
Pesticides - Soil								
4,4' -DDD	ND	2.4	2.4	ug/Kg	2	11/16/16	CE	SW8081B
4,4' -DDE	ND	2.4	2.4	ug/Kg	2	11/16/16	CE	SW8081B
4,4' -DDT	ND	2.4	2.4	ug/Kg	2	11/16/16	CE	SW8081B
a-BHC	ND	7.9	7.9	ug/Kg	2	11/16/16	CE	SW8081B
a-Chlordane	ND	3.9	3.9	ug/Kg	2	11/16/16	CE	SW8081B
Aldrin	ND	3.9	3.9	ug/Kg	2	11/16/16	CE	SW8081B
b-BHC	ND	7.9	7.9	ug/Kg	2	11/16/16	CE	SW8081B
Chlordane	ND	39	39	ug/Kg	2	11/16/16	CE	SW8081B
d-BHC	ND	7.9	7.9	ug/Kg	2	11/16/16	CE	SW8081B
Dieldrin	ND	3.9	3.9	ug/Kg	2	11/16/16	CE	SW8081B
Endosulfan I	ND	7.9	7.9	ug/Kg	2	11/16/16	CE	SW8081B
Endosulfan II	ND	7.9	7.9	ug/Kg	2	11/16/16	CE	SW8081B
Endosulfan sulfate	ND	7.9	7.9	ug/Kg	2	11/16/16	CE	SW8081B
Endrin	ND	7.9	7.9	ug/Kg	2	11/16/16	CE	SW8081B
Endrin aldehyde	ND	7.9	7.9	ug/Kg	2	11/16/16	CE	SW8081B
Endrin ketone	ND	7.9	7.9	ug/Kg	2	11/16/16	CE	SW8081B
g-BHC	ND	1.6	1.6	ug/Kg	2	11/16/16	CE	SW8081B
g-Chlordane	ND	3.9	3.9	ug/Kg	2	11/16/16	CE	SW8081B
Heptachlor	ND	7.9	7.9	ug/Kg	2	11/16/16	CE	SW8081B
Heptachlor epoxide	ND	7.9	7.9	ug/Kg	2	11/16/16	CE	SW8081B
Methoxychlor	ND	39	39	ug/Kg	2	11/16/16	CE	SW8081B
Toxaphene	ND	160	160	ug/Kg	2	11/16/16	CE	SW8081B
QA/QC Surrogates								
% DCBP	87			%	2	11/16/16	CE	40 - 140 %
% TCMX	69			%	2	11/16/16	CE	40 - 140 %
Volatiles								
1,1,1,2-Tetrachloroethane	ND	6.2	1.2	ug/Kg	1	11/13/16	JLI	SW8260C
1,1,1-Trichloroethane	ND	6.2	0.62	ug/Kg	1	11/13/16	JLI	SW8260C
1,1,2,2-Tetrachloroethane	ND	6.2	1.2	ug/Kg	1	11/13/16	JLI	SW8260C
1,1,2-Trichloroethane	ND	6.2	1.2	ug/Kg	1	11/13/16	JLI	SW8260C
1,1-Dichloroethane	ND	6.2	1.2	ug/Kg	1	11/13/16	JLI	SW8260C

Project ID: 260 W126TH ST., NY, NY
Client ID: SB8 10-12

Phoenix I.D.: BV81738

Parameter	Result		RL/ PQL	LOD/ MDL	Units	Dilution	Date/Time	By	Reference	
1,1-Dichloroethene	ND		6.2	0.62	ug/Kg	1	11/13/16	JLI	SW8260C	
1,1-Dichloropropene	ND		6.2	0.62	ug/Kg	1	11/13/16	JLI	SW8260C	
1,2,3-Trichlorobenzene	ND		6.2	1.2	ug/Kg	1	11/13/16	JLI	SW8260C	
1,2,3-Trichloropropane	ND		6.2	0.62	ug/Kg	1	11/13/16	JLI	SW8260C	
1,2,4-Trichlorobenzene	ND		6.2	1.2	ug/Kg	1	11/13/16	JLI	SW8260C	
1,2,4-Trimethylbenzene	ND		6.2	0.62	ug/Kg	1	11/13/16	JLI	SW8260C	
1,2-Dibromo-3-chloropropane	ND		6.2	1.2	ug/Kg	1	11/13/16	JLI	SW8260C	
1,2-Dibromoethane	ND		6.2	0.62	ug/Kg	1	11/13/16	JLI	SW8260C	
1,2-Dichlorobenzene	ND		6.2	0.62	ug/Kg	1	11/13/16	JLI	SW8260C	
1,2-Dichloroethane	ND		6.2	0.62	ug/Kg	1	11/13/16	JLI	SW8260C	
1,2-Dichloropropane	ND		6.2	1.2	ug/Kg	1	11/13/16	JLI	SW8260C	
1,3,5-Trimethylbenzene	ND		6.2	0.62	ug/Kg	1	11/13/16	JLI	SW8260C	
1,3-Dichlorobenzene	ND		6.2	0.62	ug/Kg	1	11/13/16	JLI	SW8260C	
1,3-Dichloropropane	ND		6.2	1.2	ug/Kg	1	11/13/16	JLI	SW8260C	
1,4-Dichlorobenzene	ND		6.2	0.62	ug/Kg	1	11/13/16	JLI	SW8260C	
2,2-Dichloropropane	ND		6.2	0.62	ug/Kg	1	11/13/16	JLI	SW8260C	
2-Chlorotoluene	ND		6.2	1.2	ug/Kg	1	11/13/16	JLI	SW8260C	
2-Hexanone	ND		31	6.2	ug/Kg	1	11/13/16	JLI	SW8260C	
2-Isopropyltoluene	ND		6.2	0.62	ug/Kg	1	11/13/16	JLI	SW8260C	1
4-Chlorotoluene	ND		6.2	0.62	ug/Kg	1	11/13/16	JLI	SW8260C	
4-Methyl-2-pentanone	ND		31	6.2	ug/Kg	1	11/13/16	JLI	SW8260C	
Acetone	9.5	JS	31	6.2	ug/Kg	1	11/13/16	JLI	SW8260C	
Acrylonitrile	ND		12	1.2	ug/Kg	1	11/13/16	JLI	SW8260C	
Benzene	ND		6.2	0.62	ug/Kg	1	11/13/16	JLI	SW8260C	
Bromobenzene	ND		6.2	0.62	ug/Kg	1	11/13/16	JLI	SW8260C	
Bromochloromethane	ND		6.2	0.62	ug/Kg	1	11/13/16	JLI	SW8260C	
Bromodichloromethane	ND		6.2	1.2	ug/Kg	1	11/13/16	JLI	SW8260C	
Bromoform	ND		6.2	1.2	ug/Kg	1	11/13/16	JLI	SW8260C	
Bromomethane	ND		6.2	2.5	ug/Kg	1	11/13/16	JLI	SW8260C	
Carbon Disulfide	ND		6.2	1.2	ug/Kg	1	11/13/16	JLI	SW8260C	
Carbon tetrachloride	ND		6.2	1.2	ug/Kg	1	11/13/16	JLI	SW8260C	
Chlorobenzene	ND		6.2	0.62	ug/Kg	1	11/13/16	JLI	SW8260C	
Chloroethane	ND		6.2	0.62	ug/Kg	1	11/13/16	JLI	SW8260C	
Chloroform	ND		6.2	0.62	ug/Kg	1	11/13/16	JLI	SW8260C	
Chloromethane	ND		6.2	1.2	ug/Kg	1	11/13/16	JLI	SW8260C	
cis-1,2-Dichloroethene	ND		6.2	0.62	ug/Kg	1	11/13/16	JLI	SW8260C	
cis-1,3-Dichloropropene	ND		6.2	0.62	ug/Kg	1	11/13/16	JLI	SW8260C	
Dibromochloromethane	ND		6.2	1.2	ug/Kg	1	11/13/16	JLI	SW8260C	
Dibromomethane	ND		6.2	1.2	ug/Kg	1	11/13/16	JLI	SW8260C	
Dichlorodifluoromethane	ND		6.2	0.62	ug/Kg	1	11/13/16	JLI	SW8260C	
Ethylbenzene	ND		6.2	0.62	ug/Kg	1	11/13/16	JLI	SW8260C	
Hexachlorobutadiene	ND		6.2	0.62	ug/Kg	1	11/13/16	JLI	SW8260C	
Isopropylbenzene	ND		6.2	0.62	ug/Kg	1	11/13/16	JLI	SW8260C	
m&p-Xylene	ND		6.2	1.2	ug/Kg	1	11/13/16	JLI	SW8260C	
Methyl Ethyl Ketone	ND		37	6.2	ug/Kg	1	11/13/16	JLI	SW8260C	
Methyl t-butyl ether (MTBE)	ND		12	1.2	ug/Kg	1	11/13/16	JLI	SW8260C	
Methylene chloride	ND		6.2	6.2	ug/Kg	1	11/13/16	JLI	SW8260C	
Naphthalene	1.3	J	6.2	1.2	ug/Kg	1	11/13/16	JLI	SW8260C	
n-Butylbenzene	ND		6.2	0.62	ug/Kg	1	11/13/16	JLI	SW8260C	

Parameter	Result	RL/ PQL	LOD/ MDL	Units	Dilution	Date/Time	By	Reference	
n-Propylbenzene	ND	6.2	1.2	ug/Kg	1	11/13/16	JLI	SW8260C	
o-Xylene	ND	6.2	1.2	ug/Kg	1	11/13/16	JLI	SW8260C	
p-Isopropyltoluene	ND	6.2	0.62	ug/Kg	1	11/13/16	JLI	SW8260C	
sec-Butylbenzene	ND	6.2	0.62	ug/Kg	1	11/13/16	JLI	SW8260C	
Styrene	ND	6.2	0.62	ug/Kg	1	11/13/16	JLI	SW8260C	
tert-Butylbenzene	ND	6.2	0.62	ug/Kg	1	11/13/16	JLI	SW8260C	
Tetrachloroethene	ND	6.2	1.2	ug/Kg	1	11/13/16	JLI	SW8260C	
Tetrahydrofuran (THF)	ND	12	3.1	ug/Kg	1	11/13/16	JLI	SW8260C	1
Toluene	ND	6.2	0.62	ug/Kg	1	11/13/16	JLI	SW8260C	
trans-1,2-Dichloroethene	ND	6.2	0.62	ug/Kg	1	11/13/16	JLI	SW8260C	
trans-1,3-Dichloropropene	ND	6.2	0.62	ug/Kg	1	11/13/16	JLI	SW8260C	
trans-1,4-dichloro-2-butene	ND	12	3.1	ug/Kg	1	11/13/16	JLI	SW8260C	
Trichloroethene	ND	6.2	0.62	ug/Kg	1	11/13/16	JLI	SW8260C	
Trichlorofluoromethane	ND	6.2	1.2	ug/Kg	1	11/13/16	JLI	SW8260C	
Trichlorotrifluoroethane	ND	6.2	0.62	ug/Kg	1	11/13/16	JLI	SW8260C	
Vinyl chloride	ND	6.2	0.62	ug/Kg	1	11/13/16	JLI	SW8260C	
QA/QC Surrogates									
% 1,2-dichlorobenzene-d4	98			%	1	11/13/16	JLI	70 - 130 %	
% Bromofluorobenzene	101			%	1	11/13/16	JLI	70 - 130 %	
% Dibromofluoromethane	94			%	1	11/13/16	JLI	70 - 130 %	
% Toluene-d8	101			%	1	11/13/16	JLI	70 - 130 %	
1,4-dioxane									
1,4-dioxane	ND	93	50	ug/kg	1	11/13/16	JLI	SW8260C	
QA/QC Surrogates									
% 1,2-dichlorobenzene-d4	98			%	1	11/13/16	JLI	70 - 130 %	
% Bromofluorobenzene	101			%	1	11/13/16	JLI	70 - 130 %	
% Toluene-d8	101			%	1	11/13/16	JLI	70 - 130 %	
Volatiles									
1,1,1,2-Tetrachloroethane	ND	25	1.2	ug/Kg	1	11/13/16	JLI	SW8260C	
Acrolein	ND	25	3.1	ug/Kg	1	11/13/16	JLI	SW8260C	
Acrylonitrile	ND	25	0.62	ug/Kg	1	11/13/16	JLI	SW8260C	
Tert-butyl alcohol	ND	120	25	ug/Kg	1	11/13/16	JLI	SW8260C	
Semivolatiles									
1,2,4,5-Tetrachlorobenzene	ND	280	140	ug/Kg	1	11/12/16	DD	SW8270D	
1,2,4-Trichlorobenzene	ND	280	120	ug/Kg	1	11/12/16	DD	SW8270D	
1,2-Dichlorobenzene	ND	280	110	ug/Kg	1	11/12/16	DD	SW8270D	
1,2-Diphenylhydrazine	ND	280	130	ug/Kg	1	11/12/16	DD	SW8270D	
1,3-Dichlorobenzene	ND	280	120	ug/Kg	1	11/12/16	DD	SW8270D	
1,4-Dichlorobenzene	ND	280	120	ug/Kg	1	11/12/16	DD	SW8270D	
2,4,5-Trichlorophenol	ND	280	220	ug/Kg	1	11/12/16	DD	SW8270D	
2,4,6-Trichlorophenol	ND	200	130	ug/Kg	1	11/12/16	DD	SW8270D	
2,4-Dichlorophenol	ND	200	140	ug/Kg	1	11/12/16	DD	SW8270D	
2,4-Dimethylphenol	ND	280	98	ug/Kg	1	11/12/16	DD	SW8270D	
2,4-Dinitrophenol	ND	280	280	ug/Kg	1	11/12/16	DD	SW8270D	
2,4-Dinitrotoluene	ND	200	160	ug/Kg	1	11/12/16	DD	SW8270D	
2,6-Dinitrotoluene	ND	200	120	ug/Kg	1	11/12/16	DD	SW8270D	
2-Chloronaphthalene	ND	280	110	ug/Kg	1	11/12/16	DD	SW8270D	

Project ID: 260 W126TH ST., NY, NY
Client ID: SB8 10-12

Phoenix I.D.: BV81738

Parameter	Result		RL/ PQL	LOD/ MDL	Units	Dilution	Date/Time	By	Reference	
2-Chlorophenol	ND		280	110	ug/Kg	1	11/12/16	DD	SW8270D	
2-Methylnaphthalene	ND		280	120	ug/Kg	1	11/12/16	DD	SW8270D	
2-Methylphenol (o-cresol)	ND		280	190	ug/Kg	1	11/12/16	DD	SW8270D	
2-Nitroaniline	ND		280	280	ug/Kg	1	11/12/16	DD	SW8270D	
2-Nitrophenol	ND		280	250	ug/Kg	1	11/12/16	DD	SW8270D	
3&4-Methylphenol (m&p-cresol)	ND		280	160	ug/Kg	1	11/12/16	DD	SW8270D	1
3,3'-Dichlorobenzidine	ND		200	190	ug/Kg	1	11/12/16	DD	SW8270D	
3-Nitroaniline	ND		390	790	ug/Kg	1	11/12/16	DD	SW8270D	
4,6-Dinitro-2-methylphenol	ND		240	79	ug/Kg	1	11/12/16	DD	SW8270D	
4-Bromophenyl phenyl ether	ND		280	120	ug/Kg	1	11/12/16	DD	SW8270D	
4-Chloro-3-methylphenol	ND		280	140	ug/Kg	1	11/12/16	DD	SW8270D	
4-Chloroaniline	ND		320	180	ug/Kg	1	11/12/16	DD	SW8270D	
4-Chlorophenyl phenyl ether	ND		280	130	ug/Kg	1	11/12/16	DD	SW8270D	
4-Nitroaniline	ND		390	130	ug/Kg	1	11/12/16	DD	SW8270D	
4-Nitrophenol	ND		390	180	ug/Kg	1	11/12/16	DD	SW8270D	
Acenaphthene	140	J	280	120	ug/Kg	1	11/12/16	DD	SW8270D	
Acenaphthylene	ND		280	110	ug/Kg	1	11/12/16	DD	SW8270D	
Acetophenone	ND		280	120	ug/Kg	1	11/12/16	DD	SW8270D	
Aniline	ND		320	320	ug/Kg	1	11/12/16	DD	SW8270D	
Anthracene	260	J	280	130	ug/Kg	1	11/12/16	DD	SW8270D	
Benz(a)anthracene	660		280	130	ug/Kg	1	11/12/16	DD	SW8270D	
Benzidine	ND		390	230	ug/Kg	1	11/12/16	DD	SW8270D	
Benzo(a)pyrene	650		200	130	ug/Kg	1	11/12/16	DD	SW8270D	
Benzo(b)fluoranthene	570		280	130	ug/Kg	1	11/12/16	DD	SW8270D	
Benzo(ghi)perylene	330		280	130	ug/Kg	1	11/12/16	DD	SW8270D	
Benzo(k)fluoranthene	630		280	130	ug/Kg	1	11/12/16	DD	SW8270D	
Benzoic acid	ND		2000	790	ug/Kg	1	11/12/16	DD	SW8270D	1
Benzyl butyl phthalate	ND		280	100	ug/Kg	1	11/12/16	DD	SW8270D	
Bis(2-chloroethoxy)methane	ND		280	110	ug/Kg	1	11/12/16	DD	SW8270D	
Bis(2-chloroethyl)ether	ND		200	110	ug/Kg	1	11/12/16	DD	SW8270D	
Bis(2-chloroisopropyl)ether	ND		280	110	ug/Kg	1	11/12/16	DD	SW8270D	
Bis(2-ethylhexyl)phthalate	ND		280	110	ug/Kg	1	11/12/16	DD	SW8270D	
Carbazole	180	J	200	160	ug/Kg	1	11/12/16	DD	SW8270D	
Chrysene	710		280	130	ug/Kg	1	11/12/16	DD	SW8270D	
Dibenz(a,h)anthracene	ND		200	130	ug/Kg	1	11/12/16	DD	SW8270D	
Dibenzofuran	ND		280	120	ug/Kg	1	11/12/16	DD	SW8270D	
Diethyl phthalate	ND		280	120	ug/Kg	1	11/12/16	DD	SW8270D	
Dimethylphthalate	ND		280	120	ug/Kg	1	11/12/16	DD	SW8270D	
Di-n-butylphthalate	ND		280	100	ug/Kg	1	11/12/16	DD	SW8270D	
Di-n-octylphthalate	ND		280	100	ug/Kg	1	11/12/16	DD	SW8270D	
Fluoranthene	1200		280	130	ug/Kg	1	11/12/16	DD	SW8270D	
Fluorene	140	J	280	130	ug/Kg	1	11/12/16	DD	SW8270D	
Hexachlorobenzene	ND		200	120	ug/Kg	1	11/12/16	DD	SW8270D	
Hexachlorobutadiene	ND		280	140	ug/Kg	1	11/12/16	DD	SW8270D	
Hexachlorocyclopentadiene	ND		280	120	ug/Kg	1	11/12/16	DD	SW8270D	
Hexachloroethane	ND		200	120	ug/Kg	1	11/12/16	DD	SW8270D	
Indeno(1,2,3-cd)pyrene	430		280	130	ug/Kg	1	11/12/16	DD	SW8270D	
Isophorone	ND		200	110	ug/Kg	1	11/12/16	DD	SW8270D	
Naphthalene	150	J	280	110	ug/Kg	1	11/12/16	DD	SW8270D	

Project ID: 260 W126TH ST., NY, NY
Client ID: SB8 10-12

Phoenix I.D.: BV81738

Parameter	Result	RL/ PQL	LOD/ MDL	Units	Dilution	Date/Time	By	Reference
Nitrobenzene	ND	200	140	ug/Kg	1	11/12/16	DD	SW8270D
N-Nitrosodimethylamine	ND	280	110	ug/Kg	1	11/12/16	DD	SW8270D
N-Nitrosodi-n-propylamine	ND	200	130	ug/Kg	1	11/12/16	DD	SW8270D
N-Nitrosodiphenylamine	ND	280	150	ug/Kg	1	11/12/16	DD	SW8270D
Pentachloronitrobenzene	ND	280	150	ug/Kg	1	11/12/16	DD	SW8270D
Pentachlorophenol	ND	240	150	ug/Kg	1	11/12/16	DD	SW8270D
Phenanthrene	1200	280	110	ug/Kg	1	11/12/16	DD	SW8270D
Phenol	ND	280	130	ug/Kg	1	11/12/16	DD	SW8270D
Pyrene	1000	280	140	ug/Kg	1	11/12/16	DD	SW8270D
Pyridine	ND	280	97	ug/Kg	1	11/12/16	DD	SW8270D
QA/QC Surrogates								
% 2,4,6-Tribromophenol	82			%	1	11/12/16	DD	30 - 130 %
% 2-Fluorobiphenyl	74			%	1	11/12/16	DD	30 - 130 %
% 2-Fluorophenol	53			%	1	11/12/16	DD	30 - 130 %
% Nitrobenzene-d5	78			%	1	11/12/16	DD	30 - 130 %
% Phenol-d5	67			%	1	11/12/16	DD	30 - 130 %
% Terphenyl-d14	65			%	1	11/12/16	DD	30 - 130 %

1 = This parameter is not certified by NY NELAC for this matrix. NY NELAC does not offer certification for all parameters at this time.
B = Present in blank, no bias suspected.

RL/PQL=Reporting/Practical Quantitation Level (Equivalent to NELAC LOQ, Limit of Quantitation) ND=Not Detected BRL=Below Reporting Level J=Estimated Below RL LOD=Limit of Detection MDL=Method Detection Limit1
QA/QC Surrogates: Surrogates are compounds (preceeded with a %) added by the lab to determine analysis efficiency. Surrogate results(%) listed in the report are not "detected" compounds.

Comments:

Per 1.4.6 of EPA method 8270D, 1,2-Diphenylhydrazine is unstable and readily converts to Azobenzene. Azobenzene is used for the calibration of 1,2-Diphenylhydrazine.

Please be advised that the NY 375 soil criteria for chromium are based on hexavalent chromium and trivalent chromium.

All soils, solids and sludges are reported on a dry weight basis unless otherwise noted in the sample comments.

S - Laboratory solvent, contamination is possible.

If there are any questions regarding this data, please call Phoenix Client Services at extension 200.
This report must not be reproduced except in full as defined by the attached chain of custody.

Phyllis Shiller, Laboratory Director
November 28, 2016
Reviewed and Released by: Jon Carlson, Project Manager

Environmental Laboratories, Inc.
587 East Middle Turnpike, P.O.Box 370, Manchester, CT 06045
Tel. (860) 645-1102 Fax (860) 645-0823

ACCREDITED IN ACCORDANCE WITH nelac NY # 11301

Analysis Report

November 28, 2016

FOR: Attn: Mr. Charles B. Sosik, P.G.
Environmental Business Consultants
1808 Middle Country Rd
Ridge NY 11961-2406

Sample Information		Custody Information		Date	Time
Matrix:	SOIL	Collected by:		11/10/16	
Location Code:	EBC	Received by:	LB	11/11/16	15:41
Rush Request:	72 Hour	Analyzed by:	see "By" below		
P.O.#:					

Laboratory Data

SDG ID: GBV81727
Phoenix ID: BV81739

Project ID: 260 W126TH ST., NY, NY
Client ID: TRIP BLANK HIGH

Parameter	Result	RL/ PQL	LOD/ MDL	Units	Dilution	Date/Time	By	Reference	
Field Extraction	Completed					11/10/16		SW5035A	
Volatiles									
1,1,1,2-Tetrachloroethane	ND	250	50	ug/Kg	50	11/12/16	JLI	SW8260C	
1,1,1-Trichloroethane	ND	250	25	ug/Kg	50	11/12/16	JLI	SW8260C	
1,1,2,2-Tetrachloroethane	ND	250	50	ug/Kg	50	11/12/16	JLI	SW8260C	
1,1,2-Trichloroethane	ND	250	50	ug/Kg	50	11/12/16	JLI	SW8260C	
1,1-Dichloroethane	ND	250	50	ug/Kg	50	11/12/16	JLI	SW8260C	
1,1-Dichloroethene	ND	250	25	ug/Kg	50	11/12/16	JLI	SW8260C	
1,1-Dichloropropene	ND	250	25	ug/Kg	50	11/12/16	JLI	SW8260C	
1,2,3-Trichlorobenzene	ND	250	50	ug/Kg	50	11/12/16	JLI	SW8260C	
1,2,3-Trichloropropane	ND	250	25	ug/Kg	50	11/12/16	JLI	SW8260C	
1,2,4-Trichlorobenzene	ND	250	50	ug/Kg	50	11/12/16	JLI	SW8260C	
1,2,4-Trimethylbenzene	ND	250	25	ug/Kg	50	11/12/16	JLI	SW8260C	
1,2-Dibromo-3-chloropropane	ND	250	50	ug/Kg	50	11/12/16	JLI	SW8260C	
1,2-Dibromoethane	ND	250	25	ug/Kg	50	11/12/16	JLI	SW8260C	
1,2-Dichlorobenzene	ND	250	25	ug/Kg	50	11/12/16	JLI	SW8260C	
1,2-Dichloroethane	ND	25	25	ug/Kg	50	11/12/16	JLI	SW8260C	
1,2-Dichloropropane	ND	250	50	ug/Kg	50	11/12/16	JLI	SW8260C	
1,3,5-Trimethylbenzene	ND	250	25	ug/Kg	50	11/12/16	JLI	SW8260C	
1,3-Dichlorobenzene	ND	250	25	ug/Kg	50	11/12/16	JLI	SW8260C	
1,3-Dichloropropane	ND	250	50	ug/Kg	50	11/12/16	JLI	SW8260C	
1,4-Dichlorobenzene	ND	250	25	ug/Kg	50	11/12/16	JLI	SW8260C	
2,2-Dichloropropane	ND	250	25	ug/Kg	50	11/12/16	JLI	SW8260C	
2-Chlorotoluene	ND	250	50	ug/Kg	50	11/12/16	JLI	SW8260C	
2-Hexanone	ND	1300	250	ug/Kg	50	11/12/16	JLI	SW8260C	
2-Isopropyltoluene	ND	250	25	ug/Kg	50	11/12/16	JLI	SW8260C	1
4-Chlorotoluene	ND	250	25	ug/Kg	50	11/12/16	JLI	SW8260C	

Project ID: 260 W126TH ST., NY, NY
Client ID: TRIP BLANK HIGH

Phoenix I.D.: BV81739

Parameter	Result	RL/ PQL	LOD/ MDL	Units	Dilution	Date/Time	By	Reference	
4-Methyl-2-pentanone	ND	1300	250	ug/Kg	50	11/12/16	JLI	SW8260C	
Acetone	ND	250	250	ug/Kg	50	11/12/16	JLI	SW8260C	
Acrylonitrile	ND	500	50	ug/Kg	50	11/12/16	JLI	SW8260C	
Benzene	ND	60	25	ug/Kg	50	11/12/16	JLI	SW8260C	
Bromobenzene	ND	250	25	ug/Kg	50	11/12/16	JLI	SW8260C	
Bromochloromethane	ND	250	25	ug/Kg	50	11/12/16	JLI	SW8260C	
Bromodichloromethane	ND	250	50	ug/Kg	50	11/12/16	JLI	SW8260C	
Bromoform	ND	250	50	ug/Kg	50	11/12/16	JLI	SW8260C	
Bromomethane	ND	250	100	ug/Kg	50	11/12/16	JLI	SW8260C	
Carbon Disulfide	ND	250	50	ug/Kg	50	11/12/16	JLI	SW8260C	
Carbon tetrachloride	ND	250	50	ug/Kg	50	11/12/16	JLI	SW8260C	
Chlorobenzene	ND	250	25	ug/Kg	50	11/12/16	JLI	SW8260C	
Chloroethane	ND	250	25	ug/Kg	50	11/12/16	JLI	SW8260C	
Chloroform	ND	250	25	ug/Kg	50	11/12/16	JLI	SW8260C	
Chloromethane	ND	250	50	ug/Kg	50	11/12/16	JLI	SW8260C	
cis-1,2-Dichloroethene	ND	250	25	ug/Kg	50	11/12/16	JLI	SW8260C	
cis-1,3-Dichloropropene	ND	250	25	ug/Kg	50	11/12/16	JLI	SW8260C	
Dibromochloromethane	ND	250	50	ug/Kg	50	11/12/16	JLI	SW8260C	
Dibromomethane	ND	250	50	ug/Kg	50	11/12/16	JLI	SW8260C	
Dichlorodifluoromethane	ND	250	25	ug/Kg	50	11/12/16	JLI	SW8260C	
Ethylbenzene	ND	250	25	ug/Kg	50	11/12/16	JLI	SW8260C	
Hexachlorobutadiene	ND	250	25	ug/Kg	50	11/12/16	JLI	SW8260C	
Isopropylbenzene	ND	250	25	ug/Kg	50	11/12/16	JLI	SW8260C	
m&p-Xylene	ND	250	50	ug/Kg	50	11/12/16	JLI	SW8260C	
Methyl Ethyl Ketone	ND	250	250	ug/Kg	50	11/12/16	JLI	SW8260C	
Methyl t-butyl ether (MTBE)	ND	500	50	ug/Kg	50	11/12/16	JLI	SW8260C	
Methylene chloride	ND	250	250	ug/Kg	50	11/12/16	JLI	SW8260C	
Naphthalene	ND	250	50	ug/Kg	50	11/12/16	JLI	SW8260C	
n-Butylbenzene	ND	250	25	ug/Kg	50	11/12/16	JLI	SW8260C	
n-Propylbenzene	ND	250	50	ug/Kg	50	11/12/16	JLI	SW8260C	
o-Xylene	ND	250	50	ug/Kg	50	11/12/16	JLI	SW8260C	
p-Isopropyltoluene	ND	250	25	ug/Kg	50	11/12/16	JLI	SW8260C	
sec-Butylbenzene	ND	250	25	ug/Kg	50	11/12/16	JLI	SW8260C	
Styrene	ND	250	25	ug/Kg	50	11/12/16	JLI	SW8260C	
tert-Butylbenzene	ND	250	25	ug/Kg	50	11/12/16	JLI	SW8260C	
Tetrachloroethene	ND	250	50	ug/Kg	50	11/12/16	JLI	SW8260C	
Tetrahydrofuran (THF)	ND	500	130	ug/Kg	50	11/12/16	JLI	SW8260C	1
Toluene	ND	250	25	ug/Kg	50	11/12/16	JLI	SW8260C	
trans-1,2-Dichloroethene	ND	190	25	ug/Kg	50	11/12/16	JLI	SW8260C	
trans-1,3-Dichloropropene	ND	250	25	ug/Kg	50	11/12/16	JLI	SW8260C	
trans-1,4-dichloro-2-butene	ND	500	130	ug/Kg	50	11/12/16	JLI	SW8260C	
Trichloroethene	ND	250	25	ug/Kg	50	11/12/16	JLI	SW8260C	
Trichlorofluoromethane	ND	250	50	ug/Kg	50	11/12/16	JLI	SW8260C	
Trichlorotrifluoroethane	ND	250	25	ug/Kg	50	11/12/16	JLI	SW8260C	
Vinyl chloride	ND	25	25	ug/Kg	50	11/12/16	JLI	SW8260C	
QA/QC Surrogates									
% 1,2-dichlorobenzene-d4	98			%	50	11/12/16	JLI	70 - 130 %	
% Bromofluorobenzene	99			%	50	11/12/16	JLI	70 - 130 %	
% Dibromofluoromethane	94			%	50	11/12/16	JLI	70 - 130 %	

Ver 2

Project ID: 260 W126TH ST., NY, NY
Client ID: TRIP BLANK HIGH

Phoenix I.D.: BV81739

Parameter	Result	RL/ PQL	LOD/ MDL	Units	Dilution	Date/Time	By	Reference
% Toluene-d8	100			%	50	11/12/16	JLI	70 - 130 %
1,4-dioxane								
1,4-dioxane	ND	2000	2000	ug/kg	50	11/12/16	JLI	SW8260C
QA/QC Surrogates								
% 1,2-dichlorobenzene-d4	98			%	50	11/12/16	JLI	70 - 130 %
% Bromofluorobenzene	99			%	50	11/12/16	JLI	70 - 130 %
% Toluene-d8	100			%	50	11/12/16	JLI	70 - 130 %
Volatiles								
1,1,1,2-Tetrachloroethane	ND	1000	50	ug/Kg	50	11/12/16	JLI	SW8260C
Acrolein	ND	1000	130	ug/Kg	50	11/12/16	JLI	SW8260C
Acrylonitrile	ND	1000	25	ug/Kg	50	11/12/16	JLI	SW8260C
Tert-butyl alcohol	ND	5000	1000	ug/Kg	50	11/12/16	JLI	SW8260C

1 = This parameter is not certified by NY NELAC for this matrix. NY NELAC does not offer certification for all parameters at this time.

RL/PQL=Reporting/Practical Quantitation Level (Equivalent to NELAC LOQ, Limit of Quantitation) ND=Not Detected BRL=Below Reporting Level LOD=Limit of Detection MDL=Method Detection Limit1
QA/QC Surrogates: Surrogates are compounds (preceeded with a %) added by the lab to determine analysis efficiency. Surrogate results(%) listed in the report are not "detected" compounds.

Comments:


TRIP BLANK INCLUDED.

Results are reported on an ``as received`` basis, and are not corrected for dry weight.

Volatile Comment:
Where the LOD justifies lowering the RL/PQL, the RL/PQL of some compounds are evaluated below the lowest calibration standard in order to meet criteria.

All soils, solids and sludges are reported on a dry weight basis unless otherwise noted in the sample comments.

If there are any questions regarding this data, please call Phoenix Client Services at extension 200.
This report must not be reproduced except in full as defined by the attached chain of custody.

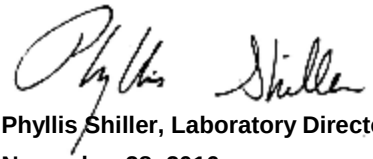

Phyllis Shiller, Laboratory Director
November 28, 2016
Reviewed and Released by: Jon Carlson, Project Manager

Environmental Laboratories, Inc.
587 East Middle Turnpike, P.O.Box 370, Manchester, CT 06045
Tel. (860) 645-1102 Fax (860) 645-0823

ACCREDITED IN ACCORDANCE WITH nelac NY # 11301

Analysis Report

November 28, 2016

FOR: Attn: Mr. Charles B. Sosik, P.G.
Environmental Business Consultants
1808 Middle Country Rd
Ridge NY 11961-2406

Sample Information		Custody Information		Date	Time
Matrix:	SOIL	Collected by:		11/10/16	
Location Code:	EBC	Received by:	LB	11/11/16	15:41
Rush Request:	72 Hour	Analyzed by:	see "By" below		
P.O.#:					

Laboratory Data

SDG ID: GBV81727
Phoenix ID: BV81740

Project ID: 260 W126TH ST., NY, NY
Client ID: TRIP BLANK LOW

Parameter	Result	RL/ PQL	LOD/ MDL	Units	Dilution	Date/Time	By	Reference
Field Extraction	Completed					11/10/16		SW5035A
Volatiles								
1,1,1,2-Tetrachloroethane	ND	5.0	1.0	ug/Kg	1	11/12/16	JLI	SW8260C
1,1,1-Trichloroethane	ND	5.0	0.50	ug/Kg	1	11/12/16	JLI	SW8260C
1,1,2,2-Tetrachloroethane	ND	5.0	1.0	ug/Kg	1	11/12/16	JLI	SW8260C
1,1,2-Trichloroethane	ND	5.0	1.0	ug/Kg	1	11/12/16	JLI	SW8260C
1,1-Dichloroethane	ND	5.0	1.0	ug/Kg	1	11/12/16	JLI	SW8260C
1,1-Dichloroethene	ND	5.0	0.50	ug/Kg	1	11/12/16	JLI	SW8260C
1,1-Dichloropropene	ND	5.0	0.50	ug/Kg	1	11/12/16	JLI	SW8260C
1,2,3-Trichlorobenzene	ND	5.0	1.0	ug/Kg	1	11/12/16	JLI	SW8260C
1,2,3-Trichloropropane	ND	5.0	0.50	ug/Kg	1	11/12/16	JLI	SW8260C
1,2,4-Trichlorobenzene	ND	5.0	1.0	ug/Kg	1	11/12/16	JLI	SW8260C
1,2,4-Trimethylbenzene	ND	5.0	0.50	ug/Kg	1	11/12/16	JLI	SW8260C
1,2-Dibromo-3-chloropropane	ND	5.0	1.0	ug/Kg	1	11/12/16	JLI	SW8260C
1,2-Dibromoethane	ND	5.0	0.50	ug/Kg	1	11/12/16	JLI	SW8260C
1,2-Dichlorobenzene	ND	5.0	0.50	ug/Kg	1	11/12/16	JLI	SW8260C
1,2-Dichloroethane	ND	5.0	0.50	ug/Kg	1	11/12/16	JLI	SW8260C
1,2-Dichloropropane	ND	5.0	1.0	ug/Kg	1	11/12/16	JLI	SW8260C
1,3,5-Trimethylbenzene	ND	5.0	0.50	ug/Kg	1	11/12/16	JLI	SW8260C
1,3-Dichlorobenzene	ND	5.0	0.50	ug/Kg	1	11/12/16	JLI	SW8260C
1,3-Dichloropropane	ND	5.0	1.0	ug/Kg	1	11/12/16	JLI	SW8260C
1,4-Dichlorobenzene	ND	5.0	0.50	ug/Kg	1	11/12/16	JLI	SW8260C
2,2-Dichloropropane	ND	5.0	0.50	ug/Kg	1	11/12/16	JLI	SW8260C
2-Chlorotoluene	ND	5.0	1.0	ug/Kg	1	11/12/16	JLI	SW8260C
2-Hexanone	ND	25	5.0	ug/Kg	1	11/12/16	JLI	SW8260C
2-Isopropyltoluene	ND	5.0	0.50	ug/Kg	1	11/12/16	JLI	SW8260C
4-Chlorotoluene	ND	5.0	0.50	ug/Kg	1	11/12/16	JLI	SW8260C

1

Project ID: 260 W126TH ST., NY, NY
Client ID: TRIP BLANK LOW

Phoenix I.D.: BV81740

Parameter	Result	RL/ PQL	LOD/ MDL	Units	Dilution	Date/Time	By	Reference	
4-Methyl-2-pentanone	ND	25	5.0	ug/Kg	1	11/12/16	JLI	SW8260C	
Acetone	ND	25	5.0	ug/Kg	1	11/12/16	JLI	SW8260C	
Acrylonitrile	ND	10	1.0	ug/Kg	1	11/12/16	JLI	SW8260C	
Benzene	ND	5.0	0.50	ug/Kg	1	11/12/16	JLI	SW8260C	
Bromobenzene	ND	5.0	0.50	ug/Kg	1	11/12/16	JLI	SW8260C	
Bromochloromethane	ND	5.0	0.50	ug/Kg	1	11/12/16	JLI	SW8260C	
Bromodichloromethane	ND	5.0	1.0	ug/Kg	1	11/12/16	JLI	SW8260C	
Bromoform	ND	5.0	1.0	ug/Kg	1	11/12/16	JLI	SW8260C	
Bromomethane	ND	5.0	2.0	ug/Kg	1	11/12/16	JLI	SW8260C	
Carbon Disulfide	ND	5.0	1.0	ug/Kg	1	11/12/16	JLI	SW8260C	
Carbon tetrachloride	ND	5.0	1.0	ug/Kg	1	11/12/16	JLI	SW8260C	
Chlorobenzene	ND	5.0	0.50	ug/Kg	1	11/12/16	JLI	SW8260C	
Chloroethane	ND	5.0	0.50	ug/Kg	1	11/12/16	JLI	SW8260C	
Chloroform	ND	5.0	0.50	ug/Kg	1	11/12/16	JLI	SW8260C	
Chloromethane	ND	5.0	1.0	ug/Kg	1	11/12/16	JLI	SW8260C	
cis-1,2-Dichloroethene	ND	5.0	0.50	ug/Kg	1	11/12/16	JLI	SW8260C	
cis-1,3-Dichloropropene	ND	5.0	0.50	ug/Kg	1	11/12/16	JLI	SW8260C	
Dibromochloromethane	ND	5.0	1.0	ug/Kg	1	11/12/16	JLI	SW8260C	
Dibromomethane	ND	5.0	1.0	ug/Kg	1	11/12/16	JLI	SW8260C	
Dichlorodifluoromethane	ND	5.0	0.50	ug/Kg	1	11/12/16	JLI	SW8260C	
Ethylbenzene	ND	5.0	0.50	ug/Kg	1	11/12/16	JLI	SW8260C	
Hexachlorobutadiene	ND	5.0	0.50	ug/Kg	1	11/12/16	JLI	SW8260C	
Isopropylbenzene	ND	5.0	0.50	ug/Kg	1	11/12/16	JLI	SW8260C	
m&p-Xylene	ND	5.0	1.0	ug/Kg	1	11/12/16	JLI	SW8260C	
Methyl Ethyl Ketone	ND	30	5.0	ug/Kg	1	11/12/16	JLI	SW8260C	
Methyl t-butyl ether (MTBE)	ND	10	1.0	ug/Kg	1	11/12/16	JLI	SW8260C	
Methylene chloride	ND	5.0	5.0	ug/Kg	1	11/12/16	JLI	SW8260C	
Naphthalene	ND	5.0	1.0	ug/Kg	1	11/12/16	JLI	SW8260C	
n-Butylbenzene	ND	5.0	0.50	ug/Kg	1	11/12/16	JLI	SW8260C	
n-Propylbenzene	ND	5.0	1.0	ug/Kg	1	11/12/16	JLI	SW8260C	
o-Xylene	ND	5.0	1.0	ug/Kg	1	11/12/16	JLI	SW8260C	
p-Isopropyltoluene	ND	5.0	0.50	ug/Kg	1	11/12/16	JLI	SW8260C	
sec-Butylbenzene	ND	5.0	0.50	ug/Kg	1	11/12/16	JLI	SW8260C	
Styrene	ND	5.0	0.50	ug/Kg	1	11/12/16	JLI	SW8260C	
tert-Butylbenzene	ND	5.0	0.50	ug/Kg	1	11/12/16	JLI	SW8260C	
Tetrachloroethene	ND	5.0	1.0	ug/Kg	1	11/12/16	JLI	SW8260C	
Tetrahydrofuran (THF)	ND	10	2.5	ug/Kg	1	11/12/16	JLI	SW8260C	1
Toluene	ND	5.0	0.50	ug/Kg	1	11/12/16	JLI	SW8260C	
trans-1,2-Dichloroethene	ND	5.0	0.50	ug/Kg	1	11/12/16	JLI	SW8260C	
trans-1,3-Dichloropropene	ND	5.0	0.50	ug/Kg	1	11/12/16	JLI	SW8260C	
trans-1,4-dichloro-2-butene	ND	10	2.5	ug/Kg	1	11/12/16	JLI	SW8260C	
Trichloroethene	ND	5.0	0.50	ug/Kg	1	11/12/16	JLI	SW8260C	
Trichlorofluoromethane	ND	5.0	1.0	ug/Kg	1	11/12/16	JLI	SW8260C	
Trichlorotrifluoroethane	ND	5.0	0.50	ug/Kg	1	11/12/16	JLI	SW8260C	
Vinyl chloride	ND	5.0	0.50	ug/Kg	1	11/12/16	JLI	SW8260C	
QA/QC Surrogates									
% 1,2-dichlorobenzene-d4	99			%	1	11/12/16	JLI	70 - 130 %	
% Bromofluorobenzene	98			%	1	11/12/16	JLI	70 - 130 %	
% Dibromofluoromethane	96			%	1	11/12/16	JLI	70 - 130 %	

Ver 2

Project ID: 260 W126TH ST., NY, NY
Client ID: TRIP BLANK LOW

Phoenix I.D.: BV81740

Parameter	Result	RL/ PQL	LOD/ MDL	Units	Dilution	Date/Time	By	Reference
% Toluene-d8	100			%	1	11/12/16	JLI	70 - 130 %
1,4-dioxane								
1,4-dioxane	ND	75	40	ug/kg	1	11/12/16	JLI	SW8260C
QA/QC Surrogates								
% 1,2-dichlorobenzene-d4	99			%	1	11/12/16	JLI	70 - 130 %
% Bromofluorobenzene	98			%	1	11/12/16	JLI	70 - 130 %
% Toluene-d8	100			%	1	11/12/16	JLI	70 - 130 %
Volatiles								
1,1,1,2-Tetrachloroethane	ND	20	1.0	ug/Kg	1	11/12/16	JLI	SW8260C
Acrolein	ND	20	2.5	ug/Kg	1	11/12/16	JLI	SW8260C
Acrylonitrile	ND	20	0.50	ug/Kg	1	11/12/16	JLI	SW8260C
Tert-butyl alcohol	ND	100	20	ug/Kg	1	11/12/16	JLI	SW8260C

1 = This parameter is not certified by NY NELAC for this matrix. NY NELAC does not offer certification for all parameters at this time.

RL/PQL=Reporting/Practical Quantitation Level (Equivalent to NELAC LOQ, Limit of Quantitation) ND=Not Detected BRL=Below Reporting Level LOD=Limit of Detection MDL=Method Detection Limit1
QA/QC Surrogates: Surrogates are compounds (preceeded with a %) added by the lab to determine analysis efficiency. Surrogate results(%) listed in the report are not "detected" compounds.


Comments:

TRIP BLANK INCLUDED.

Results are reported on an ``as received`` basis, and are not corrected for dry weight.

All soils, solids and sludges are reported on a dry weight basis unless otherwise noted in the sample comments.

If there are any questions regarding this data, please call Phoenix Client Services at extension 200.
This report must not be reproduced except in full as defined by the attached chain of custody.

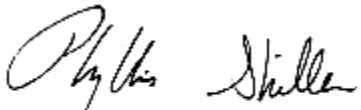

Phyllis Shiller, Laboratory Director
November 28, 2016
Reviewed and Released by: Jon Carlson, Project Manager

Environmental Laboratories, Inc.
587 East Middle Turnpike, P.O.Box 370, Manchester, CT 06045
Tel. (860) 645-1102 Fax (860) 645-0823

NY # 11301

QA/QC Report

November 28, 2016

QA/QC Data

SDG I.D.: GBV81727

Parameter	Blank	Blk RL	Sample Result	Dup Result	Dup RPD	LCS %	LCSD %	LCS RPD	MS %	MSD %	MS RPD	% Rec Limits	% RPD Limits	
QA/QC Batch 366615 (mg/kg), QC Sample No: BV80886 (BV81727, BV81728, BV81729, BV81730, BV81731, BV81732, BV81733, BV81734, BV81735, BV81736, BV81737, BV81738)														
Mercury - Soil	BRL	0.03	0.12	0.78	NC	92.4	87.2	5.8	107			75 - 125	30	
QA/QC Batch 366540 (mg/kg), QC Sample No: BV81730 (BV81727, BV81728, BV81729, BV81730, BV81731, BV81732, BV81733, BV81734, BV81735, BV81736, BV81737, BV81738)														
ICP Metals - Soil														
Aluminum	BRL	5.0	7060	6940	1.70	100			NC			80 - 120	30	
Antimony	BRL	3.3	<1.8	<3.3	NC	93.0			81.4			70 - 130	30	
Arsenic	BRL	0.67	1.78	1.42	NC	96.5			90.2			80 - 120	30	
Barium	BRL	0.33	154	120	24.8	98.3			79.6			80 - 120	30	
Beryllium	BRL	0.27	0.36	0.34	NC	100			96.6			80 - 120	30	
Cadmium	BRL	0.33	<0.36	<0.33	NC	92.8			92.0			80 - 120	30	
Calcium	BRL	5.0	6860	6350	7.70	97.4			NC			80 - 120	30	
Chromium	BRL	0.33	16.1	18.5	13.9	109			102			80 - 120	30	
Cobalt	BRL	0.33	9.46	8.28	13.3	98.7			95.2			80 - 120	30	
Copper	BRL	0.33	26.1	27.6	5.60	92.1			103			80 - 120	30	
Iron	BRL	5.0	12400	13500	8.50	101			NC			80 - 120	30	
Lead	0.35	0.33	134	132	1.50	98.9			84.3			80 - 120	30	
Magnesium	BRL	5.0	4460	4580	2.70	102			NC			80 - 120	30	
Manganese	BRL	0.33	357	468	26.9	93.6			94.9			80 - 120	30	
Nickel	BRL	0.33	34.6	28.2	20.4	103			92.2			80 - 120	30	
Potassium	BRL	5.0	1110	1190	7.00	110			>130			80 - 120	30	m
Selenium	BRL	1.3	<1.4	<1.3	NC	80.5			80.3			80 - 120	30	
Silver	BRL	0.33	<0.36	<0.33	NC	96.8			96.0			70 - 130	30	
Sodium	BRL	5.0	591	568	4.00	108			>130			80 - 120	30	m
Thallium	BRL	3.0	<1.4	<3.0	NC	100			96.5			80 - 120	30	
Vanadium	BRL	0.33	22.9	21.6	5.80	111			96.0			80 - 120	30	
Zinc	BRL	0.33	81.5	82.3	1.00	96.8			88.9			80 - 120	30	

m = This parameter is outside laboratory MS/MSD specified recovery limits.

Environmental Laboratories, Inc.
587 East Middle Turnpike, P.O.Box 370, Manchester, CT 06045
Tel. (860) 645-1102 Fax (860) 645-0823

NY # 11301

QA/QC Report

November 28, 2016

QA/QC Data

SDG I.D.: GBV81727

Parameter	Blank	Blk RL	LCS %	LCSD %	LCS RPD	MS %	MSD %	MS RPD	% Rec Limits	% RPD Limits	
QA/QC Batch 366775 (ug/kg), QC Sample No: BV78555 (BV81729 (50X) , BV81732, BV81734, BV81735 (50X) , BV81737 (50X))											
Volatiles - Soil											
1,1,1,2-Tetrachloroethane	ND	5.0	101	110	8.5	106	110	3.7	70 - 130	30	
1,1,1-Trichloroethane	ND	5.0	89	94	5.5	98	99	1.0	70 - 130	30	
1,1,2,2-Tetrachloroethane	ND	3.0	95	101	6.1	102	102	0.0	70 - 130	30	
1,1,2-Trichloroethane	ND	5.0	90	95	5.4	98	98	0.0	70 - 130	30	
1,1-Dichloroethane	ND	5.0	86	92	6.7	100	97	3.0	70 - 130	30	
1,1-Dichloroethene	ND	5.0	93	98	5.2	76	74	2.7	70 - 130	30	
1,1-Dichloropropene	ND	5.0	92	97	5.3	101	101	0.0	70 - 130	30	
1,2,3-Trichlorobenzene	ND	5.0	91	82	10.4	102	107	4.8	70 - 130	30	
1,2,3-Trichloropropane	ND	5.0	91	99	8.4	99	100	1.0	70 - 130	30	
1,2,4-Trichlorobenzene	ND	5.0	95	93	2.1	101	106	4.8	70 - 130	30	
1,2,4-Trimethylbenzene	ND	1.0	95	98	3.1	103	104	1.0	70 - 130	30	
1,2-Dibromo-3-chloropropane	ND	5.0	95	104	9.0	97	101	4.0	70 - 130	30	
1,2-Dibromoethane	ND	5.0	96	102	6.1	103	104	1.0	70 - 130	30	
1,2-Dichlorobenzene	ND	5.0	92	96	4.3	101	102	1.0	70 - 130	30	
1,2-Dichloroethane	ND	5.0	93	97	4.2	101	102	1.0	70 - 130	30	
1,2-Dichloropropane	ND	5.0	92	97	5.3	100	100	0.0	70 - 130	30	
1,3,5-Trimethylbenzene	ND	1.0	96	100	4.1	106	107	0.9	70 - 130	30	
1,3-Dichlorobenzene	ND	5.0	94	97	3.1	102	103	1.0	70 - 130	30	
1,3-Dichloropropane	ND	5.0	94	101	7.2	103	103	0.0	70 - 130	30	
1,4-Dichlorobenzene	ND	5.0	94	96	2.1	101	102	1.0	70 - 130	30	
1,4-dioxane	ND	100	87	94	7.7	106	106	0.0	70 - 130	30	
2,2-Dichloropropane	ND	5.0	95	100	5.1	103	103	0.0	70 - 130	30	
2-Chlorotoluene	ND	5.0	95	100	5.1	104	105	1.0	70 - 130	30	
2-Hexanone	ND	25	77	84	8.7	86	85	1.2	70 - 130	30	
2-Isopropyltoluene	ND	5.0	93	97	4.2	105	105	0.0	70 - 130	30	
4-Chlorotoluene	ND	5.0	92	96	4.3	100	101	1.0	70 - 130	30	
4-Methyl-2-pentanone	ND	25	79	83	4.9	88	87	1.1	70 - 130	30	
Acetone	ND	10	66	69	4.4	63	58	8.3	70 - 130	30	l,m
Acrolein	ND	25	105	113	7.3	91	89	2.2	70 - 130	30	
Acrylonitrile	ND	5.0	78	84	7.4	102	102	0.0	70 - 130	30	
Benzene	ND	1.0	92	97	5.3	101	100	1.0	70 - 130	30	
Bromobenzene	ND	5.0	94	99	5.2	100	103	3.0	70 - 130	30	
Bromochloromethane	ND	5.0	91	96	5.3	100	100	0.0	70 - 130	30	
Bromodichloromethane	ND	5.0	97	101	4.0	102	104	1.9	70 - 130	30	
Bromoform	ND	5.0	103	110	6.6	103	107	3.8	70 - 130	30	
Bromomethane	ND	5.0	92	83	10.3	69	75	8.3	70 - 130	30	m
Carbon Disulfide	ND	5.0	102	109	6.6	80	80	0.0	70 - 130	30	
Carbon tetrachloride	ND	5.0	96	104	8.0	98	103	5.0	70 - 130	30	
Chlorobenzene	ND	5.0	94	99	5.2	103	104	1.0	70 - 130	30	
Chloroethane	ND	5.0	90	92	2.2	40	41	2.5	70 - 130	30	m
Chloroform	ND	5.0	89	94	5.5	100	100	0.0	70 - 130	30	

Parameter	Blank	Blk RL	LCS %	LCSD %	LCS RPD	MS %	MSD %	MS RPD	% Rec Limits	% RPD Limits	
Chloromethane	ND	5.0	85	93	9.0	95	94	1.1	70 - 130	30	
cis-1,2-Dichloroethene	ND	5.0	91	96	5.3	101	101	0.0	70 - 130	30	
cis-1,3-Dichloropropene	ND	5.0	95	100	5.1	101	101	0.0	70 - 130	30	
Dibromochloromethane	ND	3.0	105	114	8.2	108	111	2.7	70 - 130	30	
Dibromomethane	ND	5.0	91	95	4.3	99	99	0.0	70 - 130	30	
Dichlorodifluoromethane	ND	5.0	103	108	4.7	114	115	0.9	70 - 130	30	
Ethylbenzene	ND	1.0	95	102	7.1	107	108	0.9	70 - 130	30	
Hexachlorobutadiene	ND	5.0	93	84	10.2	106	107	0.9	70 - 130	30	
Isopropylbenzene	ND	1.0	94	102	8.2	105	107	1.9	70 - 130	30	
m&p-Xylene	ND	2.0	95	103	8.1	104	104	0.0	70 - 130	30	
Methyl ethyl ketone	ND	5.0	71	72	1.4	77	78	1.3	70 - 130	30	
Methyl t-butyl ether (MTBE)	ND	1.0	96	101	5.1	105	105	0.0	70 - 130	30	
Methylene chloride	ND	5.0	92	98	6.3	98	98	0.0	70 - 130	30	
Naphthalene	ND	5.0	97	92	5.3	103	112	8.4	70 - 130	30	
n-Butylbenzene	ND	1.0	99	101	2.0	109	110	0.9	70 - 130	30	
n-Propylbenzene	ND	1.0	92	98	6.3	103	103	0.0	70 - 130	30	
o-Xylene	ND	2.0	95	101	6.1	106	107	0.9	70 - 130	30	
p-Isopropyltoluene	ND	1.0	96	100	4.1	108	109	0.9	70 - 130	30	
sec-Butylbenzene	ND	1.0	100	105	4.9	112	113	0.9	70 - 130	30	
Styrene	ND	5.0	98	104	5.9	106	109	2.8	70 - 130	30	
tert-butyl alcohol	ND	100	86	94	8.9	100	101	1.0	70 - 130	30	
tert-Butylbenzene	ND	1.0	93	99	6.3	104	106	1.9	70 - 130	30	
Tetrachloroethene	ND	5.0	93	96	3.2	101	100	1.0	70 - 130	30	
Tetrahydrofuran (THF)	ND	5.0	82	85	3.6	93	92	1.1	70 - 130	30	
Toluene	ND	1.0	92	96	4.3	102	101	1.0	70 - 130	30	
trans-1,2-Dichloroethene	ND	5.0	97	102	5.0	103	104	1.0	70 - 130	30	
trans-1,3-Dichloropropene	ND	5.0	95	100	5.1	101	102	1.0	70 - 130	30	
trans-1,4-dichloro-2-butene	ND	5.0	98	106	7.8	104	104	0.0	70 - 130	30	
Trichloroethene	ND	5.0	95	98	3.1	104	103	1.0	70 - 130	30	
Trichlorofluoromethane	ND	5.0	86	91	5.6	27	27	0.0	70 - 130	30	m
Trichlorotrifluoroethane	ND	5.0	97	101	4.0	83	83	0.0	70 - 130	30	
Vinyl chloride	ND	5.0	90	97	7.5	100	101	1.0	70 - 130	30	
% 1,2-dichlorobenzene-d4	99	%	99	100	1.0	99	99	0.0	70 - 130	30	
% Bromofluorobenzene	99	%	100	101	1.0	102	102	0.0	70 - 130	30	
% Dibromofluoromethane	96	%	99	98	1.0	95	96	1.0	70 - 130	30	
% Toluene-d8	100	%	100	100	0.0	100	99	1.0	70 - 130	30	

QA/QC Batch 366544 (ug/Kg), QC Sample No: BV81728 2X (BV81727, BV81728, BV81729, BV81730, BV81731, BV81732, BV81733, BV81734, BV81735, BV81736, BV81737, BV81738)

Pesticides - Soil

4,4' -DDD	ND	1.7	116	102	12.8	68	65	4.5	40 - 140	30	
4,4' -DDE	ND	1.7	111	97	13.5	63	67	6.2	40 - 140	30	
4,4' -DDT	ND	1.7	116	102	12.8	67	61	9.4	40 - 140	30	
a-BHC	ND	1.0	99	89	10.6	68	57	17.6	40 - 140	30	
a-Chlordane	ND	3.3	103	91	12.4	59	61	3.3	40 - 140	30	
Aldrin	ND	1.0	103	90	13.5	64	62	3.2	40 - 140	30	
b-BHC	ND	1.0	99	88	11.8	85	81	4.8	40 - 140	30	
Chlordane	ND	33	107	93	14.0	59	57	3.4	40 - 140	30	
d-BHC	ND	3.3	109	100	8.6	76	71	6.8	40 - 140	30	
Dieldrin	ND	1.0	115	101	13.0	68	61	10.9	40 - 140	30	
Endosulfan I	ND	3.3	113	100	12.2	64	65	1.6	40 - 140	30	
Endosulfan II	ND	3.3	118	104	12.6	69	62	10.7	40 - 140	30	
Endosulfan sulfate	ND	3.3	120	115	4.3	67	62	7.8	40 - 140	30	

Parameter	Blank	Blk RL	LCS %	LCSD %	LCS RPD	MS %	MSD %	MS RPD	% Rec Limits	% RPD Limits
Endrin	ND	3.3	116	103	11.9	74	75	1.3	40 - 140	30
Endrin aldehyde	ND	3.3	100	88	12.8	65	61	6.3	40 - 140	30
Endrin ketone	ND	3.3	118	103	13.6	72	67	7.2	40 - 140	30
g-BHC	ND	1.0	102	90	12.5	70	68	2.9	40 - 140	30
g-Chlordane	ND	3.3	107	93	14.0	59	57	3.4	40 - 140	30
Heptachlor	ND	3.3	108	100	7.7	78	64	19.7	40 - 140	30
Heptachlor epoxide	ND	3.3	111	100	10.4	70	60	15.4	40 - 140	30
Methoxychlor	ND	3.3	120	107	11.5	70	67	4.4	40 - 140	30
Toxaphene	ND	130	NA	NA	NC	NA	NA	NC	40 - 140	30
% DCBP	118	%	118	105	11.7	70	70	0.0	40 - 140	30
% TCMX	92	%	88	82	7.1	73	70	4.2	40 - 140	30

Comment:

Alpha and gamma chlordane were spiked and analyzed instead of technical chlordane. Gamma chlordane recovery is reported as chlordane in the LCS, LCSD, MS and MSD.

QA/QC Batch 366545 (ug/Kg), QC Sample No: BV81728 2X (BV81727, BV81728, BV81729, BV81730, BV81731, BV81732, BV81733, BV81734, BV81735, BV81736, BV81737, BV81738)

Polychlorinated Biphenyls - Soil

PCB-1016	ND	33	81	70	14.6	71	61	15.2	40 - 140	30
PCB-1221	ND	33							40 - 140	30
PCB-1232	ND	33							40 - 140	30
PCB-1242	ND	33							40 - 140	30
PCB-1248	ND	33							40 - 140	30
PCB-1254	ND	33							40 - 140	30
PCB-1260	ND	33	74	72	2.7	75	56	29.0	40 - 140	30
PCB-1262	ND	33							40 - 140	30
PCB-1268	ND	33							40 - 140	30
% DCBP (Surrogate Rec)	68	%	86	83	3.6	79	61	25.7	40 - 140	30
% TCMX (Surrogate Rec)	71	%	85	83	2.4	84	71	16.8	40 - 140	30

QA/QC Batch 366529 (ug/Kg), QC Sample No: BV81728 (BV81727, BV81728, BV81729, BV81730, BV81731, BV81732, BV81733, BV81734, BV81735, BV81736, BV81737, BV81738)

Semivolatiles - Soil

1,2,4,5-Tetrachlorobenzene	ND	230	61	61	0.0	55	55	0.0	30 - 130	30
1,2,4-Trichlorobenzene	ND	230	61	59	3.3	57	60	5.1	30 - 130	30
1,2-Dichlorobenzene	ND	180	55	51	7.5	50	54	7.7	30 - 130	30
1,2-Diphenylhydrazine	ND	230	66	68	3.0	54	56	3.6	30 - 130	30
1,3-Dichlorobenzene	ND	230	51	48	6.1	47	51	8.2	30 - 130	30
1,4-Dichlorobenzene	ND	230	52	49	5.9	48	51	6.1	30 - 130	30
2,4,5-Trichlorophenol	ND	230	72	74	2.7	58	62	6.7	30 - 130	30
2,4,6-Trichlorophenol	ND	130	72	74	2.7	63	64	1.6	30 - 130	30
2,4-Dichlorophenol	ND	130	70	70	0.0	60	62	3.3	30 - 130	30
2,4-Dimethylphenol	ND	230	65	62	4.7	55	60	8.7	30 - 130	30
2,4-Dinitrophenol	ND	230	12	13	8.0	47	42	11.2	30 - 130	30
2,4-Dinitrotoluene	ND	130	75	79	5.2	63	65	3.1	30 - 130	30
2,6-Dinitrotoluene	ND	130	74	78	5.3	62	65	4.7	30 - 130	30
2-Chloronaphthalene	ND	230	65	67	3.0	57	60	5.1	30 - 130	30
2-Chlorophenol	ND	230	63	60	4.9	57	61	6.8	30 - 130	30
2-Methylnaphthalene	ND	230	62	62	0.0	57	59	3.4	30 - 130	30
2-Methylphenol (o-cresol)	ND	230	68	65	4.5	60	64	6.5	30 - 130	30
2-Nitroaniline	ND	330	61	66	7.9	63	66	4.7	30 - 130	30
2-Nitrophenol	ND	230	68	66	3.0	63	66	4.7	30 - 130	30
3&4-Methylphenol (m&p-cresol)	ND	230	73	71	2.8	65	70	7.4	30 - 130	30
3,3'-Dichlorobenzidine	ND	130	64	67	4.6	50	48	4.1	30 - 130	30

QA/QC Data

SDG I.D.: GBV81727

Parameter	Blank	Blk RL	LCS %	LCSD %	LCS RPD	MS %	MSD %	MS RPD	% Rec Limits	% RPD Limits	
3-Nitroaniline	ND	330	67	69	2.9	61	65	6.3	30 - 130	30	
4,6-Dinitro-2-methylphenol	ND	230	29	33	12.9	62	57	8.4	30 - 130	30	l
4-Bromophenyl phenyl ether	ND	230	70	72	2.8	60	63	4.9	30 - 130	30	
4-Chloro-3-methylphenol	ND	230	75	74	1.3	66	68	3.0	30 - 130	30	
4-Chloroaniline	ND	230	70	66	5.9	60	61	1.7	30 - 130	30	
4-Chlorophenyl phenyl ether	ND	230	71	73	2.8	57	61	6.8	30 - 130	30	
4-Nitroaniline	ND	230	75	79	5.2	65	68	4.5	30 - 130	30	
4-Nitrophenol	ND	230	77	81	5.1	60	65	8.0	30 - 130	30	
Acenaphthene	ND	230	71	73	2.8	59	62	5.0	30 - 130	30	
Acenaphthylene	ND	130	68	69	1.5	57	61	6.8	30 - 130	30	
Acetophenone	ND	230	63	59	6.6	57	61	6.8	30 - 130	30	
Aniline	ND	330	58	56	3.5	50	50	0.0	30 - 130	30	
Anthracene	ND	230	73	73	0.0	60	61	1.7	30 - 130	30	
Benz(a)anthracene	ND	230	73	74	1.4	59	59	0.0	30 - 130	30	
Benzidine	ND	330	30	27	10.5	14	11	24.0	30 - 130	30	l,m
Benzo(a)pyrene	ND	130	73	73	0.0	55	57	3.6	30 - 130	30	
Benzo(b)fluoranthene	ND	160	74	76	2.7	59	60	1.7	30 - 130	30	
Benzo(ghi)perylene	ND	230	64	67	4.6	44	45	2.2	30 - 130	30	
Benzo(k)fluoranthene	ND	230	72	72	0.0	56	62	10.2	30 - 130	30	
Benzoic Acid	ND	330	<10	<10	NC	29	34	15.9	30 - 130	30	l,m
Benzyl butyl phthalate	ND	230	81	82	1.2	61	61	0.0	30 - 130	30	
Bis(2-chloroethoxy)methane	ND	230	70	68	2.9	60	62	3.3	30 - 130	30	
Bis(2-chloroethyl)ether	ND	130	54	51	5.7	49	55	11.5	30 - 130	30	
Bis(2-chloroisopropyl)ether	ND	230	56	52	7.4	49	55	11.5	30 - 130	30	
Bis(2-ethylhexyl)phthalate	ND	230	86	86	0.0	69	75	8.3	30 - 130	30	
Carbazole	ND	230	72	73	1.4	58	59	1.7	30 - 130	30	
Chrysene	ND	230	77	77	0.0	59	60	1.7	30 - 130	30	
Dibenz(a,h)anthracene	ND	130	71	73	2.8	49	51	4.0	30 - 130	30	
Dibenzofuran	ND	230	68	70	2.9	57	59	3.4	30 - 130	30	
Diethyl phthalate	ND	230	74	76	2.7	60	61	1.7	30 - 130	30	
Dimethylphthalate	ND	230	72	73	1.4	59	63	6.6	30 - 130	30	
Di-n-butylphthalate	ND	230	81	81	0.0	59	58	1.7	30 - 130	30	
Di-n-octylphthalate	ND	230	89	90	1.1	68	66	3.0	30 - 130	30	
Fluoranthene	ND	230	74	74	0.0	50	47	6.2	30 - 130	30	
Fluorene	ND	230	72	72	0.0	59	61	3.3	30 - 130	30	
Hexachlorobenzene	ND	130	67	69	2.9	56	56	0.0	30 - 130	30	
Hexachlorobutadiene	ND	230	57	55	3.6	53	55	3.7	30 - 130	30	
Hexachlorocyclopentadiene	ND	230	66	63	4.7	34	29	15.9	30 - 130	30	m
Hexachloroethane	ND	130	53	49	7.8	47	52	10.1	30 - 130	30	
Indeno(1,2,3-cd)pyrene	ND	230	72	73	1.4	48	47	2.1	30 - 130	30	
Isophorone	ND	130	64	62	3.2	55	58	5.3	30 - 130	30	
Naphthalene	ND	230	63	61	3.2	58	60	3.4	30 - 130	30	
Nitrobenzene	ND	130	63	61	3.2	60	64	6.5	30 - 130	30	
N-Nitrosodimethylamine	ND	230	49	44	10.8	45	42	6.9	30 - 130	30	
N-Nitrosodi-n-propylamine	ND	130	68	69	1.5	63	68	7.6	30 - 130	30	
N-Nitrosodiphenylamine	ND	130	76	79	3.9	62	66	6.3	30 - 130	30	
Pentachloronitrobenzene	ND	230	72	73	1.4	57	58	1.7	30 - 130	30	
Pentachlorophenol	ND	230	60	58	3.4	53	56	5.5	30 - 130	30	
Phenanthrene	ND	130	72	72	0.0	55	55	0.0	30 - 130	30	
Phenol	ND	230	66	64	3.1	59	62	5.0	30 - 130	30	
Pyrene	ND	230	76	76	0.0	50	50	0.0	30 - 130	30	
Pyridine	ND	230	35	30	15.4	31	30	3.3	30 - 130	30	
% 2,4,6-Tribromophenol	69	%	73	74	1.4	62	69	10.7	30 - 130	30	

Parameter	Blank	Blk RL		LCS %	LCSD %	LCS RPD	MS %	MSD %	MS RPD	% Rec Limits	% RPD Limits	
% 2-Fluorobiphenyl	63	%		64	65	1.6	55	58	5.3	30 - 130	30	
% 2-Fluorophenol	51	%		55	52	5.6	51	52	1.9	30 - 130	30	
% Nitrobenzene-d5	66	%		64	62	3.2	61	67	9.4	30 - 130	30	
% Phenol-d5	64	%		69	66	4.4	63	64	1.6	30 - 130	30	
% Terphenyl-d14	71	%		73	72	1.4	52	53	1.9	30 - 130	30	
QA/QC Batch 366656 (ug/kg), QC Sample No: BV81734 (BV81728, BV81729, BV81730, BV81733, BV81735, BV81736, BV81739 (50X) , BV81740)												
Volatiles - Soil												
1,1,1,2-Tetrachloroethane	ND	5.0		113	112	0.9	90	104	14.4	70 - 130	30	
1,1,1-Trichloroethane	ND	5.0		94	94	0.0	81	91	11.6	70 - 130	30	
1,1,2,2-Tetrachloroethane	ND	3.0		105	103	1.9	87	95	8.8	70 - 130	30	
1,1,2-Trichloroethane	ND	5.0		104	102	1.9	87	95	8.8	70 - 130	30	
1,1-Dichloroethane	ND	5.0		89	89	0.0	77	86	11.0	70 - 130	30	
1,1-Dichloroethene	ND	5.0		96	95	1.0	52	56	7.4	70 - 130	30	m
1,1-Dichloropropene	ND	5.0		98	99	1.0	85	96	12.2	70 - 130	30	
1,2,3-Trichlorobenzene	ND	5.0		97	99	2.0	82	94	13.6	70 - 130	30	
1,2,3-Trichloropropane	ND	5.0		97	98	1.0	81	89	9.4	70 - 130	30	
1,2,4-Trichlorobenzene	ND	5.0		102	103	1.0	81	95	15.9	70 - 130	30	
1,2,4-Trimethylbenzene	ND	1.0		99	100	1.0	86	97	12.0	70 - 130	30	
1,2-Dibromo-3-chloropropane	ND	5.0		113	109	3.6	82	93	12.6	70 - 130	30	
1,2-Dibromoethane	ND	5.0		111	108	2.7	92	101	9.3	70 - 130	30	
1,2-Dichlorobenzene	ND	5.0		100	100	0.0	85	95	11.1	70 - 130	30	
1,2-Dichloroethane	ND	5.0		102	100	2.0	87	97	10.9	70 - 130	30	
1,2-Dichloropropane	ND	5.0		101	101	0.0	87	97	10.9	70 - 130	30	
1,3,5-Trimethylbenzene	ND	1.0		100	102	2.0	87	98	11.9	70 - 130	30	
1,3-Dichlorobenzene	ND	5.0		100	101	1.0	85	95	11.1	70 - 130	30	
1,3-Dichloropropane	ND	5.0		106	104	1.9	91	100	9.4	70 - 130	30	
1,4-Dichlorobenzene	ND	5.0		102	101	1.0	85	95	11.1	70 - 130	30	
1,4-dioxane	ND	100		94	91	3.2	93	98	5.2	70 - 130	30	
2,2-Dichloropropane	ND	5.0		100	100	0.0	84	95	12.3	70 - 130	30	
2-Chlorotoluene	ND	5.0		101	102	1.0	87	97	10.9	70 - 130	30	
2-Hexanone	ND	25		84	79	6.1	74	80	7.8	70 - 130	30	
2-Isopropyltoluene	ND	5.0		89	90	1.1	86	97	12.0	70 - 130	30	
4-Chlorotoluene	ND	5.0		98	100	2.0	83	94	12.4	70 - 130	30	
4-Methyl-2-pentanone	ND	25		84	79	6.1	77	80	3.8	70 - 130	30	
Acetone	ND	10		66	61	7.9	38	32	17.1	70 - 130	30	l,m
Acrolein	ND	25		109	102	6.6	64	58	9.8	70 - 130	30	m
Acrylonitrile	ND	5.0		79	74	6.5	78	81	3.8	70 - 130	30	
Benzene	ND	1.0		100	100	0.0	86	97	12.0	70 - 130	30	
Bromobenzene	ND	5.0		103	103	0.0	86	96	11.0	70 - 130	30	
Bromochloromethane	ND	5.0		102	101	1.0	87	97	10.9	70 - 130	30	
Bromodichloromethane	ND	5.0		106	106	0.0	87	98	11.9	70 - 130	30	
Bromoform	ND	5.0		121	119	1.7	88	101	13.8	70 - 130	30	
Bromomethane	ND	5.0		80	78	2.5	56	68	19.4	70 - 130	30	m
Carbon Disulfide	ND	5.0		94	94	0.0	53	56	5.5	70 - 130	30	m
Carbon tetrachloride	ND	5.0		104	104	0.0	80	94	16.1	70 - 130	30	
Chlorobenzene	ND	5.0		104	104	0.0	89	98	9.6	70 - 130	30	
Chloroethane	ND	5.0		78	77	1.3	34	42	21.1	70 - 130	30	m
Chloroform	ND	5.0		96	95	1.0	84	93	10.2	70 - 130	30	
Chloromethane	ND	5.0		72	71	1.4	82	91	10.4	70 - 130	30	
cis-1,2-Dichloroethene	ND	5.0		99	100	1.0	86	96	11.0	70 - 130	30	
cis-1,3-Dichloropropene	ND	5.0		107	106	0.9	88	98	10.8	70 - 130	30	

QA/QC Data

SDG I.D.: GBV81727

Parameter	Blank	Blk RL	LCS %	LCSD %	LCS RPD	MS %	MSD %	MS RPD	% Rec Limits	% RPD Limits	
Dibromochloromethane	ND	3.0	122	120	1.7	94	107	12.9	70 - 130	30	
Dibromomethane	ND	5.0	103	102	1.0	87	95	8.8	70 - 130	30	
Dichlorodifluoromethane	ND	5.0	69	67	2.9	103	115	11.0	70 - 130	30	l
Ethylbenzene	ND	1.0	104	104	0.0	91	101	10.4	70 - 130	30	
Hexachlorobutadiene	ND	5.0	90	96	6.5	87	100	13.9	70 - 130	30	
Isopropylbenzene	ND	1.0	99	100	1.0	86	97	12.0	70 - 130	30	
m&p-Xylene	ND	2.0	102	102	0.0	89	99	10.6	70 - 130	30	
Methyl ethyl ketone	ND	5.0	73	69	5.6	69	74	7.0	70 - 130	30	l,m
Methyl t-butyl ether (MTBE)	ND	1.0	99	97	2.0	86	90	4.5	70 - 130	30	
Methylene chloride	ND	5.0	99	98	1.0	75	76	1.3	70 - 130	30	
Naphthalene	ND	5.0	109	109	0.0	84	100	17.4	70 - 130	30	
n-Butylbenzene	ND	1.0	101	101	0.0	88	98	10.8	70 - 130	30	
n-Propylbenzene	ND	1.0	96	98	2.1	84	94	11.2	70 - 130	30	
o-Xylene	ND	2.0	104	104	0.0	90	100	10.5	70 - 130	30	
p-Isopropyltoluene	ND	1.0	100	101	1.0	87	98	11.9	70 - 130	30	
sec-Butylbenzene	ND	1.0	104	104	0.0	92	103	11.3	70 - 130	30	
Styrene	ND	5.0	109	109	0.0	90	100	10.5	70 - 130	30	
tert-butyl alcohol	ND	100	101	101	0.0	89	84	5.8	70 - 130	30	
tert-Butylbenzene	ND	1.0	99	99	0.0	86	98	13.0	70 - 130	30	
Tetrachloroethene	ND	5.0	102	104	1.9	87	96	9.8	70 - 130	30	
Tetrahydrofuran (THF)	ND	5.0	84	80	4.9	82	90	9.3	70 - 130	30	
Toluene	ND	1.0	101	102	1.0	86	96	11.0	70 - 130	30	
trans-1,2-Dichloroethene	ND	5.0	101	102	1.0	80	84	4.9	70 - 130	30	
trans-1,3-Dichloropropene	ND	5.0	107	106	0.9	87	97	10.9	70 - 130	30	
trans-1,4-dichloro-2-butene	ND	5.0	102	98	4.0	87	96	9.8	70 - 130	30	
Trichloroethene	ND	5.0	103	104	1.0	88	98	10.8	70 - 130	30	
Trichlorofluoromethane	ND	5.0	74	75	1.3	23	32	32.7	70 - 130	30	m,r
Trichlorotrifluoroethane	ND	5.0	87	89	2.3	57	60	5.1	70 - 130	30	m
Vinyl chloride	ND	5.0	77	76	1.3	86	95	9.9	70 - 130	30	
% 1,2-dichlorobenzene-d4	99	%	101	100	1.0	99	99	0.0	70 - 130	30	
% Bromofluorobenzene	98	%	101	101	0.0	102	102	0.0	70 - 130	30	
% Dibromofluoromethane	97	%	100	100	0.0	98	97	1.0	70 - 130	30	
% Toluene-d8	101	%	100	100	0.0	100	99	1.0	70 - 130	30	

QA/QC Batch 366678 (ug/kg), QC Sample No: BV81838 (BV81727, BV81731, BV81737, BV81738)

Volatiles - Soil

1,1,1,2-Tetrachloroethane	ND	5.0	96	100	4.1	108	111	2.7	70 - 130	30	
1,1,1-Trichloroethane	ND	5.0	91	93	2.2	104	104	0.0	70 - 130	30	
1,1,2,2-Tetrachloroethane	ND	3.0	83	88	5.8	103	103	0.0	70 - 130	30	
1,1,2-Trichloroethane	ND	5.0	86	92	6.7	101	106	4.8	70 - 130	30	
1,1-Dichloroethane	ND	5.0	96	98	2.1	101	101	0.0	70 - 130	30	
1,1-Dichloroethene	ND	5.0	94	98	4.2	83	80	3.7	70 - 130	30	
1,1-Dichloropropene	ND	5.0	93	97	4.2	106	106	0.0	70 - 130	30	
1,2,3-Trichlorobenzene	ND	5.0	76	80	5.1	102	106	3.8	70 - 130	30	
1,2,3-Trichloropropane	ND	5.0	82	89	8.2	102	101	1.0	70 - 130	30	
1,2,4-Trichlorobenzene	ND	5.0	76	80	5.1	96	103	7.0	70 - 130	30	
1,2,4-Trimethylbenzene	ND	1.0	87	92	5.6	102	104	1.9	70 - 130	30	
1,2-Dibromo-3-chloropropane	ND	5.0	85	92	7.9	104	103	1.0	70 - 130	30	
1,2-Dibromoethane	ND	5.0	90	95	5.4	105	105	0.0	70 - 130	30	
1,2-Dichlorobenzene	ND	5.0	83	87	4.7	100	101	1.0	70 - 130	30	
1,2-Dichloroethane	ND	5.0	88	94	6.6	105	105	0.0	70 - 130	30	
1,2-Dichloropropane	ND	5.0	89	94	5.5	105	105	0.0	70 - 130	30	
1,3,5-Trimethylbenzene	ND	1.0	89	94	5.5	104	106	1.9	70 - 130	30	

QA/QC Data

SDG I.D.: GBV81727

Parameter	Blank	Blk RL	LCS %	LCSD %	LCS RPD	MS %	MSD %	MS RPD	% Rec Limits	% RPD Limits	
1,3-Dichlorobenzene	ND	5.0	83	88	5.8	100	102	2.0	70 - 130	30	
1,3-Dichloropropane	ND	5.0	88	93	5.5	104	104	0.0	70 - 130	30	
1,4-Dichlorobenzene	ND	5.0	82	86	4.8	97	101	4.0	70 - 130	30	
1,4-dioxane	ND	100	82	89	8.2	107	96	10.8	70 - 130	30	
2,2-Dichloropropane	ND	5.0	93	97	4.2	106	108	1.9	70 - 130	30	
2-Chlorotoluene	ND	5.0	88	93	5.5	105	106	0.9	70 - 130	30	
2-Hexanone	ND	25	71	77	8.1	88	88	0.0	70 - 130	30	
2-Isopropyltoluene	ND	5.0	88	93	5.5	106	107	0.9	70 - 130	30	
4-Chlorotoluene	ND	5.0	84	88	4.7	100	102	2.0	70 - 130	30	
4-Methyl-2-pentanone	ND	25	73	79	7.9	92	93	1.1	70 - 130	30	
Acetone	ND	10	60	66	9.5	43	41	4.8	70 - 130	30	l,m
Acrolein	ND	25	90	96	6.5	101	95	6.1	70 - 130	30	
Acrylonitrile	ND	5.0	82	88	7.1	95	95	0.0	70 - 130	30	
Benzene	ND	1.0	91	95	4.3	104	105	1.0	70 - 130	30	
Bromobenzene	ND	5.0	86	90	4.5	102	103	1.0	70 - 130	30	
Bromochloromethane	ND	5.0	87	91	4.5	104	104	0.0	70 - 130	30	
Bromodichloromethane	ND	5.0	92	97	5.3	104	105	1.0	70 - 130	30	
Bromoform	ND	5.0	94	100	6.2	104	108	3.8	70 - 130	30	
Bromomethane	ND	5.0	92	92	0.0	74	81	9.0	70 - 130	30	
Carbon Disulfide	ND	5.0	101	106	4.8	86	84	2.4	70 - 130	30	
Carbon tetrachloride	ND	5.0	99	102	3.0	102	109	6.6	70 - 130	30	
Chlorobenzene	ND	5.0	89	94	5.5	104	105	1.0	70 - 130	30	
Chloroethane	ND	5.0	89	92	3.3	45	46	2.2	70 - 130	30	m
Chloroform	ND	5.0	89	92	3.3	104	105	1.0	70 - 130	30	
Chloromethane	ND	5.0	84	88	4.7	99	101	2.0	70 - 130	30	
cis-1,2-Dichloroethene	ND	5.0	90	93	3.3	106	105	0.9	70 - 130	30	
cis-1,3-Dichloropropene	ND	5.0	88	94	6.6	105	106	0.9	70 - 130	30	
Dibromochloromethane	ND	3.0	98	103	5.0	110	113	2.7	70 - 130	30	
Dibromomethane	ND	5.0	86	92	6.7	101	103	2.0	70 - 130	30	
Dichlorodifluoromethane	ND	5.0	108	113	4.5	123	124	0.8	70 - 130	30	
Ethylbenzene	ND	1.0	92	97	5.3	107	108	0.9	70 - 130	30	
Hexachlorobutadiene	ND	5.0	88	91	3.4	108	105	2.8	70 - 130	30	
Isopropylbenzene	ND	1.0	91	96	5.3	107	107	0.0	70 - 130	30	
m&p-Xylene	ND	2.0	92	95	3.2	105	108	2.8	70 - 130	30	
Methyl ethyl ketone	ND	5.0	66	71	7.3	86	81	6.0	70 - 130	30	l
Methyl t-butyl ether (MTBE)	ND	1.0	90	95	5.4	109	109	0.0	70 - 130	30	
Methylene chloride	ND	5.0	89	92	3.3	104	103	1.0	70 - 130	30	
Naphthalene	ND	5.0	83	90	8.1	112	117	4.4	70 - 130	30	
n-Butylbenzene	ND	1.0	88	94	6.6	107	110	2.8	70 - 130	30	
n-Propylbenzene	ND	1.0	87	91	4.5	103	103	0.0	70 - 130	30	
o-Xylene	ND	2.0	91	95	4.3	107	107	0.0	70 - 130	30	
p-Isopropyltoluene	ND	1.0	89	95	6.5	109	110	0.9	70 - 130	30	
sec-Butylbenzene	ND	1.0	95	101	6.1	114	115	0.9	70 - 130	30	
Styrene	ND	5.0	93	97	4.2	108	111	2.7	70 - 130	30	
tert-butyl alcohol	ND	100	78	86	9.8	101	94	7.2	70 - 130	30	
tert-Butylbenzene	ND	1.0	91	96	5.3	109	109	0.0	70 - 130	30	
Tetrachloroethene	ND	5.0	91	97	6.4	104	106	1.9	70 - 130	30	
Tetrahydrofuran (THF)	ND	5.0	77	82	6.3	97	97	0.0	70 - 130	30	
Toluene	ND	1.0	90	96	6.5	104	105	1.0	70 - 130	30	
trans-1,2-Dichloroethene	ND	5.0	95	99	4.1	111	110	0.9	70 - 130	30	
trans-1,3-Dichloropropene	ND	5.0	88	93	5.5	103	105	1.9	70 - 130	30	
trans-1,4-dichloro-2-butene	ND	5.0	84	88	4.7	101	102	1.0	70 - 130	30	
Trichloroethene	ND	5.0	96	101	5.1	107	108	0.9	70 - 130	30	

QA/QC Data

SDG I.D.: GBV81727

Parameter	Blank	Blk RL	LCS %	LCSD %	LCS RPD	MS %	MSD %	MS RPD	% Rec Limits	% RPD Limits	
Trichlorofluoromethane	ND	5.0	88	93	5.5	31	30	3.3	70 - 130	30	m
Trichlorotrifluoroethane	ND	5.0	99	104	4.9	92	87	5.6	70 - 130	30	
Vinyl chloride	ND	5.0	92	95	3.2	107	109	1.9	70 - 130	30	
% 1,2-dichlorobenzene-d4	99	%	99	101	2.0	100	99	1.0	70 - 130	30	
% Bromofluorobenzene	99	%	102	102	0.0	103	102	1.0	70 - 130	30	
% Dibromofluoromethane	96	%	100	98	2.0	99	96	3.1	70 - 130	30	
% Toluene-d8	101	%	100	101	1.0	100	100	0.0	70 - 130	30	

l = This parameter is outside laboratory LCS/LCSD specified recovery limits.
m = This parameter is outside laboratory MS/MSD specified recovery limits.
r = This parameter is outside laboratory RPD specified recovery limits.

If there are any questions regarding this data, please call Phoenix Client Services at extension 200.

RPD - Relative Percent Difference
LCS - Laboratory Control Sample
LCSD - Laboratory Control Sample Duplicate
MS - Matrix Spike
MS Dup - Matrix Spike Duplicate
NC - No Criteria
Intf - Interference

Phyllis Shiller, Laboratory Director
November 28, 2016

Monday, November 28, 2016

Criteria: NY: 375, 375GWP, 375RRS, 375RS

State: NY

Sample Criteria Exceedances Report

GBV81727 - EBC

SampNo	Acode	Phoenix Analyte	Criteria	Result	RL	Criteria	RL Criteria	Analysis Units
BV81727	CU-SM	Copper	NY / 375-6.8 Metals / Unrestricted Use Soil	76.4	0.34	50	50	mg/kg
BV81727	NI-SM	Nickel	NY / 375-6.8 Metals / Unrestricted Use Soil	43.6	0.34	30	30	mg/Kg
BV81727	PB-SMDP	Lead	NY / 375-6.8 Metals / Unrestricted Use Soil	138	6.8	63	63	mg/Kg
BV81727	ZN-SMDP	Zinc	NY / 375-6.8 Metals / Unrestricted Use Soil	167	6.8	109	109	mg/Kg
BV81728	HG-SM	Mercury	NY / 375-6.8 Metals / Unrestricted Use Soil	0.48	0.03	0.18	0.18	mg/Kg
BV81728	PB-SMDP	Lead	NY / 375-6.8 Metals / Unrestricted Use Soil	189	6.8	63	63	mg/Kg
BV81729	$PESTSMDPR	4,4' -DDE	NY / 375-6.8 PCBs/Pesticides / Unrestricted Use Soil	22	2.2	3.3	3.3	ug/Kg
BV81729	$PESTSMDPR	4,4' -DDT	NY / 375-6.8 PCBs/Pesticides / Unrestricted Use Soil	25	2.2	3.3	3.3	ug/Kg
BV81729	BA-SMDP	Barium	NY / 375-6.8 Metals / Ground Water Protection	901	0.8	820	820	mg/Kg
BV81729	BA-SMDP	Barium	NY / 375-6.8 Metals / Residential	901	0.8	350	350	mg/Kg
BV81729	BA-SMDP	Barium	NY / 375-6.8 Metals / Residential Restricted	901	0.8	400	400	mg/Kg
BV81729	BA-SMDP	Barium	NY / 375-6.8 Metals / Unrestricted Use Soil	901	0.8	350	350	mg/Kg
BV81729	CU-SM	Copper	NY / 375-6.8 Metals / Unrestricted Use Soil	67.4	0.38	50	50	mg/kg
BV81729	HG-SM	Mercury	NY / 375-6.8 Metals / Unrestricted Use Soil	0.25	0.03	0.18	0.18	mg/Kg
BV81729	NI-SM	Nickel	NY / 375-6.8 Metals / Unrestricted Use Soil	36.1	0.38	30	30	mg/Kg
BV81729	PB-SMDP	Lead	NY / 375-6.8 Metals / Ground Water Protection	562	7.6	450	450	mg/Kg
BV81729	PB-SMDP	Lead	NY / 375-6.8 Metals / Residential	562	7.6	400	400	mg/Kg
BV81729	PB-SMDP	Lead	NY / 375-6.8 Metals / Residential Restricted	562	7.6	400	400	mg/Kg
BV81729	PB-SMDP	Lead	NY / 375-6.8 Metals / Unrestricted Use Soil	562	7.6	63	63	mg/Kg
BV81729	ZN-SMDP	Zinc	NY / 375-6.8 Metals / Unrestricted Use Soil	685	7.6	109	109	mg/Kg
BV81730	NI-SM	Nickel	NY / 375-6.8 Metals / Unrestricted Use Soil	34.6	0.36	30	30	mg/Kg
BV81730	PB-SMDP	Lead	NY / 375-6.8 Metals / Unrestricted Use Soil	134	0.7	63	63	mg/Kg
BV81731	BA-SMDP	Barium	NY / 375-6.8 Metals / Ground Water Protection	993	0.7	820	820	mg/Kg
BV81731	BA-SMDP	Barium	NY / 375-6.8 Metals / Residential	993	0.7	350	350	mg/Kg
BV81731	BA-SMDP	Barium	NY / 375-6.8 Metals / Residential Restricted	993	0.7	400	400	mg/Kg
BV81731	BA-SMDP	Barium	NY / 375-6.8 Metals / Unrestricted Use Soil	993	0.7	350	350	mg/Kg
BV81731	CR-SM	Chromium	NY / 375-6.8 Metals / Unrestricted Use Soil	44.1	0.34	30		mg/Kg
BV81731	HG-SM	Mercury	NY / 375-6.8 Metals / Unrestricted Use Soil	0.25	0.03	0.18	0.18	mg/Kg
BV81731	NI-SM	Nickel	NY / 375-6.8 Metals / Ground Water Protection	228	3.4	130	130	mg/Kg
BV81731	NI-SM	Nickel	NY / 375-6.8 Metals / Residential	228	3.4	140	140	mg/Kg
BV81731	NI-SM	Nickel	NY / 375-6.8 Metals / Unrestricted Use Soil	228	3.4	30	30	mg/Kg
BV81731	PB-SMDP	Lead	NY / 375-6.8 Metals / Ground Water Protection	642	6.9	450	450	mg/Kg
BV81731	PB-SMDP	Lead	NY / 375-6.8 Metals / Residential	642	6.9	400	400	mg/Kg
BV81731	PB-SMDP	Lead	NY / 375-6.8 Metals / Residential Restricted	642	6.9	400	400	mg/Kg
BV81731	PB-SMDP	Lead	NY / 375-6.8 Metals / Unrestricted Use Soil	642	6.9	63	63	mg/Kg
BV81731	ZN-SMDP	Zinc	NY / 375-6.8 Metals / Unrestricted Use Soil	664	6.9	109	109	mg/Kg
BV81732	BA-SMDP	Barium	NY / 375-6.8 Metals / Residential	394	0.7	350	350	mg/Kg
BV81732	BA-SMDP	Barium	NY / 375-6.8 Metals / Unrestricted Use Soil	394	0.7	350	350	mg/Kg

Monday, November 28, 2016

Criteria: NY: 375, 375GWP, 375RRS, 375RS

State: NY

Sample Criteria Exceedances Report

GBV81727 - EBC

SampNo	Acode	Phoenix Analyte	Criteria	Result	RL	Criteria	RL Criteria	Analysis Units
BV81732	CR-SM	Chromium	NY / 375-6.8 Metals / Unrestricted Use Soil	30.2	0.36	30		mg/Kg
BV81732	NI-SM	Nickel	NY / 375-6.8 Metals / Unrestricted Use Soil	67.7	0.36	30	30	mg/Kg
BV81732	PB-SMDP	Lead	NY / 375-6.8 Metals / Unrestricted Use Soil	247	7.2	63	63	mg/Kg
BV81732	ZN-SMDP	Zinc	NY / 375-6.8 Metals / Unrestricted Use Soil	260	7.2	109	109	mg/Kg
BV81733	$8270SMRDP	Chrysene	NY / 375-6.8 Semivolatiles / Ground Water Protection	1300	270	1000	1000	ug/Kg
BV81733	$8270SMRDP	Benz(a)anthracene	NY / 375-6.8 Semivolatiles / Ground Water Protection	1100	270	1000	1000	ug/Kg
BV81733	$8270SMRDP	Chrysene	NY / 375-6.8 Semivolatiles / Residential	1300	270	1000	1000	ug/Kg
BV81733	$8270SMRDP	Benzo(k)fluoranthene	NY / 375-6.8 Semivolatiles / Residential	1100	270	1000	1000	ug/Kg
BV81733	$8270SMRDP	Benzo(b)fluoranthene	NY / 375-6.8 Semivolatiles / Residential	1100	270	1000	1000	ug/Kg
BV81733	$8270SMRDP	Benz(a)anthracene	NY / 375-6.8 Semivolatiles / Residential	1100	270	1000	1000	ug/Kg
BV81733	$8270SMRDP	Benzo(a)pyrene	NY / 375-6.8 Semivolatiles / Residential	1100	190	1000	1000	ug/Kg
BV81733	$8270SMRDP	Indeno(1,2,3-cd)pyrene	NY / 375-6.8 Semivolatiles / Residential	810	270	500	500	ug/Kg
BV81733	$8270SMRDP	Benz(a)anthracene	NY / 375-6.8 Semivolatiles / Residential Restricted	1100	270	1000	1000	ug/Kg
BV81733	$8270SMRDP	Benzo(a)pyrene	NY / 375-6.8 Semivolatiles / Residential Restricted	1100	190	1000	1000	ug/Kg
BV81733	$8270SMRDP	Benzo(b)fluoranthene	NY / 375-6.8 Semivolatiles / Residential Restricted	1100	270	1000	1000	ug/Kg
BV81733	$8270SMRDP	Indeno(1,2,3-cd)pyrene	NY / 375-6.8 Semivolatiles / Residential Restricted	810	270	500	500	ug/Kg
BV81733	$8270SMRDP	Benzo(a)pyrene	NY / 375-6.8 Semivolatiles / Unrestricted Use Soil	1100	190	1000	1000	ug/Kg
BV81733	$8270SMRDP	Benzo(b)fluoranthene	NY / 375-6.8 Semivolatiles / Unrestricted Use Soil	1100	270	1000	1000	ug/Kg
BV81733	$8270SMRDP	Benzo(k)fluoranthene	NY / 375-6.8 Semivolatiles / Unrestricted Use Soil	1100	270	800	800	ug/Kg
BV81733	$8270SMRDP	Chrysene	NY / 375-6.8 Semivolatiles / Unrestricted Use Soil	1300	270	1000	1000	ug/Kg
BV81733	$8270SMRDP	Indeno(1,2,3-cd)pyrene	NY / 375-6.8 Semivolatiles / Unrestricted Use Soil	810	270	500	500	ug/Kg
BV81733	$8270SMRDP	Benz(a)anthracene	NY / 375-6.8 Semivolatiles / Unrestricted Use Soil	1100	270	1000	1000	ug/Kg
BV81733	AS-SM	Arsenic	NY / 375-6.8 Metals / Unrestricted Use Soil	15.7	0.73	13	13	mg/Kg
BV81733	BA-SMDP	Barium	NY / 375-6.8 Metals / Residential	729	0.7	350	350	mg/Kg
BV81733	BA-SMDP	Barium	NY / 375-6.8 Metals / Residential Restricted	729	0.7	400	400	mg/Kg
BV81733	BA-SMDP	Barium	NY / 375-6.8 Metals / Unrestricted Use Soil	729	0.7	350	350	mg/Kg
BV81733	HG-SM	Mercury	NY / 375-6.8 Metals / Unrestricted Use Soil	0.34	0.03	0.18	0.18	mg/Kg
BV81733	PB-SMDP	Lead	NY / 375-6.8 Metals / Ground Water Protection	2040	73	450	450	mg/Kg
BV81733	PB-SMDP	Lead	NY / 375-6.8 Metals / Residential	2040	73	400	400	mg/Kg
BV81733	PB-SMDP	Lead	NY / 375-6.8 Metals / Residential Restricted	2040	73	400	400	mg/Kg
BV81733	PB-SMDP	Lead	NY / 375-6.8 Metals / Unrestricted Use Soil	2040	73	63	63	mg/Kg
BV81733	ZN-SMDP	Zinc	NY / 375-6.8 Metals / Unrestricted Use Soil	690	7.3	109	109	mg/Kg
BV81735	$PESTSMDPR	4,4' -DDT	NY / 375-6.8 PCBs/Pesticides / Unrestricted Use Soil	4.8	2.3	3.3	3.3	ug/Kg
BV81735	BA-SMDP	Barium	NY / 375-6.8 Metals / Ground Water Protection	2760	7.2	820	820	mg/Kg
BV81735	BA-SMDP	Barium	NY / 375-6.8 Metals / Residential	2760	7.2	350	350	mg/Kg
BV81735	BA-SMDP	Barium	NY / 375-6.8 Metals / Residential Restricted	2760	7.2	400	400	mg/Kg
BV81735	BA-SMDP	Barium	NY / 375-6.8 Metals / Unrestricted Use Soil	2760	7.2	350	350	mg/Kg
BV81735	CU-SM	Copper	NY / 375-6.8 Metals / Unrestricted Use Soil	53.9	0.36	50	50	mg/kg
BV81735	HG-SM	Mercury	NY / 375-6.8 Metals / Unrestricted Use Soil	0.26	0.03	0.18	0.18	mg/Kg
BV81735	PB-SMDP	Lead	NY / 375-6.8 Metals / Ground Water Protection	696	7.2	450	450	mg/Kg

Monday, November 28, 2016

Criteria: NY: 375, 375GWP, 375RRS, 375RS

State: NY

Sample Criteria Exceedances Report

GBV81727 - EBC

SampNo	Acode	Phoenix Analyte	Criteria	Result	RL	Criteria	RL Criteria	Analysis Units
BV81735	PB-SMDP	Lead	NY / 375-6.8 Metals / Residential	696	7.2	400	400	mg/Kg
BV81735	PB-SMDP	Lead	NY / 375-6.8 Metals / Residential Restricted	696	7.2	400	400	mg/Kg
BV81735	PB-SMDP	Lead	NY / 375-6.8 Metals / Unrestricted Use Soil	696	7.2	63	63	mg/Kg
BV81735	ZN-SMDP	Zinc	NY / 375-6.8 Metals / Unrestricted Use Soil	1960	72	109	109	mg/Kg
BV81736	CR-SM	Chromium	NY / 375-6.8 Metals / Unrestricted Use Soil	35.5	0.35	30		mg/Kg
BV81736	CU-SM	Copper	NY / 375-6.8 Metals / Unrestricted Use Soil	64.5	0.35	50	50	mg/kg
BV81736	HG-SM	Mercury	NY / 375-6.8 Metals / Unrestricted Use Soil	0.42	0.03	0.18	0.18	mg/Kg
BV81737	HG-SM	Mercury	NY / 375-6.8 Metals / Unrestricted Use Soil	0.23	0.03	0.18	0.18	mg/Kg
BV81738	BA-SMDP	Barium	NY / 375-6.8 Metals / Residential	703	0.8	350	350	mg/Kg
BV81738	BA-SMDP	Barium	NY / 375-6.8 Metals / Residential Restricted	703	0.8	400	400	mg/Kg
BV81738	BA-SMDP	Barium	NY / 375-6.8 Metals / Unrestricted Use Soil	703	0.8	350	350	mg/Kg
BV81738	HG-SM	Mercury	NY / 375-6.8 Metals / Ground Water Protection	0.75	0.03	0.73	0.73	mg/Kg
BV81738	HG-SM	Mercury	NY / 375-6.8 Metals / Unrestricted Use Soil	0.75	0.03	0.18	0.18	mg/Kg
BV81738	PB-SMDP	Lead	NY / 375-6.8 Metals / Ground Water Protection	782	8.3	450	450	mg/Kg
BV81738	PB-SMDP	Lead	NY / 375-6.8 Metals / Residential	782	8.3	400	400	mg/Kg
BV81738	PB-SMDP	Lead	NY / 375-6.8 Metals / Residential Restricted	782	8.3	400	400	mg/Kg
BV81738	PB-SMDP	Lead	NY / 375-6.8 Metals / Unrestricted Use Soil	782	8.3	63	63	mg/Kg
BV81738	ZN-SMDP	Zinc	NY / 375-6.8 Metals / Unrestricted Use Soil	400	8.3	109	109	mg/Kg

Phoenix Laboratories does not assume responsibility for the data contained in this report. It is provided as an additional tool to identify requested criteria exceedences. All efforts are made to ensure the accuracy of the data (obtained from appropriate agencies). A lack of exceedence information does not necessarily suggest conformance to the criteria. It is ultimately the site professional's responsibility to determine appropriate compliance.

Environmental Laboratories, Inc.
587 East Middle Turnpike, P.O.Box 370, Manchester, CT 06045
Tel. (860) 645-1102 Fax (860) 645-0823

NY Temperature Narration

November 28, 2016

SDG I.D.: GBV81727

The samples in this delivery group were received at 4°C.
(Note acceptance criteria is above freezing up to 6°C)

Cooler: Yes [X] No [ ]
Coolant: IPK [X] ICE [ ] No [ ]

PHOENIX
Environmental Laboratories, Inc.

NY/NJ CHAIN OF CUSTODY RECORD

Temp 4 °C Pg 1 of 2

587 East Middle Turnpike, P.O. Box 370, Manchester, CT 06040
Email: info@phoenixlabs.com Fax (860) 645-0823
Client Services (860) 645-8726

Contact Options:
[ ] Fax:
[ ] Phone: 631-504-6000
[X] Email: File

Customer: Environmental Business Consultants
Address: 1808 Middle Country Road
Ridge, NY 11961

Project: 260 W126 Street NY, NY
Report to: Environmental Business Consultants
Invoice to: Environmental Business Consultants

Project P.O:

This section MUST be completed with Bottle Quantities.

Client Sample - Information - Identification

Sampler's Signature: Eleni Kavvadias Date: 11-10-16

Matrix Code:
DW=Drinking Water · **GW**=Ground Water **SW**=Surface Water **WW**=Waste Water
RW=Raw Water **SE**=Sediment **SL**=Sludge **S**=Soil **SD**=Solid **W**=Wipe
OIL=Oil **B**=Bulk **L**=Liquid

Analysis Request

PHOENIX USE ONLY SAMPLE #	Customer Sample Identification	Sample Matrix	Date Sampled	Time Sampled	SVOC	VOC	TAL Metals	PCB/Pesticides	Soil VOA Vials [X] methanol [ ] H2O	GL Soil container (8) oz	GL Soil container ( ) oz	40 ml VOA Vial [ ] As is [ ] HCl	GL Amber 1000ml [ ] As is [ ] H2SO4	PL As is [ ] 250ml [ ] 500ml [ ] 1000ml	PL H2SO4 [ ] 250ml [ ] 500ml	PL HNO3 250ml	PL NaOH 250ml	Bacteria Bottle
81727	SB2 (0-2)	S	11-10-16		X	X	X	X	2	1	1							
81728	SB2 (6-12)		11-10-16		X	X	X	X	2	1	1							
81729	SB3 (0-2)		11-10-16		X	X	X	X	2	1	1							
81730	SB3 (10-12)		11-10-16		X	X	X	X	2	1	1							
81731	SB4 (0-2)		11-9-16		X	X	X	X	2	1	1							
81732	SB4 (10-12)		11-9-16		X	X	X	X	2	1	1							
81733	SB5 (0-2)		11-9-16		X	X	X	X	2	1	1							
81734	SB5 (10-12)		11-9-16		X	X	X	X	2	1	1							
81735	SB7 (0-2)		11-10-16		X	X	X	X	2	1	1							
81736	SB7 (10-12)	↓	11-10-16		X	X	X	X	2	1	1							

Relinquished by:	Accepted by:	Date:	Time:
		11-11-16	8:45
Robert	Krystal Bruce	11.11.16	15:41

Comments, Special Requirements or Regulations:

Turnaround:
[ ] 1 Day*
[ ] 2 Days*
[ ] 3 Days*
[X] 5 Days
[ ] 10 Days
[ ] Other
* SURCHARGE APPLIES

NJ
[ ] Res. Criteria
[ ] Non-Res. Criteria
[ ] Impact to GW Soil Cleanup Criteria
[ ] GW Criteria

NY
[ ] NY 375 GWP
[X] NY375 Unrestricted Use Soil
[X] NY375 Residential Soil
[X] Restricted/Residential
[ ] Commercial
[ ] Industrial

Data Format
[ ] Phoenix Std Report
[X] Excel
[X] PDF
[ ] GIS/Key
[X] EQuIS
[ ] NJ Hazsite EDD
[X] NY EZ EDD (ASP)
[ ] Other

Data Package
[ ] NJ Reduced Deliv. *
[X] NY Enhanced (ASP B) *
[ ] Other

State where samples were collected: NY

Cooler: Yes [X] No [ ]
Coolant: IPK [X] ICE [ ] No [ ]

NY/NJ CHAIN OF CUSTODY RECORD

Temp 4 °C Pg 2 of 2

PHOENIX *Environmental Laboratories, Inc.*

587 East Middle Turnpike, P.O. Box 370, Manchester, CT 06040
Email: info@phoenixlabs.com Fax (860) 645-0823
Client Services (860) 645-8726

Contact Options:
[ ] Fax:
[ ] Phone: 631-504-6000
[X] Email: File

Customer: Environmental Business Consultants
Address: 1808 Middle Country Road
Ridge, NY 11961

Project: 2600 W126 Street NY, NY
Report to: Environmental Business Consultants
Invoice to: Environmental Business Consultants

Project P.O:

This section MUST be completed with Bottle Quantities.

Client Sample - Information - Identification

Sampler's Signature: Eleni Kavoudias Date: 11-10-16

Matrix Code:
DW=Drinking Water **GW**=Ground Water **SW**=Surface Water **WW**=Waste Water
RW=Raw Water **SE**=Sediment **SL**=Sludge **S**=Soil **SD**=Solid **W**=Wipe
OIL=Oil **B**=Bulk **L**=Liquid

Analysis Request

PHOENIX USE ONLY SAMPLE #	Customer Sample Identification	Sample Matrix	Date Sampled	Time Sampled	SVOC	VOC	TAL Metals	PCB/Pesticides	Soil VOA Vials [X] methanol [ ] H2O	GL Soil container (8) oz	GL Soil container ( ) oz	40 ml VOA Vial [ ] As is [ ] HCl	GL Amber 1000ml [ ] As is [ ] H2SO4	PL As is [ ] 250ml [ ] 500ml [ ] 1000ml	PL H2SO4 [ ] 250ml [ ] 500ml	PL HNO3 250ml	PL NaOH 250ml	Bacteria Bottle
81737	SB8 (0-2)	S	11-10-16		X	X	X	X	2	1								
81738	SB8 (10-12)	S	11-10-16		X	X	X	X	2	1								
81739	Trip Blank HI					X				1								
81740	Trip Blank LO					X			2									

Relinquished by:	Accepted by:	Date:	Time:
		11-11-16	8:45
Rob / KB	Krystal Bonnice	11.11.16	15:41

Comments, Special Requirements or Regulations:

Turnaround:
[ ] 1 Day*
[ ] 2 Days*
[ ] 3 Days*
[X] 5 Days
[ ] 10 Days
[ ] Other
* SURCHARGE APPLIES

NJ
[ ] Res. Criteria
[ ] Non-Res. Criteria
[ ] Impact to GW Soil Cleanup Criteria
[ ] GW Criteria

NY
[ ] NY 375 GWP
[X] NY375 Unrestricted Use Soil
[X] NY375 Residential Soil
[X] Restricted/Residential
[ ] Commercial
[ ] Industrial

Data Format
[ ] Phoenix Std Report
[X] Excel
[X] PDF
[ ] GIS/Key
[X] EQuIS
[ ] NJ Hazsite EDD
[X] NY EZ EDD (ASP)
[ ] Other

Data Package
[ ] NJ Reduced Deliv. *
[X] NY Enhanced (ASP B) *
[ ] Other

State where samples were collected: NY

PHOENIX
Environmental Laboratories, Inc.

Tuesday, November 22, 2016

Attn: Mr. Charles B. Sosik, P.G.
Environmental Business Consultants
1808 Middle Country Rd
Ridge NY 11961-2406

Project ID: 260 WEST 126TH ST., NY
Sample ID#s: BV85796 - BV85802

This laboratory is in compliance with the NELAC requirements of procedures used except where indicated.

This report contains results for the parameters tested, under the sampling conditions described on the Chain Of Custody, as received by the laboratory. This report is incomplete unless all pages indicated in the pagination at the bottom of the page are included.

All soils, solids and sludges are reported on a dry weight basis unless otherwise noted in the sample comments.

A scanned version of the COC form accompanies the analytical report and is an exact duplicate of the original.

If you have any questions concerning this testing, please do not hesitate to contact Phoenix Client Services at ext. 200.

Sincerely yours,

Phyllis Shiller
Laboratory Director

NELAC - #NY11301
CT Lab Registration #PH-0618
MA Lab Registration #MA-CT-007
ME Lab Registration #CT-007
NH Lab Registration #213693-A,B
NJ Lab Registration #CT-003
NY Lab Registration #11301
PA Lab Registration #68-03530
RI Lab Registration #63
VT Lab Registration #VT11301

Environmental Laboratories, Inc.
587 East Middle Turnpike, P.O.Box 370, Manchester, CT 06045
Tel. (860) 645-1102 Fax (860) 645-0823

NY # 11301

SDG Comments

November 22, 2016

SDG I.D.: GBV85796

Please be advised that the NY 375 soil criteria for chromium are based on hexavalent chromium and trivalent chromium.

Any compound that is not detected above the MDL/LOD is reported as ND on the report and is reported in the electronic deliverables (EDD) as <RL or U at the RL per state and EPA guidance.

Version 1: Analysis results minus raw data.

Version 2: Complete report with raw data.

Environmental Laboratories, Inc.
587 East Middle Turnpike, P.O.Box 370, Manchester, CT 06045
Tel. (860) 645-1102 Fax (860) 645-0823

ACCREDITED IN ACCORDANCE WITH nelac NY # 11301

Analysis Report

November 22, 2016

FOR: Attn: Mr. Charles B. Sosik, P.G.
Environmental Business Consultants
1808 Middle Country Rd
Ridge NY 11961-2406

Sample Information		Custody Information		Date	Time
Matrix:	SOIL	Collected by:	TG	11/15/16	11:00
Location Code:	EBC	Received by:	LB	11/16/16	14:19
Rush Request:	72 Hour	Analyzed by:	see "By" below		
P.O.#:					

Laboratory Data

SDG ID: GBV85796
Phoenix ID: BV85796

Project ID: 260 WEST 126TH ST., NY
Client ID: SB1 (0-2)

Parameter	Result	RL/ PQL	LOD/ MDL	Units	Dilution	Date/Time	By	Reference	
Silver	ND	0.33	0.33	mg/Kg	1	11/18/16	TH	SW6010C	
Aluminum	7020	33	6.6	mg/Kg	10	11/18/16	TH	SW6010C	
Arsenic	2.38	0.66	0.66	mg/Kg	1	11/18/16	TH	SW6010C	
Barium	56.7	0.7	0.33	mg/Kg	1	11/18/16	TH	SW6010C	
Beryllium	0.36	0.27	0.13	mg/Kg	1	11/18/16	TH	SW6010C	
Calcium	21200	33	31	mg/Kg	10	11/18/16	TH	SW6010C	
Cadmium	ND	0.33	0.33	mg/Kg	1	11/18/16	TH	SW6010C	
Cobalt	6.79	0.33	0.33	mg/Kg	1	11/18/16	TH	SW6010C	
Chromium	15.4	0.33	0.33	mg/Kg	1	11/18/16	LK	SW6010C	B
Copper	19.9	0.33	0.33	mg/kg	1	11/18/16	TH	SW6010C	
Iron	11600	33	33	mg/Kg	10	11/18/16	TH	SW6010C	
Mercury	0.53	0.03	0.02	mg/Kg	1	11/17/16	RS	SW7471B	
Potassium	1500	7	2.6	mg/Kg	1	11/18/16	LK	SW6010C	
Magnesium	4710	3.3	3.3	mg/Kg	1	11/18/16	TH	SW6010C	
Manganese	438	3.3	3.3	mg/Kg	10	11/18/16	TH	SW6010C	
Sodium	389	7	2.9	mg/Kg	1	11/18/16	TH	SW6010C	
Nickel	14.6	0.33	0.33	mg/Kg	1	11/18/16	TH	SW6010C	
Lead	38.3	0.7	0.33	mg/Kg	1	11/18/16	TH	SW6010C	
Antimony	ND	1.7	1.7	mg/Kg	1	11/18/16	TH	SW6010C	
Selenium	ND	1.3	1.1	mg/Kg	1	11/18/16	TH	SW6010C	
Thallium	ND	1.3	1.3	mg/Kg	1	11/18/16	TH	SW6010C	
Vanadium	24.1	0.33	0.33	mg/Kg	1	11/18/16	TH	SW6010C	
Zinc	30.5	0.7	0.33	mg/Kg	1	11/18/16	TH	SW6010C	B
Percent Solid	93			%		11/16/16	W	SW846-%Solid	
Soil Extraction for PCB	Completed					11/16/16	BC/V	SW3545A	
Soil Extraction for Pest	Completed					11/16/16	BC/V	SW3545A	
Soil Extraction for SVOA	Completed					11/16/16	BJ/CKV	SW3545A	
Mercury Digestion	Completed					11/17/16	W/W	SW7471B	

Ver 1

Project ID: 260 WEST 126TH ST., NY
Client ID: SB1 (0-2)

Phoenix I.D.: BV85796

Parameter	Result	RL/ PQL	LOD/ MDL	Units	Dilution	Date/Time	By	Reference
Total Metals Digest	Completed					11/16/16	X/AG	SW3050B
Field Extraction	Completed					11/15/16		SW5035A
Polychlorinated Biphenyls								
PCB-1016	ND	71	71	ug/Kg	2	11/17/16	AW	SW8082A
PCB-1221	ND	71	71	ug/Kg	2	11/17/16	AW	SW8082A
PCB-1232	ND	71	71	ug/Kg	2	11/17/16	AW	SW8082A
PCB-1242	ND	71	71	ug/Kg	2	11/17/16	AW	SW8082A
PCB-1248	ND	71	71	ug/Kg	2	11/17/16	AW	SW8082A
PCB-1254	ND	71	71	ug/Kg	2	11/17/16	AW	SW8082A
PCB-1260	ND	71	71	ug/Kg	2	11/17/16	AW	SW8082A
PCB-1262	ND	71	71	ug/Kg	2	11/17/16	AW	SW8082A
PCB-1268	ND	71	71	ug/Kg	2	11/17/16	AW	SW8082A
QA/QC Surrogates								
% DCBP	71			%	2	11/17/16	AW	40 - 140 %
% TCMX	74			%	2	11/17/16	AW	40 - 140 %
Pesticides - Soil								
4,4' -DDD	ND	2.1	2.1	ug/Kg	2	11/17/16	CE	SW8081B
4,4' -DDE	ND	2.1	2.1	ug/Kg	2	11/17/16	CE	SW8081B
4,4' -DDT	ND	2.1	2.1	ug/Kg	2	11/17/16	CE	SW8081B
a-BHC	ND	7.1	7.1	ug/Kg	2	11/17/16	CE	SW8081B
a-Chlordane	ND	3.5	3.5	ug/Kg	2	11/17/16	CE	SW8081B
Aldrin	ND	3.5	3.5	ug/Kg	2	11/17/16	CE	SW8081B
b-BHC	ND	7.1	7.1	ug/Kg	2	11/17/16	CE	SW8081B
Chlordane	ND	35	35	ug/Kg	2	11/17/16	CE	SW8081B
d-BHC	ND	7.1	7.1	ug/Kg	2	11/17/16	CE	SW8081B
Dieldrin	ND	3.5	3.5	ug/Kg	2	11/17/16	CE	SW8081B
Endosulfan I	ND	7.1	7.1	ug/Kg	2	11/17/16	CE	SW8081B
Endosulfan II	ND	7.1	7.1	ug/Kg	2	11/17/16	CE	SW8081B
Endosulfan sulfate	ND	7.1	7.1	ug/Kg	2	11/17/16	CE	SW8081B
Endrin	ND	7.1	7.1	ug/Kg	2	11/17/16	CE	SW8081B
Endrin aldehyde	ND	7.1	7.1	ug/Kg	2	11/17/16	CE	SW8081B
Endrin ketone	ND	7.1	7.1	ug/Kg	2	11/17/16	CE	SW8081B
g-BHC	ND	1.4	1.4	ug/Kg	2	11/17/16	CE	SW8081B
g-Chlordane	ND	3.5	3.5	ug/Kg	2	11/17/16	CE	SW8081B
Heptachlor	ND	7.1	7.1	ug/Kg	2	11/17/16	CE	SW8081B
Heptachlor epoxide	ND	7.1	7.1	ug/Kg	2	11/17/16	CE	SW8081B
Methoxychlor	ND	35	35	ug/Kg	2	11/17/16	CE	SW8081B
Toxaphene	ND	140	140	ug/Kg	2	11/17/16	CE	SW8081B
QA/QC Surrogates								
% DCBP	93			%	2	11/17/16	CE	40 - 140 %
% TCMX	57			%	2	11/17/16	CE	40 - 140 %
Volatiles								
1,1,1,2-Tetrachloroethane	ND	3.5	0.71	ug/Kg	1	11/17/16	JLI	SW8260C
1,1,1-Trichloroethane	ND	3.5	0.35	ug/Kg	1	11/17/16	JLI	SW8260C
1,1,2,2-Tetrachloroethane	ND	3.5	0.71	ug/Kg	1	11/17/16	JLI	SW8260C
1,1,2-Trichloroethane	ND	3.5	0.71	ug/Kg	1	11/17/16	JLI	SW8260C
1,1-Dichloroethane	ND	3.5	0.71	ug/Kg	1	11/17/16	JLI	SW8260C

Project ID: 260 WEST 126TH ST., NY
Client ID: SB1 (0-2)

Phoenix I.D.: BV85796

Parameter	Result		RL/ PQL	LOD/ MDL	Units	Dilution	Date/Time	By	Reference	
1,1-Dichloroethene	ND		3.5	0.35	ug/Kg	1	11/17/16	JLI	SW8260C	
1,1-Dichloropropene	ND		3.5	0.35	ug/Kg	1	11/17/16	JLI	SW8260C	
1,2,3-Trichlorobenzene	ND		3.5	0.71	ug/Kg	1	11/17/16	JLI	SW8260C	
1,2,3-Trichloropropane	ND		3.5	0.35	ug/Kg	1	11/17/16	JLI	SW8260C	
1,2,4-Trichlorobenzene	ND		3.5	0.71	ug/Kg	1	11/17/16	JLI	SW8260C	
1,2,4-Trimethylbenzene	ND		3.5	0.35	ug/Kg	1	11/17/16	JLI	SW8260C	
1,2-Dibromo-3-chloropropane	ND		3.5	0.71	ug/Kg	1	11/17/16	JLI	SW8260C	
1,2-Dibromoethane	ND		3.5	0.35	ug/Kg	1	11/17/16	JLI	SW8260C	
1,2-Dichlorobenzene	ND		3.5	0.35	ug/Kg	1	11/17/16	JLI	SW8260C	
1,2-Dichloroethane	ND		3.5	0.35	ug/Kg	1	11/17/16	JLI	SW8260C	
1,2-Dichloropropane	ND		3.5	0.71	ug/Kg	1	11/17/16	JLI	SW8260C	
1,3,5-Trimethylbenzene	ND		3.5	0.35	ug/Kg	1	11/17/16	JLI	SW8260C	
1,3-Dichlorobenzene	ND		3.5	0.35	ug/Kg	1	11/17/16	JLI	SW8260C	
1,3-Dichloropropane	ND		3.5	0.71	ug/Kg	1	11/17/16	JLI	SW8260C	
1,4-Dichlorobenzene	ND		3.5	0.35	ug/Kg	1	11/17/16	JLI	SW8260C	
2,2-Dichloropropane	ND		3.5	0.35	ug/Kg	1	11/17/16	JLI	SW8260C	
2-Chlorotoluene	ND		3.5	0.71	ug/Kg	1	11/17/16	JLI	SW8260C	
2-Hexanone	ND		18	3.5	ug/Kg	1	11/17/16	JLI	SW8260C	
2-Isopropyltoluene	ND		3.5	0.35	ug/Kg	1	11/17/16	JLI	SW8260C	1
4-Chlorotoluene	ND		3.5	0.35	ug/Kg	1	11/17/16	JLI	SW8260C	
4-Methyl-2-pentanone	ND		18	3.5	ug/Kg	1	11/17/16	JLI	SW8260C	
Acetone	7.6	JS	18	3.5	ug/Kg	1	11/17/16	JLI	SW8260C	
Acrylonitrile	ND		7.1	0.71	ug/Kg	1	11/17/16	JLI	SW8260C	
Benzene	ND		3.5	0.35	ug/Kg	1	11/17/16	JLI	SW8260C	
Bromobenzene	ND		3.5	0.35	ug/Kg	1	11/17/16	JLI	SW8260C	
Bromochloromethane	ND		3.5	0.35	ug/Kg	1	11/17/16	JLI	SW8260C	
Bromodichloromethane	ND		3.5	0.71	ug/Kg	1	11/17/16	JLI	SW8260C	
Bromoform	ND		3.5	0.71	ug/Kg	1	11/17/16	JLI	SW8260C	
Bromomethane	ND		3.5	1.4	ug/Kg	1	11/17/16	JLI	SW8260C	
Carbon Disulfide	ND		3.5	0.71	ug/Kg	1	11/17/16	JLI	SW8260C	
Carbon tetrachloride	ND		3.5	0.71	ug/Kg	1	11/17/16	JLI	SW8260C	
Chlorobenzene	ND		3.5	0.35	ug/Kg	1	11/17/16	JLI	SW8260C	
Chloroethane	ND		3.5	0.35	ug/Kg	1	11/17/16	JLI	SW8260C	
Chloroform	ND		3.5	0.35	ug/Kg	1	11/17/16	JLI	SW8260C	
Chloromethane	ND		3.5	0.71	ug/Kg	1	11/17/16	JLI	SW8260C	
cis-1,2-Dichloroethene	ND		3.5	0.35	ug/Kg	1	11/17/16	JLI	SW8260C	
cis-1,3-Dichloropropene	ND		3.5	0.35	ug/Kg	1	11/17/16	JLI	SW8260C	
Dibromochloromethane	ND		3.5	0.71	ug/Kg	1	11/17/16	JLI	SW8260C	
Dibromomethane	ND		3.5	0.71	ug/Kg	1	11/17/16	JLI	SW8260C	
Dichlorodifluoromethane	ND		3.5	0.35	ug/Kg	1	11/17/16	JLI	SW8260C	
Ethylbenzene	ND		3.5	0.35	ug/Kg	1	11/17/16	JLI	SW8260C	
Hexachlorobutadiene	ND		3.5	0.35	ug/Kg	1	11/17/16	JLI	SW8260C	
Isopropylbenzene	ND		3.5	0.35	ug/Kg	1	11/17/16	JLI	SW8260C	
m&p-Xylene	ND		3.5	0.71	ug/Kg	1	11/17/16	JLI	SW8260C	
Methyl Ethyl Ketone	ND		21	3.5	ug/Kg	1	11/17/16	JLI	SW8260C	
Methyl t-butyl ether (MTBE)	ND		7.1	0.71	ug/Kg	1	11/17/16	JLI	SW8260C	
Methylene chloride	ND		3.5	3.5	ug/Kg	1	11/17/16	JLI	SW8260C	
Naphthalene	ND		3.5	0.71	ug/Kg	1	11/17/16	JLI	SW8260C	
n-Butylbenzene	ND		3.5	0.35	ug/Kg	1	11/17/16	JLI	SW8260C	

Parameter	Result	RL/ PQL	LOD/ MDL	Units	Dilution	Date/Time	By	Reference	
n-Propylbenzene	ND	3.5	0.71	ug/Kg	1	11/17/16	JLI	SW8260C	
o-Xylene	ND	3.5	0.71	ug/Kg	1	11/17/16	JLI	SW8260C	
p-Isopropyltoluene	ND	3.5	0.35	ug/Kg	1	11/17/16	JLI	SW8260C	
sec-Butylbenzene	ND	3.5	0.35	ug/Kg	1	11/17/16	JLI	SW8260C	
Styrene	ND	3.5	0.35	ug/Kg	1	11/17/16	JLI	SW8260C	
tert-Butylbenzene	ND	3.5	0.35	ug/Kg	1	11/17/16	JLI	SW8260C	
Tetrachloroethene	ND	3.5	0.71	ug/Kg	1	11/17/16	JLI	SW8260C	
Tetrahydrofuran (THF)	ND	7.1	1.8	ug/Kg	1	11/17/16	JLI	SW8260C	1
Toluene	ND	3.5	0.35	ug/Kg	1	11/17/16	JLI	SW8260C	
trans-1,2-Dichloroethene	ND	3.5	0.35	ug/Kg	1	11/17/16	JLI	SW8260C	
trans-1,3-Dichloropropene	ND	3.5	0.35	ug/Kg	1	11/17/16	JLI	SW8260C	
trans-1,4-dichloro-2-butene	ND	7.1	1.8	ug/Kg	1	11/17/16	JLI	SW8260C	
Trichloroethene	ND	3.5	0.35	ug/Kg	1	11/17/16	JLI	SW8260C	
Trichlorofluoromethane	ND	3.5	0.71	ug/Kg	1	11/17/16	JLI	SW8260C	
Trichlorotrifluoroethane	ND	3.5	0.35	ug/Kg	1	11/17/16	JLI	SW8260C	
Vinyl chloride	ND	3.5	0.35	ug/Kg	1	11/17/16	JLI	SW8260C	
QA/QC Surrogates									
% 1,2-dichlorobenzene-d4	99			%	1	11/17/16	JLI	70 - 130 %	
% Bromofluorobenzene	101			%	1	11/17/16	JLI	70 - 130 %	
% Dibromofluoromethane	96			%	1	11/17/16	JLI	70 - 130 %	
% Toluene-d8	101			%	1	11/17/16	JLI	70 - 130 %	
1,4-dioxane									
1,4-dioxane	ND	53	28	ug/kg	1	11/17/16	JLI	SW8260C	
QA/QC Surrogates									
% 1,2-dichlorobenzene-d4	99			%	1	11/17/16	JLI	70 - 130 %	
% Bromofluorobenzene	101			%	1	11/17/16	JLI	70 - 130 %	
% Toluene-d8	101			%	1	11/17/16	JLI	70 - 130 %	
Volatiles									
1,1,1,2-Tetrachloroethane	ND	14	0.71	ug/Kg	1	11/17/16	JLI	SW8260C	
Acrolein	ND	14	1.8	ug/Kg	1	11/17/16	JLI	SW8260C	
Acrylonitrile	ND	14	0.35	ug/Kg	1	11/17/16	JLI	SW8260C	
Tert-butyl alcohol	ND	71	14	ug/Kg	1	11/17/16	JLI	SW8260C	
Semivolatiles									
1,2,4,5-Tetrachlorobenzene	ND	250	120	ug/Kg	1	11/17/16	DD	SW8270D	
1,2,4-Trichlorobenzene	ND	250	110	ug/Kg	1	11/17/16	DD	SW8270D	
1,2-Dichlorobenzene	ND	250	99	ug/Kg	1	11/17/16	DD	SW8270D	
1,2-Diphenylhydrazine	ND	250	110	ug/Kg	1	11/17/16	DD	SW8270D	
1,3-Dichlorobenzene	ND	250	100	ug/Kg	1	11/17/16	DD	SW8270D	
1,4-Dichlorobenzene	ND	250	100	ug/Kg	1	11/17/16	DD	SW8270D	
2,4,5-Trichlorophenol	ND	250	190	ug/Kg	1	11/17/16	DD	SW8270D	
2,4,6-Trichlorophenol	ND	180	110	ug/Kg	1	11/17/16	DD	SW8270D	
2,4-Dichlorophenol	ND	180	120	ug/Kg	1	11/17/16	DD	SW8270D	
2,4-Dimethylphenol	ND	250	87	ug/Kg	1	11/17/16	DD	SW8270D	
2,4-Dinitrophenol	ND	250	250	ug/Kg	1	11/17/16	DD	SW8270D	
2,4-Dinitrotoluene	ND	180	140	ug/Kg	1	11/17/16	DD	SW8270D	
2,6-Dinitrotoluene	ND	180	110	ug/Kg	1	11/17/16	DD	SW8270D	
2-Chloronaphthalene	ND	250	100	ug/Kg	1	11/17/16	DD	SW8270D	

Project ID: 260 WEST 126TH ST., NY
Client ID: SB1 (0-2)

Phoenix I.D.: BV85796

Parameter	Result		RL/ PQL	LOD/ MDL	Units	Dilution	Date/Time	By	Reference	
2-Chlorophenol	ND		250	100	ug/Kg	1	11/17/16	DD	SW8270D	
2-Methylnaphthalene	ND		250	100	ug/Kg	1	11/17/16	DD	SW8270D	
2-Methylphenol (o-cresol)	ND		250	170	ug/Kg	1	11/17/16	DD	SW8270D	
2-Nitroaniline	ND		250	250	ug/Kg	1	11/17/16	DD	SW8270D	
2-Nitrophenol	ND		250	220	ug/Kg	1	11/17/16	DD	SW8270D	
3&4-Methylphenol (m&p-cresol)	ND		250	140	ug/Kg	1	11/17/16	DD	SW8270D	1
3,3'-Dichlorobenzidine	ND		180	170	ug/Kg	1	11/17/16	DD	SW8270D	
3-Nitroaniline	ND		350	700	ug/Kg	1	11/17/16	DD	SW8270D	
4,6-Dinitro-2-methylphenol	ND		210	70	ug/Kg	1	11/17/16	DD	SW8270D	
4-Bromophenyl phenyl ether	ND		250	100	ug/Kg	1	11/17/16	DD	SW8270D	
4-Chloro-3-methylphenol	ND		250	120	ug/Kg	1	11/17/16	DD	SW8270D	
4-Chloroaniline	ND		280	160	ug/Kg	1	11/17/16	DD	SW8270D	
4-Chlorophenyl phenyl ether	ND		250	120	ug/Kg	1	11/17/16	DD	SW8270D	
4-Nitroaniline	ND		350	120	ug/Kg	1	11/17/16	DD	SW8270D	
4-Nitrophenol	ND		350	160	ug/Kg	1	11/17/16	DD	SW8270D	
Acenaphthene	ND		250	110	ug/Kg	1	11/17/16	DD	SW8270D	
Acenaphthylene	ND		250	99	ug/Kg	1	11/17/16	DD	SW8270D	
Acetophenone	ND		250	110	ug/Kg	1	11/17/16	DD	SW8270D	
Aniline	ND		280	280	ug/Kg	1	11/17/16	DD	SW8270D	
Anthracene	ND		250	120	ug/Kg	1	11/17/16	DD	SW8270D	
Benz(a)anthracene	ND		250	120	ug/Kg	1	11/17/16	DD	SW8270D	
Benzidine	ND		350	210	ug/Kg	1	11/17/16	DD	SW8270D	
Benzo(a)pyrene	ND		180	110	ug/Kg	1	11/17/16	DD	SW8270D	
Benzo(b)fluoranthene	ND		250	120	ug/Kg	1	11/17/16	DD	SW8270D	
Benzo(ghi)perylene	ND		250	110	ug/Kg	1	11/17/16	DD	SW8270D	
Benzo(k)fluoranthene	ND		250	120	ug/Kg	1	11/17/16	DD	SW8270D	
Benzoic acid	ND		1800	700	ug/Kg	1	11/17/16	DD	SW8270D	1
Benzyl butyl phthalate	140	J	250	91	ug/Kg	1	11/17/16	DD	SW8270D	
Bis(2-chloroethoxy)methane	ND		250	97	ug/Kg	1	11/17/16	DD	SW8270D	
Bis(2-chloroethyl)ether	ND		180	95	ug/Kg	1	11/17/16	DD	SW8270D	
Bis(2-chloroisopropyl)ether	ND		250	98	ug/Kg	1	11/17/16	DD	SW8270D	
Bis(2-ethylhexyl)phthalate	ND		250	100	ug/Kg	1	11/17/16	DD	SW8270D	
Carbazole	ND		180	140	ug/Kg	1	11/17/16	DD	SW8270D	
Chrysene	ND		250	120	ug/Kg	1	11/17/16	DD	SW8270D	
Dibenz(a,h)anthracene	ND		180	110	ug/Kg	1	11/17/16	DD	SW8270D	
Dibenzofuran	ND		250	100	ug/Kg	1	11/17/16	DD	SW8270D	
Diethyl phthalate	ND		250	110	ug/Kg	1	11/17/16	DD	SW8270D	
Dimethylphthalate	ND		250	110	ug/Kg	1	11/17/16	DD	SW8270D	
Di-n-butylphthalate	ND		250	94	ug/Kg	1	11/17/16	DD	SW8270D	
Di-n-octylphthalate	ND		250	91	ug/Kg	1	11/17/16	DD	SW8270D	
Fluoranthene	ND		250	110	ug/Kg	1	11/17/16	DD	SW8270D	
Fluorene	ND		250	120	ug/Kg	1	11/17/16	DD	SW8270D	
Hexachlorobenzene	ND		180	100	ug/Kg	1	11/17/16	DD	SW8270D	
Hexachlorobutadiene	ND		250	130	ug/Kg	1	11/17/16	DD	SW8270D	
Hexachlorocyclopentadiene	ND		250	110	ug/Kg	1	11/17/16	DD	SW8270D	
Hexachloroethane	ND		180	110	ug/Kg	1	11/17/16	DD	SW8270D	
Indeno(1,2,3-cd)pyrene	ND		250	120	ug/Kg	1	11/17/16	DD	SW8270D	
Isophorone	ND		280	280	ug/Kg	1	11/17/16	DD	SW8270D	
Naphthalene	ND		250	100	ug/Kg	1	11/17/16	DD	SW8270D	

Project ID: 260 WEST 126TH ST., NY
Client ID: SB1 (0-2)

Phoenix I.D.: BV85796

Parameter	Result	RL/ PQL	LOD/ MDL	Units	Dilution	Date/Time	By	Reference
Nitrobenzene	ND	180	120	ug/Kg	1	11/17/16	DD	SW8270D
N-Nitrosodimethylamine	ND	250	99	ug/Kg	1	11/17/16	DD	SW8270D
N-Nitrosodi-n-propylamine	ND	180	110	ug/Kg	1	11/17/16	DD	SW8270D
N-Nitrosodiphenylamine	ND	250	140	ug/Kg	1	11/17/16	DD	SW8270D
Pentachloronitrobenzene	ND	250	130	ug/Kg	1	11/17/16	DD	SW8270D
Pentachlorophenol	ND	210	130	ug/Kg	1	11/17/16	DD	SW8270D
Phenanthrene	ND	250	100	ug/Kg	1	11/17/16	DD	SW8270D
Phenol	ND	250	110	ug/Kg	1	11/17/16	DD	SW8270D
Pyrene	ND	250	120	ug/Kg	1	11/17/16	DD	SW8270D
Pyridine	ND	250	87	ug/Kg	1	11/17/16	DD	SW8270D
QA/QC Surrogates								
% 2,4,6-Tribromophenol	61			%	1	11/17/16	DD	30 - 130 %
% 2-Fluorobiphenyl	68			%	1	11/17/16	DD	30 - 130 %
% 2-Fluorophenol	68			%	1	11/17/16	DD	30 - 130 %
% Nitrobenzene-d5	65			%	1	11/17/16	DD	30 - 130 %
% Phenol-d5	75			%	1	11/17/16	DD	30 - 130 %
% Terphenyl-d14	76			%	1	11/17/16	DD	30 - 130 %

1 = This parameter is not certified by NY NELAC for this matrix. NY NELAC does not offer certification for all parameters at this time.
B = Present in blank, no bias suspected.

RL/PQL=Reporting/Practical Quantitation Level (Equivalent to NELAC LOQ, Limit of Quantitation) ND=Not Detected BRL=Below Reporting Level J=Estimated Below RL LOD=Limit of Detection MDL=Method Detection Limit1
QA/QC Surrogates: Surrogates are compounds (preceeded with a %) added by the lab to determine analysis efficiency. Surrogate results(%) listed in the report are not "detected" compounds.

Comments:

Per 1.4.6 of EPA method 8270D, 1,2-Diphenylhydrazine is unstable and readily converts to Azobenzene. Azobenzene is used for the calibration of 1,2-Diphenylhydrazine.

Please be advised that the NY 375 soil criteria for chromium are based on hexavalent chromium and trivalent chromium.

All soils, solids and sludges are reported on a dry weight basis unless otherwise noted in the sample comments.

S - Laboratory solvent, contamination is possible.

If there are any questions regarding this data, please call Phoenix Client Services at extension 200.
This report must not be reproduced except in full as defined by the attached chain of custody.

Phyllis Shiller, Laboratory Director
November 22, 2016
Reviewed and Released by: Ethan Lee, Project Manager

PHOENIX

Environmental Laboratories, Inc.
587 East Middle Turnpike, P.O.Box 370, Manchester, CT 06045
Tel. (860) 645-1102 Fax (860) 645-0823

ACCREDITED IN ACCORDANCE WITH nelac NY # 11301

Analysis Report

November 22, 2016

FOR: Attn: Mr. Charles B. Sosik, P.G.
Environmental Business Consultants
1808 Middle Country Rd
Ridge NY 11961-2406

Sample Information		Custody Information		Date	Time
Matrix:	SOIL	Collected by:	TG	11/15/16	11:30
Location Code:	EBC	Received by:	LB	11/16/16	14:19
Rush Request:	72 Hour	Analyzed by:	see "By" below		
P.O.#:					

Laboratory Data

SDG ID: GBV85796
Phoenix ID: BV85797

Project ID: 260 WEST 126TH ST., NY
Client ID: SB1 (2-4)

Parameter	Result	RL/ PQL	LOD/ MDL	Units	Dilution	Date/Time	By	Reference	
Silver	ND	0.35	0.35	mg/Kg	1	11/18/16	TH	SW6010C	
Aluminum	4220	35	6.9	mg/Kg	10	11/18/16	TH	SW6010C	
Arsenic	1.45	0.69	0.69	mg/Kg	1	11/18/16	TH	SW6010C	
Barium	35.6	0.7	0.35	mg/Kg	1	11/18/16	TH	SW6010C	
Beryllium	0.29	0.28	0.14	mg/Kg	1	11/18/16	TH	SW6010C	
Calcium	5700	3.5	3.2	mg/Kg	1	11/18/16	TH	SW6010C	
Cadmium	ND	0.35	0.35	mg/Kg	1	11/18/16	TH	SW6010C	
Cobalt	4.84	0.35	0.35	mg/Kg	1	11/18/16	TH	SW6010C	
Chromium	12.8	0.35	0.35	mg/Kg	1	11/18/16	LK	SW6010C	B
Copper	14.0	0.35	0.35	mg/kg	1	11/18/16	TH	SW6010C	
Iron	8360	35	35	mg/Kg	10	11/18/16	TH	SW6010C	
Mercury	ND	0.03	0.02	mg/Kg	1	11/17/16	RS	SW7471B	
Potassium	846	7	2.7	mg/Kg	1	11/18/16	LK	SW6010C	
Magnesium	2380	3.5	3.5	mg/Kg	1	11/18/16	TH	SW6010C	
Manganese	315	3.5	3.5	mg/Kg	10	11/18/16	TH	SW6010C	
Sodium	333	7	3.0	mg/Kg	1	11/18/16	TH	SW6010C	
Nickel	14.4	0.35	0.35	mg/Kg	1	11/18/16	TH	SW6010C	
Lead	23.4	0.7	0.35	mg/Kg	1	11/18/16	TH	SW6010C	
Antimony	ND	1.7	1.7	mg/Kg	1	11/18/16	TH	SW6010C	
Selenium	ND	1.4	1.2	mg/Kg	1	11/18/16	TH	SW6010C	
Thallium	ND	1.4	1.4	mg/Kg	1	11/18/16	TH	SW6010C	
Vanadium	14.9	0.35	0.35	mg/Kg	1	11/18/16	TH	SW6010C	
Zinc	16.8	0.7	0.35	mg/Kg	1	11/18/16	TH	SW6010C	B
Percent Solid	95			%		11/16/16	W	SW846-%Solid	
Soil Extraction for PCB	Completed					11/16/16	BC/V	SW3545A	
Soil Extraction for Pest	Completed					11/16/16	BC/V	SW3545A	
Soil Extraction for SVOA	Completed					11/16/16	BJ/CKV	SW3545A	
Mercury Digestion	Completed					11/17/16	W/W	SW7471B	

Ver 1

Project ID: 260 WEST 126TH ST., NY
Client ID: SB1 (2-4)

Phoenix I.D.: BV85797

Parameter	Result	RL/ PQL	LOD/ MDL	Units	Dilution	Date/Time	By	Reference
Total Metals Digest	Completed					11/16/16	X/AG	SW3050B
Field Extraction	Completed					11/15/16		SW5035A
Polychlorinated Biphenyls								
PCB-1016	ND	68	68	ug/Kg	2	11/17/16	AW	SW8082A
PCB-1221	ND	68	68	ug/Kg	2	11/17/16	AW	SW8082A
PCB-1232	ND	68	68	ug/Kg	2	11/17/16	AW	SW8082A
PCB-1242	ND	68	68	ug/Kg	2	11/17/16	AW	SW8082A
PCB-1248	ND	68	68	ug/Kg	2	11/17/16	AW	SW8082A
PCB-1254	ND	68	68	ug/Kg	2	11/17/16	AW	SW8082A
PCB-1260	ND	68	68	ug/Kg	2	11/17/16	AW	SW8082A
PCB-1262	ND	68	68	ug/Kg	2	11/17/16	AW	SW8082A
PCB-1268	ND	68	68	ug/Kg	2	11/17/16	AW	SW8082A
QA/QC Surrogates								
% DCBP	72			%	2	11/17/16	AW	40 - 140 %
% TCMX	74			%	2	11/17/16	AW	40 - 140 %
Pesticides - Soil								
4,4' -DDD	ND	2.1	2.1	ug/Kg	2	11/17/16	CE	SW8081B
4,4' -DDE	ND	2.1	2.1	ug/Kg	2	11/17/16	CE	SW8081B
4,4' -DDT	ND	2.1	2.1	ug/Kg	2	11/17/16	CE	SW8081B
a-BHC	ND	6.8	6.8	ug/Kg	2	11/17/16	CE	SW8081B
a-Chlordane	ND	3.4	3.4	ug/Kg	2	11/17/16	CE	SW8081B
Aldrin	ND	3.4	3.4	ug/Kg	2	11/17/16	CE	SW8081B
b-BHC	ND	6.8	6.8	ug/Kg	2	11/17/16	CE	SW8081B
Chlordane	ND	34	34	ug/Kg	2	11/17/16	CE	SW8081B
d-BHC	ND	6.8	6.8	ug/Kg	2	11/17/16	CE	SW8081B
Dieldrin	ND	3.4	3.4	ug/Kg	2	11/17/16	CE	SW8081B
Endosulfan I	ND	6.8	6.8	ug/Kg	2	11/17/16	CE	SW8081B
Endosulfan II	ND	6.8	6.8	ug/Kg	2	11/17/16	CE	SW8081B
Endosulfan sulfate	ND	6.8	6.8	ug/Kg	2	11/17/16	CE	SW8081B
Endrin	ND	6.8	6.8	ug/Kg	2	11/17/16	CE	SW8081B
Endrin aldehyde	ND	6.8	6.8	ug/Kg	2	11/17/16	CE	SW8081B
Endrin ketone	ND	6.8	6.8	ug/Kg	2	11/17/16	CE	SW8081B
g-BHC	ND	1.4	1.4	ug/Kg	2	11/17/16	CE	SW8081B
g-Chlordane	ND	3.4	3.4	ug/Kg	2	11/17/16	CE	SW8081B
Heptachlor	ND	6.8	6.8	ug/Kg	2	11/17/16	CE	SW8081B
Heptachlor epoxide	ND	6.8	6.8	ug/Kg	2	11/17/16	CE	SW8081B
Methoxychlor	ND	34	34	ug/Kg	2	11/17/16	CE	SW8081B
Toxaphene	ND	140	140	ug/Kg	2	11/17/16	CE	SW8081B
QA/QC Surrogates								
% DCBP	82			%	2	11/17/16	CE	40 - 140 %
% TCMX	57			%	2	11/17/16	CE	40 - 140 %
Volatiles								
1,1,1,2-Tetrachloroethane	ND	3.1	0.61	ug/Kg	1	11/17/16	JLI	SW8260C
1,1,1-Trichloroethane	ND	3.1	0.31	ug/Kg	1	11/17/16	JLI	SW8260C
1,1,2,2-Tetrachloroethane	ND	3.1	0.61	ug/Kg	1	11/17/16	JLI	SW8260C
1,1,2-Trichloroethane	ND	3.1	0.61	ug/Kg	1	11/17/16	JLI	SW8260C
1,1-Dichloroethane	ND	3.1	0.61	ug/Kg	1	11/17/16	JLI	SW8260C

Project ID: 260 WEST 126TH ST., NY
Client ID: SB1 (2-4)

Phoenix I.D.: BV85797

Parameter	Result		RL/ PQL	LOD/ MDL	Units	Dilution	Date/Time	By	Reference	
1,1-Dichloroethene	ND		3.1	0.31	ug/Kg	1	11/17/16	JLI	SW8260C	
1,1-Dichloropropene	ND		3.1	0.31	ug/Kg	1	11/17/16	JLI	SW8260C	
1,2,3-Trichlorobenzene	ND		3.1	0.61	ug/Kg	1	11/17/16	JLI	SW8260C	
1,2,3-Trichloropropane	ND		3.1	0.31	ug/Kg	1	11/17/16	JLI	SW8260C	
1,2,4-Trichlorobenzene	ND		3.1	0.61	ug/Kg	1	11/17/16	JLI	SW8260C	
1,2,4-Trimethylbenzene	ND		3.1	0.31	ug/Kg	1	11/17/16	JLI	SW8260C	
1,2-Dibromo-3-chloropropane	ND		3.1	0.61	ug/Kg	1	11/17/16	JLI	SW8260C	
1,2-Dibromoethane	ND		3.1	0.31	ug/Kg	1	11/17/16	JLI	SW8260C	
1,2-Dichlorobenzene	ND		3.1	0.31	ug/Kg	1	11/17/16	JLI	SW8260C	
1,2-Dichloroethane	ND		3.1	0.31	ug/Kg	1	11/17/16	JLI	SW8260C	
1,2-Dichloropropane	ND		3.1	0.61	ug/Kg	1	11/17/16	JLI	SW8260C	
1,3,5-Trimethylbenzene	ND		3.1	0.31	ug/Kg	1	11/17/16	JLI	SW8260C	
1,3-Dichlorobenzene	ND		3.1	0.31	ug/Kg	1	11/17/16	JLI	SW8260C	
1,3-Dichloropropane	ND		3.1	0.61	ug/Kg	1	11/17/16	JLI	SW8260C	
1,4-Dichlorobenzene	ND		3.1	0.31	ug/Kg	1	11/17/16	JLI	SW8260C	
2,2-Dichloropropane	ND		3.1	0.31	ug/Kg	1	11/17/16	JLI	SW8260C	
2-Chlorotoluene	ND		3.1	0.61	ug/Kg	1	11/17/16	JLI	SW8260C	
2-Hexanone	ND		15	3.1	ug/Kg	1	11/17/16	JLI	SW8260C	
2-Isopropyltoluene	ND		3.1	0.31	ug/Kg	1	11/17/16	JLI	SW8260C	1
4-Chlorotoluene	ND		3.1	0.31	ug/Kg	1	11/17/16	JLI	SW8260C	
4-Methyl-2-pentanone	ND		15	3.1	ug/Kg	1	11/17/16	JLI	SW8260C	
Acetone	9.4	JS	15	3.1	ug/Kg	1	11/17/16	JLI	SW8260C	
Acrylonitrile	ND		6.1	0.61	ug/Kg	1	11/17/16	JLI	SW8260C	
Benzene	ND		3.1	0.31	ug/Kg	1	11/17/16	JLI	SW8260C	
Bromobenzene	ND		3.1	0.31	ug/Kg	1	11/17/16	JLI	SW8260C	
Bromochloromethane	ND		3.1	0.31	ug/Kg	1	11/17/16	JLI	SW8260C	
Bromodichloromethane	ND		3.1	0.61	ug/Kg	1	11/17/16	JLI	SW8260C	
Bromoform	ND		3.1	0.61	ug/Kg	1	11/17/16	JLI	SW8260C	
Bromomethane	ND		3.1	1.2	ug/Kg	1	11/17/16	JLI	SW8260C	
Carbon Disulfide	ND		3.1	0.61	ug/Kg	1	11/17/16	JLI	SW8260C	
Carbon tetrachloride	ND		3.1	0.61	ug/Kg	1	11/17/16	JLI	SW8260C	
Chlorobenzene	ND		3.1	0.31	ug/Kg	1	11/17/16	JLI	SW8260C	
Chloroethane	ND		3.1	0.31	ug/Kg	1	11/17/16	JLI	SW8260C	
Chloroform	ND		3.1	0.31	ug/Kg	1	11/17/16	JLI	SW8260C	
Chloromethane	ND		3.1	0.61	ug/Kg	1	11/17/16	JLI	SW8260C	
cis-1,2-Dichloroethene	ND		3.1	0.31	ug/Kg	1	11/17/16	JLI	SW8260C	
cis-1,3-Dichloropropene	ND		3.1	0.31	ug/Kg	1	11/17/16	JLI	SW8260C	
Dibromochloromethane	ND		3.1	0.61	ug/Kg	1	11/17/16	JLI	SW8260C	
Dibromomethane	ND		3.1	0.61	ug/Kg	1	11/17/16	JLI	SW8260C	
Dichlorodifluoromethane	ND		3.1	0.31	ug/Kg	1	11/17/16	JLI	SW8260C	
Ethylbenzene	ND		3.1	0.31	ug/Kg	1	11/17/16	JLI	SW8260C	
Hexachlorobutadiene	ND		3.1	0.31	ug/Kg	1	11/17/16	JLI	SW8260C	
Isopropylbenzene	ND		3.1	0.31	ug/Kg	1	11/17/16	JLI	SW8260C	
m&p-Xylene	ND		3.1	0.61	ug/Kg	1	11/17/16	JLI	SW8260C	
Methyl Ethyl Ketone	ND		18	3.1	ug/Kg	1	11/17/16	JLI	SW8260C	
Methyl t-butyl ether (MTBE)	ND		6.1	0.61	ug/Kg	1	11/17/16	JLI	SW8260C	
Methylene chloride	ND		3.1	3.1	ug/Kg	1	11/17/16	JLI	SW8260C	
Naphthalene	ND		3.1	0.61	ug/Kg	1	11/17/16	JLI	SW8260C	
n-Butylbenzene	ND		3.1	0.31	ug/Kg	1	11/17/16	JLI	SW8260C	

Project ID: 260 WEST 126TH ST., NY
Client ID: SB1 (2-4)

Phoenix I.D.: BV85797

Parameter	Result	RL/ PQL	LOD/ MDL	Units	Dilution	Date/Time	By	Reference	
n-Propylbenzene	ND	3.1	0.61	ug/Kg	1	11/17/16	JLI	SW8260C	
o-Xylene	ND	3.1	0.61	ug/Kg	1	11/17/16	JLI	SW8260C	
p-Isopropyltoluene	ND	3.1	0.31	ug/Kg	1	11/17/16	JLI	SW8260C	
sec-Butylbenzene	ND	3.1	0.31	ug/Kg	1	11/17/16	JLI	SW8260C	
Styrene	ND	3.1	0.31	ug/Kg	1	11/17/16	JLI	SW8260C	
tert-Butylbenzene	ND	3.1	0.31	ug/Kg	1	11/17/16	JLI	SW8260C	
Tetrachloroethene	ND	3.1	0.61	ug/Kg	1	11/17/16	JLI	SW8260C	
Tetrahydrofuran (THF)	ND	6.1	1.5	ug/Kg	1	11/17/16	JLI	SW8260C	1
Toluene	ND	3.1	0.31	ug/Kg	1	11/17/16	JLI	SW8260C	
trans-1,2-Dichloroethene	ND	3.1	0.31	ug/Kg	1	11/17/16	JLI	SW8260C	
trans-1,3-Dichloropropene	ND	3.1	0.31	ug/Kg	1	11/17/16	JLI	SW8260C	
trans-1,4-dichloro-2-butene	ND	6.1	1.5	ug/Kg	1	11/17/16	JLI	SW8260C	
Trichloroethene	ND	3.1	0.31	ug/Kg	1	11/17/16	JLI	SW8260C	
Trichlorofluoromethane	ND	3.1	0.61	ug/Kg	1	11/17/16	JLI	SW8260C	
Trichlorotrifluoroethane	ND	3.1	0.31	ug/Kg	1	11/17/16	JLI	SW8260C	
Vinyl chloride	ND	3.1	0.31	ug/Kg	1	11/17/16	JLI	SW8260C	
QA/QC Surrogates									
% 1,2-dichlorobenzene-d4	100			%	1	11/17/16	JLI	70 - 130 %	
% Bromofluorobenzene	99			%	1	11/17/16	JLI	70 - 130 %	
% Dibromofluoromethane	87			%	1	11/17/16	JLI	70 - 130 %	
% Toluene-d8	101			%	1	11/17/16	JLI	70 - 130 %	
1,4-dioxane									
1,4-dioxane	ND	46	24	ug/kg	1	11/17/16	JLI	SW8260C	
QA/QC Surrogates									
% 1,2-dichlorobenzene-d4	100			%	1	11/17/16	JLI	70 - 130 %	
% Bromofluorobenzene	99			%	1	11/17/16	JLI	70 - 130 %	
% Toluene-d8	101			%	1	11/17/16	JLI	70 - 130 %	
Volatiles									
1,1,1,2-Tetrachloroethane	ND	12	0.61	ug/Kg	1	11/17/16	JLI	SW8260C	
Acrolein	ND	12	1.5	ug/Kg	1	11/17/16	JLI	SW8260C	
Acrylonitrile	ND	12	0.31	ug/Kg	1	11/17/16	JLI	SW8260C	
Tert-butyl alcohol	ND	61	12	ug/Kg	1	11/17/16	JLI	SW8260C	
Semivolatiles									
1,2,4,5-Tetrachlorobenzene	ND	240	120	ug/Kg	1	11/16/16	DD	SW8270D	
1,2,4-Trichlorobenzene	ND	240	100	ug/Kg	1	11/16/16	DD	SW8270D	
1,2-Dichlorobenzene	ND	240	98	ug/Kg	1	11/16/16	DD	SW8270D	
1,2-Diphenylhydrazine	ND	240	110	ug/Kg	1	11/16/16	DD	SW8270D	
1,3-Dichlorobenzene	ND	240	100	ug/Kg	1	11/16/16	DD	SW8270D	
1,4-Dichlorobenzene	ND	240	100	ug/Kg	1	11/16/16	DD	SW8270D	
2,4,5-Trichlorophenol	ND	240	190	ug/Kg	1	11/16/16	DD	SW8270D	
2,4,6-Trichlorophenol	ND	170	110	ug/Kg	1	11/16/16	DD	SW8270D	
2,4-Dichlorophenol	ND	170	120	ug/Kg	1	11/16/16	DD	SW8270D	
2,4-Dimethylphenol	ND	240	86	ug/Kg	1	11/16/16	DD	SW8270D	
2,4-Dinitrophenol	ND	240	240	ug/Kg	1	11/16/16	DD	SW8270D	
2,4-Dinitrotoluene	ND	170	140	ug/Kg	1	11/16/16	DD	SW8270D	
2,6-Dinitrotoluene	ND	170	110	ug/Kg	1	11/16/16	DD	SW8270D	
2-Chloronaphthalene	ND	240	98	ug/Kg	1	11/16/16	DD	SW8270D	

Project ID: 260 WEST 126TH ST., NY
Client ID: SB1 (2-4)

Phoenix I.D.: BV85797

Parameter	Result		RL/ PQL	LOD/ MDL	Units	Dilution	Date/Time	By	Reference	
2-Chlorophenol	ND		240	98	ug/Kg	1	11/16/16	DD	SW8270D	
2-Methylnaphthalene	ND		240	100	ug/Kg	1	11/16/16	DD	SW8270D	
2-Methylphenol (o-cresol)	ND		240	160	ug/Kg	1	11/16/16	DD	SW8270D	
2-Nitroaniline	ND		240	240	ug/Kg	1	11/16/16	DD	SW8270D	
2-Nitrophenol	ND		240	220	ug/Kg	1	11/16/16	DD	SW8270D	
3&4-Methylphenol (m&p-cresol)	ND		240	140	ug/Kg	1	11/16/16	DD	SW8270D	1
3,3'-Dichlorobenzidine	ND		170	160	ug/Kg	1	11/16/16	DD	SW8270D	
3-Nitroaniline	ND		350	690	ug/Kg	1	11/16/16	DD	SW8270D	
4,6-Dinitro-2-methylphenol	ND		210	69	ug/Kg	1	11/16/16	DD	SW8270D	
4-Bromophenyl phenyl ether	ND		240	100	ug/Kg	1	11/16/16	DD	SW8270D	
4-Chloro-3-methylphenol	ND		240	120	ug/Kg	1	11/16/16	DD	SW8270D	
4-Chloroaniline	ND		280	160	ug/Kg	1	11/16/16	DD	SW8270D	
4-Chlorophenyl phenyl ether	ND		240	120	ug/Kg	1	11/16/16	DD	SW8270D	
4-Nitroaniline	ND		350	120	ug/Kg	1	11/16/16	DD	SW8270D	
4-Nitrophenol	ND		350	160	ug/Kg	1	11/16/16	DD	SW8270D	
Acenaphthene	ND		240	110	ug/Kg	1	11/16/16	DD	SW8270D	
Acenaphthylene	ND		240	97	ug/Kg	1	11/16/16	DD	SW8270D	
Acetophenone	ND		240	110	ug/Kg	1	11/16/16	DD	SW8270D	
Aniline	ND		280	280	ug/Kg	1	11/16/16	DD	SW8270D	
Anthracene	ND		240	110	ug/Kg	1	11/16/16	DD	SW8270D	
Benz(a)anthracene	ND		240	120	ug/Kg	1	11/16/16	DD	SW8270D	
Benzidine	ND		350	200	ug/Kg	1	11/16/16	DD	SW8270D	
Benzo(a)pyrene	ND		170	110	ug/Kg	1	11/16/16	DD	SW8270D	
Benzo(b)fluoranthene	ND		240	120	ug/Kg	1	11/16/16	DD	SW8270D	
Benzo(ghi)perylene	ND		240	110	ug/Kg	1	11/16/16	DD	SW8270D	
Benzo(k)fluoranthene	ND		240	110	ug/Kg	1	11/16/16	DD	SW8270D	
Benzoic acid	ND		1700	690	ug/Kg	1	11/16/16	DD	SW8270D	1
Benzyl butyl phthalate	ND		240	89	ug/Kg	1	11/16/16	DD	SW8270D	
Bis(2-chloroethoxy)methane	ND		240	96	ug/Kg	1	11/16/16	DD	SW8270D	
Bis(2-chloroethyl)ether	ND		170	93	ug/Kg	1	11/16/16	DD	SW8270D	
Bis(2-chloroisopropyl)ether	ND		240	96	ug/Kg	1	11/16/16	DD	SW8270D	
Bis(2-ethylhexyl)phthalate	120	J	240	100	ug/Kg	1	11/16/16	DD	SW8270D	
Carbazole	ND		170	140	ug/Kg	1	11/16/16	DD	SW8270D	
Chrysene	ND		240	120	ug/Kg	1	11/16/16	DD	SW8270D	
Dibenz(a,h)anthracene	ND		170	110	ug/Kg	1	11/16/16	DD	SW8270D	
Dibenzofuran	ND		240	100	ug/Kg	1	11/16/16	DD	SW8270D	
Diethyl phthalate	ND		240	110	ug/Kg	1	11/16/16	DD	SW8270D	
Dimethylphthalate	ND		240	110	ug/Kg	1	11/16/16	DD	SW8270D	
Di-n-butylphthalate	ND		240	92	ug/Kg	1	11/16/16	DD	SW8270D	
Di-n-octylphthalate	ND		240	89	ug/Kg	1	11/16/16	DD	SW8270D	
Fluoranthene	ND		240	110	ug/Kg	1	11/16/16	DD	SW8270D	
Fluorene	ND		240	110	ug/Kg	1	11/16/16	DD	SW8270D	
Hexachlorobenzene	ND		170	100	ug/Kg	1	11/16/16	DD	SW8270D	
Hexachlorobutadiene	ND		240	130	ug/Kg	1	11/16/16	DD	SW8270D	
Hexachlorocyclopentadiene	ND		240	110	ug/Kg	1	11/16/16	DD	SW8270D	
Hexachloroethane	ND		170	100	ug/Kg	1	11/16/16	DD	SW8270D	
Indeno(1,2,3-cd)pyrene	ND		240	110	ug/Kg	1	11/16/16	DD	SW8270D	
Isophorone	ND		1300	1300	ug/Kg	1	11/16/16	DD	SW8270D	
Naphthalene	ND		240	100	ug/Kg	1	11/16/16	DD	SW8270D	

Project ID: 260 WEST 126TH ST., NY
Client ID: SB1 (2-4)

Phoenix I.D.: BV85797

Parameter	Result	RL/ PQL	LOD/ MDL	Units	Dilution	Date/Time	By	Reference
Nitrobenzene	ND	170	120	ug/Kg	1	11/16/16	DD	SW8270D
N-Nitrosodimethylamine	ND	240	98	ug/Kg	1	11/16/16	DD	SW8270D
N-Nitrosodi-n-propylamine	ND	170	110	ug/Kg	1	11/16/16	DD	SW8270D
N-Nitrosodiphenylamine	ND	240	130	ug/Kg	1	11/16/16	DD	SW8270D
Pentachloronitrobenzene	ND	240	130	ug/Kg	1	11/16/16	DD	SW8270D
Pentachlorophenol	ND	210	130	ug/Kg	1	11/16/16	DD	SW8270D
Phenanthrene	ND	240	99	ug/Kg	1	11/16/16	DD	SW8270D
Phenol	ND	240	110	ug/Kg	1	11/16/16	DD	SW8270D
Pyrene	ND	240	120	ug/Kg	1	11/16/16	DD	SW8270D
Pyridine	ND	240	85	ug/Kg	1	11/16/16	DD	SW8270D
QA/QC Surrogates								
% 2,4,6-Tribromophenol	66			%	1	11/16/16	DD	30 - 130 %
% 2-Fluorobiphenyl	74			%	1	11/16/16	DD	30 - 130 %
% 2-Fluorophenol	71			%	1	11/16/16	DD	30 - 130 %
% Nitrobenzene-d5	73			%	1	11/16/16	DD	30 - 130 %
% Phenol-d5	79			%	1	11/16/16	DD	30 - 130 %
% Terphenyl-d14	82			%	1	11/16/16	DD	30 - 130 %

1 = This parameter is not certified by NY NELAC for this matrix. NY NELAC does not offer certification for all parameters at this time.
B = Present in blank, no bias suspected.

RL/PQL=Reporting/Practical Quantitation Level (Equivalent to NELAC LOQ, Limit of Quantitation) ND=Not Detected BRL=Below Reporting Level J=Estimated Below RL LOD=Limit of Detection MDL=Method Detection Limit1
QA/QC Surrogates: Surrogates are compounds (preceeded with a %) added by the lab to determine analysis efficiency. Surrogate results(%) listed in the report are not "detected" compounds.

Comments:

Per 1.4.6 of EPA method 8270D, 1,2-Diphenylhydrazine is unstable and readily converts to Azobenzene. Azobenzene is used for the calibration of 1,2-Diphenylhydrazine.

Please be advised that the NY 375 soil criteria for chromium are based on hexavalent chromium and trivalent chromium.

All soils, solids and sludges are reported on a dry weight basis unless otherwise noted in the sample comments.

S - Laboratory solvent, contamination is possible.

If there are any questions regarding this data, please call Phoenix Client Services at extension 200.
This report must not be reproduced except in full as defined by the attached chain of custody.

Phyllis Shiller, Laboratory Director
November 22, 2016
Reviewed and Released by: Ethan Lee, Project Manager

Environmental Laboratories, Inc.
587 East Middle Turnpike, P.O.Box 370, Manchester, CT 06045
Tel. (860) 645-1102 Fax (860) 645-0823

ACCREDITED IN ACCORDANCE WITH nelac NY # 11301

Analysis Report

November 22, 2016

FOR: Attn: Mr. Charles B. Sosik, P.G.
Environmental Business Consultants
1808 Middle Country Rd
Ridge NY 11961-2406

Sample Information		Custody Information		Date	Time
Matrix:	SOIL	Collected by:	TG	11/15/16	13:00
Location Code:	EBC	Received by:	LB	11/16/16	14:19
Rush Request:	72 Hour	Analyzed by:	see "By" below		
P.O.#:					

Laboratory Data

SDG ID: GBV85796
Phoenix ID: BV85798

Project ID: 260 WEST 126TH ST., NY
Client ID: SB6 (0-2)

Parameter	Result	RL/ PQL	LOD/ MDL	Units	Dilution	Date/Time	By	Reference	
Silver	ND	0.35	0.35	mg/Kg	1	11/18/16	TH	SW6010C	
Aluminum	3260	35	7.0	mg/Kg	10	11/18/16	TH	SW6010C	
Arsenic	3.05	0.70	0.70	mg/Kg	1	11/18/16	TH	SW6010C	
Barium	56.2	0.7	0.35	mg/Kg	1	11/18/16	TH	SW6010C	
Beryllium	0.57	0.28	0.14	mg/Kg	1	11/18/16	TH	SW6010C	
Calcium	5140	3.5	3.2	mg/Kg	1	11/18/16	TH	SW6010C	
Cadmium	0.62	0.35	0.35	mg/Kg	1	11/18/16	TH	SW6010C	
Cobalt	4.28	0.35	0.35	mg/Kg	1	11/18/16	TH	SW6010C	
Chromium	8.48	0.35	0.35	mg/Kg	1	11/18/16	LK	SW6010C	B
Copper	14.1	0.35	0.35	mg/kg	1	11/18/16	TH	SW6010C	
Iron	23800	35	35	mg/Kg	10	11/18/16	TH	SW6010C	
Mercury	0.45	0.03	0.02	mg/Kg	1	11/17/16	RS	SW7471B	
Potassium	800	7	2.7	mg/Kg	1	11/18/16	LK	SW6010C	
Magnesium	1450	3.5	3.5	mg/Kg	1	11/18/16	TH	SW6010C	
Manganese	179	3.5	3.5	mg/Kg	10	11/18/16	TH	SW6010C	
Sodium	189	7	3.0	mg/Kg	1	11/18/16	TH	SW6010C	
Nickel	9.77	0.35	0.35	mg/Kg	1	11/18/16	TH	SW6010C	
Lead	235	7.0	3.5	mg/Kg	10	11/18/16	TH	SW6010C	
Antimony	ND	1.8	1.8	mg/Kg	1	11/18/16	TH	SW6010C	
Selenium	ND	1.4	1.2	mg/Kg	1	11/18/16	LK	SW6010C	
Thallium	ND	1.4	1.4	mg/Kg	1	11/18/16	TH	SW6010C	
Vanadium	15.0	0.35	0.35	mg/Kg	1	11/18/16	TH	SW6010C	
Zinc	92.8	0.7	0.35	mg/Kg	1	11/18/16	TH	SW6010C	B
Percent Solid	96			%		11/16/16	W	SW846-%Solid	
Soil Extraction for PCB	Completed					11/16/16	BC/V	SW3545A	
Soil Extraction for Pest	Completed					11/16/16	BC/V	SW3545A	
Soil Extraction for SVOA	Completed					11/16/16	BJ/CKV	SW3545A	
Mercury Digestion	Completed					11/17/16	W/W	SW7471B	

Ver 1

Project ID: 260 WEST 126TH ST., NY
Client ID: SB6 (0-2)

Phoenix I.D.: BV85798

Parameter	Result	RL/ PQL	LOD/ MDL	Units	Dilution	Date/Time	By	Reference
Total Metals Digest	Completed					11/16/16	X/AG	SW3050B
Field Extraction	Completed					11/15/16		SW5035A
Polychlorinated Biphenyls								
PCB-1016	ND	67	67	ug/Kg	2	11/17/16	AW	SW8082A
PCB-1221	ND	67	67	ug/Kg	2	11/17/16	AW	SW8082A
PCB-1232	ND	67	67	ug/Kg	2	11/17/16	AW	SW8082A
PCB-1242	ND	67	67	ug/Kg	2	11/17/16	AW	SW8082A
PCB-1248	ND	67	67	ug/Kg	2	11/17/16	AW	SW8082A
PCB-1254	ND	67	67	ug/Kg	2	11/17/16	AW	SW8082A
PCB-1260	ND	67	67	ug/Kg	2	11/17/16	AW	SW8082A
PCB-1262	ND	67	67	ug/Kg	2	11/17/16	AW	SW8082A
PCB-1268	ND	67	67	ug/Kg	2	11/17/16	AW	SW8082A
QA/QC Surrogates								
% DCBP	77			%	2	11/17/16	AW	40 - 140 %
% TCMX	73			%	2	11/17/16	AW	40 - 140 %
Pesticides - Soil								
4,4' -DDD	ND	2.0	2.0	ug/Kg	2	11/17/16	CE	SW8081B
4,4' -DDE	12	2.0	2.0	ug/Kg	2	11/17/16	CE	SW8081B
4,4' -DDT	3.9	2.0	2.0	ug/Kg	2	11/17/16	CE	SW8081B
a-BHC	ND	6.7	6.7	ug/Kg	2	11/17/16	CE	SW8081B
a-Chlordane	ND	3.4	3.4	ug/Kg	2	11/17/16	CE	SW8081B
Aldrin	ND	3.4	3.4	ug/Kg	2	11/17/16	CE	SW8081B
b-BHC	ND	6.7	6.7	ug/Kg	2	11/17/16	CE	SW8081B
Chlordane	ND	34	34	ug/Kg	2	11/17/16	CE	SW8081B
d-BHC	ND	6.7	6.7	ug/Kg	2	11/17/16	CE	SW8081B
Dieldrin	ND	3.4	3.4	ug/Kg	2	11/17/16	CE	SW8081B
Endosulfan I	ND	6.7	6.7	ug/Kg	2	11/17/16	CE	SW8081B
Endosulfan II	ND	6.7	6.7	ug/Kg	2	11/17/16	CE	SW8081B
Endosulfan sulfate	ND	6.7	6.7	ug/Kg	2	11/17/16	CE	SW8081B
Endrin	ND	6.7	6.7	ug/Kg	2	11/17/16	CE	SW8081B
Endrin aldehyde	ND	6.7	6.7	ug/Kg	2	11/17/16	CE	SW8081B
Endrin ketone	ND	6.7	6.7	ug/Kg	2	11/17/16	CE	SW8081B
g-BHC	ND	1.3	1.3	ug/Kg	2	11/17/16	CE	SW8081B
g-Chlordane	ND	3.4	3.4	ug/Kg	2	11/17/16	CE	SW8081B
Heptachlor	ND	6.7	6.7	ug/Kg	2	11/17/16	CE	SW8081B
Heptachlor epoxide	ND	6.7	6.7	ug/Kg	2	11/17/16	CE	SW8081B
Methoxychlor	ND	34	34	ug/Kg	2	11/17/16	CE	SW8081B
Toxaphene	ND	130	130	ug/Kg	2	11/17/16	CE	SW8081B
QA/QC Surrogates								
% DCBP	100			%	2	11/17/16	CE	40 - 140 %
% TCMX	61			%	2	11/17/16	CE	40 - 140 %
Volatiles								
1,1,1,2-Tetrachloroethane	ND	3.0	0.59	ug/Kg	1	11/17/16	JLI	SW8260C
1,1,1-Trichloroethane	ND	3.0	0.30	ug/Kg	1	11/17/16	JLI	SW8260C
1,1,2,2-Tetrachloroethane	ND	3.0	0.59	ug/Kg	1	11/17/16	JLI	SW8260C
1,1,2-Trichloroethane	ND	3.0	0.59	ug/Kg	1	11/17/16	JLI	SW8260C
1,1-Dichloroethane	ND	3.0	0.59	ug/Kg	1	11/17/16	JLI	SW8260C

Project ID: 260 WEST 126TH ST., NY
Client ID: SB6 (0-2)

Phoenix I.D.: BV85798

Parameter	Result		RL/ PQL	LOD/ MDL	Units	Dilution	Date/Time	By	Reference	
1,1-Dichloroethene	ND		3.0	0.30	ug/Kg	1	11/17/16	JLI	SW8260C	
1,1-Dichloropropene	ND		3.0	0.30	ug/Kg	1	11/17/16	JLI	SW8260C	
1,2,3-Trichlorobenzene	ND		3.0	0.59	ug/Kg	1	11/17/16	JLI	SW8260C	
1,2,3-Trichloropropane	ND		3.0	0.30	ug/Kg	1	11/17/16	JLI	SW8260C	
1,2,4-Trichlorobenzene	ND		3.0	0.59	ug/Kg	1	11/17/16	JLI	SW8260C	
1,2,4-Trimethylbenzene	ND		3.0	0.30	ug/Kg	1	11/17/16	JLI	SW8260C	
1,2-Dibromo-3-chloropropane	ND		3.0	0.59	ug/Kg	1	11/17/16	JLI	SW8260C	
1,2-Dibromoethane	ND		3.0	0.30	ug/Kg	1	11/17/16	JLI	SW8260C	
1,2-Dichlorobenzene	ND		3.0	0.30	ug/Kg	1	11/17/16	JLI	SW8260C	
1,2-Dichloroethane	ND		3.0	0.30	ug/Kg	1	11/17/16	JLI	SW8260C	
1,2-Dichloropropane	ND		3.0	0.59	ug/Kg	1	11/17/16	JLI	SW8260C	
1,3,5-Trimethylbenzene	ND		3.0	0.30	ug/Kg	1	11/17/16	JLI	SW8260C	
1,3-Dichlorobenzene	ND		3.0	0.30	ug/Kg	1	11/17/16	JLI	SW8260C	
1,3-Dichloropropane	ND		3.0	0.59	ug/Kg	1	11/17/16	JLI	SW8260C	
1,4-Dichlorobenzene	ND		3.0	0.30	ug/Kg	1	11/17/16	JLI	SW8260C	
2,2-Dichloropropane	ND		3.0	0.30	ug/Kg	1	11/17/16	JLI	SW8260C	
2-Chlorotoluene	ND		3.0	0.59	ug/Kg	1	11/17/16	JLI	SW8260C	
2-Hexanone	ND		15	3.0	ug/Kg	1	11/17/16	JLI	SW8260C	
2-Isopropyltoluene	ND		3.0	0.30	ug/Kg	1	11/17/16	JLI	SW8260C	1
4-Chlorotoluene	ND		3.0	0.30	ug/Kg	1	11/17/16	JLI	SW8260C	
4-Methyl-2-pentanone	ND		15	3.0	ug/Kg	1	11/17/16	JLI	SW8260C	
Acetone	15	S	15	3.0	ug/Kg	1	11/17/16	JLI	SW8260C	
Acrylonitrile	ND		5.9	0.59	ug/Kg	1	11/17/16	JLI	SW8260C	
Benzene	ND		3.0	0.30	ug/Kg	1	11/17/16	JLI	SW8260C	
Bromobenzene	ND		3.0	0.30	ug/Kg	1	11/17/16	JLI	SW8260C	
Bromochloromethane	ND		3.0	0.30	ug/Kg	1	11/17/16	JLI	SW8260C	
Bromodichloromethane	ND		3.0	0.59	ug/Kg	1	11/17/16	JLI	SW8260C	
Bromoform	ND		3.0	0.59	ug/Kg	1	11/17/16	JLI	SW8260C	
Bromomethane	ND		3.0	1.2	ug/Kg	1	11/17/16	JLI	SW8260C	
Carbon Disulfide	ND		3.0	0.59	ug/Kg	1	11/17/16	JLI	SW8260C	
Carbon tetrachloride	ND		3.0	0.59	ug/Kg	1	11/17/16	JLI	SW8260C	
Chlorobenzene	ND		3.0	0.30	ug/Kg	1	11/17/16	JLI	SW8260C	
Chloroethane	ND		3.0	0.30	ug/Kg	1	11/17/16	JLI	SW8260C	
Chloroform	ND		3.0	0.30	ug/Kg	1	11/17/16	JLI	SW8260C	
Chloromethane	ND		3.0	0.59	ug/Kg	1	11/17/16	JLI	SW8260C	
cis-1,2-Dichloroethene	ND		3.0	0.30	ug/Kg	1	11/17/16	JLI	SW8260C	
cis-1,3-Dichloropropene	ND		3.0	0.30	ug/Kg	1	11/17/16	JLI	SW8260C	
Dibromochloromethane	ND		3.0	0.59	ug/Kg	1	11/17/16	JLI	SW8260C	
Dibromomethane	ND		3.0	0.59	ug/Kg	1	11/17/16	JLI	SW8260C	
Dichlorodifluoromethane	ND		3.0	0.30	ug/Kg	1	11/17/16	JLI	SW8260C	
Ethylbenzene	ND		3.0	0.30	ug/Kg	1	11/17/16	JLI	SW8260C	
Hexachlorobutadiene	ND		3.0	0.30	ug/Kg	1	11/17/16	JLI	SW8260C	
Isopropylbenzene	ND		3.0	0.30	ug/Kg	1	11/17/16	JLI	SW8260C	
m&p-Xylene	ND		3.0	0.59	ug/Kg	1	11/17/16	JLI	SW8260C	
Methyl Ethyl Ketone	ND		18	3.0	ug/Kg	1	11/17/16	JLI	SW8260C	
Methyl t-butyl ether (MTBE)	ND		5.9	0.59	ug/Kg	1	11/17/16	JLI	SW8260C	
Methylene chloride	ND		3.0	3.0	ug/Kg	1	11/17/16	JLI	SW8260C	
Naphthalene	ND		3.0	0.59	ug/Kg	1	11/17/16	JLI	SW8260C	
n-Butylbenzene	ND		3.0	0.30	ug/Kg	1	11/17/16	JLI	SW8260C	

Project ID: 260 WEST 126TH ST., NY
Client ID: SB6 (0-2)

Phoenix I.D.: BV85798

Parameter	Result	RL/ PQL	LOD/ MDL	Units	Dilution	Date/Time	By	Reference	
n-Propylbenzene	ND	3.0	0.59	ug/Kg	1	11/17/16	JLI	SW8260C	
o-Xylene	ND	3.0	0.59	ug/Kg	1	11/17/16	JLI	SW8260C	
p-Isopropyltoluene	ND	3.0	0.30	ug/Kg	1	11/17/16	JLI	SW8260C	
sec-Butylbenzene	ND	3.0	0.30	ug/Kg	1	11/17/16	JLI	SW8260C	
Styrene	ND	3.0	0.30	ug/Kg	1	11/17/16	JLI	SW8260C	
tert-Butylbenzene	ND	3.0	0.30	ug/Kg	1	11/17/16	JLI	SW8260C	
Tetrachloroethene	ND	3.0	0.59	ug/Kg	1	11/17/16	JLI	SW8260C	
Tetrahydrofuran (THF)	ND	5.9	1.5	ug/Kg	1	11/17/16	JLI	SW8260C	1
Toluene	ND	3.0	0.30	ug/Kg	1	11/17/16	JLI	SW8260C	
trans-1,2-Dichloroethene	ND	3.0	0.30	ug/Kg	1	11/17/16	JLI	SW8260C	
trans-1,3-Dichloropropene	ND	3.0	0.30	ug/Kg	1	11/17/16	JLI	SW8260C	
trans-1,4-dichloro-2-butene	ND	5.9	1.5	ug/Kg	1	11/17/16	JLI	SW8260C	
Trichloroethene	ND	3.0	0.30	ug/Kg	1	11/17/16	JLI	SW8260C	
Trichlorofluoromethane	ND	3.0	0.59	ug/Kg	1	11/17/16	JLI	SW8260C	
Trichlorotrifluoroethane	ND	3.0	0.30	ug/Kg	1	11/17/16	JLI	SW8260C	
Vinyl chloride	ND	3.0	0.30	ug/Kg	1	11/17/16	JLI	SW8260C	
QA/QC Surrogates									
% 1,2-dichlorobenzene-d4	101			%	1	11/17/16	JLI	70 - 130 %	
% Bromofluorobenzene	99			%	1	11/17/16	JLI	70 - 130 %	
% Dibromofluoromethane	68			%	1	11/17/16	JLI	70 - 130 %	3
% Toluene-d8	101			%	1	11/17/16	JLI	70 - 130 %	
1,4-dioxane									
1,4-dioxane	ND	45	24	ug/kg	1	11/17/16	JLI	SW8260C	
QA/QC Surrogates									
% 1,2-dichlorobenzene-d4	101			%	1	11/17/16	JLI	70 - 130 %	
% Bromofluorobenzene	99			%	1	11/17/16	JLI	70 - 130 %	
% Toluene-d8	101			%	1	11/17/16	JLI	70 - 130 %	
Volatiles									
1,1,1,2-Tetrachloroethane	ND	12	0.59	ug/Kg	1	11/17/16	JLI	SW8260C	
Acrolein	ND	12	1.5	ug/Kg	1	11/17/16	JLI	SW8260C	
Acrylonitrile	ND	12	0.30	ug/Kg	1	11/17/16	JLI	SW8260C	
Tert-butyl alcohol	ND	59	12	ug/Kg	1	11/17/16	JLI	SW8260C	
Semivolatiles									
1,2,4,5-Tetrachlorobenzene	ND	240	120	ug/Kg	1	11/17/16	DD	SW8270D	
1,2,4-Trichlorobenzene	ND	240	100	ug/Kg	1	11/17/16	DD	SW8270D	
1,2-Dichlorobenzene	ND	240	95	ug/Kg	1	11/17/16	DD	SW8270D	
1,2-Diphenylhydrazine	ND	240	110	ug/Kg	1	11/17/16	DD	SW8270D	
1,3-Dichlorobenzene	ND	240	100	ug/Kg	1	11/17/16	DD	SW8270D	
1,4-Dichlorobenzene	ND	240	100	ug/Kg	1	11/17/16	DD	SW8270D	
2,4,5-Trichlorophenol	ND	240	180	ug/Kg	1	11/17/16	DD	SW8270D	
2,4,6-Trichlorophenol	ND	170	110	ug/Kg	1	11/17/16	DD	SW8270D	
2,4-Dichlorophenol	ND	170	120	ug/Kg	1	11/17/16	DD	SW8270D	
2,4-Dimethylphenol	ND	240	84	ug/Kg	1	11/17/16	DD	SW8270D	
2,4-Dinitrophenol	ND	240	240	ug/Kg	1	11/17/16	DD	SW8270D	
2,4-Dinitrotoluene	ND	170	130	ug/Kg	1	11/17/16	DD	SW8270D	
2,6-Dinitrotoluene	ND	170	110	ug/Kg	1	11/17/16	DD	SW8270D	
2-Chloronaphthalene	ND	240	96	ug/Kg	1	11/17/16	DD	SW8270D	

Project ID: 260 WEST 126TH ST., NY
Client ID: SB6 (0-2)

Phoenix I.D.: BV85798

Parameter	Result		RL/ PQL	LOD/ MDL	Units	Dilution	Date/Time	By	Reference	
2-Chlorophenol	ND		240	96	ug/Kg	1	11/17/16	DD	SW8270D	
2-Methylnaphthalene	ND		240	100	ug/Kg	1	11/17/16	DD	SW8270D	
2-Methylphenol (o-cresol)	ND		240	160	ug/Kg	1	11/17/16	DD	SW8270D	
2-Nitroaniline	ND		240	240	ug/Kg	1	11/17/16	DD	SW8270D	
2-Nitrophenol	380		240	210	ug/Kg	1	11/17/16	DD	SW8270D	
3&4-Methylphenol (m&p-cresol)	ND		240	130	ug/Kg	1	11/17/16	DD	SW8270D	1
3,3'-Dichlorobenzidine	ND		170	160	ug/Kg	1	11/17/16	DD	SW8270D	
3-Nitroaniline	ND		340	670	ug/Kg	1	11/17/16	DD	SW8270D	
4,6-Dinitro-2-methylphenol	ND		200	67	ug/Kg	1	11/17/16	DD	SW8270D	
4-Bromophenyl phenyl ether	ND		240	99	ug/Kg	1	11/17/16	DD	SW8270D	
4-Chloro-3-methylphenol	ND		240	120	ug/Kg	1	11/17/16	DD	SW8270D	
4-Chloroaniline	ND		270	160	ug/Kg	1	11/17/16	DD	SW8270D	
4-Chlorophenyl phenyl ether	ND		240	110	ug/Kg	1	11/17/16	DD	SW8270D	
4-Nitroaniline	ND		340	110	ug/Kg	1	11/17/16	DD	SW8270D	
4-Nitrophenol	ND		340	150	ug/Kg	1	11/17/16	DD	SW8270D	
Acenaphthene	ND		240	100	ug/Kg	1	11/17/16	DD	SW8270D	
Acenaphthylene	ND		240	94	ug/Kg	1	11/17/16	DD	SW8270D	
Acetophenone	ND		240	110	ug/Kg	1	11/17/16	DD	SW8270D	
Aniline	ND		270	270	ug/Kg	1	11/17/16	DD	SW8270D	
Anthracene	ND		240	110	ug/Kg	1	11/17/16	DD	SW8270D	
Benz(a)anthracene	ND		240	110	ug/Kg	1	11/17/16	DD	SW8270D	
Benzidine	ND		340	200	ug/Kg	1	11/17/16	DD	SW8270D	
Benzo(a)pyrene	ND		170	110	ug/Kg	1	11/17/16	DD	SW8270D	
Benzo(b)fluoranthene	ND		240	120	ug/Kg	1	11/17/16	DD	SW8270D	
Benzo(ghi)perylene	ND		240	110	ug/Kg	1	11/17/16	DD	SW8270D	
Benzo(k)fluoranthene	ND		240	110	ug/Kg	1	11/17/16	DD	SW8270D	
Benzoic acid	ND		1700	670	ug/Kg	1	11/17/16	DD	SW8270D	1
Benzyl butyl phthalate	ND		240	87	ug/Kg	1	11/17/16	DD	SW8270D	
Bis(2-chloroethoxy)methane	ND		240	93	ug/Kg	1	11/17/16	DD	SW8270D	
Bis(2-chloroethyl)ether	ND		170	91	ug/Kg	1	11/17/16	DD	SW8270D	
Bis(2-chloroisopropyl)ether	ND		240	94	ug/Kg	1	11/17/16	DD	SW8270D	
Bis(2-ethylhexyl)phthalate	ND		240	97	ug/Kg	1	11/17/16	DD	SW8270D	
Carbazole	ND		170	130	ug/Kg	1	11/17/16	DD	SW8270D	
Chrysene	ND		240	110	ug/Kg	1	11/17/16	DD	SW8270D	
Dibenz(a,h)anthracene	ND		170	110	ug/Kg	1	11/17/16	DD	SW8270D	
Dibenzofuran	ND		240	98	ug/Kg	1	11/17/16	DD	SW8270D	
Diethyl phthalate	ND		240	110	ug/Kg	1	11/17/16	DD	SW8270D	
Dimethylphthalate	ND		240	100	ug/Kg	1	11/17/16	DD	SW8270D	
Di-n-butylphthalate	ND		240	90	ug/Kg	1	11/17/16	DD	SW8270D	
Di-n-octylphthalate	ND		240	87	ug/Kg	1	11/17/16	DD	SW8270D	
Fluoranthene	170	J	240	110	ug/Kg	1	11/17/16	DD	SW8270D	
Fluorene	ND		240	110	ug/Kg	1	11/17/16	DD	SW8270D	
Hexachlorobenzene	ND		170	98	ug/Kg	1	11/17/16	DD	SW8270D	
Hexachlorobutadiene	ND		240	120	ug/Kg	1	11/17/16	DD	SW8270D	
Hexachlorocyclopentadiene	ND		240	100	ug/Kg	1	11/17/16	DD	SW8270D	
Hexachloroethane	ND		170	100	ug/Kg	1	11/17/16	DD	SW8270D	
Indeno(1,2,3-cd)pyrene	ND		240	110	ug/Kg	1	11/17/16	DD	SW8270D	
Isophorone	ND		2300	2300	ug/Kg	1	11/17/16	DD	SW8270D	
Naphthalene	ND		240	97	ug/Kg	1	11/17/16	DD	SW8270D	

Project ID: 260 WEST 126TH ST., NY
Client ID: SB6 (0-2)

Phoenix I.D.: BV85798

Parameter	Result		RL/ PQL	LOD/ MDL	Units	Dilution	Date/Time	By	Reference
Nitrobenzene	ND		170	120	ug/Kg	1	11/17/16	DD	SW8270D
N-Nitrosodimethylamine	ND		240	95	ug/Kg	1	11/17/16	DD	SW8270D
N-Nitrosodi-n-propylamine	ND		170	110	ug/Kg	1	11/17/16	DD	SW8270D
N-Nitrosodiphenylamine	ND		240	130	ug/Kg	1	11/17/16	DD	SW8270D
Pentachloronitrobenzene	ND		240	130	ug/Kg	1	11/17/16	DD	SW8270D
Pentachlorophenol	ND		200	130	ug/Kg	1	11/17/16	DD	SW8270D
Phenanthrene	110	J	240	96	ug/Kg	1	11/17/16	DD	SW8270D
Phenol	ND		240	110	ug/Kg	1	11/17/16	DD	SW8270D
Pyrene	160	J	240	120	ug/Kg	1	11/17/16	DD	SW8270D
Pyridine	ND		240	83	ug/Kg	1	11/17/16	DD	SW8270D
QA/QC Surrogates									
% 2,4,6-Tribromophenol	55				%	1	11/17/16	DD	30 - 130 %
% 2-Fluorobiphenyl	70				%	1	11/17/16	DD	30 - 130 %
% 2-Fluorophenol	65				%	1	11/17/16	DD	30 - 130 %
% Nitrobenzene-d5	65				%	1	11/17/16	DD	30 - 130 %
% Phenol-d5	72				%	1	11/17/16	DD	30 - 130 %
% Terphenyl-d14	77				%	1	11/17/16	DD	30 - 130 %

1 = This parameter is not certified by NY NELAC for this matrix. NY NELAC does not offer certification for all parameters at this time.
3 = This parameter exceeds laboratory specified limits.
B = Present in blank, no bias suspected.

RL/PQL=Reporting/Practical Quantitation Level (Equivalent to NELAC LOQ, Limit of Quantitation) ND=Not Detected BRL=Below Reporting Level J=Estimated Below RL LOD=Limit of Detection MDL=Method Detection Limit1
QA/QC Surrogates: Surrogates are compounds (preceeded with a %) added by the lab to determine analysis efficiency. Surrogate results(%) listed in the report are not "detected" compounds.

Comments:

Per 1.4.6 of EPA method 8270D, 1,2-Diphenylhydrazine is unstable and readily converts to Azobenzene. Azobenzene is used for the calibration of 1,2-Diphenylhydrazine.

Please be advised that the NY 375 soil criteria for chromium are based on hexavalent chromium and trivalent chromium.


Volatile comment:

**Poor surrogate recovery was observed for volatiles due to matrix interference.

All soils, solids and sludges are reported on a dry weight basis unless otherwise noted in the sample comments.

S - Laboratory solvent, contamination is possible.

If there are any questions regarding this data, please call Phoenix Client Services at extension 200.
This report must not be reproduced except in full as defined by the attached chain of custody.

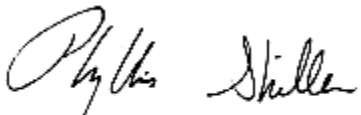

Phyllis Shiller, Laboratory Director
November 22, 2016
Reviewed and Released by: Ethan Lee, Project Manager

Environmental Laboratories, Inc.
587 East Middle Turnpike, P.O.Box 370, Manchester, CT 06045
Tel. (860) 645-1102 Fax (860) 645-0823

ACCREDITED IN ACCORDANCE WITH nelac NY # 11301

Analysis Report

November 22, 2016

FOR: Attn: Mr. Charles B. Sosik, P.G.
Environmental Business Consultants
1808 Middle Country Rd
Ridge NY 11961-2406

Sample Information		Custody Information		Date	Time
Matrix:	SOIL	Collected by:	TG	11/15/16	13:30
Location Code:	EBC	Received by:	LB	11/16/16	14:19
Rush Request:	72 Hour	Analyzed by:	see "By" below		
P.O.#:					

Laboratory Data

SDG ID: GBV85796
Phoenix ID: BV85799

Project ID: 260 WEST 126TH ST., NY
Client ID: SB6 (2-4)

Parameter	Result	RL/ PQL	LOD/ MDL	Units	Dilution	Date/Time	By	Reference	
Silver	ND	0.32	0.32	mg/Kg	1	11/18/16	TH	SW6010C	
Aluminum	10500	32	6.5	mg/Kg	10	11/18/16	TH	SW6010C	
Arsenic	2.26	0.65	0.65	mg/Kg	1	11/18/16	TH	SW6010C	
Barium	122	0.6	0.32	mg/Kg	1	11/18/16	TH	SW6010C	
Beryllium	0.38	0.26	0.13	mg/Kg	1	11/18/16	TH	SW6010C	
Calcium	10600	32	30	mg/Kg	10	11/18/16	TH	SW6010C	
Cadmium	ND	0.32	0.32	mg/Kg	1	11/18/16	TH	SW6010C	
Cobalt	12.5	0.32	0.32	mg/Kg	1	11/18/16	TH	SW6010C	
Chromium	26.9	0.32	0.32	mg/Kg	1	11/18/16	LK	SW6010C	B
Copper	32.5	0.32	0.32	mg/kg	1	11/18/16	TH	SW6010C	
Iron	18600	32	32	mg/Kg	10	11/18/16	TH	SW6010C	
Mercury	0.09	0.03	0.02	mg/Kg	1	11/17/16	RS	SW7471B	
Potassium	3080	6	2.5	mg/Kg	1	11/18/16	LK	SW6010C	
Magnesium	5820	32	32	mg/Kg	10	11/18/16	TH	SW6010C	
Manganese	403	3.2	3.2	mg/Kg	10	11/18/16	TH	SW6010C	
Sodium	286	6	2.8	mg/Kg	1	11/18/16	TH	SW6010C	
Nickel	30.0	0.32	0.32	mg/Kg	1	11/18/16	TH	SW6010C	
Lead	21.2	0.6	0.32	mg/Kg	1	11/18/16	TH	SW6010C	
Antimony	ND	1.6	1.6	mg/Kg	1	11/18/16	TH	SW6010C	
Selenium	ND	1.3	1.1	mg/Kg	1	11/18/16	LK	SW6010C	
Thallium	ND	1.3	1.3	mg/Kg	1	11/18/16	TH	SW6010C	
Vanadium	44.1	0.32	0.32	mg/Kg	1	11/18/16	TH	SW6010C	
Zinc	38.9	0.6	0.32	mg/Kg	1	11/18/16	TH	SW6010C	B
Percent Solid	94			%		11/16/16	W	SW846-%Solid	
Soil Extraction for PCB	Completed					11/16/16	BC/V	SW3545A	
Soil Extraction for Pest	Completed					11/16/16	BC/V	SW3545A	
Soil Extraction for SVOA	Completed					11/16/16	BJ/CKV	SW3545A	
Mercury Digestion	Completed					11/17/16	W/W	SW7471B	

Ver 1

Project ID: 260 WEST 126TH ST., NY
Client ID: SB6 (2-4)

Phoenix I.D.: BV85799

Parameter	Result	RL/ PQL	LOD/ MDL	Units	Dilution	Date/Time	By	Reference
Total Metals Digest	Completed					11/16/16	X/AG	SW3050B
Field Extraction	Completed					11/15/16		SW5035A
Polychlorinated Biphenyls								
PCB-1016	ND	69	69	ug/Kg	2	11/17/16	AW	SW8082A
PCB-1221	ND	69	69	ug/Kg	2	11/17/16	AW	SW8082A
PCB-1232	ND	69	69	ug/Kg	2	11/17/16	AW	SW8082A
PCB-1242	ND	69	69	ug/Kg	2	11/17/16	AW	SW8082A
PCB-1248	ND	69	69	ug/Kg	2	11/17/16	AW	SW8082A
PCB-1254	ND	69	69	ug/Kg	2	11/17/16	AW	SW8082A
PCB-1260	ND	69	69	ug/Kg	2	11/17/16	AW	SW8082A
PCB-1262	ND	69	69	ug/Kg	2	11/17/16	AW	SW8082A
PCB-1268	ND	69	69	ug/Kg	2	11/17/16	AW	SW8082A
QA/QC Surrogates								
% DCBP	82			%	2	11/17/16	AW	40 - 140 %
% TCMX	74			%	2	11/17/16	AW	40 - 140 %
Pesticides - Soil								
4,4' -DDD	ND	2.1	2.1	ug/Kg	2	11/17/16	CE	SW8081B
4,4' -DDE	3.8	2.1	2.1	ug/Kg	2	11/17/16	CE	SW8081B
4,4' -DDT	13	2.1	2.1	ug/Kg	2	11/17/16	CE	SW8081B
a-BHC	ND	6.9	6.9	ug/Kg	2	11/17/16	CE	SW8081B
a-Chlordane	ND	3.5	3.5	ug/Kg	2	11/17/16	CE	SW8081B
Aldrin	ND	3.5	3.5	ug/Kg	2	11/17/16	CE	SW8081B
b-BHC	ND	6.9	6.9	ug/Kg	2	11/17/16	CE	SW8081B
Chlordane	ND	35	35	ug/Kg	2	11/17/16	CE	SW8081B
d-BHC	ND	6.9	6.9	ug/Kg	2	11/17/16	CE	SW8081B
Dieldrin	ND	3.5	3.5	ug/Kg	2	11/17/16	CE	SW8081B
Endosulfan I	ND	6.9	6.9	ug/Kg	2	11/17/16	CE	SW8081B
Endosulfan II	ND	6.9	6.9	ug/Kg	2	11/17/16	CE	SW8081B
Endosulfan sulfate	ND	6.9	6.9	ug/Kg	2	11/17/16	CE	SW8081B
Endrin	ND	6.9	6.9	ug/Kg	2	11/17/16	CE	SW8081B
Endrin aldehyde	ND	6.9	6.9	ug/Kg	2	11/17/16	CE	SW8081B
Endrin ketone	ND	6.9	6.9	ug/Kg	2	11/17/16	CE	SW8081B
g-BHC	ND	1.4	1.4	ug/Kg	2	11/17/16	CE	SW8081B
g-Chlordane	ND	3.5	3.5	ug/Kg	2	11/17/16	CE	SW8081B
Heptachlor	ND	6.9	6.9	ug/Kg	2	11/17/16	CE	SW8081B
Heptachlor epoxide	ND	6.9	6.9	ug/Kg	2	11/17/16	CE	SW8081B
Methoxychlor	ND	35	35	ug/Kg	2	11/17/16	CE	SW8081B
Toxaphene	ND	140	140	ug/Kg	2	11/17/16	CE	SW8081B
QA/QC Surrogates								
% DCBP	80			%	2	11/17/16	CE	40 - 140 %
% TCMX	50			%	2	11/17/16	CE	40 - 140 %
Volatiles								
1,1,1,2-Tetrachloroethane	ND	3.6	0.72	ug/Kg	1	11/17/16	JLI	SW8260C
1,1,1-Trichloroethane	ND	3.6	0.36	ug/Kg	1	11/17/16	JLI	SW8260C
1,1,2,2-Tetrachloroethane	ND	3.6	0.72	ug/Kg	1	11/17/16	JLI	SW8260C
1,1,2-Trichloroethane	ND	3.6	0.72	ug/Kg	1	11/17/16	JLI	SW8260C
1,1-Dichloroethane	ND	3.6	0.72	ug/Kg	1	11/17/16	JLI	SW8260C

Project ID: 260 WEST 126TH ST., NY
Client ID: SB6 (2-4)

Phoenix I.D.: BV85799

Parameter	Result	RL/ PQL	LOD/ MDL	Units	Dilution	Date/Time	By	Reference	
1,1-Dichloroethene	ND	3.6	0.36	ug/Kg	1	11/17/16	JLI	SW8260C	
1,1-Dichloropropene	ND	3.6	0.36	ug/Kg	1	11/17/16	JLI	SW8260C	
1,2,3-Trichlorobenzene	ND	3.6	0.72	ug/Kg	1	11/17/16	JLI	SW8260C	
1,2,3-Trichloropropane	ND	3.6	0.36	ug/Kg	1	11/17/16	JLI	SW8260C	
1,2,4-Trichlorobenzene	ND	3.6	0.72	ug/Kg	1	11/17/16	JLI	SW8260C	
1,2,4-Trimethylbenzene	ND	3.6	0.36	ug/Kg	1	11/17/16	JLI	SW8260C	
1,2-Dibromo-3-chloropropane	ND	3.6	0.72	ug/Kg	1	11/17/16	JLI	SW8260C	
1,2-Dibromoethane	ND	3.6	0.36	ug/Kg	1	11/17/16	JLI	SW8260C	
1,2-Dichlorobenzene	ND	3.6	0.36	ug/Kg	1	11/17/16	JLI	SW8260C	
1,2-Dichloroethane	ND	3.6	0.36	ug/Kg	1	11/17/16	JLI	SW8260C	
1,2-Dichloropropane	ND	3.6	0.72	ug/Kg	1	11/17/16	JLI	SW8260C	
1,3,5-Trimethylbenzene	ND	3.6	0.36	ug/Kg	1	11/17/16	JLI	SW8260C	
1,3-Dichlorobenzene	ND	3.6	0.36	ug/Kg	1	11/17/16	JLI	SW8260C	
1,3-Dichloropropane	ND	3.6	0.72	ug/Kg	1	11/17/16	JLI	SW8260C	
1,4-Dichlorobenzene	ND	3.6	0.36	ug/Kg	1	11/17/16	JLI	SW8260C	
2,2-Dichloropropane	ND	3.6	0.36	ug/Kg	1	11/17/16	JLI	SW8260C	
2-Chlorotoluene	ND	3.6	0.72	ug/Kg	1	11/17/16	JLI	SW8260C	
2-Hexanone	ND	18	3.6	ug/Kg	1	11/17/16	JLI	SW8260C	
2-Isopropyltoluene	ND	3.6	0.36	ug/Kg	1	11/17/16	JLI	SW8260C	1
4-Chlorotoluene	ND	3.6	0.36	ug/Kg	1	11/17/16	JLI	SW8260C	
4-Methyl-2-pentanone	ND	18	3.6	ug/Kg	1	11/17/16	JLI	SW8260C	
Acetone	ND	18	3.6	ug/Kg	1	11/17/16	JLI	SW8260C	
Acrylonitrile	ND	7.2	0.72	ug/Kg	1	11/17/16	JLI	SW8260C	
Benzene	ND	3.6	0.36	ug/Kg	1	11/17/16	JLI	SW8260C	
Bromobenzene	ND	3.6	0.36	ug/Kg	1	11/17/16	JLI	SW8260C	
Bromochloromethane	ND	3.6	0.36	ug/Kg	1	11/17/16	JLI	SW8260C	
Bromodichloromethane	ND	3.6	0.72	ug/Kg	1	11/17/16	JLI	SW8260C	
Bromoform	ND	3.6	0.72	ug/Kg	1	11/17/16	JLI	SW8260C	
Bromomethane	ND	3.6	1.4	ug/Kg	1	11/17/16	JLI	SW8260C	
Carbon Disulfide	ND	3.6	0.72	ug/Kg	1	11/17/16	JLI	SW8260C	
Carbon tetrachloride	ND	3.6	0.72	ug/Kg	1	11/17/16	JLI	SW8260C	
Chlorobenzene	ND	3.6	0.36	ug/Kg	1	11/17/16	JLI	SW8260C	
Chloroethane	ND	3.6	0.36	ug/Kg	1	11/17/16	JLI	SW8260C	
Chloroform	ND	3.6	0.36	ug/Kg	1	11/17/16	JLI	SW8260C	
Chloromethane	ND	3.6	0.72	ug/Kg	1	11/17/16	JLI	SW8260C	
cis-1,2-Dichloroethene	ND	3.6	0.36	ug/Kg	1	11/17/16	JLI	SW8260C	
cis-1,3-Dichloropropene	ND	3.6	0.36	ug/Kg	1	11/17/16	JLI	SW8260C	
Dibromochloromethane	ND	3.6	0.72	ug/Kg	1	11/17/16	JLI	SW8260C	
Dibromomethane	ND	3.6	0.72	ug/Kg	1	11/17/16	JLI	SW8260C	
Dichlorodifluoromethane	ND	3.6	0.36	ug/Kg	1	11/17/16	JLI	SW8260C	
Ethylbenzene	ND	3.6	0.36	ug/Kg	1	11/17/16	JLI	SW8260C	
Hexachlorobutadiene	ND	3.6	0.36	ug/Kg	1	11/17/16	JLI	SW8260C	
Isopropylbenzene	ND	3.6	0.36	ug/Kg	1	11/17/16	JLI	SW8260C	
m&p-Xylene	ND	3.6	0.72	ug/Kg	1	11/17/16	JLI	SW8260C	
Methyl Ethyl Ketone	ND	22	3.6	ug/Kg	1	11/17/16	JLI	SW8260C	
Methyl t-butyl ether (MTBE)	ND	7.2	0.72	ug/Kg	1	11/17/16	JLI	SW8260C	
Methylene chloride	ND	3.6	3.6	ug/Kg	1	11/17/16	JLI	SW8260C	
Naphthalene	ND	3.6	0.72	ug/Kg	1	11/17/16	JLI	SW8260C	
n-Butylbenzene	ND	3.6	0.36	ug/Kg	1	11/17/16	JLI	SW8260C	

Project ID: 260 WEST 126TH ST., NY
Client ID: SB6 (2-4)

Phoenix I.D.: BV85799

Parameter	Result	RL/ PQL	LOD/ MDL	Units	Dilution	Date/Time	By	Reference	
n-Propylbenzene	ND	3.6	0.72	ug/Kg	1	11/17/16	JLI	SW8260C	
o-Xylene	ND	3.6	0.72	ug/Kg	1	11/17/16	JLI	SW8260C	
p-Isopropyltoluene	ND	3.6	0.36	ug/Kg	1	11/17/16	JLI	SW8260C	
sec-Butylbenzene	ND	3.6	0.36	ug/Kg	1	11/17/16	JLI	SW8260C	
Styrene	ND	3.6	0.36	ug/Kg	1	11/17/16	JLI	SW8260C	
tert-Butylbenzene	ND	3.6	0.36	ug/Kg	1	11/17/16	JLI	SW8260C	
Tetrachloroethene	ND	3.6	0.72	ug/Kg	1	11/17/16	JLI	SW8260C	
Tetrahydrofuran (THF)	ND	7.2	1.8	ug/Kg	1	11/17/16	JLI	SW8260C	1
Toluene	ND	3.6	0.36	ug/Kg	1	11/17/16	JLI	SW8260C	
trans-1,2-Dichloroethene	ND	3.6	0.36	ug/Kg	1	11/17/16	JLI	SW8260C	
trans-1,3-Dichloropropene	ND	3.6	0.36	ug/Kg	1	11/17/16	JLI	SW8260C	
trans-1,4-dichloro-2-butene	ND	7.2	1.8	ug/Kg	1	11/17/16	JLI	SW8260C	
Trichloroethene	ND	3.6	0.36	ug/Kg	1	11/17/16	JLI	SW8260C	
Trichlorofluoromethane	ND	3.6	0.72	ug/Kg	1	11/17/16	JLI	SW8260C	
Trichlorotrifluoroethane	ND	3.6	0.36	ug/Kg	1	11/17/16	JLI	SW8260C	
Vinyl chloride	ND	3.6	0.36	ug/Kg	1	11/17/16	JLI	SW8260C	
QA/QC Surrogates									
% 1,2-dichlorobenzene-d4	100			%	1	11/17/16	JLI	70 - 130 %	
% Bromofluorobenzene	98			%	1	11/17/16	JLI	70 - 130 %	
% Dibromofluoromethane	96			%	1	11/17/16	JLI	70 - 130 %	
% Toluene-d8	100			%	1	11/17/16	JLI	70 - 130 %	
1,4-dioxane									
1,4-dioxane	ND	54	29	ug/kg	1	11/17/16	JLI	SW8260C	
QA/QC Surrogates									
% 1,2-dichlorobenzene-d4	100			%	1	11/17/16	JLI	70 - 130 %	
% Bromofluorobenzene	98			%	1	11/17/16	JLI	70 - 130 %	
% Toluene-d8	100			%	1	11/17/16	JLI	70 - 130 %	
Volatiles									
1,1,1,2-Tetrachloroethane	ND	14	0.72	ug/Kg	1	11/17/16	JLI	SW8260C	
Acrolein	ND	14	1.8	ug/Kg	1	11/17/16	JLI	SW8260C	
Acrylonitrile	ND	14	0.36	ug/Kg	1	11/17/16	JLI	SW8260C	
Tert-butyl alcohol	ND	72	14	ug/Kg	1	11/17/16	JLI	SW8260C	
Semivolatiles									
1,2,4,5-Tetrachlorobenzene	ND	240	120	ug/Kg	1	11/16/16	DD	SW8270D	
1,2,4-Trichlorobenzene	ND	240	110	ug/Kg	1	11/16/16	DD	SW8270D	
1,2-Dichlorobenzene	ND	240	98	ug/Kg	1	11/16/16	DD	SW8270D	
1,2-Diphenylhydrazine	ND	240	110	ug/Kg	1	11/16/16	DD	SW8270D	
1,3-Dichlorobenzene	ND	240	100	ug/Kg	1	11/16/16	DD	SW8270D	
1,4-Dichlorobenzene	ND	240	100	ug/Kg	1	11/16/16	DD	SW8270D	
2,4,5-Trichlorophenol	ND	240	190	ug/Kg	1	11/16/16	DD	SW8270D	
2,4,6-Trichlorophenol	ND	170	110	ug/Kg	1	11/16/16	DD	SW8270D	
2,4-Dichlorophenol	ND	170	120	ug/Kg	1	11/16/16	DD	SW8270D	
2,4-Dimethylphenol	ND	240	87	ug/Kg	1	11/16/16	DD	SW8270D	
2,4-Dinitrophenol	ND	240	240	ug/Kg	1	11/16/16	DD	SW8270D	
2,4-Dinitrotoluene	ND	170	140	ug/Kg	1	11/16/16	DD	SW8270D	
2,6-Dinitrotoluene	ND	170	110	ug/Kg	1	11/16/16	DD	SW8270D	
2-Chloronaphthalene	ND	240	99	ug/Kg	1	11/16/16	DD	SW8270D	

Project ID: 260 WEST 126TH ST., NY
Client ID: SB6 (2-4)

Phoenix I.D.: BV85799

Parameter	Result	RL/ PQL	LOD/ MDL	Units	Dilution	Date/Time	By	Reference	
2-Chlorophenol	ND	240	99	ug/Kg	1	11/16/16	DD	SW8270D	
2-Methylnaphthalene	ND	240	100	ug/Kg	1	11/16/16	DD	SW8270D	
2-Methylphenol (o-cresol)	ND	240	160	ug/Kg	1	11/16/16	DD	SW8270D	
2-Nitroaniline	ND	240	240	ug/Kg	1	11/16/16	DD	SW8270D	
2-Nitrophenol	ND	240	220	ug/Kg	1	11/16/16	DD	SW8270D	
3&4-Methylphenol (m&p-cresol)	ND	240	140	ug/Kg	1	11/16/16	DD	SW8270D	1
3,3'-Dichlorobenzidine	ND	170	160	ug/Kg	1	11/16/16	DD	SW8270D	
3-Nitroaniline	ND	350	700	ug/Kg	1	11/16/16	DD	SW8270D	
4,6-Dinitro-2-methylphenol	ND	210	70	ug/Kg	1	11/16/16	DD	SW8270D	
4-Bromophenyl phenyl ether	ND	240	100	ug/Kg	1	11/16/16	DD	SW8270D	
4-Chloro-3-methylphenol	ND	240	120	ug/Kg	1	11/16/16	DD	SW8270D	
4-Chloroaniline	ND	280	160	ug/Kg	1	11/16/16	DD	SW8270D	
4-Chlorophenyl phenyl ether	ND	240	120	ug/Kg	1	11/16/16	DD	SW8270D	
4-Nitroaniline	ND	350	120	ug/Kg	1	11/16/16	DD	SW8270D	
4-Nitrophenol	ND	350	160	ug/Kg	1	11/16/16	DD	SW8270D	
Acenaphthene	ND	240	110	ug/Kg	1	11/16/16	DD	SW8270D	
Acenaphthylene	ND	240	98	ug/Kg	1	11/16/16	DD	SW8270D	
Acetophenone	ND	240	110	ug/Kg	1	11/16/16	DD	SW8270D	
Aniline	ND	280	280	ug/Kg	1	11/16/16	DD	SW8270D	
Anthracene	ND	240	110	ug/Kg	1	11/16/16	DD	SW8270D	
Benz(a)anthracene	ND	240	120	ug/Kg	1	11/16/16	DD	SW8270D	
Benzidine	ND	350	210	ug/Kg	1	11/16/16	DD	SW8270D	
Benzo(a)pyrene	ND	170	110	ug/Kg	1	11/16/16	DD	SW8270D	
Benzo(b)fluoranthene	ND	240	120	ug/Kg	1	11/16/16	DD	SW8270D	
Benzo(ghi)perylene	ND	240	110	ug/Kg	1	11/16/16	DD	SW8270D	
Benzo(k)fluoranthene	ND	240	120	ug/Kg	1	11/16/16	DD	SW8270D	
Benzoic acid	ND	1700	700	ug/Kg	1	11/16/16	DD	SW8270D	1
Benzyl butyl phthalate	ND	240	90	ug/Kg	1	11/16/16	DD	SW8270D	
Bis(2-chloroethoxy)methane	ND	240	96	ug/Kg	1	11/16/16	DD	SW8270D	
Bis(2-chloroethyl)ether	ND	170	94	ug/Kg	1	11/16/16	DD	SW8270D	
Bis(2-chloroisopropyl)ether	ND	240	97	ug/Kg	1	11/16/16	DD	SW8270D	
Bis(2-ethylhexyl)phthalate	ND	240	100	ug/Kg	1	11/16/16	DD	SW8270D	
Carbazole	ND	170	140	ug/Kg	1	11/16/16	DD	SW8270D	
Chrysene	ND	240	120	ug/Kg	1	11/16/16	DD	SW8270D	
Dibenz(a,h)anthracene	ND	170	110	ug/Kg	1	11/16/16	DD	SW8270D	
Dibenzofuran	ND	240	100	ug/Kg	1	11/16/16	DD	SW8270D	
Diethyl phthalate	ND	240	110	ug/Kg	1	11/16/16	DD	SW8270D	
Dimethylphthalate	ND	240	110	ug/Kg	1	11/16/16	DD	SW8270D	
Di-n-butylphthalate	ND	240	93	ug/Kg	1	11/16/16	DD	SW8270D	
Di-n-octylphthalate	ND	240	90	ug/Kg	1	11/16/16	DD	SW8270D	
Fluoranthene	ND	240	110	ug/Kg	1	11/16/16	DD	SW8270D	
Fluorene	ND	240	120	ug/Kg	1	11/16/16	DD	SW8270D	
Hexachlorobenzene	ND	170	100	ug/Kg	1	11/16/16	DD	SW8270D	
Hexachlorobutadiene	ND	240	130	ug/Kg	1	11/16/16	DD	SW8270D	
Hexachlorocyclopentadiene	ND	240	110	ug/Kg	1	11/16/16	DD	SW8270D	
Hexachloroethane	ND	170	100	ug/Kg	1	11/16/16	DD	SW8270D	
Indeno(1,2,3-cd)pyrene	ND	240	120	ug/Kg	1	11/16/16	DD	SW8270D	
Isophorone	ND	170	98	ug/Kg	1	11/16/16	DD	SW8270D	
Naphthalene	ND	240	100	ug/Kg	1	11/16/16	DD	SW8270D	

Project ID: 260 WEST 126TH ST., NY
Client ID: SB6 (2-4)

Phoenix I.D.: BV85799

Parameter	Result	RL/ PQL	LOD/ MDL	Units	Dilution	Date/Time	By	Reference
Nitrobenzene	ND	170	120	ug/Kg	1	11/16/16	DD	SW8270D
N-Nitrosodimethylamine	ND	240	98	ug/Kg	1	11/16/16	DD	SW8270D
N-Nitrosodi-n-propylamine	ND	170	110	ug/Kg	1	11/16/16	DD	SW8270D
N-Nitrosodiphenylamine	ND	240	130	ug/Kg	1	11/16/16	DD	SW8270D
Pentachloronitrobenzene	ND	240	130	ug/Kg	1	11/16/16	DD	SW8270D
Pentachlorophenol	ND	210	130	ug/Kg	1	11/16/16	DD	SW8270D
Phenanthrene	ND	240	100	ug/Kg	1	11/16/16	DD	SW8270D
Phenol	ND	240	110	ug/Kg	1	11/16/16	DD	SW8270D
Pyrene	ND	240	120	ug/Kg	1	11/16/16	DD	SW8270D
Pyridine	ND	240	86	ug/Kg	1	11/16/16	DD	SW8270D
QA/QC Surrogates								
% 2,4,6-Tribromophenol	57			%	1	11/16/16	DD	30 - 130 %
% 2-Fluorobiphenyl	54			%	1	11/16/16	DD	30 - 130 %
% 2-Fluorophenol	56			%	1	11/16/16	DD	30 - 130 %
% Nitrobenzene-d5	54			%	1	11/16/16	DD	30 - 130 %
% Phenol-d5	61			%	1	11/16/16	DD	30 - 130 %
% Terphenyl-d14	65			%	1	11/16/16	DD	30 - 130 %

1 = This parameter is not certified by NY NELAC for this matrix. NY NELAC does not offer certification for all parameters at this time.
B = Present in blank, no bias suspected.

RL/PQL=Reporting/Practical Quantitation Level (Equivalent to NELAC LOQ, Limit of Quantitation) ND=Not Detected BRL=Below Reporting Level LOD=Limit of Detection MDL=Method Detection Limit1
QA/QC Surrogates: Surrogates are compounds (preceeded with a %) added by the lab to determine analysis efficiency. Surrogate results(%) listed in the report are not "detected" compounds.

Comments:

Per 1.4.6 of EPA method 8270D, 1,2-Diphenylhydrazine is unstable and readily converts to Azobenzene. Azobenzene is used for the calibration of 1,2-Diphenylhydrazine.

Please be advised that the NY 375 soil criteria for chromium are based on hexavalent chromium and trivalent chromium.

All soils, solids and sludges are reported on a dry weight basis unless otherwise noted in the sample comments.

If there are any questions regarding this data, please call Phoenix Client Services at extension 200.
This report must not be reproduced except in full as defined by the attached chain of custody.

Phyllis Shiller, Laboratory Director
November 22, 2016
Reviewed and Released by: Ethan Lee, Project Manager

Environmental Laboratories, Inc.
587 East Middle Turnpike, P.O.Box 370, Manchester, CT 06045
Tel. (860) 645-1102 Fax (860) 645-0823

ACCREDITED IN ACCORDANCE WITH nelac NY # 11301

Analysis Report

November 22, 2016

FOR: Attn: Mr. Charles B. Sosik, P.G.
Environmental Business Consultants
1808 Middle Country Rd
Ridge NY 11961-2406

Sample Information		Custody Information		Date	Time
Matrix:	SOIL	Collected by:	TG	11/15/16	
Location Code:	EBC	Received by:	LB	11/16/16	14:19
Rush Request:	72 Hour	Analyzed by:	see "By" below		
P.O.#:					

Laboratory Data

SDG ID: GBV85796
Phoenix ID: BV85800

Project ID: 260 WEST 126TH ST., NY
Client ID: SOIL DUPLICATE

Parameter	Result	RL/ PQL	LOD/ MDL	Units	Dilution	Date/Time	By	Reference	
Silver	ND	0.38	0.38	mg/Kg	1	11/18/16	TH	SW6010C	
Aluminum	4910	38	7.5	mg/Kg	10	11/18/16	TH	SW6010C	
Arsenic	1.68	0.75	0.75	mg/Kg	1	11/18/16	TH	SW6010C	
Barium	42.2	0.8	0.38	mg/Kg	1	11/18/16	TH	SW6010C	
Beryllium	0.31	0.30	0.15	mg/Kg	1	11/18/16	TH	SW6010C	
Calcium	9560	3.8	3.5	mg/Kg	1	11/18/16	TH	SW6010C	
Cadmium	ND	0.38	0.38	mg/Kg	1	11/18/16	TH	SW6010C	
Cobalt	5.75	0.38	0.38	mg/Kg	1	11/18/16	TH	SW6010C	
Chromium	14.4	0.38	0.38	mg/Kg	1	11/18/16	LK	SW6010C	B
Copper	16.7	0.38	0.38	mg/kg	1	11/18/16	TH	SW6010C	
Iron	9460	38	38	mg/Kg	10	11/18/16	TH	SW6010C	
Mercury	ND	0.02	0.02	mg/Kg	1	11/17/16	RS	SW7471B	
Potassium	979	8	2.9	mg/Kg	1	11/18/16	LK	SW6010C	
Magnesium	2920	3.8	3.8	mg/Kg	1	11/18/16	TH	SW6010C	
Manganese	350	3.8	3.8	mg/Kg	10	11/18/16	TH	SW6010C	
Sodium	417	8	3.2	mg/Kg	1	11/18/16	TH	SW6010C	
Nickel	16.7	0.38	0.38	mg/Kg	1	11/18/16	TH	SW6010C	
Lead	33.6	0.8	0.38	mg/Kg	1	11/18/16	TH	SW6010C	
Antimony	ND	1.9	1.9	mg/Kg	1	11/18/16	TH	SW6010C	
Selenium	ND	1.5	1.3	mg/Kg	1	11/18/16	TH	SW6010C	
Thallium	ND	1.5	1.5	mg/Kg	1	11/18/16	TH	SW6010C	
Vanadium	17.6	0.38	0.38	mg/Kg	1	11/18/16	TH	SW6010C	
Zinc	20.9	0.8	0.38	mg/Kg	1	11/18/16	TH	SW6010C	B
Percent Solid	95			%		11/16/16	W	SW846-%Solid	
Soil Extraction for PCB	Completed					11/16/16	BC/V	SW3545A	
Soil Extraction for Pest	Completed					11/16/16	BC/V	SW3545A	
Soil Extraction for SVOA	Completed					11/16/16	BJ/CKV	SW3545A	
Mercury Digestion	Completed					11/17/16	W/W	SW7471B	

Ver 1

Project ID: 260 WEST 126TH ST., NY
Client ID: SOIL DUPLICATE

Phoenix I.D.: BV85800

Parameter	Result	RL/ PQL	LOD/ MDL	Units	Dilution	Date/Time	By	Reference
Total Metals Digest	Completed					11/16/16	X/AG	SW3050B
Field Extraction	Completed					11/15/16		SW5035A
Polychlorinated Biphenyls								
PCB-1016	ND	70	70	ug/Kg	2	11/17/16	AW	SW8082A
PCB-1221	ND	70	70	ug/Kg	2	11/17/16	AW	SW8082A
PCB-1232	ND	70	70	ug/Kg	2	11/17/16	AW	SW8082A
PCB-1242	ND	70	70	ug/Kg	2	11/17/16	AW	SW8082A
PCB-1248	ND	70	70	ug/Kg	2	11/17/16	AW	SW8082A
PCB-1254	ND	70	70	ug/Kg	2	11/17/16	AW	SW8082A
PCB-1260	ND	70	70	ug/Kg	2	11/17/16	AW	SW8082A
PCB-1262	ND	70	70	ug/Kg	2	11/17/16	AW	SW8082A
PCB-1268	ND	70	70	ug/Kg	2	11/17/16	AW	SW8082A
QA/QC Surrogates								
% DCBP	70			%	2	11/17/16	AW	40 - 140 %
% TCMX	68			%	2	11/17/16	AW	40 - 140 %
Pesticides - Soil								
4,4' -DDD	ND	2.1	2.1	ug/Kg	2	11/17/16	CE	SW8081B
4,4' -DDE	ND	2.1	2.1	ug/Kg	2	11/17/16	CE	SW8081B
4,4' -DDT	4.6	2.1	2.1	ug/Kg	2	11/17/16	CE	SW8081B
a-BHC	ND	7.0	7.0	ug/Kg	2	11/17/16	CE	SW8081B
a-Chlordane	ND	3.5	3.5	ug/Kg	2	11/17/16	CE	SW8081B
Aldrin	ND	3.5	3.5	ug/Kg	2	11/17/16	CE	SW8081B
b-BHC	ND	7.0	7.0	ug/Kg	2	11/17/16	CE	SW8081B
Chlordane	ND	35	35	ug/Kg	2	11/17/16	CE	SW8081B
d-BHC	ND	7.0	7.0	ug/Kg	2	11/17/16	CE	SW8081B
Dieldrin	ND	3.5	3.5	ug/Kg	2	11/17/16	CE	SW8081B
Endosulfan I	ND	7.0	7.0	ug/Kg	2	11/17/16	CE	SW8081B
Endosulfan II	ND	7.0	7.0	ug/Kg	2	11/17/16	CE	SW8081B
Endosulfan sulfate	ND	7.0	7.0	ug/Kg	2	11/17/16	CE	SW8081B
Endrin	ND	7.0	7.0	ug/Kg	2	11/17/16	CE	SW8081B
Endrin aldehyde	ND	7.0	7.0	ug/Kg	2	11/17/16	CE	SW8081B
Endrin ketone	ND	7.0	7.0	ug/Kg	2	11/17/16	CE	SW8081B
g-BHC	ND	1.4	1.4	ug/Kg	2	11/17/16	CE	SW8081B
g-Chlordane	ND	3.5	3.5	ug/Kg	2	11/17/16	CE	SW8081B
Heptachlor	ND	7.0	7.0	ug/Kg	2	11/17/16	CE	SW8081B
Heptachlor epoxide	ND	7.0	7.0	ug/Kg	2	11/17/16	CE	SW8081B
Methoxychlor	ND	35	35	ug/Kg	2	11/17/16	CE	SW8081B
Toxaphene	ND	140	140	ug/Kg	2	11/17/16	CE	SW8081B
QA/QC Surrogates								
% DCBP	84			%	2	11/17/16	CE	40 - 140 %
% TCMX	51			%	2	11/17/16	CE	40 - 140 %
Volatiles								
1,1,1,2-Tetrachloroethane	ND	3.9	0.79	ug/Kg	1	11/17/16	JLI	SW8260C
1,1,1-Trichloroethane	ND	3.9	0.39	ug/Kg	1	11/17/16	JLI	SW8260C
1,1,2,2-Tetrachloroethane	ND	3.9	0.79	ug/Kg	1	11/17/16	JLI	SW8260C
1,1,2-Trichloroethane	ND	3.9	0.79	ug/Kg	1	11/17/16	JLI	SW8260C
1,1-Dichloroethane	ND	3.9	0.79	ug/Kg	1	11/17/16	JLI	SW8260C

Project ID: 260 WEST 126TH ST., NY
Client ID: SOIL DUPLICATE

Phoenix I.D.: BV85800

Parameter	Result		RL/ PQL	LOD/ MDL	Units	Dilution	Date/Time	By	Reference	
1,1-Dichloroethene	ND		3.9	0.39	ug/Kg	1	11/17/16	JLI	SW8260C	
1,1-Dichloropropene	ND		3.9	0.39	ug/Kg	1	11/17/16	JLI	SW8260C	
1,2,3-Trichlorobenzene	ND		3.9	0.79	ug/Kg	1	11/17/16	JLI	SW8260C	
1,2,3-Trichloropropane	ND		3.9	0.39	ug/Kg	1	11/17/16	JLI	SW8260C	
1,2,4-Trichlorobenzene	ND		3.9	0.79	ug/Kg	1	11/17/16	JLI	SW8260C	
1,2,4-Trimethylbenzene	ND		3.9	0.39	ug/Kg	1	11/17/16	JLI	SW8260C	
1,2-Dibromo-3-chloropropane	ND		3.9	0.79	ug/Kg	1	11/17/16	JLI	SW8260C	
1,2-Dibromoethane	ND		3.9	0.39	ug/Kg	1	11/17/16	JLI	SW8260C	
1,2-Dichlorobenzene	ND		3.9	0.39	ug/Kg	1	11/17/16	JLI	SW8260C	
1,2-Dichloroethane	ND		3.9	0.39	ug/Kg	1	11/17/16	JLI	SW8260C	
1,2-Dichloropropane	ND		3.9	0.79	ug/Kg	1	11/17/16	JLI	SW8260C	
1,3,5-Trimethylbenzene	ND		3.9	0.39	ug/Kg	1	11/17/16	JLI	SW8260C	
1,3-Dichlorobenzene	ND		3.9	0.39	ug/Kg	1	11/17/16	JLI	SW8260C	
1,3-Dichloropropane	ND		3.9	0.79	ug/Kg	1	11/17/16	JLI	SW8260C	
1,4-Dichlorobenzene	ND		3.9	0.39	ug/Kg	1	11/17/16	JLI	SW8260C	
2,2-Dichloropropane	ND		3.9	0.39	ug/Kg	1	11/17/16	JLI	SW8260C	
2-Chlorotoluene	ND		3.9	0.79	ug/Kg	1	11/17/16	JLI	SW8260C	
2-Hexanone	ND		20	3.9	ug/Kg	1	11/17/16	JLI	SW8260C	
2-Isopropyltoluene	ND		3.9	0.39	ug/Kg	1	11/17/16	JLI	SW8260C	1
4-Chlorotoluene	ND		3.9	0.39	ug/Kg	1	11/17/16	JLI	SW8260C	
4-Methyl-2-pentanone	ND		20	3.9	ug/Kg	1	11/17/16	JLI	SW8260C	
Acetone	13	JS	20	3.9	ug/Kg	1	11/17/16	JLI	SW8260C	
Acrylonitrile	ND		7.9	0.79	ug/Kg	1	11/17/16	JLI	SW8260C	
Benzene	ND		3.9	0.39	ug/Kg	1	11/17/16	JLI	SW8260C	
Bromobenzene	ND		3.9	0.39	ug/Kg	1	11/17/16	JLI	SW8260C	
Bromochloromethane	ND		3.9	0.39	ug/Kg	1	11/17/16	JLI	SW8260C	
Bromodichloromethane	ND		3.9	0.79	ug/Kg	1	11/17/16	JLI	SW8260C	
Bromoform	ND		3.9	0.79	ug/Kg	1	11/17/16	JLI	SW8260C	
Bromomethane	ND		3.9	1.6	ug/Kg	1	11/17/16	JLI	SW8260C	
Carbon Disulfide	ND		3.9	0.79	ug/Kg	1	11/17/16	JLI	SW8260C	
Carbon tetrachloride	ND		3.9	0.79	ug/Kg	1	11/17/16	JLI	SW8260C	
Chlorobenzene	ND		3.9	0.39	ug/Kg	1	11/17/16	JLI	SW8260C	
Chloroethane	ND		3.9	0.39	ug/Kg	1	11/17/16	JLI	SW8260C	
Chloroform	ND		3.9	0.39	ug/Kg	1	11/17/16	JLI	SW8260C	
Chloromethane	ND		3.9	0.79	ug/Kg	1	11/17/16	JLI	SW8260C	
cis-1,2-Dichloroethene	ND		3.9	0.39	ug/Kg	1	11/17/16	JLI	SW8260C	
cis-1,3-Dichloropropene	ND		3.9	0.39	ug/Kg	1	11/17/16	JLI	SW8260C	
Dibromochloromethane	ND		3.9	0.79	ug/Kg	1	11/17/16	JLI	SW8260C	
Dibromomethane	ND		3.9	0.79	ug/Kg	1	11/17/16	JLI	SW8260C	
Dichlorodifluoromethane	ND		3.9	0.39	ug/Kg	1	11/17/16	JLI	SW8260C	
Ethylbenzene	ND		3.9	0.39	ug/Kg	1	11/17/16	JLI	SW8260C	
Hexachlorobutadiene	ND		3.9	0.39	ug/Kg	1	11/17/16	JLI	SW8260C	
Isopropylbenzene	ND		3.9	0.39	ug/Kg	1	11/17/16	JLI	SW8260C	
m&p-Xylene	ND		3.9	0.79	ug/Kg	1	11/17/16	JLI	SW8260C	
Methyl Ethyl Ketone	ND		24	3.9	ug/Kg	1	11/17/16	JLI	SW8260C	
Methyl t-butyl ether (MTBE)	ND		7.9	0.79	ug/Kg	1	11/17/16	JLI	SW8260C	
Methylene chloride	ND		3.9	3.9	ug/Kg	1	11/17/16	JLI	SW8260C	
Naphthalene	ND		3.9	0.79	ug/Kg	1	11/17/16	JLI	SW8260C	
n-Butylbenzene	ND		3.9	0.39	ug/Kg	1	11/17/16	JLI	SW8260C	

Project ID: 260 WEST 126TH ST., NY
Client ID: SOIL DUPLICATE

Phoenix I.D.: BV85800

Parameter	Result	RL/ PQL	LOD/ MDL	Units	Dilution	Date/Time	By	Reference	
n-Propylbenzene	ND	3.9	0.79	ug/Kg	1	11/17/16	JLI	SW8260C	
o-Xylene	ND	3.9	0.79	ug/Kg	1	11/17/16	JLI	SW8260C	
p-Isopropyltoluene	ND	3.9	0.39	ug/Kg	1	11/17/16	JLI	SW8260C	
sec-Butylbenzene	ND	3.9	0.39	ug/Kg	1	11/17/16	JLI	SW8260C	
Styrene	ND	3.9	0.39	ug/Kg	1	11/17/16	JLI	SW8260C	
tert-Butylbenzene	ND	3.9	0.39	ug/Kg	1	11/17/16	JLI	SW8260C	
Tetrachloroethene	ND	3.9	0.79	ug/Kg	1	11/17/16	JLI	SW8260C	
Tetrahydrofuran (THF)	ND	7.9	2.0	ug/Kg	1	11/17/16	JLI	SW8260C	1
Toluene	ND	3.9	0.39	ug/Kg	1	11/17/16	JLI	SW8260C	
trans-1,2-Dichloroethene	ND	3.9	0.39	ug/Kg	1	11/17/16	JLI	SW8260C	
trans-1,3-Dichloropropene	ND	3.9	0.39	ug/Kg	1	11/17/16	JLI	SW8260C	
trans-1,4-dichloro-2-butene	ND	7.9	2.0	ug/Kg	1	11/17/16	JLI	SW8260C	
Trichloroethene	ND	3.9	0.39	ug/Kg	1	11/17/16	JLI	SW8260C	
Trichlorofluoromethane	ND	3.9	0.79	ug/Kg	1	11/17/16	JLI	SW8260C	
Trichlorotrifluoroethane	ND	3.9	0.39	ug/Kg	1	11/17/16	JLI	SW8260C	
Vinyl chloride	ND	3.9	0.39	ug/Kg	1	11/17/16	JLI	SW8260C	
QA/QC Surrogates									
% 1,2-dichlorobenzene-d4	100			%	1	11/17/16	JLI	70 - 130 %	
% Bromofluorobenzene	99			%	1	11/17/16	JLI	70 - 130 %	
% Dibromofluoromethane	81			%	1	11/17/16	JLI	70 - 130 %	
% Toluene-d8	101			%	1	11/17/16	JLI	70 - 130 %	
1,4-dioxane									
1,4-dioxane	ND	59	32	ug/kg	1	11/17/16	JLI	SW8260C	
QA/QC Surrogates									
% 1,2-dichlorobenzene-d4	100			%	1	11/17/16	JLI	70 - 130 %	
% Bromofluorobenzene	99			%	1	11/17/16	JLI	70 - 130 %	
% Toluene-d8	101			%	1	11/17/16	JLI	70 - 130 %	
Volatiles									
1,1,1,2-Tetrachloroethane	ND	16	0.79	ug/Kg	1	11/17/16	JLI	SW8260C	
Acrolein	ND	16	2.0	ug/Kg	1	11/17/16	JLI	SW8260C	
Acrylonitrile	ND	16	0.39	ug/Kg	1	11/17/16	JLI	SW8260C	
Tert-butyl alcohol	ND	79	16	ug/Kg	1	11/17/16	JLI	SW8260C	
Semivolatiles									
1,2,4,5-Tetrachlorobenzene	ND	240	120	ug/Kg	1	11/16/16	DD	SW8270D	
1,2,4-Trichlorobenzene	ND	240	100	ug/Kg	1	11/16/16	DD	SW8270D	
1,2-Dichlorobenzene	ND	240	98	ug/Kg	1	11/16/16	DD	SW8270D	
1,2-Diphenylhydrazine	ND	240	110	ug/Kg	1	11/16/16	DD	SW8270D	
1,3-Dichlorobenzene	ND	240	100	ug/Kg	1	11/16/16	DD	SW8270D	
1,4-Dichlorobenzene	ND	240	100	ug/Kg	1	11/16/16	DD	SW8270D	
2,4,5-Trichlorophenol	ND	240	190	ug/Kg	1	11/16/16	DD	SW8270D	
2,4,6-Trichlorophenol	ND	170	110	ug/Kg	1	11/16/16	DD	SW8270D	
2,4-Dichlorophenol	ND	170	120	ug/Kg	1	11/16/16	DD	SW8270D	
2,4-Dimethylphenol	ND	240	86	ug/Kg	1	11/16/16	DD	SW8270D	
2,4-Dinitrophenol	ND	240	240	ug/Kg	1	11/16/16	DD	SW8270D	
2,4-Dinitrotoluene	ND	170	140	ug/Kg	1	11/16/16	DD	SW8270D	
2,6-Dinitrotoluene	ND	170	110	ug/Kg	1	11/16/16	DD	SW8270D	
2-Chloronaphthalene	ND	240	98	ug/Kg	1	11/16/16	DD	SW8270D	

Project ID: 260 WEST 126TH ST., NY
Client ID: SOIL DUPLICATE

Phoenix I.D.: BV85800

Parameter	Result		RL/ PQL	LOD/ MDL	Units	Dilution	Date/Time	By	Reference	
2-Chlorophenol	ND		240	98	ug/Kg	1	11/16/16	DD	SW8270D	
2-Methylnaphthalene	ND		240	100	ug/Kg	1	11/16/16	DD	SW8270D	
2-Methylphenol (o-cresol)	ND		240	160	ug/Kg	1	11/16/16	DD	SW8270D	
2-Nitroaniline	ND		240	240	ug/Kg	1	11/16/16	DD	SW8270D	
2-Nitrophenol	ND		240	220	ug/Kg	1	11/16/16	DD	SW8270D	
3&4-Methylphenol (m&p-cresol)	ND		240	140	ug/Kg	1	11/16/16	DD	SW8270D	1
3,3'-Dichlorobenzidine	ND		170	160	ug/Kg	1	11/16/16	DD	SW8270D	
3-Nitroaniline	ND		350	690	ug/Kg	1	11/16/16	DD	SW8270D	
4,6-Dinitro-2-methylphenol	ND		210	69	ug/Kg	1	11/16/16	DD	SW8270D	
4-Bromophenyl phenyl ether	ND		240	100	ug/Kg	1	11/16/16	DD	SW8270D	
4-Chloro-3-methylphenol	ND		240	120	ug/Kg	1	11/16/16	DD	SW8270D	
4-Chloroaniline	ND		280	160	ug/Kg	1	11/16/16	DD	SW8270D	
4-Chlorophenyl phenyl ether	ND		240	120	ug/Kg	1	11/16/16	DD	SW8270D	
4-Nitroaniline	ND		350	120	ug/Kg	1	11/16/16	DD	SW8270D	
4-Nitrophenol	ND		350	160	ug/Kg	1	11/16/16	DD	SW8270D	
Acenaphthene	ND		240	110	ug/Kg	1	11/16/16	DD	SW8270D	
Acenaphthylene	ND		240	97	ug/Kg	1	11/16/16	DD	SW8270D	
Acetophenone	ND		240	110	ug/Kg	1	11/16/16	DD	SW8270D	
Aniline	ND		280	280	ug/Kg	1	11/16/16	DD	SW8270D	
Anthracene	ND		240	110	ug/Kg	1	11/16/16	DD	SW8270D	
Benz(a)anthracene	ND		240	120	ug/Kg	1	11/16/16	DD	SW8270D	
Benzidine	ND		350	200	ug/Kg	1	11/16/16	DD	SW8270D	
Benzo(a)pyrene	ND		170	110	ug/Kg	1	11/16/16	DD	SW8270D	
Benzo(b)fluoranthene	ND		240	120	ug/Kg	1	11/16/16	DD	SW8270D	
Benzo(ghi)perylene	ND		240	110	ug/Kg	1	11/16/16	DD	SW8270D	
Benzo(k)fluoranthene	ND		240	120	ug/Kg	1	11/16/16	DD	SW8270D	
Benzoic acid	ND		1700	690	ug/Kg	1	11/16/16	DD	SW8270D	1
Benzyl butyl phthalate	ND		240	89	ug/Kg	1	11/16/16	DD	SW8270D	
Bis(2-chloroethoxy)methane	ND		240	96	ug/Kg	1	11/16/16	DD	SW8270D	
Bis(2-chloroethyl)ether	ND		170	94	ug/Kg	1	11/16/16	DD	SW8270D	
Bis(2-chloroisopropyl)ether	ND		240	96	ug/Kg	1	11/16/16	DD	SW8270D	
Bis(2-ethylhexyl)phthalate	160	J	240	100	ug/Kg	1	11/16/16	DD	SW8270D	
Carbazole	ND		170	140	ug/Kg	1	11/16/16	DD	SW8270D	
Chrysene	ND		240	120	ug/Kg	1	11/16/16	DD	SW8270D	
Dibenz(a,h)anthracene	ND		170	110	ug/Kg	1	11/16/16	DD	SW8270D	
Dibenzofuran	ND		240	100	ug/Kg	1	11/16/16	DD	SW8270D	
Diethyl phthalate	ND		240	110	ug/Kg	1	11/16/16	DD	SW8270D	
Dimethylphthalate	ND		240	110	ug/Kg	1	11/16/16	DD	SW8270D	
Di-n-butylphthalate	ND		240	92	ug/Kg	1	11/16/16	DD	SW8270D	
Di-n-octylphthalate	ND		240	89	ug/Kg	1	11/16/16	DD	SW8270D	
Fluoranthene	ND		240	110	ug/Kg	1	11/16/16	DD	SW8270D	
Fluorene	ND		240	110	ug/Kg	1	11/16/16	DD	SW8270D	
Hexachlorobenzene	ND		170	100	ug/Kg	1	11/16/16	DD	SW8270D	
Hexachlorobutadiene	ND		240	130	ug/Kg	1	11/16/16	DD	SW8270D	
Hexachlorocyclopentadiene	ND		240	110	ug/Kg	1	11/16/16	DD	SW8270D	
Hexachloroethane	ND		170	100	ug/Kg	1	11/16/16	DD	SW8270D	
Indeno(1,2,3-cd)pyrene	ND		240	120	ug/Kg	1	11/16/16	DD	SW8270D	
Isophorone	ND		1400	1400	ug/Kg	1	11/16/16	DD	SW8270D	
Naphthalene	ND		240	100	ug/Kg	1	11/16/16	DD	SW8270D	

Project ID: 260 WEST 126TH ST., NY
Client ID: SOIL DUPLICATE

Phoenix I.D.: BV85800

Parameter	Result	RL/ PQL	LOD/ MDL	Units	Dilution	Date/Time	By	Reference
Nitrobenzene	ND	170	120	ug/Kg	1	11/16/16	DD	SW8270D
N-Nitrosodimethylamine	ND	240	98	ug/Kg	1	11/16/16	DD	SW8270D
N-Nitrosodi-n-propylamine	ND	170	110	ug/Kg	1	11/16/16	DD	SW8270D
N-Nitrosodiphenylamine	ND	240	130	ug/Kg	1	11/16/16	DD	SW8270D
Pentachloronitrobenzene	ND	240	130	ug/Kg	1	11/16/16	DD	SW8270D
Pentachlorophenol	ND	210	130	ug/Kg	1	11/16/16	DD	SW8270D
Phenanthrene	ND	240	99	ug/Kg	1	11/16/16	DD	SW8270D
Phenol	ND	240	110	ug/Kg	1	11/16/16	DD	SW8270D
Pyrene	ND	240	120	ug/Kg	1	11/16/16	DD	SW8270D
Pyridine	ND	240	85	ug/Kg	1	11/16/16	DD	SW8270D
QA/QC Surrogates								
% 2,4,6-Tribromophenol	68			%	1	11/16/16	DD	30 - 130 %
% 2-Fluorobiphenyl	72			%	1	11/16/16	DD	30 - 130 %
% 2-Fluorophenol	68			%	1	11/16/16	DD	30 - 130 %
% Nitrobenzene-d5	67			%	1	11/16/16	DD	30 - 130 %
% Phenol-d5	75			%	1	11/16/16	DD	30 - 130 %
% Terphenyl-d14	78			%	1	11/16/16	DD	30 - 130 %

1 = This parameter is not certified by NY NELAC for this matrix. NY NELAC does not offer certification for all parameters at this time.
B = Present in blank, no bias suspected.

RL/PQL=Reporting/Practical Quantitation Level (Equivalent to NELAC LOQ, Limit of Quantitation) ND=Not Detected BRL=Below Reporting Level J=Estimated Below RL LOD=Limit of Detection MDL=Method Detection Limit1
QA/QC Surrogates: Surrogates are compounds (preceeded with a %) added by the lab to determine analysis efficiency. Surrogate results(%) listed in the report are not "detected" compounds.

Comments:

Per 1.4.6 of EPA method 8270D, 1,2-Diphenylhydrazine is unstable and readily converts to Azobenzene. Azobenzene is used for the calibration of 1,2-Diphenylhydrazine.

Please be advised that the NY 375 soil criteria for chromium are based on hexavalent chromium and trivalent chromium.

All soils, solids and sludges are reported on a dry weight basis unless otherwise noted in the sample comments.

S - Laboratory solvent, contamination is possible.

If there are any questions regarding this data, please call Phoenix Client Services at extension 200.
This report must not be reproduced except in full as defined by the attached chain of custody.

Phyllis Shiller, Laboratory Director
November 22, 2016
Reviewed and Released by: Ethan Lee, Project Manager

Environmental Laboratories, Inc.
587 East Middle Turnpike, P.O.Box 370, Manchester, CT 06045
Tel. (860) 645-1102 Fax (860) 645-0823

ACCREDITED IN ACCORDANCE WITH nelac NY # 11301

Analysis Report

November 22, 2016

FOR: Attn: Mr. Charles B. Sosik, P.G.
Environmental Business Consultants
1808 Middle Country Rd
Ridge NY 11961-2406

Sample Information		Custody Information		Date	Time
Matrix:	SOIL	Collected by:	TG	11/15/16	
Location Code:	EBC	Received by:	LB	11/16/16	14:19
Rush Request:	72 Hour	Analyzed by:	see "By" below		
P.O.#:					

Laboratory Data

SDG ID: GBV85796
Phoenix ID: BV85801

Project ID: 260 WEST 126TH ST., NY
Client ID: TRIP BLANK HL

Parameter	Result	RL/ PQL	LOD/ MDL	Units	Dilution	Date/Time	By	Reference	
Field Extraction	Completed					11/15/16		SW5035A	
Volatiles									
1,1,1,2-Tetrachloroethane	ND	250	50	ug/Kg	50	11/17/16	JLI	SW8260C	
1,1,1-Trichloroethane	ND	250	25	ug/Kg	50	11/17/16	JLI	SW8260C	
1,1,2,2-Tetrachloroethane	ND	250	50	ug/Kg	50	11/17/16	JLI	SW8260C	
1,1,2-Trichloroethane	ND	250	50	ug/Kg	50	11/17/16	JLI	SW8260C	
1,1-Dichloroethane	ND	250	50	ug/Kg	50	11/17/16	JLI	SW8260C	
1,1-Dichloroethene	ND	250	25	ug/Kg	50	11/17/16	JLI	SW8260C	
1,1-Dichloropropene	ND	250	25	ug/Kg	50	11/17/16	JLI	SW8260C	
1,2,3-Trichlorobenzene	ND	250	50	ug/Kg	50	11/17/16	JLI	SW8260C	
1,2,3-Trichloropropane	ND	250	25	ug/Kg	50	11/17/16	JLI	SW8260C	
1,2,4-Trichlorobenzene	ND	250	50	ug/Kg	50	11/17/16	JLI	SW8260C	
1,2,4-Trimethylbenzene	ND	250	25	ug/Kg	50	11/17/16	JLI	SW8260C	
1,2-Dibromo-3-chloropropane	ND	250	50	ug/Kg	50	11/17/16	JLI	SW8260C	
1,2-Dibromoethane	ND	250	25	ug/Kg	50	11/17/16	JLI	SW8260C	
1,2-Dichlorobenzene	ND	250	25	ug/Kg	50	11/17/16	JLI	SW8260C	
1,2-Dichloroethane	ND	25	25	ug/Kg	50	11/17/16	JLI	SW8260C	
1,2-Dichloropropane	ND	250	50	ug/Kg	50	11/17/16	JLI	SW8260C	
1,3,5-Trimethylbenzene	ND	250	25	ug/Kg	50	11/17/16	JLI	SW8260C	
1,3-Dichlorobenzene	ND	250	25	ug/Kg	50	11/17/16	JLI	SW8260C	
1,3-Dichloropropane	ND	250	50	ug/Kg	50	11/17/16	JLI	SW8260C	
1,4-Dichlorobenzene	ND	250	25	ug/Kg	50	11/17/16	JLI	SW8260C	
2,2-Dichloropropane	ND	250	25	ug/Kg	50	11/17/16	JLI	SW8260C	
2-Chlorotoluene	ND	250	50	ug/Kg	50	11/17/16	JLI	SW8260C	
2-Hexanone	ND	1300	250	ug/Kg	50	11/17/16	JLI	SW8260C	
2-Isopropyltoluene	ND	250	25	ug/Kg	50	11/17/16	JLI	SW8260C	1
4-Chlorotoluene	ND	250	25	ug/Kg	50	11/17/16	JLI	SW8260C	

Project ID: 260 WEST 126TH ST., NY
Client ID: TRIP BLANK HL

Phoenix I.D.: BV85801

Parameter	Result	RL/ PQL	LOD/ MDL	Units	Dilution	Date/Time	By	Reference	
4-Methyl-2-pentanone	ND	1300	250	ug/Kg	50	11/17/16	JLI	SW8260C	
Acetone	ND	250	250	ug/Kg	50	11/17/16	JLI	SW8260C	
Acrylonitrile	ND	500	50	ug/Kg	50	11/17/16	JLI	SW8260C	
Benzene	ND	60	25	ug/Kg	50	11/17/16	JLI	SW8260C	
Bromobenzene	ND	250	25	ug/Kg	50	11/17/16	JLI	SW8260C	
Bromochloromethane	ND	250	25	ug/Kg	50	11/17/16	JLI	SW8260C	
Bromodichloromethane	ND	250	50	ug/Kg	50	11/17/16	JLI	SW8260C	
Bromoform	ND	250	50	ug/Kg	50	11/17/16	JLI	SW8260C	
Bromomethane	ND	250	100	ug/Kg	50	11/17/16	JLI	SW8260C	
Carbon Disulfide	ND	250	50	ug/Kg	50	11/17/16	JLI	SW8260C	
Carbon tetrachloride	ND	250	50	ug/Kg	50	11/17/16	JLI	SW8260C	
Chlorobenzene	ND	250	25	ug/Kg	50	11/17/16	JLI	SW8260C	
Chloroethane	ND	250	25	ug/Kg	50	11/17/16	JLI	SW8260C	
Chloroform	ND	250	25	ug/Kg	50	11/17/16	JLI	SW8260C	
Chloromethane	ND	250	50	ug/Kg	50	11/17/16	JLI	SW8260C	
cis-1,2-Dichloroethene	ND	250	25	ug/Kg	50	11/17/16	JLI	SW8260C	
cis-1,3-Dichloropropene	ND	250	25	ug/Kg	50	11/17/16	JLI	SW8260C	
Dibromochloromethane	ND	250	50	ug/Kg	50	11/17/16	JLI	SW8260C	
Dibromomethane	ND	250	50	ug/Kg	50	11/17/16	JLI	SW8260C	
Dichlorodifluoromethane	ND	250	25	ug/Kg	50	11/17/16	JLI	SW8260C	
Ethylbenzene	ND	250	25	ug/Kg	50	11/17/16	JLI	SW8260C	
Hexachlorobutadiene	ND	250	25	ug/Kg	50	11/17/16	JLI	SW8260C	
Isopropylbenzene	ND	250	25	ug/Kg	50	11/17/16	JLI	SW8260C	
m&p-Xylene	ND	250	50	ug/Kg	50	11/17/16	JLI	SW8260C	
Methyl Ethyl Ketone	ND	250	250	ug/Kg	50	11/17/16	JLI	SW8260C	
Methyl t-butyl ether (MTBE)	ND	500	50	ug/Kg	50	11/17/16	JLI	SW8260C	
Methylene chloride	ND	250	250	ug/Kg	50	11/17/16	JLI	SW8260C	
Naphthalene	ND	250	50	ug/Kg	50	11/17/16	JLI	SW8260C	
n-Butylbenzene	ND	250	25	ug/Kg	50	11/17/16	JLI	SW8260C	
n-Propylbenzene	ND	250	50	ug/Kg	50	11/17/16	JLI	SW8260C	
o-Xylene	ND	250	50	ug/Kg	50	11/17/16	JLI	SW8260C	
p-Isopropyltoluene	ND	250	25	ug/Kg	50	11/17/16	JLI	SW8260C	
sec-Butylbenzene	ND	250	25	ug/Kg	50	11/17/16	JLI	SW8260C	
Styrene	ND	250	25	ug/Kg	50	11/17/16	JLI	SW8260C	
tert-Butylbenzene	ND	250	25	ug/Kg	50	11/17/16	JLI	SW8260C	
Tetrachloroethene	ND	250	50	ug/Kg	50	11/17/16	JLI	SW8260C	
Tetrahydrofuran (THF)	ND	500	130	ug/Kg	50	11/17/16	JLI	SW8260C	1
Toluene	ND	250	25	ug/Kg	50	11/17/16	JLI	SW8260C	
trans-1,2-Dichloroethene	ND	190	25	ug/Kg	50	11/17/16	JLI	SW8260C	
trans-1,3-Dichloropropene	ND	250	25	ug/Kg	50	11/17/16	JLI	SW8260C	
trans-1,4-dichloro-2-butene	ND	500	130	ug/Kg	50	11/17/16	JLI	SW8260C	
Trichloroethene	ND	250	25	ug/Kg	50	11/17/16	JLI	SW8260C	
Trichlorofluoromethane	ND	250	50	ug/Kg	50	11/17/16	JLI	SW8260C	
Trichlorotrifluoroethane	ND	250	25	ug/Kg	50	11/17/16	JLI	SW8260C	
Vinyl chloride	ND	25	25	ug/Kg	50	11/17/16	JLI	SW8260C	
QA/QC Surrogates									
% 1,2-dichlorobenzene-d4	98			%	50	11/17/16	JLI	70 - 130 %	
% Bromofluorobenzene	100			%	50	11/17/16	JLI	70 - 130 %	
% Dibromofluoromethane	94			%	50	11/17/16	JLI	70 - 130 %	

Ver 1

Project ID: 260 WEST 126TH ST., NY
Client ID: TRIP BLANK HL

Phoenix I.D.: BV85801

Parameter	Result	RL/ PQL	LOD/ MDL	Units	Dilution	Date/Time	By	Reference
% Toluene-d8	100			%	50	11/17/16	JLI	70 - 130 %
1,4-dioxane								
1,4-dioxane	ND	2000	2000	ug/kg	50	11/17/16	JLI	SW8260C
QA/QC Surrogates								
% 1,2-dichlorobenzene-d4	98			%	50	11/17/16	JLI	70 - 130 %
% Bromofluorobenzene	100			%	50	11/17/16	JLI	70 - 130 %
% Toluene-d8	100			%	50	11/17/16	JLI	70 - 130 %
Volatiles								
1,1,1,2-Tetrachloroethane	ND	1000	50	ug/Kg	50	11/17/16	JLI	SW8260C
Acrolein	ND	1000	130	ug/Kg	50	11/17/16	JLI	SW8260C
Acrylonitrile	ND	1000	25	ug/Kg	50	11/17/16	JLI	SW8260C
Tert-butyl alcohol	ND	5000	1000	ug/Kg	50	11/17/16	JLI	SW8260C

1 = This parameter is not certified by NY NELAC for this matrix. NY NELAC does not offer certification for all parameters at this time.

RL/PQL=Reporting/Practical Quantitation Level (Equivalent to NELAC LOQ, Limit of Quantitation) ND=Not Detected BRL=Below Reporting Level LOD=Limit of Detection MDL=Method Detection Limit1
QA/QC Surrogates: Surrogates are compounds (preceeded with a %) added by the lab to determine analysis efficiency. Surrogate results(%) listed in the report are not "detected" compounds.

Comments:


TRIP BLANK INCLUDED.

Results are reported on an ``as received`` basis, and are not corrected for dry weight.

Volatile Comment:
Where the LOD justifies lowering the RL/PQL, the RL/PQL of some compounds are evaluated below the lowest calibration standard in order to meet criteria.

All soils, solids and sludges are reported on a dry weight basis unless otherwise noted in the sample comments.

If there are any questions regarding this data, please call Phoenix Client Services at extension 200.
This report must not be reproduced except in full as defined by the attached chain of custody.

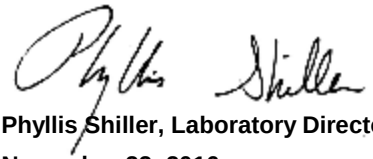

Phyllis Shiller, Laboratory Director
November 22, 2016
Reviewed and Released by: Ethan Lee, Project Manager

Environmental Laboratories, Inc.
587 East Middle Turnpike, P.O.Box 370, Manchester, CT 06045
Tel. (860) 645-1102 Fax (860) 645-0823

ACCREDITED IN ACCORDANCE WITH nelac NY # 11301

Analysis Report

November 22, 2016

FOR: Attn: Mr. Charles B. Sosik, P.G.
Environmental Business Consultants
1808 Middle Country Rd
Ridge NY 11961-2406

Sample Information		Custody Information		Date	Time
Matrix:	SOIL	Collected by:	TG	11/15/16	
Location Code:	EBC	Received by:	LB	11/16/16	14:19
Rush Request:	72 Hour	Analyzed by:	see "By" below		
P.O.#:					

Laboratory Data

SDG ID: GBV85796
Phoenix ID: BV85802

Project ID: 260 WEST 126TH ST., NY
Client ID: TRIP BLANK LL

Parameter	Result	RL/ PQL	LOD/ MDL	Units	Dilution	Date/Time	By	Reference	
Field Extraction	Completed					11/15/16		SW5035A	
Volatiles									
1,1,1,2-Tetrachloroethane	ND	5.0	1.0	ug/Kg	1	11/17/16	JLI	SW8260C	
1,1,1-Trichloroethane	ND	5.0	0.50	ug/Kg	1	11/17/16	JLI	SW8260C	
1,1,2,2-Tetrachloroethane	ND	5.0	1.0	ug/Kg	1	11/17/16	JLI	SW8260C	
1,1,2-Trichloroethane	ND	5.0	1.0	ug/Kg	1	11/17/16	JLI	SW8260C	
1,1-Dichloroethane	ND	5.0	1.0	ug/Kg	1	11/17/16	JLI	SW8260C	
1,1-Dichloroethene	ND	5.0	0.50	ug/Kg	1	11/17/16	JLI	SW8260C	
1,1-Dichloropropene	ND	5.0	0.50	ug/Kg	1	11/17/16	JLI	SW8260C	
1,2,3-Trichlorobenzene	ND	5.0	1.0	ug/Kg	1	11/17/16	JLI	SW8260C	
1,2,3-Trichloropropane	ND	5.0	0.50	ug/Kg	1	11/17/16	JLI	SW8260C	
1,2,4-Trichlorobenzene	ND	5.0	1.0	ug/Kg	1	11/17/16	JLI	SW8260C	
1,2,4-Trimethylbenzene	ND	5.0	0.50	ug/Kg	1	11/17/16	JLI	SW8260C	
1,2-Dibromo-3-chloropropane	ND	5.0	1.0	ug/Kg	1	11/17/16	JLI	SW8260C	
1,2-Dibromoethane	ND	5.0	0.50	ug/Kg	1	11/17/16	JLI	SW8260C	
1,2-Dichlorobenzene	ND	5.0	0.50	ug/Kg	1	11/17/16	JLI	SW8260C	
1,2-Dichloroethane	ND	5.0	0.50	ug/Kg	1	11/17/16	JLI	SW8260C	
1,2-Dichloropropane	ND	5.0	1.0	ug/Kg	1	11/17/16	JLI	SW8260C	
1,3,5-Trimethylbenzene	ND	5.0	0.50	ug/Kg	1	11/17/16	JLI	SW8260C	
1,3-Dichlorobenzene	ND	5.0	0.50	ug/Kg	1	11/17/16	JLI	SW8260C	
1,3-Dichloropropane	ND	5.0	1.0	ug/Kg	1	11/17/16	JLI	SW8260C	
1,4-Dichlorobenzene	ND	5.0	0.50	ug/Kg	1	11/17/16	JLI	SW8260C	
2,2-Dichloropropane	ND	5.0	0.50	ug/Kg	1	11/17/16	JLI	SW8260C	
2-Chlorotoluene	ND	5.0	1.0	ug/Kg	1	11/17/16	JLI	SW8260C	
2-Hexanone	ND	25	5.0	ug/Kg	1	11/17/16	JLI	SW8260C	
2-Isopropyltoluene	ND	5.0	0.50	ug/Kg	1	11/17/16	JLI	SW8260C	1
4-Chlorotoluene	ND	5.0	0.50	ug/Kg	1	11/17/16	JLI	SW8260C	

Project ID: 260 WEST 126TH ST., NY
Client ID: TRIP BLANK LL

Phoenix I.D.: BV85802

Parameter	Result		RL/ PQL	LOD/ MDL	Units	Dilution	Date/Time	By	Reference	
4-Methyl-2-pentanone	ND		25	5.0	ug/Kg	1	11/17/16	JLI	SW8260C	
Acetone	20	JS	25	5.0	ug/Kg	1	11/17/16	JLI	SW8260C	
Acrylonitrile	ND		10	1.0	ug/Kg	1	11/17/16	JLI	SW8260C	
Benzene	ND		5.0	0.50	ug/Kg	1	11/17/16	JLI	SW8260C	
Bromobenzene	ND		5.0	0.50	ug/Kg	1	11/17/16	JLI	SW8260C	
Bromochloromethane	ND		5.0	0.50	ug/Kg	1	11/17/16	JLI	SW8260C	
Bromodichloromethane	ND		5.0	1.0	ug/Kg	1	11/17/16	JLI	SW8260C	
Bromoform	ND		5.0	1.0	ug/Kg	1	11/17/16	JLI	SW8260C	
Bromomethane	ND		5.0	2.0	ug/Kg	1	11/17/16	JLI	SW8260C	
Carbon Disulfide	ND		5.0	1.0	ug/Kg	1	11/17/16	JLI	SW8260C	
Carbon tetrachloride	ND		5.0	1.0	ug/Kg	1	11/17/16	JLI	SW8260C	
Chlorobenzene	ND		5.0	0.50	ug/Kg	1	11/17/16	JLI	SW8260C	
Chloroethane	ND		5.0	0.50	ug/Kg	1	11/17/16	JLI	SW8260C	
Chloroform	ND		5.0	0.50	ug/Kg	1	11/17/16	JLI	SW8260C	
Chloromethane	ND		5.0	1.0	ug/Kg	1	11/17/16	JLI	SW8260C	
cis-1,2-Dichloroethene	ND		5.0	0.50	ug/Kg	1	11/17/16	JLI	SW8260C	
cis-1,3-Dichloropropene	ND		5.0	0.50	ug/Kg	1	11/17/16	JLI	SW8260C	
Dibromochloromethane	ND		5.0	1.0	ug/Kg	1	11/17/16	JLI	SW8260C	
Dibromomethane	ND		5.0	1.0	ug/Kg	1	11/17/16	JLI	SW8260C	
Dichlorodifluoromethane	ND		5.0	0.50	ug/Kg	1	11/17/16	JLI	SW8260C	
Ethylbenzene	ND		5.0	0.50	ug/Kg	1	11/17/16	JLI	SW8260C	
Hexachlorobutadiene	ND		5.0	0.50	ug/Kg	1	11/17/16	JLI	SW8260C	
Isopropylbenzene	ND		5.0	0.50	ug/Kg	1	11/17/16	JLI	SW8260C	
m&p-Xylene	ND		5.0	1.0	ug/Kg	1	11/17/16	JLI	SW8260C	
Methyl Ethyl Ketone	ND		30	5.0	ug/Kg	1	11/17/16	JLI	SW8260C	
Methyl t-butyl ether (MTBE)	ND		10	1.0	ug/Kg	1	11/17/16	JLI	SW8260C	
Methylene chloride	ND		5.0	5.0	ug/Kg	1	11/17/16	JLI	SW8260C	
Naphthalene	ND		5.0	1.0	ug/Kg	1	11/17/16	JLI	SW8260C	
n-Butylbenzene	ND		5.0	0.50	ug/Kg	1	11/17/16	JLI	SW8260C	
n-Propylbenzene	ND		5.0	1.0	ug/Kg	1	11/17/16	JLI	SW8260C	
o-Xylene	ND		5.0	1.0	ug/Kg	1	11/17/16	JLI	SW8260C	
p-Isopropyltoluene	ND		5.0	0.50	ug/Kg	1	11/17/16	JLI	SW8260C	
sec-Butylbenzene	ND		5.0	0.50	ug/Kg	1	11/17/16	JLI	SW8260C	
Styrene	ND		5.0	0.50	ug/Kg	1	11/17/16	JLI	SW8260C	
tert-Butylbenzene	ND		5.0	0.50	ug/Kg	1	11/17/16	JLI	SW8260C	
Tetrachloroethene	ND		5.0	1.0	ug/Kg	1	11/17/16	JLI	SW8260C	
Tetrahydrofuran (THF)	ND		10	2.5	ug/Kg	1	11/17/16	JLI	SW8260C	1
Toluene	ND		5.0	0.50	ug/Kg	1	11/17/16	JLI	SW8260C	
trans-1,2-Dichloroethene	ND		5.0	0.50	ug/Kg	1	11/17/16	JLI	SW8260C	
trans-1,3-Dichloropropene	ND		5.0	0.50	ug/Kg	1	11/17/16	JLI	SW8260C	
trans-1,4-dichloro-2-butene	ND		10	2.5	ug/Kg	1	11/17/16	JLI	SW8260C	
Trichloroethene	ND		5.0	0.50	ug/Kg	1	11/17/16	JLI	SW8260C	
Trichlorofluoromethane	ND		5.0	1.0	ug/Kg	1	11/17/16	JLI	SW8260C	
Trichlorotrifluoroethane	ND		5.0	0.50	ug/Kg	1	11/17/16	JLI	SW8260C	
Vinyl chloride	ND		5.0	0.50	ug/Kg	1	11/17/16	JLI	SW8260C	
QA/QC Surrogates										
% 1,2-dichlorobenzene-d4	100				%	1	11/17/16	JLI	70 - 130 %	
% Bromofluorobenzene	98				%	1	11/17/16	JLI	70 - 130 %	
% Dibromofluoromethane	93				%	1	11/17/16	JLI	70 - 130 %	

Ver 1

Project ID: 260 WEST 126TH ST., NY
Client ID: TRIP BLANK LL

Phoenix I.D.: BV85802

Parameter	Result	RL/ PQL	LOD/ MDL	Units	Dilution	Date/Time	By	Reference
% Toluene-d8	100			%	1	11/17/16	JLI	70 - 130 %
1,4-dioxane								
1,4-dioxane	ND	75	40	ug/kg	1	11/17/16	JLI	SW8260C
QA/QC Surrogates								
% 1,2-dichlorobenzene-d4	100			%	1	11/17/16	JLI	70 - 130 %
% Bromofluorobenzene	98			%	1	11/17/16	JLI	70 - 130 %
% Toluene-d8	100			%	1	11/17/16	JLI	70 - 130 %
Volatiles								
1,1,1,2-Tetrachloroethane	ND	20	1.0	ug/Kg	1	11/17/16	JLI	SW8260C
Acrolein	ND	20	2.5	ug/Kg	1	11/17/16	JLI	SW8260C
Acrylonitrile	ND	20	0.50	ug/Kg	1	11/17/16	JLI	SW8260C
Tert-butyl alcohol	ND	100	20	ug/Kg	1	11/17/16	JLI	SW8260C

1 = This parameter is not certified by NY NELAC for this matrix. NY NELAC does not offer certification for all parameters at this time.

RL/PQL=Reporting/Practical Quantitation Level (Equivalent to NELAC LOQ, Limit of Quantitation) ND=Not Detected BRL=Below Reporting Level J=Estimated Below RL LOD=Limit of Detection MDL=Method Detection Limit1
QA/QC Surrogates: Surrogates are compounds (preceeded with a %) added by the lab to determine analysis efficiency. Surrogate results(%) listed in the report are not "detected" compounds.

Comments:

TRIP BLANK INCLUDED.

Results are reported on an ``as received`` basis, and are not corrected for dry weight.

All soils, solids and sludges are reported on a dry weight basis unless otherwise noted in the sample comments.

S - Laboratory solvent, contamination is possible.

If there are any questions regarding this data, please call Phoenix Client Services at extension 200.
This report must not be reproduced except in full as defined by the attached chain of custody.

Phyllis Shiller, Laboratory Director
November 22, 2016
Reviewed and Released by: Ethan Lee, Project Manager

Tuesday, November 22, 2016

Criteria: NY: 375, 375GWP, 375RRS, 375RS

State: NY

Sample Criteria Exceedances Report

GBV85796 - EBC

SampNo	Acode	Phoenix Analyte	Criteria	Result	RL	Criteria	RL Criteria	Analysis Units
BV85796	HG-SM	Mercury	NY / 375-6.8 Metals / Unrestricted Use Soil	0.53	0.03	0.18	0.18	mg/Kg
BV85798	$PESTSMDPR	4,4' -DDT	NY / 375-6.8 PCBs/Pesticides / Unrestricted Use Soil	3.9	2.0	3.3	3.3	ug/Kg
BV85798	$PESTSMDPR	4,4' -DDE	NY / 375-6.8 PCBs/Pesticides / Unrestricted Use Soil	12	2.0	3.3	3.3	ug/Kg
BV85798	HG-SM	Mercury	NY / 375-6.8 Metals / Unrestricted Use Soil	0.45	0.03	0.18	0.18	mg/Kg
BV85798	PB-SMDP	Lead	NY / 375-6.8 Metals / Unrestricted Use Soil	235	7.0	63	63	mg/Kg
BV85799	$PESTSMDPR	4,4' -DDT	NY / 375-6.8 PCBs/Pesticides / Unrestricted Use Soil	13	2.1	3.3	3.3	ug/Kg
BV85799	$PESTSMDPR	4,4' -DDE	NY / 375-6.8 PCBs/Pesticides / Unrestricted Use Soil	3.8	2.1	3.3	3.3	ug/Kg
BV85800	$PESTSMDPR	4,4' -DDT	NY / 375-6.8 PCBs/Pesticides / Unrestricted Use Soil	4.6	2.1	3.3	3.3	ug/Kg

Phoenix Laboratories does not assume responsibility for the data contained in this report. It is provided as an additional tool to identify requested criteria exceedences. All efforts are made to ensure the accuracy of the data (obtained from appropriate agencies). A lack of exceedence information does not necessarily suggest conformance to the criteria. It is ultimately the site professional's responsibility to determine appropriate compliance.

Environmental Laboratories, Inc.
587 East Middle Turnpike, P.O.Box 370, Manchester, CT 06045
Tel. (860) 645-1102 Fax (860) 645-0823

ACCREDITED IN ACCORDANCE WITH nelac NY # 11301

NY Temperature Narration

November 22, 2016

SDG I.D.: GBV85796

The samples in this delivery group were received at 4°C.
(Note acceptance criteria is above freezing up to 6°C)

Cooler: Yes [X] No [ ]
Coolant: IPK [X] ICE [ ] No [ ]

NY/NJ CHAIN OF CUSTODY RECORD

Temp 4 °C Pg 1 of 1

PHOENIX *Environmental Laboratories, Inc.*

587 East Middle Turnpike, P.O. Box 370, Manchester, CT 06040
Email: info@phoenixlabs.com Fax (860) 645-0823
Client Services (860) 645-8726

Contact Options:
[ ] Fax:
[ ] Phone: 631-504-6000
[X] Email: File

Customer: Environmental Business Consultants
Address: 1808 Middle Country Road
Ridge, NY 11961

Project: 200 West 126th Street NY
Report to: Environmental Business Consultants
Invoice to: Environmental Business Consultants

Project P.O:

This section MUST be completed with Bottle Quantities.

Client Sample - Information - Identification

Sampler's Signature: Thomas Gallo Date: 11-15-16

Matrix Code:
DW=Drinking Water **GW**=Ground Water **SW**=Surface Water **WW**=Waste Water
RW=Raw Water **SE**=Sediment **SL**=Sludge **S**=Soil **SD**=Solid **W**=Wipe
OIL=Oil **B**=Bulk **L**=Liquid

Analysis Request

PHOENIX USE ONLY SAMPLE #	Customer Sample Identification	Sample Matrix	Date Sampled	Time Sampled	VOCs 8260	SVOCs 8270	Pesticides/PCBs	TAL Metals	Soil VOA Vials [X] methanol [ ] H2O	GL Soil container (8) oz	GL Soil container ( ) oz	40 ml VOA Vial [ ] As is [ ] HCl	GL Amber 1000ml [ ] As is [ ] H2SO4	PL As is [ ] 250ml [ ] 500ml [ ] 1000ml	PL H2SO4 [ ] 250ml [ ] 500ml	PL HNO3 250ml	PL NaOH 250ml	Bacteria Bottle
85796	SB1(0-2)	S	11-15-16	11:00	X	X	X	X	2	1	1							
85797	SB1(2-4)	S	11-15-16	11:30	X	X	X	X	2	1	1							
85798	SB6(0-2)	S	11-15-16	13:00	X	X	X	X	2	1	1							
85799	SB6(2-4)	S	11-15-16	13:30	X	X	X	X	2	1	1							
85800	Soil Duplicate	S	11-15-16		X	X	X	X	2	1	1							
85801	Tripblank HL				X					1								
85802	Tripblank LL				X				2									

Relinquished by:	Accepted by:	Date:	Time:
		11-16-16	8:55
		11-16-16	14:19

Comments, Special Requirements or Regulations:

Turnaround:
[ ] 1 Day*
[ ] 2 Days*
[ ] 3 Days*
[X] 5 Days
[ ] 10 Days
[ ] Other
*SURCHARGE APPLIES

NJ
[ ] Res. Criteria
[ ] Non-Res. Criteria
[ ] Impact to GW Soil Cleanup Criteria
[ ] GW Criteria

NY
[ ] NY 375 GWP
[X] NY375 Unrestricted Use Soil
[X] NY375 Residential Soil
[X] Restricted/Residential
[ ] Commercial
[ ] Industrial

Data Format
[ ] Phoenix Std Report
[X] Excel
[X] PDF
[ ] GIS/Key
[X] EQuIS
[ ] NJ Hazsite EDD
[X] NY EZ EDD (ASP)
[ ] Other

Data Package
[ ] NJ Reduced Deliv. *
[X] NY Enhanced (ASP B) *
[ ] Other

State where samples were collected: NY

PHOENIX
Environmental Laboratories, Inc.

Tuesday, November 29, 2016

Attn: Mr. Charles B. Sosik, P.G.
Environmental Business Consultants
1808 Middle Country Rd
Ridge NY 11961-2406

Project ID: 260 W126TH ST., NY, NY
Sample ID#s: BV88454 - BV88458

This laboratory is in compliance with the NELAC requirements of procedures used except where indicated.

This report contains results for the parameters tested, under the sampling conditions described on the Chain Of Custody, as received by the laboratory. This report is incomplete unless all pages indicated in the pagination at the bottom of the page are included.

A scanned version of the COC form accompanies the analytical report and is an exact duplicate of the original.

If you have any questions concerning this testing, please do not hesitate to contact Phoenix Client Services at ext. 200.

Sincerely yours,

Phyllis Shiller
Laboratory Director

NELAC - #NY11301
CT Lab Registration #PH-0618
MA Lab Registration #MA-CT-007
ME Lab Registration #CT-007
NH Lab Registration #213693-A,B
NJ Lab Registration #CT-003
NY Lab Registration #11301
PA Lab Registration #68-03530
RI Lab Registration #63
VT Lab Registration #VT11301

Environmental Laboratories, Inc.
587 East Middle Turnpike, P.O.Box 370, Manchester, CT 06045
Tel. (860) 645-1102 Fax (860) 645-0823

ACCREDITED IN ACCORDANCE WITH nelac NY # 11301

SDG Comments

November 29, 2016

SDG I.D.: GBV88454

Any compound that is not detected above the MDL/LOD is reported as ND on the report and is reported in the electronic deliverables (EDD) as <RL or U at the RL per state and EPA guidance.

Version 1: Analysis results minus raw data.

Version 2: Complete report with raw data.

PHOENIX

Environmental Laboratories, Inc.
587 East Middle Turnpike, P.O.Box 370, Manchester, CT 06045
Tel. (860) 645-1102 Fax (860) 645-0823

ACCREDITED IN ACCORDANCE WITH nelac NY # 11301

Analysis Report

November 29, 2016

FOR: Attn: Mr. Charles B. Sosik, P.G.
Environmental Business Consultants
1808 Middle Country Rd
Ridge NY 11961-2406

Sample Information		Custody Information		Date	Time
Matrix:	AIR	Collected by:	HL	11/18/16	10:10
Location Code:	EBC	Received by:	LB	11/21/16	15:04
Rush Request:	72 Hour	Analyzed by:	see "By" below		
P.O.#:					
Canister Id:	19844				

Laboratory Data

SDG ID: GBV88454
Phoenix ID: BV88454

Project ID: 260 W126TH ST., NY, NY
Client ID: SG5

Parameter	ppbv Result	ppbv RL	LOD/ MDL	ug/m3 Result	ug/m3 RL	LOD/ MDL	Date/Time	By	Dilution	
Volatiles (TO15)										
1,1,1,2-Tetrachloroethane	ND	*0.146*	0.146	ND	*1.00*	1.00	11/22/16	KCA	1	1
1,1,1-Trichloroethane	ND	*0.183*	0.183	ND	*1.00*	1.00	11/22/16	KCA	1	
1,1,2,2-Tetrachloroethane	ND	*0.146*	0.146	ND	*1.00*	1.00	11/22/16	KCA	1	
1,1,2-Trichloroethane	ND	*0.183*	0.183	ND	*1.00*	1.00	11/22/16	KCA	1	
1,1-Dichloroethane	ND	*0.247*	0.247	ND	*1.00*	1.00	11/22/16	KCA	1	
1,1-Dichloroethene	ND	*0.252*	0.252	ND	*1.00*	1.00	11/22/16	KCA	1	
1,2,4-Trichlorobenzene	ND	*0.135*	0.135	ND	*1.00*	1.00	11/22/16	KCA	1	
1,2,4-Trimethylbenzene	0.435	*0.204*	0.204	2.14	*1.00*	1.00	11/22/16	KCA	1	
1,2-Dibromoethane(EDB)	ND	*0.130*	0.130	ND	*1.00*	1.00	11/22/16	KCA	1	
1,2-Dichlorobenzene	ND	*0.166*	0.166	ND	*1.00*	1.00	11/22/16	KCA	1	
1,2-Dichloroethane	ND	*0.247*	0.247	ND	*1.00*	1.00	11/22/16	KCA	1	
1,2-dichloropropane	ND	*0.217*	0.217	ND	*1.00*	1.00	11/22/16	KCA	1	
1,2-Dichlorotetrafluoroethane	ND	*0.143*	0.143	ND	*1.00*	1.00	11/22/16	KCA	1	
1,3,5-Trimethylbenzene	ND	*0.204*	0.204	ND	*1.00*	1.00	11/22/16	KCA	1	
1,3-Butadiene	ND	*0.452*	0.452	ND	*1.00*	1.00	11/22/16	KCA	1	
1,3-Dichlorobenzene	ND	*0.166*	0.166	ND	*1.00*	1.00	11/22/16	KCA	1	
1,4-Dichlorobenzene	ND	*0.166*	0.166	ND	*1.00*	1.00	11/22/16	KCA	1	
1,4-Dioxane	ND	*0.278*	0.278	ND	*1.00*	1.00	11/22/16	KCA	1	
2-Hexanone(MBK)	ND	*0.244*	0.244	ND	*1.00*	1.00	11/22/16	KCA	1	1
4-Ethyltoluene	ND	*0.204*	0.204	ND	*1.00*	1.00	11/22/16	KCA	1	1
4-Isopropyltoluene	ND	*0.182*	0.182	ND	*1.00*	1.00	11/22/16	KCA	1	1
4-Methyl-2-pentanone(MIBK)	ND	*0.244*	0.244	ND	*1.00*	1.00	11/22/16	KCA	1	
Acetone	23.5	*0.421*	0.421	55.8	*1.00*	1.00	11/22/16	KCA	1	
Acrylonitrile	ND	*0.461*	0.461	ND	*1.00*	1.00	11/22/16	KCA	1	
Benzene	3.55	*0.313*	0.313	11.3	*1.00*	1.00	11/22/16	KCA	1	
Benzyl chloride	ND	*0.193*	0.193	ND	*1.00*	1.00	11/22/16	KCA	1	

Project ID: 260 W126TH ST., NY, NY
Client ID: SG5

Phoenix I.D.: BV88454

Parameter	ppbv Result		ppbv RL	LOD/ MDL	ug/m3 Result	ug/m3 RL	LOD/ MDL	Date/Time	By	Dilution	
Bromodichloromethane	ND		*0.149*	0.149	ND	*1.00*	1.00	11/22/16	KCA	1	
Bromoform	ND		*0.097*	0.097	ND	*1.00*	1.00	11/22/16	KCA	1	
Bromomethane	ND		*0.258*	0.258	ND	*1.00*	1.00	11/22/16	KCA	1	
Carbon Disulfide	9.76		*0.321*	0.321	30.4	*1.00*	1.00	11/22/16	KCA	1	
Carbon Tetrachloride	0.050		*0.040*	0.040	0.31	*0.25*	0.25	11/22/16	KCA	1	
Chlorobenzene	ND		*0.217*	0.217	ND	*1.00*	1.00	11/22/16	KCA	1	
Chloroethane	ND		*0.379*	0.379	ND	*1.00*	1.00	11/22/16	KCA	1	
Chloroform	1.59		*0.205*	0.205	7.76	*1.00*	1.00	11/22/16	KCA	1	
Chloromethane	ND		*0.485*	0.485	ND	*1.00*	1.00	11/22/16	KCA	1	
Cis-1,2-Dichloroethene	ND		*0.252*	0.252	ND	*1.00*	1.00	11/22/16	KCA	1	
cis-1,3-Dichloropropene	ND		*0.221*	0.221	ND	*1.00*	1.00	11/22/16	KCA	1	
Cyclohexane	0.955		*0.291*	0.291	3.29	*1.00*	1.00	11/22/16	KCA	1	
Dibromochloromethane	ND		*0.118*	0.118	ND	*1.00*	1.00	11/22/16	KCA	1	
Dichlorodifluoromethane	0.446		*0.202*	0.202	2.20	*1.00*	1.00	11/22/16	KCA	1	
Ethanol	637	E	*0.531*	0.531	1200	*1.00*	1.00	11/22/16	KCA	1	1
Ethyl acetate	ND		*0.278*	0.278	ND	*1.00*	1.00	11/22/16	KCA	1	1
Ethylbenzene	0.446		*0.230*	0.230	1.94	*1.00*	1.00	11/22/16	KCA	1	
Heptane	0.354		*0.244*	0.244	1.45	*1.00*	1.00	11/22/16	KCA	1	
Hexachlorobutadiene	ND		*0.094*	0.094	ND	*1.00*	1.00	11/22/16	KCA	1	
Hexane	4.56		*0.284*	0.284	16.1	*1.00*	1.00	11/22/16	KCA	1	
Isopropylalcohol	ND		*0.407*	0.407	ND	*1.00*	1.00	11/22/16	KCA	1	
Isopropylbenzene	ND		*0.204*	0.204	ND	*1.00*	1.00	11/22/16	KCA	1	
m,p-Xylene	1.54		*0.230*	0.230	6.68	*1.00*	1.00	11/22/16	KCA	1	
Methyl Ethyl Ketone	30.1		*0.339*	0.339	88.7	*1.00*	1.00	11/22/16	KCA	1	
Methyl tert-butyl ether(MTBE)	ND		*0.278*	0.278	ND	*1.00*	1.00	11/22/16	KCA	1	
Methylene Chloride	ND		*0.288*	0.288	ND	*1.00*	1.00	11/22/16	KCA	1	
n-Butylbenzene	ND		*0.182*	0.182	ND	*1.00*	1.00	11/22/16	KCA	1	1
o-Xylene	0.572		*0.230*	0.230	2.48	*1.00*	1.00	11/22/16	KCA	1	
Propylene	259		*43.6*	43.6	445	*75.0*	75.0	11/24/16	KCA	75	1
sec-Butylbenzene	ND		*0.182*	0.182	ND	*1.00*	1.00	11/22/16	KCA	1	1
Styrene	ND		*0.235*	0.235	ND	*1.00*	1.00	11/22/16	KCA	1	
Tetrachloroethene	2.43		*0.037*	0.037	16.5	*0.25*	0.25	11/22/16	KCA	1	
Tetrahydrofuran	ND		*0.339*	0.339	ND	*1.00*	1.00	11/22/16	KCA	1	1
Toluene	4.06		*0.266*	0.266	15.3	*1.00*	1.00	11/22/16	KCA	1	
Trans-1,2-Dichloroethene	ND		*0.252*	0.252	ND	*1.00*	1.00	11/22/16	KCA	1	
trans-1,3-Dichloropropene	ND		*0.221*	0.221	ND	*1.00*	1.00	11/22/16	KCA	1	
Trichloroethene	0.115		*0.047*	0.047	0.62	*0.25*	0.25	11/22/16	KCA	1	
Trichlorofluoromethane	0.217		*0.178*	0.178	1.22	*1.00*	1.00	11/22/16	KCA	1	
Trichlorotrifluoroethane	ND		*0.131*	0.131	ND	*1.00*	1.00	11/22/16	KCA	1	
Vinyl Chloride	ND		*0.098*	0.098	ND	*0.25*	0.25	11/22/16	KCA	1	
QA/QC Surrogates											
% Bromofluorobenzene	106		*%*	%	106	*%*	%	11/22/16	KCA	1	

Ver 1

Project ID: 260 W126TH ST., NY, NY
Client ID: SG5

Phoenix I.D.: BV88454

Parameter	ppbv Result	ppbv RL	LOD/ MDL	ug/m3 Result	ug/m3 RL	LOD/ MDL	Date/Time	By	Dilution

1 = This parameter is not certified by NY NELAC for this matrix. NY NELAC does not offer certification for all parameters at this time.

RL/PQL=Reporting/Practical Quantitation Level (Equivalent to NELAC LOQ, Limit of Quantitation) ND=Not Detected BRL=Below Reporting Level LOD=Limit of Detection MDL=Method Detection Limit1
QA/QC Surrogates: Surrogates are compounds (preceeded with a %) added by the lab to determine analysis efficiency. Surrogate results(%) listed in the report are not "detected" compounds.

Comments:

E = Estimated value quantitated above calibration range for this compound.

If there are any questions regarding this data, please call Phoenix Client Services at extension 200.
This report must not be reproduced except in full as defined by the attached chain of custody.

Phyllis Shiller, Laboratory Director
November 29, 2016
Reviewed and Released by: Ethan Lee, Project Manager

Environmental Laboratories, Inc.
587 East Middle Turnpike, P.O.Box 370, Manchester, CT 06045
Tel. (860) 645-1102 Fax (860) 645-0823

ACCREDITED IN ACCORDANCE WITH nelac NY # 11301

Analysis Report

November 29, 2016

FOR: Attn: Mr. Charles B. Sosik, P.G.
Environmental Business Consultants
1808 Middle Country Rd
Ridge NY 11961-2406

Sample Information		Custody Information		Date	Time
Matrix:	AIR	Collected by:	HL	11/18/16	10:47
Location Code:	EBC	Received by:	LB	11/21/16	15:04
Rush Request:	72 Hour	Analyzed by:	see "By" below		
P.O.#:					
Canister Id:	12872				

Laboratory Data

SDG ID: GBV88454
Phoenix ID: BV88455

Project ID: 260 W126TH ST., NY, NY
Client ID: SG4

Parameter	ppbv Result	ppbv RL	LOD/ MDL	ug/m3 Result	ug/m3 RL	LOD/ MDL	Date/Time	By	Dilution	
Volatiles (TO15)										
1,1,1,2-Tetrachloroethane	ND	*0.146*	0.146	ND	*1.00*	1.00	11/22/16	KCA	1	1
1,1,1-Trichloroethane	ND	*0.183*	0.183	ND	*1.00*	1.00	11/22/16	KCA	1	
1,1,2,2-Tetrachloroethane	ND	*0.146*	0.146	ND	*1.00*	1.00	11/22/16	KCA	1	
1,1,2-Trichloroethane	ND	*0.183*	0.183	ND	*1.00*	1.00	11/22/16	KCA	1	
1,1-Dichloroethane	ND	*0.247*	0.247	ND	*1.00*	1.00	11/22/16	KCA	1	
1,1-Dichloroethene	ND	*0.252*	0.252	ND	*1.00*	1.00	11/22/16	KCA	1	
1,2,4-Trichlorobenzene	ND	*0.135*	0.135	ND	*1.00*	1.00	11/22/16	KCA	1	
1,2,4-Trimethylbenzene	0.447	*0.204*	0.204	2.20	*1.00*	1.00	11/22/16	KCA	1	
1,2-Dibromoethane(EDB)	ND	*0.130*	0.130	ND	*1.00*	1.00	11/22/16	KCA	1	
1,2-Dichlorobenzene	ND	*0.166*	0.166	ND	*1.00*	1.00	11/22/16	KCA	1	
1,2-Dichloroethane	ND	*0.247*	0.247	ND	*1.00*	1.00	11/22/16	KCA	1	
1,2-dichloropropane	ND	*0.217*	0.217	ND	*1.00*	1.00	11/22/16	KCA	1	
1,2-Dichlorotetrafluoroethane	ND	*0.143*	0.143	ND	*1.00*	1.00	11/22/16	KCA	1	
1,3,5-Trimethylbenzene	ND	*0.204*	0.204	ND	*1.00*	1.00	11/22/16	KCA	1	
1,3-Butadiene	ND	*0.452*	0.452	ND	*1.00*	1.00	11/22/16	KCA	1	
1,3-Dichlorobenzene	ND	*0.166*	0.166	ND	*1.00*	1.00	11/22/16	KCA	1	
1,4-Dichlorobenzene	ND	*0.166*	0.166	ND	*1.00*	1.00	11/22/16	KCA	1	
1,4-Dioxane	ND	*0.278*	0.278	ND	*1.00*	1.00	11/22/16	KCA	1	
2-Hexanone(MBK)	ND	*0.244*	0.244	ND	*1.00*	1.00	11/22/16	KCA	1	1
4-Ethyltoluene	ND	*0.204*	0.204	ND	*1.00*	1.00	11/22/16	KCA	1	1
4-Isopropyltoluene	ND	*0.182*	0.182	ND	*1.00*	1.00	11/22/16	KCA	1	1
4-Methyl-2-pentanone(MIBK)	ND	*0.244*	0.244	ND	*1.00*	1.00	11/22/16	KCA	1	
Acetone	17.7	*0.421*	0.421	42.0	*1.00*	1.00	11/22/16	KCA	1	
Acrylonitrile	ND	*0.461*	0.461	ND	*1.00*	1.00	11/22/16	KCA	1	
Benzene	1.03	*0.313*	0.313	3.29	*1.00*	1.00	11/22/16	KCA	1	
Benzyl chloride	ND	*0.193*	0.193	ND	*1.00*	1.00	11/22/16	KCA	1	

Project ID: 260 W126TH ST., NY, NY
Client ID: SG4

Phoenix I.D.: BV88455

Parameter	ppbv Result		ppbv RL	LOD/ MDL	ug/m3 Result	ug/m3 RL	LOD/ MDL	Date/Time	By	Dilution	
Bromodichloromethane	ND		*0.149*	0.149	ND	*1.00*	1.00	11/22/16	KCA	1	
Bromoform	ND		*0.097*	0.097	ND	*1.00*	1.00	11/22/16	KCA	1	
Bromomethane	ND		*0.258*	0.258	ND	*1.00*	1.00	11/22/16	KCA	1	
Carbon Disulfide	0.355		*0.321*	0.321	1.10	*1.00*	1.00	11/22/16	KCA	1	
Carbon Tetrachloride	0.056		*0.040*	0.040	0.35	*0.25*	0.25	11/22/16	KCA	1	
Chlorobenzene	ND		*0.217*	0.217	ND	*1.00*	1.00	11/22/16	KCA	1	
Chloroethane	ND		*0.379*	0.379	ND	*1.00*	1.00	11/22/16	KCA	1	
Chloroform	ND		*0.205*	0.205	ND	*1.00*	1.00	11/22/16	KCA	1	
Chloromethane	ND		*0.485*	0.485	ND	*1.00*	1.00	11/22/16	KCA	1	
Cis-1,2-Dichloroethene	ND		*0.252*	0.252	ND	*1.00*	1.00	11/22/16	KCA	1	
cis-1,3-Dichloropropene	ND		*0.221*	0.221	ND	*1.00*	1.00	11/22/16	KCA	1	
Cyclohexane	ND		*0.291*	0.291	ND	*1.00*	1.00	11/22/16	KCA	1	
Dibromochloromethane	ND		*0.118*	0.118	ND	*1.00*	1.00	11/22/16	KCA	1	
Dichlorodifluoromethane	0.490		*0.202*	0.202	2.42	*1.00*	1.00	11/22/16	KCA	1	
Ethanol	1510	E	*0.531*	0.531	2840	*1.00*	1.00	11/22/16	KCA	1	1
Ethyl acetate	0.559		*0.278*	0.278	2.01	*1.00*	1.00	11/22/16	KCA	1	1
Ethylbenzene	0.435		*0.230*	0.230	1.89	*1.00*	1.00	11/22/16	KCA	1	
Heptane	0.279		*0.244*	0.244	1.14	*1.00*	1.00	11/22/16	KCA	1	
Hexachlorobutadiene	ND		*0.094*	0.094	ND	*1.00*	1.00	11/22/16	KCA	1	
Hexane	0.476	S	*0.284*	0.284	1.68	*1.00*	1.00	11/22/16	KCA	1	
Isopropylalcohol	ND		*0.407*	0.407	ND	*1.00*	1.00	11/22/16	KCA	1	
Isopropylbenzene	ND		*0.204*	0.204	ND	*1.00*	1.00	11/22/16	KCA	1	
m,p-Xylene	1.53		*0.230*	0.230	6.64	*1.00*	1.00	11/22/16	KCA	1	
Methyl Ethyl Ketone	ND		*0.339*	0.339	ND	*1.00*	1.00	11/22/16	KCA	1	
Methyl tert-butyl ether(MTBE)	ND		*0.278*	0.278	ND	*1.00*	1.00	11/22/16	KCA	1	
Methylene Chloride	ND		*0.288*	0.288	ND	*1.00*	1.00	11/22/16	KCA	1	
n-Butylbenzene	ND		*0.182*	0.182	ND	*1.00*	1.00	11/22/16	KCA	1	1
o-Xylene	0.546		*0.230*	0.230	2.37	*1.00*	1.00	11/22/16	KCA	1	
Propylene	20.7		*0.581*	0.581	35.6	*1.00*	1.00	11/22/16	KCA	1	1
sec-Butylbenzene	ND		*0.182*	0.182	ND	*1.00*	1.00	11/22/16	KCA	1	1
Styrene	ND		*0.235*	0.235	ND	*1.00*	1.00	11/22/16	KCA	1	
Tetrachloroethene	1.07		*0.037*	0.037	7.25	*0.25*	0.25	11/22/16	KCA	1	
Tetrahydrofuran	ND		*0.339*	0.339	ND	*1.00*	1.00	11/22/16	KCA	1	1
Toluene	4.01		*0.266*	0.266	15.1	*1.00*	1.00	11/22/16	KCA	1	
Trans-1,2-Dichloroethene	ND		*0.252*	0.252	ND	*1.00*	1.00	11/22/16	KCA	1	
trans-1,3-Dichloropropene	ND		*0.221*	0.221	ND	*1.00*	1.00	11/22/16	KCA	1	
Trichloroethene	0.050		*0.047*	0.047	0.27	*0.25*	0.25	11/22/16	KCA	1	
Trichlorofluoromethane	0.210		*0.178*	0.178	1.18	*1.00*	1.00	11/22/16	KCA	1	
Trichlorotrifluoroethane	ND		*0.131*	0.131	ND	*1.00*	1.00	11/22/16	KCA	1	
Vinyl Chloride	ND		*0.098*	0.098	ND	*0.25*	0.25	11/22/16	KCA	1	
QA/QC Surrogates											
% Bromofluorobenzene	103		*%*	%	103	*%*	%	11/22/16	KCA	1	

Ver 1

Project ID: 260 W126TH ST., NY, NY
Client ID: SG4

Phoenix I.D.: BV88455

Parameter	ppbv Result	ppbv RL	LOD/ MDL	ug/m3 Result	ug/m3 RL	LOD/ MDL	Date/Time	By	Dilution

1 = This parameter is not certified by NY NELAC for this matrix. NY NELAC does not offer certification for all parameters at this time.

RL/PQL=Reporting/Practical Quantitation Level (Equivalent to NELAC LOQ, Limit of Quantitation) ND=Not Detected BRL=Below Reporting Level LOD=Limit of Detection MDL=Method Detection Limit1
QA/QC Surrogates: Surrogates are compounds (preceeded with a %) added by the lab to determine analysis efficiency. Surrogate results(%) listed in the report are not "detected" compounds.

Comments:

E = Estimated value quantitated above calibration range for this compound.

S - Laboratory solvent, contamination is possible.

If there are any questions regarding this data, please call Phoenix Client Services at extension 200.
This report must not be reproduced except in full as defined by the attached chain of custody.

Phyllis Shiller, Laboratory Director
November 29, 2016
Reviewed and Released by: Ethan Lee, Project Manager

Environmental Laboratories, Inc.
587 East Middle Turnpike, P.O.Box 370, Manchester, CT 06045
Tel. (860) 645-1102 Fax (860) 645-0823

ACCREDITED IN ACCORDANCE WITH nelac NY # 11301

Analysis Report

November 29, 2016

FOR: Attn: Mr. Charles B. Sosik, P.G.
Environmental Business Consultants
1808 Middle Country Rd
Ridge NY 11961-2406

Sample Information		Custody Information		Date	Time
Matrix:	AIR	Collected by:	HL	11/18/16	10:24
Location Code:	EBC	Received by:	LB	11/21/16	15:04
Rush Request:	72 Hour	Analyzed by:	see "By" below		
P.O.#:					
Canister Id:	13641				

Laboratory Data

SDG ID: GBV88454
Phoenix ID: BV88456

Project ID: 260 W126TH ST., NY, NY
Client ID: SG2

Parameter	ppbv Result	ppbv RL	LOD/ MDL	ug/m3 Result	ug/m3 RL	LOD/ MDL	Date/Time	By	Dilution	
Volatiles (TO15)										
1,1,1,2-Tetrachloroethane	ND	*0.146*	0.146	ND	*1.00*	1.00	11/23/16	KCA	1	1
1,1,1-Trichloroethane	ND	*0.183*	0.183	ND	*1.00*	1.00	11/23/16	KCA	1	
1,1,2,2-Tetrachloroethane	ND	*0.146*	0.146	ND	*1.00*	1.00	11/23/16	KCA	1	
1,1,2-Trichloroethane	ND	*0.183*	0.183	ND	*1.00*	1.00	11/23/16	KCA	1	
1,1-Dichloroethane	ND	*0.247*	0.247	ND	*1.00*	1.00	11/23/16	KCA	1	
1,1-Dichloroethene	ND	*0.252*	0.252	ND	*1.00*	1.00	11/23/16	KCA	1	
1,2,4-Trichlorobenzene	ND	*0.135*	0.135	ND	*1.00*	1.00	11/23/16	KCA	1	
1,2,4-Trimethylbenzene	0.282	*0.204*	0.204	1.39	*1.00*	1.00	11/23/16	KCA	1	
1,2-Dibromoethane(EDB)	ND	*0.130*	0.130	ND	*1.00*	1.00	11/23/16	KCA	1	
1,2-Dichlorobenzene	ND	*0.166*	0.166	ND	*1.00*	1.00	11/23/16	KCA	1	
1,2-Dichloroethane	ND	*0.247*	0.247	ND	*1.00*	1.00	11/23/16	KCA	1	
1,2-dichloropropane	ND	*0.217*	0.217	ND	*1.00*	1.00	11/23/16	KCA	1	
1,2-Dichlorotetrafluoroethane	ND	*0.143*	0.143	ND	*1.00*	1.00	11/23/16	KCA	1	
1,3,5-Trimethylbenzene	ND	*0.204*	0.204	ND	*1.00*	1.00	11/23/16	KCA	1	
1,3-Butadiene	ND	*0.452*	0.452	ND	*1.00*	1.00	11/23/16	KCA	1	
1,3-Dichlorobenzene	ND	*0.166*	0.166	ND	*1.00*	1.00	11/23/16	KCA	1	
1,4-Dichlorobenzene	ND	*0.166*	0.166	ND	*1.00*	1.00	11/23/16	KCA	1	
1,4-Dioxane	ND	*0.278*	0.278	ND	*1.00*	1.00	11/23/16	KCA	1	
2-Hexanone(MBK)	ND	*0.244*	0.244	ND	*1.00*	1.00	11/23/16	KCA	1	1
4-Ethyltoluene	ND	*0.204*	0.204	ND	*1.00*	1.00	11/23/16	KCA	1	1
4-Isopropyltoluene	ND	*0.182*	0.182	ND	*1.00*	1.00	11/23/16	KCA	1	1
4-Methyl-2-pentanone(MIBK)	ND	*0.244*	0.244	ND	*1.00*	1.00	11/23/16	KCA	1	
Acetone	7.77	*0.421*	0.421	18.4	*1.00*	1.00	11/23/16	KCA	1	
Acrylonitrile	ND	*0.461*	0.461	ND	*1.00*	1.00	11/23/16	KCA	1	
Benzene	0.903	*0.313*	0.313	2.88	*1.00*	1.00	11/23/16	KCA	1	
Benzyl chloride	ND	*0.193*	0.193	ND	*1.00*	1.00	11/23/16	KCA	1	

Project ID: 260 W126TH ST., NY, NY
Client ID: SG2

Phoenix I.D.: BV88456

Parameter	ppbv Result		ppbv RL	LOD/ MDL	ug/m3 Result	ug/m3 RL	LOD/ MDL	Date/Time	By	Dilution	
Bromodichloromethane	ND		*0.149*	0.149	ND	*1.00*	1.00	11/23/16	KCA	1	
Bromoform	ND		*0.097*	0.097	ND	*1.00*	1.00	11/23/16	KCA	1	
Bromomethane	ND		*0.258*	0.258	ND	*1.00*	1.00	11/23/16	KCA	1	
Carbon Disulfide	ND		*0.321*	0.321	ND	*1.00*	1.00	11/23/16	KCA	1	
Carbon Tetrachloride	0.054		*0.040*	0.040	0.34	*0.25*	0.25	11/23/16	KCA	1	
Chlorobenzene	ND		*0.217*	0.217	ND	*1.00*	1.00	11/23/16	KCA	1	
Chloroethane	ND		*0.379*	0.379	ND	*1.00*	1.00	11/23/16	KCA	1	
Chloroform	ND		*0.205*	0.205	ND	*1.00*	1.00	11/23/16	KCA	1	
Chloromethane	0.495		*0.485*	0.485	1.02	*1.00*	1.00	11/23/16	KCA	1	
Cis-1,2-Dichloroethene	ND		*0.252*	0.252	ND	*1.00*	1.00	11/23/16	KCA	1	
cis-1,3-Dichloropropene	ND		*0.221*	0.221	ND	*1.00*	1.00	11/23/16	KCA	1	
Cyclohexane	ND		*0.291*	0.291	ND	*1.00*	1.00	11/23/16	KCA	1	
Dibromochloromethane	ND		*0.118*	0.118	ND	*1.00*	1.00	11/23/16	KCA	1	
Dichlorodifluoromethane	0.478		*0.202*	0.202	2.36	*1.00*	1.00	11/23/16	KCA	1	
Ethanol	118	E	*0.531*	0.531	222	*1.00*	1.00	11/23/16	KCA	1	1
Ethyl acetate	ND		*0.278*	0.278	ND	*1.00*	1.00	11/23/16	KCA	1	1
Ethylbenzene	0.319		*0.230*	0.230	1.38	*1.00*	1.00	11/23/16	KCA	1	
Heptane	0.256		*0.244*	0.244	1.05	*1.00*	1.00	11/23/16	KCA	1	
Hexachlorobutadiene	ND		*0.094*	0.094	ND	*1.00*	1.00	11/23/16	KCA	1	
Hexane	0.576	S	*0.284*	0.284	2.03	*1.00*	1.00	11/23/16	KCA	1	
Isopropylalcohol	1.92		*0.407*	0.407	4.72	*1.00*	1.00	11/23/16	KCA	1	
Isopropylbenzene	ND		*0.204*	0.204	ND	*1.00*	1.00	11/23/16	KCA	1	
m,p-Xylene	1.34		*0.230*	0.230	5.81	*1.00*	1.00	11/23/16	KCA	1	
Methyl Ethyl Ketone	0.801		*0.339*	0.339	2.36	*1.00*	1.00	11/23/16	KCA	1	
Methyl tert-butyl ether(MTBE)	ND		*0.278*	0.278	ND	*1.00*	1.00	11/23/16	KCA	1	
Methylene Chloride	ND		*0.288*	0.288	ND	*1.00*	1.00	11/23/16	KCA	1	
n-Butylbenzene	ND		*0.182*	0.182	ND	*1.00*	1.00	11/23/16	KCA	1	1
o-Xylene	0.399		*0.230*	0.230	1.73	*1.00*	1.00	11/23/16	KCA	1	
Propylene	10.1		*0.581*	0.581	17.4	*1.00*	1.00	11/23/16	KCA	1	1
sec-Butylbenzene	ND		*0.182*	0.182	ND	*1.00*	1.00	11/23/16	KCA	1	1
Styrene	ND		*0.235*	0.235	ND	*1.00*	1.00	11/23/16	KCA	1	
Tetrachloroethene	0.773		*0.037*	0.037	5.24	*0.25*	0.25	11/23/16	KCA	1	
Tetrahydrofuran	0.659		*0.339*	0.339	1.94	*1.00*	1.00	11/23/16	KCA	1	1
Toluene	2.33		*0.266*	0.266	8.78	*1.00*	1.00	11/23/16	KCA	1	
Trans-1,2-Dichloroethene	ND		*0.252*	0.252	ND	*1.00*	1.00	11/23/16	KCA	1	
trans-1,3-Dichloropropene	ND		*0.221*	0.221	ND	*1.00*	1.00	11/23/16	KCA	1	
Trichloroethene	ND		*0.047*	0.047	ND	*0.25*	0.25	11/23/16	KCA	1	
Trichlorofluoromethane	0.188		*0.178*	0.178	1.06	*1.00*	1.00	11/23/16	KCA	1	
Trichlorotrifluoroethane	ND		*0.131*	0.131	ND	*1.00*	1.00	11/23/16	KCA	1	
Vinyl Chloride	ND		*0.098*	0.098	ND	*0.25*	0.25	11/23/16	KCA	1	
QA/QC Surrogates											
% Bromofluorobenzene	101		*%*	%	101	*%*	%	11/23/16	KCA	1	

Ver 1

Project ID: 260 W126TH ST., NY, NY
Client ID: SG2

Phoenix I.D.: BV88456

Parameter	ppbv Result	ppbv RL	LOD/ MDL	ug/m3 Result	ug/m3 RL	LOD/ MDL	Date/Time	By	Dilution

1 = This parameter is not certified by NY NELAC for this matrix. NY NELAC does not offer certification for all parameters at this time.

RL/PQL=Reporting/Practical Quantitation Level (Equivalent to NELAC LOQ, Limit of Quantitation) ND=Not Detected BRL=Below Reporting Level LOD=Limit of Detection MDL=Method Detection Limit1
QA/QC Surrogates: Surrogates are compounds (preceeded with a %) added by the lab to determine analysis efficiency. Surrogate results(%) listed in the report are not "detected" compounds.

Comments:

E = Estimated value quantitated above calibration range for this compound.

S - Laboratory solvent, contamination is possible.

If there are any questions regarding this data, please call Phoenix Client Services at extension 200.
This report must not be reproduced except in full as defined by the attached chain of custody.

Phyllis Shiller, Laboratory Director
November 29, 2016
Reviewed and Released by: Ethan Lee, Project Manager

Environmental Laboratories, Inc.
587 East Middle Turnpike, P.O.Box 370, Manchester, CT 06045
Tel. (860) 645-1102 Fax (860) 645-0823

ACCREDITED IN ACCORDANCE WITH nelac NY # 11301

Analysis Report

November 29, 2016

FOR: Attn: Mr. Charles B. Sosik, P.G.
Environmental Business Consultants
1808 Middle Country Rd
Ridge NY 11961-2406

Sample Information		Custody Information		Date	Time
Matrix:	AIR	Collected by:	HL	11/18/16	10:03
Location Code:	EBC	Received by:	LB	11/21/16	15:04
Rush Request:	72 Hour	Analyzed by:	see "By" below		
P.O.#:					
Canister Id:	19631				

Laboratory Data

SDG ID: GBV88454
Phoenix ID: BV88457

Project ID: 260 W126TH ST., NY, NY
Client ID: SG3

Parameter	ppbv Result	ppbv RL	LOD/ MDL	ug/m3 Result	ug/m3 RL	LOD/ MDL	Date/Time	By	Dilution	
Volatiles (TO15)										
1,1,1,2-Tetrachloroethane	ND	*0.146*	0.146	ND	*1.00*	1.00	11/23/16	KCA	1	1
1,1,1-Trichloroethane	ND	*0.183*	0.183	ND	*1.00*	1.00	11/23/16	KCA	1	
1,1,2,2-Tetrachloroethane	ND	*0.146*	0.146	ND	*1.00*	1.00	11/23/16	KCA	1	
1,1,2-Trichloroethane	ND	*0.183*	0.183	ND	*1.00*	1.00	11/23/16	KCA	1	
1,1-Dichloroethane	ND	*0.247*	0.247	ND	*1.00*	1.00	11/23/16	KCA	1	
1,1-Dichloroethene	ND	*0.252*	0.252	ND	*1.00*	1.00	11/23/16	KCA	1	
1,2,4-Trichlorobenzene	ND	*0.135*	0.135	ND	*1.00*	1.00	11/23/16	KCA	1	
1,2,4-Trimethylbenzene	ND	*0.204*	0.204	ND	*1.00*	1.00	11/23/16	KCA	1	
1,2-Dibromoethane(EDB)	ND	*0.130*	0.130	ND	*1.00*	1.00	11/23/16	KCA	1	
1,2-Dichlorobenzene	ND	*0.166*	0.166	ND	*1.00*	1.00	11/23/16	KCA	1	
1,2-Dichloroethane	ND	*0.247*	0.247	ND	*1.00*	1.00	11/23/16	KCA	1	
1,2-dichloropropane	ND	*0.217*	0.217	ND	*1.00*	1.00	11/23/16	KCA	1	
1,2-Dichlorotetrafluoroethane	ND	*0.143*	0.143	ND	*1.00*	1.00	11/23/16	KCA	1	
1,3,5-Trimethylbenzene	ND	*0.204*	0.204	ND	*1.00*	1.00	11/23/16	KCA	1	
1,3-Butadiene	ND	*0.452*	0.452	ND	*1.00*	1.00	11/23/16	KCA	1	
1,3-Dichlorobenzene	ND	*0.166*	0.166	ND	*1.00*	1.00	11/23/16	KCA	1	
1,4-Dichlorobenzene	ND	*0.166*	0.166	ND	*1.00*	1.00	11/23/16	KCA	1	
1,4-Dioxane	ND	*0.278*	0.278	ND	*1.00*	1.00	11/23/16	KCA	1	
2-Hexanone(MBK)	ND	*0.244*	0.244	ND	*1.00*	1.00	11/23/16	KCA	1	1
4-Ethyltoluene	ND	*0.204*	0.204	ND	*1.00*	1.00	11/23/16	KCA	1	1
4-Isopropyltoluene	ND	*0.182*	0.182	ND	*1.00*	1.00	11/23/16	KCA	1	1
4-Methyl-2-pentanone(MIBK)	ND	*0.244*	0.244	ND	*1.00*	1.00	11/23/16	KCA	1	
Acetone	7.09	*0.421*	0.421	16.8	*1.00*	1.00	11/23/16	KCA	1	
Acrylonitrile	ND	*0.461*	0.461	ND	*1.00*	1.00	11/23/16	KCA	1	
Benzene	0.620	*0.313*	0.313	1.98	*1.00*	1.00	11/23/16	KCA	1	
Benzyl chloride	ND	*0.193*	0.193	ND	*1.00*	1.00	11/23/16	KCA	1	

Project ID: 260 W126TH ST., NY, NY
Client ID: SG3

Phoenix I.D.: BV88457

Parameter	ppbv Result		ppbv RL	LOD/ MDL	ug/m3 Result	ug/m3 RL	LOD/ MDL	Date/Time	By	Dilution	
Bromodichloromethane	ND		*0.149*	0.149	ND	*1.00*	1.00	11/23/16	KCA	1	
Bromoform	ND		*0.097*	0.097	ND	*1.00*	1.00	11/23/16	KCA	1	
Bromomethane	ND		*0.258*	0.258	ND	*1.00*	1.00	11/23/16	KCA	1	
Carbon Disulfide	ND		*0.321*	0.321	ND	*1.00*	1.00	11/23/16	KCA	1	
Carbon Tetrachloride	0.051		*0.040*	0.040	0.32	*0.25*	0.25	11/23/16	KCA	1	
Chlorobenzene	ND		*0.217*	0.217	ND	*1.00*	1.00	11/23/16	KCA	1	
Chloroethane	ND		*0.379*	0.379	ND	*1.00*	1.00	11/23/16	KCA	1	
Chloroform	ND		*0.205*	0.205	ND	*1.00*	1.00	11/23/16	KCA	1	
Chloromethane	ND		*0.485*	0.485	ND	*1.00*	1.00	11/23/16	KCA	1	
Cis-1,2-Dichloroethene	ND		*0.252*	0.252	ND	*1.00*	1.00	11/23/16	KCA	1	
cis-1,3-Dichloropropene	ND		*0.221*	0.221	ND	*1.00*	1.00	11/23/16	KCA	1	
Cyclohexane	ND		*0.291*	0.291	ND	*1.00*	1.00	11/23/16	KCA	1	
Dibromochloromethane	ND		*0.118*	0.118	ND	*1.00*	1.00	11/23/16	KCA	1	
Dichlorodifluoromethane	0.456		*0.202*	0.202	2.25	*1.00*	1.00	11/23/16	KCA	1	
Ethanol	367	E	*0.531*	0.531	691	*1.00*	1.00	11/23/16	KCA	1	1
Ethyl acetate	0.385		*0.278*	0.278	1.39	*1.00*	1.00	11/23/16	KCA	1	1
Ethylbenzene	0.294		*0.230*	0.230	1.28	*1.00*	1.00	11/23/16	KCA	1	
Heptane	ND		*0.244*	0.244	ND	*1.00*	1.00	11/23/16	KCA	1	
Hexachlorobutadiene	ND		*0.094*	0.094	ND	*1.00*	1.00	11/23/16	KCA	1	
Hexane	ND		*0.284*	0.284	ND	*1.00*	1.00	11/23/16	KCA	1	
Isopropylalcohol	1.05		*0.407*	0.407	2.58	*1.00*	1.00	11/23/16	KCA	1	
Isopropylbenzene	ND		*0.204*	0.204	ND	*1.00*	1.00	11/23/16	KCA	1	
m,p-Xylene	1.18		*0.230*	0.230	5.12	*1.00*	1.00	11/23/16	KCA	1	
Methyl Ethyl Ketone	2.30		*0.339*	0.339	6.78	*1.00*	1.00	11/23/16	KCA	1	
Methyl tert-butyl ether(MTBE)	ND		*0.278*	0.278	ND	*1.00*	1.00	11/23/16	KCA	1	
Methylene Chloride	ND		*0.288*	0.288	ND	*1.00*	1.00	11/23/16	KCA	1	
n-Butylbenzene	ND		*0.182*	0.182	ND	*1.00*	1.00	11/23/16	KCA	1	1
o-Xylene	0.377		*0.230*	0.230	1.64	*1.00*	1.00	11/23/16	KCA	1	
Propylene	2.61		*0.581*	0.581	4.49	*1.00*	1.00	11/23/16	KCA	1	1
sec-Butylbenzene	ND		*0.182*	0.182	ND	*1.00*	1.00	11/23/16	KCA	1	1
Styrene	ND		*0.235*	0.235	ND	*1.00*	1.00	11/23/16	KCA	1	
Tetrachloroethene	0.589		*0.037*	0.037	3.99	*0.25*	0.25	11/23/16	KCA	1	
Tetrahydrofuran	0.628		*0.339*	0.339	1.85	*1.00*	1.00	11/23/16	KCA	1	1
Toluene	4.39		*0.266*	0.266	16.5	*1.00*	1.00	11/23/16	KCA	1	
Trans-1,2-Dichloroethene	ND		*0.252*	0.252	ND	*1.00*	1.00	11/23/16	KCA	1	
trans-1,3-Dichloropropene	ND		*0.221*	0.221	ND	*1.00*	1.00	11/23/16	KCA	1	
Trichloroethene	ND		*0.047*	0.047	ND	*0.25*	0.25	11/23/16	KCA	1	
Trichlorofluoromethane	0.196		*0.178*	0.178	1.10	*1.00*	1.00	11/23/16	KCA	1	
Trichlorotrifluoroethane	ND		*0.131*	0.131	ND	*1.00*	1.00	11/23/16	KCA	1	
Vinyl Chloride	ND		*0.098*	0.098	ND	*0.25*	0.25	11/23/16	KCA	1	
QA/QC Surrogates											
% Bromofluorobenzene	100		*%*	%	100	*%*	%	11/23/16	KCA	1	

Ver 1

Project ID: 260 W126TH ST., NY, NY
Client ID: SG3

Phoenix I.D.: BV88457

Parameter	ppbv Result	ppbv RL	LOD/ MDL	ug/m3 Result	ug/m3 RL	LOD/ MDL	Date/Time	By	Dilution

1 = This parameter is not certified by NY NELAC for this matrix. NY NELAC does not offer certification for all parameters at this time.

RL/PQL=Reporting/Practical Quantitation Level (Equivalent to NELAC LOQ, Limit of Quantitation) ND=Not Detected BRL=Below Reporting Level LOD=Limit of Detection MDL=Method Detection Limit1
QA/QC Surrogates: Surrogates are compounds (preceeded with a %) added by the lab to determine analysis efficiency. Surrogate results(%) listed in the report are not "detected" compounds.

Comments:

E = Estimated value quantitated above calibration range for this compound.

If there are any questions regarding this data, please call Phoenix Client Services at extension 200.
This report must not be reproduced except in full as defined by the attached chain of custody.

Phyllis Shiller, Laboratory Director
November 29, 2016
Reviewed and Released by: Ethan Lee, Project Manager

Environmental Laboratories, Inc.
587 East Middle Turnpike, P.O.Box 370, Manchester, CT 06045
Tel. (860) 645-1102 Fax (860) 645-0823

ACCREDITED IN ACCORDANCE WITH nelac NY # 11301

Analysis Report

November 29, 2016

FOR: Attn: Mr. Charles B. Sosik, P.G.
Environmental Business Consultants
1808 Middle Country Rd
Ridge NY 11961-2406

Sample Information		Custody Information		Date	Time
Matrix:	AIR	Collected by:	HL	11/18/16	11:18
Location Code:	EBC	Received by:	LB	11/21/16	15:04
Rush Request:	72 Hour	Analyzed by:	see "By" below		
P.O.#:					
Canister Id:	12871				

Laboratory Data

SDG ID: GBV88454
Phoenix ID: BV88458

Project ID: 260 W126TH ST., NY, NY
Client ID: SG1

Parameter	ppbv Result	ppbv RL	LOD/ MDL	ug/m3 Result	ug/m3 RL	LOD/ MDL	Date/Time	By	Dilution	
Volatiles (TO15)										
1,1,1,2-Tetrachloroethane	ND	*0.146*	0.146	ND	*1.00*	1.00	11/23/16	KCA	1	1
1,1,1-Trichloroethane	ND	*0.183*	0.183	ND	*1.00*	1.00	11/23/16	KCA	1	
1,1,2,2-Tetrachloroethane	ND	*0.146*	0.146	ND	*1.00*	1.00	11/23/16	KCA	1	
1,1,2-Trichloroethane	ND	*0.183*	0.183	ND	*1.00*	1.00	11/23/16	KCA	1	
1,1-Dichloroethane	ND	*0.247*	0.247	ND	*1.00*	1.00	11/23/16	KCA	1	
1,1-Dichloroethene	ND	*0.252*	0.252	ND	*1.00*	1.00	11/23/16	KCA	1	
1,2,4-Trichlorobenzene	ND	*0.135*	0.135	ND	*1.00*	1.00	11/23/16	KCA	1	
1,2,4-Trimethylbenzene	0.954	*0.204*	0.204	4.69	*1.00*	1.00	11/23/16	KCA	1	
1,2-Dibromoethane(EDB)	ND	*0.130*	0.130	ND	*1.00*	1.00	11/23/16	KCA	1	
1,2-Dichlorobenzene	ND	*0.166*	0.166	ND	*1.00*	1.00	11/23/16	KCA	1	
1,2-Dichloroethane	ND	*0.247*	0.247	ND	*1.00*	1.00	11/23/16	KCA	1	
1,2-dichloropropane	ND	*0.217*	0.217	ND	*1.00*	1.00	11/23/16	KCA	1	
1,2-Dichlorotetrafluoroethane	ND	*0.143*	0.143	ND	*1.00*	1.00	11/23/16	KCA	1	
1,3,5-Trimethylbenzene	0.263	*0.204*	0.204	1.29	*1.00*	1.00	11/23/16	KCA	1	
1,3-Butadiene	ND	*0.452*	0.452	ND	*1.00*	1.00	11/23/16	KCA	1	
1,3-Dichlorobenzene	ND	*0.166*	0.166	ND	*1.00*	1.00	11/23/16	KCA	1	
1,4-Dichlorobenzene	ND	*0.166*	0.166	ND	*1.00*	1.00	11/23/16	KCA	1	
1,4-Dioxane	ND	*0.278*	0.278	ND	*1.00*	1.00	11/23/16	KCA	1	
2-Hexanone(MBK)	0.938	*0.244*	0.244	3.84	*1.00*	1.00	11/23/16	KCA	1	1
4-Ethyltoluene	0.225	*0.204*	0.204	1.11	*1.00*	1.00	11/23/16	KCA	1	1
4-Isopropyltoluene	ND	*0.182*	0.182	ND	*1.00*	1.00	11/23/16	KCA	1	1
4-Methyl-2-pentanone(MIBK)	0.698	*0.244*	0.244	2.86	*1.00*	1.00	11/23/16	KCA	1	
Acetone	131	*6.32*	6.32	311	*15.0*	15.0	11/28/16	KCA	15	
Acrylonitrile	ND	*0.461*	0.461	ND	*1.00*	1.00	11/23/16	KCA	1	
Benzene	0.828	*0.313*	0.313	2.64	*1.00*	1.00	11/23/16	KCA	1	
Benzyl chloride	ND	*0.193*	0.193	ND	*1.00*	1.00	11/23/16	KCA	1	

Project ID: 260 W126TH ST., NY, NY
Client ID: SG1

Phoenix I.D.: BV88458

Parameter	ppbv Result		ppbv RL	LOD/ MDL	ug/m3 Result	ug/m3 RL	LOD/ MDL	Date/Time	By	Dilution	
Bromodichloromethane	ND		*0.149*	0.149	ND	*1.00*	1.00	11/23/16	KCA	1	
Bromoform	ND		*0.097*	0.097	ND	*1.00*	1.00	11/23/16	KCA	1	
Bromomethane	ND		*0.258*	0.258	ND	*1.00*	1.00	11/23/16	KCA	1	
Carbon Disulfide	ND		*0.321*	0.321	ND	*1.00*	1.00	11/23/16	KCA	1	
Carbon Tetrachloride	0.082		*0.040*	0.040	0.52	*0.25*	0.25	11/23/16	KCA	1	
Chlorobenzene	ND		*0.217*	0.217	ND	*1.00*	1.00	11/23/16	KCA	1	
Chloroethane	ND		*0.379*	0.379	ND	*1.00*	1.00	11/23/16	KCA	1	
Chloroform	0.459		*0.205*	0.205	2.24	*1.00*	1.00	11/23/16	KCA	1	
Chloromethane	ND		*0.485*	0.485	ND	*1.00*	1.00	11/23/16	KCA	1	
Cis-1,2-Dichloroethene	ND		*0.252*	0.252	ND	*1.00*	1.00	11/23/16	KCA	1	
cis-1,3-Dichloropropene	ND		*0.221*	0.221	ND	*1.00*	1.00	11/23/16	KCA	1	
Cyclohexane	4.42		*0.291*	0.291	15.2	*1.00*	1.00	11/23/16	KCA	1	
Dibromochloromethane	ND		*0.118*	0.118	ND	*1.00*	1.00	11/23/16	KCA	1	
Dichlorodifluoromethane	0.526		*0.202*	0.202	2.60	*1.00*	1.00	11/23/16	KCA	1	
Ethanol	210		*7.97*	7.97	395	*15.0*	15.0	11/28/16	KCA	15	1
Ethyl acetate	0.838		*0.278*	0.278	3.02	*1.00*	1.00	11/23/16	KCA	1	1
Ethylbenzene	0.911		*0.230*	0.230	3.95	*1.00*	1.00	11/23/16	KCA	1	
Heptane	0.629		*0.244*	0.244	2.58	*1.00*	1.00	11/23/16	KCA	1	
Hexachlorobutadiene	ND		*0.094*	0.094	ND	*1.00*	1.00	11/23/16	KCA	1	
Hexane	1.91	S	*0.284*	0.284	6.73	*1.00*	1.00	11/23/16	KCA	1	
Isopropylalcohol	6.27		*0.407*	0.407	15.4	*1.00*	1.00	11/23/16	KCA	1	
Isopropylbenzene	ND		*0.204*	0.204	ND	*1.00*	1.00	11/23/16	KCA	1	
m,p-Xylene	3.14		*0.230*	0.230	13.6	*1.00*	1.00	11/23/16	KCA	1	
Methyl Ethyl Ketone	360		*5.09*	5.09	1060	*15.0*	15.0	11/28/16	KCA	15	
Methyl tert-butyl ether(MTBE)	ND		*0.278*	0.278	ND	*1.00*	1.00	11/23/16	KCA	1	
Methylene Chloride	ND		*0.288*	0.288	ND	*1.00*	1.00	11/23/16	KCA	1	
n-Butylbenzene	ND		*0.182*	0.182	ND	*1.00*	1.00	11/23/16	KCA	1	1
o-Xylene	1.14		*0.230*	0.230	4.95	*1.00*	1.00	11/23/16	KCA	1	
Propylene	8.53		*0.581*	0.581	14.7	*1.00*	1.00	11/23/16	KCA	1	1
sec-Butylbenzene	ND		*0.182*	0.182	ND	*1.00*	1.00	11/23/16	KCA	1	1
Styrene	0.256		*0.235*	0.235	1.09	*1.00*	1.00	11/23/16	KCA	1	
Tetrachloroethene	1.67		*0.037*	0.037	11.3	*0.25*	0.25	11/23/16	KCA	1	
Tetrahydrofuran	2.89		*0.339*	0.339	8.52	*1.00*	1.00	11/23/16	KCA	1	1
Toluene	4.34		*0.266*	0.266	16.3	*1.00*	1.00	11/23/16	KCA	1	
Trans-1,2-Dichloroethene	ND		*0.252*	0.252	ND	*1.00*	1.00	11/23/16	KCA	1	
trans-1,3-Dichloropropene	ND		*0.221*	0.221	ND	*1.00*	1.00	11/23/16	KCA	1	
Trichloroethene	0.071		*0.047*	0.047	0.38	*0.25*	0.25	11/23/16	KCA	1	
Trichlorofluoromethane	0.288		*0.178*	0.178	1.62	*1.00*	1.00	11/23/16	KCA	1	
Trichlorotrifluoroethane	ND		*0.131*	0.131	ND	*1.00*	1.00	11/23/16	KCA	1	
Vinyl Chloride	ND		*0.098*	0.098	ND	*0.25*	0.25	11/23/16	KCA	1	
QA/QC Surrogates											
% Bromofluorobenzene	105		*%*	%	105	*%*	%	11/23/16	KCA	1	

Ver 1

Project ID: 260 W126TH ST., NY, NY
Client ID: SG1

Phoenix I.D.: BV88458

Parameter	ppbv Result	ppbv RL	LOD/ MDL	ug/m3 Result	ug/m3 RL	LOD/ MDL	Date/Time	By	Dilution

1 = This parameter is not certified by NY NELAC for this matrix. NY NELAC does not offer certification for all parameters at this time.

RL/PQL=Reporting/Practical Quantitation Level (Equivalent to NELAC LOQ, Limit of Quantitation) ND=Not Detected BRL=Below Reporting Level LOD=Limit of Detection MDL=Method Detection Limit1
QA/QC Surrogates: Surrogates are compounds (preceeded with a %) added by the lab to determine analysis efficiency. Surrogate results(%) listed in the report are not "detected" compounds.

Comments:

Results are reported on an ``as received`` basis, and are not corrected for dry weight.

E = Estimated value quantitated above calibration range for this compound.

S - Laboratory solvent, contamination is possible.

If there are any questions regarding this data, please call Phoenix Client Services at extension 200.
This report must not be reproduced except in full as defined by the attached chain of custody.

Phyllis Shiller, Laboratory Director
November 29, 2016
Reviewed and Released by: Ethan Lee, Project Manager

Tuesday, November 29, 2016

Criteria: None

State: NY

Sample Criteria Exceedances Report

GBV88454 - EBC

SampNo	Acode	Phoenix Analyte	Criteria	Result	RL	Criteria	RL Criteria	Analysis Units

*** No Data to Display ***

Phoenix Laboratories does not assume responsibility for the data contained in this report. It is provided as an additional tool to identify requested criteria exceedences. All efforts are made to ensure the accuracy of the data (obtained from appropriate agencies). A lack of exceedence information does not necessarily suggest conformance to the criteria. It is ultimately the site professional's responsibility to determine appropriate compliance.

CHAIN OF CUSTODY RECORD
AIR ANALYSES

PHOENIX *Environmental Laboratories, Inc.*

587 East Middle Turnpike, P.O. Box 370, Manchester, CT 06040
Telephone: 860.645.1102 • Fax: 860.645.0823

800-827-5426
email: greg@phoenixlabs.com

P.O. # Page 1 of 1

Data Delivery:
☐ Fax #:
☒ Email: File
☐ Phone #:

Report to:
Customer: EDC
Address:

Invoice to:

Sampled by: Hongpong Lau

Project Name: 260 W125th street, NY, NY
Requested Deliverable: RCP ☐ ASP CAT B ☒
MCP ☐ NJ Deliverables ☐
State where samples collected: NY

Phoenix ID #	Client Sample ID	Canister ID #	Canister Size (L)	Outgoing Canister Pressure (" Hg)	Incoming Canister Pressure ("Hg)	Flow Regulator ID #	Flow Controller Setting (mL/min)	Sampling Start Time	Sampling End Time	Sample Start Date	Canister Pressure at Start (" Hg)	Canister Pressure at End ("Hg)	Ambient/Indoor Air	Soil Gas	Grab (G) Composite (C)	TO-14	TO-15
		THIS SECTION FOR LAB USE ONLY											MATRIX			ANALYSES	
88454	SG5	19846	6.0	-30	-5	4490	43	7:51	10:10	11-18-16	-28	-6		X			X
88455	SG4	12872			-4	3504		7:55	10:47	11-18-16	-30	-7		X			X
88456	SG2	13641			-4	3250		7:59	10:24	11-18-16	-29	-5		X			X
88457	SG3	19631			-1	5660		7:53	10:03	11-18-16	-30	-5		X			X
88458	SG1	12871	↓	↓	-6	4494	↓	9:14	11:18	11-18-16	-30	-6		X			X
	SAGL 2Hrs																

Relinquished by:	Accepted by:	Date:	Time:
Hongpong Lau		11-21-16	8:30
	Krystal Bhuee	11-21-16	15:04

Data Format:
Excel ☒ Equis ☒ GISKey ☐
PDF ☒ Other: ☐

SPECIAL INSTRUCTIONS, QC REQUIREMENTS, REGULATORY INFORMATION:

Turnaround time 5 days.

Requested Criteria

Quote Number:

I attest that all media released by Phoenix Environmental Laboratories, Inc. have been received in good working condition and agree to the terms and conditions as listed on the back of this document:

Signature: Date:

PHOENIX
Environmental Laboratories, Inc.

Wednesday, November 30, 2016

Attn: Mr. Charles B. Sosik, P.G.
Environmental Business Consultants
1808 Middle Country Rd
Ridge NY 11961-2406

Project ID: 260 W126TH ST., HARLEM, NY
Sample ID#s: BV88459 - BV88464

This laboratory is in compliance with the NELAC requirements of procedures used except where indicated.

This report contains results for the parameters tested, under the sampling conditions described on the Chain Of Custody, as received by the laboratory. This report is incomplete unless all pages indicated in the pagination at the bottom of the page are included.

A scanned version of the COC form accompanies the analytical report and is an exact duplicate of the original.

If you have any questions concerning this testing, please do not hesitate to contact Phoenix Client Services at ext. 200.

Sincerely yours,

Phyllis Shiller
Laboratory Director

NELAC - #NY11301
CT Lab Registration #PH-0618
MA Lab Registration #MA-CT-007
ME Lab Registration #CT-007
NH Lab Registration #213693-A,B
NJ Lab Registration #CT-003
NY Lab Registration #11301
PA Lab Registration #68-03530
RI Lab Registration #63
VT Lab Registration #VT11301

Environmental Laboratories, Inc.
587 East Middle Turnpike, P.O.Box 370, Manchester, CT 06045
Tel. (860) 645-1102 Fax (860) 645-0823

NY # 11301

SDG Comments

November 30, 2016

SDG I.D.: GBV88459

8260 Volatile Organics:
1,2-Dibromoethane, 1,2,3 Trichloropropane, and 1,2-Dibromo-3-chloropropane do not meet NY TOGS GA criteria, these compounds are analyzed by GC/FID method 504 or 8011 to achieve this criteria.

SIM Analysis:
The lowest possible reporting limit under SIM conditions is 0.02 ug/L. The NY TOGS GA criteria for some PAHs is 0.002 ug/L. This level can not be achieved.

Toxaphene is reported to the lowest possible reporting level. The NY TOGS criteria for this compound can not be achieved.

Any compound that is not detected above the MDL/LOD is reported as ND on the report and is reported in the electronic deliverables (EDD) as <RL or U at the RL per state and EPA guidance.

Version 1: Analysis results minus raw data.

Version 2: Complete report with raw data.

Environmental Laboratories, Inc.
587 East Middle Turnpike, P.O.Box 370, Manchester, CT 06045
Tel. (860) 645-1102 Fax (860) 645-0823

ACCREDITED IN ACCORDANCE WITH nelac NY # 11301

Analysis Report

November 30, 2016

FOR: Attn: Mr. Charles B. Sosik, P.G.
Environmental Business Consultants
1808 Middle Country Rd
Ridge NY 11961-2406

Sample Information		Custody Information		Date	Time
Matrix:	GROUND WATER	Collected by:	HL	11/18/16	10:07
Location Code:	EBC	Received by:	LB	11/21/16	15:04
Rush Request:	72 Hour	Analyzed by:	see "By" below		
P.O.#:					

Laboratory Data

SDG ID: GBV88459
Phoenix ID: BV88459

Project ID: 260 W126TH ST., HARLEM, NY
Client ID: MW1

Parameter	Result		RL/ PQL	LOD/ MDL	Units	Dilution	Date/Time	By	Reference	
Silver	0.002	B	0.005	0.001	mg/L	1	11/23/16	LK	SW6010C	
Aluminum	185		0.10	0.050	mg/L	10	11/23/16	LK	SW6010C	
Arsenic - LDL	0.054		0.004	0.004	mg/L	1	11/23/16	LK	SW6010C	
Barium	4.96		0.010	0.001	mg/L	1	11/23/16	LK	SW6010C	
Beryllium	0.024		0.001	0.001	mg/L	1	11/23/16	LK	SW6010C	
Calcium	267		0.10	0.10	mg/L	10	11/23/16	LK	SW6010C	B
Cadmium	0.014		0.004	0.0005	mg/L	1	11/23/16	LK	SW6010C	
Cobalt	0.396		0.005	0.001	mg/L	1	11/23/16	LK	SW6010C	
Chromium	0.304		0.001	0.001	mg/L	1	11/23/16	LK	SW6010C	
Copper	2.26		0.050	0.010	mg/L	10	11/23/16	LK	SW6010C	
Iron	264		0.10	0.10	mg/L	10	11/23/16	LK	SW6010C	
Mercury	ND		0.0002	0.00015	mg/L	1	11/22/16	RS	SW7470A	
Potassium	57.6		1.0	0.10	mg/L	10	11/23/16	LK	SW6010C	
Magnesium	90.5		0.10	0.10	mg/L	10	11/23/16	LK	SW6010C	
Manganese	71.1		0.50	0.10	mg/L	100	11/29/16	TH	SW6010C	
Sodium	226		1.0	0.10	mg/L	10	11/23/16	LK	SW6010C	
Nickel	1.16		0.004	0.001	mg/L	1	11/23/16	LK	SW6010C	
Lead	0.408		0.002	0.001	mg/L	1	11/23/16	LK	SW6010C	
Antimony	ND		0.002	0.002	mg/L	1	11/28/16	RS	SW7010	
Selenium	ND		0.002	0.001	mg/L	1	11/22/16	RS	SW7010	
Thallium - LDL	ND		0.0005	0.0005	mg/L	1	11/28/16	RS	SW7010	
Vanadium	0.403		0.010	0.001	mg/L	1	11/23/16	LK	SW6010C	
Zinc	1.07		0.010	0.0011	mg/L	1	11/23/16	LK	SW6010C	
Mercury Digestion	Completed						11/22/16	QW/QW	SW7470A	
PCB Extraction (2 Liter)	Completed						11/21/16	Z/T	SW3510C	
Extraction for Pest (2 Liter)	Completed						11/21/16	Z/T	SW3510C	
Semi-Volatile Extraction	Completed						11/21/16	P/D/D	SW3520C	
Total Metals Digestion	Completed						11/21/16	AG		

Ver 1

Project ID: 260 W126TH ST., HARLEM, NY
Client ID: MW1

Phoenix I.D.: BV88459

Parameter	Result	RL/ PQL	LOD/ MDL	Units	Dilution	Date/Time	By	Reference	
Pesticides									
4,4' -DDD	ND	0.005	0.010	ug/L	1	11/22/16	CE	SW8081B	
4,4' -DDE	ND	0.005	0.010	ug/L	1	11/22/16	CE	SW8081B	
4,4' -DDT	ND	0.005	0.010	ug/L	1	11/22/16	CE	SW8081B	
a-BHC	ND	0.005	0.005	ug/L	1	11/22/16	CE	SW8081B	
a-chlordane	ND	0.010	0.010	ug/L	1	11/22/16	CE	SW8081B	
Alachlor	ND	0.075	0.075	ug/L	1	11/22/16	CE	SW8081B	1
Aldrin	ND	0.002	0.002	ug/L	1	11/22/16	CE	SW8081B	
b-BHC	ND	0.005	0.005	ug/L	1	11/22/16	CE	SW8081B	
Chlordane	ND	0.050	0.050	ug/L	1	11/22/16	CE	SW8081B	
d-BHC	ND	0.005	0.005	ug/L	1	11/22/16	CE	SW8081B	
Dieldrin	ND	0.002	0.002	ug/L	1	11/22/16	CE	SW8081B	
Endosulfan I	ND	0.010	0.010	ug/L	1	11/22/16	CE	SW8081B	
Endosulfan II	ND	0.010	0.010	ug/L	1	11/22/16	CE	SW8081B	
Endosulfan Sulfate	ND	0.010	0.010	ug/L	1	11/22/16	CE	SW8081B	
Endrin	ND	0.010	0.010	ug/L	1	11/22/16	CE	SW8081B	
Endrin Aldehyde	ND	0.010	0.010	ug/L	1	11/22/16	CE	SW8081B	
Endrin ketone	ND	0.010	0.010	ug/L	1	11/22/16	CE	SW8081B	
g-BHC (Lindane)	ND	0.005	0.005	ug/L	1	11/22/16	CE	SW8081B	
g-chlordane	ND	0.010	0.010	ug/L	1	11/22/16	CE	SW8081B	
Heptachlor	ND	0.010	0.010	ug/L	1	11/22/16	CE	SW8081B	
Heptachlor epoxide	ND	0.010	0.010	ug/L	1	11/22/16	CE	SW8081B	
Methoxychlor	ND	0.10	0.10	ug/L	1	11/22/16	CE	SW8081B	
Toxaphene	ND	0.20	0.20	ug/L	1	11/22/16	CE	SW8081B	
QA/QC Surrogates									
%DCBP (Surrogate Rec)	70			%	1	11/22/16	CE	SW8081B	
%TCMX (Surrogate Rec)	82			%	1	11/22/16	CE	SW8081B	
Polychlorinated Biphenyls									
PCB-1016	ND	0.050	0.050	ug/L	1	11/22/16	AW	E608/SW8082A	
PCB-1221	ND	0.050	0.050	ug/L	1	11/22/16	AW	E608/SW8082A	
PCB-1232	ND	0.050	0.050	ug/L	1	11/22/16	AW	E608/SW8082A	
PCB-1242	ND	0.050	0.050	ug/L	1	11/22/16	AW	E608/SW8082A	
PCB-1248	ND	0.050	0.050	ug/L	1	11/22/16	AW	E608/SW8082A	
PCB-1254	ND	0.050	0.050	ug/L	1	11/22/16	AW	E608/SW8082A	
PCB-1260	ND	0.050	0.050	ug/L	1	11/22/16	AW	E608/SW8082A	
PCB-1262	ND	0.050	0.050	ug/L	1	11/22/16	AW	E608/SW8082A	
PCB-1268	ND	0.050	0.050	ug/L	1	11/22/16	AW	E608/SW8082A	
QA/QC Surrogates									
% DCBP	68			%	1	11/22/16	AW	40 - 140 %	
% TCMX	68			%	1	11/22/16	AW	40 - 140 %	
Volatiles									
1,1,1,2-Tetrachloroethane	ND	1.0	0.25	ug/L	1	11/22/16	HM	SW8260C	
1,1,1-Trichloroethane	ND	5.0	0.25	ug/L	1	11/22/16	HM	SW8260C	
1,1,2,2-Tetrachloroethane	ND	1.0	0.25	ug/L	1	11/22/16	HM	SW8260C	
1,1,2-Trichloroethane	ND	1.0	0.25	ug/L	1	11/22/16	HM	SW8260C	
1,1-Dichloroethane	ND	5.0	0.25	ug/L	1	11/22/16	HM	SW8260C	
1,1-Dichloroethene	ND	1.0	0.25	ug/L	1	11/22/16	HM	SW8260C	

Project ID: 260 W126TH ST., HARLEM, NY
Client ID: MW1

Phoenix I.D.: BV88459

Parameter	Result		RL/ PQL	LOD/ MDL	Units	Dilution	Date/Time	By	Reference	
1,1-Dichloropropene	ND		1.0	0.25	ug/L	1	11/22/16	HM	SW8260C	
1,2,3-Trichlorobenzene	ND		1.0	0.25	ug/L	1	11/22/16	HM	SW8260C	
1,2,3-Trichloropropane	ND		0.25	0.25	ug/L	1	11/22/16	HM	SW8260C	
1,2,4-Trichlorobenzene	ND		1.0	0.25	ug/L	1	11/22/16	HM	SW8260C	
1,2,4-Trimethylbenzene	ND		1.0	0.25	ug/L	1	11/22/16	HM	SW8260C	
1,2-Dibromo-3-chloropropane	ND		0.50	0.50	ug/L	1	11/22/16	HM	SW8260C	
1,2-Dibromoethane	ND		0.25	0.25	ug/L	1	11/22/16	HM	SW8260C	
1,2-Dichlorobenzene	ND		1.0	0.25	ug/L	1	11/22/16	HM	SW8260C	
1,2-Dichloroethane	ND		0.60	0.50	ug/L	1	11/22/16	HM	SW8260C	
1,2-Dichloropropane	ND		1.0	0.25	ug/L	1	11/22/16	HM	SW8260C	
1,3,5-Trimethylbenzene	ND		1.0	0.25	ug/L	1	11/22/16	HM	SW8260C	
1,3-Dichlorobenzene	ND		1.0	0.25	ug/L	1	11/22/16	HM	SW8260C	
1,3-Dichloropropane	ND		1.0	0.25	ug/L	1	11/22/16	HM	SW8260C	
1,4-Dichlorobenzene	ND		1.0	0.25	ug/L	1	11/22/16	HM	SW8260C	
2,2-Dichloropropane	ND		1.0	0.25	ug/L	1	11/22/16	HM	SW8260C	
2-Chlorotoluene	ND		1.0	0.25	ug/L	1	11/22/16	HM	SW8260C	
2-Hexanone	ND		2.5	2.5	ug/L	1	11/22/16	HM	SW8260C	
2-Isopropyltoluene	ND		1.0	0.25	ug/L	1	11/22/16	HM	SW8260C	1
4-Chlorotoluene	ND		1.0	0.25	ug/L	1	11/22/16	HM	SW8260C	
4-Methyl-2-pentanone	ND		2.5	2.5	ug/L	1	11/22/16	HM	SW8260C	
Acetone	3.7	JS	5.0	2.5	ug/L	1	11/22/16	HM	SW8260C	
Acrolein	ND		5.0	2.5	ug/L	1	11/22/16	HM	SW8260C	
Acrylonitrile	ND		5.0	2.5	ug/L	1	11/22/16	HM	SW8260C	
Benzene	ND		0.70	0.25	ug/L	1	11/22/16	HM	SW8260C	
Bromobenzene	ND		1.0	0.25	ug/L	1	11/22/16	HM	SW8260C	
Bromochloromethane	ND		1.0	0.25	ug/L	1	11/22/16	HM	SW8260C	
Bromodichloromethane	0.43	J	1.0	0.25	ug/L	1	11/22/16	HM	SW8260C	
Bromoform	ND		5.0	0.25	ug/L	1	11/22/16	HM	SW8260C	
Bromomethane	ND		5.0	0.25	ug/L	1	11/22/16	HM	SW8260C	
Carbon Disulfide	ND		1.0	0.25	ug/L	1	11/22/16	HM	SW8260C	
Carbon tetrachloride	ND		1.0	0.25	ug/L	1	11/22/16	HM	SW8260C	
Chlorobenzene	ND		5.0	0.25	ug/L	1	11/22/16	HM	SW8260C	
Chloroethane	ND		5.0	0.25	ug/L	1	11/22/16	HM	SW8260C	
Chloroform	2.0	J	5.0	0.25	ug/L	1	11/22/16	HM	SW8260C	
Chloromethane	0.97	J	5.0	0.25	ug/L	1	11/22/16	HM	SW8260C	
cis-1,2-Dichloroethene	0.50	J	1.0	0.25	ug/L	1	11/22/16	HM	SW8260C	
cis-1,3-Dichloropropene	ND		0.40	0.25	ug/L	1	11/22/16	HM	SW8260C	
Dibromochloromethane	ND		1.0	0.25	ug/L	1	11/22/16	HM	SW8260C	
Dibromomethane	ND		1.0	0.25	ug/L	1	11/22/16	HM	SW8260C	
Dichlorodifluoromethane	ND		1.0	0.25	ug/L	1	11/22/16	HM	SW8260C	
Ethylbenzene	ND		1.0	0.25	ug/L	1	11/22/16	HM	SW8260C	
Hexachlorobutadiene	ND		0.50	0.20	ug/L	1	11/22/16	HM	SW8260C	
Isopropylbenzene	ND		1.0	0.25	ug/L	1	11/22/16	HM	SW8260C	
m&p-Xylene	ND		1.0	0.25	ug/L	1	11/22/16	HM	SW8260C	
Methyl ethyl ketone	ND		2.5	2.5	ug/L	1	11/22/16	HM	SW8260C	
Methyl t-butyl ether (MTBE)	ND		1.0	0.25	ug/L	1	11/22/16	HM	SW8260C	
Methylene chloride	ND		3.0	1.0	ug/L	1	11/22/16	HM	SW8260C	
Naphthalene	ND		1.0	1.0	ug/L	1	11/22/16	HM	SW8260C	
n-Butylbenzene	ND		1.0	0.25	ug/L	1	11/22/16	HM	SW8260C	

Project ID: 260 W126TH ST., HARLEM, NY
Client ID: MW1

Phoenix I.D.: BV88459

Parameter	Result		RL/ PQL	LOD/ MDL	Units	Dilution	Date/Time	By	Reference	
n-Propylbenzene	ND		1.0	0.25	ug/L	1	11/22/16	HM	SW8260C	
o-Xylene	ND		1.0	0.25	ug/L	1	11/22/16	HM	SW8260C	
p-Isopropyltoluene	ND		1.0	0.25	ug/L	1	11/22/16	HM	SW8260C	
sec-Butylbenzene	ND		1.0	0.25	ug/L	1	11/22/16	HM	SW8260C	
Styrene	ND		1.0	0.25	ug/L	1	11/22/16	HM	SW8260C	
tert-Butylbenzene	ND		1.0	0.25	ug/L	1	11/22/16	HM	SW8260C	
Tetrachloroethene	1.4		1.0	0.25	ug/L	1	11/22/16	HM	SW8260C	
Tetrahydrofuran (THF)	ND		5.0	2.5	ug/L	1	11/22/16	HM	SW8260C	1
Toluene	ND		1.0	0.25	ug/L	1	11/22/16	HM	SW8260C	
trans-1,2-Dichloroethene	ND		5.0	0.25	ug/L	1	11/22/16	HM	SW8260C	
trans-1,3-Dichloropropene	ND		0.40	0.25	ug/L	1	11/22/16	HM	SW8260C	
trans-1,4-dichloro-2-butene	ND		2.5	2.5	ug/L	1	11/22/16	HM	SW8260C	
Trichloroethene	0.48	J	1.0	0.25	ug/L	1	11/22/16	HM	SW8260C	
Trichlorofluoromethane	ND		1.0	0.25	ug/L	1	11/22/16	HM	SW8260C	
Trichlorotrifluoroethane	ND		1.0	0.25	ug/L	1	11/22/16	HM	SW8260C	
Vinyl chloride	ND		1.0	0.25	ug/L	1	11/22/16	HM	SW8260C	
QA/QC Surrogates										
% 1,2-dichlorobenzene-d4	97				%	1	11/22/16	HM	70 - 130 %	
% Bromofluorobenzene	95				%	1	11/22/16	HM	70 - 130 %	
% Dibromofluoromethane	94				%	1	11/22/16	HM	70 - 130 %	
% Toluene-d8	100				%	1	11/22/16	HM	70 - 130 %	

Semivolatiles

1,2,4-Trichlorobenzene	ND		5.0	1.5	ug/L	1	11/23/16	DD	SW8270D	
1,2-Dichlorobenzene	ND		1.0	1.0	ug/L	1	11/23/16	DD	SW8270D	
1,2-Diphenylhydrazine	ND		5.0	1.6	ug/L	1	11/23/16	DD	SW8270D	
1,3-Dichlorobenzene	ND		1.0	1.0	ug/L	1	11/23/16	DD	SW8270D	
1,4-Dichlorobenzene	ND		1.0	1.0	ug/L	1	11/23/16	DD	SW8270D	
2,4,5-Trichlorophenol	ND		1.0	1.0	ug/L	1	11/23/16	DD	SW8270D	
2,4,6-Trichlorophenol	ND		1.0	1.0	ug/L	1	11/23/16	DD	SW8270D	
2,4-Dichlorophenol	ND		1.0	1.0	ug/L	1	11/23/16	DD	SW8270D	
2,4-Dimethylphenol	ND		1.0	1.0	ug/L	1	11/23/16	DD	SW8270D	
2,4-Dinitrophenol	ND		1.0	1.0	ug/L	1	11/23/16	DD	SW8270D	
2,4-Dinitrotoluene	ND		5.0	2.0	ug/L	1	11/23/16	DD	SW8270D	
2,6-Dinitrotoluene	ND		5.0	1.6	ug/L	1	11/23/16	DD	SW8270D	
2-Chloronaphthalene	ND		5.0	1.4	ug/L	1	11/23/16	DD	SW8270D	
2-Chlorophenol	ND		1.0	1.0	ug/L	1	11/23/16	DD	SW8270D	
2-Methylnaphthalene	ND		5.0	1.5	ug/L	1	11/23/16	DD	SW8270D	
2-Methylphenol (o-cresol)	ND		1.0	1.0	ug/L	1	11/23/16	DD	SW8270D	
2-Nitroaniline	ND		5.0	2.0	ug/L	1	11/23/16	DD	SW8270D	
2-Nitrophenol	ND		1.0	1.0	ug/L	1	11/23/16	DD	SW8270D	
3&4-Methylphenol (m&p-cresol)	ND		1.0	1.0	ug/L	1	11/23/16	DD	SW8270D	
3,3'-Dichlorobenzidine	ND		5.0	2.4	ug/L	1	11/23/16	DD	SW8270D	
3-Nitroaniline	ND		5.0	2.0	ug/L	1	11/23/16	DD	SW8270D	
4,6-Dinitro-2-methylphenol	ND		1.0	1.0	ug/L	1	11/23/16	DD	SW8270D	
4-Bromophenyl phenyl ether	ND		5.0	1.5	ug/L	1	11/23/16	DD	SW8270D	
4-Chloro-3-methylphenol	ND		1.0	1.0	ug/L	1	11/23/16	DD	SW8270D	
4-Chloroaniline	ND		3.5	2.3	ug/L	1	11/23/16	DD	SW8270D	
4-Chlorophenyl phenyl ether	ND		5.0	1.7	ug/L	1	11/23/16	DD	SW8270D	
4-Nitroaniline	ND		5.0	1.7	ug/L	1	11/23/16	DD	SW8270D	

Project ID: 260 W126TH ST., HARLEM, NY
Client ID: MW1

Phoenix I.D.: BV88459

Parameter	Result	RL/ PQL	LOD/ MDL	Units	Dilution	Date/Time	By	Reference
4-Nitrophenol	ND	1.0	1.0	ug/L	1	11/23/16	DD	SW8270D
Acenaphthene	ND	5.0	1.5	ug/L	1	11/23/16	DD	SW8270D
Acetophenone	ND	5.0	1.6	ug/L	1	11/23/16	DD	SW8270D
Aniline	ND	3.5	5.0	ug/L	1	11/23/16	DD	SW8270D
Anthracene	ND	5.0	1.6	ug/L	1	11/23/16	DD	SW8270D
Benzidine	ND	4.5	2.9	ug/L	1	11/23/16	DD	SW8270D
Benzoic acid	ND	25	10	ug/L	1	11/23/16	DD	SW8270D
Benzyl butyl phthalate	ND	5.0	1.3	ug/L	1	11/23/16	DD	SW8270D
Bis(2-chloroethoxy)methane	ND	5.0	1.4	ug/L	1	11/23/16	DD	SW8270D
Bis(2-chloroethyl)ether	ND	1.0	1.0	ug/L	1	11/23/16	DD	SW8270D
Bis(2-chloroisopropyl)ether	ND	5.0	1.4	ug/L	1	11/23/16	DD	SW8270D
Carbazole	ND	5.0	3.8	ug/L	1	11/23/16	DD	SW8270D
Dibenzofuran	ND	5.0	1.5	ug/L	1	11/23/16	DD	SW8270D
Diethyl phthalate	ND	5.0	1.6	ug/L	1	11/23/16	DD	SW8270D
Dimethylphthalate	ND	5.0	1.6	ug/L	1	11/23/16	DD	SW8270D
Di-n-butylphthalate	ND	5.0	1.3	ug/L	1	11/23/16	DD	SW8270D
Di-n-octylphthalate	ND	5.0	1.3	ug/L	1	11/23/16	DD	SW8270D
Fluoranthene	ND	5.0	1.6	ug/L	1	11/23/16	DD	SW8270D
Fluorene	ND	5.0	1.7	ug/L	1	11/23/16	DD	SW8270D
Hexachlorocyclopentadiene	ND	5.0	1.5	ug/L	1	11/23/16	DD	SW8270D
Isophorone	ND	5.0	1.4	ug/L	1	11/23/16	DD	SW8270D
Naphthalene	ND	5.0	1.4	ug/L	1	11/23/16	DD	SW8270D
N-Nitrosodi-n-propylamine	ND	5.0	1.6	ug/L	1	11/23/16	DD	SW8270D
N-Nitrosodiphenylamine	ND	5.0	1.9	ug/L	1	11/23/16	DD	SW8270D
Phenol	ND	1.0	1.0	ug/L	1	11/23/16	DD	SW8270D
Pyrene	ND	5.0	1.7	ug/L	1	11/23/16	DD	SW8270D
Pyridine	ND	10	1.2	ug/L	1	11/23/16	DD	SW8270D
QA/QC Surrogates								
% 2,4,6-Tribromophenol	92			%	1	11/23/16	DD	15 - 110 %
% 2-Fluorobiphenyl	64			%	1	11/23/16	DD	30 - 130 %
% 2-Fluorophenol	49			%	1	11/23/16	DD	15 - 110 %
% Nitrobenzene-d5	54			%	1	11/23/16	DD	30 - 130 %
% Phenol-d5	53			%	1	11/23/16	DD	15 - 110 %
% Terphenyl-d14	71			%	1	11/23/16	DD	30 - 130 %
Semivolatiles								
1,2,4,5-Tetrachlorobenzene	ND	0.50	0.50	ug/L	1	11/23/16	DD	SW8270D (SIM)
Acenaphthylene	ND	0.10	0.10	ug/L	1	11/23/16	DD	SW8270D (SIM)
Benz(a)anthracene	ND	0.02	0.02	ug/L	1	11/23/16	DD	SW8270D (SIM)
Benzo(a)pyrene	ND	0.02	0.02	ug/L	1	11/23/16	DD	SW8270D (SIM)
Benzo(b)fluoranthene	ND	0.02	0.02	ug/L	1	11/23/16	DD	SW8270D (SIM)
Benzo(ghi)perylene	ND	0.02	0.02	ug/L	1	11/23/16	DD	SW8270D (SIM)
Benzo(k)fluoranthene	ND	0.02	0.02	ug/L	1	11/23/16	DD	SW8270D (SIM)
Bis(2-ethylhexyl)phthalate	ND	1.0	1.0	ug/L	1	11/23/16	DD	SW8270D (SIM)
Chrysene	ND	0.02	0.02	ug/L	1	11/23/16	DD	SW8270D (SIM)
Dibenz(a,h)anthracene	ND	0.02	0.02	ug/L	1	11/23/16	DD	SW8270D (SIM)
Hexachlorobenzene	ND	0.02	0.02	ug/L	1	11/23/16	DD	SW8270D (SIM)
Hexachlorobutadiene	ND	0.40	0.40	ug/L	1	11/23/16	DD	SW8270D (SIM)
Hexachloroethane	ND	0.50	0.50	ug/L	1	11/23/16	DD	SW8270D (SIM)
Indeno(1,2,3-cd)pyrene	ND	0.02	0.02	ug/L	1	11/23/16	DD	SW8270D (SIM)

Project ID: 260 W126TH ST., HARLEM, NY
Client ID: MW1

Phoenix I.D.: BV88459

Parameter	Result	RL/ PQL	LOD/ MDL	Units	Dilution	Date/Time	By	Reference
Nitrobenzene	ND	0.10	0.10	ug/L	1	11/23/16	DD	SW8270D (SIM)
N-Nitrosodimethylamine	ND	0.10	0.10	ug/L	1	11/23/16	DD	SW8270D (SIM)
Pentachloronitrobenzene	ND	0.10	0.10	ug/L	1	11/23/16	DD	SW8270D (SIM)
Pentachlorophenol	ND	0.80	0.80	ug/L	1	11/23/16	DD	SW8270D (SIM)
Phenanthrene	ND	0.10	0.10	ug/L	1	11/23/16	DD	SW8270D (SIM)
QA/QC Surrogates								
% 2,4,6-Tribromophenol	89			%	1	11/23/16	DD	15 - 110 %
% 2-Fluorobiphenyl	72			%	1	11/23/16	DD	30 - 130 %
% 2-Fluorophenol	53			%	1	11/23/16	DD	15 - 110 %
% Nitrobenzene-d5	66			%	1	11/23/16	DD	30 - 130 %
% Phenol-d5	69			%	1	11/23/16	DD	15 - 110 %
% Terphenyl-d14	101			%	1	11/23/16	DD	30 - 130 %

1 = This parameter is not certified by NY NELAC for this matrix. NY NELAC does not offer certification for all parameters at this time.
B = Present in blank, no bias suspected.

RL/PQL=Reporting/Practical Quantitation Level (Equivalent to NELAC LOQ, Limit of Quantitation) ND=Not Detected BRL=Below Reporting Level J=Estimated Below RL LOD=Limit of Detection MDL=Method Detection Limit1
QA/QC Surrogates: Surrogates are compounds (preceeded with a %) added by the lab to determine analysis efficiency. Surrogate results(%) listed in the report are not "detected" compounds.

Comments:

Per 1.4.6 of EPA method 8270D, 1,2-Diphenylhydrazine is unstable and readily converts to Azobenzene. Azobenzene is used for the calibration of 1,2-Diphenylhydrazine.

Volatile Comment:
Where the LOD justifies lowering the RL/PQL, the RL/PQL of some compounds are evaluated below the lowest calibration standard in order to meet criteria.

S - Laboratory solvent, contamination is possible.

If there are any questions regarding this data, please call Phoenix Client Services at extension 200.
This report must not be reproduced except in full as defined by the attached chain of custody.

Phyllis Shiller, Laboratory Director
November 30, 2016
Reviewed and Released by: Ethan Lee, Project Manager

Environmental Laboratories, Inc.
587 East Middle Turnpike, P.O.Box 370, Manchester, CT 06045
Tel. (860) 645-1102 Fax (860) 645-0823

ACCREDITED IN ACCORDANCE WITH nelac NY # 11301

Analysis Report

November 30, 2016

FOR: Attn: Mr. Charles B. Sosik, P.G.
Environmental Business Consultants
1808 Middle Country Rd
Ridge NY 11961-2406

Sample Information		Custody Information		Date	Time
Matrix:	GROUND WATER	Collected by:	HL	11/18/16	9:35
Location Code:	EBC	Received by:	LB	11/21/16	15:04
Rush Request:	72 Hour	Analyzed by:	see "By" below		
P.O.#:					

Laboratory Data

SDG ID: GBV88459
Phoenix ID: BV88460

Project ID: 260 W126TH ST., HARLEM, NY
Client ID: MW2

Parameter	Result	RL/ PQL	LOD/ MDL	Units	Dilution	Date/Time	By	Reference	
Silver	ND	0.005	0.001	mg/L	1	11/23/16	LK	SW6010C	
Aluminum	136	0.10	0.050	mg/L	10	11/23/16	LK	SW6010C	
Arsenic - LDL	0.041	0.004	0.004	mg/L	1	11/23/16	LK	SW6010C	
Barium	3.63	0.010	0.001	mg/L	1	11/23/16	LK	SW6010C	
Beryllium	0.019	0.001	0.001	mg/L	1	11/23/16	LK	SW6010C	
Calcium	190	0.10	0.10	mg/L	10	11/23/16	LK	SW6010C	B
Cadmium	0.009	0.004	0.0005	mg/L	1	11/23/16	LK	SW6010C	
Cobalt	0.224	0.005	0.001	mg/L	1	11/23/16	LK	SW6010C	
Chromium	0.236	0.001	0.001	mg/L	1	11/23/16	LK	SW6010C	
Copper	1.83	0.005	0.001	mg/L	1	11/23/16	LK	SW6010C	
Iron	191	0.10	0.10	mg/L	10	11/23/16	LK	SW6010C	
Mercury	ND	0.0002	0.00015	mg/L	1	11/22/16	RS	SW7470A	
Potassium	43.4	0.1	0.01	mg/L	1	11/23/16	LK	SW6010C	
Magnesium	75.4	0.10	0.10	mg/L	10	11/23/16	LK	SW6010C	
Manganese	41.7	0.50	0.10	mg/L	100	11/29/16	TH	SW6010C	
Sodium	148	1.0	0.10	mg/L	10	11/23/16	LK	SW6010C	
Nickel	0.880	0.004	0.001	mg/L	1	11/23/16	LK	SW6010C	
Lead	0.160	0.002	0.001	mg/L	1	11/23/16	LK	SW6010C	
Antimony	ND	0.002	0.002	mg/L	1	11/28/16	RS	SW7010	
Selenium	ND	0.002	0.001	mg/L	1	11/22/16	RS	SW7010	
Thallium - LDL	ND	0.0005	0.0005	mg/L	1	11/28/16	RS	SW7010	
Vanadium	0.269	0.010	0.001	mg/L	1	11/23/16	LK	SW6010C	
Zinc	0.710	0.010	0.0011	mg/L	1	11/23/16	LK	SW6010C	
Mercury Digestion	Completed					11/22/16	QW/QW	SW7470A	
PCB Extraction (2 Liter)	Completed					11/21/16	Z/T	SW3510C	
Extraction for Pest (2 Liter)	Completed					11/21/16	Z/T	SW3510C	
Semi-Volatile Extraction	Completed					11/21/16	P/D/D	SW3520C	
Total Metals Digestion	Completed					11/21/16	AG		

Ver 1

Project ID: 260 W126TH ST., HARLEM, NY
Client ID: MW2

Phoenix I.D.: BV88460

Parameter	Result	RL/ PQL	LOD/ MDL	Units	Dilution	Date/Time	By	Reference	
Pesticides									
4,4' -DDD	ND	0.005	0.010	ug/L	1	11/22/16	CE	SW8081B	
4,4' -DDE	ND	0.005	0.010	ug/L	1	11/22/16	CE	SW8081B	
4,4' -DDT	ND	0.005	0.010	ug/L	1	11/22/16	CE	SW8081B	
a-BHC	ND	0.005	0.005	ug/L	1	11/22/16	CE	SW8081B	
a-chlordane	ND	0.010	0.010	ug/L	1	11/22/16	CE	SW8081B	
Alachlor	ND	0.075	0.075	ug/L	1	11/22/16	CE	SW8081B	1
Aldrin	ND	0.002	0.002	ug/L	1	11/22/16	CE	SW8081B	
b-BHC	ND	0.005	0.005	ug/L	1	11/22/16	CE	SW8081B	
Chlordane	ND	0.050	0.050	ug/L	1	11/22/16	CE	SW8081B	
d-BHC	ND	0.005	0.005	ug/L	1	11/22/16	CE	SW8081B	
Dieldrin	ND	0.002	0.002	ug/L	1	11/22/16	CE	SW8081B	
Endosulfan I	ND	0.010	0.010	ug/L	1	11/22/16	CE	SW8081B	
Endosulfan II	ND	0.010	0.010	ug/L	1	11/22/16	CE	SW8081B	
Endosulfan Sulfate	ND	0.010	0.010	ug/L	1	11/22/16	CE	SW8081B	
Endrin	ND	0.010	0.010	ug/L	1	11/22/16	CE	SW8081B	
Endrin Aldehyde	ND	0.010	0.010	ug/L	1	11/22/16	CE	SW8081B	
Endrin ketone	ND	0.010	0.010	ug/L	1	11/22/16	CE	SW8081B	
g-BHC (Lindane)	ND	0.005	0.005	ug/L	1	11/22/16	CE	SW8081B	
g-chlordane	ND	0.010	0.010	ug/L	1	11/22/16	CE	SW8081B	
Heptachlor	ND	0.010	0.010	ug/L	1	11/22/16	CE	SW8081B	
Heptachlor epoxide	ND	0.010	0.010	ug/L	1	11/22/16	CE	SW8081B	
Methoxychlor	ND	0.10	0.10	ug/L	1	11/22/16	CE	SW8081B	
Toxaphene	ND	0.20	0.20	ug/L	1	11/22/16	CE	SW8081B	
QA/QC Surrogates									
%DCBP (Surrogate Rec)	73			%	1	11/22/16	CE	SW8081B	
%TCMX (Surrogate Rec)	81			%	1	11/22/16	CE	SW8081B	
Polychlorinated Biphenyls									
PCB-1016	ND	0.050	0.050	ug/L	1	11/22/16	AW	E608/SW8082A	
PCB-1221	ND	0.050	0.050	ug/L	1	11/22/16	AW	E608/SW8082A	
PCB-1232	ND	0.050	0.050	ug/L	1	11/22/16	AW	E608/SW8082A	
PCB-1242	ND	0.050	0.050	ug/L	1	11/22/16	AW	E608/SW8082A	
PCB-1248	ND	0.050	0.050	ug/L	1	11/22/16	AW	E608/SW8082A	
PCB-1254	ND	0.050	0.050	ug/L	1	11/22/16	AW	E608/SW8082A	
PCB-1260	ND	0.050	0.050	ug/L	1	11/22/16	AW	E608/SW8082A	
PCB-1262	ND	0.050	0.050	ug/L	1	11/22/16	AW	E608/SW8082A	
PCB-1268	ND	0.050	0.050	ug/L	1	11/22/16	AW	E608/SW8082A	
QA/QC Surrogates									
% DCBP	69			%	1	11/22/16	AW	40 - 140 %	
% TCMX	71			%	1	11/22/16	AW	40 - 140 %	
Volatiles									
1,1,1,2-Tetrachloroethane	ND	1.0	0.25	ug/L	1	11/22/16	HM	SW8260C	
1,1,1-Trichloroethane	ND	5.0	0.25	ug/L	1	11/22/16	HM	SW8260C	
1,1,2,2-Tetrachloroethane	ND	1.0	0.25	ug/L	1	11/22/16	HM	SW8260C	
1,1,2-Trichloroethane	ND	1.0	0.25	ug/L	1	11/22/16	HM	SW8260C	
1,1-Dichloroethane	ND	5.0	0.25	ug/L	1	11/22/16	HM	SW8260C	
1,1-Dichloroethene	ND	1.0	0.25	ug/L	1	11/22/16	HM	SW8260C	

Project ID: 260 W126TH ST., HARLEM, NY
Client ID: MW2

Phoenix I.D.: BV88460

Parameter	Result		RL/ PQL	LOD/ MDL	Units	Dilution	Date/Time	By	Reference	
1,1-Dichloropropene	ND		1.0	0.25	ug/L	1	11/22/16	HM	SW8260C	
1,2,3-Trichlorobenzene	ND		1.0	0.25	ug/L	1	11/22/16	HM	SW8260C	
1,2,3-Trichloropropane	ND		0.25	0.25	ug/L	1	11/22/16	HM	SW8260C	
1,2,4-Trichlorobenzene	ND		1.0	0.25	ug/L	1	11/22/16	HM	SW8260C	
1,2,4-Trimethylbenzene	ND		1.0	0.25	ug/L	1	11/22/16	HM	SW8260C	
1,2-Dibromo-3-chloropropane	ND		0.50	0.50	ug/L	1	11/22/16	HM	SW8260C	
1,2-Dibromoethane	ND		0.25	0.25	ug/L	1	11/22/16	HM	SW8260C	
1,2-Dichlorobenzene	ND		1.0	0.25	ug/L	1	11/22/16	HM	SW8260C	
1,2-Dichloroethane	ND		0.60	0.50	ug/L	1	11/22/16	HM	SW8260C	
1,2-Dichloropropane	ND		1.0	0.25	ug/L	1	11/22/16	HM	SW8260C	
1,3,5-Trimethylbenzene	ND		1.0	0.25	ug/L	1	11/22/16	HM	SW8260C	
1,3-Dichlorobenzene	ND		1.0	0.25	ug/L	1	11/22/16	HM	SW8260C	
1,3-Dichloropropane	ND		1.0	0.25	ug/L	1	11/22/16	HM	SW8260C	
1,4-Dichlorobenzene	ND		1.0	0.25	ug/L	1	11/22/16	HM	SW8260C	
2,2-Dichloropropane	ND		1.0	0.25	ug/L	1	11/22/16	HM	SW8260C	
2-Chlorotoluene	ND		1.0	0.25	ug/L	1	11/22/16	HM	SW8260C	
2-Hexanone	ND		2.5	2.5	ug/L	1	11/22/16	HM	SW8260C	
2-Isopropyltoluene	ND		1.0	0.25	ug/L	1	11/22/16	HM	SW8260C	1
4-Chlorotoluene	ND		1.0	0.25	ug/L	1	11/22/16	HM	SW8260C	
4-Methyl-2-pentanone	ND		2.5	2.5	ug/L	1	11/22/16	HM	SW8260C	
Acetone	3.2	JS	5.0	2.5	ug/L	1	11/22/16	HM	SW8260C	
Acrolein	ND		5.0	2.5	ug/L	1	11/22/16	HM	SW8260C	
Acrylonitrile	ND		5.0	2.5	ug/L	1	11/22/16	HM	SW8260C	
Benzene	ND		0.70	0.25	ug/L	1	11/22/16	HM	SW8260C	
Bromobenzene	ND		1.0	0.25	ug/L	1	11/22/16	HM	SW8260C	
Bromochloromethane	ND		1.0	0.25	ug/L	1	11/22/16	HM	SW8260C	
Bromodichloromethane	0.54	J	1.0	0.25	ug/L	1	11/22/16	HM	SW8260C	
Bromoform	ND		5.0	0.25	ug/L	1	11/22/16	HM	SW8260C	
Bromomethane	ND		5.0	0.25	ug/L	1	11/22/16	HM	SW8260C	
Carbon Disulfide	ND		1.0	0.25	ug/L	1	11/22/16	HM	SW8260C	
Carbon tetrachloride	ND		1.0	0.25	ug/L	1	11/22/16	HM	SW8260C	
Chlorobenzene	ND		5.0	0.25	ug/L	1	11/22/16	HM	SW8260C	
Chloroethane	ND		5.0	0.25	ug/L	1	11/22/16	HM	SW8260C	
Chloroform	2.2	J	5.0	0.25	ug/L	1	11/22/16	HM	SW8260C	
Chloromethane	1.7	J	5.0	0.25	ug/L	1	11/22/16	HM	SW8260C	
cis-1,2-Dichloroethene	0.46	J	1.0	0.25	ug/L	1	11/22/16	HM	SW8260C	
cis-1,3-Dichloropropene	ND		0.40	0.25	ug/L	1	11/22/16	HM	SW8260C	
Dibromochloromethane	ND		1.0	0.25	ug/L	1	11/22/16	HM	SW8260C	
Dibromomethane	ND		1.0	0.25	ug/L	1	11/22/16	HM	SW8260C	
Dichlorodifluoromethane	ND		1.0	0.25	ug/L	1	11/22/16	HM	SW8260C	
Ethylbenzene	ND		1.0	0.25	ug/L	1	11/22/16	HM	SW8260C	
Hexachlorobutadiene	ND		0.50	0.20	ug/L	1	11/22/16	HM	SW8260C	
Isopropylbenzene	ND		1.0	0.25	ug/L	1	11/22/16	HM	SW8260C	
m&p-Xylene	ND		1.0	0.25	ug/L	1	11/22/16	HM	SW8260C	
Methyl ethyl ketone	ND		2.5	2.5	ug/L	1	11/22/16	HM	SW8260C	
Methyl t-butyl ether (MTBE)	ND		1.0	0.25	ug/L	1	11/22/16	HM	SW8260C	
Methylene chloride	ND		3.0	1.0	ug/L	1	11/22/16	HM	SW8260C	
Naphthalene	ND		1.0	1.0	ug/L	1	11/22/16	HM	SW8260C	
n-Butylbenzene	ND		1.0	0.25	ug/L	1	11/22/16	HM	SW8260C	

Parameter	Result		RL/ PQL	LOD/ MDL	Units	Dilution	Date/Time	By	Reference	
n-Propylbenzene	ND		1.0	0.25	ug/L	1	11/22/16	HM	SW8260C	
o-Xylene	ND		1.0	0.25	ug/L	1	11/22/16	HM	SW8260C	
p-Isopropyltoluene	ND		1.0	0.25	ug/L	1	11/22/16	HM	SW8260C	
sec-Butylbenzene	ND		1.0	0.25	ug/L	1	11/22/16	HM	SW8260C	
Styrene	ND		1.0	0.25	ug/L	1	11/22/16	HM	SW8260C	
tert-Butylbenzene	ND		1.0	0.25	ug/L	1	11/22/16	HM	SW8260C	
Tetrachloroethene	2.2		1.0	0.25	ug/L	1	11/22/16	HM	SW8260C	
Tetrahydrofuran (THF)	ND		5.0	2.5	ug/L	1	11/22/16	HM	SW8260C	1
Toluene	ND		1.0	0.25	ug/L	1	11/22/16	HM	SW8260C	
trans-1,2-Dichloroethene	ND		5.0	0.25	ug/L	1	11/22/16	HM	SW8260C	
trans-1,3-Dichloropropene	ND		0.40	0.25	ug/L	1	11/22/16	HM	SW8260C	
trans-1,4-dichloro-2-butene	ND		2.5	2.5	ug/L	1	11/22/16	HM	SW8260C	
Trichloroethene	0.78	J	1.0	0.25	ug/L	1	11/22/16	HM	SW8260C	
Trichlorofluoromethane	ND		1.0	0.25	ug/L	1	11/22/16	HM	SW8260C	
Trichlorotrifluoroethane	ND		1.0	0.25	ug/L	1	11/22/16	HM	SW8260C	
Vinyl chloride	ND		1.0	0.25	ug/L	1	11/22/16	HM	SW8260C	
QA/QC Surrogates										
% 1,2-dichlorobenzene-d4	95				%	1	11/22/16	HM	70 - 130 %	
% Bromofluorobenzene	98				%	1	11/22/16	HM	70 - 130 %	
% Dibromofluoromethane	94				%	1	11/22/16	HM	70 - 130 %	
% Toluene-d8	100				%	1	11/22/16	HM	70 - 130 %	

Semivolatiles

1,2,4-Trichlorobenzene	ND		5.0	1.5	ug/L	1	11/28/16	DD	SW8270D	
1,2-Dichlorobenzene	ND		1.0	1.0	ug/L	1	11/28/16	DD	SW8270D	
1,2-Diphenylhydrazine	ND		5.0	1.6	ug/L	1	11/28/16	DD	SW8270D	
1,3-Dichlorobenzene	ND		1.0	1.0	ug/L	1	11/28/16	DD	SW8270D	
1,4-Dichlorobenzene	ND		1.0	1.0	ug/L	1	11/28/16	DD	SW8270D	
2,4,5-Trichlorophenol	ND		1.0	1.0	ug/L	1	11/28/16	DD	SW8270D	
2,4,6-Trichlorophenol	ND		1.0	1.0	ug/L	1	11/28/16	DD	SW8270D	
2,4-Dichlorophenol	ND		1.0	1.0	ug/L	1	11/28/16	DD	SW8270D	
2,4-Dimethylphenol	ND		1.0	1.0	ug/L	1	11/28/16	DD	SW8270D	
2,4-Dinitrophenol	ND		1.0	1.0	ug/L	1	11/28/16	DD	SW8270D	
2,4-Dinitrotoluene	ND		5.0	2.0	ug/L	1	11/28/16	DD	SW8270D	
2,6-Dinitrotoluene	ND		5.0	1.6	ug/L	1	11/28/16	DD	SW8270D	
2-Chloronaphthalene	ND		5.0	1.4	ug/L	1	11/28/16	DD	SW8270D	
2-Chlorophenol	ND		1.0	1.0	ug/L	1	11/28/16	DD	SW8270D	
2-Methylnaphthalene	ND		5.0	1.5	ug/L	1	11/28/16	DD	SW8270D	
2-Methylphenol (o-cresol)	ND		1.0	1.0	ug/L	1	11/28/16	DD	SW8270D	
2-Nitroaniline	ND		5.0	2.0	ug/L	1	11/28/16	DD	SW8270D	
2-Nitrophenol	ND		1.0	1.0	ug/L	1	11/28/16	DD	SW8270D	
3&4-Methylphenol (m&p-cresol)	ND		1.0	1.0	ug/L	1	11/28/16	DD	SW8270D	
3,3'-Dichlorobenzidine	ND		5.0	2.4	ug/L	1	11/28/16	DD	SW8270D	
3-Nitroaniline	ND		5.0	2.0	ug/L	1	11/28/16	DD	SW8270D	
4,6-Dinitro-2-methylphenol	ND		1.0	1.0	ug/L	1	11/28/16	DD	SW8270D	
4-Bromophenyl phenyl ether	ND		5.0	1.5	ug/L	1	11/28/16	DD	SW8270D	
4-Chloro-3-methylphenol	ND		1.0	1.0	ug/L	1	11/28/16	DD	SW8270D	
4-Chloroaniline	ND		3.5	2.3	ug/L	1	11/28/16	DD	SW8270D	
4-Chlorophenyl phenyl ether	ND		5.0	1.7	ug/L	1	11/28/16	DD	SW8270D	
4-Nitroaniline	ND		5.0	1.7	ug/L	1	11/28/16	DD	SW8270D	

Project ID: 260 W126TH ST., HARLEM, NY
Client ID: MW2

Phoenix I.D.: BV88460

Parameter	Result	RL/ PQL	LOD/ MDL	Units	Dilution	Date/Time	By	Reference
4-Nitrophenol	ND	1.0	1.0	ug/L	1	11/28/16	DD	SW8270D
Acenaphthene	ND	5.0	1.5	ug/L	1	11/28/16	DD	SW8270D
Acetophenone	ND	5.0	1.6	ug/L	1	11/28/16	DD	SW8270D
Aniline	ND	3.5	5.0	ug/L	1	11/28/16	DD	SW8270D
Anthracene	ND	5.0	1.6	ug/L	1	11/28/16	DD	SW8270D
Benzidine	ND	4.5	2.9	ug/L	1	11/28/16	DD	SW8270D
Benzoic acid	ND	25	10	ug/L	1	11/28/16	DD	SW8270D
Benzyl butyl phthalate	ND	5.0	1.3	ug/L	1	11/28/16	DD	SW8270D
Bis(2-chloroethoxy)methane	ND	5.0	1.4	ug/L	1	11/28/16	DD	SW8270D
Bis(2-chloroethyl)ether	ND	1.0	1.0	ug/L	1	11/28/16	DD	SW8270D
Bis(2-chloroisopropyl)ether	ND	5.0	1.4	ug/L	1	11/28/16	DD	SW8270D
Carbazole	ND	5.0	3.8	ug/L	1	11/28/16	DD	SW8270D
Dibenzofuran	ND	5.0	1.5	ug/L	1	11/28/16	DD	SW8270D
Diethyl phthalate	ND	5.0	1.6	ug/L	1	11/28/16	DD	SW8270D
Dimethylphthalate	ND	5.0	1.6	ug/L	1	11/28/16	DD	SW8270D
Di-n-butylphthalate	ND	5.0	1.3	ug/L	1	11/28/16	DD	SW8270D
Di-n-octylphthalate	ND	5.0	1.3	ug/L	1	11/28/16	DD	SW8270D
Fluoranthene	ND	5.0	1.6	ug/L	1	11/28/16	DD	SW8270D
Fluorene	ND	5.0	1.7	ug/L	1	11/28/16	DD	SW8270D
Hexachlorocyclopentadiene	ND	5.0	1.5	ug/L	1	11/28/16	DD	SW8270D
Isophorone	ND	5.0	1.4	ug/L	1	11/28/16	DD	SW8270D
Naphthalene	ND	5.0	1.4	ug/L	1	11/28/16	DD	SW8270D
N-Nitrosodi-n-propylamine	ND	5.0	1.6	ug/L	1	11/28/16	DD	SW8270D
N-Nitrosodiphenylamine	ND	5.0	1.9	ug/L	1	11/28/16	DD	SW8270D
Phenol	ND	1.0	1.0	ug/L	1	11/28/16	DD	SW8270D
Pyrene	ND	5.0	1.7	ug/L	1	11/28/16	DD	SW8270D
Pyridine	ND	10	1.2	ug/L	1	11/28/16	DD	SW8270D
QA/QC Surrogates								
% 2,4,6-Tribromophenol	87			%	1	11/28/16	DD	15 - 110 %
% 2-Fluorobiphenyl	74			%	1	11/28/16	DD	30 - 130 %
% 2-Fluorophenol	51			%	1	11/28/16	DD	15 - 110 %
% Nitrobenzene-d5	64			%	1	11/28/16	DD	30 - 130 %
% Phenol-d5	63			%	1	11/28/16	DD	15 - 110 %
% Terphenyl-d14	89			%	1	11/28/16	DD	30 - 130 %
Semivolatiles								
1,2,4,5-Tetrachlorobenzene	ND	0.50	0.50	ug/L	1	11/23/16	DD	SW8270D (SIM)
Acenaphthylene	ND	0.10	0.10	ug/L	1	11/23/16	DD	SW8270D (SIM)
Benz(a)anthracene	ND	0.02	0.02	ug/L	1	11/23/16	DD	SW8270D (SIM)
Benzo(a)pyrene	ND	0.02	0.02	ug/L	1	11/23/16	DD	SW8270D (SIM)
Benzo(b)fluoranthene	ND	0.02	0.02	ug/L	1	11/23/16	DD	SW8270D (SIM)
Benzo(ghi)perylene	ND	0.02	0.02	ug/L	1	11/23/16	DD	SW8270D (SIM)
Benzo(k)fluoranthene	ND	0.02	0.02	ug/L	1	11/23/16	DD	SW8270D (SIM)
Bis(2-ethylhexyl)phthalate	ND	1.0	1.0	ug/L	1	11/23/16	DD	SW8270D (SIM)
Chrysene	ND	0.02	0.02	ug/L	1	11/23/16	DD	SW8270D (SIM)
Dibenz(a,h)anthracene	ND	0.02	0.02	ug/L	1	11/23/16	DD	SW8270D (SIM)
Hexachlorobenzene	ND	0.02	0.02	ug/L	1	11/23/16	DD	SW8270D (SIM)
Hexachlorobutadiene	ND	0.40	0.40	ug/L	1	11/23/16	DD	SW8270D (SIM)
Hexachloroethane	ND	0.50	0.50	ug/L	1	11/23/16	DD	SW8270D (SIM)
Indeno(1,2,3-cd)pyrene	ND	0.02	0.02	ug/L	1	11/23/16	DD	SW8270D (SIM)

Ver 1

Project ID: 260 W126TH ST., HARLEM, NY
Client ID: MW2

Phoenix I.D.: BV88460

Parameter	Result	RL/ PQL	LOD/ MDL	Units	Dilution	Date/Time	By	Reference
Nitrobenzene	ND	0.10	0.10	ug/L	1	11/23/16	DD	SW8270D (SIM)
N-Nitrosodimethylamine	ND	0.10	0.10	ug/L	1	11/23/16	DD	SW8270D (SIM)
Pentachloronitrobenzene	ND	0.10	0.10	ug/L	1	11/23/16	DD	SW8270D (SIM)
Pentachlorophenol	ND	0.80	0.80	ug/L	1	11/23/16	DD	SW8270D (SIM)
Phenanthrene	ND	0.10	0.10	ug/L	1	11/23/16	DD	SW8270D (SIM)
QA/QC Surrogates								
% 2,4,6-Tribromophenol	92			%	1	11/23/16	DD	15 - 110 %
% 2-Fluorobiphenyl	75			%	1	11/23/16	DD	30 - 130 %
% 2-Fluorophenol	56			%	1	11/23/16	DD	15 - 110 %
% Nitrobenzene-d5	70			%	1	11/23/16	DD	30 - 130 %
% Phenol-d5	69			%	1	11/23/16	DD	15 - 110 %
% Terphenyl-d14	102			%	1	11/23/16	DD	30 - 130 %

1 = This parameter is not certified by NY NELAC for this matrix. NY NELAC does not offer certification for all parameters at this time.
B = Present in blank, no bias suspected.

RL/PQL=Reporting/Practical Quantitation Level (Equivalent to NELAC LOQ, Limit of Quantitation) ND=Not Detected BRL=Below Reporting Level J=Estimated Below RL LOD=Limit of Detection MDL=Method Detection Limit1
QA/QC Surrogates: Surrogates are compounds (preceeded with a %) added by the lab to determine analysis efficiency. Surrogate results(%) listed in the report are not "detected" compounds.

Comments:

Per 1.4.6 of EPA method 8270D, 1,2-Diphenylhydrazine is unstable and readily converts to Azobenzene. Azobenzene is used for the calibration of 1,2-Diphenylhydrazine.

Volatile Comment:
Where the LOD justifies lowering the RL/PQL, the RL/PQL of some compounds are evaluated below the lowest calibration standard in order to meet criteria.

S - Laboratory solvent, contamination is possible.

If there are any questions regarding this data, please call Phoenix Client Services at extension 200.
This report must not be reproduced except in full as defined by the attached chain of custody.

Phyllis Shiller, Laboratory Director
November 30, 2016
Reviewed and Released by: Ethan Lee, Project Manager

Environmental Laboratories, Inc.
587 East Middle Turnpike, P.O.Box 370, Manchester, CT 06045
Tel. (860) 645-1102 Fax (860) 645-0823

ACCREDITED IN ACCORDANCE WITH nelac NY # 11301

Analysis Report

November 30, 2016

FOR: Attn: Mr. Charles B. Sosik, P.G.
Environmental Business Consultants
1808 Middle Country Rd
Ridge NY 11961-2406

Sample Information		Custody Information		Date	Time
Matrix:	GROUND WATER	Collected by:	HL	11/18/16	8:15
Location Code:	EBC	Received by:	LB	11/21/16	15:04
Rush Request:	72 Hour	Analyzed by:	see "By" below		
P.O.#:					

Laboratory Data

SDG ID: GBV88459
Phoenix ID: BV88461

Project ID: 260 W126TH ST., HARLEM, NY
Client ID: MW3

Parameter	Result		RL/ PQL	LOD/ MDL	Units	Dilution	Date/Time	By	Reference	
Silver	0.001	B	0.005	0.001	mg/L	1	11/23/16	LK	SW6010C	
Aluminum	272		0.10	0.050	mg/L	10	11/23/16	LK	SW6010C	
Arsenic - LDL	0.047		0.004	0.004	mg/L	1	11/23/16	LK	SW6010C	
Barium	4.11		0.010	0.001	mg/L	1	11/23/16	LK	SW6010C	
Beryllium	0.017		0.001	0.001	mg/L	1	11/23/16	LK	SW6010C	
Calcium	203		0.10	0.10	mg/L	10	11/23/16	LK	SW6010C	B
Cadmium	0.010		0.004	0.0005	mg/L	1	11/23/16	LK	SW6010C	
Cobalt	0.377		0.005	0.001	mg/L	1	11/23/16	LK	SW6010C	
Chromium	0.710		0.001	0.001	mg/L	1	11/23/16	LK	SW6010C	
Copper	1.74		0.005	0.001	mg/L	1	11/23/16	LK	SW6010C	
Iron	349		0.10	0.10	mg/L	10	11/23/16	LK	SW6010C	
Mercury	ND		0.0002	0.00015	mg/L	1	11/22/16	RS	SW7470A	
Potassium	72.1		1.0	0.10	mg/L	10	11/23/16	LK	SW6010C	
Magnesium	128		0.10	0.10	mg/L	10	11/23/16	LK	SW6010C	
Manganese	52.0		0.50	0.10	mg/L	100	11/29/16	TH	SW6010C	
Sodium	165		1.0	0.10	mg/L	10	11/23/16	LK	SW6010C	
Nickel	0.754		0.004	0.001	mg/L	1	11/23/16	LK	SW6010C	
Lead	0.347		0.002	0.001	mg/L	1	11/23/16	LK	SW6010C	
Antimony	0.002		0.002	0.002	mg/L	1	11/28/16	RS	SW7010	
Selenium	ND		0.002	0.001	mg/L	1	11/22/16	RS	SW7010	
Thallium - LDL	0.001		0.0005	0.0005	mg/L	1	11/28/16	RS	SW7010	
Vanadium	0.572		0.010	0.001	mg/L	1	11/23/16	LK	SW6010C	
Zinc	1.03		0.010	0.0011	mg/L	1	11/23/16	LK	SW6010C	
Mercury Digestion	Completed						11/22/16	QW/QW	SW7470A	
PCB Extraction (2 Liter)	Completed						11/21/16	Z/T	SW3510C	
Extraction for Pest (2 Liter)	Completed						11/21/16	Z/T	SW3510C	
Semi-Volatile Extraction	Completed						11/21/16	P/D/D	SW3520C	
Total Metals Digestion	Completed						11/21/16	AG		

Ver 1

Project ID: 260 W126TH ST., HARLEM, NY
Client ID: MW3

Phoenix I.D.: BV88461

Parameter	Result	RL/ PQL	LOD/ MDL	Units	Dilution	Date/Time	By	Reference	
Pesticides									
4,4' -DDD	ND	0.005	0.010	ug/L	1	11/22/16	CE	SW8081B	
4,4' -DDE	ND	0.005	0.010	ug/L	1	11/22/16	CE	SW8081B	
4,4' -DDT	ND	0.005	0.010	ug/L	1	11/22/16	CE	SW8081B	
a-BHC	ND	0.005	0.005	ug/L	1	11/22/16	CE	SW8081B	
a-chlordane	ND	0.010	0.010	ug/L	1	11/22/16	CE	SW8081B	
Alachlor	ND	0.075	0.075	ug/L	1	11/22/16	CE	SW8081B	1
Aldrin	ND	0.002	0.002	ug/L	1	11/22/16	CE	SW8081B	
b-BHC	ND	0.005	0.005	ug/L	1	11/22/16	CE	SW8081B	
Chlordane	ND	0.050	0.050	ug/L	1	11/22/16	CE	SW8081B	
d-BHC	ND	0.005	0.005	ug/L	1	11/22/16	CE	SW8081B	
Dieldrin	ND	0.002	0.002	ug/L	1	11/22/16	CE	SW8081B	
Endosulfan I	ND	0.010	0.010	ug/L	1	11/22/16	CE	SW8081B	
Endosulfan II	ND	0.010	0.010	ug/L	1	11/22/16	CE	SW8081B	
Endosulfan Sulfate	ND	0.010	0.010	ug/L	1	11/22/16	CE	SW8081B	
Endrin	ND	0.010	0.010	ug/L	1	11/22/16	CE	SW8081B	
Endrin Aldehyde	ND	0.010	0.010	ug/L	1	11/22/16	CE	SW8081B	
Endrin ketone	ND	0.010	0.010	ug/L	1	11/22/16	CE	SW8081B	
g-BHC (Lindane)	ND	0.005	0.005	ug/L	1	11/22/16	CE	SW8081B	
g-chlordane	ND	0.010	0.010	ug/L	1	11/22/16	CE	SW8081B	
Heptachlor	ND	0.010	0.010	ug/L	1	11/22/16	CE	SW8081B	
Heptachlor epoxide	ND	0.010	0.010	ug/L	1	11/22/16	CE	SW8081B	
Methoxychlor	ND	0.10	0.10	ug/L	1	11/22/16	CE	SW8081B	
Toxaphene	ND	0.20	0.20	ug/L	1	11/22/16	CE	SW8081B	
QA/QC Surrogates									
%DCBP (Surrogate Rec)	57			%	1	11/22/16	CE	SW8081B	
%TCMX (Surrogate Rec)	77			%	1	11/22/16	CE	SW8081B	
Polychlorinated Biphenyls									
PCB-1016	ND	0.050	0.050	ug/L	1	11/22/16	AW	E608/SW8082A	
PCB-1221	ND	0.050	0.050	ug/L	1	11/22/16	AW	E608/SW8082A	
PCB-1232	ND	0.050	0.050	ug/L	1	11/22/16	AW	E608/SW8082A	
PCB-1242	ND	0.050	0.050	ug/L	1	11/22/16	AW	E608/SW8082A	
PCB-1248	ND	0.050	0.050	ug/L	1	11/22/16	AW	E608/SW8082A	
PCB-1254	ND	0.050	0.050	ug/L	1	11/22/16	AW	E608/SW8082A	
PCB-1260	ND	0.050	0.050	ug/L	1	11/22/16	AW	E608/SW8082A	
PCB-1262	ND	0.050	0.050	ug/L	1	11/22/16	AW	E608/SW8082A	
PCB-1268	ND	0.050	0.050	ug/L	1	11/22/16	AW	E608/SW8082A	
QA/QC Surrogates									
% DCBP	54			%	1	11/22/16	AW	40 - 140 %	
% TCMX	66			%	1	11/22/16	AW	40 - 140 %	
Volatiles									
1,1,1,2-Tetrachloroethane	ND	1.0	0.25	ug/L	1	11/22/16	HM	SW8260C	
1,1,1-Trichloroethane	ND	5.0	0.25	ug/L	1	11/22/16	HM	SW8260C	
1,1,2,2-Tetrachloroethane	ND	1.0	0.25	ug/L	1	11/22/16	HM	SW8260C	
1,1,2-Trichloroethane	ND	1.0	0.25	ug/L	1	11/22/16	HM	SW8260C	
1,1-Dichloroethane	ND	5.0	0.25	ug/L	1	11/22/16	HM	SW8260C	
1,1-Dichloroethene	ND	1.0	0.25	ug/L	1	11/22/16	HM	SW8260C	

Project ID: 260 W126TH ST., HARLEM, NY
Client ID: MW3

Phoenix I.D.: BV88461

Parameter	Result		RL/ PQL	LOD/ MDL	Units	Dilution	Date/Time	By	Reference	
1,1-Dichloropropene	ND		1.0	0.25	ug/L	1	11/22/16	HM	SW8260C	
1,2,3-Trichlorobenzene	ND		1.0	0.25	ug/L	1	11/22/16	HM	SW8260C	
1,2,3-Trichloropropane	ND		0.25	0.25	ug/L	1	11/22/16	HM	SW8260C	
1,2,4-Trichlorobenzene	ND		1.0	0.25	ug/L	1	11/22/16	HM	SW8260C	
1,2,4-Trimethylbenzene	ND		1.0	0.25	ug/L	1	11/22/16	HM	SW8260C	
1,2-Dibromo-3-chloropropane	ND		0.50	0.50	ug/L	1	11/22/16	HM	SW8260C	
1,2-Dibromoethane	ND		0.25	0.25	ug/L	1	11/22/16	HM	SW8260C	
1,2-Dichlorobenzene	ND		1.0	0.25	ug/L	1	11/22/16	HM	SW8260C	
1,2-Dichloroethane	ND		0.60	0.50	ug/L	1	11/22/16	HM	SW8260C	
1,2-Dichloropropane	ND		1.0	0.25	ug/L	1	11/22/16	HM	SW8260C	
1,3,5-Trimethylbenzene	ND		1.0	0.25	ug/L	1	11/22/16	HM	SW8260C	
1,3-Dichlorobenzene	ND		1.0	0.25	ug/L	1	11/22/16	HM	SW8260C	
1,3-Dichloropropane	ND		1.0	0.25	ug/L	1	11/22/16	HM	SW8260C	
1,4-Dichlorobenzene	ND		1.0	0.25	ug/L	1	11/22/16	HM	SW8260C	
2,2-Dichloropropane	ND		1.0	0.25	ug/L	1	11/22/16	HM	SW8260C	
2-Chlorotoluene	ND		1.0	0.25	ug/L	1	11/22/16	HM	SW8260C	
2-Hexanone	ND		2.5	2.5	ug/L	1	11/22/16	HM	SW8260C	
2-Isopropyltoluene	ND		1.0	0.25	ug/L	1	11/22/16	HM	SW8260C	1
4-Chlorotoluene	ND		1.0	0.25	ug/L	1	11/22/16	HM	SW8260C	
4-Methyl-2-pentanone	ND		2.5	2.5	ug/L	1	11/22/16	HM	SW8260C	
Acetone	3.7	JS	5.0	2.5	ug/L	1	11/22/16	HM	SW8260C	
Acrolein	ND		5.0	2.5	ug/L	1	11/22/16	HM	SW8260C	
Acrylonitrile	ND		5.0	2.5	ug/L	1	11/22/16	HM	SW8260C	
Benzene	ND		0.70	0.25	ug/L	1	11/22/16	HM	SW8260C	
Bromobenzene	ND		1.0	0.25	ug/L	1	11/22/16	HM	SW8260C	
Bromochloromethane	ND		1.0	0.25	ug/L	1	11/22/16	HM	SW8260C	
Bromodichloromethane	ND		1.0	0.25	ug/L	1	11/22/16	HM	SW8260C	
Bromoform	ND		5.0	0.25	ug/L	1	11/22/16	HM	SW8260C	
Bromomethane	ND		5.0	0.25	ug/L	1	11/22/16	HM	SW8260C	
Carbon Disulfide	ND		1.0	0.25	ug/L	1	11/22/16	HM	SW8260C	
Carbon tetrachloride	ND		1.0	0.25	ug/L	1	11/22/16	HM	SW8260C	
Chlorobenzene	ND		5.0	0.25	ug/L	1	11/22/16	HM	SW8260C	
Chloroethane	ND		5.0	0.25	ug/L	1	11/22/16	HM	SW8260C	
Chloroform	6.1		5.0	0.25	ug/L	1	11/22/16	HM	SW8260C	
Chloromethane	1.5	J	5.0	0.25	ug/L	1	11/22/16	HM	SW8260C	
cis-1,2-Dichloroethene	ND		1.0	0.25	ug/L	1	11/22/16	HM	SW8260C	
cis-1,3-Dichloropropene	ND		0.40	0.25	ug/L	1	11/22/16	HM	SW8260C	
Dibromochloromethane	ND		1.0	0.25	ug/L	1	11/22/16	HM	SW8260C	
Dibromomethane	ND		1.0	0.25	ug/L	1	11/22/16	HM	SW8260C	
Dichlorodifluoromethane	ND		1.0	0.25	ug/L	1	11/22/16	HM	SW8260C	
Ethylbenzene	ND		1.0	0.25	ug/L	1	11/22/16	HM	SW8260C	
Hexachlorobutadiene	ND		0.50	0.20	ug/L	1	11/22/16	HM	SW8260C	
Isopropylbenzene	ND		1.0	0.25	ug/L	1	11/22/16	HM	SW8260C	
m&p-Xylene	ND		1.0	0.25	ug/L	1	11/22/16	HM	SW8260C	
Methyl ethyl ketone	ND		2.5	2.5	ug/L	1	11/22/16	HM	SW8260C	
Methyl t-butyl ether (MTBE)	ND		1.0	0.25	ug/L	1	11/22/16	HM	SW8260C	
Methylene chloride	ND		3.0	1.0	ug/L	1	11/22/16	HM	SW8260C	
Naphthalene	ND		1.0	1.0	ug/L	1	11/22/16	HM	SW8260C	
n-Butylbenzene	ND		1.0	0.25	ug/L	1	11/22/16	HM	SW8260C	

Project ID: 260 W126TH ST., HARLEM, NY
Client ID: MW3

Phoenix I.D.: BV88461

Parameter	Result		RL/ PQL	LOD/ MDL	Units	Dilution	Date/Time	By	Reference	
n-Propylbenzene	ND		1.0	0.25	ug/L	1	11/22/16	HM	SW8260C	
o-Xylene	ND		1.0	0.25	ug/L	1	11/22/16	HM	SW8260C	
p-Isopropyltoluene	ND		1.0	0.25	ug/L	1	11/22/16	HM	SW8260C	
sec-Butylbenzene	ND		1.0	0.25	ug/L	1	11/22/16	HM	SW8260C	
Styrene	ND		1.0	0.25	ug/L	1	11/22/16	HM	SW8260C	
tert-Butylbenzene	ND		1.0	0.25	ug/L	1	11/22/16	HM	SW8260C	
Tetrachloroethene	1.0		1.0	0.25	ug/L	1	11/22/16	HM	SW8260C	
Tetrahydrofuran (THF)	ND		5.0	2.5	ug/L	1	11/22/16	HM	SW8260C	1
Toluene	ND		1.0	0.25	ug/L	1	11/22/16	HM	SW8260C	
trans-1,2-Dichloroethene	ND		5.0	0.25	ug/L	1	11/22/16	HM	SW8260C	
trans-1,3-Dichloropropene	ND		0.40	0.25	ug/L	1	11/22/16	HM	SW8260C	
trans-1,4-dichloro-2-butene	ND		2.5	2.5	ug/L	1	11/22/16	HM	SW8260C	
Trichloroethene	0.28	J	1.0	0.25	ug/L	1	11/22/16	HM	SW8260C	
Trichlorofluoromethane	ND		1.0	0.25	ug/L	1	11/22/16	HM	SW8260C	
Trichlorotrifluoroethane	ND		1.0	0.25	ug/L	1	11/22/16	HM	SW8260C	
Vinyl chloride	ND		1.0	0.25	ug/L	1	11/22/16	HM	SW8260C	
QA/QC Surrogates										
% 1,2-dichlorobenzene-d4	96				%	1	11/22/16	HM	70 - 130 %	
% Bromofluorobenzene	95				%	1	11/22/16	HM	70 - 130 %	
% Dibromofluoromethane	95				%	1	11/22/16	HM	70 - 130 %	
% Toluene-d8	101				%	1	11/22/16	HM	70 - 130 %	
Semivolatiles										
1,2,4-Trichlorobenzene	ND		5.0	1.5	ug/L	1	11/23/16	DD	SW8270D	
1,2-Dichlorobenzene	ND		1.0	1.0	ug/L	1	11/23/16	DD	SW8270D	
1,2-Diphenylhydrazine	ND		5.0	1.6	ug/L	1	11/23/16	DD	SW8270D	
1,3-Dichlorobenzene	ND		1.0	1.0	ug/L	1	11/23/16	DD	SW8270D	
1,4-Dichlorobenzene	ND		1.0	1.0	ug/L	1	11/23/16	DD	SW8270D	
2,4,5-Trichlorophenol	ND		1.0	1.0	ug/L	1	11/23/16	DD	SW8270D	
2,4,6-Trichlorophenol	ND		1.0	1.0	ug/L	1	11/23/16	DD	SW8270D	
2,4-Dichlorophenol	ND		1.0	1.0	ug/L	1	11/23/16	DD	SW8270D	
2,4-Dimethylphenol	ND		1.0	1.0	ug/L	1	11/23/16	DD	SW8270D	
2,4-Dinitrophenol	ND		1.0	1.0	ug/L	1	11/23/16	DD	SW8270D	
2,4-Dinitrotoluene	ND		5.0	2.0	ug/L	1	11/23/16	DD	SW8270D	
2,6-Dinitrotoluene	ND		5.0	1.6	ug/L	1	11/23/16	DD	SW8270D	
2-Chloronaphthalene	ND		5.0	1.4	ug/L	1	11/23/16	DD	SW8270D	
2-Chlorophenol	ND		1.0	1.0	ug/L	1	11/23/16	DD	SW8270D	
2-Methylnaphthalene	ND		5.0	1.5	ug/L	1	11/23/16	DD	SW8270D	
2-Methylphenol (o-cresol)	ND		1.0	1.0	ug/L	1	11/23/16	DD	SW8270D	
2-Nitroaniline	ND		5.0	2.0	ug/L	1	11/23/16	DD	SW8270D	
2-Nitrophenol	ND		1.0	1.0	ug/L	1	11/23/16	DD	SW8270D	
3&4-Methylphenol (m&p-cresol)	ND		1.0	1.0	ug/L	1	11/23/16	DD	SW8270D	
3,3'-Dichlorobenzidine	ND		5.0	2.4	ug/L	1	11/23/16	DD	SW8270D	
3-Nitroaniline	ND		5.0	2.0	ug/L	1	11/23/16	DD	SW8270D	
4,6-Dinitro-2-methylphenol	ND		1.0	1.0	ug/L	1	11/23/16	DD	SW8270D	
4-Bromophenyl phenyl ether	ND		5.0	1.5	ug/L	1	11/23/16	DD	SW8270D	
4-Chloro-3-methylphenol	ND		1.0	1.0	ug/L	1	11/23/16	DD	SW8270D	
4-Chloroaniline	ND		3.5	2.3	ug/L	1	11/23/16	DD	SW8270D	
4-Chlorophenyl phenyl ether	ND		5.0	1.7	ug/L	1	11/23/16	DD	SW8270D	
4-Nitroaniline	ND		5.0	1.7	ug/L	1	11/23/16	DD	SW8270D	

Project ID: 260 W126TH ST., HARLEM, NY
Client ID: MW3

Phoenix I.D.: BV88461

Parameter	Result	RL/ PQL	LOD/ MDL	Units	Dilution	Date/Time	By	Reference
4-Nitrophenol	ND	1.0	1.0	ug/L	1	11/23/16	DD	SW8270D
Acenaphthene	ND	5.0	1.5	ug/L	1	11/23/16	DD	SW8270D
Acetophenone	ND	5.0	1.6	ug/L	1	11/23/16	DD	SW8270D
Aniline	ND	3.5	5.0	ug/L	1	11/23/16	DD	SW8270D
Anthracene	ND	5.0	1.6	ug/L	1	11/23/16	DD	SW8270D
Benzidine	ND	4.5	2.9	ug/L	1	11/23/16	DD	SW8270D
Benzoic acid	ND	25	10	ug/L	1	11/23/16	DD	SW8270D
Benzyl butyl phthalate	ND	5.0	1.3	ug/L	1	11/23/16	DD	SW8270D
Bis(2-chloroethoxy)methane	ND	5.0	1.4	ug/L	1	11/23/16	DD	SW8270D
Bis(2-chloroethyl)ether	ND	1.0	1.0	ug/L	1	11/23/16	DD	SW8270D
Bis(2-chloroisopropyl)ether	ND	5.0	1.4	ug/L	1	11/23/16	DD	SW8270D
Carbazole	ND	5.0	3.8	ug/L	1	11/23/16	DD	SW8270D
Dibenzofuran	ND	5.0	1.5	ug/L	1	11/23/16	DD	SW8270D
Diethyl phthalate	ND	5.0	1.6	ug/L	1	11/23/16	DD	SW8270D
Dimethylphthalate	ND	5.0	1.6	ug/L	1	11/23/16	DD	SW8270D
Di-n-butylphthalate	ND	5.0	1.3	ug/L	1	11/23/16	DD	SW8270D
Di-n-octylphthalate	ND	5.0	1.3	ug/L	1	11/23/16	DD	SW8270D
Fluoranthene	ND	5.0	1.6	ug/L	1	11/23/16	DD	SW8270D
Fluorene	ND	5.0	1.7	ug/L	1	11/23/16	DD	SW8270D
Hexachlorocyclopentadiene	ND	5.0	1.5	ug/L	1	11/23/16	DD	SW8270D
Isophorone	ND	5.0	1.4	ug/L	1	11/23/16	DD	SW8270D
Naphthalene	ND	5.0	1.4	ug/L	1	11/23/16	DD	SW8270D
N-Nitrosodi-n-propylamine	ND	5.0	1.6	ug/L	1	11/23/16	DD	SW8270D
N-Nitrosodiphenylamine	ND	5.0	1.9	ug/L	1	11/23/16	DD	SW8270D
Phenol	ND	1.0	1.0	ug/L	1	11/23/16	DD	SW8270D
Pyrene	ND	5.0	1.7	ug/L	1	11/23/16	DD	SW8270D
Pyridine	ND	10	1.2	ug/L	1	11/23/16	DD	SW8270D
QA/QC Surrogates								
% 2,4,6-Tribromophenol	87			%	1	11/23/16	DD	15 - 110 %
% 2-Fluorobiphenyl	64			%	1	11/23/16	DD	30 - 130 %
% 2-Fluorophenol	47			%	1	11/23/16	DD	15 - 110 %
% Nitrobenzene-d5	57			%	1	11/23/16	DD	30 - 130 %
% Phenol-d5	41			%	1	11/23/16	DD	15 - 110 %
% Terphenyl-d14	73			%	1	11/23/16	DD	30 - 130 %
Semivolatiles								
1,2,4,5-Tetrachlorobenzene	ND	0.50	0.50	ug/L	1	11/23/16	DD	SW8270D (SIM)
Acenaphthylene	ND	0.10	0.10	ug/L	1	11/23/16	DD	SW8270D (SIM)
Benz(a)anthracene	0.03	0.02	0.02	ug/L	1	11/23/16	DD	SW8270D (SIM)
Benzo(a)pyrene	ND	0.02	0.02	ug/L	1	11/23/16	DD	SW8270D (SIM)
Benzo(b)fluoranthene	ND	0.02	0.02	ug/L	1	11/23/16	DD	SW8270D (SIM)
Benzo(ghi)perylene	ND	0.02	0.02	ug/L	1	11/23/16	DD	SW8270D (SIM)
Benzo(k)fluoranthene	ND	0.02	0.02	ug/L	1	11/23/16	DD	SW8270D (SIM)
Bis(2-ethylhexyl)phthalate	ND	1.0	1.0	ug/L	1	11/23/16	DD	SW8270D (SIM)
Chrysene	ND	0.02	0.02	ug/L	1	11/23/16	DD	SW8270D (SIM)
Dibenz(a,h)anthracene	ND	0.02	0.02	ug/L	1	11/23/16	DD	SW8270D (SIM)
Hexachlorobenzene	ND	0.02	0.02	ug/L	1	11/23/16	DD	SW8270D (SIM)
Hexachlorobutadiene	ND	0.40	0.40	ug/L	1	11/23/16	DD	SW8270D (SIM)
Hexachloroethane	ND	0.50	0.50	ug/L	1	11/23/16	DD	SW8270D (SIM)
Indeno(1,2,3-cd)pyrene	ND	0.02	0.02	ug/L	1	11/23/16	DD	SW8270D (SIM)

Ver 1

Project ID: 260 W126TH ST., HARLEM, NY
Client ID: MW3

Phoenix I.D.: BV88461

Parameter	Result	RL/ PQL	LOD/ MDL	Units	Dilution	Date/Time	By	Reference
Nitrobenzene	ND	0.10	0.10	ug/L	1	11/23/16	DD	SW8270D (SIM)
N-Nitrosodimethylamine	ND	0.10	0.10	ug/L	1	11/23/16	DD	SW8270D (SIM)
Pentachloronitrobenzene	ND	0.10	0.10	ug/L	1	11/23/16	DD	SW8270D (SIM)
Pentachlorophenol	ND	0.80	0.80	ug/L	1	11/23/16	DD	SW8270D (SIM)
Phenanthrene	0.13	0.10	0.10	ug/L	1	11/23/16	DD	SW8270D (SIM)
QA/QC Surrogates								
% 2,4,6-Tribromophenol	93			%	1	11/23/16	DD	15 - 110 %
% 2-Fluorobiphenyl	71			%	1	11/23/16	DD	30 - 130 %
% 2-Fluorophenol	49			%	1	11/23/16	DD	15 - 110 %
% Nitrobenzene-d5	74			%	1	11/23/16	DD	30 - 130 %
% Phenol-d5	53			%	1	11/23/16	DD	15 - 110 %
% Terphenyl-d14	100			%	1	11/23/16	DD	30 - 130 %

1 = This parameter is not certified by NY NELAC for this matrix. NY NELAC does not offer certification for all parameters at this time.
B = Present in blank, no bias suspected.

RL/PQL=Reporting/Practical Quantitation Level (Equivalent to NELAC LOQ, Limit of Quantitation) ND=Not Detected BRL=Below Reporting Level J=Estimated Below RL LOD=Limit of Detection MDL=Method Detection Limit1
QA/QC Surrogates: Surrogates are compounds (preceeded with a %) added by the lab to determine analysis efficiency. Surrogate results(%) listed in the report are not "detected" compounds.

Comments:

Per 1.4.6 of EPA method 8270D, 1,2-Diphenylhydrazine is unstable and readily converts to Azobenzene. Azobenzene is used for the calibration of 1,2-Diphenylhydrazine.

Volatile Comment:
Where the LOD justifies lowering the RL/PQL, the RL/PQL of some compounds are evaluated below the lowest calibration standard in order to meet criteria.

S - Laboratory solvent, contamination is possible.

If there are any questions regarding this data, please call Phoenix Client Services at extension 200.
This report must not be reproduced except in full as defined by the attached chain of custody.

Phyllis Shiller, Laboratory Director
November 30, 2016
Reviewed and Released by: Ethan Lee, Project Manager

Environmental Laboratories, Inc.
587 East Middle Turnpike, P.O.Box 370, Manchester, CT 06045
Tel. (860) 645-1102 Fax (860) 645-0823

ACCREDITED IN ACCORDANCE WITH nelac NY # 11301

Analysis Report

November 30, 2016

FOR: Attn: Mr. Charles B. Sosik, P.G.
Environmental Business Consultants
1808 Middle Country Rd
Ridge NY 11961-2406

Sample Information		Custody Information		Date	Time
Matrix:	GROUND WATER	Collected by:	HL	11/18/16	9:00
Location Code:	EBC	Received by:	LB	11/21/16	15:04
Rush Request:	72 Hour	Analyzed by:	see "By" below		
P.O.#:					

Laboratory Data

SDG ID: GBV88459
Phoenix ID: BV88462

Project ID: 260 W126TH ST., HARLEM, NY
Client ID: MW4

Parameter	Result		RL/ PQL	LOD/ MDL	Units	Dilution	Date/Time	By	Reference	
Silver	0.002	B	0.005	0.001	mg/L	1	11/23/16	LK	SW6010C	
Aluminum	272		0.10	0.050	mg/L	10	11/23/16	LK	SW6010C	
Arsenic - LDL	0.065		0.004	0.004	mg/L	1	11/23/16	LK	SW6010C	
Barium	5.62		0.010	0.001	mg/L	1	11/23/16	LK	SW6010C	
Beryllium	0.028		0.001	0.001	mg/L	1	11/23/16	LK	SW6010C	
Calcium	291		0.10	0.10	mg/L	10	11/23/16	LK	SW6010C	B
Cadmium	0.017		0.004	0.0005	mg/L	1	11/23/16	LK	SW6010C	
Cobalt	0.429		0.005	0.001	mg/L	1	11/23/16	LK	SW6010C	
Chromium	0.559		0.001	0.001	mg/L	1	11/23/16	LK	SW6010C	
Copper	2.40		0.050	0.010	mg/L	10	11/23/16	LK	SW6010C	
Iron	376		0.10	0.10	mg/L	10	11/23/16	LK	SW6010C	
Mercury	ND		0.0002	0.00015	mg/L	1	11/22/16	RS	SW7470A	
Potassium	80.0		1.0	0.10	mg/L	10	11/23/16	LK	SW6010C	
Magnesium	146		0.10	0.10	mg/L	10	11/23/16	LK	SW6010C	
Manganese	84.7		0.50	0.10	mg/L	100	11/29/16	TH	SW6010C	
Sodium	177		1.0	0.10	mg/L	10	11/23/16	LK	SW6010C	
Nickel	1.33		0.004	0.001	mg/L	1	11/23/16	LK	SW6010C	
Lead	0.535		0.002	0.001	mg/L	1	11/23/16	LK	SW6010C	
Antimony	0.002		0.002	0.002	mg/L	1	11/28/16	RS	SW7010	
Selenium	ND		0.002	0.001	mg/L	1	11/22/16	RS	SW7010	
Thallium - LDL	ND		0.0005	0.0005	mg/L	1	11/28/16	RS	SW7010	
Vanadium	0.544		0.010	0.001	mg/L	1	11/23/16	LK	SW6010C	
Zinc	1.92		0.010	0.0011	mg/L	1	11/23/16	LK	SW6010C	
Mercury Digestion	Completed						11/22/16	QW/QW	SW7470A	
PCB Extraction (2 Liter)	Completed						11/21/16	Z/T	SW3510C	
Extraction for Pest (2 Liter)	Completed						11/21/16	Z/T	SW3510C	
Semi-Volatile Extraction	Completed						11/21/16	P/D/D	SW3520C	
Total Metals Digestion	Completed						11/21/16	AG		

Ver 1

Project ID: 260 W126TH ST., HARLEM, NY
Client ID: MW4

Phoenix I.D.: BV88462

Parameter	Result	RL/ PQL	LOD/ MDL	Units	Dilution	Date/Time	By	Reference	
Pesticides									
4,4' -DDD	ND	0.005	0.010	ug/L	1	11/22/16	CE	SW8081B	
4,4' -DDE	ND	0.005	0.010	ug/L	1	11/22/16	CE	SW8081B	
4,4' -DDT	ND	0.005	0.010	ug/L	1	11/22/16	CE	SW8081B	
a-BHC	ND	0.005	0.005	ug/L	1	11/22/16	CE	SW8081B	
a-chlordane	ND	0.010	0.010	ug/L	1	11/22/16	CE	SW8081B	
Alachlor	ND	0.075	0.075	ug/L	1	11/22/16	CE	SW8081B	1
Aldrin	ND	0.002	0.002	ug/L	1	11/22/16	CE	SW8081B	
b-BHC	ND	0.005	0.005	ug/L	1	11/22/16	CE	SW8081B	
Chlordane	ND	0.050	0.050	ug/L	1	11/22/16	CE	SW8081B	
d-BHC	ND	0.005	0.005	ug/L	1	11/22/16	CE	SW8081B	
Dieldrin	ND	0.002	0.002	ug/L	1	11/22/16	CE	SW8081B	
Endosulfan I	ND	0.010	0.010	ug/L	1	11/22/16	CE	SW8081B	
Endosulfan II	ND	0.010	0.010	ug/L	1	11/22/16	CE	SW8081B	
Endosulfan Sulfate	ND	0.010	0.010	ug/L	1	11/22/16	CE	SW8081B	
Endrin	ND	0.010	0.010	ug/L	1	11/22/16	CE	SW8081B	
Endrin Aldehyde	ND	0.010	0.010	ug/L	1	11/22/16	CE	SW8081B	
Endrin ketone	ND	0.010	0.010	ug/L	1	11/22/16	CE	SW8081B	
g-BHC (Lindane)	ND	0.005	0.005	ug/L	1	11/22/16	CE	SW8081B	
g-chlordane	ND	0.010	0.010	ug/L	1	11/22/16	CE	SW8081B	
Heptachlor	ND	0.010	0.010	ug/L	1	11/22/16	CE	SW8081B	
Heptachlor epoxide	ND	0.010	0.010	ug/L	1	11/22/16	CE	SW8081B	
Methoxychlor	ND	0.10	0.10	ug/L	1	11/22/16	CE	SW8081B	
Toxaphene	ND	0.20	0.20	ug/L	1	11/22/16	CE	SW8081B	
QA/QC Surrogates									
%DCBP (Surrogate Rec)	73			%	1	11/22/16	CE	SW8081B	
%TCMX (Surrogate Rec)	92			%	1	11/22/16	CE	SW8081B	
Polychlorinated Biphenyls									
PCB-1016	ND	0.050	0.050	ug/L	1	11/22/16	AW	E608/SW8082A	
PCB-1221	ND	0.050	0.050	ug/L	1	11/22/16	AW	E608/SW8082A	
PCB-1232	ND	0.050	0.050	ug/L	1	11/22/16	AW	E608/SW8082A	
PCB-1242	ND	0.050	0.050	ug/L	1	11/22/16	AW	E608/SW8082A	
PCB-1248	ND	0.050	0.050	ug/L	1	11/22/16	AW	E608/SW8082A	
PCB-1254	ND	0.050	0.050	ug/L	1	11/22/16	AW	E608/SW8082A	
PCB-1260	ND	0.050	0.050	ug/L	1	11/22/16	AW	E608/SW8082A	
PCB-1262	ND	0.050	0.050	ug/L	1	11/22/16	AW	E608/SW8082A	
PCB-1268	ND	0.050	0.050	ug/L	1	11/22/16	AW	E608/SW8082A	
QA/QC Surrogates									
% DCBP	62			%	1	11/22/16	AW	40 - 140 %	
% TCMX	68			%	1	11/22/16	AW	40 - 140 %	
Volatiles									
1,1,1,2-Tetrachloroethane	ND	1.0	0.25	ug/L	1	11/22/16	HM	SW8260C	
1,1,1-Trichloroethane	ND	5.0	0.25	ug/L	1	11/22/16	HM	SW8260C	
1,1,2,2-Tetrachloroethane	ND	1.0	0.25	ug/L	1	11/22/16	HM	SW8260C	
1,1,2-Trichloroethane	ND	1.0	0.25	ug/L	1	11/22/16	HM	SW8260C	
1,1-Dichloroethane	ND	5.0	0.25	ug/L	1	11/22/16	HM	SW8260C	
1,1-Dichloroethene	ND	1.0	0.25	ug/L	1	11/22/16	HM	SW8260C	

Project ID: 260 W126TH ST., HARLEM, NY
Client ID: MW4

Phoenix I.D.: BV88462

Parameter	Result		RL/ PQL	LOD/ MDL	Units	Dilution	Date/Time	By	Reference	
1,1-Dichloropropene	ND		1.0	0.25	ug/L	1	11/22/16	HM	SW8260C	
1,2,3-Trichlorobenzene	ND		1.0	0.25	ug/L	1	11/22/16	HM	SW8260C	
1,2,3-Trichloropropane	ND		0.25	0.25	ug/L	1	11/22/16	HM	SW8260C	
1,2,4-Trichlorobenzene	ND		1.0	0.25	ug/L	1	11/22/16	HM	SW8260C	
1,2,4-Trimethylbenzene	ND		1.0	0.25	ug/L	1	11/22/16	HM	SW8260C	
1,2-Dibromo-3-chloropropane	ND		0.50	0.50	ug/L	1	11/22/16	HM	SW8260C	
1,2-Dibromoethane	ND		0.25	0.25	ug/L	1	11/22/16	HM	SW8260C	
1,2-Dichlorobenzene	ND		1.0	0.25	ug/L	1	11/22/16	HM	SW8260C	
1,2-Dichloroethane	ND		0.60	0.50	ug/L	1	11/22/16	HM	SW8260C	
1,2-Dichloropropane	ND		1.0	0.25	ug/L	1	11/22/16	HM	SW8260C	
1,3,5-Trimethylbenzene	ND		1.0	0.25	ug/L	1	11/22/16	HM	SW8260C	
1,3-Dichlorobenzene	ND		1.0	0.25	ug/L	1	11/22/16	HM	SW8260C	
1,3-Dichloropropane	ND		1.0	0.25	ug/L	1	11/22/16	HM	SW8260C	
1,4-Dichlorobenzene	ND		1.0	0.25	ug/L	1	11/22/16	HM	SW8260C	
2,2-Dichloropropane	ND		1.0	0.25	ug/L	1	11/22/16	HM	SW8260C	
2-Chlorotoluene	ND		1.0	0.25	ug/L	1	11/22/16	HM	SW8260C	
2-Hexanone	ND		2.5	2.5	ug/L	1	11/22/16	HM	SW8260C	
2-Isopropyltoluene	ND		1.0	0.25	ug/L	1	11/22/16	HM	SW8260C	1
4-Chlorotoluene	ND		1.0	0.25	ug/L	1	11/22/16	HM	SW8260C	
4-Methyl-2-pentanone	ND		2.5	2.5	ug/L	1	11/22/16	HM	SW8260C	
Acetone	3.8	JS	5.0	2.5	ug/L	1	11/22/16	HM	SW8260C	
Acrolein	ND		5.0	2.5	ug/L	1	11/22/16	HM	SW8260C	
Acrylonitrile	ND		5.0	2.5	ug/L	1	11/22/16	HM	SW8260C	
Benzene	ND		0.70	0.25	ug/L	1	11/22/16	HM	SW8260C	
Bromobenzene	ND		1.0	0.25	ug/L	1	11/22/16	HM	SW8260C	
Bromochloromethane	ND		1.0	0.25	ug/L	1	11/22/16	HM	SW8260C	
Bromodichloromethane	ND		1.0	0.25	ug/L	1	11/22/16	HM	SW8260C	
Bromoform	ND		5.0	0.25	ug/L	1	11/22/16	HM	SW8260C	
Bromomethane	ND		5.0	0.25	ug/L	1	11/22/16	HM	SW8260C	
Carbon Disulfide	ND		1.0	0.25	ug/L	1	11/22/16	HM	SW8260C	
Carbon tetrachloride	ND		1.0	0.25	ug/L	1	11/22/16	HM	SW8260C	
Chlorobenzene	ND		5.0	0.25	ug/L	1	11/22/16	HM	SW8260C	
Chloroethane	ND		5.0	0.25	ug/L	1	11/22/16	HM	SW8260C	
Chloroform	1.7	J	5.0	0.25	ug/L	1	11/22/16	HM	SW8260C	
Chloromethane	0.89	J	5.0	0.25	ug/L	1	11/22/16	HM	SW8260C	
cis-1,2-Dichloroethene	ND		1.0	0.25	ug/L	1	11/22/16	HM	SW8260C	
cis-1,3-Dichloropropene	ND		0.40	0.25	ug/L	1	11/22/16	HM	SW8260C	
Dibromochloromethane	ND		1.0	0.25	ug/L	1	11/22/16	HM	SW8260C	
Dibromomethane	ND		1.0	0.25	ug/L	1	11/22/16	HM	SW8260C	
Dichlorodifluoromethane	ND		1.0	0.25	ug/L	1	11/22/16	HM	SW8260C	
Ethylbenzene	ND		1.0	0.25	ug/L	1	11/22/16	HM	SW8260C	
Hexachlorobutadiene	ND		0.50	0.20	ug/L	1	11/22/16	HM	SW8260C	
Isopropylbenzene	ND		1.0	0.25	ug/L	1	11/22/16	HM	SW8260C	
m&p-Xylene	ND		1.0	0.25	ug/L	1	11/22/16	HM	SW8260C	
Methyl ethyl ketone	ND		2.5	2.5	ug/L	1	11/22/16	HM	SW8260C	
Methyl t-butyl ether (MTBE)	ND		1.0	0.25	ug/L	1	11/22/16	HM	SW8260C	
Methylene chloride	ND		3.0	1.0	ug/L	1	11/22/16	HM	SW8260C	
Naphthalene	ND		1.0	1.0	ug/L	1	11/22/16	HM	SW8260C	
n-Butylbenzene	ND		1.0	0.25	ug/L	1	11/22/16	HM	SW8260C	

Parameter	Result		RL/ PQL	LOD/ MDL	Units	Dilution	Date/Time	By	Reference	
n-Propylbenzene	ND		1.0	0.25	ug/L	1	11/22/16	HM	SW8260C	
o-Xylene	ND		1.0	0.25	ug/L	1	11/22/16	HM	SW8260C	
p-Isopropyltoluene	ND		1.0	0.25	ug/L	1	11/22/16	HM	SW8260C	
sec-Butylbenzene	ND		1.0	0.25	ug/L	1	11/22/16	HM	SW8260C	
Styrene	ND		1.0	0.25	ug/L	1	11/22/16	HM	SW8260C	
tert-Butylbenzene	ND		1.0	0.25	ug/L	1	11/22/16	HM	SW8260C	
Tetrachloroethene	0.84	J	1.0	0.25	ug/L	1	11/22/16	HM	SW8260C	
Tetrahydrofuran (THF)	ND		5.0	2.5	ug/L	1	11/22/16	HM	SW8260C	1
Toluene	ND		1.0	0.25	ug/L	1	11/22/16	HM	SW8260C	
trans-1,2-Dichloroethene	ND		5.0	0.25	ug/L	1	11/22/16	HM	SW8260C	
trans-1,3-Dichloropropene	ND		0.40	0.25	ug/L	1	11/22/16	HM	SW8260C	
trans-1,4-dichloro-2-butene	ND		2.5	2.5	ug/L	1	11/22/16	HM	SW8260C	
Trichloroethene	0.29	J	1.0	0.25	ug/L	1	11/22/16	HM	SW8260C	
Trichlorofluoromethane	ND		1.0	0.25	ug/L	1	11/22/16	HM	SW8260C	
Trichlorotrifluoroethane	ND		1.0	0.25	ug/L	1	11/22/16	HM	SW8260C	
Vinyl chloride	ND		1.0	0.25	ug/L	1	11/22/16	HM	SW8260C	
QA/QC Surrogates										
% 1,2-dichlorobenzene-d4	95				%	1	11/22/16	HM	70 - 130 %	
% Bromofluorobenzene	100				%	1	11/22/16	HM	70 - 130 %	
% Dibromofluoromethane	96				%	1	11/22/16	HM	70 - 130 %	
% Toluene-d8	99				%	1	11/22/16	HM	70 - 130 %	

Semivolatiles

1,2,4-Trichlorobenzene	ND		5.0	1.5	ug/L	1	11/23/16	DD	SW8270D	
1,2-Dichlorobenzene	ND		1.0	1.0	ug/L	1	11/23/16	DD	SW8270D	
1,2-Diphenylhydrazine	ND		5.0	1.6	ug/L	1	11/23/16	DD	SW8270D	
1,3-Dichlorobenzene	ND		1.0	1.0	ug/L	1	11/23/16	DD	SW8270D	
1,4-Dichlorobenzene	ND		1.0	1.0	ug/L	1	11/23/16	DD	SW8270D	
2,4,5-Trichlorophenol	ND		1.0	1.0	ug/L	1	11/23/16	DD	SW8270D	
2,4,6-Trichlorophenol	ND		1.0	1.0	ug/L	1	11/23/16	DD	SW8270D	
2,4-Dichlorophenol	ND		1.0	1.0	ug/L	1	11/23/16	DD	SW8270D	
2,4-Dimethylphenol	ND		1.0	1.0	ug/L	1	11/23/16	DD	SW8270D	
2,4-Dinitrophenol	ND		1.0	1.0	ug/L	1	11/23/16	DD	SW8270D	
2,4-Dinitrotoluene	ND		5.0	2.0	ug/L	1	11/23/16	DD	SW8270D	
2,6-Dinitrotoluene	ND		5.0	1.6	ug/L	1	11/23/16	DD	SW8270D	
2-Chloronaphthalene	ND		5.0	1.4	ug/L	1	11/23/16	DD	SW8270D	
2-Chlorophenol	ND		1.0	1.0	ug/L	1	11/23/16	DD	SW8270D	
2-Methylnaphthalene	ND		5.0	1.5	ug/L	1	11/23/16	DD	SW8270D	
2-Methylphenol (o-cresol)	ND		1.0	1.0	ug/L	1	11/23/16	DD	SW8270D	
2-Nitroaniline	ND		5.0	2.0	ug/L	1	11/23/16	DD	SW8270D	
2-Nitrophenol	ND		1.0	1.0	ug/L	1	11/23/16	DD	SW8270D	
3&4-Methylphenol (m&p-cresol)	ND		1.0	1.0	ug/L	1	11/23/16	DD	SW8270D	
3,3'-Dichlorobenzidine	ND		5.0	2.4	ug/L	1	11/23/16	DD	SW8270D	
3-Nitroaniline	ND		5.0	2.0	ug/L	1	11/23/16	DD	SW8270D	
4,6-Dinitro-2-methylphenol	ND		1.0	1.0	ug/L	1	11/23/16	DD	SW8270D	
4-Bromophenyl phenyl ether	ND		5.0	1.5	ug/L	1	11/23/16	DD	SW8270D	
4-Chloro-3-methylphenol	ND		1.0	1.0	ug/L	1	11/23/16	DD	SW8270D	
4-Chloroaniline	ND		3.5	2.3	ug/L	1	11/23/16	DD	SW8270D	
4-Chlorophenyl phenyl ether	ND		5.0	1.7	ug/L	1	11/23/16	DD	SW8270D	
4-Nitroaniline	ND		5.0	1.7	ug/L	1	11/23/16	DD	SW8270D	

Project ID: 260 W126TH ST., HARLEM, NY
Client ID: MW4

Phoenix I.D.: BV88462

Parameter	Result	RL/ PQL	LOD/ MDL	Units	Dilution	Date/Time	By	Reference
4-Nitrophenol	ND	1.0	1.0	ug/L	1	11/23/16	DD	SW8270D
Acenaphthene	ND	5.0	1.5	ug/L	1	11/23/16	DD	SW8270D
Acetophenone	ND	5.0	1.6	ug/L	1	11/23/16	DD	SW8270D
Aniline	ND	3.5	5.0	ug/L	1	11/23/16	DD	SW8270D
Anthracene	ND	5.0	1.6	ug/L	1	11/23/16	DD	SW8270D
Benzidine	ND	4.5	2.9	ug/L	1	11/23/16	DD	SW8270D
Benzoic acid	ND	25	10	ug/L	1	11/23/16	DD	SW8270D
Benzyl butyl phthalate	ND	5.0	1.3	ug/L	1	11/23/16	DD	SW8270D
Bis(2-chloroethoxy)methane	ND	5.0	1.4	ug/L	1	11/23/16	DD	SW8270D
Bis(2-chloroethyl)ether	ND	1.0	1.0	ug/L	1	11/23/16	DD	SW8270D
Bis(2-chloroisopropyl)ether	ND	5.0	1.4	ug/L	1	11/23/16	DD	SW8270D
Carbazole	ND	5.0	3.8	ug/L	1	11/23/16	DD	SW8270D
Dibenzofuran	ND	5.0	1.5	ug/L	1	11/23/16	DD	SW8270D
Diethyl phthalate	ND	5.0	1.6	ug/L	1	11/23/16	DD	SW8270D
Dimethylphthalate	ND	5.0	1.6	ug/L	1	11/23/16	DD	SW8270D
Di-n-butylphthalate	ND	5.0	1.3	ug/L	1	11/23/16	DD	SW8270D
Di-n-octylphthalate	ND	5.0	1.3	ug/L	1	11/23/16	DD	SW8270D
Fluoranthene	ND	5.0	1.6	ug/L	1	11/23/16	DD	SW8270D
Fluorene	ND	5.0	1.7	ug/L	1	11/23/16	DD	SW8270D
Hexachlorocyclopentadiene	ND	5.0	1.5	ug/L	1	11/23/16	DD	SW8270D
Isophorone	ND	5.0	1.4	ug/L	1	11/23/16	DD	SW8270D
Naphthalene	ND	5.0	1.4	ug/L	1	11/23/16	DD	SW8270D
N-Nitrosodi-n-propylamine	ND	5.0	1.6	ug/L	1	11/23/16	DD	SW8270D
N-Nitrosodiphenylamine	ND	5.0	1.9	ug/L	1	11/23/16	DD	SW8270D
Phenol	ND	1.0	1.0	ug/L	1	11/23/16	DD	SW8270D
Pyrene	ND	5.0	1.7	ug/L	1	11/23/16	DD	SW8270D
Pyridine	ND	10	1.2	ug/L	1	11/23/16	DD	SW8270D
QA/QC Surrogates								
% 2,4,6-Tribromophenol	83			%	1	11/23/16	DD	15 - 110 %
% 2-Fluorobiphenyl	65			%	1	11/23/16	DD	30 - 130 %
% 2-Fluorophenol	60			%	1	11/23/16	DD	15 - 110 %
% Nitrobenzene-d5	47			%	1	11/23/16	DD	30 - 130 %
% Phenol-d5	47			%	1	11/23/16	DD	15 - 110 %
% Terphenyl-d14	74			%	1	11/23/16	DD	30 - 130 %
Semivolatiles								
1,2,4,5-Tetrachlorobenzene	ND	0.50	0.50	ug/L	1	11/23/16	DD	SW8270D (SIM)
Acenaphthylene	ND	0.10	0.10	ug/L	1	11/23/16	DD	SW8270D (SIM)
Benz(a)anthracene	0.38	0.02	0.02	ug/L	1	11/23/16	DD	SW8270D (SIM)
Benzo(a)pyrene	0.38	0.02	0.02	ug/L	1	11/23/16	DD	SW8270D (SIM)
Benzo(b)fluoranthene	0.34	0.02	0.02	ug/L	1	11/23/16	DD	SW8270D (SIM)
Benzo(ghi)perylene	0.27	0.02	0.02	ug/L	1	11/23/16	DD	SW8270D (SIM)
Benzo(k)fluoranthene	0.30	0.02	0.02	ug/L	1	11/23/16	DD	SW8270D (SIM)
Bis(2-ethylhexyl)phthalate	ND	1.0	1.0	ug/L	1	11/23/16	DD	SW8270D (SIM)
Chrysene	0.39	0.02	0.02	ug/L	1	11/23/16	DD	SW8270D (SIM)
Dibenz(a,h)anthracene	0.04	0.02	0.02	ug/L	1	11/23/16	DD	SW8270D (SIM)
Hexachlorobenzene	ND	0.02	0.02	ug/L	1	11/23/16	DD	SW8270D (SIM)
Hexachlorobutadiene	ND	0.40	0.40	ug/L	1	11/23/16	DD	SW8270D (SIM)
Hexachloroethane	ND	0.50	0.50	ug/L	1	11/23/16	DD	SW8270D (SIM)
Indeno(1,2,3-cd)pyrene	0.26	0.02	0.02	ug/L	1	11/23/16	DD	SW8270D (SIM)

Ver 1

Project ID: 260 W126TH ST., HARLEM, NY
Client ID: MW4

Phoenix I.D.: BV88462

Parameter	Result	RL/ PQL	LOD/ MDL	Units	Dilution	Date/Time	By	Reference
Nitrobenzene	ND	0.10	0.10	ug/L	1	11/23/16	DD	SW8270D (SIM)
N-Nitrosodimethylamine	ND	0.10	0.10	ug/L	1	11/23/16	DD	SW8270D (SIM)
Pentachloronitrobenzene	ND	0.10	0.10	ug/L	1	11/23/16	DD	SW8270D (SIM)
Pentachlorophenol	ND	0.80	0.80	ug/L	1	11/23/16	DD	SW8270D (SIM)
Phenanthrene	0.36	0.10	0.10	ug/L	1	11/23/16	DD	SW8270D (SIM)
QA/QC Surrogates								
% 2,4,6-Tribromophenol	92			%	1	11/23/16	DD	15 - 110 %
% 2-Fluorobiphenyl	72			%	1	11/23/16	DD	30 - 130 %
% 2-Fluorophenol	52			%	1	11/23/16	DD	15 - 110 %
% Nitrobenzene-d5	67			%	1	11/23/16	DD	30 - 130 %
% Phenol-d5	64			%	1	11/23/16	DD	15 - 110 %
% Terphenyl-d14	99			%	1	11/23/16	DD	30 - 130 %

1 = This parameter is not certified by NY NELAC for this matrix. NY NELAC does not offer certification for all parameters at this time.
B = Present in blank, no bias suspected.

RL/PQL=Reporting/Practical Quantitation Level (Equivalent to NELAC LOQ, Limit of Quantitation) ND=Not Detected BRL=Below Reporting Level J=Estimated Below RL LOD=Limit of Detection MDL=Method Detection Limit1
QA/QC Surrogates: Surrogates are compounds (preceeded with a %) added by the lab to determine analysis efficiency. Surrogate results(%) listed in the report are not "detected" compounds.

Comments:

Per 1.4.6 of EPA method 8270D, 1,2-Diphenylhydrazine is unstable and readily converts to Azobenzene. Azobenzene is used for the calibration of 1,2-Diphenylhydrazine.

Volatile Comment:
Where the LOD justifies lowering the RL/PQL, the RL/PQL of some compounds are evaluated below the lowest calibration standard in order to meet criteria.

S - Laboratory solvent, contamination is possible.

If there are any questions regarding this data, please call Phoenix Client Services at extension 200.
This report must not be reproduced except in full as defined by the attached chain of custody.

Phyllis Shiller, Laboratory Director
November 30, 2016
Reviewed and Released by: Ethan Lee, Project Manager

Environmental Laboratories, Inc.
587 East Middle Turnpike, P.O.Box 370, Manchester, CT 06045
Tel. (860) 645-1102 Fax (860) 645-0823

ACCREDITED IN ACCORDANCE WITH nelac NY # 11301

Analysis Report

November 30, 2016

FOR: Attn: Mr. Charles B. Sosik, P.G.
Environmental Business Consultants
1808 Middle Country Rd
Ridge NY 11961-2406

Sample Information		Custody Information		Date	Time
Matrix:	GROUND WATER	Collected by:	HL	11/18/16	8:35
Location Code:	EBC	Received by:	LB	11/21/16	15:04
Rush Request:	72 Hour	Analyzed by:	see "By" below		
P.O.#:					

Laboratory Data

SDG ID: GBV88459
Phoenix ID: BV88463

Project ID: 260 W126TH ST., HARLEM, NY
Client ID: GW DUPLICATE

Parameter	Result		RL/ PQL	LOD/ MDL	Units	Dilution	Date/Time	By	Reference	
Silver	0.002	B	0.005	0.001	mg/L	1	11/23/16	LK	SW6010C	
Aluminum	241		0.10	0.050	mg/L	10	11/23/16	LK	SW6010C	
Arsenic - LDL	0.045		0.004	0.004	mg/L	1	11/23/16	LK	SW6010C	
Barium	4.38		0.010	0.001	mg/L	1	11/23/16	LK	SW6010C	
Beryllium	0.017		0.001	0.001	mg/L	1	11/23/16	LK	SW6010C	
Calcium	204		0.10	0.10	mg/L	10	11/23/16	LK	SW6010C	B
Cadmium	0.010		0.004	0.0005	mg/L	1	11/23/16	LK	SW6010C	
Cobalt	0.385		0.005	0.001	mg/L	1	11/23/16	LK	SW6010C	
Chromium	0.709		0.001	0.001	mg/L	1	11/23/16	LK	SW6010C	
Copper	1.81		0.005	0.001	mg/L	1	11/23/16	LK	SW6010C	
Iron	304		0.10	0.10	mg/L	10	11/23/16	LK	SW6010C	
Mercury	ND		0.0002	0.00015	mg/L	1	11/22/16	RS	SW7470A	
Potassium	64.5		1.0	0.10	mg/L	10	11/23/16	LK	SW6010C	
Magnesium	116		0.10	0.10	mg/L	10	11/23/16	LK	SW6010C	
Manganese	61.3		0.50	0.10	mg/L	100	11/29/16	TH	SW6010C	
Sodium	157		1.0	0.10	mg/L	10	11/23/16	LK	SW6010C	
Nickel	0.779		0.004	0.001	mg/L	1	11/23/16	LK	SW6010C	
Lead	0.332		0.002	0.001	mg/L	1	11/23/16	LK	SW6010C	
Antimony	0.002		0.002	0.002	mg/L	1	11/28/16	RS	SW7010	
Selenium	ND		0.002	0.001	mg/L	1	11/29/16	RS	SW7010	
Thallium - LDL	0.002		0.0005	0.0005	mg/L	1	11/28/16	RS	SW7010	
Vanadium	0.513		0.010	0.001	mg/L	1	11/23/16	LK	SW6010C	
Zinc	1.03		0.010	0.0011	mg/L	1	11/23/16	LK	SW6010C	
Mercury Digestion	Completed						11/22/16	QW/QW	SW7470A	
PCB Extraction (2 Liter)	Completed						11/21/16	Z/T	SW3510C	
Extraction for Pest (2 Liter)	Completed						11/21/16	Z/T	SW3510C	
Semi-Volatile Extraction	Completed						11/23/16	P/D/D	SW3520C	
Total Metals Digestion	Completed						11/21/16	AG		

Ver 1

Project ID: 260 W126TH ST., HARLEM, NY
Client ID: GW DUPLICATE

Phoenix I.D.: BV88463

Parameter	Result	RL/ PQL	LOD/ MDL	Units	Dilution	Date/Time	By	Reference	
Pesticides									
4,4' -DDD	ND	0.005	0.010	ug/L	1	11/22/16	CE	SW8081B	
4,4' -DDE	ND	0.005	0.010	ug/L	1	11/22/16	CE	SW8081B	
4,4' -DDT	ND	0.005	0.010	ug/L	1	11/22/16	CE	SW8081B	
a-BHC	ND	0.005	0.005	ug/L	1	11/22/16	CE	SW8081B	
a-chlordane	ND	0.010	0.010	ug/L	1	11/22/16	CE	SW8081B	
Alachlor	ND	0.075	0.075	ug/L	1	11/22/16	CE	SW8081B	1
Aldrin	ND	0.002	0.002	ug/L	1	11/22/16	CE	SW8081B	
b-BHC	ND	0.005	0.005	ug/L	1	11/22/16	CE	SW8081B	
Chlordane	ND	0.050	0.050	ug/L	1	11/22/16	CE	SW8081B	
d-BHC	ND	0.005	0.005	ug/L	1	11/22/16	CE	SW8081B	
Dieldrin	ND	0.002	0.002	ug/L	1	11/22/16	CE	SW8081B	
Endosulfan I	ND	0.010	0.010	ug/L	1	11/22/16	CE	SW8081B	
Endosulfan II	ND	0.010	0.010	ug/L	1	11/22/16	CE	SW8081B	
Endosulfan Sulfate	ND	0.010	0.010	ug/L	1	11/22/16	CE	SW8081B	
Endrin	ND	0.010	0.010	ug/L	1	11/22/16	CE	SW8081B	
Endrin Aldehyde	ND	0.010	0.010	ug/L	1	11/22/16	CE	SW8081B	
Endrin ketone	ND	0.010	0.010	ug/L	1	11/22/16	CE	SW8081B	
g-BHC (Lindane)	ND	0.010	0.010	ug/L	1	11/22/16	CE	SW8081B	
g-chlordane	ND	0.010	0.010	ug/L	1	11/22/16	CE	SW8081B	
Heptachlor	ND	0.010	0.010	ug/L	1	11/22/16	CE	SW8081B	
Heptachlor epoxide	ND	0.010	0.010	ug/L	1	11/22/16	CE	SW8081B	
Methoxychlor	ND	0.10	0.10	ug/L	1	11/22/16	CE	SW8081B	
Toxaphene	ND	0.20	0.20	ug/L	1	11/22/16	CE	SW8081B	
QA/QC Surrogates									
%DCBP (Surrogate Rec)	63			%	1	11/22/16	CE	SW8081B	
%TCMX (Surrogate Rec)	58			%	1	11/22/16	CE	SW8081B	
Polychlorinated Biphenyls									
PCB-1016	ND	0.050	0.050	ug/L	1	11/22/16	AW	E608/SW8082A	
PCB-1221	ND	0.050	0.050	ug/L	1	11/22/16	AW	E608/SW8082A	
PCB-1232	ND	0.050	0.050	ug/L	1	11/22/16	AW	E608/SW8082A	
PCB-1242	ND	0.050	0.050	ug/L	1	11/22/16	AW	E608/SW8082A	
PCB-1248	ND	0.050	0.050	ug/L	1	11/22/16	AW	E608/SW8082A	
PCB-1254	ND	0.050	0.050	ug/L	1	11/22/16	AW	E608/SW8082A	
PCB-1260	ND	0.050	0.050	ug/L	1	11/22/16	AW	E608/SW8082A	
PCB-1262	ND	0.050	0.050	ug/L	1	11/22/16	AW	E608/SW8082A	
PCB-1268	ND	0.050	0.050	ug/L	1	11/22/16	AW	E608/SW8082A	
QA/QC Surrogates									
% DCBP	57			%	1	11/22/16	AW	40 - 140 %	
% TCMX	76			%	1	11/22/16	AW	40 - 140 %	
Volatiles									
1,1,1,2-Tetrachloroethane	ND	1.0	0.25	ug/L	1	11/22/16	HM	SW8260C	
1,1,1-Trichloroethane	ND	5.0	0.25	ug/L	1	11/22/16	HM	SW8260C	
1,1,2,2-Tetrachloroethane	ND	1.0	0.25	ug/L	1	11/22/16	HM	SW8260C	
1,1,2-Trichloroethane	ND	1.0	0.25	ug/L	1	11/22/16	HM	SW8260C	
1,1-Dichloroethane	ND	5.0	0.25	ug/L	1	11/22/16	HM	SW8260C	
1,1-Dichloroethene	ND	1.0	0.25	ug/L	1	11/22/16	HM	SW8260C	

Project ID: 260 W126TH ST., HARLEM, NY
Client ID: GW DUPLICATE

Phoenix I.D.: BV88463

Parameter	Result		RL/ PQL	LOD/ MDL	Units	Dilution	Date/Time	By	Reference	
1,1-Dichloropropene	ND		1.0	0.25	ug/L	1	11/22/16	HM	SW8260C	
1,2,3-Trichlorobenzene	ND		1.0	0.25	ug/L	1	11/22/16	HM	SW8260C	
1,2,3-Trichloropropane	ND		0.25	0.25	ug/L	1	11/22/16	HM	SW8260C	
1,2,4-Trichlorobenzene	ND		1.0	0.25	ug/L	1	11/22/16	HM	SW8260C	
1,2,4-Trimethylbenzene	ND		1.0	0.25	ug/L	1	11/22/16	HM	SW8260C	
1,2-Dibromo-3-chloropropane	ND		0.50	0.50	ug/L	1	11/22/16	HM	SW8260C	
1,2-Dibromoethane	ND		0.25	0.25	ug/L	1	11/22/16	HM	SW8260C	
1,2-Dichlorobenzene	ND		1.0	0.25	ug/L	1	11/22/16	HM	SW8260C	
1,2-Dichloroethane	ND		0.60	0.50	ug/L	1	11/22/16	HM	SW8260C	
1,2-Dichloropropane	ND		1.0	0.25	ug/L	1	11/22/16	HM	SW8260C	
1,3,5-Trimethylbenzene	ND		1.0	0.25	ug/L	1	11/22/16	HM	SW8260C	
1,3-Dichlorobenzene	ND		1.0	0.25	ug/L	1	11/22/16	HM	SW8260C	
1,3-Dichloropropane	ND		1.0	0.25	ug/L	1	11/22/16	HM	SW8260C	
1,4-Dichlorobenzene	ND		1.0	0.25	ug/L	1	11/22/16	HM	SW8260C	
2,2-Dichloropropane	ND		1.0	0.25	ug/L	1	11/22/16	HM	SW8260C	
2-Chlorotoluene	ND		1.0	0.25	ug/L	1	11/22/16	HM	SW8260C	
2-Hexanone	ND		2.5	2.5	ug/L	1	11/22/16	HM	SW8260C	
2-Isopropyltoluene	ND		1.0	0.25	ug/L	1	11/22/16	HM	SW8260C	1
4-Chlorotoluene	ND		1.0	0.25	ug/L	1	11/22/16	HM	SW8260C	
4-Methyl-2-pentanone	ND		2.5	2.5	ug/L	1	11/22/16	HM	SW8260C	
Acetone	4.3	JS	5.0	2.5	ug/L	1	11/22/16	HM	SW8260C	
Acrolein	ND		5.0	2.5	ug/L	1	11/22/16	HM	SW8260C	
Acrylonitrile	ND		5.0	2.5	ug/L	1	11/22/16	HM	SW8260C	
Benzene	ND		0.70	0.25	ug/L	1	11/22/16	HM	SW8260C	
Bromobenzene	ND		1.0	0.25	ug/L	1	11/22/16	HM	SW8260C	
Bromochloromethane	ND		1.0	0.25	ug/L	1	11/22/16	HM	SW8260C	
Bromodichloromethane	ND		1.0	0.25	ug/L	1	11/22/16	HM	SW8260C	
Bromoform	ND		5.0	0.25	ug/L	1	11/22/16	HM	SW8260C	
Bromomethane	ND		5.0	0.25	ug/L	1	11/22/16	HM	SW8260C	
Carbon Disulfide	ND		1.0	0.25	ug/L	1	11/22/16	HM	SW8260C	
Carbon tetrachloride	ND		1.0	0.25	ug/L	1	11/22/16	HM	SW8260C	
Chlorobenzene	ND		5.0	0.25	ug/L	1	11/22/16	HM	SW8260C	
Chloroethane	ND		5.0	0.25	ug/L	1	11/22/16	HM	SW8260C	
Chloroform	6.8		5.0	0.25	ug/L	1	11/22/16	HM	SW8260C	
Chloromethane	1.1	J	5.0	0.25	ug/L	1	11/22/16	HM	SW8260C	
cis-1,2-Dichloroethene	ND		1.0	0.25	ug/L	1	11/22/16	HM	SW8260C	
cis-1,3-Dichloropropene	ND		0.40	0.25	ug/L	1	11/22/16	HM	SW8260C	
Dibromochloromethane	ND		1.0	0.25	ug/L	1	11/22/16	HM	SW8260C	
Dibromomethane	ND		1.0	0.25	ug/L	1	11/22/16	HM	SW8260C	
Dichlorodifluoromethane	ND		1.0	0.25	ug/L	1	11/22/16	HM	SW8260C	
Ethylbenzene	ND		1.0	0.25	ug/L	1	11/22/16	HM	SW8260C	
Hexachlorobutadiene	ND		0.50	0.20	ug/L	1	11/22/16	HM	SW8260C	
Isopropylbenzene	ND		1.0	0.25	ug/L	1	11/22/16	HM	SW8260C	
m&p-Xylene	ND		1.0	0.25	ug/L	1	11/22/16	HM	SW8260C	
Methyl ethyl ketone	ND		2.5	2.5	ug/L	1	11/22/16	HM	SW8260C	
Methyl t-butyl ether (MTBE)	ND		1.0	0.25	ug/L	1	11/22/16	HM	SW8260C	
Methylene chloride	ND		3.0	1.0	ug/L	1	11/22/16	HM	SW8260C	
Naphthalene	ND		1.0	1.0	ug/L	1	11/22/16	HM	SW8260C	
n-Butylbenzene	ND		1.0	0.25	ug/L	1	11/22/16	HM	SW8260C	

Parameter	Result		RL/ PQL	LOD/ MDL	Units	Dilution	Date/Time	By	Reference	
n-Propylbenzene	ND		1.0	0.25	ug/L	1	11/22/16	HM	SW8260C	
o-Xylene	ND		1.0	0.25	ug/L	1	11/22/16	HM	SW8260C	
p-Isopropyltoluene	ND		1.0	0.25	ug/L	1	11/22/16	HM	SW8260C	
sec-Butylbenzene	ND		1.0	0.25	ug/L	1	11/22/16	HM	SW8260C	
Styrene	ND		1.0	0.25	ug/L	1	11/22/16	HM	SW8260C	
tert-Butylbenzene	ND		1.0	0.25	ug/L	1	11/22/16	HM	SW8260C	
Tetrachloroethene	1.1		1.0	0.25	ug/L	1	11/22/16	HM	SW8260C	
Tetrahydrofuran (THF)	ND		5.0	2.5	ug/L	1	11/22/16	HM	SW8260C	1
Toluene	ND		1.0	0.25	ug/L	1	11/22/16	HM	SW8260C	
trans-1,2-Dichloroethene	ND		5.0	0.25	ug/L	1	11/22/16	HM	SW8260C	
trans-1,3-Dichloropropene	ND		0.40	0.25	ug/L	1	11/22/16	HM	SW8260C	
trans-1,4-dichloro-2-butene	ND		2.5	2.5	ug/L	1	11/22/16	HM	SW8260C	
Trichloroethene	0.31	J	1.0	0.25	ug/L	1	11/22/16	HM	SW8260C	
Trichlorofluoromethane	ND		1.0	0.25	ug/L	1	11/22/16	HM	SW8260C	
Trichlorotrifluoroethane	ND		1.0	0.25	ug/L	1	11/22/16	HM	SW8260C	
Vinyl chloride	ND		1.0	0.25	ug/L	1	11/22/16	HM	SW8260C	
QA/QC Surrogates										
% 1,2-dichlorobenzene-d4	97				%	1	11/22/16	HM	70 - 130 %	
% Bromofluorobenzene	96				%	1	11/22/16	HM	70 - 130 %	
% Dibromofluoromethane	99				%	1	11/22/16	HM	70 - 130 %	
% Toluene-d8	100				%	1	11/22/16	HM	70 - 130 %	

Semivolatiles

1,2,4,5-Tetrachlorobenzene	ND		5.0	1.8	ug/L	1	11/29/16	DD	SW8270D	
1,2,4-Trichlorobenzene	ND		5.0	1.5	ug/L	1	11/29/16	DD	SW8270D	
1,2-Dichlorobenzene	ND		1.0	1.0	ug/L	1	11/29/16	DD	SW8270D	
1,2-Diphenylhydrazine	ND		5.0	1.6	ug/L	1	11/29/16	DD	SW8270D	
1,3-Dichlorobenzene	ND		1.0	1.0	ug/L	1	11/29/16	DD	SW8270D	
1,4-Dichlorobenzene	ND		1.0	1.0	ug/L	1	11/29/16	DD	SW8270D	
2,4,5-Trichlorophenol	ND		1.0	1.0	ug/L	1	11/29/16	DD	SW8270D	
2,4,6-Trichlorophenol	ND		1.0	1.0	ug/L	1	11/29/16	DD	SW8270D	
2,4-Dichlorophenol	ND		1.0	1.0	ug/L	1	11/29/16	DD	SW8270D	
2,4-Dimethylphenol	ND		1.0	1.0	ug/L	1	11/29/16	DD	SW8270D	
2,4-Dinitrophenol	ND		1.0	1.0	ug/L	1	11/29/16	DD	SW8270D	
2,4-Dinitrotoluene	ND		5.0	2.0	ug/L	1	11/29/16	DD	SW8270D	
2,6-Dinitrotoluene	ND		5.0	1.6	ug/L	1	11/29/16	DD	SW8270D	
2-Chloronaphthalene	ND		5.0	1.4	ug/L	1	11/29/16	DD	SW8270D	
2-Chlorophenol	ND		1.0	1.0	ug/L	1	11/29/16	DD	SW8270D	
2-Methylnaphthalene	ND		5.0	1.5	ug/L	1	11/29/16	DD	SW8270D	
2-Methylphenol (o-cresol)	ND		1.0	1.0	ug/L	1	11/29/16	DD	SW8270D	
2-Nitroaniline	ND		5.0	2.0	ug/L	1	11/29/16	DD	SW8270D	
2-Nitrophenol	ND		1.0	1.0	ug/L	1	11/29/16	DD	SW8270D	
3&4-Methylphenol (m&p-cresol)	ND		1.0	1.0	ug/L	1	11/29/16	DD	SW8270D	
3,3'-Dichlorobenzidine	ND		5.0	2.4	ug/L	1	11/29/16	DD	SW8270D	
3-Nitroaniline	ND		5.0	2.0	ug/L	1	11/29/16	DD	SW8270D	
4,6-Dinitro-2-methylphenol	ND		1.0	1.0	ug/L	1	11/29/16	DD	SW8270D	
4-Bromophenyl phenyl ether	ND		5.0	1.5	ug/L	1	11/29/16	DD	SW8270D	
4-Chloro-3-methylphenol	ND		1.0	1.0	ug/L	1	11/29/16	DD	SW8270D	
4-Chloroaniline	ND		3.5	2.3	ug/L	1	11/29/16	DD	SW8270D	
4-Chlorophenyl phenyl ether	ND		5.0	1.7	ug/L	1	11/29/16	DD	SW8270D	

Project ID: 260 W126TH ST., HARLEM, NY
Client ID: GW DUPLICATE

Phoenix I.D.: BV88463

Parameter	Result		RL/ PQL	LOD/ MDL	Units	Dilution	Date/Time	By	Reference
4-Nitroaniline	ND		5.0	1.7	ug/L	1	11/29/16	DD	SW8270D
4-Nitrophenol	ND		1.0	1.0	ug/L	1	11/29/16	DD	SW8270D
Acenaphthene	ND		5.0	1.5	ug/L	1	11/29/16	DD	SW8270D
Acenaphthylene	ND		5.0	1.4	ug/L	1	11/29/16	DD	SW8270D
Acetophenone	ND		5.0	1.6	ug/L	1	11/29/16	DD	SW8270D
Aniline	ND		3.5	5.0	ug/L	1	11/29/16	DD	SW8270D
Anthracene	ND		5.0	1.6	ug/L	1	11/29/16	DD	SW8270D
Benz(a)anthracene	ND		1.7	1.7	ug/L	1	11/29/16	DD	SW8270D
Benzidine	ND		4.5	2.9	ug/L	1	11/29/16	DD	SW8270D
Benzo(a)pyrene	ND		1.6	1.6	ug/L	1	11/29/16	DD	SW8270D
Benzo(b)fluoranthene	ND		1.7	1.7	ug/L	1	11/29/16	DD	SW8270D
Benzo(ghi)perylene	ND		5.0	1.6	ug/L	1	11/29/16	DD	SW8270D
Benzo(k)fluoranthene	ND		1.7	1.7	ug/L	1	11/29/16	DD	SW8270D
Benzoic acid	ND		25	10	ug/L	1	11/29/16	DD	SW8270D
Benzyl butyl phthalate	ND		5.0	1.3	ug/L	1	11/29/16	DD	SW8270D
Bis(2-chloroethoxy)methane	ND		5.0	1.4	ug/L	1	11/29/16	DD	SW8270D
Bis(2-chloroethyl)ether	ND		1.0	1.0	ug/L	1	11/29/16	DD	SW8270D
Bis(2-chloroisopropyl)ether	ND		5.0	1.4	ug/L	1	11/29/16	DD	SW8270D
Bis(2-ethylhexyl)phthalate	2.1	J	5.0	1.4	ug/L	1	11/29/16	DD	SW8270D
Carbazole	ND		5.0	3.8	ug/L	1	11/29/16	DD	SW8270D
Chrysene	ND		1.7	1.7	ug/L	1	11/29/16	DD	SW8270D
Dibenz(a,h)anthracene	ND		5.0	1.6	ug/L	1	11/29/16	DD	SW8270D
Dibenzofuran	ND		5.0	1.5	ug/L	1	11/29/16	DD	SW8270D
Diethyl phthalate	ND		5.0	1.6	ug/L	1	11/29/16	DD	SW8270D
Dimethylphthalate	ND		5.0	1.6	ug/L	1	11/29/16	DD	SW8270D
Di-n-butylphthalate	ND		5.0	1.3	ug/L	1	11/29/16	DD	SW8270D
Di-n-octylphthalate	ND		5.0	1.3	ug/L	1	11/29/16	DD	SW8270D
Fluoranthene	ND		5.0	1.6	ug/L	1	11/29/16	DD	SW8270D
Fluorene	ND		5.0	1.7	ug/L	1	11/29/16	DD	SW8270D
Hexachlorobenzene	ND		1.5	1.5	ug/L	1	11/29/16	DD	SW8270D
Hexachlorobutadiene	ND		1.8	1.8	ug/L	1	11/29/16	DD	SW8270D
Hexachlorocyclopentadiene	ND		5.0	1.5	ug/L	1	11/29/16	DD	SW8270D
Hexachloroethane	ND		5.0	1.5	ug/L	1	11/29/16	DD	SW8270D
Indeno(1,2,3-cd)pyrene	ND		1.7	1.7	ug/L	1	11/29/16	DD	SW8270D
Isophorone	ND		5.0	1.4	ug/L	1	11/29/16	DD	SW8270D
Naphthalene	ND		5.0	1.4	ug/L	1	11/29/16	DD	SW8270D
Nitrobenzene	ND		1.8	1.8	ug/L	1	11/29/16	DD	SW8270D
N-Nitrosodimethylamine	ND		1.0	1.0	ug/L	1	11/29/16	DD	SW8270D
N-Nitrosodi-n-propylamine	ND		5.0	1.6	ug/L	1	11/29/16	DD	SW8270D
N-Nitrosodiphenylamine	ND		5.0	1.9	ug/L	1	11/29/16	DD	SW8270D
Pentachloronitrobenzene	ND		5.0	1.9	ug/L	1	11/29/16	DD	SW8270D
Pentachlorophenol	ND		1.9	1.9	ug/L	1	11/29/16	DD	SW8270D
Phenanthrene	ND		5.0	1.4	ug/L	1	11/29/16	DD	SW8270D
Phenol	ND		1.0	1.0	ug/L	1	11/29/16	DD	SW8270D
Pyrene	ND		5.0	1.7	ug/L	1	11/29/16	DD	SW8270D
Pyridine	ND		10	1.2	ug/L	1	11/29/16	DD	SW8270D
QA/QC Surrogates									
% 2,4,6-Tribromophenol	78				%	1	11/29/16	DD	15 - 110 %
% 2-Fluorobiphenyl	84				%	1	11/29/16	DD	30 - 130 %

Ver 1

Project ID: 260 W126TH ST., HARLEM, NY
Client ID: GW DUPLICATE

Phoenix I.D.: BV88463

Parameter	Result	RL/ PQL	LOD/ MDL	Units	Dilution	Date/Time	By	Reference
% 2-Fluorophenol	55			%	1	11/29/16	DD	15 - 110 %
% Nitrobenzene-d5	78			%	1	11/29/16	DD	30 - 130 %
% Phenol-d5	56			%	1	11/29/16	DD	15 - 110 %
% Terphenyl-d14	84			%	1	11/29/16	DD	30 - 130 %
Semivolatiles								
1,2,4,5-Tetrachlorobenzene	ND	0.50	0.50	ug/L	1	11/29/16	DD	SW8270D (SIM)
Acenaphthylene	ND	0.10	0.10	ug/L	1	11/29/16	DD	SW8270D (SIM)
Benz(a)anthracene	0.02	0.02	0.02	ug/L	1	11/29/16	DD	SW8270D (SIM)
Benzo(a)pyrene	ND	0.02	0.02	ug/L	1	11/29/16	DD	SW8270D (SIM)
Benzo(b)fluoranthene	ND	0.02	0.02	ug/L	1	11/29/16	DD	SW8270D (SIM)
Benzo(ghi)perylene	ND	0.02	0.02	ug/L	1	11/29/16	DD	SW8270D (SIM)
Benzo(k)fluoranthene	ND	0.02	0.02	ug/L	1	11/29/16	DD	SW8270D (SIM)
Bis(2-ethylhexyl)phthalate	1.5	1.0	1.0	ug/L	1	11/29/16	DD	SW8270D (SIM)
Chrysene	0.02	0.02	0.02	ug/L	1	11/29/16	DD	SW8270D (SIM)
Dibenz(a,h)anthracene	ND	0.02	0.02	ug/L	1	11/29/16	DD	SW8270D (SIM)
Hexachlorobenzene	ND	0.02	0.02	ug/L	1	11/29/16	DD	SW8270D (SIM)
Hexachlorobutadiene	ND	0.40	0.40	ug/L	1	11/29/16	DD	SW8270D (SIM)
Hexachloroethane	ND	0.50	0.50	ug/L	1	11/29/16	DD	SW8270D (SIM)
Indeno(1,2,3-cd)pyrene	ND	0.02	0.02	ug/L	1	11/29/16	DD	SW8270D (SIM)
Nitrobenzene	ND	0.10	0.10	ug/L	1	11/29/16	DD	SW8270D (SIM)
N-Nitrosodimethylamine	ND	0.10	0.10	ug/L	1	11/29/16	DD	SW8270D (SIM)
Pentachloronitrobenzene	ND	0.10	0.10	ug/L	1	11/29/16	DD	SW8270D (SIM)
Pentachlorophenol	ND	0.80	0.80	ug/L	1	11/29/16	DD	SW8270D (SIM)
Phenanthrene	0.17	0.10	0.10	ug/L	1	11/29/16	DD	SW8270D (SIM)
QA/QC Surrogates								
% 2,4,6-Tribromophenol	71			%	1	11/29/16	DD	15 - 110 %
% 2-Fluorobiphenyl	81			%	1	11/29/16	DD	30 - 130 %
% 2-Fluorophenol	65			%	1	11/29/16	DD	15 - 110 %
% Nitrobenzene-d5	95			%	1	11/29/16	DD	30 - 130 %
% Phenol-d5	66			%	1	11/29/16	DD	15 - 110 %
% Terphenyl-d14	108			%	1	11/29/16	DD	30 - 130 %

Parameter	Result	RL/ PQL	LOD/ MDL	Units	Dilution	Date/Time	By	Reference

1 = This parameter is not certified by NY NELAC for this matrix. NY NELAC does not offer certification for all parameters at this time.
B = Present in blank, no bias suspected.

RL/PQL=Reporting/Practical Quantitation Level (Equivalent to NELAC LOQ, Limit of Quantitation) ND=Not Detected BRL=Below Reporting Level J=Estimated Below RL LOD=Limit of Detection MDL=Method Detection Limit1
QA/QC Surrogates: Surrogates are compounds (preceeded with a %) added by the lab to determine analysis efficiency. Surrogate results(%) listed in the report are not "detected" compounds.

Comments:


Per 1.4.6 of EPA method 8270D, 1,2-Diphenylhydrazine is unstable and readily converts to Azobenzene. Azobenzene is used for the calibration of 1,2-Diphenylhydrazine.

Volatile Comment:
Where the LOD justifies lowering the RL/PQL, the RL/PQL of some compounds are evaluated below the lowest calibration standard in order to meet criteria.

Semi-Volatile Comment:
Where the LOD justifies lowering the RL/PQL, the RL/PQL of some compounds are evaluated below the lowest calibration standard in order to meet criteria.

S - Laboratory solvent, contamination is possible.

If there are any questions regarding this data, please call Phoenix Client Services at extension 200.
This report must not be reproduced except in full as defined by the attached chain of custody.

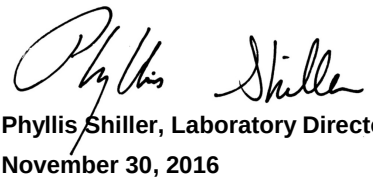

Phyllis Shiller, Laboratory Director
November 30, 2016
Reviewed and Released by: Ethan Lee, Project Manager

Environmental Laboratories, Inc.
587 East Middle Turnpike, P.O.Box 370, Manchester, CT 06045
Tel. (860) 645-1102 Fax (860) 645-0823

ACCREDITED IN ACCORDANCE WITH nelac NY # 11301

Analysis Report

November 30, 2016

FOR: Attn: Mr. Charles B. Sosik, P.G.
Environmental Business Consultants
1808 Middle Country Rd
Ridge NY 11961-2406

Sample Information		Custody Information		Date	Time
Matrix:	WATER	Collected by:	HL	11/18/16	
Location Code:	EBC	Received by:	LB	11/21/16	15:04
Rush Request:	72 Hour	Analyzed by:	see "By" below		
P.O.#:					

Laboratory Data

SDG ID: GBV88459
Phoenix ID: BV88464

Project ID: 260 W126TH ST., HARLEM, NY
Client ID: TRIP BLANK

Parameter	Result	RL/ PQL	LOD/ MDL	Units	Dilution	Date/Time	By	Reference	
Volatiles									
1,1,1,2-Tetrachloroethane	ND	1.0	0.25	ug/L	1	11/22/16	HM	SW8260C	
1,1,1-Trichloroethane	ND	5.0	0.25	ug/L	1	11/22/16	HM	SW8260C	
1,1,2,2-Tetrachloroethane	ND	1.0	0.25	ug/L	1	11/22/16	HM	SW8260C	
1,1,2-Trichloroethane	ND	1.0	0.25	ug/L	1	11/22/16	HM	SW8260C	
1,1-Dichloroethane	ND	5.0	0.25	ug/L	1	11/22/16	HM	SW8260C	
1,1-Dichloroethene	ND	1.0	0.25	ug/L	1	11/22/16	HM	SW8260C	
1,1-Dichloropropene	ND	1.0	0.25	ug/L	1	11/22/16	HM	SW8260C	
1,2,3-Trichlorobenzene	ND	1.0	0.25	ug/L	1	11/22/16	HM	SW8260C	
1,2,3-Trichloropropane	ND	0.25	0.25	ug/L	1	11/22/16	HM	SW8260C	
1,2,4-Trichlorobenzene	ND	1.0	0.25	ug/L	1	11/22/16	HM	SW8260C	
1,2,4-Trimethylbenzene	ND	1.0	0.25	ug/L	1	11/22/16	HM	SW8260C	
1,2-Dibromo-3-chloropropane	ND	0.50	0.50	ug/L	1	11/22/16	HM	SW8260C	
1,2-Dibromoethane	ND	0.25	0.25	ug/L	1	11/22/16	HM	SW8260C	
1,2-Dichlorobenzene	ND	1.0	0.25	ug/L	1	11/22/16	HM	SW8260C	
1,2-Dichloroethane	ND	0.60	0.50	ug/L	1	11/22/16	HM	SW8260C	
1,2-Dichloropropane	ND	1.0	0.25	ug/L	1	11/22/16	HM	SW8260C	
1,3,5-Trimethylbenzene	ND	1.0	0.25	ug/L	1	11/22/16	HM	SW8260C	
1,3-Dichlorobenzene	ND	1.0	0.25	ug/L	1	11/22/16	HM	SW8260C	
1,3-Dichloropropane	ND	1.0	0.25	ug/L	1	11/22/16	HM	SW8260C	
1,4-Dichlorobenzene	ND	1.0	0.25	ug/L	1	11/22/16	HM	SW8260C	
2,2-Dichloropropane	ND	1.0	0.25	ug/L	1	11/22/16	HM	SW8260C	
2-Chlorotoluene	ND	1.0	0.25	ug/L	1	11/22/16	HM	SW8260C	
2-Hexanone	ND	2.5	2.5	ug/L	1	11/22/16	HM	SW8260C	
2-Isopropyltoluene	ND	1.0	0.25	ug/L	1	11/22/16	HM	SW8260C	1
4-Chlorotoluene	ND	1.0	0.25	ug/L	1	11/22/16	HM	SW8260C	
4-Methyl-2-pentanone	ND	2.5	2.5	ug/L	1	11/22/16	HM	SW8260C	

Project ID: 260 W126TH ST., HARLEM, NY
Client ID: TRIP BLANK

Phoenix I.D.: BV88464

Parameter	Result	RL/ PQL	LOD/ MDL	Units	Dilution	Date/Time	By	Reference	
Acetone	ND	5.0	2.5	ug/L	1	11/22/16	HM	SW8260C	
Acrolein	ND	5.0	2.5	ug/L	1	11/22/16	HM	SW8260C	
Acrylonitrile	ND	5.0	2.5	ug/L	1	11/22/16	HM	SW8260C	
Benzene	ND	0.70	0.25	ug/L	1	11/22/16	HM	SW8260C	
Bromobenzene	ND	1.0	0.25	ug/L	1	11/22/16	HM	SW8260C	
Bromochloromethane	ND	1.0	0.25	ug/L	1	11/22/16	HM	SW8260C	
Bromodichloromethane	ND	1.0	0.25	ug/L	1	11/22/16	HM	SW8260C	
Bromoform	ND	5.0	0.25	ug/L	1	11/22/16	HM	SW8260C	
Bromomethane	ND	5.0	0.25	ug/L	1	11/22/16	HM	SW8260C	
Carbon Disulfide	ND	1.0	0.25	ug/L	1	11/22/16	HM	SW8260C	
Carbon tetrachloride	ND	1.0	0.25	ug/L	1	11/22/16	HM	SW8260C	
Chlorobenzene	ND	5.0	0.25	ug/L	1	11/22/16	HM	SW8260C	
Chloroethane	ND	5.0	0.25	ug/L	1	11/22/16	HM	SW8260C	
Chloroform	ND	5.0	0.25	ug/L	1	11/22/16	HM	SW8260C	
Chloromethane	ND	5.0	0.25	ug/L	1	11/22/16	HM	SW8260C	
cis-1,2-Dichloroethene	ND	1.0	0.25	ug/L	1	11/22/16	HM	SW8260C	
cis-1,3-Dichloropropene	ND	0.40	0.25	ug/L	1	11/22/16	HM	SW8260C	
Dibromochloromethane	ND	1.0	0.25	ug/L	1	11/22/16	HM	SW8260C	
Dibromomethane	ND	1.0	0.25	ug/L	1	11/22/16	HM	SW8260C	
Dichlorodifluoromethane	ND	1.0	0.25	ug/L	1	11/22/16	HM	SW8260C	
Ethylbenzene	ND	1.0	0.25	ug/L	1	11/22/16	HM	SW8260C	
Hexachlorobutadiene	ND	0.50	0.20	ug/L	1	11/22/16	HM	SW8260C	
Isopropylbenzene	ND	1.0	0.25	ug/L	1	11/22/16	HM	SW8260C	
m&p-Xylene	ND	1.0	0.25	ug/L	1	11/22/16	HM	SW8260C	
Methyl ethyl ketone	ND	2.5	2.5	ug/L	1	11/22/16	HM	SW8260C	
Methyl t-butyl ether (MTBE)	ND	1.0	0.25	ug/L	1	11/22/16	HM	SW8260C	
Methylene chloride	ND	3.0	1.0	ug/L	1	11/22/16	HM	SW8260C	
Naphthalene	ND	1.0	1.0	ug/L	1	11/22/16	HM	SW8260C	
n-Butylbenzene	ND	1.0	0.25	ug/L	1	11/22/16	HM	SW8260C	
n-Propylbenzene	ND	1.0	0.25	ug/L	1	11/22/16	HM	SW8260C	
o-Xylene	ND	1.0	0.25	ug/L	1	11/22/16	HM	SW8260C	
p-Isopropyltoluene	ND	1.0	0.25	ug/L	1	11/22/16	HM	SW8260C	
sec-Butylbenzene	ND	1.0	0.25	ug/L	1	11/22/16	HM	SW8260C	
Styrene	ND	1.0	0.25	ug/L	1	11/22/16	HM	SW8260C	
tert-Butylbenzene	ND	1.0	0.25	ug/L	1	11/22/16	HM	SW8260C	
Tetrachloroethene	ND	1.0	0.25	ug/L	1	11/22/16	HM	SW8260C	
Tetrahydrofuran (THF)	ND	5.0	2.5	ug/L	1	11/22/16	HM	SW8260C	1
Toluene	ND	1.0	0.25	ug/L	1	11/22/16	HM	SW8260C	
trans-1,2-Dichloroethene	ND	5.0	0.25	ug/L	1	11/22/16	HM	SW8260C	
trans-1,3-Dichloropropene	ND	0.40	0.25	ug/L	1	11/22/16	HM	SW8260C	
trans-1,4-dichloro-2-butene	ND	2.5	2.5	ug/L	1	11/22/16	HM	SW8260C	
Trichloroethene	ND	1.0	0.25	ug/L	1	11/22/16	HM	SW8260C	
Trichlorofluoromethane	ND	1.0	0.25	ug/L	1	11/22/16	HM	SW8260C	
Trichlorotrifluoroethane	ND	1.0	0.25	ug/L	1	11/22/16	HM	SW8260C	
Vinyl chloride	ND	1.0	0.25	ug/L	1	11/22/16	HM	SW8260C	
QA/QC Surrogates									
% 1,2-dichlorobenzene-d4	97			%	1	11/22/16	HM	70 - 130 %	
% Bromofluorobenzene	95			%	1	11/22/16	HM	70 - 130 %	
% Dibromofluoromethane	94			%	1	11/22/16	HM	70 - 130 %	

Ver 1

Project ID: 260 W126TH ST., HARLEM, NY
Client ID: TRIP BLANK

Phoenix I.D.: BV88464

Parameter	Result	RL/ PQL	LOD/ MDL	Units	Dilution	Date/Time	By	Reference
% Toluene-d8	99			%	1	11/22/16	HM	70 - 130 %

1 = This parameter is not certified by NY NELAC for this matrix. NY NELAC does not offer certification for all parameters at this time.


RL/PQL=Reporting/Practical Quantitation Level (Equivalent to NELAC LOQ, Limit of Quantitation) ND=Not Detected BRL=Below Reporting Level LOD=Limit of Detection MDL=Method Detection Limit1
QA/QC Surrogates: Surrogates are compounds (preceeded with a %) added by the lab to determine analysis efficiency. Surrogate results(%) listed in the report are not "detected" compounds.

Comments:

TRIP BLANK INCLUDED.

Volatile Comment:
Where the LOD justifies lowering the RL/PQL, the RL/PQL of some compounds are evaluated below the lowest calibration standard in order to meet criteria.

If there are any questions regarding this data, please call Phoenix Client Services at extension 200.
This report must not be reproduced except in full as defined by the attached chain of custody.

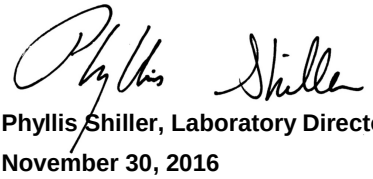

Phyllis Shiller, Laboratory Director
November 30, 2016
Reviewed and Released by: Ethan Lee, Project Manager

Wednesday, November 30, 2016

Criteria: NY: GW

State: NY

Sample Criteria Exceedances Report

GBV88459 - EBC

SampNo	Acode	Phoenix Analyte	Criteria	Result	RL	Criteria	RL Criteria	Analysis Units
BV88459	$8260DP25R	1,2-Dibromo-3-chloropropane	NY / TOGS - Water Quality / GA Criteria	ND	0.50	0.04	0.04	ug/L
BV88459	$8260DP25R	1,2-Dibromoethane	NY / TOGS - Water Quality / GA Criteria	ND	0.25	0.0006	0.0006	ug/L
BV88459	$8260DP25R	1,2,3-Trichloropropane	NY / TOGS - Water Quality / GA Criteria	ND	0.25	0.04	0.04	ug/L
BV88459	$DP8270-SIMR	Benzo(k)fluoranthene	NY / TAGM - Semi-Volatiles / Groundwater Standards	ND	0.02	0.002	0.002	ug/L
BV88459	$DP8270-SIMR	Benz(a)anthracene	NY / TAGM - Semi-Volatiles / Groundwater Standards	ND	0.02	0.002	0.002	ug/L
BV88459	$DP8270-SIMR	Benzo(a)pyrene	NY / TAGM - Semi-Volatiles / Groundwater Standards	ND	0.02	0.002	0.002	ug/L
BV88459	$DP8270-SIMR	Benzo(b)fluoranthene	NY / TAGM - Semi-Volatiles / Groundwater Standards	ND	0.02	0.002	0.002	ug/L
BV88459	$DP8270-SIMR	Indeno(1,2,3-cd)pyrene	NY / TAGM - Semi-Volatiles / Groundwater Standards	ND	0.02	0.002	0.002	ug/L
BV88459	$DP8270-SIMR	Chrysene	NY / TAGM - Semi-Volatiles / Groundwater Standards	ND	0.02	0.002	0.002	ug/L
BV88459	$DP8270-SIMR	Indeno(1,2,3-cd)pyrene	NY / TOGS - Water Quality / GA Criteria	ND	0.02	0.002	0.002	ug/L
BV88459	$DP8270-SIMR	Chrysene	NY / TOGS - Water Quality / GA Criteria	ND	0.02	0.002	0.002	ug/L
BV88459	$DP8270-SIMR	Benzo(b)fluoranthene	NY / TOGS - Water Quality / GA Criteria	ND	0.02	0.002	0.002	ug/L
BV88459	$DP8270-SIMR	Benz(a)anthracene	NY / TOGS - Water Quality / GA Criteria	ND	0.02	0.002	0.002	ug/L
BV88459	$DP8270-SIMR	Benzo(k)fluoranthene	NY / TOGS - Water Quality / GA Criteria	ND	0.02	0.002	0.002	ug/L
BV88459	$DPPEST_GA	Toxaphene	NY / TOGS - Water Quality / GA Criteria	ND	0.20	0.06	0.06	ug/L
BV88459	AL-WM	Aluminum	NY / TOGS - Water Quality / GA Criteria	185	0.10	0.1	0.1	mg/L
BV88459	AS-WMDP	Arsenic - LDL	NY / TOGS - Water Quality / GA Criteria	0.054	0.004	0.025	0.025	mg/L
BV88459	BA-WMDP	Barium	NY / TOGS - Water Quality / GA Criteria	4.96	0.010	1	1	mg/L
BV88459	BE-WM	Beryllium	NY / TOGS - Water Quality / GA Criteria	0.024	0.001	0.003	0.003	mg/L
BV88459	CD-WMDP	Cadmium	NY / TOGS - Water Quality / GA Criteria	0.014	0.004	0.005	0.005	mg/L
BV88459	CR-WM	Chromium	NY / TOGS - Water Quality / GA Criteria	0.304	0.001	0.05	0.05	mg/L
BV88459	CU-WMDP	Copper	NY / TOGS - Water Quality / GA Criteria	2.26	0.050	0.2	0.2	mg/L
BV88459	FE-WMDP	Iron	NY / TOGS - Water Quality / GA Criteria	264	0.10	0.3	0.3	mg/L
BV88459	MG-WM	Magnesium	NY / TOGS - Water Quality / GA Criteria	90.5	0.10	35	35	mg/L
BV88459	MN-WMDP	Manganese	NY / TOGS - Water Quality / GA Criteria	71.1	0.50	0.3	0.3	mg/L
BV88459	NA-WM	Sodium	NY / TOGS - Water Quality / GA Criteria	226	1.0	20	20	mg/L
BV88459	NI-WMDP	Nickel	NY / TOGS - Water Quality / GA Criteria	1.16	0.004	0.1	0.1	mg/L
BV88459	PB-WM	Lead	NY / TOGS - Water Quality / GA Criteria	0.408	0.002	0.025	0.025	mg/L
BV88460	$8260DP25R	1,2,3-Trichloropropane	NY / TOGS - Water Quality / GA Criteria	ND	0.25	0.04	0.04	ug/L
BV88460	$8260DP25R	1,2-Dibromo-3-chloropropane	NY / TOGS - Water Quality / GA Criteria	ND	0.50	0.04	0.04	ug/L
BV88460	$8260DP25R	1,2-Dibromoethane	NY / TOGS - Water Quality / GA Criteria	ND	0.25	0.0006	0.0006	ug/L
BV88460	$DP8270-SIMR	Benzo(k)fluoranthene	NY / TAGM - Semi-Volatiles / Groundwater Standards	ND	0.02	0.002	0.002	ug/L
BV88460	$DP8270-SIMR	Chrysene	NY / TAGM - Semi-Volatiles / Groundwater Standards	ND	0.02	0.002	0.002	ug/L
BV88460	$DP8270-SIMR	Indeno(1,2,3-cd)pyrene	NY / TAGM - Semi-Volatiles / Groundwater Standards	ND	0.02	0.002	0.002	ug/L
BV88460	$DP8270-SIMR	Benzo(a)pyrene	NY / TAGM - Semi-Volatiles / Groundwater Standards	ND	0.02	0.002	0.002	ug/L
BV88460	$DP8270-SIMR	Benz(a)anthracene	NY / TAGM - Semi-Volatiles / Groundwater Standards	ND	0.02	0.002	0.002	ug/L
BV88460	$DP8270-SIMR	Benzo(b)fluoranthene	NY / TAGM - Semi-Volatiles / Groundwater Standards	ND	0.02	0.002	0.002	ug/L
BV88460	$DP8270-SIMR	Benzo(b)fluoranthene	NY / TOGS - Water Quality / GA Criteria	ND	0.02	0.002	0.002	ug/L
BV88460	$DP8270-SIMR	Benzo(k)fluoranthene	NY / TOGS - Water Quality / GA Criteria	ND	0.02	0.002	0.002	ug/L
BV88460	$DP8270-SIMR	Benz(a)anthracene	NY / TOGS - Water Quality / GA Criteria	ND	0.02	0.002	0.002	ug/L
BV88460	$DP8270-SIMR	Indeno(1,2,3-cd)pyrene	NY / TOGS - Water Quality / GA Criteria	ND	0.02	0.002	0.002	ug/L

Wednesday, November 30, 2016

Criteria: NY: GW

State: NY

Sample Criteria Exceedances Report

GBV88459 - EBC

SampNo	Acode	Phoenix Analyte	Criteria	Result	RL	Criteria	RL Criteria	Analysis Units
BV88460	$DP8270-SIMR	Chrysene	NY / TOGS - Water Quality / GA Criteria	ND	0.02	0.002	0.002	ug/L
BV88460	$DPPEST_GA	Toxaphene	NY / TOGS - Water Quality / GA Criteria	ND	0.20	0.06	0.06	ug/L
BV88460	AL-WM	Aluminum	NY / TOGS - Water Quality / GA Criteria	136	0.10	0.1	0.1	mg/L
BV88460	AS-WMDP	Arsenic - LDL	NY / TOGS - Water Quality / GA Criteria	0.041	0.004	0.025	0.025	mg/L
BV88460	BA-WMDP	Barium	NY / TOGS - Water Quality / GA Criteria	3.63	0.010	1	1	mg/L
BV88460	BE-WM	Beryllium	NY / TOGS - Water Quality / GA Criteria	0.019	0.001	0.003	0.003	mg/L
BV88460	CD-WMDP	Cadmium	NY / TOGS - Water Quality / GA Criteria	0.009	0.004	0.005	0.005	mg/L
BV88460	CR-WM	Chromium	NY / TOGS - Water Quality / GA Criteria	0.236	0.001	0.05	0.05	mg/L
BV88460	CU-WMDP	Copper	NY / TOGS - Water Quality / GA Criteria	1.83	0.005	0.2	0.2	mg/L
BV88460	FE-WMDP	Iron	NY / TOGS - Water Quality / GA Criteria	191	0.10	0.3	0.3	mg/L
BV88460	MG-WM	Magnesium	NY / TOGS - Water Quality / GA Criteria	75.4	0.10	35	35	mg/L
BV88460	MN-WMDP	Manganese	NY / TOGS - Water Quality / GA Criteria	41.7	0.50	0.3	0.3	mg/L
BV88460	NA-WM	Sodium	NY / TOGS - Water Quality / GA Criteria	148	1.0	20	20	mg/L
BV88460	NI-WMDP	Nickel	NY / TOGS - Water Quality / GA Criteria	0.880	0.004	0.1	0.1	mg/L
BV88460	PB-WM	Lead	NY / TOGS - Water Quality / GA Criteria	0.160	0.002	0.025	0.025	mg/L
BV88461	$8260DP25R	1,2-Dibromoethane	NY / TOGS - Water Quality / GA Criteria	ND	0.25	0.0006	0.0006	ug/L
BV88461	$8260DP25R	1,2-Dibromo-3-chloropropane	NY / TOGS - Water Quality / GA Criteria	ND	0.50	0.04	0.04	ug/L
BV88461	$8260DP25R	1,2,3-Trichloropropane	NY / TOGS - Water Quality / GA Criteria	ND	0.25	0.04	0.04	ug/L
BV88461	$DP8270-SIMR	Chrysene	NY / TAGM - Semi-Volatiles / Groundwater Standards	ND	0.02	0.002	0.002	ug/L
BV88461	$DP8270-SIMR	Indeno(1,2,3-cd)pyrene	NY / TAGM - Semi-Volatiles / Groundwater Standards	ND	0.02	0.002	0.002	ug/L
BV88461	$DP8270-SIMR	Benzo(k)fluoranthene	NY / TAGM - Semi-Volatiles / Groundwater Standards	ND	0.02	0.002	0.002	ug/L
BV88461	$DP8270-SIMR	Benzo(a)pyrene	NY / TAGM - Semi-Volatiles / Groundwater Standards	ND	0.02	0.002	0.002	ug/L
BV88461	$DP8270-SIMR	Benz(a)anthracene	NY / TAGM - Semi-Volatiles / Groundwater Standards	0.03	0.02	0.002	0.002	ug/L
BV88461	$DP8270-SIMR	Benzo(b)fluoranthene	NY / TAGM - Semi-Volatiles / Groundwater Standards	ND	0.02	0.002	0.002	ug/L
BV88461	$DP8270-SIMR	Indeno(1,2,3-cd)pyrene	NY / TOGS - Water Quality / GA Criteria	ND	0.02	0.002	0.002	ug/L
BV88461	$DP8270-SIMR	Benzo(b)fluoranthene	NY / TOGS - Water Quality / GA Criteria	ND	0.02	0.002	0.002	ug/L
BV88461	$DP8270-SIMR	Benzo(k)fluoranthene	NY / TOGS - Water Quality / GA Criteria	ND	0.02	0.002	0.002	ug/L
BV88461	$DP8270-SIMR	Benz(a)anthracene	NY / TOGS - Water Quality / GA Criteria	0.03	0.02	0.002	0.002	ug/L
BV88461	$DP8270-SIMR	Chrysene	NY / TOGS - Water Quality / GA Criteria	ND	0.02	0.002	0.002	ug/L
BV88461	$DPPEST_GA	Toxaphene	NY / TOGS - Water Quality / GA Criteria	ND	0.20	0.06	0.06	ug/L
BV88461	AL-WM	Aluminum	NY / TOGS - Water Quality / GA Criteria	272	0.10	0.1	0.1	mg/L
BV88461	AS-WMDP	Arsenic - LDL	NY / TOGS - Water Quality / GA Criteria	0.047	0.004	0.025	0.025	mg/L
BV88461	BA-WMDP	Barium	NY / TOGS - Water Quality / GA Criteria	4.11	0.010	1	1	mg/L
BV88461	BE-WM	Beryllium	NY / TOGS - Water Quality / GA Criteria	0.017	0.001	0.003	0.003	mg/L
BV88461	CD-WMDP	Cadmium	NY / TOGS - Water Quality / GA Criteria	0.010	0.004	0.005	0.005	mg/L
BV88461	CR-WM	Chromium	NY / TOGS - Water Quality / GA Criteria	0.710	0.001	0.05	0.05	mg/L
BV88461	CU-WMDP	Copper	NY / TOGS - Water Quality / GA Criteria	1.74	0.005	0.2	0.2	mg/L
BV88461	FE-WMDP	Iron	NY / TOGS - Water Quality / GA Criteria	349	0.10	0.3	0.3	mg/L
BV88461	MG-WM	Magnesium	NY / TOGS - Water Quality / GA Criteria	128	0.10	35	35	mg/L
BV88461	MN-WMDP	Manganese	NY / TOGS - Water Quality / GA Criteria	52.0	0.50	0.3	0.3	mg/L
BV88461	NA-WM	Sodium	NY / TOGS - Water Quality / GA Criteria	165	1.0	20	20	mg/L

Wednesday, November 30, 2016

Criteria: NY: GW

State: NY

Sample Criteria Exceedances Report

GBV88459 - EBC

SampNo	Acode	Phoenix Analyte	Criteria	Result	RL	Criteria	RL Criteria	Analysis Units
BV88461	NI-WMDP	Nickel	NY / TOGS - Water Quality / GA Criteria	0.754	0.004	0.1	0.1	mg/L
BV88461	PB-WM	Lead	NY / TOGS - Water Quality / GA Criteria	0.347	0.002	0.025	0.025	mg/L
BV88461	TL-WMDP	Thallium - LDL	NY / TOGS - Water Quality / GA Criteria	0.001	0.0005	0.0005	0.0005	mg/L
BV88462	$8260DP25R	1,2-Dibromoethane	NY / TOGS - Water Quality / GA Criteria	ND	0.25	0.0006	0.0006	ug/L
BV88462	$8260DP25R	1,2,3-Trichloropropane	NY / TOGS - Water Quality / GA Criteria	ND	0.25	0.04	0.04	ug/L
BV88462	$8260DP25R	1,2-Dibromo-3-chloropropane	NY / TOGS - Water Quality / GA Criteria	ND	0.50	0.04	0.04	ug/L
BV88462	$DP8270-SIMR	Indeno(1,2,3-cd)pyrene	NY / TAGM - Semi-Volatiles / Groundwater Standards	0.26	0.02	0.002	0.002	ug/L
BV88462	$DP8270-SIMR	Chrysene	NY / TAGM - Semi-Volatiles / Groundwater Standards	0.39	0.02	0.002	0.002	ug/L
BV88462	$DP8270-SIMR	Benzo(k)fluoranthene	NY / TAGM - Semi-Volatiles / Groundwater Standards	0.30	0.02	0.002	0.002	ug/L
BV88462	$DP8270-SIMR	Benzo(b)fluoranthene	NY / TAGM - Semi-Volatiles / Groundwater Standards	0.34	0.02	0.002	0.002	ug/L
BV88462	$DP8270-SIMR	Benzo(a)pyrene	NY / TAGM - Semi-Volatiles / Groundwater Standards	0.38	0.02	0.002	0.002	ug/L
BV88462	$DP8270-SIMR	Benz(a)anthracene	NY / TAGM - Semi-Volatiles / Groundwater Standards	0.38	0.02	0.002	0.002	ug/L
BV88462	$DP8270-SIMR	Benzo(b)fluoranthene	NY / TOGS - Water Quality / GA Criteria	0.34	0.02	0.002	0.002	ug/L
BV88462	$DP8270-SIMR	Benzo(k)fluoranthene	NY / TOGS - Water Quality / GA Criteria	0.30	0.02	0.002	0.002	ug/L
BV88462	$DP8270-SIMR	Chrysene	NY / TOGS - Water Quality / GA Criteria	0.39	0.02	0.002	0.002	ug/L
BV88462	$DP8270-SIMR	Indeno(1,2,3-cd)pyrene	NY / TOGS - Water Quality / GA Criteria	0.26	0.02	0.002	0.002	ug/L
BV88462	$DP8270-SIMR	Benz(a)anthracene	NY / TOGS - Water Quality / GA Criteria	0.38	0.02	0.002	0.002	ug/L
BV88462	$DPPEST_GA	Toxaphene	NY / TOGS - Water Quality / GA Criteria	ND	0.20	0.06	0.06	ug/L
BV88462	AL-WM	Aluminum	NY / TOGS - Water Quality / GA Criteria	272	0.10	0.1	0.1	mg/L
BV88462	AS-WMDP	Arsenic - LDL	NY / TOGS - Water Quality / GA Criteria	0.065	0.004	0.025	0.025	mg/L
BV88462	BA-WMDP	Barium	NY / TOGS - Water Quality / GA Criteria	5.62	0.010	1	1	mg/L
BV88462	BE-WM	Beryllium	NY / TOGS - Water Quality / GA Criteria	0.028	0.001	0.003	0.003	mg/L
BV88462	CD-WMDP	Cadmium	NY / TOGS - Water Quality / GA Criteria	0.017	0.004	0.005	0.005	mg/L
BV88462	CR-WM	Chromium	NY / TOGS - Water Quality / GA Criteria	0.559	0.001	0.05	0.05	mg/L
BV88462	CU-WMDP	Copper	NY / TOGS - Water Quality / GA Criteria	2.40	0.050	0.2	0.2	mg/L
BV88462	FE-WMDP	Iron	NY / TOGS - Water Quality / GA Criteria	376	0.10	0.3	0.3	mg/L
BV88462	MG-WM	Magnesium	NY / TOGS - Water Quality / GA Criteria	146	0.10	35	35	mg/L
BV88462	MN-WMDP	Manganese	NY / TOGS - Water Quality / GA Criteria	84.7	0.50	0.3	0.3	mg/L
BV88462	NA-WM	Sodium	NY / TOGS - Water Quality / GA Criteria	177	1.0	20	20	mg/L
BV88462	NI-WMDP	Nickel	NY / TOGS - Water Quality / GA Criteria	1.33	0.004	0.1	0.1	mg/L
BV88462	PB-WM	Lead	NY / TOGS - Water Quality / GA Criteria	0.535	0.002	0.025	0.025	mg/L
BV88463	$8260DP25R	1,2,3-Trichloropropane	NY / TOGS - Water Quality / GA Criteria	ND	0.25	0.04	0.04	ug/L
BV88463	$8260DP25R	1,2-Dibromo-3-chloropropane	NY / TOGS - Water Quality / GA Criteria	ND	0.50	0.04	0.04	ug/L
BV88463	$8260DP25R	1,2-Dibromoethane	NY / TOGS - Water Quality / GA Criteria	ND	0.25	0.0006	0.0006	ug/L
BV88463	$DP8270-SIMF	Benzo(k)fluoranthene	NY / TAGM - Semi-Volatiles / Groundwater Standards	ND	1.7	0.002	0.002	ug/L
BV88463	$DP8270-SIMF	Indeno(1,2,3-cd)pyrene	NY / TAGM - Semi-Volatiles / Groundwater Standards	ND	1.7	0.002	0.002	ug/L
BV88463	$DP8270-SIMF	Chrysene	NY / TAGM - Semi-Volatiles / Groundwater Standards	ND	1.7	0.002	0.002	ug/L
BV88463	$DP8270-SIMF	Benz(a)anthracene	NY / TAGM - Semi-Volatiles / Groundwater Standards	ND	1.7	0.002	0.002	ug/L
BV88463	$DP8270-SIMF	Benzo(b)fluoranthene	NY / TAGM - Semi-Volatiles / Groundwater Standards	ND	1.7	0.002	0.002	ug/L
BV88463	$DP8270-SIMF	Benzo(a)pyrene	NY / TAGM - Semi-Volatiles / Groundwater Standards	ND	1.6	0.002	0.002	ug/L

Wednesday, November 30, 2016

Criteria: NY: GW

State: NY

Sample Criteria Exceedances Report

GBV88459 - EBC

SampNo	Acode	Phoenix Analyte	Criteria	Result	RL	Criteria	RL Criteria	Analysis Units
BV88463	$DP8270-SIMF	Benzo(k)fluoranthene	NY / TOGS - Water Quality / GA Criteria	ND	1.7	0.002	0.002	ug/L
BV88463	$DP8270-SIMF	Chrysene	NY / TOGS - Water Quality / GA Criteria	ND	1.7	0.002	0.002	ug/L
BV88463	$DP8270-SIMF	Benz(a)anthracene	NY / TOGS - Water Quality / GA Criteria	ND	1.7	0.002	0.002	ug/L
BV88463	$DP8270-SIMF	Indeno(1,2,3-cd)pyrene	NY / TOGS - Water Quality / GA Criteria	ND	1.7	0.002	0.002	ug/L
BV88463	$DP8270-SIMF	Benzo(b)fluoranthene	NY / TOGS - Water Quality / GA Criteria	ND	1.7	0.002	0.002	ug/L
BV88463	$DP8270-SIMR	Benzo(a)pyrene	NY / TAGM - Semi-Volatiles / Groundwater Standards	ND	0.02	0.002	0.002	ug/L
BV88463	$DP8270-SIMR	Indeno(1,2,3-cd)pyrene	NY / TAGM - Semi-Volatiles / Groundwater Standards	ND	0.02	0.002	0.002	ug/L
BV88463	$DP8270-SIMR	Chrysene	NY / TAGM - Semi-Volatiles / Groundwater Standards	0.02	0.02	0.002	0.002	ug/L
BV88463	$DP8270-SIMR	Benzo(k)fluoranthene	NY / TAGM - Semi-Volatiles / Groundwater Standards	ND	0.02	0.002	0.002	ug/L
BV88463	$DP8270-SIMR	Benzo(b)fluoranthene	NY / TAGM - Semi-Volatiles / Groundwater Standards	ND	0.02	0.002	0.002	ug/L
BV88463	$DP8270-SIMR	Benz(a)anthracene	NY / TAGM - Semi-Volatiles / Groundwater Standards	0.02	0.02	0.002	0.002	ug/L
BV88463	$DP8270-SIMR	Benzo(b)fluoranthene	NY / TOGS - Water Quality / GA Criteria	ND	0.02	0.002	0.002	ug/L
BV88463	$DP8270-SIMR	Benzo(k)fluoranthene	NY / TOGS - Water Quality / GA Criteria	ND	0.02	0.002	0.002	ug/L
BV88463	$DP8270-SIMR	Indeno(1,2,3-cd)pyrene	NY / TOGS - Water Quality / GA Criteria	ND	0.02	0.002	0.002	ug/L
BV88463	$DP8270-SIMR	Chrysene	NY / TOGS - Water Quality / GA Criteria	0.02	0.02	0.002	0.002	ug/L
BV88463	$DP8270-SIMR	Benz(a)anthracene	NY / TOGS - Water Quality / GA Criteria	0.02	0.02	0.002	0.002	ug/L
BV88463	$DPPEST_GA	Toxaphene	NY / TOGS - Water Quality / GA Criteria	ND	0.20	0.06	0.06	ug/L
BV88463	AL-WM	Aluminum	NY / TOGS - Water Quality / GA Criteria	241	0.10	0.1	0.1	mg/L
BV88463	AS-WMDP	Arsenic - LDL	NY / TOGS - Water Quality / GA Criteria	0.045	0.004	0.025	0.025	mg/L
BV88463	BA-WMDP	Barium	NY / TOGS - Water Quality / GA Criteria	4.38	0.010	1	1	mg/L
BV88463	BE-WM	Beryllium	NY / TOGS - Water Quality / GA Criteria	0.017	0.001	0.003	0.003	mg/L
BV88463	CD-WMDP	Cadmium	NY / TOGS - Water Quality / GA Criteria	0.010	0.004	0.005	0.005	mg/L
BV88463	CR-WM	Chromium	NY / TOGS - Water Quality / GA Criteria	0.709	0.001	0.05	0.05	mg/L
BV88463	CU-WMDP	Copper	NY / TOGS - Water Quality / GA Criteria	1.81	0.005	0.2	0.2	mg/L
BV88463	FE-WMDP	Iron	NY / TOGS - Water Quality / GA Criteria	304	0.10	0.3	0.3	mg/L
BV88463	MG-WM	Magnesium	NY / TOGS - Water Quality / GA Criteria	116	0.10	35	35	mg/L
BV88463	MN-WMDP	Manganese	NY / TOGS - Water Quality / GA Criteria	61.3	0.50	0.3	0.3	mg/L
BV88463	NA-WM	Sodium	NY / TOGS - Water Quality / GA Criteria	157	1.0	20	20	mg/L
BV88463	NI-WMDP	Nickel	NY / TOGS - Water Quality / GA Criteria	0.779	0.004	0.1	0.1	mg/L
BV88463	PB-WM	Lead	NY / TOGS - Water Quality / GA Criteria	0.332	0.002	0.025	0.025	mg/L
BV88463	TL-WMDP	Thallium - LDL	NY / TOGS - Water Quality / GA Criteria	0.002	0.0005	0.0005	0.0005	mg/L
BV88464	$8260DP25R	1,2-Dibromoethane	NY / TOGS - Water Quality / GA Criteria	ND	0.25	0.0006	0.0006	ug/L
BV88464	$8260DP25R	1,2,3-Trichloropropane	NY / TOGS - Water Quality / GA Criteria	ND	0.25	0.04	0.04	ug/L
BV88464	$8260DP25R	1,2-Dibromo-3-chloropropane	NY / TOGS - Water Quality / GA Criteria	ND	0.50	0.04	0.04	ug/L

Phoenix Laboratories does not assume responsibility for the data contained in this report. It is provided as an additional tool to identify requested criteria exceedences. All efforts are made to ensure the accuracy of the data (obtained from appropriate agencies). A lack of exceedence information does not necessarily suggest conformance to the criteria. It is ultimately the site professional's responsibility to determine appropriate compliance.

Environmental Laboratories, Inc.
587 East Middle Turnpike, P.O.Box 370, Manchester, CT 06045
Tel. (860) 645-1102 Fax (860) 645-0823

ACCREDITED IN ACCORDANCE WITH nelac NY # 11301

NY Temperature Narration

November 30, 2016

SDG I.D.: GBV88459

The samples in this delivery group were received at 3°C.
(Note acceptance criteria is above freezing up to 6°C)

Cooler: Yes [X] No [ ]
Coolant: IPK [X] ICE [X] No [ ]

NY/NJ CHAIN OF CUSTODY RECORD

Temp 3 °C Pg 1 of 1

PHOENIX *Environmental Laboratories, Inc.*

587 East Middle Turnpike, P.O. Box 370, Manchester, CT 06040
Email: info@phoenixlabs.com Fax (860) 645-0823
Client Services (860) 645-8726

Contact Options:
[ ] Fax:
[ ] Phone: 631-504-6000
[X] Email: File

Customer: Environmental Business Consultants
Address: 1808 Middle Country Road
Ridge, NY 11961

Project: 260 W126th Street, Harlem NY
Report to: Environmental Business Consultants
Invoice to: Environmental Business Consultants

Project P.O:

This section MUST be completed with Bottle Quantities.

Client Sample - Information - Identification

Sampler's Signature: Hongpong Lau Date: 11-18-16

Matrix Code:
DW=Drinking Water **GW**=Ground Water **SW**=Surface Water **WW**=Waste Water
RW=Raw Water **SE**=Sediment **SL**=Sludge **S**=Soil **SD**=Solid **W**=Wipe
OIL=Oil **B**=Bulk **L**=Liquid

Analysis Request

PHOENIX USE ONLY SAMPLE #	Customer Sample Identification	Sample Matrix	Date Sampled	Time Sampled	VOCs 8260	SVOCs 8270	PCB Pesticides	TAL Metals	Soil VOA Vials [ ] methanol [ ] H2O	GL Soil container ( ) oz	GL Soil container ( ) oz	40 ml VOA Vial [ ] As is [X] HCl	GL Amber 1000ml [X] As is [ ] H2SO4	PL As is [X] 250ml [ ] 500ml [ ] 1000ml	PL H2SO4 [ ] 250ml [ ] 500ml [ ] 1000ml	PL HNO3 250ml	PL NaOH 250ml	Bacteria Bottle
88459	MW1	GW	11-18-16	10:07	X	X	X	X				3	3	1		1		
88460	MW2	GW	11-18-16	9:35	X	X	X	X				3	3	1		1		
88461	MW3	GW	11-18-16	8:15	X	X	X	X				3	3	1		1		
88462	MW4	GW	11-18-16	9:00	X	X	X	X				3	3	1		1		
88463	GW Duplicate	GW	11-18-16	8:35	X	X	X	X				3	3	1		1		
88464	Trip blanks				X							3						

Relinquished by:	Accepted by:	Date:	Time:
Hongpong Lau		11-21-16	9:30
	Krystal Bruce	11-21-16	15:04

Comments, Special Requirements or Regulations:

Turnaround:
[ ] 1 Day*
[ ] 2 Days*
[ ] 3 Days*
[X] 5 Days
[ ] 10 Days
[ ] Other
* SURCHARGE APPLIES

NJ
[ ] Res. Criteria
[ ] Non-Res. Criteria
[ ] Impact to GW Soil Cleanup Criteria
[ ] GW Criteria

NY
[X] NY 375 GWP
[ ] NY375 Unrestricted Use Soil
[ ] NY375 Residential Soil
[ ] Restricted/Residential
[ ] Commercial
[ ] Industrial

Data Format
[ ] Phoenix Std Report
[X] Excel
[X] PDF
[ ] GIS/Key
[X] EQuIS
[ ] NJ Hazsite EDD
[X] NY EZ EDD (ASP)
[ ] Other

Data Package
[ ] NJ Reduced Deliv. *
[X] NY Enhanced (ASP B) *
[ ] Other

State where samples were collected: NY

Appendix B
Quality Assurance Project Plan

Quality Assurance Project Plan

for
260 West 126th Street
Remedial Investigation Work Plan

260 West 126th Street
New York, New York
Block 1931, Lot No. 56
BCP Site # C231164

Submitted to:
New York State Department of Environmental Conservation
Division of Environmental Remediation
Remedial Bureau B
625 Broadway, 12th Floor
Albany, NY 12233-7016

Prepared for:
S & F 126 ST. LLC
320 Roebling Street, Suite 749
Brooklyn, NY 11211

Prepared by:

TENEN ENVIRONMENTAL
121 West 27th Street, Suite 303
New York, NY 10001

December 2025

TABLE OF CONTENTS

1.0 INTRODUCTION 1
1.1 Project Scope and QAPP Objective 1
2.0 PROJECT ORGANIZATION 2
3.0 SAMPLING AND DECONTAMINATION PROCEDURES 4
3.1 Level of Effort for QC Samples 4
3.2 Sample Handling 4
3.3 Custody Procedures 4
3.4 Sample Storage 5
3.5 Sample Custody 5
3.6 Sample Tracking 6
3.7 Soil Sampling 6
3.8 Monitoring Well Installation and Development 8
3.9 Groundwater Sampling 8
3.10 Soil Vapor and Ambient Air Sampling 11
3.11 Analytical Methods/Quality Assurance Summary Table 12
3.12 Decontamination 16
3.13 Data Review and Reporting 16

Appendices
Appendix A – Resumes
Appendix B – PFAS Field Sampling Guide
Appendix C – PFAS Compounds to be Analyzed and Associated MDLs
Appendix D – Laboratory Standard Operating Procedures for PFAS Analysis

1.0 INTRODUCTION

This Quality Assurance Project Plan (QAPP) has been developed for the Remedial Investigation Work Plan (RIWP) prepared for the 260 West 126th Street property (the Site).

The Site, located at 260 West 126th Street, New York, New York (Tax Block 1931, Lot 56), is a rectangular shaped parcel located on the southern side of West 126th Street, between Frederick Douglass Boulevard (formerly Eighth Avenue) and Adam C. Powell Boulevard, in the Harlem section of Manhattan. The Site is approximately 12,490 square feet (SF) and has approximately 125 feet of frontage along West 126th Street and is approximately 100 feet deep.

The Site is developed with a two-story church building with a full cellar level covering approximately 2,725 SF of the western portion of the property. The church building is currently vacant and recently experienced a fire, rendering it unsafe to occupy. The church building will be demolished prior to implementation of the remedial investigation. The remainder of the property is paved and utilized as a vacant parking lot.

1.1 Project Scope and QAPP Objective

The proposed scope of work includes the following:

- Advancement of soil borings, installation of permanent monitoring wells, and installation of temporary soil vapor points, and;
- Collection of soil, groundwater, soil vapor, and ambient air samples from soil borings, new permanent monitoring wells, and temporary soil vapor points.

The objective of the QAPP is to detail the policies, organization, objectives, functional activities and specific quality assurance/quality control activities designed to achieve the data quality goals or objectives of the Focused Remedial Investigation Work Plan. This QAPP addresses how the acquisition and handling of samples and the review and reporting of data will be documented for quality control (QC) purposes. Specifically, this QAPP addresses the following:

- The procedures to be used to collect, preserve, package, and transport samples;
- Field data collection and record keeping;
- Data management;
- Chain-of-custody procedures; and,
- Determination of precision, accuracy, completeness, representativeness, decision rules, comparability and level of quality control effort.

2.0 PROJECT ORGANIZATION

The personnel detailed are responsible for the implementation of the QAPP. Tenen Environmental, LLC (Tenen) will implement the RIWP on behalf of S & F 126 ST. LLC once it has been approved by the New York State Department of Environmental Conservation (NYSDEC).


The Project Manager and Qualified Environmental Professional (QEP) will be Mr. Mohamed Ahmed, Ph.D., CPG, principal at Tenen. Dr. Ahmed is a certified professional geologist with over 20 years of experience in the New York City metropolitan area. He has designed and implemented subsurface investigations and is proficient in groundwater modeling, design of groundwater treatment systems, and soil remediation. He has managed numerous projects focused on compliance with the requirements of the New York State Brownfield Cleanup Program and spills programs and the New York City E-designation program. Dr. Ahmed also has extensive experience in conducting regulatory negotiations with the New York State Department of Environmental Conservation, the New York City Department of Environmental Protection, the NYC Office of Housing Preservation and Development, and the Mayor's Office of Environmental Remediation. Dr. Ahmed holds advanced degrees in geology and Earth and Environmental Sciences from Brooklyn College and the Graduate Center of the City University of New York; his resume is included in Appendix A.

The Quality Assurance Officer will be Mrs. Alana Carroll, CPG, managing geologist at Tenen. Mrs. Carroll is a certified professional geologist with experience in all aspects of site assessment, development and implementation of remedial strategies. Her experience involves projects from inception through investigation, remediation and closure. Her expertise includes soil, soil vapor and groundwater remediation; remedial selection and design; field/health and safety oversight and preparation of work plans and reports to satisfy the requirements of various regulatory agencies. Mrs. Carroll received her BS in Geology from Hofstra University; her resume is included in Appendix A.

In addition, Tenen will utilize subcontractors for drilling (AARCO Environmental Services of Lindenhurst, NY), laboratory services (York Analytical Laboratories of Richmond Hill, NY) and data validation (L.A.B. Validation Corp. of East Northport, NY). The resume for the DUSR preparer, Ms. Lori Beyer, is included in Appendix A.

Contact Information
Remedial Party (S & F 126 ST. LLC), Usher Goldman, 646.256.2188
Tenen Environmental, Mohamed Ahmed or Alana Carroll, 646.606.2332

An organization chart for the implementation of the Remedial Investigation Work Plan and QAPP is below.

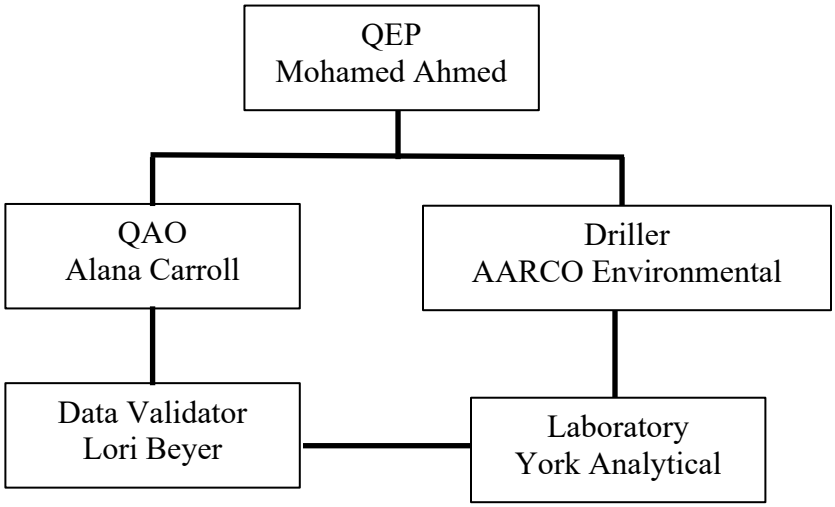

3.0 SAMPLING AND DECONTAMINATION PROCEDURES

A detailed description of the procedures to be used during this program for collection of the soil, soil vapor, ambient air, and groundwater samples is provided below. Proposed sample locations are shown on Figure 7 of the Work Plan. An Analytical Methods/Quality Assurance Summary is provided in Table 1, included in Section 3.11.

3.1 Level of Effort for QC Samples

Field blank, trip blank, field duplicate and matrix spike (MS) / matrix spike duplicate (MSD) samples will be analyzed to assess the quality of the data resulting from the field sampling and analytical programs. Each type of QC sample is discussed below.

- Field and trip blanks consisting of distilled water will be submitted to the analytical laboratories to provide the means to assess the quality of the data resulting from the field-sampling program. Field (equipment) blank samples are analyzed to check for procedural chemical constituents that may cause sample contamination. Trip blanks are used to assess the potential for contamination of samples due to contaminant migration during sample shipment and storage.

- Duplicate samples are analyzed to check for sampling and analytical reproducibility.

- MS/MSD samples provide information about the effect of the sample matrix on the digestion and measurement methodology.

The general level of QC effort will be one field duplicate and one field blank (when non-dedicated equipment is used) for every 20 or fewer investigative samples of a given matrix. Additional sample volume will also be provided to the laboratory to allow one site-specific MS/MSD for every 20 or fewer investigative samples of a given matrix. One trip blank will be included along with each sample delivery group of volatile organic compound (VOC) samples.

The analytical laboratory, York Analytical Laboratories, is certified under the New York State Department of Health (NYSDOH) Environmental Laboratory Approval Program (ELAP) as Lab IDs 10854 and 12058. NYSDEC Analytical Services Protocol (ASP) Category B deliverables will be prepared by the laboratory.

3.2 Sample Handling

Samples will either be picked up by the laboratory, delivered to the laboratory in person by the sampler, or transported to the laboratory by overnight courier. All samples will be shipped to the laboratory to arrive within 48 hours after collection, and the laboratory will adhere to the analytical holding times for these analyses.

3.3 Custody Procedures

Sample custody will be controlled and maintained through the chain-of-custody procedures. The

chain of custody is the means by which the possession and handling of samples is tracked from the site to the laboratory. Sample containers will be cleaned and preserved at the laboratory before shipment to the Site. The following sections (Sections 3.4 and 3.5) describe procedures for maintaining sample custody from the time samples are collected to the time they are received by the analytical laboratory.

3.4 Sample Storage

Samples will be stored in secure limited-access areas. Walk-in coolers or refrigerators will be maintained at 4°C, +/- 2°C, or as required by the applicable regulatory program. The temperatures of all refrigerated storage areas are monitored and recorded a minimum of once per day. Deviations of temperature from the applicable range require corrective action, including moving samples to another storage location, if necessary.

3.5 Sample Custody

Sample custody is defined by this QAPP as the following:

- The sample is in someone's actual possession;
- The sample is in someone's view after being in his or her physical possession;
- The sample was in someone's possession and then locked, sealed, or secured in a manner that prevents unsuspected tampering; or,
- The sample is placed in a designated and secured area.

Samples will be removed from storage areas by the sample custodian or laboratory personnel and transported to secure laboratory areas for analysis. Access to the laboratory and sample storage areas is restricted to laboratory personnel and escorted visitors only; all areas of the laboratory are therefore considered secure.

Laboratory documentation used to establish chain of custody and sample identification may include the following:

- Field chains of custody or other paperwork that arrives with the sample;
- Laboratory chain of custody;
- Sample labels or tags attached to each sample container;
- Sample custody seals;
- Sample preparation logs (i.e., extraction and digestion information) recorded in hardbound laboratory books, filled out in legible handwriting, and signed and dated by the chemist;
- Sample analysis logs (e.g., metals, GC/MS, etc.) information recorded in hardbound laboratory books that are filled out in legible handwriting, and signed and dated by the chemist;
- Sample storage log (same as the laboratory chain of custody); and,
- Sample disposition log, which documents sample disposal by a contracted waste disposal company.

3.6 Sample Tracking

All samples will be maintained in the appropriate coolers prior to and after analysis. Laboratory analysts will remove and return their samples, as needed. Samples that require internal chain of custody procedures will be relinquished to the analysts by the sample custodians. The analyst and sample custodian will sign the original chain of custody relinquishing custody of the samples from the sample custodian to the analyst. When the samples are returned, the analyst will sign the original chain of custody returning sample custody to the sample custodian. Sample extracts will be relinquished to the instrumentation analysts by the preparatory analysts. Each preparation department will track internal chain of custody through their logbooks/spreadsheets.

Any change in the sample during the time of custody will be noted on the chain of custody (e.g., sample breakage or depletion).

3.7 Soil Sampling

Soil borings will be advanced by a direct push Geoprobe©. In general, select soil intervals will be screened between grade and the terminal depth of the boring. All non-disposable sampling equipment will be decontaminated between borings, as described in Section 3.11.

Soil from grade to terminal depth of the boring will be scanned for volatile organic compounds (VOCs) using a photoionization detector (PID) and geologically described using the Unified Soil Classification System, including documentation of observations regarding potential contamination such as odors, staining, etc. All descriptions and observations will be documented in a field notebook.

A minimum of three soil samples will be analyzed from all borings installed onsite. Soil samples will be collected from grade to two feet below grade (ft-bg), from the two-foot interval of native soil directly below the historic fill layer, and from the two-foot interval directly above the groundwater interface. Additional samples will be collected from any borings exhibiting evidence of contamination from the two-foot interval exhibiting the highest suspected contamination based on visual, olfactory, and PID readings, and the next apparent non-impacted two-foot interval.

All collected soil samples will be placed in pre-cleaned, pre-preserved laboratory provided sample bottles or En Core samplers (En Novative Technologies, Inc.), cooled to 4°C in the field, and transported under chain-of-custody command to the designated laboratory for analysis.

All soil samples will be analyzed for the following analytes on the Part 375 list with a Category B deliverable package:

- Target Compound List (TCL) VOCs by EPA Method 8260C;
- TCL SVOCs by EPA Method 8270D;
- Pesticides by EPA Method 8081B;
- Herbicides by EPA Method 8151A;
- Polychlorinated Biphenyls (PCBs) by EPA Method 8082A;
- Target Analyte List (TAL) Metals by EPA Method 6010C/7471B;
- Total Cyanide by EPA Method 9010C;

- Trivalent and Hexavalent Chromium by EPA Method 3060A;
- Per- and Polyfluoroalkyl Substances (PFAS) by USEPA Method 1633A [reporting limit of 0.5 parts per billion (ppb)], and;
- 1,4-Dioxane by USEPA Method 8270.

Field methods can impact the analysis of PFAS. PFAS samples will be collected using dedicated disposable sampling equipment when possible. If dedicated disposable sampling equipment cannot be used, samples will be collected with stainless steel tools (spoons, bowls, etc.) and decontaminated using detergent (Alconox) and clean, PFAS-free water. Sampling containers for PFAS will be made of high-density polyethylene (HDPE) with caps that will not be lined with polytetrafluoroethylene (PTFE). PFAS sampling containers will be kept in separate coolers from all other sampling containers and only regular ice will be used to cool the samples. Field staff conducting the sampling will not wear clothing that contains PTFE material or that has been waterproofed with PFAS material during sampling and all clothing worn will be laundered multiple times. Any bug spray or sunscreen utilized by field staff conducting the sampling will be PFAS free.

The following PFAS will be analyzed by EPA Method 1633A:

- Perfluorobutanoic Acid (PFBA)
- Perfluoropentanoic Acid (PFPeA)
- Perfluorobutanesulfonic Acid (PFBS)
- 1H,1H,2H,2H-Perfluorohexanesulfonic Acid (4:2FTS)
- Perfluorohexanoic Acid (PFHxA)
- Perfluoropentanesulfonic Acid (PFPeS)
- Perfluoroheptanoic Acid (PFHpA)
- Perfluorohexanesulfonic Acid (PFHxS)
- Perfluorooctanoic Acid (PFOA)
- 1H,1H,2H,2H-Perfluorooctanesulfonic Acid (6:2FTS)
- Perfluoroheptanesulfonic Acid (PFHpS)
- Perfluorononanoic Acid (PFNA)
- Perfluorooctanesulfonic Acid (PFOS)
- Perfluorodecanoic Acid (PFDA)
- 1H,1H,2H,2H-Perfluorodecanesulfonic Acid (8:2FTS)
- Perfluorononanesulfonic Acid (PFNS)
- N-Methyl Perfluorooctanesulfonamidoacetic Acid (NMeFOSAA)
- Perfluoroundecanoic Acid (PFUnA)
- Perfluorodecanesulfonic Acid (PFDS)
- Perfluorooctanesulfonamide (FOSA)
- N-Ethyl Perfluorooctanesulfonamidoacetic Acid (NEtFOSAA)
- Perfluorododecanoic Acid (PFDoA)
- Perfluorotridecanoic Acid (PFTrDA)
- Perfluorotetradecanoic Acid (PFTA)
- 2,3,3,3-Tetrafluoro-2-[1,1,2,2,3,3,3-Heptafluoropropoxy]-Propanoic Acid (HFPO-DA)
- 4,8-Dioxa-3h-Perfluorononanoic Acid (ADONA)

- Perfluorododecane Sulfonic Acid (PFDoDS)
- 9-Chlorohexadecafluoro-3-Oxanone-1-Sulfonic Acid (9Cl-PF3ONS)
- 11-Chloroeicosafluoro-3-Oxaundecane-1-Sulfonic Acid (11Cl-PF3OUdS)
- N-Methyl Perfluorooctane Sulfonamide (NMeFOSA)
- N-Ethyl Perfluorooctane Sulfonamide (NEtFOSA)
- N-Methyl Perfluorooctanesulfonamido Ethanol (NMeFOSE)
- N-Ethyl Perfluorooctanesulfonamido Ethanol (NEtFOSE)
- Perfluoro-3-Methoxypropanoic Acid (PFMPA)
- Perfluoro-4-Methoxybutanoic Acid (PFMBA)
- Perfluoro(2-Ethoxyethane)Sulfonic Acid (PFEESA)
- Nonafluoro-3,6-Dioxaheptanoic Acid (NFDHA)
- 3-Perfluoropropyl Propanoic Acid (3:3FTCA)
- 2H,2H,3H,3H-Perfluorooctanoic Acid (5:3FTCA)
- 3-Perfluoroheptyl Propanoic Acid (7:3FTCA)

A sampling guide is included in Appendix B. A list of PFAS compounds to be analyzed and associated MDLs is included in Appendix C. York Analytical, an ELAP-certified lab for PFAS by EPA Method 1633A, will be performing all PFAS analyses of soil. The laboratory standard operating procedures for PFAS analysis is included in Appendix D.

3.8 Monitoring Well Installation and Development

Six newly installed permanent monitoring wells will be sampled. All monitoring wells will be installed using a Geoprobe® direct-push rig. All monitoring wells will consist of a two-inch inner diameter (ID) PVC casing and riser. A ten-foot PVC screen (0.020-inch slot) will be installed straddling the groundwater interface (five feet above and five feet below). A filter pack of sand will be placed in the annular space around the screen of the monitoring wells (minimum 2-inches around the circumference of the screen) and will extend two feet above the screen. The annular area around the well casing will be sealed with bentonite pellets for an interval of two feet above the filter pack. The annular space above the bentonite pellets to one foot below grade will be backfilled with unimpacted drilling cuttings or clean sand. The remaining one foot will be sealed with a concrete cap and well apron (expanding cement). A locking well cap will be installed upon completion of each well.

Following installation, at least three well volumes of the water column will be removed using a submersible pump. All permanent wells will be surveyed to a common site datum.

3.9 Groundwater Sampling

Prior to sample collection, static water levels will be measured and recorded from all previously-installed and newly-installed monitoring wells to be sampled. Monitoring wells will also be gauged for the presence of non-aqueous phase liquid (NAPL). In the event that NAPL is detected, Tenen will record the thickness and will not collect a sample. If NAPL is not detected, Tenen will purge and sample monitoring wells using low-flow/minimal drawdown purge and sample collection procedures (peristaltic pump system). Prior to sample collection, groundwater will be evacuated

from each well at a low-flow rate (typically less than 0.1 L/min). Field measurements for pH, temperature, turbidity, dissolved oxygen, specific conductance, oxidation-reduction potential and water level, as well as visual and olfactory field observations, will be periodically recorded and monitored for stabilization. Purging will be considered complete when pH, specific conductivity, dissolved oxygen and temperature stabilize and when turbidity measurements fall below 50 Nephelometric Turbidity Units (NTU) or become stable above 50 NTU.

Stability is defined as variation between field measurements of 10 percent or less and no overall upward or downward trend in the measurements. Upon stabilization of field parameters, groundwater samples will be collected and analyzed as discussed below.

Wells will be purged and sampled using dedicated high density polyethylene (HDPE) pump tubing following low-flow/minimal drawdown purge and sample collection procedures, as described above. The pump will be decontaminated between samples.

Groundwater samples will be collected for analysis through dedicated HDPE tubing. Prior to, and immediately following collection of groundwater samples, field measurements for pH, specific conductance, temperature, dissolved oxygen, turbidity and depth-to-water, as well as visual and olfactory field observations will be recorded. All collected groundwater samples will be placed in pre-cleaned, pre-preserved laboratory provided sample bottles, cooled to 4°C in the field, and transported under chain-of-custody command to the designated laboratory for analysis.

All groundwater samples will be analyzed with a Category B deliverable package, for the following:

- TCL VOCs by EPA Method 8260C;
- TCL SVOCs by EPA Method 8270D;
- Pesticides by EPA Method 8081B;
- Herbicides by EPA Method 8151A;
- PCBs by EPA Method 8082A;
- Total and Dissolved TAL Metals by EPA Method 6010C/7471B;
- Total and Dissolved Cyanide by EPA Method 9010C; and
- Total and Dissolved Trivalent and Hexavalent Chromium by EPA Method 3060A;
- 1,4-Dioxane by EPA Method 8270D-SIM Modified; and
- PFAS by EPA Method 1633A [reporting limit of 2 parts per trillion (ppb)].

Field methods can impact the analysis of PFAS. PFAS samples will be collected using dedicated disposable HDPE tubing. If dedicated disposable sampling equipment cannot be used, equipment will be decontaminated by standard two step decontamination using detergent (Alconox) and clean, PFAS-free water. All sources of water used for equipment decontamination will be verified in advance to be PFAS-free through laboratory analysis or certification. Sampling containers for PFAS will be made of HDPE with caps that will not be lined with PTFE. PFAS sampling containers will be kept in separate coolers from all other sampling containers and only regular ice will be used to cool the samples. Field staff conducting the sampling will not wear clothing that contains PTFE material or that has been waterproofed with PFAS material during sampling and all clothing worn will be laundered multiple times. Any bug spray or sunscreen utilized by field staff conducting the sampling will be PFAS free.

The following PFAS will be analyzed by EPA Method 1633A:

- PFBA
- PFPeA
- PFBS
- 4:2FTS
- PFHxA
- PFPeS
- PFHpA
- PFHxS
- PFOA
- 6:2FTS
- PFHpS
- PFNA
- PFOS
- PFDA
- 8:2FTS
- PFNS
- NMeFOSAA
- PFUnA
- PFDS
- FOSA
- NEtFOSAA
- PFDoA
- PFTrDA
- PFTA
- HFPO-DA
- ADONA
- PFDoDS
- 9Cl-PF3ONS
- 11Cl-PF3OUdS
- NMeFOSA
- NEtFOSA
- NMeFOSE
- NEtFOSE
- PFMPA
- PFMBA
- PFEESA
- NFDH
- 3:3FTCA
- 5:3FTCA
- 7:3FTCA

A sampling guide is included in Appendix B. A list of PFAS compounds to be analyzed and associated MDLs is included in Appendix C. York Analytical, an ELAP-certified lab for PFAS by EPA Method 1633A, will be performing all PFAS analyses of groundwater. The laboratory standard operating procedures for PFAS analysis is included in Appendix D.

3.10 Soil Vapor and Ambient Air Sampling

Soil vapor and ambient air samples will be collected in accordance with the NYSDOH *Guidance for Evaluating Soil Vapor Intrusion In the State of New York*, dated October 2006.

Seven exterior soil vapor samples and one outdoor ambient air sample will be collected as part of the RI. One soil vapor sample (SV-1) will be installed in the center of the Site to a depth of approximately three feet above the groundwater interface (approximately 23 to 25 ft-bg) to assess soil vapor conditions at the Site. Two soil vapor samples (SV-2 and SV-3) will be installed along the northern perimeter of the Site to approximately 6-8 ft-bg and four soil vapor samples (SV-4 through SV-7) will be installed along the perimeters of the Site to the anticipated depth of the nearest building foundation to assess potential soil vapor migration offsite.

Soil vapor samples will be collected using disposable points at the terminal depth of the sample. A Geoprobe® direct-push rig will be used to install the exterior soil vapor sampling points. Once the soil vapor sampling points have been driven to the desired depth, they will be attached to disposable tubing for sample collection.

The borehole above the sampling points to grade will be sealed using an inert sealant to prevent ambient air mixing with the soil vapor. Ambient air will be purged from the boring hole by attaching the surface end of the ¼-inch diameter Teflon® tube to an air valve and then to a vacuum pump. The vacuum pump will remove three volumes of air (volume of the sample probe and tube) prior to sample collection. The flow rate for both purging and sample collection will not exceed 0.2 liter per minute (L/min).

The soil vapor samples will be first screened for organic vapors using a PID. A tracer gas will be used in accordance with NYSDOH protocols to verify the integrity of the soil vapor probe seal. Helium will be used as the tracer gas and a bucket will serve to keep it in contact with the probe during testing. A portable monitoring device will be used to analyze a sample of soil vapor for the tracer prior to sampling. If the tracer sample results show a significant presence of the tracer, the probe seals will be adjusted to prevent infiltration.

The ambient air sample will be collected from breathing height (three to five feet above the floor). The sampling flow rate will not exceed 0.2 liters per minute (L/min).

A sample log sheet will be maintained summarizing sample identification, date and time of sample collection, sampling depth, identity of samplers, sampling methods and devices, soil vapor purge volumes, volume of the soil vapor extracted, vacuum of canisters before and after the samples are collected, apparent moisture content of the sampling zone and chain of custody.

All soil vapor and ambient air samples will be collected in laboratory-supplied and batch-certified

6-liter Summa canisters using two-hour regulators. All soil vapor samples will be analyzed for VOCs using EPA Method TO-15. The ambient air sample will be collected during soil vapor sample collection and will be analyzed for VOCs using EPA Method TO-15.

3.11 Analytical Methods/Quality Assurance Summary Table

A summary of the analytical methods and quality assurance methods are included in Table 1, below.

Table 1
Analytical Methods/Quality Assurance Summary

Matrix	Proposed Samples	QA/QC Samples				Total # Samples	Analytical Parameters	Methods	Preservative	Holding Times	Container
		TB	FB	DUP	MS/MSD						
Soil	27	2	2	2	2 / 2	37	VOCs	8260C	Cool to 4°C, No Headspace	14 days	(3) Encore samplers, or; (1) 2-oz glass jar
	27	0	2	2	2 / 2	35	SVOCs	8270D	Cool to 4°C		(1) 4-oz amber glass bottle
	27	0	2	2	2 / 2	35	Pesticides, Herbicides	8081B, 8151A	Cool to 4°C		
	27	0	2	2	2 / 2	35	PCBs	8082A	Cool to 4°C		
	27	0	2	2	2 / 2	35	TAL Metals, Total Cyanide, Trivalent and Hexavalent Chromium	6010C/ 7471B, 9010C, 3060A	Cool to 4°C	28 days for mercury; 6 months for all others	
	27	0	2	2	2 / 2	35	PFAS	1633A	Cool to 4°C	14 days to extraction, 28 days following extraction	(1) 8-oz HDPE plastic bottle
	27	0	2	2	2 / 2	35	1,4-Dioxane	8270	Cool to 4°C	14 days	(1) 4-oz amber glass bottle

Matrix	Proposed Samples	QA/QC Samples				Total # Samples	Analytical Parameters	Methods	Preservative	Holding Times	Container
		TB	FB	DUP	MS/MSD						
Groundwater	6	1	1	1	1 / 1	11	VOCs	8260C	Cool to 4°C, HCL	14 days to analysis	(3) 40 mL amber glass vials
	6	0	1	1	1 / 1	10	SVOCs	8270D	Cool to 4°C		(6) 1 L amber glass bottles
	6	0	1	1	1 / 1	10	Pesticides, Herbicides	8081B, 8151A	Cool to 4°C		
	6	0	1	1	1 / 1	10	PCBs	8082A	Cool to 4°C		
	6	0	1	1	1 / 1	10	Total and Dissolved TAL Metals, Total Cyanide, Trivalent and Hexavalent Chromium	6010C/ 7471B, 9010C, 3060A	Cool to 4°C		Total Metals: (1) plastic 500 mL HNO3 preserved bottle; Dissolved Metals: (1) plastic 500 mL unpreserved bottle
	6	0	1	1	1 / 1	10	1,4-Dioxane	8270D-SIM Modified	Cool to 4°C		(2) 1 L amber glass bottles
	6	0	1	1	1 / 1	10	PFAS	1633A	Cool to 4°C		(2) 250 mL HDPE plastic bottles
Soil Vapor	7	No QA/QC samples				7	VOCs	TO-15	None	30 days	(1) 6-L Summa
Outdoor Air	1					1					

TB – Trip Blank
FB – Field Blank

DUP – Duplicate
°C – degrees Celsius
mL – milliliter
L – liter

3.12 Decontamination

Where possible, samples will be collected using new, dedicated sampling equipment so that decontamination is not required. All non-dedicated drilling tools and equipment will be decontaminated between boring locations using potable tap water and a phosphate-free detergent (e.g., Alconox) and/or a steam cleaner. All non-dedicated sampling equipment will also have a final rinse with deionized water. Decontamination water will be collected and disposed as investigation-derived waste (IDW).

3.13 Data Review and Reporting

The NYSDEC ASP Category B data package will be validated by an independent data validation subconsultant and a DUSR summarizing the results of the data validation process will be prepared. All reported analytical results will be qualified as necessary by the data validation and will be reviewed and compared against background concentrations and/or applicable New York State criteria:

Soil – Unrestricted Use, Protection of Groundwater, and Restricted-Residential Soil Cleanup Objectives (SCOs) as listed in 6NYCRR Part 375, and PFAS results will be compared to the proposed Unrestricted Use, Protection of Groundwater, and Restricted-Residential Use SCOs as listed in NYSDEC's April 2023 PFAS Guidelines;
Groundwater – Class GA groundwater standards and guidance values for groundwater as listed in NYSDEC Technical and Operations Guidance Series (TOGS) 1.1.1 with February 2023 updates; and,
Soil Vapor – Ambient air concentrations.

A report documenting the Remedial Investigation will be prepared, and will describe Site conditions and document applicable observations made during the sample collection. In addition, the report will include a description of the sampling procedures, tabulated sample results and an assessment of the data and conclusions. The laboratory data packages, DUSR, geologic logs, well construction diagrams, and field notes will be included in the report as appendices. All data will also be submitted electronically to NYSDEC via the Environmental Information Management System (EIMS) in EqUIS format.

Appendix A

Resumes

Alana M. Carroll, PG
Senior Project Manager

PROFESSIONAL PROFILE

Ms. Alana Carroll is a professional geologist with experience managing a variety of environmental consulting projects in the New York metropolitan area and specializing in remedial investigations, conceptual site modeling, and remedial design and implementation. She provides analytical, technical, and regulatory guidance to clients, including developers and environmental attorneys, on a variety of projects in various stages of investigation, remediation, and redevelopment. Ms. Carroll has managed projects from inception through investigation, remediation, and closure in the New York State Brownfield Cleanup Program, the New York State Department of Environmental Conservation (NYSDEC) Spills and Voluntary Cleanup Programs, the New York State Superfund Program, and the New York City E-Designation Program.

CREDENTIALS AND PROFESSIONAL HONORS

New York State Licensed Professional Geologist #000979
Adjunct Professor, Manhattan College, School of Engineering
M.A., Earth and Environmental Sciences, Brooklyn College, New York
B.S., Geology, Hofstra University, Uniondale, New York

CONTINUING EDUCATION AND TRAINING

OSHA 10-Hour Construction Training (2015)
Hazardous Waste Operations and Emergency Response 40-Hour Certification
(2004; refreshers 2005, 2006, 2007, 2009, 2010, 2011, 2012, 2013, 2014, and 2015)
First Aid and CPR Certified (2012)
Amtrak Contractor Safety Training (2010 and 2011)

PROFESSIONAL AFFILIATIONS

Member of Geologic Society of America
Member of New Partners for Community Revitalization

RELEVANT EXPERIENCE

New York State Brownfield Cleanup Program, Former West 18th Street MGP Site, Block 690, Lots 20 and 29, West Chelsea, Manhattan, New York—Successfully guided the client into the Brownfield Cleanup Program at the remediation stage. Prepared detailed remedial cost estimates for several redevelopment scenarios. Assisted in negotiating cleanup costs on behalf of the developer with the entity responsible for onsite contamination from former manufactured gas plant (MGP) operations. Designed and managed a pre-design investigation that delineated onsite coal tar impacts and differentiated petroleum impacts. Served on a team that designed an *in situ* stabilization treatability study. Prepared the Remedial Action Work Plan and Alternatives Analysis that included the excavation and removal of coal tar source material within two MGP gas holders and the encapsulation of residual coal tar. Performed an essential role on the construction and design team, coordinating with the structural, foundation, mechanical, and architectural contractors.

New York State Brownfield Cleanup Program, 520 West 28th Street, West Chelsea, Manhattan, New York—Managed several investigations to address New York State Spills, New York City E-Designation, and New York State Brownfield Cleanup programs. Prepared scopes of work to address requirements of both State and City regulatory agencies. Served as an essential member of the construction and design team, coordinating with the structural, foundation, mechanical, and architectural contractors. Managed access with adjacent property owners for full-scale excavation. Coordinated with State and City agencies for the satisfaction of air, noise, and hazardous waste requirements. Coordinated and managed the characterization and disposal of over 35,000 tons of hazardous material and historic fill. Designed and managed the remedial action necessary to obtain a successful Track 1 Cleanup. Assisted in negotiating a nuanced approach to support excavation that allowed for a Track 1 Cleanup. Prepared the final engineering report that expedited the certificate of completion.

New York State Brownfield Cleanup Program, Teitelbaum Dry Cleaner, Long Island City, New York—Designed and managed multiple onsite and offsite investigations to address NYSDEC and New York State Department of Health (NYSDOH) regulatory requirements with respect to chlorinated solvent impacts to groundwater and soil vapor. Designed and managed chlorinated solvent plume delineation and remediation in both groundwater and soil vapor. Prepared a technical memorandum on the fate and transport of the onsite chlorinated solvent groundwater plume that established limited liability for downgradient impacts and identified a secondary source. Coordinated with multiple adjacent parties for access. Designed a remedial approach for the site building that included source removal, groundwater injection, and a retro-fitted sub-slab depressurization system (SSDS).

Confidential Project, Steuben County, NY—Performed a forensic review and analysis of environmental records associated with five parcels of land that the State deemed as illegal solid waste dumps. Prepared and presented two technical arguments to NYSDEC and NYSDOH detailing illegal dumping, historic fill material, human health exposure pathways, bioavailability of historic fill constituents and remedial alternatives. Designed a full-scale remedial investigation of soil, groundwater and sediments for five parcels of historically industrial land.

New York City Voluntary Cleanup Program, Gallery Row, West Chelsea, Manhattan, New York—Managed multiple investigations over five tax lots to address New York City E-Designation and Voluntary Cleanup Program requirements. Designed a remedial action that incorporates a phased and targeted excavation below Highline Park. Coordinated with State and City agencies for the satisfaction of air, noise, and hazardous waste requirements. Served as an integral part of the construction and design team.

New York State Brownfield Cleanup Program, Former Nu-Brite Dry Cleaner, 1299 First Avenue, East Side, Manhattan, New York—Designed and managed multiple investigations to address onsite chlorinated solvent impacts to soil, groundwater, and soil vapor. Site challenges included investigation and remedial action within existing, occupied building sites. Designed and managed a bedrock fracture investigation to address potential impacts to bedrock. Designed and managed offsite delineation of chlorinated solvent plume in soil vapor. Directed multiple offsite soil vapor investigations within adjacent properties; assisted in negotiating several nuanced access agreements. Managed an onsite interim remedial measure including the installation of a retro coat vapor barrier and retro-fitted SSDS within the site building.

New York State Brownfield Cleanup Program, 34th Street and 42nd Street, West Side, Manhattan, New York—Designed and managed multiple investigations to address New York State Spills and Brownfield Cleanup programs. Prepared scopes of work to address requirements of both state regulations and those agreed to by the former owner. Coordinated

with NYSDEC to modify scopes based on field observations and limitations, which resulted in not having to mobilize for additional investigations. Coordinated with multiple entities for access to perform investigations, including Javits Convention Center, Amtrak, New York City Department of Transportation, Metropolitan Transit Authority, and their contractors. Developed a three-phase analysis plan with the laboratory to determine the minimum required extent of excavation next to an Amtrak line while limiting analytical costs, decreasing in the extent of excavation, and lowering disposal and structural support requirement costs.

New York State Brownfield Cleanup Program, 388 Bridge Street, Downtown Brooklyn, New York—Designed and managed all onsite and offsite investigations of soil, soil gas, groundwater, and indoor air, including coordination of staff and subcontractors. Prepared investigation reports for submittal to client, project team, NYSDEC, and NYSDOH. Participated in project team decision making with clients, lawyers, construction manager, and other consultants. Managed New York City Transit approvals for subsurface investigations near subway lines. Coordinated offsite access in residences, commercial spaces, and a private school. Participated in soil vapor extraction pilot test implementation and reporting. Assisted with implementation of an offsite SSDS in an existing building; activities included system design/layout, installation oversight, testing, and long-term operation and maintenance. Responsible for NYSDEC/NYSDOH coordination and reporting for all investigations. Tracked project activities for inclusion in NYSDEC/NYSDOH programmatic submittals, including monthly reports and remedial schedules.

New York Department of Environmental Remediation, Class 2 State Superfund, Laurel Hill Site, Queens, New York—Managed multiphase, multiparcel project involving design, installation, and ongoing operation, maintenance, and monitoring of six remedial caps. Site challenges included the division of the site into individual parcels that were independent of one another; subsequently, each parcel had a stormwater management design individual to the surrounding parcels. Other challenges included the site's position in a wetlands area fronting Newtown Creek, and working with the New York City Department of Transportation to facilitate its schedule for the adjacent Kosciusko Bridge restoration.

New York State Brownfield Cleanup Program, Willets Point Development, Queens, New York—Managed the Brownfield Cleanup Program application and Phase I environmental site assessment effort for 45 parcels of industrialized land. Coordinated with multiple interested parties, including New York City Department of Housing Preservation and Development and the Economic Development Corporation for access and contracting.

New York State Brownfield Cleanup Program, Uniforms for Industry, Queens, New York—Designed and managed an alternative approach to the offsite soil vapor intrusion investigation. Utilized soil vapor modeling to evaluate potential human health risks and migration probabilities. Provided support for the design of a retrofitted passive venting system.

New York State Spills Program, Gotham Center, Queens, New York—Responsible for proposal and budget development, subcontractor selection and coordination, negotiation, and preparation of subcontractor terms and agreements, budget, and invoice review for a comprehensive subsurface investigation. Prepared and implemented scope of work for delineation of soil contamination and calculation of contaminant mass estimates. Subsequent to interpretation of site data and subgrade characteristics, developed and presented remedial alternatives and associated costs for internal and client project teams. Prepared remedial investigation report in coordination with the New York City Economic Development Corporation and the client for submittal to state regulators.

Matthew Carroll, P.E.
Environmental Engineer/Principal

Experience Summary

Matthew Carroll is an environmental engineer experienced in all aspects of site assessment and development and implementation of remedial strategies. He has managed projects from inception through investigation, remediation and closure. His expertise includes soil, soil gas, and groundwater remediation, preparation of cost estimates, remedial alternative selection and design, soil characterization for disposal, field safety oversight, and preparation of work plans and reports to satisfy New York and New Jersey state requirements, and New York City "e" designation and restrictive declarations. Mr. Carroll's project management experience includes past management of a New York City School Construction Authority hazardous materials contract. He is responsible for all engineering work performed by Tenen and is currently the project manager and remedial engineer for several New York State Brownfield Cleanup Program sites.

Selected Project Experience

470 Kent Avenue, Brooklyn
As project manager, supported the client in due diligence and transactional activities, including a Phase I ESA, preliminary site investigation, and remedial cost estimate; preparation of BCP application and remedial investigation work plan. The former manufactured gas plant, sugar refinery and lumberyard will be developed as a mixed-use project with market rate and affordable housing and public waterfront access. As remedial engineer, will be responsible for development of remedial alternatives and oversight and certification of all remedial activities.

500 Exterior Street, Bronx
Designed and implemented the investigation of this former lumberyard and auto repair shop that will be redeveloped as mixed use development with an affordable housing component; prepared BCP application and subsequent work plans and reports. Designed a remedial strategy incorporating both interim remedial measures (IRMs) and remediation during the development phase.

Gateway Elton I and II, Brooklyn
Conducted soil disposal characterization, prepared Remedial Action Work Plans and designed methane mitigation systems for two phases of a nine-building residential development and commercial space; prepared and oversaw implementation of a Stormwater Pollution Prevention Plan during construction and prepared and certified the remedial closure reports for the project.

Affordable Housing Development, Rye, NY
Consultant to the City of Rye on environmental issues pertaining to a county-owned development site slated for an afford senior housing; reviewed environmental documentation for the project and prepared summary memorandum for City Council review; recommended engineering controls to address potential exposure to petroleum constituents, presented report findings at public meetings and currently providing ongoing environmental support during project implementation.

Queens West Development BCP Site, Long Island City, New York
Assistant Project Manager for two developers involved in the site.

- Responsible for oversight of remediation under the New York State Brownfield Cleanup Program
- Technical review of work plans and reports and coordination of the Applicant's investigation and oversight efforts
- Provided input for mass calculations and well placement for an in-situ oxidation remedy implemented on a proposed development parcel and within a City street
- Conducted technical review of work pertaining to a former refinery. Documents reviewed included work plans for characterization and contaminant delineation; pilot test (chemical oxidation); remediation (excavation and groundwater treatment). Managed field personnel conducting full time oversight and prepared progress summaries for distribution to project team
- Following implementation of remedial action, implemented the Site Management Plan and installation/design of engineering controls (SSDS, vapor barrier/concrete slab, NAPL recovery). Also responsible for coordination with NYSDEC

Brownfield Cleanup Program Redevelopment Sites – West Side, New York City
Managed remediation of a development consisting of four parcels being addressed under one or more State and city regulatory programs (NYS Brownfield Cleanup Program, NYS Spills, and NYC "e" designation program). Remediation includes soil removal, screening and disposal; treatment of groundwater during construction dewatering and implementation of a worker health and safety plan and community air monitoring plan (HASP/CAMP)

Managed an additional BCP site, supported the Applicant in coordination with MTA to create station access for the planned No. 7 subway extension; also provided support the client in coordination with Amtrak to obtain access for remedial activities on the portion of the site that is within an Amtrak easement. The site will eventually be used for construction of a mixed-use high-rise building.

BCP Site, Downtown Brooklyn, New York
Performed investigation on off-site properties and designed an SSDS for an adjacent building, retrofitting the system within the constraints of the existing structure; coordinated the installation of the indoor HVAC controls and vapor barrier; provided input to the design of a SVE system to address soil vapor issues on the site.

West Chelsea Brownfield Cleanup Program Site
Designed an in-situ remediation program and sub-slab depressurization system to address contamination remaining under the High Line Viaduct; SSDS design included specification of sub-grade components, fan modeling and selection, identifying exhaust location within building constraints and performance modeling; prepared the Operations Maintenance and Monitoring Plan and Site Management Plan sections pertaining to the SSDS.

Historic Creosote Spill Remediation – Queens, New York – New York State Voluntary Cleanup Program
Modeled contamination volume and extent and prepared mass estimates of historic fill constituents and creosote-related contamination; designed a soil vapor extraction (SVE) and dewatering system to address historic creosote release both above and below static

water table; coordinated with the Metropolitan Transit Authority and prepared drawings to secure approval to drill in the area of MTA subway tunnels.

NYSDEC Spill Site– Far West Side, Manhattan
Provided support to client during negotiations with a major oil company regarding allocation of remedial costs. Worked with client's attorney to develop a regulatory strategy to address the client's obligations under the NYSDEC Spills Program and the New York City "e" designation requirements.

Affordable Housing Site, Brooklyn, New York
Modified prior work plans for soil, soil vapor and groundwater investigation to address requirements for site entry into the New York City Brownfield Cleanup Program. Prepared technical basis for use of prior data previously disallowed by OER. Currently conducting site investigation.

New York City School Construction Authority Hazardous Materials Contract
Provided work scopes and cost estimates, managed and implemented concurrent projects, including Phase I site assessments, Phase II soil, groundwater and soil gas investigations, review of contractor bid documents, preparation of SEQR documents, specifications and field oversight for above- and underground storage tank removal, and emergency response and spill control.

Former Manufacturing Facility, Hoboken, New Jersey
Evaluated site investigation data to support a revision of the current property use to unrestricted; modified the John & Ettinger vapor intrusion model to apply the model to a site-specific, mixed use commercial/residential development; implemented a Remedial Action Work Plan that included the characterization, removal and separation of 9,500 cubic yards of historic fill; designed and implemented a groundwater characterization/delineation program using a real-time Triad approach; designed and implemented an innovative chemical oxidation technology for the property.

F**ormer Varnish Manufacturer – Newark, New Jersey**
Prepared a Phase I environmental site assessment; implemented soil and groundwater sampling to assess presence of petroleum and chlorinated compounds; prepared alternate cost remediation scenarios for settlement purposes and implemented a groundwater investigation plan, including pump tests and piezometer installation to assess the effect of subsurface utilities and unique drainage pathways upon contaminant transport.

Education and Certifications

Professional Engineer, New York
Bachelor of Engineering, Environmental; Stevens Institute of Technology, 2002
Bachelor of Science, Chemistry, New York University, 2002
Technical and Regulatory Training in Underground Storage Tanks, Cook College, Rutgers University, 2006

Mohamed Ahmed, Ph.D., C.P.G.
Sr. Geologist/Principal

Experience Summary

Mohamed Ahmed is a certified professional geologist with nearly 23 years of experience in the New York City metropolitan area. He has designed and implemented subsurface investigations and is proficient in groundwater modeling, design of groundwater treatment systems and soil remediation. He has managed numerous projects focused on compliance with the New York State Brownfield Cleanup and Spills programs and the New York City "e" designation program. Dr. Ahmed also has extensive experience in conducting regulatory negotiations with the New York State Department of Environmental Conservation, the NYC Office of Housing Preservation and Development, and the Mayor's Office of Environmental Remediation.

Selected Project Experience

Willoughby Square, Downtown Brooklyn
As Project Manager, directs all regulatory interaction and investigation on this joint public-private sector redevelopment that will include a public park and four-level underground parking garage. Prepared the remedial investigation work plan and remedial action work plan, conducted investigation activities and waste characterization, and negotiated with the NYC Department of Environmental Protection and the Mayor's Office of Environmental Remediation to transition the site into the NYC Voluntary Cleanup Program.

School Facility, Borough Park, Brooklyn
Managed all regulatory agency coordination, work plan and report preparation and remedial oversight; worked with OER to determine measures to retroactively address the hazardous materials and air quality E-designations on a previously constructed school building and prepared supporting documentation to justify the use of electrical units rather than natural gas.

LGA Hotel Site, East Elmhurst, Queens
Project manager for all work conducted at this former gasoline service station which is being remediated under the NYS Brownfield Cleanup Program; technical oversight of work plans, reports, and design and implementation of field and soil disposal characterization.

436 10th Avenue, Manhattan
As project manager and technical lead, assisted client in developing remedial cost estimates used for property transaction, developed regulatory strategy to address NYS Spills and NYC E-designation requirements, and currently overseeing remedial activities which include removal and disposal of petroleum-contaminated bedrock and dewatering and disposal of impacted groundwater.

Brownfield Cleanup Program Site, Downtown Brooklyn
Managed investigation and remediation under the BCP program for a proposed mixed-use development; designed the remedial investigation and prepared the remedial action work plan which includes an SVE system monitored natural attenuation. Prepared remedial cost

estimates for several scenarios. The project will include a 53-story mixed-use structure and parking garage.

Queens West Development, Long Island City
Directed project team and subcontractors for soil investigation/remediation studies on multiple properties; provided technical support for negotiations with NYSDEC during investigation and remediation.

Former Creosote Site, Long Island City
Designed and implemented a complex investigation to assess the nature and extent of historic creosote contamination at this former industrial site; conducted studies to optimize recovery of LNAPL and DNAPL and developed strategies using bioremediation and natural attenuation in conjunction with conventional remedial approaches. Performed pilot tests for soil vapor extraction system design and coordinated with NYSDEC and NYSDOH to implement sub-slab soil vapor sampling.

NYSDEC Spill Site – Far West Side, Manhattan
Developed a detailed remedial cost estimate for to support client negotiations with a major oil company. The estimate included costs pertaining to: chipping, removal and disposal of petroleum-impacted bedrock; removal/disposal of recycled concrete; costs for dewatering and disposal of impacted groundwater during construction; and design and installation of a vapor barrier below the redevelopment.

Active Industrial Facility, Newburgh, New York
Designed remedial investigation of soil and groundwater contaminated with trichloroethane; performed soil vapor pilot test and pump test to aid in design of soil and groundwater remediation alternatives; conducted sub-slab vapor sampling in accordance with NYSDOH guidance.

Former Dry Cleaning Facility, New York City
Conducted soil and groundwater investigations, designed and installed a soil vapor extraction system and performed extensive testing of indoor air. Negotiated the scope of the RI and IRM with NYSDEC.

Waterfront Redevelopment, Yonkers, NY
Designed and performed geophysics survey of six parcels to determine locations of subsurface features; supervised test pit excavation to confirm geophysics results and evaluate and classify soil conditions prior to development activities.

Prince's Point, Staten Island, New York
Performed soil, groundwater and sediment sampling to delineate the extent of contamination; used field-screening techniques to control analytical costs and supervised soil excavation and disposal.

Apartment Complex, New York City, New York
Coordinated with Con Edison, the owner of the adjacent property and NYSDEC to determine oil recovery protocol; assessed hydrogeological conditions and conducted pilot tests to design cost-effective recovery system; designed and supervised installation of recovery system.

Publications

"Impact of Toxic Waste Dumping on the Submarine Environment: A Case Study from the New York Bight". Northeastern Geology and Environmental Sciences, V. 21, No. 12, p. 102-120. (With G. Friedman)

Metals Fluxes Across the Water/Sediment Interface and the Influence of pH. Northeastern Geology and Environmental Sciences, in press. (With G. Friedman)

"Water and Organic Waste Near Dumping Ground in the New York Bight". International Journal of Coal Geology, volume 43. (With G. Friedman)

Education and Certifications

Ph.D., Earth and Environmental Sciences, Graduate Center of the City of New York (2001)
M.Ph., Earth and Environmental Sciences, City University of New York (1998)
M.A. Geology, Brooklyn College (1993)
B.S. Geology, Alexandria University, Egypt (1982)

American Institute of Professional Geologists, Certified Professional Geologist, 1997-2015

L.A.B. Validation Corp., 14 West Point Drive, East Northport, New York 11731

Lori A. Beyer

SUMMARY: General Manager/Laboratory Director with a solid technical background combined with Management experience in environmental testing industry. Outstanding organizational, leadership, communication and technical skills. Customer focused, quality oriented professional with consistently high marks in customer/employee satisfaction.

EXPERIENCE:

1998-Present L.A.B. Validation Corporation, 14 West Point Drive, East Northport, NY
President
- Perform Data Validation activities relating to laboratory generated Organic and Inorganic Environmental Data.

1998-Present American Analytical Laboratories, LLC. 56 Toledo Street, Farmingdale, NY
Laboratory Director/Technical Director
- Plan, direct and control the operation, development and implementation of programs for the entire laboratory in order to meet AAL's financial and operational performance standards.
- Ensures that all operations are in compliance with AAL's QA manual and other appropriate regulatory requirements.
- Actively maintains a safe and healthy working environmental that is demanded by local laws/regulations.
- Monitors and manages group's performance with respect to data quality, on time delivery, safety, analyst development/goal achievement and any other key performance indices.
- Reviews work for accuracy and completeness prior to release of results to customers.

1996-1998 Nytest Environmental, Inc. (NEI) Port Washington, New York
General Manager
- Responsible for controlling the operation of an 18,000 square foot facility to meet NEI's financial and operational performance standards.
- Management of 65 FTEs including Sales and Operations
- Ensure that all operations are in compliance with NEI's QA procedures
- Ensures that productivity indicators, staffing levels and other cost factors are held within established guidelines
- Maintains a quantified model of laboratory's capacity and uses this model as the basis for controlling the flow of work into and through the lab so as to ensure that customer requirements and lab's revenue and contribution targets are achieved.

1994-1996 Nytest Environmental, Inc. (NEI) Port Washington, New York
Technical Project Manager
- Responsible for the coordination and implementation of environmental testing programs requirements between NEI and their customers
- Supervise Customer Service Department
- Assist in the development of major proposals
- Complete management of all Federal and State Contracts and assigned commercial contracts
- Provide technical assistance to the customer, including data validation and interpretation
- Review and Implement Project specific QAPP's.

1995-1996 Nytest Environmental, Inc. (NEI) Port Washington, New York
Corporate QA/QC Officer
- Responsible for the implementation of QA practices as required in the NJDEP and EPA Contracts
- Primary contact for NJDEP QA/QC issues including SOP preparation, review and approval
- Responsible for review, verification and adherence to the Contract requirements and NEI QA Plan

1992-1994 Nytest Environmental, Inc. (NEI) Port Washington, New York
Data Review Manager
- Responsible for the accurate compilation, review and delivery of analytical data to the company's customers. Directly and effectively supervised a department of 22 personnel.
- Managed activities of the data processing software including method development, form creation, and production
- Implement new protocol requirements for report and data management formats
- Maintained control of data storage/archival areas as EPA/CLP document control officer

1987-1991 Nytest Environmental, Inc. (NEI) Port Washington, New York
Data Review Specialist
- Responsible for the review of GC, GC/MS, Metals and Wet Chemistry data in accordance with regulatory requirements
- Proficient with USEPA, NYSDEC, NJDEP and NEESA requirements
- Review data generated in accordance with SW846, NYSDEC ASP, EPA/CLP and 40 CFR Methodologies

1986-1987 Nytest Environmental, Inc (NEI) Port Washington, New York
GC/MS VOA Analyst

EDUCATION:

1982-1985 State University of New York at Stony Brook, New York; BS Biology/Biochemistry
1981-1982 University of Delaware; Biology/Chemistry
5/91 Rutgers University; Mass Spectral Data Interpretation Course, GC/MS Training
8/92 Westchester Community College; Organic Data Validation Course
9/93 Westchester Community College; Inorganic Data Validation Course

Westchester Community College

Professional Development Center

Awards this Certificate of Achievement To

LORI BEYER

for Successfully Completing

ORGANIC DATA VALIDATION COURSE (35 HOURS)

Dr. John Samuelian

Date AUGUST 1992

Assistant Dean
Professional Development Center

President

The Professional Development Center

SUNY
WESTCHESTER COMMUNITY COLLEGE
Valhalla, New York 10595

Westchester Community College
Professional Development Center

Awards this Certificate of Achievement To

LORI BEYER

for Successfully Completing

INORGANIC DATA VALIDATION

Instructor: Dale Boshart

Date MARCH 1993

Assistant Dean
Professional Development Center

President

The Professional Development Center

SUNY
WESTCHESTER COMMUNITY COLLEGE
Valhalla, New York 10595

New York State Department of Environmental Conservation
50 Wolf Road, Albany, New York 12233

Thomas C. Jorling
Commissioner

July 8, 1992

Ms. Elaine Sall
Program Coordinator
Westchester Community College
Valhalla, NY 10595-1698

Dear Elaine,

Thank you for your letter of June 29, 1992. I have reviewed the course outline for organic data validation, qualifications for teachers and qualifications for students. The course that you propose to offer would be deemed equivalent to that which is offered by EPA. The individuals who successfully complete the course and pass the final written exam would be acceptable to perform the task of organic data validation for the Department of Environmental Conservation, Division of Hazardous Waste Remediation.

As we have discussed in our conversation of July 7, 1992, you will forward to me prior to the August course deadline, the differences between the EPA SOW/90 and the NYSDEC ASP 12/91. You stated these differences will be compiled by Mr. John Samulian.

I strongly encourage you to offer an inorganic data validation course. I anticipate the same list of candidates would be interested in an inorganic validation course as well, since most of the data to be validated consists of both organic and inorganic data.

Thank you for you efforts and please contact me if I can be of any further assistance.

Sincerely,

Maureen P. Serafini

Maureen P. Serafini
Environmental Chemist II
Division of Hazardous Waste
Remediation

The Professional
Development Center
AT
WESTCHESTER COMMUNITY COLLEGE

914 285-6619

October 2, 1992

Ms. Lori Beyer
3 sparkill Drive
East Northport, NY 11731

Dear Ms. Beyer:

Congratulations upon successful completion of the Organic Data Validation course held August 17 - 21, 1992, through Westchester Community College, Professional Development Center. This course has been deemed by New York State Department of Environmental Conservation as equivalent to EPA's Organic Data Validation Course.

Enclosed is your Certificate. Holders of this Certificate are deemed competent to perform organic data validation for the New York State DEC Division of Hazardous Waste Remediation.

The Professional Development Center at Westchester Community College plans to continue to offer courses and seminars which will be valuable to environmental engineers, chemists and related personnel. Current plans include a TCLP seminar on November 17th and a conference on Environmental Monitoring Regulations on November 18th.

We look forward to seeing you again soon at another environmental program or event. Again, congratulations.

Very truly yours,

Passing Grade is 70%
Your Grade is 99%

Elaine Sall
Program Coordinator

ES/bf

SUNY
WESTCHESTER COMMUNITY COLLEGE
Valhalla, New York 10595

The Professional
Development Center
AT
WESTCHESTER COMMUNITY COLLEGE

914 285-6619

June 21, 1993

Dear Ms. Beyer:

Enclosed is your graded final examination in the Inorganic Data Validation course you completed this past March. A score of 70% was required in order to receive a certificate of satisfactory completion. Persons holding this certificate are deemed acceptable to perform Inorganic Data Validation for the New York State Department of Environmental Conservation, Division of Hazardous Waste Remediation.

I am also enclosing a course evaluation for you to complete if you have not already done so. The information you provide will greatly aid us in structuring further courses. We wish to make these course offerings as relevant, targeted and comprehensive as possible. Your evaluation is vital to that end.

Congratulations on your achievement. I look forward to seeing you again at another professional conference or course. We will be co-sponsoring an environmental monitoring conference on October 21, 1993 with the New York Water Pollution Control Association, Lower Hudson Chapter, at IBM's Yorktown Heights, NY site. Information regarding this event will be going out in August.

Very truly yours,

Elaine Sall

Elaine Sall
Program Coordinator

ES/bf

Enclosures

SUNY
WESTCHESTER COMMUNITY COLLEGE
Valhalla, New York 10595

Appendix B

PFAS Field Sampling Guidelines

PFAS Field Sampling Guidelines for Groundwater and Soil

For Waters: 2 x 125 mL Bottles per sample filled to the neck of the bottle

PLEASE READ THESE INSTRUCTIONS PRIOR TO CONDUCTING SAMPLING

Sampling for PFAS for determination using EPA 537m can be challenging due to the prevalence of these compounds in consumer products. The following guidelines reflect current knowledge and are recommended when conducting sampling.

Consider Sampling for PFAS First...

Sample containers for other methods may have PFAS present on their sampling containers which could cross-contaminate your sample(s). We are analyzing down to the low parts-per-trillion (ppt) range so cross-contamination prevention is an important consideration.

SAMPLING

All Sampling done with Nitrile Gloves, provided by YORK

SAMPLE CONTAINERS

All sample containers - PP ONLY (Target list of 21 PFAS) Caps are unlined and made of PP (no Teflon® lined caps) Bottles are Batch Certified to be Target PFAS-free (< Reporting Limit)

FIELD EQUIPMENT

-Must not contain Teflon® (aka PTFE) or LDPE materials

-All sampling materials must be made from stainless steel, HDPE, acetate, silicone, or polypropylene

-No waterproof field notebooks can be used

-No plastic clipboards, binders, or the like

-No adhesives (e.g.Post-It® Notes, Duct tape) can be used

-Sharpies and permanent markers not allowed; regular ball point pens are acceptable

-Aluminum foil must not be used

-Keep PFAS samples in separate cooler, away from sampling containers that may contain PFAS

-Coolers filled with regular ice only - Do not use chemical (blue) ice packs

EQUIPMENT DECON

-"PFAS-free" water (e.g. Poland Spring*)-on-site for decontamination

-Only Alconox and Liquinox can be used for decontamination

* *Poland Spring has been demonstrated to be PFAS -free when freshly opened*

FIELD SAMPLING CLOTHING CONSIDERATIONS

Do not use fabric softener on clothing to be worn in field

Do not used cosmetics, moisturizers, hand cream, or other related products the morning of sampling

Do not use sunscreen or insect repellants

No materials containing Tyvek®

All safety boots made from polyurethane and PVC

No clothing or boots containing Gore-Tex®

Wet weather gear made of polyurethane and PVC only

FOOD CONSIDERATIONS

No food or drink when PFAS Sampling with exception of bottled water and/or hydration drinks (i.e., Gatorade and Powerade) that is available for consumption only in the staging area.

SAMPLE CONTAINER HANDLING

-For **AQUEOUS** Samples: Each sample set contains 2 x 125 mL containers. Fill each container to the neck

-For **SOILS**-1 x 250 mL container, FILL HALF WAY ONLY

-No preservative is necessary for this appliction at this time.

-Place closed, labeled Sample bottles into ZipLock bag.

-Dispose of Nitrile gloves in provided waste bag.

-Place in separate cooler from other samples, WET ICE only

-Follow instructions on next page for more detail.

-If you have a Quality Assurance Project Plan follow that guidance

York Analytical Laboratories, Inc. ***Emerging Contaminants Laboratory***
132-02 89th Avenue SUITE 217 Richmond Hill, NY 11418

Rev 2.0 12/20

PFAS -Recommended Field Sampling Guidelines

PLEASE READ INSTRUCTIONS ENTIRELY PRIOR TO SAMPLING EVENT

Sampler should wash hands before wearing nitrile gloves in order to limit contamination during sampling. Each sample set* requires a set of containers to comply with the method as indicated below. **Sample set is composed of samples collected from the same sample site and at the same time.* **A pair of Nitrile gloves is included with each sample Zip-lock bag/bottle set. One Field Blank set per day is provided.**

Note: PP is Polypropylene

Sample Containers	Bottle Type	Preservation
2 Sampling Containers - Empty- per sample-Waters **SOILS- 1 Container-fill only half way**	125 mL PP container-Waters 250 mL PP for Soils	None, Cool <6C
1 PP Bottle with PFAS-free Water for Field Blank	125 mL PP container	None, Cool <6C
1 Field Blank (FRB) - Empty-per sampling day	125 mL PP container	None, Cool <6C
2 - Empty PP bottles for MS/DUP when needed (Soils MS/DUP come from same Bottle)	125 mL PP container	None, Cool <6C

NOTE: Sampling containers for WATERS must be filled to the neck. **SOILS, fill bottle only 1/2 full**

FIELD BLANK and MS/DUP Bottles are labeled with NEON GREEN LABELS

Field blanks are required per sampling event day and the containers have been provided. Follow the instructions below.

Field Blank Instructions:

1. Locate the PFAS Field Blank bottle (empty, labeled) supplied The PFAS Field Blank Water container is pre-filled at YORK with PFAS-free water to transfer to the empty PFAS Field Blank bottle.
2. Locate the empty container labeled "Field Blank" with Neon green labels
3. Open both containers and proceed to transfer contents of the "PFAS FIELD BLANK WATER" container into the "PFAS FIELD BLANK" Bottle
4. Field Blanks to be analyzed must be listed on the Chain-of-Custody.
5. Both the empty Field Blank water container and the filled Field Blank container must be returned to YORK along with the samples taken.

Matrix Spike/ Matrix Dup Instructions: Note: Soil MS/MSD can be from the same container as the sample

1. Locate the PFAS MS and DUP bottles (empty, labeled-NEON GREEN) supplied -normally 1 set per 20 field samples
2. Transfer chosen Field MS /Dup as a normal sample and indicate sample ID on container and on Chain-of-Custody

Sampling Instructions: ALL SAMPLE BOTTLES HAVE NEON YELLOW LABELS

1. Do not overfill or rinse the container. Any sample(s) for Matrix Spike and Matrix Duplicates are treated similarly.
2. Close containers securely. Label legibly and place containers in ZipLoc® bags, and in a separate cooler (no other container types).
3. Ensure Chain-of-Custody and all sample labels contain required information. Place all samples in separate coolers (separate from other samples for different parameters). Place wet ice (bagged) on samples for return to YORK. Samples should be kept at 4°C ±2. Samples must not exceed 10°C during first 48 hours after collection. **Hold time is 14 days.**

York Analytical Laboratories, Inc. ***Emerging Contaminants Laboratory***
132-02 89th Avenue SUITE 217 Richmond Hill, NY 11418

Appendix C

PFAS Compounds to be Analyzed and Associated MDLs

Appendix C

PFAS Compounds to be Analyzed and Associated MDLs

Analyte	Soil MDL (ng/g)	Groundwater MDL (ng/l)
Perfluorobutanoic Acid (PFBA)	0.0504	0.512
Perfluoropentanoic Acid (PFPeA)	0.056	0.428
Perfluorobutanesulfonic Acid (PFBS)	0.0432	0.268
1H,1H,2H,2H-Perfluorohexanesulfonic Acid (4:2FTS)	0.0808	0.836
Perfluorohexanoic Acid (PFHxA)	0.0464	0.236
Perfluoropentanesulfonic Acid (PFPeS)	0.0232	0.14
Perfluoroheptanoic Acid (PFHpA)	0.0232	0.16
Perfluorohexanesulfonic Acid (PFHxS)	0.0592	0.192
Perfluorooctanoic Acid (PFOA)	0.052	0.348
1H,1H,2H,2H-Perfluorooctanesulfonic Acid (6:2FTS)	0.28	1.08
Perfluoroheptanesulfonic Acid (PFHpS)	0.0368	0.216
Perfluorononanoic Acid (PFNA)	0.0784	0.252
Perfluorooctanesulfonic Acid (PFOS)	0.0792	0.364
Perfluorodecanoic Acid (PFDA)	0.0752	0.324
1H,1H,2H,2H-Perfluorodecanesulfonic Acid (8:2FTS)	0.3872	1.244
Perfluorononanesulfonic Acid (PFNS)	0.0424	0.248
N-Methyl Perfluorooctanesulfonamidoacetic Acid (NMeFOSAA)	0.1	0.436
Perfluoroundecanoic Acid (PFUnA)	0.0512	0.348
Perfluorodecanesulfonic Acid (PFDS)	0.032	0.184
Perfluorooctanesulfonamide (FOSA)	0.0432	0.216
N-Ethyl Perfluorooctanesulfonamidoacetic Acid (NEtFOSAA)	0.0824	0.432
Perfluorododecanoic Acid (PFDoA)	0.0408	0.368
Perfluorotridecanoic Acid (PFTrDA)	0.0528	0.3
Perfluorotetradecanoic Acid (PFTA)	0.1064	0.212
2,3,3,3-Tetrafluoro-2-[1,1,2,2,3,3,3-Heptafluoropropoxy]-Propanoic Acid (HFPO-DA)	0.0984	0.448
4,8-Dioxa-3h-Perfluorononanoic Acid (ADONA)	0.1464	0.504
Perfluorododecane Sulfonic Acid (PFDoDS)	0.0384	0.304
9-Chlorohexadecafluoro-3-Oxanone-1-Sulfonic Acid (9Cl-PF3ONS)	0.196	0.66
11-Chloroeicosafluoro-3-Oxaundecane-1-Sulfonic Acid (11Cl-PF3OUdS)	0.1672	0.66
N-Methyl Perfluorooctane Sulfonamide (NMeFOSA)	0.1	0.348
N-Ethyl Perfluorooctane Sulfonamide (NEtFOSA)	0.112	0.368
N-Methyl Perfluorooctanesulfonamido Ethanol (NMeFOSE)	0.2504	1.88
N-Ethyl Perfluorooctanesulfonamido Ethanol (NEtFOSE)	0.5104	0.98
Perfluoro-3-Methoxypropanoic Acid (PFMPA)	0.0408	0.228
Perfluoro-4-Methoxybutanoic Acid (PFMBA)	0.0312	0.212
Perfluoro(2-Ethoxyethane)Sulfonic Acid (PFEESA)	0.0832	0.176
Nonafluoro-3,6-Dioxaheptanoic Acid (NFDHA)	0.0952	0.944
3-Perfluoropropyl Propanoic Acid (3:3FTCA)	0.144	1.32
2H,2H,3H,3H-Perfluorooctanoic Acid (5:3FTCA)	0.5048	4.68
3-Perfluoroheptyl Propanoic Acid (7:3FTCA)	1.76	3.156

Appendix D

Laboratory Standard Operating Procedures for PFAS Analysis

Standard Operating Procedure

Determination of Target Per- and Polyfluoroalkyl Substances (PFAS) in Aqueous and Solid matrices by Isotope Dilution Analysis by HPLC/MS-MS According to EPA Method 1633 Draft 3

Approvals

Laboratory Director/QA Officer

Krys Trafalski

General Manager

Scott R. Hall

Scott Hall

UNCONTROLLED COPY

Controlled Copy No. PFAS_LCMSMS1633, Rev 1.2-____

Issued to: NA

Copyright © 2023
York Analytical Laboratories, Inc.

All rights reserved. The use and copying of this product is subject to approval by York Analytical Laboratories, Inc. Any other use is prohibited. No part of this book may be reproduced in any form or by any means, electronic, mechanical, photocopying, storage in a retrieval system, recording or otherwise, without the prior written permission of York. No part of this book may be translated into any other language without the prior written permission of York.

1. SCOPE AND APPLICATION

This method is used to identify and quantitate specific PFAS compounds in extracts of non-potable water and solid (soil/sediment) samples using HPLC/MS-MS (High Pressure Liquid Chromatography/Tandem Mass Spectrometry). Currently the compounds (40) that are measured by this methodology are listed in Table 1.0 below.

Table 1.0-Target PFAS

Perfluoroalkyl carboxylic acids		
Perfluorobutanoic acid	PFBA	375-22-4
Perfluoropentanoic acid	PFPeA	2706-90-3
Perfluorohexanoic acid	PFHxA	307-24-4
Perfluoroheptanoic acid	PFHpA	375-85-9
Perfluorooctanoic acid	PFOA	335-67-1
Perfluorononanoic acid	PFNA	375-95-1
Perfluorodecanoic acid	PFDA	335-76-2
Perfluoroundecanoic acid	PFUnA	2058-94-8
Perfluorododecanoic acid	PFDoA	307-55-1
Perfluorotridecanoic acid	PFTrDA	72629-94-8
Perfluorotetradecanoic acid	PFTeDA	376-06-7
Perfluoroalkyl sulfonic acids Acid Form		
Perfluorobutanesulfonic acid	PFBS	375-73-5
Perfluoropentansulfonic acid	PFPeS	2706-91-4
Perfluorohexanesulfonic acid	PFHxS	355-46-4
Perfluoroheptanesulfonic acid	PFHpS	375-92-8
Perfluorooctanesulfonic acid	PFOS	1763-23-1
Perfluorononanesulfonic acid	PFNS	68259-12-1
Perfluorodecanesulfonic acid	PFDS	335-77-3
Perfluorododecanesulfonic acid	PFDoS	79780-39-5
Fluorotelomer sulfonic acids		
1*H*,1*H*, 2*H*, 2*H*-Perfluorohexane sulfonic acid	4:2FTS	757124-72-4
1*H*,1*H*, 2*H*, 2*H*-Perfluorooctane sulfonic acid	6:2FTS	27619-97-2
1*H*,1*H*, 2*H*, 2*H*-Perfluorodecane sulfonic acid	8:2FTS	39108-34-4
Perfluorooctane sulfonamides		
Perfluorooctanesulfonamide	PFOSA	754-91-6
N-methyl perfluorooctanesulfonamide	NMeFOSA	31506-32-8
N-ethyl perfluorooctanesulfonamide	NEtFOSA	4151-50-2
Perfluorooctane sulfonamidoacetic acids		
N-methyl perfluorooctanesulfonamidoacetic acid	NMeFOSAA	2355-31-9
N-ethyl perfluorooctanesulfonamidoacetic acid	NEtFOSAA	2991-50-6
Perfluorooctane sulfonamide ethanols		
N-methyl perfluorooctanesulfonamidoethanol	NMeFOSE	24448-09-7
N-ethyl perfluorooctanesulfonamidoethanol	NEtFOSE	1691-99-2
Per- and Polyfluoroether carboxylic acids		
Hexafluoropropylene oxide dimer acid	HFPO-DA	13252-13-6
4,8-Dioxa-3*H*-perfluorononanoic acid	ADONA	919005-14-4
Perfluoro-3-methoxypropanoic acid	PFMPA	377-73-1
Perfluoro-4-methoxybutanoic acid	PFMBA	863090-89-5
Nonafluoro-3,6-dioxaheptanoic acid	NFDHA	151772-58-6
Ether sulfonic acids		
9-Chlorohexadecafluoro-3-oxanonane-1-sulfonic acid	9Cl-PF3ONS	756426-58-1
11-Chloroeicosafluoro-3-oxaundecane-1-sulfonic acid	11Cl-PF3OUdS	763051-92-9
Perfluoro(2-ethoxyethane)sulfonic acid	PFEESA	113507-82-7

Fluorotelomer carboxylic acids		
3-Perfluoropropyl propanoic acid	3:3FTCA	356-02-5
2*H*,2*H*,3*H*,3*H*-Perfluorooctanoic acid	5:3FTCA	914637-49-3
3-Perfluoroheptyl propanoic acid	7:3FTCA	812-70-4

The estimated reporting limits (MRL) based upon the preparation/analysis parameters herein at the time of this revision are approximately 2.0 - 25.0 ng/L (ppt) for aqueous samples and 0.5 - 5.0 µg/kg for solids. The linear range for these PFAS can be extended by dilution. These MRLs are based upon a volume of 250 mL - 500 mL extracted for aqueous samples and 2 - 5 g for solids. Please refer to *Appendix 1: Target Compound Reporting Limits* for limits of detection and quantitation based on a 5 g extract and 500 mL extract for soils and waters, respectively. Please note, MDL/LOD values are based on the initial November 2022 study and are subject to change based on ongoing study data. The most up-to-date study data will be kept on file by the Quality Department and readily available in the test code section(s) of Element LIMS.

This method is "performance-based," which means that modifications may be made without additional EPA review to improve performance (e.g., overcome interferences, or improve the sensitivity, accuracy, or precision of the results) *provided that all* performance criteria in this method are met. Requirements for establishing equivalency are in Section 9.1.2 and include 9.1.2.2c. For Clean Water Act (CWA) uses, additional flexibility is described at 40 CFR 136.6. Changes in performance, sensitivity, selectivity, precision, recovery, etc., that result from modifications within the scope of 40 CFR Part 136.6, and Section 9.0 of this method must be documented, as well as how these modifications compare to the specifications in this method. Changes outside the scope of 40 CFR Part 136.6 and Section 9.0 of this method may require prior review or approval.

2. SUMMARY

Environmental samples are prepared and extracted using method-specific procedures. Sample extracts are subjected to cleanup procedures designed to remove interferences. Analyses of the sample extracts are conducted by HPLC-MS/MS in the multiple reaction monitoring (MRM) mode. Sample concentrations are determined by isotope dilution or extracted internal standard quantification (see Section 10.3) using isotopically labeled compounds added to the samples before extraction.

2.1 Extraction

2.1.1 Aqueous samples are spiked with isotopically labeled standards, extracted using solid-phase extraction (SPE) cartridges and undergo cleanup using carbon before analysis.

2.1.2 Solid samples are spiked with isotopically labeled standards, extracted into basic methanol, and cleaned up by carbon and SPE cartridges before analysis.

2.2 Analysis

2.2.1 Extracts are analyzed by HPLC-MS/MS in MRM mode. Extracts contain Non-extracted Internal Standards (NIS) to monitor instrument performance and are used for quantitative analysis.

2.2.2 Individual PFAS analytes are identified through peak analysis of the quantification and confirmation ions (Precursor and product ions) where applicable.

2.2.3 The concentration of each analyte is calculated using the isotope dilution technique. This approach corrects the target analyte concentration based on recovery of isotopic analogues and essentially behave like extracted internal standards (EIS). For QC purposes, the percent recoveries of the isotope dilution analogues are calculated using the integrated peak areas of isotope performance standards, which are added to the final extract and function as traditional internal standards (non-extracted internal standards), exclusively applied to the isotope dilution analogues.

3. DEFINITIONS

3.1 ANALYTICAL SEQUENCE – A set of samples that are analyzed on the same instrument continuously over a period, typically a 24 hours. An analytical sequence may consist of multiple extraction batches and various matrices and is bracketed by method specific quality control analyses.

3.2 CALIBRATION STANDARD (CAL) – A solution of the method analytes, isotope dilution analogues, and isotope performance standards (Internal standards) prepared from primary dilution and stock standards. The calibration standards are used to calibrate the instrument response with respect to analyte concentration.

3.3 CONTINUING CALIBRATION VERIFICATION (CCV) – A calibration standard containing target compounds, isotopic analogues, and internal standards. The CCV is analyzed periodically to verify the accuracy of an existing calibration.

3.4 EXTRACTION BATCH – A set of up to 20 Field Samples (not including quality control samples) extracted together by the same person(s) during a workday using the same lot of standards and reagents.

3.5 FIELD DUPLICATES – Separate samples collected at the same time and sampling location, shipped, and stored under identical conditions. Method precision, including

the contribution from sample collection procedures, is estimated from the analysis of Field Duplicates. Field Duplicates may be used to prepare duplicate QC samples.

3.6 FIELD BLANK (FB) – An aliquot of reagent water free of constituents of concern that is placed in a sample container in the during field sampling and treated as a sample in all respects. This includes shipment to the sampling site, exposure to sampling site conditions, storage, preservation, and all analytical procedures. The purpose of the FB is to determine if method analytes or other interferences are introduced to the sample from shipping, storage, and the field environment.

3.7 ISOTOPE DILUTION ANALOGUES - Isotopically labeled analogues of the method analytes that are added to the sample prior to extraction in a known amount. Note: Not all target PFAS currently have an isotopically labeled analogue. In these cases, an alternate isotopically labeled analogue is used as detailed in this SOP and reference method.

3.8 ISOTOPE DILUTION TECHNIQUE - An analytical technique for measuring analyte concentration using the ratio of the peak area of a native analyte to that of an isotopically labeled analogue. The analogue is added to a sample in a known amount and carried through the entire analytical procedure. The ration is used to determine a correction factor that is applied to the native compound's result.

3.9 ISOTOPE PERFORMANCE STANDARDS (Internal Standards) - Quality control compounds that are added to all standard solutions and extracts in a known amount and used to measure the relative response of the isotopically labelled analogues that are components of the same solution. For this method, the isotope performance standards are three isotopically labeled analogues of the method analytes. The isotope performance standards are indicators of instrument performance and are used to calculate the recovery of the isotope dilution analogues through the extraction procedure. In this method, the isotope performance standards are not used in the calculation of the recovery of the native analytes.

3.10 METHOD BLANK – An aliquot of reagent water to which known quantities of the method analytes and isotope dilution analogues are added. The results of the MBLK verify method performance in the absence of sample matrix.

3.11 MATRIX SPIKE/MATRIX SPIKE DUPLICATE (MS/MSD) – Aliquots of field samples that have been fortified with a known concentration of target compounds, prior to sample preparation and extraction, and analyzed to measure the effect of matrix interferences. The use of MS/MSD samples is generally not required in isotope dilution methods because the labeled compounds added to every sample provide more performance data than spiking a single sample in each preparation batch.

3.11 SAMPLE DUPLICATE (DUP) – A duplicate aliquot of a field sample analyzed in the same manner as a parent sample to measure reproducibility.

3.12 LIMIT OF QUANTITATION (LOQ) – The smallest concentration that produces a quantitative result with known and recorded precision and bias. The LOQ shall be set at or above the concentration of the lowest initial calibration standard (the lowest calibration standard must fall within the linear range). Determined by matrix through the entire preparation and analysis process.

3.13 METHOD DETECTION LIMIT (MDL) – The minimum measured concentration of a substance that can be reported with 99% confidence that the measured analyte concentration is distinguishable from method blank results (40 CFR 136, Appendix B).

3.14 MINIMUM LEVEL OF QUANTITATION (ML) – The lowest level at which the entire analytical system must give a recognizable signal and acceptable calibration point for the analyte. The ML represents the lowest concentration at which an analyte can be measured with a known level of confidence. It may be equivalent to the concentration of the lowest calibration standard, assuming that all method-specified sample weights, volumes, and cleanup procedures have been employed. Alternatively, the ML may be established by multiplying the MDL (pooled or not pooled, as appropriate) by 3.18 and rounding the result to the number nearest to 1, 2, or 5 x 10n, where n is zero or an integer (see 68 FR 11770).

3.15 PRECURSOR ION – For the purpose of this method, the precursor ion is the deprotonated molecule ($[M-H]^-$) of the method analyte (except for HFPO-DA, in which the precursor ion is formed by decarboxylation). In MS/MS, the precursor ion is mass selected and fragmented by collisionally activated dissociation to produce distinctive product ions of smaller *m/z*.

3.16 PRIMARY DILUTION STANDARD (PDS) SOLUTION – A solution containing the analytes prepared in the laboratory from stock standard solutions and diluted as needed to prepare calibration solutions and other needed analyte solutions.

3.17 PRODUCT ION – For the purpose of this method, a product ion is one of the fragment ions produced in MS/MS by collisionally activated dissociation of the precursor ion.

3.18 INITIAL CALIBRATION VERIFICATION (ICV) – A calibration standard prepared independently from the primary calibration solutions. For this method, the ICV is a repeat of the entire dilution scheme starting with the same stock materials (neat compounds or purchased stock solutions) used to prepare the primary calibration solutions. Independent sources and separate lots of the starting materials are not required, provided the laboratory has obtained the purest form of the starting materials

commercially available. The purpose of the ICV is to verify the integrity of the primary calibration standards.

3.19 QUANTITATIVE STANDARD - A quantitative standard of assayed concentration and purity traceable to a Certificate of Analysis.

3.20 STOCK STANDARD SOLUTION - A concentrated solution containing one or more method analytes prepared in the laboratory using assayed reference materials or purchased from a reputable commercial source with a Certificate of Analysis.

3.21 TECHNICAL GRADE STANDARD – As defined for this method, a technical-grade standard includes a mixture of the branched and linear isomers of a method analyte. For the purposes of this method, technical-grade standards are used to identify retention times of branched and linear isomers of method analytes.

3.22 ANALYTE – A PFAS compound included in this method. The analytes are listed in Table 1.

3.23 CALIBRATION STANDARD (CS) – A solution prepared from a secondary standard and/or stock solutions and used to calibrate the response of the LC-MS/MS instrument.

3.24 CONTINUING CALIBRATION VERIFICATION (CCV) STANDARD – The mid-point calibration standard that is used to verify calibration.

3.25 CFR – Code of Federal Regulations

3.26 EXTRACTED INTERNAL STANDARD (EIS) QUANTIFICATION – The response of the target compound is compared to the response of the labeled analog of another compound in the same LOC.

3.27 INSTRUMENT SENSITIVITY CHECK – solution used to check the sensitivity of the instrument. The solution contains the native compounds at the concentration of the LOQ.

3.28 IPR – INITIAL PRECISION AND RECOVERY; four aliquots of a reference matrix spiked with the analytes of interest and labeled compounds and analyzed to establish the ability of the laboratory to generate acceptable precision and recovery. An IPR is performed prior to the first time this method is used and any time the method or instrumentation is modified.

3.29 OPR - ONGOING PRECISION AND RECOVERY- – Ongoing precision and recovery standard (OPR); a method blank spiked with known quantities of analytes. The OPR is analyzed exactly like a sample. Its purpose is to ensure that the results produced by the

laboratory remain within the limits specified in this method for precision and recovery. Applies to OPR and LLOPR (low level OPR at **2x** the LOQ level).

3.30 SPE – SOLID PHASE EXTRACTION; a technique in which an analyte is extracted from an aqueous solution or a solid extract by passage over or through a material capable of reversibly adsorbing an analyte. Also termed liquid-solid extraction.

4. INTERFERENCES

LC-MS/MS data from blanks, samples, and spikes must be evaluated for interferences. If any interferences are present, take corrective action if necessary. Do not use aluminum foil because PFAAs can be potentially transferred from the aluminum foil to the glassware. Only aluminum foil rinsed with LC/MS grade methanol can be used where necessary.

4.1 PFAS have been used in a wide variety of manufacturing processes, and laboratory supplies should be considered potentially contaminated until they have been tested and shown to be otherwise. The materials and supplies used during the method validation process have been tested and shown to be clean. These items are listed in the Reagents section.

4.2 Method interferences may be caused by contaminants in solvents, reagents (including DI water), sample bottles and caps, and other sample processing hardware that lead to discrete artifacts and/or elevated baselines in the chromatograms. All items such as these must be routinely demonstrated to be free from interferences (less than 1/2 the Reporting Limit), under the conditions of the analysis by analyzing Method Blanks. Subtracting blank values from sample results is not permitted.

4.3 PTFE products can be a source of PFAS (PFOA) contamination. The use of PTFE in the procedure should be avoided. Polypropylene (PP) or polyethylene (PE, HDPE) products may be used in place of PTFE products to minimize PFOA contamination.

4.3.1 Standards and samples are injected from polypropylene autosampler vials with polypropylene or polyolefin snap caps, once. Multiple injections may be performed on Primers when conditioning the instrument for analysis.

4.3.2 Random evaporation losses have been observed with the polypropylene caps causing high Internal Std. recovery after the vial was punctured and sample re-injected. For this reason, it is best to inject standards and samples once in the analytical sequence, then recap with polyolefin caps for storage.

4.3.2 Teflon-lined screw caps have detected PFAS at low concentrations. Repeated injection from the same Teflon-lined screw cap have detected PFNA at increasing concentration as each repeated injection was performed, therefore, it is best to use polypropylene snap caps.

4.3.3 Aqueous samples should not come in contact with any glass containers or pipettes as PFAS analytes can potentially adsorb to glass surfaces. Standards dissolved in organic solvent may be purchased in glass ampoules. These standards in organic solvent are acceptable and subsequent transfers may be performed using glass syringes and pipets. Following extraction, the eluate must be collected in a polypropylene tube prior to concentration to dryness. Concentration to dryness in glass tubes may cause poor recovery.

4.4 LC/MS grade methanol must be used for all steps where methanol is used in this method. HPLC grade methanol has been demonstrated to be acceptable if tested prior to use.

4.5 Matrix interferences may be caused by contaminants that are co-extracted from a sample. The extent of matrix interferences will vary considerably from source to source, depending upon the nature of the sample.

4.5.1 Co-extracted Organic Material - Under normal HPLC conditions matrix effects due to co-extracted organic material enhanced the ionization of 4:2 FTS appreciably. Total organic carbon (TOC) is a good indicator of humic content of the sample.

4.5.2 Solid phase extraction cartridges may be a source of interferences. The analysis of field and laboratory reagent blanks can provide important information regarding the presence or absence of such interferences. SPE cartridges should be sealed while in storage to prevent ambient contamination of the SPE sorbent.

4.6 Contamination by carryover can occur whenever a high-concentration and low concentration samples are sequentially analyzed. To reduce carryover, the sample syringe in automatically rinsed with solvent between injections. These operations are programmed into the LC multi-sampler system.

4.7 Volumetric glassware and syringes are difficult to clean after being used for solutions containing high levels of PFOA. These items should be labeled for use only with similarly concentrated solutions or verified clean prior to re-use. To the extent possible, disposable labware is used.

4.8 Both branched and linear PFAS isomers can potentially be found in the environment. Linear and branched isomers are known to exist for PFOS, PFOA, PFHxS, and PFBS, based upon scientific literature. We have also seen branched isomers for PFHpA, NMeFOSAA, NEtFOSAA and PFNA. If multiple isomers are present for one of these PFAS they likely are adjacent peaks that completely resolve or not, but usually with a deflection point resolved during peak integration. The later of these peaks matches the retention time of its labeled linear analog. In general, earlier peaks are the branched isomers and are not the result of peak splitting.

Currently, all these species are available as linear isomers. Some available branched and linear reference standards of the technical mixtures for these specific PFAS are used to ensure that all appropriate peaks are included during peak integration. These species currently include PFOA, PFHxS, NMeFOSAA, and NEtFOSAA. These branched isomers elute before the linear isomer and are integrated and reported as total for those species. Others are also included at this time such as those listed in section 7.3.4.

4.9 In an attempt to reduce PFOS bias, it is required that *m/z* 499>80 transition be used as the quantitation transition.

5. SAMPLE HANDLING

5.1 **Aqueous Samples** - samples are collected by our clients in 250 or 500ml HDPE bottles with unlined HDPE or polypropylene caps and filled to the neck. Each sample submitted should be submitted in triplicate-with one used for determination of Suspended solids and possible pre-screening. Sub-sampling should be avoided whenever possible. When historical data are available indicating high levels of PFAS, sub-sampling may be an advisable option.

5.2 **Soil Samples** – samples are collected in wide mouth 125- or 250-mL HDPE bottles with PP unlined caps.

5.3 SAMPLE SHIPMENT AND STORAGE/HOLDING TIMES – Maintain all aqueous samples protected from light at 0 - 6 ºC from the time of collection until shipped to the laboratory. Samples must be shipped as soon as practical with sufficient ice to maintain the sample temperature below 6 ºC during transport. Samples are to be received by the

laboratory within 48 hours of collection. The laboratory must confirm that the sample temperature is 0 - 6 ºC upon receipt. Once received by the laboratory, the samples may be stored at ≤ -20 ºC, or at 0 - 6 ºC, until sample preparation. However, the allowable holding time for samples depends on the storage temperature, as described below:

5.3.1 Aqueous samples may be held in the laboratory for up to 90 days from collection, when stored at ≤ -20 ºC and protected from the light. When stored at 0 - 6 ºC and protected from the light, aqueous samples may be held for up to **28 days**, with the caveat that issues were observed with certain perfluorooctane sulfonamide ethanols and perfluorooctane sulfonamidoacetic acids after **7 days**. These issues are more likely to elevate the observed concentrations of other PFAS compounds via the transformation of these precursors if they are present in the sample.

5.3.2 Solid samples (soils and sediments) may be held for up to 90 days, if stored in the dark at either 0 - 6 ºC or ≤ -20 ºC, with the caveat that samples may need to be extracted as soon as possible (within 7 days) if NFDHA is designated as an important analyte by the customer.

5.4 **SAMPLE EXTRACT HOLDING TIMES** – Store sample extracts in the dark at less than 0 - 4 ºC until analyzed. If stored in the dark at less than 0 - 4 ºC, sample extracts may be stored for up to 90 days, with the caveat that issues were observed for some ether sulfonates after 28 days. These issues may elevate the observed concentrations of the ether sulfonates in the extract over time. Samples may need to be extracted as soon as possible if NFDHA is an important analyte.

6. APPARATUS AND MATERIALS (as listed or demonstrated equivalents)

6.1 250 - 500 mL polypropylene bottles with polypropylene caps. VWR Scientific or equivalent: Part no. 414004-125, 12 pk. Alternate: White PP unlined lid L238WH and 16oz. clarified PP single wall jar 70-400 neck, item J066-Containers and Packaging.com or equivalent.

6.2 Transport Tube: Virgin Polypropylene, White, Plastic, 10 mL Capacity, 16 mm OD, 93 mm Overall Lg, Self-Standing, 250 PK, Item 710Z420, Gamut.com (Grainger), with PP cap or equivalent.

6.3 Graduated cylinders, 50, 100, 250, 500 and 1000mL, Polypropylene, VWR Scientific or equivalent

6.4 Analytical Balance, 0.0001g., checked for accuracy each day of use with Class S weights, certified annually by an outside service.

6.5 Extract concentrators: Organomation Model N-EVAP 112, 24 position concentrator with water batch control and nitrogen supply controls or equivalent

6.6 3.1 Micron in-line filters, Promochrom only

6.7 1.0-2.0 mL polypropylene snap cap vials, Agilent part no. 5182-0567 or equivalent

6.8 Snap caps, polypropylene or olefin, 11 mm, 11/9k, Agilent Part no. 5182-0542

6.9 Solid Phase Extraction Tubes: for EPA 1633: WAX (weak anion exchange mixed mode polymeric sorbent – Phenomenex No. 8B-S038-HCH 200 mg or Waters Oasis 150 mg Cat. # 186002493. Must have a pKa > 8 to remain positively charged during the extraction. Alternate is Agilent Bond Elute WAX 200 mg-cat. No. 5610-2151

6.10 Syringes, Hamilton or equivalent 5.0 µL, 10 µL 25 µL, 100 µL, 250 µL, 500 µL, Teflon free

6.11 Solid Phase Extraction System-automated-Promochrom 8 position autosampler system for 6 mL capacity SPE tubes. System retrofit to remove all PTFE components and replaced with PEEK tubing or PFAS free tubing. Automated bottle rinsing feature required with 3.1 um in line PP filters.

6.12 Nitrogen Evaporation System- TurboVap nitrogen evaporation system operated at less than 55C.

6.13 LC/MS-MS system- Agilent 1260 or 1290 HPLC system interfaced to an Agilent 6470A or 6460C Triple Quadrupole system. The instrument control and qualitative/quantitative software is Mass Hunter versions B.8.0 and B.9.0 or later.

6.13.1 HPLC System-Agilent 1260 or 1290 Infinity II

6.13.1.1 The Agilent 1260 or 1290 Infinity II HPLC system is configured with temperature-controlled column oven compartment. 4 column configuration, temperature controlled (refrigerated) auto sampler

compartments, injection valve, proportioning valves, variable flow controls and variable injection capabilities.

6.13.1.2 The delay column (PFAS and other interference removal) is an Agilent Eclipse Plus C18, 4.6mm x 50 mm, 3.5 um-Part no. 959943-902 or equivalent.

6.13.1.3 The analytical column is a Restek Raptor C18 part no. 9304252 50mm x 2.1 mm ID, 1.8 u particle size or equivalent.

6.13.2 Agilent LC/MS-MS- Agilent 6470AAR/6460C

6.14.2.1 Agilent model 6470AAR/6460C triple Quadrupole system with Agilent Jet Stream ESI source. UHP nitrogen is used as cell gas and High purity nitrogen is delivered for the sheath gas from a Peak Scientific nitrogen generator system.

6.14 Vortex Mixer- Benchmark Industries or equivalent

6.15 Variable Speed shaker table, 18" x 12"- Orbital Shaker- Jiangau Tenlin Instr. Co., Ltd., Model no. TLSK-III 20-230 RPM, 0-999 min, or equivalent

6.16 Centrifuge, 50 mL, Premiere Model XC-2450 Series Centrifuge 6 x 50 mL, 3500 RPM max., or equivalent

6.17 Mechanical Pipettors- 10-100 µL; 100-1000 µL; 1000-5000 µL-4 E'S Scientific or equivalent, calibrated quarterly.

6.18 Vortex Mixer- Benchmark Industries or equivalent

6.19 pH paper, short range 6-8 and full range with 0.5 pH readability- VWR Scientific or equivalent

6.20 15 mL PP or HDPE Centrifuge tubes, Corning Part no. 430791

6.21 3 mL Disposable Transfer pipets, PE, VWR part no. 16001-176

6.22 1.0 mL polypropylene snap cap vials, Agilent part no. 5182-0567

6.23 Snap caps, polypropylene, 11 mm, 11/9k, Agilent Part no. 5182-0542

6.24 2mL self-standing PP microcentrifuge snap cap tubes, SKS Scientific part no. 0747-17

6.25 Collection tubes, 15 mL graduated PP or HDPE Centrifuge tubes, Corning Part no. 430791

6.26 Disposable 10 mg scoops, PP

6.27 Ultrasonic mixer

6.28 10 mL disposable syringes, PP or HDPE, luer fitting

6.29 13mm or 25 mm 0.2 um Nylon membrane filters, PALL Acrodisc or equivalent

7. REAGENTS AND STANDARDS (as listed or demonstrated equivalents)

7.1 ALL REAGENTS and STANDARDS MUST BE LOGGED INTO THE ELEMENT LIMS SYSTEM. This includes lot numbers, expiration, open and prepared dates, receipt date, Certification/traceability documents from supplier(s) if provided and preparer.

7.2 SOLVENTS and REAGENTS-all as listed or equivalents

7.2.1 Methanol, hypergrade for LC/MS. (Merck) from Sigma Aldrich Part no. 1060354000 or equivalent (HPLC Plus grade is an acceptable alternate)

7.2.2 Water, hypergrade for LC/MS. (Merck) from Sigma Aldrich Part no. 1153334000 or equivalent (HPLC plus grade is an acceptable alternate). Alternatively, York PFAS free water demonstrated ion and PFAS free can be used.

7.2.3 Acetic Acid, glacial. ACS grade or equivalent.

7.2.4 Ammonium Hydroxide, conc. Cert. ACS grade, 28-30% in water, Sigma Aldrich part no.1054231000, or equivalent

7.2.5 Methanolic Potassium Hydroxide (0.05 M) – add 3.3 g of KOH to 1L MeOH.

7.2.6 Sodium Hydroxide, pellets, ACS grade- Sigma Aldrich part no. 221465-500G, or equivalent

7.2.7 Potassium Hydroxide, pellets, ACS grade

7.2.8 Ammonium Acetate – ACS grade or better, Ammonium Acetate, HPLC or cert. ACS grade. Sigma Aldrich Part no. 73594-100-G-F or equivalent.

7.2.9 Ammonium Acetate 5 mM for HPLC in aqueous solution: HPLC gradient A-- Weigh 0.3854 g (+ 0.0005) Ammonium Acetate and add to 1-liter hypergrade Water. Mix until dissolved then sonicate for 5 mins. To remove air bubbles. Stability - 2 weeks.

7.2.10 **Methanolic Ammonium Hydroxide 0.3 %** - take 2.5 mL of conc. ammonium hydroxide into 247 mL MeOH (measure the 247 mL in a PP graduated cylinder-they are under QQ1 somewhere). Use a mechanical pippetor to add the 2.5 mL (not strictly quantitative FYI)-**Make 4 bottles of this**. *Used for soil extractions*. - 1 month shelf life.

7.2.11 **Methanolic Ammonium Hydroxide 1.0 %** - take 8.25 mL of conc. ammonium hydroxide into 242 mL MeOH (measure the 242 mL in a PP graduated cylinder-they are under QQ1 somewhere). Use a mechanical pipet to add the 8.25 mL (not strictly quantitative FYI)- **Make 4 bottles of this -***used in Promochrom*-1 month life.

7.2.12 **Aqueous Ammonium Hydroxide 3%-** take 24.8 mL of ammonium hydroxide and add 242 mL PFAS free water. 3-month life- *used for pH adjustment*

7.2.13 **Methanol with 4% water, 1% ammonium hydroxide and 0.625% acetic acid** – add ammonium hydroxide (3.3 mL, 30%), reagent water (1.7 mL) and acetic acid (0.625 mL) to methanol (92 mL), store at room temperature, replace after 1 month. **This solution is used to prepare the instrument blank, calibration standards, and is used to dilute the extracts of samples that exceed the calibration range.**

7.2.14 **Formic Acid 0.1M-aqueous** – add 873 µL formic acid into 250 mL PFAS free water- **Make 2 bottles of this-***used to prepare 7.2.16 below.* 2-year life

7.2.15 **Formic Acid, 0.3M**-aqueous- add 2.62 mL (2619 µL) into 250 mL PFAS free water- **Make 4 bottles of this -***used in Promochrom*-2 year life

7.2.16 **Formic Acid methanolic 1:1, 0.1M formic acid**- mix equal volumes of Methanol and 0.1 M formic acid- **Make 4 bottles of this -***used in Promochrom*-2 year life

7.2.17 **Formic Acid 5% aqueous**- add 12.5 mL Formic acid into 250 mL PFAS free water. *Used for pH adjustment.* 2-year shelf life

7.3 **Stock Standards**

Stock Standards are purchased in mid to high concentration levels from Wellington Laboratories, Inc. Guelph, ONT, CA. Currently, Wellington is the preferred supplier of these materials. As a second source verification, prepare a mid-level from the stock independently from the preparation used for initial calibration. Document this preparation in Element. See Attachments 1,2, and 3 for detailed information.

7.3.1 Internal Standards (7-Non-Extracted –NIS)) used for the method are MPFOA, MPFOS, M3PFBA, MPFDA, MPFHxA, MPFHxS and MPFNA. These are purchased at 250 - 1000 ng/mL depending upon the ISTD in a

mixture. This mixture is purchased from Wellington Labs in 1.2 mL volumes with the following **part no.: MPFAC-HIF-IS**. Stored at 4C or less unopened this solution has a 5-year shelf life. Once opened, the life is one year from open date.

7.3.2 Isotopic Surrogate Analogs (24 isotopes) are purchased for the method described from Wellington Labs at 250-5000 ng/mL levels, depending upon the isotope. Part no. is **MPFAC-HIF-ES**.

7.3.3 Stock Standard mixtures of both linear and branched isomers of the EPA 1633 40 compound list are purchased from Wellington Labs at varying concentrations in 5 different mixtures under part nos. PFAC-MXJ, PFAS-MXI, PFAC-MXH, PFAC-MXG, PFAC-MXF.

7.3.4 Second source standard mixture of both linear and branched isomers of the EPA 1633 40 compound list is purchased from Absolute Standards at 2 µg/mL under part no. 65735.

7.3.5 Qualitative branched isomers mix- individual available branched and linear mixes for the following PFAS are used daily to allow for qualitative knowledge of the PFAS branched isomers so they are integrated/included in quantitative analysis: T-PFOA, lp-PFNA, br-FOSA, br-NEtFOSA, br-NMeFOSA, br-NEtFOSE and br-NMeFOSE. These are purchased at 50,000 ng/mL levels from Wellington Labs-the names above are the Catalogue nos. These have a 5-year life at stock concentrations.

Make a 100 ng/mL Intermediate mix by adding 2.0 µL of the individual stocks up to 1.0 mL with MeOH.

Make a working solution by taking 200 µL of the 100 ng/mL intermediate into 750 µL of cal matrix solution (7.2.13) and add 50 µL of 1:10 EIS mix.

Transfer 300 µL to an autosampler vials, add 3 µL of ISTD working mix, cap vortex, and store until needed. Shelf life is 1 year.

The summary below details the procurement requirements for this method - All from Wellington Laboratories, Inc. except the second source from Absolute Standards:

Description	Part nos.	Comes in
40 Compound Target 1633 list targets	PFAC-MXJ PFAS-MXI PFAC-MXH PFAC-MXG PFAC-MXF	4 Days – 1.2 mL
Isotopic Surrogates-24	MPFAC-HIF-ES	4 Days – 1.2 mL
EPA 1633 – 7 Internal Std.	MPFAC-HIF-IS	4 Days – 1.2 mL
Method 1633 PFCs – Cal Std.	65735	2 days – 1.2 mL

7.4 Preparation of Standards

7.4.1 Preparation of Working Standards and Intermediates from STOCK Materials

All stock standards are prepared by the vendor in methanol containing a bit of sodium hydroxide to prevent losses of target PFAS compounds due to potential esterification in methanolic solution. The stocks come prepared with 4 molar equivalents (a 3x excess) of sodium hydroxide for stocks at the 50 µg/mL levels. This insures their stability with respect to potential loss due to esterification. The basic solution ensures that any acidic sites on the glass ampules or acidic impurities in the methanol are neutralized to prevent ester formation and forms the sodium salt of the PFAS to stabilize it.

When preparing any intermediate level standards, the dilution must be prepared in alkaline methanol to prevent the above from occurring.

To do this, prepare a 5.0 mM NaOH in Hypergrade Methanol (or LC/MSMS grade) by dissolving 0.02 g. of sodium hydroxide into 100 mL of MeOH. This has a 2-week life.

For intermediate standards that are made to 10 mL final volume, add 100 µL of 5.0 mM NaOH/MeOH as part of the preparation. This results in a final concentration of NaOH at 0.05 mM.

For intermediate standards prepared to a final volume of 1.0 mL. add 10 µL of the 5.0 mM NaOH/MeOH.

For working calibration standards/CCV/SCV made to 500 µL final volume, using the mixture detailed in section 7.1.13 (MeOH/Water/acetic acid/ammonium hydroxide). This approximates the matrix of the final extracts for analysis.

7.4.2 Storage and Handling of Standards

All working standards should be stored at either room temperature or 4 °C provided the containers are sealed properly.

Stock Standards may be stored at 4 - 10 °C but before using must sit to allow equilibration to room temperature followed by either vigorous vortex mixing or sonication for 3-5 mins.

7.4.3 Detailed Standards Preparation Procedure-EPA 1633

7.4.4 Internal Standards-*See Attachment 1*

Internal Standards are purchased as a **stock mixture** at 250-1000 ng/mL.

These as transferred to a snap cap vial that has been pre-rinsed with 5 mM NaOH/MeOH then allowed to dry.

7.4.4.1 Working level of Non-Extracted Internal Standard (NIS) – make a 1:1 dilution of the stock by taking 500 µL of the Stock and adding 500 µL MeOH.

Use as is by adding 3 µL to 300 µL volumes for QC samples, or calibration.

7.4.5 Isotopic Surrogates (Extracted Internal Standards)- *See Attachment 2*

7.4.5.1 Stock Surrogates are purchased as a mixture at 250-5000 ng/mL. These are transferred to a snap cap vial that has been pre-rinsed with 5 mM NaOH/MeOH then allowed to dry.

Option 1- Use Stock as received and add 25 µL to all samples/QC to be extracted.

Option 2- Prepare **2** mL of Working EIS by preparing a 1:2 dilution to yield 125-2500 ng/mL for use as follows:

Take 1000 µL of the Surrogate Stock, plus 25 µL of 5 mM NaOH/MeOH and 975 µL MeOH to give 2.0 mL final volume**. 50 µL are added to ALL preparation blanks, samples, and QC**. This is sufficient for approx. 40 x 50 µL additions to all blanks, QC, and samples.

This corresponds to adding 5 to 100 ng of EIS compounds to the initial samples and QC. The final volume of extractions will typically be 5.0 ml so this yields 1-20 ng/mL of the isotope EISs in the final extract for analysis.

For calibration, the Stock mix at 250-5000 ng/mL is used by adding 100 uL up to 1.0 mL final volume to yield 25/500 ng/mL in each calibration level as directed in the calibration section 7.4.7.1.

7.4.6 Target Analytes- EPA 1633- *See Attachment 3*

The target analytes for this method are purchased commercially from Wellington Labs using the five part numbers described in Section 7.3.3. They contain the method target analytes only at varying concentrations. These mixtures are transferred from their glass ampules to snap cap vials that have been pre-rinsed with 5 mM NaOH/MeOH then allowed to dry. Again, these are the nominal concentrations and the actual anion concentrations for those present as salts are listed in the documentation and are reflected in both Mass Hunter and Element.

Preparation of a 1.0 mL volume of a 10x intermediate of each of the 5 mixes for Calibration. Some of the higher levels on the curve use aliquots of the stock as shown in Figure 2.

Scale the volume accordingly if less is desired. Note that the EPA 1633 mixes come 1.2 mL per vial so this recipe may consume one vial quickly.

7.4.6.1 OPR and LLOPR - these are a mid-level blank spike and low-level blank spike (at 2x the LOQ). These are prepared as follows from the EPA 1633 Target mixtures (5 components) by taking 200 µL of each STOCK into a snap cap vial giving 1.0 mL final volume.

1. Element ID Y22B199 - PFAC-MXF mix 200 µL.
2. Element ID Y22B200 - PFAC-MXG mix 200 µL.
3. Element ID Y22B201 - PFAC-MXH mix 200 µL.
4. Element ID Y22B204 - PFAC-MXI mix 200 µL.
5. Element ID Y22B205 - PFAC-MXJ mix 200 µL.

For OPR (BS) at mid-level add 100 µL to each matrix for the batch OPR and for the **LLOPR add 20 µL** of the spike mix and process through all steps of the specific matrix preparation.

7.4.7 Second Source Standard

The Second Source intermediate standard is prepared in a similar manner to Target Analytes detailed in the previous section whereby a 10x intermediate is prepared by diluting 100 µL of stock obtained from Absolute Standards (2 µg/mL) in 1.0 mL of solvent. The final concentration of this standard is nominally 200 ng/mL.

7.4.8 Calibration

Calibration of the LC-MSMS systems is done by an eight-level calibration covering the range 0.2 to 1650 ng/mL, nominal. Various PFAS species are present as salts and at differing concentrations and these are reflected in Mass Hunter and Element as their actual concentrations. Six to eight levels are prepared depending upon the analyte. These levels are prepared as directed below using the internal standards, surrogates, and target analytes from above.
This is made to a final volume of 1000 µL in the matrix described in section 7.1.13 (MeOH/Water/acetic acid/ammonium hydroxide)

This preparation excludes the ISTD in the initial preparation. After preparation as directed, withdraw 300 µL of each level into a 500 µL PP vial and add 3 µL of ISTD before analysis, cap, and vortex to mix.
These are stored at <10C and are stable for 6 months when prepared as directed.

7.4.7.1 Calibration Curve Preparation - Based upon a final volume of 1.0 mL in CAL Matrix Solution*

See Attachment 4 for details.

EPA 1633 Calibration Standard Preparation
Rev 1.,0 10/03/22

For Final volume of 1.0 mL
Recipe uses both a 1:10 intermediate for some levels AND the Stock for other points as indicated
All standards in Stds refrig. Adjacent to QQQ1 N2 generator in box labeled EPA 1633 standards- all are opened, labeled and good to use.

	Stock: Y22B201 **1633 MXH Targets Intermediate @10x ***	*Stock: Y22B200* **1633 MXG Targets Intermediate at 10x***	*Stock: Y22B199* **1633 MXF Targets Intermediate at 10x***	*Stock: Y22B204* **1633 MXI Targets Intermediate at 10x***	*Stock: Y22B205* **1633 MXJ Targets Intermediate at 10x***	*Stock: Y22B198* **1633 EIS isotope Mix Intermediate at 10x**
Level	**uL of MXH 10x Interm.**	**ul of MXG interm.**	**ul of MXF interm.**	**ul of MXI interm.**	**ul of MXJ interm.**	**uL of EIS Interm.**
1	2	2	4	2	2.5	50
2	5	5	10	5	6.25	50
3	12.5	12.5	25	12.5	15.6	50
4	25	25	50	25	31.3	50
5	50	50	100	50	62.5	50
6	125	125	250	125	15.6 of Stock	50
7	25 of Stock	25 of Stock	50 of Stock	25 of Stock	31.2 of Stock	50
8	62.5 of STOCK	62.5 of STOCK	125 of STOCK	62.5 of STOCK	78.0 of Stock	50

* 100 uL up to 1 mL in MeOH

*CAL MATRIX: Methanol with 4% water, 1% ammonium hydroxide and 0.625% acetic acid – Prepared by adding ammonium hydroxide (3.3 mL, 30%), reagent water (1.7 mL) and acetic acid (0.625 mL) to methanol (92 mL), store at room temperature, replace after 1 month. This solution is used to prepare the instrument blank and is used to dilute the extracts of samples that exceed the calibration range.

Amount of CAL Matrix to make up to 1.0 mL Final volumes:

CAL LEVEL	µL of CAL Matrix
1	937.5
2	918.8
3	871.9
4 *	793.7
5	637.5
6	309.0
7	843.8
8	609.5

INTERNAL STANDARD MIX (non-extracted IS-NIS). Mix 500 µL of STOCK ISTD at 250-1000 ng/mL with 500 µL of Methanol. This results in 125-500 ng/mL Intermediate ISTD. See 7.4.4.1.

Add 3.0 µL to 300 µL of each level 1-8 in a 500 µL PP autosampler vials and cap with polyolefin cap, vortex to mix and run. Add 3 µL to 300 µL of all sample/QC extracts before analysis.

*Level 4 is also used as the CCV for each analysis sequence run initially, then after every 10 samples and at the end of the sequence. Multiple vials should be prepared for this level.

7.4.9 Checking the Efficacy of the Surrogate/Spike Mixes

On a monthly basis the surrogate (EIS) and spike mixes from the vials used for spiking are assayed to ensure stability. These are prepared for the analysis by taking 3.0 µL of the surrogate (EIS) mix and 3 µL of the Spike mix into 294 µL MeOH/Water/Acetic Acid/Ammonium hydroxide from 7.1.13, then add 3 µL of NIS (ISTD). This yields a 1:100 dilution of the EIS and Spike mixes. Use 100 as the dilution factor in the Mass Hunter worklist.

7.4.10 Second Source - Initial Calibration Verification (ICV)

The initial calibration verification is prepared in a similar manner to calibration standards whereby 50 µL of intermediate stock is diluted in 1.0 mL of solvent. The final concentration of this standard is nominally 10 ng/mL.

8. PROCEDURE

8.1 Preventative and Routine Maintenance

HPLC/MS/MS Preventative Maintenance	
As Needed: Change pump seals. Change in-line filters in autosampler (HPLC). Check/replace in-line frit if excessive pressure or poor performance. Replace column if no change following in- line frit change. Clean needle. Replace or clean Capillary Replace fused silica tube in ESI interface. Clean lenses. Clean skimmer. Ballast rough pump 30 minutes. Check Nozzle flow pattern	**Daily (When in use)** Check solvent reservoirs for sufficient level of solvent. Verify that pump is primed, operating pulse free. (ripple < 1%) Check needle wash reservoir for sufficient solvent. Verify capillary heater temperature functioning. Verify vaporizer heater temperature. Verify rough pump oil levels. Verify turbo-pump functioning. Verify nitrogen pressure for auxiliary and sheath gasses. Possible Checktune
Semi-Annually Replace oil mist and odor elements. Replace activated alumina filter if applicable	**Annually** Vacuum system components including fans and fan covers. Clean/replace fan filters, if applicable.


8.2 Sample Preparation (Extraction, Clean-up and Concentration)- Aqueous Matrices

A summary of the steps for the steps related to aqueous samples are shown in Figure 1.0 and in the summary below.

1. Determine % Suspended Solids – 10.0 mL $\pm$ 0.02 mL through a tared 0.2 um PP filter. Dry filter $\geq$ 12 hours @ 105C, cool in desiccator. Calc % TSS.
2. Check pH with short range pH paper to insure pH = 6.5 $\pm$ 0.5. Adjust as necessary with either 5% aqueous formic acid to lower pH or with 3% aqueous ammonium hydroxide to raise pH.
3. Weigh sample bottle as is to $\pm$ 0.1 g.-remove cap first since that will not be weighed later since autosampler caps are used.
4. Homogenize sample by inversion 3-4 x-place full volume on Promochrom System using WAX SPE cartridges.
5. Set up MBLK, OPR at 2x LOQ (low LCS) and mid-level OPR (mid-level LCS)-spike with 10 µL of Spike mix for LLOPR and 100 µL of spike mix for mid-OPR.
6. Spike all with 25 µL EIS solution (isotopic surrogates)

7. Follow Promochrom method for EPA 1633
8. Initiate SPE program EPA1633AQ on the Promochrom system
9. Once the program is finished there will be 5 ml in the collection tube. If less, make up to exactly 5.0 mL with MeOH.
10. Remove the sample bottle from the Promochrom system and weigh the empty bottle. That will determine the weight (volume for water) assume 1 g = 1.0 mL. Enter this value into the element bench sheet and the initial volume.
11. Add 25 µL of concentrated acetic acid to each collection tube and vortex to mix.
12. Add 10 mg of activated carbon to all samples and QC. Hand mix and vortex mix for no more than 2 minutes.
13. Centrifuge at 2800 rpm for approx. 10 minutes.
14. Filter the final volume through 0.2 um nylon filter using a syringe.
15. If the client provides only 250 mL of sample, in order to meet reporting limits, it may be required to concentrate the unfiltered extract by a factor of at least 2 on a TurboVap at 1.2 Liters/min with nitrogen at <55 ^{o}C. For example, if the final volume is 5.0 mL, concentrate to 2.0 mL final volume (2.5 x concentration). If 500 mL is provided, skip this step.
16. Enter the final volume achieved into the bench sheet in Element.
17. Transfer a portion of the final extract to a 2 mL snap cap, labeled.
18. Take a 300 µL portion of the extract into a 500 µL PP autosampler vial, add 3 µL of NIS (non-extracted internal std.). Cap, vortex, store at <6 ^{o}C.
19. Sample is ready for analysis.

Figure 1.0 Aqueous Sample Preparation Steps

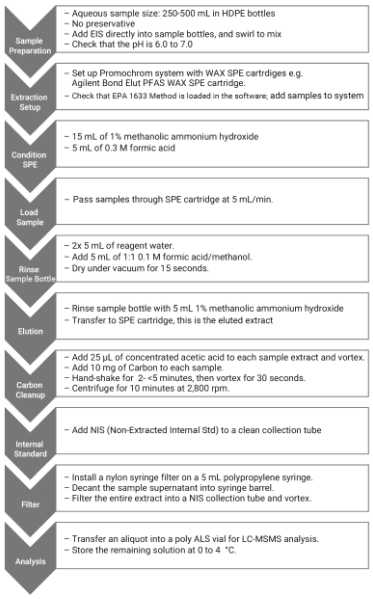

8.2.1 To measure sample initial volume for aqueous samples, remove the cap and weight the bottle and record the weight in the sample weight. For MBLK, LLOPR and OPR use 250-500 mL volumes). After SPE processing, be sure the empty bottle is dry and weight to determine the amount of sample in grams (essentially equal to volume in mL). Use that number for the initial volume in Element LIMS.

8.2.2 For every 20 field samples (Field blanks are considered field samples in as they are treated as such), a blank (MBLK), blank spikes, (2 levels-LLOPR and OPR as BS1 and BS2 respectively. A matrix spike is not necessary since isotope dilution is used. If an MS/MSD is required by a specific project, spike 100 µL of the mid-level BS mix (OPR).

8.2.3 All polypropylene equipment including graduated cylinders and sample transfer lines/reservoirs should be washed prior to using with extraction solvent (Methanol).

8.2.4 Add 25 µL of EIS (isotopic surrogates) (250/5000 ng/mL) to each sample and QC sample, recap, and invert to mix well.

8.2.5 Add, 20 µl (low level spike), 100 µL (mid-level spike)

8.2.6 Using the Promochrom automated system, run a cleaning run. Be sure the reservoirs of LC/MS grade methanol and HPLC plus grade water or equivalent are full. Prime all lines and align all components.

8.2.7. Load in the EPA1633 method and adjust the sample volume to 10 mL more than the highest volume container measured by visual comparison to a calibrated bottle of the same size. Please refer to *Appendix 2: Promochrom Method* detailing the automated SPE extraction method on the Promochrom system.

8.2.8 The SPE method solvents for extractions are as follows:

- Solvent 1 = MeOH
- Solvent 2 = H_2O
- Solvent 3 = 0.3 M Formic acid,
- Solvent 4 = 1:1 0.1M Formic Acid/MeOH,
- Solvent 5 = MeOH with 1% ammonium hydroxide (“Basic MeOH”)
  W1 = Aqueous waste, W2 = Organic waste

8.2.9 Place labeled 15 mL graduated collection vessels in the sample collection tray and use Element labels to identify the vials at this point. Print 2 sets of labels for each since they will be used after the concentration step as well. These are graduated.

8.2.10 Connect the bottles to the automated system.

8.2.12 Initiate the EPA1633Aq SPE Extraction Program. Each run is approximately 1 hour 45 minutes.

8.2.13 **Evaporation Options** - Aqueous Samples

N-EVAP systems

8.2.13.1 The resulting 5 mL extracts are not further concentrated unless Work Plan reporting limits need to be lower than standard RLs. When this is required by the Work Plan, the extracts and QC are transferred to the N-EVAP concentrator systems operated at 50-55 degrees C (never more than 55C) in their original collection vials. The nitrogen flow is initiated at 1.2 ml/min and adjusted on each individual sample to provide a gentle stream causing a slight disturbance at the surface of the methanol extracts.

8.2.13.2 As this evaporation proceeds the walls of each vessel are rinsed with methanol when the volume is approximately 2.5 mL and then again when the volume is reduced to just below 2.0 mL. Then Bring up the final volume to 2.5 mL. This is a 2x concentration when needed.

8.2.14 Swirl final extract, make up to 2.0 mL with methanol. Using a disposable polypropylene pipet, carefully transfer to a 2 mL PP snap cap vial.

8.2.15 Withdraw an aliquot of 300 µL into a 500 µL autosampler vial (PP) and add 3.0 µL of ISTD (NIS) mix.

8.2.16 Cap with polyolefin flexible caps and vortex to mix.

8.2.17 Store Extracts at <6^{o}C until analysis.

8.3 Sample Preparation (Extraction, Clean-up, and Concentration) - Soil Matrices

1. Determine % solids: use 5 grams; dry at 110C $\geq$ 12 hours.
2. Mix sample with a stainless-steel spatula to homogenize-exclude Sticks, vegetation, rocks and the like.
3. Remove 5.0 g. from the homogenized sample container. Add to a tared 50 mL centrifuge tube. Determine the weight $\pm$ 0.01 g.
4. Prepare QC using clean matrix (Ottawa Sand) wetted with 1 mL PFAS free water in 50 mL centrifuge tubes.
5. For all samples, QC blanks and LCSs (LLOPR and ML OPR) and a 25 µL aliquot of EIS onto the soil. The current Element standard ID is Y22J305. For the OPRs add

appropriate amount of spike solution (20 µL for LLOPR and 100 µL for OPR. The current Element Std ID is Y22J304.

6. Swirl the samples to mix then let sit for 30 minutes.
7. Add 10 mL of 0.3% methanolic ammonium hydroxide to each centrifuge tube.
8. Vortex to mix then shake on the shaker table for 30 minutes.
9. Next, centrifuge at 3500 rpm for 5 minutes or 2800 rpm for 10 minutes.
10. Transfer the supernatant liquid to a clean 50 mL centrifuge tube
11. Add 15 mL of 0.3% methanolic ammonium hydroxide to each of the original centrifuge tubes.
12. Vortex to mix then shake on the shaker table for 30 minutes.
13. Next, centrifuge at 3500 rpm for 5 minutes or 2800 rpm for 10 minutes.
14. Transfer the supernatant liquid to the centrifuge tubes from 10.0 above.
15. Add another 5 mL of 0.3% methanolic ammonium hydroxide to each of the original centrifuge tubes.
16. Vortex to mix then shake on shaker table for 30 minutes.
17. Next, centrifuge at 3500 rpm for 5 minutes or 2800 rpm for 10 minutes.
18. Transfer the supernatant liquid to the centrifuge tubes from 10.0 above.
19. Add 10 mg of activated carbon to the combined extract using a 10 mg scoop and hand swirl for 2 minutes (never more than 5 minutes of losses of Target PFAS will occur)
20. Centrifuge at 3500 rpm for 5 minutes or 2800 rpm for 10 minutes
21. Immediately Decant into a 50 mL centrifuge tube.
22. Place in TurboVap or on the N-EVAP system and concentrate at 55 deg. C to a final volume of approx. 7 mL at a nitrogen flow of 1.2 mL/min.
23. Add 35-40 mL of PFAS free water to the tube and vortex to mix.
24. Check the pH= 6.5 $\pm$ 0.5 if not adjust accordingly using 5% formic acid to lower pH or 3% aqueous ammonium hydroxide to raise pH to within this range.
25. Set up the soil EPA 1633 method on the Promochrom be sure volume is set to 50 ml for sample size. Please refer to *Appendix 2: Promochrom Method* detailing the automated SPE extraction method on the Promochrom system.
26. Place samples and QC centrifuge tubes on the autosampler
27. Once the program is finished, note the final volume and use that in the Element bench sheet as final volume. Should be 5.0 mL. If less make up to 5.0 mL with MeOH.
28. Add 25 µL of concentrated acetic acid to each collection tube and vortex to mix.
29. Add 10 mg of carbon to all samples and QC and mix for 2 minutes (no more than 5 minutes).
30. Immediately centrifuge at 2800 rpm for 10 minutes.

31. Filter the extract through a 0.2 um nylon membrane using a syringe and filter into a 2 mL snap cap vial.
32. When ready for analysis, remove 300 µL of extract and transfer to a 500 µL autosampler vial. Add 3 µL of NIS (internal standard), vortex to mix. Cap with polyolefin flexible caps and vortex to mix.
33. Store Extracts at <6°C until analysis
34. Samples/QC are now ready for analysis.

8.4 Sample Analysis--Running Samples/QC - Acquisition Method

The acquisition method is detailed in Attachment 4 (HPLC) and Attachment 5 (MS/MS) of this SOP. The method is an HPLC with dynamic MRM method with precursor and product ions with specific acquisition parameters to maximize sensitivity and specificity. This list may be modified to add other PFAS target analytes as necessary.

8.3.1 The triple Quadrupole (QQQ) system must be optimized for each target analyte (including surrogates and internal standards) using the Mass Hunter Optimizer program. This program determines the most abundant precursor and product ions for each compound and their abundances. These data are then used to build an MRM (multiple reaction monitor) method for acquisition. This is done initially or after any major maintenance procedures are performed to the triple quadrupole system. A high-level standard is used for this in the $[M-H]^-$ mode or M-COOH for HFPO-DA.

8.3.2 The MS/MS is checked for tuning on a weekly basis (if necessary) before analysis using the Tune context by selecting the CHECKTUNE radio button. This is done only in negative ion mode since that is what we are operating under. If the Checktune fails, run the Autotune program-note: this takes approx. 45 mins. in negative mode. After autotune or any tuning adjustment, a re-calibration of the instrument is required.

8.3.3 Before any QC or samples can be run, the HPLC must be allowed to purge for at least thirty minutes. This purge must be done using the initial mobile phase conditions used in the method must be allowed to run for 15 minutes or until pressure has stabilized (ripple must be < 1%)

8.3.4 An instrument sequence (Worklist) is then made. It should begin with a blank, a primer (5 ng/mL) followed by a blank with ISTD to establish system cleanliness.

8.3.5 After a successful initial calibration has been completed, the analytical sequence for a batch of samples analyzed during the same time period is as follows. Standards and sample extracts must be brought to room temperature and

vortexed prior to aliquoting into an instrument vial in order to ensure homogeneity of the extract.

8.3.6 **Analysis Sequence**

1. Instrument Blank *
2. Instrument Sensitivity Check –**LOQ Standard Level (SEQ-CAL 1) S/N > 3:1**
3. Calibration Verification Standard (CCV)
4. Qualitative Identification Standards –Branched PFAS
   PFOA, PFNA, PFOSA, NMeFOSA, NEtFOSA, NEtFOSE, and NMeFOSE.
5. Instrument Blank (SEQ-CCB) *
6. Method Blank (Batchxxxx-BLK1)
7. Low-level OPR (LLOPR) (Batchxxxx-BS1)
8. OPR (Batchxxxx-BS2)
9. Field Samples (10 or fewer)
10. Calibration Verification Standard (SEQ-CCVn)
11. Instrument Blank (SEQ-CCBn) *
12. Field Samples (10 or fewer)
13. Calibration Verification Standard (SEQ-CCVn)
14. Instrument Blank (SEQ-CCBn) *

* Contains solvent system for calibration, NIS, and EIS

8.3.7 The run can end with a script to put the instrument into standby mode.

8.4 Daily Sample Preparation/Analysis Sequence

- Prepare extracts for analysis by placing a 300 µl aliquot of sample extract containing 3 µL of internal standards into a PP auto-sampler vial. Apply Polyolefin cap.
- Confirm that the samples loaded on the auto-sampler were entered correctly in the injection log. Make any necessary corrections.
- Run instrument CCV checks at the RL (0.25-0.5 ng/mL), then at a mid-level and high level rotating every ten samples (5, 25 ng/mL) and ending with a mid-level CCV.
- Enter the Worklist (injection sequence) into the instrument software and load samples onto the auto-sampler in the order shown above in Section 8.3.6

8.5 Data Review

The Agilent Mass Hunter Quantitation program is used to review all data. All identifications are based upon retention time (RT) of the transition of the precursor to product ion represented by a peak. Retention times should not vary

more than ± 0.5 minutes as compared to the initial CCV analyzed for an analytical sequence. All positive detections of target PFAS must be less than the high point concentration of the calibration curve.

8.5.1 Since certain PFAS species are manufactured by different processes the presence of branched as well as linear isomers may be found. To properly quantitate these species, the analyst must sum the related branched and linear isomers. This affects the following species: PFOS, PFHxS, PFOA, PFNA, PFOSA, NMeFOSA, NEtFOSA, NEtFOSE, and NMeFOSE.

8.5.2 Any detection greater than the upper limit of the calibration curve requires dilution into the upper half of the curve, where possible.

9. CALIBRATION

9.1 Initial Calibration

The initial calibration covers the range 0.20 ng/mL to 1560 ng/mL nominal conc. or higher depending upon the linearity of the PFAS species. After acquisition, the data are quantitated in Mass Hunter and the default calibration model for target compounds is generated using Quadratic regression, FORCED through the origin where applicable. All same level species (EIS) used average response factor model. Depending upon the response and accuracy at each level as shown in the Mass Hunter program, use Linear, Forced, weighted (1/x) or quadratic, Forced, with or without weighting to achieve the best fit which is based upon the best accuracy on a compound-by-compound basis. In any case, the correlation coefficient must be greater than 0.990. Average Response Factor (RF) or Relative Standard Deviation (RSD) should be $\leq$ 20% where used.

9.1.1 The calibration levels as shown in Section 7.4.7 use 8 levels. All points are included in the calibration with the exception of some species that saturate at levels 7 and 8.

9.2 Calibration Verification

9.2.1 Relative Standard Error (RSE): For calibrations using an average RF curve fit, the relative standard deviation (RSD) is the measure of relative error. However, if a quadratic regression is used RSE should be calculated for calibration curve. RSE is calculated by the Mass Hunter software. The RSE for all method analytes should be ≤ 20% to establish instrument linearity.

9.2.2 An independently prepared Initial Calibration Verification must be run immediately following initial calibration. The concentration of this standard should be in the middle of the calibration range (e.g., 5.0 ng/mL) and prepared from a separate preparation as that of the calibration. Unless project-specific data quality objectives are required, the values from the second-source check should be ± 30% of the expected concentration.

9.2.2.1 **Corrective Action**: Quantitative sample analyses should not proceed for a failing ICV. Recalibrate and re-run the ICV if necessary.

An independently prepared Initial Calibration Verification must be run immediately following initial calibration. The concentration of this standard should be in the middle of the calibration range (e.g., 5.0 ng/mL) and prepared from a separate preparation as that of the calibration. Unless project-specific data quality objectives are required, the values from the second-source check should be ± 30% of the expected concentration.

Corrective Action: Quantitative sample analyses should not proceed for a failing ICV. Recalibrate and re-run the ICV if necessary.

9.3 Continuing Calibration Verification

The first CCV is at a mid-level and analyzed every 10 client samples including a closing CCV.

The mid-Level CCV must be ± 30% of the true value.

Corrective Action: If any of the required calibration check criteria fail, the system must be evaluated, and any appropriate instrument repair or maintenance must be performed. Sample data are unacceptable and must be rerun. Reinjection of the standard may be done. If the calibration check standard still fails, the system must be recalibrated.

10. Quality Control

10.1 Initial Demonstration of Capability (IDOC)

10.1.1 The initial demonstration requirement of EPA 1633 must be acceptable before analysis of samples may begin. To establish the ability to generate acceptable precision and recovery, the laboratory must perform the following operations for each sample matrix type to which the method will be applied by that laboratory.

The IDOC includes the following key elements:

- Initial Demonstration of Precision and Recovery (IPR)
- MDL determination

10.1.2 Initial Demonstration of Precision and Recovery-IPR

- Extract, concentrate, and analyze four aliquots of aqueous and soil matrices spiked with 100 µL of the native spike solution OPR Mix Y22J304, 50 µL of the EIS solution no. Y22J305. At least one method blank, matching the matrix being analyzed, must be prepared with the IPR batches by matrix. All sample processing steps that are used for processing samples, including preparation and extractions, cleanup and concentration, must be included in this test.

- Using results of the set of four analyses, compute the average percent recovery (R) of the extracts and the relative standard deviation (RSD) of the concentration for each target and EIS compound.
- For each native and isotopically labeled compound, compare RSD and % recovery with the corresponding limits for initial precision and recovery in Table 5. If RSD and R for all compounds meet the acceptance criteria, system performance is acceptable, and analysis of blanks and samples may begin. *Note these acceptance criteria are not finalized and are based upon a single lab validation. Data for this table is derived from the single-laboratory validation study and are only provided as examples for this draft method. The data will be updated to reflect the inter-laboratory study results in a subsequent revision. Therefore, these criteria will change after inter-laboratory validation. Several sections of this method state that Table 5 criteria are required, this is standard language that will be applicable when the method is finalized.*

10.1.3 MDL Determination

MDL Determination –In order to perform the MDL study, 7 total extractions are performed on 3 different days (Extraction Day 1= 3 LRBs and 3 LFBs, Extraction Day 2 is 2 of each, and Extraction Day 3 is also 2 of each).

The levels extracted represent approx. 3-5 x the expected LOQ.

Once extracted, the analyses are conducted on 3 separate days the MDL is determined according to the EPA MDL protocol defined in Definition and

Procedure of the Determination of the Method Detection Limit, Revision 2 Dec. 2016 as detailed below:

Make all computations as specified in the analytical method and express the final results in the method-specified reporting units.

Calculate the sample standard deviation (SD) of the replicate spiked sample measurements and the sample standard deviation of the replicate method blank measurements from all instruments to which the MDL will be applied.

Compute the MDLs (the MDL based on spiked samples) as follows:

MDL_s = 3.143 x SD (for seven replicates; SD = Standard Deviation)

Compute the MDL_b (MDL based on method blanks-LRBs) as follows:

- If none of the blanks give numerical results, then the MDL_b does not apply.
- If only some of the blanks (but not all) give a result, set the MDL_b to the highest result found.
- If ALL method blanks show a detection, then use the following calculation to determine MDL_b:

MDL_b = Average of Blank Detections + (3.143 x Std. Dev.)

Calculate the final MDL by selecting the greater of MDL_s or MDL_b.

10.2 On-going QC Requirements

Preparation Batches are defined at the sample preparation step. Batches should be kept together through the whole analytical process as far as possible, but it is not mandatory to analyze prepared extracts on the same instrument or in the same sequence.

The quality control batch is a set of up to 20 samples of the same matrix processed using the same procedure and reagents within the same time period. The quality control batch may contain a matrix spike/matrix spike duplicate (MS/MSD), two laboratory control samples (LCS-LLOPR and OPR) and a method blank. Laboratory generated QC samples (Blank, LLOPR, OPR, MS/MSD) do not count toward the maximum 20 samples in a batch. Field QC samples are included in the batch count. In some cases, at client request, the MS/MSD may be replaced with a matrix spike and sample duplicate.

10.2.1 METHOD BLANK - One method blank must be extracted with every prep batch of similar matrix, not to exceed twenty (20) samples. For aqueous samples the matrix is Lab reagent water. For Soils the method blank matrix is

Ottawa sand. Criteria:

- The method blank must not contain any analyte at or above 1/2 the LOQ (Reporting Limit).

- Re-extraction and reanalysis of samples associated with an unacceptable method blank is required when reportable concentrations are determined in the samples.

10.2.2 LABORATORY CONTROL SAMPLES (LCS- also called OPR and LLOPR) must be extracted with every process batch of similar matrix, not to exceed twenty (20) samples. The LCS is an aliquot of laboratory matrix (e.g., water for aqueous spiked with analytes of known identity and concentration and isotopic surrogate analogs. The OPRs must be processed in the same manner and at the same time as the associated samples. Recovery for Aqueous low level OPR target analytes are 40-150% until more data are derived. For all other Aqueous OPR levels recovery targets are 50-150%. These data are based upon EPA 1633 draft ranges that will change and are not used for acceptance/rejection but are reported until such time that fully validated acceptance ranges are provided in the final version of the method.

10.2.3 Matrix spike/Matrix spike duplicate (MS/MSD or MS/MSD). These are not typically required since each sample contains isotopic PFAS analogues that correct for any matrix effects. If the client requests them, then they are processed accordingly but are not a requirement of this method. If done they are by matrix, not to exceed twenty (20) samples. An MS/MSD pair is aliquots of a selected field sample spiked with analytes of known identity and concentration. The MS/MSD pair must be processed in the same manner and at the same time as the associated samples. Spiked analytes with recoveries or precision outside of the Laboratory control limits are flagged accordingly. Until enough statistical data per matrix is available, no criteria are offered. If a specific QA Project Plan has required limits, this is preempted. Any outliers must be qualified accordingly.

10.2.4 Initial calibration verification (ICV) –A second source standard is not required for this method. A second independently prepared mid-level standard is prepared and used for this purpose and analyzed after the ICAL. The concentration should be at the mid-range of the curve and must recover within 70-130 % of expected value.

Corrective actions for the ICV include:

- Rerun the ICV
- Remake or acquire a new ICV.
- Evaluate the instrument conditions.

- Evaluate the initial calibration standards.
- Rerun the initial calibration.

10.2.5 Internal Standard- The Non-extracted Internal Standard (NIS) is added to each field and QC sample prior to analysis. The IS response (peak area) must not deviate by more than 50-200% from the mean response (peak area) of the initial calibration. If the areas are low for all the field samples and QC samples in the batch, it suggests a loss of instrument sensitivity, while low areas in only some field or QC samples suggests a possible bad injection.

Corrective action includes:

- Reinject the questionable samples.
- Verifying the CCV NIS areas are compliant with the range, if so, this suggests either matrix effects or may require a small dilution to mitigate interference if only some of the NIS compounds are affected.
- Qualify affected data.

10.3 Initial Demonstration of Capability (IDC)

Initial Demonstration of Capability involves the following processes listed ion Table 1.0 as follows.

Table 1.0 - Initial Demonstration of Capability (IDC)

Requirement	Specification and Frequency	Acceptance Criteria
Initial Demonstration of Precision and Recovery (IPR)	Extract, concentrate, and analyze four aliquots of the matrix (aqueous and soil) spiked with target native standard solution, EIS solution and finally the NIS (ISTD). Extract a method blank of each matrix with each matrix IPR batch. All steps that are used for processing samples, including preparation and extraction must be included.	Using results of the set of four analyses, compute the average percent recovery (R) of the extracts and the relative standard deviation (RSD) of the concentration for each target and EIS compound.
		For each native and isotopically labeled compound, compare RSD and % recovery with the corresponding limits for initial precision and recovery in Table 5. If RSD and R for all compounds meet the acceptance criteria, system performance is acceptable, and analysis of blanks and samples may begin.
Method Detection Limit (MDL)	Method detection limit (MDL) - Each laboratory must also establish MDLs for all the analytes using the MDL procedure at 40 CFR Part 136, Appendix B. An MDL determination must be performed for all target compounds.	The minimum level of quantification (ML) can be calculated by multiplying the MDL by 3.18 and rounding to the nearest integer

Calibration Verification (ICV or SCV) *Section 9.1.5*	Analyze a mid-level ICV, each time a new calibration is performed or at a minimum, quarterly. The ICV must be an independent dilution beginning with the common starting materials used for ICAL. No 2nd source is required due to availability.	Results must be 70-130% of true value.

10.4 **QC Requirements**

Ongoing QC requirements are detailed in Table 3.0 as follows.

Table 3.0 QC Requirements

Summary of Quality Control		
Method Reference	**Requirement**	**Specification and Frequency**
Section 10.1	Mass Calibration	Annually and on as-needed basis
Section 10.1.7	Mass Calibration Verification	After mass calibration
Section 10.3	Initial Calibration (ICAL)	Minimum 6 calibration standards for linear models and 7 calibration standards for non-linear models.
Sections 10.2.2, 14.4	Retention Time (RT) window	After ICAL and at the beginning of analytical sequence
Sections 7.3.1, 9.4	Extracted Internal Standard (EIS) Analytes	All CAL standards, batch QC and field samples
Sections 7.3.2	Non-extracted Internal Standards (NIS)	All CAL standards, batch QC and field samples
Sections 7.3.4, 10.3.1, 13.3	Instrument Sensitivity Check (ISC)	Daily, prior to analysis
Section 14.2	Calibration Verification (CV) (CCV)	At the beginning and every 10 samples and at the end
Section 14.6	Instrument Blank	Daily prior to analysis and after high standards
Sections 9.1.3, 9.5, 14.7	Method Blank (MB)	One per preparation batch
Section 14.5	Ongoing Precision Recovery (OPR)	One per preparation batch
Section 11.0	Limit of Quantitation Verification (LLOPR)	Prior to analyzing samples
Section 11.0	Matrix Spike (MS/MSD)	One per preparation batch (if required) Normally not needed, since Isotope dilution is employed

11.0 DATA REVIEW, CALCULATIONS AND REPORTING

Samples concentrations are determined using either linear regression or quadratic regression FORCED through the origin. Weighted ($1/x$ or $1/x^2$) may assist with low level accuracy and is recommended where necessary. All calibration curves have greater than 6 points. Any target analyte exceeding the calibration range will require dilution.

11.1 Data interpretation

All sample data calculations are performed by the Agilent Mass Hunter software in ng/mL and then final data are calculated considering final extract volumes and the initial sample volumes extracted which are entered into the Element bench sheet.

11.2 Linear and Branched Isomers are addressed in Section 8.5 and are reported for the noted species as Total which is a sum of the linear and branched isomers for affected species.

11.3 All Data are uploaded into Element LIMS and all final concentration calculations and associated recoveries are detailed. All pdfs of Mass Hunter Quant reports are uploaded to the Element Raw Data drive for association with ICALs and all batch and analysis sequence runs. Data are set to Analyzed status once uploaded and initially reviewed, then locked.

11.4 The Data is then evaluated using the York Qualinator ^{TM} data review tool which evaluates all data CCVs, QC, ISTDS, Recoveries, etc. and automatically assigns outlier qualifiers for review and acceptance by the reviewer. The accepted data are then uploaded to Element and final reviewed in Laboratory Data Entry/Review module. Once reviewed, the status is set to Reviewed indicating the data are ready to be Reported by the Reporting Group.

12. HEALTH AND SAFETY

12.1 General safety considerations and requirements are detailed in the York Laboratory Safety and Health Standard Operating Procedure No. Safety011600.

Specific safety rules applying to the conduct of this analysis requiring the following:

- When handling standards and samples, latex gloves are required.
- Also, when handling neat materials, a fume hood and safety glasses are required.
- When handling samples, gloves and glasses are required.
- Highly odorous samples must be handled in a fume hood.
- Refer to SDSs for specific safety/health information.

12.2 The analysts must exercise normal care and be supervised and trained to work in an analytical chemistry laboratory. The analysts will be handling fragile glassware, needles, syringes, volatile and flammable chemicals, toxic chemicals, and corrosive chemicals.

- No smoking or open flames are allowed.
- No food or food products may be brought into the laboratory.

Solvents should not be left uncovered on the laboratory benches.
All solvent transfers should be done in the hoods.

Hood doors must be kept in a position which yields approx. 100 fpm face velocity.
Solvent evaporation must be done in the hood with exhaust elevated and in the rear.

Waste containers that had solvents must be vented to a hood until all solvents have evaporated.

Safety glasses are provided and must always be worn in the laboratory.
Gloves are provided and must be worn when working with chemicals.
Laboratory coats are provided and should be worn to protect the analysts' clothes.
Syringes and needles must be kept in their original cases when not in use.
Care must be exercised in using and handling syringes to avoid injury.
Report any sticking with a needle immediately to your supervisor.

12.3 Specific Safety Concerns

12.3.1 Preliminary toxicity studies indicate that PFAS could have significant toxic effects. In the interest of keeping exposure levels as low as reasonably achievable, PFAS must be handled in the laboratory as hazardous and toxic chemicals.

12.3.2 Exercise caution when using syringes with attached filter disc assemblies. Application of excessive force has, upon occasion, caused a filter disc to burst during the process.

12.3.3 Laboratory procedures such as repetitive use of pipets, repetitive transferring of extracts and manipulation of filled separatory funnels and other glassware represent a significant potential for repetitive motion or other ergonomic injuries. Laboratory associates performing these procedures are in the best position to realize when they are at risk for these types of injuries.

12.3.4 Eye protection, laboratory coat, and nitrile gloves must be worn while handling samples, standards, solvents, and reagents. Disposable gloves that have been contaminated will be removed and discarded; other gloves will be cleaned immediately.

12.3.5 Perfluorocarboxylic acids are acids and are not compatible

with strong bases.

12.3.6 Primary Materials Used- The following is a list of the materials used in this method, which have a serious or significant hazard rating. NOTE: This list does not include all materials used in the method. The table contains a summary of the primary hazards listed in the SDS for each of the materials listed in the table. A complete list of materials used in the method can be found in the reagents and materials section. Employees must review the information in the SDS for each material before using it for the first time or when there are major changes to the SDS.

Methanol	-Flammable Poison -Irritant	200 ppm (TWA)	A slight irritant to the mucous membranes. Toxic effects exerted upon nervous system, particularly the optic nerve. Symptoms of overexposure may include headache, drowsiness and dizziness. Methyl alcohol is a defatting agent and may cause skin to become dry and cracked. Skin absorption can occur; symptoms may parallel inhalation exposure. Irritant to the eyes.
Acetic Acid, Glacial	-Flammable liquid and vapor. -Irritation	10 ppm TWA; 25 mg/m3 TWA	**Eye:** Causes severe eye irritation. Contact with liquid or vapor causes severe burns and possible irreversible eye damage. **Skin:** Causes skin burns. May be harmful if absorbed through the skin. Contact with the skin may cause blackening and hyperkeratosis of the skin of the hands. **Ingestion:** May cause severe and permanent damage to the digestive tract. Causes severe pain, nausea, vomiting, diarrhea, and shock. May cause polyuria, oliguria (excretion of a diminished amount of urine in relation to the fluid intake) and anuria (complete suppression of urination). Rapidly absorbed from the gastrointestinal tract. **Inhalation:** Effects may be delayed. Causes chemical burns to the respiratory tract. Exposure may lead to bronchitis, pharyngitis, and dental erosion. May be absorbed through the lungs. **Chronic:** Chronic exposure to acetic acid may cause erosion of dental enamel, bronchitis, eye irritation, darkening of the skin, and chronic inflammation of the respiratory tract. Acetic acid can cause occupational asthma. One case of a delayed asthmatic response to glacial acetic acid has been reported in a person with bronchial asthma. Skin sensitization to acetic acid is rare, but has
Ammonium Hydroxide, conc. 28-30%	- Inhalation hazard - Skin Corrosion -Eye Damage and Irritation	OSHA PEL: 35 mg/m3 ; 50 ppm OSHA TWA: 18 mg/m3; 25 ppm	Ammonia is an irritant and corrosive to the skin, eyes, respiratory tract and mucous membranes. May cause severe chemical burns to the eyes, lungs and skin. Skin and respiratory related diseases could be aggravated by exposure. The extent of injury produced by exposure to ammonia depends on the duration of the exposure, the concentration of the liquid or vapor and the depth of inhalation. Exposure Routes: Inhalation (vapors), skin and/or eye contact (vapors, liquid), ingestion (liquid).

Formic Acid, conc.	-Flammable liquid and vapor -Harmful if swallowed -Causes severe skin burns and eye damage -Toxic if inhaled -May cause respiratory irritation	OSHA TWA: 5 ppm or 9 mg/m3 OSHA PEL: 10 ppm	Formic acid is an irritant and corrosive to the skin, eyes, respiratory tract and mucous membranes. May cause severe chemical burns to the eyes, lungs and skin. Skin and respiratory related diseases could be aggravated by exposure. The extent of injury produced by exposure to ammonia depends on the duration of the exposure, the concentration of the liquid or vapor and the depth of inhalation. Exposure Routes: Inhalation (vapors), skin and/or eye contact (vapors, liquid), ingestion (liquid).

13. WASTE MANAGEMENT/POLLUTION PREVENTION

Neat Materials

Waste management procedures require the prudent use of neat materials. The ordering of neat standards and materials must be done to minimize unused material which would result in storage or handling of excess material. Quantities ordered should be sufficient to provide for necessary standards with consideration to shelf life. When ordering a unique material for a standard, be sure to order the smallest practical quantity.

Solvents

The solvents used at York for this procedure include isopropanol and Methanol. These solvents are used for sample extraction or LC cleanup, all amounts are either consumed during concentration or placed in one-liter amber jars in the hood areas for evaporation. Any remaining solvent/water is transferred to a drum designated for solvent waste.

Acids and Bases

The acids and bases used for this procedure include Acetic Acid and Formic Acid. The bases used are Ammonium hydroxide, sodium hydroxide and potassium hydroxide. Store concentrated base and acids separately whether waste or neat material.

Samples

Unused or remaining water samples are returned to the sample control room for continued storage for proper disposal by the sample control group.

14. REFERENCES

1. EPA METHOD 1633 Draft 3 December, 2022- Analysis of Per- and Polyfluoroalkyl Substances (PFAS) in Aqueous, Solid, Biosolids, and Tissue Samples by LC-MS/MS; EPA 821-D-22-001

15. REVISION HISTORY

Revision 1.0	10/24/2022	First issue.
Revision 1.1	02/10/2023	Modified LLOPR in Section 7.4.6.1 to reflect 2x the MRL
Revision 1.2	06/23/2023	Added *Appendix 1: Target Compound Reporting Limits*. Updated Section 9.2 to add acceptable limits for ICAL RSE. Described the Promochrom extraction method in Sections 8.2, 8.3, and added *Appendix 2: Promochrom Method*. Redefined analytical batch as analytical sequence. Updated Reference to EPA 1633 Draft 3. Added reference to and preparation procedures for a second source standard in Section 7. Revised qualitative identification requirements for analytes in Section 8. Minor formatting edits.

Appendix 1 – Target Compound Reporting Limits

Target Compoud	Soil		Water	
	MDL/LOD	RL/LOQ	MDL/LOD	RL/LOQ
	ng/L	ng/L	µg/kg	µg/kg
Perfluorobutanesulfonic acid (PFBS)	0.111	0.177	0.47	1.77
Perfluorohexanoic acid (PFHxA)	0.053	0.200	0.35	2.00
Perfluoroheptanoic acid (PFHpA)	0.105	0.200	0.71	2.00
Perfluorohexanesulfonic acid (PFHxS)	0.179	0.183	0.68	1.83
Perfluorooctanoic acid (PFOA)	0.172	0.200	0.42	2.00
Perfluorooctanesulfonic acid (PFOS)	0.167	0.186	0.82	1.86
Perfluorononanoic acid (PFNA)	0.189	0.200	0.52	2.00
Perfluorodecanoic acid (PFDA)	0.191	0.200	0.75	2.00
Perfluoroundecanoic acid (PFUnA)	0.198	0.200	1.13	2.00
Perfluorododecanoic acid (PFDoA)	0.163	0.200	0.88	2.00
Perfluorotridecanoic acid (PFTrDA)	0.125	0.200	0.74	2.00
Perfluorotetradecanoic acid (PFTA)	0.103	0.200	0.69	2.00
N-MeFOSAA	0.148	0.200	0.79	2.00
N-EtFOSAA	0.194	0.200	1.03	2.00
Perfluoropentanoic acid (PFPeA)	0.109	0.400	0.23	4.00
Perfluoro-1-octanesulfonamide (FOSA)	0.146	0.200	0.88	2.00
Perfluoro-1-heptanesulfonic acid (PFHpS)	0.155	0.200	0.91	1.91
Perfluoro-1-decanesulfonic acid (PFDS)	0.191	0.193	1.32	1.93
1H,1H,2H,2H-Perfluorooctanesulfonic acid (6:2 FTS)	0.595	0.760	1.06	7.60
1H,1H,2H,2H-Perfluorodecanesulfonic acid (8:2 FTS)	0.755	0.768	2.05	7.68
Perfluoro-n-butanoic acid (PFBA)	0.109	0.800	0.33	8.00
Perfluoro(2-ethoxyethane)sulfonic acid (PFEESA)	0.139	0.356	0.50	3.56
Perfluoro-3,6-dioxaheptanoic acid (NFDHA)	0.193	0.400	2.14	4.00
Perfluoro-4-oxapentanoic acid (PFMPA)	0.062	0.400	0.25	4.00
Perfluoro-5-oxahexanoic acid (PFMBA)	0.096	0.400	0.37	4.00
Perfluoro-1-pentanesulfonate (PFPeS)	0.157	0.188	0.76	1.88
1H,1H,2H,2H-Perfluorohexanesulfonic acid (4:2 FTS)	0.595	0.750	1.79	7.50
HFPO-DA (Gen-X)	0.608	0.800	3.23	8.00
11CL-PF3OUdS	0.311	0.756	1.38	7.56
9CL-PF3ONS	0.246	0.748	0.70	7.48
ADONA	0.174	0.756	0.53	7.56
Perfluorododecanesulfonic acid (PFDoS)	0.169	0.194	0.93	1.94
Perfluoro-1-nonanesulfonic acid (PFNS)	0.124	0.192	0.86	1.92
3-Perfluoropropyl propanoic acid (FPrPA or 3:3FTCA)	0.634	1.000	2.03	5.00
3-Perfluoropentyl propanoic acid (FPePA or 5:3 FTCA)	2.098	5.000	7.33	25.00
3-Perfluoroheptyl propanoic acid (FHpPA or 7:3FTCA)	1.500	5.000	9.47	25.00
N-MeFOSE	0.611	2.000	3.99	20.00
N-MeFOSA	0.180	0.200	1.58	2.00
N-EtFOSE	0.697	2.000	3.99	20.00
N-EtFOSA	0.198	0.200	1.80	2.00

Appendix 2: Promochrom Method

Step	Action	Inlet 1	Inlet 2	Flow (mL/min)	Volume (mL)	Target
1	Elute	1% Basic Methanol	-	8	15	Waste
2	Elute	0.3M Formic Acid	-	8	5	Waste
3	Add Sample	Sample Inlet	-	10	60 or 510*	Waste
4	Rinse Sample	Water	Air (20%)	70	2.5	Sample Container
5	Add Sample	Sample Inlet	-	5	5	Waste
6	Rinse Sample	Water	Air (20%)	70	5	Sample Container
7	Add Sample	Sample Inlet	-	5	5	Waste
8	Rinse Sample	Water	Air (20%)	70	5	Sample Container
9	Add Sample	Sample Inlet	-	5	5	Waste
10	Rinse Sample	1:1 0.1M Formic Acid/Methanol	Air (20%)	70	1.3	Sample Container
11	Add Sample	Sample Inlet	-	5	3	Waste
12	Rinse Sample	1:1 0.1M Formic Acid/Methanol	Air (20%)	70	5	Sample Container
13	Add Sample	Sample Inlet	-	5	5	Waste
14	Air Purge	SPE Cartridge	-	5	5 Minutes	
15	Add Sample	Sample Inlet	-	5	5	Waste
16	Blow N2	Sample Inlet	-	5	1 Minute	
17	Rinse Sample	1% Basic Methanol	Air (20%)	70	1.3	Sample Container
18	Collect	Sample Inlet	-	5	3	Centrifuge Tube
19	Rinse Sample	1% Basic Methanol	Air (20%)	70	5	Sample Container
20	Collect	Sample Inlet	-	5	5	Centrifuge Tube
21	Collect	Sample Inlet	-	5	5	Centrifuge Tube

*60 mL is used for soil matrices and 510 mL is used for aqueous matrices.

Attachment 1 – Non-Extracted Internal Standards (NIS)

YORK
ANALYTICAL LABORATORIES, INC.

Analytical Standard Record

Standard ID: **Y22B197**

Description:	MPFAC-HIF-IS-EPA 1633 ISTD STOCK	Prepared:	02/16/2022
Standard Type:	Other	Expires:	09/07/2026
Solvent:	Methanol/Water (<1%)	Prepared By:	Robert Q. Bradley
Final Volume (mls):	1	Department:	PFAS
Vials:	1	Lot No.:	MPFACHIFIS0921
Vendor:	Wellington Laboratories		

Comments: Stock ISTD for EPA method 1633

Analyte	CAS Number	Concentration	Units
M3PFBA		1	ug/mL
MPFDA		0.25	ug/mL
MPFHxA		0.5	ug/mL
MPFHxS		0.474	ug/mL
MPFNA		0.25	ug/mL
MPFOA		0.5	ug/mL
MPFOS		0.479	ug/mL

WELLINGTON LABORATORIES

CERTIFICATE OF ANALYSIS
DOCUMENTATION

MPFAC-HIF-IS

Mass-Labelled Perfluoroalkyl Substance Injection Standard Solution/Mixture

PRODUCT CODE:	MPFAC-HIF-IS
LOT NUMBER:	MPFACHIFIS0921
SOLVENT(S):	Methanol/Water (<1%)
DATE PREPARED: (mm/dd/yyyy)	09/07/2021
LAST TESTED: (mm/dd/yyyy)	09/07/2021
EXPIRY DATE: (mm/dd/yyyy)	09/07/2026
RECOMMENDED STORAGE:	Store ampoule in a cool, dark place

DESCRIPTION:

MPFAC-HIF-IS is a solution/mixture of five mass-labelled (^{13}C) perfluoroalkylcarboxylic acids (C_4, C_6, C_8-C_{10}) and two mass-labelled (^{18}O and ^{13}C) perfluoroalkanesulfonates (C_6 and C_8). The components and their concentrations are given in Table A.

The individual mass-labelled perfluoroalkylcarboxylic acids and mass-labelled perfluoroalkanesulfonates all have chemical purities of >98% and isotopic purities of ≥99% per ^{13}C or >94% per ^{18}O.

DOCUMENTATION/ DATA ATTACHED:

Table A: Components and Concentrations of the Solution/Mixture
Figure 1: LC/MS Data (SIR)
Figure 2: LC/MS/MS Data (Selected MRM Transitions)

ADDITIONAL INFORMATION:

- See page 2 for further details.
- Contains 4 mole eq. of NaOH to prevent conversion of the carboxylic acids to their respective methyl esters.

FOR LABORATORY USE ONLY: NOT FOR HUMAN OR DRUG USE

Wellington Laboratories Inc., 345 Southgate Dr. Guelph ON N1G 3M5 CANADA
519-822-2436 • Fax: 519-822-2849 • info@well-labs.com

INTENDED USE:

The products prepared by Wellington Laboratories Inc. are for laboratory use only. This certified reference material (CRM) was designed to be used as a standard for the identification and/or quantification of the specific chemical compounds it contains.

HANDLING:

This product should only be used by qualified personnel familiar with its potential hazards and trained in the handling of hazardous chemicals. Due care should be exercised to prevent unnecessary human contact or ingestion. All procedures should be carried out in a well-functioning fume hood and suitable gloves, eye protection, and clothing should be worn at all times. Waste should be disposed of according to national and regional regulations. Safety Data Sheets (SDSs) are available upon request.

SYNTHESIS / CHARACTERIZATION:

Our products are synthesized using single-product unambiguous routes whenever possible. They are then characterized, and their structures and purities confirmed, using a combination of the most relevant techniques, such as NMR, GC/MS, LC/MS/MS, SFC/UV/MS/MS, x-ray crystallography, and melting point. Isotopic purities of mass-labelled compounds are also confirmed using HRGC/HRMS and/or LC/MS/MS.

HOMOGENEITY:

Prior to solution preparation, crystalline material is tested for homogeneity using a variety of techniques (as stated above) and its solubility in a given diluent is taken into consideration. Duplicate solutions of a new product are prepared from the same crystalline lot and, after the addition of an appropriate internal standard, they are compared by GC/MS, LC/MS/MS, and/or SFC/UV/MS/MS. The relative response factors of the analyte of interest in each solution are required to be <5% RSD. New solution lots of existing products, as well as mixtures and calibration solutions, are compared to older lots in a similar manner. This further confirms the homogeneity of the crystalline material as well as the stability and homogeneity of the solutions in the storage containers. In order to maintain the integrity of the assigned value(s), and associated uncertainty, the dilution or injection of a subsample of this product should be performed using calibrated measuring equipment.

UNCERTAINTY:

The maximum combined relative standard uncertainty of our reference standard solutions is calculated using the following equation:

The combined relative standard uncertainty, $u_c(y)$, of a value y and the uncertainty of the independent parameters $x_1, x_2, \ldots x_n$ on which it depends is:

$$u_c(y(x_1, x_2, \ldots x_n)) = \sqrt{\sum_{i=1}^{n} u(y, x_i)^2}$$

where x is expressed as a relative standard uncertainty of the individual parameter.

The individual uncertainties taken into account include those associated with weights (calibration of the balance) and volumes (calibration of the volumetric glassware). An expanded maximum combined percent relative uncertainty of ±5% (calculated with a coverage factor of 2 and a level of confidence of 95%) is stated on the Certificate of Analysis for all of our products.

TRACEABILITY:

All reference standard solutions are traceable to specific crystalline lots. The microbalances used for solution preparation are regularly calibrated by an external ISO/IEC 17025 accredited laboratory. In addition, their calibration is verified prior to each weighing using calibrated external weights traceable to an ISO/IEC 17025 accredited laboratory. All volumetric glassware used is calibrated, of Class A tolerance, and traceable to an ISO/IEC 17025 accredited laboratory. For certain products, traceability to international interlaboratory studies has also been established.

EXPIRY DATE / PERIOD OF VALIDITY:

Ongoing stability studies of this product have demonstrated stability in its composition and concentration, until the specified expiry date, in the unopened ampoule. Monitoring for any degradation or change in concentration of the listed analyte(s) is performed on a routine basis.

LIMITED WARRANTY:

At the time of shipment, all products are warranted to be free of defects in material and workmanship and to conform to the stated technical and purity specifications.

QUALITY MANAGEMENT:

This product was produced using a Quality Management System registered to the latest versions of ISO 9001 by SAI Global, ISO/IEC 17025 by the Canadian Association for Laboratory Accreditation Inc. (CALA; A1226), and ISO 17034 by ANSI National Accreditation Board (ANAB; AR-1523).

CALA Testing Accreditation No. A1226

ANAB ANSI National Accreditation Board ACCREDITED ISO 17034 REFERENCE MATERIAL PRODUCER

For additional information or assistance concerning this or any other products from Wellington Laboratories Inc., please visit our website at www.well-labs.com or contact us directly at info@well-labs.com

Table A: **MPFAC-HIF-IS; Components and Concentrations (ng/mL, ± 5% in methanol/water (<1%))**

Compound	Acronym	Concentration (ng/mL)		Peak Assignment in Figure 1
Perfluoro-n-(2,3,4-$^{13}C_3$)butanoic acid	M3PFBA	1000		1
Perfluoro-n-(1,2-$^{13}C_2$)hexanoic acid	MPFHxA	500		2
Perfluoro-n-(1,2,3,4-$^{13}C_4$)octanoic acid	MPFOA	500		4
Perfluoro-n-(1,2,3,4,5-$^{13}C_5$)nonanoic acid	MPFNA	250		5
Perfluoro-n-(1,2-$^{13}C_2$)decanoic acid	MPFDA	250		7
Compound	**Acronym**	**Concentration* (ng/mL)**		**Peak Assignment in Figure 1**
		as the salt	**as the acid**	
Sodium perfluoro-1-hexane($^{18}O_2$)sulfonate	MPFHxS	500	474	3
Sodium perfluoro-1-(1,2,3,4-$^{13}C_4$)octanesulfonate	MPFOS	500	479	6

* Concentrations have been rounded to three significant figures.


Certified By: _____ **Date:** 10/13/2021 (mm/dd/yyyy)

B.G. Chittim, General Manager

Form#:13, Issued 2004-11-10
Revision#:9, Revised 2020-12-23

MPFACHIFIS0921 (3 of 5)
rev1

Figure 1: **MPFAC-HIF-IS; LC/MS Data (SIR)**

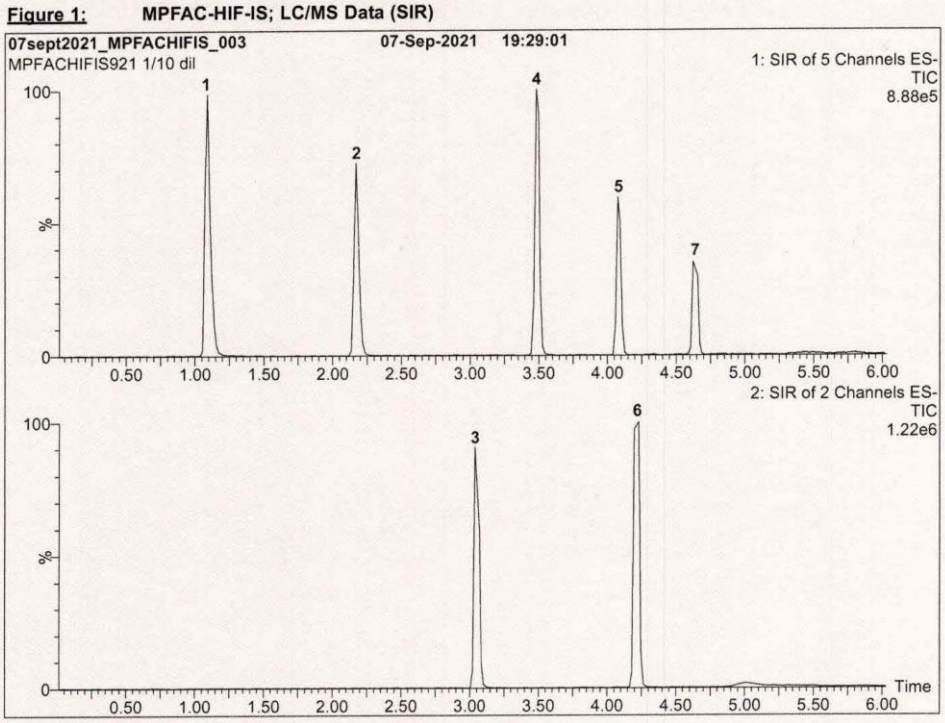

Conditions for Figure 1:

Waters Acquity Ultra Performance LC
Waters Xevo TQ-S micro MS

Chromatographic Conditions:

Column: Acquity UPLC BEH Shield RP_{18}
1.7 µm, 2.1 x 100 mm

Mobile phase: Gradient
Start: 50% H_2O / 50% (80:20 MeOH:ACN)
(both with 10 mM NH_4OAc buffer)
Ramp to 90% organic over 9 min and hold for
2 min before returning to initial conditions in 1 min.
Time: 15 min

Flow: 300 µL/min

MS Parameters:


Experiment: SIR

Source: Electrospray (negative)
Capillary Voltage (kV) = 2.00
Cone Voltage (V) = variable (2-6)
Desolvation Temperature (°C) = 350
Desolvation Gas Flow (L/hr) = 1000

Form#:13, Issued 2004-11-10
Revision#:9, Revised 2020-12-23

MPFACHIFIS0921 (4 of 5)
rev1

Figure 2: **MPFAC-HIF-IS; LC/MS/MS Data (Selected MRM Transitions)**

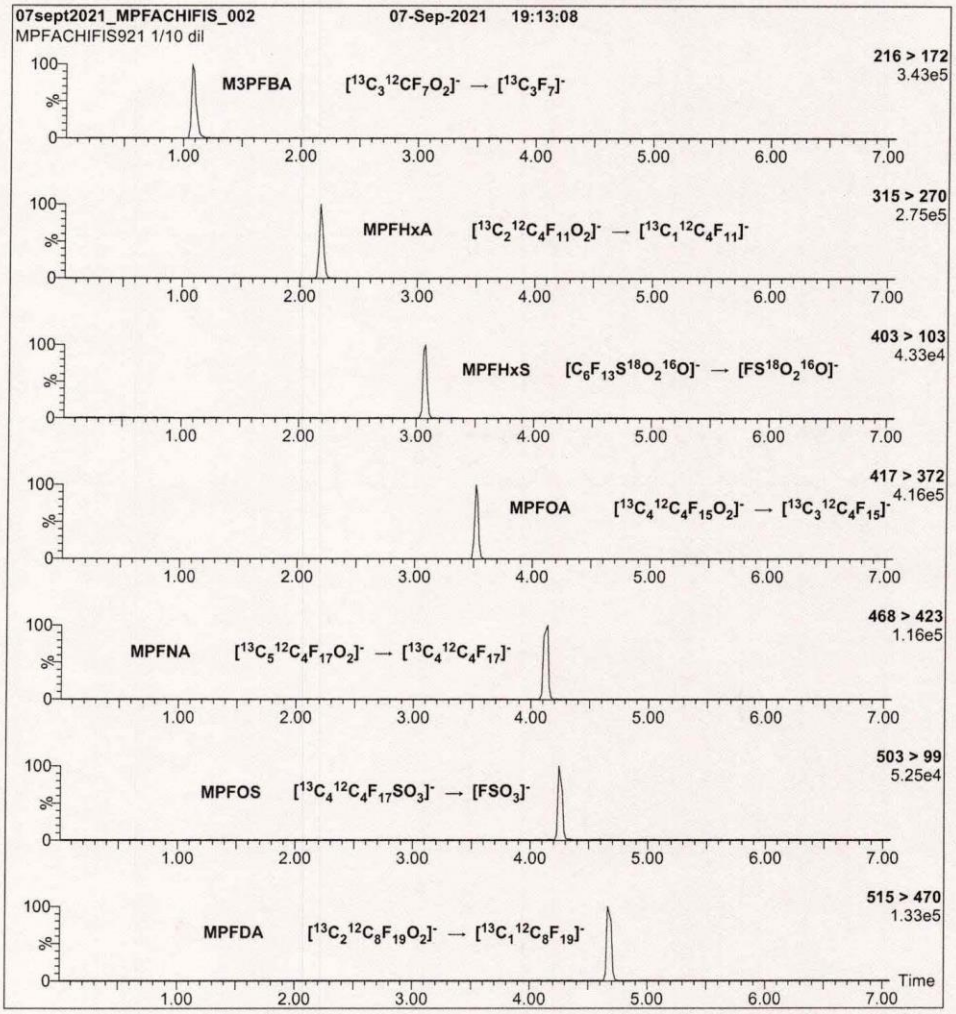

Conditions for Figure 2:

Injection: On-column (MPFAC-HIF-IS)

Mobile phase: Same as Figure 1

Flow: 300 µL/min

MS Parameters:

Collision Gas (mbar) = 3.18e-3
Collision Energy (eV) = 4-64 (variable)

Form#:13, Issued 2004-11-10
Revision#:9, Revised 2020-12-23

MPFACHIFIS0921 (5 of 5)
rev1

Attachment 2 – Extracted Internal Standards (EIS)

YORK
ANALYTICAL LABORATORIES, INC.

Analytical Standard Record

Standard ID: **Y22B198**

Description:	MPFAC-HIF-ES-EPA 1633 STOCK EIS mix	Prepared:	02/17/2022
Standard Type:	Other	Expires:	08/06/2024
Solvent:	MeOH/IPA/1% H2O	Prepared By:	Robert Q. Bradley
Final Volume (mls):	1	Department:	PFAS
Vials:	1	Lot No.:	MPFACHIFES0821
Vendor:	Wellington Laboratories		

Comments:

Analyte	CAS Number	Concentration	Units
d3-N-MeFOSAA		1	ug/mL
d5-N-EtFOSAA		1	ug/mL
d7-N-MeFOSE		5	ug/mL
d9-N-EtFOSE		5	ug/mL
d-N-EtFOSA		0.5	ug/mL
d-N-MeFOSA		0.5	ug/mL
M2-4:2FTS		0.938	ug/mL
M2-6:2FTS		0.951	ug/mL
M2-8:2FTS		0.96	ug/mL
M2PFTeDA		0.25	ug/mL
M3HFPO-DA		2	ug/mL
M3PFBS		0.466	ug/mL
M3PFHxS		0.474	ug/mL
M4PFHpA		0.5	ug/mL
M5PFHxA		0.5	ug/mL
M5PFPeA		1	ug/mL
M6PFDA		0.25	ug/mL
M7PFUdA		0.25	ug/mL
M8FOSA		0.5	ug/mL
M8PFOA		0.5	ug/mL
M8PFOS		0.479	ug/mL
M9PFNA		0.25	ug/mL
MPFBA		2	ug/mL
MPFDoA		0.25	ug/mL

WELLINGTON LABORATORIES

CERTIFICATE OF ANALYSIS
DOCUMENTATION

MPFAC-HIF-ES

Mass-Labelled Per- and Poly-fluoroalkyl Substance Extraction Standard Solution/Mixture

PRODUCT CODE:	MPFAC-HIF-ES
LOT NUMBER:	MPFACHIFES0821
SOLVENT(S):	Methanol/Isopropanol (1%)/Water (<1%)
DATE PREPARED: (mm/dd/yyyy)	08/05/2021
LAST TESTED: (mm/dd/yyyy)	08/16/2021
EXPIRY DATE: (mm/dd/yyyy)	08/16/2024
RECOMMENDED STORAGE:	Refrigerate ampoule

DESCRIPTION:

MPFAC-HIF-ES is a solution/mixture of ten mass-labelled (^{13}C) perfluoroalkylcarboxylic acids (C_4-C_{12}, C_{14}), three mass-labelled (^{13}C) perfluoroalkanesulfonates (C_4, C_6, and C_8), three mass-labelled (one ^{13}C and two ^{2}H) perfluoro-1-octanesulfonamides, three mass-labelled (^{13}C) fluorotelomer sulfonates (4:2, 6:2, and 8:2), two mass-labelled (^{2}H) perfluorooctanesulfonamidoacetic acids, two mass-labelled (^{2}H) perfluorooctanesulfonamidoethanols, and mass-labelled (^{13}C) hexafluoropropylene oxide dimer acid. The components and their concentrations are given in Table A.

The individual mass-labelled perfluoroalkylcarboxylic acids, mass-labelled perfluoroalkanesulfonates, mass-labelled fluorotelomer sulfonates, perfluoro-1-($^{13}C_8$)octanesulfonamide, and mass-labelled hexafluoropropylene oxide dimer acid all have chemical purities of >98% and isotopic purities of ≥99%. The individual mass-labelled perfluorooctanesulfonamidoacetic acids, mass-labelled perfluorooctanesulfonamidoethanols, and two mass-labelled (^{2}H) perfluoro-1-octanesulfonamides all have chemical purities of >98% and isotopic purities of ≥98%.

DOCUMENTATION/ DATA ATTACHED:

Table A: Components and Concentrations of the Solution/Mixture
Figure 1: LC/MS Data (SIR)
Figure 2: LC/MS/MS Data (Selected MRM Transitions)

ADDITIONAL INFORMATION:

- See page 2 for further details.
- Contains 4 mole eq. of NaOH to prevent conversion of the carboxylic acids to their respective methyl esters.

FOR LABORATORY USE ONLY: NOT FOR HUMAN OR DRUG USE

Wellington Laboratories Inc., 345 Southgate Dr. Guelph ON N1G 3M5 CANADA
519-822-2436 • Fax: 519-822-2849 • info@well-labs.com

Form#:13, Issued 2004-11-10
Revision#:9, Revised 2020-12-23

INTENDED USE:

The products prepared by Wellington Laboratories Inc. are for laboratory use only. This certified reference material (CRM) was designed to be used as a standard for the identification and/or quantification of the specific chemical compounds it contains.

HANDLING:

This product should only be used by qualified personnel familiar with its potential hazards and trained in the handling of hazardous chemicals. Due care should be exercised to prevent unnecessary human contact or ingestion. All procedures should be carried out in a well-functioning fume hood and suitable gloves, eye protection, and clothing should be worn at all times. Waste should be disposed of according to national and regional regulations. Safety Data Sheets (SDSs) are available upon request.

SYNTHESIS / CHARACTERIZATION:

Our products are synthesized using single-product unambiguous routes whenever possible. They are then characterized, and their structures and purities confirmed, using a combination of the most relevant techniques, such as NMR, GC/MS, LC/MS/MS, SFC/UV/MS/MS, x-ray crystallography, and melting point. Isotopic purities of mass-labelled compounds are also confirmed using HRGC/HRMS and/or LC/MS/MS.

HOMOGENEITY:

Prior to solution preparation, crystalline material is tested for homogeneity using a variety of techniques (as stated above) and its solubility in a given diluent is taken into consideration. Duplicate solutions of a new product are prepared from the same crystalline lot and, after the addition of an appropriate internal standard, they are compared by GC/MS, LC/MS/MS, and/or SFC/UV/MS/MS. The relative response factors of the analyte of interest in each solution are required to be <5% RSD. New solution lots of existing products, as well as mixtures and calibration solutions, are compared to older lots in a similar manner. This further confirms the homogeneity of the crystalline material as well as the stability and homogeneity of the solutions in the storage containers. In order to maintain the integrity of the assigned value(s), and associated uncertainty, the dilution or injection of a subsample of this product should be performed using calibrated measuring equipment.

UNCERTAINTY:

The maximum combined relative standard uncertainty of our reference standard solutions is calculated using the following equation:

The combined relative standard uncertainty, $u_c(y)$, of a value y and the uncertainty of the independent parameters $x_1, x_2, \ldots x_n$ on which it depends is:

$$u_c(y(x_1, x_2, \ldots x_n)) = \sqrt{\sum_{i=1}^{n} u(y, x_i)^2}$$

where x is expressed as a relative standard uncertainty of the individual parameter.

The individual uncertainties taken into account include those associated with weights (calibration of the balance) and volumes (calibration of the volumetric glassware). An expanded maximum combined percent relative uncertainty of ±5% (calculated with a coverage factor of 2 and a level of confidence of 95%) is stated on the Certificate of Analysis for all of our products.

TRACEABILITY:

All reference standard solutions are traceable to specific crystalline lots. The microbalances used for solution preparation are regularly calibrated by an external ISO/IEC 17025 accredited laboratory. In addition, their calibration is verified prior to each weighing using calibrated external weights traceable to an ISO/IEC 17025 accredited laboratory. All volumetric glassware used is calibrated, of Class A tolerance, and traceable to an ISO/IEC 17025 accredited laboratory. For certain products, traceability to international interlaboratory studies has also been established.

EXPIRY DATE / PERIOD OF VALIDITY:

Ongoing stability studies of this product have demonstrated stability in its composition and concentration, until the specified expiry date, in the unopened ampoule. Monitoring for any degradation or change in concentration of the listed analyte(s) is performed on a routine basis.

LIMITED WARRANTY:

At the time of shipment, all products are warranted to be free of defects in material and workmanship and to conform to the stated technical and purity specifications.

QUALITY MANAGEMENT:

This product was produced using a Quality Management System registered to the latest versions of ISO 9001 by SAI Global, ISO/IEC 17025 by the Canadian Association for Laboratory Accreditation Inc. (CALA; A1226), and ISO 17034 by ANSI National Accreditation Board (ANAB; AR-1523).

CALA Testing Accreditation No. A1226


ANAB ANSI National Accreditation Board ACCREDITED ISO 17034 REFERENCE MATERIAL PRODUCER

For additional information or assistance concerning this or any other products from Wellington Laboratories Inc., please visit our website at www.well-labs.com or contact us directly at info@well-labs.com

Form#:13, Issued 2004-11-10
Revision#:9, Revised 2020-12-23

MPFACHIFES0821 (2 of 7)
rev1

Figure 2: **MPFAC-HIF-ES; LC/MS/MS Data (Selected MRM Transitions)**

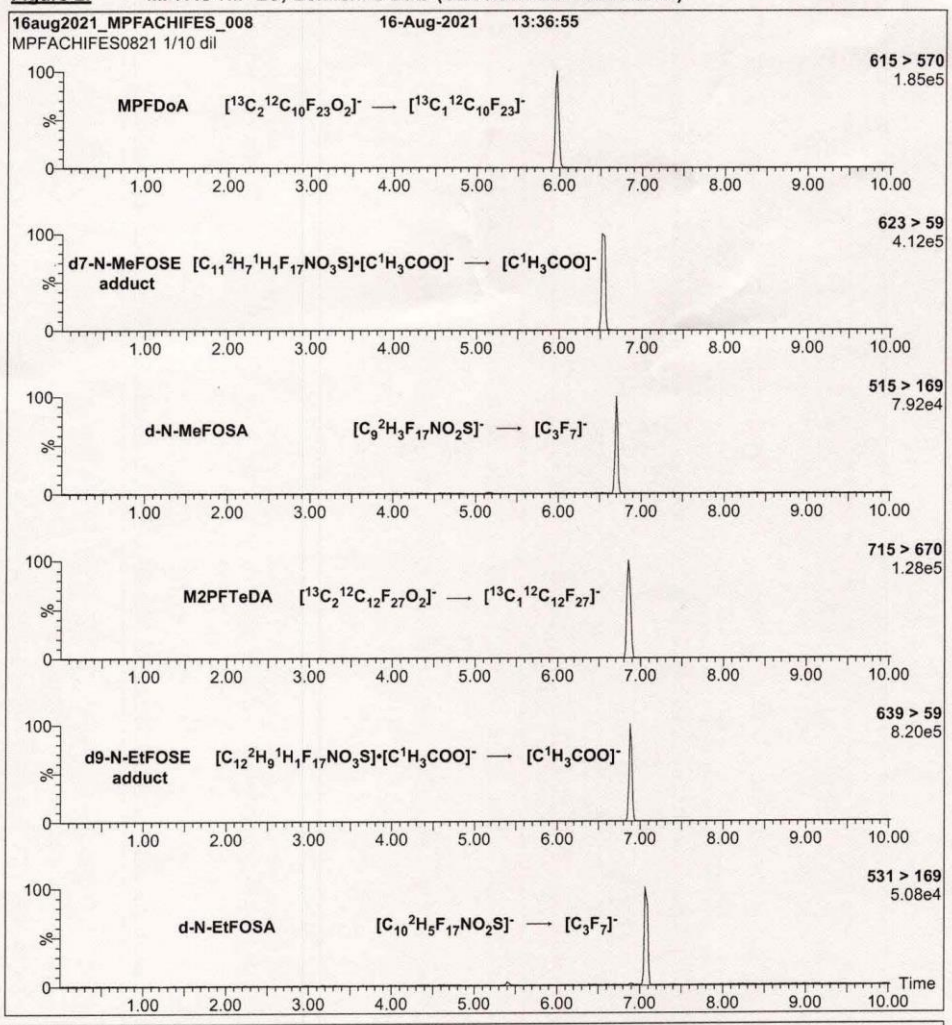

Conditions for Figure 2:

Injection: On-column (MPFAC-HIF-ES)

Mobile phase: Same as Figure 1

Flow: 300 µL/min

MS Parameters:

Collision Gas (mbar) = 3.41e-3
Collision Energy (eV) = 4-64 (variable)

Form#:13, Issued 2004-11-10
Revision#:9, Revised 2020-12-23

MPFACHIFES0821 (7 of 7)
rev1

Table A: **MPFAC-HIF-ES; Components and Concentrations (ng/mL, ± 5% in Methanol/Isopropanol (1%)/Water (<1%))**

Compound	Acronym	Concentration (ng/mL)	Peak Assignment in Figure 1
Perfluoro-n-($^{13}C_4$)butanoic acid	MPFBA	2000	1
Perfluoro-n-($^{13}C_5$)pentanoic acid	M5PFPeA	1000	2
Perfluoro-n-(1,2,3,4,6-$^{13}C_5$)hexanoic acid	M5PFHxA	500	5
Perfluoro-n-(1,2,3,4-$^{13}C_4$)heptanoic acid	M4PFHpA	500	7
Perfluoro-n-($^{13}C_8$)octanoic acid	M8PFOA	500	10
Perfluoro-n-($^{13}C_9$)nonanoic acid	M9PFNA	250	11
Perfluoro-n-(1,2,3,4,5,6-$^{13}C_6$)decanoic acid	M6PFDA	250	14
Perfluoro-n-(1,2,3,4,5,6,7-$^{13}C_7$)undecanoic acid	M7PFUdA	250	17
Perfluoro-n-(1,2-$^{13}C_2$)dodecanoic acid	MPFDoA	250	19
Perfluoro-n-(1,2-$^{13}C_2$)tetradecanoic acid	M2PFTeDA	250	22
Perfluoro-1-($^{13}C_8$)octanesulfonamide	M8FOSA	500	18
N-methyl-d_3-perfluoro-1-octanesulfonamide	d-N-MeFOSA	500	21
N-ethyl-d_5-perfluoro-1-octanesulfonamide	d-N-EtFOSA	500	24
N-methyl-d_3-perfluoro-1-octanesulfonamidoacetic acid	d3-N-MeFOSAA	1000	15
N-ethyl-d_5-perfluoro-1-octanesulfonamidoacetic acid	d5-N-EtFOSAA	1000	16
2-(N-methyl-d_3-perfluoro-1-octanesulfonamido)ethan-d_4-ol	d7-N-MeFOSE	5000	20
2-(N-ethyl-d_5-perfluoro-1-octanesulfonamido)ethan-d_4-ol	d9-N-EtFOSE	5000	23
2,3,3,3-Tetrafluoro-2-(1,1,2,2,3,3,3-heptafluoropropoxy)($^{13}C_3$)propanoic acid	M3HFPO-DA	2000	6

Compound	Acronym	Concentration* (ng/mL)		Peak Assignment in Figure 1
		as the salt	as the acid	
Sodium perfluoro-1-(2,3,4-$^{13}C_3$)butanesulfonate	M3PFBS	500	466	3
Sodium perfluoro-1-(1,2,3-$^{13}C_3$)hexanesulfonate	M3PFHxS	500	474	8
Sodium perfluoro-1-($^{13}C_8$)octanesulfonate	M8PFOS	500	479	12
Sodium 1H,1H,2H,2H-perfluoro-(1,2-$^{13}C_2$)hexanesulfonate	M2-4:2FTS	1000	938	4
Sodium 1H,1H,2H,2H-perfluoro-(1,2-$^{13}C_2$)octanesulfonate	M2-6:2FTS	1000	951	9
Sodium 1H,1H,2H,2H-perfluoro-(1,2-$^{13}C_2$)decanesulfonate	M2-8:2FTS	1000	960	13


* Concentrations have been rounded to three significant figures.

Certified By: _____ **Date:** 10/13/2021 (mm/dd/yyyy)
B.G. Chittim, General Manager

Form#:13, Issued 2004-11-10
Revision#:9, Revised 2020-12-23

MPFACHIFES0821 (3 of 7)
rev1

Figure 1: **MPFAC-HIF-ES; LC/MS Data (SIR)**

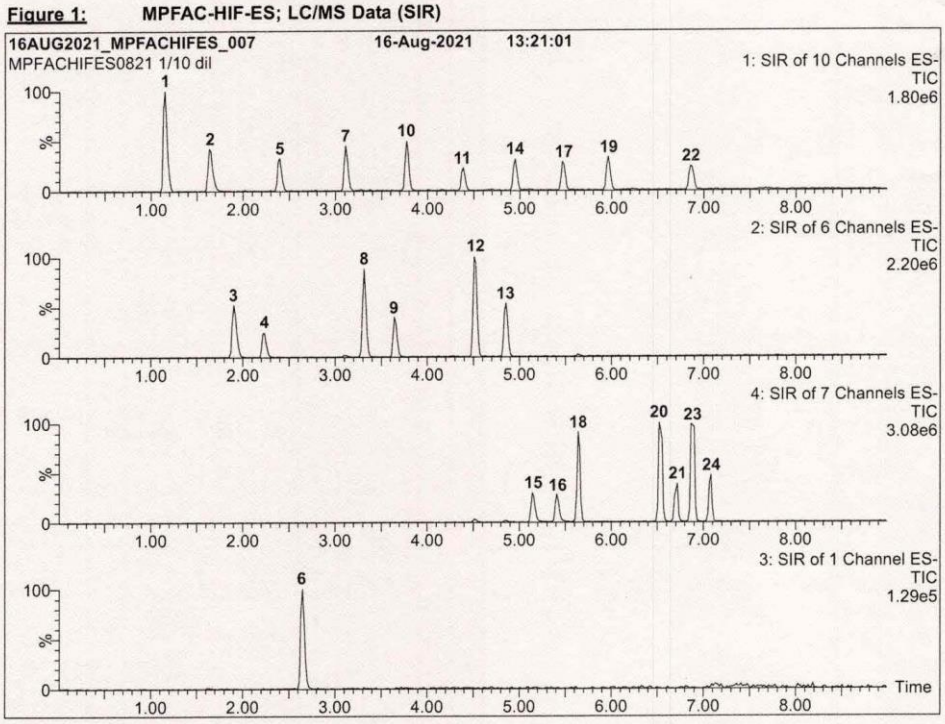

Conditions for Figure 1:

Waters Acquity Ultra Performance LC
Waters Xevo TQ-S micro MS

Chromatographic Conditions:

Column: Acquity UPLC BEH Shield RP_{18}
1.7 µm, 2.1 x 100 mm

Mobile phase: Gradient
Start: 50% H_2O / 50% (80:20 MeOH:ACN)
(both with 10 mM NH_4OAc buffer)
Ramp to 90% organic over 9 min and hold for
2 min before returning to initial conditions in 1 min.
Time: 15 min

Flow: 300 µL/min

MS Parameters:


Experiment: SIR

Source: Electrospray (negative)
Capillary Voltage (kV) = 2.00
Cone Voltage (V) = variable (2-44)
Desolvation Temperature (°C) = 350
Desolvation Gas Flow (L/hr) = 1000

Form#:13, Issued 2004-11-10
Revision#:9, Revised 2020-12-23

MPFACHIFES0821 (4 of 7)
rev1


Figure 2: **MPFAC-HIF-ES; LC/MS/MS Data (Selected MRM Transitions)**

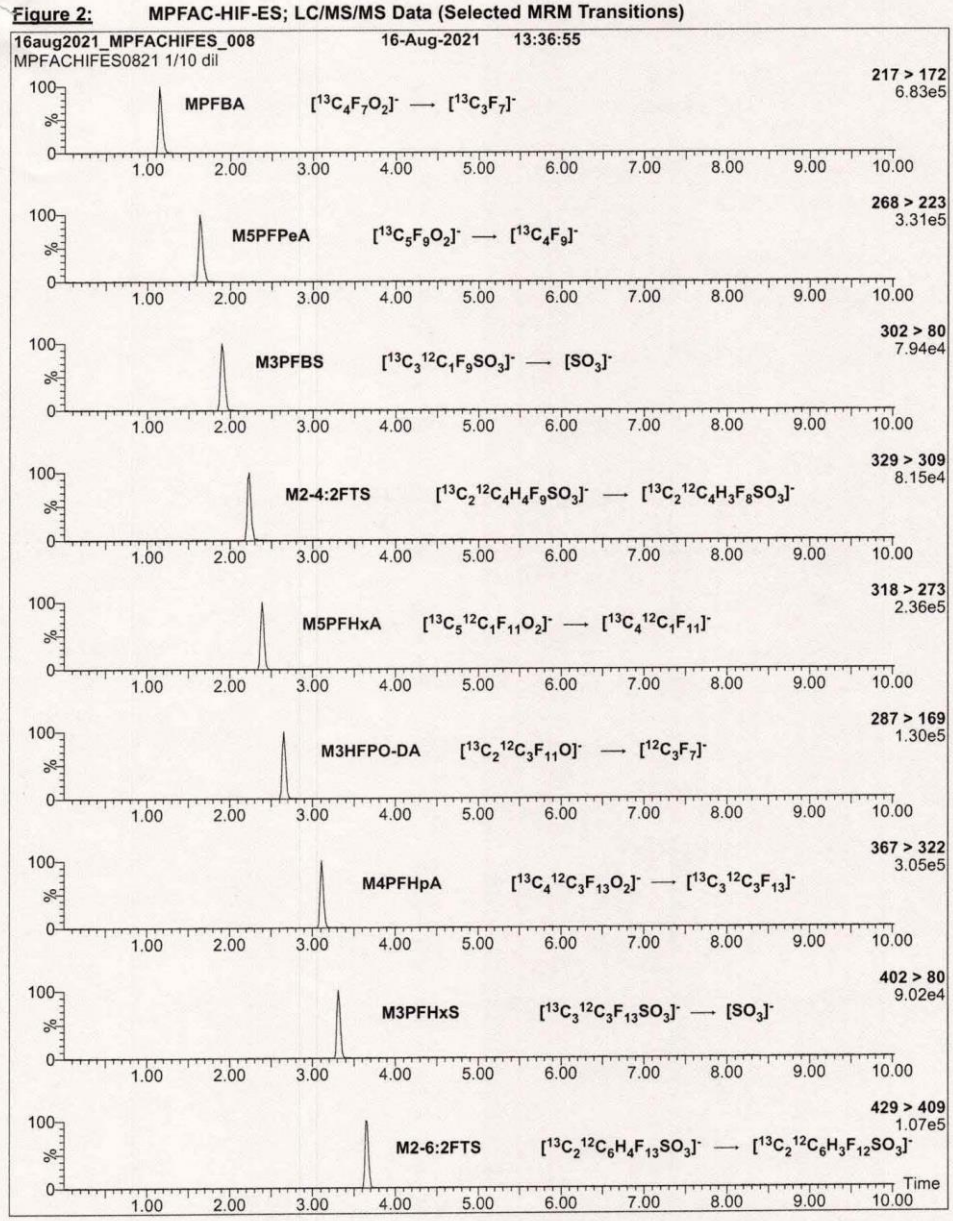

Form#:13, Issued 2004-11-10
Revision#:9, Revised 2020-12-23

MPFACHIFES0821 (5 of 7)
rev1

Figure 2: **MPFAC-HIF-ES; LC/MS/MS Data (Selected MRM Transitions)**

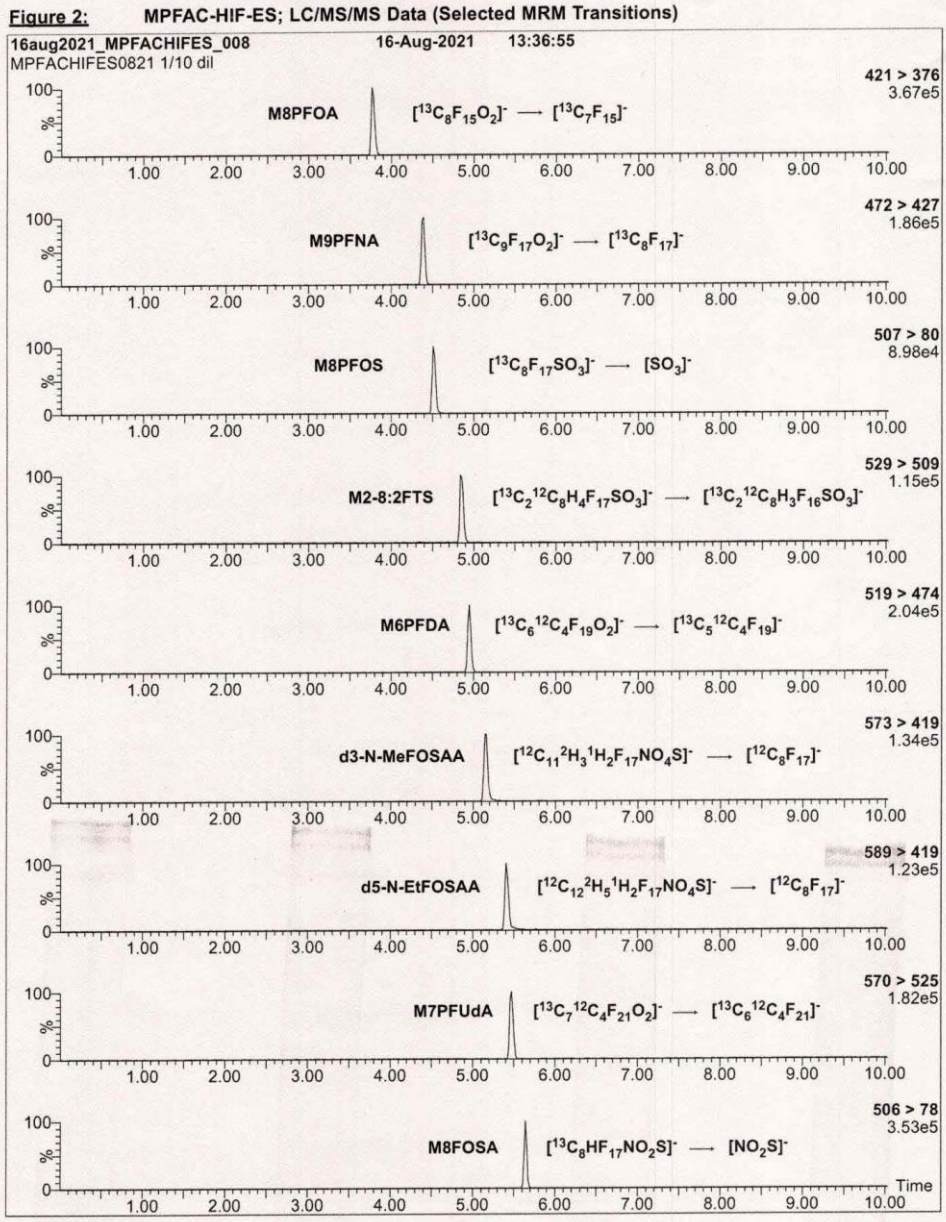


Form#:13, Issued 2004-11-10
Revision#:9, Revised 2020-12-23

MPFACHIFES0821 (6 of 7)
rev1

Attachment 3 – Target Analyte

Mixtures

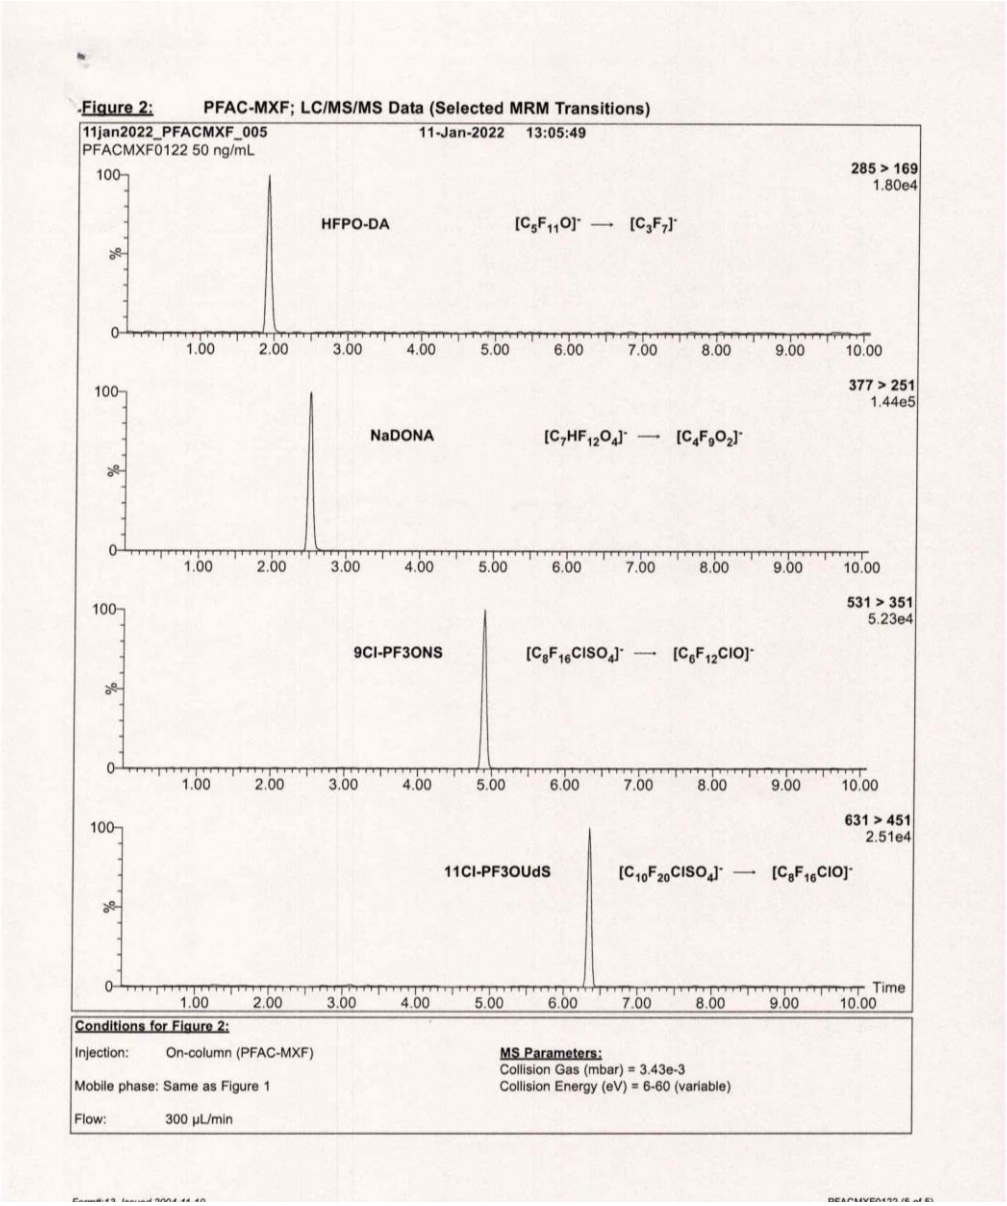

INTENDED USE:

The products prepared by Wellington Laboratories Inc. are for laboratory use only. This certified reference material (CRM) was designed to be used as a standard for the identification and/or quantification of the specific chemical compounds it contains.

HANDLING:

This product should only be used by qualified personnel familiar with its potential hazards and trained in the handling of hazardous chemicals. Due care should be exercised to prevent unnecessary human contact or ingestion. All procedures should be carried out in a well-functioning fume hood and suitable gloves, eye protection, and clothing should be worn at all times. Waste should be disposed of according to national and regional regulations. Safety Data Sheets (SDSs) are available upon request.

SYNTHESIS / CHARACTERIZATION:

Our products are synthesized using single-product unambiguous routes whenever possible. They are then characterized, and their structures and purities confirmed, using a combination of the most relevant techniques, such as NMR, GC/MS, LC/MS/MS, SFC/UV/MS/MS, x-ray crystallography, and melting point. Isotopic purities of mass-labelled compounds are also confirmed using HRGC/HRMS and/or LC/MS/MS.

HOMOGENEITY:

Prior to solution preparation, crystalline material is tested for homogeneity using a variety of techniques (as stated above) and its solubility in a given diluent is taken into consideration. Duplicate solutions of a new product are prepared from the same crystalline lot and, after the addition of an appropriate internal standard, they are compared by GC/MS, LC/MS/MS, and/or SFC/UV/MS/MS. The relative response factors of the analyte of interest in each solution are required to be <5% RSD. New solution lots of existing products, as well as mixtures and calibration solutions, are compared to older lots in a similar manner. This further confirms the homogeneity of the crystalline material as well as the stability and homogeneity of the solutions in the storage containers. In order to maintain the integrity of the assigned value(s), and associated uncertainty, the dilution or injection of a subsample of this product should be performed using calibrated measuring equipment.

UNCERTAINTY:

The maximum combined relative standard uncertainty of our reference standard solutions is calculated using the following equation:

The combined relative standard uncertainty, $u_c(y)$, of a value y and the uncertainty of the independent parameters $x_1, x_2, \ldots x_n$ on which it depends is:

$$u_c(y(x_1, x_2, \ldots x_n)) = \sqrt{\sum_{i=1}^{n} u(y, x_i)^2}$$

where x is expressed as a relative standard uncertainty of the individual parameter.

The individual uncertainties taken into account include those associated with weights (calibration of the balance) and volumes (calibration of the volumetric glassware). An expanded maximum combined percent relative uncertainty of ±5% (calculated with a coverage factor of 2 and a level of confidence of 95%) is stated on the Certificate of Analysis for all of our products.

TRACEABILITY:

All reference standard solutions are traceable to specific crystalline lots. The microbalances used for solution preparation are regularly calibrated by an external ISO/IEC 17025 accredited laboratory. In addition, their calibration is verified prior to each weighing using calibrated external weights traceable to an ISO/IEC 17025 accredited laboratory. All volumetric glassware used is calibrated, of Class A tolerance, and traceable to an ISO/IEC 17025 accredited laboratory. For certain products, traceability to international interlaboratory studies has also been established.

EXPIRY DATE / PERIOD OF VALIDITY:

Ongoing stability studies of this product have demonstrated stability in its composition and concentration, until the specified expiry date, in the unopened ampoule. Monitoring for any degradation or change in concentration of the listed analyte(s) is performed on a routine basis.

LIMITED WARRANTY:

At the time of shipment, all products are warranted to be free of defects in material and workmanship and to conform to the stated technical and purity specifications.

QUALITY MANAGEMENT:

This product was produced using a Quality Management System registered to the latest versions of ISO 9001 by SAI Global, ISO/IEC 17025 by the Canadian Association for Laboratory Accreditation Inc. (CALA; A1226), and ISO 17034 by ANSI National Accreditation Board (ANAB; AR-1523).

CALA Testing Accreditation No. A1226

ANAB ANSI National Accreditation Board ACCREDITED ISO 17034 REFERENCE MATERIAL PRODUCER

For additional information or assistance concerning this or any other products from Wellington Laboratories Inc., please visit our website at www.well-labs.com or contact us directly at info@well-labs.com

Form#:13, Issued 2004-11-10
Revision#:9, Revised 2020-12-23

PFACMXF0122 (2 of 5)
rev0

Table A: **PFAC-MXF; Components and Concentrations (ng/mL; ± 5% in Methanol/Water (<1%))**


Compound	Acronym	Concentration* (ng/ml)	Peak Assignment in Figure 1
2,3,3,3-Tetrafluoro-2-(1,1,2,2,3,3,3-heptafluoropropoxy)-propanoic acid	HFPO-DA	2000	A

Compound	Acronym	Concentration* (ng/mL)		Peak Assignment in Figure 1
		as the salt	as the acid	
Sodium dodecafluoro-3H-4,8-dioxanonanoate	NaDONA	2000	1890	B
Potassium 9-chlorohexadecafluoro-3-oxanonane-1-sulfonate	9Cl-PF3ONS	2000	1870	C
Potassium 11-chloroeicosafluoro-3-oxaundecane-1-sulfonate	11Cl-PF3OUdS	2000	1890	D

* Concentrations have been rounded to three significant figures.

Certified By: _____ **Date:** 01/12/2022
(mm/dd/yyyy)
B.G. Chittim, General Manager

Figure 1: **PFAC-MXF; LC/MS Data (SIR)**

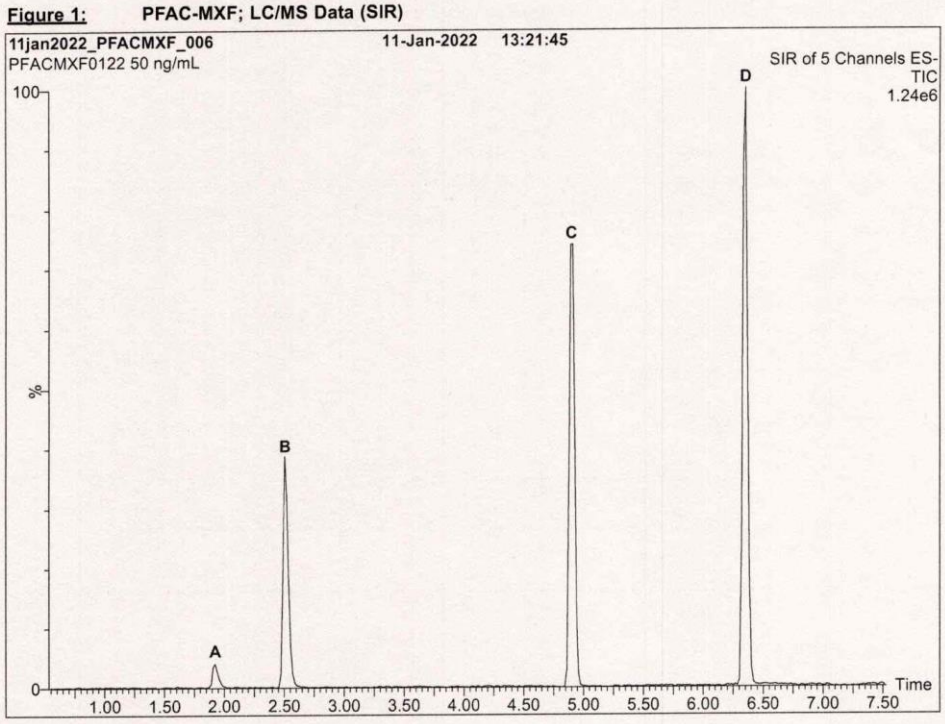

Conditions for Figure 1:

Waters Acquity Ultra Performance LC
Waters Xevo TQ-S micro MS

Chromatographic Conditions:

Column: Acquity UPLC BEH Shield RP_{18}
1.7 µm, 2.1 x 100 mm

Mobile phase: Gradient
Start: 45% H_2O / 55% (80:20 MeOH:ACN)
(both with 10 mM NH_4OAc buffer)
Ramp to 90% organic over 8 min and hold for 2 min
before returning to initial conditions in 0.75 min.
Time: 12 min

Flow: 300 µL/min

MS Parameters:

Experiment: SIR

Source: Electrospray (negative)
Capillary Voltage (kV) = 2.00
Cone Voltage (V) = variable (15-74)
Desolvation Temperature (°C) = 325
Desolvation Gas Flow (L/hr) = 1000

Form#:13, Issued 2004-11-10
Revision#:9, Revised 2020-12-23

PFACMXF0122 (4 of 5)
rev0

YORK
ANALYTICAL LABORATORIES, INC.

Analytical Standard Record

Standard ID: **Y22B199**

Description:	PFAC-MXF-Native Repl.STOCK EPA 1633 PFAS	Prepared:	02/17/2022
Standard Type:	Other	**Expires:**	**01/11/2025**
Solvent:	MeOH/H20	Prepared By:	Robert Q. Bradley
Final Volume (mls):	1	Department:	PFAS
Vials:	1	Lot No.:	PFACMXF0122
Vendor:	Wellington Laboratories		

Comments:

Analyte	CAS Number	Concentration	Units
11CL-PF3OUdS	763051-92-9	1.89	ug/mL
9CL-PF3ONS	756426-58-1	1.87	ug/mL
ADONA	919005-14-4	1.89	ug/mL
HFPO-DA (Gen-X)	13252-13-6	2	ug/mL

Reviewed By Date

Page 1 of 1

WELLINGTON LABORATORIES

CERTIFICATE OF ANALYSIS
DOCUMENTATION

PFAC-MXF

Native Replacement PFAS Solution/Mixture

PRODUCT CODE:	PFAC-MXF
LOT NUMBER:	PFACMXF0122
SOLVENT(S):	Methanol / Water (<1%)
DATE PREPARED: (mm/dd/yyyy)	01/10/2022
LAST TESTED: (mm/dd/yyyy)	01/11/2022
EXPIRY DATE: (mm/dd/yyyy)	01/11/2025
RECOMMENDED STORAGE:	Refrigerate ampoule

DESCRIPTION:

PFAC-MXF is a solution/mixture of sodium dodecafluoro-3H-4,8-dioxanonanoate (NaDONA), the major and minor components of F-53B (9Cl-PF3ONS and 11Cl-PF3OUdS), and GenX (HFPO-DA). The components and their concentrations are given in Table A.

The individual native components of this mixture all have chemical purities of >98%.

DOCUMENTATION/ DATA ATTACHED:

Table A: Components and Concentrations of the Solution/Mixture
Figure 1: LC/MS Data (SIR)
Figure 2: LC/MS/MS Data (Selected MRM Transitions)

ADDITIONAL INFORMATION:

- See page 2 for further details.
- Contains 4 mole eq. of NaOH to prevent conversion of the carboxylic acid to the methyl ester.

FOR LABORATORY USE ONLY: NOT FOR HUMAN OR DRUG USE

Wellington Laboratories Inc., 345 Southgate Dr. Guelph ON N1G 3M5 CANADA
519-822-2436 • Fax: 519-822-2849 • info@well-labs.com


Form#:13, Issued 2004-11-10
Revision#:9, Revised 2020-12-23

Table A: **PFAC-MXI; Components and Concentrations (µg/mL; ± 5% in methanol)**

Compound	Acronym	Concentration (µg/mL)	Peak Assignment in Figure 1
N-methylperfluoro-1-octanesulfonamide	N-MeFOSA	1.00	B
N-ethylperfluoro-1-octanesulfonamide	N-EtFOSA	1.00	D
2-(N-methylperfluoro-1-octanesulfonamido)-ethanol	N-MeFOSE	10.0	A
2-(N-ethylperfluoro-1-octanesulfonamido)-ethanol	N-EtFOSE	10.0	C

Certified By: _____ **Date:** 09/23/2021
(mm/dd/yyyy)
B.G. Chittim, General Manager

Figure 1: **PFAC-MXI; LC/MS Data (SIR)**

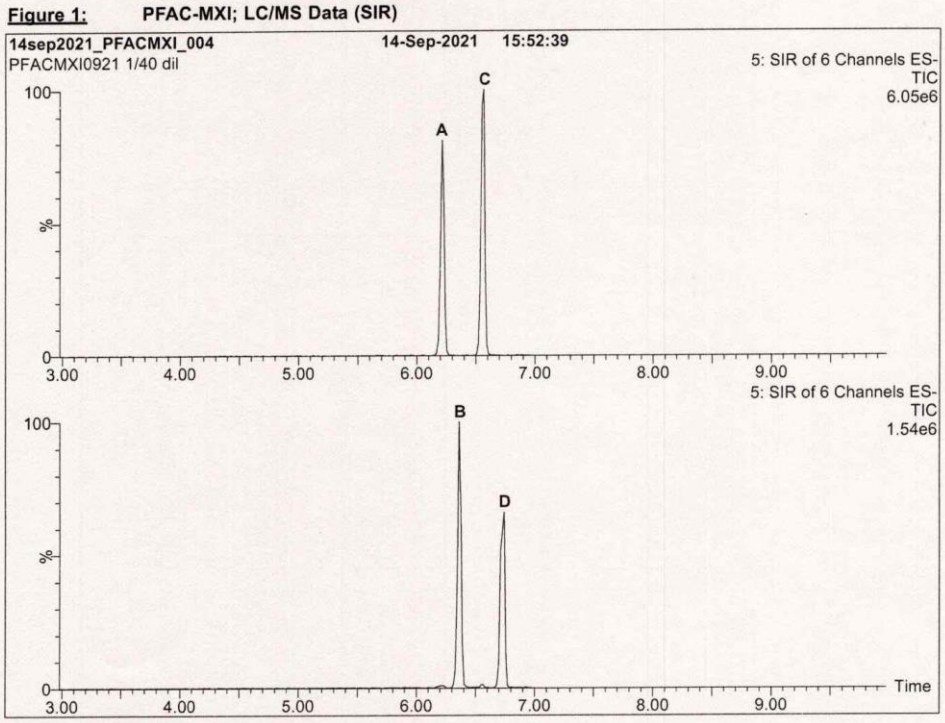

Conditions for Figure 1:

Waters Acquity Ultra Performance LC
Waters Xevo TQ-S micro MS

Chromatographic Conditions:

Column: Acquity UPLC BEH Shield RP_{18}
1.7 µm, 2.1 x 100 mm

Mobile phase: Gradient
Start: 50% H_2O / 50% (80:20 MeOH:ACN)
(both with 10 mM NH_4OAc buffer)
Ramp to 90% organic over 9 min and hold for
2 min before returning to initial conditions in 1 min.
Time: 15 min

Flow: 300 µL/min

MS Parameters:


Experiment: SIR

Source: Electrospray (negative)
Capillary Voltage (kV) = 2.50
Cone Voltage (V) = variable (2-74)
Desolvation Temperature (°C) = 350
Desolvation Gas Flow (L/hr) = 1000

Form#:13, Issued 2004-11-10
Revision#:9, Revised 2020-12-23

PFACMXI0921 (4 of 5)
rev0

Figure 2: **PFAC-MXI; LC/MS/MS Data (Selected MRM Transitions)**

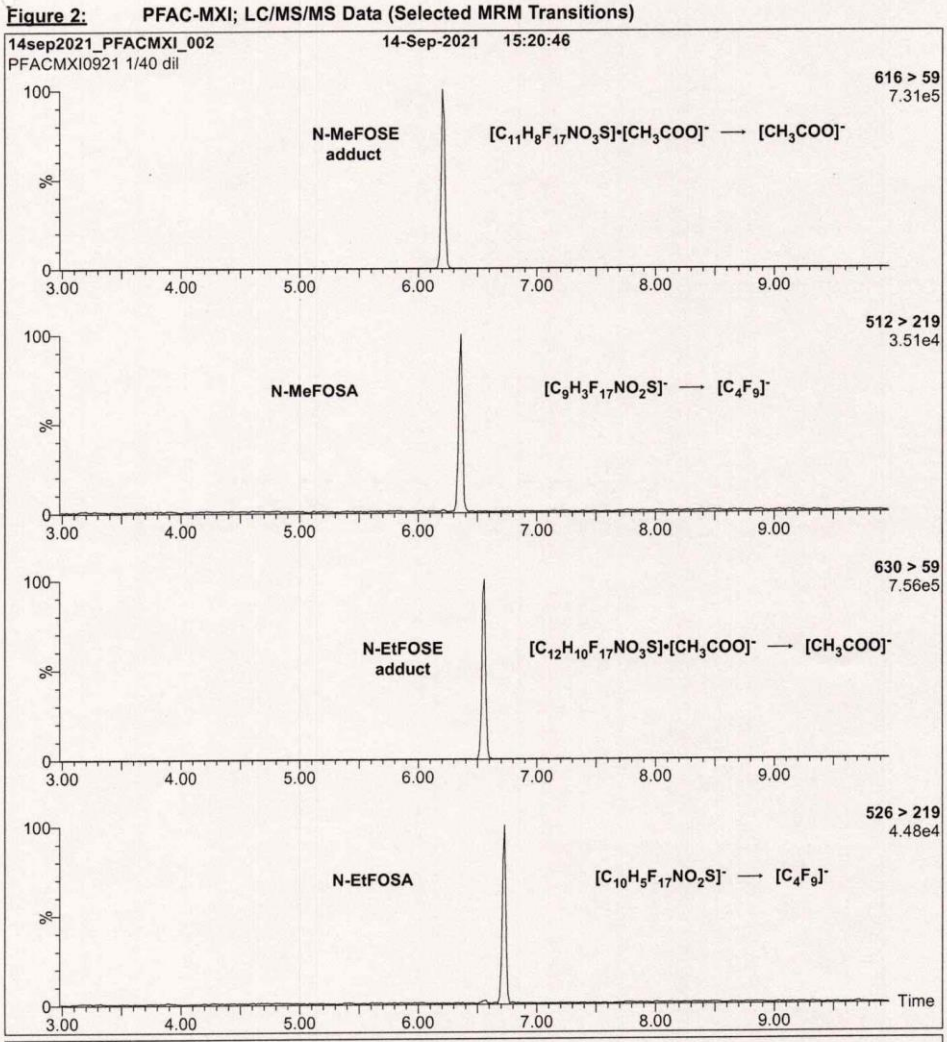

Conditions for Figure 2:

Injection: On-column (PFAC-MXI)

Mobile phase: Same as Figure 1

Flow: 300 µL/min

MS Parameters:
Collision Gas (mbar) = 3.31e-3
Collision Energy (eV) = 6-60 (variable)

Form#:13, Issued 2004-11-10
Revision#:9, Revised 2020-12-23

PFACMXI0921 (5 of 5)
rev0

YORK
ANALYTICAL LABORATORIES, INC.

Analytical Standard Record

Standard ID: **Y22B204**

Description:	PFAC-MXI-EPA 1633 Stock	Prepared:	02/17/2022
Standard Type:	Other	**Expires:**	**02/17/2023**
Solvent:	Methanol	Prepared By:	Robert Q. Bradley
Final Volume (mls):	1	Department:	PFAS
Vials:	1	Lot No.:	PFACMXI0921
Vendor:	Wellington Laboratories		

Comments:

Analyte	CAS Number	Concentration	Units
N-EtFOSA	4151-50-2	1	ug/mL
N-EtFOSE	1691-99-2	10	ug/mL
N-MeFOSA	31506-32-8	1	ug/mL
N-MeFOSE	24448-09-7	10	ug/mL

Reviewed By Date

Page 1 of 1

WELLINGTON LABORATORIES

CERTIFICATE OF ANALYSIS
DOCUMENTATION

PFAC-MXI

Native Perfluorooctanesulfonamide and Perfluorooctanesulfonamidoethanol Solution/Mixture

PRODUCT CODE:	PFAC-MXI
LOT NUMBER:	PFACMXI0921
SOLVENT(S):	Methanol
DATE PREPARED: (mm/dd/yyyy)	09/08/2021
LAST TESTED: (mm/dd/yyyy)	09/14/2021
EXPIRY DATE: (mm/dd/yyyy)	09/14/2026
RECOMMENDED STORAGE:	Store ampoule in a cool, dark place

DESCRIPTION:

PFAC-MXI is a solution/mixture of two native perfluorooctanesulfonamides (FOSAs) and two native perfluorooctanesulfonamidoethanols (FOSEs). The components and their concentrations are given in Table A.

The individual components have a chemical purity of >98%.

DOCUMENTATION/ DATA ATTACHED:

Table A: Components and Concentrations of the Solution/Mixture
Figure 1: LC/MS Data (SIR)
Figure 2: LC/MS/MS Data (Selected MRM Transitions)

ADDITIONAL INFORMATION:

- See page 2 for further details.

FOR LABORATORY USE ONLY: NOT FOR HUMAN OR DRUG USE

Wellington Laboratories Inc., 345 Southgate Dr. Guelph ON N1G 3M5 CANADA
519-822-2436 • Fax: 519-822-2849 • info@well-labs.com

Form#:13, Issued 2004-11-10
Revision#:9, Revised 2020-12-23

INTENDED USE:

The products prepared by Wellington Laboratories Inc. are for laboratory use only. This certified reference material (CRM) was designed to be used as a standard for the identification and/or quantification of the specific chemical compounds it contains.

HANDLING:

This product should only be used by qualified personnel familiar with its potential hazards and trained in the handling of hazardous chemicals. Due care should be exercised to prevent unnecessary human contact or ingestion. All procedures should be carried out in a well-functioning fume hood and suitable gloves, eye protection, and clothing should be worn at all times. Waste should be disposed of according to national and regional regulations. Safety Data Sheets (SDSs) are available upon request.

SYNTHESIS / CHARACTERIZATION:

Our products are synthesized using single-product unambiguous routes whenever possible. They are then characterized, and their structures and purities confirmed, using a combination of the most relevant techniques, such as NMR, GC/MS, LC/MS/MS, SFC/UV/MS/MS, x-ray crystallography, and melting point. Isotopic purities of mass-labelled compounds are also confirmed using HRGC/HRMS and/or LC/MS/MS.

HOMOGENEITY:

Prior to solution preparation, crystalline material is tested for homogeneity using a variety of techniques (as stated above) and its solubility in a given diluent is taken into consideration. Duplicate solutions of a new product are prepared from the same crystalline lot and, after the addition of an appropriate internal standard, they are compared by GC/MS, LC/MS/MS, and/or SFC/UV/MS/MS. The relative response factors of the analyte of interest in each solution are required to be <5% RSD. New solution lots of existing products, as well as mixtures and calibration solutions, are compared to older lots in a similar manner. This further confirms the homogeneity of the crystalline material as well as the stability and homogeneity of the solutions in the storage containers. In order to maintain the integrity of the assigned value(s), and associated uncertainty, the dilution or injection of a subsample of this product should be performed using calibrated measuring equipment.

UNCERTAINTY:

The maximum combined relative standard uncertainty of our reference standard solutions is calculated using the following equation:

The combined relative standard uncertainty, $u_c(y)$, of a value y and the uncertainty of the independent parameters $x_1, x_2, \ldots x_n$ on which it depends is:

$$u_c(y(x_1, x_2, \ldots x_n)) = \sqrt{\sum_{i=1}^{n} u(y, x_i)^2}$$

where x is expressed as a relative standard uncertainty of the individual parameter.

The individual uncertainties taken into account include those associated with weights (calibration of the balance) and volumes (calibration of the volumetric glassware). An expanded maximum combined percent relative uncertainty of ±5% (calculated with a coverage factor of 2 and a level of confidence of 95%) is stated on the Certificate of Analysis for all of our products.

TRACEABILITY:

All reference standard solutions are traceable to specific crystalline lots. The microbalances used for solution preparation are regularly calibrated by an external ISO/IEC 17025 accredited laboratory. In addition, their calibration is verified prior to each weighing using calibrated external weights traceable to an ISO/IEC 17025 accredited laboratory. All volumetric glassware used is calibrated, of Class A tolerance, and traceable to an ISO/IEC 17025 accredited laboratory. For certain products, traceability to international interlaboratory studies has also been established.

EXPIRY DATE / PERIOD OF VALIDITY:

Ongoing stability studies of this product have demonstrated stability in its composition and concentration, until the specified expiry date, in the unopened ampoule. Monitoring for any degradation or change in concentration of the listed analyte(s) is performed on a routine basis.

LIMITED WARRANTY:

At the time of shipment, all products are warranted to be free of defects in material and workmanship and to conform to the stated technical and purity specifications.

QUALITY MANAGEMENT:

This product was produced using a Quality Management System registered to the latest versions of ISO 9001 by SAI Global, ISO/IEC 17025 by the Canadian Association for Laboratory Accreditation Inc. (CALA; A1226), and ISO 17034 by ANSI National Accreditation Board (ANAB; AR-1523).

CALA Testing Accreditation No. A1226


ANAB ANSI National Accreditation Board ACCREDITED ISO 17034 REFERENCE MATERIAL PRODUCER

For additional information or assistance concerning this or any other products from Wellington Laboratories Inc., please visit our website at www.well-labs.com or contact us directly at info@well-labs.com

Form#:13, Issued 2004-11-10
Revision#:9, Revised 2020-12-23

PFACMXI0921 (2 of 5)
rev0

Figure 2: **PFAC-MXF; LC/MS/MS Data (Selected MRM Transitions)**

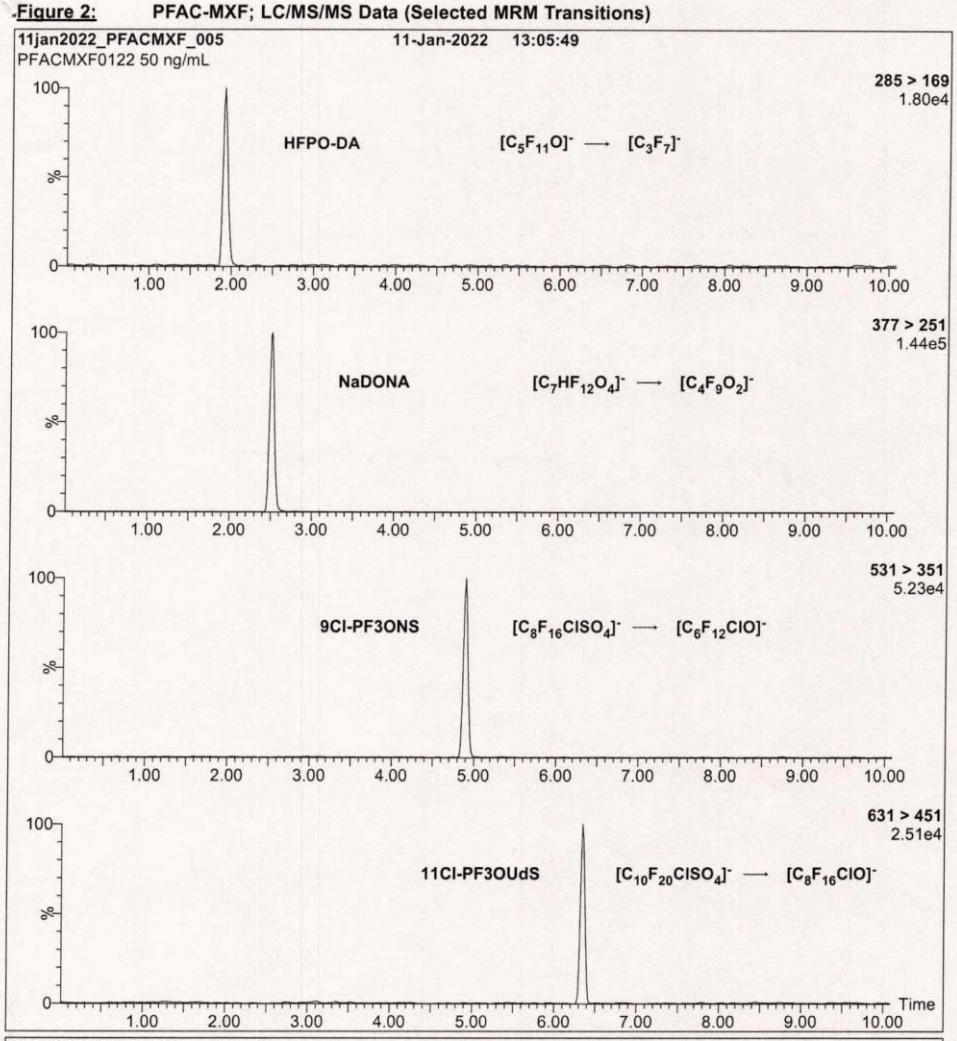

Conditions for Figure 2:

Injection: On-column (PFAC-MXF)

Mobile phase: Same as Figure 1

Flow: 300 µL/min

MS Parameters:
Collision Gas (mbar) = 3.43e-3
Collision Energy (eV) = 6-60 (variable)

Form#:13, Issued 2004-11-10
Revision#:9, Revised 2020-12-23

PFACMXF0122 (5 of 5)
rev0

INTENDED USE:

The products prepared by Wellington Laboratories Inc. are for laboratory use only. This certified reference material (CRM) was designed to be used as a standard for the identification and/or quantification of the specific chemical compounds it contains.

HANDLING:

This product should only be used by qualified personnel familiar with its potential hazards and trained in the handling of hazardous chemicals. Due care should be exercised to prevent unnecessary human contact or ingestion. All procedures should be carried out in a well-functioning fume hood and suitable gloves, eye protection, and clothing should be worn at all times. Waste should be disposed of according to national and regional regulations. Safety Data Sheets (SDSs) are available upon request.

SYNTHESIS / CHARACTERIZATION:

Our products are synthesized using single-product unambiguous routes whenever possible. They are then characterized, and their structures and purities confirmed, using a combination of the most relevant techniques, such as NMR, GC/MS, LC/MS/MS, SFC/UV/MS/MS, x-ray crystallography, and melting point. Isotopic purities of mass-labelled compounds are also confirmed using HRGC/HRMS and/or LC/MS/MS.

HOMOGENEITY:

Prior to solution preparation, crystalline material is tested for homogeneity using a variety of techniques (as stated above) and its solubility in a given diluent is taken into consideration. Duplicate solutions of a new product are prepared from the same crystalline lot and, after the addition of an appropriate internal standard, they are compared by GC/MS, LC/MS/MS, and/or SFC/UV/MS/MS. The relative response factors of the analyte of interest in each solution are required to be <5% RSD. New solution lots of existing products, as well as mixtures and calibration solutions, are compared to older lots in a similar manner. This further confirms the homogeneity of the crystalline material as well as the stability and homogeneity of the solutions in the storage containers. In order to maintain the integrity of the assigned value(s), and associated uncertainty, the dilution or injection of a subsample of this product should be performed using calibrated measuring equipment.

UNCERTAINTY:

The maximum combined relative standard uncertainty of our reference standard solutions is calculated using the following equation:

The combined relative standard uncertainty, $u_c(y)$, of a value y and the uncertainty of the independent parameters $x_1, x_2, \ldots x_n$ on which it depends is:

$$u_c(y(x_1, x_2, \ldots x_n)) = \sqrt{\sum_{i=1}^{n} u(y, x_i)^2}$$

where x is expressed as a relative standard uncertainty of the individual parameter.

The individual uncertainties taken into account include those associated with weights (calibration of the balance) and volumes (calibration of the volumetric glassware). An expanded maximum combined percent relative uncertainty of ±5% (calculated with a coverage factor of 2 and a level of confidence of 95%) is stated on the Certificate of Analysis for all of our products.

TRACEABILITY:

All reference standard solutions are traceable to specific crystalline lots. The microbalances used for solution preparation are regularly calibrated by an external ISO/IEC 17025 accredited laboratory. In addition, their calibration is verified prior to each weighing using calibrated external weights traceable to an ISO/IEC 17025 accredited laboratory. All volumetric glassware used is calibrated, of Class A tolerance, and traceable to an ISO/IEC 17025 accredited laboratory. For certain products, traceability to international interlaboratory studies has also been established.

EXPIRY DATE / PERIOD OF VALIDITY:

Ongoing stability studies of this product have demonstrated stability in its composition and concentration, until the specified expiry date, in the unopened ampoule. Monitoring for any degradation or change in concentration of the listed analyte(s) is performed on a routine basis.

LIMITED WARRANTY:

At the time of shipment, all products are warranted to be free of defects in material and workmanship and to conform to the stated technical and purity specifications.

QUALITY MANAGEMENT:

This product was produced using a Quality Management System registered to the latest versions of ISO 9001 by SAI Global, ISO/IEC 17025 by the Canadian Association for Laboratory Accreditation Inc. (CALA; A1226), and ISO 17034 by ANSI National Accreditation Board (ANAB; AR-1523).

CALA Testing Accreditation No. A1226

ANAB ANSI National Accreditation Board ACCREDITED ISO 17034 REFERENCE MATERIAL PRODUCER

For additional information or assistance concerning this or any other products from Wellington Laboratories Inc., please visit our website at www.well-labs.com or contact us directly at info@well-labs.com

Form#:13, Issued 2004-11-10
Revision#:9, Revised 2020-12-23

PFACMXF0122 (2 of 5)
rev0

Table A: **PFAC-MXF; Components and Concentrations (ng/mL; ± 5% in Methanol/Water (<1%))**


Compound	Acronym	Concentration* (ng/ml)	Peak Assignment in Figure 1
2,3,3,3-Tetrafluoro-2-(1,1,2,2,3,3,3-heptafluoropropoxy)-propanoic acid	HFPO-DA	2000	A

Compound	Acronym	Concentration* (ng/mL)		Peak Assignment in Figure 1
		as the salt	as the acid	
Sodium dodecafluoro-3H-4,8-dioxanonanoate	NaDONA	2000	1890	B
Potassium 9-chlorohexadecafluoro-3-oxanonane-1-sulfonate	9Cl-PF3ONS	2000	1870	C
Potassium 11-chloroeicosafluoro-3-oxaundecane-1-sulfonate	11Cl-PF3OUdS	2000	1890	D

* Concentrations have been rounded to three significant figures.

Certified By: _____ **Date:** 01/12/2022 (mm/dd/yyyy)
B.G. Chittim, General Manager

Figure 1: **PFAC-MXF; LC/MS Data (SIR)**

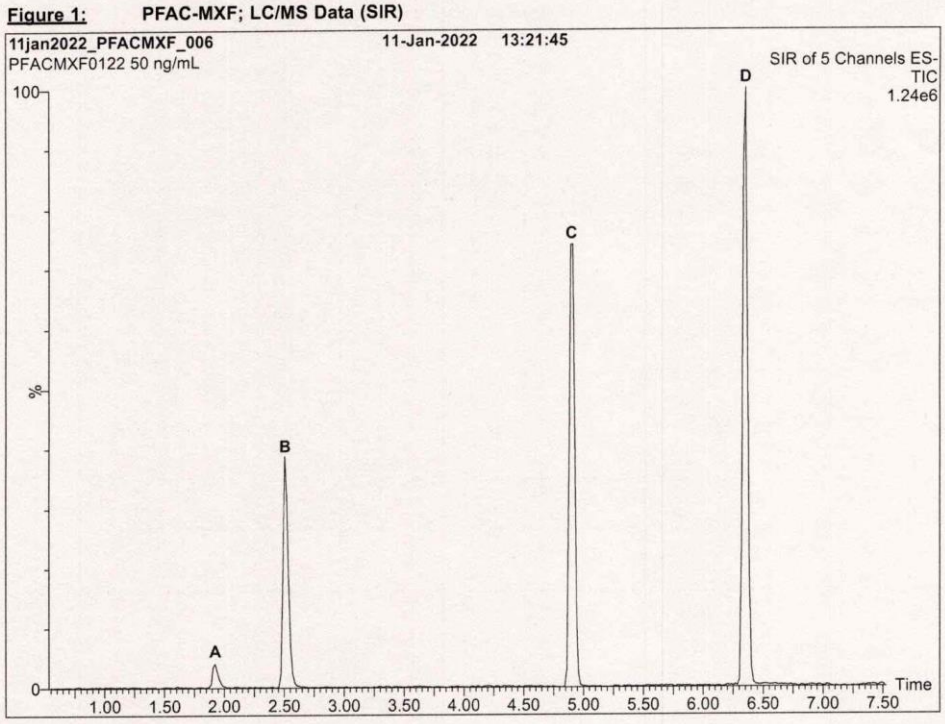

Conditions for Figure 1:

Waters Acquity Ultra Performance LC
Waters Xevo TQ-S micro MS

Chromatographic Conditions:

Column: Acquity UPLC BEH Shield RP_{18}
1.7 µm, 2.1 x 100 mm

Mobile phase: Gradient
Start: 45% H_2O / 55% (80:20 MeOH:ACN)
(both with 10 mM NH_4OAc buffer)
Ramp to 90% organic over 8 min and hold for 2 min
before returning to initial conditions in 0.75 min.
Time: 12 min

Flow: 300 µL/min

MS Parameters:

Experiment: SIR

Source: Electrospray (negative)
Capillary Voltage (kV) = 2.00
Cone Voltage (V) = variable (15-74)
Desolvation Temperature (°C) = 325
Desolvation Gas Flow (L/hr) = 1000

Form#:13, Issued 2004-11-10
Revision#:9, Revised 2020-12-23

PFACMXF0122 (4 of 5)
rev0

YORK
ANALYTICAL LABORATORIES, INC.

Analytical Standard Record

Standard ID: **Y22B199**

Description:	PFAC-MXF-Native Repl.STOCK EPA 1633 PFAS	Prepared:	02/17/2022
Standard Type:	Other	**Expires:**	**01/11/2025**
Solvent:	MeOH/H20	Prepared By:	Robert Q. Bradley
Final Volume (mls):	1	Department:	PFAS
Vials:	1	Lot No.:	PFACMXF0122
Vendor:	Wellington Laboratories		

Comments:

Analyte	CAS Number	Concentration	Units
11CL-PF3OUdS	763051-92-9	1.89	ug/mL
9CL-PF3ONS	756426-58-1	1.87	ug/mL
ADONA	919005-14-4	1.89	ug/mL
HFPO-DA (Gen-X)	13252-13-6	2	ug/mL

Reviewed By Date

Page 1 of 1

WELLINGTON LABORATORIES

CERTIFICATE OF ANALYSIS
DOCUMENTATION

PFAC-MXF

Native Replacement PFAS Solution/Mixture

PRODUCT CODE:	PFAC-MXF
LOT NUMBER:	PFACMXF0122
SOLVENT(S):	Methanol / Water (<1%)
DATE PREPARED: (mm/dd/yyyy)	01/10/2022
LAST TESTED: (mm/dd/yyyy)	01/11/2022
EXPIRY DATE: (mm/dd/yyyy)	01/11/2025
RECOMMENDED STORAGE:	Refrigerate ampoule

DESCRIPTION:

PFAC-MXF is a solution/mixture of sodium dodecafluoro-3H-4,8-dioxanonanoate (NaDONA), the major and minor components of F-53B (9Cl-PF3ONS and 11Cl-PF3OUdS), and GenX (HFPO-DA). The components and their concentrations are given in Table A.

The individual native components of this mixture all have chemical purities of >98%.

DOCUMENTATION/ DATA ATTACHED:

Table A: Components and Concentrations of the Solution/Mixture
Figure 1: LC/MS Data (SIR)
Figure 2: LC/MS/MS Data (Selected MRM Transitions)

ADDITIONAL INFORMATION:

- See page 2 for further details.
- Contains 4 mole eq. of NaOH to prevent conversion of the carboxylic acid to the methyl ester.

FOR LABORATORY USE ONLY: NOT FOR HUMAN OR DRUG USE

Wellington Laboratories Inc., 345 Southgate Dr. Guelph ON N1G 3M5 CANADA
519-822-2436 • Fax: 519-822-2849 • info@well-labs.com


Form#:13, Issued 2004-11-10
Revision#:9, Revised 2020-12-23

Table A: **PFAC-MXJ; Components and Concentrations (µg/mL; ± 5% in methanol)**

Compound	Acronym	Concentration (µg/mL)
3-Perfluoropropyl propanoic acid	FPrPA	4.00
3-Perfluoropentyl propanoic acid	FPePA	20.0
3-Perfluoroheptyl propanoic acid	FHpPA	20.0

Certified By: _____ **Date:** 10/02/2021
(mm/dd/yyyy)
B.G. Chittim, General Manager

Figure 1: **PFAC-MXJ; LC/MS Data (SIR)**

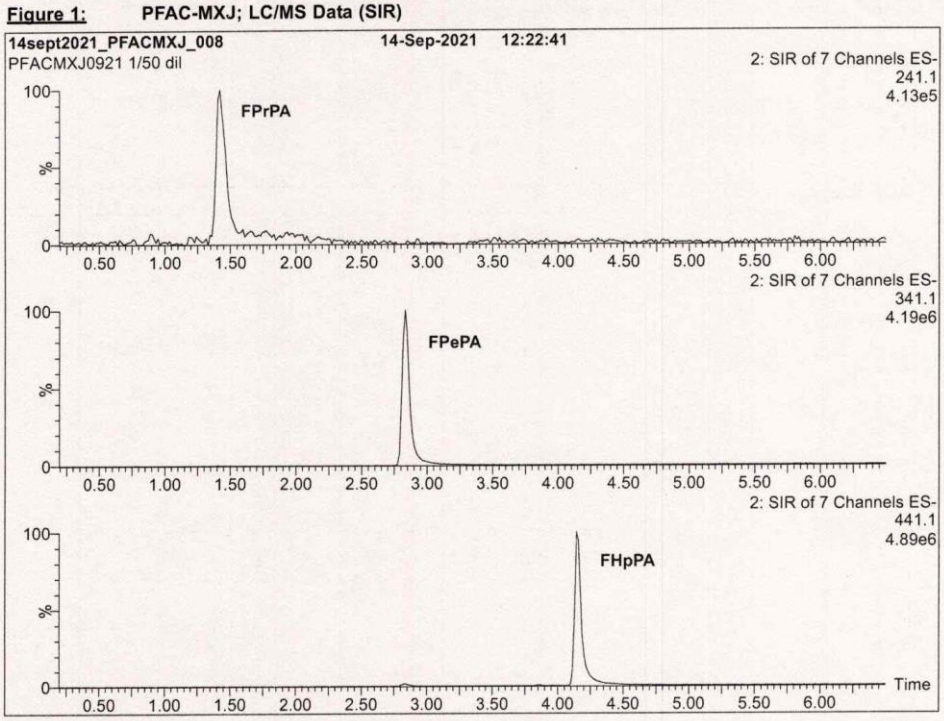

Conditions for Figure 1:

Waters Acquity Ultra Performance LC
Waters Xevo TQ-S micro MS

Chromatographic Conditions:

Column: Acquity UPLC BEH Shield RP_{18}
1.7 µm, 2.1 x 100 mm

Mobile phase: Gradient
Start: 50% H_2O / 50% (80:20 MeOH:ACN)
(both with 10 mM NH_4OAc buffer)
Ramp to 90% organic over 9 min and hold for
2 min before returning to initial conditions in 1 min.
Time: 15 min

Flow: 300 µL/min

MS Parameters:


Experiment: SIR

Source: Electrospray (negative)
Capillary Voltage (kV) = 2.50
Cone Voltage (V) = variable (2-74)
Desolvation Temperature (°C) = 350
Desolvation Gas Flow (L/hr) = 1000

Form#:13, Issued 2004-11-10
Revision#:9, Revised 2020-12-23

PFACMXJ0921 (4 of 5)
rev1

Figure 2: **PFAC-MXJ; LC/MS/MS Data (Selected MRM Transitions)**

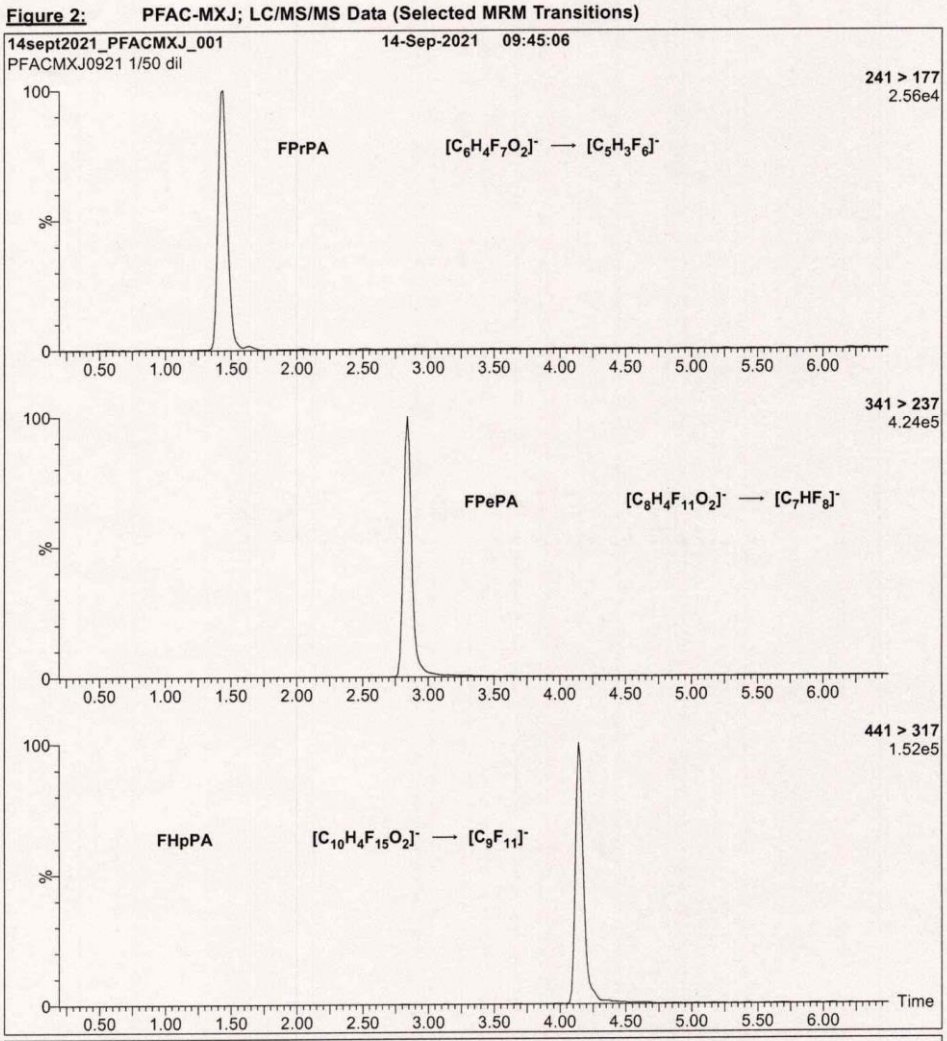

Conditions for Figure 2:

Injection: On-column (PFAC-MXJ)

Mobile phase: Same as Figure 1

Flow: 300 µL/min

MS Parameters:
Collision Gas (mbar) = 3.31e-3
Collision Energy (eV) = 6-60 (variable)

Form#:13, Issued 2004-11-10
Revision#:9, Revised 2020-12-23

PFACMXJ0921 (5 of 5)
rev1

YORK
ANALYTICAL LABORATORIES, INC.

Analytical Standard Record

Standard ID: **Y22B205**

Description:	PFAC-MXJ-EPA 1633 Stock mix	Prepared:	02/17/2022
Standard Type:	Other	Expires:	09/14/2026
Solvent:	Methanol	Prepared By:	Robert Q. Bradley
Final Volume (mls):	1	Department:	PFAS
Vials:	1	Lot No.:	PFACMXJ0921
Vendor:	Wellington Laboratories		

Comments:

Analyte	CAS Number	Concentration	Units
3-Perfluoroheptyl propanoic acid (FHpPA	812-70-4	20	ug/mL
3-Perfluoropentyl propanoic acid (FPePA)	914637-49-3	20	ug/mL
3-Perfluoropropyl propanoic acid (FPrPA)	356-02-2	4	ug/mL

Reviewed By Date

Page 1 of 1

WELLINGTON LABORATORIES

CERTIFICATE OF ANALYSIS
DOCUMENTATION

PFAC-MXJ

Native X:3 Fluorotelomer Carboxylic Acid Solution/Mixture

PRODUCT CODE:	PFAC-MXJ
LOT NUMBER:	PFACMXJ0921
SOLVENT(S):	Methanol
DATE PREPARED: (mm/dd/yyyy)	09/08/2021
LAST TESTED: (mm/dd/yyyy)	09/14/2021
EXPIRY DATE: (mm/dd/yyyy)	09/14/2026
RECOMMENDED STORAGE:	Store ampoule in a cool, dark place

DESCRIPTION:

PFAC-MXJ is a solution/mixture of three native X:3 fluorotelomer carboxylic acids. The components and their concentrations are given in Table A.

The individual components have a chemical purity of >98%.

DOCUMENTATION/ DATA ATTACHED:

Table A: Components and Concentrations of the Solution/Mixture
Figure 1: LC/MS Data (SIR)
Figure 2: LC/MS/MS Data (Selected MRM Transitions)

ADDITIONAL INFORMATION:

- See page 2 for further details.

FOR LABORATORY USE ONLY: NOT FOR HUMAN OR DRUG USE

Wellington Laboratories Inc., 345 Southgate Dr. Guelph ON N1G 3M5 CANADA
519-822-2436 • Fax: 519-822-2849 • info@well-labs.com

Form#:13, Issued 2004-11-10
Revision#:9, Revised 2020-12-23

INTENDED USE:

The products prepared by Wellington Laboratories Inc. are for laboratory use only. This certified reference material (CRM) was designed to be used as a standard for the identification and/or quantification of the specific chemical compounds it contains.

HANDLING:

This product should only be used by qualified personnel familiar with its potential hazards and trained in the handling of hazardous chemicals. Due care should be exercised to prevent unnecessary human contact or ingestion. All procedures should be carried out in a well-functioning fume hood and suitable gloves, eye protection, and clothing should be worn at all times. Waste should be disposed of according to national and regional regulations. Safety Data Sheets (SDSs) are available upon request.

SYNTHESIS / CHARACTERIZATION:

Our products are synthesized using single-product unambiguous routes whenever possible. They are then characterized, and their structures and purities confirmed, using a combination of the most relevant techniques, such as NMR, GC/MS, LC/MS/MS, SFC/UV/MS/MS, x-ray crystallography, and melting point. Isotopic purities of mass-labelled compounds are also confirmed using HRGC/HRMS and/or LC/MS/MS.

HOMOGENEITY:

Prior to solution preparation, crystalline material is tested for homogeneity using a variety of techniques (as stated above) and its solubility in a given diluent is taken into consideration. Duplicate solutions of a new product are prepared from the same crystalline lot and, after the addition of an appropriate internal standard, they are compared by GC/MS, LC/MS/MS, and/or SFC/UV/MS/MS. The relative response factors of the analyte of interest in each solution are required to be <5% RSD. New solution lots of existing products, as well as mixtures and calibration solutions, are compared to older lots in a similar manner. This further confirms the homogeneity of the crystalline material as well as the stability and homogeneity of the solutions in the storage containers. In order to maintain the integrity of the assigned value(s), and associated uncertainty, the dilution or injection of a subsample of this product should be performed using calibrated measuring equipment.

UNCERTAINTY:

The maximum combined relative standard uncertainty of our reference standard solutions is calculated using the following equation:

The combined relative standard uncertainty, $u_c(y)$, of a value y and the uncertainty of the independent parameters $x_1, x_2, \ldots x_n$ on which it depends is:

$$u_c(y(x_1, x_2, \ldots x_n)) = \sqrt{\sum_{i=1}^{n} u(y, x_i)^2}$$

where x is expressed as a relative standard uncertainty of the individual parameter.

The individual uncertainties taken into account include those associated with weights (calibration of the balance) and volumes (calibration of the volumetric glassware). An expanded maximum combined percent relative uncertainty of ±5% (calculated with a coverage factor of 2 and a level of confidence of 95%) is stated on the Certificate of Analysis for all of our products.

TRACEABILITY:

All reference standard solutions are traceable to specific crystalline lots. The microbalances used for solution preparation are regularly calibrated by an external ISO/IEC 17025 accredited laboratory. In addition, their calibration is verified prior to each weighing using calibrated external weights traceable to an ISO/IEC 17025 accredited laboratory. All volumetric glassware used is calibrated, of Class A tolerance, and traceable to an ISO/IEC 17025 accredited laboratory. For certain products, traceability to international interlaboratory studies has also been established.

EXPIRY DATE / PERIOD OF VALIDITY:

Ongoing stability studies of this product have demonstrated stability in its composition and concentration, until the specified expiry date, in the unopened ampoule. Monitoring for any degradation or change in concentration of the listed analyte(s) is performed on a routine basis.

LIMITED WARRANTY:

At the time of shipment, all products are warranted to be free of defects in material and workmanship and to conform to the stated technical and purity specifications.

QUALITY MANAGEMENT:

This product was produced using a Quality Management System registered to the latest versions of ISO 9001 by SAI Global, ISO/IEC 17025 by the Canadian Association for Laboratory Accreditation Inc. (CALA; A1226), and ISO 17034 by ANSI National Accreditation Board (ANAB; AR-1523).

CALA Testing Accreditation No. A1226


ANAB ANSI National Accreditation Board ACCREDITED ISO 17034 REFERENCE MATERIAL PRODUCER

For additional information or assistance concerning this or any other products from Wellington Laboratories Inc., please visit our website at www.well-labs.com or contact us directly at info@well-labs.com

Form#:13, Issued 2004-11-10
Revision#:9, Revised 2020-12-23

PFACMXJ0921 (2 of 5)
rev1


Figure 2: **PFAC-MXH; LC/MS/MS Data (Selected MRM Transitions)**

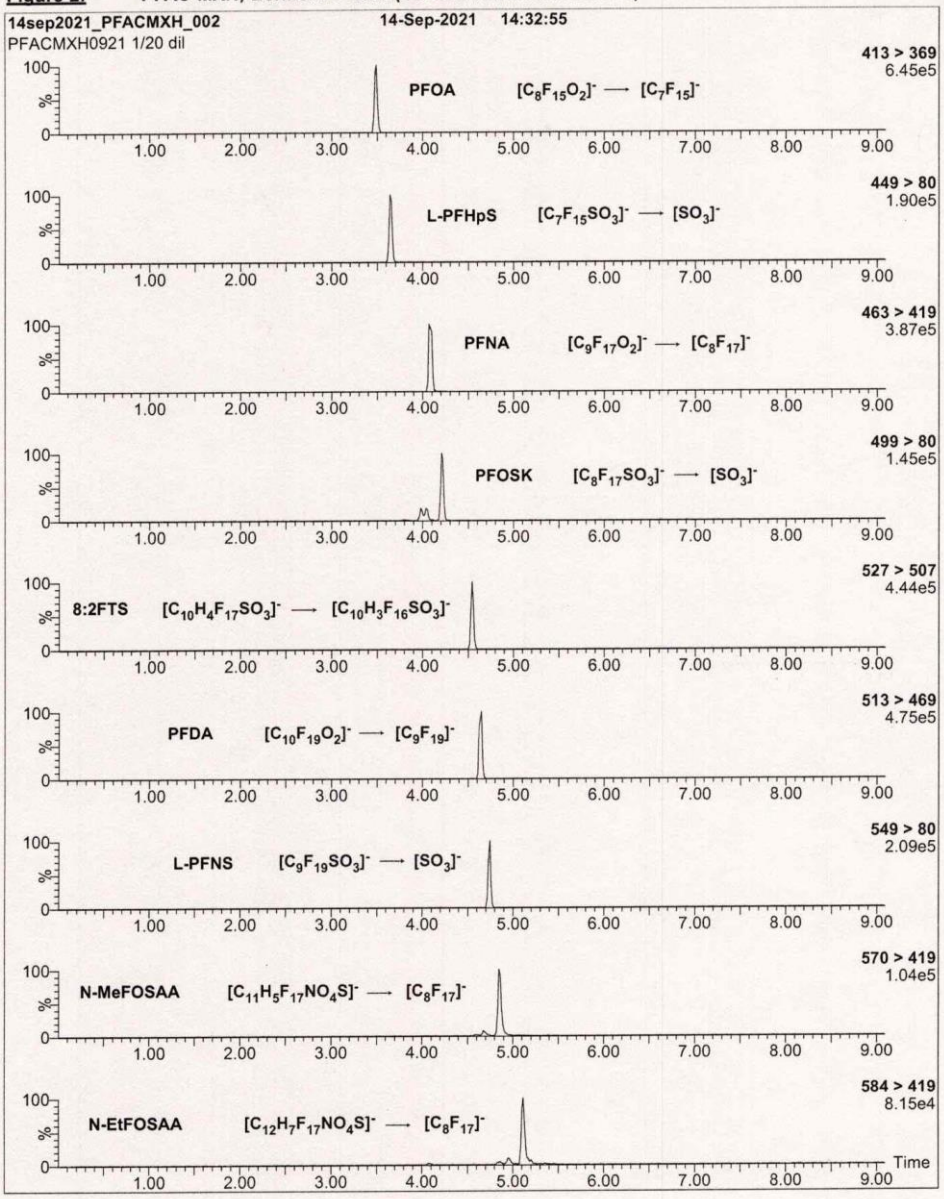

Form#:13, Issued 2004-11-10
Revision#:9, Revised 2020-12-23

PFACMXH0921 (10 of 11)
rev0

Figure 2: **PFAC-MXH; LC/MS/MS Data (Selected MRM Transitions)**

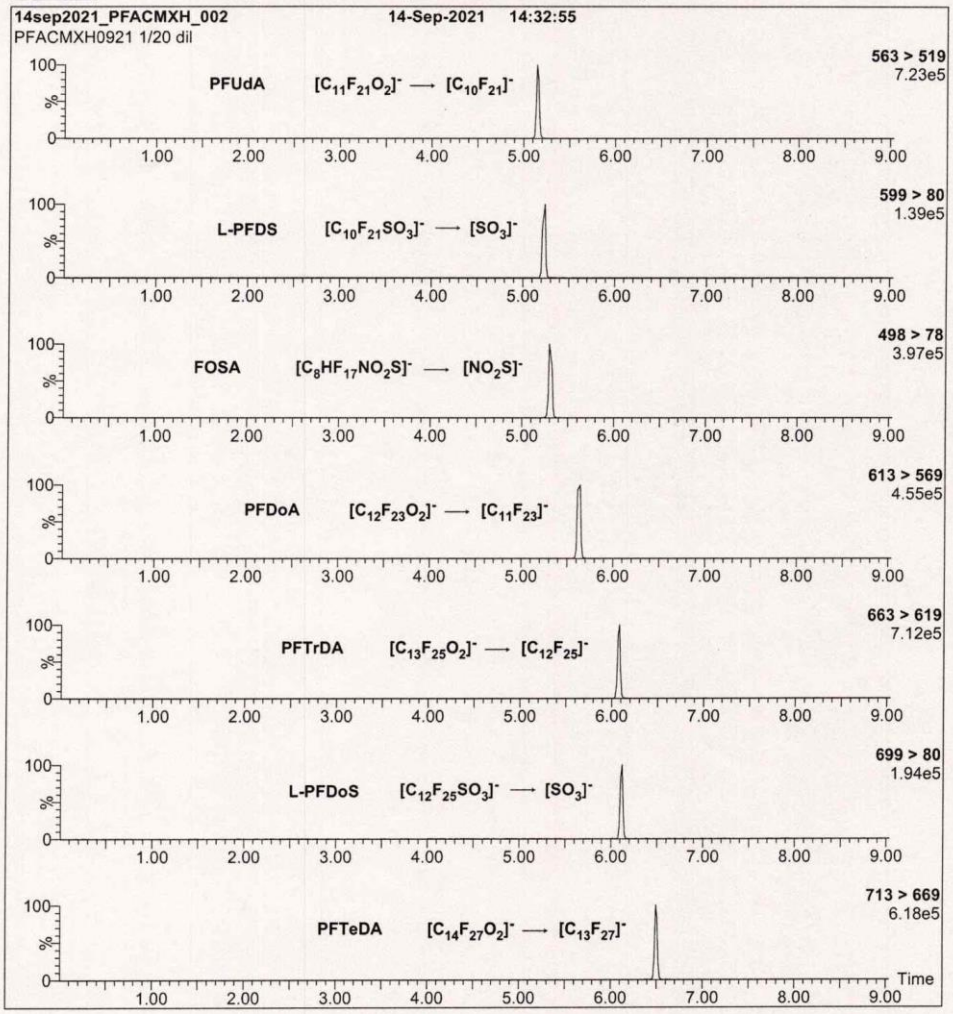

Conditions for Figure 2:

Injection: On-column (PFAC-MXH)

Mobile phase: Same as Figure 1

Flow: 300 µL/min


MS Parameters:
Collision Gas (mbar) = 3.31e-3
Collision Energy (eV) = 6-60 (variable)

Table E: **PFOSK; Isomeric Components and Percent Composition (by ^{19}F-NMR)***

Isomer	Compound	Structure	Percent Composition by ^{19}F-NMR	
1	Potassium perfluoro-1-octanesulfonate	$CF_3CF_2CF_2CF_2CF_2CF_2CF_2CF_2SO_3^-K^+$	78.8	78.8
2	Potassium 1-trifluoromethylperfluoroheptanesulfonate**	$CF_3CF_2CF_2CF_2CF_2CF_2CF(CF_3)SO_3^-K^+$	1.2	21.1
3	Potassium 2-trifluoromethylperfluoroheptanesulfonate	$CF_3CF_2CF_2CF_2CF_2CF(CF_3)CF_2SO_3^-K^+$	0.6	
4	Potassium 3-trifluoromethylperfluoroheptanesulfonate	$CF_3CF_2CF_2CF_2CF(CF_3)CF_2CF_2SO_3^-K^+$	1.9	
5	Potassium 4-trifluoromethylperfluoroheptanesulfonate	$CF_3CF_2CF_2CF(CF_3)CF_2CF_2CF_2SO_3^-K^+$	2.2	
6	Potassium 5-trifluoromethylperfluoroheptanesulfonate	$CF_3CF_2CF(CF_3)CF_2CF_2CF_2CF_2SO_3^-K^+$	4.5	
7	Potassium 6-trifluoromethylperfluoroheptanesulfonate	$CF_3CF(CF_3)CF_2CF_2CF_2CF_2CF_2SO_3^-K^+$	10.0	
8	Potassium 5,5-di(trifluoromethyl)perfluorohexanesulfonate	$CF_3CF_2C(CF_3)_2CF_2CF_2CF_2SO_3^-K^+$	0.2	
9	Potassium 4,4-di(trifluoromethyl)perfluorohexanesulfonate	$CF_3CF_2CF_2C(CF_3)_2CF_2CF_2SO_3^-K^+$	0.03	
10	Potassium 4,5-di(trifluoromethyl)perfluorohexanesulfonate	$CF_3CF(CF_3)CF_2CF_2CF_2SO_3^-K^+$	0.4	
11	Potassium 3,5-di(trifluoromethyl)perfluorohexanesulfonate	$CF_3CF(CF_3)CF_2CF_2CF_2SO_3^-K^+$	0.07	

* Percent of total perfluorooctanesulfonate isomers only.
** Systematic Name: Potassium perfluorooctane-2-sulfonate.

Figure 1: **PFAC-MXH; LC/MS Data (SIR)**

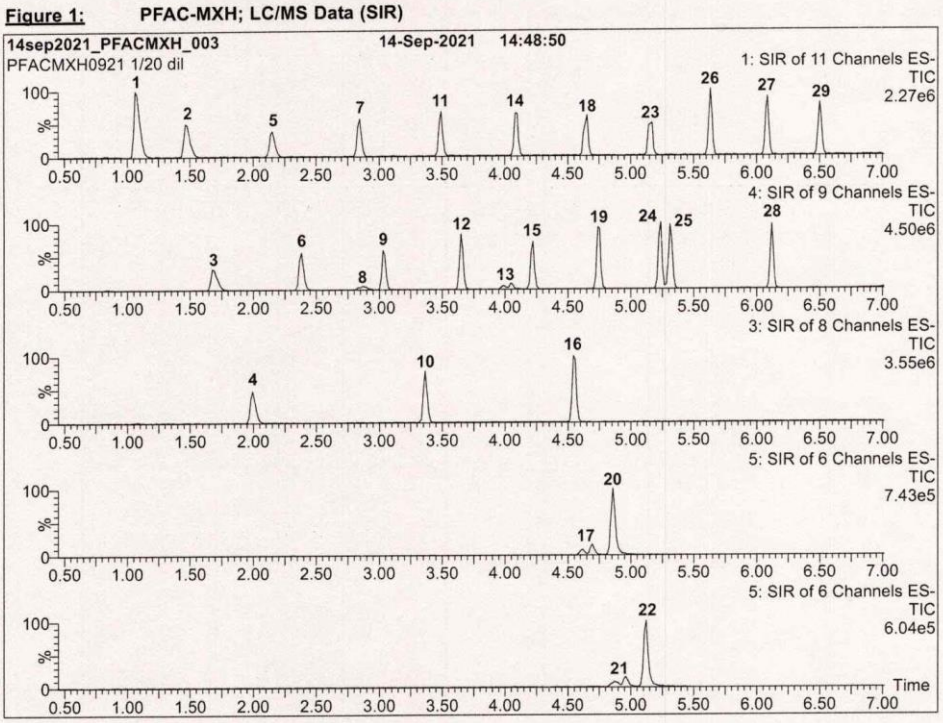

Conditions for Figure 1:

Waters Acquity Ultra Performance LC
Waters Xevo TQ-S micro MS

Chromatographic Conditions:

Column: Acquity UPLC BEH Shield RP_{18}
1.7 µm, 2.1 x 100 mm

Mobile phase: Gradient
Start: 50% H_2O / 50% (80:20 MeOH:ACN)
(both with 10 mM NH_4OAc buffer)
Ramp to 90% organic over 9 min and hold for 2 min
before returning to initial conditions in 1 min.
Time: 15 min

Flow: 300 µL/min

MS Parameters:


Experiment: SIR

Source: Electrospray (negative)
Capillary Voltage (kV) = 2.50
Cone Voltage (V) = variable (2-74)
Desolvation Temperature (°C) = 350
Desolvation Gas Flow (L/hr) = 1000

Form#:13, Issued 2004-11-10
Revision#:9, Revised 2020-12-23

PFACMXH0921 (8 of 11)
rev0

Figure 2: **PFAC-MXH; LC/MS/MS Data (Selected MRM Transitions)**

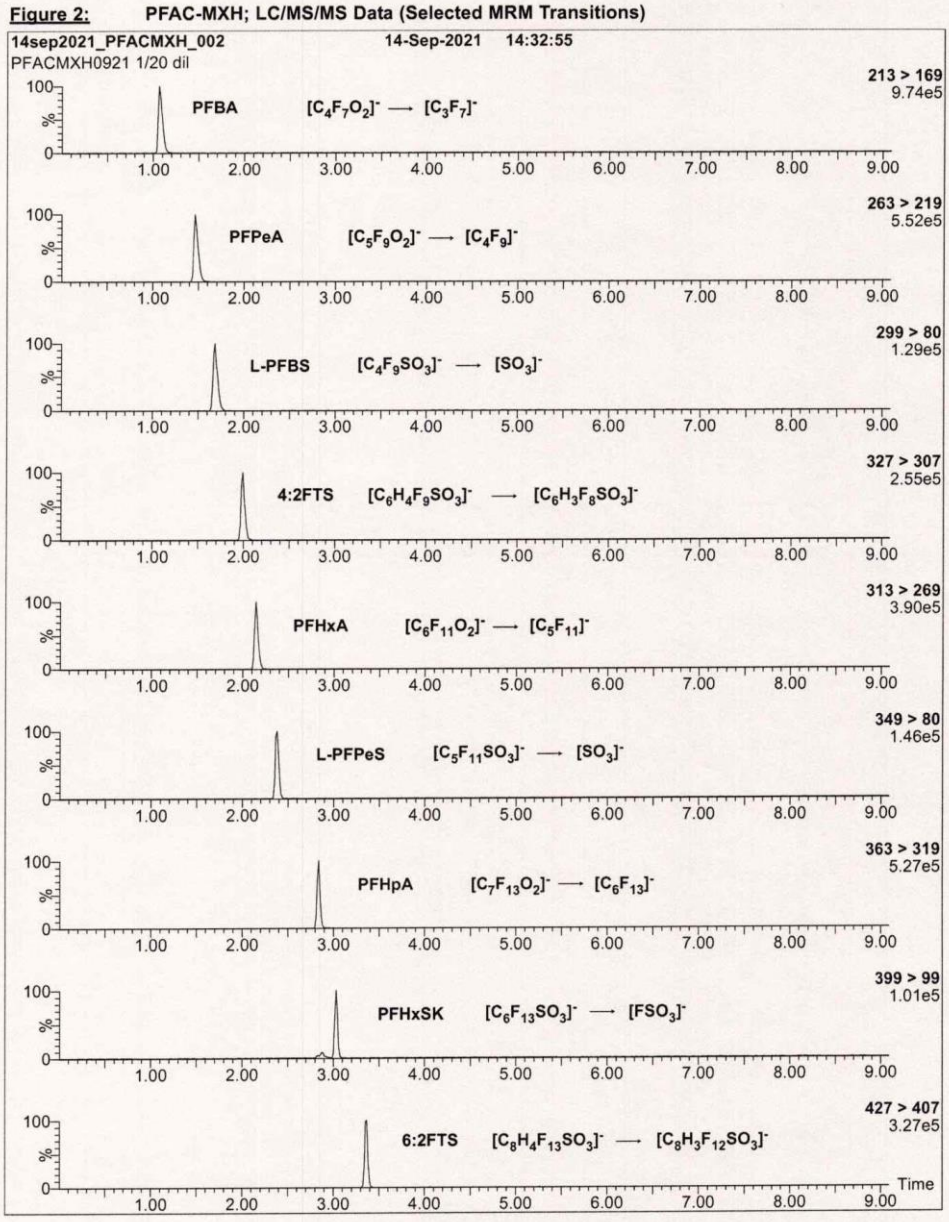

Form#:13, Issued 2004-11-10
Revision#:9, Revised 2020-12-23

PFACMXH0921 (9 of 11)
rev0

Table B: **br-NMeFOSAA; Isomeric Components and Percent Composition (by ^{19}F-NMR)***

Isomer	Compound	Structure	Percent Composition by ^{19}F-NMR	
1	N-methylperfluoro-1-octanesulfonamidoacetic acid	$CF_3(CF_2)_7SO_2N(CH_3)CH_2CO_2H$	76.0	76.0
2	N-methylperfluoro-3-methylheptanesulfonamidoacetic acid	$CF_3(CF_2)_3CF(CF_3)(CF_2)_2SO_2N(CH_3)CH_2CO_2H$	0.7	24.0
3	N-methylperfluoro-4-methylheptanesulfonamidoacetic acid	$CF_3(CF_2)_2CF(CF_3)(CF_2)_3SO_2N(CH_3)CH_2CO_2H$	2.0	
4	N-methylperfluoro-5-methylheptanesulfonamidoacetic acid	$CF_3CF_2CF(CF_3)(CF_2)_4SO_2N(CH_3)CH_2CO_2H$	6.0	
5	N-methylperfluoro-6-methylheptanesulfonamidoacetic acid	$CF_3CF(CF_3)(CF_2)_5SO_2N(CH_3)CH_2CO_2H$	14.0	
6	N-methylperfluoro-5,5-dimethylhexanesulfonamidoacetic acid	$CF_3C(CF_3)_2(CF_2)_4SO_2N(CH_3)CH_2CO_2H$	0.2	
7	Other Unidentified Isomers		1.1	

* Percent of total N-methylperfluorooctanesulfonamidoacetic acid isomers only.

Table C: **br-NEtFOSAA; Isomeric Components and Percent Composition (by ^{19}F-NMR)***

Isomer	Compound	Structure	Percent Composition by ^{19}F-NMR	
1	N-ethylperfluoro-1-octanesulfonamidoacetic acid	$CF_3(CF_2)_7SO_2NCH_2CO_2H$ C_2H_5	77.5	77.5
2	N-ethylperfluoro-3-methylheptanesulfonamidoacetic acid	$CF_3(CF_2)_3CF(CF_2)_2SO_2NCH_2CO_2H$ CF_3 C_2H_5	2.3	22.5
3	N-ethylperfluoro-4-methylheptanesulfonamidoacetic acid	$CF_3(CF_2)_2CF(CF_2)_3SO_2NCH_2CO_2H$ CF_3 C_2H_5	2.2	
4	N-ethylperfluoro-5-methylheptanesulfonamidoacetic acid	$CF_3CF_2CF(CF_2)_4SO_2NCH_2CO_2H$ CF_3 C_2H_5	5.4	
5	N-ethylperfluoro-6-methylheptanesulfonamidoacetic acid	$CF_3CF(CF_2)_5SO_2NCH_2CO_2H$ CF_3 C_2H_5	10.4	
6	N-ethylperfluoro-5,5-dimethylhexanesulfonamidoacetic acid	$CF_3C(CF_2)_4SO_2NCH_2CO_2H$ CF_3 C_2H_5	0.3	
7	N-ethylperfluoro-4,5-dimethylhexanesulfonamidoacetic acid	$CF_3CFCF(CF_2)_3SO_2NCH_2CO_2H$ CF_3 C_2H_5	0.3	
8	N-ethylperfluoro-3,5-dimethylhexanesulfonamidoacetic acid	$CF_3CFCF_2CF(CF_2)_2SO_2NCH_2CO_2H$ CF_3 C_2H_5	0.3	
9	Other Unidentified Isomers		1.3	

* Percent of total N-ethylperfluorooctanesulfonamidoacetic acid isomers only.

Form#:13, Issued 2004-11-10
Revision#:9, Revised 2020-12-23

PFACMXH0921 (5 of 11)
rev0

Table D: **PFHxSK; Isomeric Components and Percent Composition (by ^{19}F-NMR)***

Isomer	Compound	Structure	Percent Composition by ^{19}F-NMR	
1	Potassium perfluoro-1-hexanesulfonate	$CF_3CF_2CF_2CF_2CF_2CF_2SO_3^-K^+$	81.1	81.1
2	Potassium 1-trifluoromethylperfluoropentanesulfonate**	$CF_3CF_2CF_2CF_2CF(CF_3)SO_3^-K^+$	2.9	18.9
3	Potassium 2-trifluoromethylperfluoropentanesulfonate	$CF_3CF_2CF_2CF(CF_3)CF_2SO_3^-K^+$	1.4	
4	Potassium 3-trifluoromethylperfluoropentanesulfonate	$CF_3CF_2CF(CF_3)CF_2CF_2SO_3^-K^+$	5.0	
5	Potassium 4-trifluoromethylperfluoropentanesulfonate	$CF_3CF(CF_3)CF_2CF_2CF_2SO_3^-K^+$	8.9	
6	Potassium 3,3-di(trifluoromethyl)perfluorobutanesulfonate	$CF_3C(CF_3)CF_2CF_2SO_3^-K^+$	0.2	
7	Other Unidentified Isomers		0.5	

* Percent of total perfluorohexanesulfonate isomers only.
** Systematic Name: Potassium perfluorohexane-2-sulfonate.

WELLINGTON LABORATORIES

CERTIFICATE OF ANALYSIS
DOCUMENTATION

PFAC-MXH

Native Per- and Poly-fluoroalkyl Substance Solution/Mixture

PRODUCT CODE:	PFAC-MXH
LOT NUMBER:	PFACMXH0921
SOLVENT(S):	Methanol / Isopropanol (2%) / Water (<1%)
DATE PREPARED: (mm/dd/yyyy)	09/09/2021
LAST TESTED: (mm/dd/yyyy)	09/14/2021
EXPIRY DATE: (mm/dd/yyyy)	09/14/2026
RECOMMENDED STORAGE:	Refrigerate ampoule

DESCRIPTION:

PFAC-MXH is a solution/mixture of eleven native linear perfluoroalkylcarboxylic acids (C_4-C_{14}), eight native perfluoroalkanesulfonates (C_4, C_5, C_7, C_9, C_{10} and C_{12} linear; C_6 and C_8 linear and branched), three native fluorotelomer sulfonates (4:2, 6:2, and 8:2), two native linear and branched perfluorooctanesulfonamidoacetic acids, and perfluoro-1-octanesulfonamide (FOSA). The components and their concentrations are given in Table A.

The individual components of this mixture all have chemical purities of >98%.

DOCUMENTATION/ DATA ATTACHED:

Table A: Components and Concentrations of the Solution/Mixture
Table B: Isomeric Components and Percent Composition of br-NMeFOSAA
Table C: Isomeric Components and Percent Composition of br-NEtFOSAA
Table D: Isomeric Components and Percent Composition of PFHxSK
Table E: Isomeric Components and Percent Composition of PFOSK
Figure 1: LC/MS Data (SIR)
Figure 2: LC/MS/MS Data (Selected MRM Transitions)

ADDITIONAL INFORMATION:

- See page 2 for further details.
- Contains 4 mole eq. of NaOH to prevent conversion of the carboxylic acids to their respective methyl esters.

FOR LABORATORY USE ONLY: NOT FOR HUMAN OR DRUG USE

Wellington Laboratories Inc., 345 Southgate Dr. Guelph ON N1G 3M5 CANADA
519-822-2436 • Fax: 519-822-2849 • info@well-labs.com

Form#:13, Issued 2004-11-10
Revision#:9, Revised 2020-12-23

INTENDED USE:

The products prepared by Wellington Laboratories Inc. are for laboratory use only. This certified reference material (CRM) was designed to be used as a standard for the identification and/or quantification of the specific chemical compounds it contains.

HANDLING:

This product should only be used by qualified personnel familiar with its potential hazards and trained in the handling of hazardous chemicals. Due care should be exercised to prevent unnecessary human contact or ingestion. All procedures should be carried out in a well-functioning fume hood and suitable gloves, eye protection, and clothing should be worn at all times. Waste should be disposed of according to national and regional regulations. Safety Data Sheets (SDSs) are available upon request.

SYNTHESIS / CHARACTERIZATION:

Our products are synthesized using single-product unambiguous routes whenever possible. They are then characterized, and their structures and purities confirmed, using a combination of the most relevant techniques, such as NMR, GC/MS, LC/MS/MS, SFC/UV/MS/MS, x-ray crystallography, and melting point. Isotopic purities of mass-labelled compounds are also confirmed using HRGC/HRMS and/or LC/MS/MS.

HOMOGENEITY:

Prior to solution preparation, crystalline material is tested for homogeneity using a variety of techniques (as stated above) and its solubility in a given diluent is taken into consideration. Duplicate solutions of a new product are prepared from the same crystalline lot and, after the addition of an appropriate internal standard, they are compared by GC/MS, LC/MS/MS, and/or SFC/UV/MS/MS. The relative response factors of the analyte of interest in each solution are required to be <5% RSD. New solution lots of existing products, as well as mixtures and calibration solutions, are compared to older lots in a similar manner. This further confirms the homogeneity of the crystalline material as well as the stability and homogeneity of the solutions in the storage containers. In order to maintain the integrity of the assigned value(s), and associated uncertainty, the dilution or injection of a subsample of this product should be performed using calibrated measuring equipment.

UNCERTAINTY:

The maximum combined relative standard uncertainty of our reference standard solutions is calculated using the following equation:

The combined relative standard uncertainty, $u_c(y)$, of a value y and the uncertainty of the independent parameters $x_1, x_2, \ldots x_n$ on which it depends is:

$$u_c(y(x_1, x_2, \ldots x_n)) = \sqrt{\sum_{i=1}^{n} u(y, x_i)^2}$$

where x is expressed as a relative standard uncertainty of the individual parameter.

The individual uncertainties taken into account include those associated with weights (calibration of the balance) and volumes (calibration of the volumetric glassware). An expanded maximum combined percent relative uncertainty of ±5% (calculated with a coverage factor of 2 and a level of confidence of 95%) is stated on the Certificate of Analysis for all of our products.

TRACEABILITY:

All reference standard solutions are traceable to specific crystalline lots. The microbalances used for solution preparation are regularly calibrated by an external ISO/IEC 17025 accredited laboratory. In addition, their calibration is verified prior to each weighing using calibrated external weights traceable to an ISO/IEC 17025 accredited laboratory. All volumetric glassware used is calibrated, of Class A tolerance, and traceable to an ISO/IEC 17025 accredited laboratory. For certain products, traceability to international interlaboratory studies has also been established.

EXPIRY DATE / PERIOD OF VALIDITY:

Ongoing stability studies of this product have demonstrated stability in its composition and concentration, until the specified expiry date, in the unopened ampoule. Monitoring for any degradation or change in concentration of the listed analyte(s) is performed on a routine basis.

LIMITED WARRANTY:

At the time of shipment, all products are warranted to be free of defects in material and workmanship and to conform to the stated technical and purity specifications.

QUALITY MANAGEMENT:

This product was produced using a Quality Management System registered to the latest versions of ISO 9001 by SAI Global, ISO/IEC 17025 by the Canadian Association for Laboratory Accreditation Inc. (CALA; A1226), and ISO 17034 by ANSI National Accreditation Board (ANAB; AR-1523).

CALA Testing Accreditation No. A1226

ANAB ANSI National Accreditation Board ACCREDITED ISO 17034 REFERENCE MATERIAL PRODUCER

For additional information or assistance concerning this or any other products from Wellington Laboratories Inc., please visit our website at www.well-labs.com or contact us directly at info@well-labs.com

Form#:13, Issued 2004-11-10
Revision#:9, Revised 2020-12-23

PFACMXH0921 (2 of 11)
rev0

Table A: **PFAC-MXH; Components and Concentrations (µg/mL, ± 5% in methanol / isopropanol (2%) / water (<1%))**

Compound	Acronym	Concentration* (µg/mL)	Peak Assignment in Figure 1
Perfluoro-n-butanoic acid	PFBA	4.00	1
Perfluoro-n-pentanoic acid	PFPeA	2.00	2
Perfluoro-n-hexanoic acid	PFHxA	1.00	5
Perfluoro-n-heptanoic acid	PFHpA	1.00	7
Perfluoro-n-octanoic acid	PFOA	1.00	11
Perfluoro-n-nonanoic acid	PFNA	1.00	14
Perfluoro-n-decanoic acid	PFDA	1.00	18
Perfluoro-n-undecanoic acid	PFUdA	1.00	23
Perfluoro-n-dodecanoic acid	PFDoA	1.00	26
Perfluoro-n-tridecanoic acid	PFTrDA	1.00	27
Perfluoro-n-tetradecanoic acid	PFTeDA	1.00	29
Perfluoro-1-octanesulfonamide	FOSA	1.00	25
N-methylperfluorooctanesulfonamidoacetic acid [a]	N-MeFOSAA: linear isomer	0.760	20
	N-MeFOSAA: ∑ branched isomers	0.240	17
N-ethylperfluorooctanesulfonamidoacetic acid [b]	N-EtFOSAA: linear isomer	0.775	22
	N-EtFOSAA: ∑ branched isomers	0.225	21

Compound	Acronym	Concentration* (µg/mL)		Peak Assignment in Figure 1
		as the salt	as the acid	
Potassium perfluoro-1-butanesulfonate	L-PFBS	1.00	0.887	3
Sodium perfluoro-1-pentanesulfonate	L-PFPeS	1.00	0.941	6
Potassium perfluorohexanesulfonate [c]	PFHxSK: linear isomer	0.811	0.741	9
	PFHxSK: ∑ branched isomers	0.189	0.173	8
Sodium perfluoro-1-heptanesulfonate	L-PFHpS	1.00	0.953	12
Potassium perfluorooctanesulfonate [d]	PFOSK: linear isomer	0.788	0.732	15
	PFOSK: ∑ branched isomers	0.211	0.196	13
Sodium perfluoro-1-nonanesulfonate	L-PFNS	1.00	0.962	19
Sodium perfluoro-1-decanesulfonate	L-PFDS	1.00	0.965	24
Sodium perfluoro-1-dodecanesulfonate	L-PFDoS	1.00	0.970	28
Sodium 1H,1H,2H,2H-perfluorohexanesulfonate	4:2FTS	4.00	3.75	4
Sodium 1H,1H,2H,2H-perfluorooctanesulfonate	6:2FTS	4.00	3.80	10
Sodium 1H,1H,2H,2H-perfluorodecanesulfonate	8:2FTS	4.00	3.84	16

[a] See Table B for percent composition of linear and branched N-MeFOSAA isomers.
[b] See Table C for percent composition of linear and branched N-EtFOSAA isomers.
[c] See Table D for percent composition of linear and branched PFHxSK isomers.
[d] See Table E for percent composition of linear and branched PFOSK isomers.

* Concentrations have been rounded to three significant figures.

Certified By: _____ **Date:** 09/23/2021 (mm/dd/yyyy)
B.G. Chittim, General Manager

Form#:13, Issued 2004-11-10
Revision#:9, Revised 2020-12-23

PFACMXH0921 (3 of 11)
rev0

YORK
ANALYTICAL LABORATORIES, INC.

Analytical Standard Record

Standard ID: **Y22B201**

Description:	PFAC-MXH STOCK PFAS EPA 1633	Prepared:	02/17/2022
Standard Type:	Other	**Expires:**	**09/14/2026**
Solvent:	MeOH/IPA/H2O	Prepared By:	Robert Q. Bradley
Final Volume (mls):	1	Department:	PFAS
Vials:	1	Lot No.:	PFACMXH0921
Vendor:	Wellington Laboratories		

Comments:

Analyte	CAS Number	Concentration	Units
1H,1H,2H,2H-Perfluorodecanesulfonic acid	39108-34-4	3.84	ug/mL
1H,1H,2H,2H-Perfluorohexanesulfonic acid	757124-72-4	3.75	ug/mL
1H,1H,2H,2H-Perfluorooctanesulfonic acid	27619-97-2	3.8	ug/mL
N-EtFOSAA	2991-50-6	1	ug/mL
N-MeFOSAA	2355-31-9	1	ug/mL
Perfluoro-1-decanesulfonic acid (PFDS)	335-77-3	0.965	ug/mL
Perfluoro-1-heptanesulfonic acid (PFHpS)	375-92-8	0.953	ug/mL
Perfluoro-1-nonanesulfonic acid (PFNS)	68259-12-1	0.962	ug/mL
Perfluoro-1-octanesulfonamide (FOSA)	754-91-6	1	ug/mL
Perfluoro-1-pentanesulfonate (PFPeS)	2706-91-4	0.941	ug/mL
Perfluorobutanesulfonic acid (PFBS)	375-73-5	0.887	ug/mL
Perfluorodecanesulfonic acid(PFDS)	335-77-3	0.965	ug/mL
Perfluorodecanoic acid (PFDA)	335-76-2	1	ug/mL
Perfluorododecanoic acid (PFDoA)	307-55-1	1	ug/mL
Perfluoroheptanoic acid (PFHpA)	375-85-9	1	ug/mL
Perfluorohexanesulfonic acid (PFHxS)	355-46-4	0.914	ug/mL
Perfluorohexanoic acid (PFHxA)	307-24-4	1	ug/mL
Perfluoro-n-butanoic acid (PFBA)	375-22-4	4	ug/mL
Perfluorononanoic acid (PFNA)	375-95-1	1	ug/mL
Perfluorooctanesulfonic acid (PFOS)	1763-23-1	0.928	ug/mL
Perfluorooctanoic acid (PFOA)	335-67-1	1	ug/mL
Perfluoropentanoic acid (PFPeA)	2706-90-3	1	ug/mL
Perfluorotetradecanoic acid (PFTA)	376-06-7	1	ug/mL
Perfluorotridecanoic acid (PFTrDA)	72629-94-8	1	ug/mL
Perfluoroundecanoic acid (PFUnA)	2058-94-8	1	ug/mL

Reviewed By Date

Page 1 of 1

Attachment 4 – Calibration Concentrations, nominal

Calibration Solutions (ng/mL) Compound CS1 (LOQ) CS2 Perfluoroalkyl carboxylic			CS3	CS4 (CV[1])	CS5	CS6	CS7[2]
acids							
PFBA	0.8	2	5	10	20	50	250
PFPeA	0.4	1	2.5	5	10	25	125
PFHxA	0.2	0.5	1.25	2.5	5	12.5	62.5
PFHpA	0.2	0.5	1.25	2.5	5	12.5	62.5
PFOA	0.2	0.5	1.25	2.5	5	12.5	62.5
PFNA	0.2	0.5	1.25	2.5	5	12.5	62.5
PFDA	0.2	0.5	1.25	2.5	5	12.5	62.5
PFUnA	0.2	0.5	1.25	2.5	5	12.5	62.5
PFDoA	0.2	0.5	1.25	2.5	5	12.5	62.5
PFTrDA	0.2	0.5	1.25	2.5	5	12.5	62.5
PFTeDA	0.2	0.5	1.25	2.5	5	12.5	62.5
Perfluoroalkyl sulfonic acids							
PFBS	0.2	0.5	1.25	2.5	5	12.5	62.5
PFPeS	0.2	0.5	1.25	2.5	5	12.5	62.5
PFHxS	0.2	0.5	1.25	2.5	5	12.5	62.5
PFHpS	0.2	0.5	1.25	2.5	5	12.5	62.5
PFOS	0.2	0.5	1.25	2.5	5	12.5	62.5
PFNS	0.2	0.5	1.25	2.5	5	12.5	62.5
PFDS	0.2	0.5	1.25	2.5	5	12.5	62.5
PFDoS	0.2	0.5	1.25	2.5	5	12.5	62.5
Fluorotelomer sulfonic acids							
4:2FTS	0.8	2	5	10	20	50	NA
6:2FTS	0.8	2	5	10	20	50	NA
8:2FTS	0.8	2	5	10	20	50	NA
Perfluorooctane sulfonamides							
PFOSA	0.2	0.5	1.25	2.5	5	12.5	62.5
NMeFOSA	0.2	0.5	1.25	2.5	5	12.5	62.5
NEtFOSA	0.2	0.5	1.25	2.5	5	12.5	62.5
Perfluorooctane sulfonamidoacetic acids							
NMeFOSAA	0.2	0.5	1.25	2.5	5	12.5	62.5
NEtFOSAA	0.2	0.5	1.25	2.5	5	12.5	62.5
Perfluorooctane sulfonamide ethanols							
NMeFOSE	2	5	12.5	25	50	125	625
NEtFOSE	2	5	12.5	25	50	125	625
Per- and polyfluoroether carboxylic acids							
HFPO-DA	0.8	2	5	10	20	50	250
ADONA	0.8	2	5	10	20	50	250
PFMPA	0.4	1	2.5	5	10	25	125
PFMBA	0.4	1	2.5	5	10	25	125
NFDHA	0.4	1	2.5	5	10	25	125
Ether sulfonic acids							
9Cl-PF3ONS	0.8	2	5	10	20	50	250
11Cl-PF3OUdS	0.8	2	5	10	20	50	250
PFEESA	0.4	1	2.5	5	10	25	125

Calibration Solutions (ng/mL) Compound CS1 (LOQ)	CS2 Fluorotelomer carboxylic		CS3	CS4 (CV[1])	CS5	CS6	CS7[2]
acids							
3:3FTCA	1.0	2.5	6.26	12.5	25	62.4	312
5:3FTCA	5.0	12.5	31.3	62.5	125	312	1560
7:3FTCA	5.0	12.5	31.3	62.5	125	312	1560
Extracted Internal Standard (EIS) Analytes							
$^{13}C_4$-PFBA	10	10	10	10	10	10	10
$^{13}C_5$-PFPeA	5	5	5	5	5	5	5
$^{13}C_5$-PFHxA	2.5	2.5	2.5	2.5	2.5	2.5	2.5
$^{13}C_4$-PFHpA	2.5	2.5	2.5	2.5	2.5	2.5	2.5
$^{13}C_8$-PFOA	2.5	2.5	2.5	2.5	2.5	2.5	2.5
$^{13}C_9$-PFNA	1.25	1.25	1.25	1.25	1.25	1.25	1.25
$^{13}C_6$-PFDA	1.25	1.25	1.25	1.25	1.25	1.25	1.25
$^{13}C_7$-PFUnA	1.25	1.25	1.25	1.25	1.25	1.25	1.25
$^{13}C_2$-PFDoA	1.25	1.25	1.25	1.25	1.25	1.25	1.25
$^{13}C_2$-PFTeDA	1.25	1.25	1.25	1.25	1.25	1.25	1.25
$^{13}C_3$-PFBS	2.5	2.5	2.5	2.5	2.5	2.5	2.5
$^{13}C_3$-PFHxS	2.5	2.5	2.5	2.5	2.5	2.5	2.5
$^{13}C_8$-PFOS	2.5	2.5	2.5	2.5	2.5	2.5	2.5
$^{13}C_2$-4:2FTS	5	5	5	5	5	5	5
$^{13}C_2$-6:2FTS	5	5	5	5	5	5	5
$^{13}C_2$-8:2FTS	5	5	5	5	5	5	5
$^{13}C_8$-PFOSA	2.5	2.5	2.5	2.5	2.5	2.5	2.5
D_3-NMeFOSA	2.5	2.5	2.5	2.5	2.5	2.5	2.5
D_5-NEtFOSA	2.5	2.5	2.5	2.5	2.5	2.5	2.5
D_3-NMeFOSAA	5	5	5	5	5	5	5
D_5-NEtFOSAA	5	5	5	5	5	5	5
D_7-NMeFOSE	25	25	25	25	25	25	25
D_9-NEtFOSE	25	25	25	25	25	25	25
$^{13}C_3$-HFPO-DA	10	10	10	10	10	10	10
Non-extracted Internal Standard (NIS) Analytes							
$^{13}C_3$-PFBA	5	5	5	5	5	5	5
$^{13}C_2$-PFHxA	2.5	2.5	2.5	2.5	2.5	2.5	2.5
$^{13}C_4$-PFOA	2.5	2.5	2.5	2.5	2.5	2.5	2.5
$^{13}C_5$-PFNA	1.25	1.25	1.25	1.25	1.25	1.25	1.25
$^{13}C_2$-PFDA	1.25	1.25	1.25	1.25	1.25	1.25	1.25
$^{18}O_2$-PFHxS	2.5	2.5	2.5	2.5	2.5	2.5	2.5
$^{13}C_4$-PFOS	2.5	2.5	2.5	2.5	2.5	2.5	2.5

[1] This calibration point is used as the calibration verification (CV)

[2] A minimum of six contiguous calibrations standards are required for linear models and a minimum of seven calibration standards are required for second-order models.

Attachment 5 -HPLC Method Parameters

HPLC Acquisition Method Report

Stroke A
- **Automatic Stroke Calculation A**: Yes

Compress A
- **Compressibility Mode A**: Compressibility Value Set
- **Compressibility A**: 70 10e-6/bar

Compress B
- **Compressibility Mode B**: Compressibility Value Set
- **Compressibility B**: 90 10e-6/bar

Stop Time
- **Stoptime Mode**: Time set
- **Stoptime**: 10.00 min

Post Time
- **Posttime Mode**: Time set
- **Posttime**: 1.50 min

Injection
- Injection with needle wash
- 3.00 µL

Solvent Composition

	Channel	Name 1	Name 2	Selected	Used	Percent
1	A	Water 5mM ammonium acetate		Ch. 1	Yes	90.00 %
2	B	Methanol		Ch. 1	Yes	10.00 %

Timetable

	Time	A	B	Flow
1	3.50 min	50.00 %	50.00 %	0.400 mL/min
2	8.00 min	10.00 %	90.00 %	0.400 mL/min
3	8.50 min	90.00 %	10.00 %	0.400 mL/min

Name: **Column Comp.** Module: **G1316C**

Left Temperature Control
- **Temperature Control Mode**: Temperature Set
- **Temperature**: 50.0 °C

Enable Analysis Left Temperature
- **Enable Analysis Left Temperature On**: Yes
- **Enable Analysis Left Temperature Value**: 0.8 °C

Right Temperature Control
- **Right temperature Control Mode**: Temperature Set
- **Right temperature**: 50.0 °C

Enable Analysis Right Temperature
- **Enable Analysis Right Temperature On**: Yes
- **Enable Analysis Right Temperature Value**: 0.8 °C

Stop Time
- **Stoptime Mode**: As pump/injector

Post Time
- **Posttime Mode**: Off

Timetable

Valve Position: Position 1 (Port 1 -> 2)

Ready when front door open: Yes

Attachment 6 - Triple Quadrupole Acquisition Method

Acquisition Method Report

Agilent Technologies

Acquisition Method Info

Method Name PFAS1633_ACQ_092922.m

Method Path D:\MassHunter\methods\PFAS1633_ACQ_092922.m

Method Description EPA 1633_Target PFAS Isotope Dilution_Acquisition

Device List

HiP Sampler
Binary Pump
Column Comp.
QQQ

MS QQQ Mass Spectrometer

Ion Source	AJS ESI	**Tune File**	D:\MassHunter\Tune\QQQ\G6460C\atunes.TUNE.XML
Stop Mode	No Limit/As Pump	**Stop Time (min)**	1
Time Filter	On	**Time Filter Width (min)**	0.07
LC->Waste Pre Row	N/A	**LC->Waste Post Row**	N/A

Time Segments

Index	Start Time (min)	Scan Type	Ion Mode	Div Valve	Delta EMV	Store	Cycle Time (ms)	Triggered?	MRM Repeats
1	0	DynamicMRM	ESI+Agilent Jet Stream	To MS	350	Yes	550	Yes	3

Time Segment 1

Scan Segments

Cpd Name	ISTD?	Prec Ion	MS1 Res	Prod Ion	MS2 Res	Primary	Trigger	Frag (V)	CE (V)	Cell Acc (V)	Ret Time (min)	Ret Window	Polarity
11-Cl-PF3OUdS	No	631	Unit/Enh (6490)	451	Unit/Enh (6490)	Yes	No	170	33	4	7.62	3	Negative
1H,1H,2H,2H-perfluoro-1-decanesulfonate (8 2F TS)	No	527	Unit/Enh (6490)	507	Unit/Enh (6490)	Yes	No	170	28	4	7.14	3	Negative
1H,1H,2H,2H-perfluoro-1-decanesulfonate (8 2F TS)	No	527	Unit/Enh (6490)	80.9	Unit/Enh (6490)	Yes	No	170	40	4	7.14	3	Negative
1H,1H,2H,2H-perfluoro-1-hexanesulfonate (4 2F TS)	No	327	Unit/Enh (6490)	307	Unit/Enh (6490)	Yes	No	162	20	4	4.788	3	Negative
1H,1H,2H,2H-perfluoro-1-hexanesulfonate (4 2F TS)	No	327	Unit/Enh (6490)	80.9	Unit/Enh (6490)	Yes	No	162	36	4	4.788	3	Negative
1H,1H,2H,2H-perfluoro-1-octanesulfonate (6 2F TS)	No	427	Unit/Enh (6490)	407	Unit/Enh (6490)	Yes	No	162	24	4	6.168	3	Negative
1H,1H,2H,2H-perfluoro-1-octanesulfonate (6 2F TS)	No	427	Unit/Enh (6490)	79.7	Unit/Enh (6490)	Yes	No	162	48	4	6.168	3	Negative
3:3FTCA	No	241	Unit/Enh (6490)	177	Unit/Enh (6490)	Yes	No	74	4	4	3.4	3	Negative
3-3FTCA	No	241	Unit/Enh (6490)	117	Unit/Enh (6490)	Yes	No	74	44	4	3.4	3	Negative

Report generation date: 18-Oct-2022 09:01:43 AM

Page 1 of 8

Acquisition Method Report

Agilent Technologies

Cpd Name	ISTD?	Prec Ion	MS1 Res	Prod Ion	MS2 Res	Primary	Trigger	Frag (V)	CE (V)	Cell Acc (V)	Ret Time (min)	Ret Window	Polarity
5-3FTCA	No	341	Unit/Enh (6490)	237	Unit/Enh (6490)	Yes	No	84	12	4	5.73	3	Negative
5-3FTCA	No	341	Unit/Enh (6490)	217	Unit/Enh (6490)	Yes	No	84	24	4	5.73	3	Negative
7-3FTCA	No	441	Unit/Enh (6490)	337	Unit/Enh (6490)	Yes	No	76	12	4	6.7	3	Negative
7-3FTCA	No	441	Unit/Enh (6490)	317	Unit/Enh (6490)	Yes	No	76	24	4	6.7	3	Negative
9-Cl-PF3ONS	No	531	Unit/Enh (6490)	351	Unit/Enh (6490)	Yes	No	175	29	4	6.89	3	Negative
ADONA	No	377	Unit/Enh (6490)	251	Unit/Enh (6490)	Yes	No	103	9	4	5.62	3	Negative
ADONA	No	377	Unit/Enh (6490)	85	Unit/Enh (6490)	Yes	No	103	37	4	5.62	3	Negative
d3-NMeFOSA	No	515	Unit/Enh (6490)	219	Unit/Enh (6490)	Yes	No	134	20	4	7.17	3	Negative
d3-N-MeFOSAA	No	572.99	Unit/Enh (6490)	418.8	Unit/Enh (6490)	Yes	No	130	20	4	7.17	3	Negative
d5-NEtFOSA	No	531	Unit/Enh (6490)	219	Unit/Enh (6490)	Yes	No	150	20	4	8.52	3	Negative
d5-NEtFOSA	No	531	Unit/Enh (6490)	169	Unit/Enh (6490)	Yes	No	150	20	4	8.52	3	Negative
d5-N-EtFOSAA	No	589.02	Unit/Enh (6490)	530.9	Unit/Enh (6490)	Yes	No	130	20	4	7.36	3	Negative
d5-N-EtFOSAA	No	589.02	Unit/Enh (6490)	418.8	Unit/Enh (6490)	Yes	No	130	20	4	7.36	3	Negative
d7-NMeFOSE	No	623	Unit/Enh (6490)	310	Unit/Enh (6490)	Yes	No	150	15	4	8.28	3	Negative
d7-NMeFOSE	No	623	Unit/Enh (6490)	59	Unit/Enh (6490)	Yes	No	88	15	4	8.28	3	Negative
d9-NEtFOSE	No	639	Unit/Enh (6490)	59	Unit/Enh (6490)	Yes	No	150	15	4	8.6	3	Negative
HFPO-DA	No	285	Unit/Enh (6490)	169.1	Unit/Enh (6490)	Yes	No	100	20	4	4.95	3	Negative
M2-4-2FTS	No	329	Unit/Enh (6490)	309	Unit/Enh (6490)	Yes	No	156	20	4	4.787	3	Negative
M2-4-2FTS	No	329	Unit/Enh (6490)	81	Unit/Enh (6490)	Yes	No	156	28	4	4.787	3	Negative
M2-6-2FTS	No	429	Unit/Enh (6490)	409	Unit/Enh (6490)	Yes	No	162	24	4	6.01	3	Negative
M2-6-2FTS	No	429	Unit/Enh (6490)	81	Unit/Enh (6490)	Yes	No	162	40	4	6.01	3	Negative
M2-8-2FTS	No	529	Unit/Enh (6490)	509	Unit/Enh (6490)	Yes	No	165	28	4	6.98	3	Negative
M2-8-2FTS	No	529	Unit/Enh (6490)	81	Unit/Enh (6490)	Yes	No	165	40	4	6.98	3	Negative
M2PFTeDA	No	715	Unit/Enh (6490)	670	Unit/Enh (6490)	Yes	No	62	12	4	8.25	3	Negative
M3-HFPO-DA	No	287	Unit/Enh (6490)	169	Unit/Enh (6490)	Yes	No	90	5	4	4.99	3	Negative
M3PFBA	Yes	216	Unit/Enh (6490)	172	Unit/Enh (6490)	Yes	No	90	5	4	1.2	2	Negative
M3PFBS	No	302	Unit/Enh (6490)	98.9	Unit/Enh (6490)	Yes	No	114	32	4	3.94	3	Negative
M3PFBS	No	302	Unit/Enh (6490)	79.9	Unit/Enh (6490)	Yes	No	114	40	4	3.94	3	Negative
M3PFHxS	No	402	Unit/Enh (6490)	98.9	Unit/Enh (6490)	Yes	No	165	40	4	5.55	3	Negative
M3PFHxS	No	402	Unit/Enh (6490)	80	Unit/Enh (6490)	Yes	No	165	48	4	5.55	3	Negative
M4PFHpA	No	367	Unit/Enh (6490)	322	Unit/Enh (6490)	Yes	No	124	8	4	5.601	3	Negative
M5PFHxA	No	318	Unit/Enh (6490)	273	Unit/Enh (6490)	Yes	No	70	4	4	5.47	3	Negative
M5PFHxA	No	318	Unit/Enh (6490)	120	Unit/Enh (6490)	Yes	No	70	4	4	5.47	3	Negative
M6PFDA	No	519	Unit/Enh (6490)	473.9	Unit/Enh (6490)	Yes	No	59	8	4	6.99	3	Negative
M7PFUdA	No	570	Unit/Enh (6490)	525	Unit/Enh (6490)	Yes	No	64	8	4	7.38	3	Negative
MPFDA	Yes	514.98	Unit/Enh (6490)	469.8	Unit/Enh (6490)	Yes	No	94	5	4	6.972	2	Negative
MPFHxA	Yes	314.99	Unit/Enh (6490)	269.8	Unit/Enh (6490)	Yes	No	86	4	4	4.705	2	Negative
MPFHxA	Yes	314.99	Unit/Enh (6490)	120	Unit/Enh (6490)	Yes	No	86	4	4	4.705	2	Negative
MPFHxS	Yes	403	Unit/Enh (6490)	103	Unit/Enh (6490)	Yes	No	110	37	4	5.63	2	Negative
MPFHxS	Yes	403	Unit/Enh (6490)	84	Unit/Enh (6490)	Yes	No	110	40	4	5.63	2	Negative
MPFNA	Yes	468	Unit/Enh (6490)	423	Unit/Enh (6490)	Yes	No	66	4	4	6.541	2	Negative
MPFOA	Yes	417	Unit/Enh (6490)	372	Unit/Enh (6490)	Yes	No	84	4	4	6.03	2	Negative
MPFOS	Yes	502.96	Unit/Enh (6490)	99	Unit/Enh (6490)	Yes	No	148	48	4	6.57	3	Negative

Acquisition Method Report

Agilent Technologies

Cpd Name	ISTD?	Prec Ion	MS1 Res	Prod Ion	MS2 Res	Primary	Trigger	Frag (V)	CE (V)	Cell Acc (V)	Ret Time (min)	Ret Window	Polarity
MPFOS	Yes	502.96	Unit/Enh (6490)	80	Unit/Enh (6490)	Yes	No	148	54	4	6.57	3	Negative
NEtFOSA	No	526	Unit/Enh (6490)	219	Unit/Enh (6490)	Yes	No	120	20	4	8.528	3	Negative
NEtFOSA	No	526	Unit/Enh (6490)	169	Unit/Enh (6490)	Yes	No	120	20	4	8.528	3	Negative
N-EtFOSAA	No	584	Unit/Enh (6490)	525.9	Unit/Enh (6490)	Yes	No	130	20	4	7.521	3	Negative
N-EtFOSAA	No	584	Unit/Enh (6490)	418.8	Unit/Enh (6490)	Yes	No	130	20	4	7.521	3	Negative
NEtFOSE	No	630	Unit/Enh (6490)	59	Unit/Enh (6490)	Yes	No	120	20	4	8.301	3	Negative
NFDHA	No	295	Unit/Enh (6490)	201.1	Unit/Enh (6490)	Yes	No	92	2	4	4.641	3	Negative
NFDHA	No	295	Unit/Enh (6490)	84.9	Unit/Enh (6490)	Yes	No	92	34	4	4.641	3	Negative
NMeFOSA	No	512	Unit/Enh (6490)	219	Unit/Enh (6490)	Yes	No	120	20	4	8.298	3	Negative
NMeFOSA	No	512	Unit/Enh (6490)	169	Unit/Enh (6490)	Yes	No	120	20	4	8.298	3	Negative
N-MeFOSAA	No	570	Unit/Enh (6490)	511.9	Unit/Enh (6490)	Yes	No	150	20	4	7.335	3	Negative
N-MeFOSAA	No	570	Unit/Enh (6490)	418.9	Unit/Enh (6490)	Yes	No	150	20	4	7.335	3	Negative
NMeFOSE	No	616	Unit/Enh (6490)	59	Unit/Enh (6490)	Yes	No	120	20	4	8.301	3	Negative
Perfluoro-1-[13C8]octanesulfonamide (M8FOSA)	No	506	Unit/Enh (6490)	78	Unit/Enh (6490)	Yes	No	162	48	4	7.59	3	Negative
Perfluoro-1-[13C8]octanesulfonic acid (M8PFOS)	No	507	Unit/Enh (6490)	98.9	Unit/Enh (6490)	Yes	No	174	48	4	6.59	3	Negative
Perfluoro-1-[13C8]octanesulfonic acid (M8PFOS)	No	507	Unit/Enh (6490)	80	Unit/Enh (6490)	Yes	No	174	54	4	6.59	3	Negative
Perfluoro-1-decanesulfonate (L-PFDS)	No	598.9	Unit/Enh (6490)	98.9	Unit/Enh (6490)	Yes	No	156	50	4	7.546	3	Negative
Perfluoro-1-decanesulfonate (L-PFDS)	No	598.9	Unit/Enh (6490)	98.9	Unit/Enh (6490)	Yes	No	100	60	4	7.546	3	Negative
Perfluoro-1-heptanesulfonate (L-PFHpS)	No	448.9	Unit/Enh (6490)	98.9	Unit/Enh (6490)	Yes	No	162	48	4	6.252	3	Negative
Perfluoro-1-heptanesulfonate (L-PFHpS)	No	448.9	Unit/Enh (6490)	80	Unit/Enh (6490)	Yes	No	162	48	4	6.252	3	Negative
Perfluoro-1-octanesulfonamide (FOSA)	No	497.9	Unit/Enh (6490)	478	Unit/Enh (6490)	Yes	No	156	100	4	7.651	3	Negative
Perfluoro-1-octanesulfonamide (FOSA)	No	497.9	Unit/Enh (6490)	78	Unit/Enh (6490)	Yes	No	156	40	4	7.651	3	Negative
Perfluoro-1-pentanesulfonate (L-PFPeS)	No	348.9	Unit/Enh (6490)	98.9	Unit/Enh (6490)	Yes	No	150	36	4	5.042	3	Negative
Perfluoro-1-pentanesulfonate (L-PFPeS)	No	348.9	Unit/Enh (6490)	79.9	Unit/Enh (6490)	Yes	No	150	40	4	5.042	3	Negative

Report generation date: 18-Oct-2022 09:01:44 AM

Page 3 of 8

Acquisition Method Report

Agilent Technologies

Cpd Name	ISTD?	Prec Ion	MS1 Res	Prod Ion	MS2 Res	Primary	Trigger	Frag (V)	CE (V)	Cell Acc (V)	Ret Time (min)	Ret Window	Polarity
Perfluorobutanesulfonic acid (PFBS)	No	298.9	Unit/Enh (6490)	98.9	Unit/Enh (6490)	Yes	No	150	32	4	4.042	3	Negative
Perfluorobutanesulfonic acid (PFBS)	No	298.9	Unit/Enh (6490)	79.9	Unit/Enh (6490)	Yes	No	150	36	4	4.042	3	Negative
Perfluorodecanoic acid (PFDA)	No	513	Unit/Enh (6490)	468.8	Unit/Enh (6490)	Yes	No	90	8	4	7.158	3	Negative
Perfluorodecanoic acid (PFDA)	No	513	Unit/Enh (6490)	268.8	Unit/Enh (6490)	Yes	No	90	16	4	7.158	3	Negative
Perfluorododecanesulfonic acid (PFDoS)	No	699	Unit/Enh (6490)	99	Unit/Enh (6490)	Yes	No	100	60	4	7.984	3	Negative
Perfluorododecanesulfonic acid (PFDoS)	No	699	Unit/Enh (6490)	80	Unit/Enh (6490)	Yes	No	156	50	4	7.984	3	Negative
Perfluorododecanoic acid (PFDoA)	No	613	Unit/Enh (6490)	568.8	Unit/Enh (6490)	Yes	No	90	12	4	7.876	3	Negative
Perfluorododecanoic acid (PFDoA)	No	613	Unit/Enh (6490)	168.7	Unit/Enh (6490)	Yes	No	90	28	4	7.876	3	Negative
Perfluoroheptanoic acid (PFHpA)	No	363	Unit/Enh (6490)	318.8	Unit/Enh (6490)	Yes	No	90	8	4	5.601	3	Negative
Perfluoroheptanoic acid (PFHpA)	No	363	Unit/Enh (6490)	168.9	Unit/Enh (6490)	Yes	No	90	16	4	5.601	3	Negative
Perfluorohexanesulfonic acid (PFHxS)	No	398.9	Unit/Enh (6490)	98.9	Unit/Enh (6490)	Yes	No	150	40	4	5.685	3	Negative
Perfluorohexanesulfonic acid (PFHxS)	No	398.9	Unit/Enh (6490)	79.9	Unit/Enh (6490)	Yes	No	150	44	4	5.685	3	Negative
Perfluorohexanoic acid (PFHxA)	No	313	Unit/Enh (6490)	268.9	Unit/Enh (6490)	Yes	No	70	4	4	4.856	3	Negative
Perfluorohexanoic acid (PFHxA)	No	313	Unit/Enh (6490)	119	Unit/Enh (6490)	Yes	No	70	20	4	4.856	3	Negative
Perfluoro-n-[1,2-13C2]dodecanoic acid (MPFDoA)	No	615	Unit/Enh (6490)	570	Unit/Enh (6490)	Yes	No	53	8	4	7.71	3	Negative
Perfluoro-n-[13C4]butanoic acid (MPFBA)	No	217	Unit/Enh (6490)	172	Unit/Enh (6490)	Yes	No	59	4	4	1.22	3	Negative
Perfluoro-n-[13C5]pentanoic acid (M5PFPeA)	No	268	Unit/Enh (6490)	223	Unit/Enh (6490)	Yes	No	62	4	4	3.44	3	Negative
Perfluoro-n-[13C8]octanoic acid (M8PFOA)	No	421	Unit/Enh (6490)	376	Unit/Enh (6490)	Yes	No	59	4	4	6.05	3	Negative
Perfluoro-n-[13C8]octanoic acid (M8PFOA)	No	421	Unit/Enh (6490)	172	Unit/Enh (6490)	Yes	No	59	16	4	6.05	3	Negative

Acquisition Method Report

Agilent Technologies

Cpd Name	ISTD?	Prec Ion	MS1 Res	Prod Ion	MS2 Res	Primary	Trigger	Frag (V)	CE (V)	Cell Acc (V)	Ret Time (min)	Ret Window	Polarity
Perfluoro-n-[13C9]nonanoic acid (M9PFNA)	No	472	Unit/Enh (6490)	427	Unit/Enh (6490)	Yes	No	59	8	4	6.56	3	Negative
Perfluoro-n-[13C9]nonanoic acid (M9PFNA)	No	472	Unit/Enh (6490)	223	Unit/Enh (6490)	Yes	No	59	16	4	6.56	3	Negative
Perfluoro-n-butanoic acid (PFBA)	No	213	Unit/Enh (6490)	169.9	Unit/Enh (6490)	Yes	No	70	4	4	1.246	3	Negative
Perfluoronanesulfonate (L-PFNS)	No	548.9	Unit/Enh (6490)	98.9	Unit/Enh (6490)	Yes	No	159	48	4	7.174	3	Negative
Perfluoronanesulfonate (L-PFNS)	No	548.9	Unit/Enh (6490)	79.9	Unit/Enh (6490)	Yes	No	159	48	4	7.174	3	Negative
Perfluorononanoic acid (PFNA)	No	463	Unit/Enh (6490)	418.8	Unit/Enh (6490)	Yes	No	90	8	4	6.718	3	Negative
Perfluorononanoic acid (PFNA)	No	463	Unit/Enh (6490)	218.8	Unit/Enh (6490)	Yes	No	90	16	4	6.718	3	Negative
Perfluoro-n-pentanoic acid (PFPeA)	No	263	Unit/Enh (6490)	219	Unit/Enh (6490)	Yes	No	62	4	4	3.526	3	Negative
Perfluorooctanesulfonic acid (PFOS)	No	498.9	Unit/Enh (6490)	98.9	Unit/Enh (6490)	Yes	No	150	44	4	6.743	3	Negative
Perfluorooctanesulfonic acid (PFOS)	No	498.9	Unit/Enh (6490)	79.9	Unit/Enh (6490)	Yes	No	150	84	4	6.743	3	Negative
Perfluorooctanoic acid (PFOA)	No	413	Unit/Enh (6490)	368.8	Unit/Enh (6490)	Yes	No	90	8	4	6.202	3	Negative
Perfluorooctanoic acid (PFOA)	No	413	Unit/Enh (6490)	168.9	Unit/Enh (6490)	Yes	No	90	16	4	6.202	3	Negative
Perfluorotetradecanoic acid (PFTA)	No	713	Unit/Enh (6490)	669	Unit/Enh (6490)	Yes	No	110	12	4	8.414	3	Negative
Perfluorotetradecanoic acid (PFTA)	No	713	Unit/Enh (6490)	168.8	Unit/Enh (6490)	Yes	No	110	28	4	8.414	3	Negative
Perfluorotridecanoic acid (PFTrDA)	No	663	Unit/Enh (6490)	618.8	Unit/Enh (6490)	Yes	No	90	12	4	8.164	3	Negative
Perfluoroundecanoic acid (PFUnA)	No	563	Unit/Enh (6490)	519	Unit/Enh (6490)	Yes	No	90	8	4	7.538	3	Negative
Perfluoroundecanoic acid (PFUnA)	No	563	Unit/Enh (6490)	169	Unit/Enh (6490)	Yes	No	90	24	4	7.538	3	Negative
PFEESA	No	315	Unit/Enh (6490)	135	Unit/Enh (6490)	Yes	No	112	26	4	4.464	3	Negative
PFEESA	No	315	Unit/Enh (6490)	83	Unit/Enh (6490)	Yes	No	112	14	4	4.464	3	Negative
PFMBA	No	279	Unit/Enh (6490)	85	Unit/Enh (6490)	Yes	No	75	18	4	4.011	3	Negative
PFMPA	No	229	Unit/Enh (6490)	85	Unit/Enh (6490)	Yes	No	59	6	4	2.15	3	Negative

Scan Parameters

Data Stg	Threshold
Centroid	0

Acquisition Method Report

Agilent Technologies

Source Parameters

Parameter	Value (+)	Value (-)
Gas Temp (°C)	230	230
Gas Flow (l/min)	5	5
Nebulizer (psi)	15	15
SheathGasHeater	350	350
SheathGasFlow	12	12
Capillary (V)	3500	2500
VCharging	500	0

Chromatograms

Chrom Type	Label	Offset	Y-Range
TIC	TIC	0	10000000

Instrument Curves

Actual

Name: HiP Sampler **Module: G4226A**

Auxiliary	
Draw Speed	100.0 µL/min
Eject Speed	400.0 µL/min
Draw Position Offset	1.5 mm
Wait Time After Drawing	1.2 s
Sample Flush Out Factor	5.0
Vial/Well bottom sensing	Yes
Injection	
Injection Mode	Injection with needle wash
Injection Volume	3.00 µL
Needle Wash	
Needle Wash Location	Flush Port
Wash Time	10.0 s
High throughput	
Automatic Delay Volume Reduction	No
Overlapped Injection	
Enable Overlapped Injection	No
Valve Switching	
Valve Movements	0
Valve Switch Time 1	
Switch Time 1 Enabled	No
Valve Switch Time 2	
Switch Time 2 Enabled	No
Valve Switch Time 3	
Switch Time 3 Enabled	No
Valve Switch Time 4	
Switch Time 4 Enabled	No
Stop Time	
Stoptime Mode	As pump/No limit
Post Time	
Posttime Mode	Off

Name: Binary Pump **Module: G4220A**

Flow	0.400 mL/min
Use Solvent Types	No
Stroke Mode	Synchronized
Low Pressure Limit	0.00 bar
High Pressure Limit	600.00 bar
Max. Flow Ramp Up	100.000 mL/min²
Max. Flow Ramp Down	100.000 mL/min²
Expected Mixer	No check

Report generation date: 18-Oct-2022 09:01:44 AM Page 6 of 8

Appendix C
Health and Safety Plan

Health and Safety Plan

for
260 West 126th Street
Remedial Investigation Work Plan

260 West 126th Street
New York, New York 10027
Block 1931, Lot No. 56
BCP Site # C231164

Submitted to:
New York State Department of Environmental Conservation
Division of Environmental Remediation
Remedial Bureau B
625 Broadway, 12th Floor
Albany, NY 12233-7016

Prepared for:
S & F 126 ST. LLC
320 Roebling Street, Suite 749
Brooklyn, NY 11211

Prepared by:

TENEN ENVIRONMENTAL
121 West 27th Street, Suite 303
New York, NY 10001

December 2025

TABLE OF CONTENTS

1.0 INTRODUCTION 1
1.1 Scope of HASP 1
2.0 PROJECT SAFETY AUTHORITY 2
2.1 Designated Personnel 2
3.0 HAZARD ASSESSMENT AND CONTROL MEASURES 3
3.1 Human Exposure Pathways 4
3.2 Chemical Hazards 4
3.3 Physical Hazards 5
4.0 Covid-19 Health and Safety 8
5.0 AIR MONITORING 10
6.0 PERSONAL PROTECTIVE EQUIPMENT 12
7.0 EXPOSURE MONITORING 13
8.0 SITE ACCESS 14
9.0 WORK AREAS 15
10.0 DECONTAMINATION PROCEDURES 16
11.0 GENERAL SAFE WORK PRACTICES 17
12.0 EMERGENCY PROCEDURES 18
12.1 Route to Hospital 19
12.2 Emergency Contacts 19
13.0 TRAINING 21
14.0 MEDICAL SURVEILLANCE 22

Figures

Figure 1 – Route to Hospital (page 18)

Tables

Table 1 – Emergency Contact Information (page 18)

Appendices

Appendix A – Acknowledgement of HASP
Appendix B – Injury Reporting Form (OSHA Form 300)
Appendix C – Material Safety Data Sheets

1.0 INTRODUCTION

This Health and Safety Plan (HASP) has been prepared in conformance with the Occupational Safety and Health Administration (OSHA) standards and guidance that govern site investigation activities, other applicable regulations, and Tenen Environmental, LLC (Tenen) health and safety policies and procedures. The purpose of this HASP is the protection of Tenen field personnel and others during the implementation of a Remedial Investigation.

The Site, located at 260 West 126th Street, New York, New York (Tax Block 1931, Lot 56), is a rectangular shaped parcel located on the southern side of West 126th Street, between Frederick Douglass Boulevard (formerly Eighth Avenue) and Adam C. Powell Boulevard, in the Harlem section of Manhattan. The Site is approximately 12,490 square feet (SF) and has approximately 125 feet of frontage along West 126th Street and is approximately 100 feet deep.

The Site is developed with a two-story church building with a full cellar level covering approximately 2,725 SF of the western portion of the property. The church building is currently vacant and recently experienced a fire, rendering it unsafe to occupy. The church building will be demolished prior to implementation of the Remedial Investigation. The remainder of the property is paved and utilized as a vacant parking lot.

1.1 Scope of HASP

This HASP includes safety procedures to be used by Tenen staff during the following activities:

- Advancement of soil borings, installation of permanent monitoring wells, and installation of temporary soil vapor points, and;
- Collection of soil, groundwater, soil vapor, and ambient air samples from soil borings, new permanent monitoring wells, and temporary soil vapor points.

Subcontractors will ensure that performance of the work is in compliance with this HASP and applicable laws and regulations.

2.0 PROJECT SAFETY AUTHORITY

The following personnel are responsible for project health and safety under this HASP.

- Project Manager, Mohamed Ahmed
- Health and Safety Officer (HSO), Ashley Platt

In addition, each individual working at the Site will be responsible for compliance with this HASP and general safe working practices. All Site workers will have the authority to stop work if a potentially hazardous situation or event is observed.

2.1 Designated Personnel

The Project Manager is responsible for the overall operation of the project, including compliance with the HASP and general safe work practices. The Project Manager may also act as the Health and Safety Officer (HSO) for this project.

Tenen will appoint one of its on-site personnel as the on-site HSO. This individual will be responsible for the implementation of the HASP. The HSO will have a 4-year college degree in occupational safety or a related science/engineering field, and at least two (2) years of experience in implementation of air monitoring and hazardous materials sampling programs. The HSO will have completed a 40-hour training course that meets OSHA requirements of 29 CFR Part 1910, Occupational Safety and Health Standards.

The HSO will be present on-site during all field operations involving drilling or other subsurface disturbance, and will be responsible for all health and safety activities and the delegation of duties to the field crew. The HSO has stop-work authorization, which he/she will execute on his/her determination of an imminent safety hazard, emergency situation, or other potentially dangerous situation. If the HSO must be absent from the field, a replacement who is familiar with the Construction Health and Safety Plan, air monitoring and personnel protective equipment (PPE) will be designated.

3.0 HAZARD ASSESSMENT AND CONTROL MEASURES

The Site has been developed since at least 1902. In 1902, the Site lot was divided into six separate tax parcels with six tightly grouped four-story residential buildings present on the north side of the Site, along West 126th Street. By 1951, the residential buildings had been demolished and the Site was mostly undeveloped except for the western portion of the Site, where a four-story storefront building with lumber storage remained. By 1962, the existing two-story church building with a full cellar level was present on the western portion of the Site. The Site has generally remained unchanged through current day with a two-story church building on the western portion of the Site and licensed parking on the eastern portion of the Site.

The church building is currently vacant and recently had a fire, rendering it unsafe to occupy. Due to this, demolition of the church building will be required to facilitate implementation of the Remedial Investigation.

The following previous investigations summarize contaminants of concern detected on the site:

Phase I Environmental Site Assessment Report, 260 West 126th Street, Manhattan, NY, Environmental Business Consultants (EBC), October 2016.

EBC conducted a Phase I Environmental Site Assessment (ESA) at the Site in October 2016 and concluded that there are no recognized environmental conditions (RECs) in connection with the property. However, EBC did identify three other environmental concerns (non-RECs), which are summarized as follows:

- The Site has an E-Designation (E-201) for Hazardous Materials, Noise, and Air as a result of the 125th Street Corridor Rezoning and Related Actions. The HazMat E-Designation required a Phase I and Phase II Testing Protocol. The Air E-Designation requires that any new residential and/or commercial development must endure that the heating, ventilation and air conditioning (HVAC) stacks are located at least 79 and 63 feet for No. 4 fuel oil and No. 2 fuel oil from the lot lines, respectively, or use natural gas as the type of fuel for space heating and hot water systems to avoid any potential significant adverse air quality impacts. The Noise E-Designation required a 40 dBA attenuation level for indoor spaces.
- Due to the age of the onsite building, the potential for the presence of asbestos-containing materials (ACMs) is considered likely. Specifically, asphaltic roofing materials, adhesives, plasters, and exterior use caulks commonly contain asbestos in older and newer buildings alike. EBC recommended conducting an ACM survey to identify building materials and components with asbestos content prior to demolition or disturbance.
- Due to the age of the onsite building, the potential for the presence of lead-based paint (LBP) is also considered likely. No significant damaged or peeling paints were identified; however, LBP may be present in hidden or inaccessible portions of the Site. Additionally, no children currently reside at the Site, which greatly reduces the risks associated with the potential presence of LBP. EBC recommended conducting a lead survey to evaluate the presence of LBP at the Site prior to demolition or disturbance.

Remedial Investigation Report, 260 West 126th Street, Manhattan, NY, Environmental Business Consultants (EBC), December 2016.

A Remedial Investigation Report was submitted by EBC in December 2016, reporting the Phase II Remedial Investigation in November 2016. The Investigation consisted of the advancement of eight soil borings, collection of sixteen soil samples, installation of four groundwater monitoring wells, collection of four groundwater samples, installation of five temporary sub-slab soil vapor points, and the collection of five sub-slab soil vapor samples. The results of the Phase II Remedial Investigation are as follows:

- No PCBs were detected in soil/fill and groundwater samples.
- Trace concentrations of VOCs were detected in soil/fill samples, but none exceeded Unrestricted Use SCOs. No VOCs were detected in groundwater samples.
- Several SVOCs, including benzo(a)anthracene, benzo(a)pyrene, benzo(b)fluoranthene and indeno(1,2,3-cd)pyrene, were detected in soil samples above Restricted-Residential SCOs, benzo(k)fluoranthene and chrysene were detected above Unrestricted Use SCOs. The highest concentrations were detected in shallow soil (0-2 ft-bg). All mentioned SVOCs above were also detected above New York State 6NYCRR Part 703.5 Class GA groundwater quality standards (GQS) in groundwater samples.
- Two pesticides, 4,4'-DDE and 4,4'-DDT were detected above Unrestricted Use SCOs in soil samples. No pesticides were detected in groundwater samples.
- Several metals, including arsenic, barium, chromium, copper, lead, mercury, nickel, and zinc were detected above Unrestricted Use SCOs for the soil samples, with barium and lead, detected above Restricted-Residential SCOs in four shallow samples and one deep sample. For groundwater samples, aluminum, arsenic, barium, beryllium, cadmium, chromium, copper, iron, lead, magnesium, manganese, nickel, sodium, and thallium were detected above their respective GQS in the unfiltered sample. A filtered sample of groundwater was not collected.
- Soil vapor sample during Remedial Investigation showed moderate levels of petroleum-related VOCs, of which toluene had the highest concentration, and chlorinated VOCs, of which tetrachloroethene (PCE) had the highest concentrations, with PCE notably elevated compared to other VOCs. Trichloroethene (TCE) was also detected in two samples and the duplicate.

3.1 Human Exposure Pathways

The media of concern at the Site include potentially-impacted soil, groundwater and soil vapor. Potential exposure pathways include dermal contact, incidental ingestion and inhalation of vapors. The risk of dermal contact and incidental ingestion will be minimized through general safe work practices, a personal hygiene program and the use of PPE. The risk of inhalation will be minimized through the use of an air monitoring program for VOCs and particulates.

3.2 Chemical Hazards

Based on historic uses, the following contaminants of concern may be present at the Site:

Chlorinated Solvents

- Tetrachloroethene (PCE)

SVOCs
- PAHs

Metals
- Barium
- Lead

Material Safety Data Sheets (MSDSs) for each contaminant of concern are included in Appendix C. All personnel are required to review the MSDSs included in this HASP.

3.3 Physical Hazards

The physical hazards associated with the field activities likely present a greater risk of injury than the chemical constituents at the Site. Activities within the scope of this project shall comply with New York State and Federal OSHA construction safety standards.

Head Trauma
To minimize the potential for head injuries, field personnel will be required to wear National Institutes of Occupational Safety and Health (NIOSH)-approved hard hats during field activities. Hats must be worn properly and not altered in any way that would decrease the degree of protection provided.

Foot Trauma
To avoid foot injuries, field personnel will be required to wear steel-toed safety shoes while field activities are being performed. To afford maximum protection, all safety shoes must meet American National Standards Institute (ANSI) standards.

Eye Trauma
Field personnel will be required to wear eye protection (safety glasses with side shields) while field activities are being performed to prevent eye injuries caused by contact with chemical or physical agents.

Noise Exposure
Field personnel will be required to wear hearing protection (ear plugs or muffs) in high noise areas (noise from heavy equipment) while field activities are being performed.

Buried Utilities and Overhead Power Lines
Boring locations will be cleared by an underground utility locator service. In addition, prior to intrusive activities, the drilling subcontractor will contact the One Call Center to arrange for a utility mark-out, in accordance with New York State requirements. Protection from overhead power lines will be accomplished by maintaining safe distances of at least 15 feet at all times.

Thermal Stress
The effects of ambient temperature can cause physical discomfort, personal injury, and increase the probability of accidents. In addition, heat stress due to lack of body ventilation caused by

protective clothing is an important consideration. Heat-related illnesses commonly consist of heat stroke and heat exhaustion.

The symptoms of heat stroke include: sudden onset; change in behavior; confusion; dry, hot and flushed skin; dilated pupils; fast pulse rate; body temperature reaching 105° or more; and/or, deep breathing later followed by shallow breathing.

The symptoms of heat exhaustion include: weak pulse; general weakness and fatigue; rapid shallow breathing; cold, pale and clammy skin; nausea or headache; profuse perspiration; unconsciousness; and/or, appearance of having fainted.

Heat-stress monitoring will be conducted if air temperatures exceed 70 degrees Fahrenheit. The initial work period will be set at 2 hours. Each worker will check his/her pulse at the wrist for 30 seconds early in each rest period. If the pulse rate exceeds 110 beats per minute, the next work period will be shortened by one-third.

One or more of the following precautions will reduce the risk of heat stress on the Site:

- Provide plenty of liquids to replace lost body fluids; water, electrolytic drinks, or both will be made available to minimize the risk of dehydration and heat stress
- Establish a work schedule that will provide appropriate rest periods
- Establish work regimens consistent with the American Conference of Governmental Industrial Hygienists (ACGIH) guidelines
- Provide adequate employee training on the causes of heat stress and preventive measures

In the highly unlikely event of extreme low temperatures, reasonable precautions will be made to avoid risks associated with low temperature exposure.

Traffic

Field activities will occur near public roadways. As a result, vehicular traffic will be a potential hazard during these activities and control of these areas will be established using barricades or traffic cones. Additional staff will be assigned, as warranted, for the sole purpose of coordinating traffic. Personnel will also be required to wear high-visibility traffic vests while working in the vicinity of the public roadways and local requirements for lane closure will be observed as needed. All work in public rights-of-way will be coordinated with local authorities and will adhere to their requirements for working in traffic zones.

Hazardous Weather Conditions

All Site workers will be made aware of hazardous weather conditions, specifically including extreme heat, and will be requested to take the precautions described herein to avoid adverse health risks. All workers are encouraged to take reasonable, common sense precautions to avoid potential injury associated with possible rain or high wind, sleet, snow or freezing.

Slip, Trip and Fall

Areas at the Site may be slippery from mud or water. Care should be taken by all Site workers to avoid slip, trip, and fall hazards. Workers shall not enter areas that do not have adequate lighting. Additional portable lighting will be provided at the discretion of the HSO.

Biological Hazards

Drugs and alcohol are prohibited from the Site. Any on-site personnel violating this requirement will be immediately expelled from the site.

Any worker or oversight personnel with a medical condition that may require attention must inform the HSO of such condition. The HSO will describe appropriate measures to be taken if the individual should become symptomatic.

Due to the Site location in an urban area, it is highly unlikely that poisonous snakes, spiders, plants and insects will be encountered. However, other animals (dogs, cats, etc.) may be encountered and care should be taken to avoid contact.

Structurally Unsound Building Onsite

The church building in the western portion of the Site recently had a fire, rendering it unsafe to occupy. Due to this, demolition of the church building will be required to facilitate implementation of the Remedial Investigation. Site workers that are not directly involved in the demolition of the building will not be allowed access to the building.

4.0 COVID-19 HEALTH AND SAFETY

The following requirements apply to all Tenen employees working on project sites for the duration of the COVID-19 pandemic. These guidelines are based on information provided by the Centers for Disease Control, the Occupational Safety and Health Administration and the New York State "New York Forward" Covid-19 management plans. Information regarding the health status of Tenen employees will be kept confidential, with the exception of required notifications to health authorities. The following are guidelines. **As with any potential workplace hazard, employees should report any concerns related to potential Covid-19 exposure to the Project Manager.**

Communication/Reporting:

Employees should not report to work and should notify the Project Manager immediately in the event of the following:

- You are exhibiting flu-like symptoms (fever, body aches, cough, difficulty breathing). Contact your health care provider and follow their instructions.
- You do not exhibit symptoms but have a sick (i.e., diagnosed with Covid-19 or exhibiting flu-like symptoms) family member at home. Remember that the virus can be spread by asymptomatic individuals.
- You have been exposed to someone who has been diagnosed with Covid-19.

In each of the above cases, inform your Project Manager regarding others who may have been exposed in order to facilitate any necessary notification or contact tracing efforts.

Hygiene

- Wash hands frequently with soap and water for at least 20 seconds or use hand sanitizer with at least 60% alcohol if soap and water are not available. Key times for employees to clean their hands include:
    - Before and after work shifts
    - Before and after work breaks
    - After blowing the nose, coughing, or sneezing
    - After using the restroom
    - Before eating or preparing food
    - After putting on, touching, or removing face coverings
- Avoid touching the eyes, nose, and mouth with unwashed hands.
- Practice good respiratory etiquette, including covering coughs and sneezes.
- To the extent possible, avoid sharing tools and sampling equipment. Shared tools and equipment should be regularly disinfected.

Physical Distancing

- Minimize contact with others, maintaining a distance of at least six feet to the extent possible
- Employees should wear masks over their nose and mouth to prevent spread of the virus; this is especially important when a minimum 6-foot distance cannot be maintained.
- Maintain the 6-foot distance to the extent possible during sampling efforts and pickup and delivery of sampling equipment and containers.
- Keep job site meetings to a minimum and of short duration; limit the number of people involved and maintain social distance.

5.0 AIR MONITORING

The NYSDOH Generic Community Air Monitoring Plan (CAMP), included as Appendix 1A of DER-10, will be implemented during all ground-intrusive sampling activities.

VOC Monitoring, Response Levels, and Actions

Volatile organic compounds (VOCs) must be monitored at the downwind perimeter of the immediate work area (i.e., the exclusion zone) on a continuous basis or as otherwise specified. Upwind concentrations should be measured at the start of each workday and periodically thereafter to establish background conditions, particularly if wind direction changes. The monitoring should be performed using equipment appropriate for the types of contaminants known or suspected to be present. The equipment should be calibrated at least daily for the contaminant(s) of concern or for an appropriate surrogate. The equipment should be capable of calculating 15-minute running average concentrations, which will be compared to the levels specified below.

1. If the ambient air concentration of total organic vapors at the downwind perimeter of the work area or exclusion zone exceeds 5 parts per million (ppm) above background for the 15-minute average, work activities must be temporarily halted and monitoring continued. If the total organic vapor level readily decreases (per instantaneous readings) below 5 ppm over background, work activities can resume with continued monitoring.
2. If total organic vapor levels at the downwind perimeter of the work area or exclusion zone persist at levels in excess of 5 ppm over background but less than 25 ppm, work activities must be halted, the source of vapors identified, corrective actions taken to abate emissions, and monitoring continued. After these steps, work activities can resume provided that the total organic vapor level 200 feet downwind of the exclusion zone or half the distance to the nearest potential receptor or residential/commercial structure, whichever is less - but in no case less than 20 feet, is below 5 ppm over background for the 15-minute average.
3. If the organic vapor level is above 25 ppm at the perimeter of the work area, activities must be shut down.
4. All 15-minute readings must be recorded and be available for State (NYSDEC and NYSDOH) personnel to review. Instantaneous readings, if any, used for decision purposes should also be recorded.

Particulate Monitoring, Response Levels, and Actions

Particulate concentrations should be monitored continuously at the upwind and downwind perimeters of the exclusion zone at temporary particulate monitoring stations. The particulate monitoring should be performed using real-time monitoring equipment capable of measuring particulate matter less than 10 micrometers in size (PM-10) and capable of integrating over a period of 15 minutes (or less) for comparison to the airborne particulate action level. The equipment must be equipped with an audible alarm to indicate exceedance of the action level. In addition, fugitive dust migration should be visually assessed during all work activities.

1. If the downwind PM-10 particulate level is 100 micrograms per cubic meter (mcg/m3) greater than background (upwind perimeter) for the 15-minute period or if airborne dust is observed leaving the work area, then dust suppression techniques must be employed. Work may continue with dust suppression techniques provided that downwind PM-10

particulate levels do not exceed 150 mcg/m3 above the upwind level and provided that no visible dust is migrating from the work area.

2. If, after implementation of dust suppression techniques, downwind PM-10 particulate levels are greater than 150 mcg/m3 above the upwind level, work must be stopped and a re-evaluation of activities initiated. Work can resume provided that dust suppression measures and other controls are successful in reducing the downwind PM-10 particulate concentration to within 150 mcg/m3 of the upwind level and in preventing visible dust migration.
3. All readings must be recorded and be available for State (NYSDEC and NYSDOH) personnel to review.

The NYSDOH Generic CAMP is included as Appendix D of the RIWP.

6.0 PERSONAL PROTECTIVE EQUIPMENT

The personal protection equipment required for various kinds of site investigation tasks is based on 29 CFR 1910.120, Hazardous Waste Operations and Emergency Response, "General Description and Discussion of the Levels of Protection and Protective Gear" and the Centers for CDC COVID-19 "Guidelines on How to Protect Yourselves and Others".

Tenen field personnel and other site personnel will wear Modified Level D-1 personal protective equipment. During activities such as drilling, well installation, or sampling, where there is a chance of contact with contaminated materials, Modified Level D-2 equipment will be worn. The protection will be upgraded to Level C if warranted by the results of the air monitoring. A six-foot minimum distance between individuals (both workers and non-workers) will be maintained at all times. A description of the personnel protective equipment for Levels D and C is provided below.

Modified Level D-1
Respiratory Protection: Cloth face covering
Protective Clothing: Hard hat, steel-toed shoes, long pants, nitrile gloves

Modified Level D-2
Respiratory Protection: Cloth face covering
Protective Clothing: Hard hat, steel-toed shoes, coveralls/tyvek, nitrile gloves

Level C
Respiratory Protection: Air purifying respirator with organic vapor cartridges and filters.
Protective Clothing: Same as Modified Level D-2

7.0 EXPOSURE MONITORING

7.1 Hazardous Materials

Selective monitoring of workers in the exclusion area may be conducted, as determined by the HSO, if sources of hazardous materials are identified. Personal monitoring may be conducted in the breathing zone at the discretion of the Project Manager or HSO. All monitoring will comply with the CDCs Guidance on Social Distancing.

7.2 COVID-19

For any employee that may have come into contact with a person who has COVID-19, a 14-day quarantine will be imposed for that individual and any employee that individual was in contact with.

8.0 SITE ACCESS

Access to the Site during the investigation will be controlled by the Project Manager or HSO. Unauthorized personnel will not be allowed access to the sampling areas.

9.0 WORK AREAS

During any activities involving drilling or other subsurface disturbance, the work area must be divided into various zones to prevent the spread of contamination, clarify the type of protective equipment needed, and provide an area for decontamination.

The Exclusion Zone is defined as the area where potentially contaminated materials are generated as the result of drilling, sampling, or similar activities. The Contamination Reduction Zone (CRZ) is the area where decontamination procedures take place and is located adjacent to the Exclusion Zone. The Support Zone is the area where support facilities such as vehicles, a field phone, fire extinguisher and/or first aid supplies are located. The emergency staging area (part of the Support Zone) is the area where all Site workers will assemble in the event of an emergency. These zones shall be designated daily, depending on that day's activities. All field personnel will be informed of the location of these zones before work begins.

Control measures such as "Caution" tape and traffic cones will be placed around the perimeter of the work area when work is being done in the areas of concern (i.e., areas with exposed soil) to prevent unnecessary access.

10.0 DECONTAMINATION PROCEDURES

Personnel Decontamination
Personnel decontamination (decon), if deemed necessary by the HSO, will take place in the designated decontamination area delineated for each sampling location. Personnel decontamination will consist of the following steps:

- Soap and potable water wash and potable water rinse of gloves;
- Tyvek removal;
- Glove removal;
- Disposable clothing removal; and
- Field wash of hands and face.

Equipment Decontamination
Sampling equipment, such as split-spoons and bailers, will be decontaminated in accordance with U.S. Environmental Protection Agency methodologies, as described in the work plan.

Disposal of Materials
Purged well water, water used to decontaminate any equipment and well cuttings will be containerized and disposed off-site in accordance with federal, state and local regulations.

11.0 GENERAL SAFE WORK PRACTICES


To protect the health and safety of the field personnel, all field personnel will adhere to the guidelines listed below during activities involving subsurface disturbance.

- Eating, drinking, chewing gum or tobacco, and smoking are prohibited, except in designated areas on the site. These areas will be designated by the HSO.
- Workers must wash their hands and face thoroughly on leaving the work area and before eating, drinking, or any other such activity. The workers should shower as soon as possible after leaving the site.
- Removal of potential contamination from PPE and equipment by blowing, shaking or any means that may disperse materials into the air is prohibited.
- Contact with contaminated or suspected surfaces should be avoided.
- The buddy system should always be used; each buddy should watch for signs of fatigue, exposure, and heat stress.
- Personnel will be cautioned to inform each other of symptoms of chemical exposure such as headache, dizziness, nausea, and irritation of the respiratory tract and heat stress.
- No excessive facial hair that interferes with a satisfactory fit of the face-piece of the respirator to the face will be allowed on personnel required to wear respiratory protective equipment.
- On-site personnel will be thoroughly briefed about the anticipated hazards, equipment requirements, safety practices, emergency procedures, and communications methods.

12.0 EMERGENCY PROCEDURES

The field crew will be equipped with emergency equipment, such as a first aid kit and disposable eye washes. In the case of a medical emergency, the HSO will determine the nature of the emergency and will have someone call for an ambulance, if needed. If the nature of the injury is not serious—i.e., the person can be moved without expert emergency medical personnel—onsite personnel should drive injured person to a hospital. **The nearest emergency room is located at the Harlem Hospital Center located at 506 Lenox Ave, New York, NY 10037. The phone number is (212) 939-1000.** The route to the hospital is shown and detailed on the next page.

12.1 Route to Hospital

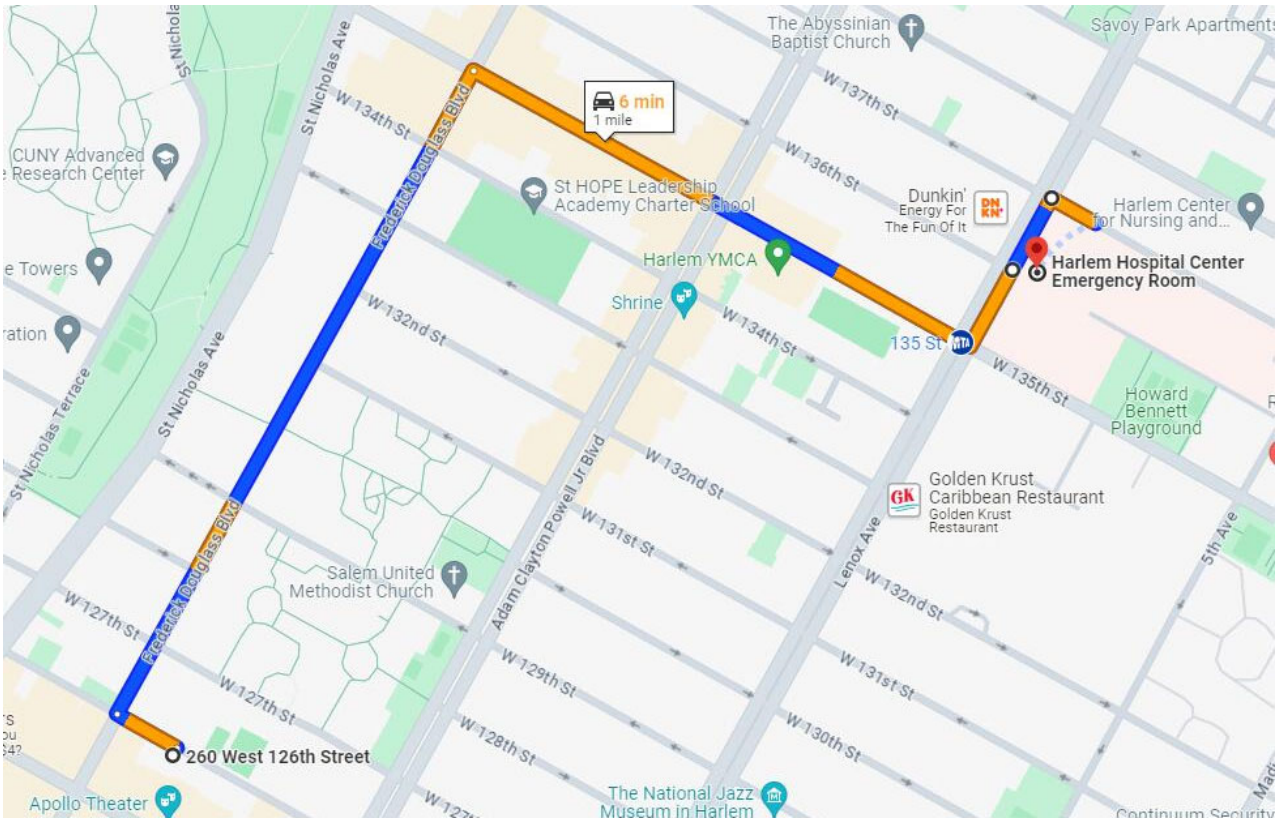

Driving directions to **the Harlem Hospital Center Emergency Room** from **260 West 126th Street, New York, New York.**

Driving Directions

1. Head northwest on W 126th St toward Frederick Douglass Blvd (220 ft).
2. Turn right at the 1st cross street onto Frederick Douglass Blvd (0.4 mi).
3. Turn right onto W 135th St (0.3 mi).
4. Turn left onto Lenox Ave/Malcolm X Blvd (0.1 mi).
5. Turn right onto the Emergency Room entrance on W 137th St (164 ft).

12.2 Emergency Contacts

There will be an on-site field phone. Emergency and contact telephone numbers are listed below:

Table 1 – Emergency Contacts

Ambulance	911
Emergency Room	(212) 939-1000
NYSDEC Spill Hotline	(800) 457-7362
NYSDEC	(518) 402-8013
Project Manager, Mohamed Ahmed	(917) 612-6018
On-site Personnel, Da Lin	(917) 530-5761
Client representative, Ushi Goldman	(646) 256-2188

If a spill is observed during implementation of the Remedial Investigation, it will be reported to the NYSDEC spills hotline listed above within two hours of discovery.

13.0 TRAINING

All personnel performing the field activities described in this HASP will have received the initial safety training required by 29 CFR, 1910.120. Current refresher training status also will be required for all personnel engaged in field activities.

All those who enter the work area while intrusive activities are being performed must recognize and understand the potential hazards to health and safety. All field personnel must attend a training program covering the following areas:

- potential hazards that may be encountered;
- the knowledge and skills necessary for them to perform the work with minimal risk to health and safety;
- the purpose and limitations of safety equipment; and
- protocols to enable field personnel to safely avoid or escape from emergencies.

Each member of the field crew will be instructed in the above objectives before he/she goes onto the site. The HSO will be responsible for conducting the training program.

14.0 MEDICAL SURVEILLANCE

All Tenen and subcontractor personnel performing field work involving drilling or other subsurface disturbance at the site are required to have passed a complete medical surveillance examination in accordance with 29 CFR 1910.120 (f). The medical examination for Tenen employees will, at a minimum, be provided annually and upon termination of hazardous waste site work.

Appendix A

Acknowledgement of HASP

ACKNOWLEDGMENT OF HASP

Below is an affidavit that must be signed by all Tenen Environmental employees who enter the site. A copy of the HASP must be on-site at all times and will be kept by the HSO.

AFFIDAVIT

I have read the Construction Health and Safety Plan (HASP) for the 260 West 126th Street site in New York, NY. I agree to conduct all on-site work in accordance with the requirements set forth in this HASP and understand that failure to comply with this HASP could lead to my removal from the site.

Signature: _____ Date: _____
Signature: _____ Date: _____
Signature: _____ Date: _____
Signature: _____ Date: _____
Signature: _____ Date: _____

Appendix B

Injury Reporting Form (OSHA Form 300)

How to Fill Out the Log


The *Log of Work-Related Injuries and Illnesses* is used to classify work-related injuries and illnesses and to note the extent and severity of each case. When an incident occurs, use the *Log* to record specific details about what happened and how it happened.

If your company has more than one establishment or site, you must keep separate records for each physical location that is expected to remain in operation for one year or longer.

We have given you several copies of the *Log* in this package. If you need more than we provided, you may photocopy and use as many as you need.

The *Summary* — a separate form — shows the work-related injury and illness totals for the year in each category. At the end of the year, count the number of incidents in each category and transfer the totals from the *Log* to the *Summary*. Then post the *Summary* in a visible location so that your employees are aware of injuries and illnesses occurring in their workplace.

You don't post the Log. You post only the Summary at the end of the year.

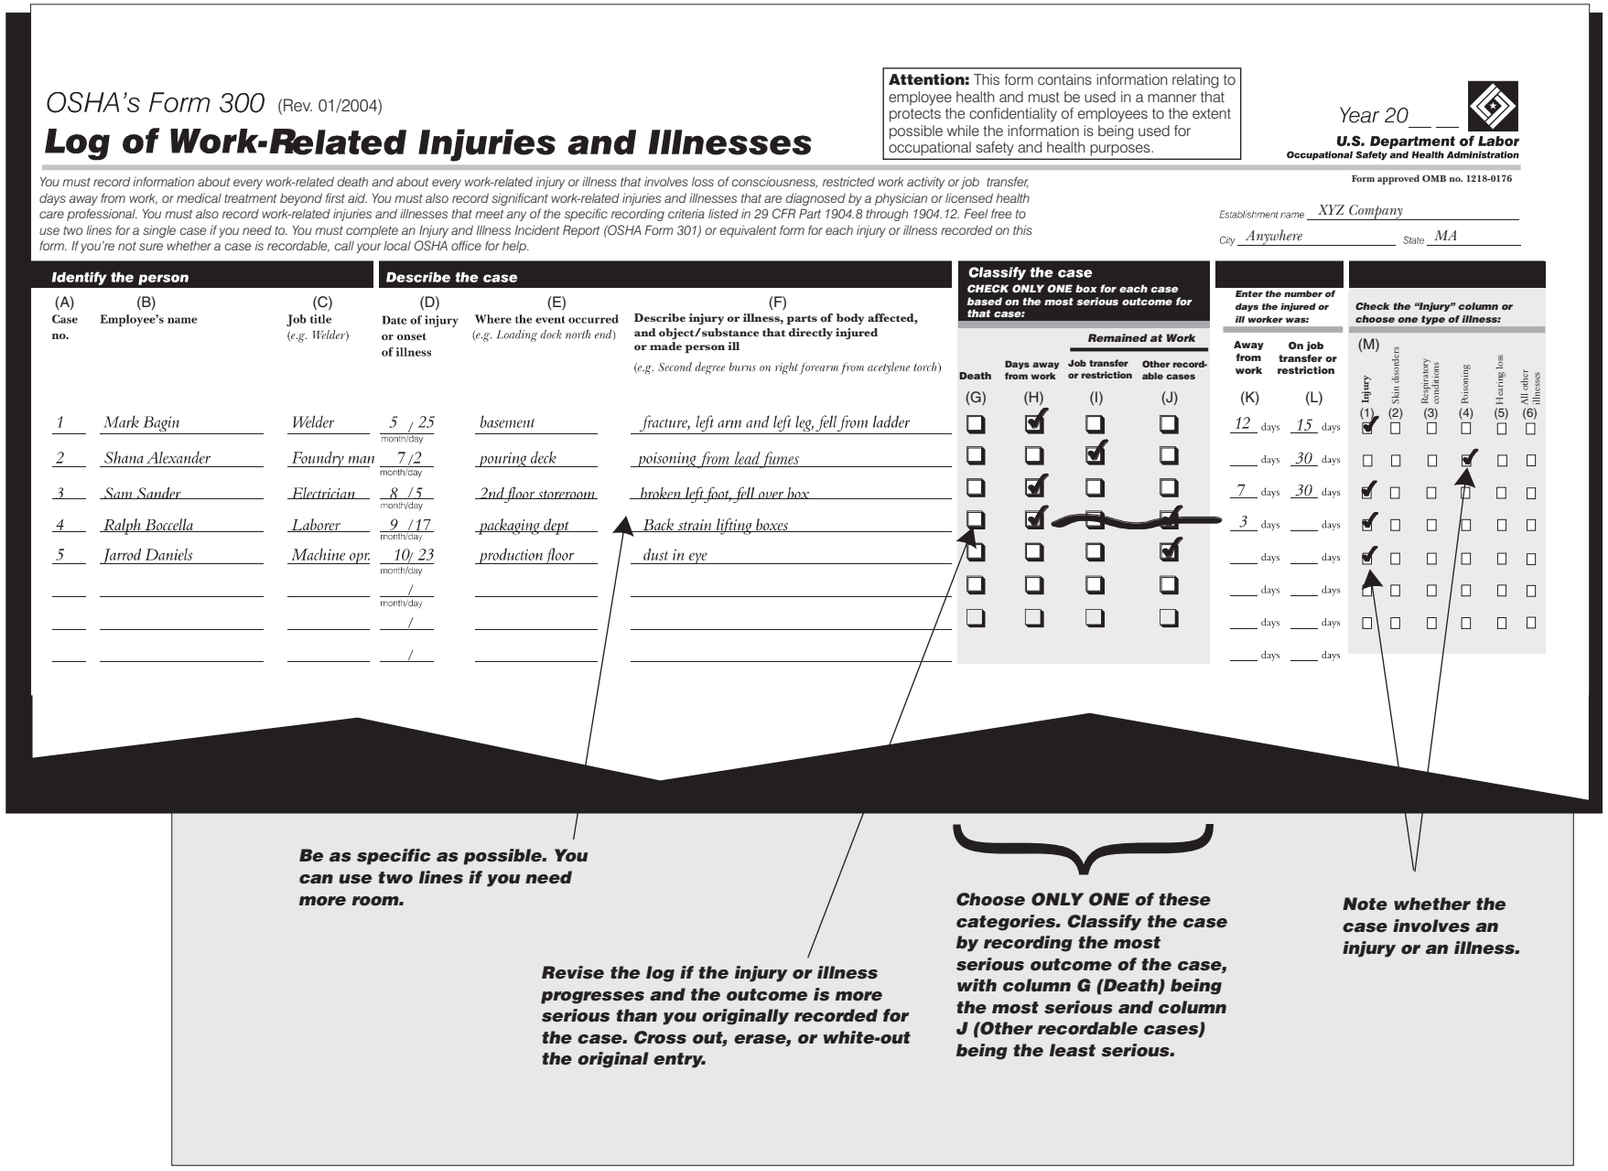

OSHA's Form 300 (Rev. 01/2004)

Log of Work-Related Injuries and Illnesses

Attention: This form contains information relating to employee health and must be used in a manner that protects the confidentiality of employees to the extent possible while the information is being used for occupational safety and health purposes.

Year 20__ __

U.S. Department of Labor
Occupational Safety and Health Administration

Form approved OMB no. 1218-0176

You must record information about every work-related death and about every work-related injury or illness that involves loss of consciousness, restricted work activity or job transfer, days away from work, or medical treatment beyond first aid. You must also record significant work-related injuries and illnesses that are diagnosed by a physician or licensed health care professional. You must also record work-related injuries and illnesses that meet any of the specific recording criteria listed in 29 CFR Part 1904.8 through 1904.12. Feel free to use two lines for a single case if you need to. You must complete an Injury and Illness Incident Report (OSHA Form 301) or equivalent form for each injury or illness recorded on this form. If you're not sure whether a case is recordable, call your local OSHA office for help.

Establishment name: XYZ Company
City: Anywhere State: MA

Identify the person			Describe the case			Classify the case (CHECK ONLY ONE box for each case based on the most serious outcome for that case:)				Enter the number of days the injured or ill worker was:		Check the "Injury" column or choose one type of illness:					
							Remained at Work										
(A) Case no.	(B) Employee's name	(C) Job title (e.g. Welder)	(D) Date of injury or onset of illness	(E) Where the event occurred (e.g. Loading dock north end)	(F) Describe injury or illness, parts of body affected, and object/substance that directly injured or made person ill (e.g. Second degree burns on right forearm from acetylene torch)	Death (G)	Days away from work (H)	Job transfer or restriction (I)	Other recordable cases (J)	Away from work (K)	On job transfer or restriction (L)	(M) Injury (1)	Skin disorders (2)	Respiratory conditions (3)	Poisoning (4)	Hearing loss (5)	All other illnesses (6)
1	Mark Bagin	Welder	5/25	basement	fracture, left arm and left leg, fell from ladder	☐	☑	☐	☐	12 days	15 days	☑	☐	☐	☐	☐	☐
2	Shana Alexander	Foundry man	7/2	pouring deck	poisoning from lead fumes	☐	☐	☑	☐	___ days	30 days	☐	☐	☐	☑	☐	☐
3	Sam Sander	Electrician	8/5	2nd floor storeroom	broken left foot, fell over box	☐	☑	☐	☐	7 days	30 days	☑	☐	☐	☐	☐	☐
4	Ralph Boccella	Laborer	9/17	packaging dept	Back strain lifting boxes	☐	☑	☐	☐	3 days	___ days	☑	☐	☐	☐	☐	☐
5	Jarrod Daniels	Machine opr.	10/23	production floor	dust in eye	☐	☐	☐	☑	___ days	___ days	☑	☐	☐	☐	☐	☐
			/			☐	☐	☐	☐	___ days	___ days	☐	☐	☐	☐	☐	☐
			/			☐	☐	☐	☐	___ days	___ days	☐	☐	☐	☐	☐	☐
			/			☐	☐	☐	☐	___ days	___ days						

Be as specific as possible. You can use two lines if you need more room.

Revise the log if the injury or illness progresses and the outcome is more serious than you originally recorded for the case. Cross out, erase, or white-out the original entry.

Choose ONLY ONE of these categories. Classify the case by recording the most serious outcome of the case, with column G (Death) being the most serious and column J (Other recordable cases) being the least serious.

Note whether the case involves an injury or an illness.

OSHA's Form 300 (Rev. 01/2004)

Log of Work-Related Injuries and Illnesses

Attention: This form contains information relating to employee health and must be used in a manner that protects the confidentiality of employees to the extent possible while the information is being used for occupational safety and health purposes.

Year 20__ __

U.S. Department of Labor
Occupational Safety and Health Administration

Form approved OMB no. 1218-0176

You must record information about every work-related death and about every work-related injury or illness that involves loss of consciousness, restricted work activity or job transfer, days away from work, or medical treatment beyond first aid. You must also record significant work-related injuries and illnesses that are diagnosed by a physician or licensed health care professional. You must also record work-related injuries and illnesses that meet any of the specific recording criteria listed in 29 CFR Part 1904.8 through 1904.12. Feel free to use two lines for a single case if you need to. You must complete an Injury and Illness Incident Report (OSHA Form 301) or equivalent form for each injury or illness recorded on this form. If you're not sure whether a case is recordable, call your local OSHA office for help.

Establishment name _____

City _____ State _____

Identify the person			Describe the case			Classify the case (CHECK ONLY ONE box for each case based on the most serious outcome for that case:)				Enter the number of days the injured or ill worker was:		Check the "Injury" column or choose one type of illness:					
								Remained at Work				(M)					
(A) Case no.	(B) Employee's name	(C) Job title (*e.g., Welder*)	(D) Date of injury or onset of illness	(E) Where the event occurred (*e.g., Loading dock north end*)	(F) Describe injury or illness, parts of body affected, and object/substance that directly injured or made person ill (*e.g., Second degree burns on right forearm from acetylene torch*)	Death (G)	Days away from work (H)	Job transfer or restriction (I)	Other record-able cases (J)	Away from work (K)	On job transfer or restriction (L)	Injury (1)	Skin disorder (2)	Respiratory condition (3)	Poisoning (4)	Hearing loss (5)	All other illnesses (6)
			/ month/day			☐	☐	☐	☐	____ days	____ days	☐	☐	☐	☐	☐	☐

OSHA's Form 300A (Rev. 01/2004)

Summary of Work-Related Injuries and Illnesses

Year 20__ __

U.S. Department of Labor
Occupational Safety and Health Administration

Form approved OMB no. 1218-0176

All establishments covered by Part 1904 must complete this Summary page, even if no work-related injuries or illnesses occurred during the year. Remember to review the Log to verify that the entries are complete and accurate before completing this summary.

Using the Log, count the individual entries you made for each category. Then write the totals below, making sure you've added the entries from every page of the Log. If you had no cases, write "0."

Employees, former employees, and their representatives have the right to review the OSHA Form 300 in its entirety. They also have limited access to the OSHA Form 301 or its equivalent. See 29 CFR Part 1904.35, in OSHA's recordkeeping rule, for further details on the access provisions for these forms.

Number of Cases

Total number of deaths	Total number of cases with days away from work	Total number of cases with job transfer or restriction	Total number of other recordable cases
_____	_____	_____	_____
(G)	(H)	(I)	(J)

Number of Days

Total number of days away from work	Total number of days of job transfer or restriction
_____	_____
(K)	(L)

Injury and Illness Types

Total number of . . .

(M)

(1) Injuries _____

(2) Skin disorders _____

(3) Respiratory conditions _____

(4) Poisonings _____

(5) Hearing loss _____

(6) All other illnesses _____

Post this Summary page from February 1 to April 30 of the year following the year covered by the form.

Public reporting burden for this collection of information is estimated to average 58 minutes per response, including time to review the instructions, search and gather the data needed, and complete and review the collection of information. Persons are not required to respond to the collection of information unless it displays a currently valid OMB control number. If you have any comments about these estimates or any other aspects of this data collection, contact: US Department of Labor, OSHA Office of Statistical Analysis, Room N-3644, 200 Constitution Avenue, NW, Washington, DC 20210. Do not send the completed forms to this office.

Establishment information

Your establishment name _____

Street _____

City _____ State _____ ZIP _____

Industry description (*e.g., Manufacture of motor truck trailers*)

_____

Standard Industrial Classification (SIC), if known (*e.g., 3715*)

____ ____ ____ ____

OR

North American Industrial Classification (NAICS), if known (e.g., 336212)

____ ____ ____ ____ ____ ____

Employment information *(If you don't have these figures, see the Worksheet on the back of this page to estimate.)*

Annual average number of employees _____

Total hours worked by all employees last year _____

Sign here

Knowingly falsifying this document may result in a fine.

I certify that I have examined this document and that to the best of my knowledge the entries are true, accurate, and complete.

_____ _____
Company executive Title

( ) - / /
Phone Date

Optional

Worksheet to Help You Fill Out the Summary

At the end of the year, OSHA requires you to enter the average number of employees and the total hours worked by your employees on the summary. If you don't have these figures, you can use the information on this page to estimate the numbers you will need to enter on the Summary page at the end of the year.

How to figure the average number of employees who worked for your establishment during the year:

❶ ***Add*** the total number of employees your establishment paid in all pay periods during the year. Include all employees: full-time, part-time, temporary, seasonal, salaried, and hourly.

The number of employees paid in all pay periods = ❶ _____

❷ ***Count*** the number of pay periods your establishment had during the year. Be sure to include any pay periods when you had no employees.

The number of pay periods during the year = ❷ _____

❸ ***Divide*** the number of employees by the number of pay periods.

❶ _____ / ❷ _____ = ❸ _____

❹ ***Round the answer*** to the next highest whole number. Write the rounded number in the blank marked *Annual average number of employees*.

The number rounded = ❹ _____

For example, Acme Construction figured its average employment this way:

For pay period...	Acme paid this number of employees...
1	10
2	0
3	15
4	30
5	40
▼	▼
24	20
25	15
26	+10
	830

Number of employees paid = 830 ❶

Number of pay periods = 26 ❷

830 / 26 = 31.92 ❸

31.92 rounds to 32 ❹

32 is the annual average number of employees

How to figure the total hours worked by all employees:

Include hours worked by salaried, hourly, part-time and seasonal workers, as well as hours worked by other workers subject to day to day supervision by your establishment (e.g., temporary help services workers).

Do not include vacation, sick leave, holidays, or any other non-work time, even if employees were paid for it. If your establishment keeps records of only the hours paid or if you have employees who are not paid by the hour, please estimate the hours that the employees actually worked.

If this number isn't available, you can use this optional worksheet to estimate it.

Optional Worksheet

_____ ***Find*** the number of full-time employees in your establishment for the year.

X _____ ***Multiply*** by the number of work hours for a full-time employee in a year.

_____ This is the number of full-time hours worked.

\+ _____ ***Add*** the number of any overtime hours as well as the hours worked by other employees (part-time, temporary, seasonal)

_____ ***Round*** the answer to the next highest whole number. Write the rounded number in the blank marked *Total hours worked by all employees last year.*

U.S. Department of Labor
Occupational Safety and Health Administration

OSHA's Form 301
Injury and Illness Incident Report

Attention: This form contains information relating to employee health and must be used in a manner that protects the confidentiality of employees to the extent possible while the information is being used for occupational safety and health purposes.

U.S. Department of Labor
Occupational Safety and Health Administration

Form approved OMB no. 1218-0176

This *Injury and Illness Incident Report* is one of the first forms you must fill out when a recordable work-related injury or illness has occurred. Together with the *Log of Work-Related Injuries and Illnesses* and the accompanying *Summary,* these forms help the employer and OSHA develop a picture of the extent and severity of work-related incidents.

Within 7 calendar days after you receive information that a recordable work-related injury or illness has occurred, you must fill out this form or an equivalent. Some state workers' compensation, insurance, or other reports may be acceptable substitutes. To be considered an equivalent form, any substitute must contain all the information asked for on this form.

According to Public Law 91-596 and 29 CFR 1904, OSHA's recordkeeping rule, you must keep this form on file for 5 years following the year to which it pertains.

If you need additional copies of this form, you may photocopy and use as many as you need.

Completed by _____

Title _____

Phone (_____)_____--_____ **Date** ____/ ____/ ____

Information about the employee

1) **Full name** _____

2) **Street** _____

City _____ **State** _____ **ZIP** _____

3) **Date of birth** _____ / _____ / _____

4) **Date hired** _____ / _____ / _____

5) ❒ **Male**
❒ **Female**

Information about the physician or other health care professional

6) **Name of physician or other health care professional** _____

_____

7) **If treatment was given away from the worksite, where was it given?**

Facility _____

Street _____

City _____ **State** _____ **ZIP** _____

8) **Was employee treated in an emergency room?**
❒ **Yes**
❒ **No**

9) **Was employee hospitalized overnight as an in-patient?**
❒ **Yes**
❒ **No**

Information about the case

10) **Case number from the *Log*** _____ *(Transfer the case number from the Log after you record the case.)*

11) **Date of injury or illness** _____ / _____ / _____

12) **Time employee began work** _____ **AM / PM**

13) **Time of event** _____ **AM / PM** ☐ **Check if time cannot be determined**

14) ***What was the employee doing just before the incident occurred?*** **Describe the activity, as well as the tools, equipment, or material the employee was using. Be specific.** ***Examples:*** **"climbing a ladder while carrying roofing materials"; "spraying chlorine from hand sprayer"; "daily computer key-entry."**

15) ***What happened?*** **Tell us how the injury occurred.** ***Examples:*** **"When ladder slipped on wet floor, worker fell 20 feet"; "Worker was sprayed with chlorine when gasket broke during replacement"; "Worker developed soreness in wrist over time."**

16) ***What was the injury or illness?*** **Tell us the part of the body that was affected and how it was affected; be more specific than "hurt," "pain," or sore."** ***Examples:*** **"strained back"; "chemical burn, hand"; "carpal tunnel syndrome."**

17) ***What object or substance directly harmed the employee?*** ***Examples:*** **"concrete floor"; "chlorine"; "radial arm saw."** ***If this question does not apply to the incident, leave it blank.***

18) ***If the employee died, when did death occur?*** **Date of death** _____ / _____ / _____

Public reporting burden for this collection of information is estimated to average 22 minutes per response, including time for reviewing instructions, searching existing data sources, gathering and maintaining the data needed, and completing and reviewing the collection of information. Persons are not required to respond to the collection of information unless it displays a current valid OMB control number. If you have any comments about this estimate or any other aspects of this data collection, including suggestions for reducing this burden, contact: US Department of Labor, OSHA Office of Statistical Analysis, Room N-3644, 200 Constitution Avenue, NW, Washington, DC 20210. Do not send the completed forms to this office.

If You Need Help...

If you need help deciding whether a case is recordable, or if you have questions about the information in this package, feel free to contact us. We'll gladly answer any questions you have.

- **Visit us online at www.osha.gov**
- **Call your OSHA Regional office and ask for the recordkeeping coordinator**

  or

- **Call your State Plan office**

Federal Jurisdiction

Region 1 - 617 / 565-9860
Connecticut; Massachusetts; Maine; New Hampshire; Rhode Island

Region 2 - 212 / 337-2378
New York; New Jersey

Region 3 - 215 / 861-4900
DC; Delaware; Pennsylvania; West Virginia

Region 4 - 404 / 562-2300
Alabama; Florida; Georgia; Mississippi

Region 5 - 312 / 353-2220
Illinois; Ohio; Wisconsin

Region 6 - 214 / 767-4731
Arkansas; Louisiana; Oklahoma; Texas

Region 7 - 816 / 426-5861
Kansas; Missouri; Nebraska

Region 8 - 303 / 844-1600
Colorado; Montana; North Dakota; South Dakota

Region 9 - 415 / 975-4310

Region 10 - 206 / 553-5930
Idaho

State Plan States

Alaska - 907 / 269-4957

Arizona - 602 / 542-5795

California - 415 / 703-5100

*Connecticut - 860 / 566-4380

Hawaii - 808 / 586-9100

Indiana - 317 / 232-2688

Iowa - 515 / 281-3661

Kentucky - 502 / 564-3070

Maryland - 410 / 527-4465

Michigan - 517 / 322-1848

Minnesota - 651 / 284-5050

Nevada - 702 / 486-9020

*New Jersey - 609 / 984-1389

New Mexico - 505 / 827-4230

*New York - 518 / 457-2574

North Carolina - 919 / 807-2875

Oregon - 503 / 378-3272

Puerto Rico - 787 / 754-2172

South Carolina - 803 / 734-9669

Tennessee - 615 / 741-2793

Utah - 801 / 530-6901

Vermont - 802 / 828-2765

Virginia - 804 / 786-6613

Virgin Islands - 340 / 772-1315

Washington - 360 / 902-5554

Wyoming - 307 / 777-7786

*Public Sector only

U.S. Department of Labor
Occupational Safety and Health Administration

Appendix C

Material Safety Data Sheets (MSDS)

ATSDR
AGENCY FOR TOXIC SUBSTANCES AND DISEASE REGISTRY

BARIUM

CAS # 7440-39-3

Division of Toxicology and Human Health Sciences ToxFAQs™ **June 2013**

This fact sheet answers the most frequently asked health questions (FAQs) about barium and barium compounds. For more information, call the ATSDR Information Center at 1-800-232-4636. This fact sheet is one in a series of summaries about hazardous substances and their health effects. It is important you understand this information because these substances may harm you. The effects of exposure to any hazardous substance depend on the dose, the duration, how you are exposed, personal traits and habits, and whether other chemicals are present.

HIGHLIGHTS: Exposure to barium occurs mostly in the workplace or from drinking contaminated water. Ingesting drinking water containing levels of barium above the EPA drinking water guidelines for relatively short periods of time can cause gastrointestinal disturbances and muscle weakness. Ingesting high levels for a long time can damage the kidneys. Barium and barium compounds have been found in at least 798 of the 1,684 National Priority List sites identified by the Environmental Protection Agency (EPA).

What is barium?

Barium is a silvery-white metal which exists in nature only in ores containing mixtures of elements. It combines with other chemicals such as sulfur or carbon and oxygen to form barium compounds.

Barium compounds are used by the oil and gas industries to make drilling muds. Drilling muds make it easier to drill through rock by keeping the drill bit lubricated. They are also used to make paint, bricks, ceramics, glass, and rubber.

Barium sulfate is sometimes used by doctors to perform medical tests and to take x-rays of the gastrointestinal tract.

What happens to barium when it enters the environment?

- Barium gets into the air during the mining, refining, and production of barium compounds, and from the burning of coal and oil.
- The length of time that barium will last in air, land, water, or sediments depends on the form of barium released.
- Barium compounds, such as barium sulfate and barium carbonate, which do not dissolve well in water, can last a long time in the environment.
- Barium compounds, such as barium chloride, barium nitrate, or barium hydroxide, that dissolve easily in water usually do not last in these forms for a long time in the environment. The barium in these compounds that is dissolved in water quickly combines with sulfate or carbonate that are naturally found in water and become the longer lasting forms (barium sulfate and barium carbonate).
- Fish and aquatic organisms can accumulate barium.

How might I be exposed to barium?

- Ingesting small amounts present in your food and water or breathing air containing very low levels of barium.
- Living in areas with unusually high natural levels of barium in the drinking water.
- Working in a job that involves barium production or use.
- Living or working near waste sites where barium has been disposed of.

How can barium affect my health?

The health effects of the different barium compounds depend on how well the compound dissolves in water or in the stomach contents. Barium compounds that do not dissolve well, such as barium sulfate, are not generally harmful.

Barium has been found to potentially cause gastrointestinal disturbances and muscular weakness when people are exposed to it at levels above the EPA drinking water standards for relatively short periods of time. Some people who eat or drink amounts of barium above background levels found in food and water for a short period may experience vomiting, abdominal cramps, diarrhea, difficulties in breathing, increased or decreased blood pressure, numbness around the face, and muscle weakness. Eating or drinking very large amounts of barium compounds that easily dissolve can cause changes in heart

rhythm or paralysis and possibly death. Animals that drank barium over long periods had damage to the kidneys, decreases in body weight, and some died.

How likely is barium to cause cancer?
The Department of Health and Human Services (DHHS) and the International Agency for Research on Cancer (IARC) have not classified barium as to its carcinogenicity. The EPA has determined that barium is not likely to be carcinogenic to humans following ingestion and that there is insufficient information to determine whether it will be carcinogenic to humans following inhalation exposure.

How can barium affect children?
We do not know whether children will be more or less sensitive than adults to barium toxicity. A study in rats that swallowed barium found a decrease in newborn body weight; we do not know if a similar effect would be seen in humans.

How can families reduce the risk of exposure to barium?
- The greatest potential source of barium exposure is through food and drinking water. However, the amount of barium in foods and drinking water are typically too low to be of concern.

Is there a medical test to determine whether I've been exposed to barium?
There is no routine medical test to determine whether you have been exposed to barium. Doctors can measure barium in body tissues and fluids, such as bones, blood, urine, and feces, using very complex instruments. These tests cannot be used to predict the extent of the exposure or potential health effects.

The geometric mean barium level measured in the U.S. general population aged 6 and older is reported by the Centers for Disease Control and Prevention (CDC) as 1.56 µg/g creatinine (measured in urine).

Has the federal government made recommendations to protect human health?
The EPA has set a limit of 2.0 milligrams of barium per liter of drinking water (2.0 mg/L), which is the same as 2 ppm.

The Occupational Safety and Health Administration (OSHA) has set Permissible Exposure Limits (PELs) of 0.5 milligrams of soluble barium compounds per cubic meter of workplace air (0.5 mg/m^3) for 8 hour shifts and 40 hour work weeks. The OSHA limits for barium sulfate dust are 15 mg/m^3 of total dust and 5 mg/m^3 for respirable fraction.

The National Institute for Occupational Safety and Health (NIOSH) has set Recommended Exposure Limits (RELs) of 0.5 mg/m^3 for soluble barium compounds. The NIOSH has set RELs of 10 mg/m^3 (total dust) for barium sulfate and 5 mg/m^3 (respirable fraction).

References
Agency for Toxic Substances and Disease Registry (ATSDR). 2007. Toxicological Profile for Barium and Compounds (*Update*). Atlanta, GA: U.S. Department of Public Health and Human Services, Public Health Service.

http://www.cdc.gov/exposurereport/pdf/FourthReport_UpdatedTables_Sep2012.pdf

Where can I get more information? For more information, contact the Agency for Toxic Substances and Disease Registry, Division of Toxicology and Human Health Sciences, 1600 Clifton Road NE, Mailstop F-57, Atlanta, GA 30333. Phone: 1-800-232-4636, FAX: 770-488-4178. ToxFAQs Internet address via WWW is http://www.atsdr.cdc.gov/toxfaqs/index.asp. ATSDR can tell you where to find occupational and environmental health clinics. Their specialists can recognize, evaluate, and treat illnesses resulting from exposure to hazardous substances. You can also contact your community or state health or environmental quality department if you have any more questions or concerns.

Lead - ToxFAQs™

What is lead?

Lead is a metal found naturally in the earth's crust. It can be found in all parts of our environment, including air, water, and soil. Lead can combine with other chemicals to make different compounds.

Lead is used in the production of batteries, ammunition, and metal products (solder and pipes). Because of health concerns, the use of lead in paints, ceramic products, caulking, and pipe solder has been dramatically reduced. The use of lead as an additive to automobile gasoline was banned in 1996 in the United States.

What happens to lead in the environment?

- Lead is an element, so it does not break down.
- When lead is released into the air, it may be transported long distances before it lands and stays on the ground.
- Once on the ground, lead can often stick to soil particles.
- Lead in soil can get into groundwater, but the amount of lead that moves into groundwater will depend on the lead compound and soil type.

How can I be exposed to lead?

Lead can cause health problems in almost every organ and system in your body.

- Eating food or drinking water that contains lead.
- Drinking water from pipes that were soldered with lead can cause exposure.
- Spending time or living in homes with lead-based paints can result in exposure when the paint breaks down and forms dust, which can get on your hands, or into your mouth and nose and be swallowed.
- Spending time in areas where the soil is contaminated with lead.
- Working in a job where lead is used or participating in certain hobbies where lead is used, such as making stained glass.
- Using healthcare products from other countries, alternative treatments, or folk remedies.

How can lead affect my health?

The effects of lead are the same whether it enters the body by breathing it in or eating it. Lead can affect almost every organ and system in your body. The nervous system is the main target for lead poisoning in children and adults. Long-term exposure can result in decreased learning, memory, and attention, and weakness in fingers, wrists, or ankles. Lead exposure can cause anemia (low iron in the blood) and damage to the kidneys. It can also cause increases in blood pressure, particularly in middle-aged and older individuals. Exposure to high lead levels can severely damage the brain and kidneys and can cause death. In pregnant women, exposure to high levels of lead may cause a miscarriage. In men, it can cause damage to reproductive organs.

Lead

How can lead affect children?

Children are more vulnerable to lead poisoning than adults because their nervous system is still developing. Children can be exposed to lead in their environment and before birth from lead in their mother's body. At lower levels of exposure, lead can decrease mental development, especially learning, intelligence, and behavior. Physical growth may also be decreased. A child who swallows large amounts of lead may develop anemia, severe stomachache, muscle weakness, and brain damage. Exposure to lead during pregnancy can also result in premature births. Some effects of lead poisoning in a child may continue into adulthood.

Can lead cause cancer?

Several agencies and organizations both in the United States and internationally have reviewed studies and made an assessment about whether lead can cause cancer.

- The Department of Health and Human Services (HHS) has determined that lead and lead compounds are reasonably anticipated to be human carcinogens (causing cancer in people).
- The U.S. Environmental Protection Agency (EPA) has classified lead as a probable human carcinogen.
- The International Agency for Research on Cancer (IARC) has determined that inorganic lead is probably carcinogenic to humans, and that there is insufficient information to determine whether organic lead compounds will cause cancer in humans.

Can I get a medical test to check for lead?

A blood test is available to measure the amount of lead in your blood. Blood tests are commonly used to screen children for lead poisoning. Your doctor can draw blood samples and send them to appropriate laboratories for analysis. If you think you or anyone in your family has been exposed to lead, contact your doctor, nurse, or poison control center.

How can I protect my family from lead exposure?

- Avoid exposure to sources of lead.
- Do not allow children to chew or mouth surfaces that may have been painted with lead-based paint.
- If your home contains lead-based paint (built before 1978), or if you live in an area contaminated with lead, wash children's hands and faces often to remove lead dusts and soil, and regularly clean the house to remove lead dust and lead tracked in soil.
- Certain water pipes may contain lead, so if you know that pipes have lead solder, you should avoid drinking from that source.
- Check for lead in some products such as toys and jewelry and avoid such products.
- Lead is sometimes in candies imported from other countries or traditional home remedies; find out if yours has any lead and avoid using these products or giving them to children.
- You can learn more about preventing lead poisoning here: https://www.cdc.gov/nceh/lead/faqs/lead-faqs.htm

Want more information?

Call **CDC-INFO** at 1-800-232-4636, or submit your question online at https://wwwn.cdc.gov/dcs/ContactUs/Form

Go to ATSDR's Toxicological Profile for Lead

CDC Lead Poisoning Prevention Program https://www.cdc.gov/nceh/lead/default.htm

Environmental Protection Agency https://www.epa.gov/lead/protect-your-family-exposures-lead

Go to ATSDR's Toxic Substances Portal: https://wwwn.cdc.gov/TSP/index.aspx

If you have any more questions or concerns, you can also find & contact your ATSDR Regional Representative at http://www.atsdr.cdc.gov/DRO/dro_org.html

Polycyclic Aromatic Hydrocarbons (PAHs) - ToxFAQs™

This fact sheet answers the most frequently asked health questions (FAQs) about polycyclic aromatic hydrocarbons (PAHs). For more information, call the CDC Information Center at 1-800-232-4636. This fact sheet is one in a series of summaries about hazardous substances and their health effects. This information is important because this substance may harm you. The effects of exposure to any hazardous substance depend on the dose, the duration, how you are exposed, personal traits and habits, and whether other chemicals are present.

HIGHLIGHTS: Exposure to polycyclic aromatic hydrocarbons usually occurs by breathing air contaminated by wild fires or coal tar, or by eating foods that have been grilled. PAHs have been found in at least 600 of the 1,430 National Priorities List (NPL) sites identified by the Environmental Protection Agency (EPA).

What are polycyclic aromatic hydrocarbons?

(Pronounced pŏl′ĭ-sī′klĭk ăr′ə-măt′ĭk hī′drə-kar′bənz)

Polycyclic aromatic hydrocarbons (PAHs) are a group of over 100 different chemicals that are formed during the incomplete burning of coal, oil and gas, garbage, or other organic substances like tobacco or charbroiled meat. PAHs are usually found as a mixture containing two or more of these compounds, such as soot.

Some PAHs are manufactured. These pure PAHs usually exist as colorless, white, or pale yellow-green solids. PAHs are found in coal tar, crude oil, creosote, and roofing tar, but a few are used in medicines or to make dyes, plastics, and pesticides.

What happens to PAHs when they enter the environment?

- PAHs enter the air mostly as releases from volcanoes, forest fires, burning coal, and automobile exhaust.
- PAHs can occur in air attached to dust particles.
- Some PAH particles can readily evaporate into the air from soil or surface waters.
- PAHs can break down by reacting with sunlight and other chemicals in the air, over a period of days to weeks.
- PAHs enter water through discharges from industrial and wastewater treatment plants.
- Most PAHs do not dissolve easily in water. They stick to solid particles and settle to the bottoms of lakes or rivers.
- Microorganisms can break down PAHs in soil or water after a period of weeks to months.
- In soils, PAHs are most likely to stick tightly to particles; certain PAHs move through soil to contaminate underground water.
- PAH contents of plants and animals may be much higher than PAH contents of soil or water in which they live.

How might I be exposed to PAHs?

- Breathing air containing PAHs in the workplace of coking, coal-tar, and asphalt production plants; smokehouses; and municipal trash incineration facilities.
- Breathing air containing PAHs from cigarette smoke, wood smoke, vehicle exhausts, asphalt roads, or agricultural burn smoke.
- Coming in contact with air, water, or soil near hazardous waste sites.
- Eating grilled or charred meats; contaminated cereals, flour, bread, vegetables, fruits, meats; and processed or pickled foods.
- Drinking contaminated water or cow's milk.
- Nursing infants of mothers living near hazardous waste sites may be exposed to PAHs through their mother's milk.

Polycyclic Aromatic Hydrocarbons

How can PAHs affect my health?

Mice that were fed high levels of one PAH during pregnancy had difficulty reproducing and so did their offspring. These offspring also had higher rates of birth defects and lower body weights. It is not known whether these effects occur in people.

Animal studies have also shown that PAHs can cause harmful effects on the skin, body fluids, and ability to fight disease after both short- and long-term exposure. But these effects have not been seen in people.

How likely are PAHs to cause cancer?

The Department of Health and Human Services (DHHS) has determined that some PAHs may reasonably be expected to be carcinogens.

Some people who have breathed or touched mixtures of PAHs and other chemicals for long periods of time have developed cancer. Some PAHs have caused cancer in laboratory animals when they breathed air containing them (lung cancer), ingested them in food (stomach cancer), or had them applied to their skin (skin cancer).

Is there a medical test to show whether I've been exposed to PAHs?

In the body, PAHs are changed into chemicals that can attach to substances within the body. There are special tests that can detect PAHs attached to these substances in body tissues or blood. However, these tests cannot tell whether any health effects will occur or find out the extent or source of your exposure to the PAHs. The tests aren't usually available in your doctor's office because special equipment is needed to conduct them.

Has the federal government made recommendations to protect human health?

The Occupational Safety and Health Administration (OSHA) has set a limit of 0.2 milligrams of PAHs per cubic meter of air (0.2 mg/m^3). The OSHA Permissible Exposure Limit (PEL) for mineral oil mist that contains PAHs is 5 mg/m^3 averaged over an 8-hour exposure period.

The National Institute for Occupational Safety and Health (NIOSH) recommends that the average workplace air levels for coal tar products not exceed 0.1 mg/m^3 for a 10-hour workday, within a 40-hour workweek. There are other limits for workplace exposure for things that contain PAHs, such as coal, coal tar, and mineral oil.

Glossary

Carcinogen: A substance that can cause cancer.

Ingest: Take food or drink into your body.

References

Agency for Toxic Substances and Disease Registry (ATSDR). 1995. Toxicological profile for polycyclic aromatic hydrocarbons. Atlanta, GA: U.S. Department of Health and Human Services, Public Health Service.

Where can I get more information?

For more information, contact the Agency for Toxic Substances and Disease Registry, Division of Toxicology and Human Health Sciences, 1600 Clifton Road NE, Mailstop F-57, Atlanta, GA 30329-4027.

Phone: 1-800-232-4636.

ToxFAQs™ Internet address via WWW is http://www.atsdr.cdc.gov/toxfaqs/index.asp.

ATSDR can tell you where to find occupational and environmental health clinics. Their specialists can recognize, evaluate, and treat illnesses resulting from exposure to hazardous substances. You can also contact your community or state health or environmental quality department if you have any more questions or concerns.

Tetrachloroethylene - ToxFAQs™

CAS # 127-18-4

This fact sheet answers the most frequently asked health questions (FAQs) about tetrachloroethylene. For more information, call the ATSDR Information Center at 1-800-232-4636. This fact sheet is one in a series of summaries about hazardous substances and their health effects. It is important you understand this information because this substance may harm you. The effects of exposure to any hazardous substance depend on the dose, the duration, how you are exposed, personal traits and habits, and whether other chemicals are present.

HIGHLIGHTS: Tetrachloroethylene is a manufactured chemical used for dry cleaning and metal degreasing and in the aerospace industry. Exposure to very high concentrations of tetrachloroethylene can cause dizziness headaches, sleepiness, incoordination confusion, nausea, unconsciousness, and even death. Tetrachloroethylene has been found in at least 949 of the 1,854 National Priorities List sites identified by U.S. Environmental Protection Agency (EPA).

What is tetrachloroethylene?

Tetrachloroethylene is a nonflammable colorless liquid. Other names for tetrachloroethylene include perchloroethylene, PCE, perc, tetrachloroethene, and perchlor. Most people can smell tetrachloroethylene when it is present in the air at a level of 1 part in 1 million parts of air (1 ppm) or more.

Tetrachloroethylene is used as a dry cleaning agent and metal degreasing solvent. It is also used as a starting material (building block) for making other chemicals and is used in some consumer products.

What happens to tetrachloroethylene when it enters the environment?

- Tetrachloroethylene can be released into air, water, and soil at places where it is produced or used.
- Tetrachloroethylene breaks down very slowly in the air and so it can be transported long distances in the air. Half of the amount in the air will degrade in approximately 100 days.
- Tetrachloroethylene evaporates quickly from water into air. It is generally slow to break down in water.
- Tetrachloroethylene may evaporate quickly from shallow soils or may filter through the soil and into the groundwater below. It is generally slow to break down in soil.

How might I be exposed to tetrachloroethylene?

- When you bring clothes from the dry cleaners, they will release small amounts of tetrachloroethylene into the air.
- When you drink water containing tetrachloroethylene, you are exposed to it. You might also be exposed to tetrachloroethylene that is released into the air during showering and bathing.
- People residing near contaminated sites or dry cleaning locations may be exposed to higher levels than the general population.
- People working in the dry cleaning industries or using metal degreasing products may be exposed to elevated levels of tetrachloroethylene.

How can tetrachloroethylene affect my health?

Breathing high levels of tetrachloroethylene for a brief period may cause dizziness or drowsiness, headache, and incoordination; higher levels may cause unconsciousness and even death.

Exposure for longer periods to low levels of tetrachloroethylene may cause changes in mood, memory, attention, reaction time, and vision.

Studies in animals exposed to tetrachloroethylene have shown liver and kidney effects, and changes in brain chemistry, but we do not know what these findings mean for humans.

Tetrachloroethylene

CAS # 127-18-4

How likely is tetrachloroethylene to cause cancer?

Studies in humans suggest that exposure to tetrachloroethylene might lead to a higher risk of getting bladder cancer, multiple myeloma, or non-Hodgkin's lymphoma.

In animals, tetrachloroethylene has been shown to cause cancers of the liver, kidney, and blood system.

The Department of Health and Human Services (DHHS) considers tetrachloroethylene to be reasonably anticipated to be a human carcinogen. EPA considers tetrachloroethylene likely to be carcinogenic to humans by all routes of exposure. The International Agency for Research on Cancer (IARC) considers tetrachloroethylene probably carcinogenic to humans.

How can tetrachloroethylene affect children?

It is not known whether children are more susceptible than adults to the effects of tetrachloroethylene.

A few studies in humans have suggested that exposure to tetrachloroethylene increased the numbers of babies with birth defects, but these studies were not large enough to clearly answer the question. Studies in animals exposed by inhalation or stomach tube have not shown clear evidence of specific birth defects.

How can families reduce the risk of exposure to tetrachloroethylene?

- Tetrachloroethylene has been found in low levels in some food. You can minimize the risk of your family's exposure by peeling and thoroughly washing fruits and vegetables before cooking.
- Use bottled water if you have concerns about the presence of tetrachloroethylene in your tap water. You may also contact local drinking water authorities and follow their advice.
- Prevent children from playing in dirt or eating dirt if you live near a waste site that has tetrachloroethylene.
- Tetrachloroethylene is widely used as a scouring solvent that removes oils from fabrics, as a carrier solvent, as a fabric finish or water repellant, and as a metal degreaser/cleaner. Follow instructions on product labels to minimize exposure to tetrachloroethylene.

Is there a medical test to determine whether I've been exposed to tetrachloroethylene?

Tetrachloroethylene and its breakdown products (metabolites) can be measured in blood and urine. However, the detection of tetrachloroethylene or its metabolites cannot predict the kind of health effects that might develop from that exposure. Because tetrachloroethylene and its metabolites leave the body fairly rapidly, the tests need to be conducted within days after exposure.

Has the federal government made recommendations to protect human health?

The Occupational Safety and Health Administration (OSHA) has set an 8-hour time weighted average permissible exposure limit of 100 ppm, an acceptable ceiling exposure limit of 200 ppm, and a maximum peak of 300 ppm (not to be exceeded for more than 5 minutes of any 3-hour period).

The National Institute for Occupational Safety and Health (NIOSH) recommends that workplace exposure to tetrachloroethylene be minimized due to concerns about its carcinogenicity.

Reference

This ToxFAQs™ information is taken from the 2019 Toxicological Profile for Tetrachloroethylene produced by the Agency for Toxic Substances and Disease Registry, Public Health Service, U.S. Department of Health and Human Services, Public Health Service in Atlanta, GA.

Where can I get more information?

For more information, contact the Agency for Toxic Substances and Disease Registry, Division of Toxicology and Human Health Sciences, 1600 Clifton Road NE, Mailstop F-57, Atlanta, GA 30329-4027.

Phone: 1-800-232-4636

ToxFAQs™ on the web: www.atsdr.cdc.gov/ToxFAQs

ATSDR can tell you where to find occupational and environmental health clinics. Their specialists can recognize, evaluate, and treat illnesses resulting from exposure to hazardous substances. You can also contact your community or state health or environmental quality department if you have any more questions or concerns.

Appendix D
Community Air Monitoring Plan

Community Air Monitoring Plan (CAMP)

for
260 West 126th Street
Remedial Investigation Work Plan

260 West 126th Street
New York, New York
BCP Site # C231164

Submitted to:
New York State Department of Environmental Conservation
Division of Environmental Remediation
Remedial Bureau B
625 Broadway, 12th Floor
Albany, NY 12233-7016

Prepared for:
S & F 126 ST. LLC
320 Roebling Street, Suite 749
Brooklyn, NY 11211

Prepared by:

TENEN ENVIRONMENTAL
121 West 27th Street, Suite 303
New York, NY 10001

December 2025

A Community Air Monitoring Plan (CAMP) requires real-time monitoring for volatile organic compounds (VOCs) and particulates (i.e., dust) at the downwind perimeter of each designated work area when certain activities are in progress at contaminated sites. The CAMP is not intended for use in establishing action levels for worker respiratory protection. Rather, its intent is to provide a measure of protection for the downwind community (i.e., off-site receptors including residences and businesses and on-site workers not directly involved with the subject work activities) from potential airborne contaminant releases as a direct result of investigative and remedial work activities. The action levels specified herein require increased monitoring, corrective actions to abate emissions, and/or work shutdown. Additionally, the CAMP helps to confirm that work activities did not spread contamination off-site through the air.

CAMP will be implemented during the subsurface Site investigation activities that will be conducted in accordance with the Remedial Investigation Work Plan (RIWP). Reliance on the CAMP should not preclude simple, common-sense measures to keep VOCs, dust, and odors at a minimum around the work areas.

Site Work Zones

During any activities involving subsurface disturbance, the work area must be divided into various zones to prevent the spread of contamination, ensure that proper protective equipment is donned, and provide an area for decontamination.

The exclusion zone is defined as the area where exposure to impacted media could be encountered. The Contamination Reduction Zone (CRZ) is the area where decontamination procedures take place and is located next to the Exclusion Zone. The Support Zone is the area where support facilities such as vehicles, fire extinguisher, and first air supplies are located. The emergency staging area (part of the Support Zone) is the area where all workers onsite would assemble in the event of an emergency. A summary of these areas is provided below. These zones may change by the Site Safety Officer, depending on that day's activities. All field personnel will be informed of the location of these zones before work begins. Appropriate barriers will be set up to secure the area and prevent any unauthorized personnel from approaching within ten feet of the work area.

Site Work Zones

Task	Exclusion Zone	CRZ	Support Zone
Soil boring, monitoring well, and soil vapor point installation	10 feet from the Geoprobe drill rig	20 feet from the Geoprobe drill rig	As needed

Community Air Monitoring Plan

Real-time air monitoring for VOCs and particulate levels at the perimeter of the exclusion zone or work area will be conducted during all intrusive Site activities in compliance with the New York State Department of Health (NYSDOH) Generic CAMP.

Continuous monitoring will be required for all ground intrusive activities and during the demolition of contaminated or potentially contaminated structures. Ground intrusive activities include, but are not limited to, soil/waste excavation and handling, test pitting or trenching, and the installation of soil borings, monitoring wells, and soil vapor points.

Periodic monitoring for VOCs will be required during non-intrusive activities such as the collection of soil and sediment samples or the collection of groundwater samples from existing monitoring wells. Periodic monitoring during sample collection might reasonably consist of taking a reading upon arrival at a sample location, monitoring while opening a well cap or overturning soil, monitoring during well baling/purging, and taking a reading prior to leaving a sample location.

Fixed Air Monitoring Stations

Fixed air monitoring stations will be set up at the upwind and downwind perimeters of the exclusion zone (two total) during the subsurface RI work and will continuously log VOC and particulate levels. One upwind and one downwind station will be installed during the work. The total number of CAMP stations may continue to be revised as onsite conditions necessitate with consultation and approval from NYSDEC and NYSDOH. Each fixed monitoring station will be fully enclosed and equipped with the following:

- A PID equipped with a 10.6 eV lamp capable of calculating 15-minute running average VOC concentrations;

- A TSI DustTrak II or equivalent dust monitor capable of measuring the concentration of airborne respirable particles less than 10 micrometers in size (PM_{10}) and calculating 15-minute running average particulate concentrations; and,
- A Netronix™ Thiamis™ ICU-820 or equivalent Global System for Mobile Communication (GSM)/Global Positioning System (GPS) device capable of recording air monitoring and location data.

Each monitoring station will be capable of sending e-mail or text message alerts to the Site Safety Officer to indicate an exceedance of action levels. Additionally, the SSO will conduct an inspection of the monitoring stations on at least an hourly basis. Upon completion of Site activities, all air monitoring data will be available to download via the iEnvironet or Samsara websites. All air monitoring data recorded at the fixed monitoring stations will be available for NYSDOH and/or NYSDEC review and will be included in the Remedial Investigation Report (RIR). All exceedances will be provided to NYSDEC and NYSDOH within 24 hours of the exceedance along with the reason for the exceedance and the corrective action taken.

VOC Monitoring, Response Levels, and Actions

Volatile organic compounds (VOCs) will be monitored at the upwind and downwind perimeter of the immediate work area (i.e., the exclusion zone) on a continuous basis. Upwind concentrations will be measured at the start of each workday and periodically thereafter to establish background conditions, particularly if wind direction changes. The monitoring work will be performed using a photoionization detector (PID) equipped with a 10.6 eV lamp. The PID will be calibrated at least daily and will be capable of calculating 15-minute running average concentrations, which will be compared to the levels specified below.

1. If the ambient air concentration of total organic vapors at the downwind perimeter of the work area or exclusion zone exceeds 5 parts per million (ppm) above background for the 15-minute average, work activities will be temporarily halted and monitoring continued. If the total organic vapor level readily decreases (per instantaneous readings) below 5 ppm over background, work activities can resume with continued monitoring.

2. If total organic vapor levels at the downwind perimeter of the work area or exclusion zone persist at levels in excess of 5 ppm over background but less than 25 ppm,

work activities will be halted, the source of vapors identified, corrective actions taken to abate emissions, and monitoring continued. After these steps, work activities can resume provided that the total organic vapor level 200 feet downwind of the exclusion zone or half the distance to the nearest potential receptor or residential/commercial structure, whichever is less - but in no case less than 20 feet, is below 5 ppm over background for the 15-minute average.

3. If the organic vapor level is above 25 ppm at the perimeter of the work area, work activities will be shutdown.

4. All 15-minute readings will be recorded and be available for State (DEC and NYSDOH) personnel to review. Instantaneous readings, if any, used for decision purposes will also be recorded.

Particulate Monitoring, Response Levels, and Actions

Particulate concentrations will be monitored continuously at the upwind and downwind perimeters of the exclusion zone on a continuous basis. The particulate monitoring will be performed using real-time monitoring equipment (TSI DustTrak II or equivalent) capable of measuring particulate matter less than 10 micrometers in size (PM-10) and capable of integrating over a period of 15 minutes (or less) for comparison to the airborne particulate action level. The equipment will be equipped with an audible alarm to indicate exceedance of the action level. In addition, fugitive dust migration will be visually assessed during all work activities.

1. If the downwind PM-10 particulate level is 100 micrograms per cubic meter (mcg/m^3) greater than background (upwind perimeter) for the 15-minute period or if airborne dust is observed leaving the work area, then dust suppression techniques will be employed. Work may continue with dust suppression techniques provided that downwind PM-10 particulate levels do not exceed 150 mcg/m^3 above the upwind level and provided that no visible dust is migrating from the work area.

2. If, after implementation of dust suppression techniques, downwind PM-10 particulate levels are greater than 150 mcg/m^3 above the upwind level, work will be stopped and a re-evaluation of activities initiated. Work can resume provided that dust suppression measures and other controls are successful in reducing the downwind PM-10 particulate concentration to within 150 mcg/m^3 of the upwind level and in preventing visible dust migration.

3. All readings will be recorded and be available for State (DEC and NYSDOH) and County Health personnel to review.

Special Requirements for Work Within 20 Feet of Potentially Exposed Individuals or Structures

When work areas are within 20 feet of potentially exposed populations or occupied structures, the continuous monitoring locations for VOCs and particulates must reflect the nearest potentially exposed individuals and the location of ventilation system intakes for nearby structures. The use of engineering controls such as vapor/dust barriers, temporary negative-pressure enclosures, or special ventilation devices should be considered to prevent exposures related to the work activities and to control dust and odors.

Consideration should be given to implementing the planned activities when potentially exposed populations are at a minimum, such as during weekends or evening hours in non-residential settings.

If total VOC concentrations opposite the walls of occupied structures or next to intake vents exceed 1 ppm, monitoring will occur within the occupied structure(s). Depending upon the nature of contamination, chemical-specific colorimetric tubes of sufficient sensitivity may be necessary for comparing the exposure point concentrations with appropriate pre-determined response levels (response actions should also be pre-determined). Background readings in the occupied spaces must be taken prior to commencement of the planned work. Any unusual background readings should be discussed with NYSDOH prior to commencement of the work.

If total particulate concentrations opposite the walls of occupied structures or next to intake vents exceed 150 mcg/m^3, work activities will be suspended until controls are implemented and are successful in reducing the total particulate concentration to 150 mcg/m^3 or less at the monitoring point.

Depending upon the nature of contamination and investigation activities, other parameters (e.g., explosivity, oxygen, hydrogen sulfide, carbon monoxide) may also need to be monitored. Response levels and actions should be pre-determined, as necessary, for each site.

Special Requirements for Indoor Work with Occupied Co-Located Residences or Facilities

Unless a self-contained, negative-pressure enclosure with proper emission controls will encompass the work area, all individuals not directly involved with the planned work must be absent from the room in which the work will occur. Monitoring requirements will be as stated

above under "Special Requirements for Work Within 20 Feet of Potentially Exposed Individuals or Structures" except that in this instance "nearby/occupied structures" would be adjacent occupied rooms. Additionally, the location of all exhaust vents in the room and their discharge points, as well as potential vapor pathways (openings, conduits, etc.) relative to adjoining rooms, should be understood and the monitoring locations established accordingly. In these situations, it is strongly recommended that exhaust fans or other engineering controls be used to create negative air pressure within the work area during remedial activities. Additionally, it is strongly recommended that the planned work be implemented during hours (e.g. weekends or evenings) when building occupancy is at a minimum.